




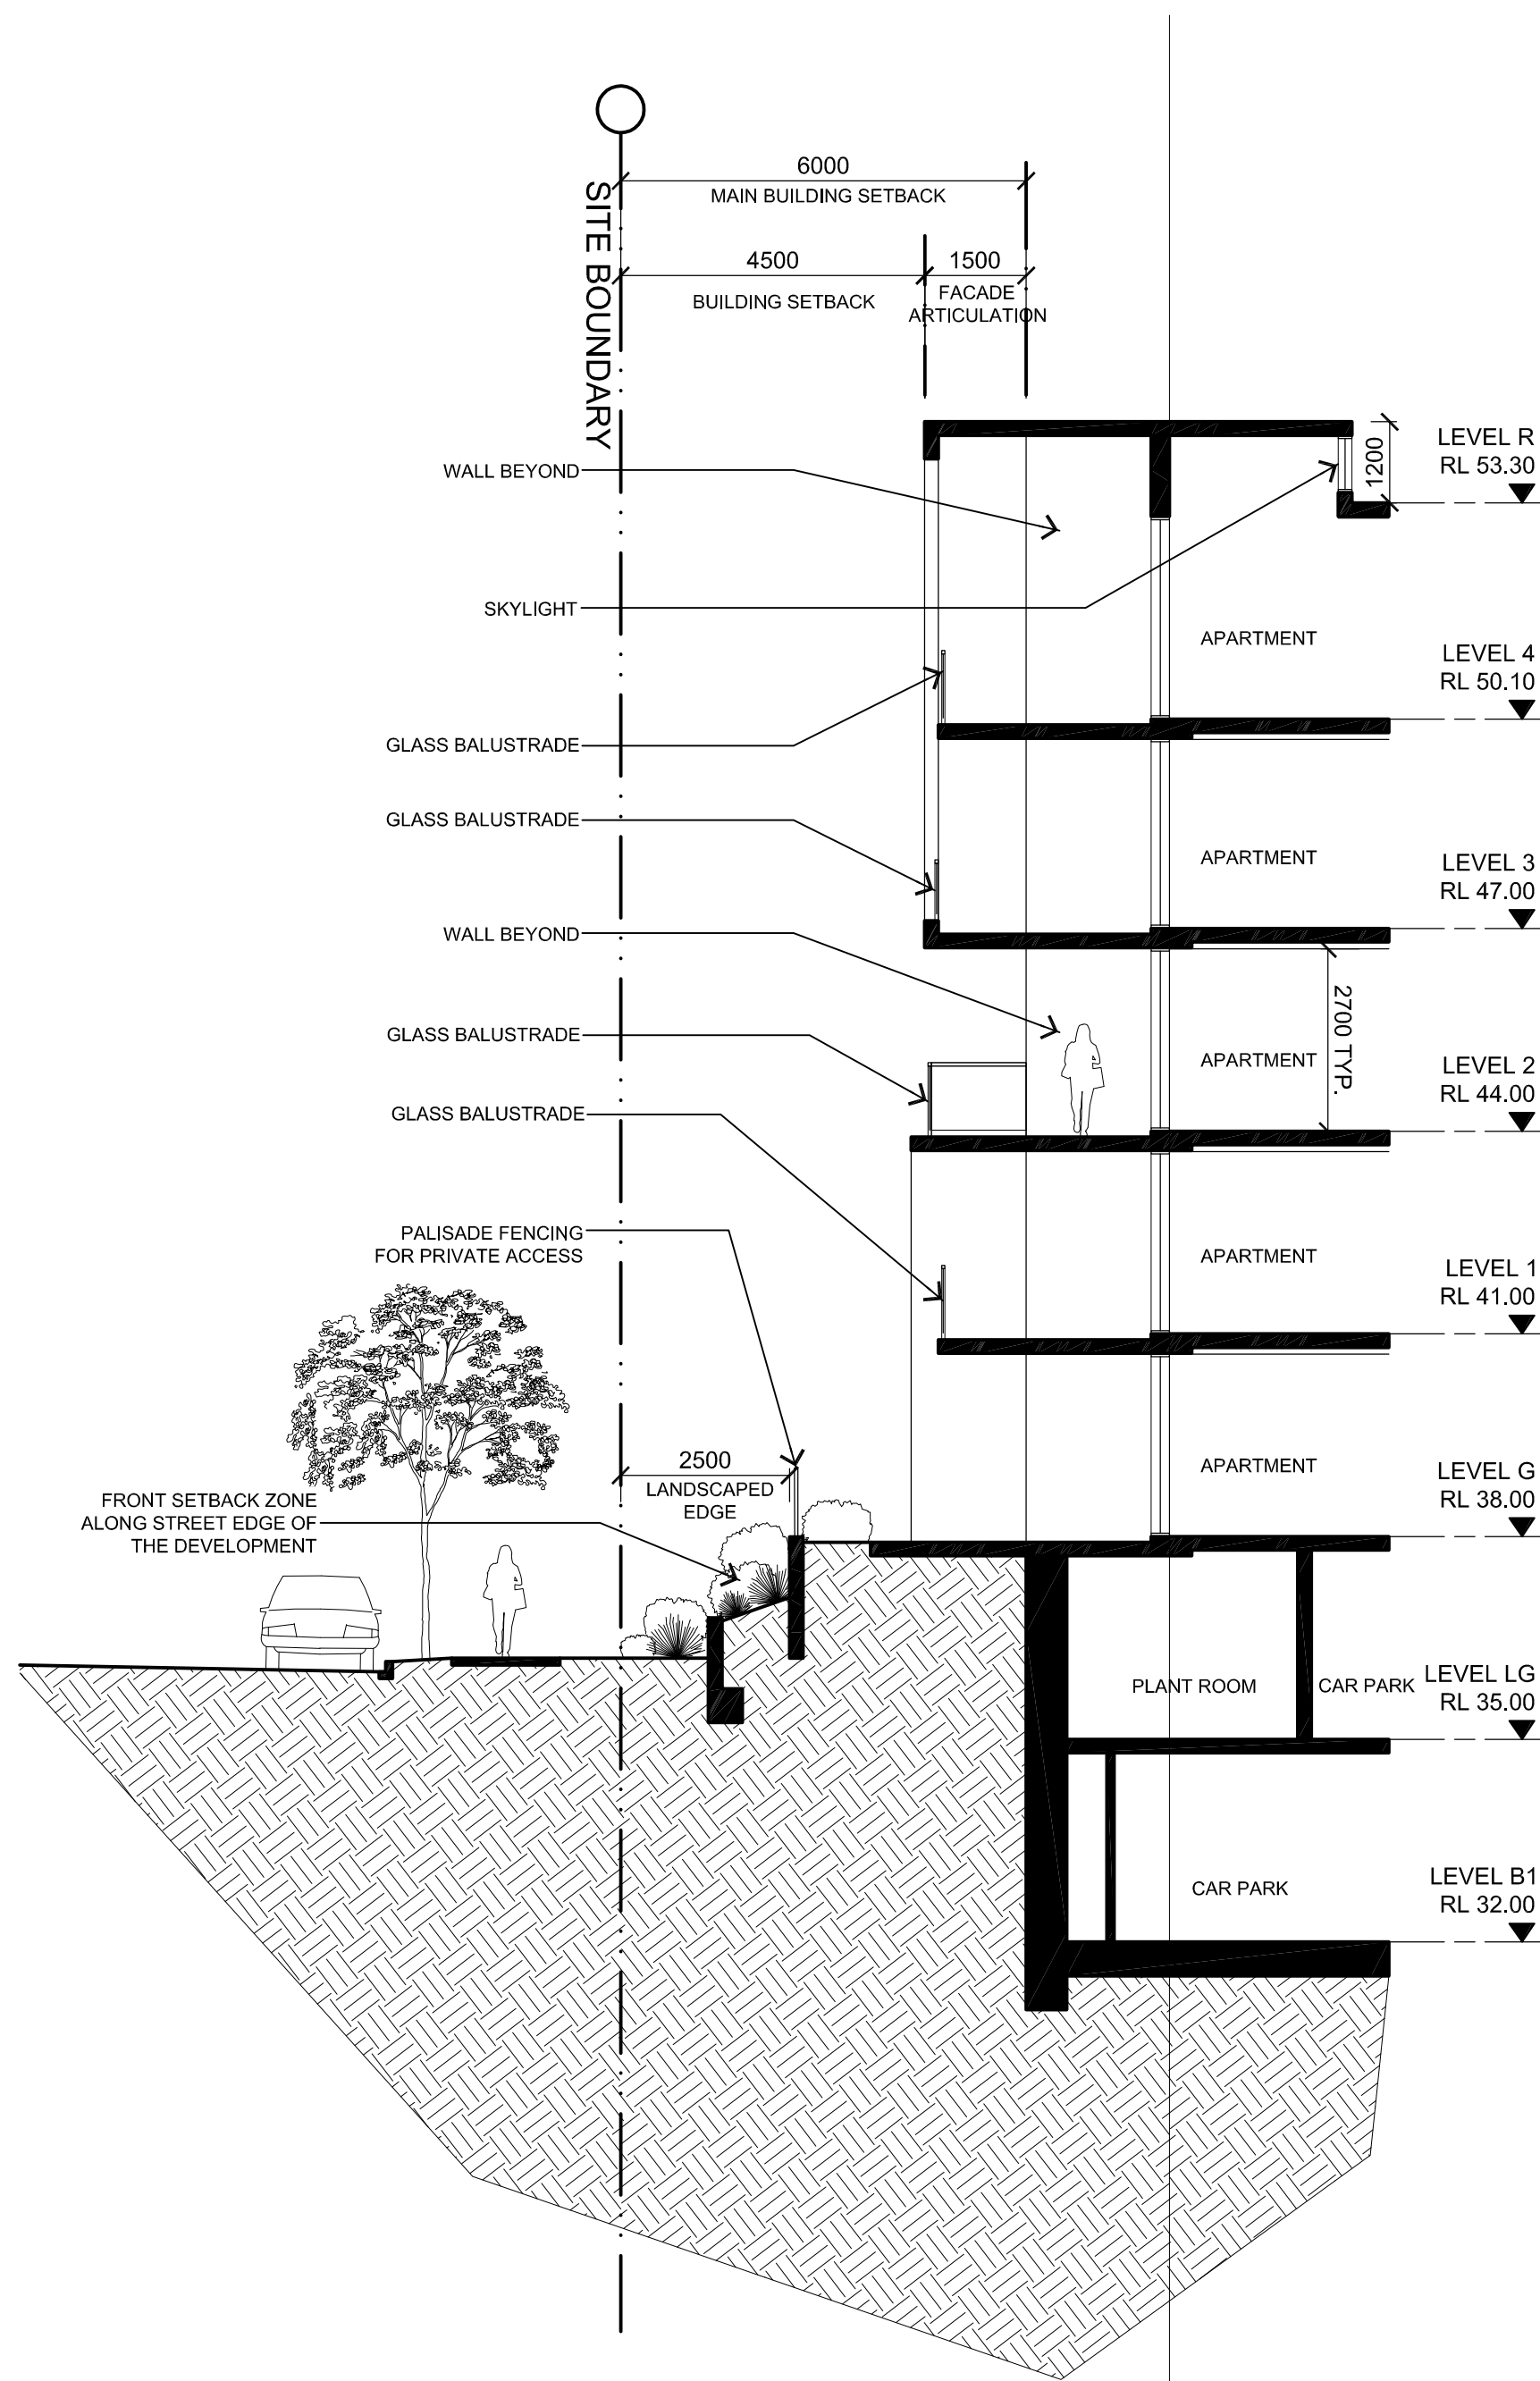

01 SECTION - TYPICAL STEET FACADE
1:100

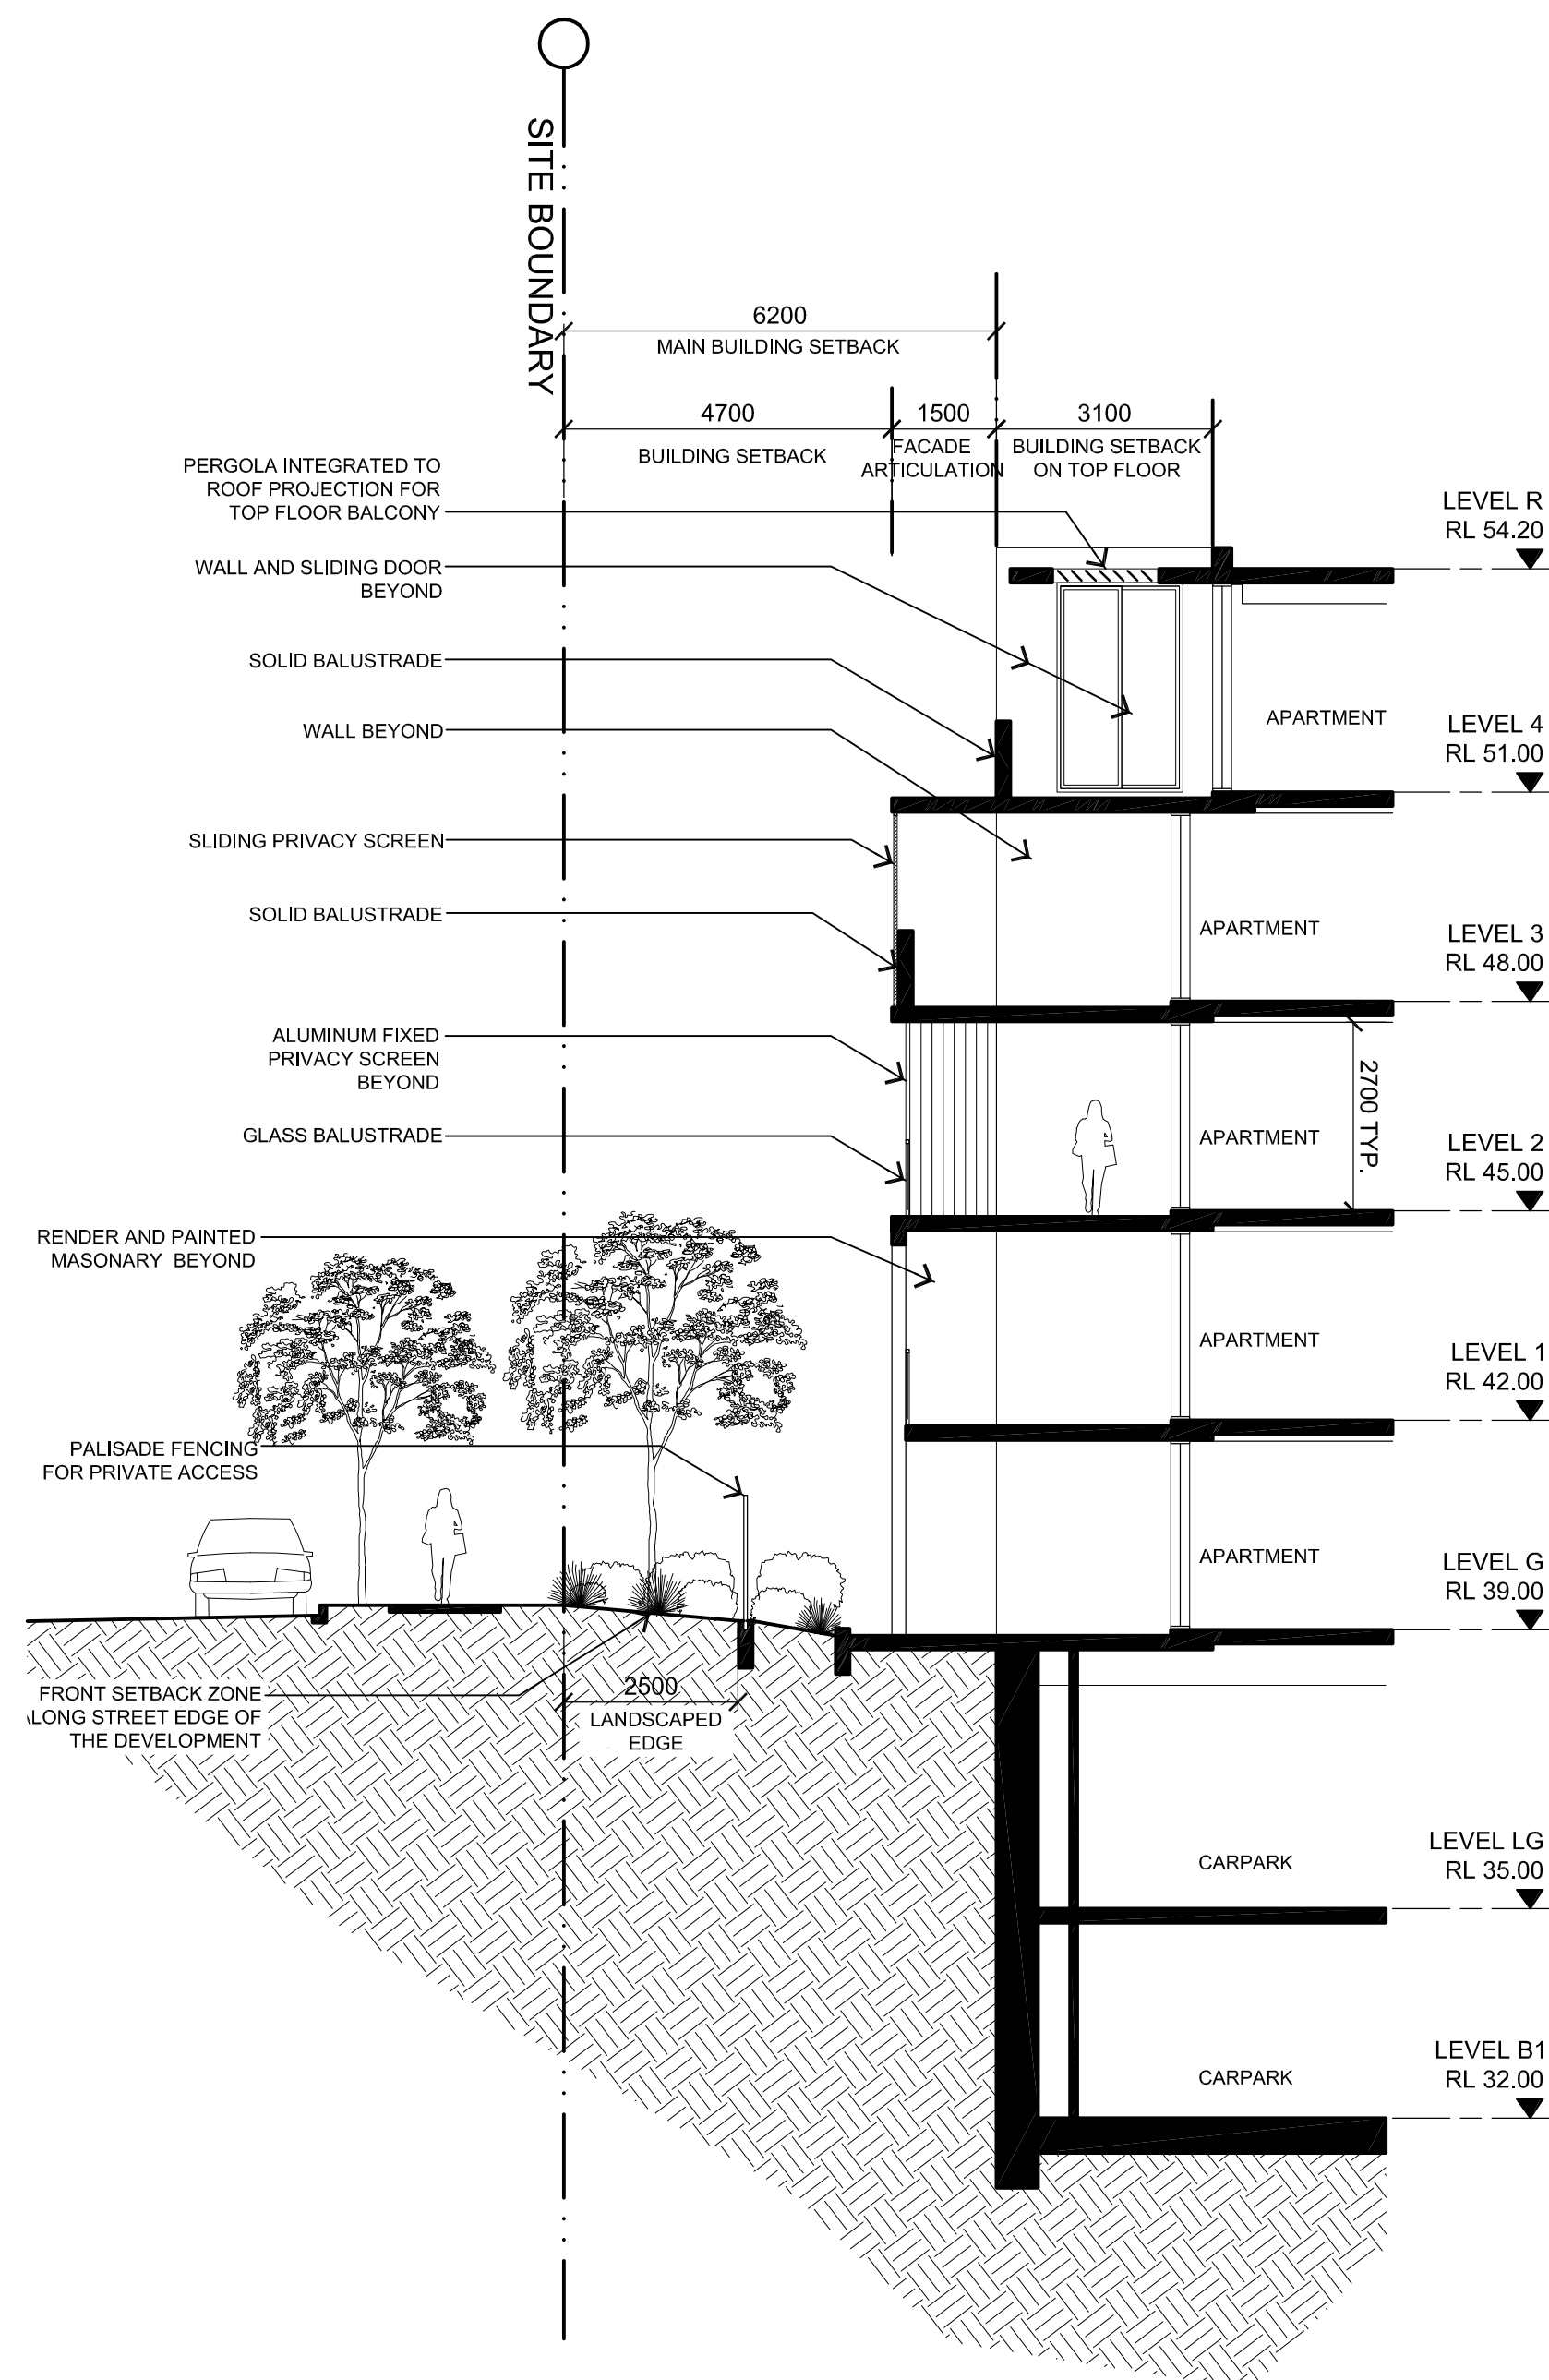

02 SECTION - TYPICAL STREET FACADE
1:100

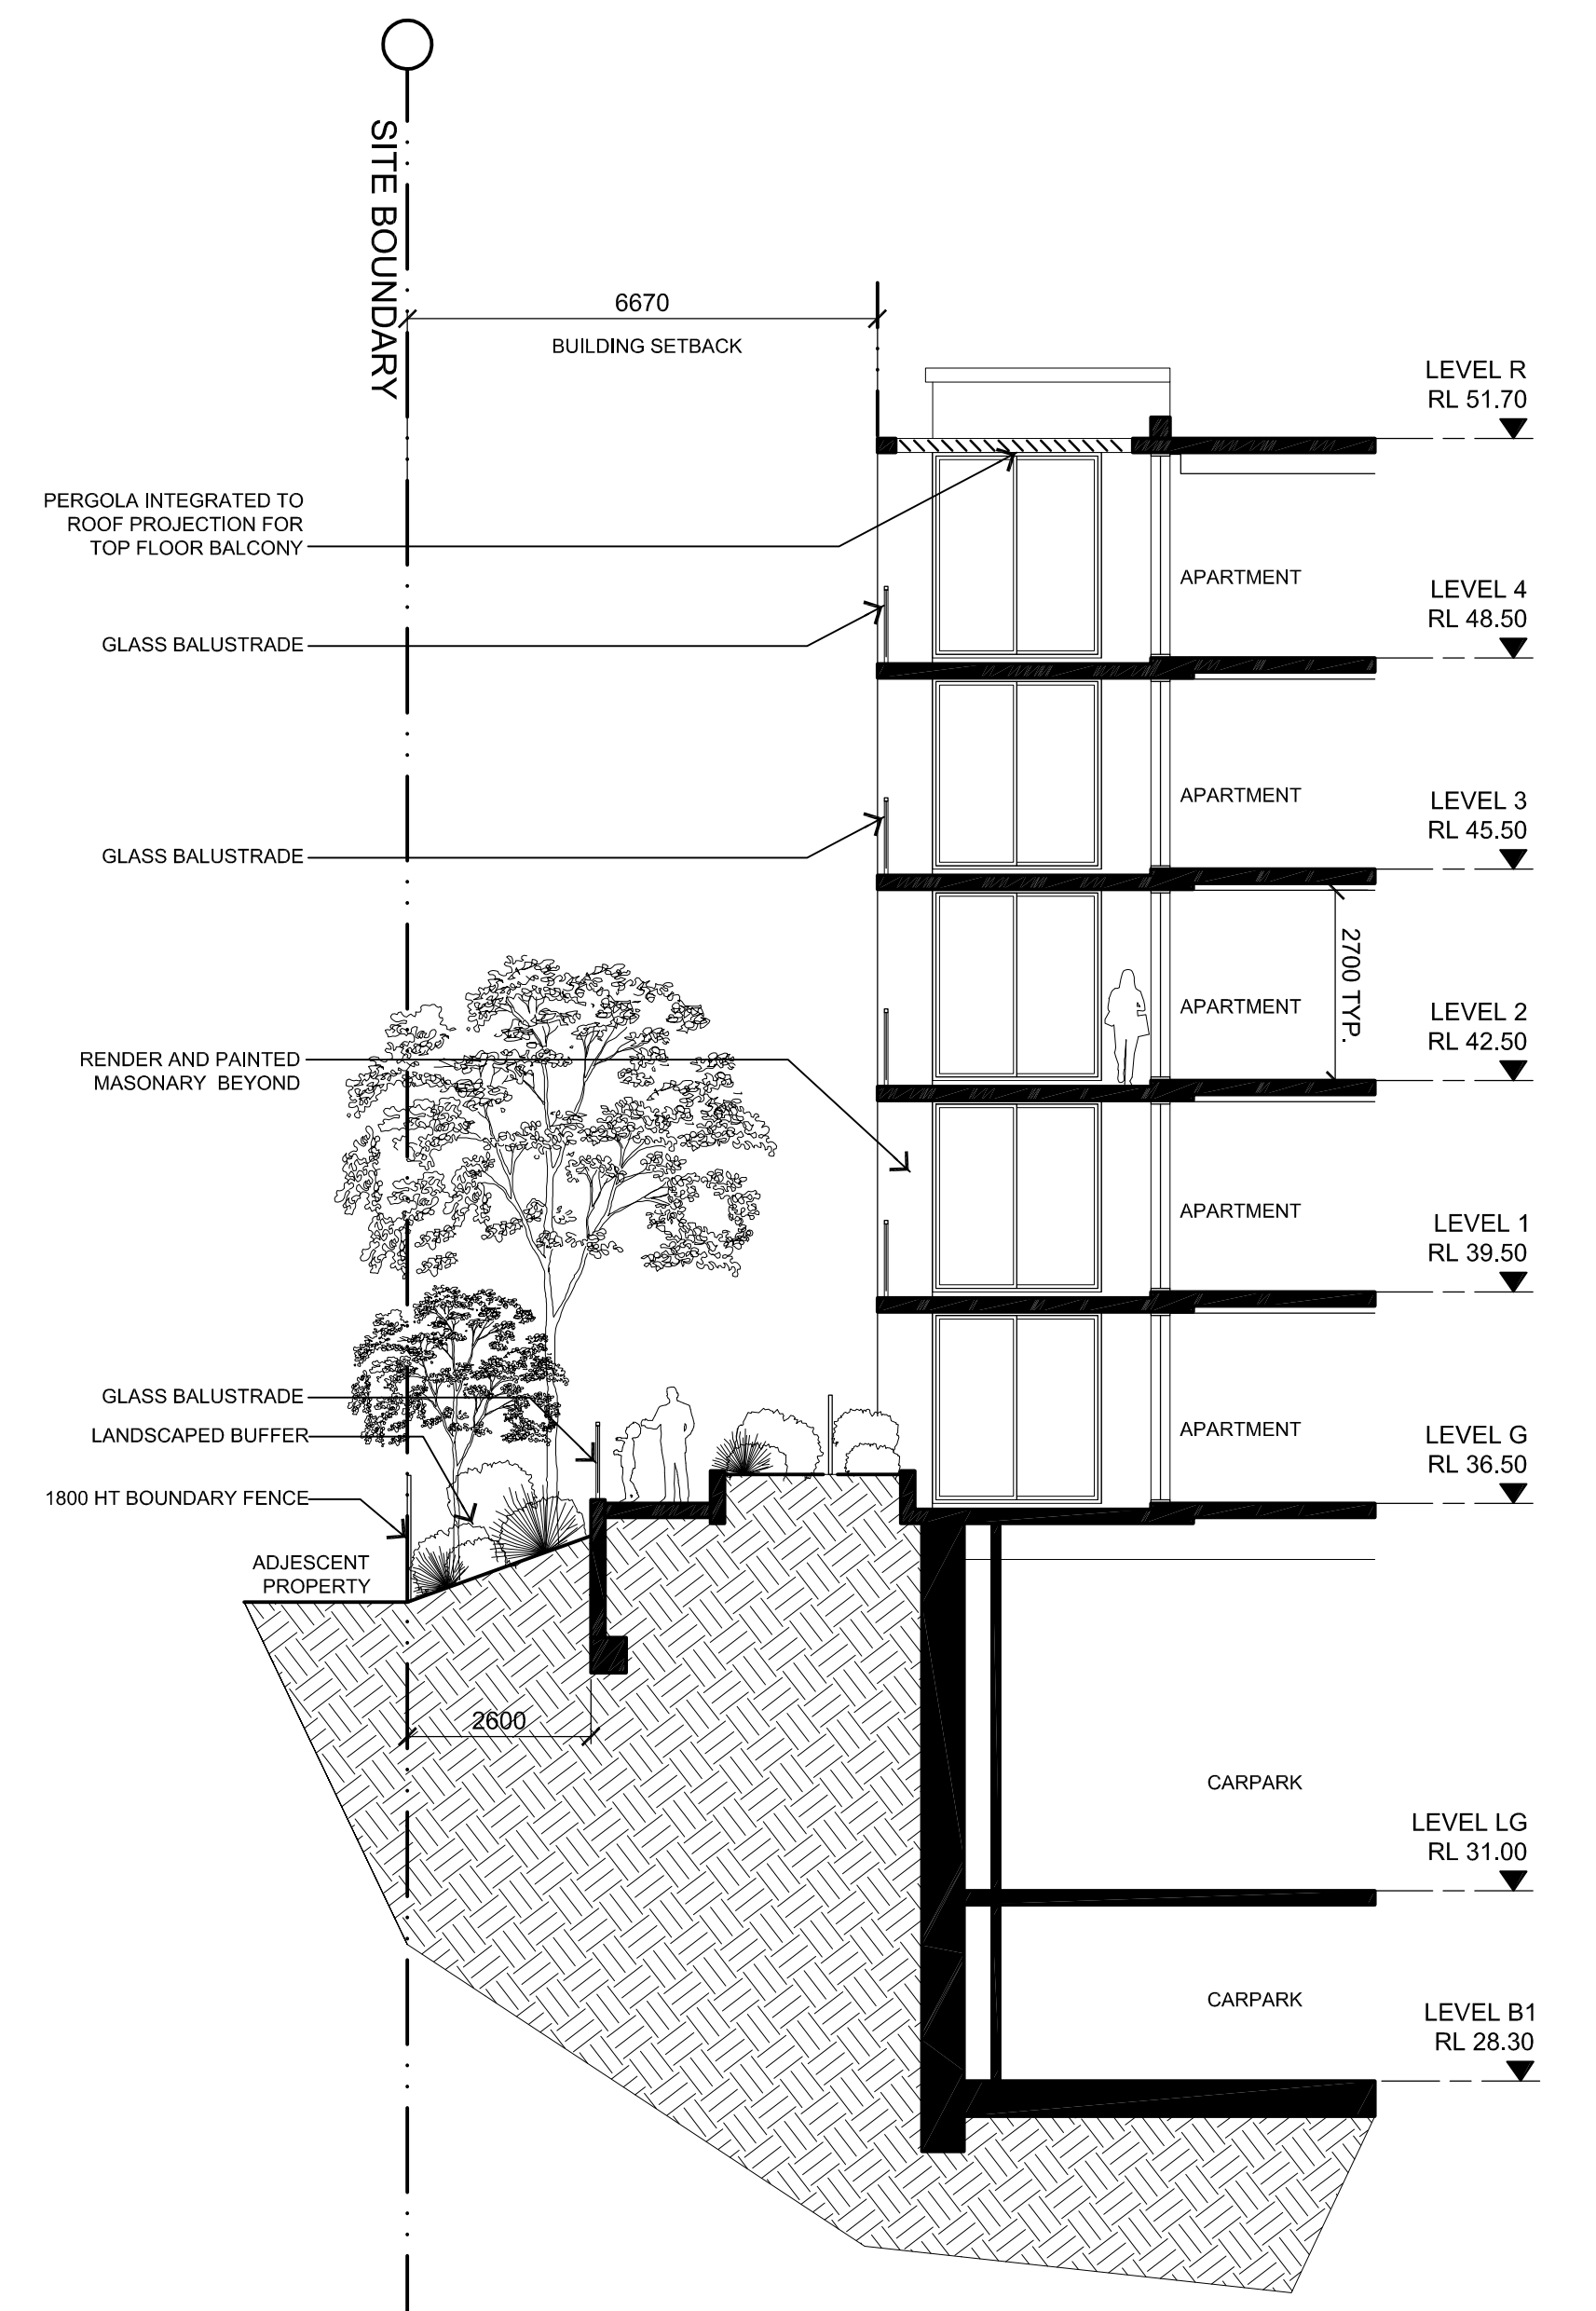

03 SECTION - TYPICAL FACADE TO ADJACENT PROPERTY
1:100

RESIDENTIAL DEVELOPMENT

42-66 JUNCTION ROAD SCHOFIELDS NSW 2762

SECTIONS - BUILDING FACADE


DA SUBMISSION

DATE NOV 2016
SCALE 1:100

0 1 2 3 5 7.5M

PROJECT NO. DRAWING NO. ISSUE

2515 A070 A

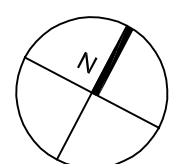

DO NOT SCALE DRAWINGS.
VERIFY ALL DIMENSIONS ON SITE.
REFER ANY DISCREPANCIES TO
THE SUPERINTENDENT BEFORE
PROCEEDING WITH THE WORK.

© **krikis taylor** architects Pty Ltd
These drawings are subject to copyright and may not be copied, used
or reproduced in any way without the express permission of
krikis taylor architects Pty Ltd.

PROPRIETOR
Property Investors Alliance

Suite 3, Level 1/1-17 Elsie Street,
Burwood NSW 2134
Tel: 02 9745 1900 Fax: 02 9745 1922

ARCHITECT

a level 7 97 pacific highway
north sydney nsw 2060
m po box 726 north sydney nsw 2059
p +61(0)2 9900 6000 f +61(0)2 9900 6001
www.krikistaylor.com.au




krikis taylor architects

100mm


200mm

300mm ON ORIGINAL


A1

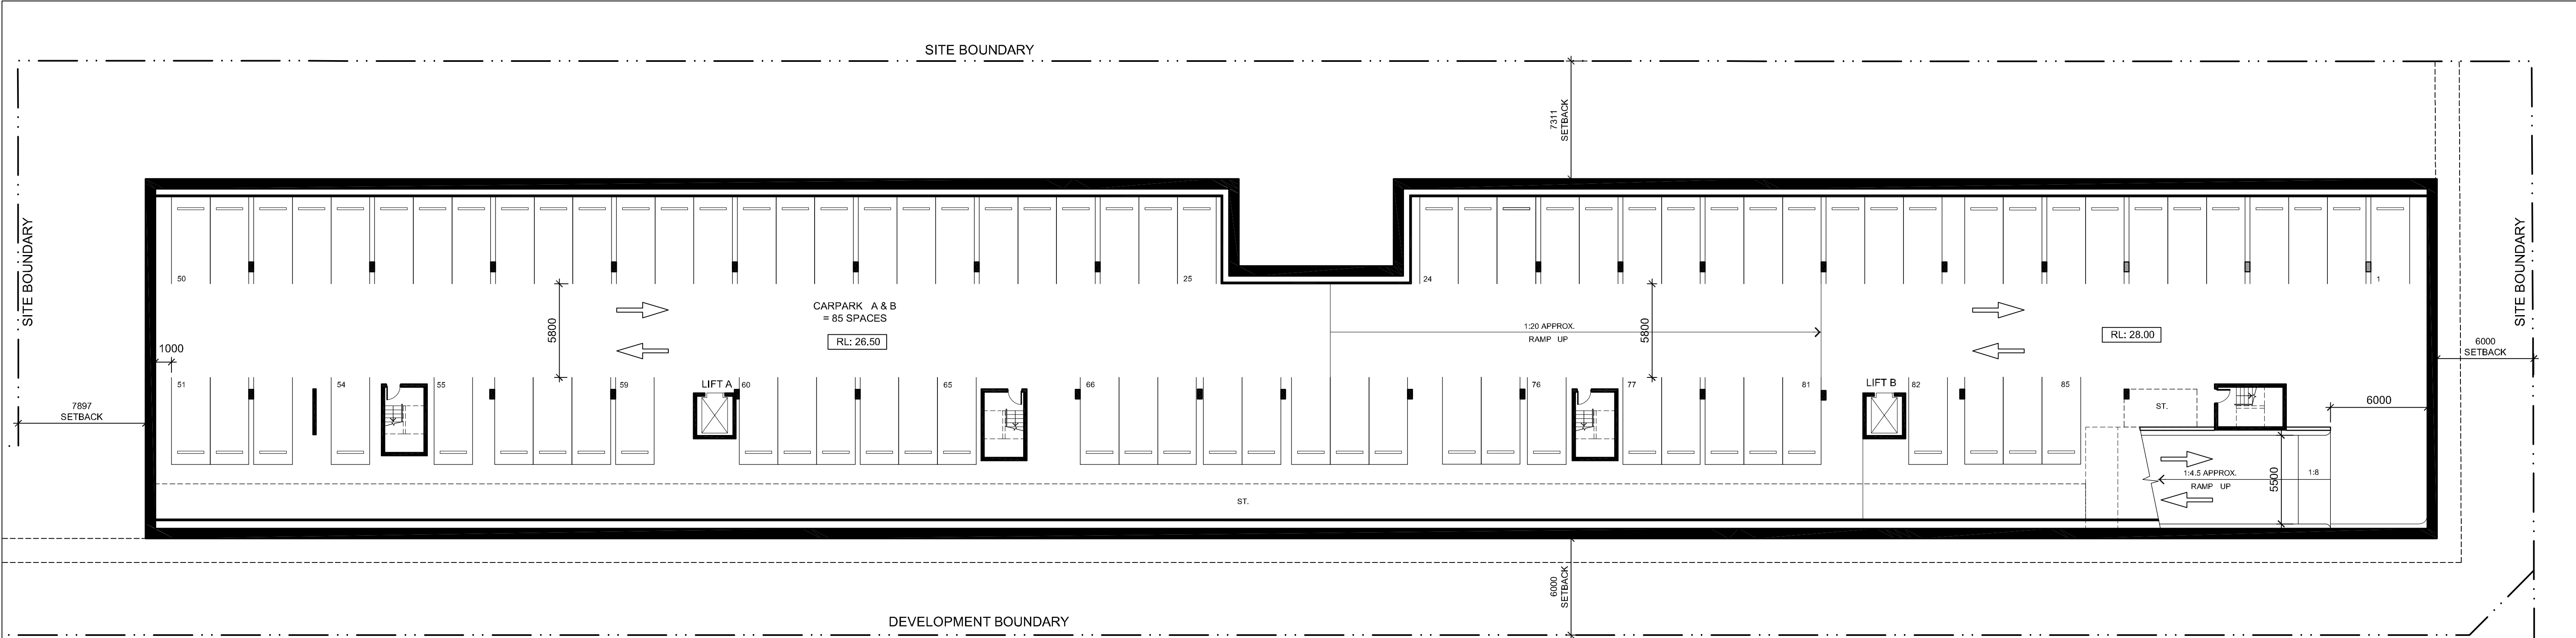

1 LOT 1 BASEMENT 2 FLOOR PLAN

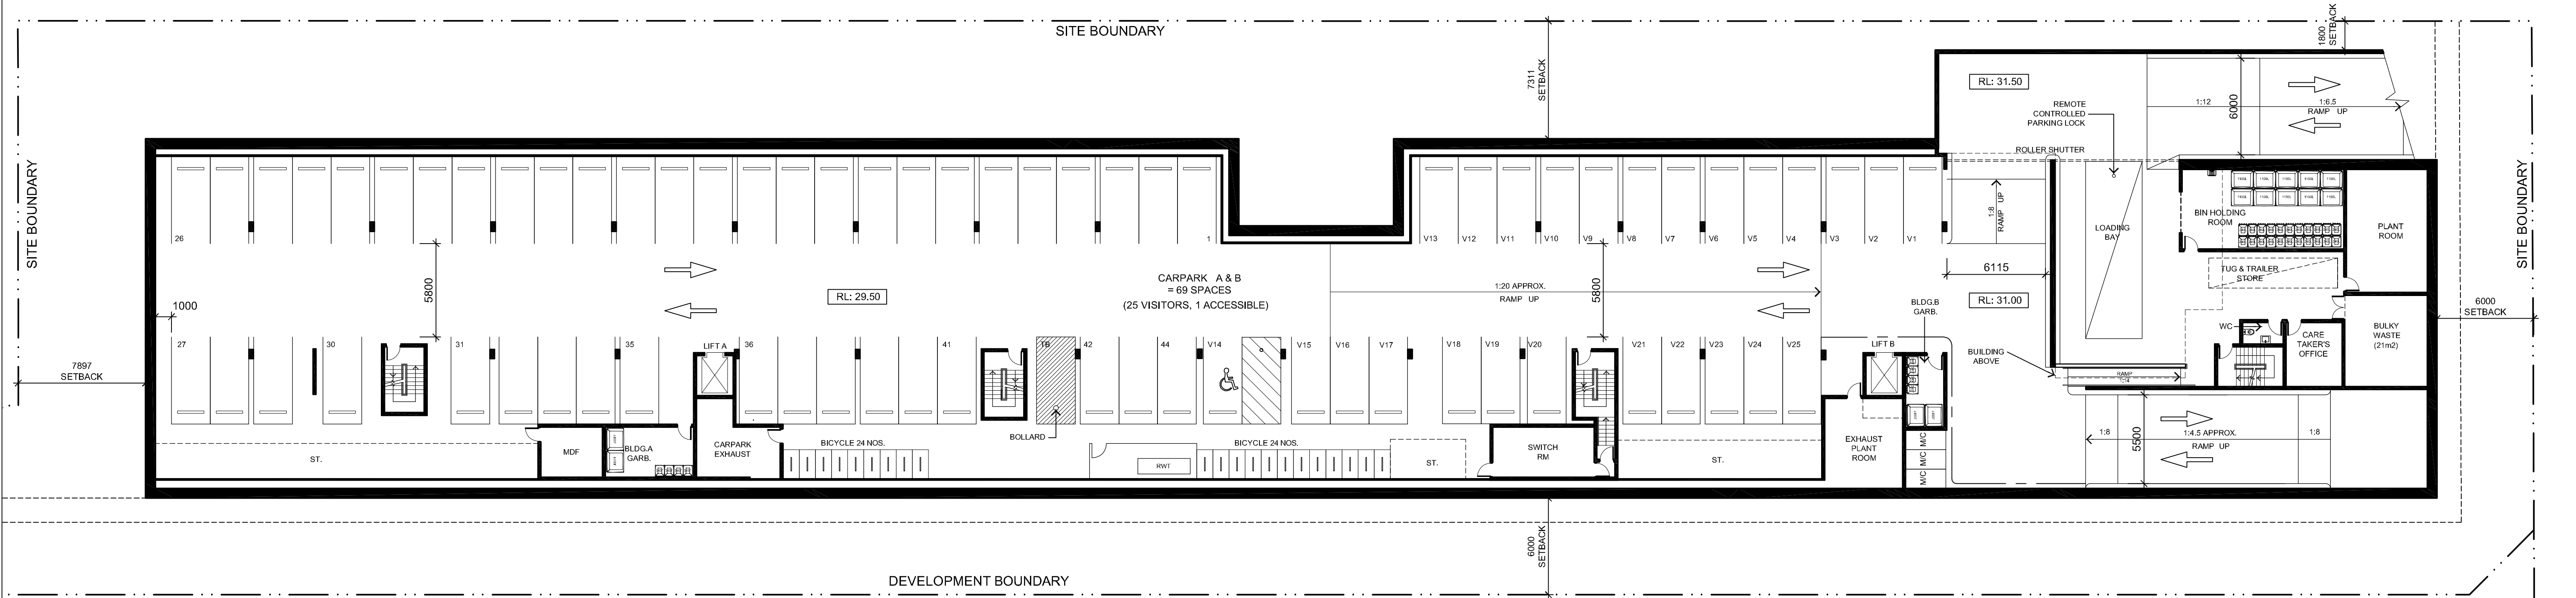

2 LOT1 BASEMENT 2 FLOOR PLAN

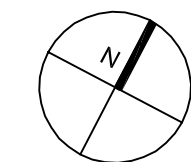

DO NOT SCALE DRAWINGS.
VERIFY ALL DIMENSIONS ON SITE.
REFER ANY DISCREPANCIES TO
THE SUPERINTENDENT BEFORE
PROCEEDING WITH THE WORK.

© **krikis taylor** architects Pty Ltd
These drawings are subject to copyright and may not be copied, used
or reproduced in any way without the express permission of
krikis taylor architects Pty Ltd.

PROPRIETOR
Property Investors Alliance
Suite 3, Level 1/1-17 Elsie Street,
Burwood NSW 2134
Tel: 02 9745 1900 Fax: 02 9745 1922


LOT 1
BASEMENT 1 & 2 FLOOR PLANS

ARCHITECT

a level 7/ 97 pacific highway
north sydney nsw 2060
m po box 728 north sydney nsw 2059
p +61(0)2 9900 6000 t +61(0)2 9900 6001
w www.krikistaylor.com.au



krikis taylor architects

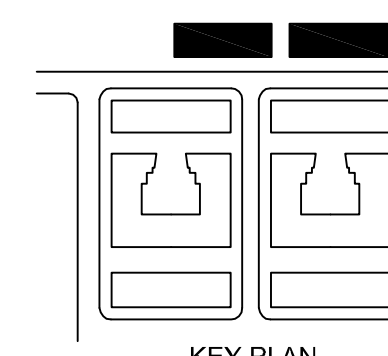


KEY PLAN

DA SUBMISSION


DATE OCT 2017
SCALE 1:200@A1

PROJECT NO. DRAWING NO. ISSUE
2515 A100 C

A1

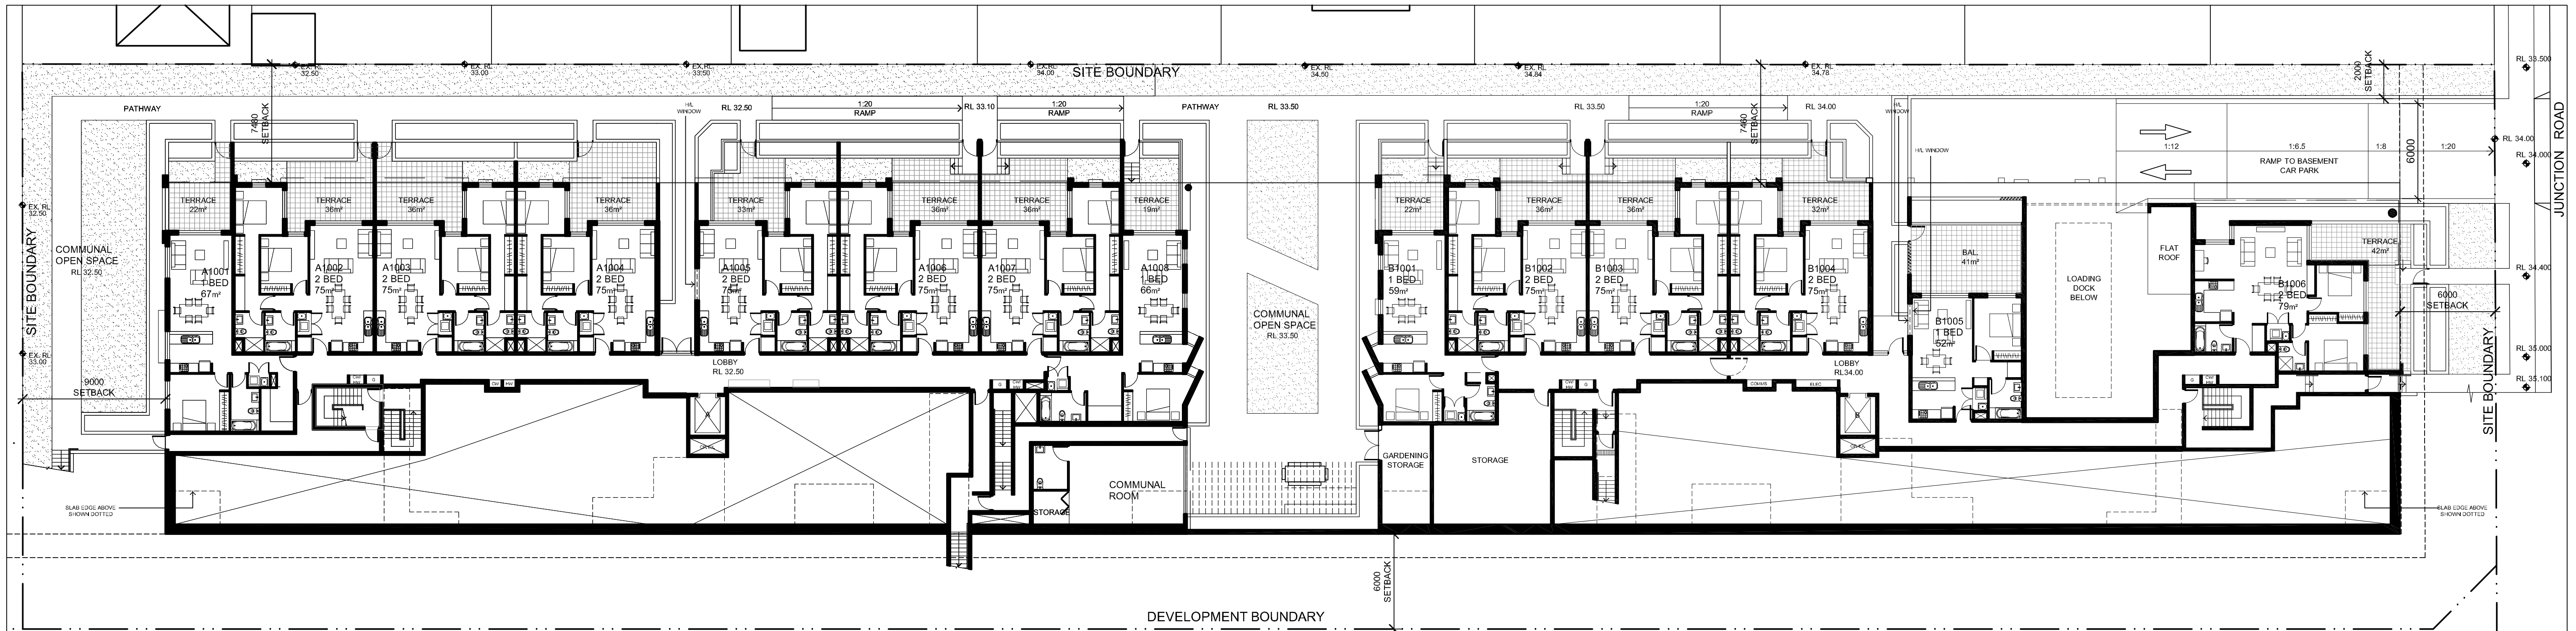

1 LOT 1 LOWER GROUND FLOOR PLAN

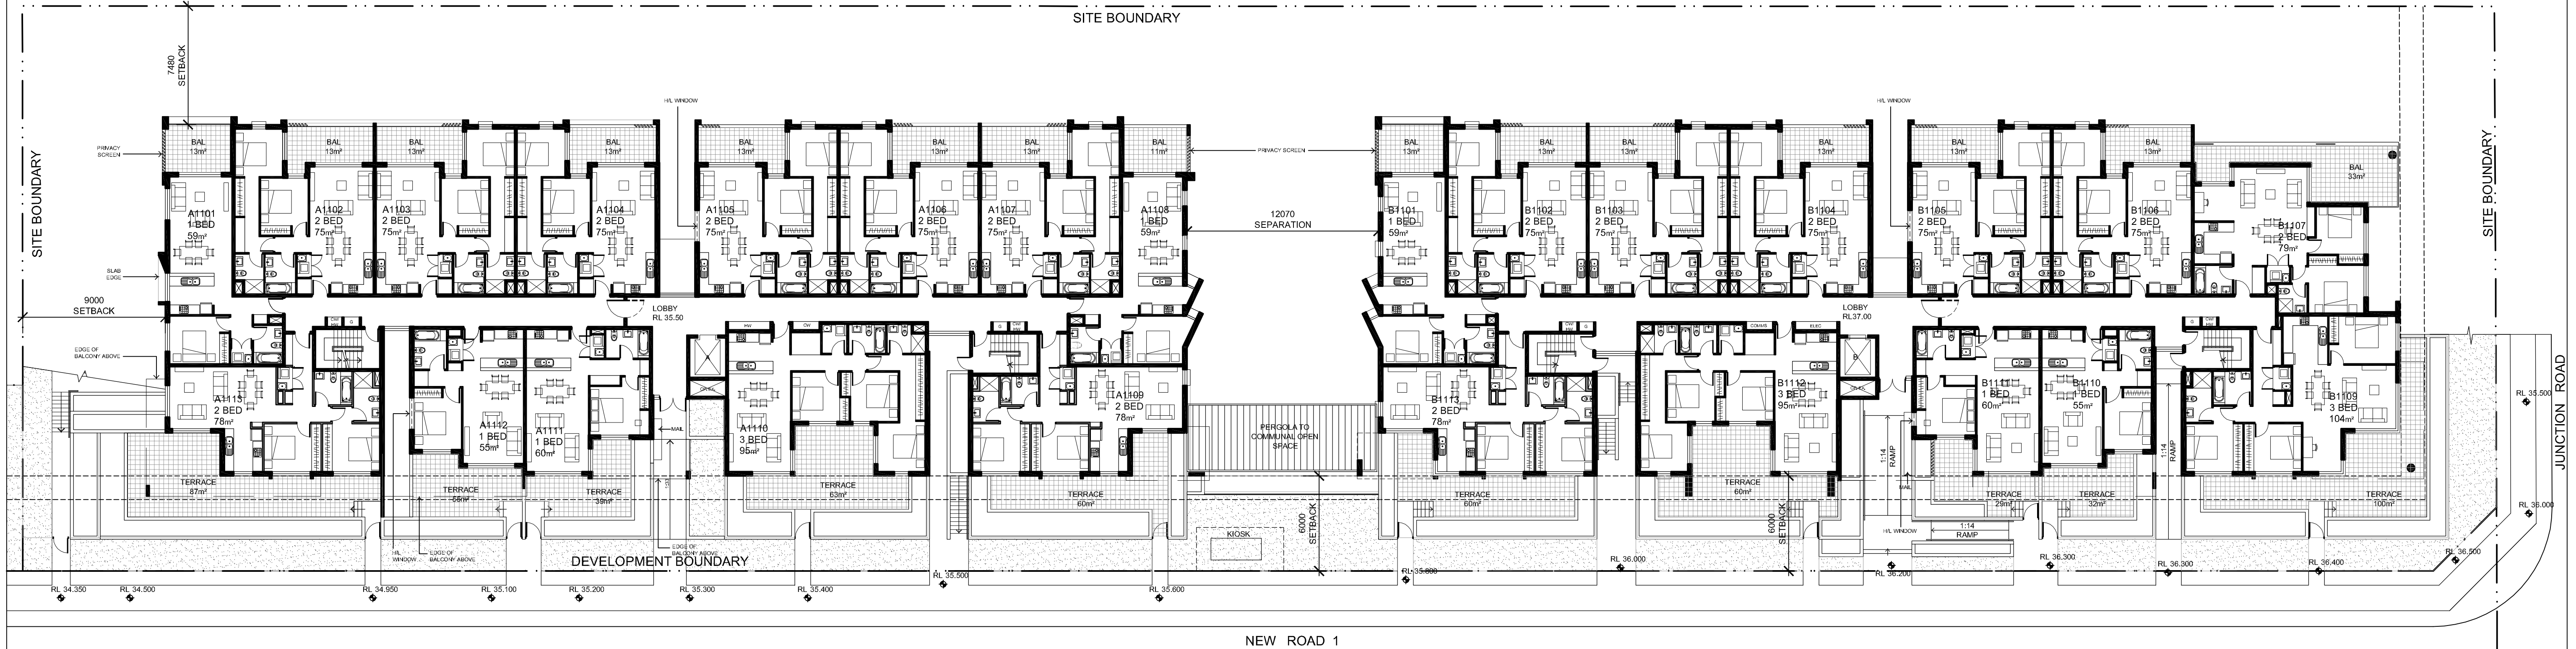


2 LOT1 GROUND FLOOR PLAN

RESIDENTIAL DEVELOPMENT

42-66 JUNCTION ROAD SCHOFIELDS NSW 2762

DA SUBMISSION

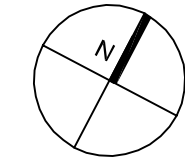

DO NOT SCALE DRAWINGS.
VERIFY ALL DIMENSIONS ON SITE.
REFER ANY DISCREPANCIES TO
THE SUPERINTENDENT BEFORE
PROCEEDING WITH THE WORK.

© krikis taylor architects Pty Ltd

These drawings are subject to copyright and may not be copied, used
or reproduced in any way without the express permission of
krikis taylor architects Pty Ltd.


PROPRIETOR
Property Investors Alliance

Suite 3, Level 1/1-17 Elsie Street,
Burwood NSW 2134
Tel: 02 9745 1900 Fax: 02 9745 1922

**LOT 1 - LOWER GROUND &
GROUND FLOOR PLANS**

ARCHITECT

a level 7 97 pacific highway
north sydney nsw 2060
m po box 726 north sydney nsw 2059
p +61(0)2 9900 6000 f +61(0)2 9900 6001
w www.krikistaylor.com.au

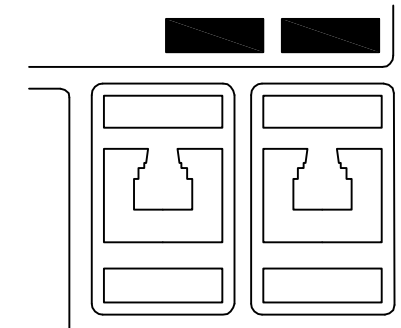

KEY PLAN

DATE NOV 2017
SCALE 1:200@A1

PROJECT NO. DRAWING NO. ISSUE


2515 A101 D

100mm


200mm

300mm ON ORIGINAL

A1

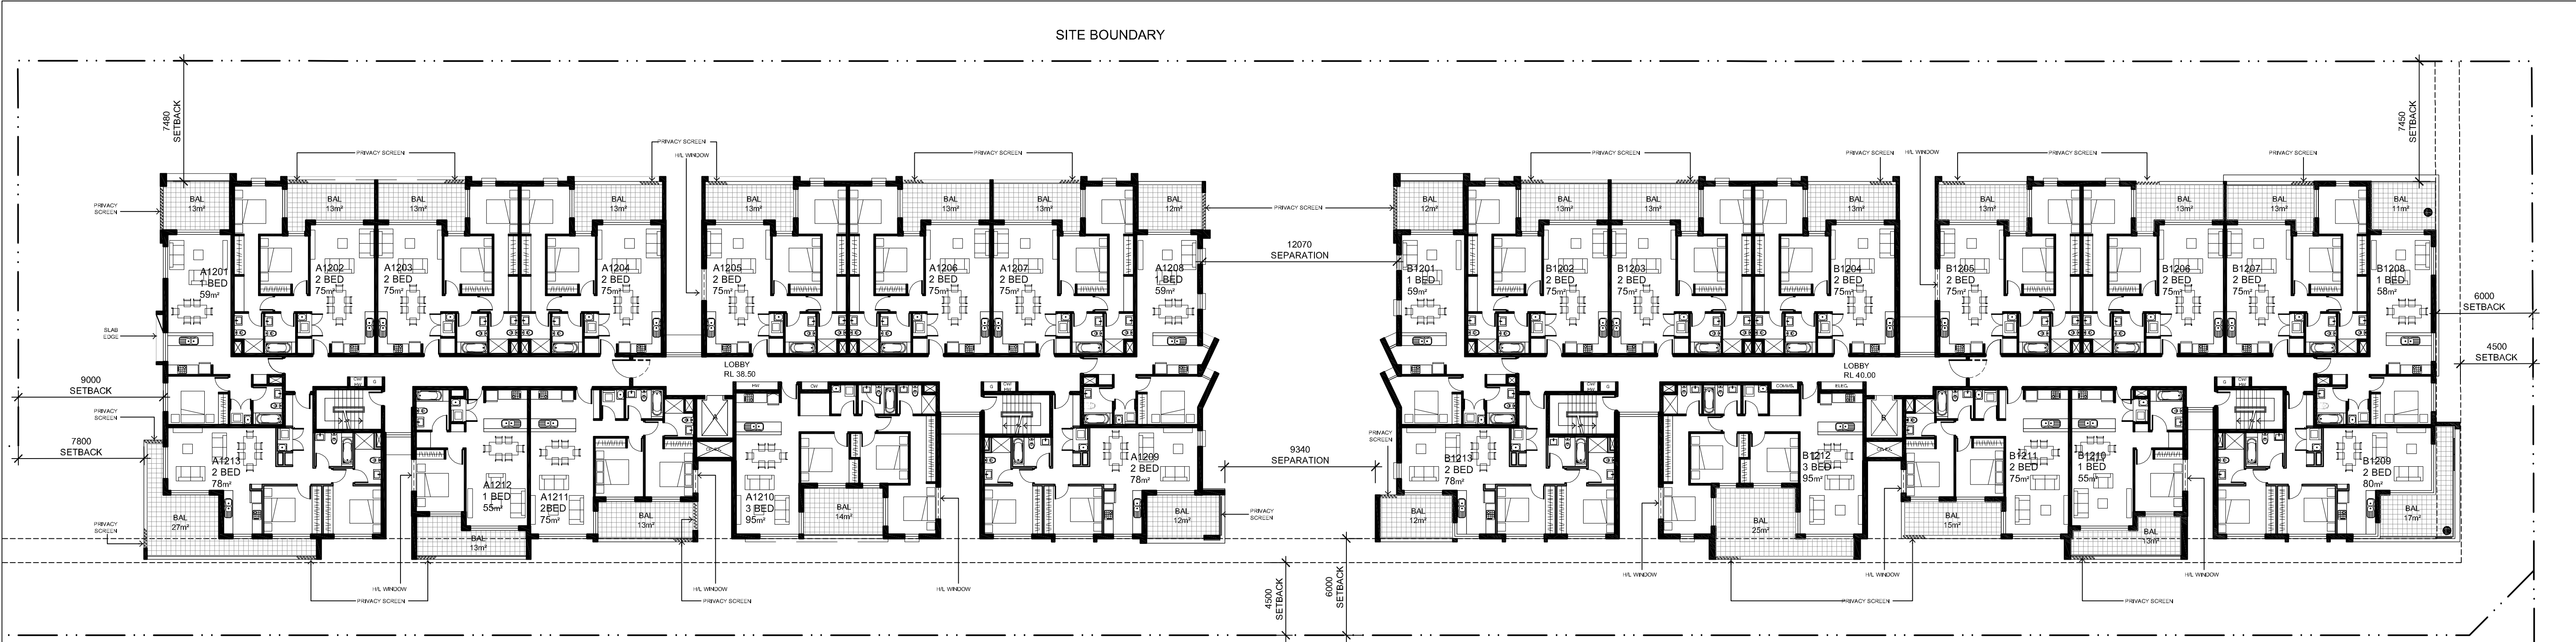

1 LOT 1 LEVEL 1 FLOOR PLAN

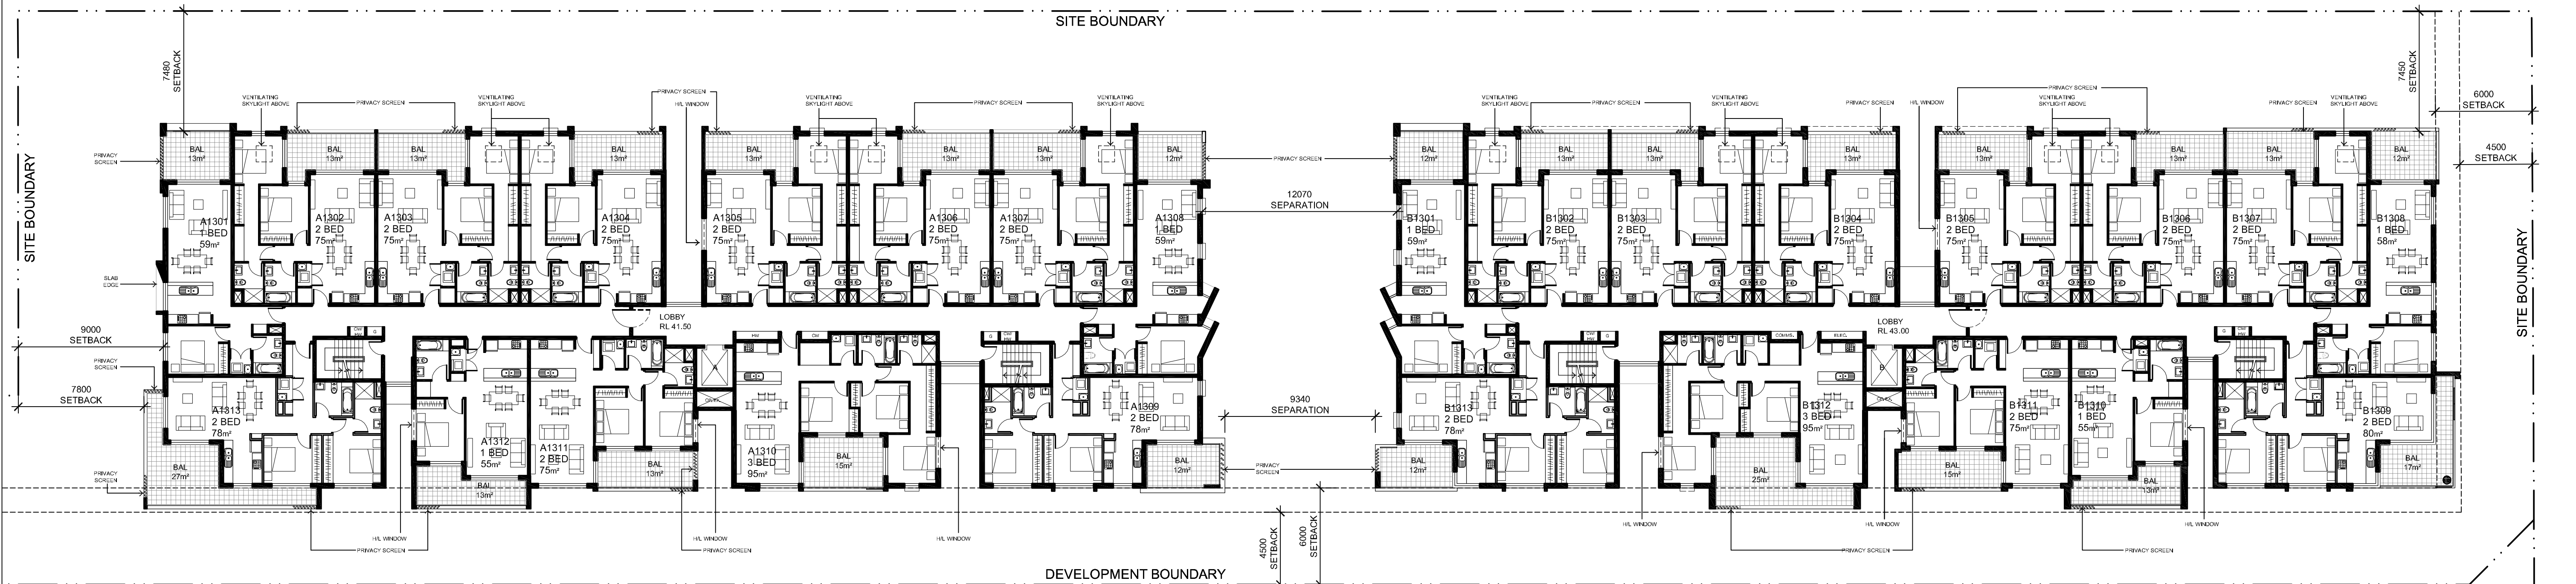

2 LOT1 LEVEL 2 FLOOR PLAN

RESIDENTIAL DEVELOPMENT
42-66 JUNCTION ROAD SCHOFIELDS NSW 2762

DA SUBMISSION

DATE OCT 2017
SCALE 1:200@A1

PROJECT NO.	DRAWING NO.	ISSUE
2515	A102	C


DO NOT SCALE DRAWINGS.
VERIFY ALL DIMENSIONS ON SITE.
REFER ANY DISCREPANCIES TO
THE SUPERINTENDENT BEFORE
PROCEEDING WITH THE WORK.

© **krikis taylor** architects Pty Ltd
These drawings are subject to copyright and may not be copied, used
or reproduced in any way without the express permission of
krikis taylor architects Pty Ltd.

PROPRIETOR
Property Investors Alliance
Suite 3, Level 1/1-17 Elsie Street,
Burwood NSW 2134
Tel: 02 9745 1900 Fax: 02 9745 1922


LOT 1
LEVEL 1 & 2 FLOOR PLANS

ARCHITECT
krikis taylor architects
a level 7 97 pacific highway
north sydney nsw 2060
m po box 728 north sydney nsw 2059
p +61(0)2 9900 6000 f +61(0)2 9900 6001
www.krikistaylor.com.au

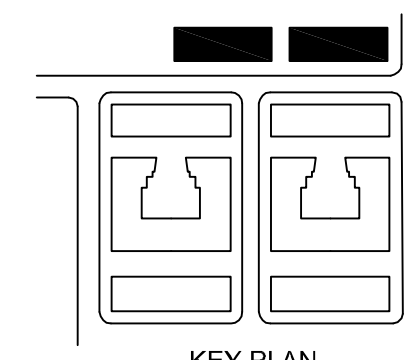


KEY PLAN

100mm 200mm 300mm ON ORIGINAL

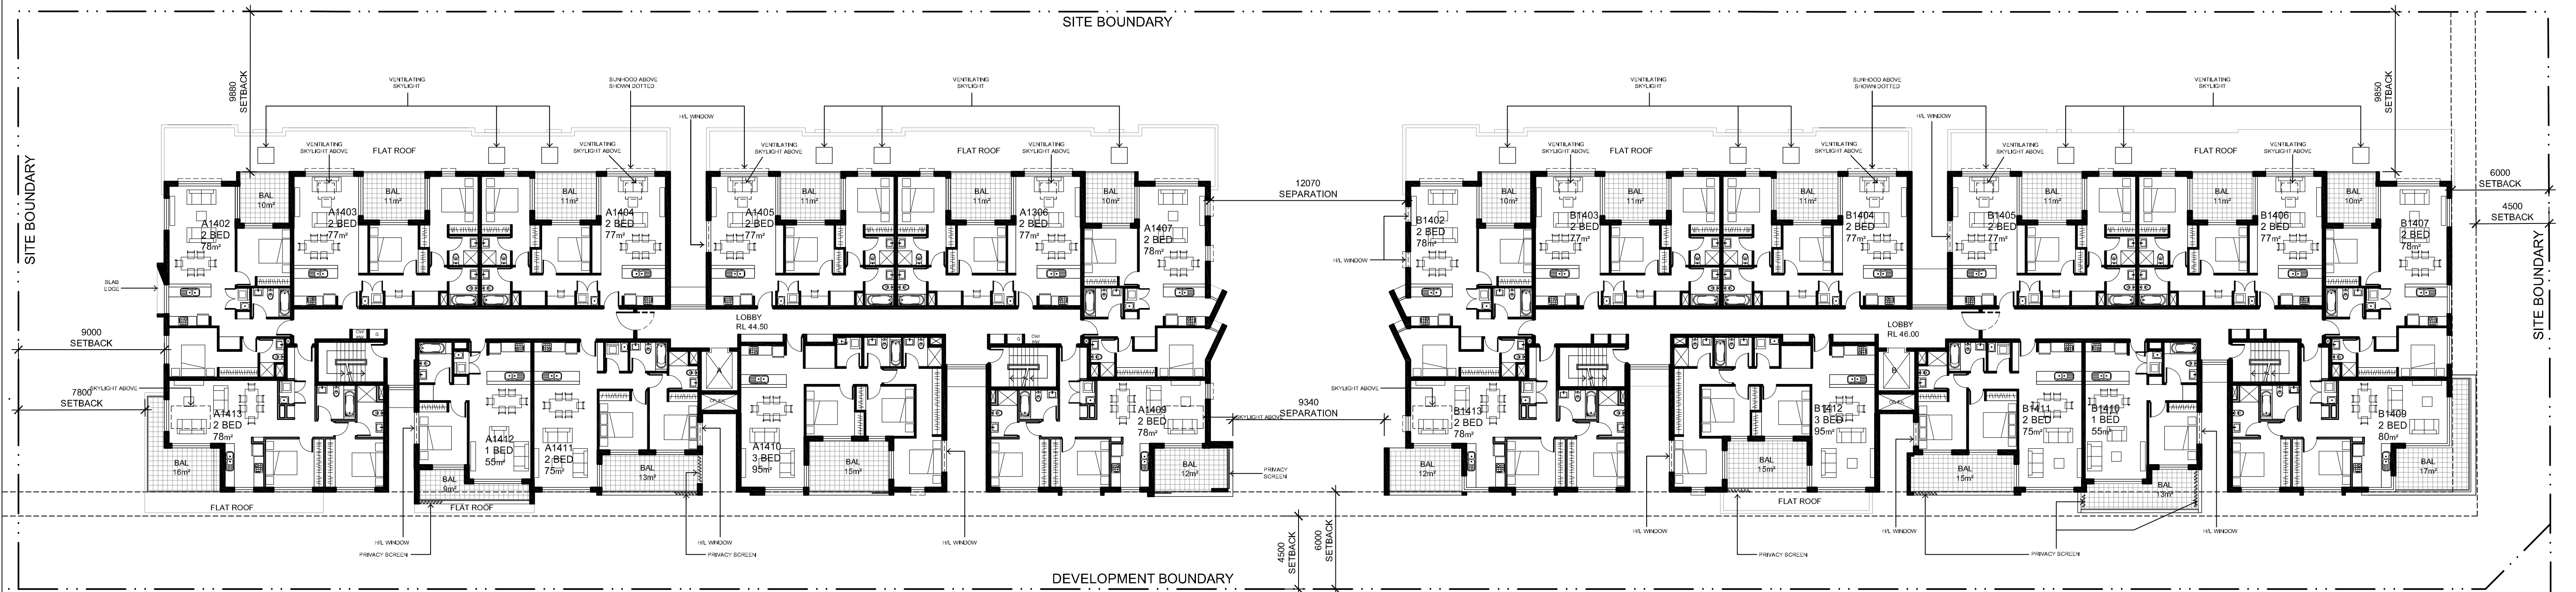

1 LOT 1 LEVEL 3 FLOOR PLAN

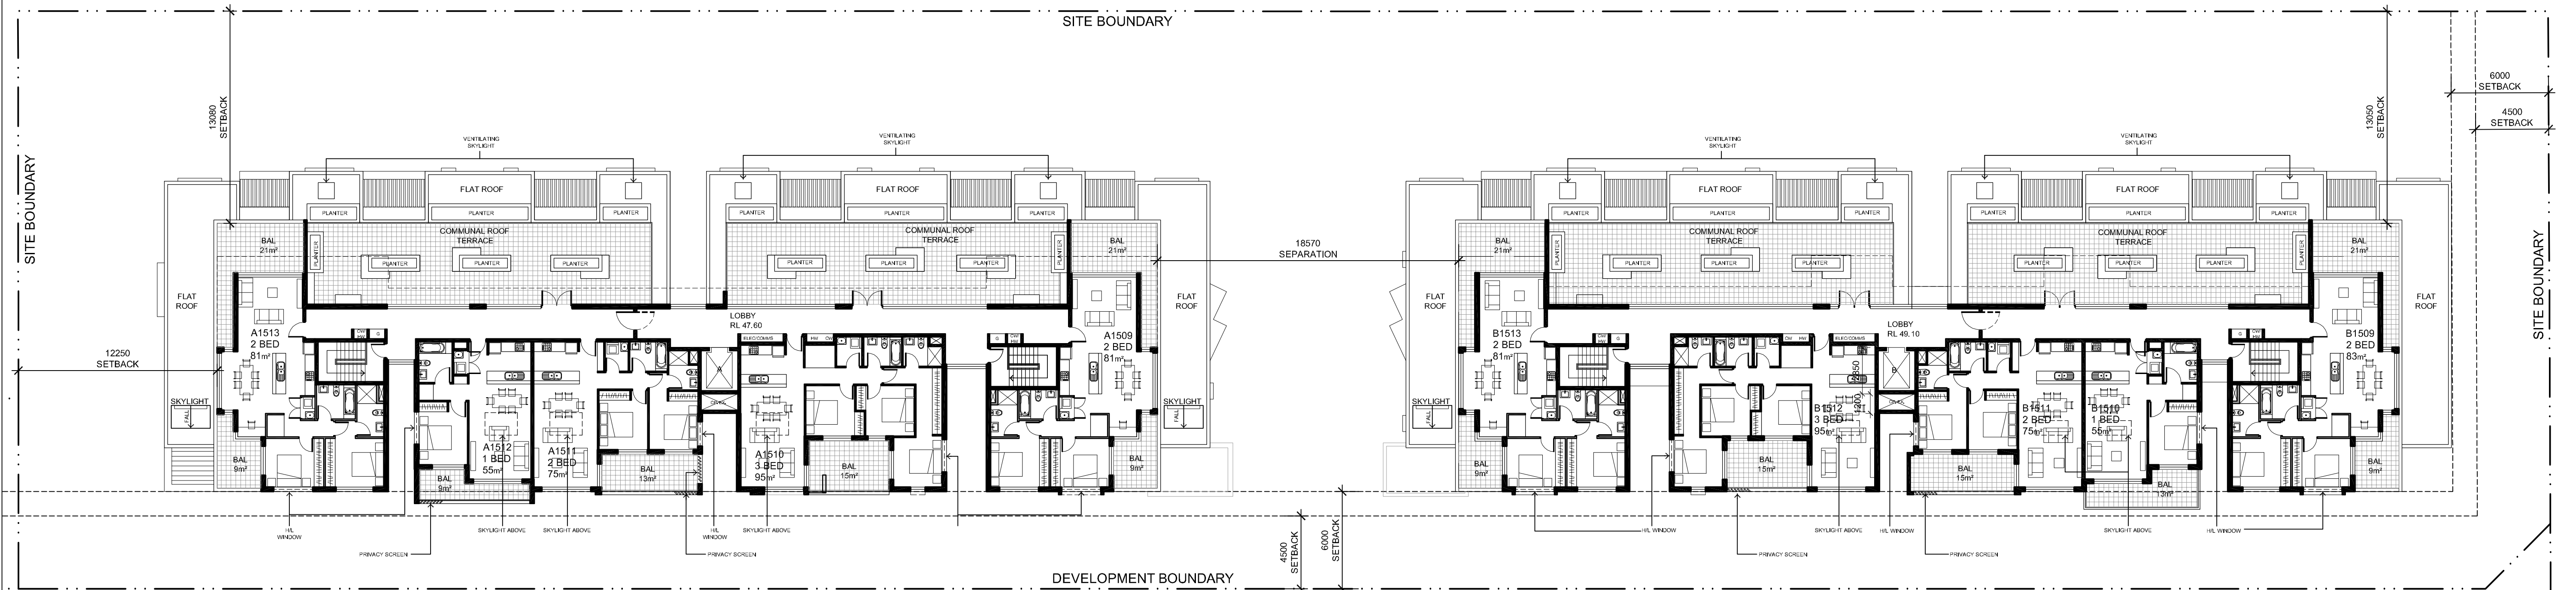

2 LOT1 LEVEL 4 FLOOR PLAN

RESIDENTIAL DEVELOPMENT


42-66 JUNCTION ROAD SCHOFIELDS NSW 2762

DA SUBMISSION

DATE OCT 2017
SCALE 1:200@A1

PROJECT NO. DRAWING NO. ISSUE

2515 A103 D

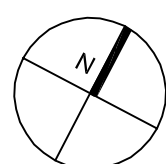

DO NOT SCALE DRAWINGS.
VERIFY ALL DIMENSIONS ON SITE.
REFER ANY DISCREPANCIES TO
THE SUPERINTENDENT BEFORE
PROCEEDING WITH THE WORK.

© krikis taylor architects Pty Ltd

These drawings are subject to copyright and may not be copied, used
or reproduced in any way without the express permission of
krikis taylor architects Pty Ltd.

PROPRIETOR
Property Investors Alliance

Suite 3, Level 1/1-17 Elsie Street,
Burwood NSW 2134
Tel: 02 9745 1900 Fax: 02 9745 1922


LOT 1
LEVEL 3 & 4 FLOOR PLANS

ARCHITECT

a level 7 97 pacific highway
north sydney nsw 2060
m po box 728 north sydney nsw 2059
p +61(0)2 9900 6000 f +61(0)2 9900 6001
www.krikistaylor.com.au



krikis taylor architects

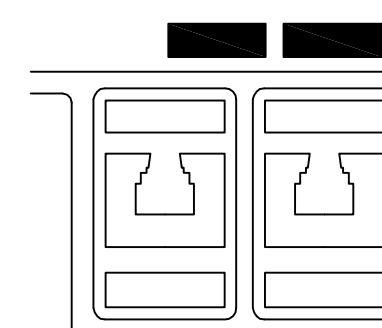

KEY PLAN


100mm

200mm

300mm ON ORIGINAL

A1

SITE BOUNDARY

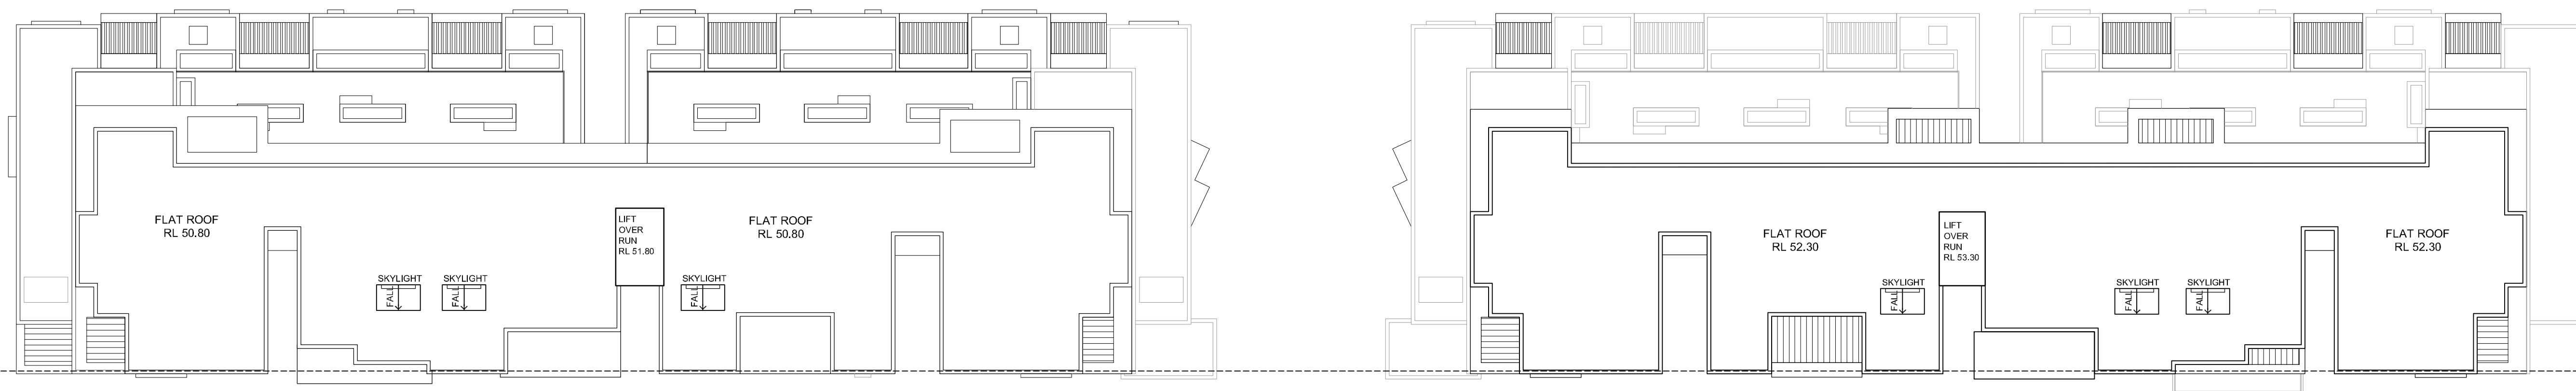


DEVELOPMENT BOUNDARY

1 LOT 1 ROOF PLAN

RESIDENTIAL DEVELOPMENT

42-66 JUNCTION ROAD SCHOFIELDS NSW 2762

DA SUBMISSION

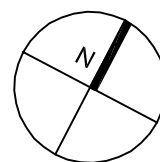

DO NOT SCALE DRAWINGS.
VERIFY ALL DIMENSIONS ON SITE.
REFER ANY DISCREPANCIES TO
THE SUPERINTENDENT BEFORE
PROCEEDING WITH THE WORK.

© **krikis taylor** architects Pty Ltd
These drawings are subject to copyright and may not be copied, used
or reproduced in any way without the express permission of
krikis taylor architects Pty Ltd.

PROPRIETOR
Property Investors Alliance

Suite 3, Level 1/1-17 Elsie Street,
Burwood NSW 2134
Tel: 02 9745 1900 Fax: 02 9745 1922


LOT 1
ROOF PLAN

ARCHITECT

a level 7 97 pacific highway
north sydney nsw 2060
m po box 728 north sydney nsw 2059
p +61(0)2 9900 6000 t +61(0)2 9900 6001
w www.krikistaylor.com.au



krikis taylor architects

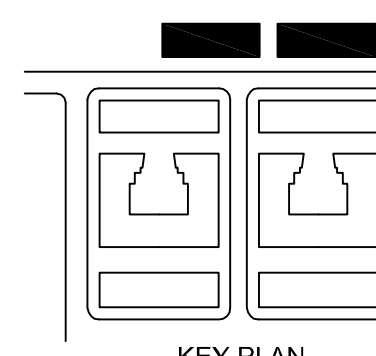

KEY PLAN

DATE OCT 2017
SCALE 1:200@A1

0 2 4 6 10 16

PROJECT NO. DRAWING NO. ISSUE



2515 A104 D

A1

100mm

200mm

300mm ON ORIGINAL

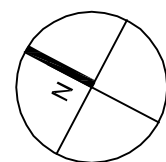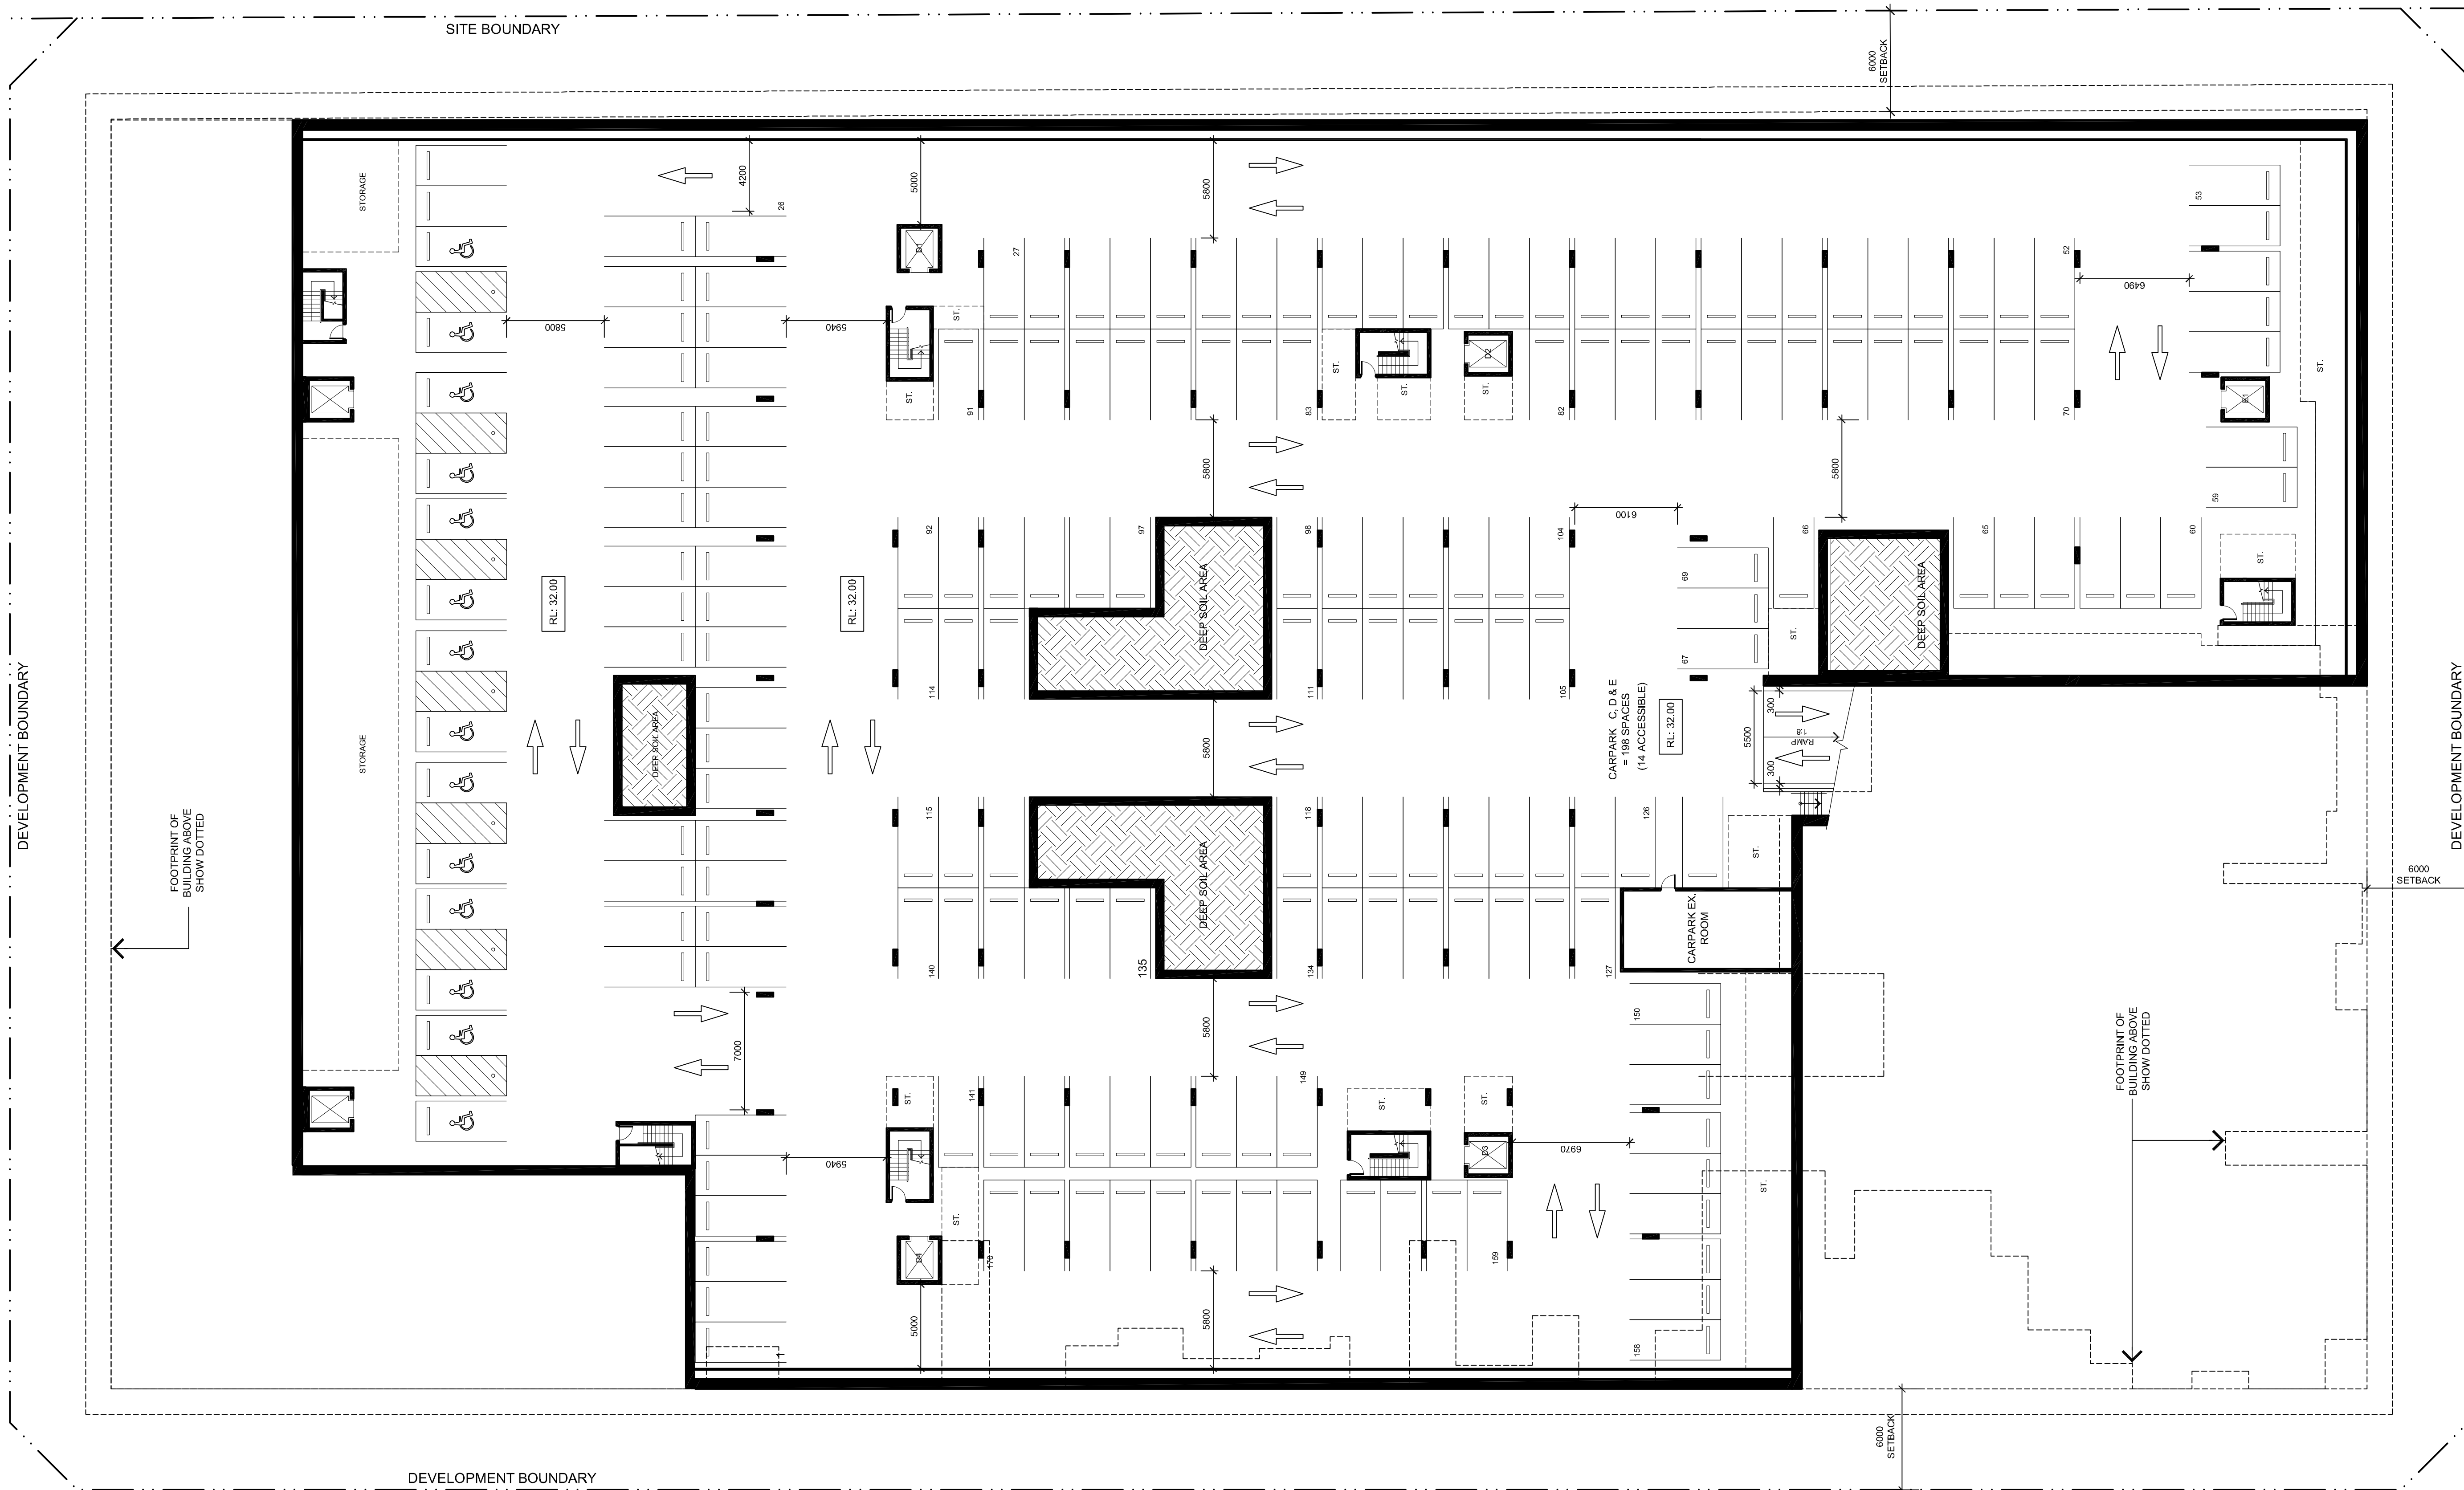

DO NOT SCALE DRAWINGS.
VERIFY ALL DIMENSIONS ON SITE.
REFER ANY DISCREPANCIES TO
THE SUPERINTENDENT BEFORE
PROCEEDING WITH THE WORK.


© **krikis taylor** architects Pty Ltd
These drawings are subject to copyright and may not be copied, used
or reproduced in any way without the express permission of
krikis taylor architects Pty Ltd.

PROPRIETOR
Property Investors Alliance
Suite 3, Level 1/1-17 Elsie Street,
Burwood NSW 2134
Tel: 02 9745 1900 Fax: 02 9745 1922

LOT 2
BASEMENT PLAN

ARCHITECT

a level 7 97 pacific highway
north sydney nsw 2060
m po box 726 north sydney nsw 2059
p +61(0)2 9900 6000 t +61(0)2 9900 6001
www.krikistaylor.com.au

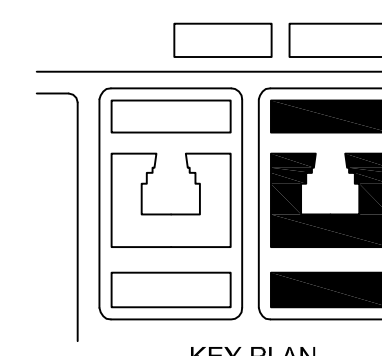

KEY PLAN

DA SUBMISSION

DATE OCT 2017
SCALE 1:200@A1

PROJECT NO. DRAWING NO. ISSUE


2515 A110 C

A1

100mm

200mm

300mm ON ORIGINAL

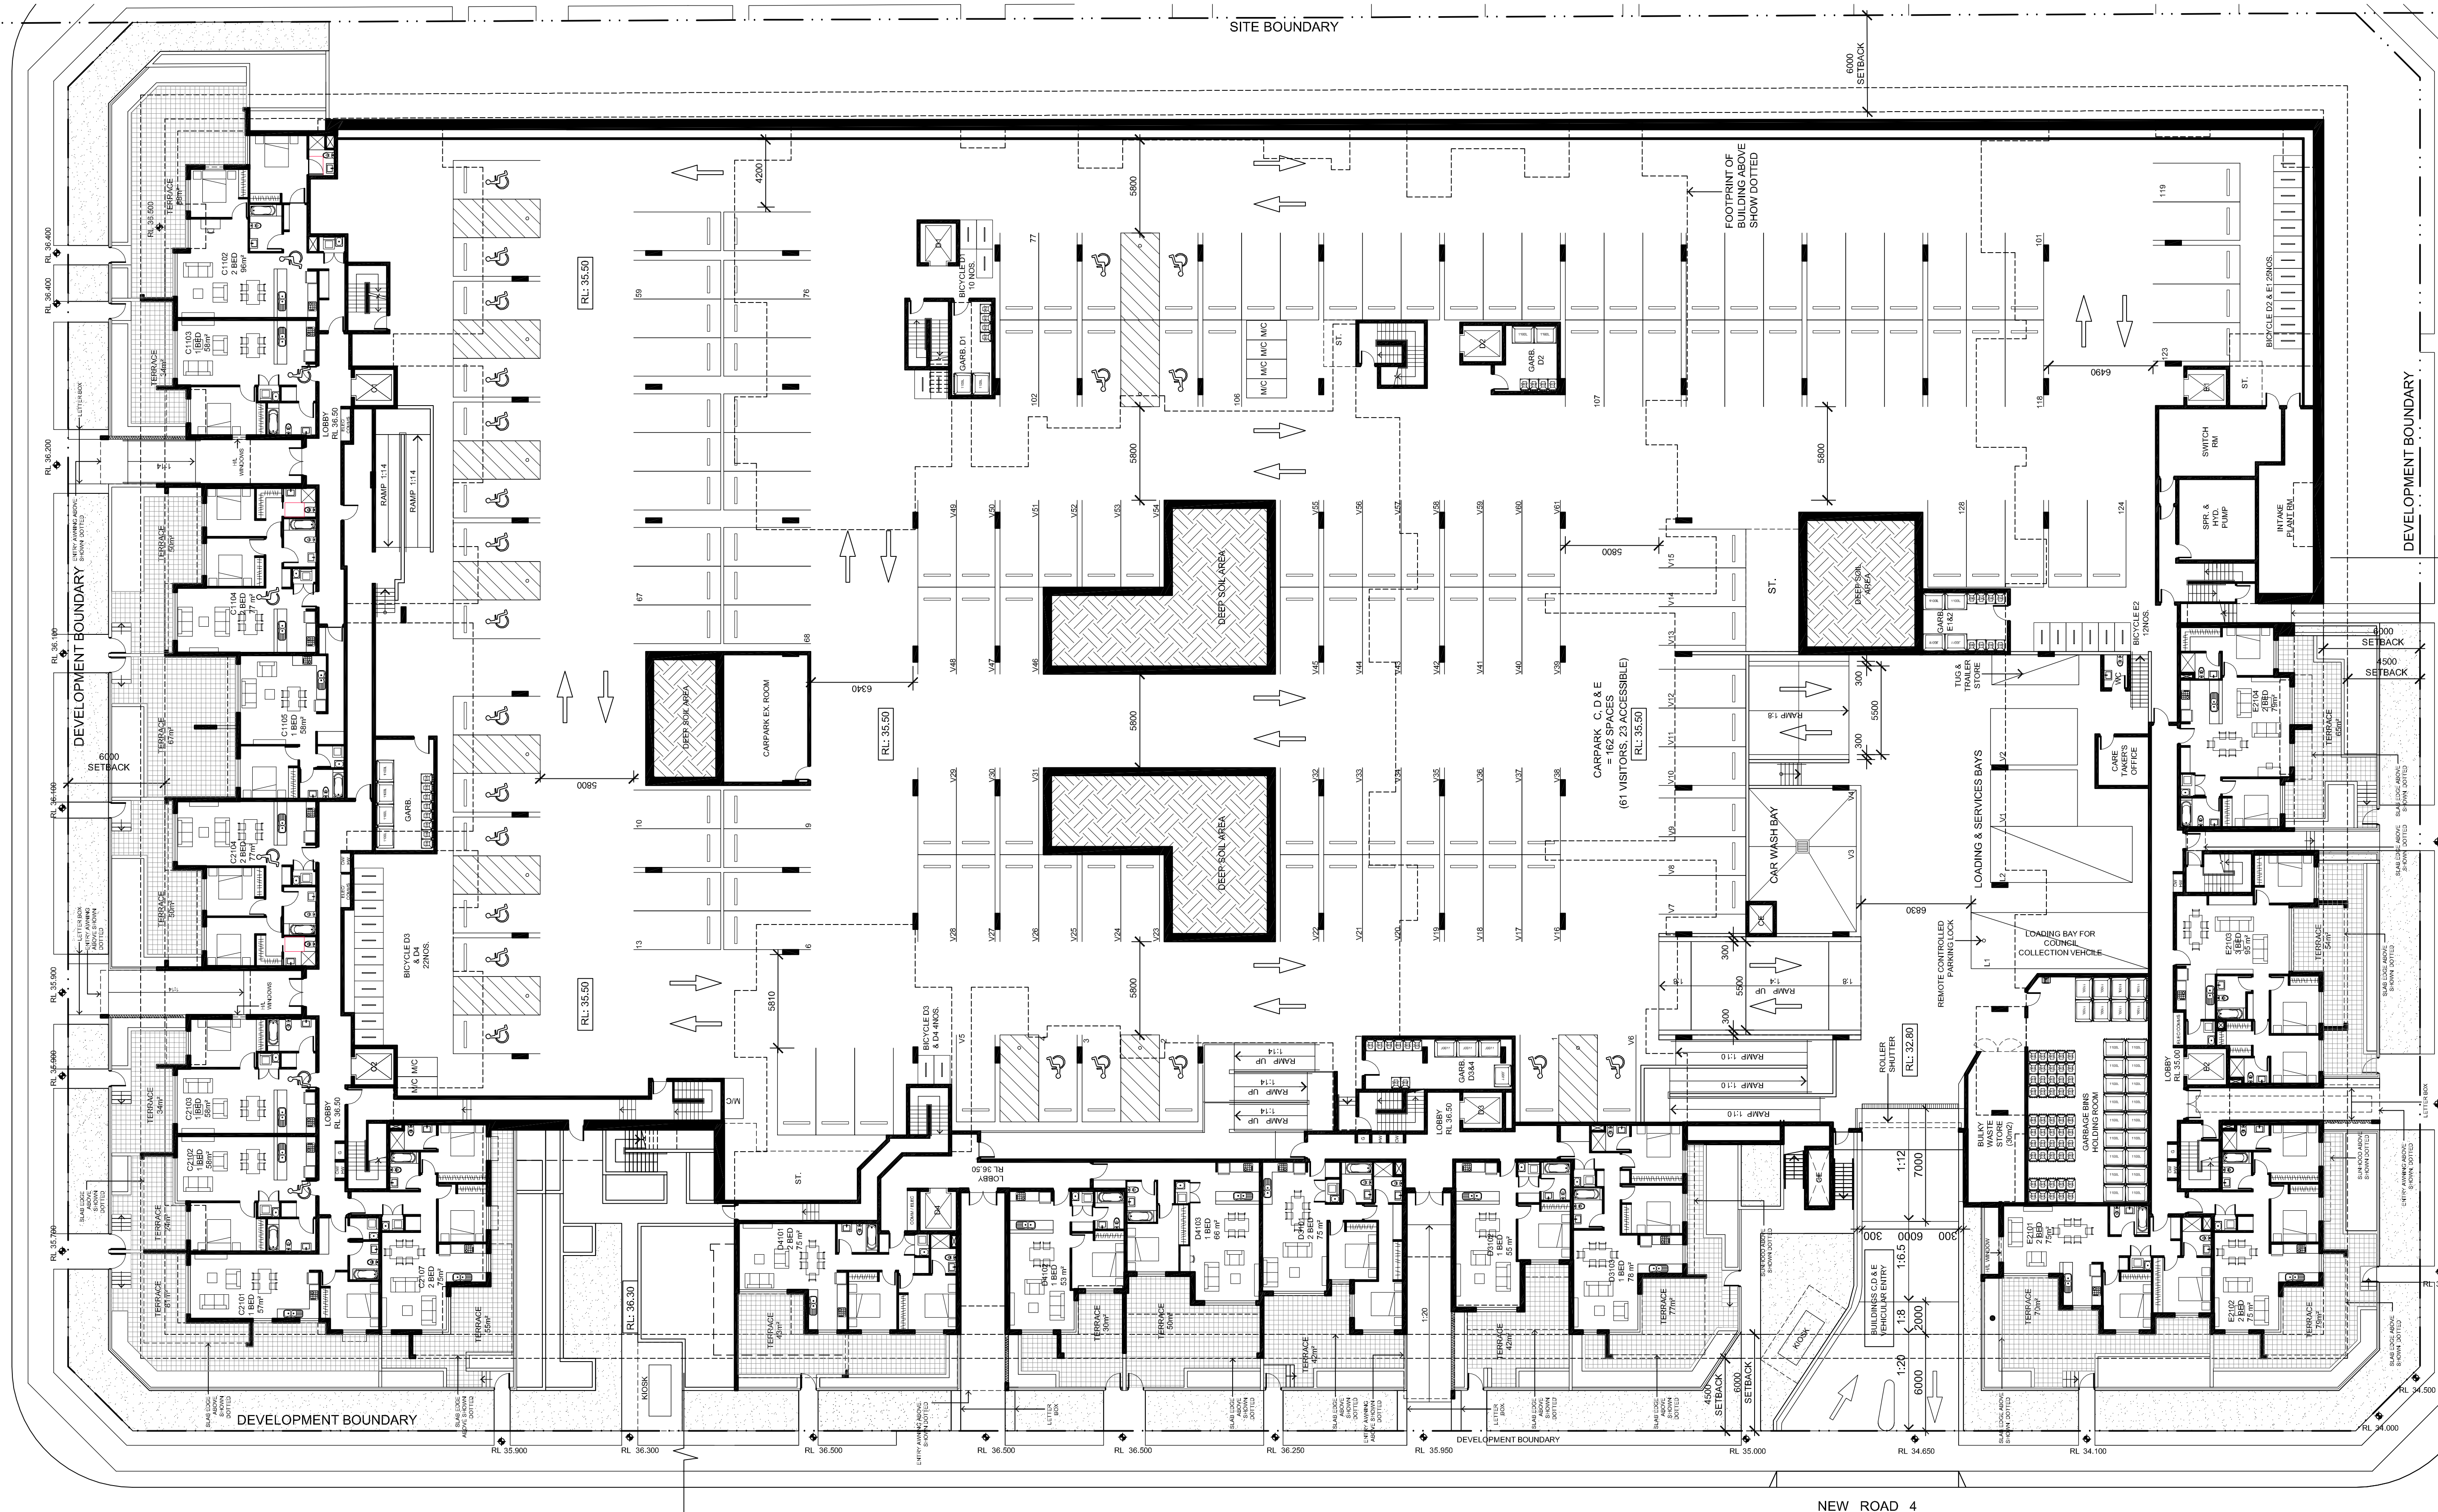


RESIDENTIAL DEVELOPMENT
42-66 JUNCTION ROAD SCHOFIELDS NSW 2762

LOT 2
LOWER GROUND FLOOR PLAN

PROPRIETOR
Property Investors Alliance
Suite 3, Level 1/1-17 Elsie Street,
Burwood NSW 2134
Tel: 02 9745 1900 Fax: 02 9745 1922

ARCHITECT
kris taylor architects
a level 7 97 pacific highway
north sydney nsw 2060
m po box 726 north sydney nsw 2059
p +61(0)2 9900 6000 f +61(0)2 9900 6001
www.kristaylor.com.au

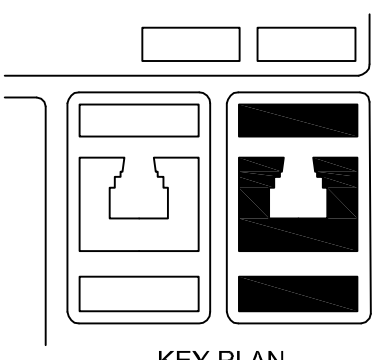

DA SUBMISSION


DATE NOV 2017
SCALE 1:200@A1

PROJECT NO. 2515
DRAWING NO. A111
ISSUE F

DO NOT SCALE DRAWINGS.
VERIFY ALL DIMENSIONS ON SITE.
REFER ANY DISCREPANCIES TO
THE SUPERINTENDENT BEFORE
PROCEEDING WITH THE WORK.

© kris taylor architects Pty Ltd
These drawings are subject to copyright and may not be copied, used
or reproduced in any way without the express permission of
kris taylor architects Pty Ltd.

100mm 200mm 300mm ON ORIGINAL

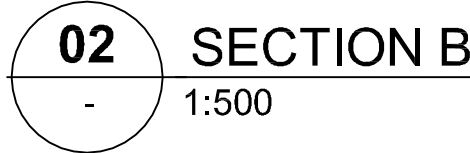

42-66 JUNCTION ROAD SCHOFIELDS NSW 2762

DATE OCT 2017
SCALE 1:500@A1



A1

DO NOT SCALE DRAWINGS.
VERIFY ALL DIMENSIONS ON SITE.
REFER ANY DISCREPANCIES TO
THE SUPERINTENDENT BEFORE
PROCEEDING WITH THE WORK.

© **krikis taylor** architects Pty Ltd

PROPRIETOR

Property Investors Alliance

Suite 3, Level 1/1-17 Elsie Street,
Burwood NSW 2134
Tel: 02 9745 1900 Fax: 02 9745 1922

SECTION A & B

ARCHITECT



a level 7 97 pacific highway
north sydney nsw 2060
m po box 726 north sydney nsw 2059
p +61(0)2 9900 6000 **f** +61(0)2 9900 6001
w www.krikistayler.com.au


100mm

	200mm
--	-------

300mm ON ORIGINAL

NEW ROAD 1

NEW ROAD 4

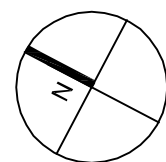

DO NOT SCALE DRAWINGS.
VERIFY ALL DIMENSIONS ON SITE.
REFER ANY DISCREPANCIES TO
THE SUPERINTENDENT BEFORE
PROCEEDING WITH THE WORK.

© krikis taylor architects Pty Ltd

These drawings are subject to copyright and may not be copied, used
or reproduced in any way without the express permission of
krikis taylor architects Pty Ltd.

PROPRIETOR
Property Investors Alliance

Suite 3, Level 1/1-17 Elsie Street,
Burwood NSW 2134
Tel: 02 9745 1900 Fax: 02 9745 1922

RESIDENTIAL DEVELOPMENT

42-66 JUNCTION ROAD SCHOFIELDS NSW 2762


LOT 2
GROUND FLOOR PLAN

ARCHITECT

a level 7 97 pacific highway
north sydney nsw 2060
m po box 726 north sydney nsw 2059
p +61(0)2 9900 6000 t +61(0)2 9900 6001
www.kristaylor.com.au



krikis taylor architects

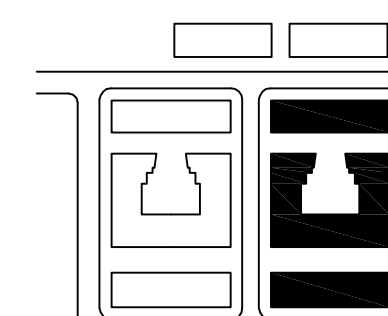

KEY PLAN

DA SUBMISSION

DATE NOV 2017
SCALE 1:200@A1

0 2 4 6 10 16

PROJECT NO. DRAWING NO. ISSUE


2515 A112 D

A1

100mm

200mm

300mm ON ORIGINAL

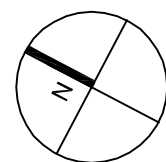

DO NOT SCALE DRAWINGS.
VERIFY ANY DIMENSIONS ON SITE.
REFER ANY DISCREPANCIES TO
THE SUPERINTENDENT BEFORE
PROCEEDING WITH THE WORK.

© krikis taylor architects Pty Ltd

These drawings are subject to copyright and may not be copied, used
or reproduced in any way without the express permission of
krikis taylor architects Pty Ltd.

Property Investors Alliance

Suite 3, Level 1/1-17 Elsie Street,
Burwood NSW 2134
Tel: 02 9745 1900 Fax: 02 9745 1922

PROPRIETOR

LOT 2
LEVEL 1 FLOOR PLAN

RESIDENTIAL DEVELOPMENT


42-66 JUNCTION ROAD SCHOFIELDS NSW 2762

ARCHITECT

a level 7 97 pacific highway
north sydney nsw 2060
m po box 726 north sydney nsw 2059
p +61(0)2 9900 6000 t +61(0)2 9900 6001
www.krikistaylor.com.au



krikis taylor architects

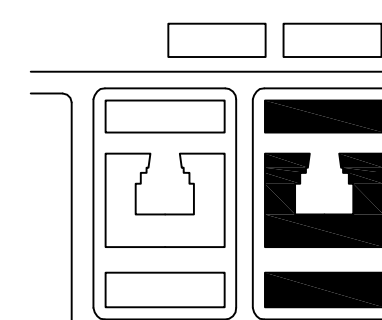

KEY PLAN

DA SUBMISSION


DATE OCT 2017
SCALE 1:200@A1

0 2 4 6 10 16

PROJECT NO. DRAWING NO. ISSUE

2515 A113 C

A1

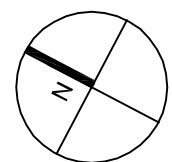

DO NOT SCALE DRAWINGS.
VERIFY ALL DIMENSIONS ON SITE.
REFER ANY DISCREPANCIES TO
THE SUPERINTENDENT BEFORE
PROCEEDING WITH THE WORK.

© krikis taylor architects Pty Ltd

These drawings are subject to copyright and may not be copied, used
or reproduced in any way without the express permission of
krikis taylor architects Pty Ltd.

PROPRIETOR
Property Investors Alliance

Suite 3, Level 1/1-17 Elsie Street,
Burwood NSW 2134
Tel: 02 9745 1900 Fax: 02 9745 1922

RESIDENTIAL DEVELOPMENT

42-66 JUNCTION ROAD SCHOFIELDS NSW 2762


LOT 2
LEVEL 2 FLOOR PLAN

ARCHITECT

a level 7 97 pacific highway
north sydney nsw 2060
m po box 726 north sydney nsw 2059
p +61(0)2 9900 6000 t +61(0)2 9900 6001
www.krikistaylor.com.au



krikis taylor architects

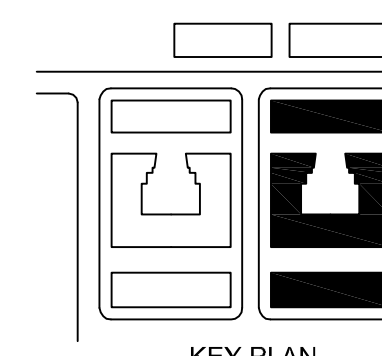

KEY PLAN

DA SUBMISSION

DATE OCT 2017


SCALE 1:200@A1

0 2 4 6 10 16

PROJECT NO. DRAWING NO. ISSUE

2515 A114 C

A1

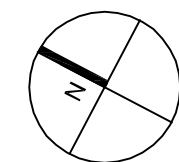

DO NOT SCALE DRAWINGS.
VERIFY ALL DIMENSIONS ON SITE.
REFER ANY DISCREPANCIES TO
THE SUPERINTENDENT BEFORE
PROCEEDING WITH THE WORK.

© krikis taylor architects Pty Ltd

These drawings are subject to copyright and may not be copied, used
or reproduced in any way without the express permission of
krikis taylor architects Pty Ltd.

100mm

Property Investors Alliance

Suite 3, Level 1/1-17 Elsie Street,
Burwood NSW 2134
Tel: 02 9745 1900 Fax: 02 9745 1922

PROPRIETOR

LOT 2
LEVEL 3 FLOOR PLAN

200mm

300mm ON ORIGINAL

RESIDENTIAL DEVELOPMENT


42-66 JUNCTION ROAD SCHOFIELDS NSW 2762

ARCHITECT

a level 7 97 pacific highway
north sydney nsw 2060
m po box 726 north sydney nsw 2059
p +61(0)2 9900 6000 t +61(0)2 9900 6001
www.krikistaylor.com.au



krikis taylor architects

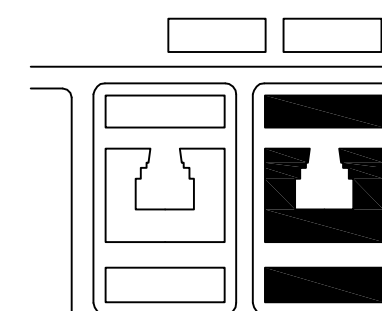

KEY PLAN

DA SUBMISSION


DATE OCT 2017
SCALE 1:200@A1

0 2 4 6 10 16

PROJECT NO. DRAWING NO. ISSUE

2515 A115 C

A1

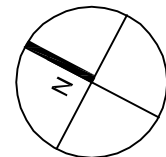

DO NOT SCALE DRAWINGS.
VERIFY ALL DIMENSIONS ON SITE.
REFER ANY DISCREPANCIES TO
THE SUPERINTENDENT BEFORE
PROCEEDING WITH THE WORK.

© krikis taylor architects Pty Ltd

These drawings are subject to copyright and may not be copied, used
or reproduced in any way without the express permission of
krikis taylor architects Pty Ltd.

Property Investors Alliance

Suite 3, Level 1/1-17 Elsie Street,
Burwood NSW 2134
Tel: 02 9745 1900 Fax: 02 9745 1922

PROPRIETOR

RESIDENTIAL DEVELOPMENT

42-66 JUNCTION ROAD SCHOFIELDS NSW 2762


LOT 2
LEVEL 4 FLOOR PLAN

ARCHITECT

a level 7 97 pacific highway
north sydney nsw 2060
m po box 726 north sydney nsw 2059
p +61(0)2 9900 6000 t +61(0)2 9900 6001
w www.krikistaylor.com.au



krikis taylor architects

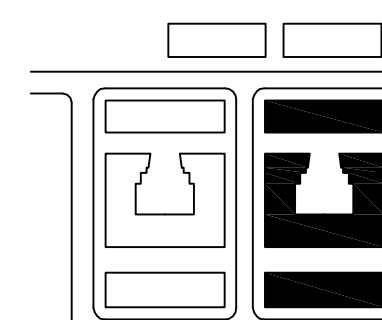

KEY PLAN



DA SUBMISSION

DATE OCT 2017
SCALE 1:200@A1

PROJECT NO. DRAWING NO. ISSUE
2515 A116 D

0 2 4 6 10 16

A1

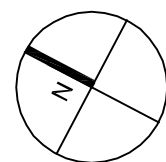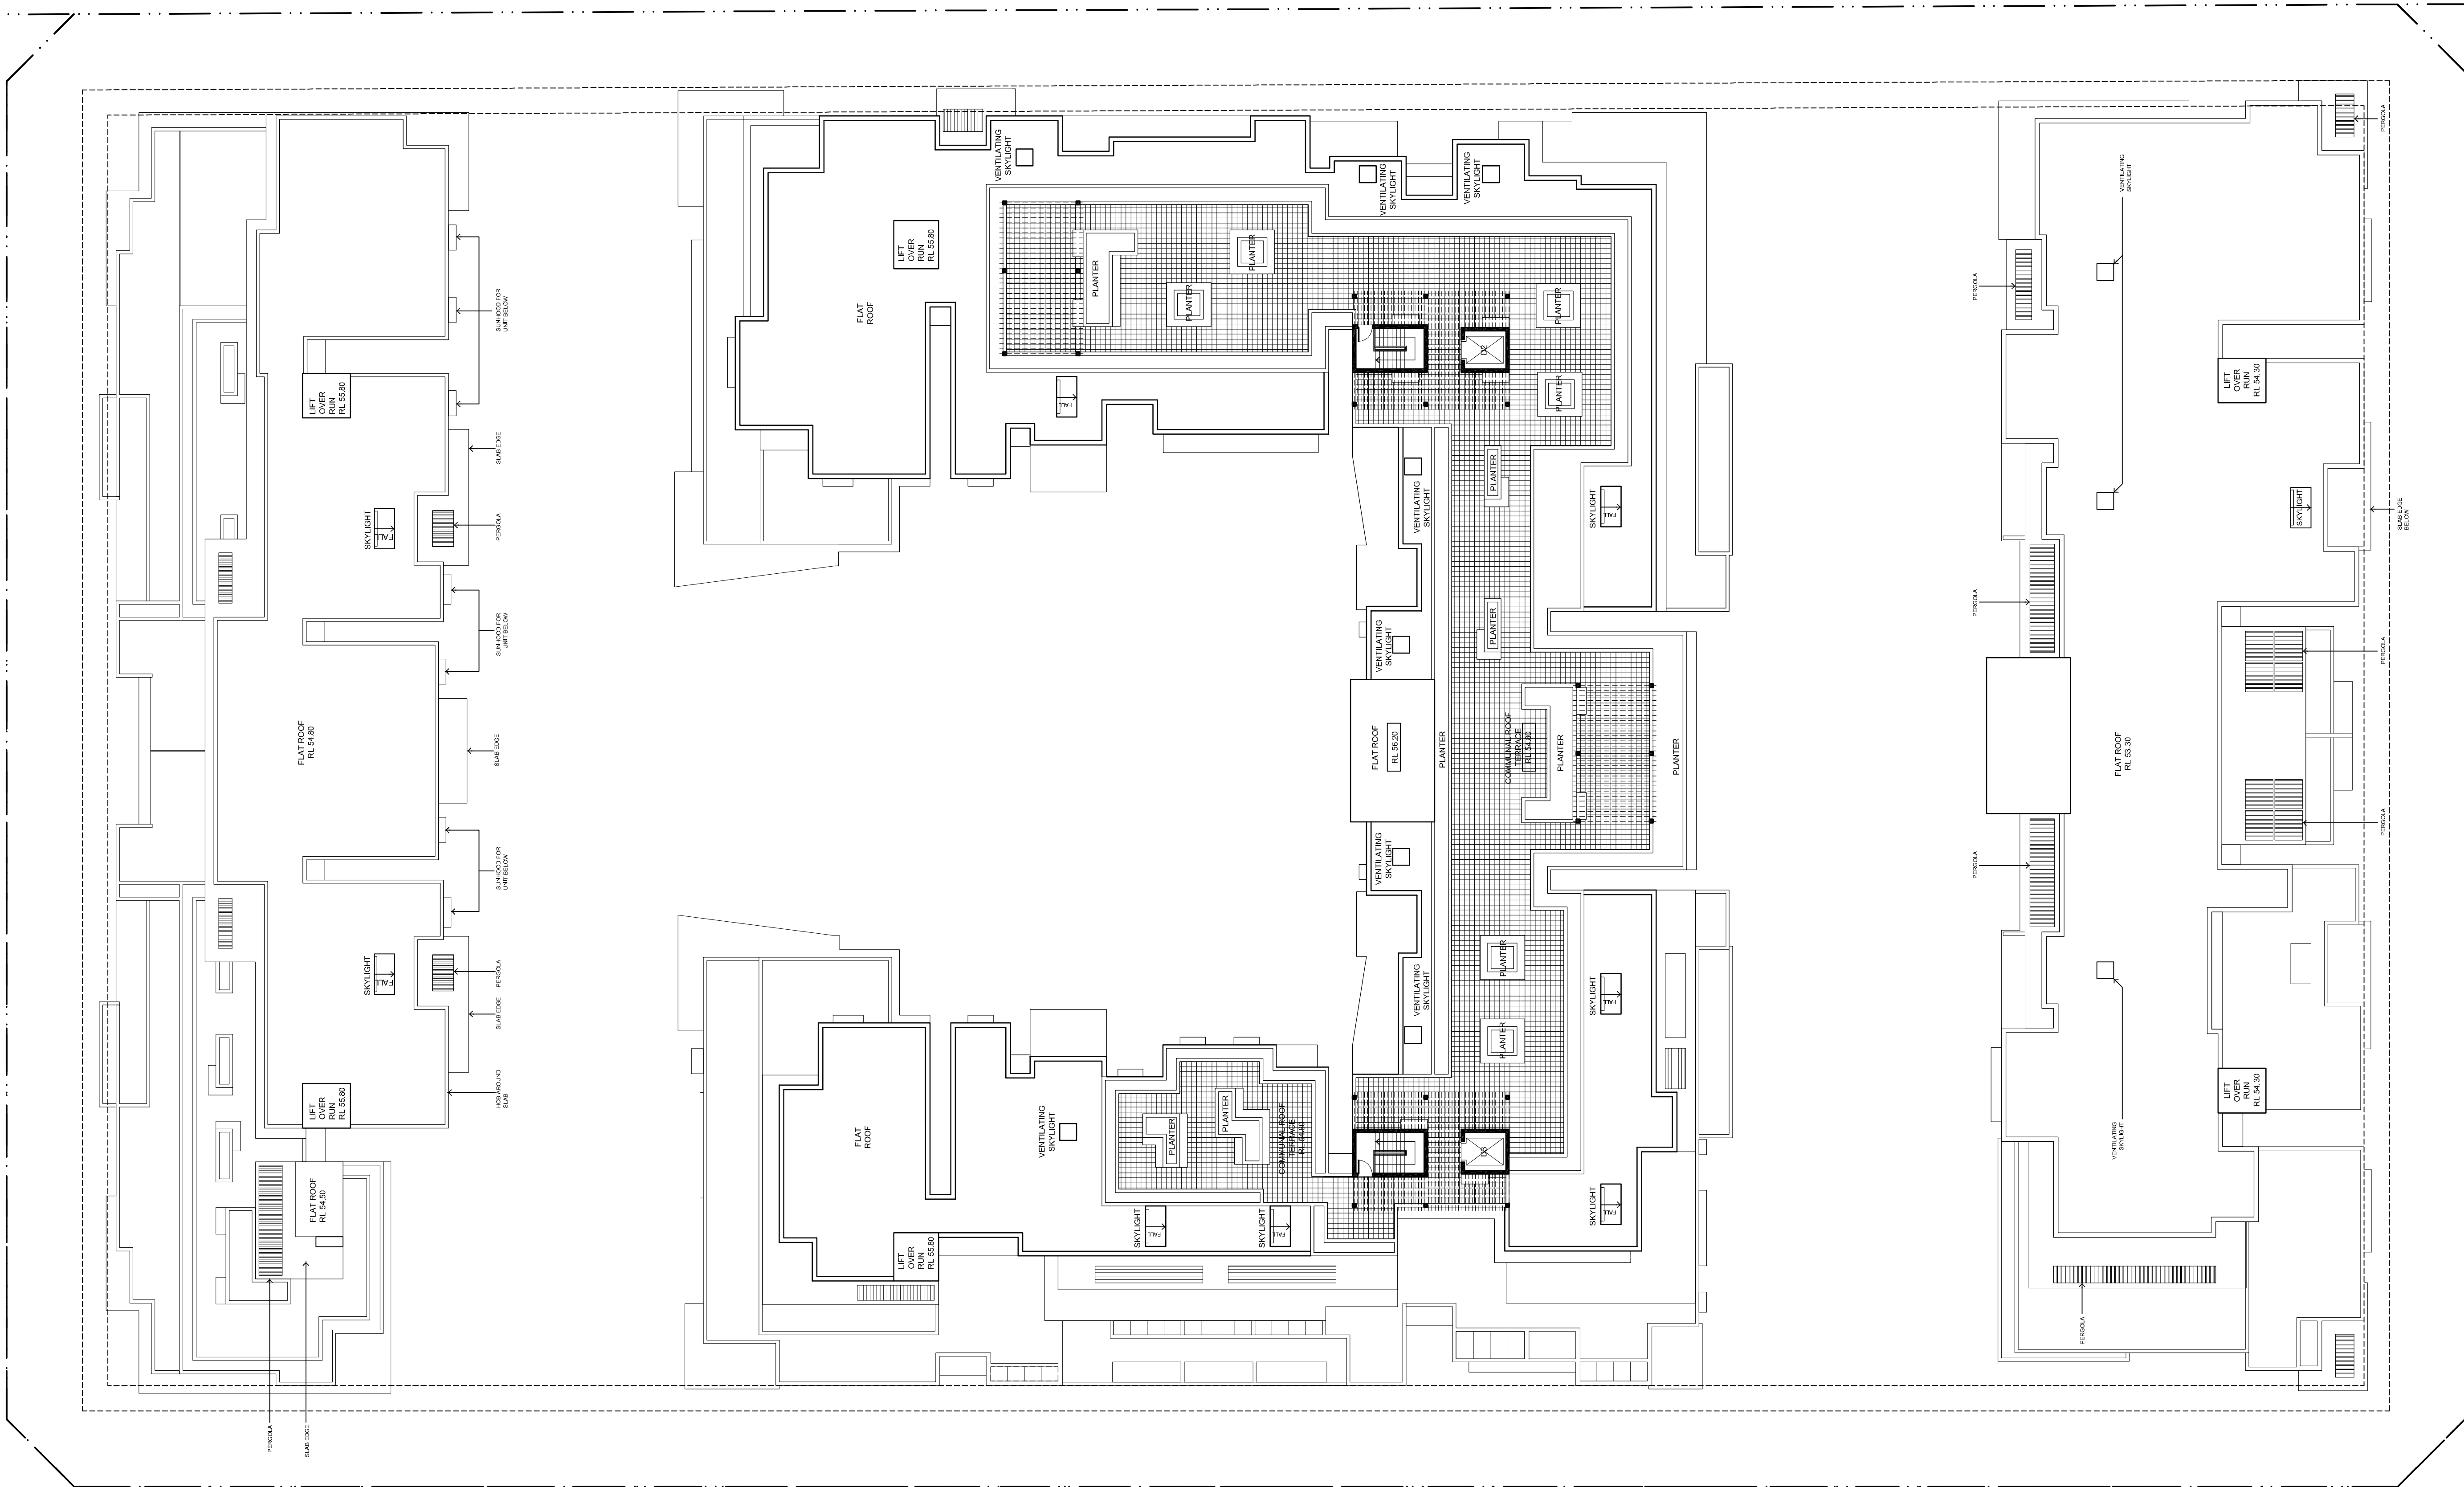

DO NOT SCALE DRAWINGS.
VERIFY ALL DIMENSIONS ON SITE.
REFER ANY DISCREPANCIES TO
THE SUPERINTENDENT BEFORE
PROCEEDING WITH THE WORK.

© **krikis taylor** architects Pty Ltd
These drawings are subject to copyright and may not be copied, used
or reproduced in any way without the express permission of
krikis taylor architects Pty Ltd.

PROPRIETOR
Property Investors Alliance

Suite 3, Level 1/1-17 Elsie Street,
Burwood NSW 2134
Tel: 02 9745 1900 Fax: 02 9745 1922


RESIDENTIAL DEVELOPMENT

42-66 JUNCTION ROAD SCHOFIELDS NSW 2762

LOT 2 LEVEL 5 FLOOR PLAN

ARCHITECT

a level 7 97 pacific highway
north sydney nsw 2060
m po box 726 north sydney nsw 2059
p +61(0)2 9900 6000 t +61(0)2 9900 6001
w www.krikistaylor.com.au

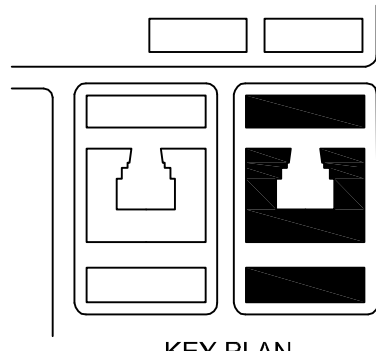

KEY PLAN

DA SUBMISSION

DATE OCT 2017
SCALE 1:200@A1

PROJECT NO. DRAWING NO. ISSUE

2515 A117 D