



APPENDIX A BATES SMART DRAWINGS


37-39 HILL ROAD WENTWORTH POINT, LOT 8

BATESSMART™

DRAWING SCHEDULE

Doc. No.	Document Title	Scale
A00.00	Cover	NTS
A00.01	Survey Plan	1:750
A00.02	Existing Site Plan + Demolition Plan	1:750
A01.001	Indicative Staging Plan	1:750
A01.002	Proposed Block Plan + Set Backs	1:750
A01.003	Proposed Site Plan	1:750
A01.004	Traffic Movement	1:750
Envelope drawings		
A02.001	Proposed Envelopes + Stage 1 Comparison	1:750
A02.002	Proposed Block A Envelopes + Stage 1 Comparison	1:400
A02.003	Proposed Block B Envelopes + Stage 1 Comparison	1:400
A02.004	Proposed Block C Envelopes + Stage 1 Comparison	1:400
A02.005	Proposed Block D Envelopes + Stage 1 Comparison	1:400
A02.006	Public Domain Alignment	1:750
A02.101	Proposed Site Envelope Sections + Stage 1 Comparison	1:750
Indicative scheme		
A02.102	Proposed Block A Indicative Scheme Sections + Stage 1 Comparison	1:500
A02.103	Proposed Block B Indicative Scheme Sections + Stage 1 Comparison	1:500
A02.104	Proposed Block C Indicative Scheme Sections + Stage 1 Comparison	1:500
A02.105	Proposed Block D Indicative Scheme Sections + Stage 1 Comparison	1:500
A02.201	Proposed Indicative Scheme Street Elevation 1	1:750
A02.202	Proposed Indicative Scheme Street Elevation 2	1:500
A02.203	Proposed Indicative Scheme Street Elevation 3	1:500
A02.204	Proposed Indicative Scheme Street Elevation 4	1:500
A02.205	Proposed Indicative Scheme Street Elevation 5	1:500
A03.0B2	Indicative Scheme Typical Lower Basement Plan	1:750
A03.0B1	Indicative Scheme Basement 01 Plan	1:750
A03.000	Indicative Scheme Ground Floor Plan	1:750
A03.001	Indicative Scheme Level 01 Plan	1:750
A03.002	Indicative Scheme Level 02 Plan	1:750
A03.003	Indicative Scheme Typical Floor Plan	1:750
A03.004	Indicative Scheme Typical Setback Floor Plan	1:750
A03.005	Indicative Scheme Typical Tower Floor Plan	1:750
A03.006	Indicative Scheme Typical Tower Setback Floor Plan	1:750
A03.007	Indicative Scheme Roof Plan	1:750
Analysis		
A09.001	Shadows - Winter Solstice - Sheet 1	NTS
A09.002	Shadows - Winter Solstice - Sheet 2	NTS
A09.003	Shadows - Winter Solstice - Sheet 3	NTS
A09.004	Public Domain Shadows Calculation	NTS
A09.101	Nuvolari Place Overshadowing Elevations	NTS
A09.201	Rhodes View Comparison - View 1	NTS
A09.202	Rhodes View Comparison - View 2	NTS
Area Calculation		
A10.001	Indicative Scheme - Typical Floor Plan - Area Calculation	1:750



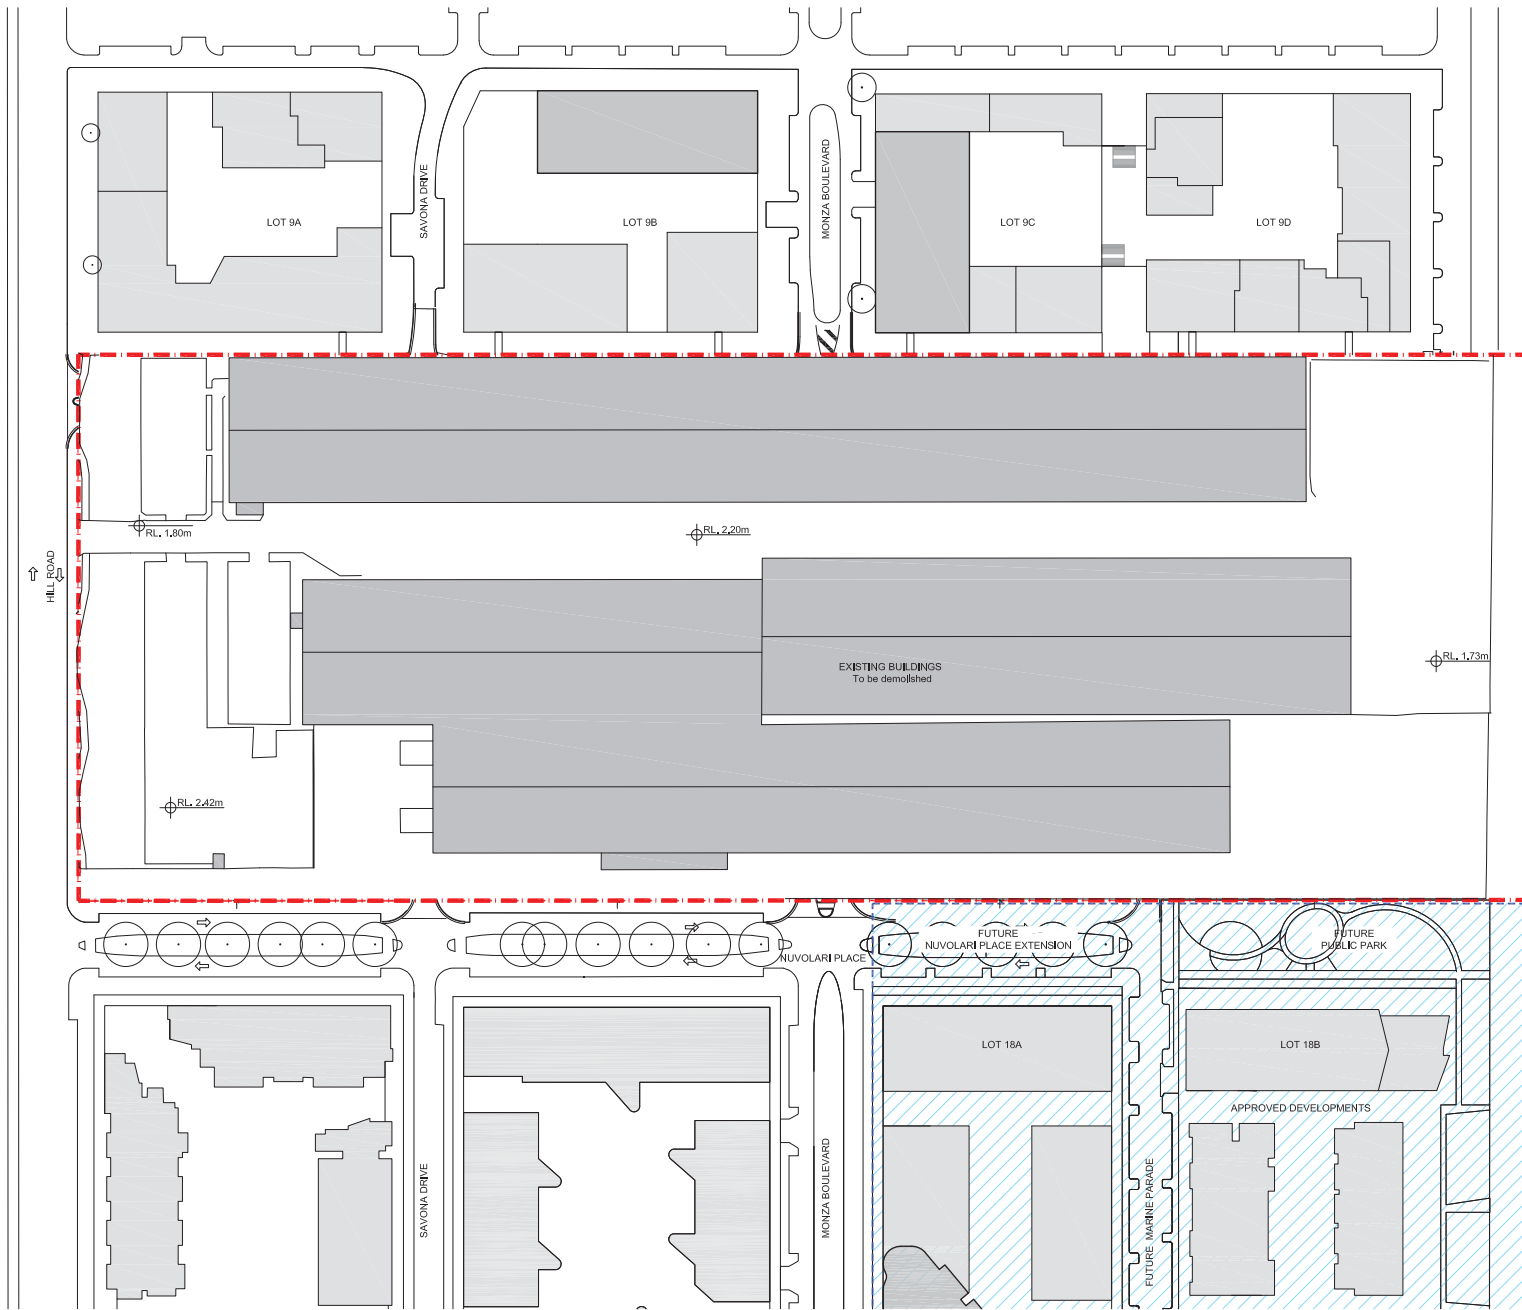

--- SITE BOUNDARY

Revision	Date	Description	Initial	Checked

Revision	Date	Description	Initial	Checked
C	12/11/18	For Section 96	AL	HC
B	19/10/18	For Section 96	AL	HC
A	07/11/17	For Section 96	AL	HC

37-39 Hill Road
Wentworth Point
Masterplan
Existing Site Plan + Demolition Plan



Check all dimensions and the conditions prior to commencement of any work. The architect is not responsible for any mistakes, omissions, errors, or omissions in the preparation of this drawing and/or the completion of any work. All drawings to be used in connection with all architectural documents and all other construction documents. Do not scale drawings, refer to figures, dimensions only. Any discrepancies should be referred to the architect for clarification. All drawings may not be reproduced or distributed without prior permission from the architect.

Scale	1:750@A1		
Drawn	AL	Checked	HC
Project No.	S12088		
Status	SECTION 96		
Plot Date	12/11/2018 9:26:39 AM		
Plot File	S:\12088-12088\12088_01\theatrical_Wentworth\07_CAD\PH18_12088_01.dwg		
Drawing No.	A00.02[C]		[Revision]

A00.02[C]

Melbourne 1 Nicholson Street
Melbourne VIC 3000 Australia
T 03 8664 6200 F 03 8664 6300
email mel@bates-smart.com.au
http://www.bates-smart.com.au

Sydney 43 Brisbane Street
Sydney NSW 2010 Australia
T 02 8354 5100 F 02 8354 5199
email syd@bates-smart.com.au
http://www.bates-smart.com.au

Bates Smart Architects Pty Ltd ABN 66 094 740 986

BATESSMART.



HILL ROAD
SAVONA DRIVE
MONZA BOULEVARD
VERONA DRIVE
MARINE PARADE
FORESHORE
HOMEBUSH BAY

- SITE BOUNDARY
--- BLOCK BOUNDARY
STAGE 1
STAGE 2
STAGE 3
STAGE 4

Revision	Date	Description	Initial	Checked

Revision	Date	Description	Initial	Checked
C	12/11/18	For Section 96	AL	HC
B	19/10/18	For Section 96	AL	HC
A	07/11/17	For Section 96	AL	HC

37-39 Hill Road
Wentworth Point
Masterplan
Indicative Staging Plan

Check all dimensions and the conditions prior to commencement of any work. The architect is not responsible for the accuracy of any information, design, plan, or specification or the preparation of any drawings or the completion of any work. All drawings to be made in accordance with all architectural documents and all other construction documents. Do not make drawings, refer to Section 96 only. Any development shall be made in accordance with the architect's design. All drawings shall be reproduced or distributed without prior permission from the architect.



Scale	1:750@A1		
Drawn	AL	Checked	HC
Project No.	S12088		
Status	SECTION 96		
Plot Date	12/11/2018 9:29:56 AM		
Plot File	S:\2000-12088\12088_R\theatrical_WentworthPoint\A01\DWG\PH18_12088-12088.dwg		
Drawing No.	A01.001[C]	[Revision]	


A01.001[C]

Melbourne 1 Nicholson Street
Melbourne VIC 3000 Australia
T 03 8664 6200 F 03 8664 6300
email mel@bates-smart.com.au
http://www.bates-smart.com.au

Sydney 43 Brisbane Street
Sydney NSW 2010 Australia
T 02 8354 5100 F 02 8354 5199
email syd@bates-smart.com.au
http://www.bates-smart.com.au

Bates Smart Architects Pty Ltd ABN 66 094 740 986

BATESSMART.

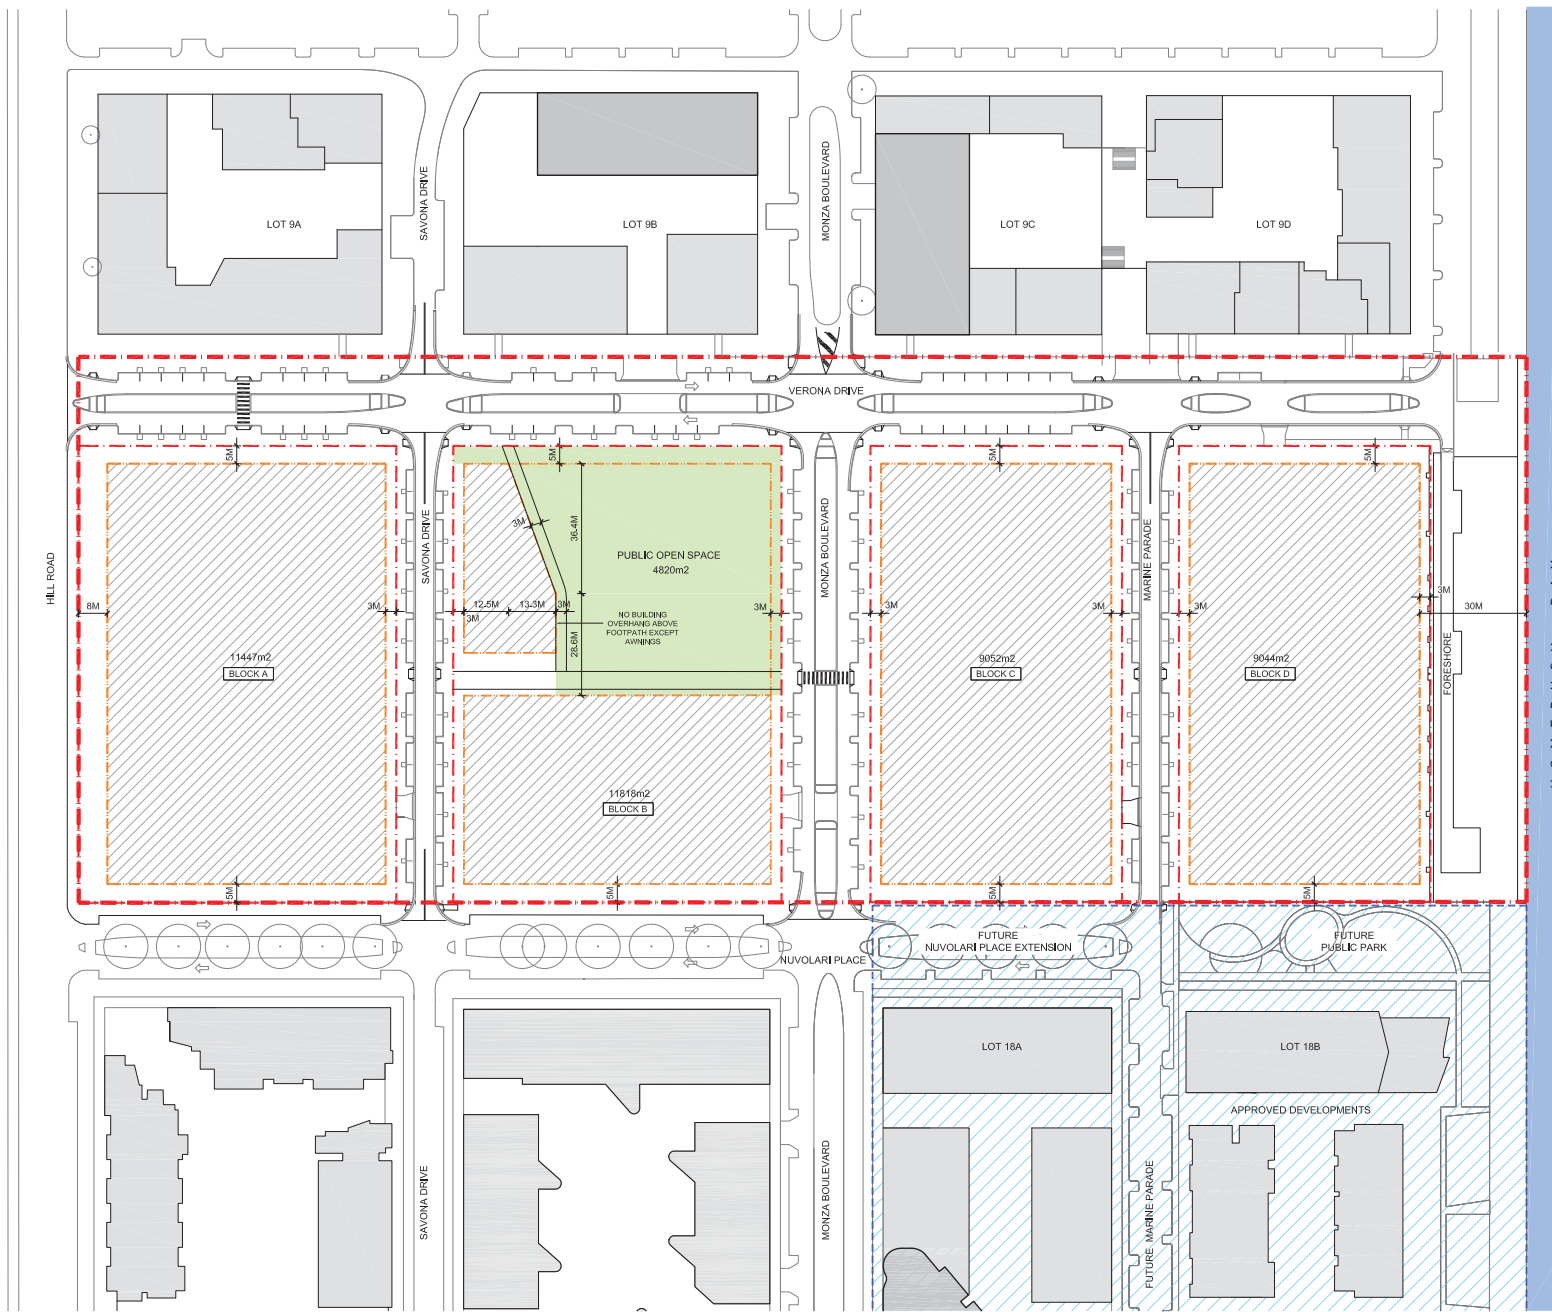

HILL ROAD
SAVONA DRIVE
MONZA BOULEVARD
VERONA DRIVE
MARINE PARADE
FORESHORE
HOMEBUSH BAY

- SITE BOUNDARY
- BLOCK BOUNDARY
- SETBACK
- PUBLIC OPEN SPACE
- PROPOSED BLOCK ENVELOPE

Revision	Date	Description	Initial	Checked

D	16/11/18	For Section 96	AL	HC
C	12/11/18	For Section 96	AL	HC
B	19/10/18	For Section 96	AL	HC
A	07/11/17	For Section 96	AL	HC

37-39 Hill Road Wentworth Point

Masterplan Proposed Block Plan & Setbacks

Check all dimensions and the conditions for construction of any work, the existence or creation of any easement, right of way, or other interest, and the proposed or existing use of the land. All drawings to be made in accordance with all architectural documents and all other relevant documents. Do not scale drawings; refer to figures and dimensions only. Any discrepancy shall be resolved by reference to the architect for clarification. All drawings may not be reproduced or distributed without prior permission from the architect.




Scale	1:750@A1		
Drawn	AL	Checked	HC
Project No.	S12088		
Status	SECTION 96		
Plot Date	16/11/2018 10:44:37 AM		
Plot File	S:\2000-12088\12088_01\Drawings\A1_CAD\PH18_12088_01.dwg		
Drawing No.	A01.002[D]		[Revision]

Melbourne 1 Nicholson Street
Melbourne VIC 3000 Australia
T 03 8664 6200 F 03 8664 6300
email mel@bates-smart.com.au
http://www.bates-smart.com.au

Sydney 43 Brisbane Street
Surry Hills NSW 2010 Australia
T 02 8354 5100 F 02 8354 5199
email syd@bates-smart.com.au
http://www.bates-smart.com.au

Bates Smart Architects Pty Ltd ABN 66 094 740 986



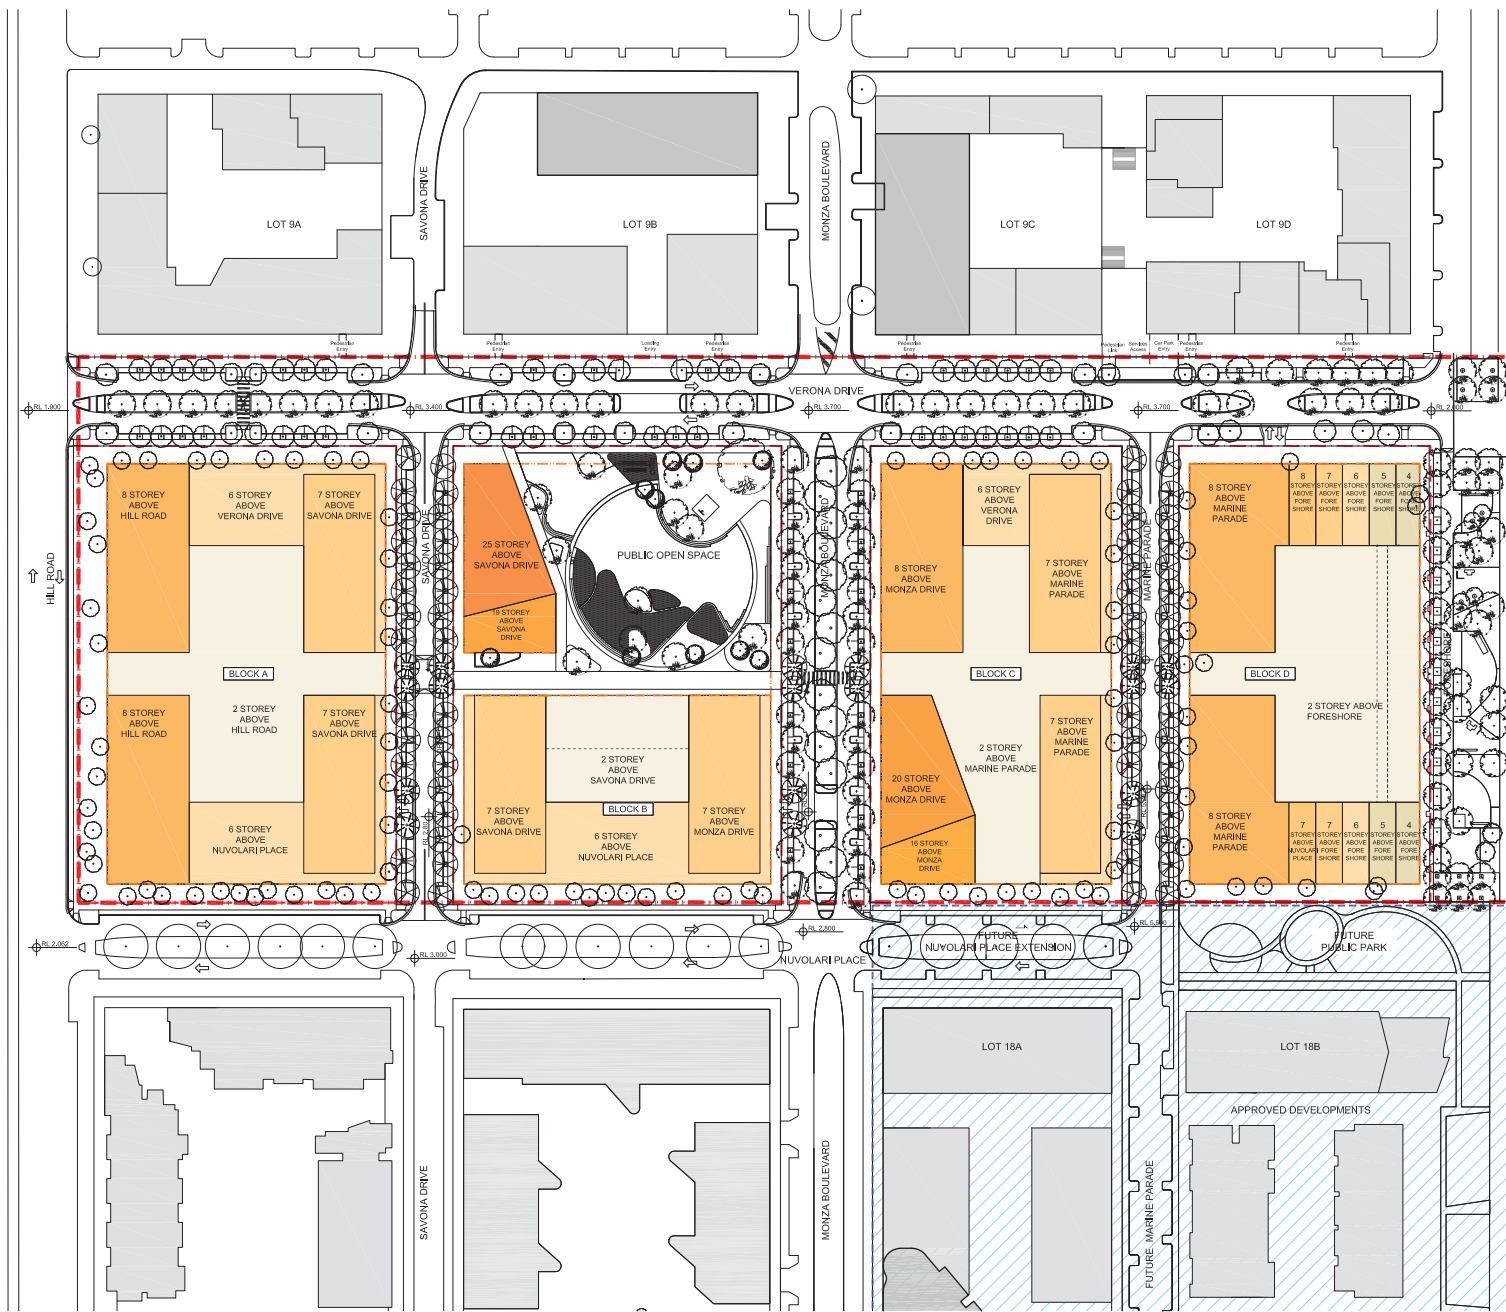

H O M E B U S H B A Y

- SITE BOUNDARY
- BLOCK BOUNDARY
- SETBACK

Revision	Date	Description	Initial	Checked

Revision	Date	Description	Initial	Checked
C	12/11/18	For Section 96	AL	HC
B	19/10/18	For Section 96	AL	HC
A	07/11/17	For Section 96	AL	HC

37-39 Hill Road Wentworth Point Masterplan Proposed Site Plan

Check all dimensions and the conditions for construction of any work, the existence or creation of any easements, rights, claims or interests and the provision of any approvals prior to the completion of any work.



Scale: 1:750@A1

Drawn: AL Checked: HC

Project No: S12088

Status: SECTION 96

Plot Date: 14/11/2018 2:16:09 PM

Plot File: S:\2000-12088\12088_rtr\sheet4_WentworthPt_CAD\PH18.dwg


Drawing No: A01.003[C] [Revision]

Melbourne 1 Nicholson Street
Melbourne VIC 3000 Australia
T 03 8664 6200 F 03 8664 6300
email mel@bates-smart.com.au
http://www.bates-smart.com.au

Sydney 43 Brisbane Street
Surry Hills NSW 2010 Australia
T 02 8354 5100 F 02 8354 5199
email syd@bates-smart.com.au
http://www.bates-smart.com.au

Bates Smart Architects Pty Ltd ABN 66 094 740 986



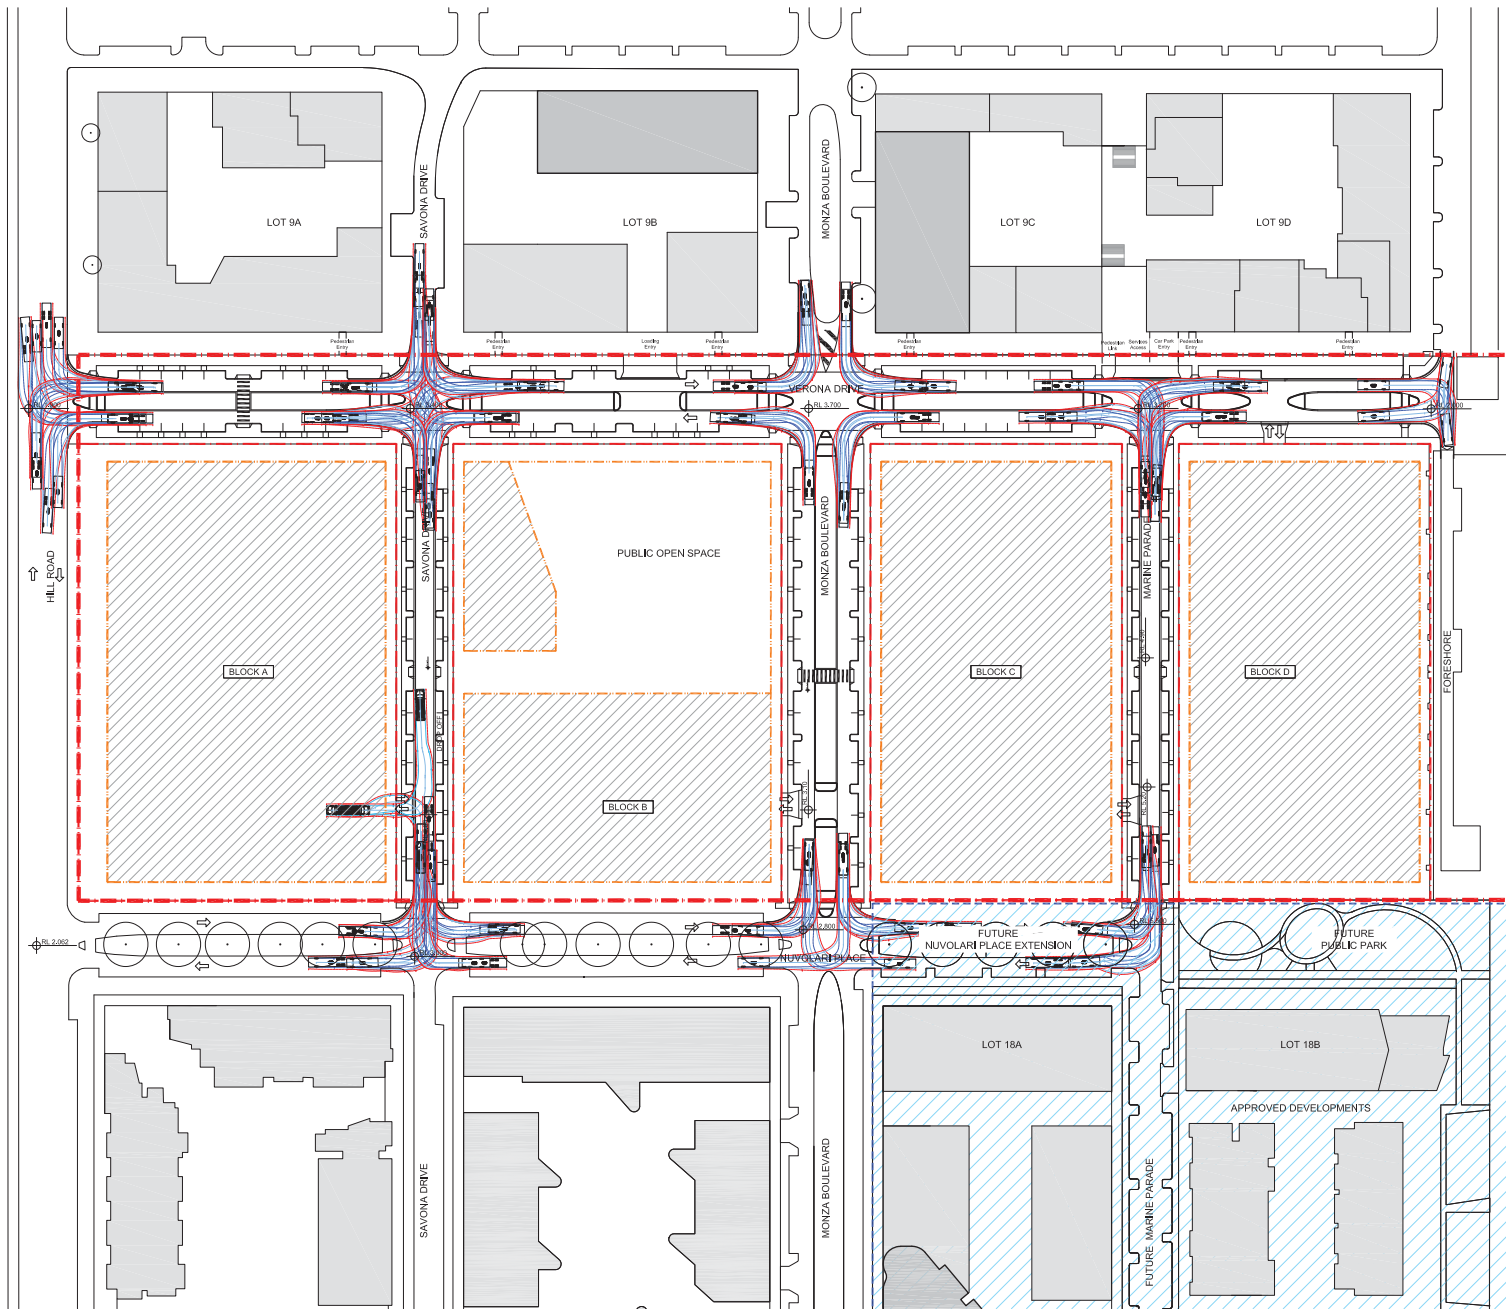

H O M E B U S H B A Y

- SITE BOUNDARY
- BLOCK BOUNDARY
- SETBACK

Revision	Date	Description	Initial	Checked

Revision	Date	Description	Initial	Checked
C	12/11/18	For Section 96	AL	HC
B	19/10/18	For Section 96	AL	HC
A	07/11/17	For Section 96	AL	HC

37-39 Hill Road Wentworth Point

Masterplan
Proposed Site Plan

Check all dimensions and the conditions prior to commencement of any work. The architect is not responsible for the accuracy of any information, design, plan, specification or description and the preparation of any drawings and/or the preparation of any documents. All drawings to be made in accordance with all architectural documents and all other construction documents. Do not scale drawings, refer to Section 96 only. Any discrepancy shall be resolved by reference to the architect for clarification. All drawings are not to be reproduced or distributed without prior permission from the architect.



Scale	1:750@A1		
Drawn	AL	Checked	HC
Project No.	S12088		
Status	SECTION 96		
Plot Date	14/11/2018 3:47:22 PM		
Plot File	S:\2000-12088\12088_R\theArch_WentworthPoint\A01\DWG\A01.004[C].dwg		
Drawing No.			(Revision)


A01.004[C]

Melbourne 1 Nicholson Street
Melbourne VIC 3000 Australia
T 03 8664 6200 F 03 8664 6300
email mel@bates-smart.com.au
http://www.bates-smart.com.au

Sydney 43 Brisbane Street
Surry Hills NSW 2010 Australia
T 02 8354 5100 F 02 8354 5199
email syd@bates-smart.com.au
http://www.bates-smart.com.au

Bates Smart Architects Pty Ltd ABN 66 094 740 986

BATESSMART

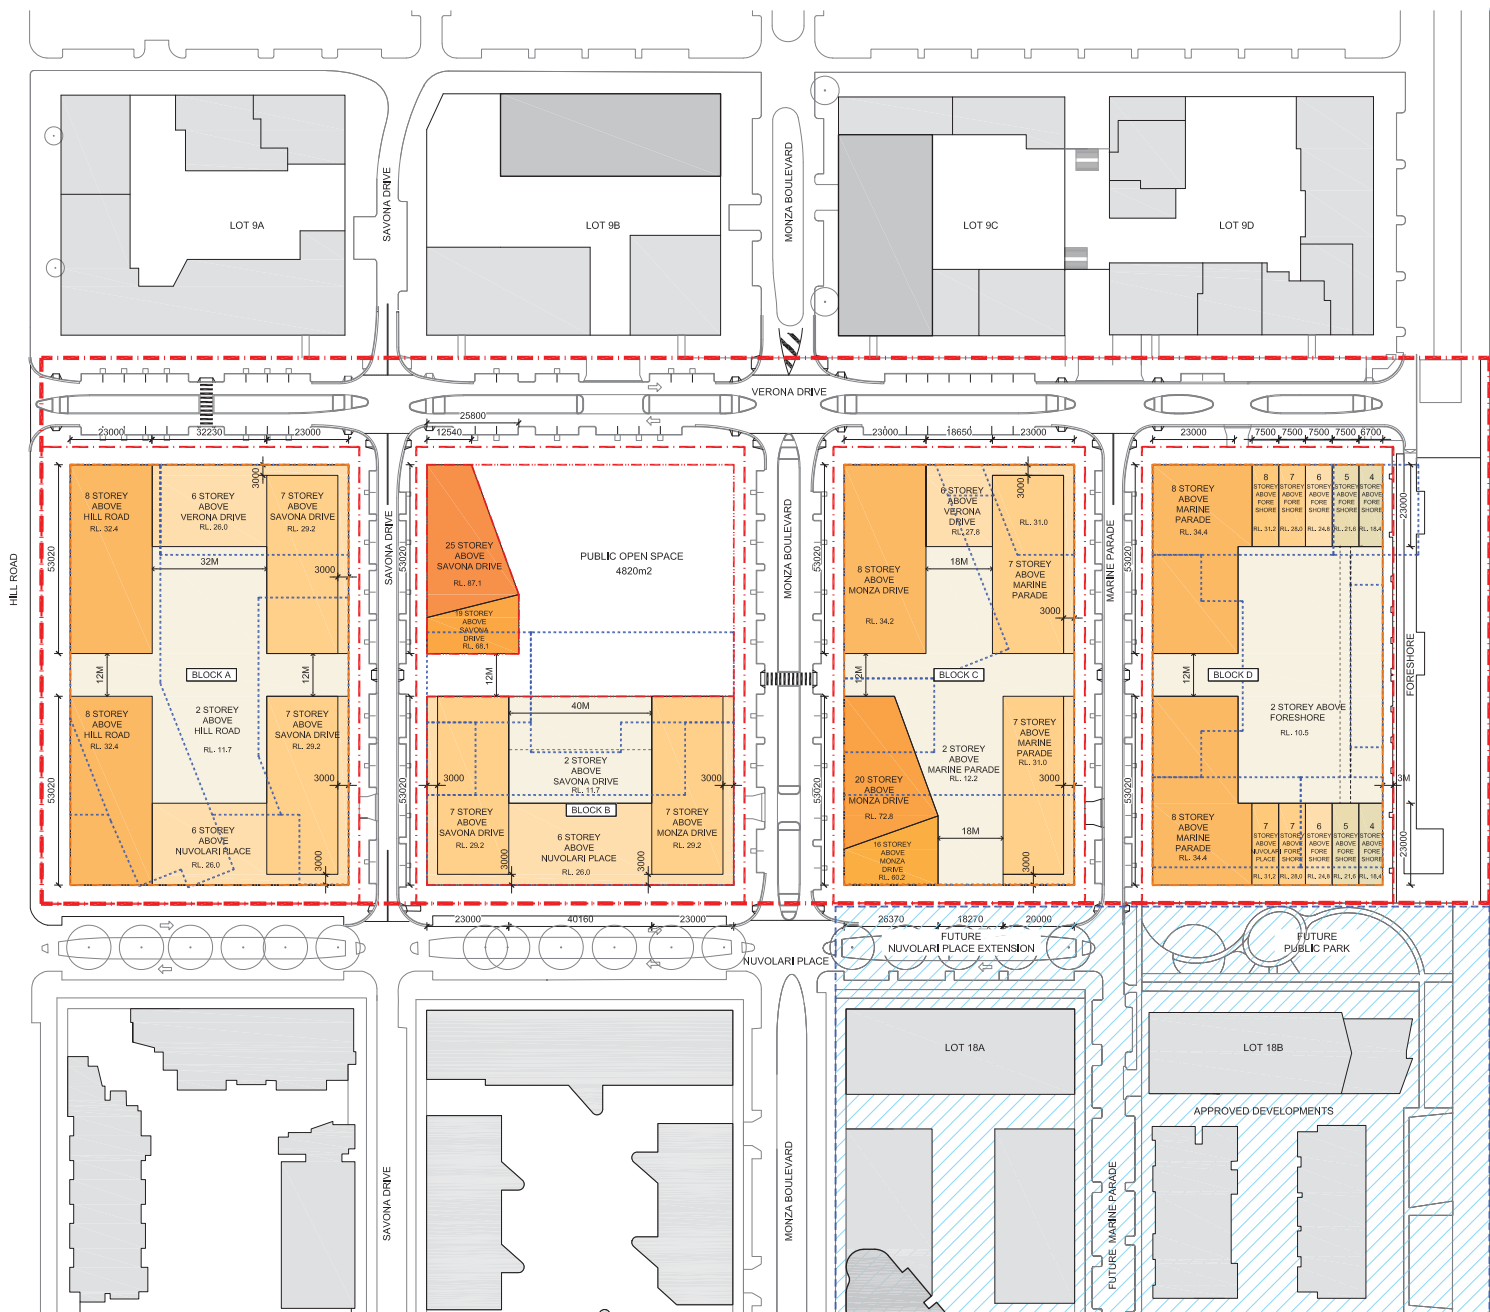

HILL ROAD
SAVONA DRIVE
MONZA BOULEVARD
VERONA DRIVE
MARINE PARADE
FORESHORE
HOME BUSH BAY

- SITE BOUNDARY
- BLOCK BOUNDARY
- SETBACK
- EXISTING STAGE 1 CONSENT ENVELOPE

Revision	Date	Description	Initial	Checked

Revision	Date	Description	Initial	Checked
C	12/11/18	For Section 96	AL	HC
B	19/10/18	For Section 96	AL	HC
A	07/11/17	For Section 96	AL	HC

37-39 Hill Road Wentworth Point Masterplan Proposed Envelopes & Stage 1 Comparison

Check all dimensions and the conditions for construction of any work, the position or extent of any structure, slope, plan, section or elevation and the position of any development or the location of any structure. All drawings to be read in conjunction with all architectural documents and all other construction documents. Do not scale drawings, refer to Section 96 for details. Any development and/or structure to be referred to the architect for details. All drawings must not be reproduced or distributed without prior permission from the architect.



Scale	1:750@A1		
Drawn	AL	Checked	HC
Project No.	S12088		
Status	SECTION 96		
Plot Date	14/11/2018 2:25:00 PM		
Plot File	S:\2000-12088\12088_3739HillRoad\Wentworth\01_CAD\PH1.dwg		
Drawing No.	A02.001[C]	[Revision]	


A02.001[C]

Bates Smart Architects Pty Ltd
Melbourne 1 Nicholson Street
Melbourne VIC 3000 Australia
T 03 8664 6200 F 03 8664 6300
email mel@batesmart.com.au
http://www.batesmart.com.au

Bates Smart Architects Pty Ltd
Sydney 43 Brisbane Street
Sydney NSW 2010 Australia
T 02 8354 5100 F 02 8354 5199
email syd@batesmart.com.au
http://www.batesmart.com.au

Bates Smart Architects Pty Ltd ABN 66 094 740 986

BATESSMART.

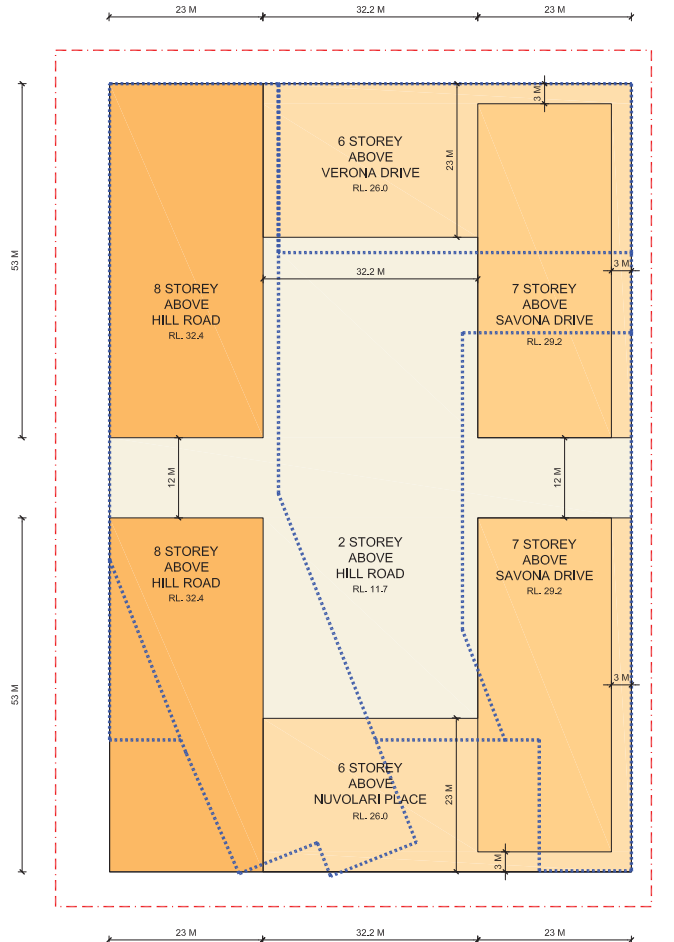

----- EXISTING STAGE 1
CONSENT ENVELOPES

----- DIVISION OF USE
BELOW 2 STOREYS

Revision	Date	Description	Initial	Checked

Revision	Date	Description	Initial	Checked

37-39 Hill Road Wentworth Point

Masterplan Block A Envelopes & Stage 1 Comparison

Check all dimensions and the conditions for construction of any work, the existence or creation of any easements, rights, covenants or restrictions and the provision of any approvals and/or permits for the development of the site. All drawings to be read in conjunction with all architectural documents and all other construction documents. Do not make drawings, notes or specifications for any development or construction without the written consent of the architect for distribution. All drawings must be reproduced or distributed without prior permission from the architect.



Scale	1:400@A1		
Drawn	AL	Checked	HC
Project No.	S12088		
Status	SECTION 96		
Plot Date	12/11/2018 9:34:24 AM		
Plot File	S:\12088-12088\12088_37\freehold_wentworth\p170_CAD\PHIL... A02.002.dwg		
Drawing No.	[Revision]		


A02.002[C]

Melbourne 1 Nicholson Street
Melbourne VIC 3000 Australia
T 03 8664 6200 F 03 8664 6300
email mel@bates-smart.com.au
http://www.bates-smart.com.au

Sydney 43 Brisbane Street
Surry Hills NSW 2010 Australia
T 02 8354 5100 F 02 8354 5199
email syd@bates-smart.com.au
http://www.bates-smart.com.au

Bates Smart Architects Pty Ltd ABN 66 094 740 986

BATESSMART

 

C	12/11/18	For Section 96	AL	HC
B	19/10/18	For Section 96	AL	HC
A	07/11/17	For Section 96	AL	HC
Revision	Date	Description	Initial	Checked

Check all dimensions and site conditions prior to commencement of any work, the purchase or ordering of any materials, things, plant, services or equipment and the preparation of shop drawings and/or the fabrication of any components.



All drawings to be read in conjunction with all architectural documents and all other consultants documents.

Do not scale drawings to fit square dimensions only. Any discrepancies that immediately be referred to the architect for clarification.


All drawings may not be reproduced or distributed without prior permission from the architect.

Scale	1:400@A1		
Drawn	AL	Checked	HC
Project No.	S12088		
Status	SECTION 96		
Plot Date	14/11/2018 2:25:03 PM		
Plot File	S:\12088\12088\12088_Rbyfreehold_warrwarrtpa70_CAD/P100447103-C.dwg		
Drawing No.	(Revision)		

BATES SMART™

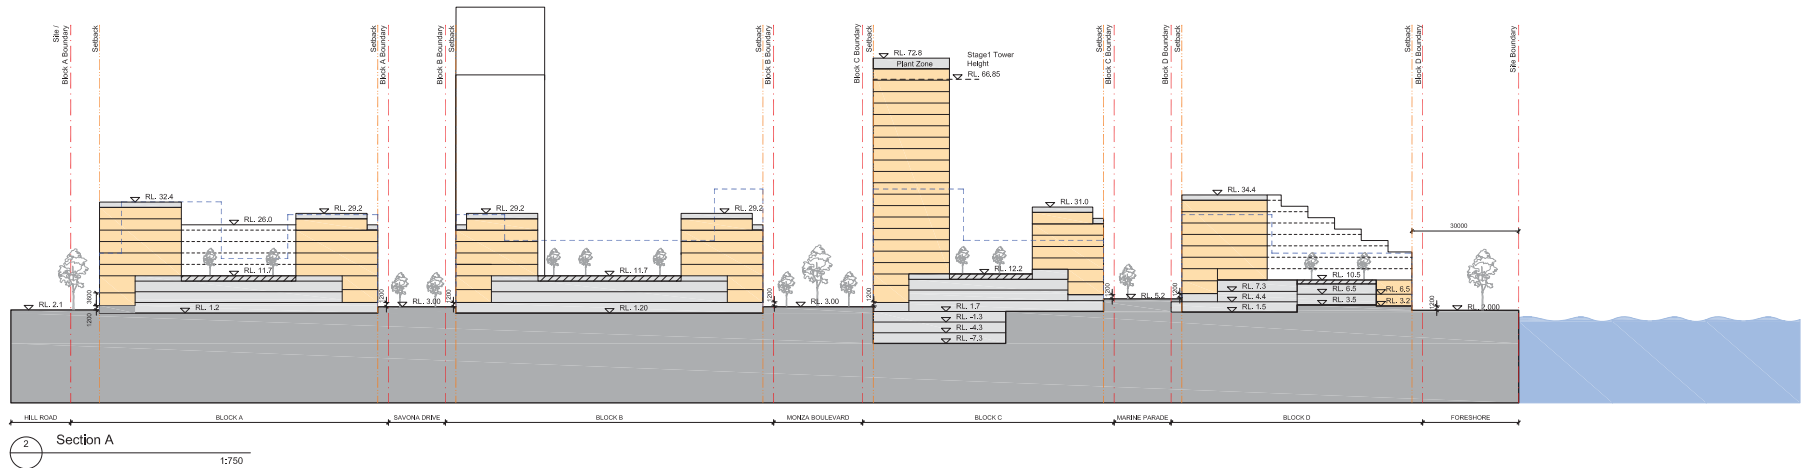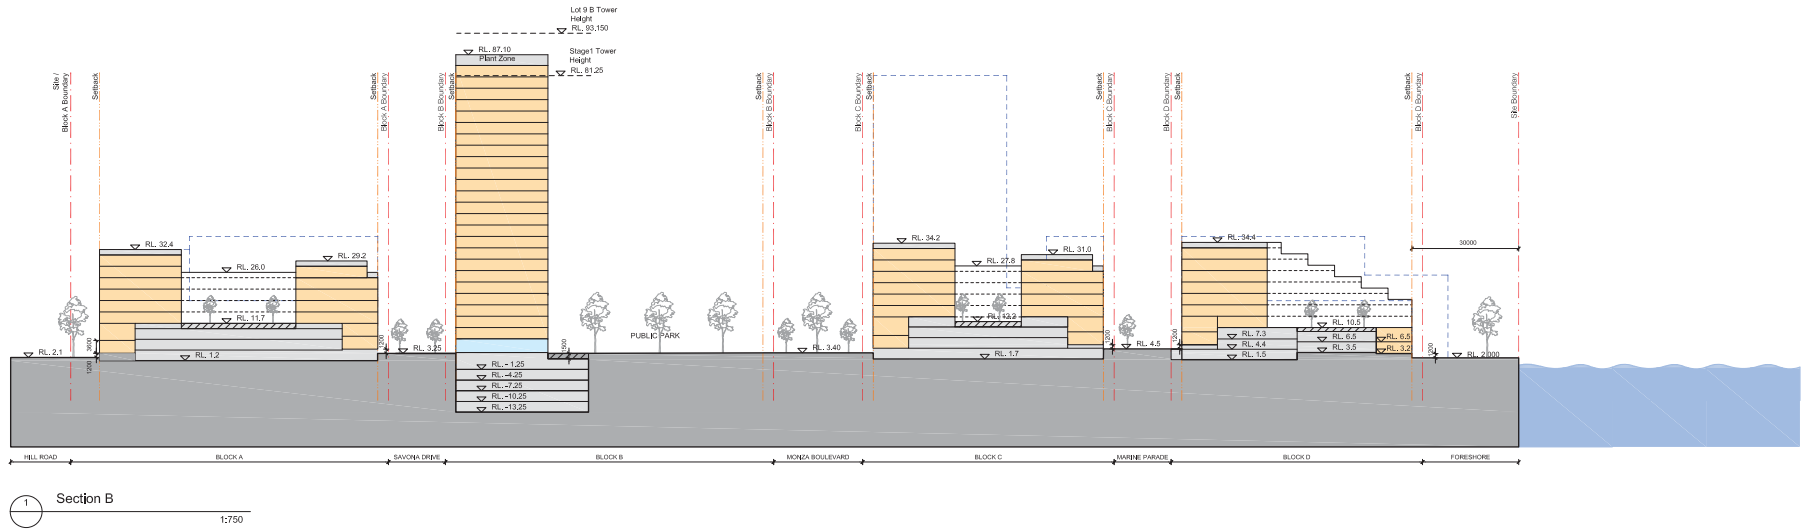

KEY PLAN:

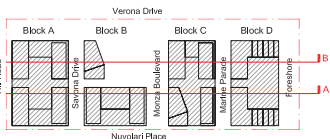

ENVELOPES

- RESIDENTIAL
- CAR PARK / PLANT AND STORAGE
- COMMERCIAL
- EXISTING STAGE 1 CONSENT

Revision	Date	Description	Initial	Checked

Revision	Date	Description	Initial	Checked
C	12/11/18	For Section 96	AL	HC
B	19/10/18	For Section 96	AL	HC
A	07/11/17	For Section 96	AL	HC

37-39 Hill Road Wentworth Point

Masterplan Proposed Site Envelope Sections & Stage 1 Comparison

Check all dimensions and the conditions for construction of any work, the existence or creation of any easements, rights, or other interests and the provision of any necessary approvals or permits for the proposed development. Do not make any changes to the proposed development without the written consent of the architect. All dimensions are to be as shown on the drawings. 

Scale	1:750@A1		
Drawn	AL	Checked	HC
Project No.	S12088		
Status	SECTION 96		
Plot Date	14/11/2018 2:29:13 PM		
Plot File	S:\2000-12088\12088_01\theatrical\wentworth\01_CAD\PH... -A02.101[C].dwg		
Drawing No.	[Revision]		



A02.101[C]

Melbourne 1 Nicholson Street
Melbourne VIC 3000 Australia
T 03 8664 6200 F 03 8664 6300
email mel@bates-smart.com.au
http://www.bates-smart.com.au

Sydney 43 Brisbane Street
Sydney NSW 2010 Australia
T 02 8354 5100 F 02 8354 5199
email syd@bates-smart.com.au
http://www.bates-smart.com.au

Bates Smart Architects Pty Ltd ABN 66 094 740 986

BATESSMART.

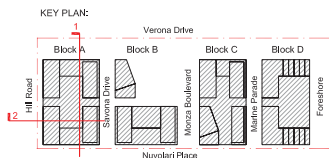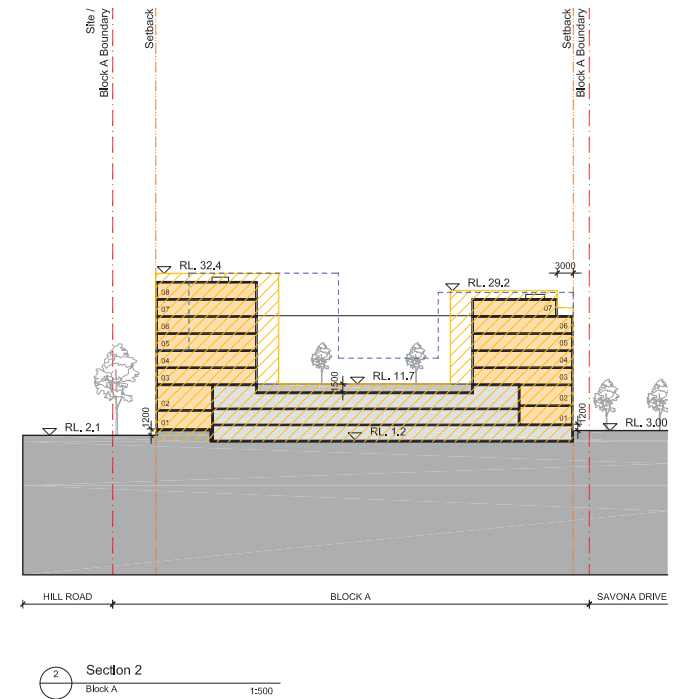

INDICATIVE SCHEME									
	RESIDENTIAL								
	CAR PARK / PLANT AND STORAGE								
	COMMERCIAL								
ENVELOPES									
	PROPOSED					C	12/11/18	For Section 96	AL HC
	EXISTING STAGE 1 CONSENT					B	19/10/18	For Section 96	AL HC
						A	07/11/17	For Section 96	AL HC
		Revision Date	Description	Initial	Checked	Revision Date	Description	Initial	Checked

37-39 Hill Road
Wentworth Point
Masterplan
Proposed Block A Indicative Scheme Sections
& Stage 1 Comparison

Check all dimensions and site conditions prior to commencement of any work, the purchase or ordering of any materials, design, plant, services or equipment and the preparation of shop drawings and/or the fabrication of any components.

All drawings to be read in conjunction with all architectural documents and all other consultants documents. Do not scale dimensions - refer to figured dimensions only. Any discrepancies shall immediately be referred to the architect for clarification.

All drawings may not be reproduced or distributed without prior permission from the architect.

Scale	1:500@A1	
Drawn	AL	Checked HC
Project No.	S12088	
Status	SECTION 96	
Plot Date	12/11/2018 9:34:41 AM	
Plot File	S:\12030-12099\12088_dwg\freehold_werewithoutK70_CADPH -DWG\12.15.18.dwg	
Drawing No.	[Revision]	




A02.102[C]

Melbourne 1 Nicholson Street
Melbourne VIC 3000 Australia
T 03 8664 6200 F 03 8664 6300
email melb@batessmart.com.au
<http://www.batessmart.com.au>


Sydney 43 Brisbane Street
Surry Hills NSW 2010 Australia
T 02 8354 5100 F 02 8354 5199
email syd@batessmart.com.au
<http://www.batessmart.com.au>

Bates Smart Architects Pty Ltd ABN 68 094 740 986

BATES[®]SMART[™]

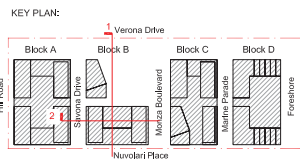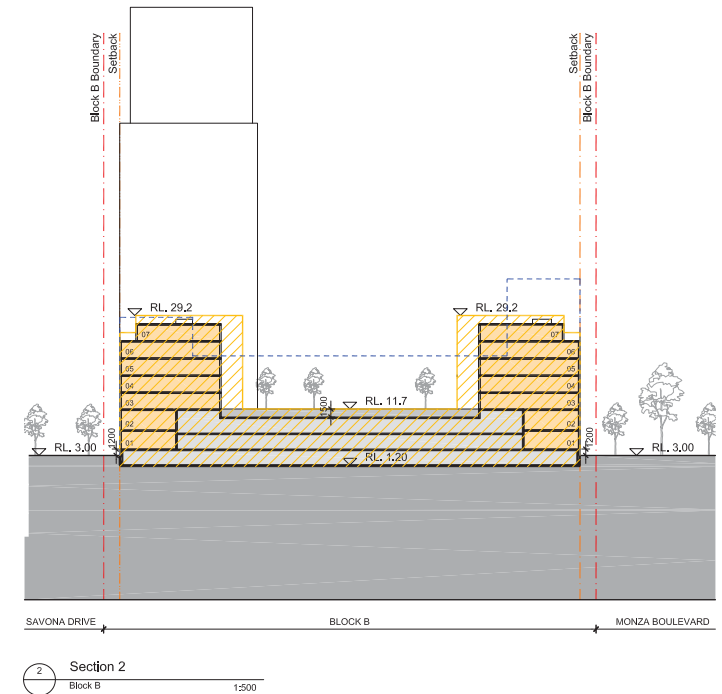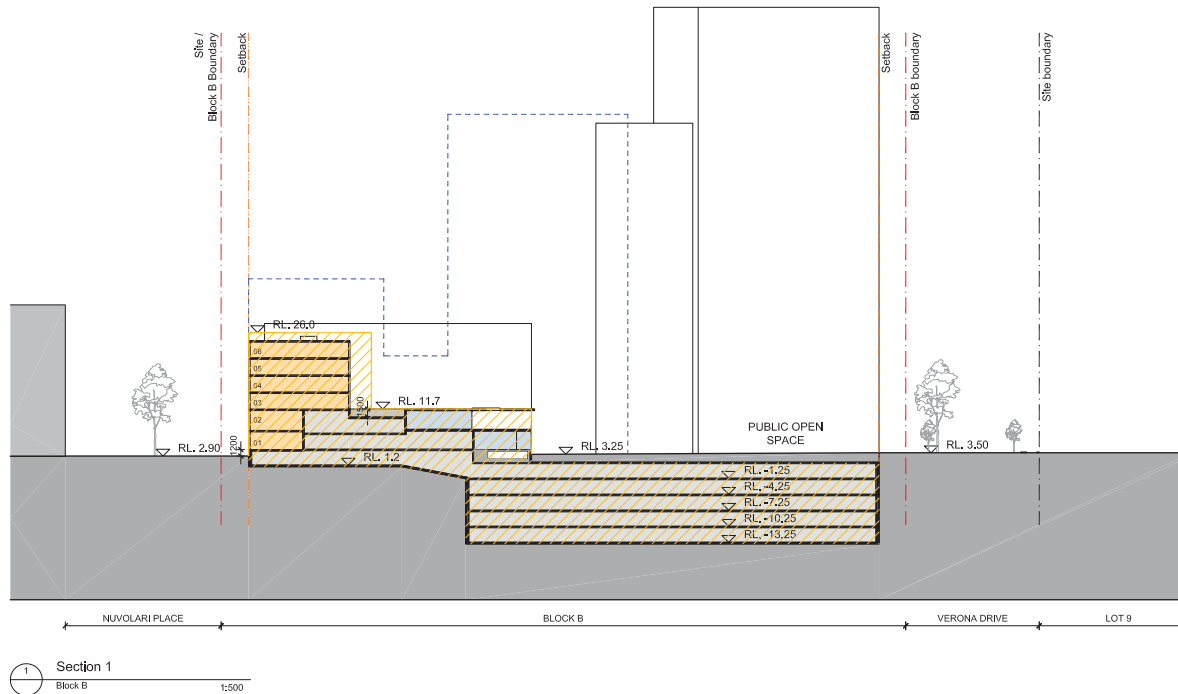

INDICATIVE SCHEME

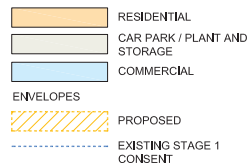

Revision	Date	Description	Initial	Checked

Revision	Date	Description	Initial	Checked
C	12/11/18	For Section 96	AL	HC
B	19/10/18	For Section 96	AL	HC
A	07/11/17	For Section 96	AL	HC

37-39 Hill Road Wentworth Point

Masterplan Proposed Block B Indicative Scheme Sections & Stage 1 Comparison

Check all dimensions and the conditions prior to commencement of any work. The existence or creation of any easements, rights, or other interests in the land shall be the responsibility of the client. All drawings to be made in accordance with all architectural documents and all other construction documents. Do not make drawings, refer to Survey documents only. Any discrepancies shall be referred to the architect for clarification. All drawings must not be reproduced or distributed without prior permission from the architect.

Scale	1:500@A1		
Drawn	AL	Checked	HC
Project No.	S12088		
Status	SECTION 96		
Plot Date	12/11/2018 9:34:49 AM		
Plot File	S:\2000-12088\12088_Remarks\K_Lwentworth\070_CAD\PHILIP... -S:\2000-12088\12088_Remarks\K_Lwentworth\070_CAD\PHILIP...		
Drawing No.	[Revision]		


A02.103[C]


Melbourne 1 Nicholson Street
 Melbourne VIC 3000 Australia
 T 03 8664 6200 F 03 8664 6300
 email: melb@batesmart.com.au
 http://www.batesmart.com.au

Sydney 43 Brisbane Street
 Surry Hills NSW 2010 Australia
 T 02 8354 5100 F 02 8354 5199
 email: syd@batesmart.com.au
 http://www.batesmart.com.au


Bates Smart Architects Pty Ltd ABN 66 094 740 986

BATESSMART.

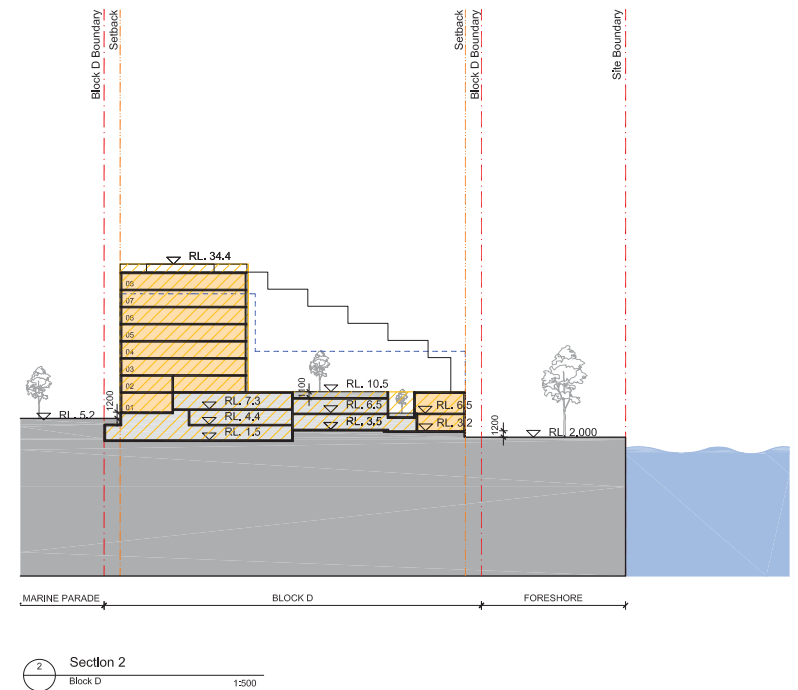


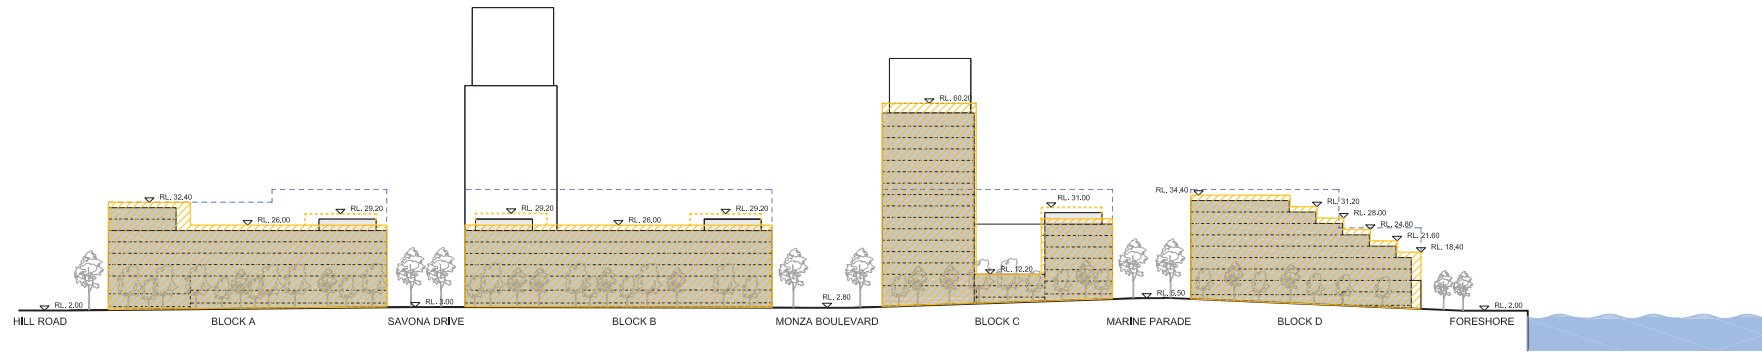

1 Nuvolari Place
Street Elevation 1:750

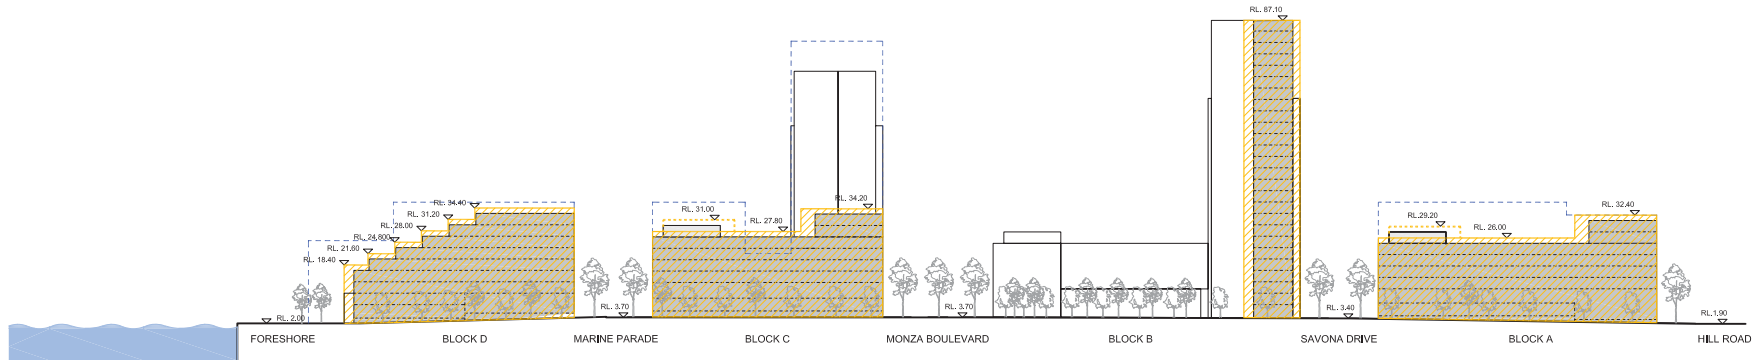

2 Verona Drive
Street Elevation 1:750

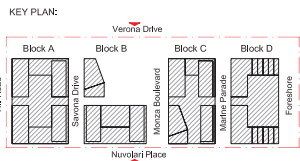

ENVELOPES

- PROPOSED
- PROPOSED SETBACK
- EXISTING STAGE 1 CONSENT
- INDICATIVE ELEVATION AT SETBACK LINE
- ADDITIONAL SETBACK
- IN DISTANCE

Revision	Date	Description	Initial	Checked

Revision	Date	Description	Initial	Checked
C	12/11/18	For Section 96	AL	HC
B	19/10/18	For Section 96	AL	HC
A	07/11/17	For Section 96	AL	HC

37-39 Hill Road Wentworth Point Masterplan Proposed Indicative Scheme Street Elevation 1

Check all dimensions and the conditions prior to commencement of any work. The architect is not responsible for the accuracy of any information, design, plan, section or elevation and the preparation of shop drawings and/or the fabrication of any components.
All drawings to be read in conjunction with all architectural documents and all other construction documents.
Do not make drawings, notes or specifications without the prior written consent of the architect.
All drawings must be reproduced or distributed without prior permission from the architect.



Scale	1:750@A1		
Drawn	AL	Checked	HC
Project No.	S12088		
Status	SECTION 96		
Plot Date	12/11/2018 9:35:02 AM		
Plot File	S:\2000-2009\12088_37-39 Hill Road\Wentworth Point\CAD\PH1.dwg		
Drawing No.	A02.201[C]	[Revision]	

Melbourne 1 Nicholson Street
Melbourne VIC 3000 Australia
T 03 8664 6200 F 03 8664 6300
email mel@bates-smart.com.au
http://www.bates-smart.com.au

Sydney 43 Brisbane Street
Surry Hills NSW 2010 Australia
T 02 8354 5100 F 02 8354 5199
email syd@bates-smart.com.au
http://www.bates-smart.com.au

Bates Smart Architects Pty Ltd ABN 66 094 740 986

BATESSMART

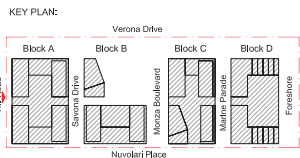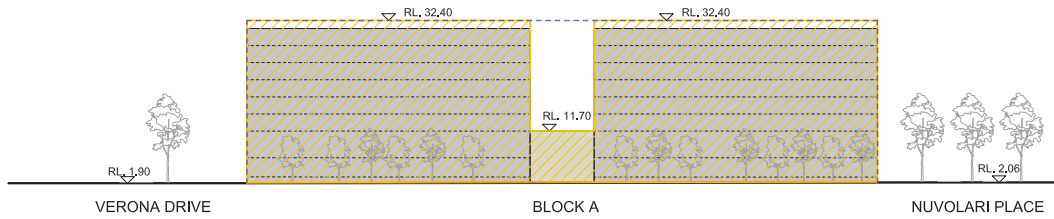

ENVELOPES

- PROPOSED
- PROPOSED SETBACK
- EXISTING STAGE 1 CONSENT
- INDICATIVE ELEVATION AT SETBACK LINE
- ADDITIONAL SETBACK
- IN DISTANCE

Revision	Date	Description	Initial	Checked

Revision	Date	Description	Initial	Checked
C	12/11/18	For Section 96	AL	HC
B	19/10/18	For Section 96	AL	HC
A	07/11/17	For Section 96	AL	HC

37-39 Hill Road Wentworth Point

Masterplan Proposed Indicative Scheme Street Elevation 2

Check all dimensions and the conditions prior to commencement of any work. The existence or creation of any easements, rights, or other interests in the land must be ascertained prior to the commencement of any work. All drawings to be made in accordance with all applicable documents and all other relevant documents. Do not make drawings, notes or specifications without the prior written consent of the architect. All drawings must not be reproduced or distributed without prior permission from the architect.

Scale	1:500@A1		
Drawn	AL	Checked	HC
Project No.	S12088		
Status	SECTION 96		
Plot Date	12/11/2018 9:35:07 AM		
Plot File	S:\12000-12088\12088_dty\freehold_wentworth\p170_CAD\Plot --RDMA222.dwg		




A02.202[C]

Melbourne 1 Nicholson Street
Melbourne VIC 3000 Australia
T 03 8664 6200 F 03 8664 6300
email mel@bates-smart.com.au
http://www.bates-smart.com.au

Sydney 43 Brisbane Street
Sydney NSW 2010 Australia
T 02 8354 5100 F 02 8354 5199
email syd@bates-smart.com.au
http://www.bates-smart.com.au

Bates Smart Architects Pty Ltd ABN 66 094 740 986

BATESSMART

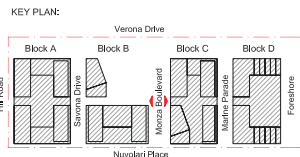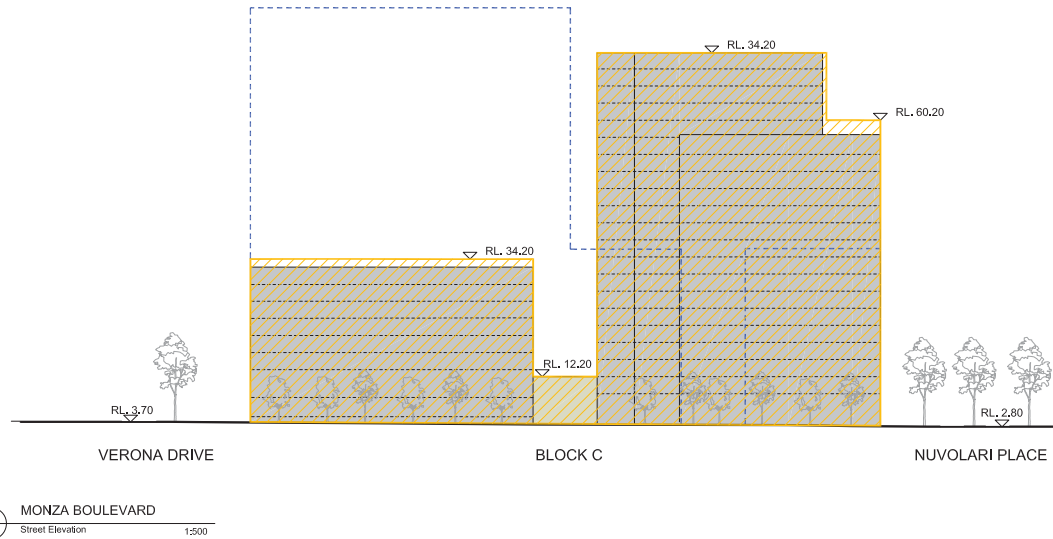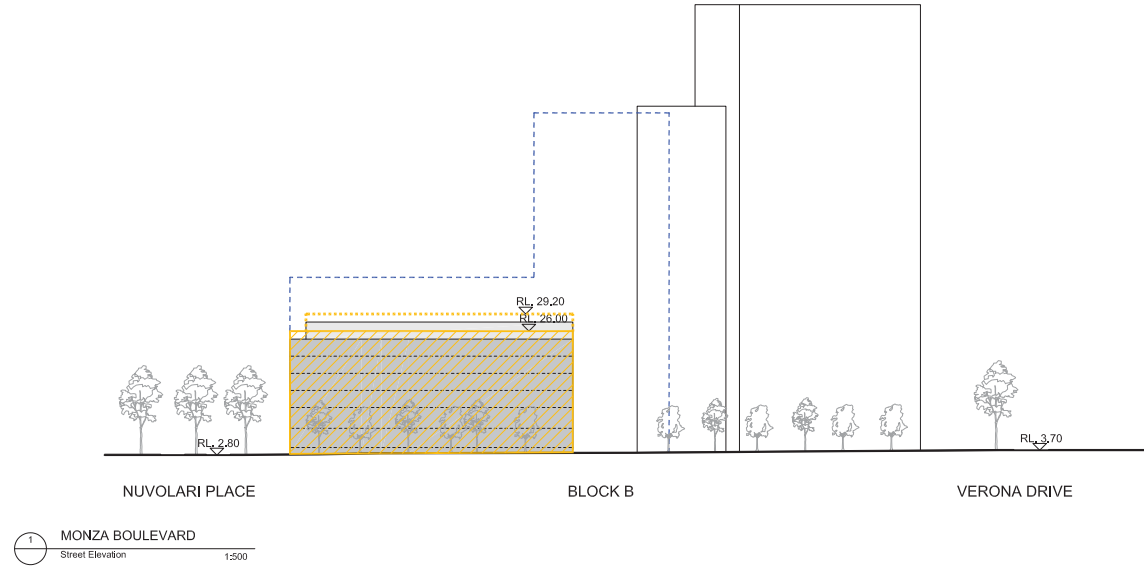

ENVELOPES

- PROPOSED
- PROPOSED SETBACK
- EXISTING STAGE 1 CONSENT
- INDICATIVE ELEVATION AT SETBACK LINE
- ADDITIONAL SETBACK
- IN DISTANCE

Revision	Date	Description	Initial	Checked

Revision	Date	Description	Initial	Checked
C	12/11/18	For Section 96	AL	HC
B	19/10/18	For Section 96	AL	HC
A	07/11/17	For Section 96	AL	HC

37-39 Hill Road Wentworth Point Masterplan Proposed Indicative Scheme Street Elevation 4

Check all dimensions and the conditions for commencement of any work, the existence or creation of any easements, rights, claims or encumbrances and the provision of stop drawings and/or the adoption of any drawings to be used in connection with all architectural documents and all other construction documents. Do not make drawings, refer to specific dimensions only. Any dimensions and/or drawings to be referred to the architect for clarification. All drawings must not be reproduced or distributed without prior permission from the architect.




Scale	1:500@A1		
Drawn	AL	Checked	HC
Project No.	S12088		
Status	SECTION 96		
Plot Date	12/11/2018 9:35:23 AM		
Plot File	S:\2000-120906\120906_37-39 Hill Road\Wentworth Point\CAD\PH1.dwg		
Drawing No.	A02.204[C]		
	[Revision]		

Melbourne 1 Nicholson Street
Melbourne VIC 3000 Australia
T 03 8664 6200 F 03 8664 6300
email mel@batesmart.com.au
http://www.batesmart.com.au

Sydney 43 Brisbane Street
Sydney NSW 2010 Australia
T 02 8354 5100 F 02 8354 5199
email syd@batesmart.com.au
http://www.batesmart.com.au

Bates Smart Architects Pty Ltd ABN 66 094 740 986

BATESSMART

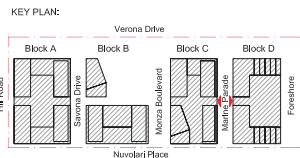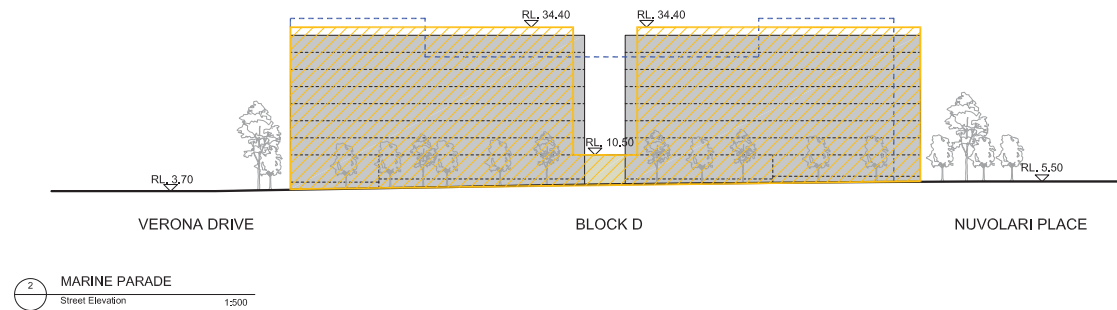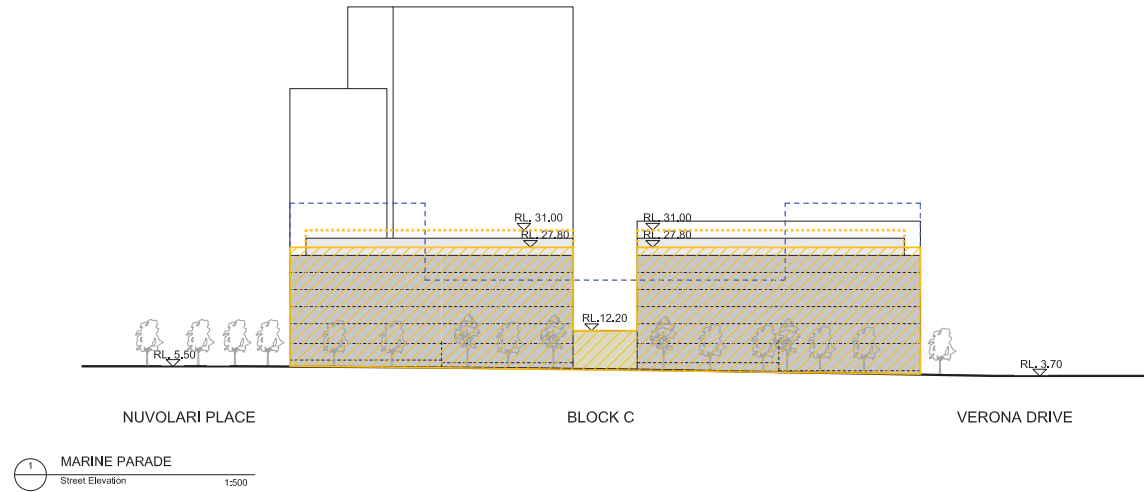

ENVELOPES

-  PROPOSED
-  PROPOSED SETBACK
-  EXISTING STAGE 1 CONSENT
-  INDICATIVE ELEVATION AT SETBACK LINE
-  ADDITIONAL SETBACK
-  IN DISTANCE

Revision	Date	Description	Initial	Checked

Revision	Date	Description	Initial	Checked
C	12/11/18	For Section 96	AL	HC
B	19/10/18	For Section 96	AL	HC
A	07/11/17	For Section 96	AL	HC

37-39 Hill Road Wentworth Point Masterplan Proposed Indicative Scheme Street Elevation 5

Check all dimensions and the conditions prior to commencement of any work. The existence or creation of any easements, covenants, or other interests in the land must be ascertained prior to the commencement of any work. All drawings to be made in accordance with all architectural documents and all other relevant documents. Do not make drawings, notes or specifications unless they are specifically referred to in the architect's instructions. All drawings must be reproduced or distributed without prior permission from the architect.


Scale	1:500@A1		
Drawn	AL	Checked	HC
Project No.	S12088		
Status	SECTION 96		
Plot Date	12/11/2018 9:35:30 AM		
Plot File	S:\12088-12088\12088_HillRoad_WentworthPoint\120_CAD\PH1.dwg		
Drawing No.	A02.205[C]	[Revision]	

Melbourne 1 Nicholson Street
Melbourne VIC 3000 Australia
T 03 8664 6200 F 03 8664 6300
email mel@batesmart.com.au
http://www.batesmart.com.au

Sydney 43 Brisbane Street
Sydney NSW 2010 Australia
T 02 8354 5100 F 02 8354 5199
email syd@batesmart.com.au
http://www.batesmart.com.au

Bates Smart Architects Pty Ltd ABN 66 094 740 986

BATESSMART

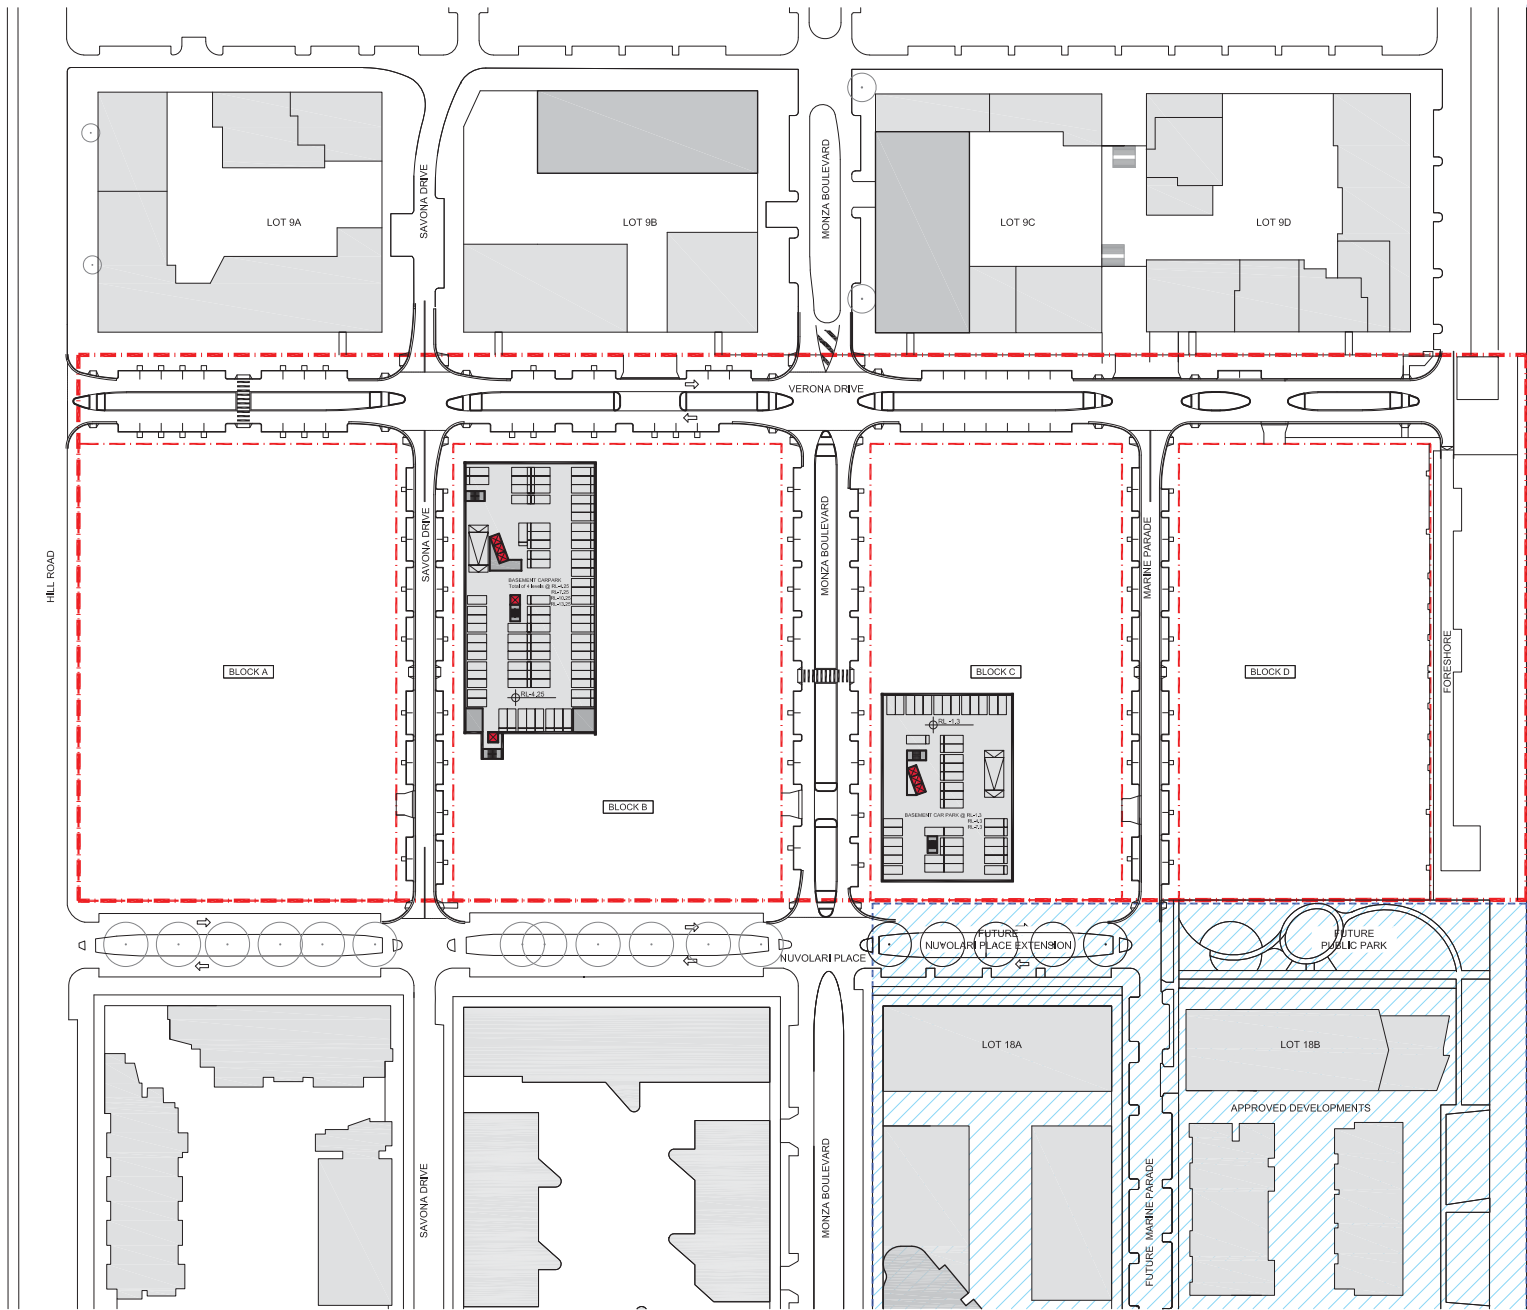

H O M E B U S H B A Y

37-39 Hill Road
Wentworth Point

Masterplan
Indicative Scheme
Typical Lower Basement Plan



Check all dimensions and the conditions for construction of any work, the nature or content of any contract, design, plan, specification or statement and the provision of any drawings and/or the application of any standards.
All drawings to be read in conjunction with all architectural documents and all other construction documents.
Do not scale drawings; refer to Space Dimensions only. Any discrepancy should be referred to the architect for clarification.
All drawings are to be reproduced or distributed without prior permission from the architect.

Scale	1:750@A1		
Drawn	AL	Checked	HC
Project No.	S12088		
Status	SECTION 96		
Plot Date	12/11/2018 9:45:42 AM		
Plot File	S:\2000-12088\12088_01\Drawings\A03.0B2[C].DWG		
Drawing No.	A03.0B2[C]	[Revision]	


A03.0B2[C]

Melbourne 1 Nicholson Street
Melbourne VIC 3000 Australia
T 03 8664 6200 F 03 8664 6300
email mel@bates-smart.com.au
http://www.bates-smart.com.au

Sydney 43 Brisbane Street
Surry Hills NSW 2010 Australia
T 02 8354 5100 F 02 8354 5199
email syd@bates-smart.com.au
http://www.bates-smart.com.au

Bates Smart Architects Pty Ltd ABN 66 094 740 986

BATESSMART.

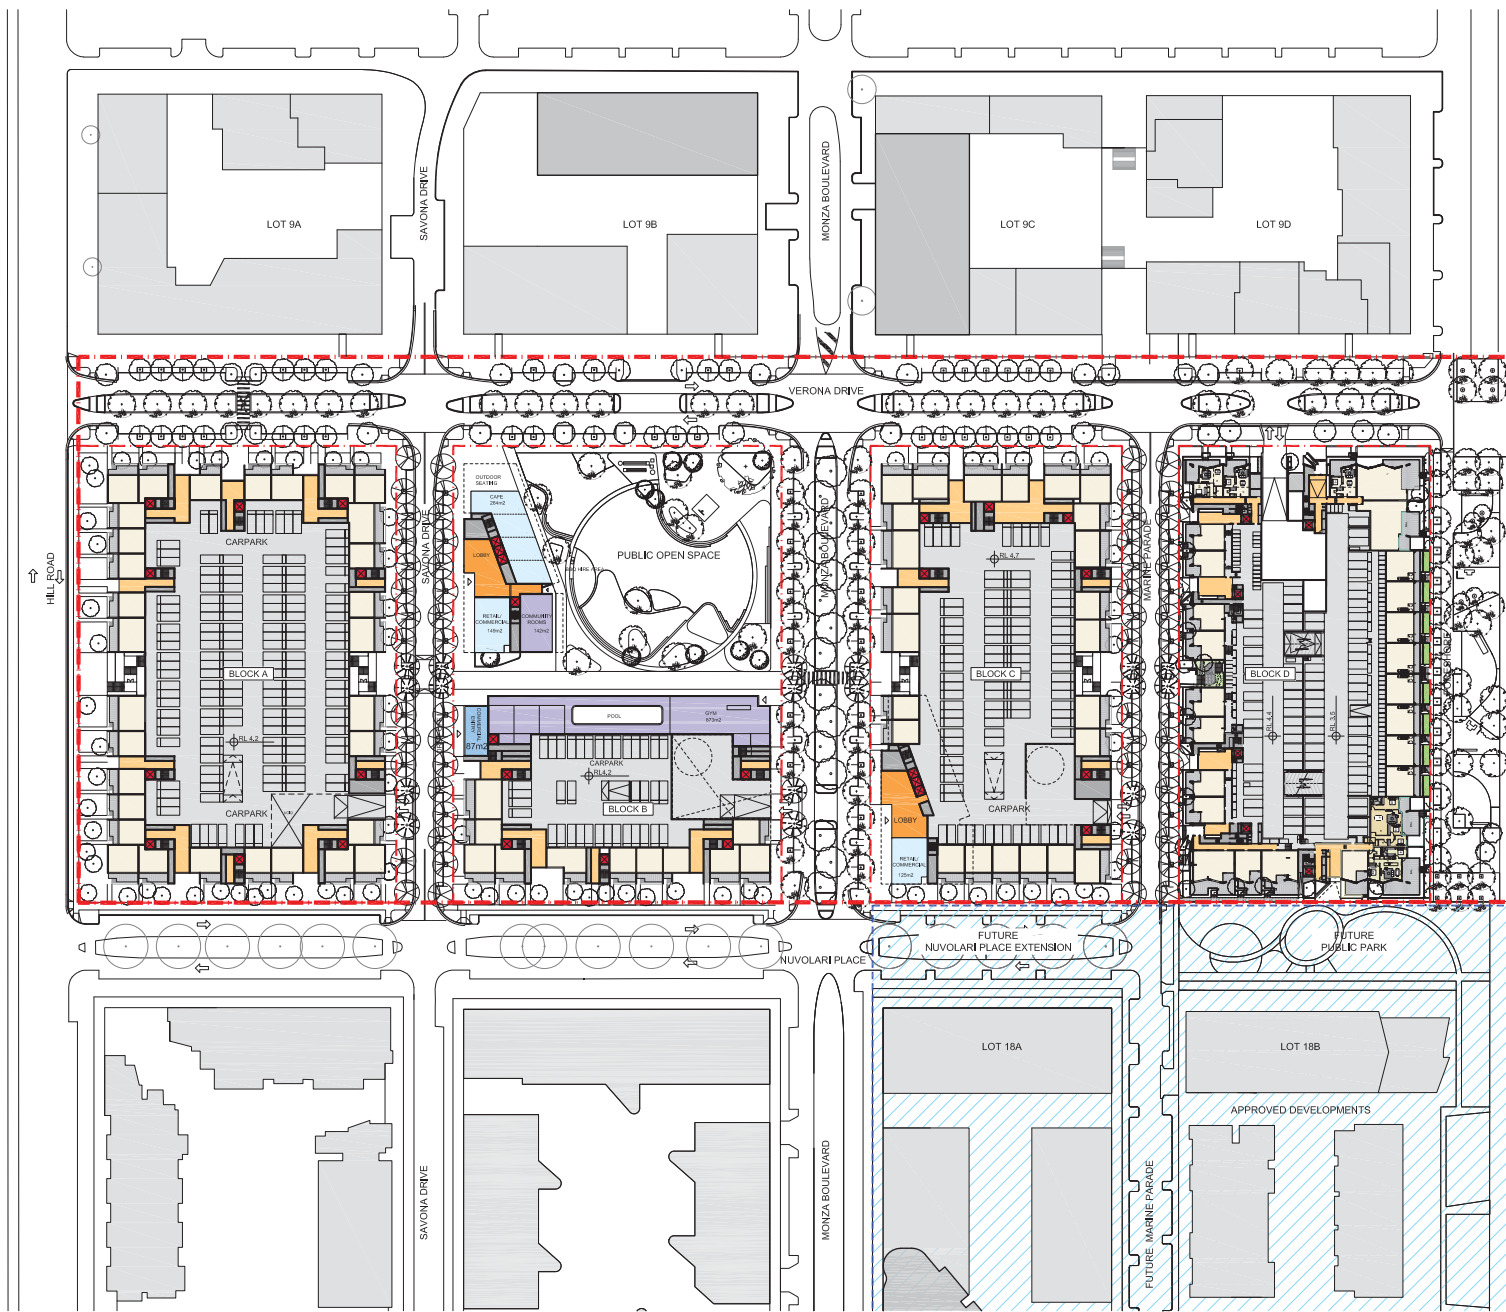

H O M E B U S H B A Y

Revision	Date	Description	Initial	Checked
C	12/11/18	For Section 96	AL	HC
B	19/10/18	For Section 96	AL	HC
A	07/11/17	For Section 96	AL	HC

37-39 Hill Road
Wentworth Point
Masterplan
Indicative Scheme
Ground Floor Plan

Check all dimensions and the conditions when to construction of any work, the parties to creating of any contract, design, plan, section or drawing and the preparation of shop drawings prior to the adoption of any drawings.
All drawings to be read in conjunction with all architectural documents and all other construction documents.
Do not scale drawings, refer to Section 96 drawings only. Any discrepancy shall be referred to the architect for clarification.
All drawings may not be reproduced or distributed without prior permission from the architect.




Scale	1:750@A1		
Drawn	AL	Checked	HC
Project No.	S12088		
Status	SECTION 96		
Plot Date	12/11/2018 9:45:58 AM		
Plot File	S:\2000-12088\12088_rtr\sheet4_WentworthPt70_CADPH18.dwg		
Drawing No.	A03.000[C]	[Revision]	

Melbourne 1 Nicholson Street
Melbourne VIC 3000 Australia
T 03 8664 6200 F 03 8664 6300
email mel@bates-smart.com.au
http://www.bates-smart.com.au

Sydney 43 Brisbane Street
Surry Hills NSW 2010 Australia
T 02 8354 5100 F 02 8354 5199
email syd@bates-smart.com.au
http://www.bates-smart.com.au

Bates Smart Architects Pty Ltd ABN 66 094 740 986



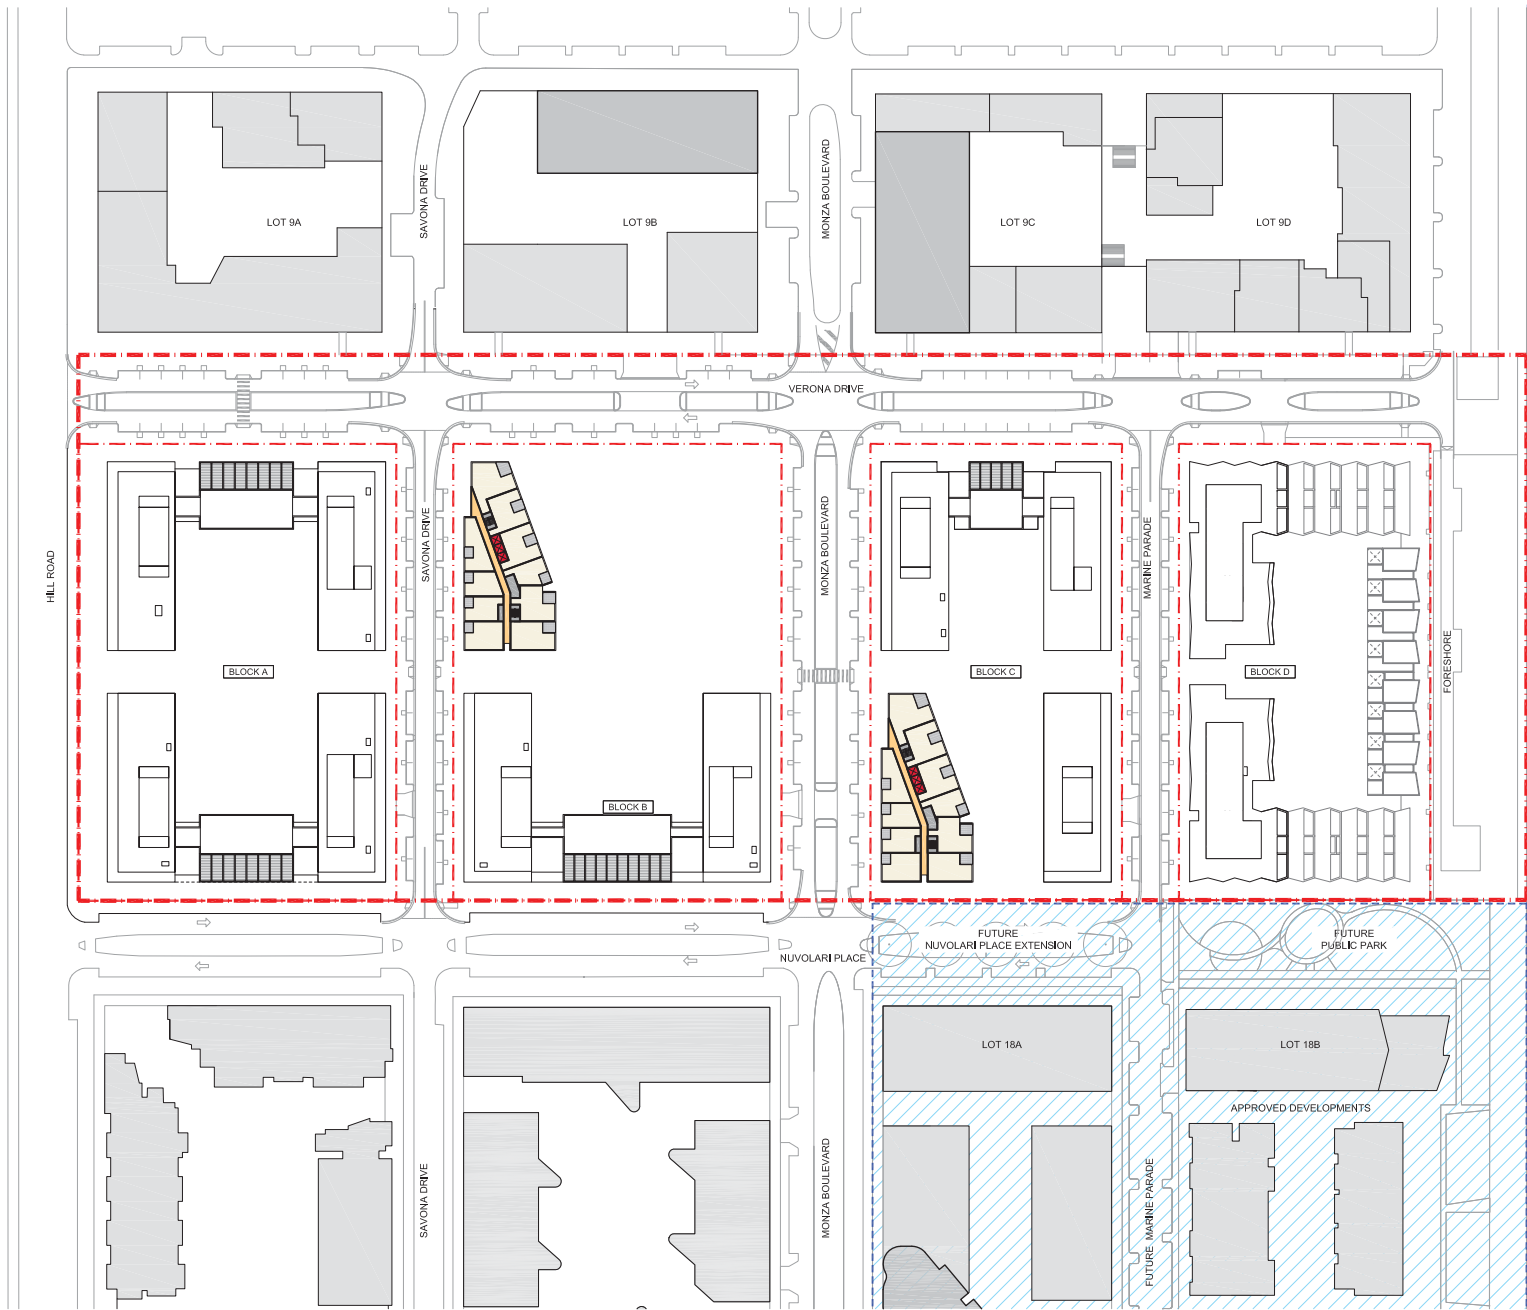

H O M E B U S H B A Y

Revision	Date	Description	Initial	Checked

Revision	Date	Description	Initial	Checked
C	12/11/18	For Section 96	AL	HC
B	19/10/18	For Section 96	AL	HC
A	07/11/17	For Section 96	AL	HC

37-39 Hill Road
Wentworth Point
Masterplan
Indicative Scheme
Typical Tower Floor Plan



Check all dimensions and the conditions for construction of any work, the position or content of any material, design, plant, service or equipment and the provision of any development and/or the location of any building. All drawings to be read in conjunction with all architectural documents and all other construction documents. Do not make drawings refer to Section 96 only. Any discrepancy shall be resolved by reference to the architect for clarification. All drawings may not be reproduced or distributed without prior permission from the architect.


Scale	1:750@A1		
Drawn	AL	Checked	HC
Project No.	S12088		
Status	SECTION 96		
Plot Date	12/11/2018 9:46:44 AM		
Plot File	S:\2000-12088\12088_37-39 Hill Road\Wentworth Point\CAD\PH... A03.005[C]		
Drawing No.	A03.005[C]		[Revision]

Melbourne 1 Nicholson Street
Melbourne VIC 3000 Australia
T 03 8664 6200 F 03 8664 6300
email mel@bates-smart.com.au
http://www.bates-smart.com.au

Sydney 43 Brisbane Street
Sydney NSW 2010 Australia
T 02 8354 5100 F 02 8354 5199
email syd@bates-smart.com.au
http://www.bates-smart.com.au

Bates Smart Architects Pty Ltd ABN 66 094 740 986

BATESSMART

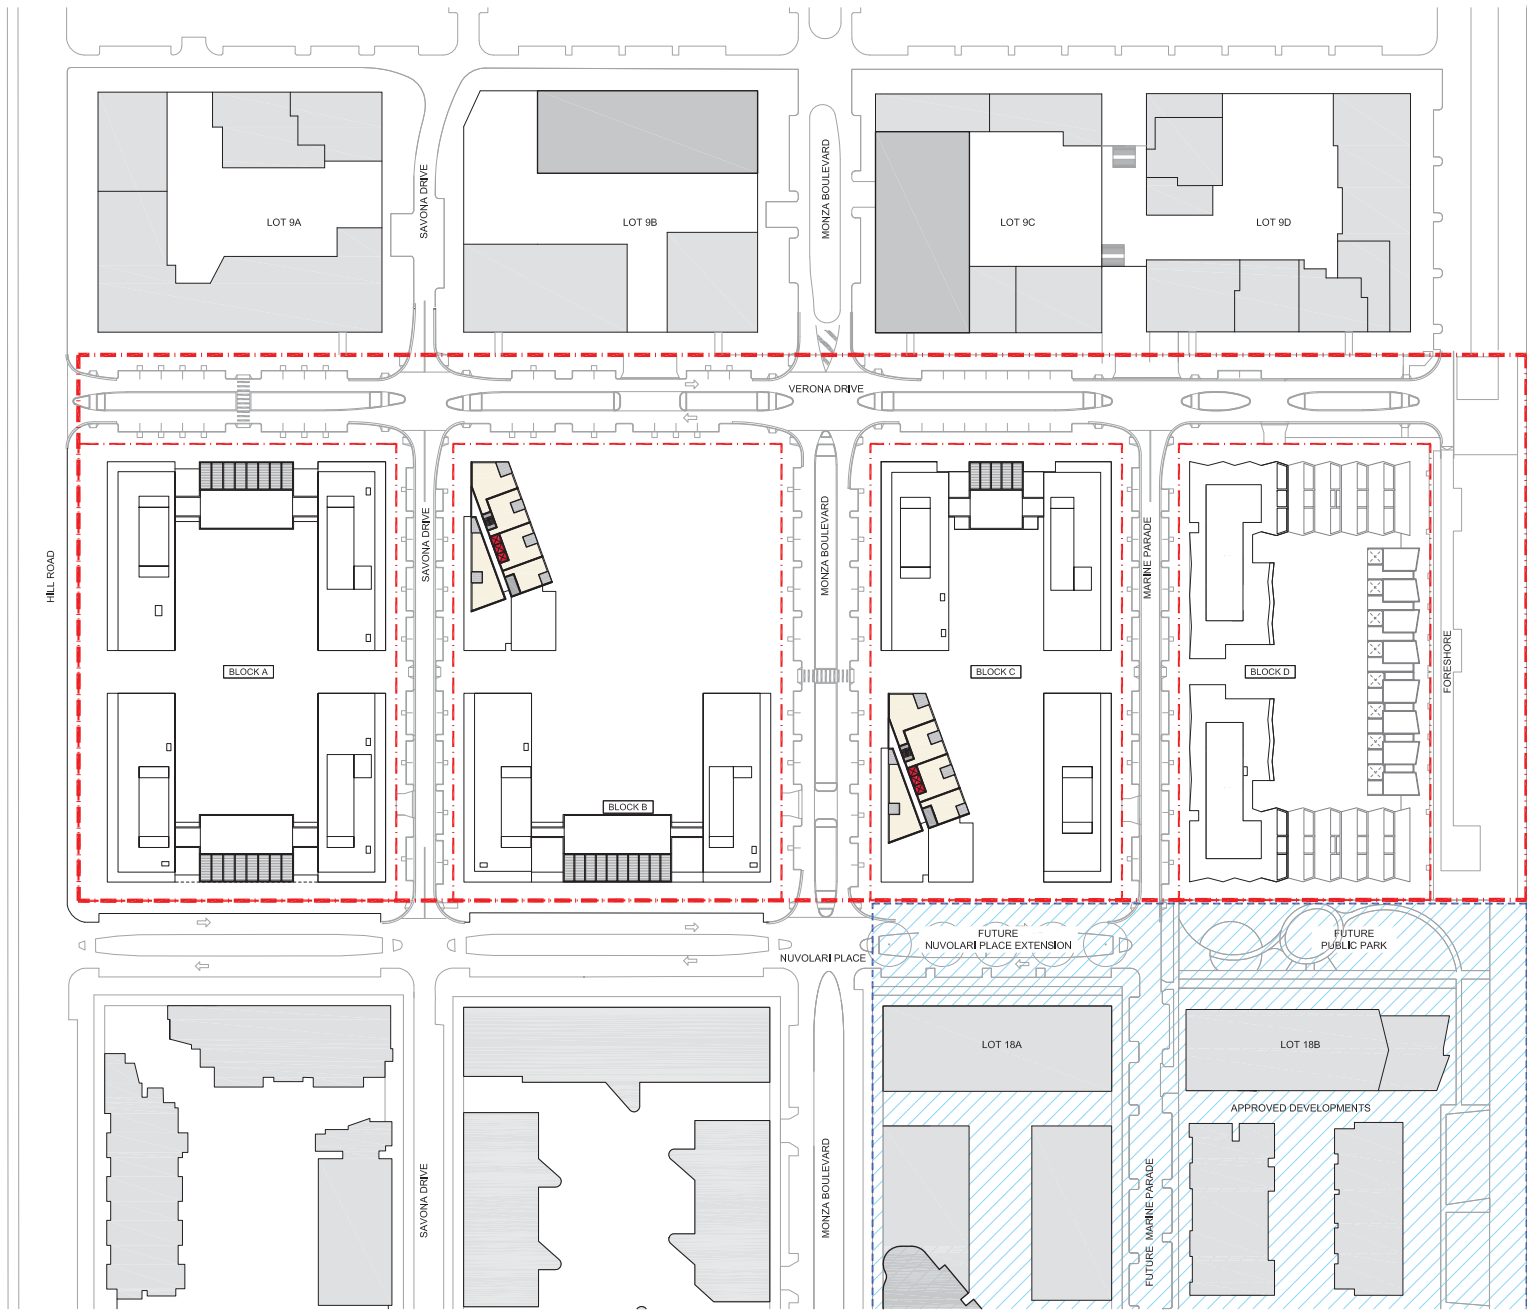

H O M E B U S H B A Y

Revision Date	Description	Initial	Checked

Revision Date	Description	Initial	Checked
C	12/11/18 For Section 96	AL	HC
B	19/10/18 For Section 96	AL	HC
A	07/11/17 For Section 96	AL	HC

37-39 Hill Road
Wentworth Point
Masterplan
Indicative Scheme
Typical Tower Setback Floor Plan



Check all dimensions and the conditions for construction of any work, the nature or content of any material, design, plan, section or elevation and the provision of any services and/or the location of any services. All drawings to be read in conjunction with all architectural documents and all other documents. Do not scale drawings, refer to Section 96 only. Any discrepancy shall be resolved by reference to the architect for clarification. All drawings may not be reproduced or distributed without prior permission from the architect.


Scale	1:750@A1		
Drawn	AL	Checked	HC
Project No.	S12088		
Status	SECTION 96		
Plot Date	12/11/2018 9:46:47 AM		
Plot File	S:\2000-12000\12088_01\Freeh&L\wentworth\070_CAD\PH18_03\A03.006[C].dwg		
Drawing No.	A03.006[C]		[Revision]

Melbourne 1 Nicholson Street
Melbourne VIC 3000 Australia
T 03 8664 6200 F 03 8664 6300
email mel@bates-smart.com.au
http://www.bates-smart.com.au

Sydney 43 Brisbane Street
Sydney NSW 2010 Australia
T 02 8354 5100 F 02 8354 5199
email syd@bates-smart.com.au
http://www.bates-smart.com.au

Bates Smart Architects Pty Ltd ABN 66 094 740 986

BATESSMART

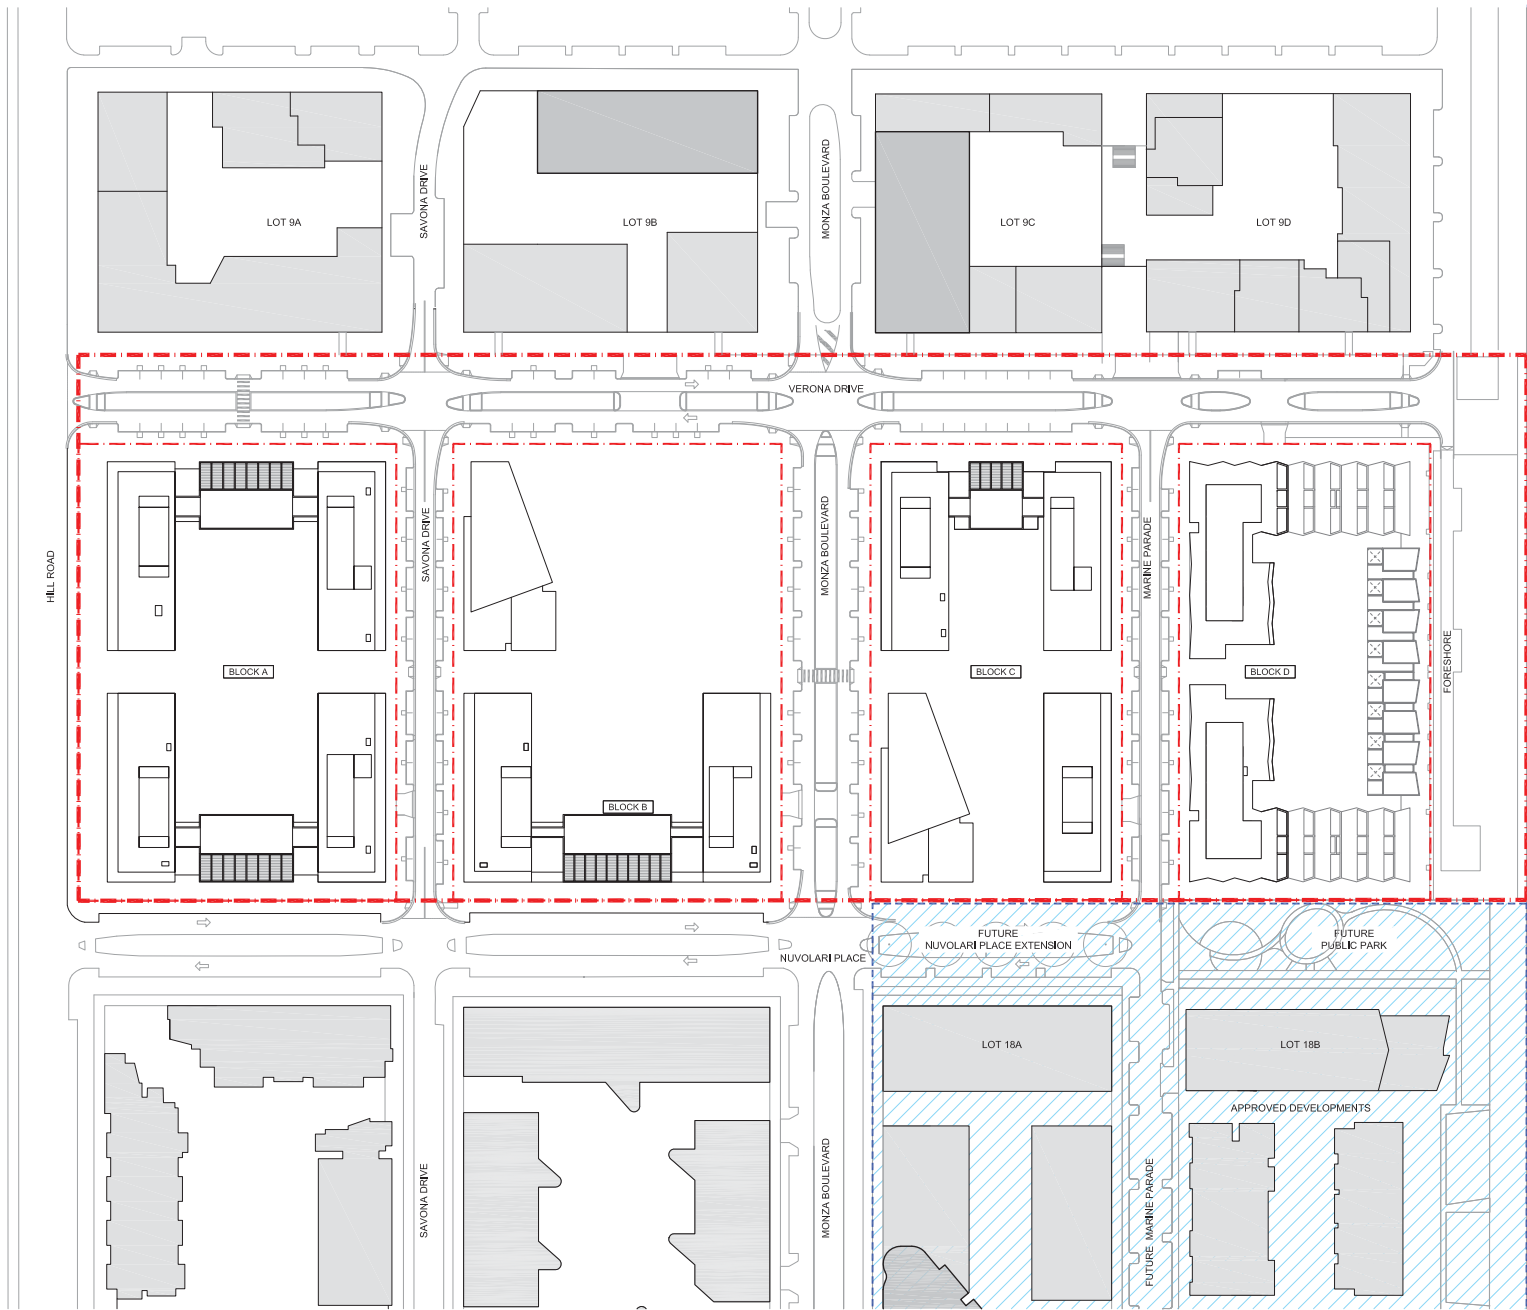

H O M E B U S H B A Y

Revision	Date	Description	Initial	Checked

Revision	Date	Description	Initial	Checked
C	12/11/18	For Section 96	AL	HC
B	19/10/18	For Section 96	AL	HC
A	07/11/17	For Section 96	AL	HC

37-39 Hill Road
Wentworth Point
Masterplan
Indicative Scheme
Roof Plan

Check all dimensions and the conditions prior to commencement of any work. The architect is not responsible for the construction of any structure, design, plan, or other documents and the preparation of any drawings and/or other documents. All drawings to be made in accordance with all architectural documents and all other construction documents. Do not make drawings, refer to Section 96 documents only. Any drawings and/or other documents to be referred to the architect for confirmation. All drawings must not be reproduced or distributed without prior permission from the architect.



Scale	1:750@A1		
Drawn	AL	Checked	HC
Project No.	S12088		
Status	SECTION 96		
Plot Date	12/11/2018 9:46:55 AM		
Plot File	S:\2000-12088\12088_37-39 Hill Road\Wentworth Point\CAD\PH18.dwg		
Drawing No.	A03.007 [C]		[Revision]


A03.007 [C]

Melbourne 1 Nicholson Street
Melbourne VIC 3000 Australia
T 03 8664 6200 F 03 8664 6300
email mel@bates-smart.com.au
http://www.bates-smart.com.au

Sydney 43 Brisbane Street
Sydney NSW 2010 Australia
T 02 8354 5100 F 02 8354 5199
email syd@bates-smart.com.au
http://www.bates-smart.com.au

Bates Smart Architects Pty Ltd ABN 66 094 740 986

BATESSMART

 

- [illegible]

C	12/11/18	For Section 96	AL	HC
B	19/10/18	For Section 96	AL	HC
A	07/11/17	For Section 96	AL	HC
Revision	Date	Description	Initial	Checked

Check all dimensions and site conditions prior to commencement of any work, the purchase or ordering of any materials, design, plant, services or equipment and the preparation of shop drawings and/or the fabrication of any components.

All drawings to be read in conjunction with all architectural documents and all other consultants documents. Do not scale dimensions - refer to figured dimensions only. Any discrepancies shall immediately be referred to the architect for clarification.





All drawings may not be reproduced or distributed without prior permission from the architect.



A09.002[C]

Bates Smart Architects Pty Ltd ABN 68 094 740 986

BATESSMARTTM

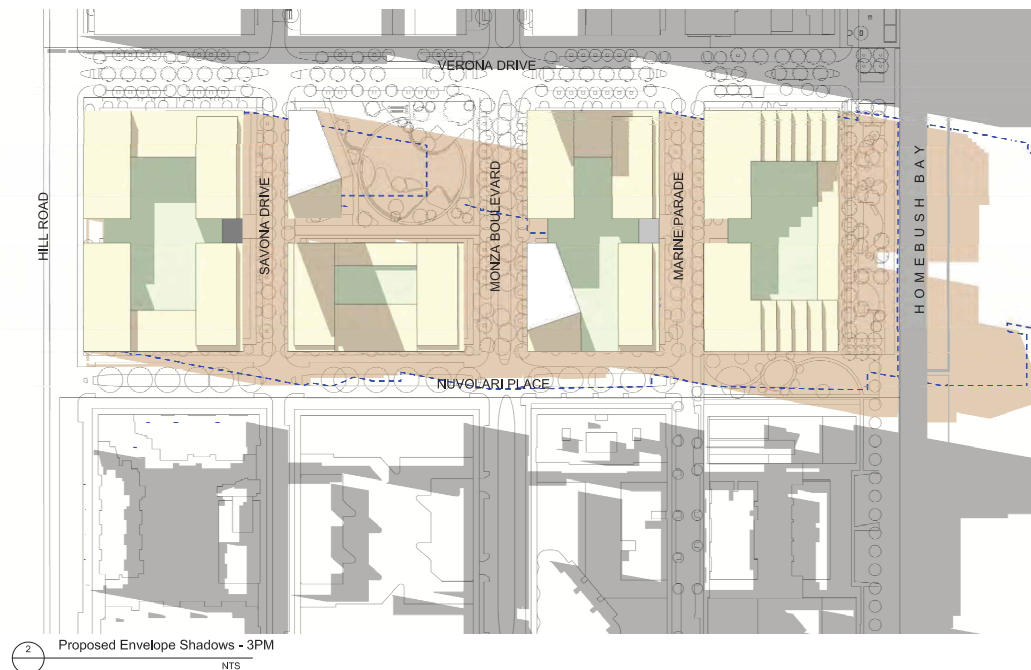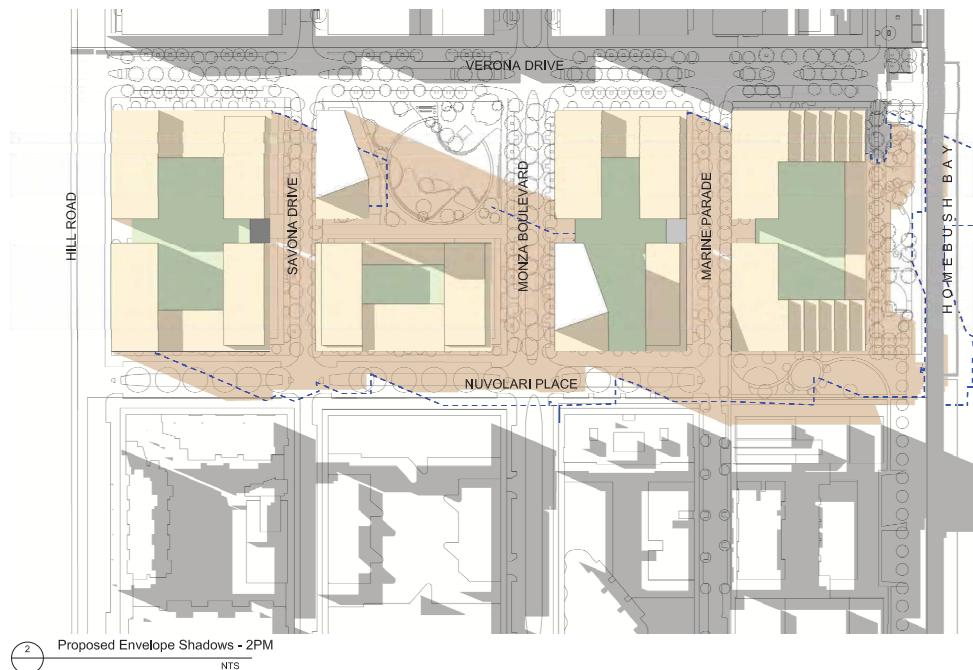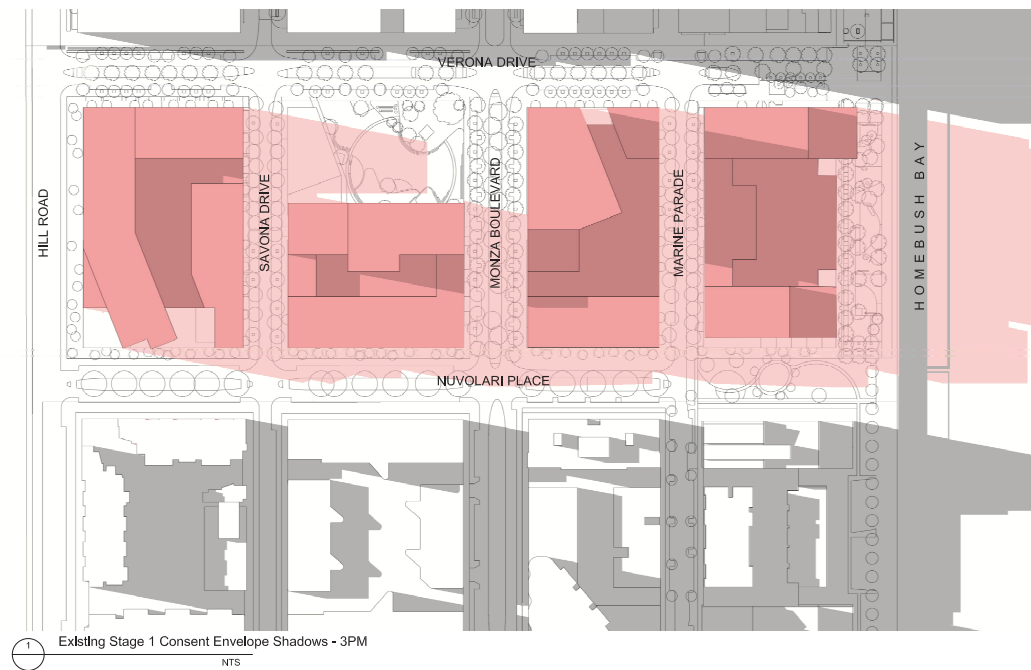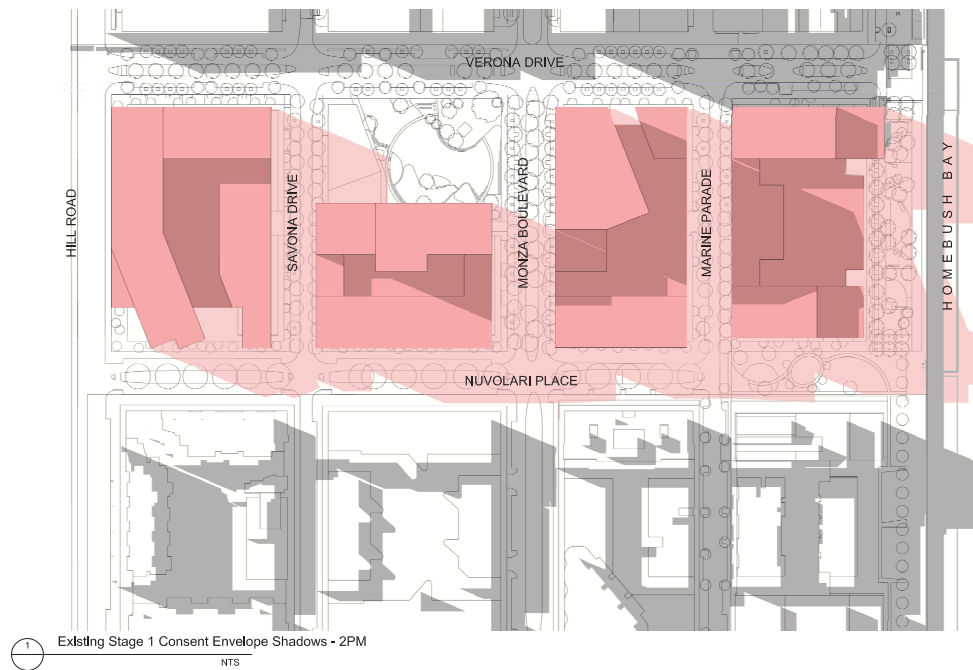

- OUTLINE OF EXISTING STAGE 1
CONSENT SHADOWS
 EXISTING STAGE 1 CONSENT SHADOW
 PROPOSED SHADOWS

[illegible]

C	12/11/18	For Section 96	AL	HC
B	19/10/18	For Section 96	FL	HS
A	07/11/17	For Section 96	AL	HC
Revision	Date	Description	Initial	Checked

37-39 Hill Road
Wentworth Point

Masterplan
Shadows - Plan
Winter Solstice - Sheet 3



All drawings to be read in conjunction with all architectural documents and all other consultants documents. Do not scale drawings - refer to figured dimensions only. Any discrepancies shall immediately be referred to the architect for clarification.


Scale	1:750@A1		
Drawn	CC	Checked	HC
Project No.	S12088		
Status	SECTION 96		
Plot Date	12/11/2018 10:04:15 AM		
Plot File	S:\12088\12088\12088_dtyfreshold_werke\dwg\670_CAD/P-12088-033.C, s.d		
Drawing No.	[Revision]		

Melbourne 1 Nicholson Street
Melbourne VIC 3000 Australia
T 03 8664 6200 F 03 8664 6300
email melb@battessmart.com.au
<http://www.battessmart.com.au>

Sydney 43 Brisbane Street
Sunny Hills NSW 2010 Australia
T 02 8354 5100 F 02 8354 5199
email syd@battessmart.com.au
<http://www.battessmart.com.au>


Bates Smart Architects Pty Ltd ABN 68 094 740 986

BATES SMART

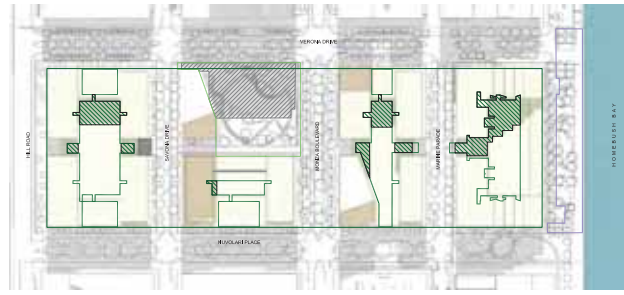


1 April 21st
10am
NTS

Total public domain (7743m²) + communal open space (8605m²): 16348m²
Overshadowing : Public domain 2721m² 35.1% + communal 2274m² 26.4%
Total : 4995m² 30.5%

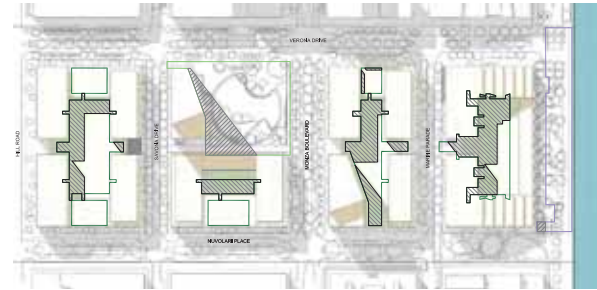


2 April 21st
12pm
NTS

Total public domain (7743m²) + communal open space (8605m²): 16348m²
Overshadowing : Public domain 1166m² 15.1% + communal 4317m² 50%
Total : 5483m² 33.5%

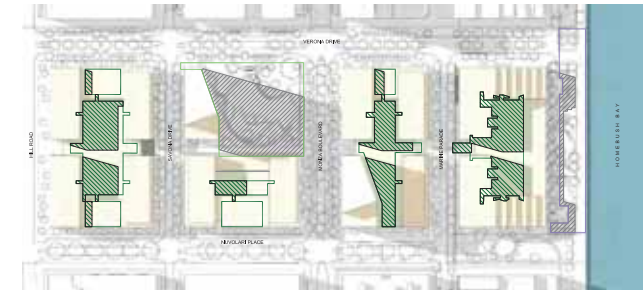


3 April 21st
2pm
NTS

Total public domain (7743m²) + communal open space (8605m²): 16348m²
Overshadowing : Public domain 4256m² 55% + communal 5616m² 65%
Total : 9872m² 60%

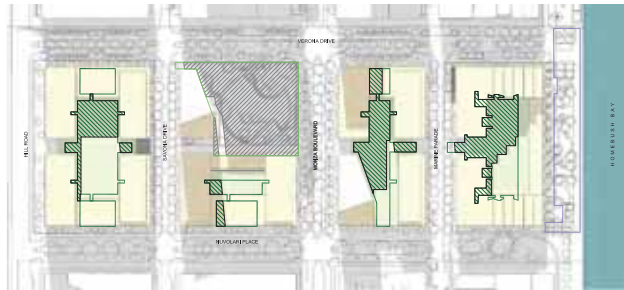


4 June 21st
10am
NTS

Total public domain (7743m²) + communal open space (8605m²): 16348m²
Overshadowing : Public domain 4535m² 58.6% + communal 4153m² 46%
Total : 8688m² 53%

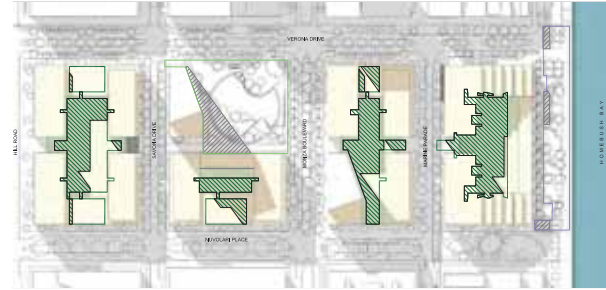


5 June 21st
12pm
NTS

Total public domain (7743m²) + communal open space (8605m²): 16348m²
Overshadowing : Public domain 1310m² 16.9% + communal 5977m² 69%
Total : 7287m² 44.5%

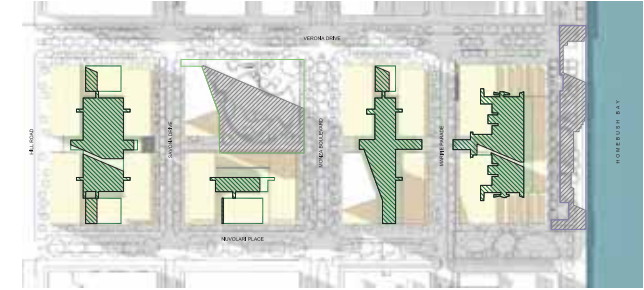


6 June 21st
2pm
NTS

Total public domain (7743m²) + communal open space (8605m²): 16348m²
Overshadowing : Public domain 9332m² 65% + communal 6825m² 79%
Total : 11857m² 72%

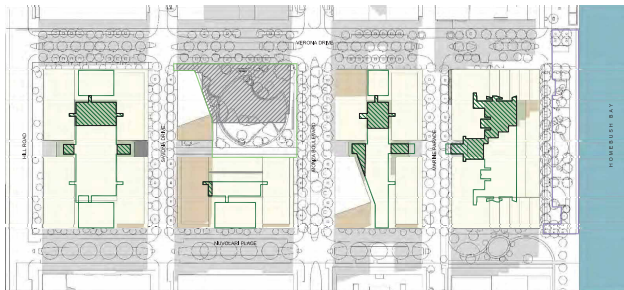


7 August 21st
10am
NTS

Total public domain (7743m²) + communal open space (8605m²): 16348m²
Overshadowing : Public domain 2874m² 37.1% + communal 2154m² 25%
Total : 5028m² 30.7%

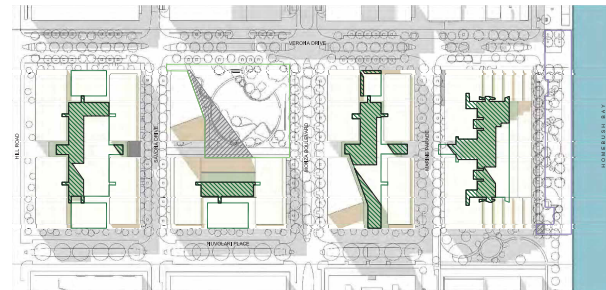

8 August 21st
12pm
NTS

Total public domain (7743m²) + communal open space (8605m²): 16348m²
Overshadowing : Public domain 1095m² 14.1% + communal 4150m² 48%
Total : 5245m² 32%

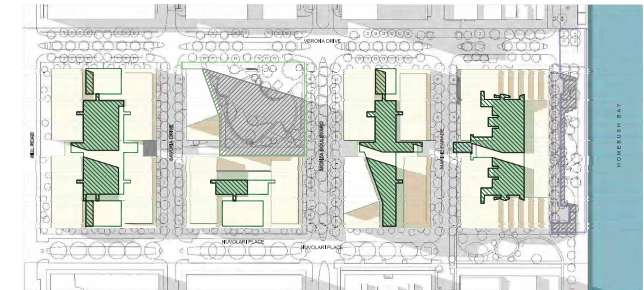

9 August 21st
2pm
NTS

Total public domain (7743m²) + communal open space (8605m²): 16348m²
Overshadowing : Public domain 4143m² 53.5% + communal 5684m² 66%
Total : 9827m² 60%

OVERSHADOWING LEGEND

- Public Domain - Public Open Space
- Public Domain - Linear Park (DELETED)
- Public Domain - Foreshore
- Communal open Areas
- Public Domain - Overshadowing (excluding streets)
- Communal open Area Overshadowing

Revision	Date	Description	Initial	Checked

Revision	Date	Description	Initial	Checked
C	12/11/18	For Section 96	AL	HC
B	23/10/18	For Section 96	AL	HC
A	07/11/17	For Section 96	AL	HC

37-39 Hill Road Wentworth Point

Masterplan Public Domain Shadows Calculation Proposed Masterplan

Check all dimensions and the conditions for construction of any work, the parties to creating of any masterplan, design, plan, section or document and the preparation of any drawings under the supervision of any architect.
All drawings to be made in accordance with all architectural documents and all other construction documents.
Do not make drawings, plans or sections or documents only. Any drawings and plans to be referred to the architect for distribution.
All drawings and plans to be reproduced or distributed without prior permission from the architect.



Scale	NTS
Drawn	CC
Checked	HC
Project No.	S12088
Status	SECTION 96
Plot Date	12/11/2018 10:04:23 AM
Plot File	S:\2000-12096\12088_37-39 Hill Road\Wentworth Point\CAD\PH18... A09.004[C]
Drawing No.	[Revision]


A09.004[C]

Melbourne 1 Nicholson Street
Melbourne VIC 3000 Australia
T 03 8664 6200 F 03 8664 6300
email mel@batesmart.com.au
http://www.batesmart.com.au


Sydney 43 Brisbane Street
Sydney NSW 2010 Australia
T 02 8354 5100 F 02 8354 5199
email syd@batesmart.com.au
http://www.batesmart.com.au

Bates Smart Architects Pty Ltd ABN 66 094 740 986


BATESSMART

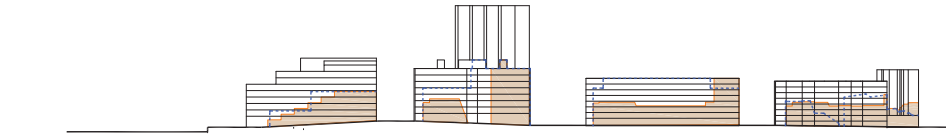


1 Proposed Envelope Overshadowing - June 21st 9AM
Nuvolari Place Elevation NTS

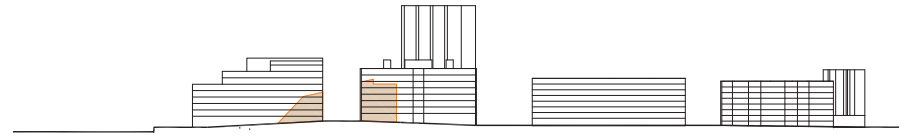


5 Proposed Envelope Overshadowing - June 21st 1PM
Nuvolari Place Elevation NTS

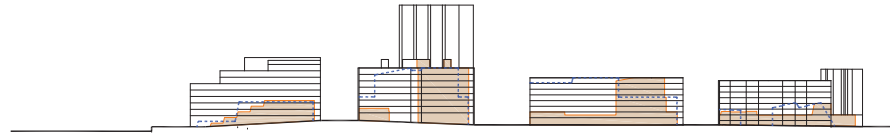


2 Proposed Envelope Overshadowing - June 21st 10AM
Nuvolari Place Elevation NTS

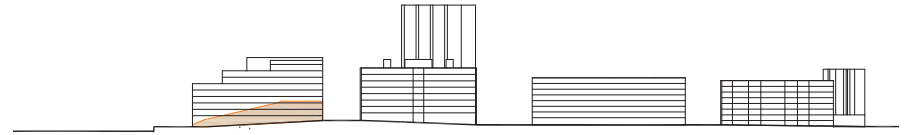


6 Proposed Envelope Overshadowing - June 21st 2PM
Nuvolari Place Elevation NTS

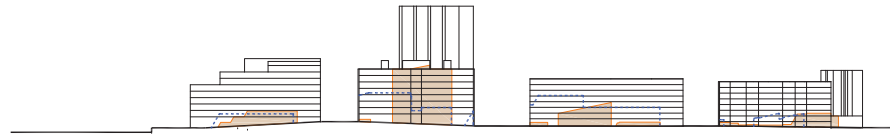

3 Proposed Envelope Overshadowing - June 21st 11AM
Nuvolari Place Elevation NTS

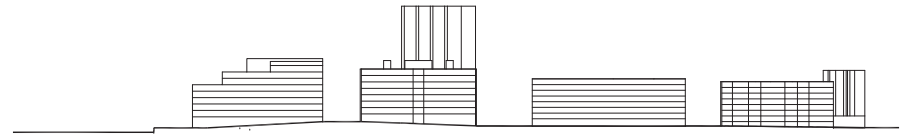

7 Proposed Envelope Overshadowing - June 21st 3PM
Nuvolari Place Elevation NTS

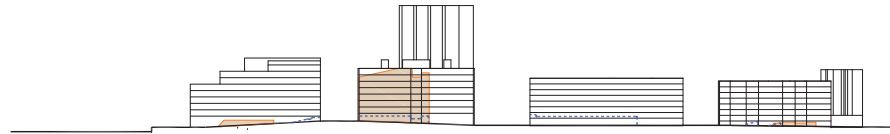

4 Proposed Envelope Overshadowing - June 21st 12PM
Nuvolari Place Elevation NTS

--- OUTLINE OF EXISTING STAGE 1
CONSENT SHADOWS
EXISTING STAGE 1 CONSENT SHADOW

Revision	Date	Description	Initial	Checked

Revision	Date	Description	Initial	Checked
C	12/11/18	For Section 96	AL	HC
B	19/10/18	For Section 96	AL	HC
A	07/11/17	For Section 96	AL	HC

37-39 Hill Road Wentworth Point

Masterplan Nuvolari Place Overshadowing Elevations



Check all dimensions and the conditions prior to commencement of any work. The existence or creation of any material, design, plant, service or equipment and the provision of stop-overs and/or the location of any components. All drawings to be read in conjunction with all architectural documents and all other construction documents. Do not make drawings refer to specific dimensions only. Any discrepancy should be referred to the architect for clarification. All drawings must not be reproduced or distributed without prior permission from the architect.

Scale	1:750@A1		
Drawn	AL	Checked	HC
Project No.	S12088		
Status	SECTION 96		
Plot Date	12/11/2018 10:04:26 AM		
Plot File	S:\2000-1209\12088_rtr\sheet\K_Lwentworth\01_CAD\PH1.dwg		
Drawing No.	[Revision]		

A09.101[C]

Melbourne 1 Nicholson Street
Melbourne VIC 3000 Australia
T 03 8664 6200 F 03 8664 6300
email mel@bates-smart.com.au
http://www.bates-smart.com.au


Sydney 43 Brisbane Street
Surry Hills NSW 2010 Australia
T 02 8354 5100 F 02 8354 5199
email syd@bates-smart.com.au
http://www.bates-smart.com.au

Bates Smart Architects Pty Ltd ABN 66 094 740 986

BATESSMART



1 DCP Massing
NTS

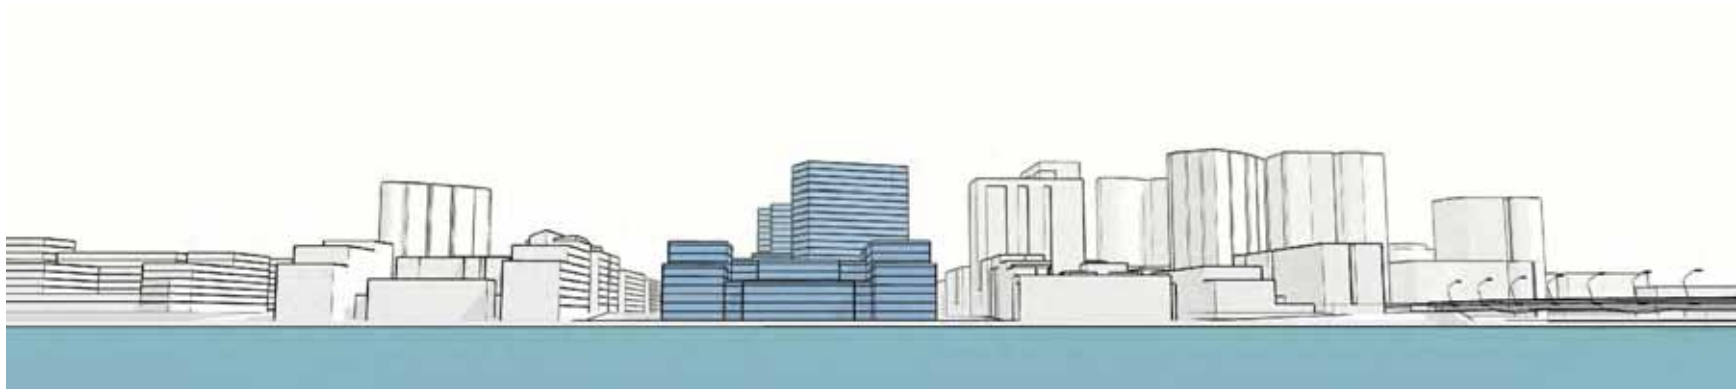

2 Stage 1 Massing
NTS



3 Proposed Massing
NTS

Revision	Date	Description	Initial	Checked

Revision	Date	Description	Initial	Checked
C	12/11/18	For Section 96	AL	HC
B	19/10/18	For Section 96	AL	HC
A	07/11/17	For Section 96	AL	HC

37-39 Hill Road Wentworth Point Masterplan View Comparison View 01

Check all dimensions and the conditions prior to commencement of any work. The architect is not responsible for any mistakes, omissions, errors, omissions or omissions and the preparation of shop drawings and/or the preparation of any documents. All drawings to be made in accordance with all architectural documents and all other construction documents. Do not make drawings, notes or specifications unless they are specifically directed to be made by the architect or the architect's agent. All drawings must be reproduced or distributed without prior permission from the architect.



Scale	1:750@A1		
Drawn	AL	Checked	HC
Project No.	S12088		
Status	SECTION 96		
Plot Date	12/11/2018 11:43:39 AM		
Plot File	S:\2000-12088\12088_37-39 Hill Road\Wentworth Point\CAD\PH... A09.201[C].dwg		
Drawing No.	[Revision]		

A09.201[C]

Melbourne 1 Nicholson Street
Melbourne VIC 3000 Australia
T 03 8664 6200 F 03 8664 6300
email mel@batesmart.com.au
http://www.batesmart.com.au


Sydney 43 Brisbane Street
Sydney NSW 2010 Australia
T 02 8354 5100 F 02 8354 5199
email syd@batesmart.com.au
http://www.batesmart.com.au

Bates Smart Architects Pty Ltd ABN 66 094 740 986

BATESSMART.



1 DCP Massing
NTS

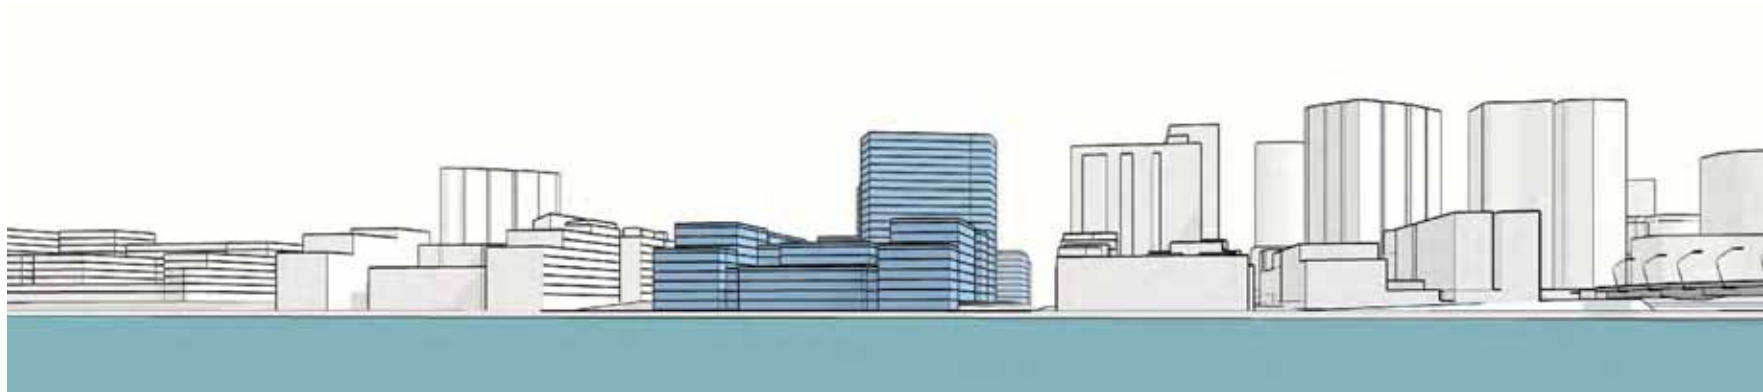

2 Stage 1 Massing
NTS



3 Proposed Massing
NTS

Revision	Date	Description	Initial	Checked

Revision	Date	Description	Initial	Checked
C	12/11/18	For Section 96	AL	HC
B	19/10/18	For Section 96	AL	HC
A	07/11/17	For Section 96	AL	HC

37-39 Hill Road
Wentworth Point
Masterplan
View Comparison
View 02



Check all dimensions and the conditions prior to commencement of any work. The existence or creation of any easements, covenants, rights, interests or encumbrances and the provision of stop drawings and/or the adoption of any amendments.
All drawings to be read in conjunction with all architectural documents and all other construction documents.
Do not make drawings refer to specific dimensions only. Any dimensions should be referred to the architect for clarification.
All drawings may not be reproduced or distributed without prior permission from the architect.

Scale	1:750@A1		
Drawn	AL	Checked	HC
Project No.	S12088		
Status	SECTION 96		
Plot Date	12/11/2018 11:44:28 AM		
Plot File	S:\2000-12088\12088_HillRoad_WentworthPt\CAD\PH... -A09.202[C].dwg		
Drawing No.	[Revision]		

Melbourne 1 Nicholson Street
Melbourne VIC 3000 Australia
T 03 8664 6200 F 03 8664 6300
email mel@batesmart.com.au
http://www.batesmart.com.au

Sydney 43 Brisbane Street
Sydney NSW 2010 Australia
T 02 8354 5100 F 02 8354 5199
email syd@batesmart.com.au
http://www.batesmart.com.au

Bates Smart Architects Pty Ltd ABN 66 094 740 986

BATESSMART

