


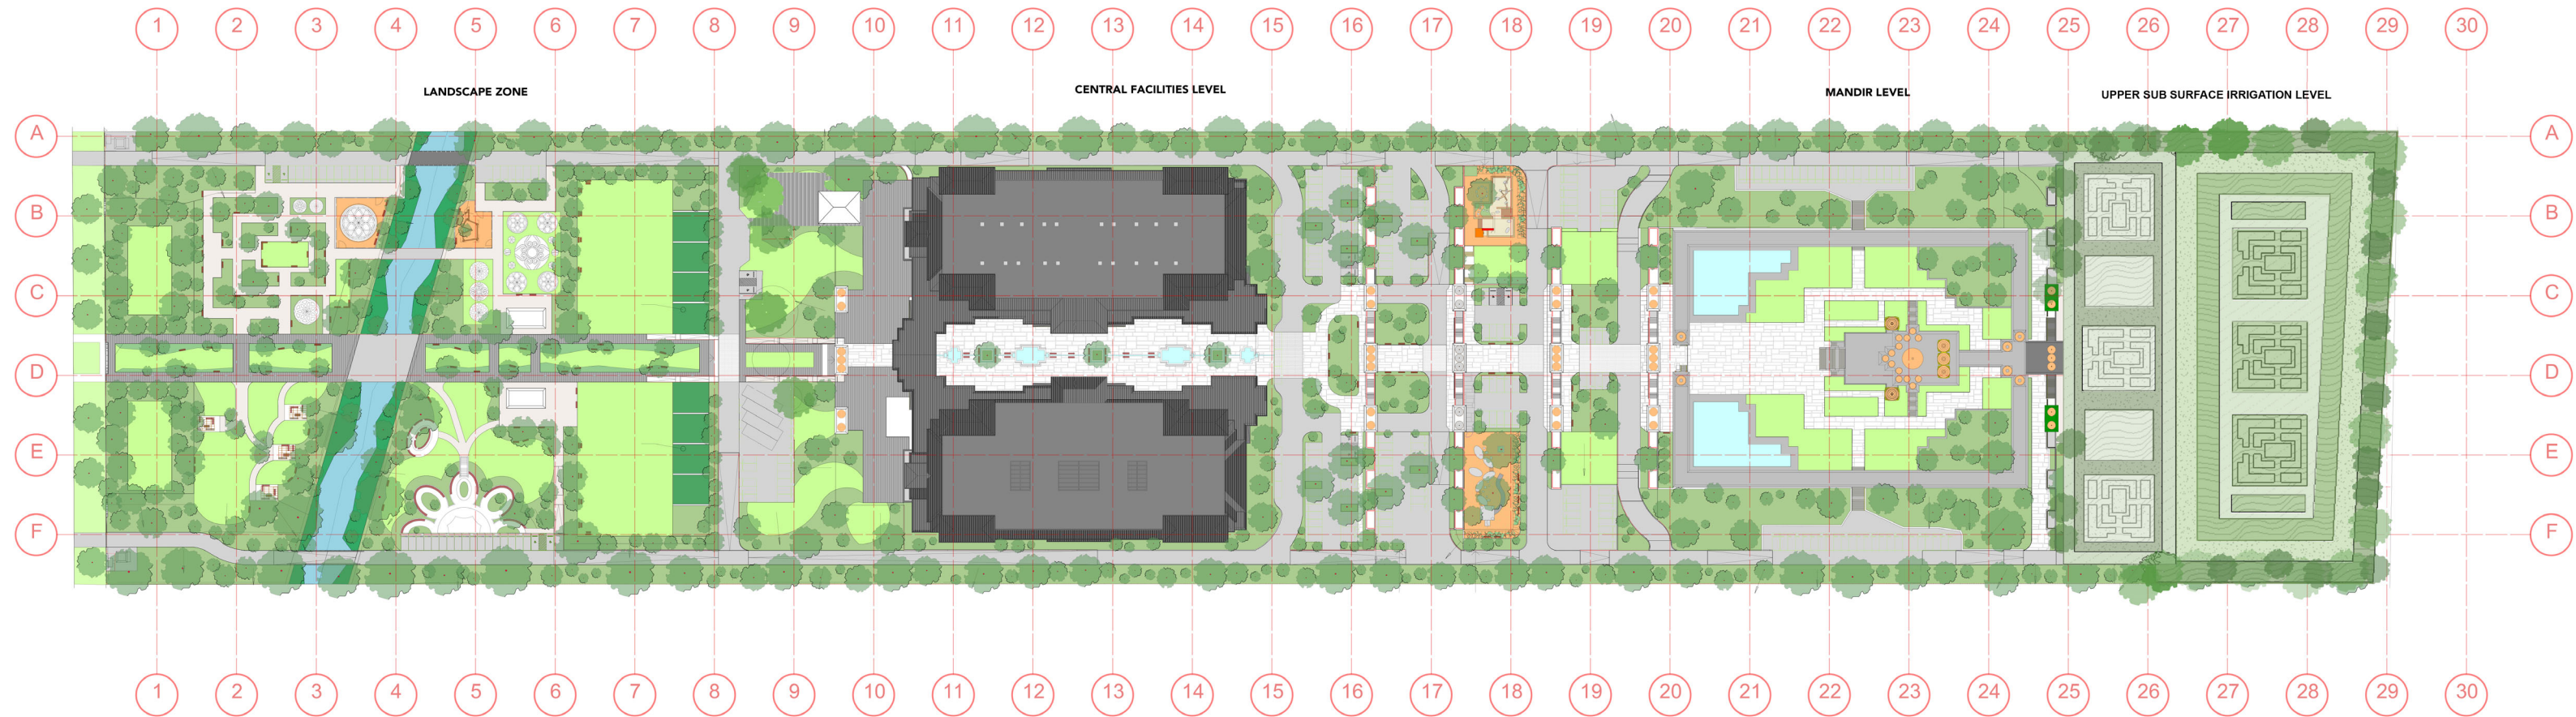

SCALE 1:1000



AERIAL PHOTO - EXISTING SITE CONDITIONS

LEGEND

- CHILDREN'S PLAYGROUNDS
- GARDEN BEDS
- LAWN
- REED BEDS

- PARTERRE DECORATIVE GARDENS WITH FLORAL COLOUR
- TREES OF VARIOUS SIZES
- SEATING AND PICNIC TABLES
- COBBLED FOOTPATHS PEDESTRIAN ROAD SHARED AREAS

- CENTRAL PEDESTRIAN PAVING
- PAVED FOOTPATHS
- FOOTPATHS / PEDESTRIAN
- ROADWAYS AND CAR PARKING

- WATER FEATURES
- STREET FURNITURE AUSTRALIA
A. PARK SEAT P57
1800L X 560H X 725H
ANNODISED ALUMINIUM BATTON
85 X 35MM. SURFACE MOUNTED
ONTO CONCRETE PAD/ TILING.
- B. PARK SLIM TABLE PB3
1500L TO MATCH SEATING
ANNODISED ALUMINIUM BATTONS
SURFACE MOUNTED



LANDSCAPE ZONE - LANDSCAPE
MASTER PLAN

FORMAL LANDSCAPED GARDENS
CREATING INTRICATE, INTIMATE,
SHADED SPACES, CHILDREN'S PLAY
AREAS WITH CARVED MARBLE
SCULPTURE, SYMBOLIC MANDALA PAR
TERRE GARDENS, SEATING AND
PICNICS. RIPARIAN CORRIDOR WITH
NATIVE GRASSES AND PEDESTRIAN
BRIDGES.

CENTRAL PARADE GRASSED
WITH GARDEN BED EDGING
AND PAVED PATHS EITHER SIDE

PARTERRE MANDALA
GARDENS
FLORAL COLOUR

CHILDREN'S PLAYGROUND
AREA
LOG CLIMBING PLAY

PARTERRE MANDALA
GARDENS
FLORAL COLOUR

OPEN GRASSED PLAYING FIELD
ABOVE UNDERGROUND WATER
STORAGE TANKS

OPEN GRASSED PLAYING
FIELD

SEATING AREA

SEATING AREA

OPEN GRASSED PLAYING FIELD
ABOVE UNDERGROUND WATER
STORAGE TANKS

LEGEND

- CHILDREN'S PLAYGROUNDS
- GARDEN BEDS
- LAWN
- REED BEDS
- PARTERRE DECORATIVE GARDENS
WITH FLORAL COLOUR
- TREES OF VARIOUS SIZES
- SEATING AND PICNIC TABLES
- COBBLED FOOTPATHS PEDESTRIAN
ROAD SHARED AREAS
- CENTRAL PEDESTRIAN PAVING
- PAVED FOOTPATHS
- FOOTPATHS / PEDESTRIAN
- ROADWAYS AND CAR PARKING
- WATER FEATURES
- STREET FURNITURE AUSTRALIA
A. PARK SEAT PS7
1800L X 560H X 725H
ANNODISED ALUMINIUM BATTON
85 X 35MM. SURFACE MOUNTED
ONTO CONCRETE PAD/ TILING.
- B. PARK SLIM TABLE PB3
1500L TO MATCH SEATING
ANNODISED ALUMINIUM BATTONS
SURFACE MOUNTED

PROJECT
BAPS TEMPLE

ADDRESS
230-242 ALDINGTON RD, KEMPS CREEK

CLIENT
**BAPS Swaminarayan
Sanstha, Australia Ltd**

DRAWING
LANDSCAPE ZONE DETAIL

LANDSCAPE ARCHITECTS
Southern Highlands Office:
School of Arts
471 Argyle Street Moss Vale NSW
Postal: PO Box 323 Moss Vale NSW 2577
Telephone: 02 4869 4240
Mobile: 0417278267
ABN: 25001055205
contact@nicholasbray.net.au
www.nicholasbray.net.au

PROJECT #
NBL201707BAPS

DWG DATE
28 February 2019


ORIGINAL SHEET SIZE

A1

L2


Issue A

SCALE 1:400

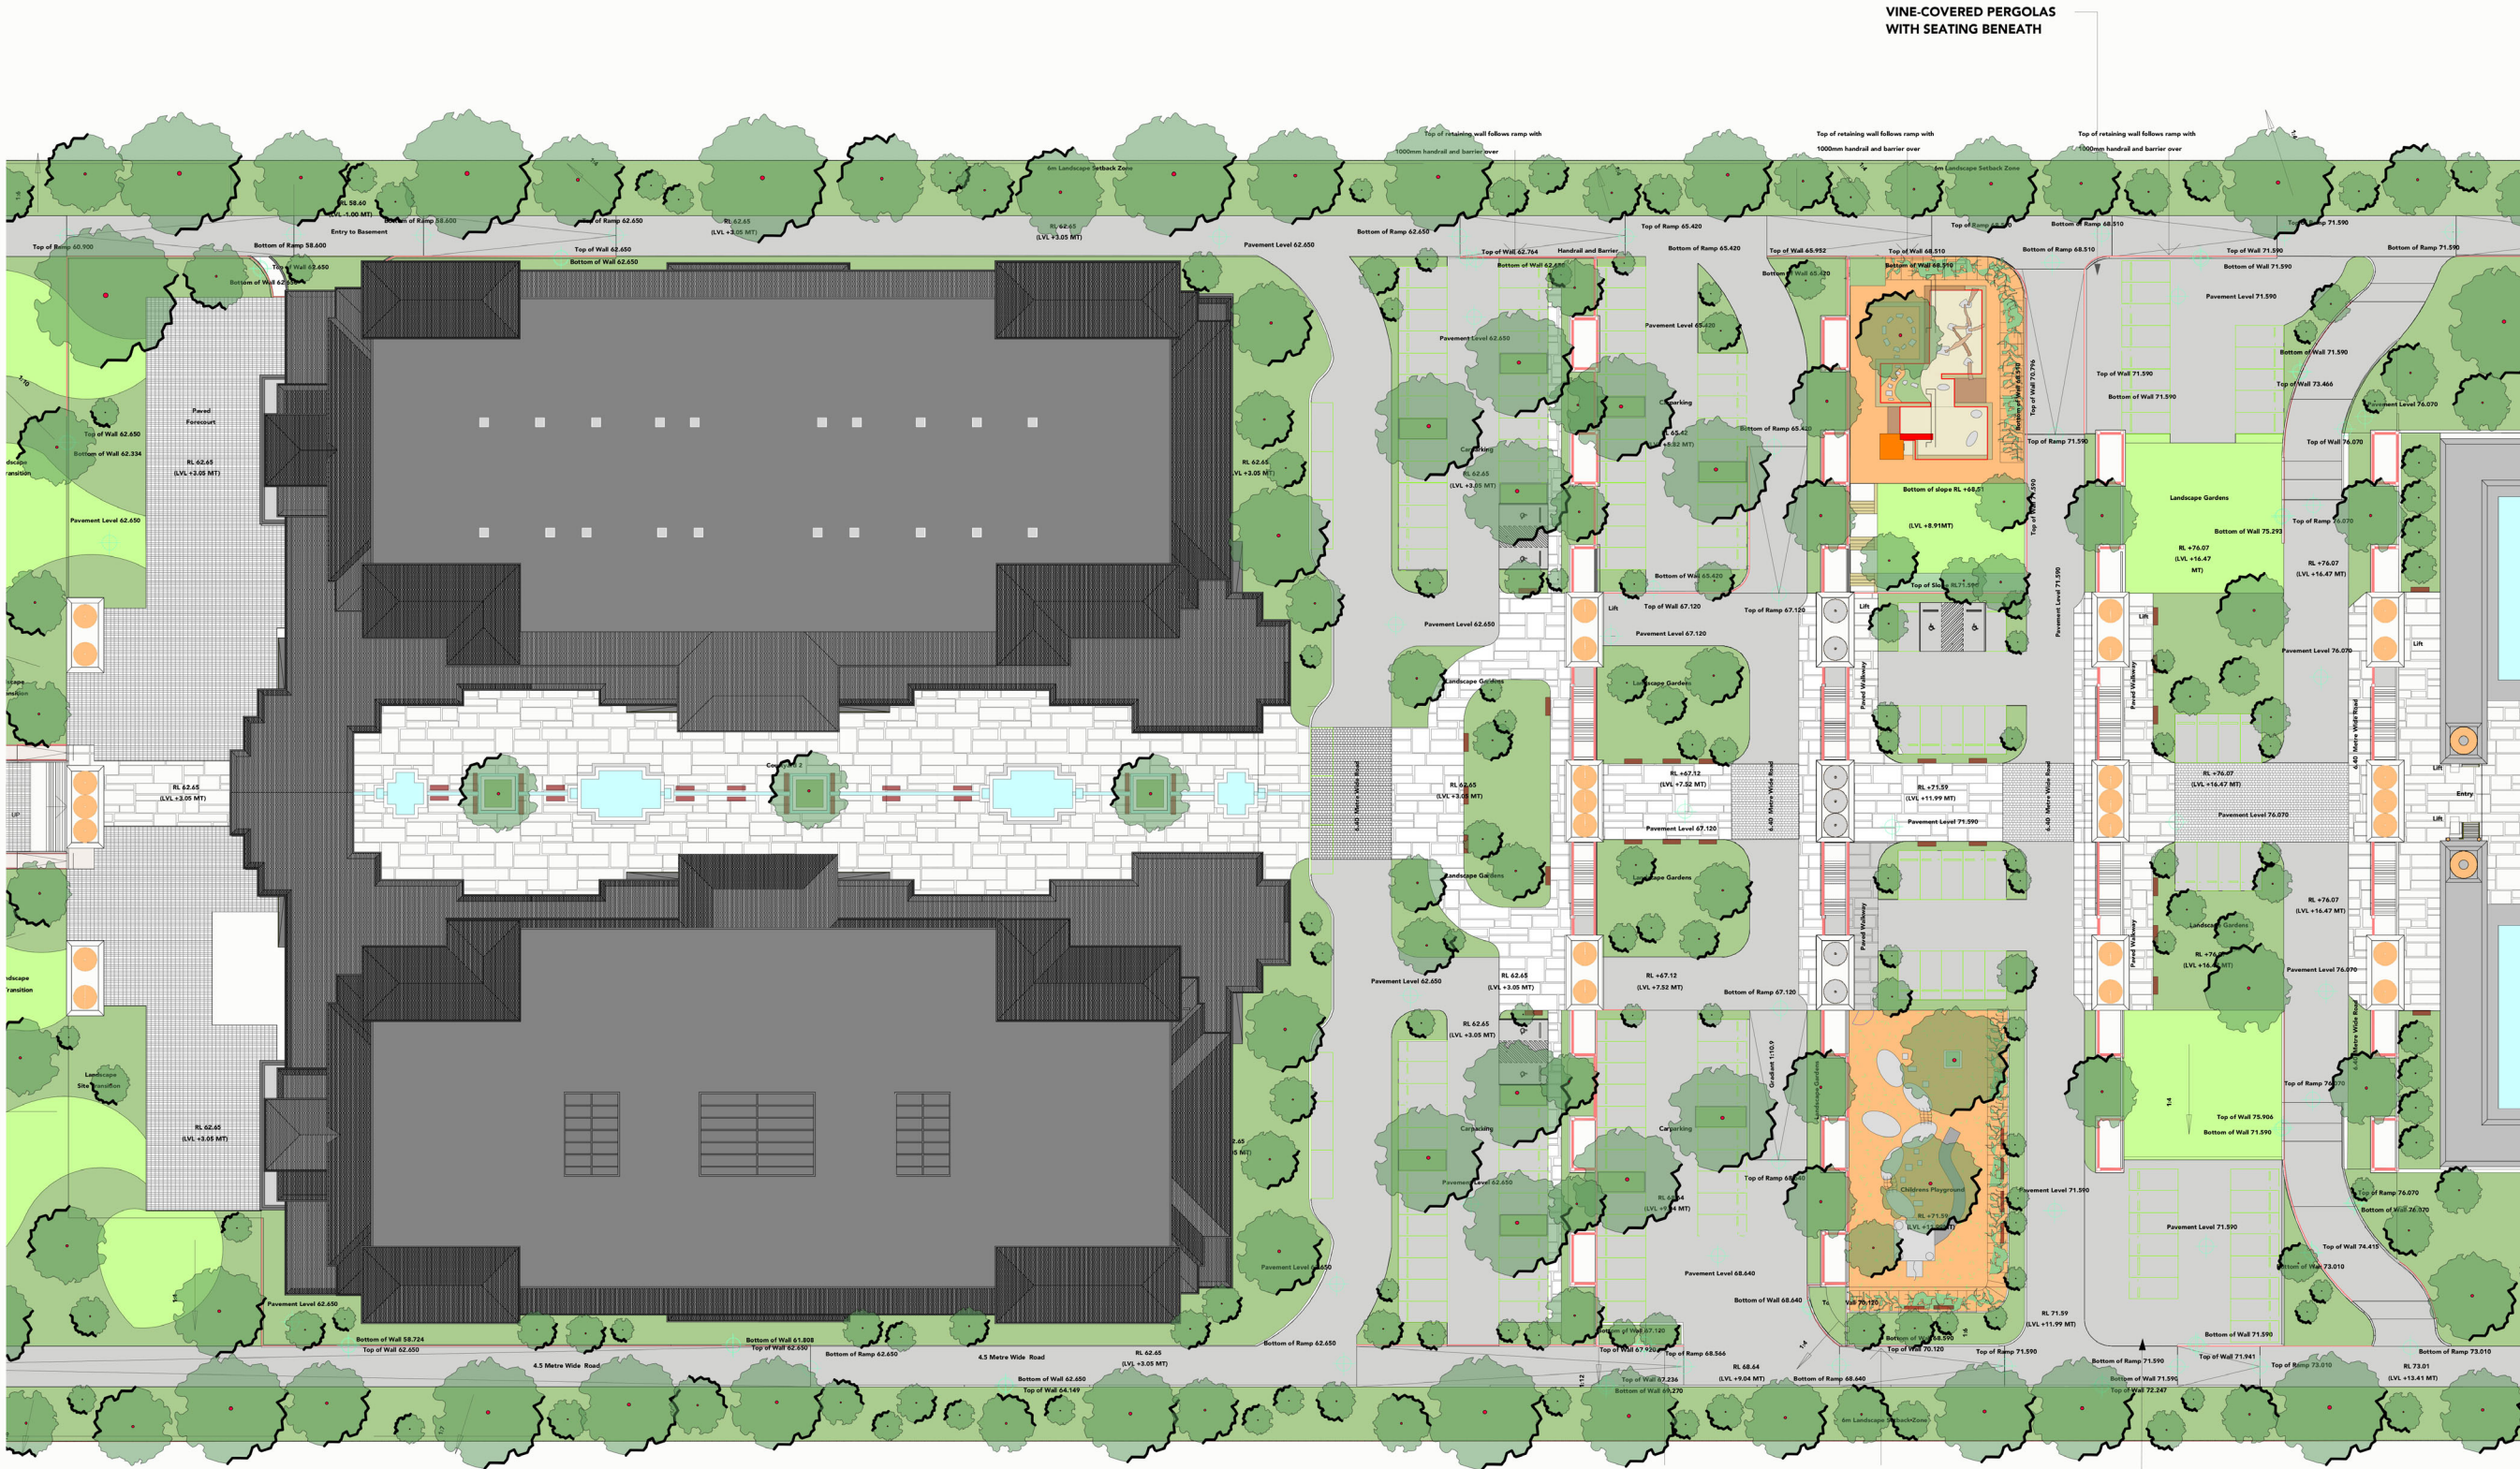

LEGEND

- CHILDREN'S PLAYGROUNDS
- GARDEN BEDS
- LAWN
- TREES OF VARIOUS SIZES
- SEATING AND PICNIC TABLES
- COBBLED FOOTPATHS PEDESTRIAN ROAD SHARED AREAS
- CENTRAL PEDESTRIAN PAVING
- FOOTPATHS / PEDESTRIAN
- ROADWAYS AND CAR PARKING
- WATER FEATURES
- STREET FURNITURE AUSTRALIA
A. PARK SEAT PS7
1800L X 560H X 725H
ANNODISED ALUMINIUM BATTON
85 X 35MM. SURFACE MOUNTED
ONTO CONCRETE PAD/ TILING.
- B. PARK SLIM TABLE PB3
1500L TO MATCH SEATING
ANNODISED ALUMINIUM BATTONS
SURFACE MOUNTED

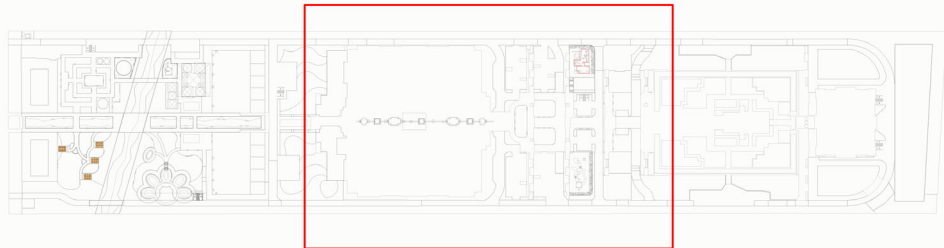

SCALE 1:400



PROJECT
BAPS TEMPLE

ADDRESS
230-242 ALDINGTON RD, KEMPS CREEK

CLIENT

**BAPS Swaminarayan
Sanstha, Australia Ltd**

DRAWING
CENTRAL FACILITIES AND CAR PARK

LANDSCAPE ARCHITECTS
Southern Highlands Office:
School of Arts
471 Argyle Street Moss Vale NSW
Postal: PO Box 323 Moss Vale NSW 2577
Telephone: 02 4869 6240
Mobile: 0417278267
ABN: 25001095208
contact@nicholasbray.net.au
www.nicholasbray.net.au


PROJECT # **NBL201707BAPS**
DWG DATE **28 February 2019**

ORIGINAL SHEET SIZE

A1


DWG No & REVISION

L3
Issue A

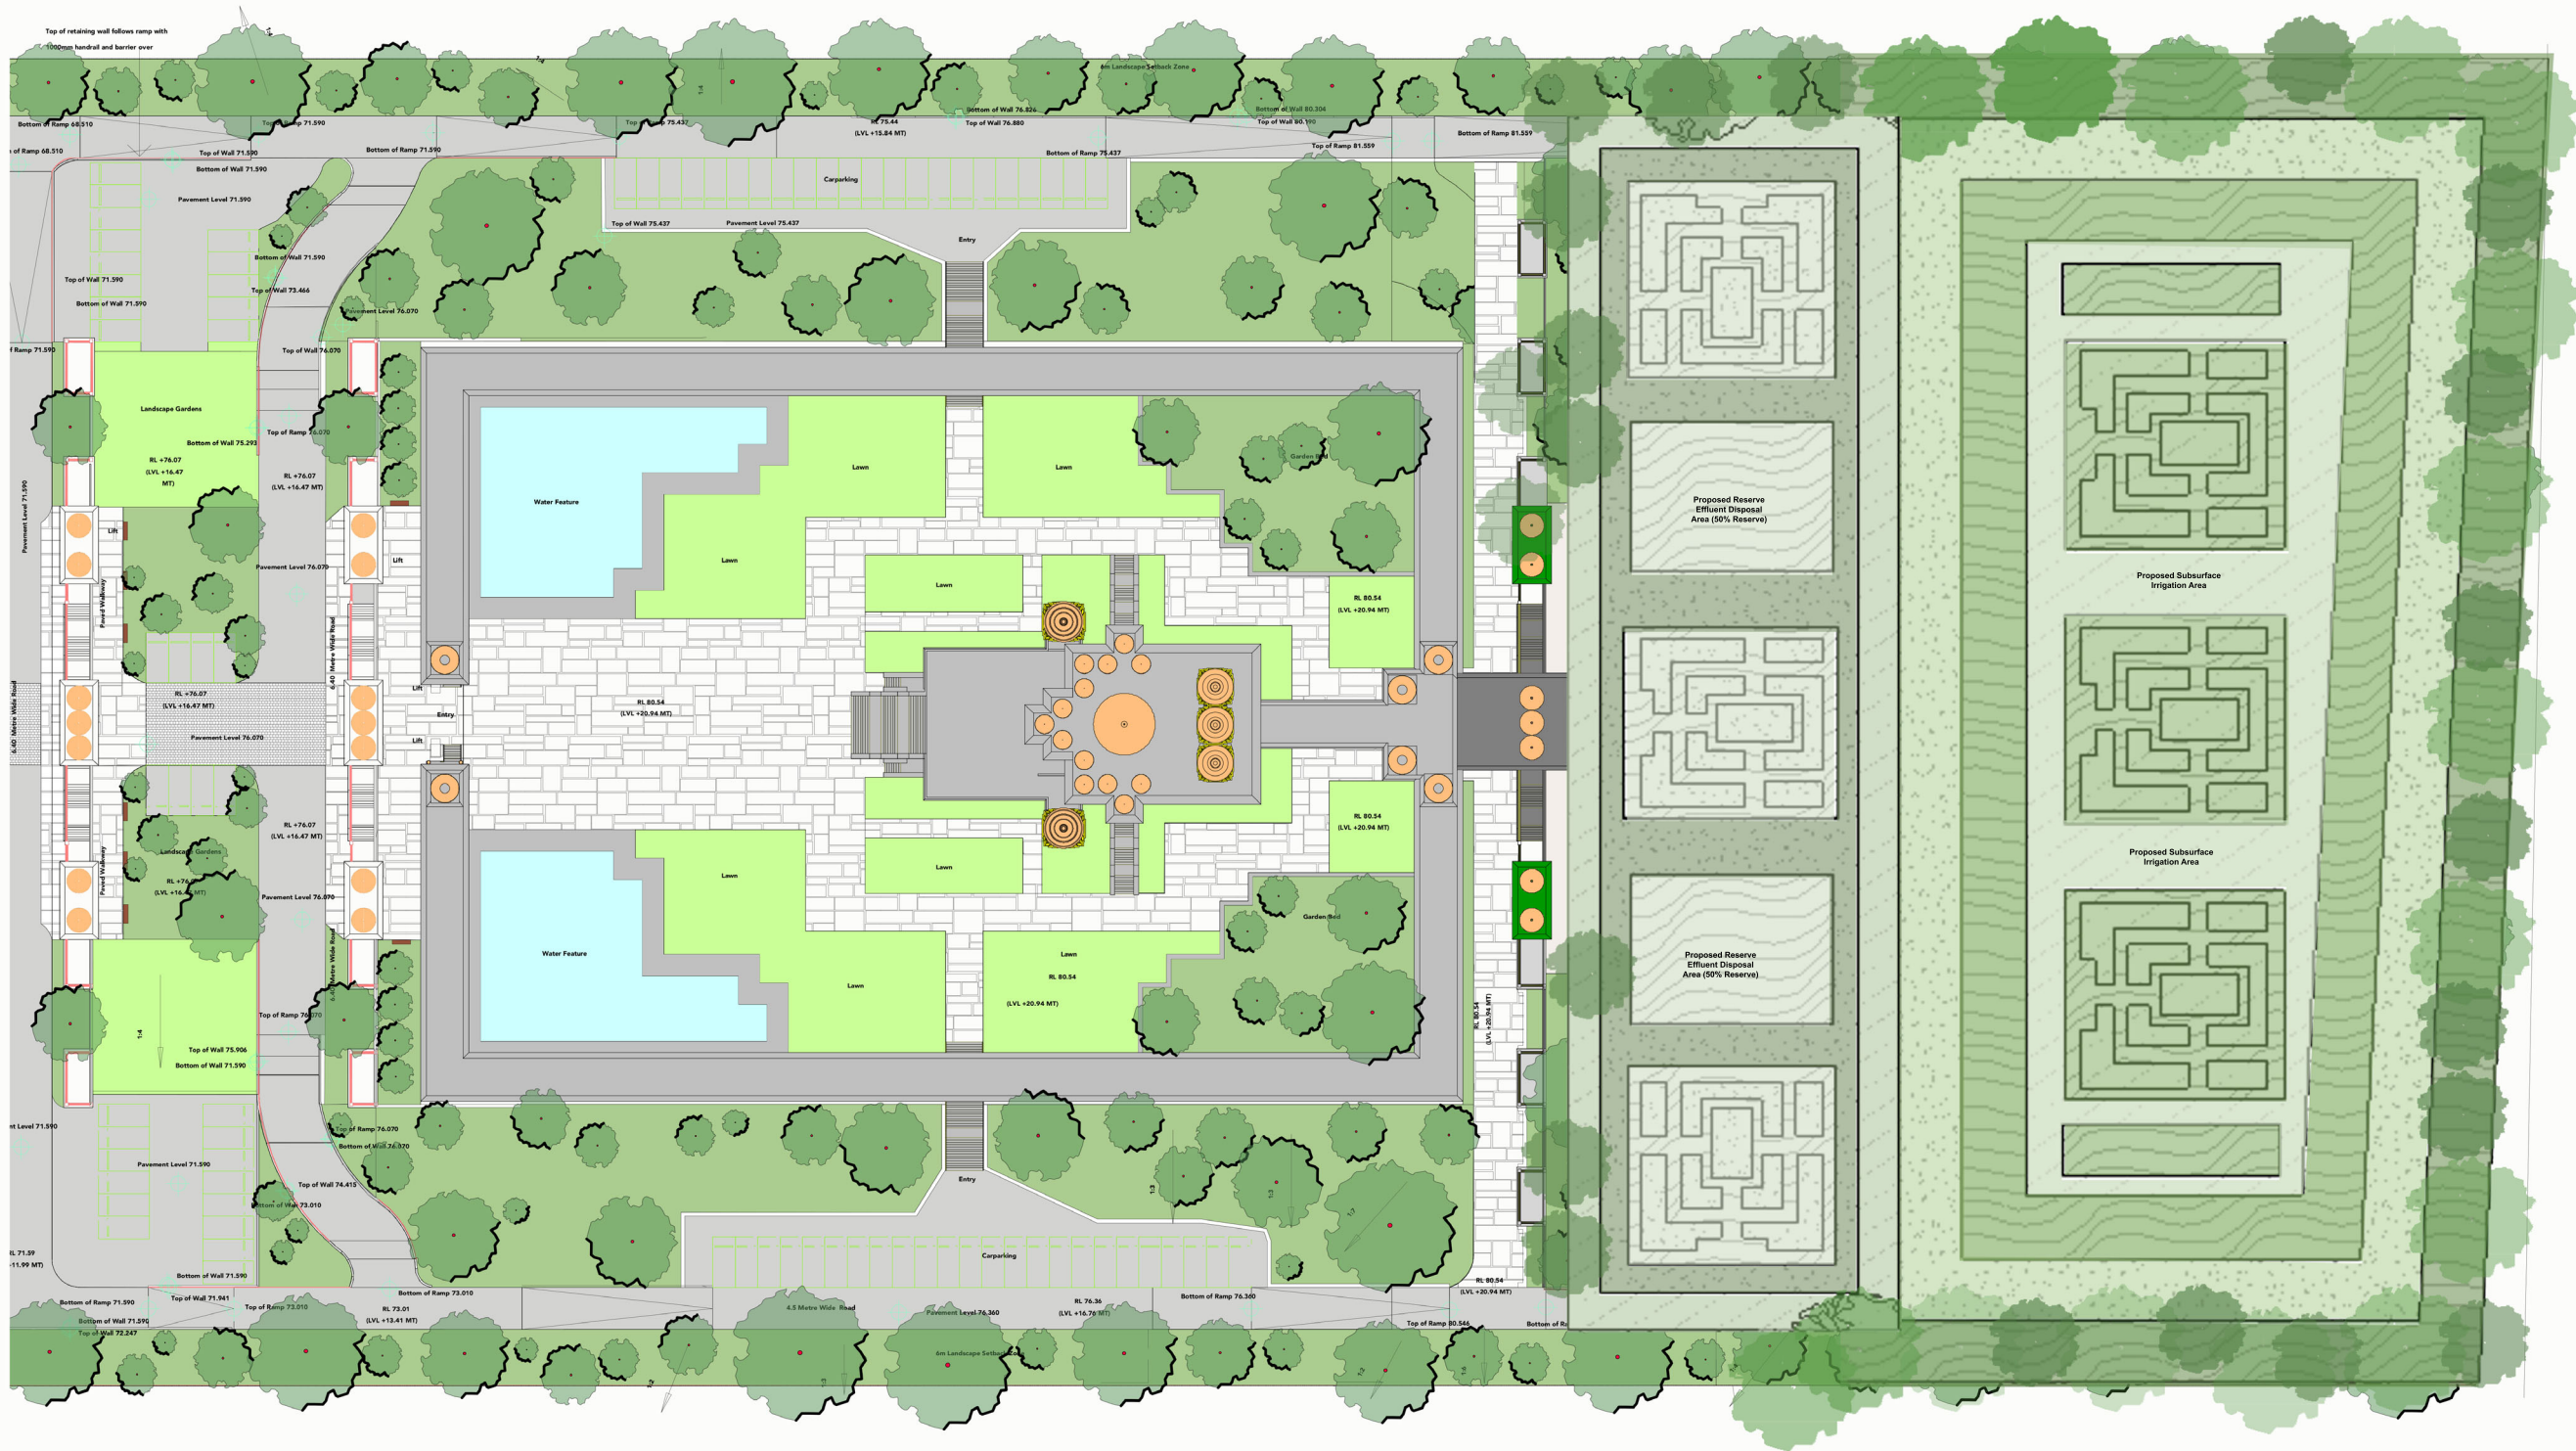

LEGEND

- GARDEN BEDS
- LAWN
- REED BEDS
- TREES OF VARIOUS SIZES
- SEATING AND PICNIC TABLES
- COBBLED FOOTPATHS PEDESTRIAN ROAD SHARED AREAS
- CENTRAL PEDESTRIAN PAVING
- PAVED FOOTPATHS
- FOOTPATHS / PEDESTRIAN
- ROADWAYS AND CAR PARKING
- WATER FEATURES
- STREET FURNITURE AUSTRALIA
A. PARK SEAT PS7
1800L X 560H X 725H
ANNODISED ALUMINIUM BATTON
85 X 35MM. SURFACE MOUNTED
ONTO CONCRETE PAD/ TILING.
B. PARK SLIM TABLE PB3
1500L TO MATCH SEATING
ANNODISED ALUMINIUM BATTONS
SURFACE MOUNTED

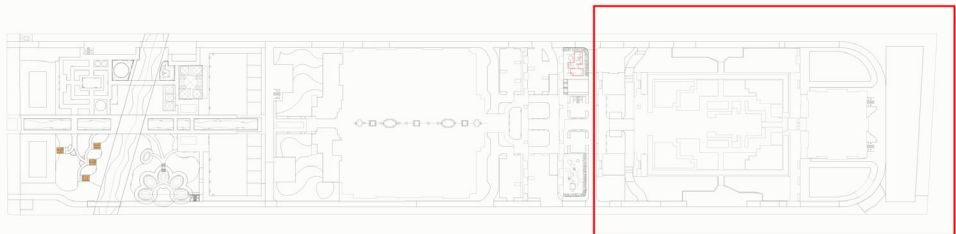

SCALE 1:400



PROJECT
BAPS TEMPLE
ADDRESS
230-242 ALDINGTON RD, KEMPS CREEK
CLIENT



**BAPS Swaminarayan
Sanstha, Australia Ltd**

DRAWING
LEVEL 3 MONKS AND MANDIR RESIDENCE

LANDSCAPE ARCHITECTS
Southern Highlands Office:
School of Arts
471 Angles Street Moss Vale NSW
Postal: PO Box 323 Moss Vale NSW 2577
Telephone: 02 4869 4240
Mobile: 041778357
ABN: 25001055205
contact@nicholasbray.net.au
www.nicholasbray.net.au

PROJECT / **NBL201707BAPS**
DWG DATE
28 February 2019

ORIGINAL SHEET SIZE
A1
DWG No. & REVISION
L4
Issue A

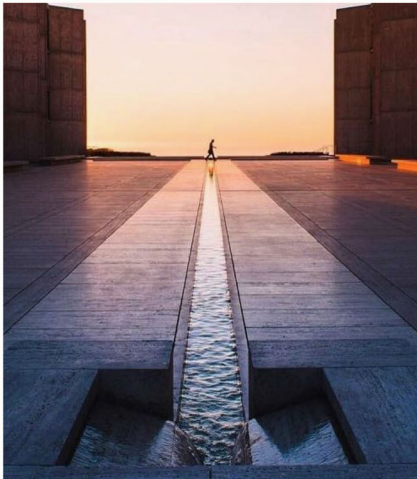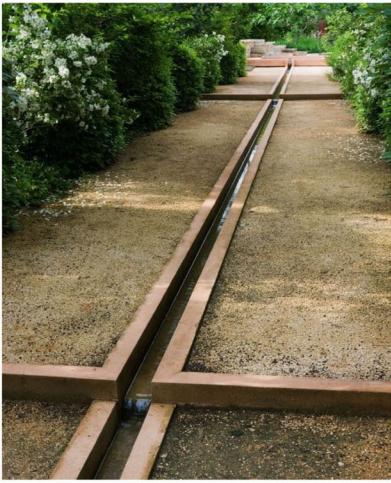

PROJECT

BAPS TEMPLE

ADDRESS

230-242 ALDINGTON RD, KEMPS CREEK

CLIENT

BAPS Swaminarayan Sanstha, Australia Ltd

DRAWING

LANDSCAPE THEMES - WATER

Nicholas Bray Landscapes

LANDSCAPE ARCHITECTS

Southern Highlands Office:
School of Arts
471 Argyle Street Moss Vale NSW
Postal: PO Box 323 Moss Vale NSW 2577
Telephone: 02 4860 4240
Mobile: 0417278267
ABN: 25001055205
contact@nicholasbray.net.au
www.nicholasbray.net.au

PROJECT #

NBL201707BAPS

DWG DATE

28 February 2019

ORIGINAL SHEET SIZE

A1

DWG No & REVISION

L5
Issue A



WESTERN ELEVATION MANDIR
SCALE 1:200




WESTERN ELEVATION THROUGH FORMAL GARDEN
SCALE 1:200





NORTHERN ELEVATION FROM ROAD THROUGH
PERGOLA REST AREA
SCALE 1:200

PROJECT	BAPS TEMPLE
ADDRESS	230-242 ALDINGTON RD, KEMPS CREEK
CLIENT	BAPS Swaminarayan Sanstha, Australia Ltd
DRAWING	LANDSCAPE ELEVATIONS
LANDSCAPE ARCHITECTS	Nicholas Bray Landscapes Southern Highlands Office: School of Arts 471 Argyle Street Moss Vale NSW Postal: PO Box 323 Moss Vale NSW 2577 Telephone: 02 4869 4240 Mobile: 0417278267 ABN: 25001055205 contact@nicholasbray.net.au www.nicholasbray.net.au
PROJECT #	NBL201707BAPS
DWG DATE	28 February 2019
ORIGINAL SHEET SIZE	A1
DWG No & REVISION	L6 Issue A

PLAYGROUND FOR YOUNGER CHILDREN
Scale 1:150

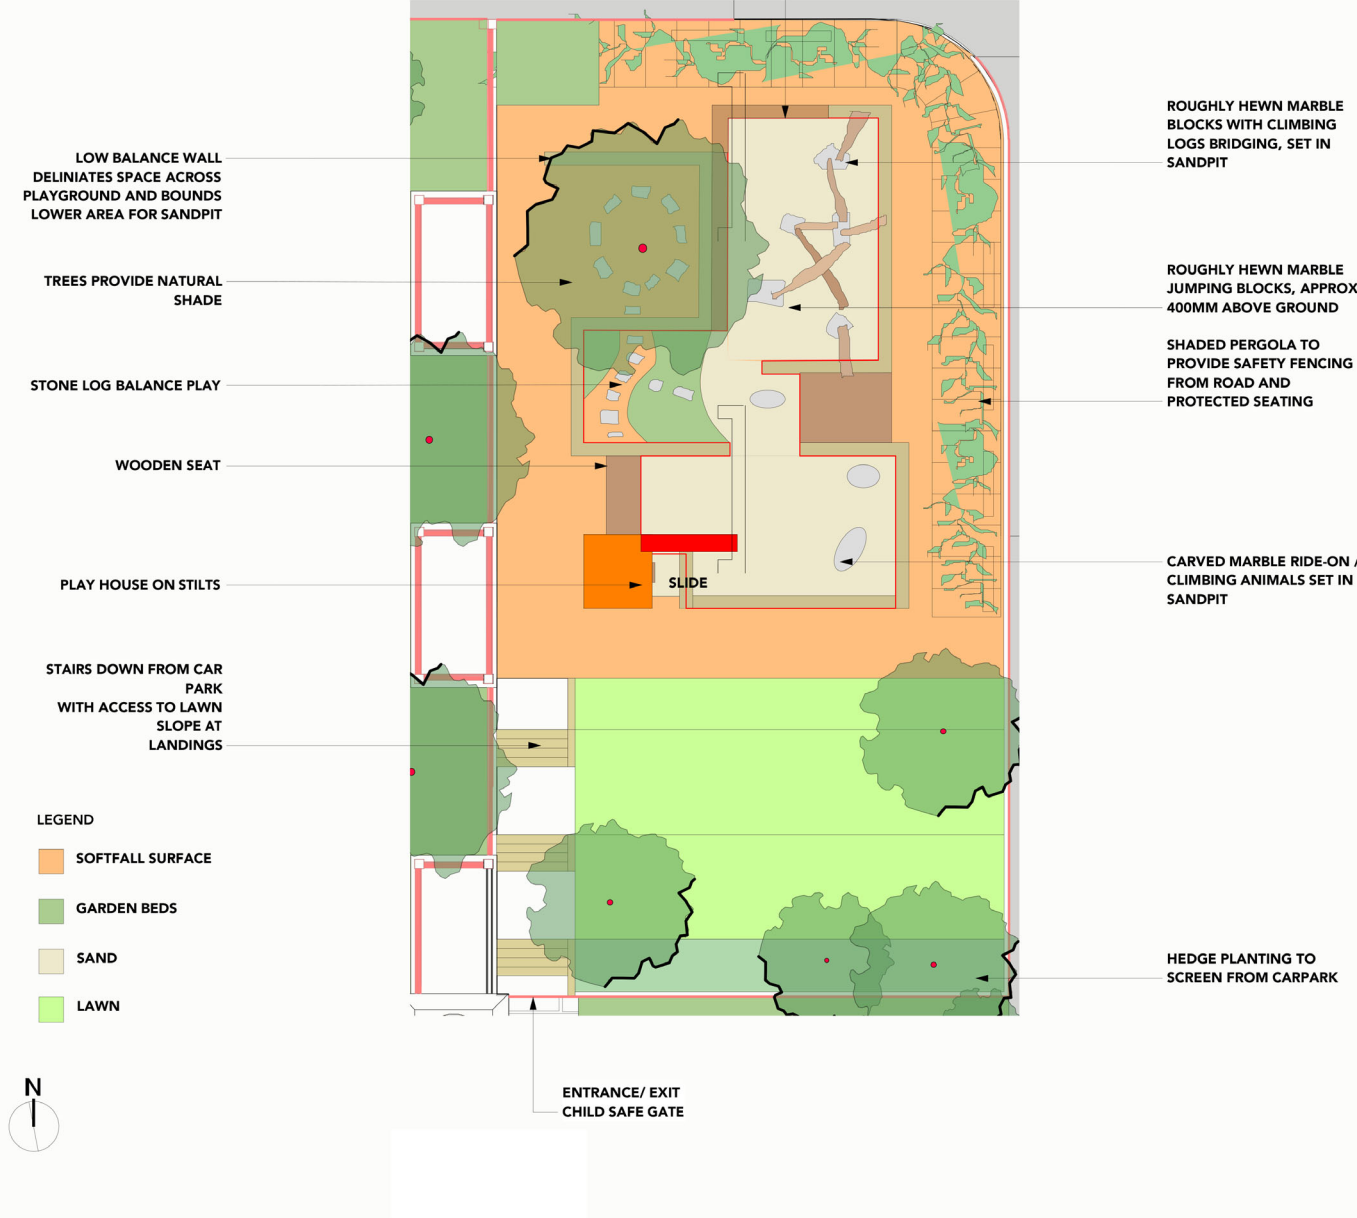

PLAYGROUND FOR OLDER CHILDREN AND TEENAGERS
Scale 1:150

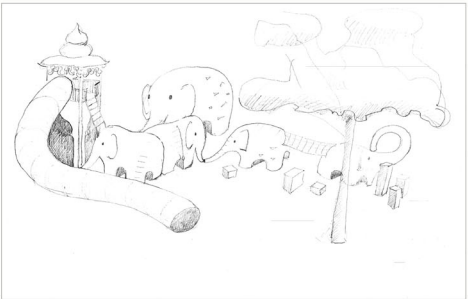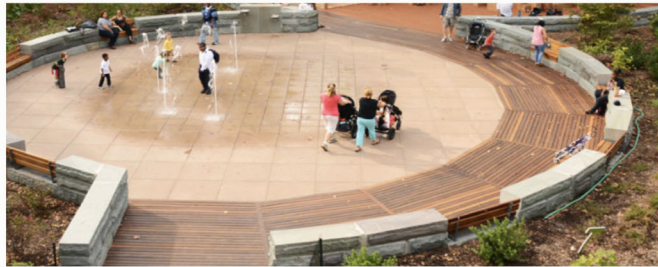

PROJECT
BAPS TEMPLE

ADDRESS
230-242 ALDINGTON RD, KEMPS CREEK

CLIENT
BAPS Swaminarayan Sanstha, Australia Ltd

DRAWING
LANDSCAPE ELEVATIONS

LANDSCAPE ARCHITECTS
Southern Highlands Office:
School of Arts
471 Argyle Street Moss Vale NSW
Postal: PO Box 323 Moss Vale NSW 2577
Telephone: 02 6860 4240
Mobile: 0417278247
ABN: 25001055205
contact@nicholasbray.net.au
www.nicholasbray.net.au

PROJECT # **NBL201707BAPS**

DWG DATE **28 February 2019**

ORIGINAL SHEET SIZE **A1**

DWG No & REVISION **L7**
Issue A



Stenocarpus sinuatus



Eucalyptus saligna



Acmena smithii



Buckinghamia celsissima



Eleocarpus eumundi



Backhousia myrtifolia



Corymbia exima nana



Ficus rubignosa



Angophora subvelutina



Cupaniopsis anacardioides



Brachychiton populneus



Arbutus unedo



Glochidion ferdinandii



Eucalyptus elatus



Melaleuca styphelioides



Alphitonia excelsa



Podocarpus elatus



Callicoma serratifolia



Westringia "Jervis Gem"



Hebe rakaiensis



Hebe buxifolia



Loropetalum chinense



Raphelopsis "Springtime"



Bauera rubioides



Euonymus "Tom Thumb"



Kunzea "Snowman"



Podocarpus lawrencei

INDICATIVE PLANT LIST {80% NATIVE / 20% EXOTICS}

CANOPY TREES TO BOUNDARIES

Botanical Name	- Common Name	- Mature Height
Alphitonia excelsa	- Red Ash	- 15m
Angophora subvelutina	- Angophora	- 12m
Backhousia myrtifolia	- Verbena myrtle	- 12m
Brachychiton populneus	- Kurajong	- 10m
Cupaniopsis anacardioides	- Tuckeroo	- 12m
Eucalyptus elata	- River Peppermint	- 30m
Eucalyptus saligna	- Sydney Blue Gum	- 20m
Eucalyptus tereticornis	- Red Gum	- 15m
Eucalyptus parramattensis	- Red Gum	- 15m
Ficus rubignosa	- Port Jackson Fig	- 25m
Glochidion ferdinandii	- Cheese Tree	- 12m
Melaleuca styphelioides	- Tea Tree	- 12m
Podocarpus elatus	- Podocarpus	- 15m
Stenocarpus sinuatus	- Firewheel	- 10m

SMALLER TREES AROUND BUILDINGS

Acmena smithii	- Lily Pily	- 6m
Buckinghamia celsissima	- Ivory Curl Flower	- 7m
Eleocarpus eumundi	- Blue Berry Ash Variety	- 10m
Lagostromia indica	- Crepe Myrtle	- 8m
Tristania laurina	- Water Gum	- 8m
Gordonia axillaris	- Gordonia	- 7m
Fraxinus urbanite	- Urban Ash	- 10m
Fraxinus oxycarpa	- Desert Ash	- 12m

SHRUBS TO PARTERRES

Bauera rubioides	- Bauera	- 2m
Callicoma serratifolia	- Callicoma	- 2m
Hebe rakaiensis	- Veronica	- 0.7m
Hebe buxifolia	- Veronica	- 0.6m
Loropetalum chinense	- Chinese Fringe Flower	- 1m
Euonymus Tom Thumb	- Euonymus	- 0.8m
Kunzea Snowman	- Kunzea	- 1m
Podocarpus lawrencei	- Podocarpus	- 1.5m
Raphaelepis Springtime	- Indian Hawthorn	- 1m
Westringia Jervis Gem	- Coastal Rosemary	- 1m

REED BEDS AND DRAINAGE SWALES

Poa labillardii	- Tussock Grass	- 1m
Carex appressa	- Carex	- 1m
Lomandra longifolia	- Lomandra	- 1m
Juncus usitatus	- Juncus	- 0.9m
Cymbogon refractus	- Cymbogon	- 0.6m

Pot sizes

Trees
100-75 litres
Shrubs
5 litres
Ground Covers
2.5 litres
Native Grasses
Tube Stock

PROJECT BAPS TEMPLE

ADDRESS
230-242 ALDINGTON RD, KEMPS CREEK

CLIENT

BAPS Swaminarayan Sanstha, Australia Ltd

DRAWING LANDSCAPE TREE AND HEDGE PALETTES

LANDSCAPE ARCHITECTS
Southern Highlands Office:
School of Arts
471 Argyle Street Moss Vale NSW
Postal: PO Box 323 Moss Vale NSW 2577
Telephone: 02 4869 4240
Mobile: 0417278527
ABN: 25001055205
contact@nicholasbray.net.au
www.nicholasbray.net.au

PROJECT #
DWG DATE

NBL201707BAPS
28 February 2019


DWG No & REVISION

ORIGINAL SHEET SIZE

A1

L8

Issue A

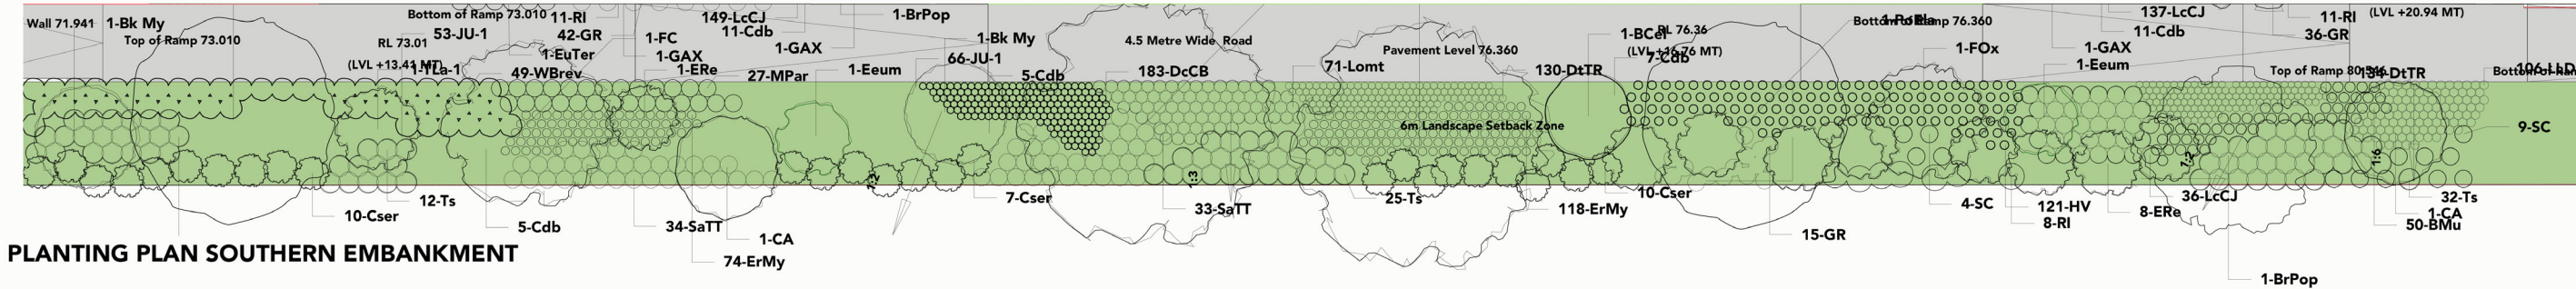

PLANTING PLAN SOUTHERN EMBANKMENT

Plant List					
ID	Botanical Name	Common Name	Mature Height	Mature Spread	Quantity
Trees					
Euc mo	Little Sally	Eucalptus moorei	3-5m	2-4m	2
GAX	Gordonia	Gordonia axillaris	10 - 15m	2.0 - 3.5m	5
BrPop	Bottle Tree	Brachychiton populneus	20 - 25m	2.0 - 3.5m	3
Eum	Smoothed leaved Quandong	Elaeocarpus eumundi	8m	2.0 - 3.5m	3
ERe	Blueberry Ash	Elaeocarpus reticulatus	5 - 10m	3.5 - 6m	15
TLa-1	Kanooka, Water Gum	Tristaniopsis laurina	5 - 10m	3.5 - 6m	1
BCel	Ivory Curl Tree	Buckinghamia celsissima	5 - 10m	3.5 - 6m	2
Bk My	Grey Myrtle, Lancewood	Backhousia myrtifolia	5 - 10m	3.5 - 6m	7
CA	Tuckeroo	Cupaniopsis anacardioides	10 - 15m	3.5 - 6m	6
Lin	Crepe Myrtle	Lagerstroemia indica	5 - 10m	3.5 - 6m	2
GloF	Cheese Tree	Glochidion ferdinandi	5 - 10m	6 - 10m	1
EuTer	Forest Red Gum, Burringoa	Eucalyptus tereticornis	over 30m	6 - 10m	2
FOx	Evergreen flowering Ash	Fraxinus oxycarpa	10 - 15m	6 - 10m	2
GT	Honey Locust	Gleditsia triacanthos	10 - 15m	10 - 15m	1
Ee-1	River Peppermint	Eucalyptus elata	25 - 30m	10 - 15m	3
FC	Port Jackson Fig, Rusty Fig	Ficus rubiginosa	5 - 10m	10 - 15m	2
PoEla	Plum Pine, Brown Pine	Podocarpus elatus	over 30m	10 - 15m	3
Shrubs					
HbVr	Hebe albicans	Veronica, Hebe	0.3 - 0.45m	0.3 - 0.6m	96
HV	Hardenbergia violacea 'Mini-Ha-Ha'	Mini-Ha-Ha Hardenbergia	0.3 - 0.45m	0.3 - 0.6m	539
Ts	Thryptomene saxicola	Rock Thryptomene	0.75 - 0.9m	0.6 - 0.9m	90
WBrev	Westringia brevifolia	Westringia	0.3 - 0.45m	0.6 - 0.9m	92
RCo	Correa glabra	Rock Correa	1.5 - 3m	1.2 - 2.0m	71
Cser	Callicoma serratifolia	Black Wattle	10 - 15m	3.5 - 6m	27
Ground Covers					
MPar	Myoporum parvifolium	Carpet Spreading Myoporum	0.45 - 0.6m	.5m	126
PL-1	Poa labillardieri	Tussuck Grass	0.75 - 0.9m	0.3 - 0.6m	90
SC	Scaevola calendulacea	Scented Fan Flower	0.75 - 0.9m	0.3 - 0.6m	49
DtTR	Dianella tasmanica "Tas Red"	Dianella Tas Red	0.4m	0.4m	353
KpQ	Kalanchoe pumila "Quicksilver"	Chalk Sticks	0.3 - 0.45m	0.6 - 0.9m	59
Pratp	Pratia pedunculata	Common Pratia	0.05m	0.8m	66
BMu	Brachyscome multifida	Cut Leaf Daisy	0.3 - 0.45m	0.9 - 1.2m	173
ErMy	Eriostemon myoporoides (syn Philo)	Long-Leaf Wax flower	1 - 1.2m	1-1.2m	373
Cdb	Correa "Dusky Bells"	Correa "Dusky Bells"	0.5	1m	53
HSc	Hibbertia scandens	Golden Guinea Flower, Snake Vine	0.0 - 0.3m	3.5 - 6m	118
Grasses					
DLJ	Dianella Little Jess	Dianella caerulea "Little Jess"	0.3-0.5m	0.4 - 0.5m	334
DcCB	Paroo Lily, Blue Flax-lily	Dianella caerulea "Cassa Blue"	0.4m	0.4m	183
mat rush		Lomandra "Tilga"	0.7m	0.4m	176
LLD	Spiny-headed mat rush	Lomandra "Lime Divine"	0.5	0.5m	166
JU-1	Common Rush	Juncus usitatus	0.9 - 1.5m	0.6 - 0.9m	161
LoCJ	Mat-rush	Lomandra confertifolia "Crackerjack"	0.7m	1m	689
KRub	Dusky Coral-pea	Kennedia rubicunda	1m	2m	37
Total		80			

LEGEND

GARDEN BEDS

LAWN

ROADWAYS AND CAR PARKING

FOOTPATHS / PEDESTRIAN

WATER FEATURES

CENTRAL PEDESTRIAN PAVING



PROJECT

BAPS TEMPLE

ADDRESS

230-242 ALDINGTON RD, KEMPS CREEK

CLIENT

BAPS Swaminarayan Sanstha, Australia Ltd

DRAWING

PLANTING PLAN SOUTHERN EMBANKMENT

LANDSCAPE ARCHITECTS

Southern Highlands Office:

School of Arts

471 Argyle Street Moss Vale NSW

Postal: PO Box 323 Moss Vale NSW 2577

Telephone: 02 4869 4240

Mobile: 0417278267

ABN: 25001055205

contact@nicholasbray.net.au

www.nicholasbray.net.au

PROJECT #

NBL201707BAPS

DWG DATE

28 February 2019


ORIGINAL SHEET SIZE

A1

DWG No & REVISION

L9

Issue A

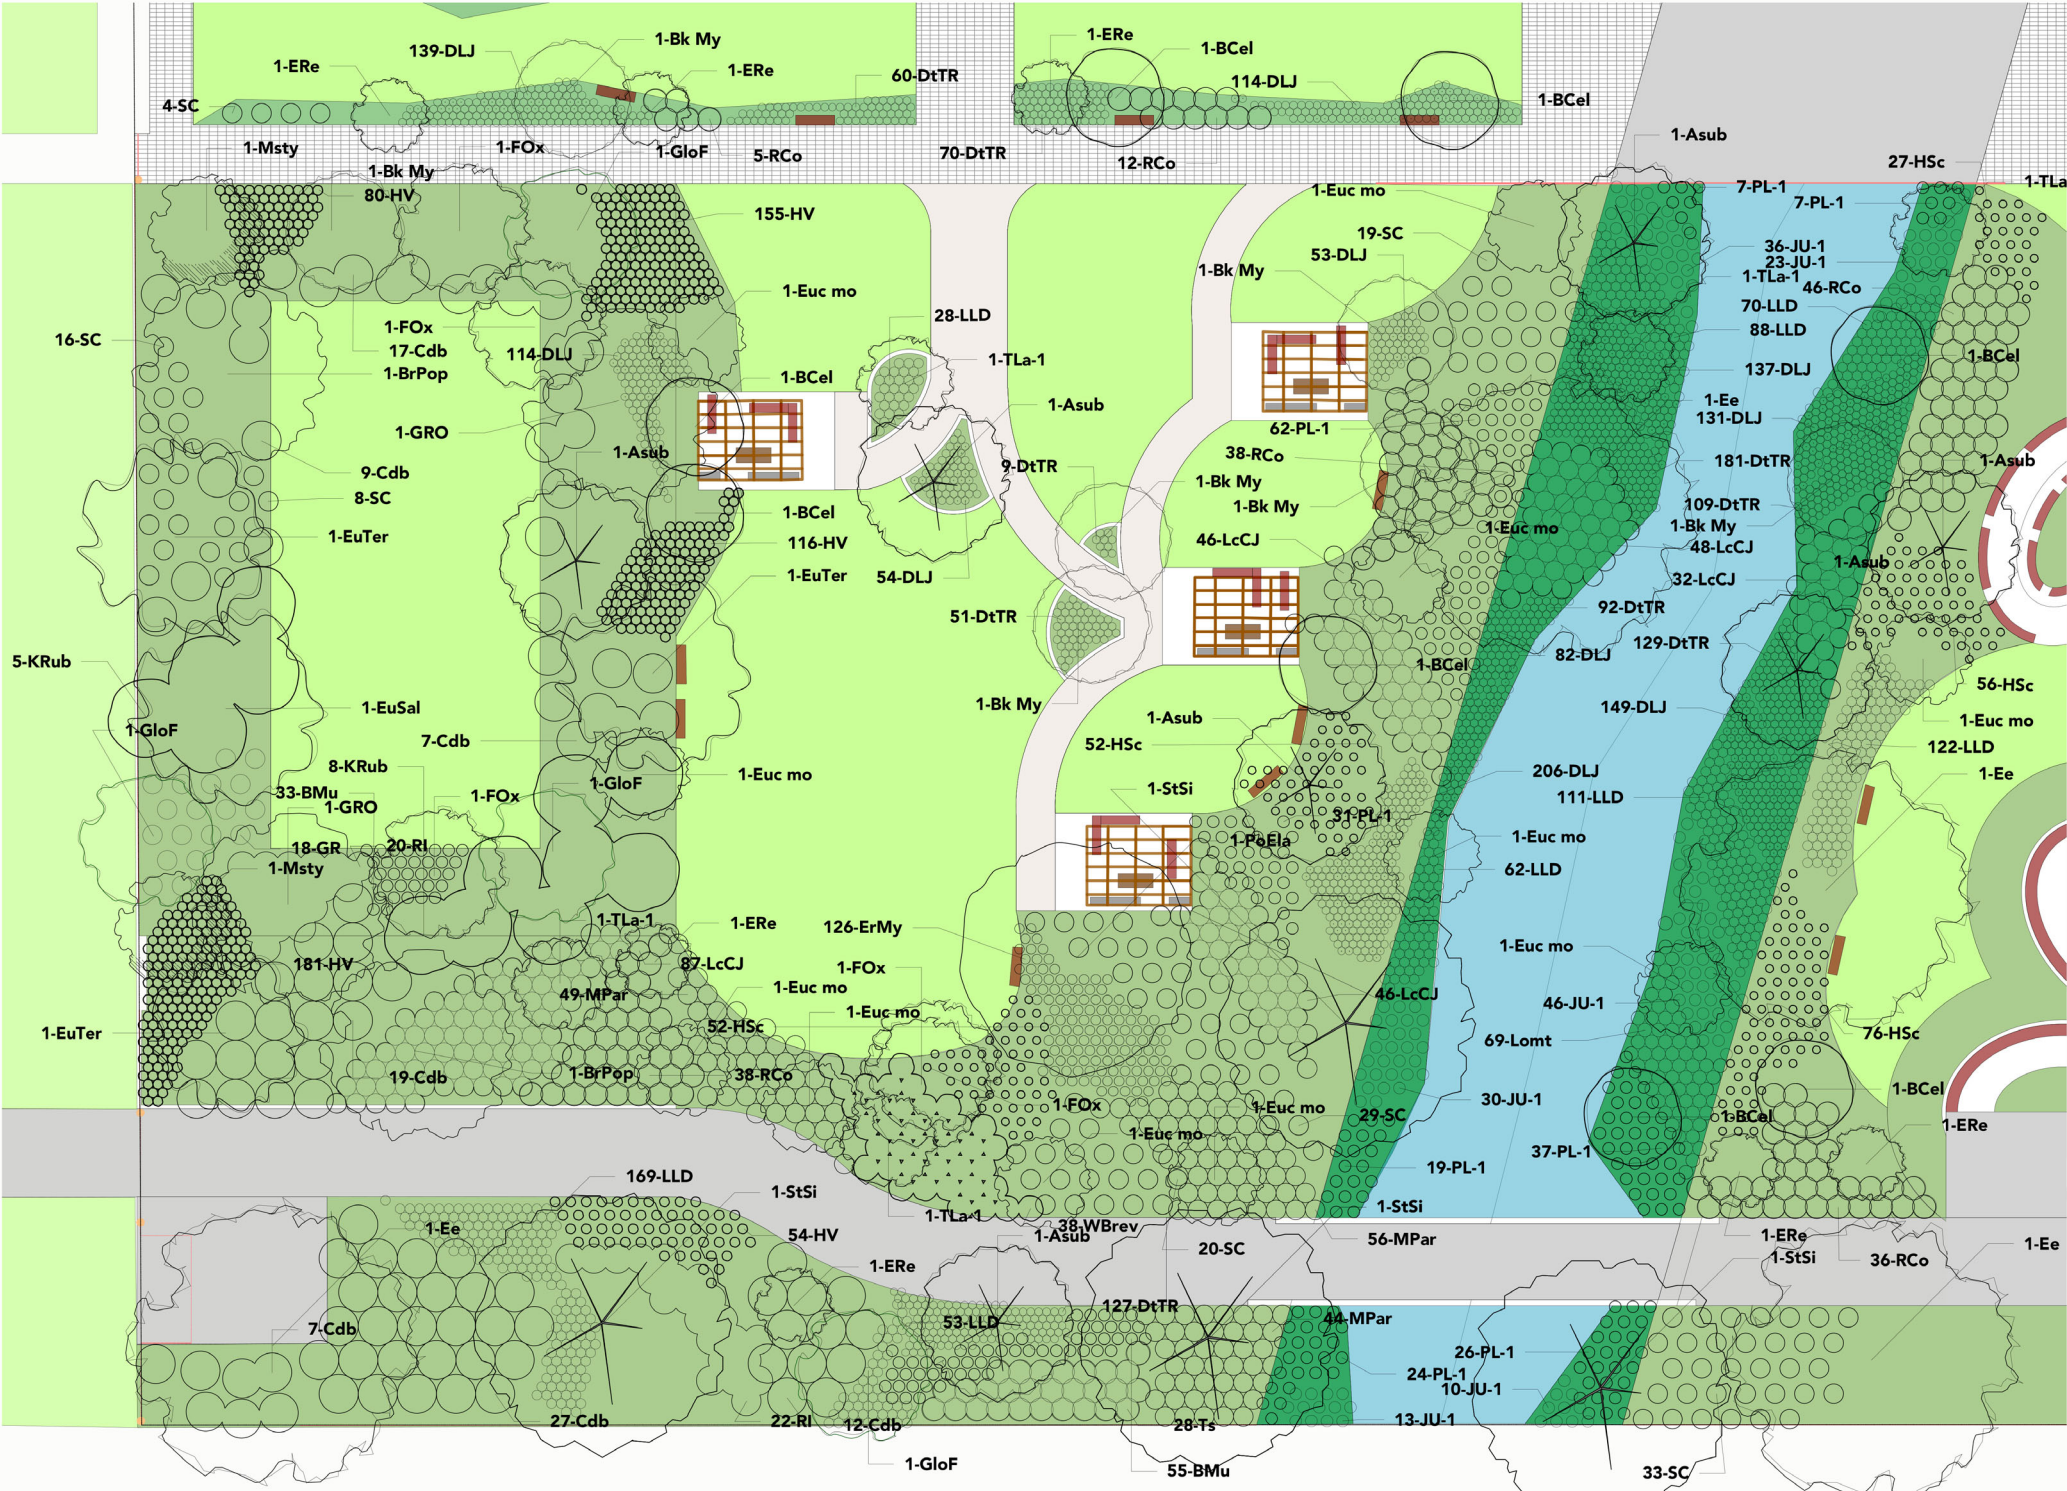

Plant List					
ID	Botanical Name	Common Name	Mature Height	Mature Spread	Quantity
Trees					
Euc mo	Little Sally	Eucalyptus moorei	3-5m	2-4m	11
Msty	Prickly-leaved Tea Tree	Melaleuca styphelioides	10 - 15m	2.0 - 3.5m	2
GRO	Silky Oak	Grevillea robusta	10 - 15m	2.0 - 3.5m	2
BrPop	Bottle Tree	Brachychiton populneus	20 - 25m	2.0 - 3.5m	2
ERe	Blueberry Ash	Elaeocarpus reticulatus	5 - 10m	3.5 - 6m	7
Ee	River Peppermint	Eucalyptus elata	5 - 10m	3.5 - 6m	4
TLa-1	Kanooka, Water Gum	Tristaniaopsis laurina	5 - 10m	3.5 - 6m	5
BCel	Ivory Curl Tree	Buckinghamia celissima	5 - 10m	3.5 - 6m	8
Bk My	Grey Myrtle, Lancewood	Backhousia myrtifolia	5 - 10m	3.5 - 6m	7
EuSal	Sydney Blue Gum	Eucalyptus saligna	over 30m	6 - 10m	1
GloF	Cheese Tree	Glochidion ferdinandi	5 - 10m	6 - 10m	4
FOX	Evergreen flowering Ash	Fraxinus oxycarpa	10 - 15m	6 - 10m	5
Asub	Broad Leaved Apple	Angophora subvelutina	15 - 20m	6 - 10m	7
EuTer	Forest Red Gum, Burringoa	Eucalyptus tereticornis	over 30m	6 - 10m	3
PoEla	Plum Pine, Brown Pine	Podocarpus elatus	over 30m	10 - 15m	1
SiSi	Firewheel Tree	Stenocarpus sinuatus	over 30m	10 - 15m	5
Shrubs					
HV	Hardenbergia violacea 'Mini-Ha-Ha'	Mini-Ha-Ha Hardenbergia	0.3 - 0.45m	0.3 - 0.6m	586
Ts	Thryptomene saxicola	Rock Thryptomene	0.75 - 0.9m	0.6 - 0.9m	28
WBrev	Westringia brevifolia	Westringia	0.3 - 0.45m	0.6 - 0.9m	38
RCO	Correa glabra	Rock Correa	1.5 - 3m	1.2 - 2.0m	175
Ground Covers					
MPar	Myoporum parvifolium	Carpet Spreading Myoporum	0.45 - 0.6m	.5m	149
PL-1	Poa labillardieri	Tussuck Grass	0.75 - 0.9m	0.3 - 0.6m	213
SC	Scaevola calendulacea	Scented Fan Flower	0.75 - 0.9m	0.3 - 0.6m	129
DtTR	Dianella tasmanica "Tas Red"	Dianella Tas Red	0.4m	0.4m	828
BMU	Brachyscome multifida	Cut Leaf Daisy	0.3 - 0.45m	0.9 - 1.2m	88
ErMy	Eriostemon myoporoides (syn Philo	Long-Leaf Wax flower	1 - 1.2m	1-1.2m	126
Cdb	Correa "Dusky Bells"	Correa "Dusky Bells"	0.5	1m	98
HSc	Hibbertia scandens	Golden Guinea Flower, Snake Vine	0.0 - 0.3m	3.5 - 6m	263
Grasses					
DLJ	Dianella Little Jess	Dianella caerulea "Little Jess"	0.3-0.5m	0.4 - 0.5m	1179
Lomt	mat rush	Lomandra "Tilga"	0.7m	0.4m	69
LLD	Spiny-headed mat rush	Lomandra "Lime Divine"	0.5	0.5m	703
JU-1	Common Rush	Juncus usitatus	0.9 - 1.5m	0.6 - 0.9m	158
LcCJ	Mat-rush	Lomandra confertifolia "Crackerjack"	0.7m	1m	259
KRub	Dusky Coral-pea	Kennedia rubicunda	1m	2m	13
Total		68			

LEGEND

- GARDEN BEDS
- LAWN
- ROADWAYS AND CAR PARKING
- FOOTPATHS / PEDESTRIAN

PROJECT
BAPS TEMPLE
ADDRESS
230-242 ALDINGTON RD, KEMPS CREEK
CLIENT

**BAPS Swaminarayan
Sanstha, Australia Ltd**

DRAWING
PLANTING PLAN SOUTH WEST FRONT

LANDSCAPE ARCHITECTS
Southern Highlands Office:
School of Arts
471 Argyle Street Moss Vale NSW 25
Postal: PO Box 323 Moss Vale NSW 25
Telephone: 02 4869 4240
Mobile: 0417778267
ABN: 25001055205
contact@nicholasbray.net.au
www.nicholasbray.net.au

PROJECT # **NBL201707BAPS**
DWG DATE **28 February 2019**

ORIGINAL SHEET SIZE
A1
L11
Issue A



ORIGINAL SHEET SIZE


A1

L12
Issue A




CONCRETE RETAINING WALL WITH DRAINAGE


SCALE 1:10

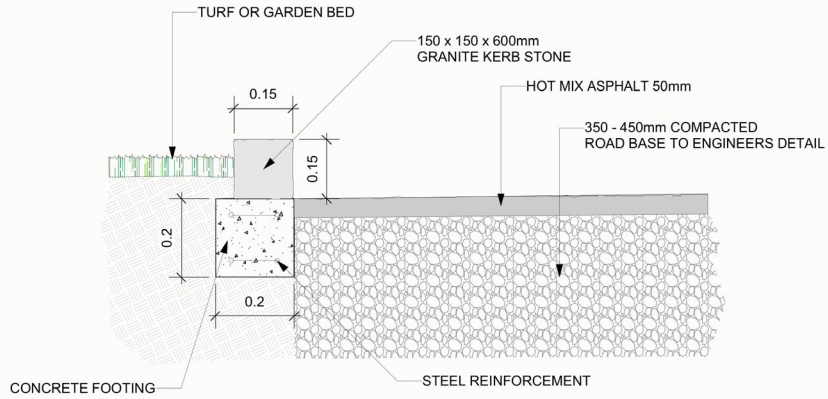

BITUMEN ROAD ON FLAT GROUND WITH KERBSIDE DETAIL

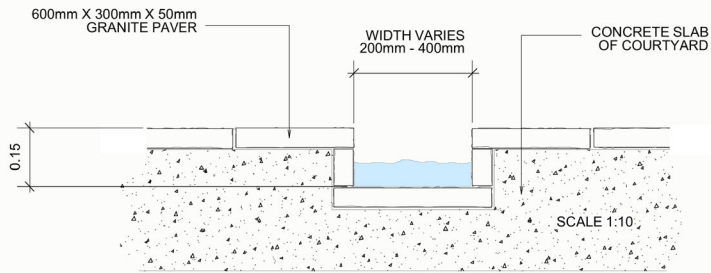


WATER FEATURES IN COURTYARDS

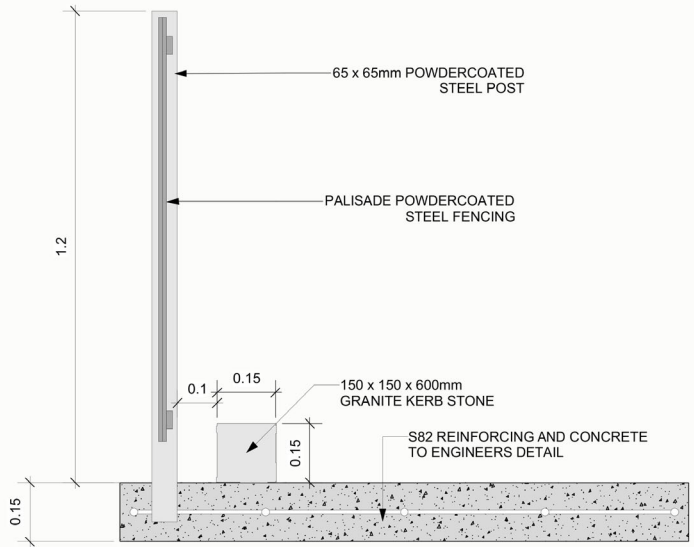


ROADWAY RAMPS WITH KERBSIDE DETAIL

SCALE 1:10

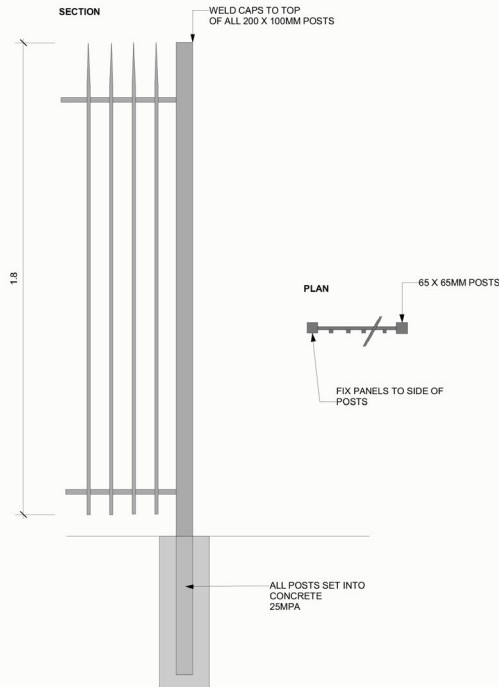


PALISADE FENCE NORTH, SOUTH AND EAST BOUNDARY

SCALE 1:15

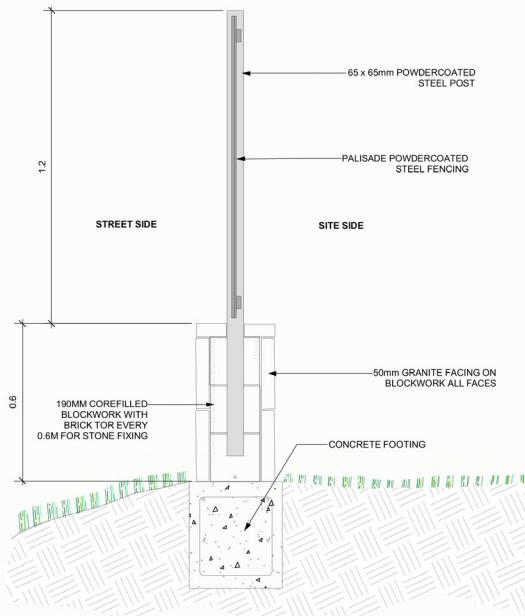

STREET FENCE DETAIL

SCALE 1:15

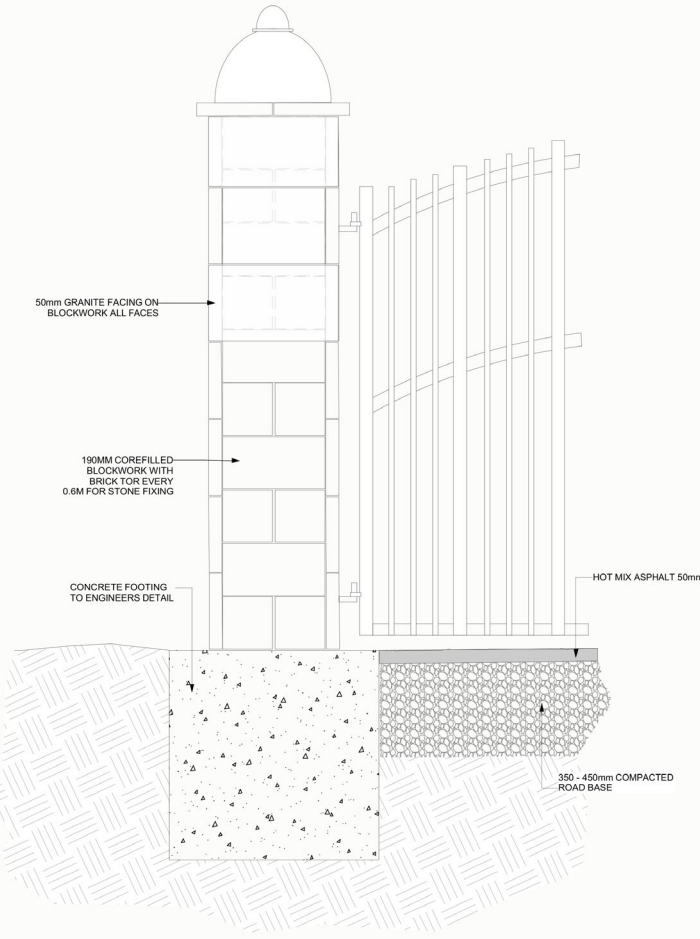

ENTRY GATE PILLAR

SCALE 1:15

PROJECT
BAPS TEMPLE
ADDRESS
230-242 ALDINGTON RD, KEMPS CREEK
CLIENT

BAPS Swaminarayan Sanstha, Australia Ltd

DRAWING
ROAD AND FENCE CONSTRUCTION DETAILS

LANDSCAPE ARCHITECTS
Southern Highlands Office:
School of Arts
471 Argyle Street Moss Vale NSW
Postal: PO Box 323 Moss Vale NSW 2577
Telephone: 02 4869 4240
Mobile: 0417278267
ABN: 25001085205
contact@nicholasbray.net.au
www.nicholasbray.net.au

PROJECT #
NBL201707BAPS
DWG DATE
28 February 2019












ORIGINAL SHEET SIZE

A1

DWG No & REVISION

L13

Issue A

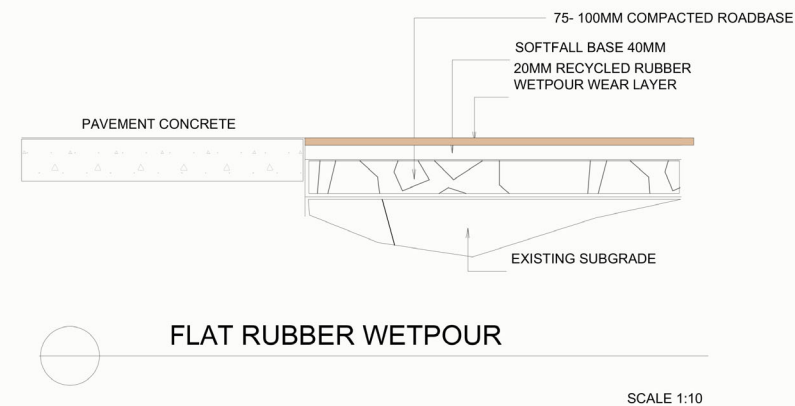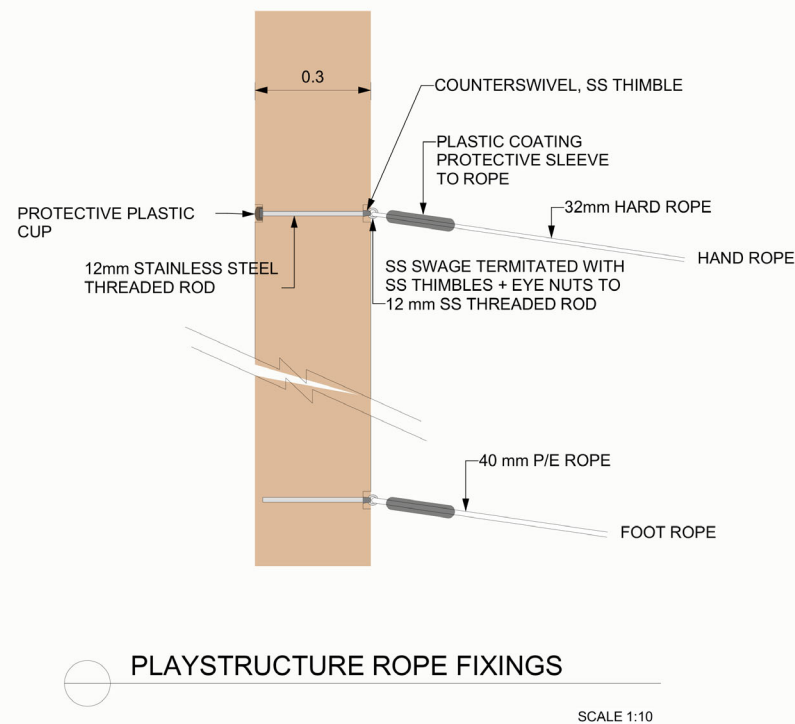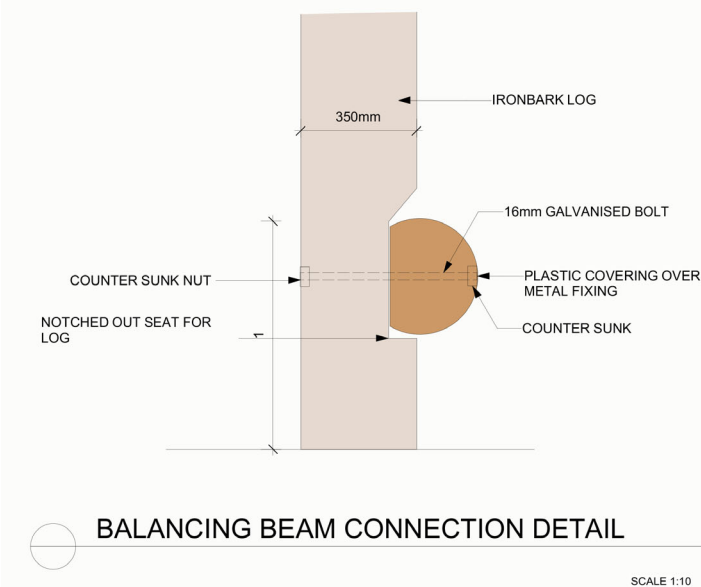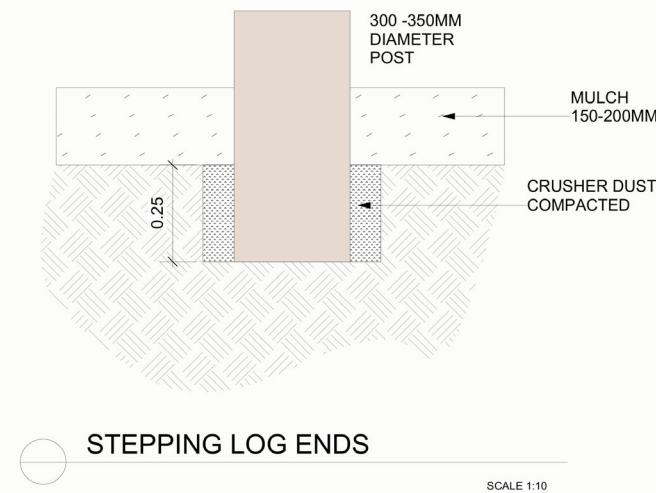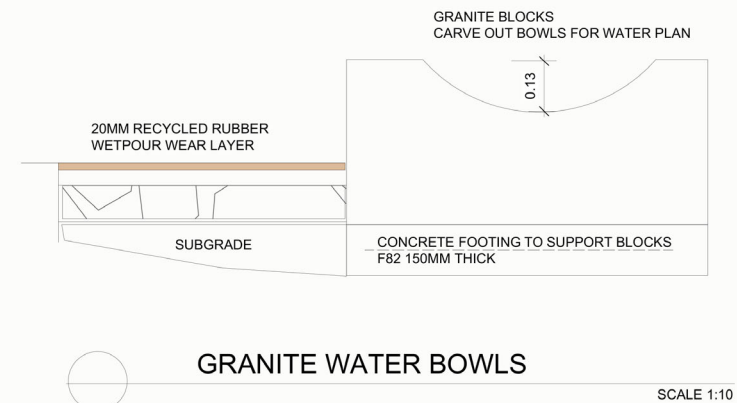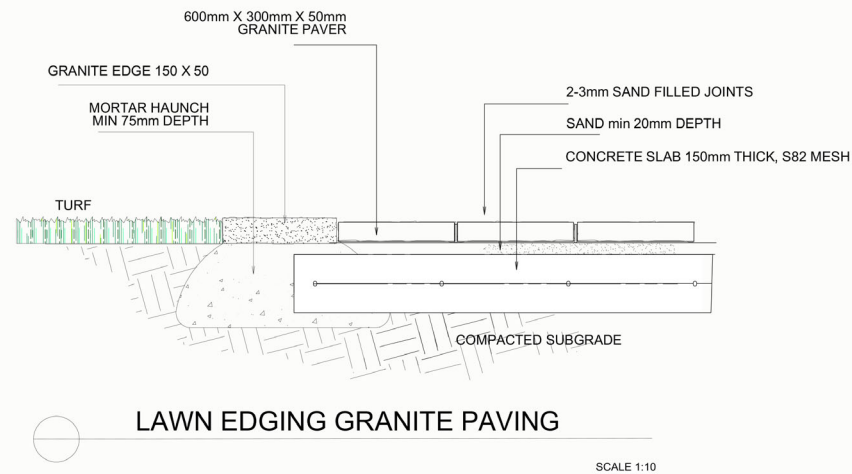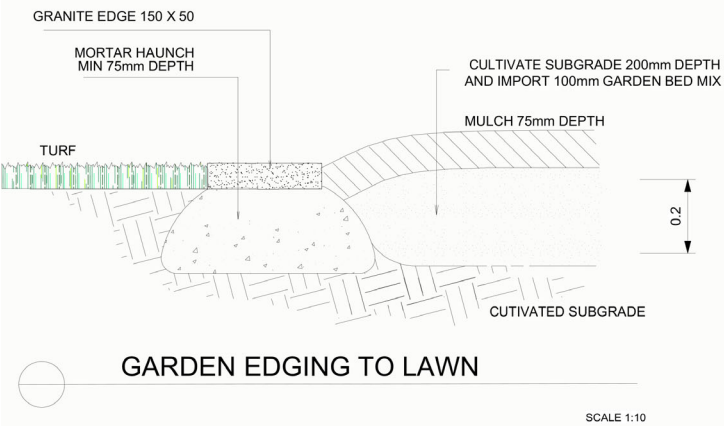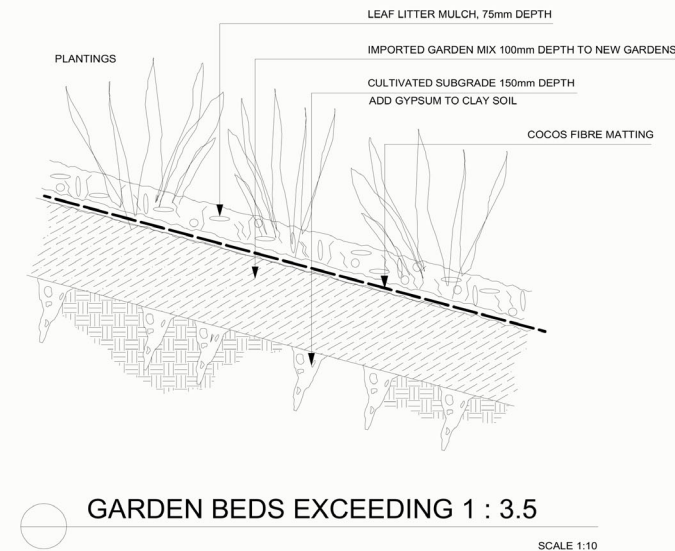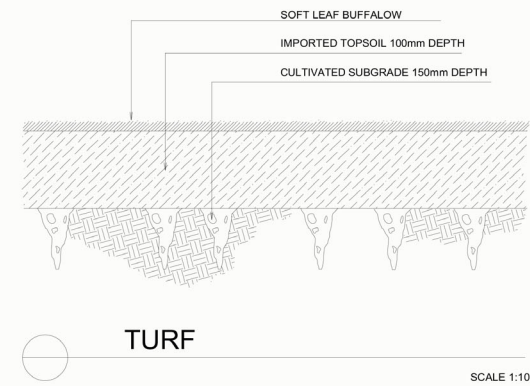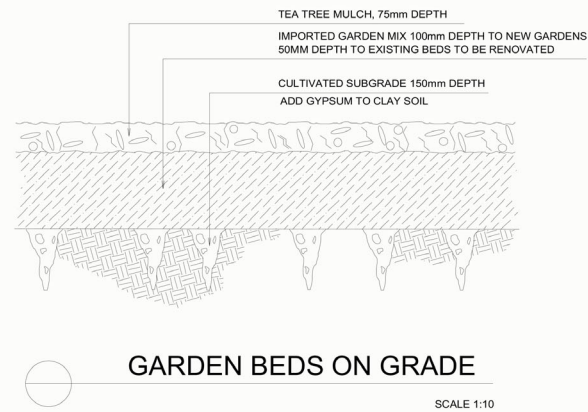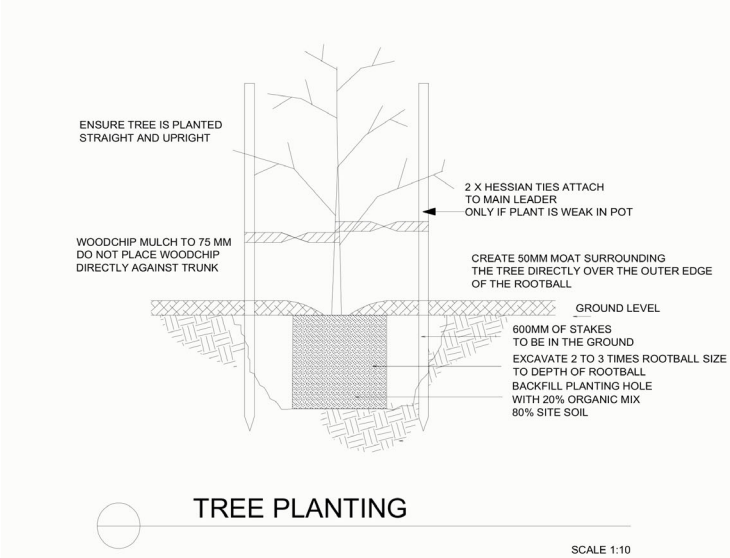

PROJECT
BAPS TEMPLE

ADDRESS
230-242 ALDINGTON RD, KEMPS CREEK

CLIENT

BAPS Swaminarayan Sanstha, Australia Ltd

DRAWING
PLAYGROUND AND SOFTSCAPE DETAILS

LANDSCAPE ARCHITECTS
Southern Highlands Office:
School of Arts
471 Argyle Street Moss Vale NSW
Postal: PO Box 323 Moss Vale NSW 2577
Telephone: 02 4869 4240
Mobile: 0417278267
ABN: 25001055205
contact@nicholasbray.net.au
www.nicholasbray.net.au


PROJECT # **NBL201707BAPS**

DWG DATE **28 February 2019**

DWG No & REVISION

ORIGINAL SHEET SIZE
A1

L14
Issue A

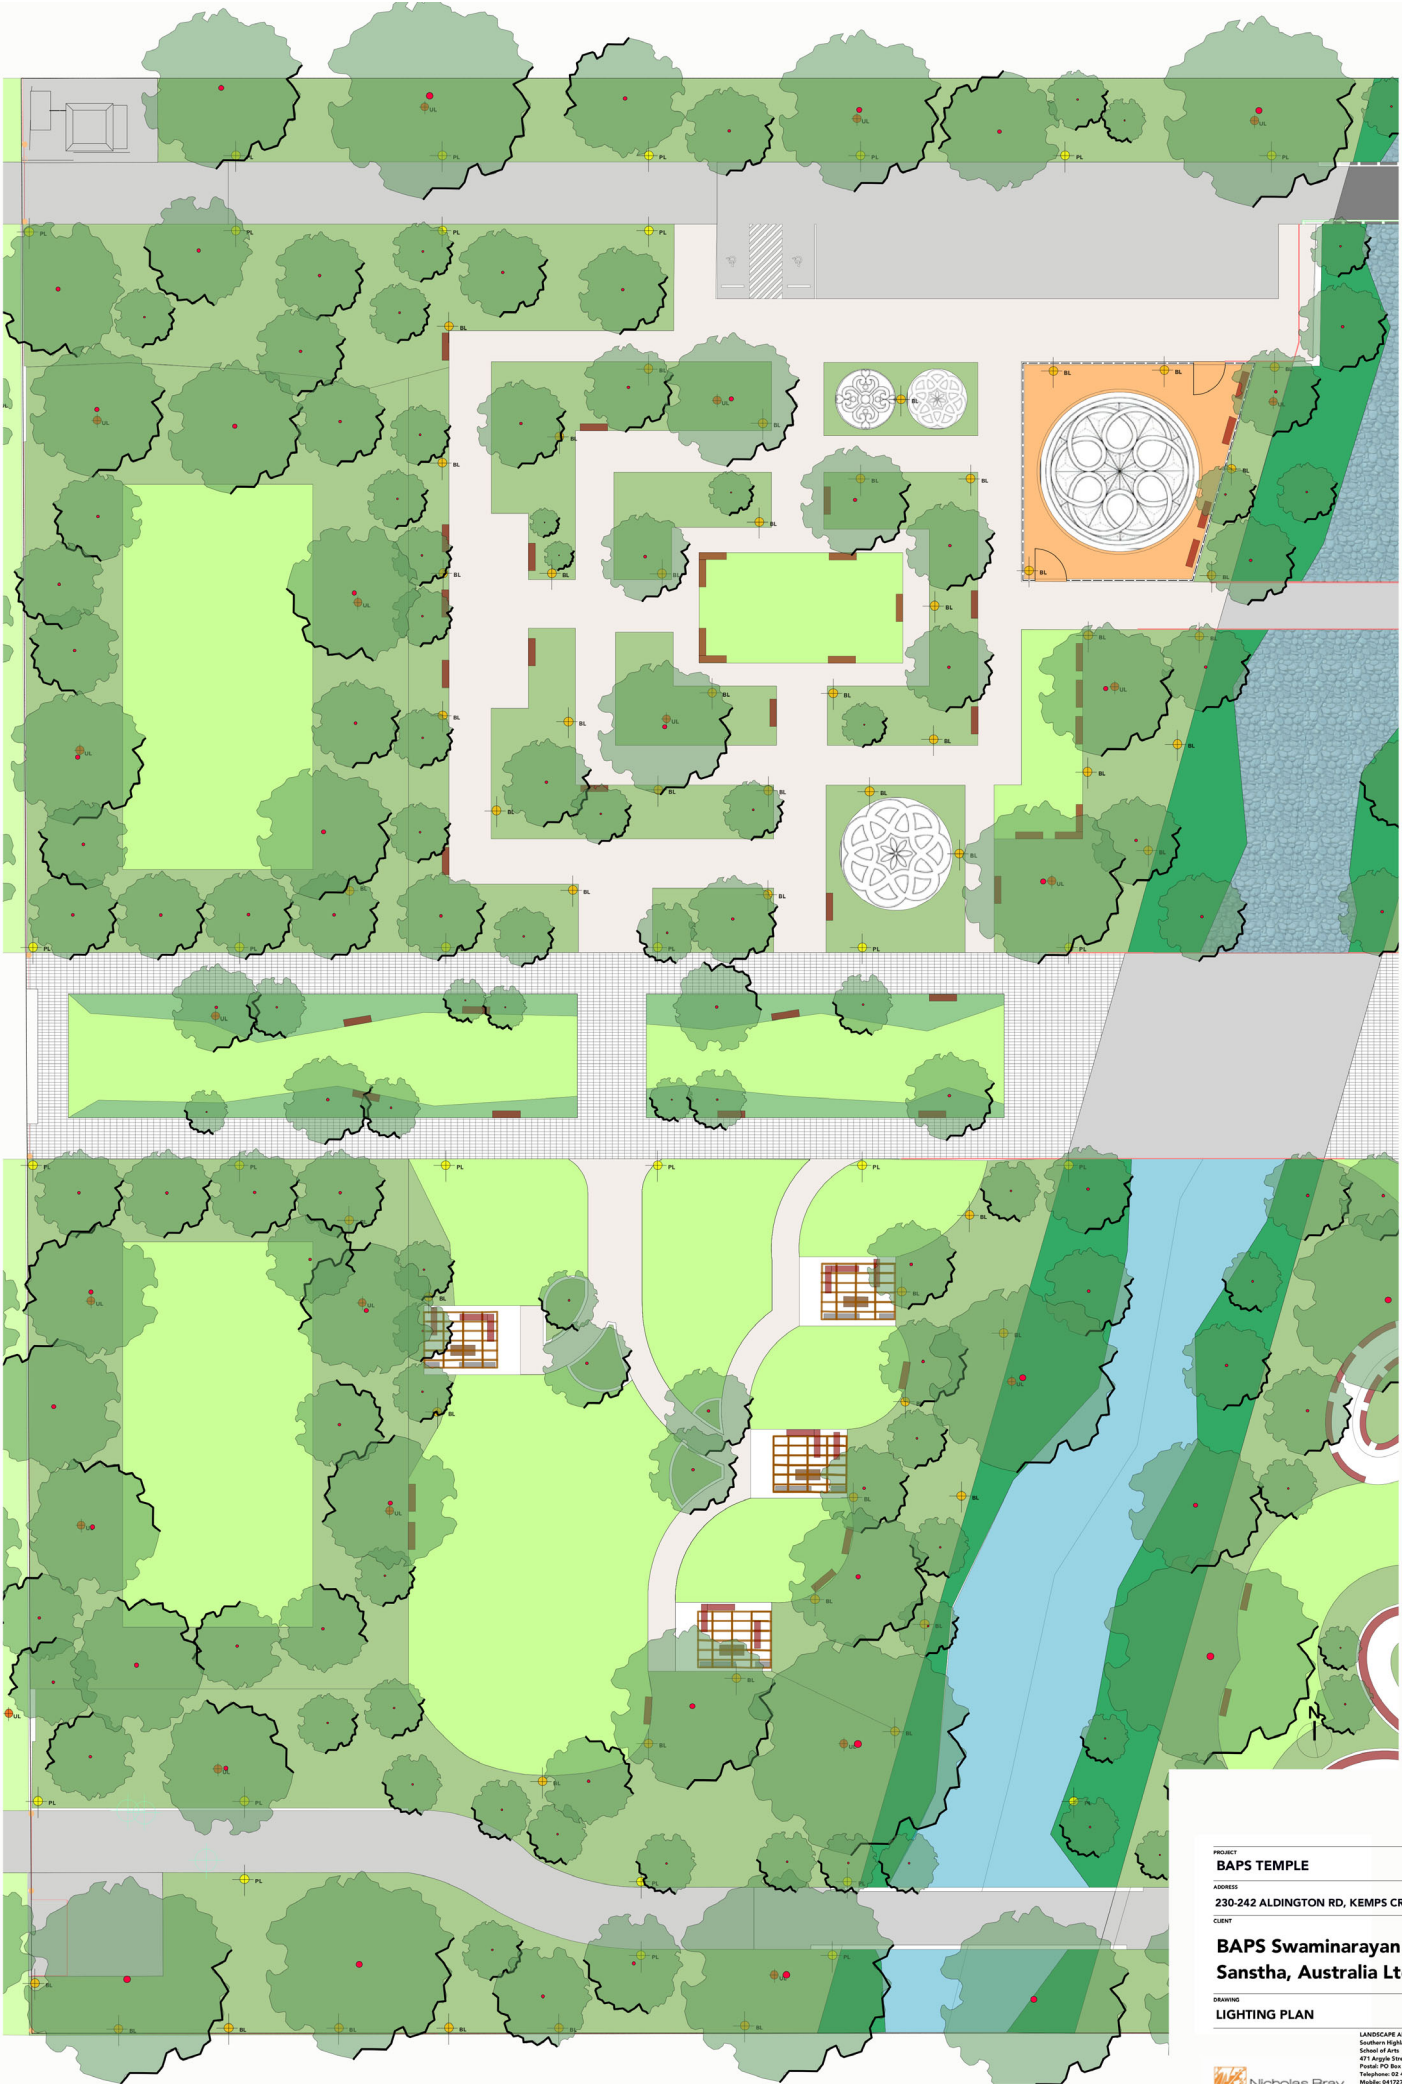

LEGEND

- PL = POLE LIGHT 3.8M TO LIGHTING DESIGNERS
DETAIL
- BL = BOLLARD LIGHT 1.0M TO LIGHTING DESIGNERS
DETAIL
- UL = GARDEN UPLIGHT ON SPIKE

PROJECT
BAPS TEMPLE

ADDRESS
230-242 ALDINGTON RD, KEMPS CREEK

CLIENT
**BAPS Swaminarayan
Sanstha, Australia Ltd**

DRAWING
LIGHTING PLAN

LANDSCAPE ARCHITECTS
Southern Highlands Office
School of Arts
471 Angles Street Macquarie NSW
Postal PO Box 323 Macquarie NSW 2577
Telephone: 02 4882 4181
Mobile: 0417278847
Email: info@nicholasbray.net.au
www.nicholasbray.net.au


PROJECT #
NBL201707BAPS

DWG DATE
28 February 2019


DWG No & REVISION

ORIGINAL SHEET SIZE
A1


L15
Issue A

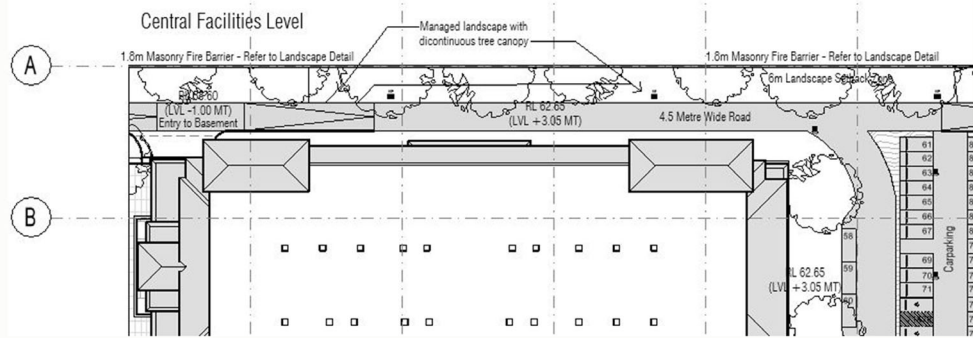


Plan Detail 1 - Location of 1.8m Masonry Fire Barrier Central Facilities (North Boundary)

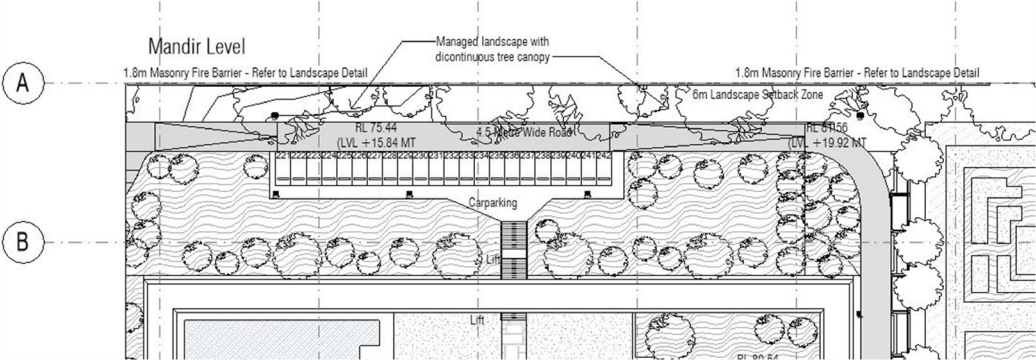

Plan Detail 2 - Location of 1.8m Masonry Fire Barrier Mandir (North Boundary)

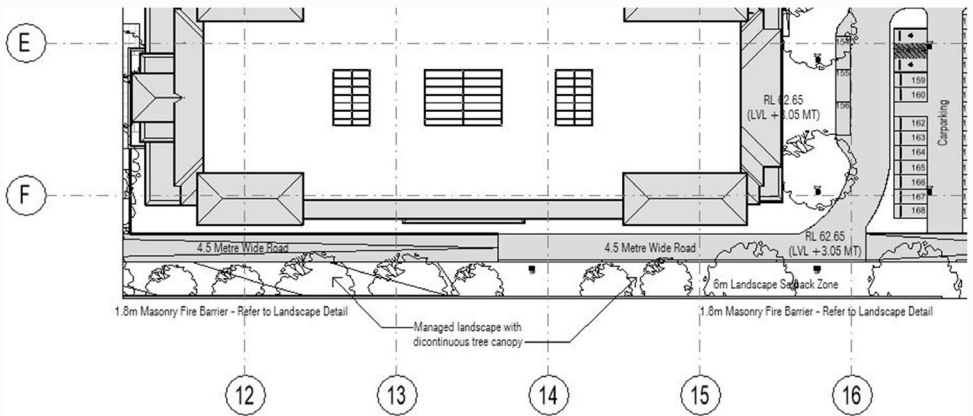

Plan Detail 3 - Location of 1.8m Masonry Fire Barrier Central Facilities (South Boundary)

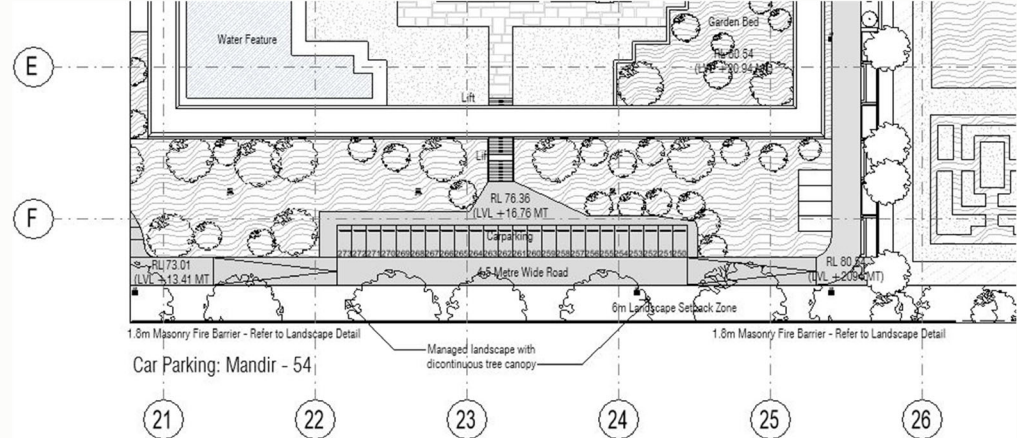


Plan Detail 4 - Location of 1.8m Masonry Fire Barrier Mandir (South Boundary)



Decorative Non Flamable Barriers



Elevation of Proposed 1.8m Masonry Fire Barrier (Part elevation Detail - Typical)

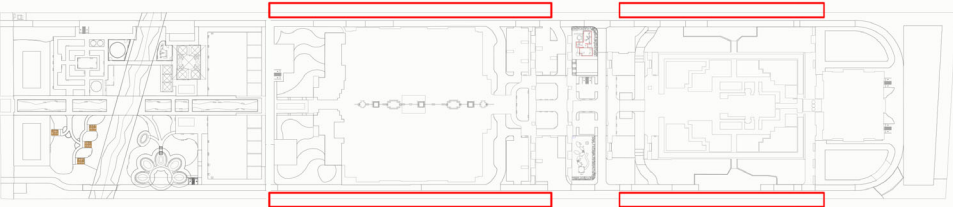

Reference Plan - Locations of 1.8m Masonry Fire Barrier

PROJECT
BAPS TEMPLE

ADDRESS
230-242 ALDINGTON RD, KEMPS CREEK

CLIENT
BAPS Swaminarayan Sanstha, Australia Ltd

DRAWING
LANDSCAPE DETAIL FIRE BARRIERS

LANDSCAPE ARCHITECTS
Southern Highlands Office:
School of Arts
471 Argyle Street Moss Vale NSW
Postal: PO Box 323 Moss Vale NSW 2577
Telephone: 02 4869 4240
Mobile: 0417278267
ABN: 25001055205
contact@nicholasbray.net.au
www.nicholasbray.net.au

PROJECT # **NBL201707BAPS**
DWG DATE 28 February 2019

ORIGINAL SHEET SIZE **A1**
DWG No & REVISION **L16**
Issue A