

PROPOSED RESIDENTIAL APARTMENTS AND RETAIL
BUILDINGS A, B AND C - COWPER, ROWELL AND EAST STREETS
GRANVILLE NSW 2142



S-96
APPLICATION
17/12/2018

DRAWING SCHEDULE			
DWG NO.	REV.	TITLE	SCALE AT A1
DA0.00	G-a	COVER SHEET	AS NOTED
DA0.01	A	AERIAL PHOTO	N.T.S.
DA0.01B	B	CONTEXT PLAN	1:400 AT A1
DA0.02	B	SURVEY PLAN	1:250 AT A1
DA0.03	C	SITE ANALYSIS	1:250 AT A1
DA0.04	C	SITE PLAN	1:250 AT A1
DA0.05	A	BASIX SUMMARY	N.T.S.
DA1.03	H-b	BASEMENT 2 FLOOR PLAN	1:250 AT A1
DA1.04	H-b	BASEMENT 1 FLOOR PLAN	1:250 AT A1
DA1.05	I-b	GROUND FLOOR PLAN	1:250 AT A1
DA1.06	I-a	LEVEL 1 FLOOR PLAN	1:250 AT A1
DA1.07	I-a	LEVEL 2 FLOOR PLAN	1:250 AT A1
DA1.08	I-a	LEVEL 3 FLOOR PLAN	1:250 AT A1
DA1.09	G	LEVEL 4 FLOOR PLAN	1:250 AT A1
DA1.10	F	LEVEL 5-13 FLOOR PLANS	1:250 AT A1
DA1.11	F	LEVEL 14 FLOOR PLAN	1:250 AT A1
DA1.12	F	LEVEL 15-20 FLOOR PLANS	1:250 AT A1
DA1.13	G	ROOF PLAN	1:250 AT A1
DA1.20	D	DETAIL PLAN - PUBLIC DOMAIN 01	1:100 AT A1
DA1.21	D	DETAIL PLAN - PUBLIC DOMAIN 02	1:100 AT A1
DA1.22	D	DETAIL PLAN - PUBLIC DOMAIN 03	1:100 AT A1
DA1.23	D	DETAIL PLAN - PUBLIC DOMAIN 04	1:100 AT A1
DA1.24	D	DETAIL PLAN - PUBLIC DOMAIN 05	1:100 AT A1
DA1.25	B	DETAIL PLAN - PUBLIC DOMAIN 06	1:100 AT A1
DA2.01	E	NORTH - COWPER ST ELEVATION	1:250 AT A1
DA2.02	F	SOUTH - EAST STREET ELEVATION	1:250 AT A1
DA2.03	E	EAST - PUBLIC PARK ELEVATION	1:250 AT A1
DA2.04	E	WEST - ROWELL ST ELEVATION	1:250 AT A1
DA3.01	E	SECTION AA	1:250 AT A1
DA3.02	E	SECTION BB	1:250 AT A1
DA3.03	F	SECTION CC	1:250 AT A1
DA3.04	E	SECTION DD	1:250 AT A1
DA3.05	C	SECTION EE	1:250 AT A1
DA3.06	E	SECTION FF	1:250 AT A1
DA3.07	E	SECTION GG	1:250 AT A1
DA3.08	D	DETAIL SECTION HH AND II	1:50 AT A1
DA3.09	D	DETAIL SECTION JJ AND KK	1:50 AT A1
DA3.10	D	DETAIL SECTION LL AND MM	1:50 AT A1
DA3.11	A	DETAIL SECTION SS AND TT	1:50 AT A1
DA3.12	B	DETAIL SECTION UU AND VV	1:50 AT A1
DA3.13	A	DETAIL SECTION XX AND YY	1:50 AT A1
DA3.14	A	DETAIL SECTION ZZ	1:50 AT A1
DA4.01	A	SHADOW STUDY - MID WINTER	N.T.S.
DA4.02	A	SHADOW STUDY - MID SUMMER	N.T.S.
DA4.03	A	SHADOW IMPACT STUDY - MID WINTER 01	N.T.S.
DA4.04	A	SHADOW IMPACT STUDY - MID WINTER 02	N.T.S.
DA4.05	A	SHADOW IMPACT STUDY - MID WINTER 03	N.T.S.
DA4.06	A	SHADOW IMPACT STUDY - MID WINTER 04	N.T.S.
DA5.01	F	ADAPTABLE UNIT PLANS	1:100 AT A1
DA5.02	F	ADAPTABLE UNIT PLANS	1:100 AT A1
DA6.01	A	PHOTOMONTAGE VIEWS 01	N.T.S.
DA6.02	A	PHOTOMONTAGE VIEWS 02	N.T.S.
DA6.03	B	EXTERIOR FINISHES	N.T.S.
DA7.01	G	GFA DIAGRAMS	1:500 AT A1
DA7.02	D	SEPP65 DIAGRAMS CROSS VENTILATION	1:500 AT A1
DA7.03	C	SEPP65 DIAGRAMS SOLAR ACCESS	1:500 AT A1

DEVELOPMENT DATA

LEVEL	COMMERCIAL	UNIT MIX					RES. SUB TOTAL	GFA	SEPP65			
		STUDIO	ONE BED	TWO BED	THREE BED				CROSS VENT.	SOLAR ACCESS	L.H.A. SILVER	ADAPT.
B2								0	-	-	-	-
B1								0	-	-	-	-
G	13	0	0	0	0	0	0	3,978	-	-	-	-
1	0	0	20	16	0	36	36	3,241	22	24	0	0
2	0	0	20	16	0	36	36	3,195	22	24	0	0
3	0	0	20	16	0	36	36	3,184	22	24	0	0
4	0	0	10	18	5	33	33	2,679	22	16	10	6
5	0	0	10	20	4	34	34	2,745	22	17	10	6
6	0	0	10	20	4	34	34	2,745	22	17	10	6
7	0	0	10	20	4	34	34	2,745	22	17	10	6
8	0	0	10	20	4	34	34	2,745	22	17	10	6
9	0	0	10	20	4	34	34	2,745	-	17	10	6
10	0	0	10	20	4	34	34	2,745	-	17	10	6
11	0	0	7	22	4	33	33	2,745	-	18	10	6
12	0	0	7	22	4	33	33	2,745	-	18	10	6
13	0	0	7	22	4	33	33	2,745	-	26	10	6
14	0	0	5	16	4	25	25	2,100	-	18	4	2
15	0	0	5	16	4	25	25	2,100	-	18	4	0
16	0	0	5	16	4	25	25	2,100	-	18	4	0
17	0	0	5	16	4	25	25	2,100	-	18	4	0
18	0	0	5	16	4	25	25	2,100	-	18	4	0
19	0	0	5	16	4	25	25	2,100	-	18	4	0
20	0	0	5	16	4	25	25	2,100	-	24	0	0
TOTAL	13	0	186	364	69	619	619	55,682	176	384	124	62
		0%	30.0%	58.8%	11.1%				63.5%	62.0%	20.0%	10.0%

SITE LOCATION N.T.S.

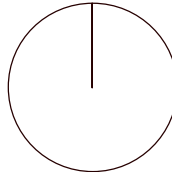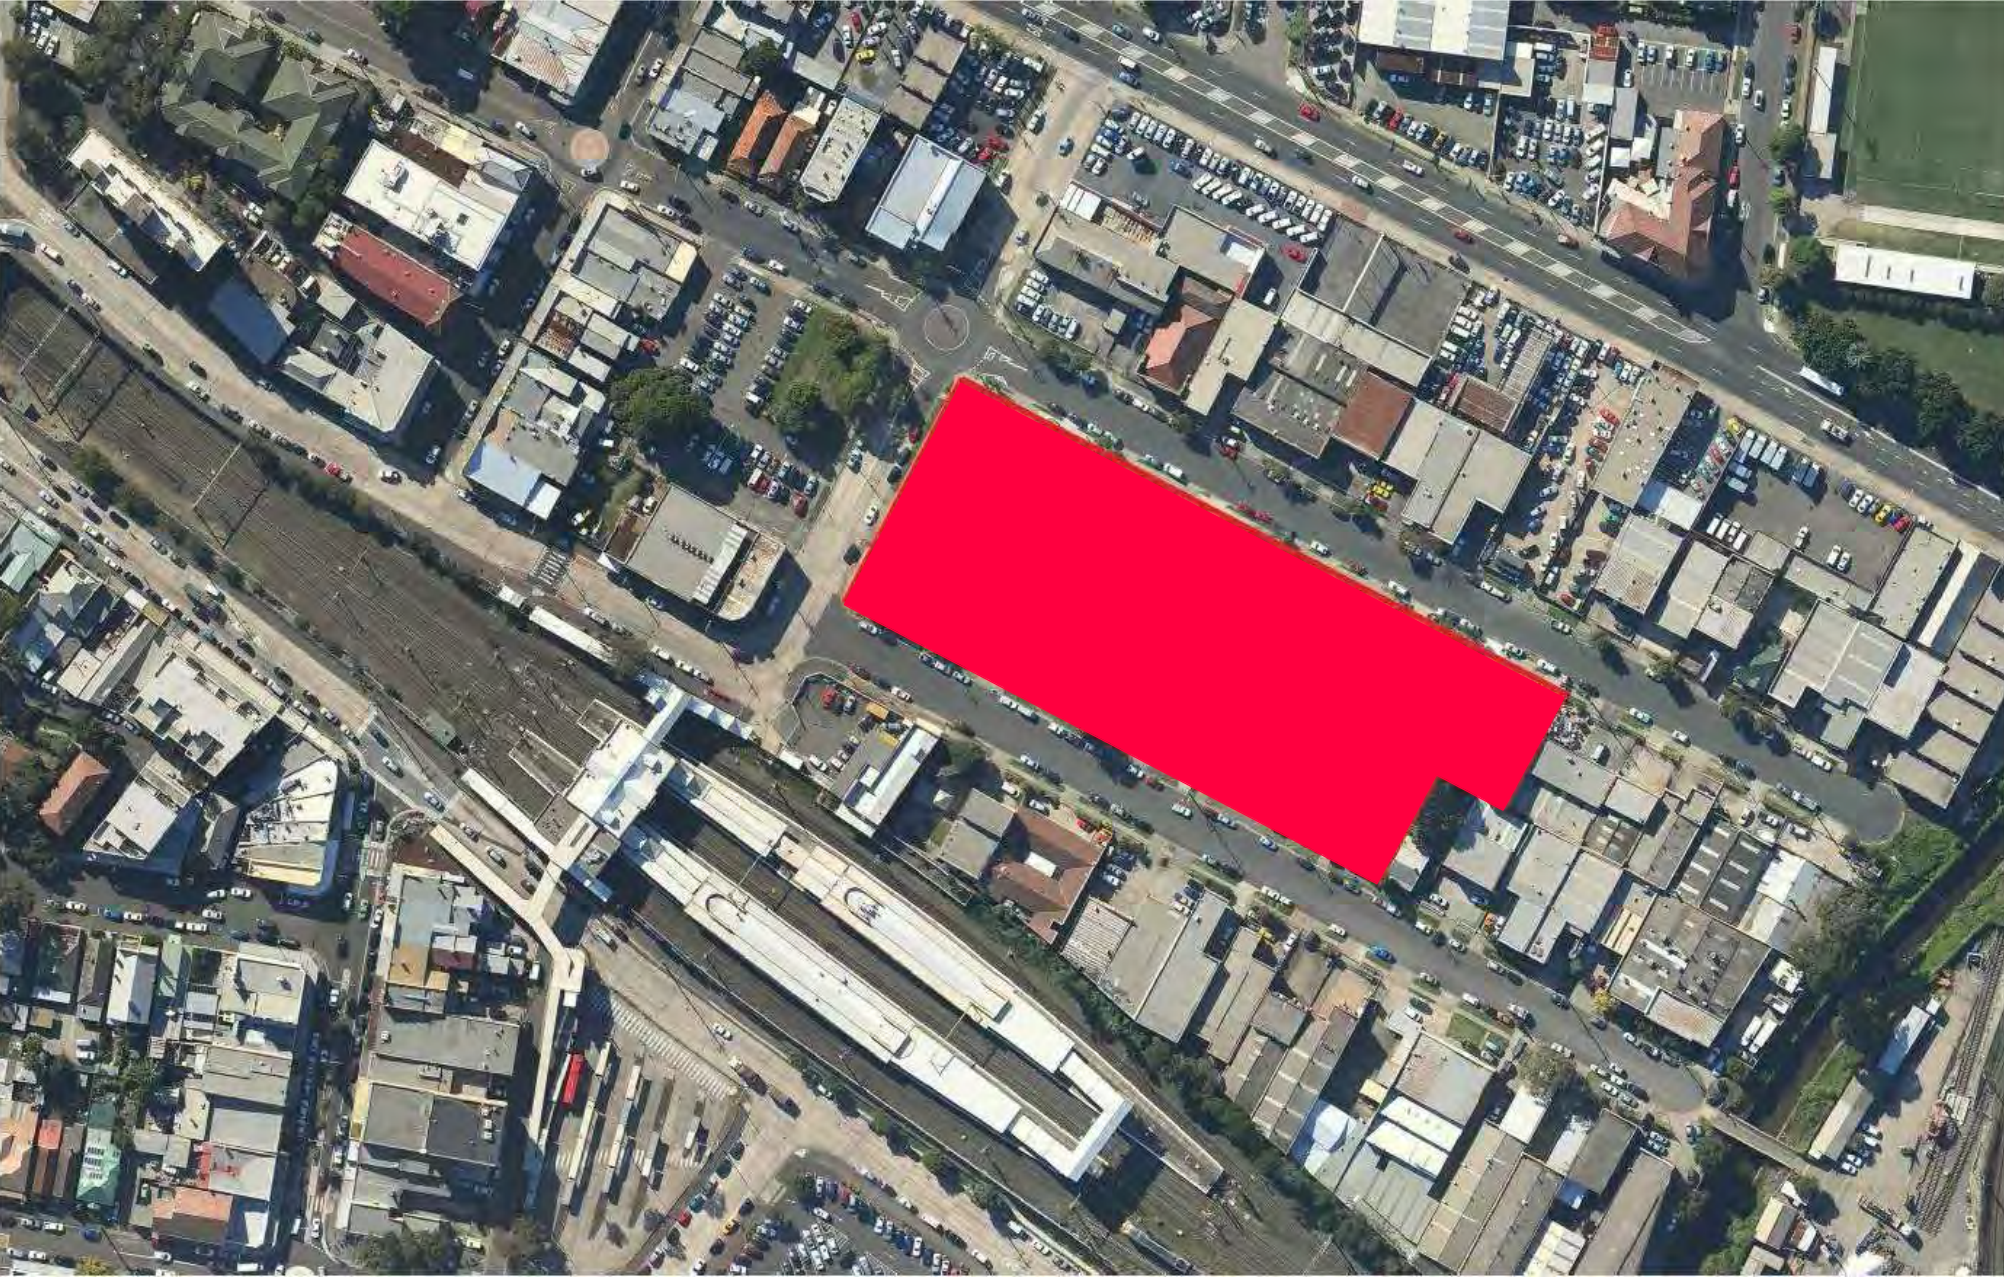

PHOTOMONTAGES N.T.S.



CONSULTANTS


ARCHITECT	TEAM 2 ARCHITECTS 701/1 CHANDOS STREET, ST LEONARDS, NSW 2065 CONTACT: RICHARD WEBSTER, 9437 3166	ACCESSIBILITY	ACCESSIBLE BUILDING SOLUTIONS 124 UPPER WASHINGTON DRIVE, BONNET BAY, NSW 2226 CONTACT: HOWARD MOUTRIE, 9528 0276
PROJECT MANAGER	MAINWAY PROJECT MANAGEMENT LV1, 1 SUITE 3, 10 MAULETT STREET CAMPERDOWN, NSW, 2050 CONTACT: MOSES RUBAL, 1300 885 691	ARTS PLANNING	GUPPY AND ASSOCIATES CONTACT: MARLA GUPPY, 0419 206 838
TOWN PLANNER	THINK PLANNERS 9A O'CONNELL STREET, PARRAMATTA, NSW 2150 CONTACT: ADAM BYRNES AND JONATHON WOOD, 9890 8543	CIVIL + HYDRAULIC	MARCHESI PARTNERS ENGINEERING LEVEL 1, 53 WALKER STREET, NORTH SYDNEY, NSW 2060 CONTACT: PAUL SAN CANDI, 9922 4375
TRAFFIC	THE TRANSPORT PLANNING PARTNERSHIP SUITE 402, LEVEL 4, 22 ATCHISON ST ST LEONARDS NSW 2065 CONTACT: KEN HOLLYOAK, 8437 7800	QUANTITY SURVEYOR	MMDC SUITE T5, 101 GEORGE STREET, PARRAMATTA, NSW 2150 CONTACT: MICHAEL DAKHOUL, 9633 9233
LANDSCAPE	ARCADIA JONES BAY WHARF, LOWER DECK, SUITE 68, 26-32 PIRRAMA ROAD, PYRMONT, NSW 2009 CONTACT: MICHAEL BARNETT, 8571 2900	BASIX	VICTOR LIN AND ASSOCIATES CONTACT: VICTOR LIN, 0412 988 088
HERITAGE	NBRS + PARTNERS LEVEL 3, 4 GLEN STREET, MILSONS POINT, NSW 2061 CONTACT: BRAD VALE, 9922 2344	FLOOD MANAGEMENT	S&G CONSULTANTS 113, LEVEL 1, BDG A, 20 LEXINGTON DR, BELLA VISTA, NSW 2153 CONTACT: SAM HADDAD, 8883 4239
GEOTECHNICAL	DOUGLAS PARTNERS 96 HERMITAGE ROAD, WEST RYDE, NSW 2114 CONTACT: SCOTT EASTON, 0412 975 391	SURVEYOR	STRATA SURV LEVEL 1, SUITE 103, 49-51 QUEENS ROAD, FIVE DOCK, NSW 2046 CONTACT: ANTHONY ISHAK, 9712 7111
ENVIRONMENTAL	DOUGLAS PARTNERS 96 HERMITAGE ROAD, WEST RYDE, NSW 2114 0414 788 997 CONTACT: DAVID HOLDEN	URBAN DESIGNER	ARCHITECTUS 18, MLC CENTRE, 19 MARTIN PL, SYDNEY NSW 2000 CONTACT: OSCAR STANISH, 9712 7111
WASTE MANAGEMENT	FORESITE PO BOX 1008, NORTH SYDNEY, NSW 2060 CONTACT: SCOTT EBSARY, 8003 7270		

SITE CALCULATIONS

SITE	FSR	COMMON OPEN SPACE				LANDSCAPE		DEEP SOIL			
	m²	GFA m²	FSR X-1	REQUIRED %	PROPOSED m²	PROPOSED %	REQUIRED %	PROPOSED m²	PROPOSED %	REQUIRED m²	PROPOSED %
9,950	55,682	5,596	25%	6,030	60.6%	40%	6,541	65.7%	7%	788	7.9%

ADDITIONAL INFORMATION FOR BASIX

BUILDING STRUCTURE:	
FLOOR CONSTRUCTION GF:	Post tension concrete slab, nominal 250mm
CONSTRUCTION UPPER FLOORS:	Post tension concrete slab, nominal 250mm
EXTERNAL WALL CONSTRUCTION:	Precast concrete panels with plasterboard internal lining
INTERNAL WALL CONSTRUCTION:	90mm steel framed plasterboard
PARTY WALL CONSTRUCTION:	250mm steel hebel and plasterboard lining
INTERNAL CEILING CONSTRUCTION:	13mm suspended plasterboard ceiling
CEILING UNDER THE ROOF CONSTRUCTION:	13mm suspended plasterboard ceiling with insulation
ROOF CONSTRUCTION:	*Suspended ceiling under concrete roof provided for insulation.
ROOF COLOUR:	Concrete roof slab with insulation and gravel/ landscaping
	Dark
RESIDENTIAL LIGHTING:	
Recessed 100mm diameter LED downlights will be installed in all rooms (or name rooms) at a rate of 1 per every 4sq meters of ceiling area.	
RESIDENTIAL EXHAUST VENTS:	
All kitchen, bathroom and laundry vents are sealed.	

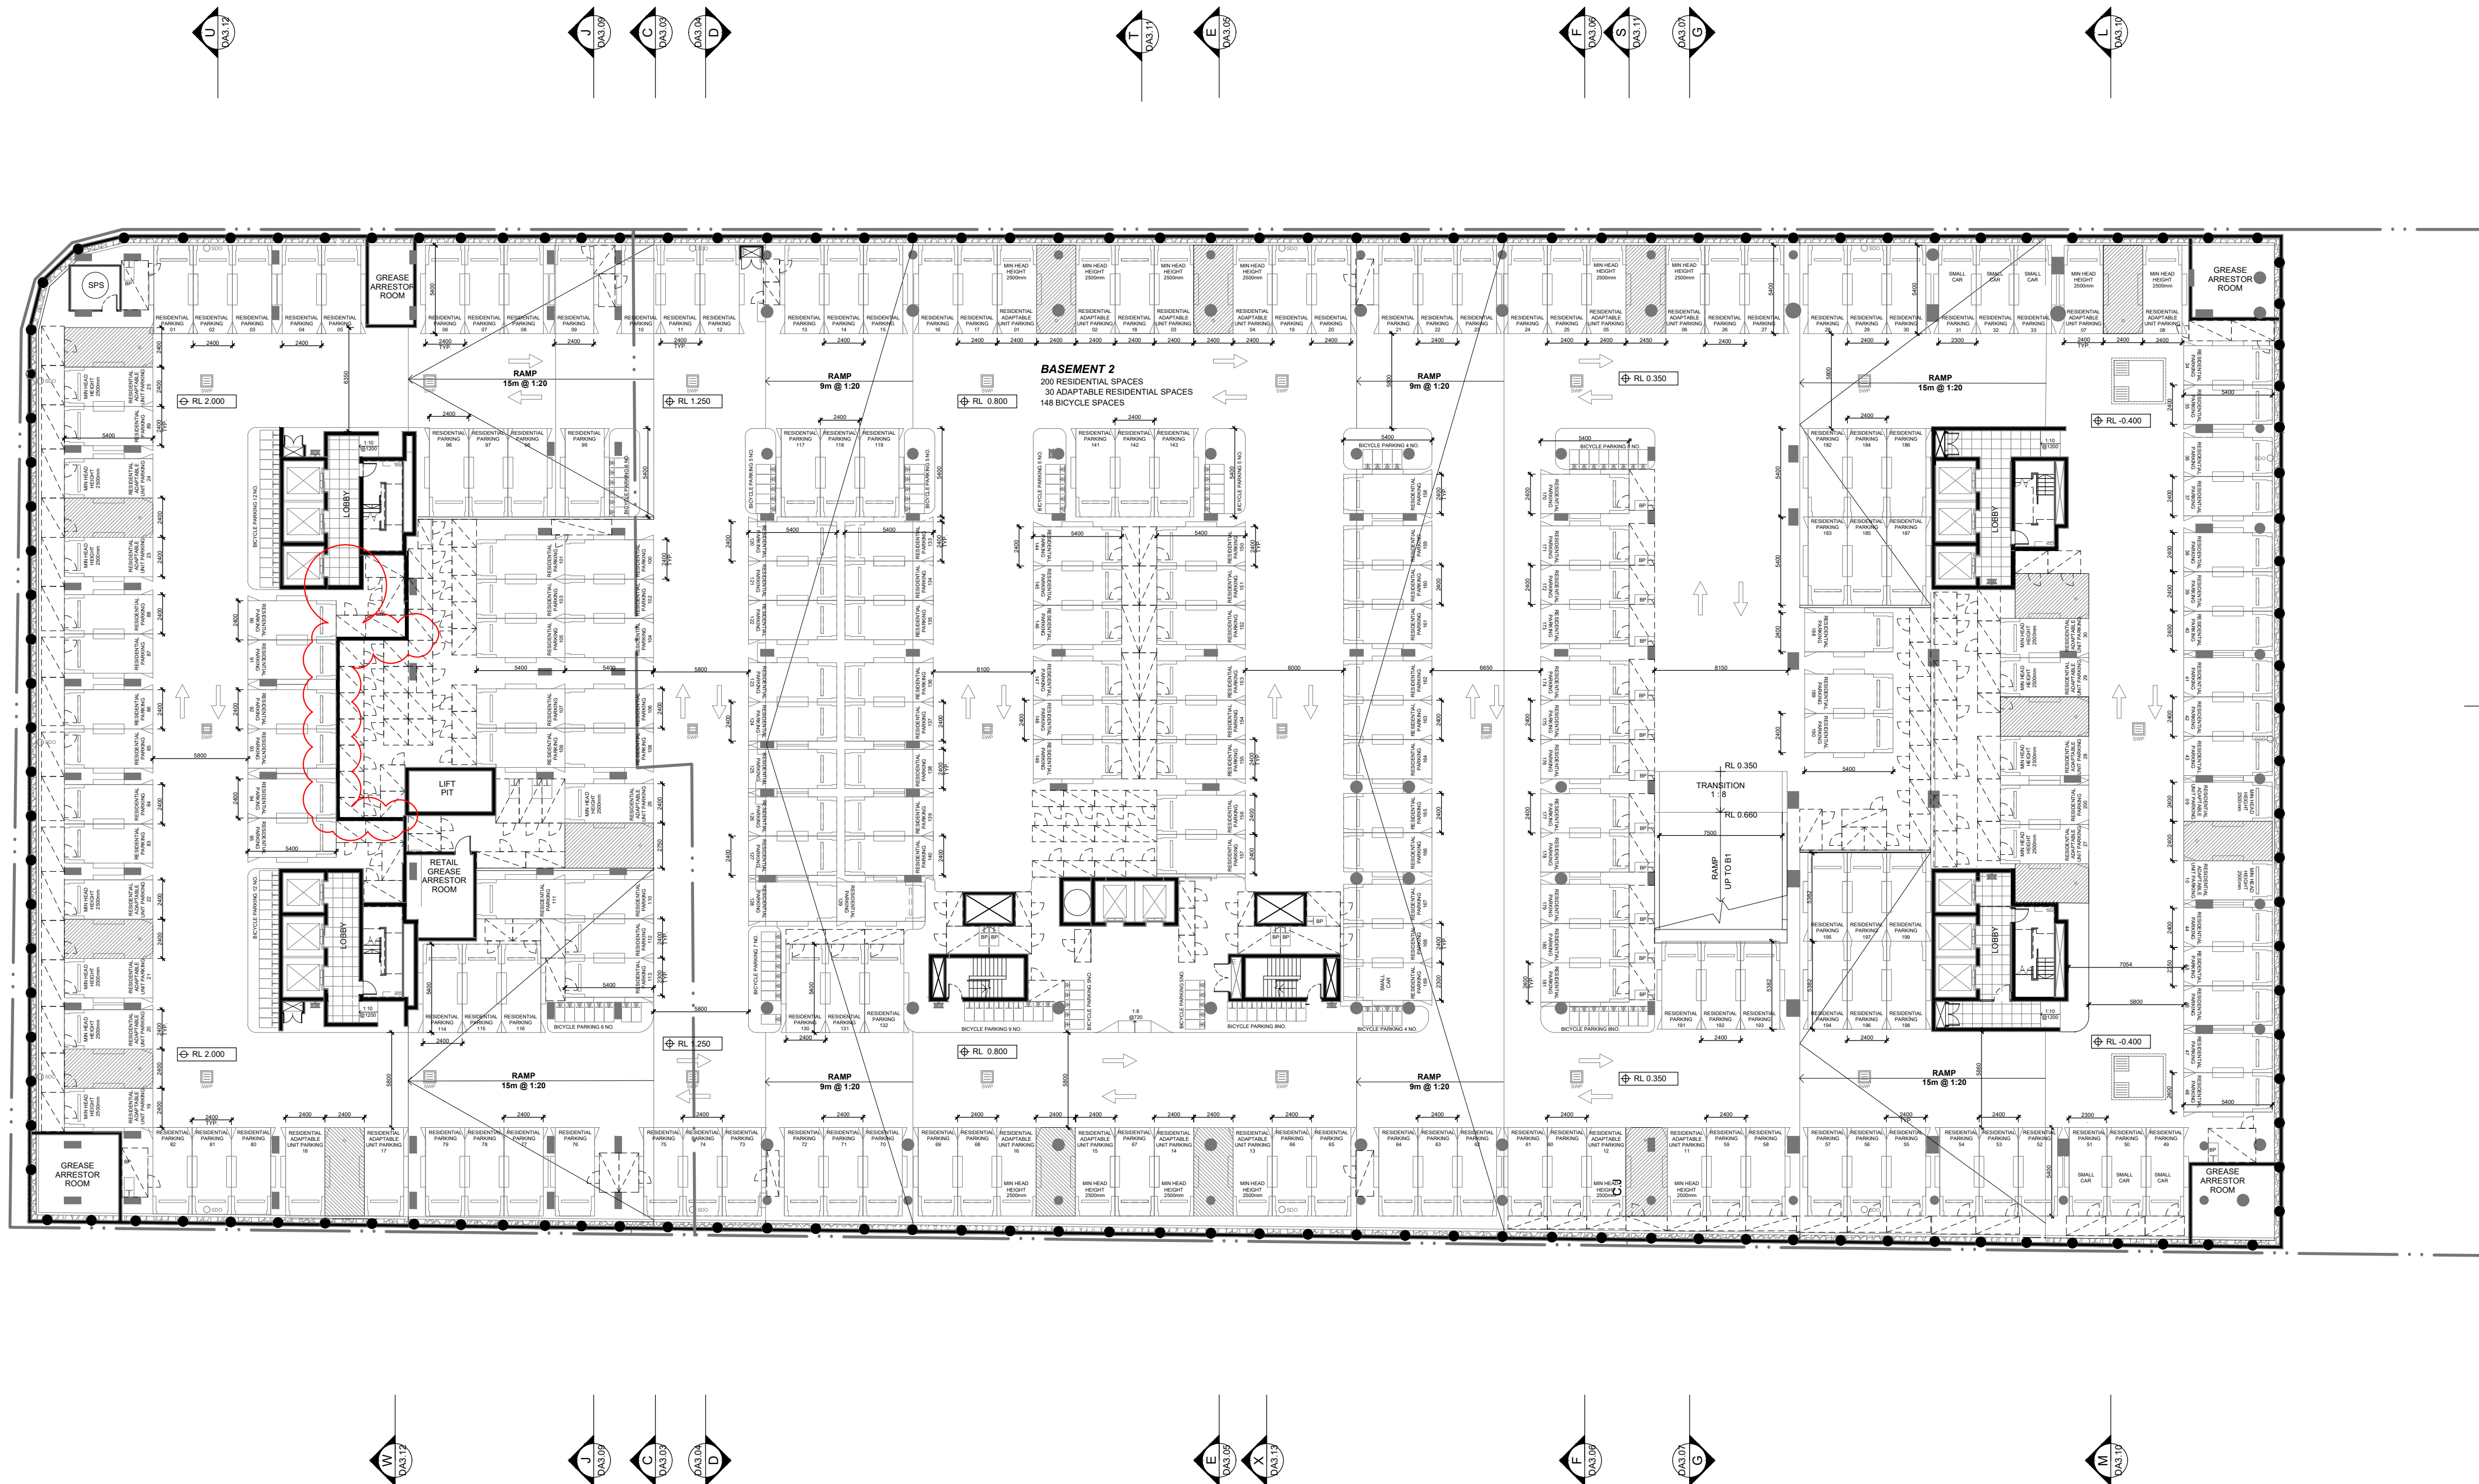


- DIMENSIONS, ANNOTATIONS AND CARPARK ENVELOPES TO FIGURE 5.1 OF AS 2890.1
ADDED TO CARPARKING LAYOUTS.
BICYCLE PARKING ANNOTATED AS BP
- GENERALLY TANDEM CAR PARK WHEELSTOPS UPDATED
- GENERALLY RAMPS UPDATED TO REFLECT GROUND CLEARANCE ASSESSMENT

KEY TO ARCHITECTURAL DRAWINGS:			
1. Architectural drawings shall be read in conjunction with other consultant drawings and specifications. Any discrepancies shall be referred to Team 2 Architects before proceeding with work.			
2. All dimensions and levels are in millimeters unless noted otherwise. No dimension shall be obtained by scaling the drawing.			
3. All dimensions to be checked on site with any discrepancies referred to Team 2 Architects before proceeding with work.			
4. All work to be carried out in accordance with the requirements of the principal certifying authority, current ncc & Australian standards.			
©Copyright Team 2 Architects This drawing is protected by copyright. All rights are reserved. Unless permitted under the Copyright Act 1969, No part of this drawing may in any form or by any means be reproduced, published, broadcast or transmitted without the prior written permission of the copyright owner. Please Note: If the status of this drawing is not signed off for Construction it may be subject to change, alteration or amendment at the discretion of Team 2 Architects. If so, Team 2 Architects is not liable for any loss, damage, harm or injury whether special, consequential, direct or indirect, suffered by you or any other person as a result of your use of this drawing for construction purposes.			
REVISION	DATE	DESCRIPTION	BY
A	2016.07.06	DEVELOPMENT APPLICATION	LP
B	2016.11.10	REQUEST FOR ADDITIONAL INFORMATION	LP
C	2016.12.20	REQUEST FOR ADDITIONAL INFORMATION	LP
D	2017.02.03	INCORPORATED REVISED HYD. ENG. INFO	LP
E	2017.12.01	SECTION 96	PS
F	2018.05.14	SECTION 96	PS
G	2018.06.22	SECTION 96 - 2	PS
H	2018.11.05	REQUEST FOR ADDITIONAL INFORMATION	KD
H-a	2018.12.12	REQUEST FOR ADDITIONAL INFORMATION	KD
H-b	2018.12.14	REQUEST FOR ADDITIONAL INFORMATION	KD

TEAM
ARCHITECTS

SYDNEY
70/71 Chandos Street
St Leonards NSW 2065
T: + 61 2 9437 3166
E: info@team2.com.au
REG NSW 9940

MELBOURNE
31/3737 Burnwood Road
Hawthorn East VIC 3123
ABN: 72 104 933 507
E: info@team2.com.au
REG VIC 15940

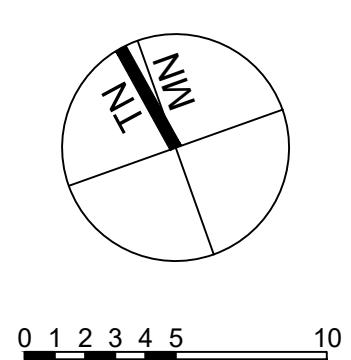

CLIENT BSDSG		DRAWING TITLE BASEMENT 2 FLOOR PLAN			
PROJECT GRANVILLE PLACE		SCALE 1:250 AT A1 1:500 AT A3	DATE 05/11/2018	DRAWN LP	CHECKED KD
JOB 16007		DRAWING DA1.03	REVISION H-b		




1. DIMENSIONS, ANNOTATIONS AND CARPARK ENVELOPES TO FIGURE 5.1 OF AS 2890.1 ADDED TO CARPARKING LAYOUTS.
2. FOLD DOWN BOLLARDS ADDED TO RESIDENTIAL CAR PARKING SPACES ONLY
3. CAR PARKING SPACES RE-ALLOCATED TO CARSHARE
4. GENERALLY RAMPS UPDATED TO REFLECT GROUND CLEARANCE ASSESSMENT

KEY TO ARCHITECTURAL DRAWINGS:			
1. Architectural drawings shall be read in conjunction with other consultant drawings and specifications. Any discrepancies shall be referred to Team 2 Architects before proceeding with work.			
2. All dimensions and levels are in millimeters unless noted otherwise. No dimension shall be obtained by scaling the drawing.			
3. All dimensions to be checked on site with any discrepancies referred to Team 2 Architects before proceeding with work.			
4. All work to be carried out in accordance with the requirements of the principal certifying authority, current ncc & Australian standards.			
Copyright Team 2 Architects This drawing is protected by copyright. All rights are reserved. Unless permitted under the Copyright Act 1968. No part of this drawing may in any form or by any means be reproduced, published, broadcast or transmitted without the prior written permission of the copyright owner. Please Note: If the status of this drawing is not signed off for Construction it may be subject to change, alteration or amendment at the discretion of Team 2 Architects. If so, Team 2 Architects is not liable for any loss, damage, harm or injury whether special, consequential, direct or indirect, suffered by you or any other person as a result of your use of this drawing for construction purposes.			
REVISION	DATE	DESCRIPTION	BY
A	2016.07.06	DEVELOPMENT APPLICATION	LP
B	2016.11.10	REQUEST FOR ADDITIONAL INFORMATION	LP
C	2016.12.20	REQUEST FOR ADDITIONAL INFORMATION	LP
D	2017.02.03	INCORPORATED REVISED HYD. ENG. INFO	LP
E	2017.12.01	SECTION 96	PS
F	2018.03.18	SECTION 96	PS
G	2018.07.12	SECTION 96 - 2	SD
H	2018.11.05	REQUEST FOR ADDITIONAL INFORMATION	KD
H-a	2018.12.12	REQUEST FOR ADDITIONAL INFORMATION	KD
H-b	2018.12.14	REQUEST FOR ADDITIONAL INFORMATION	KD


TEAM
ARCHITECTS

SYDNEY
70/71 Chandos Street
St Leonards NSW 2065
T: + 61 2 9437 3166
E: info@team2.com.au
REG NSW 9940

MELBOURNE
31/3737 Burnwood Road
Hawthorn East VIC 3123
ABN: 72 104 833 507
REG VIC: 15540

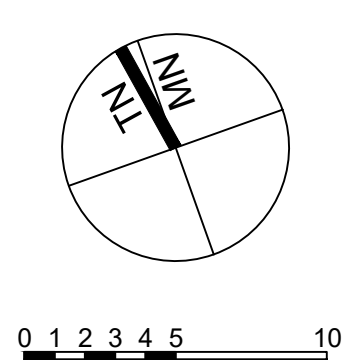

CLIENT BSDSG		DRAWING TITLE BASEMENT 1 FLOOR PLAN			
PROJECT GRANVILLE PLACE		SCALE 1:250 AT A1 1:500 AT A3	DATE 05/11/2018	DRAWN LP	CHECKED KD
JOB 16007		DRAWING DA1.04	REVISION H-b		

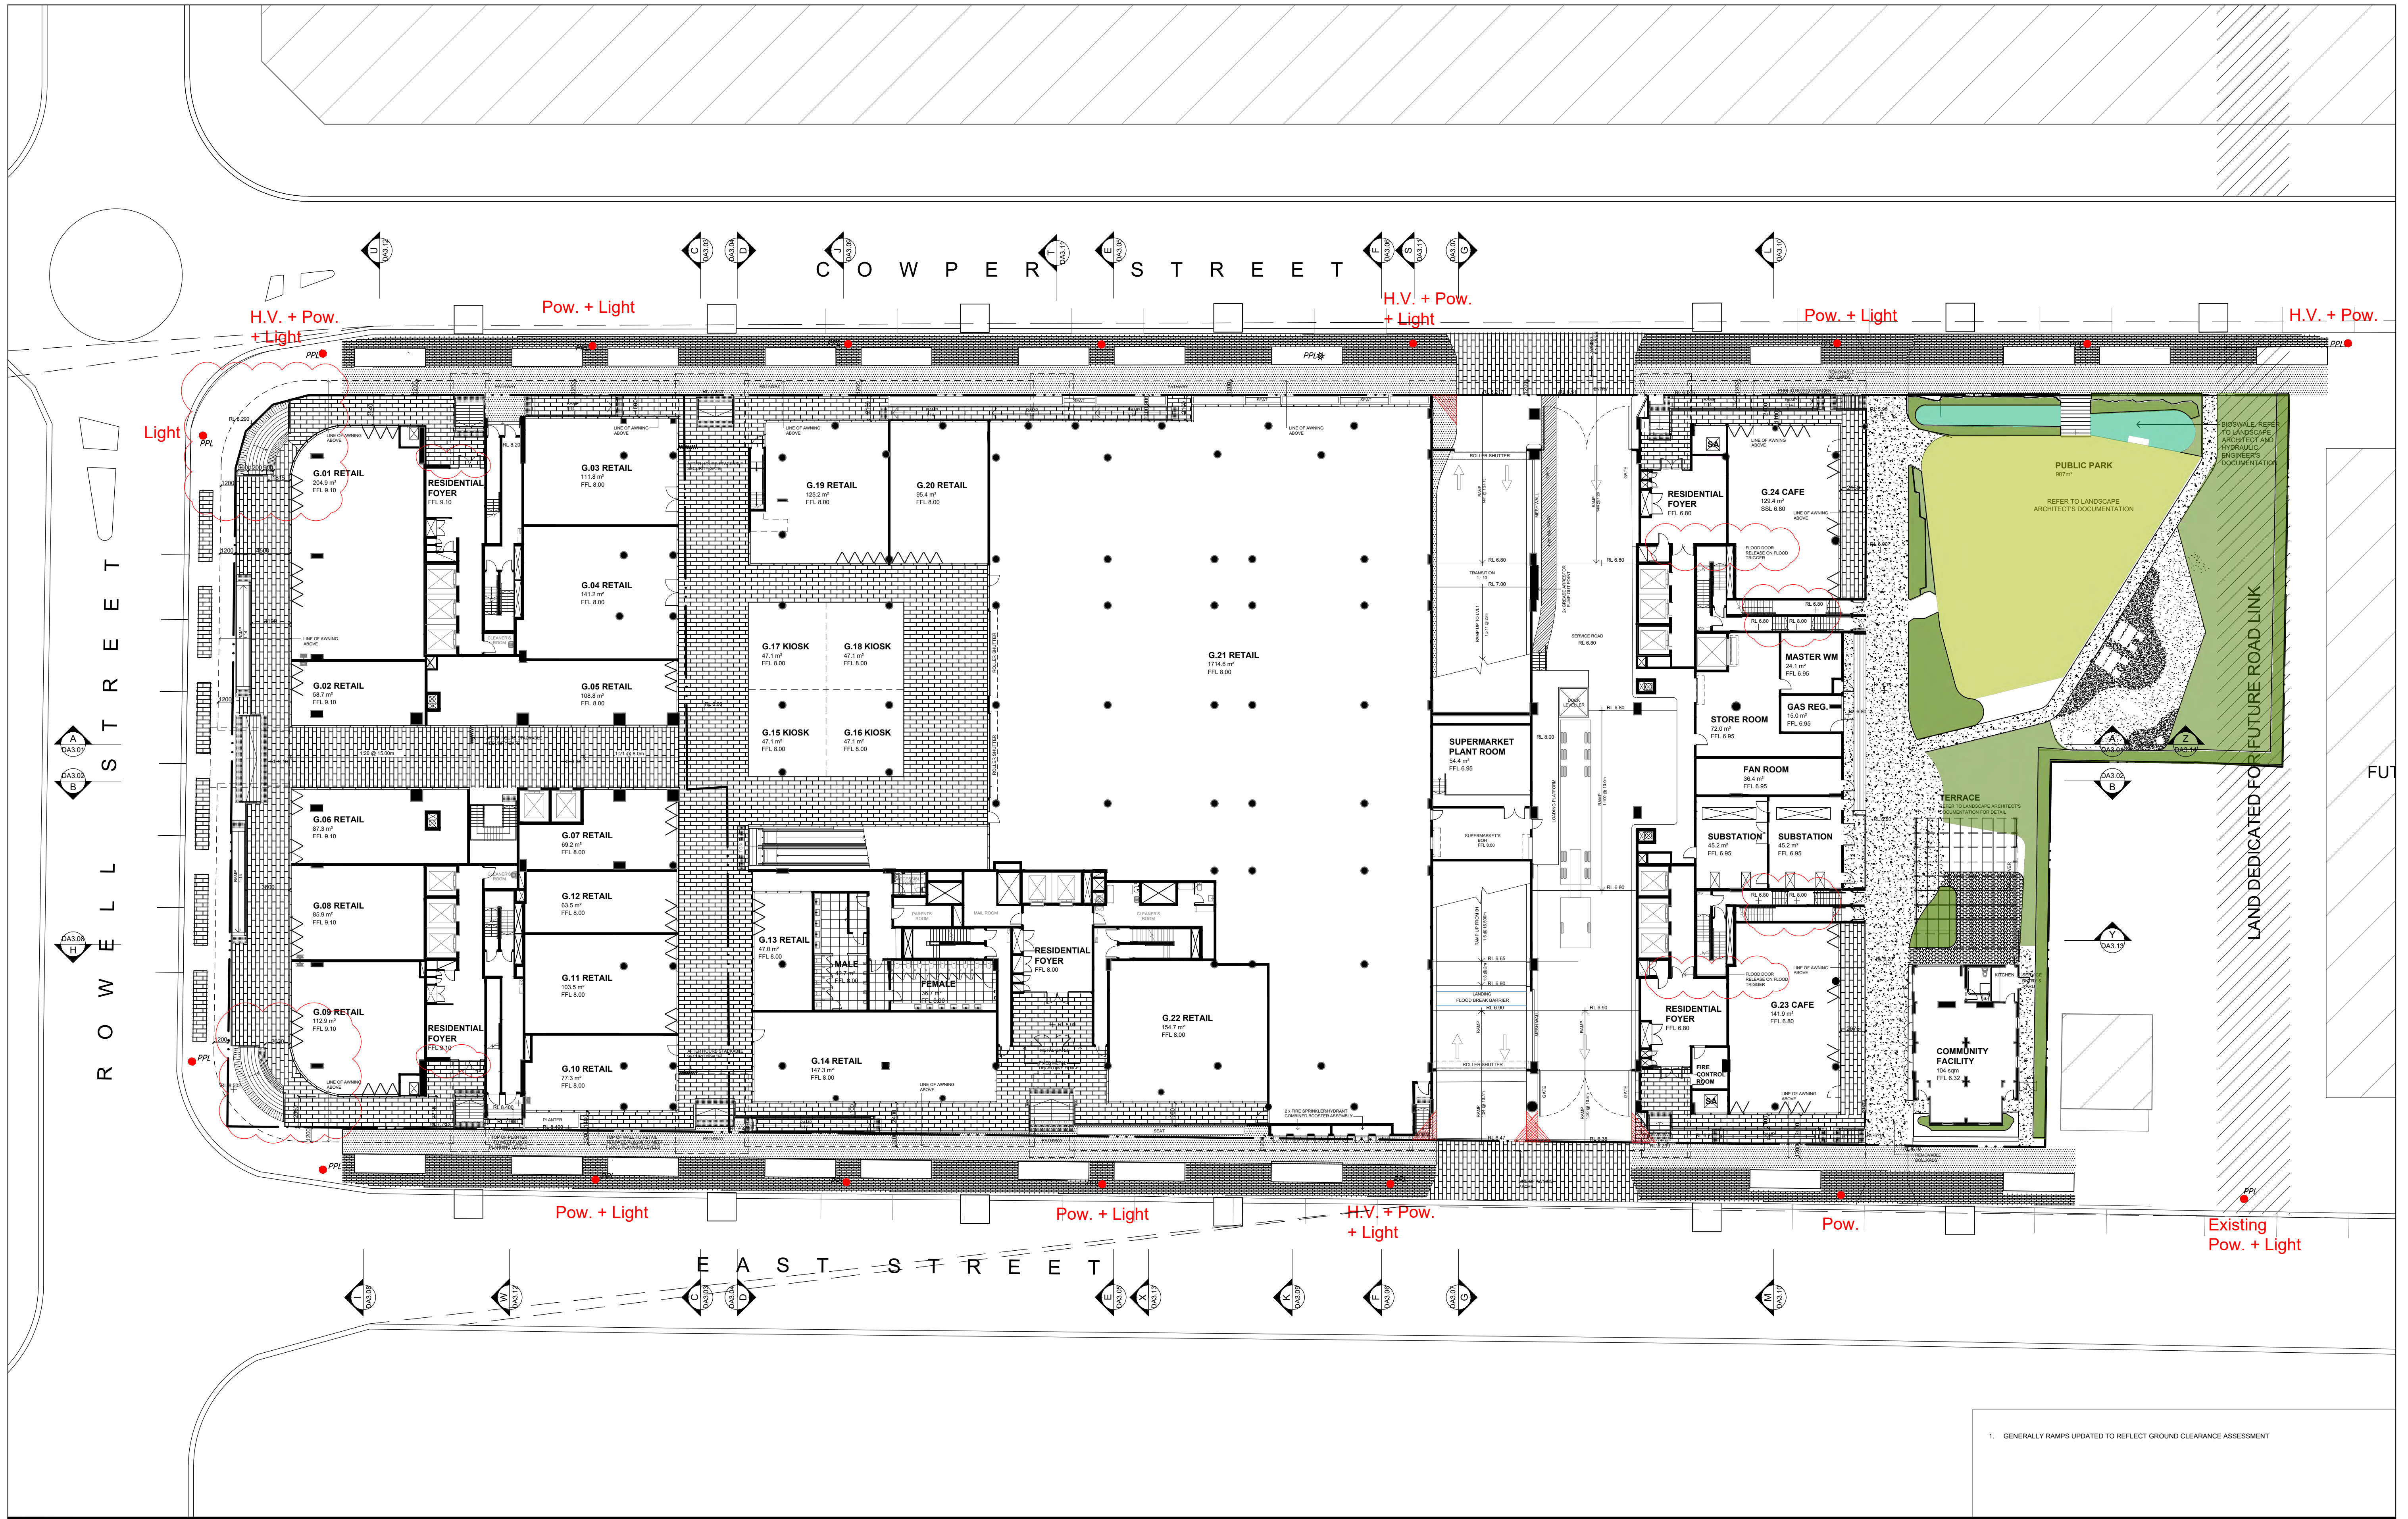

1. GENERALLY RAMPS UPDATED TO REFLECT GROUND CLEARANCE ASSESSMENT

KEY TO ARCHITECTURAL DRAWINGS 1. Architectural drawings shall be read in conjunction with other consultant drawings and specifications. Any discrepancies shall be referred to team 2 architects before proceeding with work. 2. All dimensions and levels are in millimeters unless noted otherwise. No dimension shall be obtained by scaling the drawing. 3. All dimensions to be checked on site with any discrepancies referred to team 2 architects before proceeding with work. 4. All work to be carried out in accordance with the requirements of the principal certifying authority, current ncc & Australian standards. ©Copyright Team 2 Architects This drawing is protected by copyright. All rights are reserved. Unless permitted under the Copyright Act 1968, no part of this drawing may in any form or by any means be reproduced, published, broadcast or transmitted without the prior written permission of the copyright owner. Please Note: If the status of this drawing is not signed off for Construction it may be subject to change, alteration or amendment at the discretion of Team 2 Architects. If so, Team 2 Architects is not liable for any loss, damage, harm or injury whether special, consequential, direct or indirect, suffered by you or any other person as a result of your use of this drawing for construction purposes.				<table><tr><th>REVISION</th><th>DATE</th><th>DESCRIPTION</th><th>BY</th></tr><tr><td>A</td><td>2016.07.06</td><td>DEVELOPMENT APPLICATION</td><td>LP</td></tr><tr><td>B</td><td>2016.08.24</td><td>REVISED WINDOW SIZES TO MEET BASIX REQUIREMENTS</td><td>LP</td></tr><tr><td>C</td><td>2016.11.10</td><td>REQUEST FOR ADDITIONAL INFORMATION</td><td>LP</td></tr><tr><td>D</td><td>2016.11.25</td><td>REQUEST FOR ADDITIONAL INFORMATION</td><td>LP</td></tr><tr><td>E</td><td>2016.12.20</td><td>REQUEST FOR ADDITIONAL INFORMATION</td><td>LP</td></tr><tr><td>F</td><td>2017.12.01</td><td>SECTION 96</td><td>PS</td></tr><tr><td>G</td><td>2018.05.14</td><td>SECTION 96</td><td>PS</td></tr><tr><td>H</td><td>2018.06.22</td><td>SECTION - 2</td><td>PS</td></tr><tr><td>I</td><td>2018.11.07</td><td>REQUEST FOR ADDITIONAL INFORMATION</td><td>SO</td></tr><tr><td>I-a</td><td>2018.12.12</td><td>REQUEST FOR ADDITIONAL INFORMATION</td><td>SO</td></tr><tr><td>I-b</td><td>2018.12.14</td><td>REQUEST FOR ADDITIONAL INFORMATION</td><td>SO</td></tr></table>	REVISION	DATE	DESCRIPTION	BY	A	2016.07.06	DEVELOPMENT APPLICATION	LP	B	2016.08.24	REVISED WINDOW SIZES TO MEET BASIX REQUIREMENTS	LP	C	2016.11.10	REQUEST FOR ADDITIONAL INFORMATION	LP	D	2016.11.25	REQUEST FOR ADDITIONAL INFORMATION	LP	E	2016.12.20	REQUEST FOR ADDITIONAL INFORMATION	LP	F	2017.12.01	SECTION 96	PS	G	2018.05.14	SECTION 96	PS	H	2018.06.22	SECTION - 2	PS	I	2018.11.07	REQUEST FOR ADDITIONAL INFORMATION	SO	I-a	2018.12.12	REQUEST FOR ADDITIONAL INFORMATION	SO	I-b	2018.12.14	REQUEST FOR ADDITIONAL INFORMATION	SO	TEAM 2 ARCHITECTS SYDNEY 70/111 Chandos Street St Leonards NSW 2055 T: + 61 2 9437 3166 E: info@team2.com.au REG NSW: 9940 MELBOURNE 3137/37 Burwood Road Hawthorn East VIC 3123 ABN: 72 104 833 507 REG VIC: 19340	01234510	<table><tr><td colspan="2">CLIENT BSDSG</td></tr><tr><td colspan="2">PROJECT GRANVILLE PLACE</td></tr></table>	CLIENT BSDSG		PROJECT GRANVILLE PLACE		<table><tr><td colspan="4">DRAWING TITLE GROUND FLOOR PLAN</td></tr><tr><td>SCALE 1:250 AT A1 1:500 AT A3</td><td>DATE 17/06/2016</td><td>DRAWN SO</td><td>CHECKED KD</td></tr><tr><td>JOB 16007</td><td>DRAWING DA1.05</td><td>REVISION I-b</td><td></td></tr></table>	DRAWING TITLE GROUND FLOOR PLAN				SCALE 1:250 AT A1 1:500 AT A3	DATE 17/06/2016	DRAWN SO	CHECKED KD	JOB 16007	DRAWING DA1.05	REVISION I-b	
REVISION	DATE	DESCRIPTION	BY	
A	2016.07.06	DEVELOPMENT APPLICATION	LP	
B	2016.08.24	REVISED WINDOW SIZES TO MEET BASIX REQUIREMENTS	LP	
C	2016.11.10	REQUEST FOR ADDITIONAL INFORMATION	LP	
D	2016.11.25	REQUEST FOR ADDITIONAL INFORMATION	LP	
E	2016.12.20	REQUEST FOR ADDITIONAL INFORMATION	LP	
F	2017.12.01	SECTION 96	PS	
G	2018.05.14	SECTION 96	PS	
H	2018.06.22	SECTION - 2	PS	
I	2018.11.07	REQUEST FOR ADDITIONAL INFORMATION	SO	
I-a	2018.12.12	REQUEST FOR ADDITIONAL INFORMATION	SO	
I-b	2018.12.14	REQUEST FOR ADDITIONAL INFORMATION	SO	
CLIENT BSDSG	
PROJECT GRANVILLE PLACE	
DRAWING TITLE GROUND FLOOR PLAN	
SCALE 1:250 AT A1 1:500 AT A3	DATE 17/06/2016	DRAWN SO	CHECKED KD	
JOB 16007	DRAWING DA1.05	REVISION I-b	




- GLAZING TO SOUTH FACING PODIUM UNITS AS PER BASIX REQUIREMENTS
- DIMENSIONS, ANNOTATIONS AND CARPARK ENVELOPES TO FIGURE 5.1 OF AS 2890.1
- ADDED TO CARPARKING ENVELOPES
BICYCLE PARKING ANNOTATED MS BP
GENERALLY TANDEM CAR PARK WHEELSTOPS UPDATED

KEY TO ARCHITECTURAL DRAWINGS:			
1. Architectural drawings shall be read in conjunction with other consultant drawings and specifications. Any discrepancies shall be referred to Team 2 Architects before proceeding with work.			
2. All dimensions and levels are in millimeters unless noted otherwise. No dimension shall be obtained by scaling the drawing.			
3. All dimensions to be checked on site with any discrepancies referred to Team 2 Architects before proceeding with work.			
4. All work to be carried out in accordance with the requirements of the principal certifying authority, current ncc & Australian standards.			
©Copyright Team 2 Architects This drawing is protected by copyright. All rights are reserved. Unless permitted under the Copyright Act 1968. No part of this drawing may in any form or by any means be reproduced, published, broadcast or transmitted without the prior written permission of the copyright owner. Please Note: If the status of this drawing is not signed off for Construction it may be subject to change, alteration or amendment at the discretion of Team 2 Architects. If so, Team 2 Architects is not liable for any loss, damage, harm or injury whether special, consequential, direct or indirect, suffered by you or any other person as a result of your use of this drawing for construction purposes.			
REVISION	DATE	DESCRIPTION	BY
A	2016.07.06	DEVELOPMENT APPLICATION	LP
B	2016.08.24	REVISED WINDOW SIZES TO MEET BASIX REQUIREMENTS	LP
C	2016.11.10	REQUEST FOR ADDITIONAL INFORMATION	LP
D	2016.11.25	REQUEST FOR ADDITIONAL INFORMATION	LP
E	2016.12.20	REQUEST FOR ADDITIONAL INFORMATION	LP
F	2017.12.01	SECTION 96	PS
G	2018.05.14	SECTION 96	PS
H	2018.06.21	SECTION 96 - 2	PS
I	2018.11.05	REQUEST FOR ADDITIONAL INFORMATION	KD
J	2018.12.05	REQUEST FOR ADDITIONAL INFORMATION	KD

TEAM 2
ARCHITECTS

SYDNEY
70/71 Chandon Street
St Leonards NSW 2065
T: + 61 2 9437 3166
E: info@team2.com.au
REG NSW 9940

MELBOURNE
31/737 Burnwood Road
Hawthorn East VIC 3123
ABN: 72 104 833 507
E: info@team2.com.au
REG VIC 15540

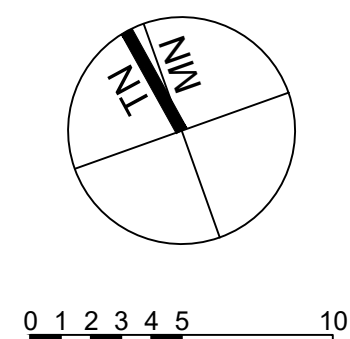

CLIENT BSDSG		DRAWING TITLE LEVEL 1 FLOOR PLAN		
PROJECT GRANVILLE PLACE		SCALE 1:250 AT A1 1:500 AT A3	DATE 05/11/2018	DRAWN LP
		JOB 16007	DRAWING DA1.06	CHECKED KD
				REVISION I-a



1. GLAZING TO SOUTH FACING PODIUM UNITS AS PER BASIX REQUIREMENTS
2. DIMENSIONS, ANNOTATIONS AND CARPARK ENVELOPES TO FIGURE 5.1 OF AS 2890.1
ADDED 100 CARPARKING LAYOUTS
BICYCLE PARKING ANNOTATED AS BP
3. GENERALLY TANDEM CAR PARK WHEELSTOPS UPDATED

KEY TO ARCHITECTURAL DRAWINGS:			
1. Architectural drawings shall be read in conjunction with other consultant drawings and specifications. Any discrepancies shall be referred to Team 2 Architects before proceeding with work.			
2. All dimensions to be checked on site with any discrepancies referred to Team 2 Architects before proceeding with work.			
3. All dimensions to be checked on site with any discrepancies referred to Team 2 Architects before proceeding with work.			
4. All work to be carried out in accordance with the requirements of the principal certifying authority, current ncc & Australian standards.			
©Copyright Team 2 Architects This drawing is protected by copyright. All rights are reserved. Unless permitted under the Copyright Act 1968. No part of this drawing may in any form or by any means be reproduced, published, broadcast or transmitted without the prior written permission of the copyright owner. Please Note: If the status of this drawing is not signed off for Construction it may be subject to change, alteration or amendment at the discretion of Team 2 Architects. If so, Team 2 Architects is not liable for any loss, damage, harm or injury whether special, consequential, direct or indirect, suffered by you or any other person as a result of your use of this drawing for construction purposes.			
REVISION	DATE	DESCRIPTION	BY
A	2016.07.06	DEVELOPMENT APPLICATION	LP
B	2016.08.24	REVISED WINDOW SIZES TO MEET BASIX REQUIREMENTS	LP
C	2016.11.10	REQUEST FOR ADDITIONAL INFORMATION	LP
D	2016.11.25	REQUEST FOR ADDITIONAL INFORMATION	LP
E	2016.12.20	REQUEST FOR ADDITIONAL INFORMATION	LP
F	2017.08.11	SECTION 96	PS
G	2018.05.14	SECTION 96	PS
H	2018.06.21	SECTION 96 - 2	PS
I	2018.11.05	REQUEST FOR ADDITIONAL INFORMATION	KD
J	2018.12.05	REQUEST FOR ADDITIONAL INFORMATION	KD


REVISION	DATE	DESCRIPTION	BY
A	2016.07.06	DEVELOPMENT APPLICATION	LP
B	2016.08.24	REVISED WINDOW SIZES TO MEET BASIX REQUIREMENTS	LP
C	2016.11.10	REQUEST FOR ADDITIONAL INFORMATION	LP
D	2016.11.25	REQUEST FOR ADDITIONAL INFORMATION	LP
E	2016.12.20	REQUEST FOR ADDITIONAL INFORMATION	LP
F	2017.08.11	SECTION 96	PS
G	2018.05.14	SECTION 96	PS
H	2018.06.21	SECTION 96 - 2	PS
I	2018.11.05	REQUEST FOR ADDITIONAL INFORMATION	KD
J	2018.12.05	REQUEST FOR ADDITIONAL INFORMATION	KD

TEAM 2

ARCHITECTS

SYDNEY
70/71 Chandos Street
St Leonards NSW 2065
T: + 61 2 9437 3166
E: info@team2.com.au
REG NSW 19940

MELBOURNE
31/3737 Burnwood Road
Hawthorn East VIC 3123
ABN: 72 104 833 507
REG VIC 19340

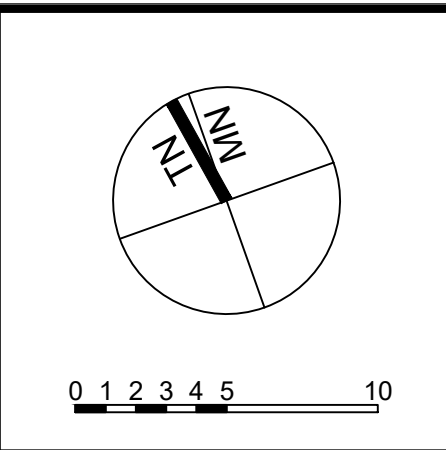

CLIENT BSDSG	
PROJECT GRANVILLE PLACE	

DRAWING TITLE LEVEL 2 FLOOR PLAN			
SCALE 1:250 AT A1 1:500 AT A3	DATE 05/11/2018	DRAWN LP	CHECKED KD
JOB 16007	DRAWING DA1.07	REVISION I-a	




1. GLAZING TO SOUTH FACING PODIUM UNITS AS PER BASIX REQUIREMENTS
2. DIMENSIONS, ANNOTATIONS AND CARPARK ENVELOPES TO FIGURE 5.1 OF AS 2890.1 ADDED TO CARPARK LAYOUTS
BICYCLE PARKING ANNOTATED AS 60'
3. GENERALLY TANDEM CAR PARK WHEELSTOPS UPDATED

KEY TO ARCHITECTURAL DRAWINGS:			
1. Architectural drawings shall be read in conjunction with other consultant drawings and specifications. Any discrepancies shall be referred to Team 2 Architects before proceeding with work.			
2. All dimensions and levels are in millimeters unless noted otherwise. No dimension shall be obtained by scaling the drawing.			
3. All dimensions to be checked on site with any discrepancies referred to Team 2 Architects before proceeding with work.			
4. All work to be carried out in accordance with the requirements of the principal certifying authority, current ncc & Australian standards.			
©Copyright Team 2 Architects This drawing is protected by copyright. All rights are reserved. Unless permitted under the Copyright Act 1968, No part of this drawing may in any form or by any means be reproduced, published, broadcast or transmitted without the prior written permission of the copyright owner. Please Note: If the status of this drawing is not signed off for Construction it may be subject to change, alteration or amendment at the discretion of Team 2 Architects. If so, Team 2 Architects is not liable for any loss, damage, harm or injury whether special, consequential, direct or indirect, suffered by you or any other person as a result of your use of this drawing for construction purposes.			
REVISION	DATE	DESCRIPTION	BY
A	2016.07.06	DEVELOPMENT APPLICATION	LP
B	2016.08.24	REVISED WINDOW SIZES TO MEET BASIX REQUIREMENTS	LP
C	2016.11.10	REQUEST FOR ADDITIONAL INFORMATION	LP
D	2016.11.25	REQUEST FOR ADDITIONAL INFORMATION	LP
E	2016.12.20	REQUEST FOR ADDITIONAL INFORMATION	LP
F	2017.08.11	SECTION 96	PS
G	2018.05.14	SECTION 96	PS
H	2018.06.21	SECTION 96 - 2	PS
I	2018.11.05	REQUEST FOR ADDITIONAL INFORMATION	KD
I/1	2018.12.05	REQUEST FOR ADDITIONAL INFORMATION	KD


TEAM 2
ARCHITECTS

SYDNEY
70/71 Chandos Street
St Leonards NSW 2065
T: + 61 2 9437 3166
E: info@team2.com.au
REG NSW 9940

MELBOURNE
315/737 Burnwood Road
Hawthorn East VIC 3123
ABN: 72 104 833 507
E: info@team2.com.au
REG VIC 15540

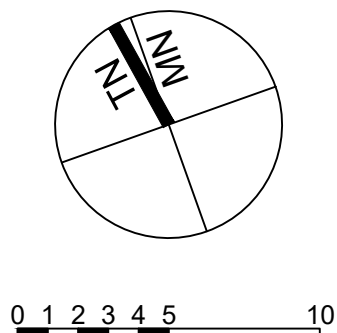

CLIENT BSDSG		DRAWING TITLE LEVEL 3 FLOOR PLAN			
PROJECT GRANVILLE PLACE		SCALE 1:250 AT A1 1:500 AT A3	DATE 05/11/2018	DRAWN LP	CHECKED KD
JOB 16007		DRAWING DA1.08	REVISION I-a		

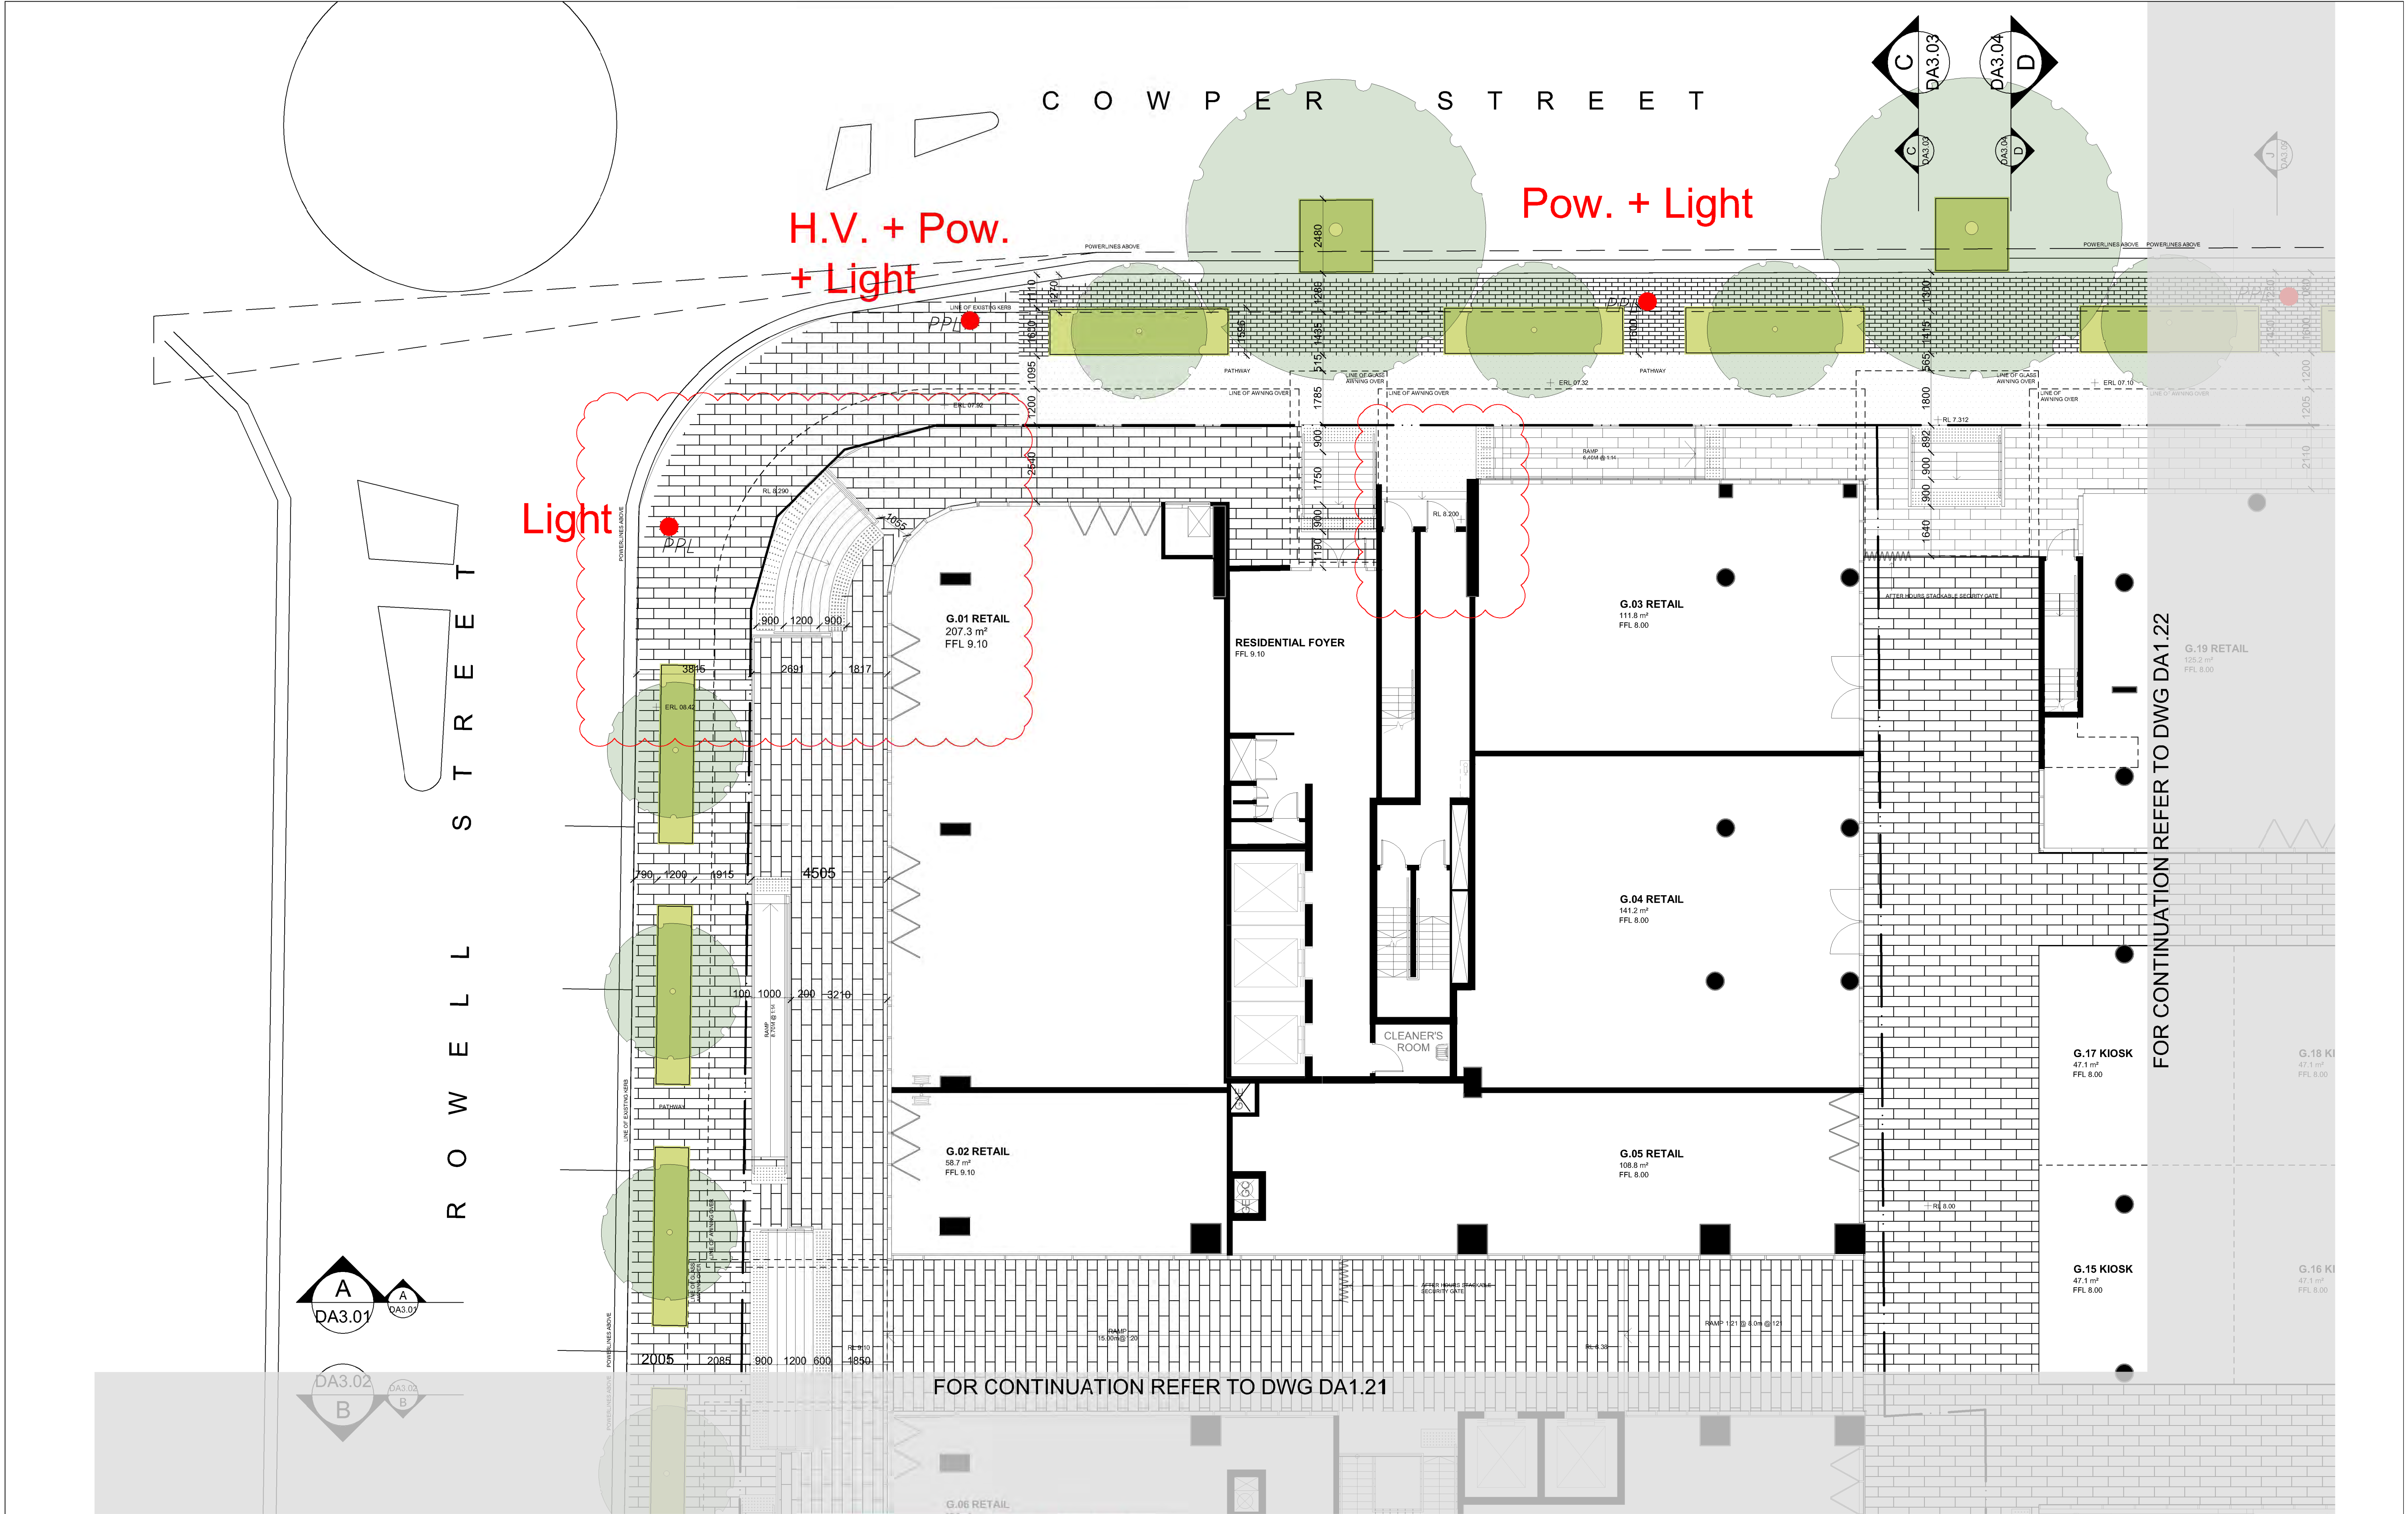

KEY TO ARCHITECTURAL DRAWINGS

1. Architecture drawings shall be read in conjunction with other consistent drawings and specifications. Any discrepancies shall be referred to team 2 architects before proceeding with work.
2. All dimensions and levels are in millimeters unless noted otherwise. No dimension shall be obtained by scaling the drawing.
3. All dimensions to be checked on site with any discrepancies referred to team 2 architects before proceeding with work.
4. All work to be carried out in accordance with the requirements of the principal certifying authority, current ncc & Australian standards.

©Copyright Team 2 Architects
This drawing is protected by copyright. All right are reserved. Unless permitted under the Copyright Act 1968, No part of this drawing may in any form or by any means be reproduced, published, broadcast or transmitted without the prior written permission of the copyright owner. Please Note: If the status of this drawing is not signed off for Construction it may be subject to change, alteration or amendment at the discretion of Team 2 Architects. If not, Team 2 Architects is not liable for any loss, damage, harm or injury whether special, consequential, direct or indirect, suffered by you or any other person as a result of your use of this drawing for construction purposes.

REVISION	DATE	DESCRIPTION	BY
A	2016.12.20	REQUEST FOR ADDITIONAL INFORMATION LP	
B	2018.07.12	SECTION 95-2	SD
C	2018.11.02	REQUEST FOR ADDITIONAL INFORMATION SO	

TEAM 2
ARCHITECTS

SYDNEY
701/1 Chanda Street
St Leonards NSW 2055
T: + 61 2 9437 3168
E: info@team2.com.au
REG NSW: 9940


MELBOURNE
313/737 Burwood Road
Hawthorn East VIC 3123
T: + 61 2 9437 3168
E: info@team2.com.au
REG VIC: 19340

0 1 2 3 4 5

CLIENT
BSDSG

PROJECT
GRANVILLE PLACE

DRAWING TITLE DETAIL PLAN - PUBLIC - DOMAIN 01			
SCALE 1:100@A1 1:200@A3	DATE 17/06/2016	DRAWN SO	CHECKED KD
JOB 16007	DRAWING DA1.20	REVISION C	

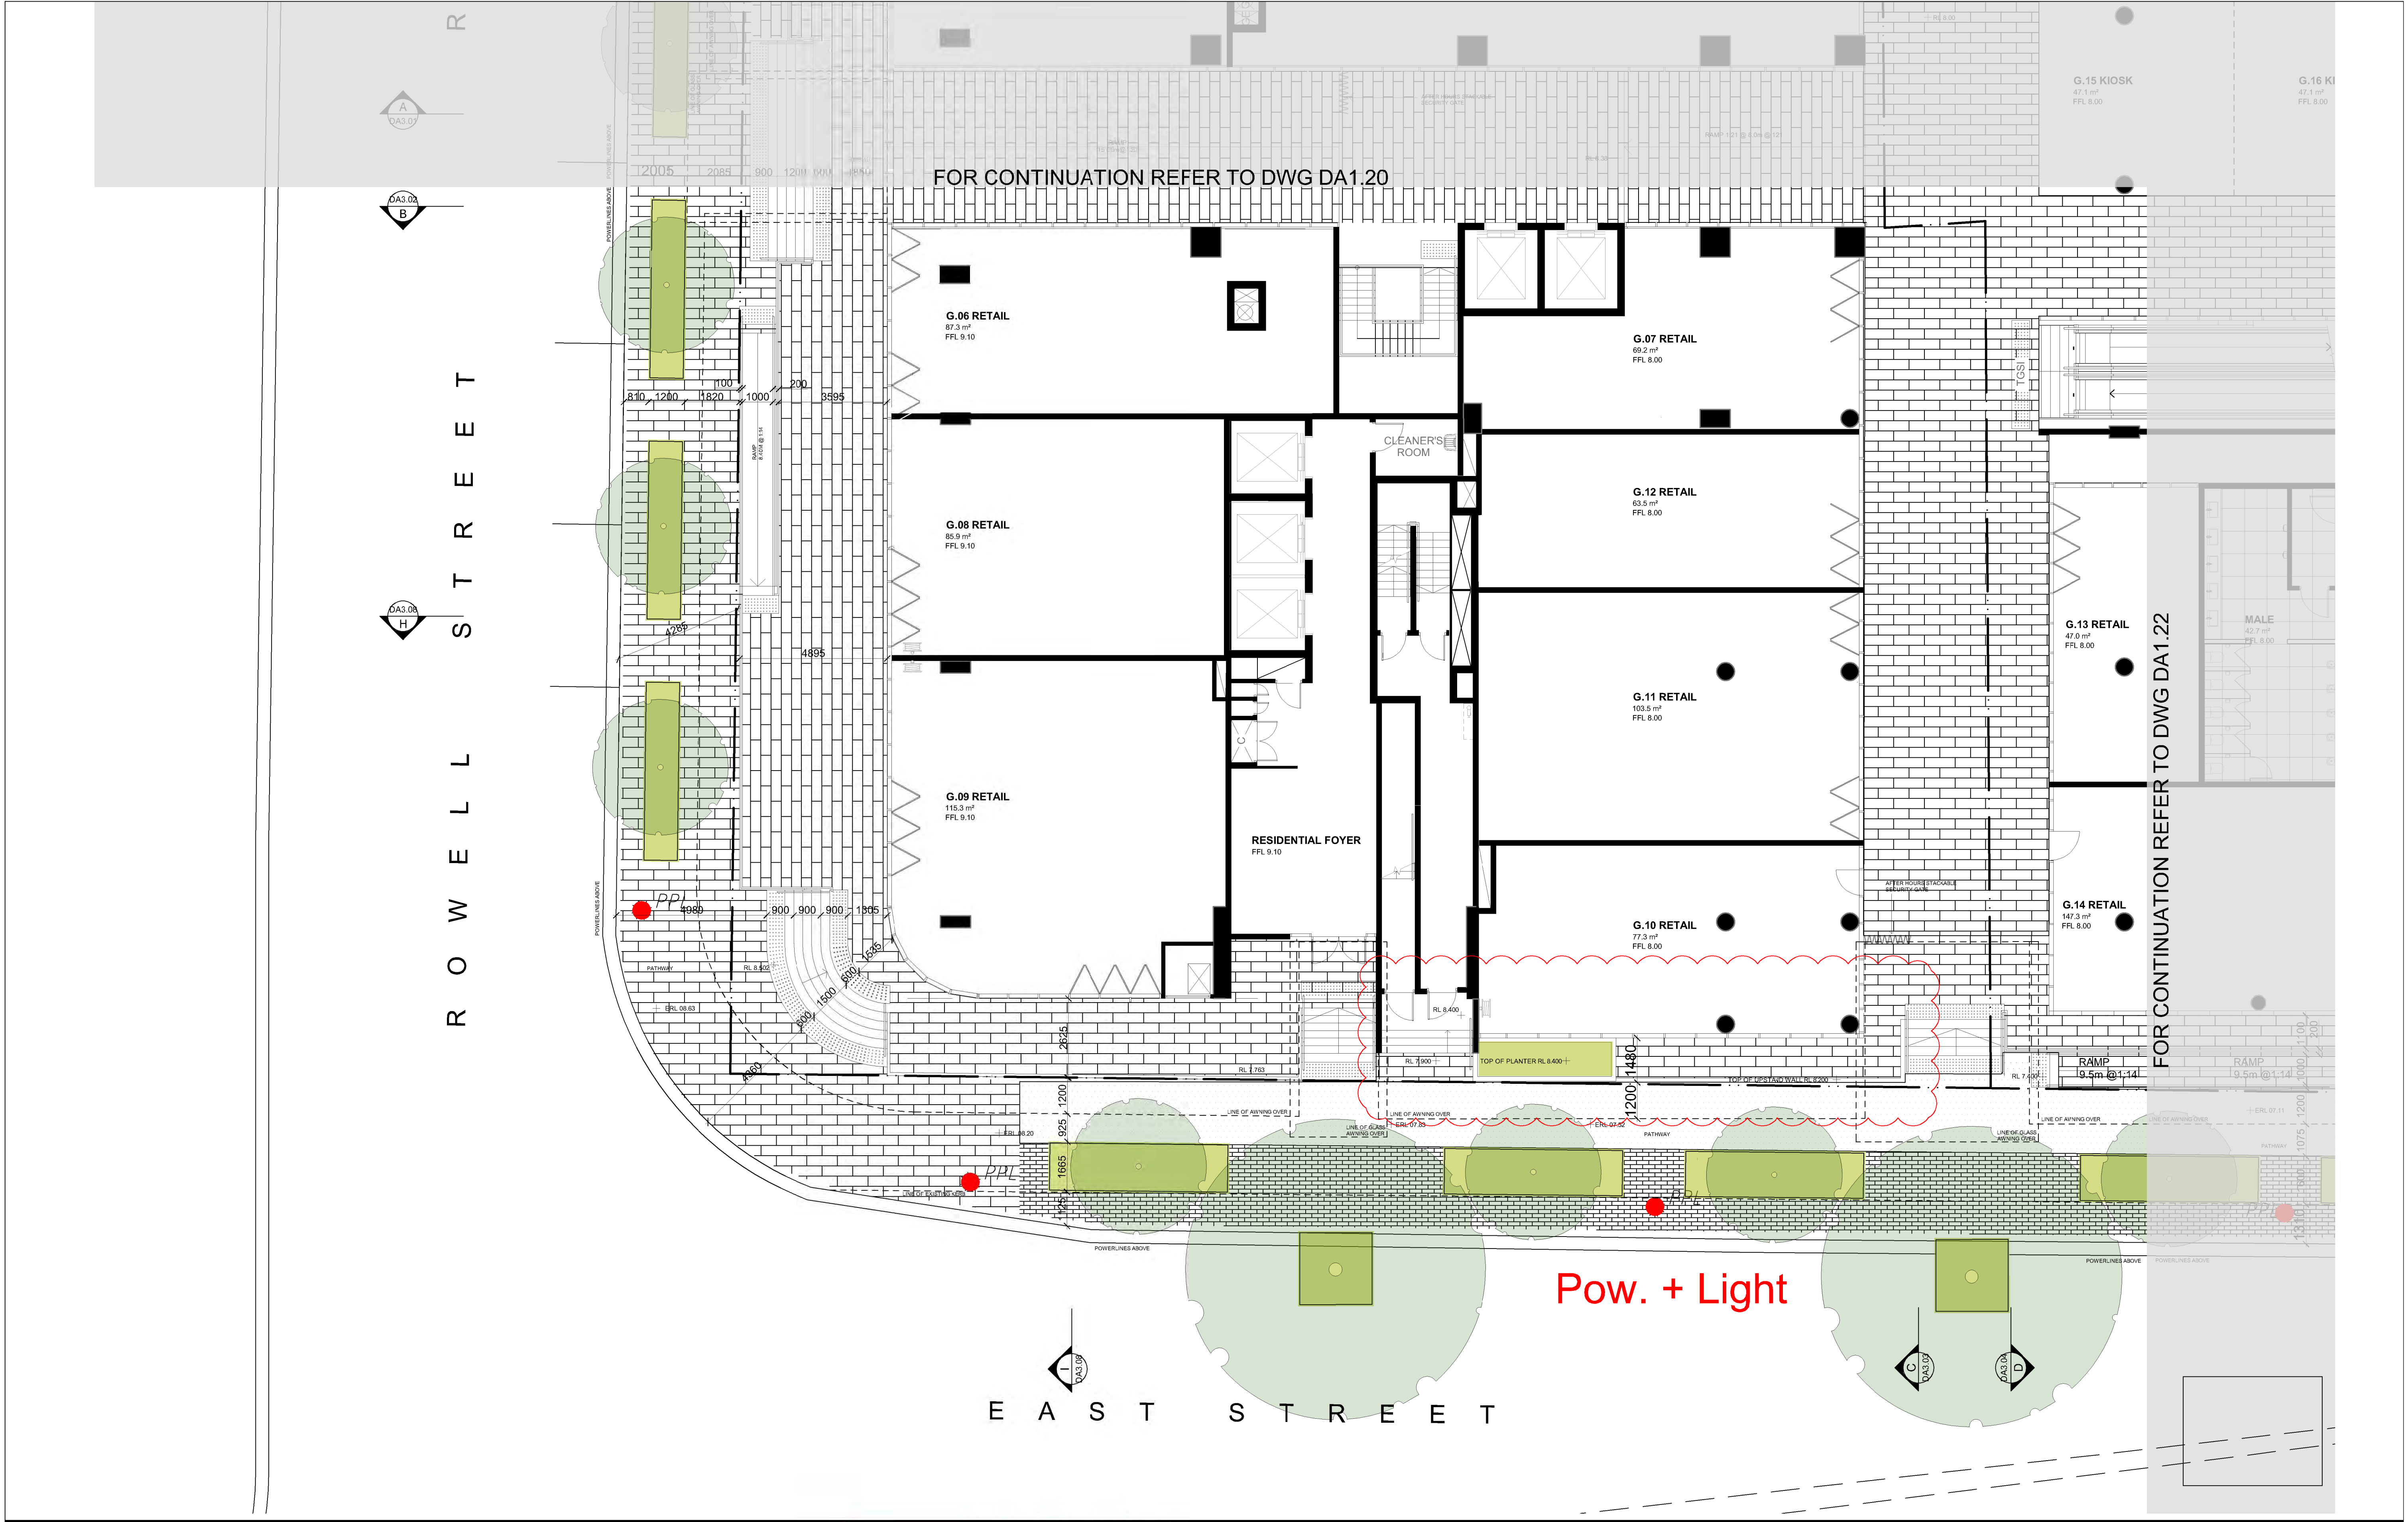

KEY TO ARCHITECTURAL DRAWINGS

1. Architecture drawings shall be read in conjunction with other consultant drawings and specifications. Any discrepancies shall be referred to team 2 architects before proceeding with work.
2. All dimensions and levels are in millimeters unless noted otherwise. No dimension shall be obtained by scaling the drawing.
3. All dimensions to be checked on site with any discrepancies referred to team 2 architects before proceeding with work.
4. All work to be carried out in accordance with the requirements of the principal certifying authority, current ncc & Australian standards.

©Copyright Team 2 Architects
This drawing is protected by copyright. All right are reserved. Unless permitted under the Copyright Act 1968, no part of this drawing may in any form or by any means be reproduced, published, broadcast or transmitted without the prior written permission of the copyright owner. Please Note: If the status of this drawing is not signed off for Construction it may be subject to change, alteration or amendment at the discretion of Team 2 Architects. If not, Team 2 Architects is not liable for any loss, damage, harm or injury whether special, consequential, direct or indirect, suffered by you or any other person as a result of your use of this drawing for construction purposes.

REVISION	DATE	DESCRIPTION	BY
A	2016.12.20	REQUEST FOR ADDITIONAL INFORMATION LP	
B	2018.07.12	SECTION 95-2	SD
C	2018.11.02	REQUEST FOR ADDITIONAL INFORMATION SO	

TEAM 2
ARCHITECTS

SYDNEY
701/1 Chando Street
St Leonards NSW 2055
T: + 61 2 9437 3168
E: info@team2.com.au
REG NSW: 9940


MELBOURNE
313/737 Burnwood Road
Hawthorn East VIC 3123
ABN: 72 104 833 507
REG VIC: 19340

0 1 2 3 4 5

CLIENT
BSDSG

PROJECT
GRANVILLE PLACE

DRAWING TITLE DETAIL PLAN - PUBLIC - DOMAIN 02			
SCALE 1:100@A1 1:200@A3	DATE 17/06/2016	DRAWN SO	CHECKED KD
JOB 16007	DRAWING DA1.21	REVISION C	

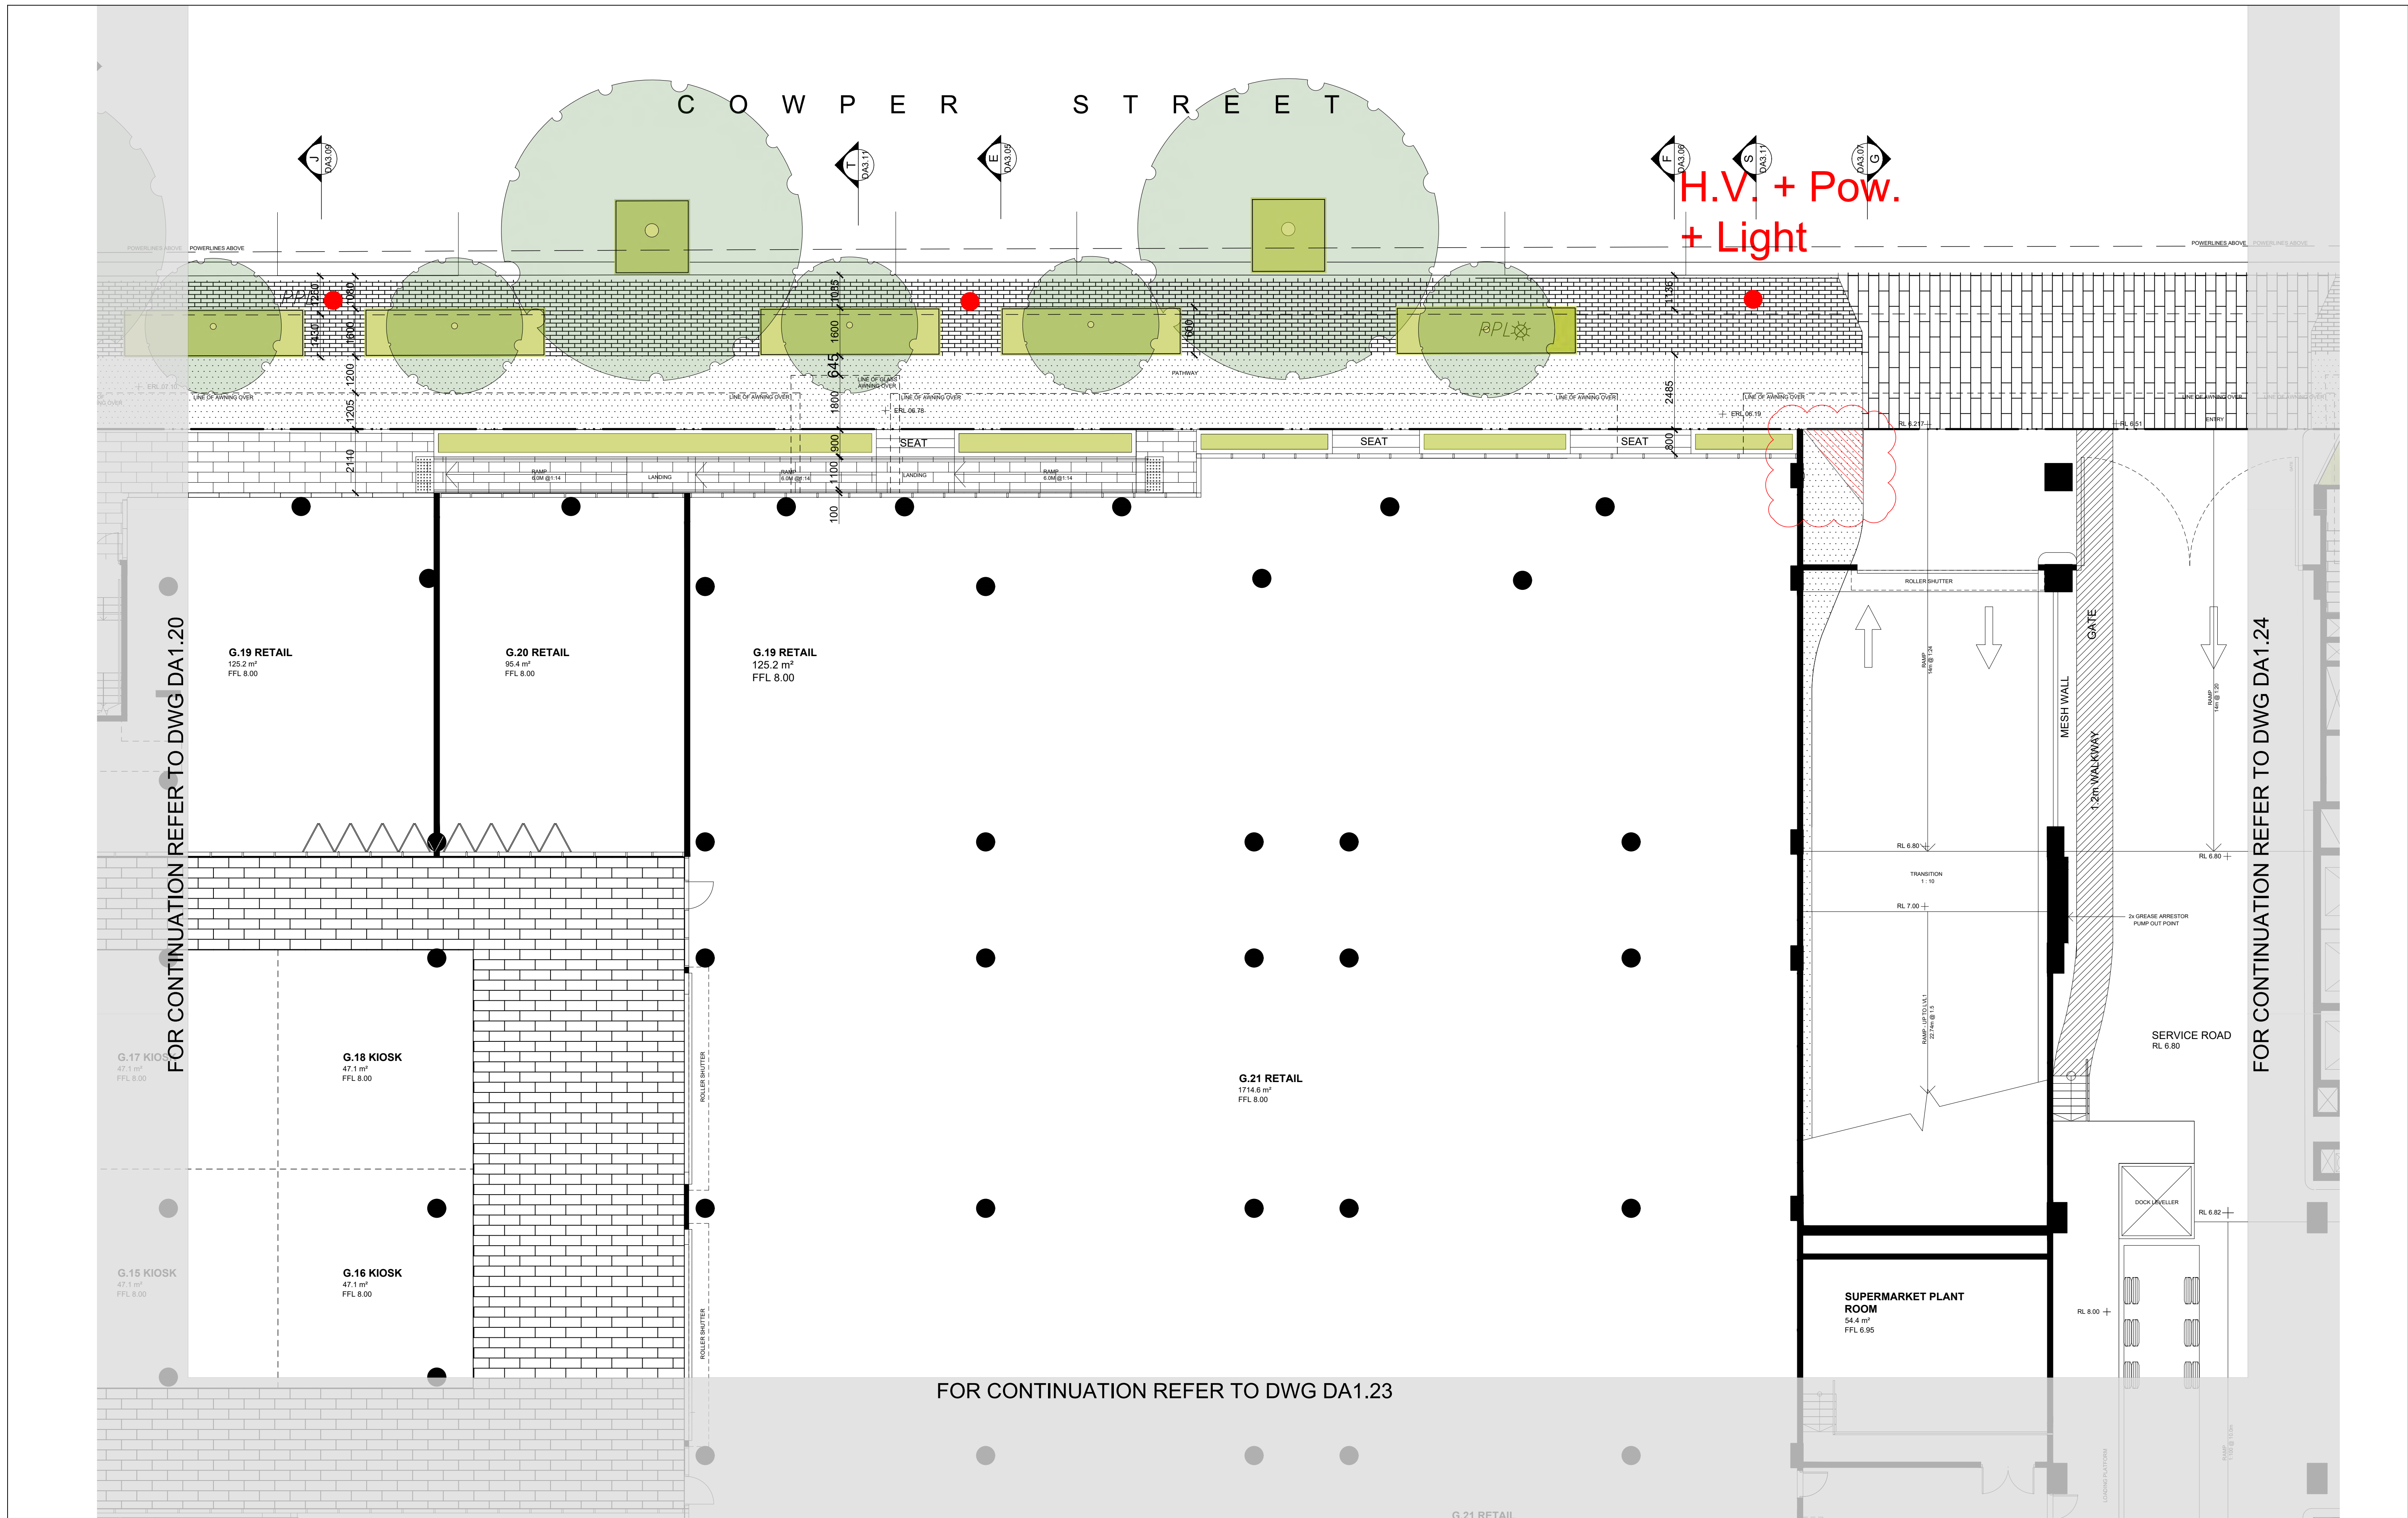

KEY TO ARCHITECTURAL DRAWINGS

1. Architectural drawings shall be read in conjunction with other consultant drawings and specifications. Any discrepancies shall be referred to team 2 architects before proceeding with work.

2. All dimensions and levels are in millimeters unless noted otherwise. No dimension shall be obtained by scaling the drawing.

3. All dimensions to be checked on site with any discrepancies referred to team 2 architects before proceeding with work.

4. All work to be carried out in accordance with the requirements of the principal certifying authority, current ncc & australia standards.

©Copyright Team 2 Architects
This drawing is protected by copyright. All right are reserved. Unless permitted under the Copyright Act 1968. No part of this drawing may in any form or by any means be reproduced, published, broadcast or transmitted without the prior written permission of the copyright owner. Please Note: If the status of this drawing is not noted off for Construction it may be subject to change, alteration or amendment at the discretion of Team 2 Architects. If not, Team 2 Architects is not liable for any loss, damage, harm or injury whether special, consequential, direct or indirect, suffered by you or any other person as a result of your use of this drawing for construction purposes.

REVISION	DATE	DESCRIPTION	BY
A	2016.12.20	REQUEST FOR ADDITIONAL INFORMATION	LP
B	2018.07.12	SECTION 96-2	SD
C	2018.11.02	REQUEST FOR ADDITIONAL INFORMATION	SO


TEAM 2 ARCHITECTS

SYDNEY
70/11 Chandos Street
St Leonards NSW 2065
T: +61 2 9437 3166
E: info@team2.com.au
REG NSW: 9940

MELBOURNE
313/737 Burwood Road
Hawthorn East VIC 3123
ABN: 72 104 833 507
E: info@team2.com.au
REG VIC: 19340

0 1 2 3 4 5

CLIENT BSDSG		DRAWING TITLE DETAIL PLAN - PUBLIC - DOMAIN 03			
PROJECT GRANVILLE PLACE		SCALE 1:100@A1 1:200@A3	DATE 17/06/2016	DRAWN SO	CHECKED KD
JOB 16007		DRAWING DA1.22	REVISION C		

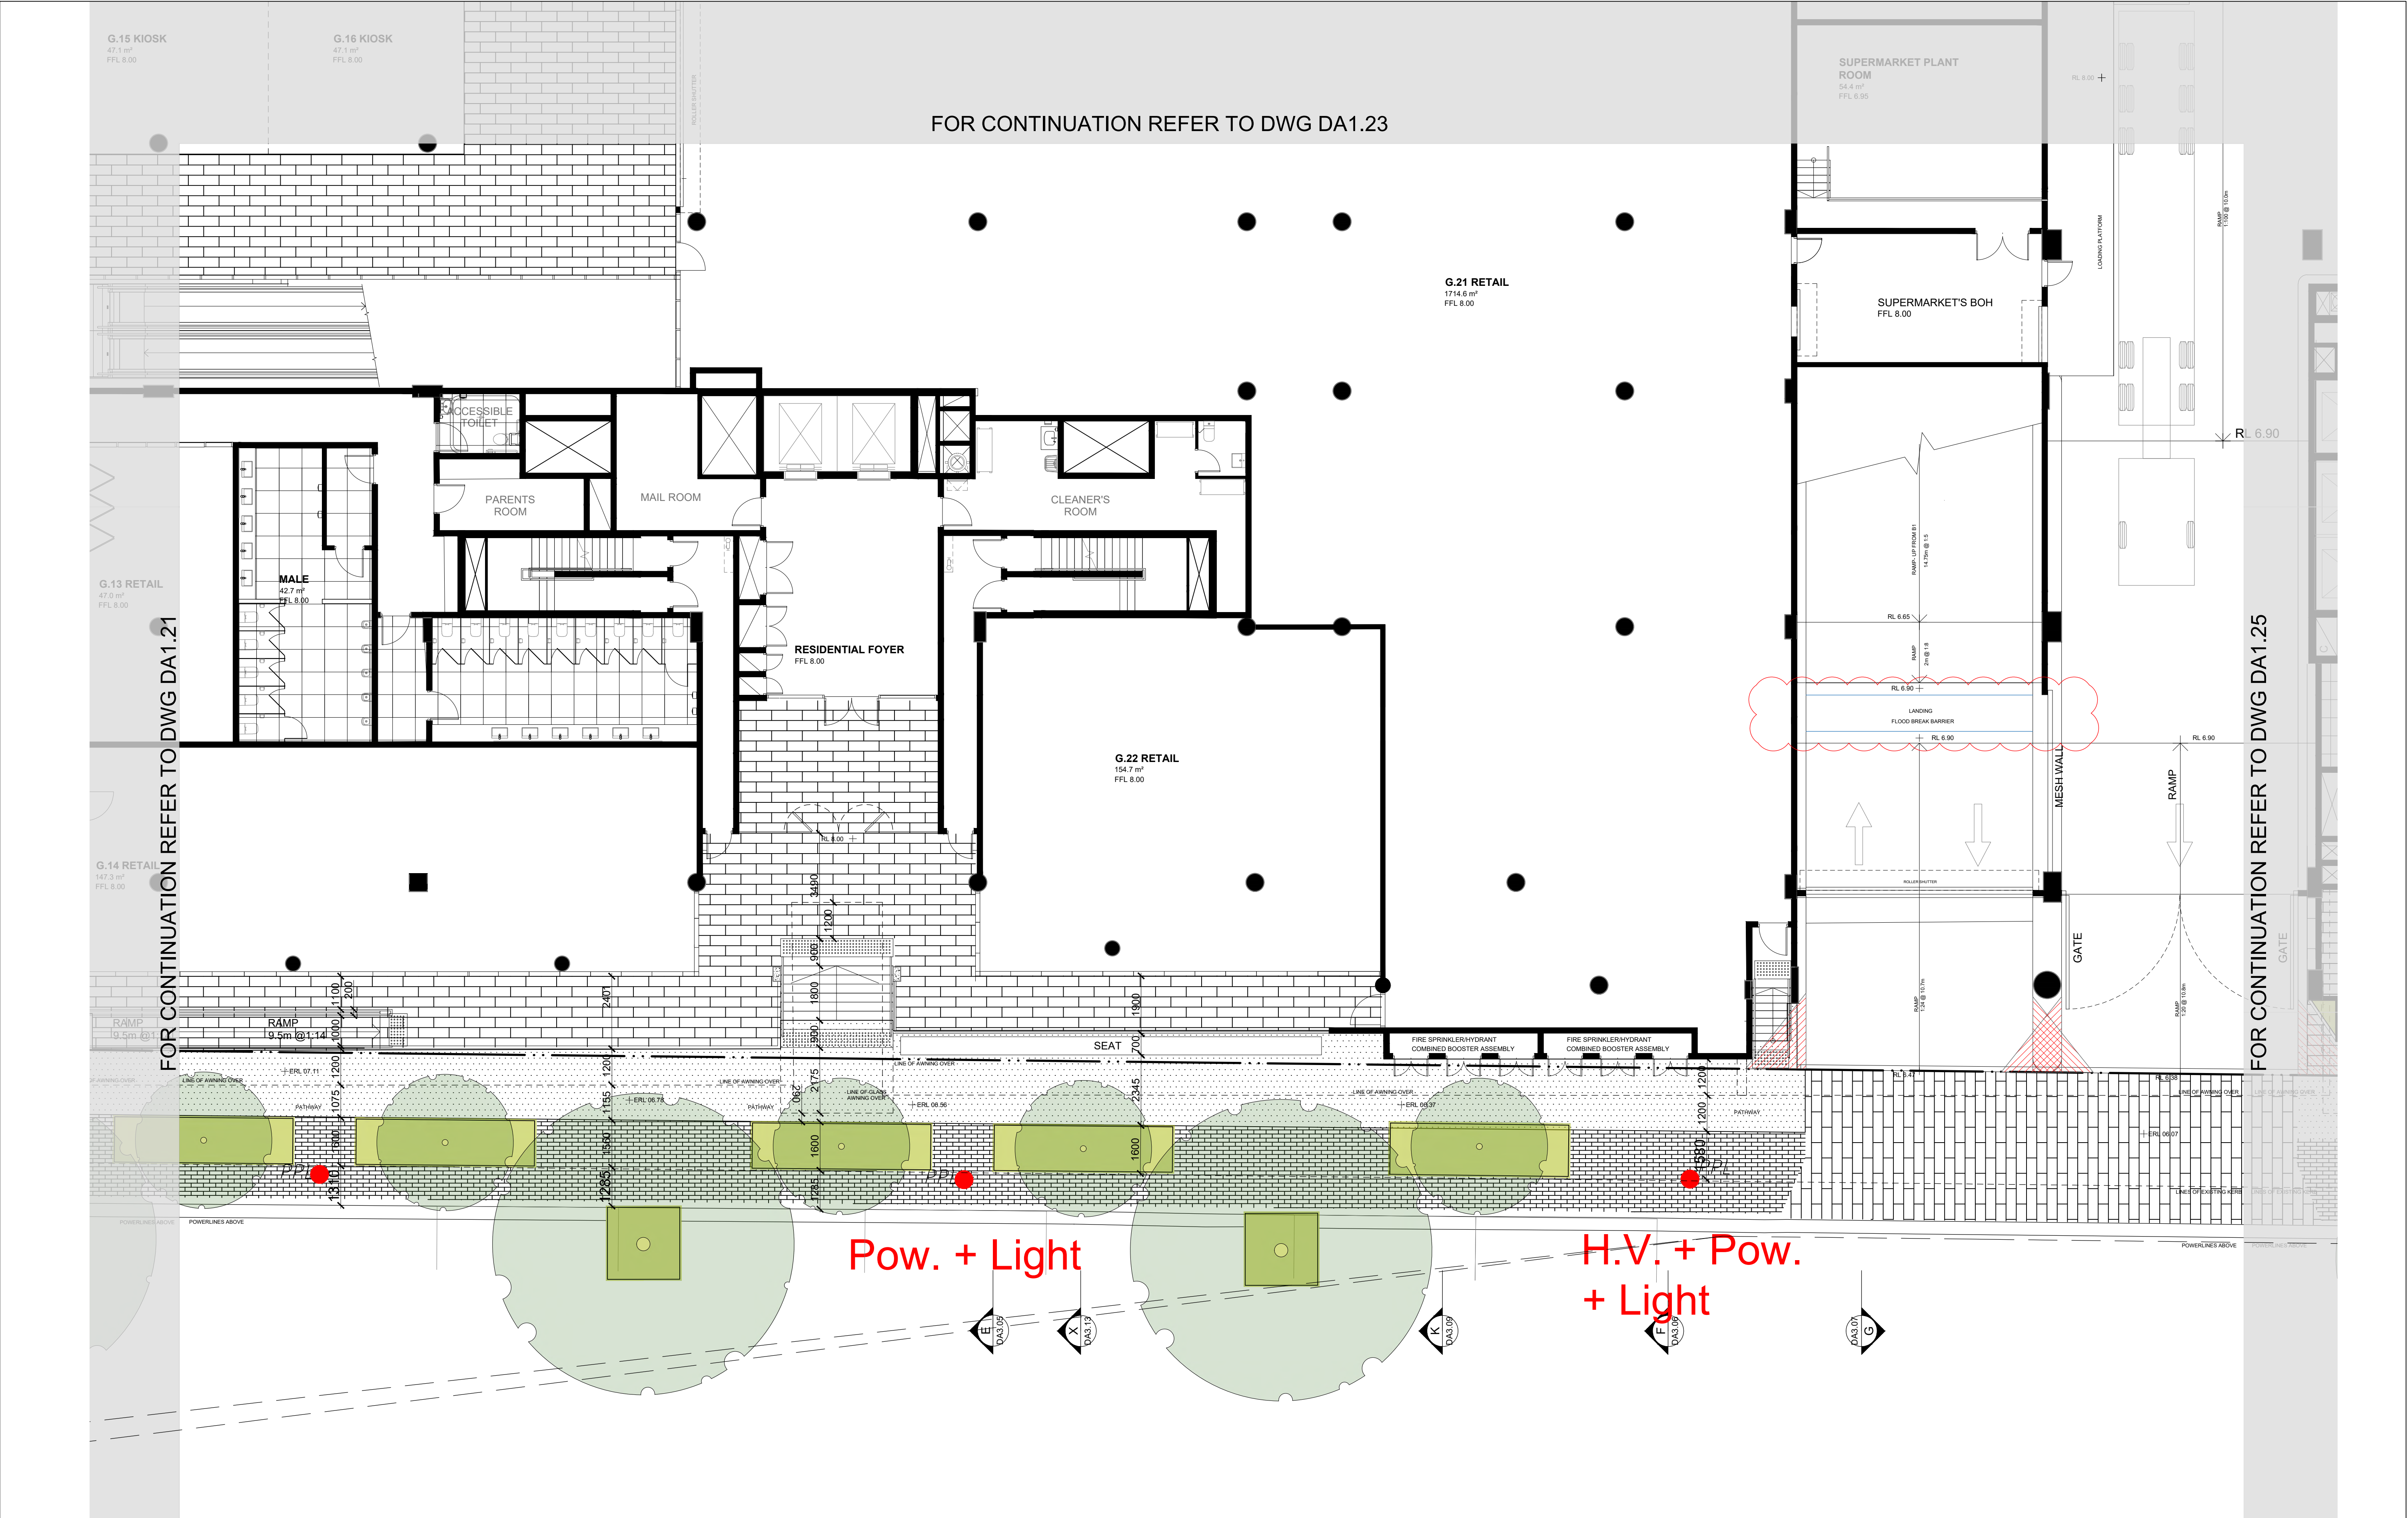

KEY TO ARCHITECTURAL DRAWINGS 1. Architectural drawings shall be read in conjunction with other consultant drawings and specifications. Any discrepancies shall be referred to team 2 architects before proceeding with work. 2. All dimensions and levels are in millimetres unless noted otherwise. No dimension shall be obtained by scaling the drawing. 3. All dimensions to be checked on site with any discrepancies referred to team 2 architects before proceeding with work. 4. All work to be carried out in accordance with the requirements of the principal certifying authority, current ncc & australia standards. ©Copyright Team 2 Architects This drawing is protected by copyright. All rights are reserved. Unless permitted under the Copyright Act 1986, no part of this drawing may in any form or by any means be reproduced, published, broadcast or transmitted without the prior written permission of the copyright owner. Please Note: If the status of this drawing is not signed off for Construction it may be subject to change, alteration or amendment at the discretion of Team 2 Architects. If so, Team 2 Architects is not liable for any loss, damage, harm or injury whether special, consequential, direct or indirect, suffered by you or any other person as a result of your use of this drawing for construction purposes.				<table><tr><th>REVISION</th><th>DATE</th><th>DESCRIPTION</th><th>BY</th></tr><tr><td>A</td><td>2016.12.20</td><td>REQUEST FOR ADDITIONAL INFORMATION</td><td>LP</td></tr><tr><td>B</td><td>2018.07.12</td><td>SECTION 95-2</td><td>SD</td></tr><tr><td>C</td><td>2018.11.02</td><td>REQUEST FOR ADDITIONAL INFORMATION</td><td>SO</td></tr><tr><td>D</td><td>2018.11.05</td><td>REQUEST FOR ADDITIONAL INFORMATION</td><td>SO</td></tr></table>				REVISION	DATE	DESCRIPTION	BY	A	2016.12.20	REQUEST FOR ADDITIONAL INFORMATION	LP	B	2018.07.12	SECTION 95-2	SD	C	2018.11.02	REQUEST FOR ADDITIONAL INFORMATION	SO	D	2018.11.05	REQUEST FOR ADDITIONAL INFORMATION	SO	TEAM 2 ARCHITECTS SYDNEY 70/71 Chandos Street St Leonards NSW 2055 T: + 61 2 9437 3166 E: info@team2.com.au REG NSW: 9940 MELBOURNE 3137/37 Burwood Road Hawthorn East VIC 3123 ABN: 72 104 833 507 REG VIC: 19340								CLIENT BSDSG PROJECT GRANVILLE PLACE				DRAWING TITLE DETAIL PLAN - PUBLIC - DOMAIN 04 <table><tr><td>SCALE 1:100@A1 1:200@A3</td><td>DATE 17/06/2016</td><td>DRAWN SO</td><td>CHECKED KD</td></tr><tr><td>JOB 16007</td><td>DRAWING DA1.23</td><td colspan="2">REVISION D</td></tr></table>				SCALE 1:100@A1 1:200@A3	DATE 17/06/2016	DRAWN SO	CHECKED KD	JOB 16007	DRAWING DA1.23	REVISION D	
REVISION	DATE	DESCRIPTION	BY	
A	2016.12.20	REQUEST FOR ADDITIONAL INFORMATION	LP	
B	2018.07.12	SECTION 95-2	SD	
C	2018.11.02	REQUEST FOR ADDITIONAL INFORMATION	SO	
D	2018.11.05	REQUEST FOR ADDITIONAL INFORMATION	SO	
SCALE 1:100@A1 1:200@A3	DATE 17/06/2016	DRAWN SO	CHECKED KD	
JOB 16007	DRAWING DA1.23	REVISION D	



KEY TO ARCHITECTURAL DRAWINGS

1. Architecture drawings shall be read in conjunction with other consultant drawings and specifications. Any discrepancies shall be referred to team 2 architects before proceeding with work.

2. All dimensions and levels are in millimeters unless noted otherwise. No dimension shall be obtained by scaling the drawing.

3. All dimensions to be checked on site with any discrepancies referred to team 2 architects before proceeding with work.

4. All work to be carried out in accordance with the requirements of the principal certifying authority, current ncc & Australian standards.


©Copyright Team 2 Architects
This drawing is protected by copyright. All right are reserved. Unless permitted under the Copyright Act 1968, no part of this drawing may in any form or by any means be reproduced, published, broadcast or transmitted without the prior written permission of the copyright owner. Please Note: If the status of this drawing is not signed off for Construction it may be subject to change, alteration or amendment at the discretion of Team 2 Architects. If not, Team 2 Architects is not liable for any loss, damage, harm or injury whether special, consequential, direct or indirect, suffered by you or any other person as a result of your use of this drawing for construction purposes.

REVISION	DATE	DESCRIPTION	BY
A	2016.12.20	REQUEST FOR ADDITIONAL INFORMATION LP	
B	2016.07.12	SECTION 95-2	SD
C	2016.11.02	REQUEST FOR ADDITIONAL INFORMATION SO	

TEAM 2
ARCHITECTS


SYDNEY
701/1 Chando Street
St Leonards NSW 2055
T: + 61 2 9437 3168
E: info@team2.com.au
REG NSW: 9940

MELBOURNE
313/737 Burwood Road
Hawthorn East VIC 3123
ABN: 72 104 833 507
REG VIC: 19340

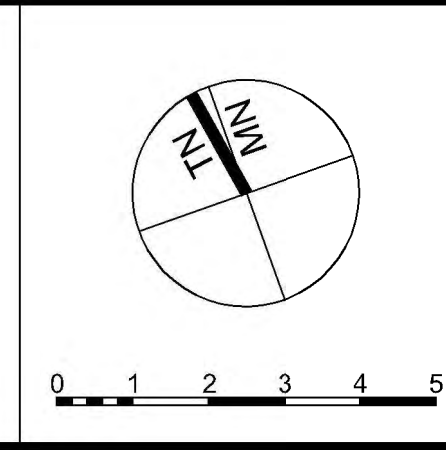

CLIENT BSDSG
PROJECT GRANVILLE PLACE

DRAWING TITLE DETAIL PLAN - PUBLIC - DOMAIN 05			
SCALE 1:100@A1 1:200@A3	DATE 17/06/2016	DRAWN SO	CHECKED KD
JOB 16007	DRAWING DA1.24	REVISION C	

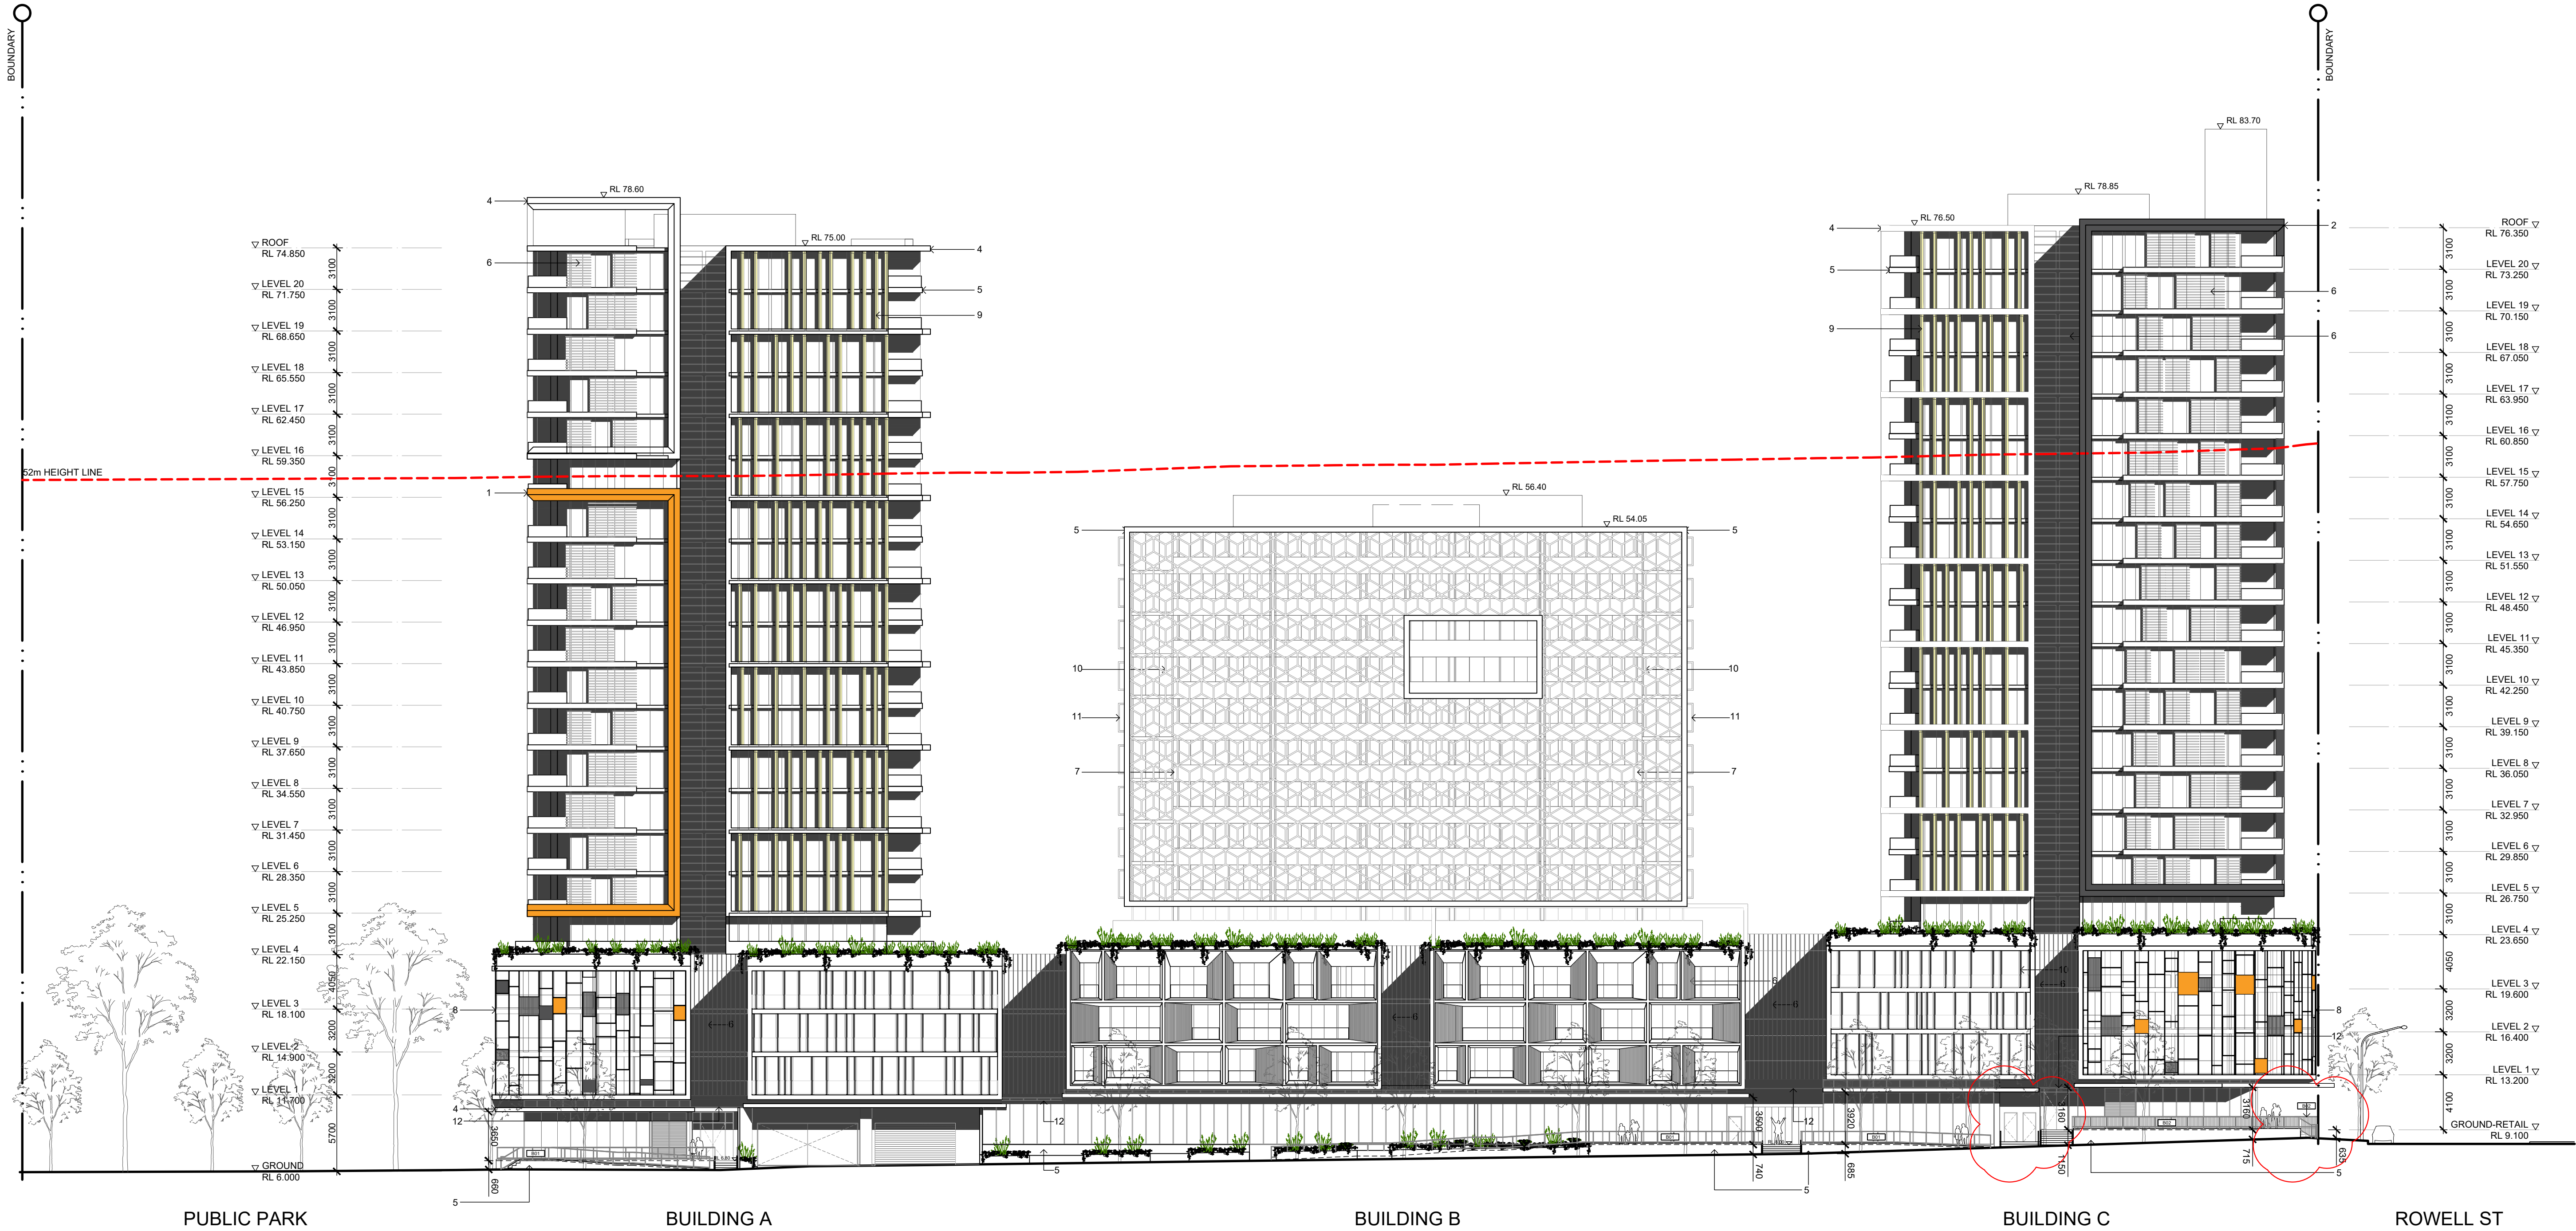

NOTES			LEGEND		
1.	GLAZING TO SOUTH FACING PODIUM UNITS AS PER BASIX REQUIREMENTS	7.	TRESPA - MONTREUX AMBER		
2.	B01 - OPEN STEEL BALUSTRADE - RL LEVEL IS LESS THAN 900mm FROM STREET LEVEL FINISH.	8.	DULUX POWDERCOAT - MONUMENT MATT		
3.	B02 - STEEL BALUSTRADE WITH VERTICAL BALUSTERS - RL LEVEL IS MORE THAN 900mm FROM STREET LEVEL FINISH.	9.	INTERPONE POWDERCOAT ALUMINIUM SUNSCREEN		
		10.	DULUX PAINT COLOUR - ZEUS WHITE POWDERCOATED ALUMINIUM SCREEN		
		11.	GREEN COPPER PANEL CLADDING		
		12.	FRAMELESS GLASS AWNING		

KEY TO ARCHITECTURAL DRAWINGS

1. Architectural drawings shall be read in conjunction with other consultant drawings and specifications. Any discrepancies shall be referred to team 2 architects before proceeding with work.

2. All dimensions and levels are in millimeters unless noted otherwise. No dimension shall be obtained by scaling the drawing.

3. All dimensions to be checked on site with any discrepancies referred to team 2 architects before proceeding with work.

4. All work to be carried out in accordance with the requirements of the principal certifying authority, current ncc & Australian standards.

©Copyright Team 2 Architects
This drawing is protected by copyright. All right are reserved. Unless permitted under the Copyright Act 1968, No part of this drawing may in any form or by any means be reproduced, published, broadcast or transmitted without the prior written permission of the copyright owner. Please Note: If the status of this drawing is not signed off for Construction it may be subject to change, alteration or amendment at the discretion of Team 2 Architects. If a Team 2 Architects is not liable for any loss, damage, harm or injury whether special, consequential, direct or indirect, suffered by you or any other person as a result of your use of this drawing for construction purposes.

REVISION	DATE	DESCRIPTION	BY
A	2016.07.06	DEVELOPMENT APPLICATION	HS
B	2016.11.25	REQUEST FOR ADDITIONAL INFORMATION	LP
C	2016.12.20	REQUEST FOR ADDITIONAL INFORMATION	LP
D	2018.07.12	SECTION 96 - 2	SD
E	2018.11.05	REQUEST FOR ADDITIONAL INFORMATION	KD

TEAM 2
ARCHITECTS

SYDNEY
70/11 Chandos Street
31 Leonard NSW 2065
T: + 61 2 9437 3166
E: info@team2.com.au
REG NSW: 8940

MELBOURNE
313/737 Burwood Road
Hawthorn East VIC 3123
ABN: 72 104 833 507
E: info@team2.com.au
REG VIC: 19340


0 1 2 3 4 5 10

CLIENT
BSDSG

PROJECT
GRANVILLE PLACE

DRAWING TITLE
NORTH - COWPER ST ELEVATION

SCALE 1:250 AT A1 1:500 AT A3	DATE 17/06/2016	DRAWN HS	CHECKED KD
JOB 16007	DRAWING DA2.01		REVISION E

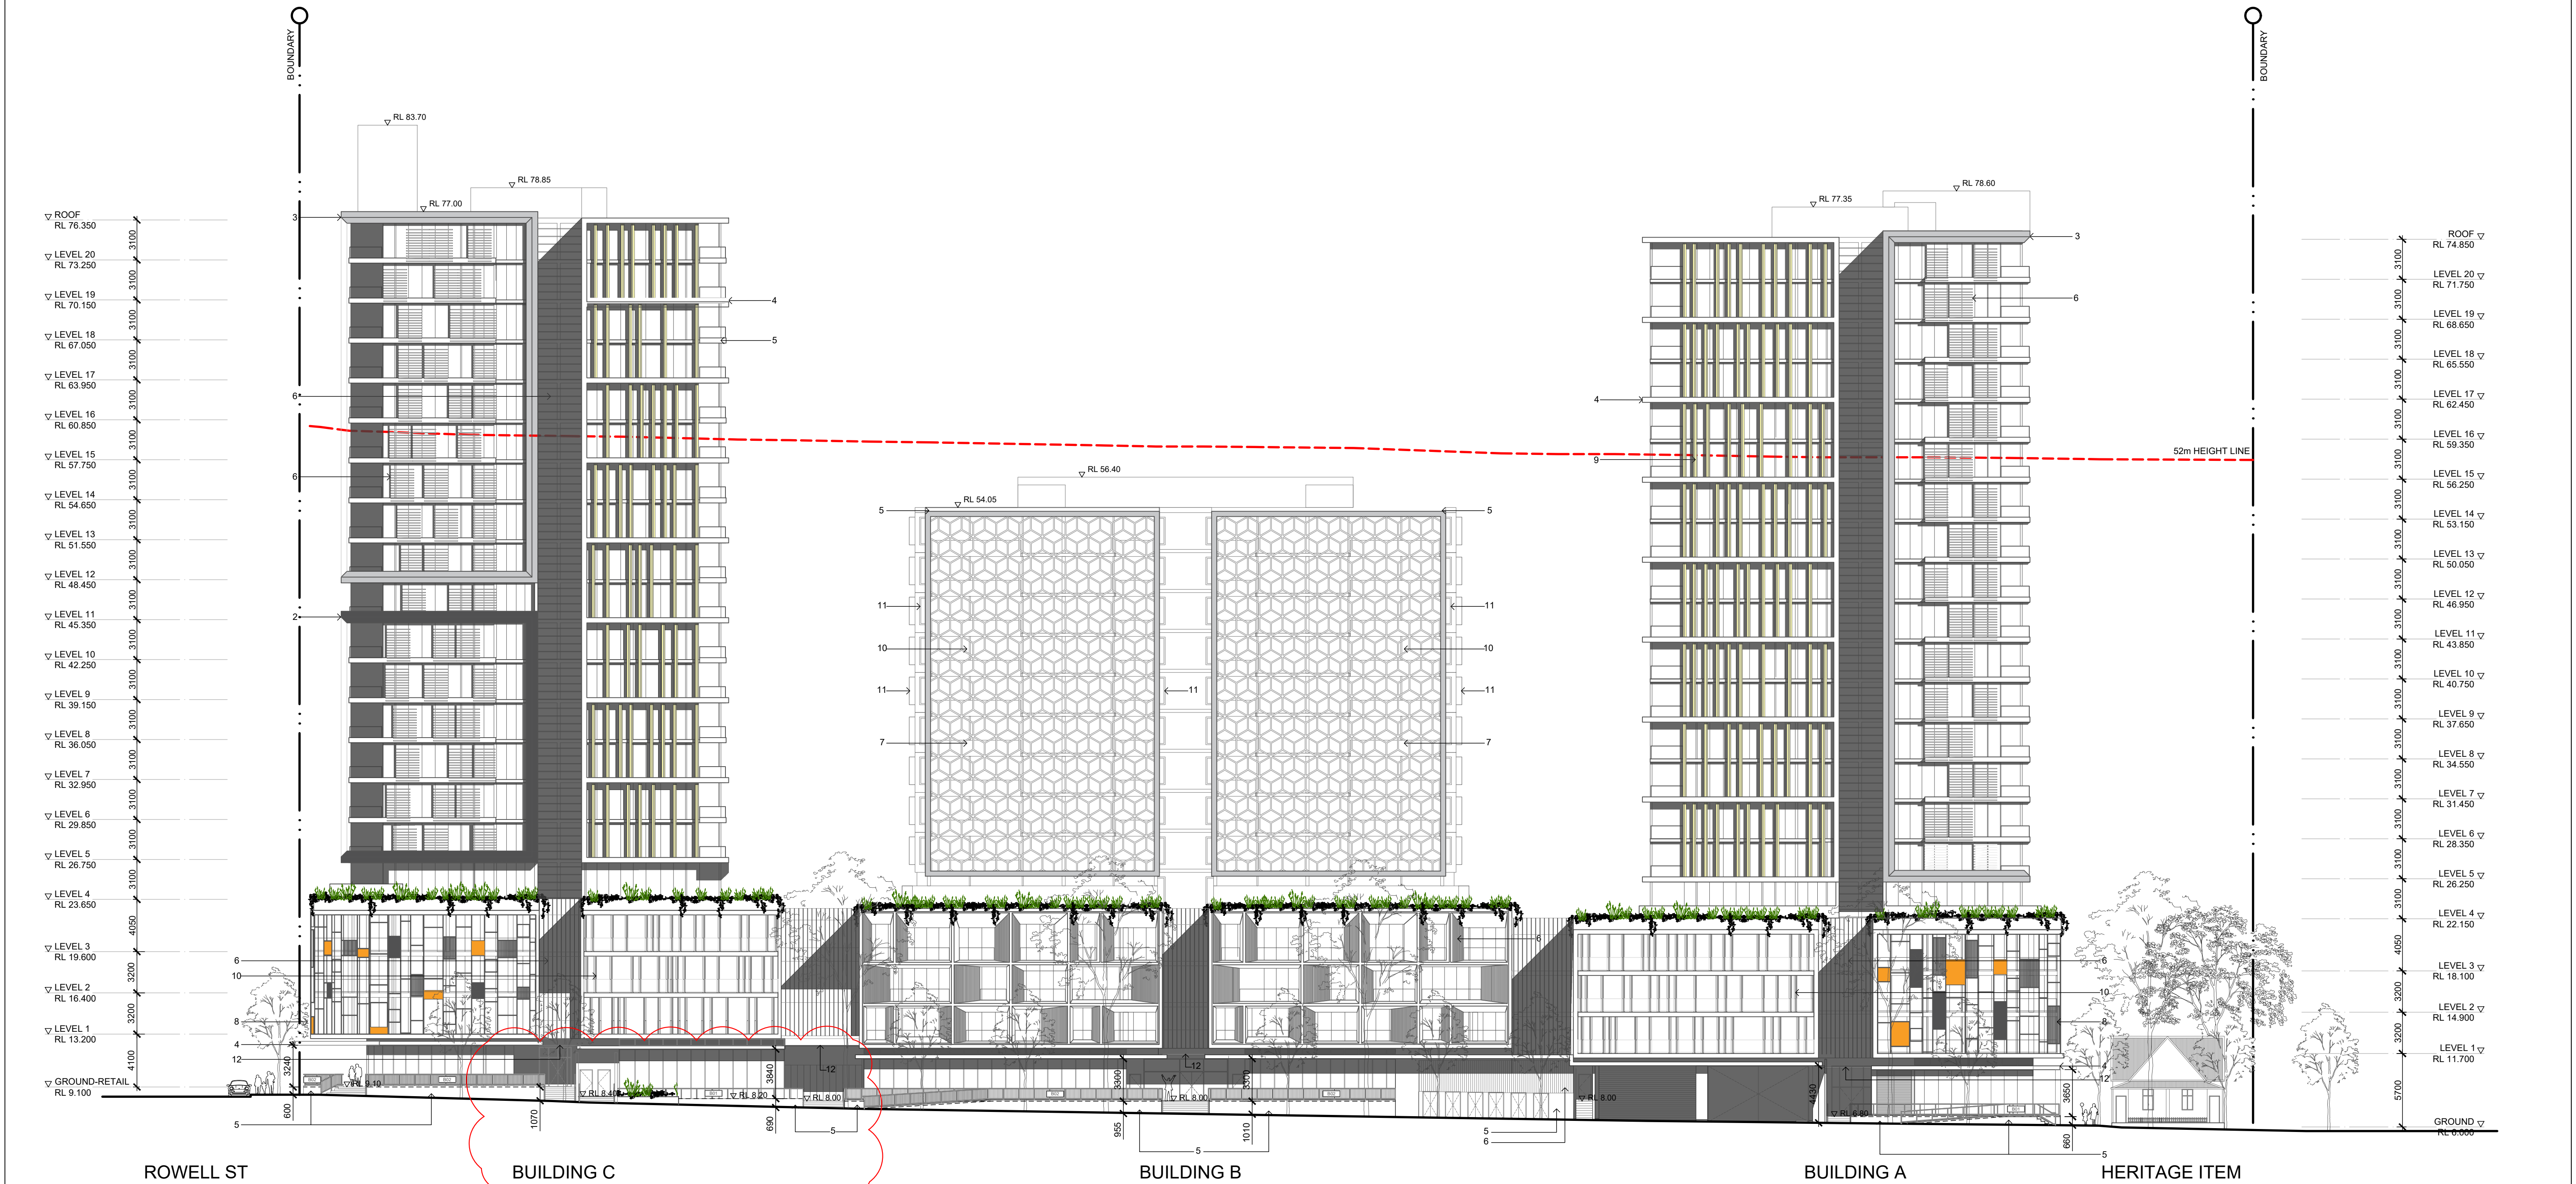

NOTES

1. GLAZING TO SOUTH FACING PODIUM UNITS AS PER BASIX REQUIREMENTS
2. B01 - OPEN STEEL BALUSTRADE - RL LEVEL IS LESS THAN 900mm FROM STREET LEVEL FINISH.
3. B02 - STEEL BALUSTRADE WITH VERTICAL BALUSTERS - RL LEVEL IS MORE THAN 900mm FROM STREET LEVEL FINISH.

LEGEND

- | | |
|---------------------------------------|---|
| 1. DULUX PAINT COLOUR - DAIRY MADE | 7. TRESPA - MONTREUX AMBER |
| 2. DULUX PAINT COLOUR - WESTERN MYALL | 8. DULUX POWDERCOAT - MONUMENT MATT |
| 3. DULUX PAINT COLOUR - MILTON MOON | 9. INTERPONE POWDERCOAT ALUMINIUM SUNSCREEN |
| 4. DULUX PAINT COLOUR - VIVID WHITE | 10. DULUX PAINT COLOUR - ZEUS WHITE POWDERCOATED ALUMINIUM SCREEN |
| 5. DULUX PAINT COLOUR - TIMELESS GREY | 11. GREEN COPPER PANEL GLADDING |
| 6. HARDWOOD TIMBER - CASUARINA | 12. FRAMELESS GLASS AWNING |

KEY TO ARCHITECTURAL DRAWINGS:
1. Architectural drawings shall be read in conjunction with other consultant drawings and specifications. Any discrepancies shall be referred to team 2 architects before proceeding with work.
2. All dimensions and levels are in millimeters unless noted otherwise. No dimension shall be obtained by scaling the drawing.
3. All dimensions to be checked on site with any discrepancies referred to team 2 architects before proceeding with work.
4. All work to be carried out in accordance with the requirements of the principal certifying authority, current ncc & australian standards.

©Copyright Team 2 Architects
This drawing is protected by copyright. All right are reserved. Unless permitted under the Copyright Act 1968, No part of this drawing may in any form or by any means be reproduced, published, broadcast or transmitted without the prior written permission of the copyright owner. Please Note if the status of this drawing is not signed off For Construction it may be subject to change, alteration or amendment at the discretion of Team 2 Architects. If so, Team 2 Architects is not liable for any loss, damage, harm or injury whether special, consequential, direct or indirect, suffered by you or any other person as a result of your use of this drawing for construction purposes.

REVISION	DATE	DESCRIPTION	BY
A	2016.07.06	DEVELOPMENT APPLICATION	HS
B	2016.08.24	REVISED WINDOW SIZES TO MEET BASIX REQUIREMENTS	HS
C	2016.11.25	REQUEST FOR ADDITIONAL INFORMATION	LP
D	2016.12.20	REQUEST FOR ADDITIONAL INFORMATION	LP
E	2018.07.12	SECTION 96 - 2	SD
F	2018.11.05	REQUEST FOR ADDITIONAL INFORMATION	KD

TEAM 2
ARCHITECTS

SYDNEY
701/1 Chandos Street
St Leonards NSW 2065
T: + 61 2 9437 3166
E: info@team2.com.au
REG NSW: 9940

MELBOURNE
313/737 Burwood Road
Hawthorn East VIC 3123
ABN: 72 104 833 507
REG VIC: 19340

0 1 2 3 4 5 10

CLIENT
BSDSG

PROJECT
GRANVILLE PLACE

DRAWING TITLE
SOUTH - EAST STREET ELEVATION

SCALE 1:250 AT A1 1:500 AT A3	DATE 17/06/2016	DRAWN HS	CHECKED KD
JOB 16007	DRAWING DA2.02	REVISION F	



NOTES

1. GLAZING TO SOUTH FACING PODIUM UNITS AS PER BASIX REQUIREMENTS
2. B01 - OPEN STEEL BALUSTRADE - RL LEVEL IS LESS THAN 900mm FROM STREET LEVEL FINISH.
3. B02 - STEEL BALUSTRADE WITH VERTICAL BALUSTERS - RL LEVEL IS MORE THAN 900mm FROM STREET LEVEL FINISH.

LEGEND

- | | |
|---------------------------------------|---|
| 1. DULUX PAINT COLOUR - DAIRY MADE | 7. TRESPA - MONTREUX AMBER |
| 2. DULUX PAINT COLOUR - WESTERN MYALL | 8. DULUX POWDERCOAT - MONUMENT MATT |
| 3. DULUX PAINT COLOUR - MILTON MOON | 9. INTERPONE POWDERCOAT ALUMINIUM SUNSCREEN |
| 4. DULUX PAINT COLOUR - VIVID WHITE | 10. DULUX PAINT COLOUR - ZEUS WHITE POWDERCOATED ALUMINIUM SCREEN |
| 5. DULUX PAINT COLOUR - TIMELESS GREY | 11. GREEN COPPER PANEL CLADDING |
| 6. HARDWOOD TIMBER - CASUARINA | 12. FRAMELESS GLASS AWNING |

IMPORTANT NOTES:
Do not scale from drawings. All dimensions shall be checked on site before commencement of work. All discrepancies shall be brought to the attention of the Architect. Larger scale drawings and written dimensions take precedence. This drawing is copyright and the property of the author, and must not be retained, copied or used without the express authority of MARCHESE PARTNERS INTERNATIONAL PTY. LTD.

REVISION	DATE	DESCRIPTION	BY
A	2016.07.06	DEVELOPMENT APPLICATION	HS
B	2016.08.24	REVISED WINDOW SIZES TO MEET BASIX REQUIREMENTS	HS
C	2016.11.25	REQUEST FOR ADDITIONAL INFORMATION	LP
D	2016.12.20	REQUEST FOR ADDITIONAL INFORMATION	LP
E	2018.07.12	SECTION 96 - 2	SD

marchesepartners

Marchese Partners International Pty Ltd
Level 1, 53 Walker Street, North Sydney, NSW 2060, Australia
P +61 2 9922 4375 F +61 2 9929 5786 E info@marchesepartners.com
www.marchesepartners.com
Sydney • Brisbane • Canberra • Melbourne • Adelaide • Perth
London • Kuala Lumpur • Auckland
ABN 20 098 552 151


0 1 2 3 4 5 10

CLIENT
BSDSG

PROJECT
GRANVILLE PLACE

DRAWING TITLE
EAST - PUBLIC PARK ELEVATION

SCALE 1:250 AT A1 1:500 AT A3	DATE 17/06/2016	DRAWN HS	CHECKED PS
JOB 16007	DRAWING DA2.03	REVISION E	

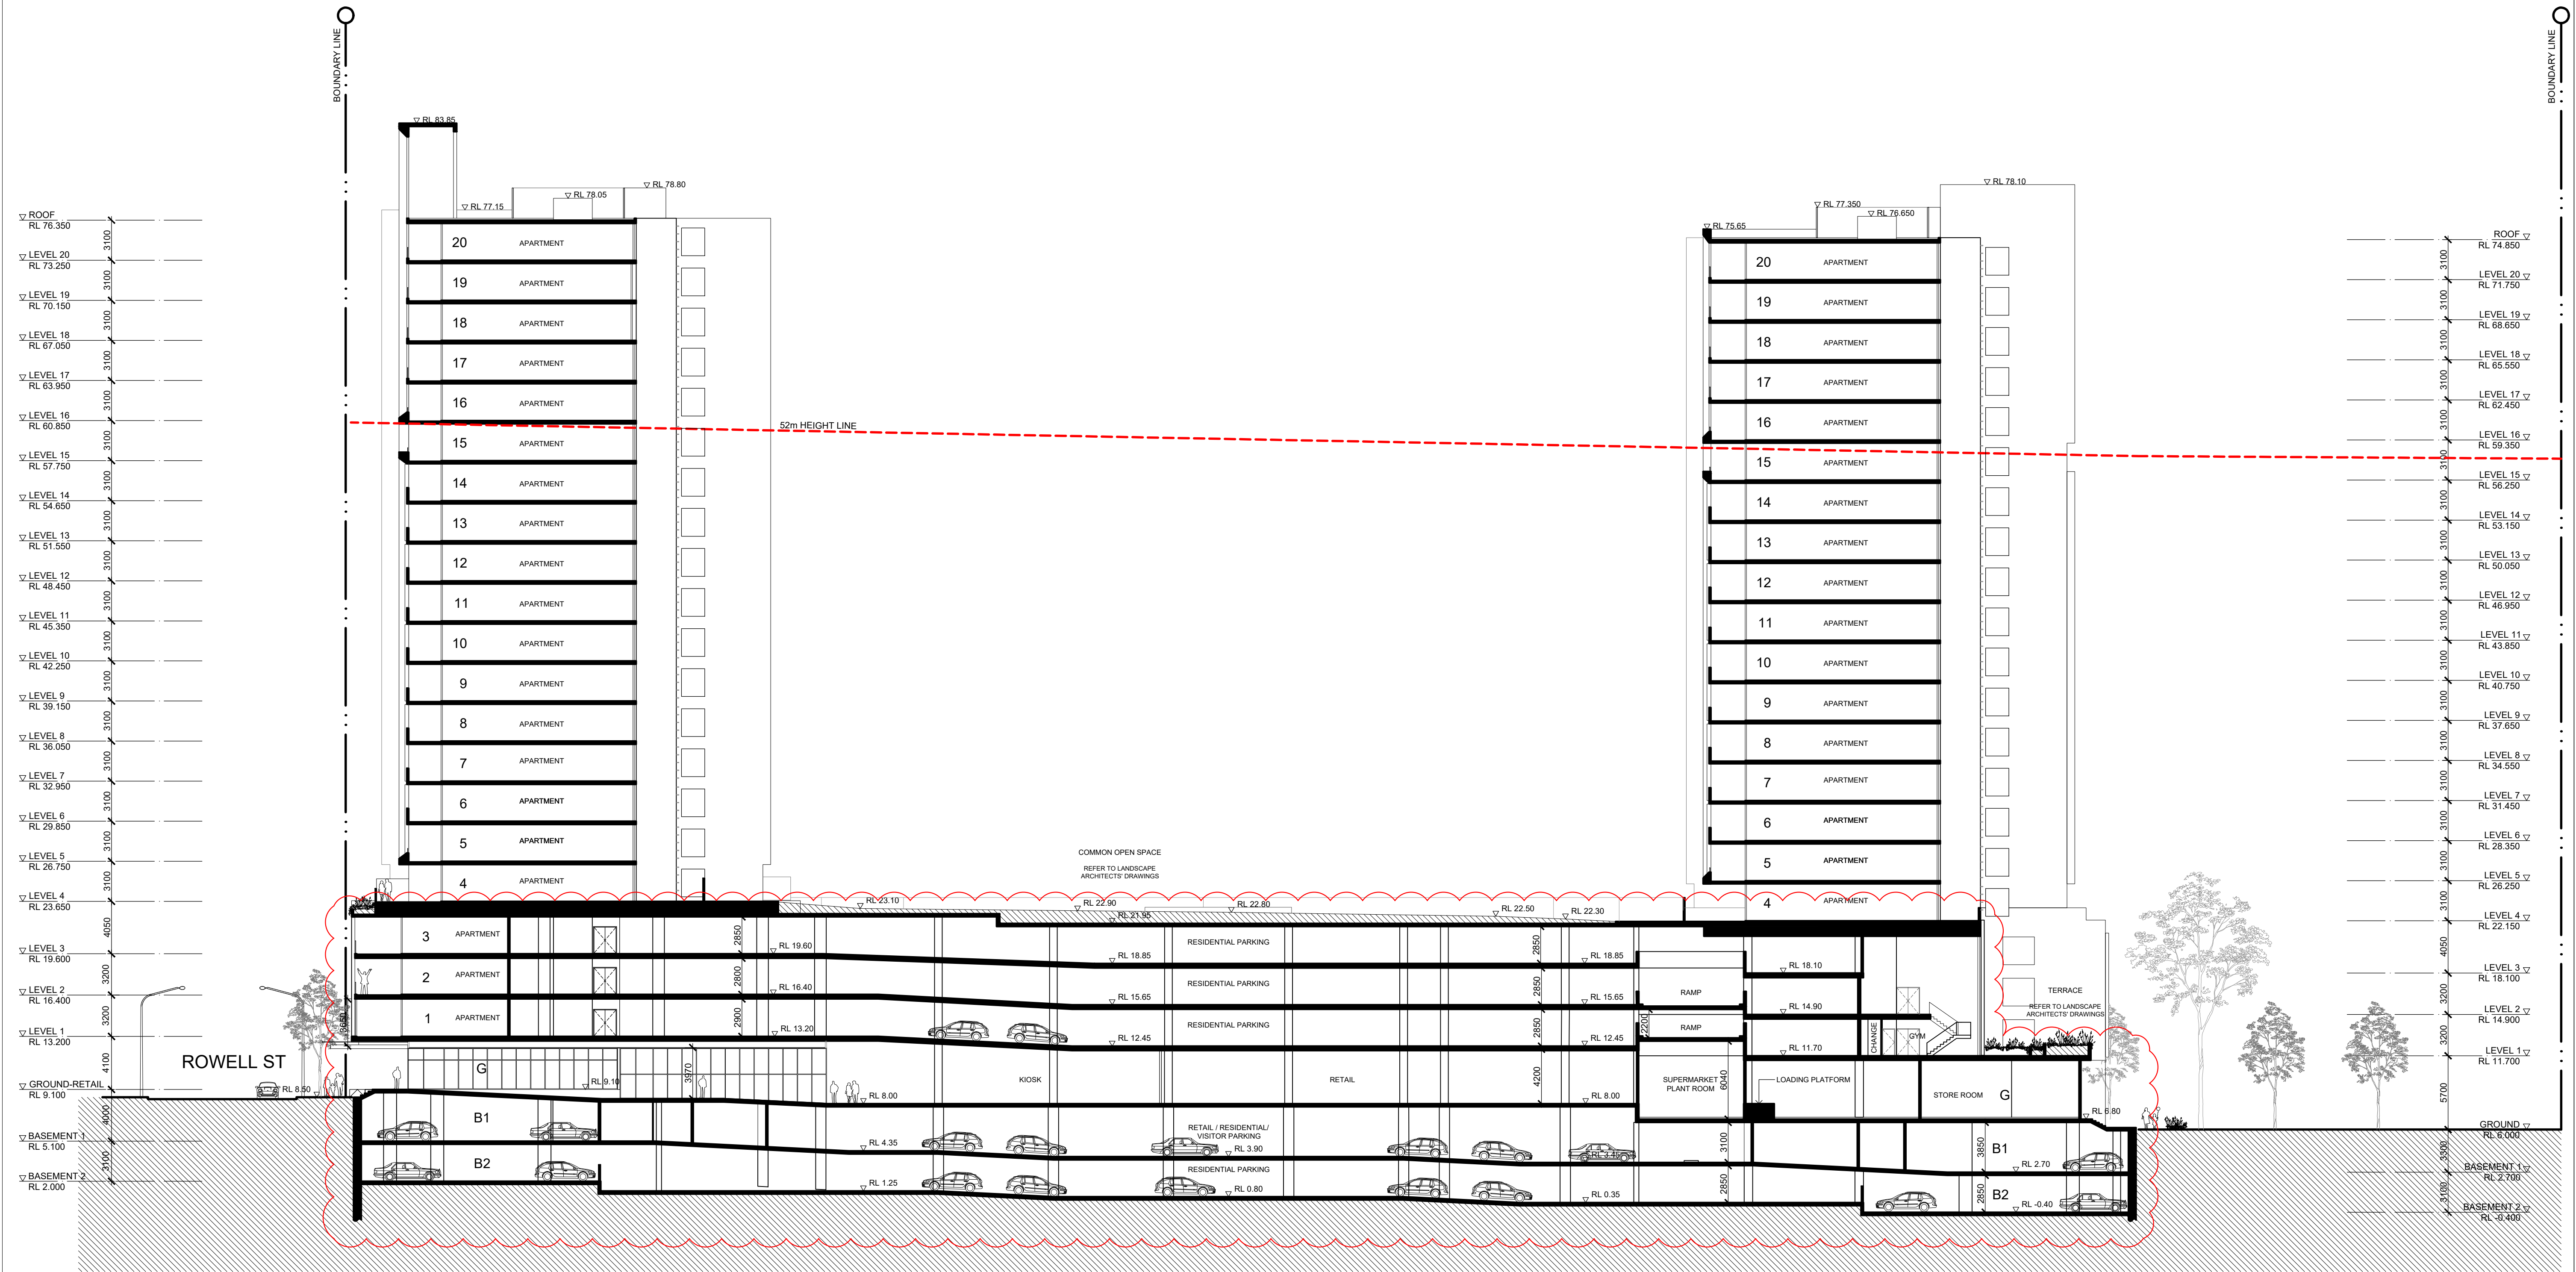


LEGEND			
1. DULUX PAINT COLOUR - DAIRY MADE	7. TRESPA - MONTREUX AMBER		
2. DULUX PAINT COLOUR - WESTERN MYALL	8. DULUX POWDERCOAT - MONUMENT MATT		
3. DULUX PAINT COLOUR - MILTON MOON	9. INTERPONE POWDERCOAT ALUMINIUM SUNSCREEN		
4. DULUX PAINT COLOUR - VIVID WHITE	10. DULUX PAINT COLOUR - ZEUS WHITE POWDERCOATED ALUMINIUM SCREEN		
5. DULUX PAINT COLOUR - TIMELESS GREY	11. GREEN COPPER PANEL CLADDING		
6. HARDWOOD TIMBER - CASUARINA	12. FRAMELESS GLASS AWNING		

IMPORTANT NOTES: Do not scale from drawings. All dimensions shall be checked on site before commencement of work. All discrepancies shall be brought to the attention of the Architect. Larger scale drawings and written dimensions take precedence. This drawing is copyright and the property of the author, and must not be retained, copied or used without the express authority of MARCHESE PARTNERS INTERNATIONAL PTY. LTD.	REVISION	DATE	DESCRIPTION	BY	marchesepartners Marchese Partners International Pty Ltd Level 1, 53 Walker Street, North Sydney, NSW 2060, Australia P +61 2 9922 4375 F +61 2 9929 5786 E info@marchesepartners.com www.marchesepartners.com Sydney · Brisbane · Canberra · Melbourne · Adelaide · Perth London · Kuala Lumpur · Auckland ABN 20 098 552 151	01234510	CLIENT BSDSG		DRAWING TITLE SECTION AA			
	A	2016.07.06	DEVELOPMENT APPLICATION	JR			PROJECT GRANVILLE PLACE	SCALE 1:250 AT A1 1:500 AT A3	DATE 17/06/2016	DRAWN JR	CHECKED EN	
	B	2016.12.20	REQUEST FOR ADDITIONAL INFORMATION	LP								
	C	2016.11.25	REQUEST FOR ADDITIONAL INFORMATION	LP				JOB 16007	DRAWING DA3.01	REVISION E		
	D	2016.12.20	REQUEST FOR ADDITIONAL INFORMATION	LP								
	E	2018.07.12	SECTION 96 - 2	SD								


BOUNDARY LINE

BOUNDARY LINE

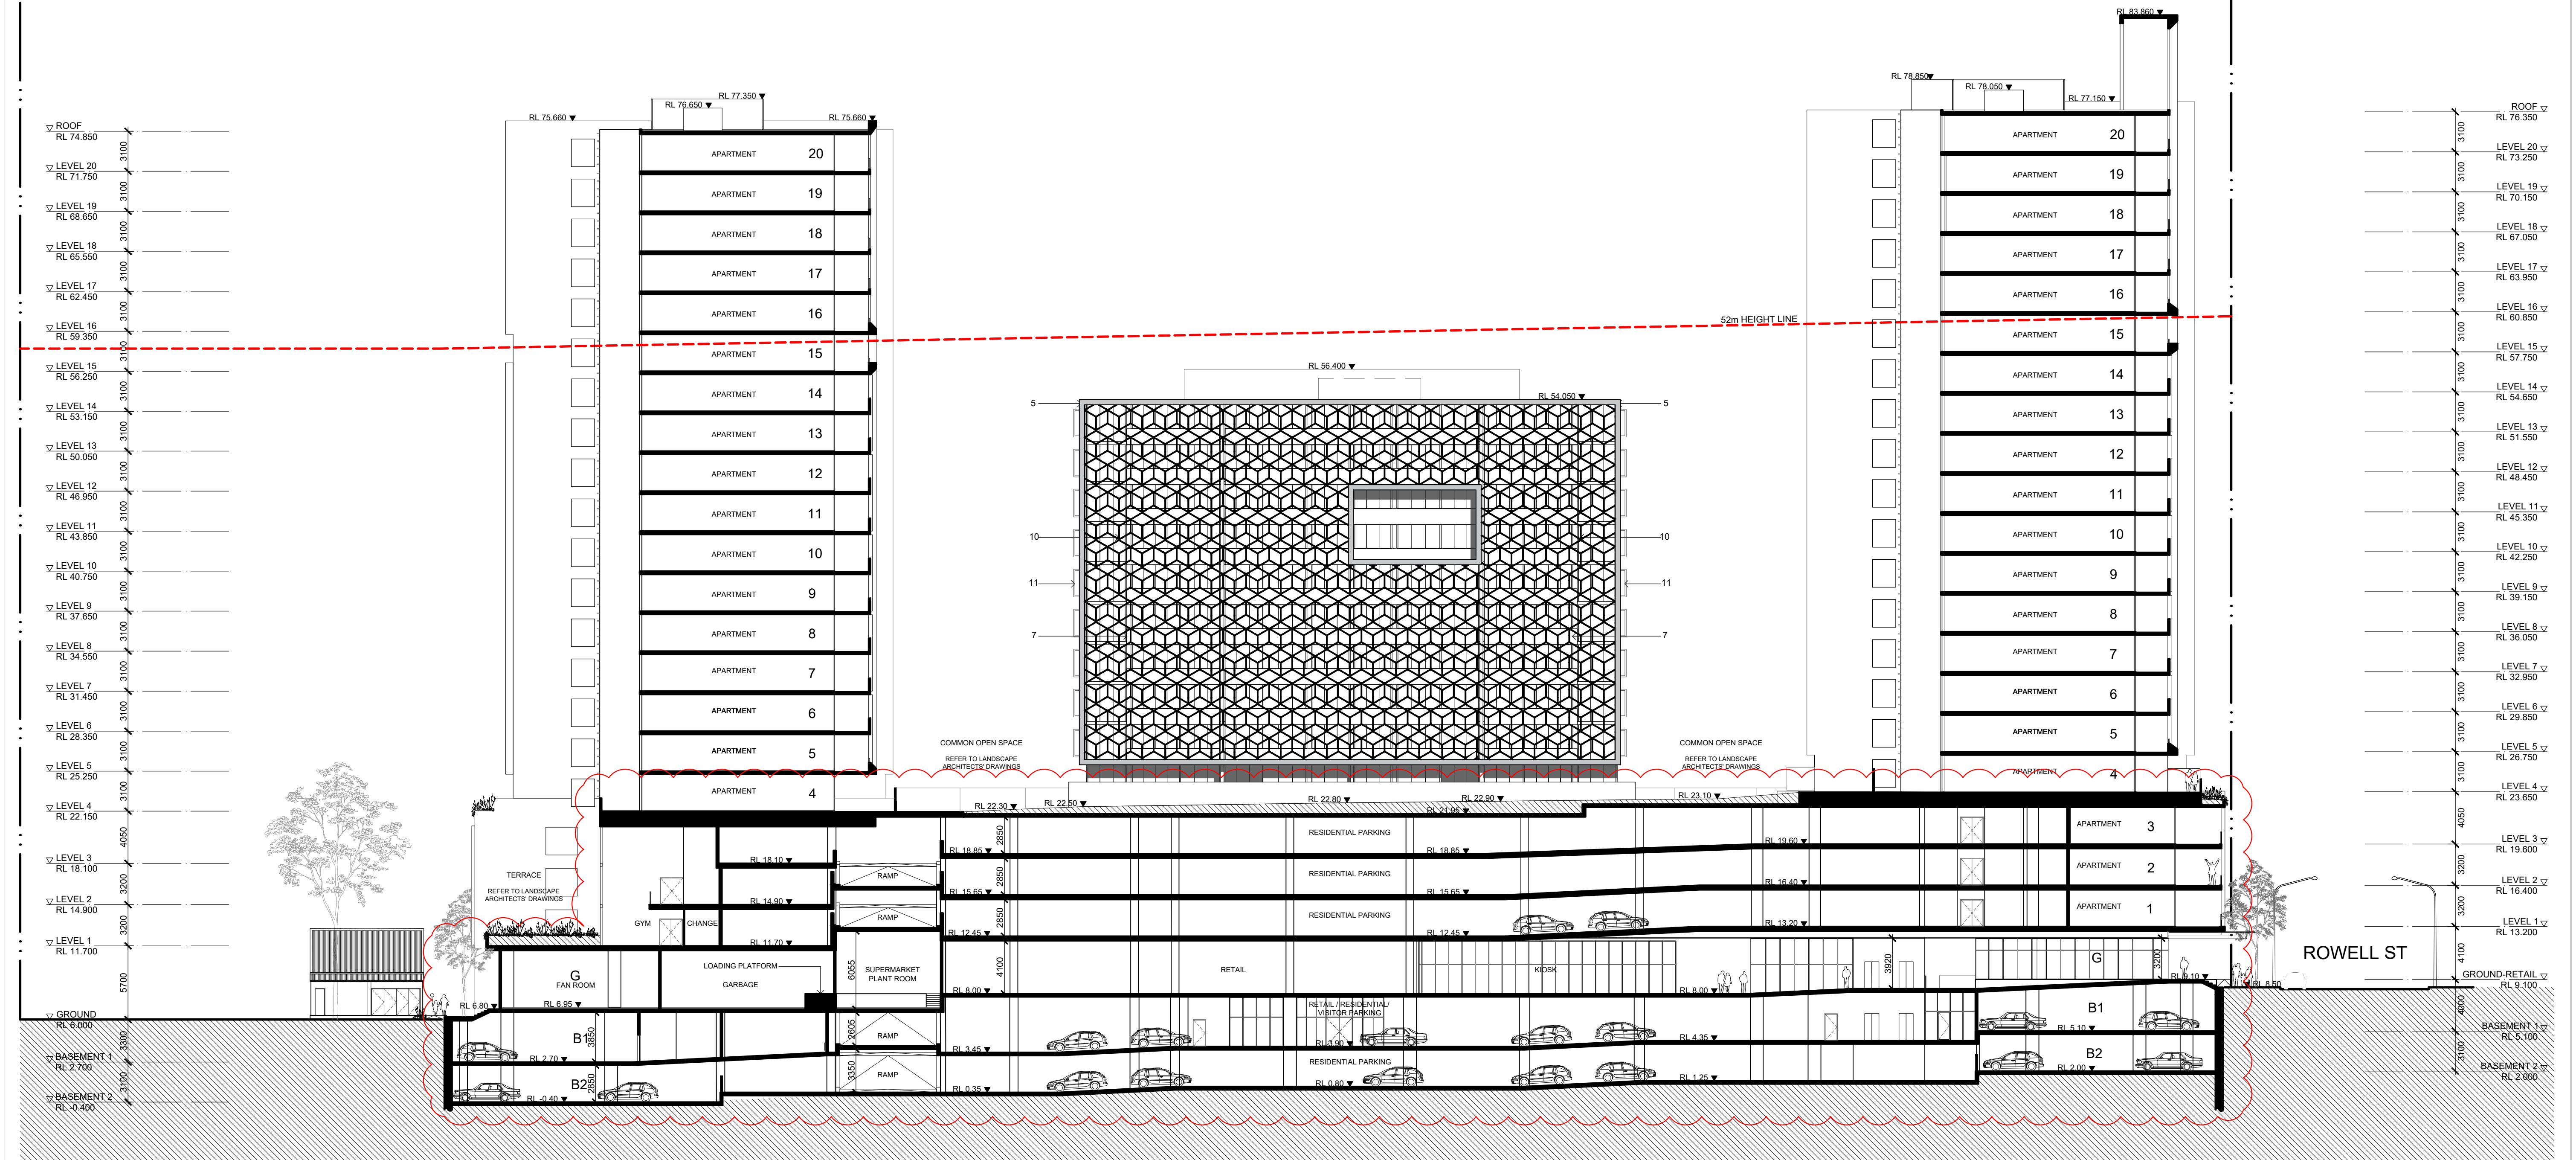


LEGEND			
1. DULUX PAINT COLOUR - DAIRY MADE	7. TRESPA - MONTREUX AMBER		
2. DULUX PAINT COLOUR - WESTERN MYALL	8. DULUX POWDERCOAT - MONUMENT MATT		
3. DULUX PAINT COLOUR - MILTON MOON	9. INTERPONE POWDERCOAT ALUMINIUM SUNSCREEN		
4. DULUX PAINT COLOUR - VIVID WHITE	10. DULUX PAINT COLOUR - ZEUS WHITE POWDERCOATED ALUMINIUM SCREEN		
5. DULUX PAINT COLOUR - TIMELESS GREY	11. GREEN COPPER PANEL CLADDING		
6. HARDWOOD TIMBER - CASUARINA	12. FRAMELESS GLASS AWNING		

IMPORTANT NOTES: Do not scale from drawings. All dimensions shall be checked on site before commencement of work. All discrepancies shall be brought to the attention of the Architect. Larger scale drawings and written dimensions take precedence. This drawing is copyright and the property of the author, and must not be retained, copied or used without the express authority of MARCHESE PARTNERS INTERNATIONAL PTY. LTD.	REVISION	DATE	DESCRIPTION	BY										
	A	2016.07.06	DEVELOPMENT APPLICATION	JR										
	B	2016.12.20	REQUEST FOR ADDITIONAL INFORMATION LP											
	C	2016.11.25	REQUEST FOR ADDITIONAL INFORMATION LP											
	D	2016.12.20	REQUEST FOR ADDITIONAL INFORMATION LP											
	E	2018.07.12	SECTION 96 - 2	SD										
marchesepartners Marchese Partners International Pty Ltd Level 1, 53 Walker Street, North Sydney, NSW 2060, Australia P +61 2 9922 4375 F +61 2 9929 5786 E info@marchesepartners.com www.marchesepartners.com Sydney · Brisbane · Canberra · Melbourne · Adelaide · Perth London · Kuala Lumpur · Auckland ABN 20 098 552 151					CLIENT BSDSG					DRAWING TITLE SECTION BB				
PROJECT GRANVILLE PLACE 01234510					SCALE 1:250 AT A1 1:500 AT A3		DATE 17/06/2016	DRAWN JR	CHECKED EN					
					JOB 16007		DRAWING DA3.02		REVISION E					

 

ROOF	RL 76.350	
LEVEL 20	RL 73.250	3100
LEVEL 19	RL 70.150	3100
LEVEL 18	RL 67.050	3100
LEVEL 17	RL 63.950	3100
LEVEL 16	RL 60.850	3100
LEVEL 15	RL 57.750	3100
LEVEL 14	RL 54.650	3100
LEVEL 13	RL 51.550	3100
LEVEL 12	RL 48.450	3100
LEVEL 11	RL 45.350	3100
LEVEL 10	RL 42.250	3100
LEVEL 9	RL 39.150	3100
LEVEL 8	RL 36.050	3100
LEVEL 7	RL 32.950	3100
LEVEL 6	RL 29.850	3100
LEVEL 5	RL 26.750	3100
LEVEL 4	RL 23.650	4050
LEVEL 3	RL 19.600	3200
LEVEL 2	RL 16.400	3200
LEVEL 1	RL 13.200	5200
GROUND-RETAIL	RL 8.000	3850
BASEMENT 1	RL 4.350	3100
BASEMENT 2	RL 1.250	

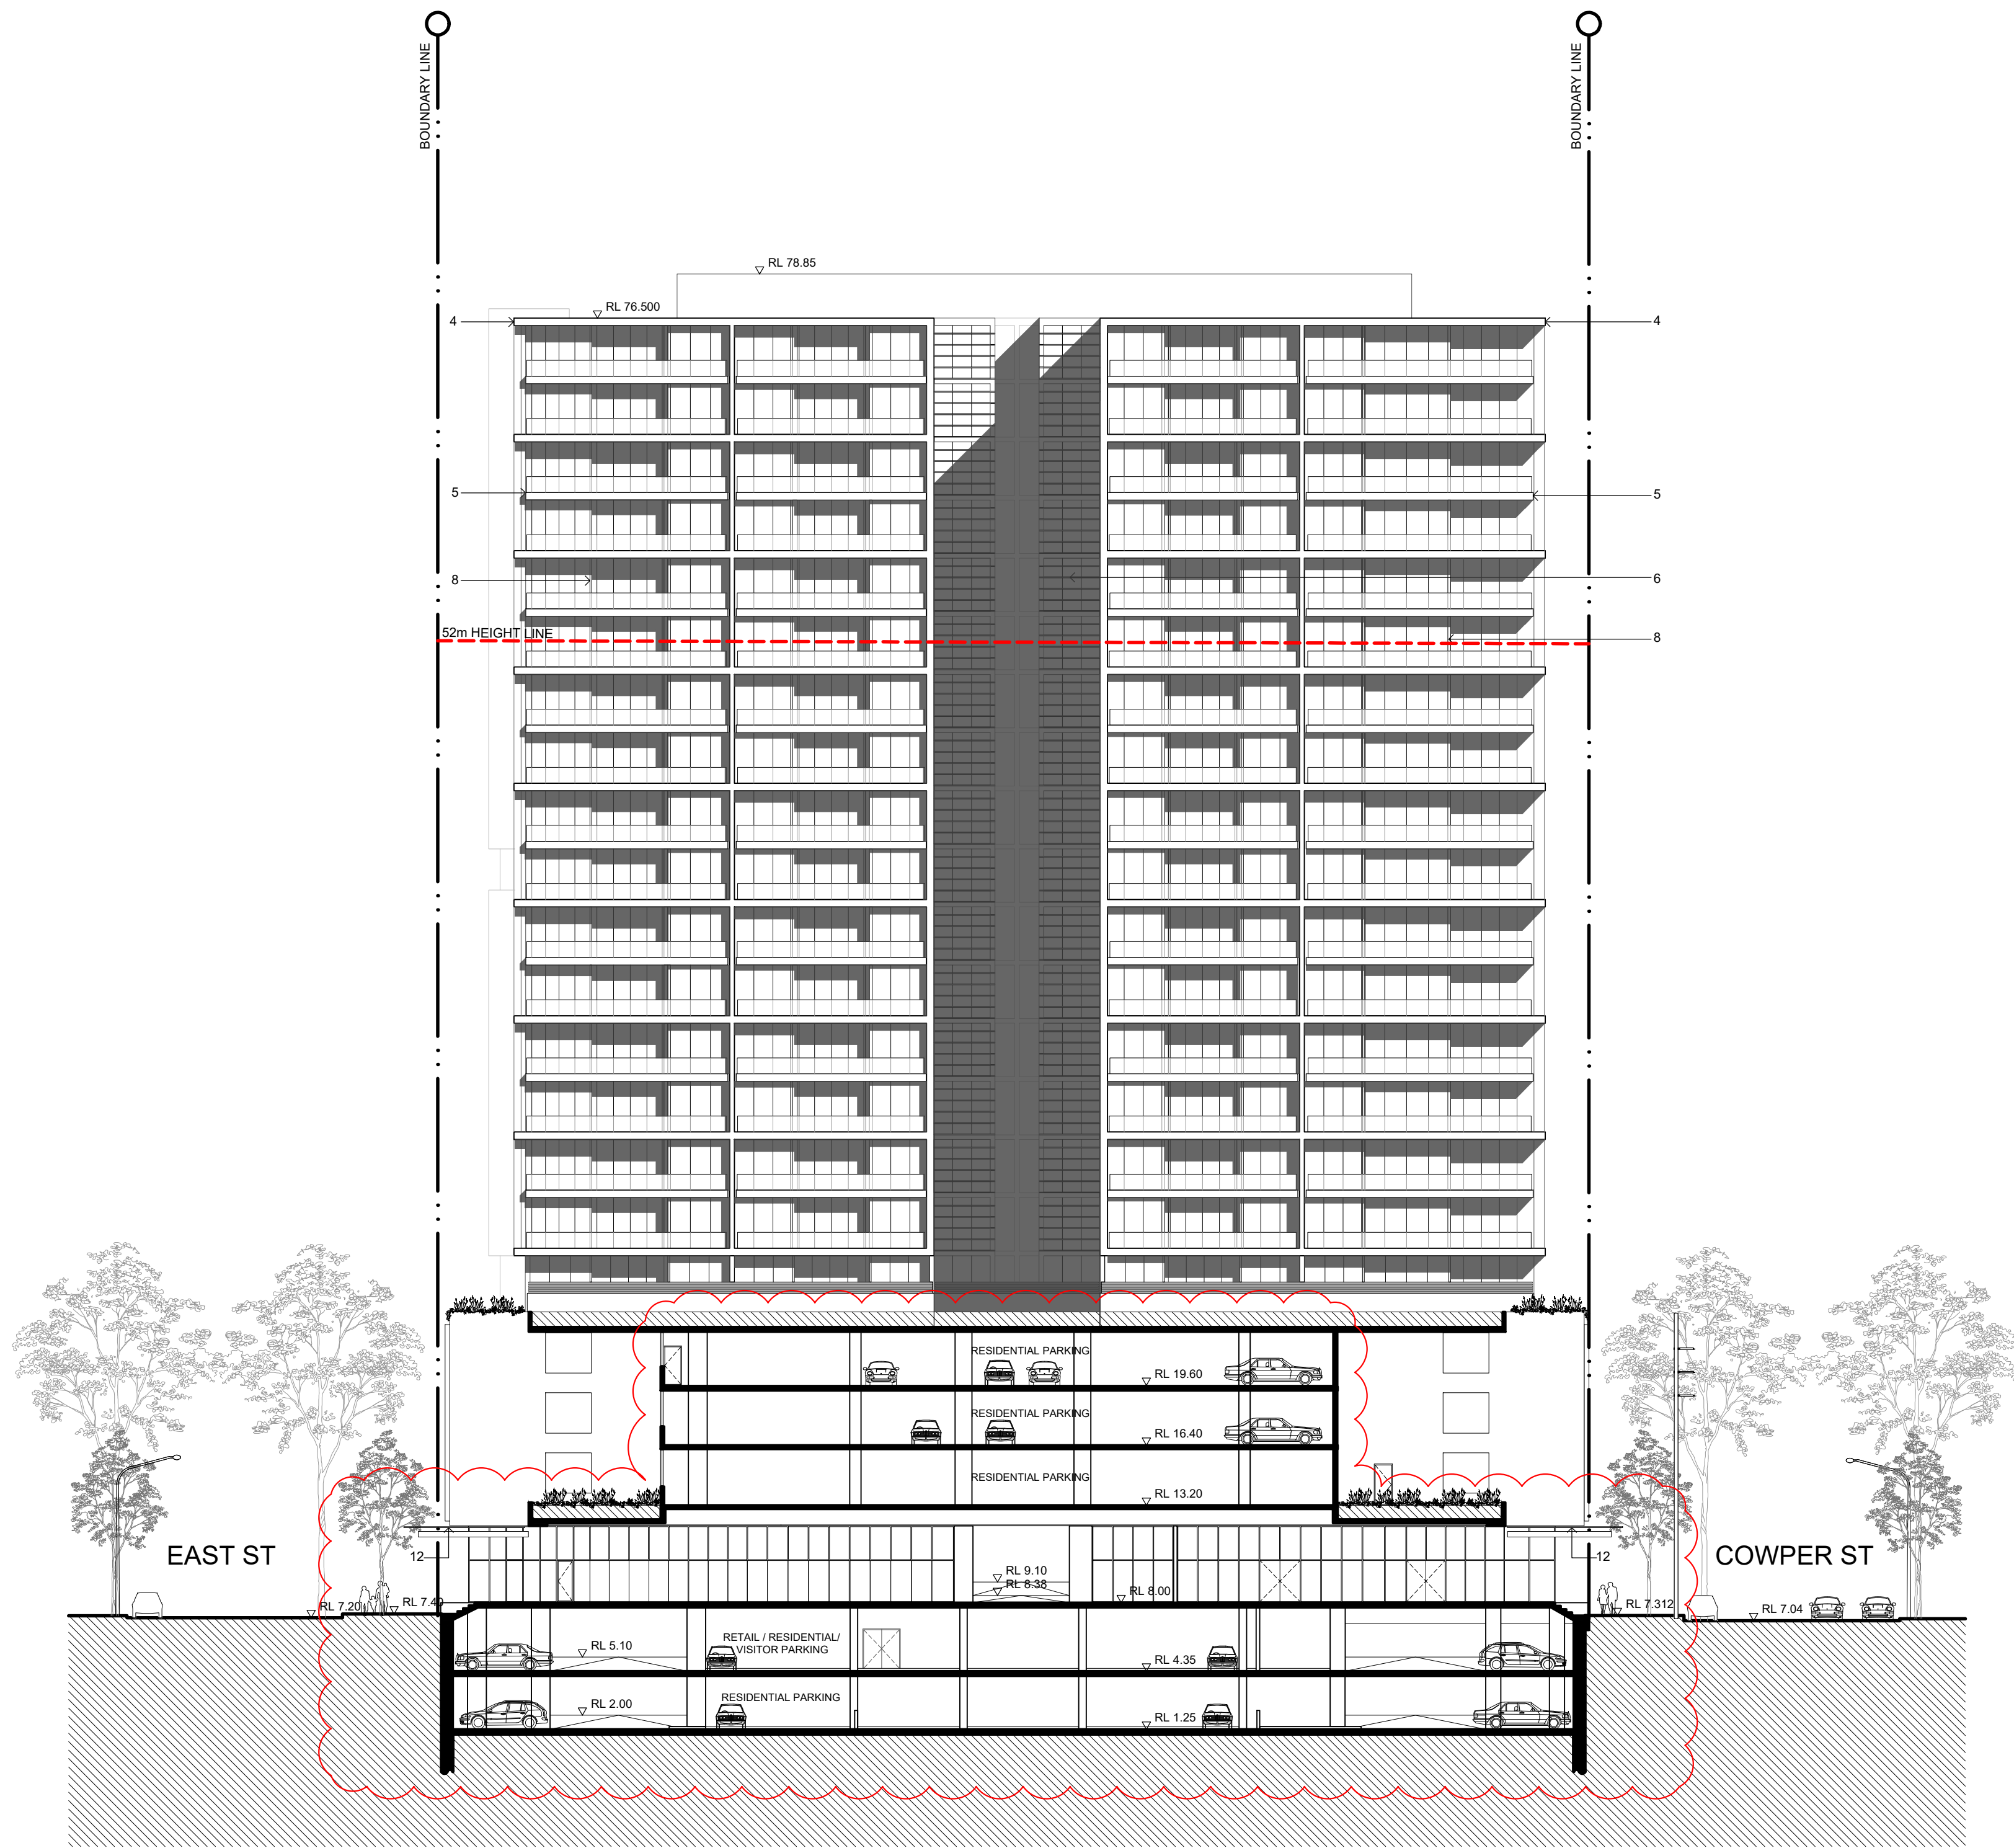

LEGEND	
1. DULUX PAINT COLOUR - DAIRY MADE	7. TRESPA - MONTREUX AMBER
2. DULUX PAINT COLOUR - WESTERN MYALL	8. DULUX POWDERCOAT - MONUMENT MATT
3. DULUX PAINT COLOUR - MILTON MOON	9. INTERPONE POWDERCOAT ALUMINIUM SUNSCREEN
4. DULUX PAINT COLOUR - VIVID WHITE	10. DULUX PAINT COLOUR - ZEUS WHITE POWDERCOATED ALUMINIUM SCREEN
5. DULUX PAINT COLOUR - TIMELESS GREY	11. GREEN COPPER PANEL GLADDING
6. HARDWOOD TIMBER - CASUARINA	12. FRAMELESS GLASS AWNING

IMPORTANT NOTES:
Do not scale from drawings. All dimensions shall be checked on site before commencement of work. All discrepancies shall be brought to the attention of the Architect. Larger scale drawings and written dimensions take precedence. This drawing is copyright and the property of the author, and must not be retained, copied or used without the express authority of MARCHESE PARTNERS INTERNATIONAL PTY. LTD.

REVISION	DATE	DESCRIPTION	BY
A	2016.07.06	DEVELOPMENT APPLICATION	JR
B	2016.08.24	REVISED WINDOW SIZES TO MEET BASIX REQUIREMENTS	LP
C	2016.11.10	REQUEST FOR ADDITIONAL INFORMATION	LP
D	2016.12.20	REQUEST FOR ADDITIONAL INFORMATION	LP
E	2017.07.26	REQUEST FOR ADDITIONAL INFORMATION ON PROPOSED POWER POLES AND POWER LINES	LP
F	2018.07.12	SECTION 96 - 2	SD

marchesepartners

Marchese Partners International Pty Ltd
Level 1, 53 Walker Street, North Sydney, NSW 2060, Australia
P +61 2 9922 4375 F +61 2 9929 5786 E info@marchesepartners.com
www.marchesepartners.com
Sydney • Brisbane • Canberra • Melbourne • Adelaide • Perth
London • Kuala Lumpur • Auckland
ABN 20 098 552 151


0 1 2 3 4 5 10

CLIENT
BSDSG

PROJECT
GRANVILLE PLACE

DRAWING TITLE
SECTION CC

SCALE 1:250 AT A1 1:500 AT A3	DATE 17/06/2016	DRAWN JR	CHECKED EN
JOB 16007	DRAWING DA3.03	REVISION F	

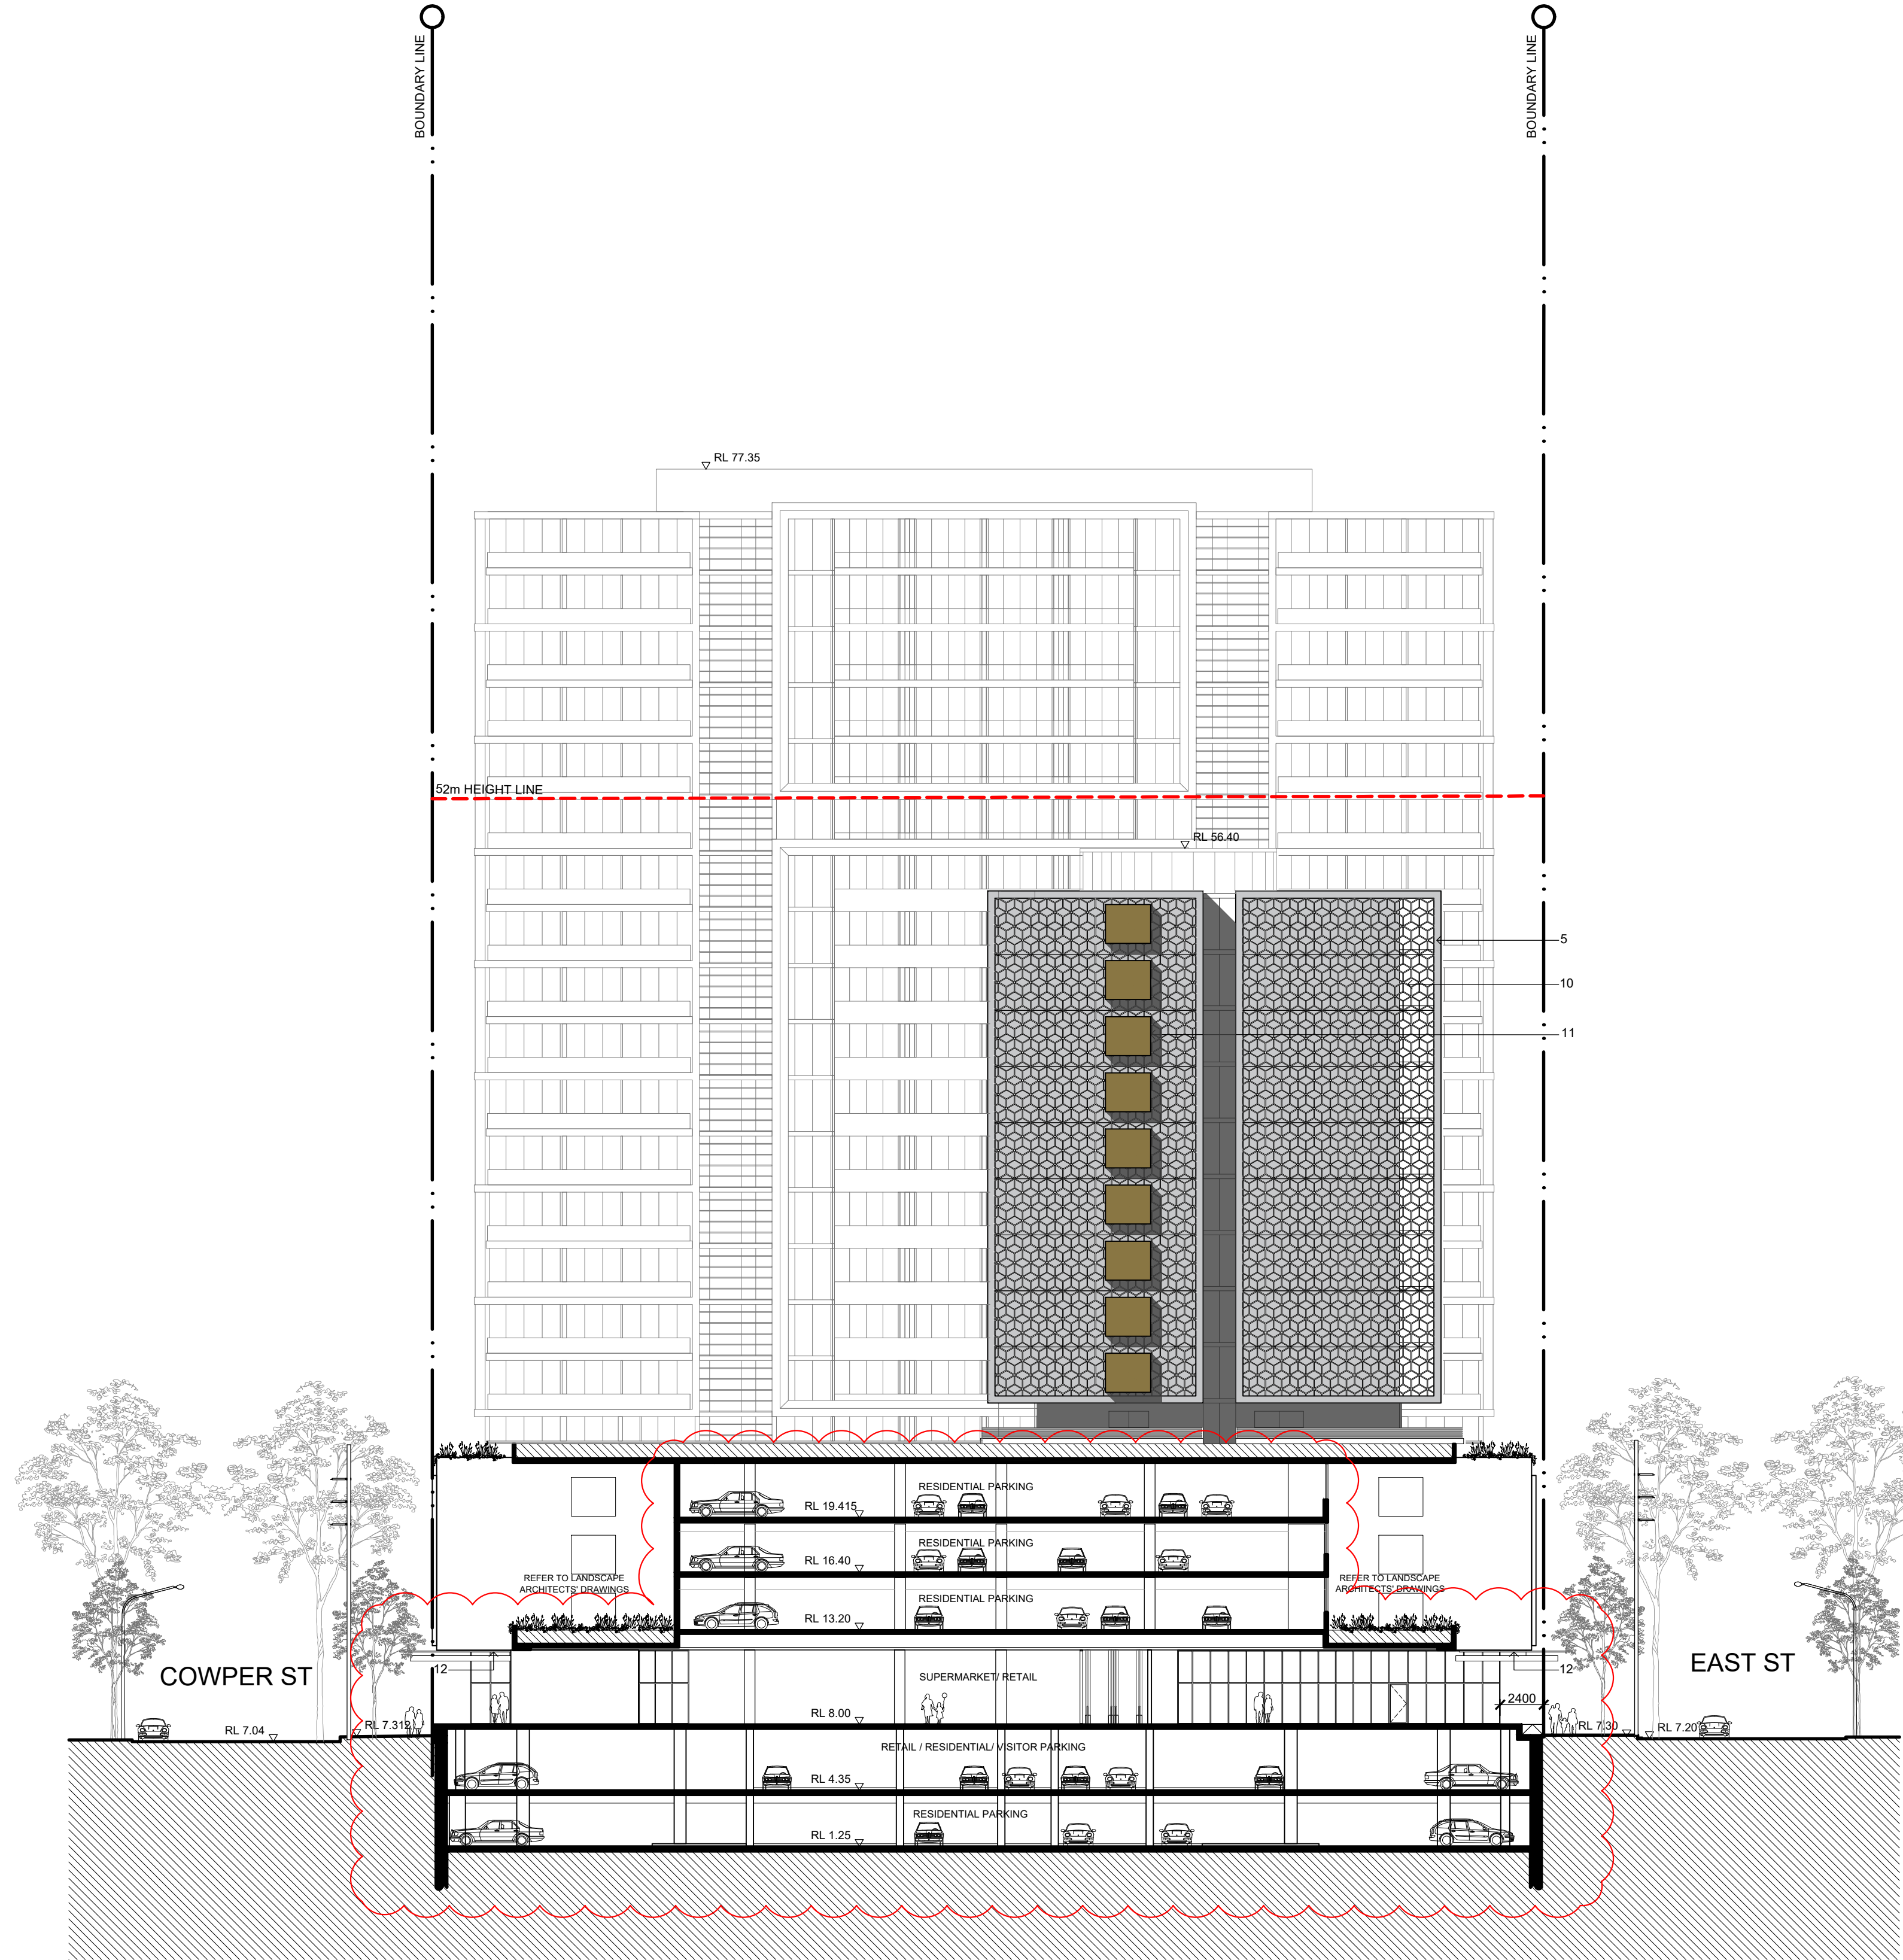

	ROOF	▽	RL 53.900
3100	LEVEL 13	▽	RL 50.800
3100	LEVEL 12	▽	RL 47.700
3100	LEVEL 11	▽	RL 44.600
3100	LEVEL 10	▽	RL 41.500
3100	LEVEL 9	▽	RL 38.400
3100	LEVEL 8	▽	RL 35.300
3100	LEVEL 7	▽	RL 32.200
3100	LEVEL 6	▽	RL 29.100
3100	LEVEL 5	▽	RL 26.000
3100	LEVEL 4	▽	RL 22.900
4050	LEVEL 3	▽	RL 18.850
3200	LEVEL 2	▽	RL 15.650
3200	LEVEL 1	▽	RL 12.450
4450	GROUND-RETAIL	▽	RL 8.000
3650	BASEMENT 1	▽	RL 4.350
3100	BASEMENT 2	▽	RL 1.250
3100	BASEMENT 3	▽	RL -1.850

LEGEND	
1. DULUX PAINT COLOUR - DAIRY MADE	7. TRESPA - MONTREUX AMBER
2. DULUX PAINT COLOUR - WESTERN MYALL	8. DULUX POWDERCOAT - MONUMENT MATT
3. DULUX PAINT COLOUR - MILTON MOON	9. INTERPONE POWDERCOAT ALUMINIUM SUNSCREEN
4. DULUX PAINT COLOUR - VIVID WHITE	10. DULUX PAINT COLOUR - ZEUS WHITE POWDERCOATED ALUMINIUM SCREEN
5. DULUX PAINT COLOUR - TIMELESS GREY	11. GREEN COPPER PANEL CLADDING
6. HARDWOOD TIMBER - CASUARINA	12. FRAMELESS GLASS AWNING

IMPORTANT NOTES:
Do not scale from drawings. All dimensions shall be checked on site before commencement of work. All discrepancies shall be brought to the attention of the Architect. Larger scale drawings and written dimensions take precedence. This drawing is copyright and the property of the author, and must not be retained, copied or used without the express authority of MARCHESE PARTNERS INTERNATIONAL PTY. LTD.

REVISION	DATE	DESCRIPTION	BY
A	2016.07.06	DEVELOPMENT APPLICATION	LP
B	2016.08.24	REQUEST FOR ADDITIONAL INFORMATION	LP
C	2016.11.10	REQUEST FOR ADDITIONAL INFORMATION LP ON PROPOSED POWER POLES AND POWER LINES	LP
D	2017.12.01	DEVELOPMENT APPLICATION	LP
E	2018.07.12	SECTION 96 - 2	SD

marchesepartners

Marchese Partners International Pty Ltd
Level 1, 53 Walker Street, North Sydney, NSW 2060, Australia
P +61 2 9922 4375 F +61 2 9929 5786 E info@marchesepartners.com
www.marchesepartners.com
Sydney • Brisbane • Canberra • Melbourne • Adelaide • Perth
London • Kuala Lumpur • Auckland
ABN 20 098 552 151


0 1 2 3 4 5 10

CLIENT
BSDSG

PROJECT
GRANVILLE PLACE

DRAWING TITLE
SECTION DD

SCALE 1:250 AT A1 1:500 AT A3	DATE 17/06/2016	DRAWN JR	CHECKED EN
JOB 16007	DRAWING DA3.04	REVISION E	

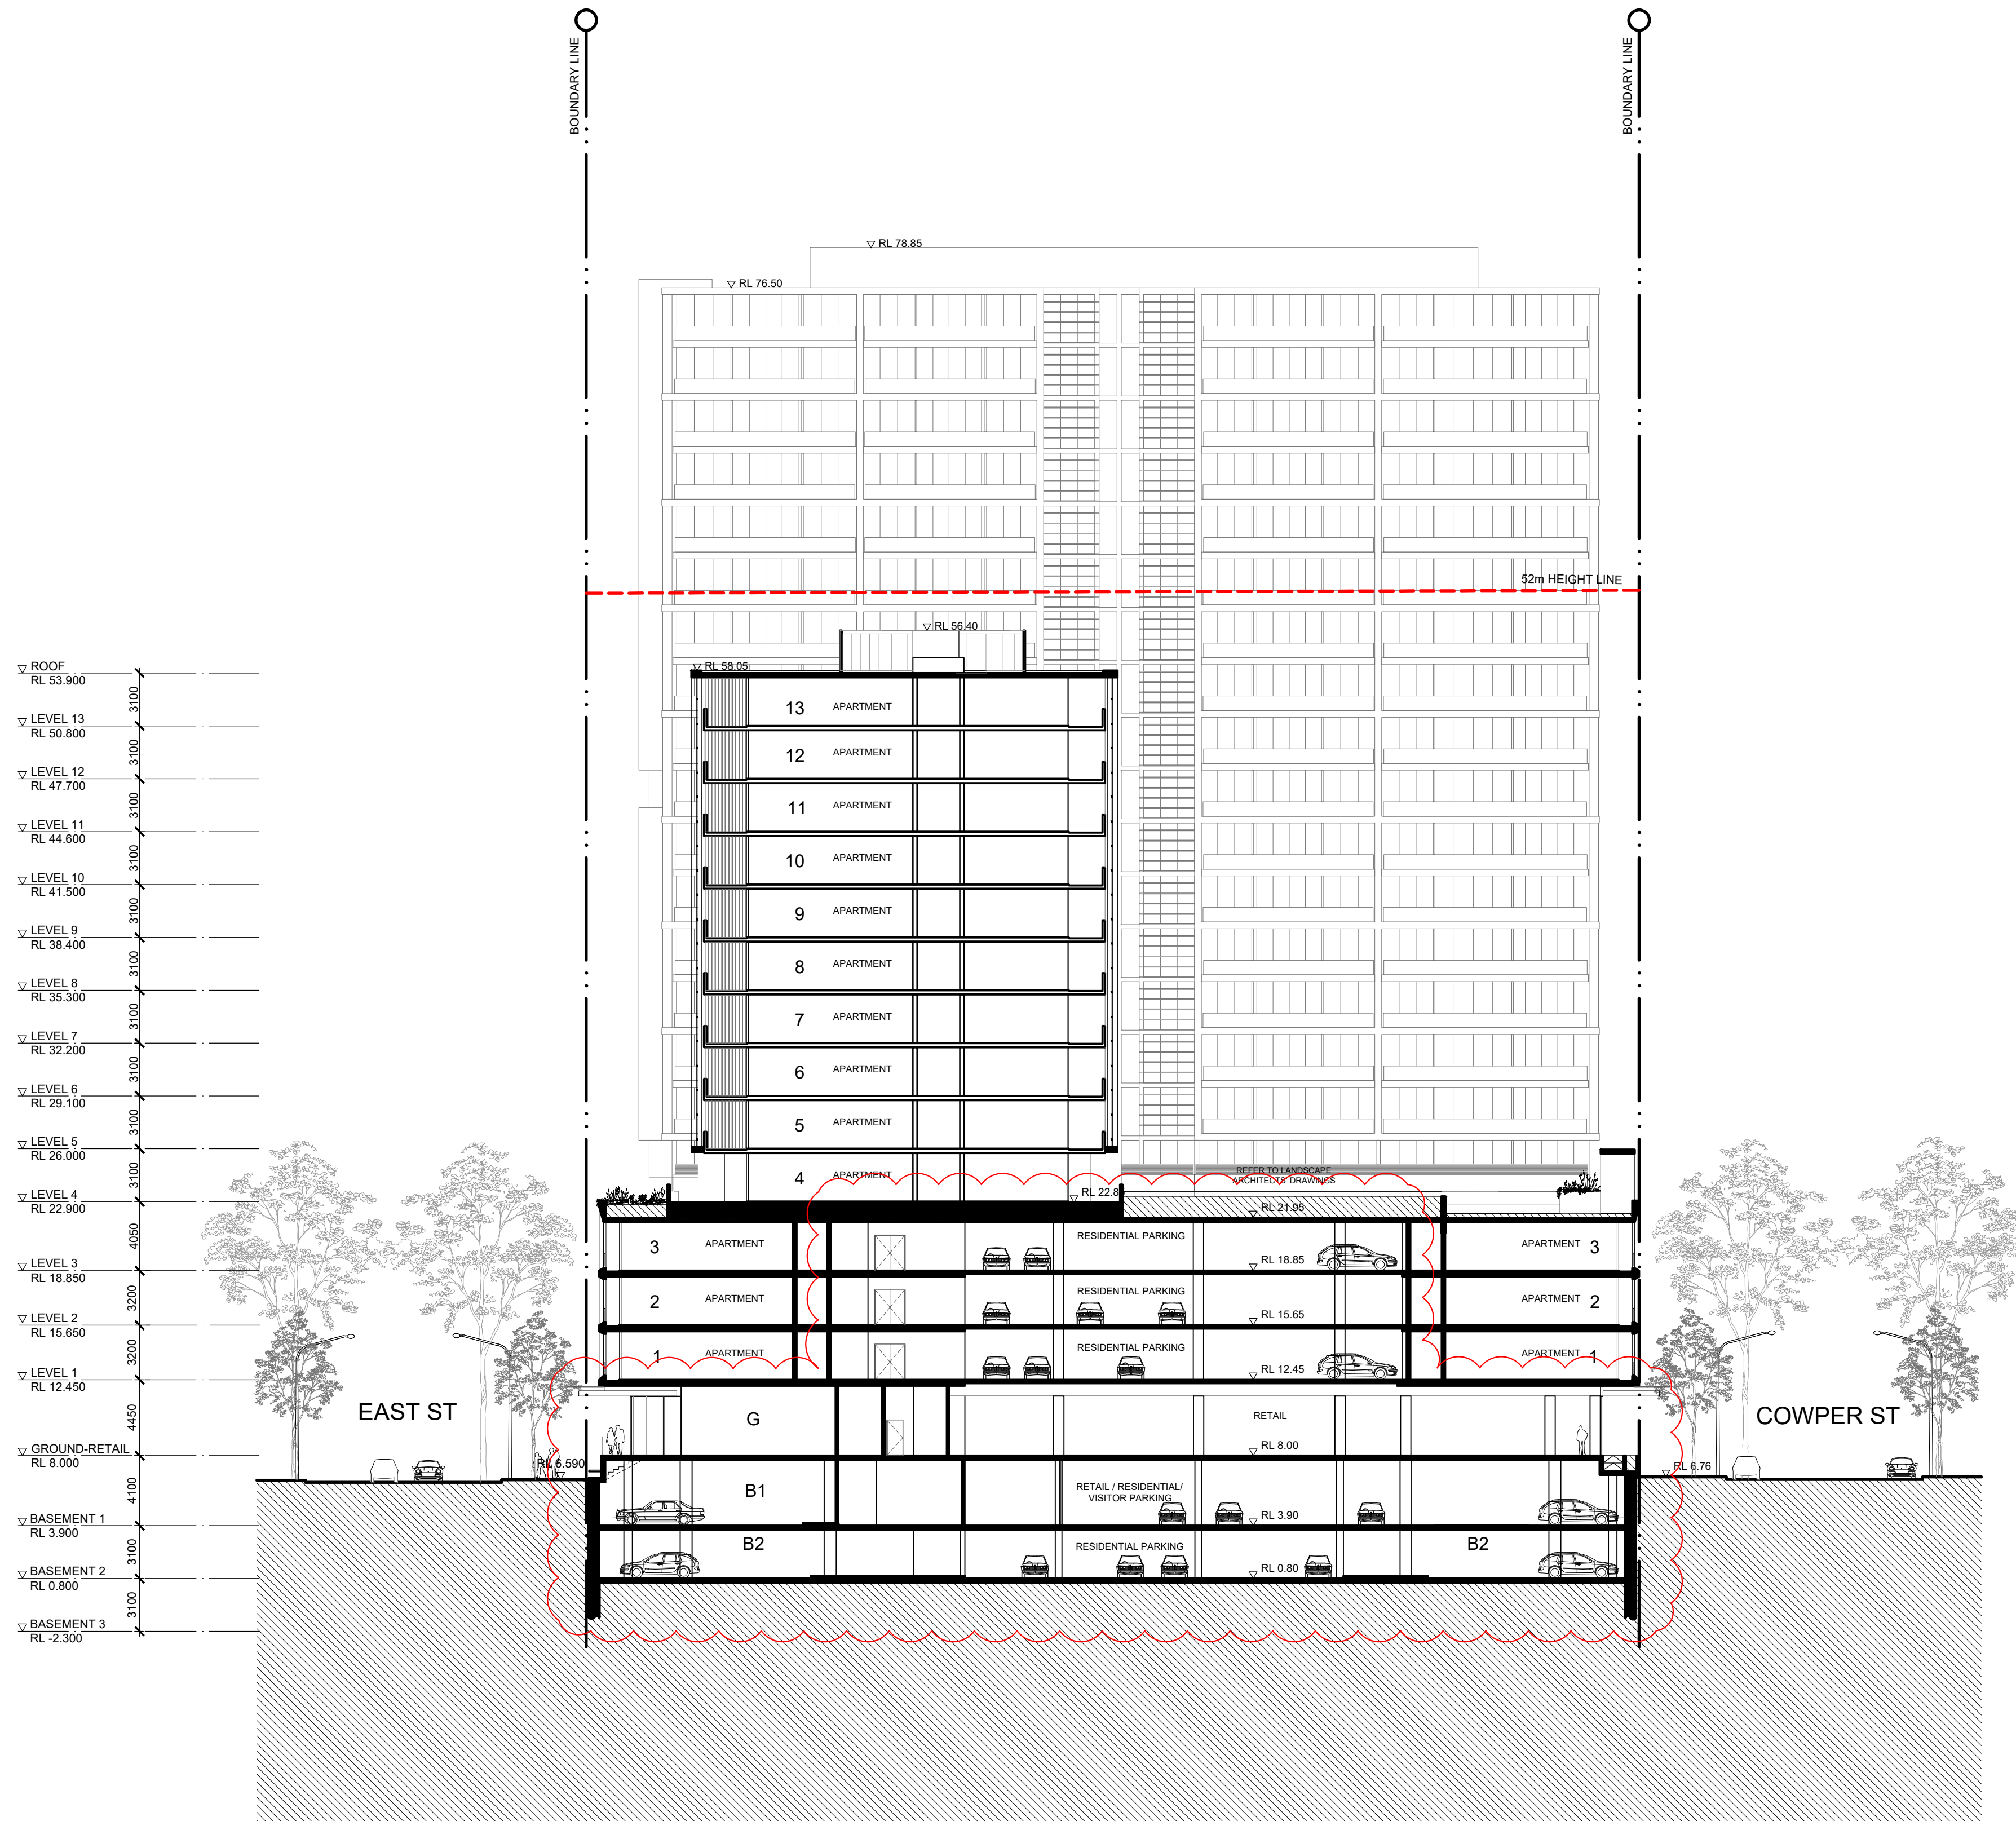

LEGEND	
1. DULUX PAINT COLOUR - DAIRY MADE	7. TRESPA - MONTREUX AMBER
2. DULUX PAINT COLOUR - WESTERN MYALL	8. DULUX POWDERCOAT - MONUMENT MATT
3. DULUX PAINT COLOUR - MILTON MOON	9. INTERPONE POWDERCOAT ALUMINIUM SUNSCREEN
4. DULUX PAINT COLOUR - VIVID WHITE	10. DULUX PAINT COLOUR - ZEUS WHITE POWDERCOATED ALUMINIUM SCREEN
5. DULUX PAINT COLOUR - TIMELESS GREY	11. GREEN COPPER PANEL CLADDING
6. HARDWOOD TIMBER - CASUARINA	12. FRAMELESS GLASS AWNING

IMPORTANT NOTES:
Do not scale from drawings. All dimensions shall be checked on site before commencement of work. All discrepancies shall be brought to the attention of the Architect. Larger scale drawings and written dimensions take precedence. This drawing is copyright and the property of the author, and must not be retained, copied or used without the express authority of MARCHESE PARTNERS INTERNATIONAL PTY. LTD.

REVISION	DATE	DESCRIPTION	BY
A	2016.07.06	DEVELOPMENT APPLICATION	JR
B	2016.12.20	REQUEST FOR ADDITIONAL INFORMATION	LP
C	2016.07.12	SECTION 96 - 2	SD

marchesepartners

Marchese Partners International Pty Ltd
Level 1, 53 Walker Street, North Sydney, NSW 2060, Australia
P +61 2 9922 4375 F +61 2 9929 5786 E info@marchesepartners.com
www.marchesepartners.com
Sydney • Brisbane • Canberra • Melbourne • Adelaide • Perth
London • Kuala Lumpur • Auckland
ABN 20 098 552 151


0 1 2 3 4 5 10

CLIENT
BSDSG

PROJECT
GRANVILLE PLACE

DRAWING TITLE
SECTION EE


SCALE	DATE	DRAWN	CHECKED
1:250 AT A1 1:500 AT A3	17/06/2016	JR	EN
JOB	DRAWING	REVISION	
16007	DA3.05	C	

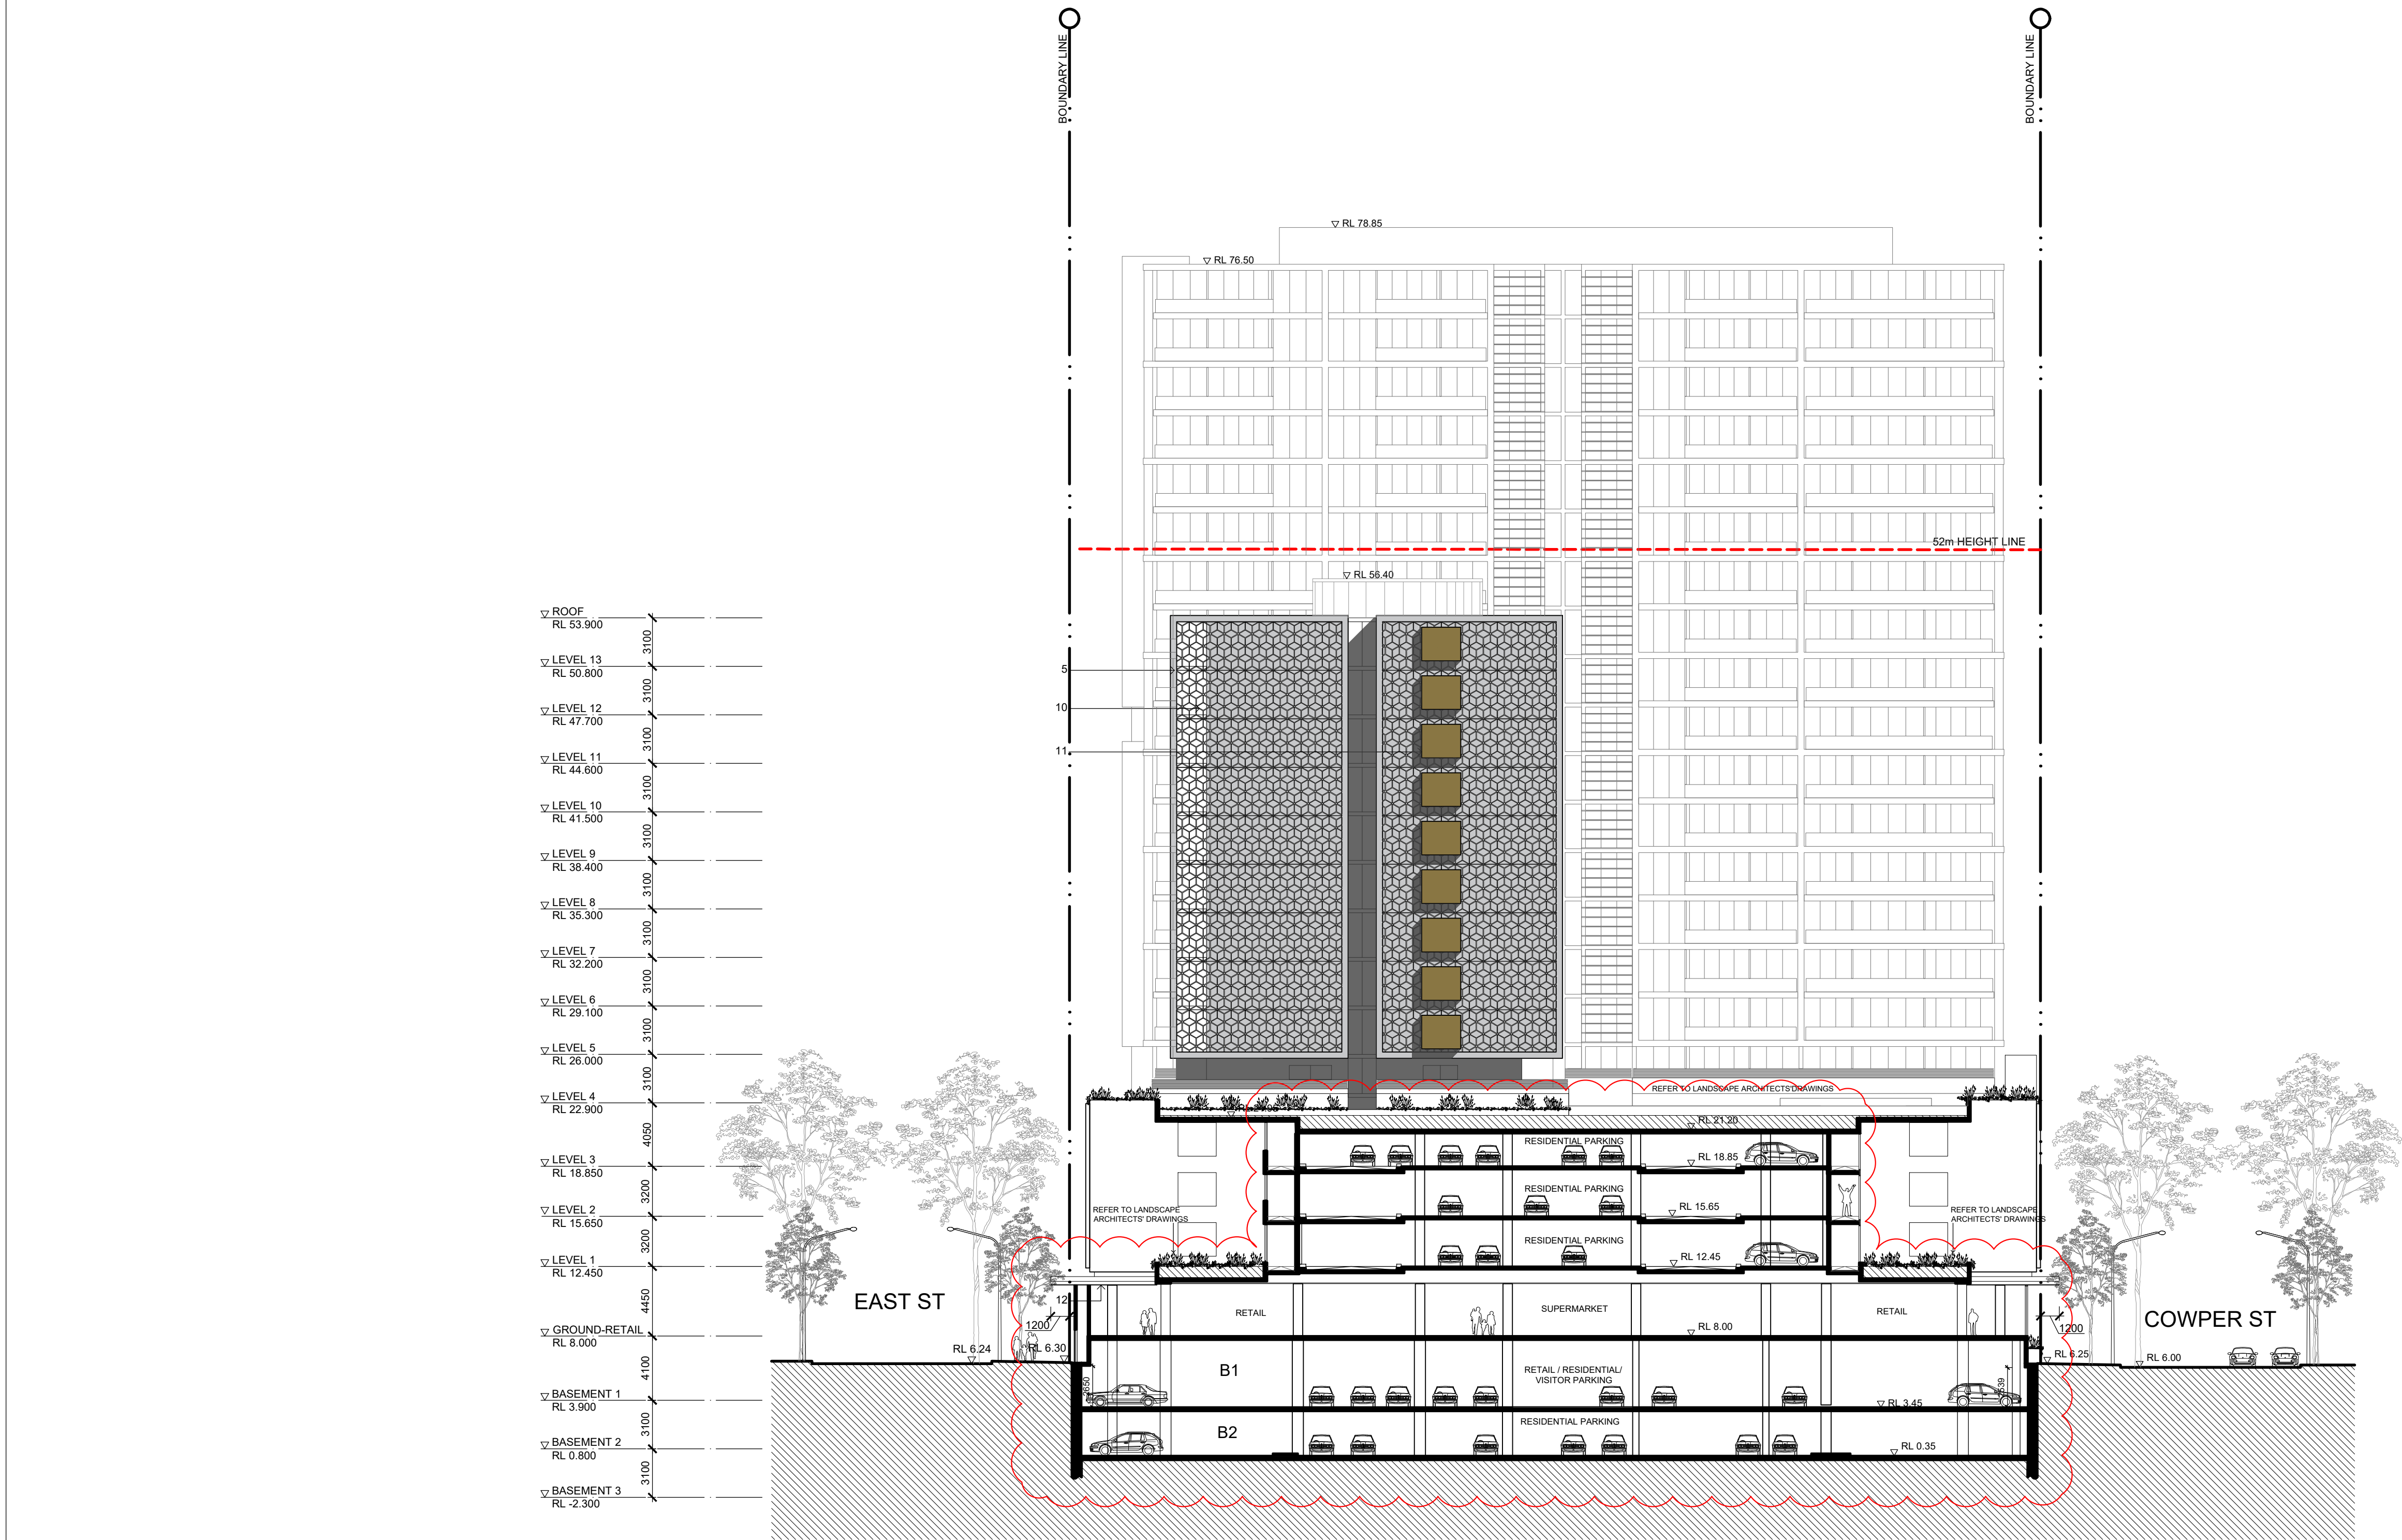

LEGEND			
1. DULUX PAINT COLOUR - DAIRY MADE	7. TRESPA - MONTREUX AMBER		
2. DULUX PAINT COLOUR - WESTERN MYALL	8. DULUX POWDERCOAT - MONUMENT MATT		
3. DULUX PAINT COLOUR - MILTON MOON	9. INTERPONE POWDERCOAT ALUMINIUM SUNSCREEN		
4. DULUX PAINT COLOUR - VIVID WHITE	10. DULUX PAINT COLOUR - ZEUS WHITE POWDERCOATED ALUMINIUM SCREEN		
5. DULUX PAINT COLOUR - TIMELESS GREY	11. GREEN COPPER PANEL GLADDING		
6. HARDWOOD TIMBER - CASUARINA	12. FRAMELESS GLASS AWNING		

IMPORTANT NOTES: Do not scale from drawings. All dimensions shall be checked on site before commencement of work. All discrepancies shall be brought to the attention of the Architect. Larger scale drawings and written dimensions take precedence. This drawing is copyright and the property of the author, and must not be retained, copied or used without the express authority of MARCHESE PARTNERS INTERNATIONAL PTY. LTD.	REVISION	DATE	DESCRIPTION	BY	marchesepartners Marchese Partners International Pty Ltd Level 1, 53 Walker Street, North Sydney, NSW 2060, Australia P +61 2 9922 4375 F +61 2 9929 5786 E info@marchesepartners.com www.marchesepartners.com Sydney · Brisbane · Canberra · Melbourne · Adelaide · Perth London · Kuala Lumpur · Auckland ABN 20 098 552 151	01234510	CLIENT BSDSG		DRAWING TITLE SECTION FF			
	A	2016.07.06	DEVELOPMENT APPLICATION	LP			PROJECT GRANVILLE PLACE		SCALE 1:250 AT A1 1:500 AT A3	DATE 17/06/2016	DRAWN JR	CHECKED EN
	B	2016.08.24	REQUEST FOR ADDITIONAL INFORMATION	LP					JOB 16007	DRAWING DA3.06		REVISION E
	C	2017.02.03	INCORPORATED REVISED HYD. ENG. INF.	LP								
	D	2017.12.01	DEVELOPMENT APPLICATION	LP								
	E	2018.07.12	SECTION 96 - 2	SD								

17	ROOF	RL 74.850	
17	LEVEL 20	RL 71.750	3100
17	LEVEL 19	RL 68.650	3100
17	LEVEL 18	RL 65.550	3100
17	LEVEL 17	RL 62.450	3100
17	LEVEL 16	RL 59.350	3100
17	LEVEL 15	RL 56.250	3100
17	LEVEL 14	RL 53.150	3100
17	LEVEL 13	RL 50.050	3100
17	LEVEL 12	RL 46.950	3100
17	LEVEL 11	RL 43.850	3100
17	LEVEL 10	RL 40.750	3100
17	LEVEL 9	RL 37.650	3100
17	LEVEL 8	RL 34.550	3100
17	LEVEL 7	RL 31.450	3100
17	LEVEL 6	RL 28.350	3100
17	LEVEL 5	RL 25.250	3100
17	LEVEL 4	RL 22.150	4050
17	LEVEL 3	RL 18.100	3200
17	LEVEL 2	RL 14.900	3200
17	LEVEL 1	RL 11.700	4900
17	GROUND	RL 6.800	3350
17	BASEMENT 1	RL 3.450	3100
17	BASEMENT 2	RL 0.350	

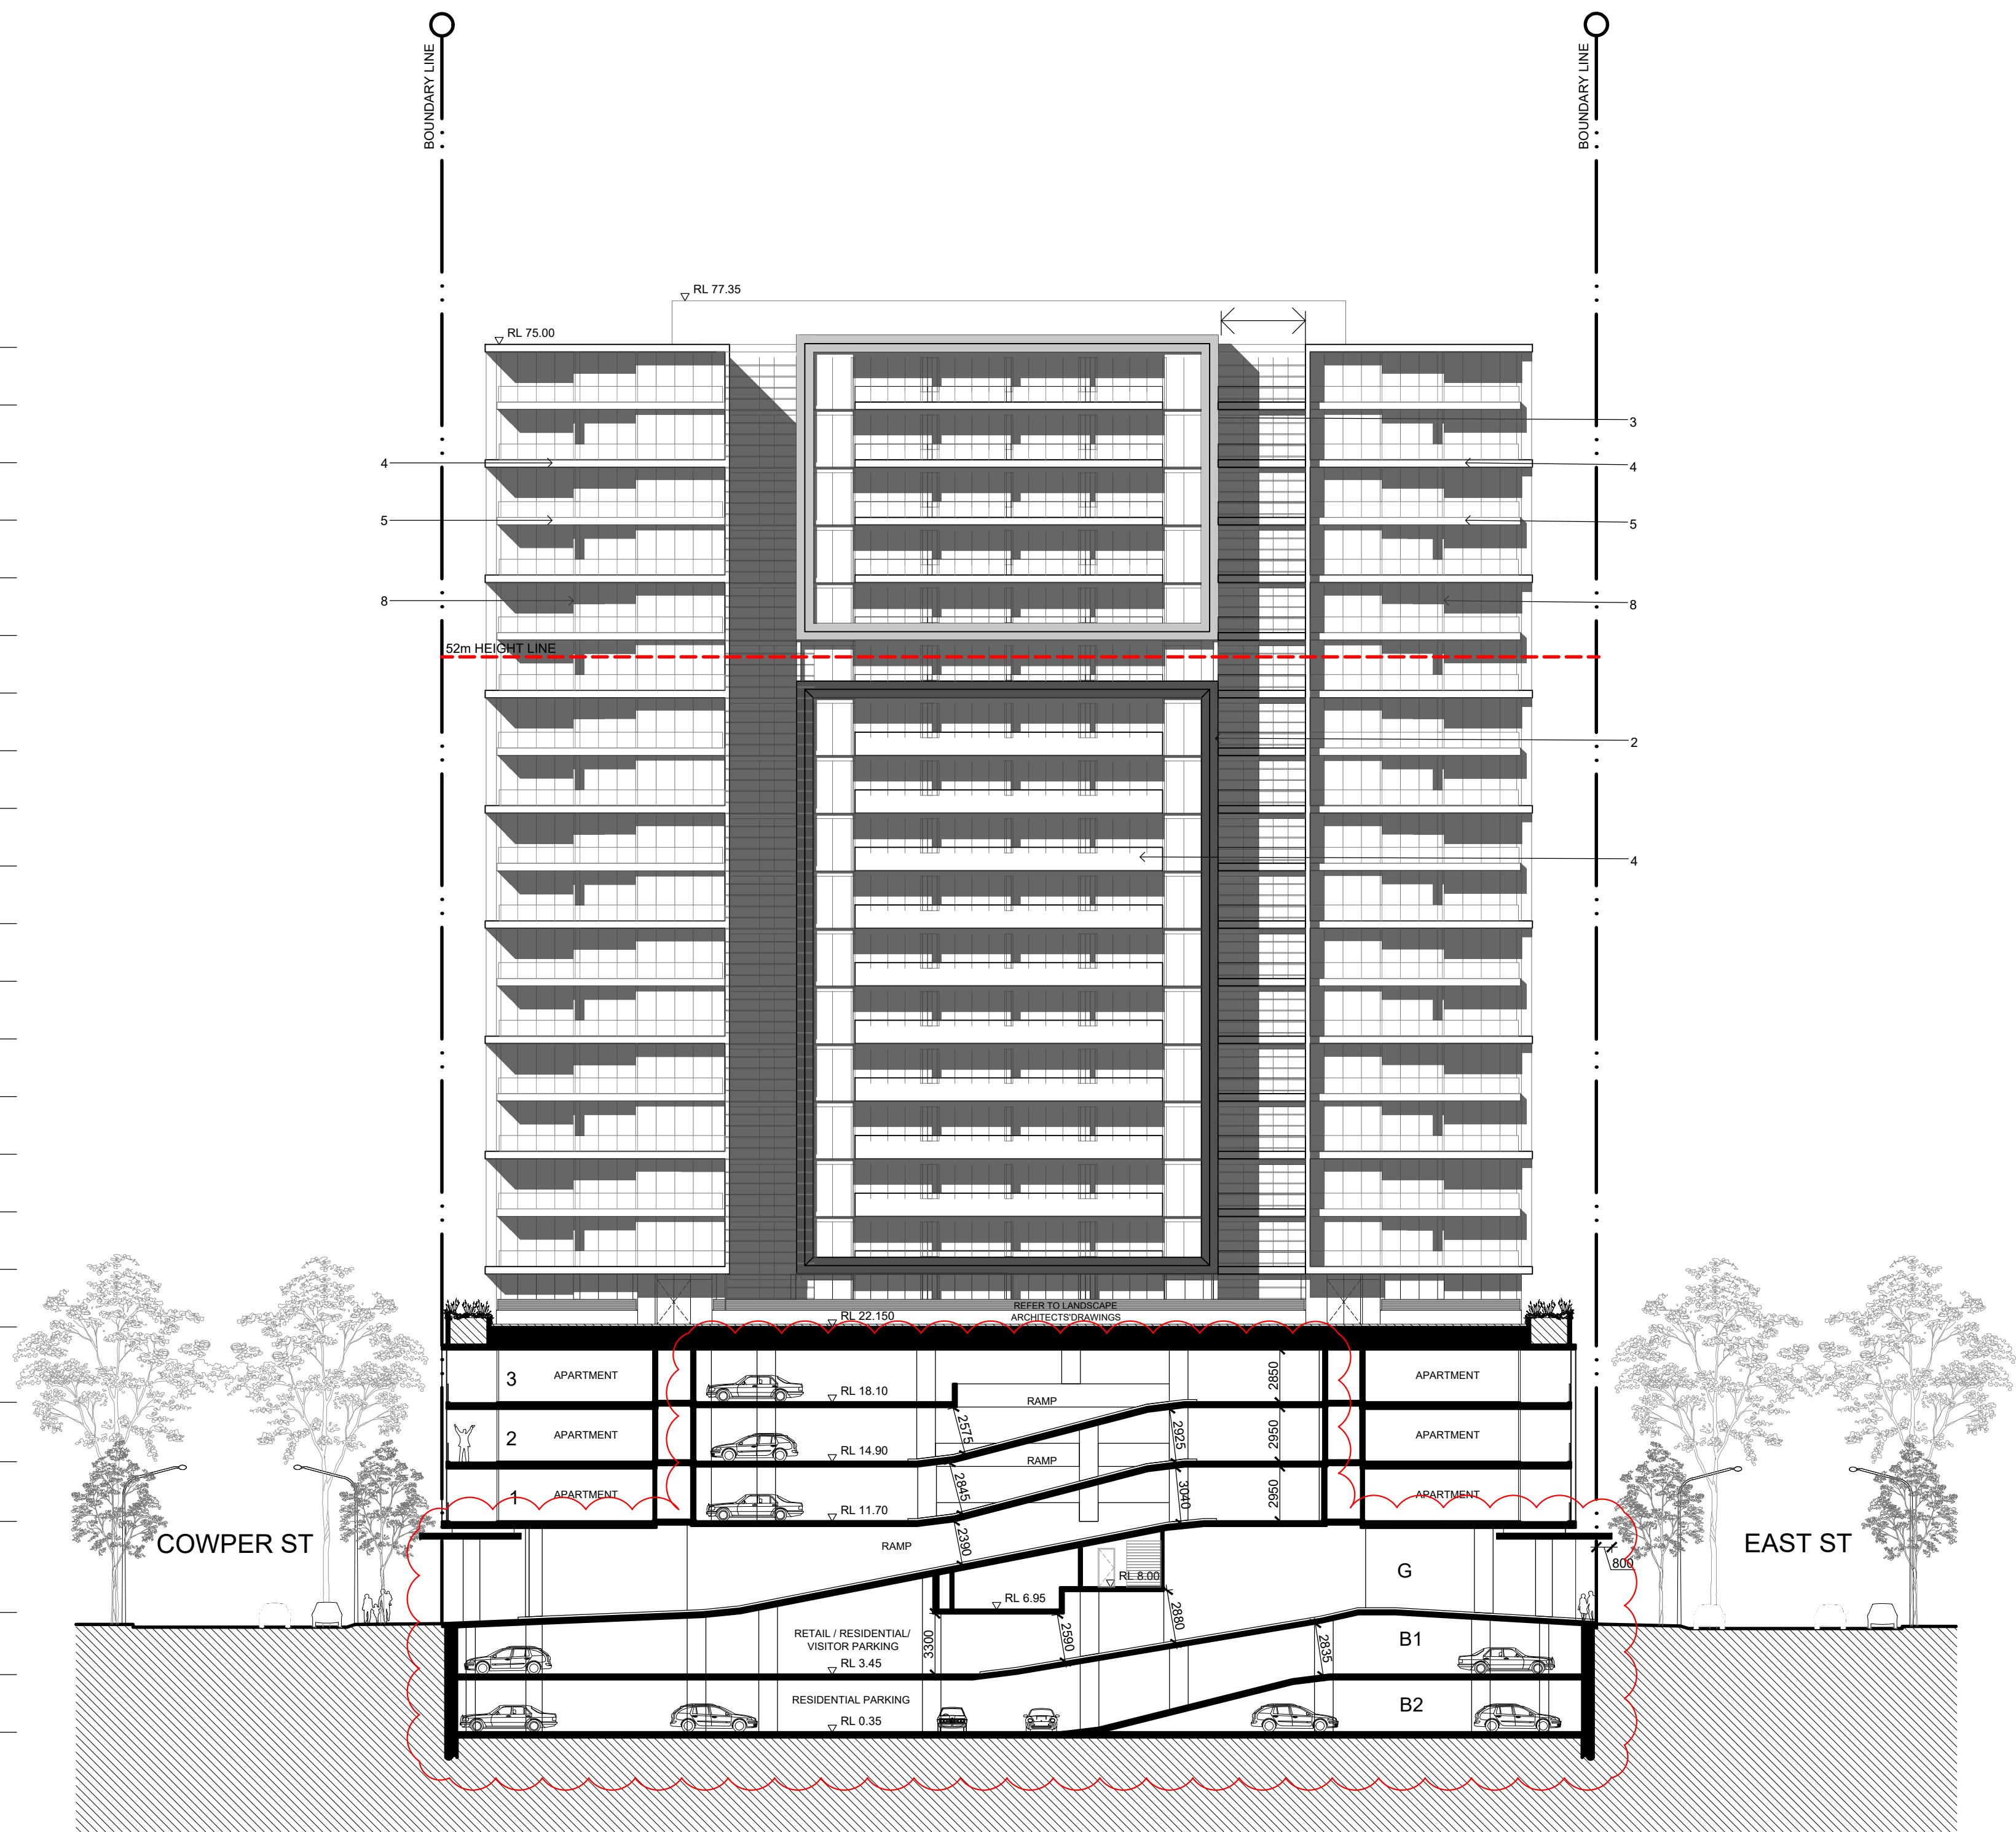

LEGEND			
1. DULUX PAINT COLOUR - DAIRY MADE	7. TRESPA - MONTREUX AMBER		
2. DULUX PAINT COLOUR - WESTERN MYALL	8. DULUX POWDERCOAT - MONUMENT MATT		
3. DULUX PAINT COLOUR - MILTON MOON	9. INTERPONE POWDERCOAT ALUMINIUM SUNSCREEN		
4. DULUX PAINT COLOUR - VIVID WHITE	10. DULUX PAINT COLOUR - ZEUS WHITE POWDERCOATED ALUMINIUM SCREEN		
5. DULUX PAINT COLOUR - TIMELESS GREY	11. GREEN COPPER PANEL GLADDING		
6. HARDWOOD TIMBER - CASUARINA	12. FRAMELESS GLASS AWNING		

IMPORTANT NOTES:			
Do not scale from drawings. All dimensions shall be checked on site before commencement of work. All discrepancies shall be brought to the attention of the Architect. Larger scale drawings and written dimensions take precedence. This drawing is copyright and the property of the author, and must not be retained, copied or used without the express authority of MARCHESE PARTNERS INTERNATIONAL PTY. LTD.			
REVISION	DATE	DESCRIPTION	BY
A	2016.07.06	DEVELOPMENT APPLICATION	JR
B	2016.11.10	REQUEST FOR ADDITIONAL INFORMATION	LP
C	2016.12.20	REQUEST FOR ADDITIONAL INFORMATION	LP
D	2017.12.01	SECTION 96	PS
E	2018.07.12	SECTION 96 - 2	SD

marchesepartners

Marchese Partners International Pty Ltd
Level 1, 53 Walker Street, North Sydney, NSW 2060, Australia
P +61 2 9922 4375 F +61 2 9929 5786 E info@marchesepartners.com
www.marchesepartners.com
Sydney • Brisbane • Canberra • Melbourne • Adelaide • Perth
London • Kuala Lumpur • Auckland
ABN 20 098 552 151



0 1 2 3 4 5 10

CLIENT
BSDSG


PROJECT
GRANVILLE PLACE

DRAWING TITLE
SECTION GG


SCALE 1:250 AT A1 1:500 AT A3	DATE 17/06/2016	DRAWN JR	CHECKED PS
JOB 16007	DRAWING DA3.07	REVISION E	

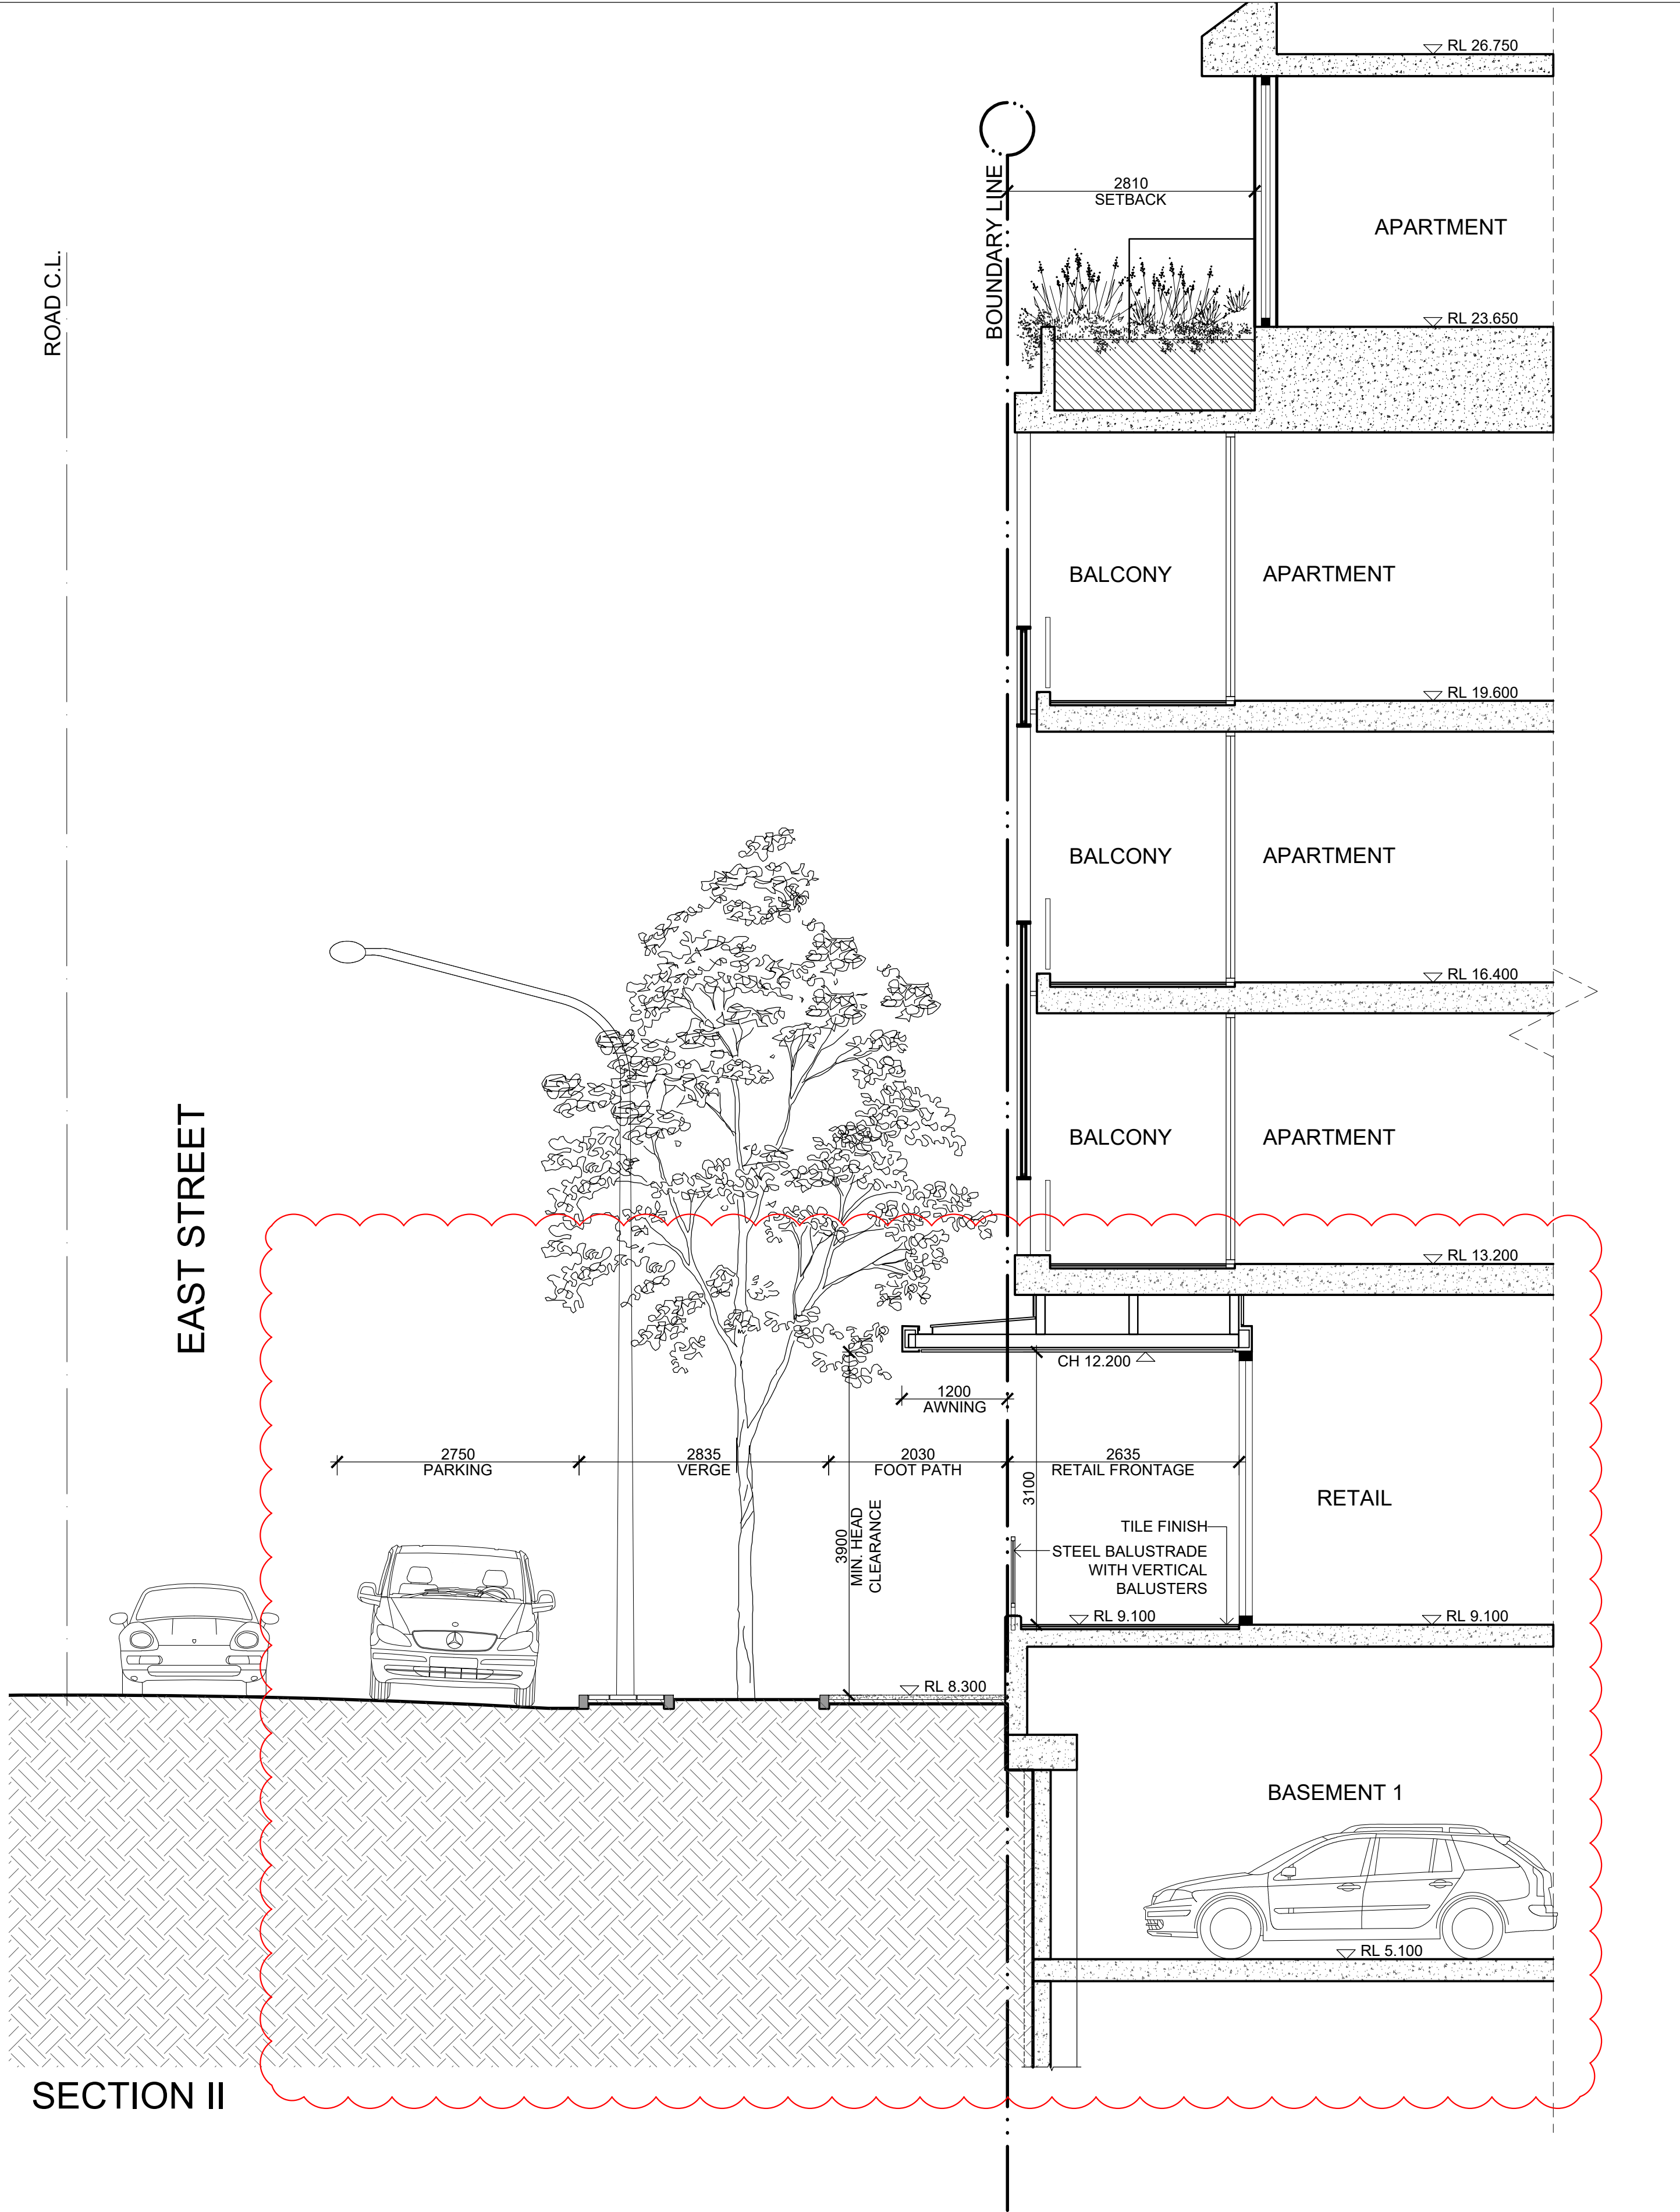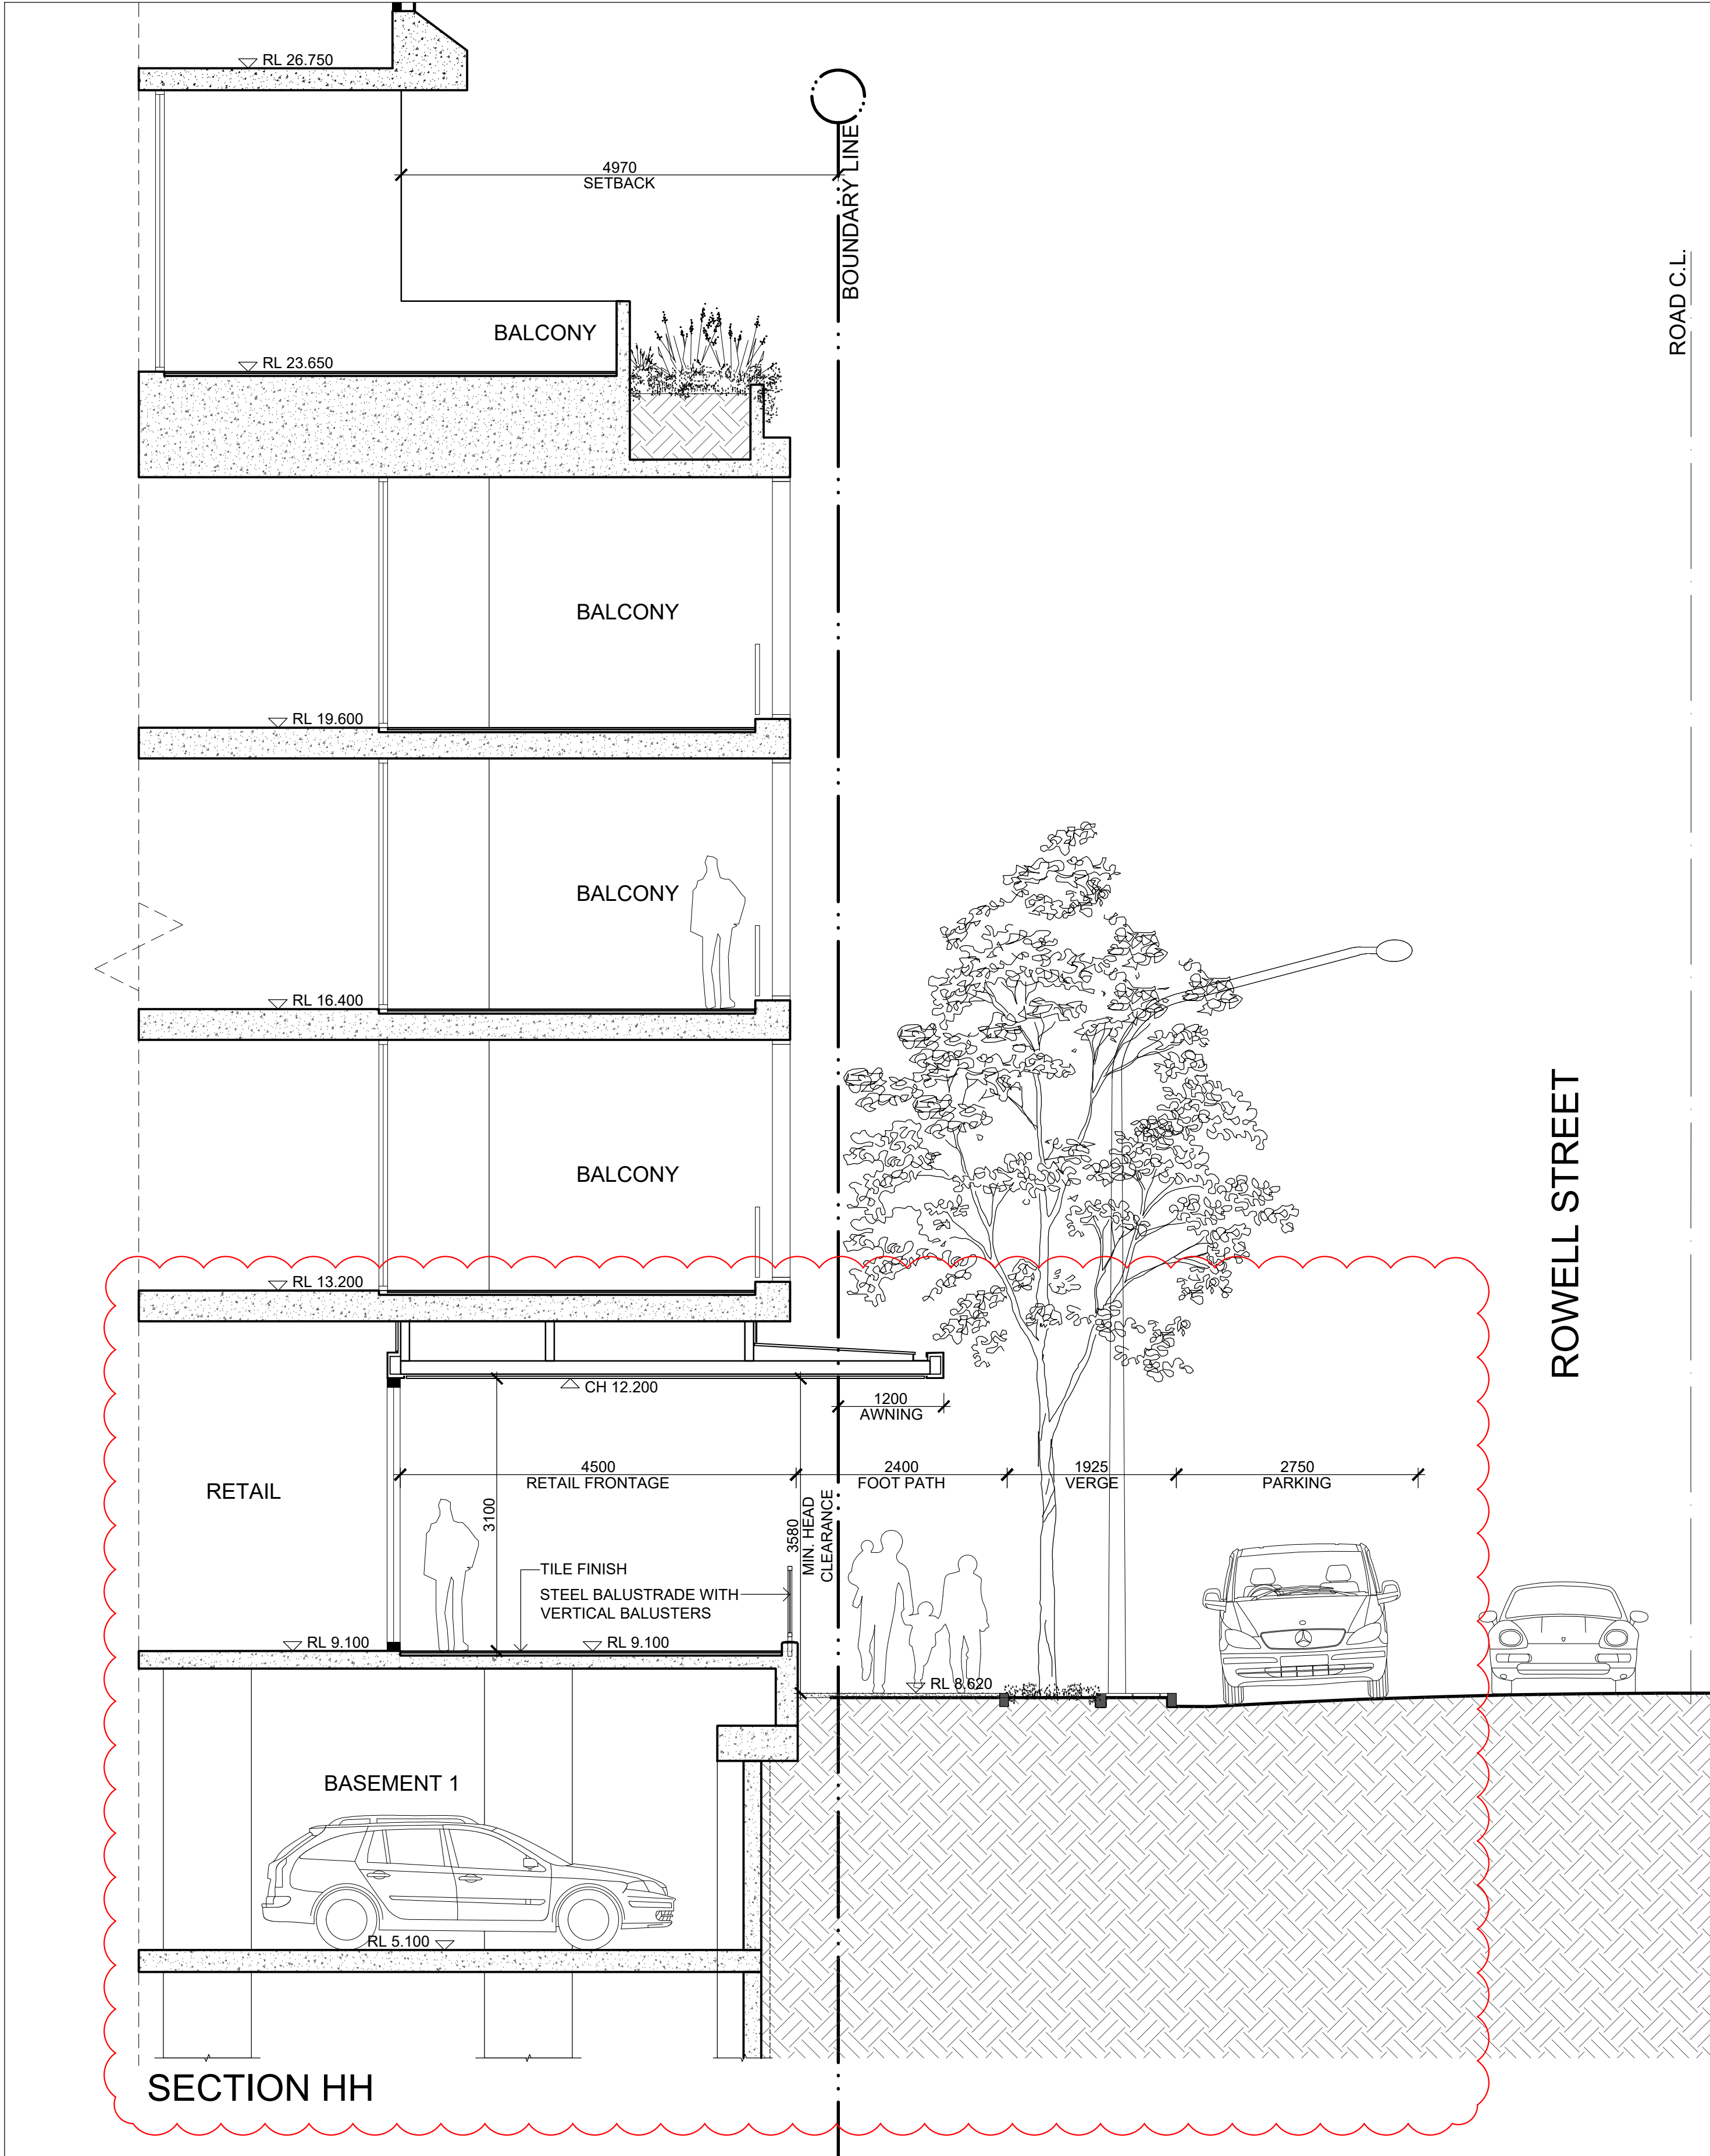



IMPORTANT NOTES: Do not scale from drawings. All dimensions shall be checked on site before commencement of work. All discrepancies shall be brought to the attention of the Architect. Larger scale drawings and written dimensions take precedence. This drawing is copyright and the property of the author, and must not be retained, copied or used without the express authority of MARCHESE PARTNERS INTERNATIONAL PTY. LTD.	REVISION		DATE	DESCRIPTION	BY
	A		2018.11.10	REQUEST FOR ADDITIONAL INFORMATION	HS
	B		2018.11.25	REQUEST FOR ADDITIONAL INFORMATION	LP
	C		2018.12.20	REQUEST FOR ADDITIONAL INFORMATION	LP
Marchesepartners Marchese Partners International Pty Ltd Level 1, 53 Walker Street, North Sydney, NSW 2060, Australia P +61 2 9922 4375 F +61 2 9929 5786 E info@marchesepartners.com www.marchesepartners.com Sydney • Brisbane • Canberra • Melbourne • Adelaide • Perth London • Kuala Lumpur • Auckland ABN 20 098 552 151	CLIENT		BSDSG		
	PROJECT		GRANVILLE PLACE		
	SCALE		1:50 AT A1 1:100 AT A3	DATE	17/06/2016
	JOB		16007	DRAWN	SD
DRAWING TITLE DETAIL SECTION HH AND II	CHECKED		PS		
	REVISION		D		
	DRAWN		SD		
	DATE		17/06/2016		

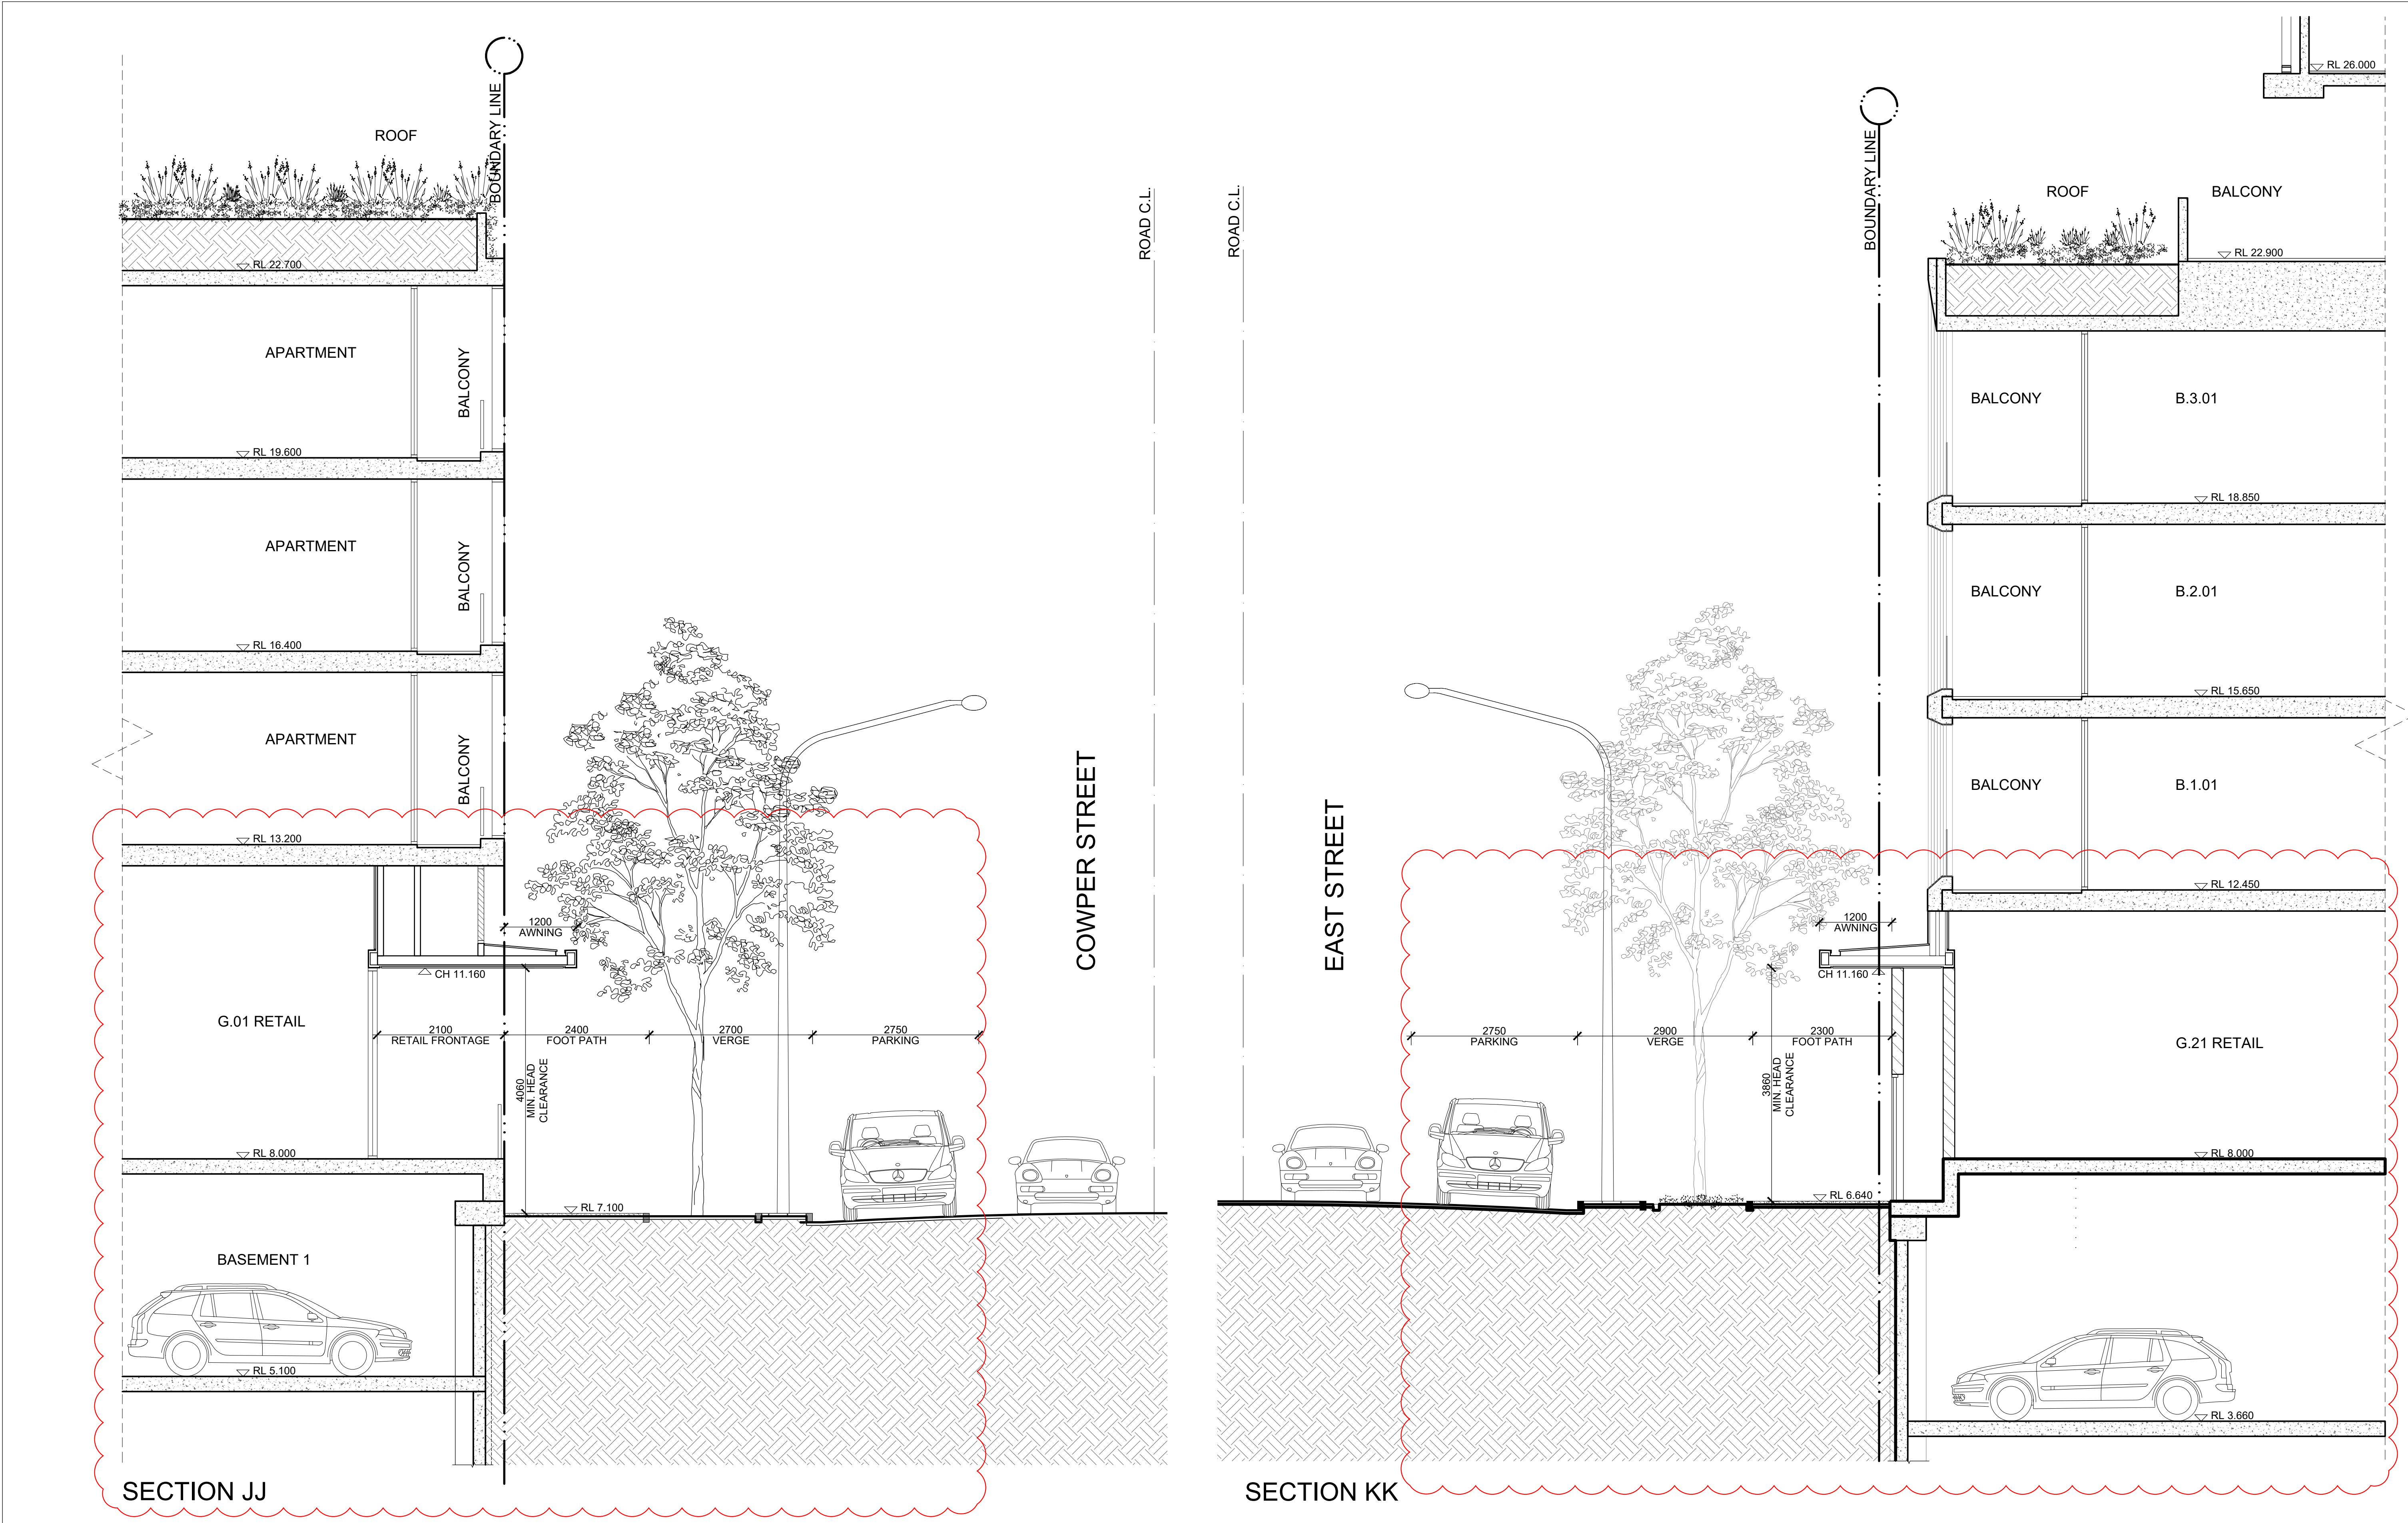


IMPORTANT NOTES: Do not scale from drawings. All dimensions shall be checked on site before commencement of work. All discrepancies shall be brought to the attention of the Architect. Larger scale drawings and written dimensions take precedence. This drawing is copyright and the property of the author, and must not be retained, copied or used without the express authority of MARCHESE PARTNERS INTERNATIONAL PTY. LTD.	REVISION	DATE	DESCRIPTION	BY
	A	2018.11.10	REQUEST FOR ADDITIONAL INFORMATION	HS
	B	2018.11.25	REQUEST FOR ADDITIONAL INFORMATION	LP
	C	2018.12.20	REQUEST FOR ADDITIONAL INFORMATION	LP
	D	2018.07.12	SECTION 96 - 2	SD
marchesepartners Marchese Partners International Pty Ltd Level 1, 53 Walker Street, North Sydney, NSW 2060, Australia P +61 2 9922 4375 E +61 2 9929 5786 E info@marchesepartners.com www.marchesepartners.com Sydney • Brisbane • Canberra • Melbourne • Adelaide • Perth London • Kuala Lumpur • Auckland ABN 20 098 552 151 0 1 2				
CLIENT BSDSG		DRAWING TITLE DETAIL SECTION JJ AND KK		
PROJECT GRANVILLE PLACE		SCALE 1:50@A1 1:100@A3	DATE 17/06/2016	DRAWN LP
JOB 16007		DRAWING DA3.09		CHECKED EN
				REVISION D

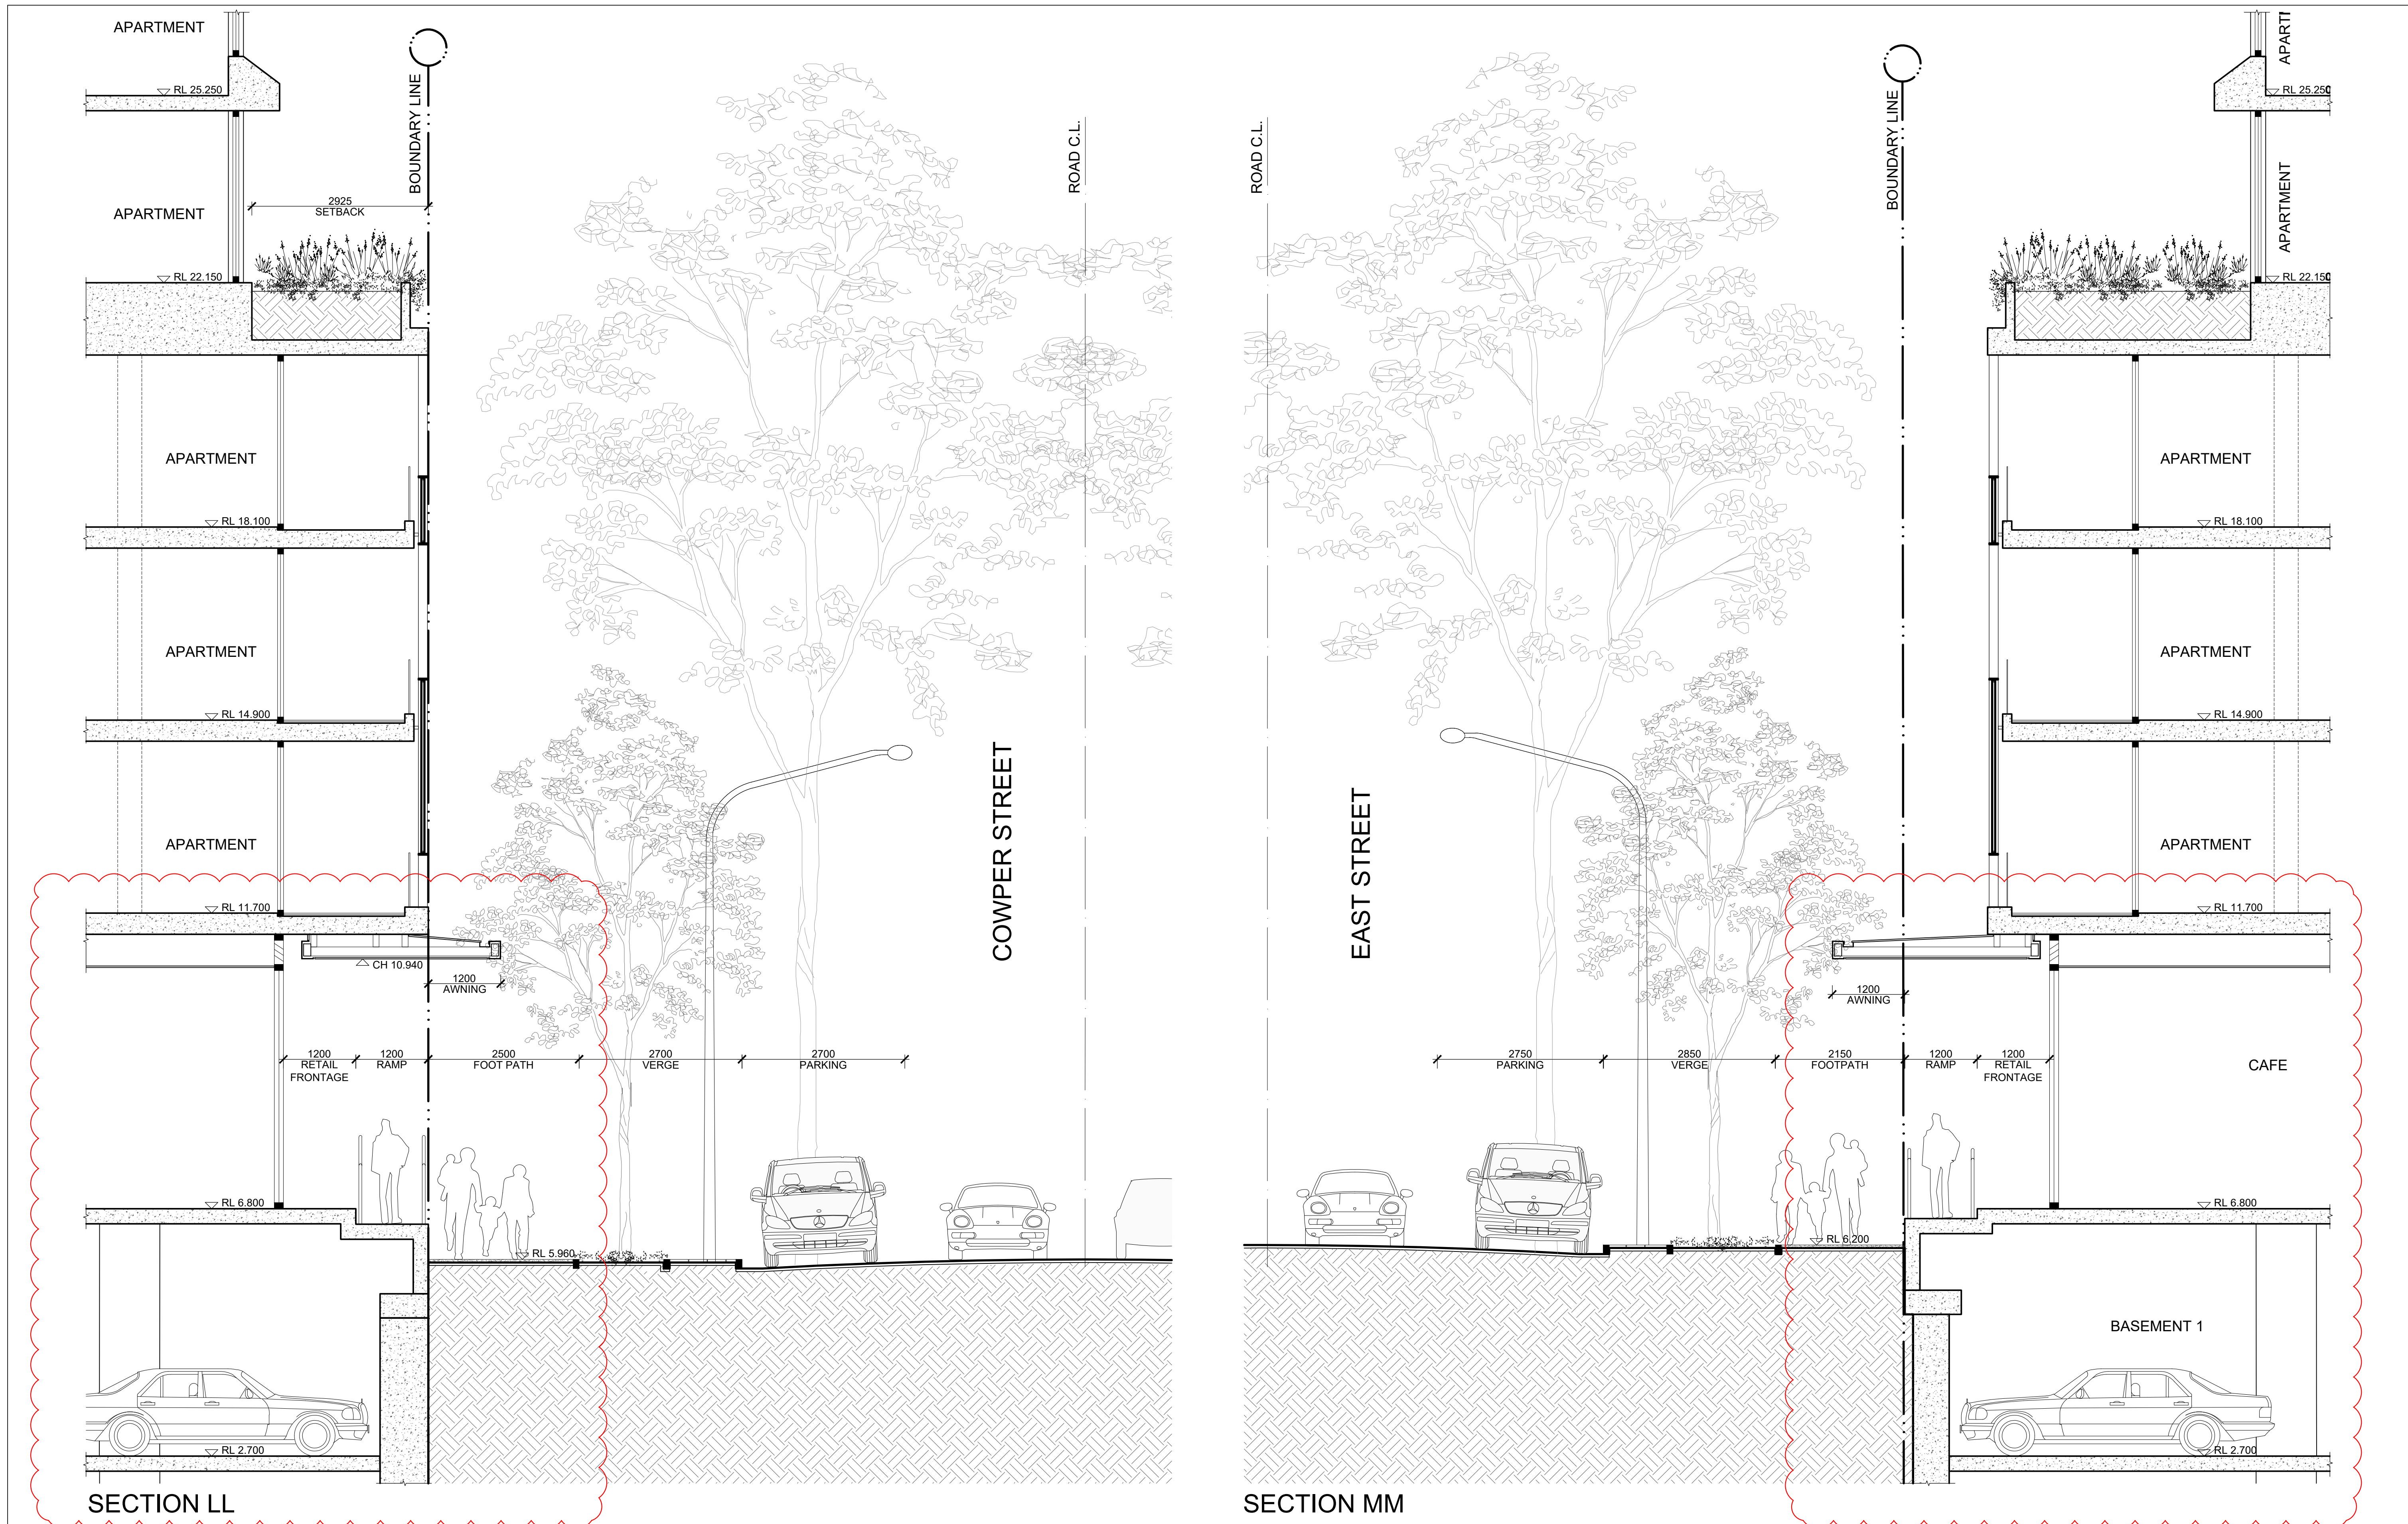


IMPORTANT NOTES: Do not scale from drawings. All dimensions shall be checked on site before commencement of work. All discrepancies shall be brought to the attention of the Architect. Larger scale drawings and written dimensions take precedence. This drawing is copyright and the property of the author, and must not be retained, copied or used without the express authority of MARCHESE PARTNERS INTERNATIONAL PTY. LTD.	REVISION	DATE	DESCRIPTION	BY										
	A	2016.11.10	REQUEST FOR ADDITIONAL INFORMATION	HS										
	B	2016.11.25	REQUEST FOR ADDITIONAL INFORMATION	LP										
	C	2016.12.20	REQUEST FOR ADDITIONAL INFORMATION	LP										
	D	2018.07.12	SECTION 96 - 2	SD										
marchesepartners Marchese Partners International Pty Ltd Level 1, 53 Walker Street, North Sydney, NSW 2060, Australia P +61 2 9922 4375 F +61 2 9929 5786 E info@marchesepartners.com www.marchesepartners.com Sydney · Brisbane · Canberra · Melbourne · Adelaide · Perth London · Kuala Lumpur · Auckland ABN 20 098 552 151					CLIENT BSDSG					DRAWING TITLE DETAIL SECTION LL AND MM				
PROJECT GRANVILLE PLACE					SCALE 1:50@A1 1:100@A3		DATE 17/06/2016		DRAWN LP		CHECKED EN			
JOB 16007					DRAWING DA3.10				REVISION D					
0 1 2														

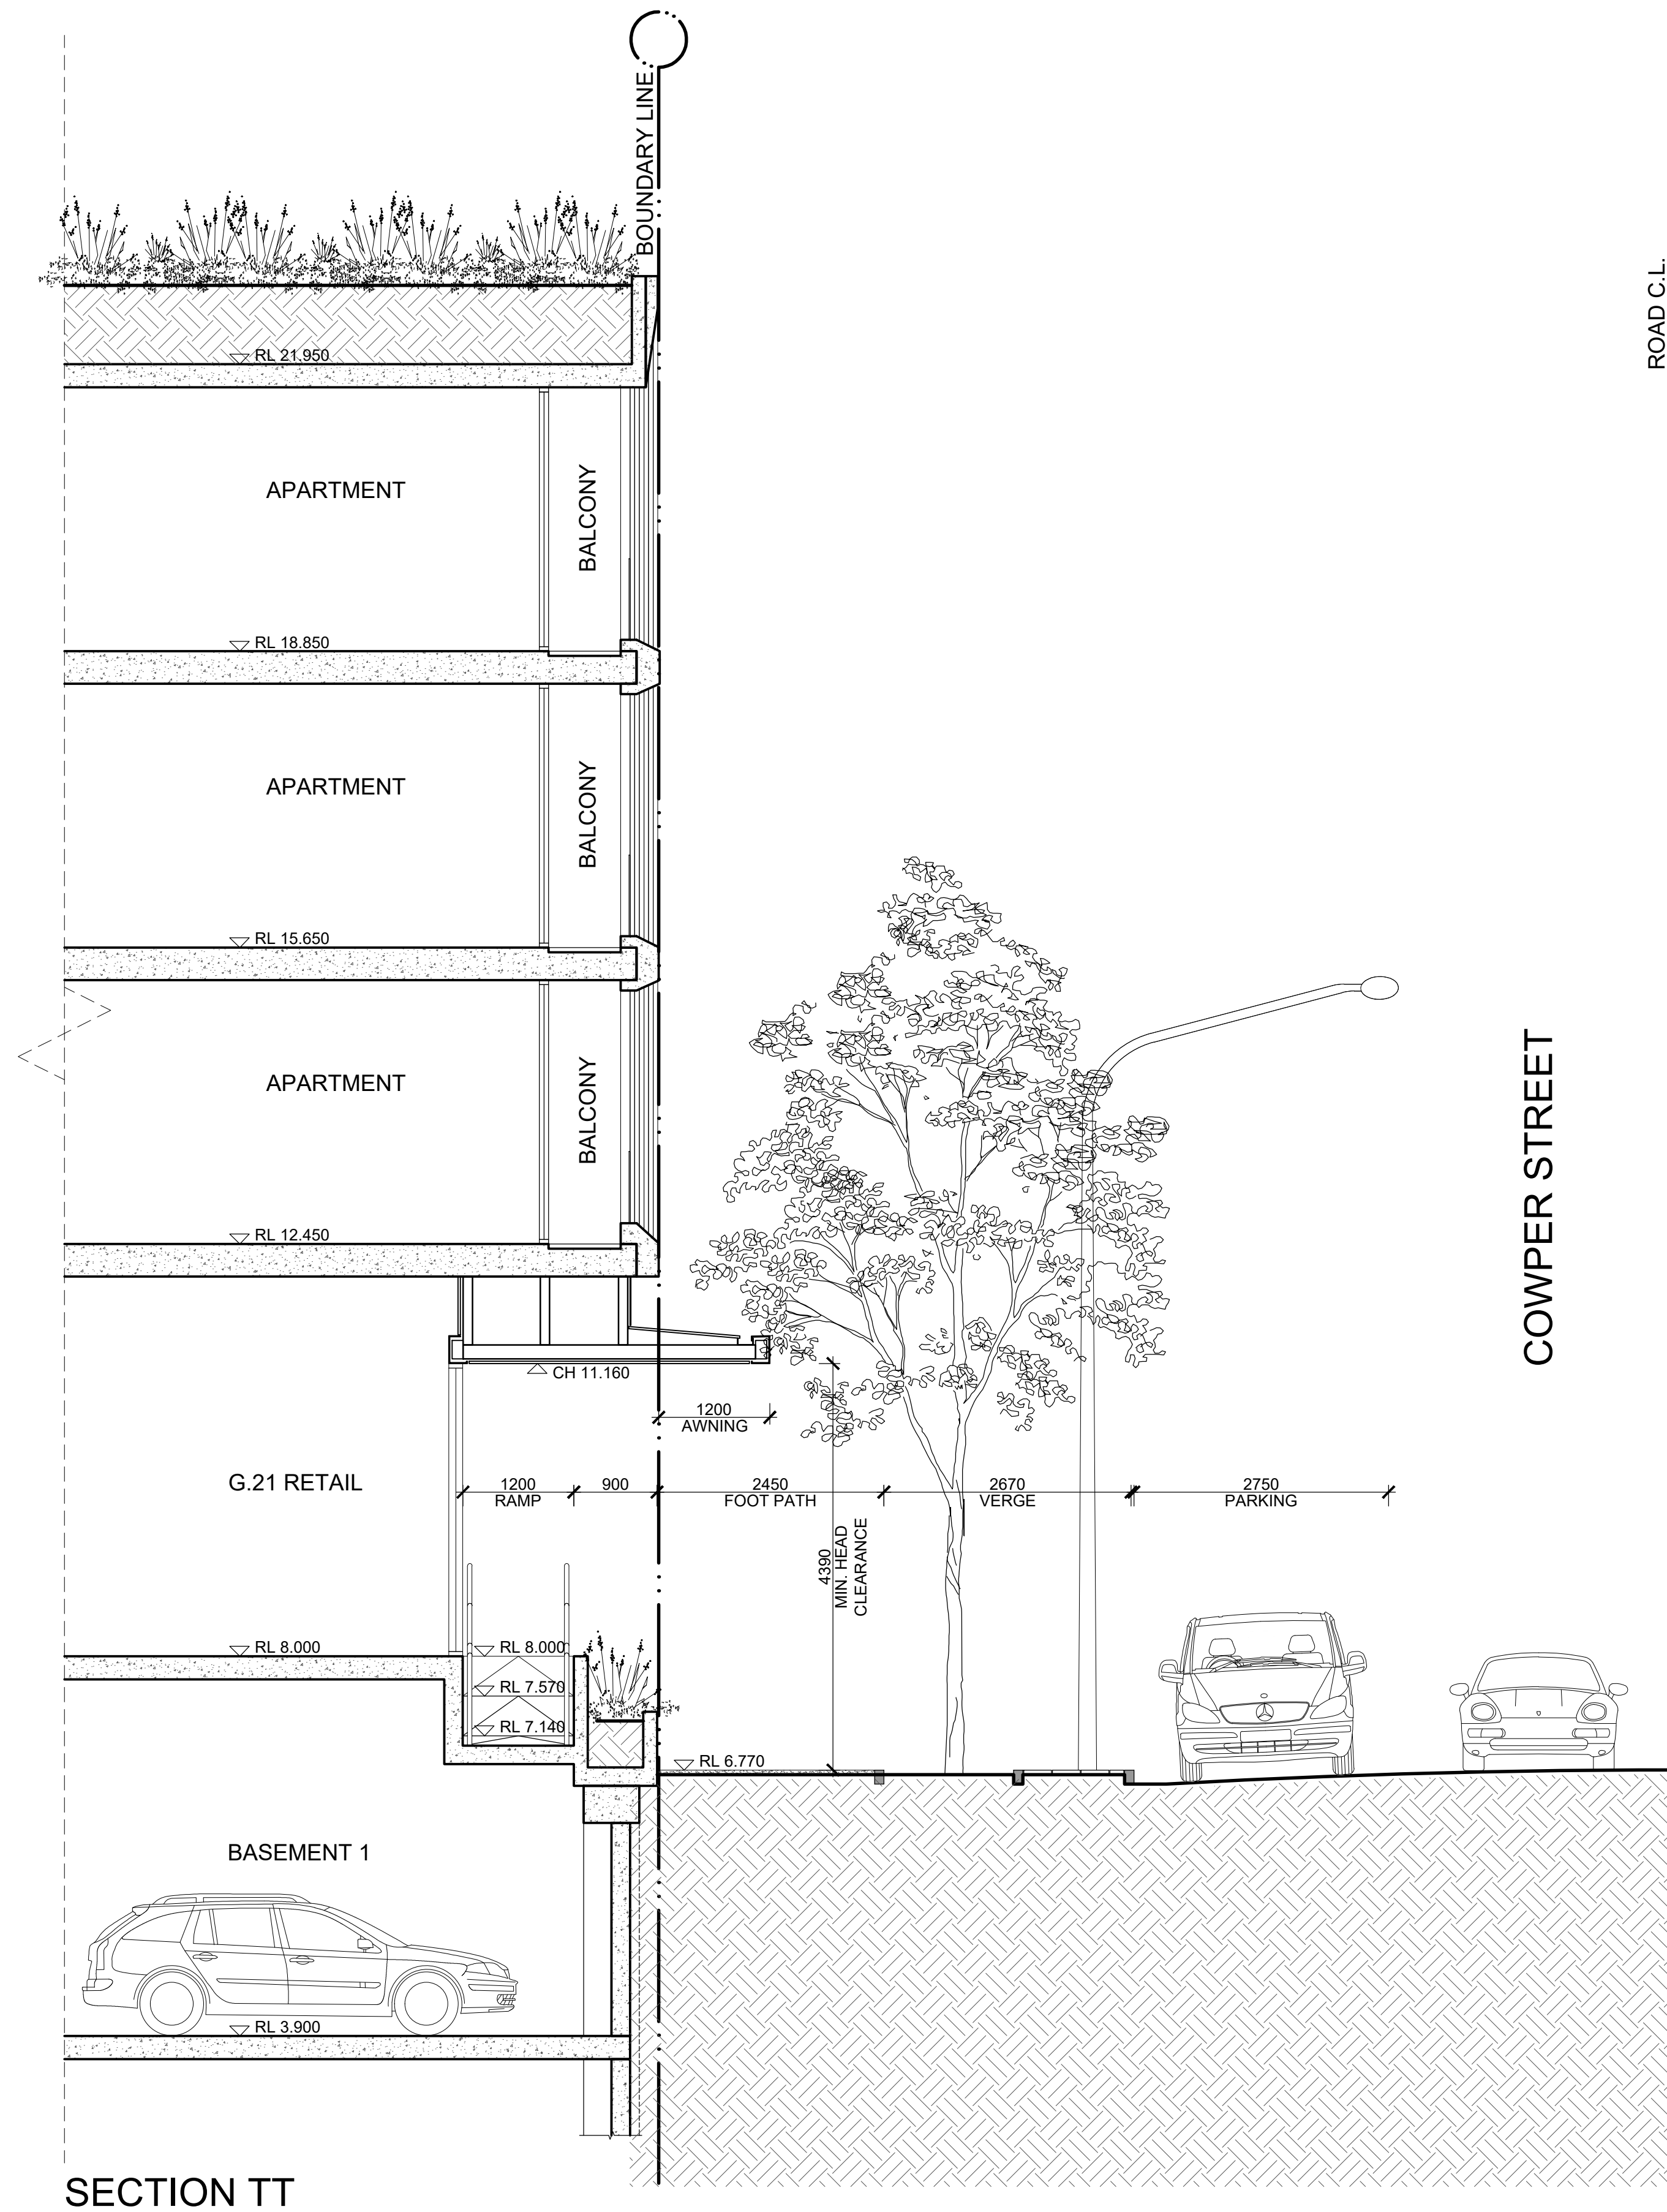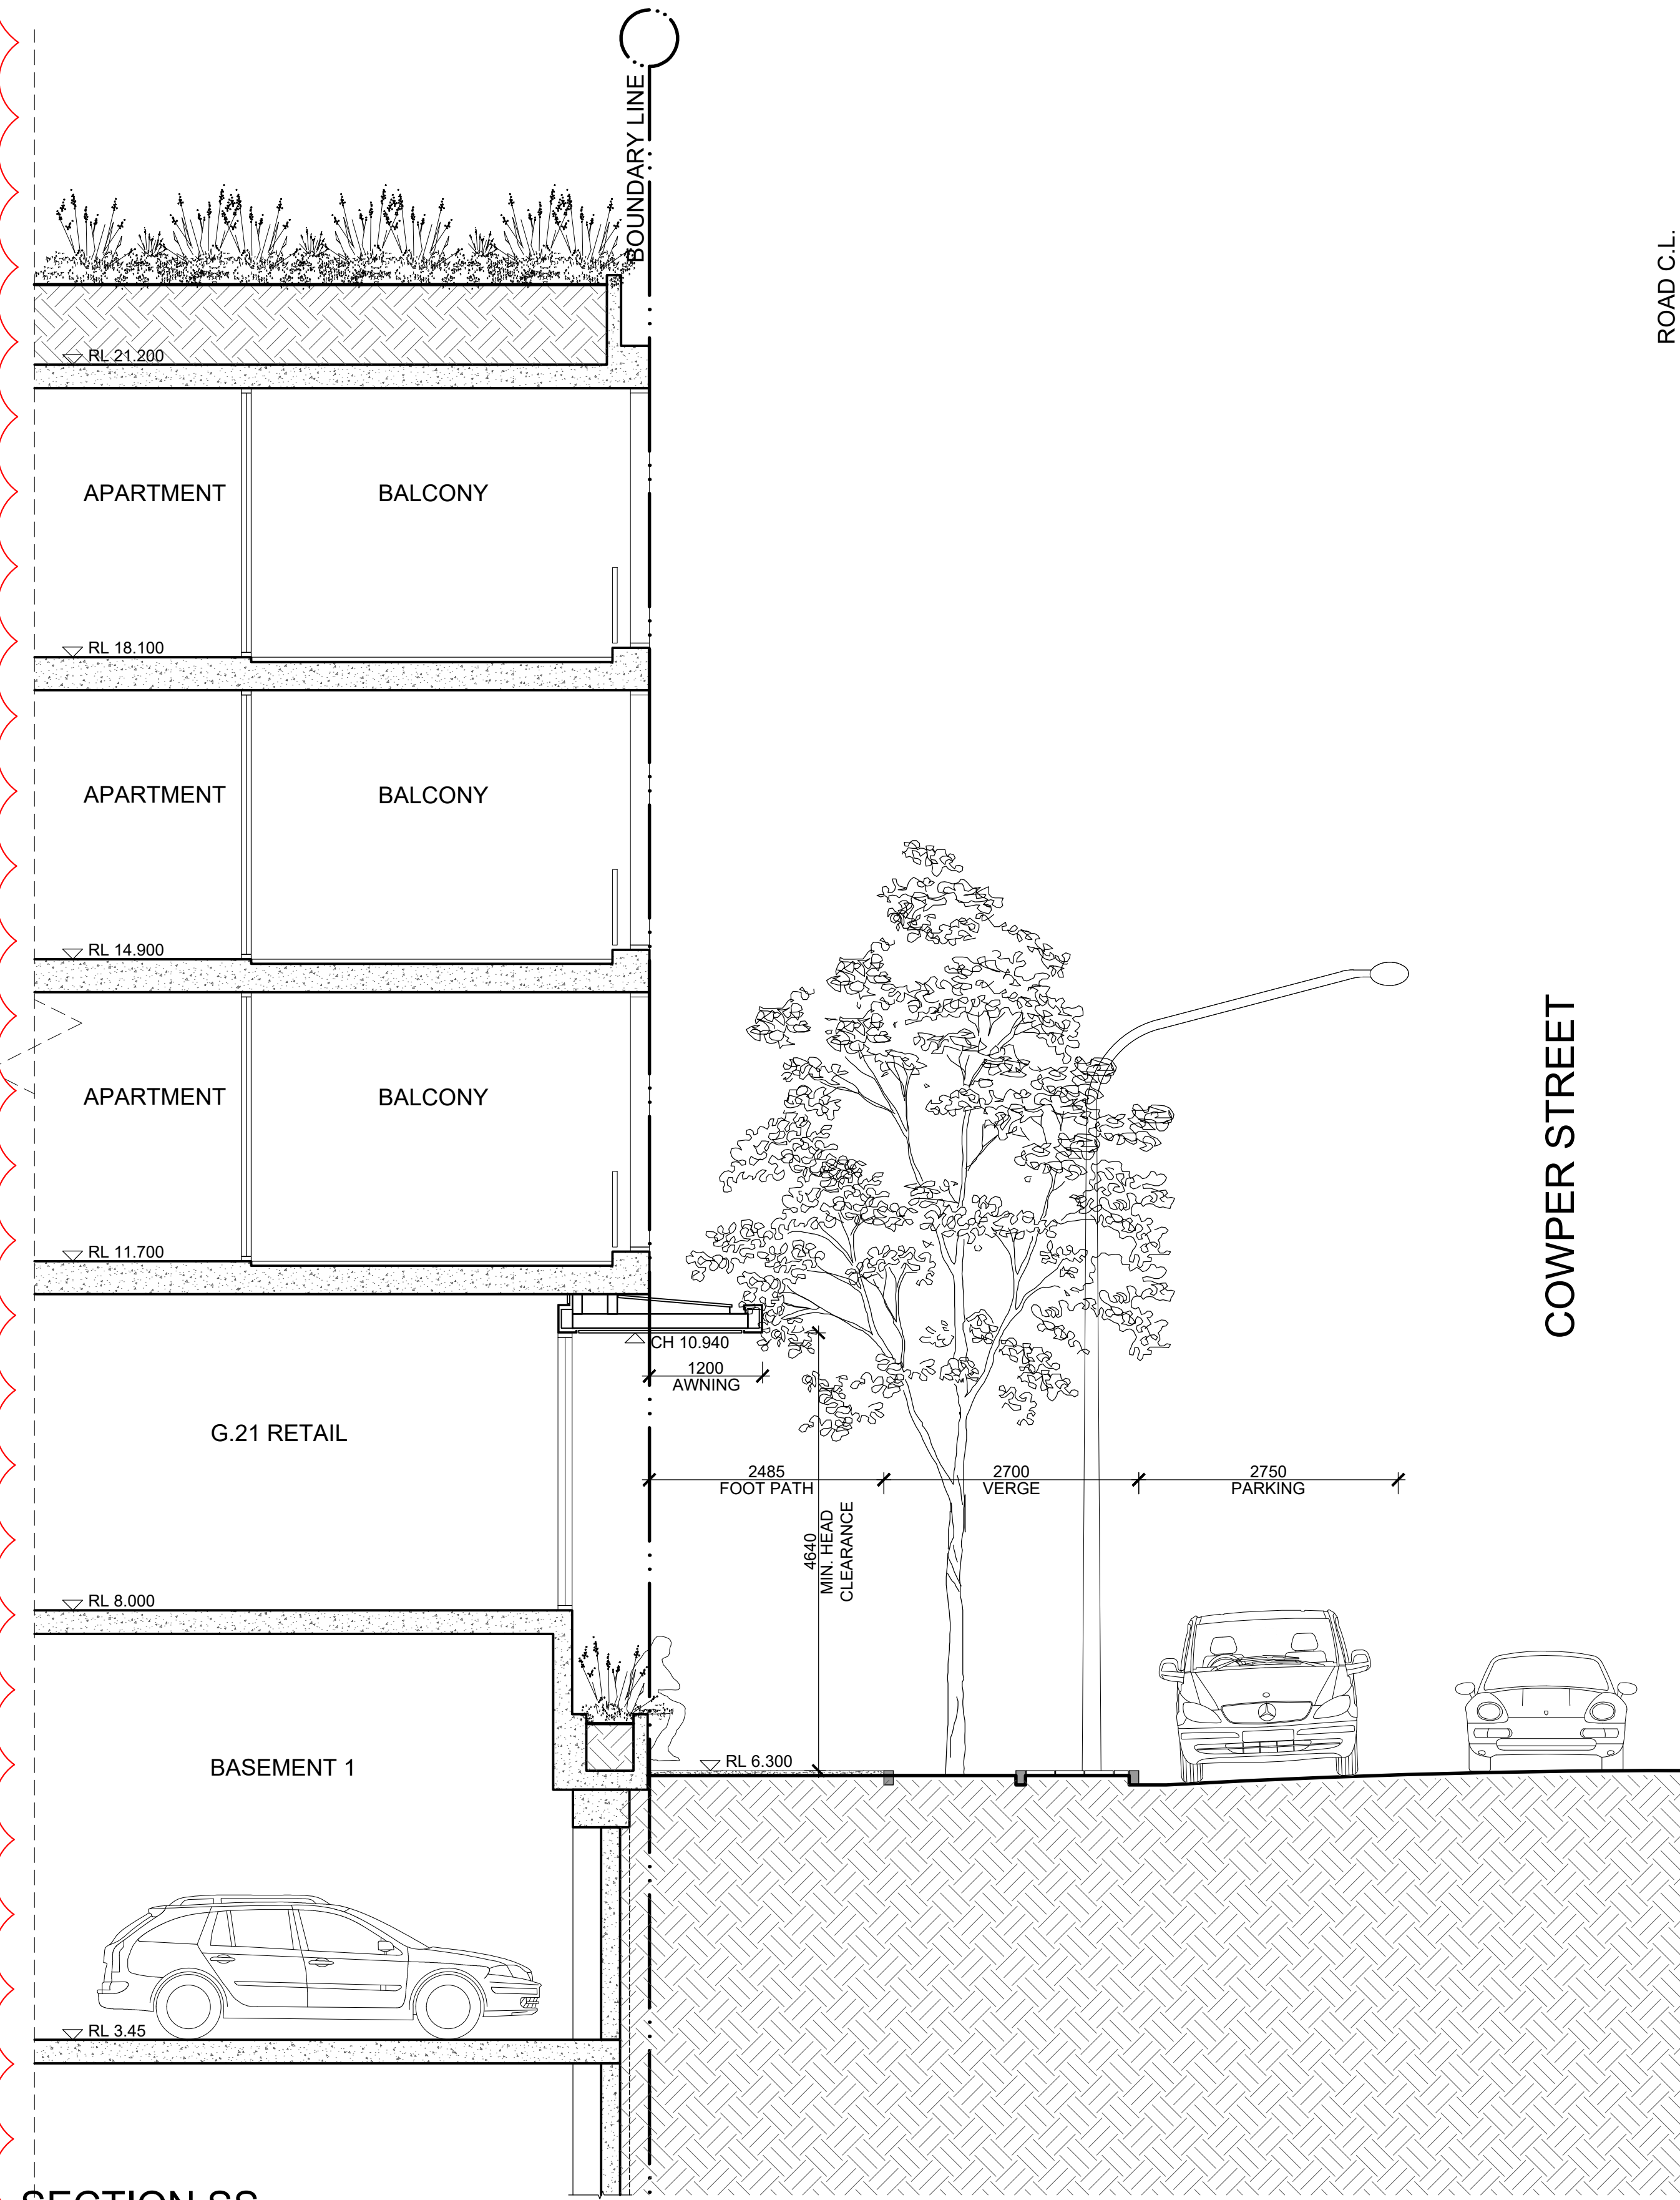


IMPORTANT NOTES: Do not scale from drawings. All dimensions shall be checked on site before commencement of work. All discrepancies shall be brought to the attention of the Architect. Larger scale drawings and written dimensions take precedence. This drawing is copyright and the property of the author, and must not be retained, copied or used without the express authority of MARCHESE PARTNERS INTERNATIONAL PTY. LTD.	REVISION	DATE	DESCRIPTION	BY	marchesepartners Marchese Partners International Pty Ltd Level 1, 53 Walker Street, North Sydney, NSW 2060, Australia P +61 2 9922 4375 F +61 2 9929 5786 E info@marchesepartners.com www.marchesepartners.com Sydney · Brisbane · Canberra · Melbourne · Adelaide · Perth London · Kuala Lumpur · Auckland ABN 20 098 552 151	012	CLIENT		DRAWING TITLE			
	A	2018.07.12	SECTION 96 - 2	SD			BSDSG		DETAIL SECTIONS SS AND TT			
							PROJECT		SCALE	DATE	DRAWN	CHECKED
							GRANVILLE PLACE		1:50@A1 1:100@A3	17/06/2016	LP	EN
									JOB	DRAWING		REVISION
									16007	DA3.11		A

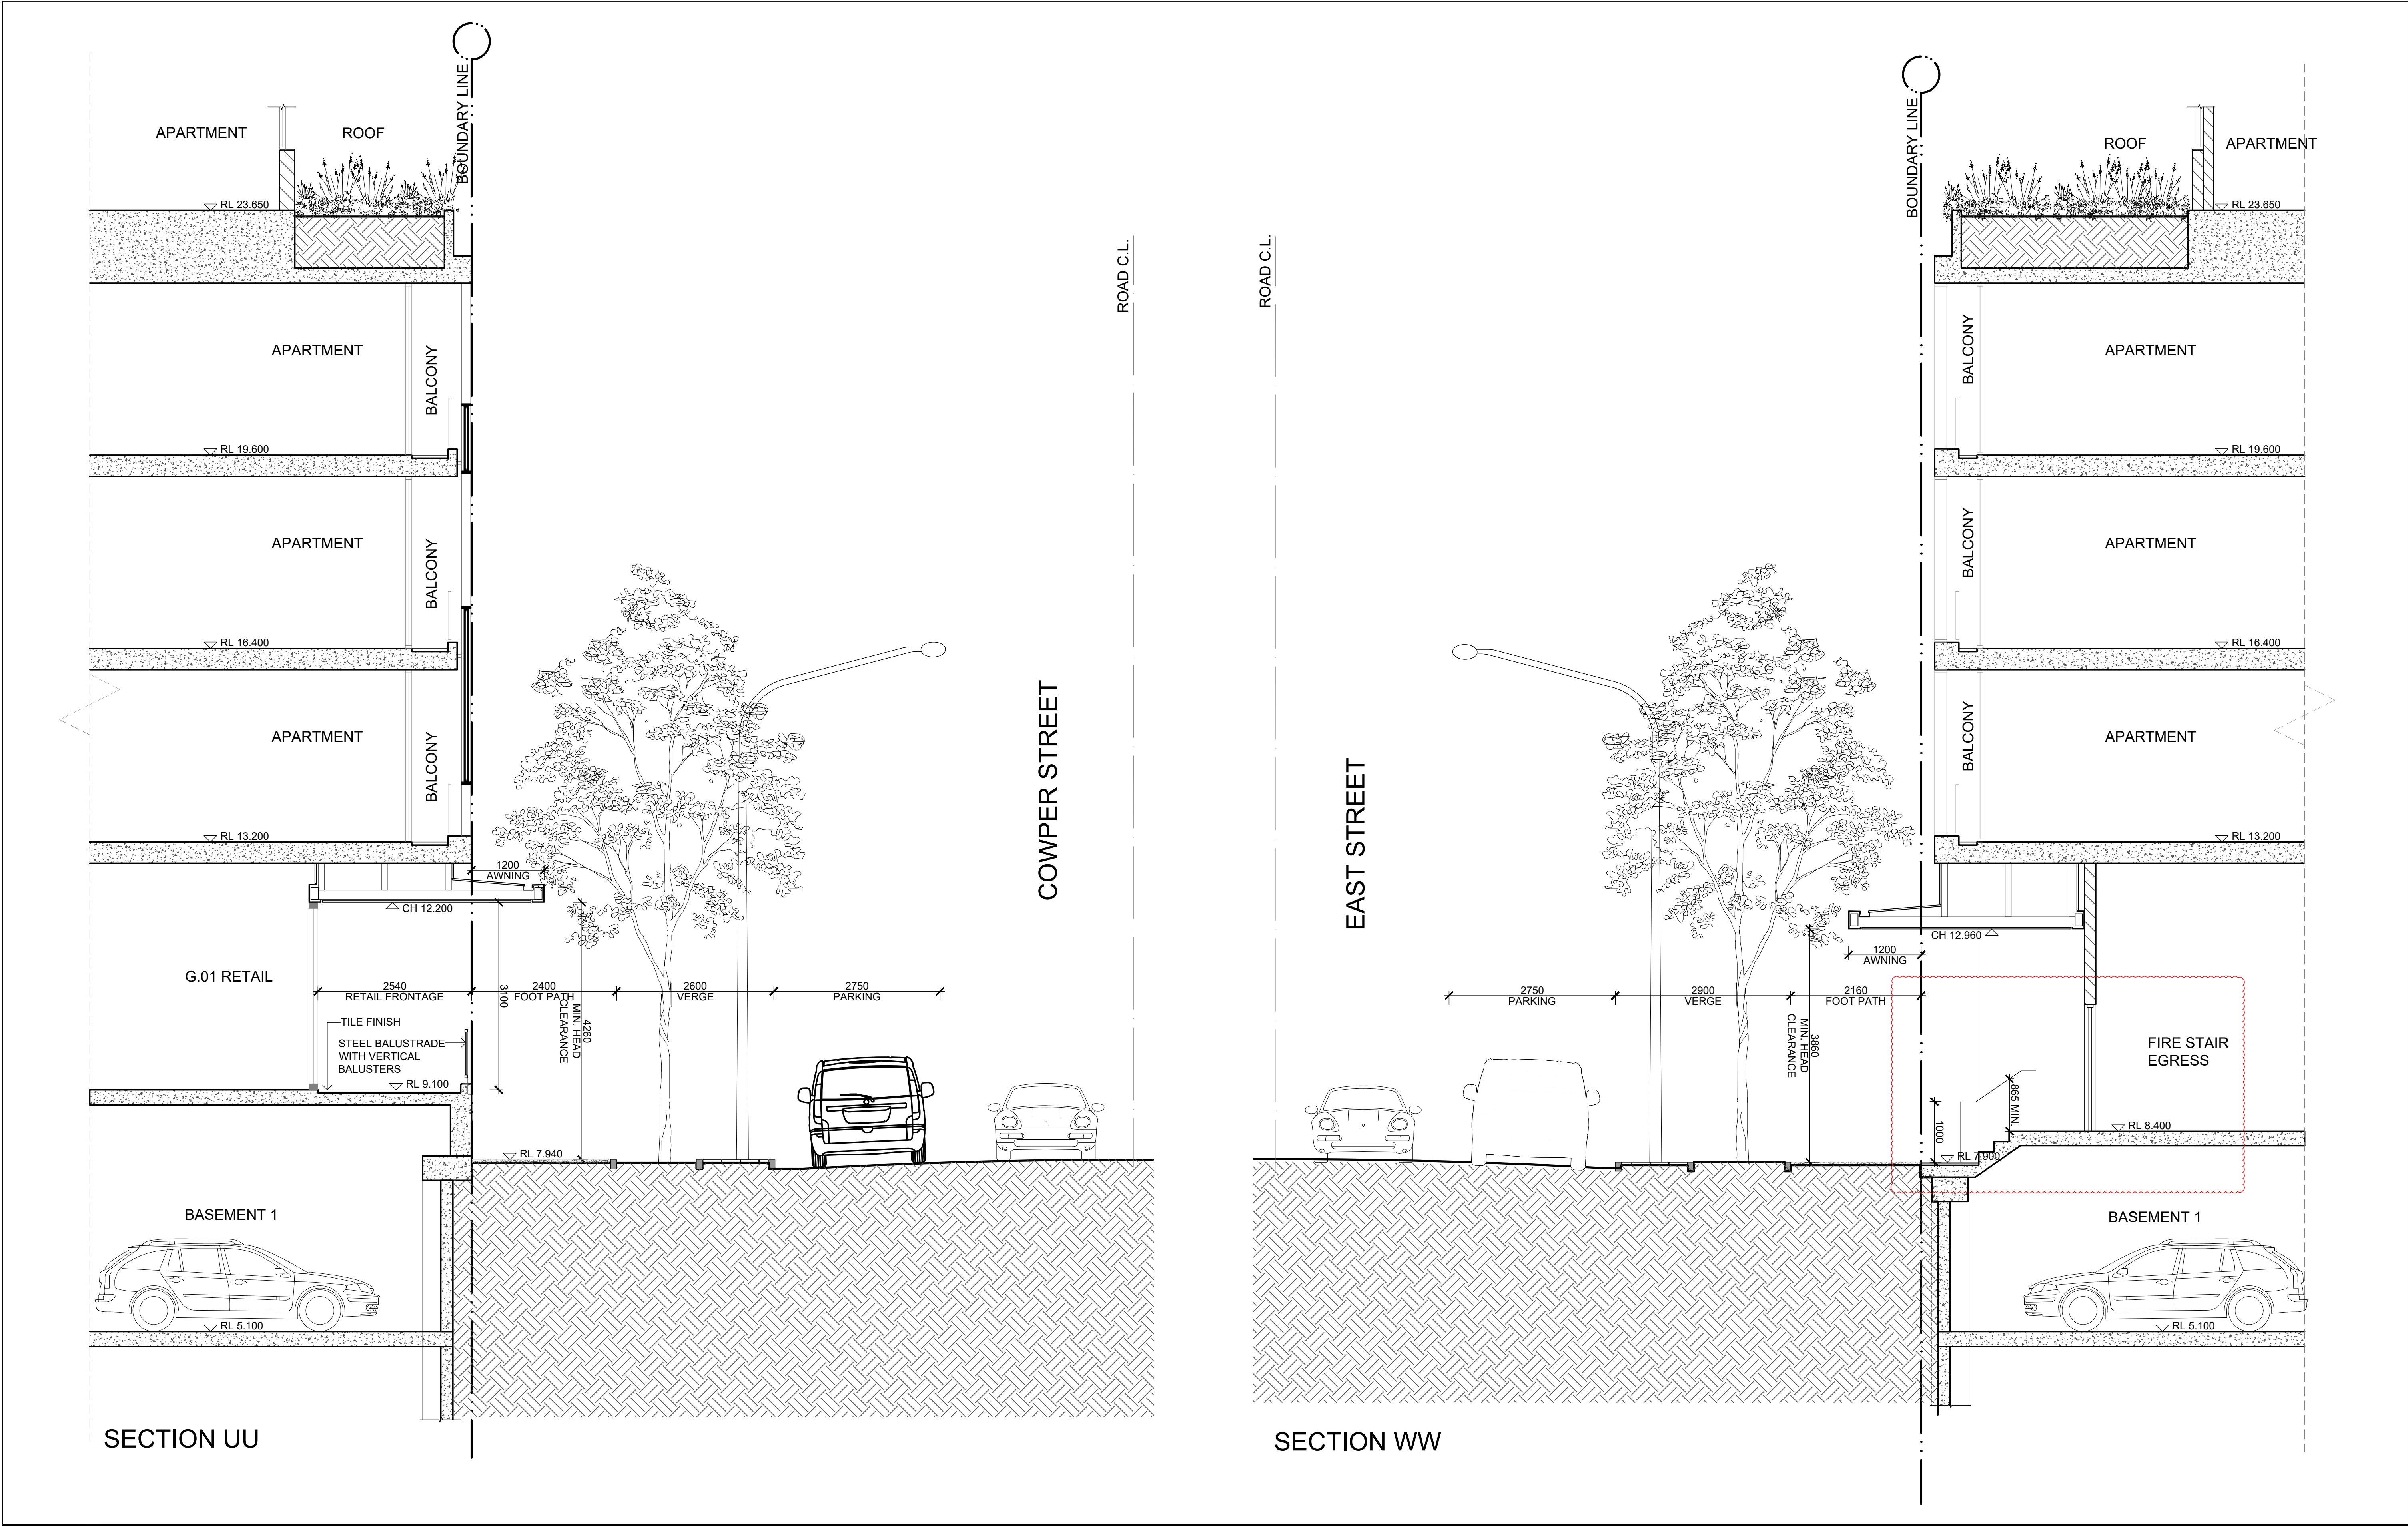


KEY TO ARCHITECTURAL DRAWINGS 1. Architectural drawings shall be read in conjunction with other consultant drawings and specifications. Any discrepancies shall be referred to team 2 architects before proceeding with work. 2. All dimensions and levels are in millimeters unless noted otherwise. No dimension shall be obtained by reading the drawing. 3. All dimensions to be checked on site with any discrepancies referred to team 2 architects before proceeding with work. 4. All work to be carried out in accordance with the requirements of the principal certifying authority, current ncc & australian standards. ©Copyright Team 2 Architects This drawing is protected by copyright. All right are reserved. Unless permitted under the Copyright Act 1968, No part of this drawing may in any form or by any means be reproduced, published, broadcast or transmitted without the prior written permission of the copyright owner. Please Note: If the status of this drawing is not agreed off for Construction it may be subject to change, alteration or amendment at the discretion of Team 2 Architects. If so, Team 2 Architects is not liable for any loss, damage, harm or injury whether special, consequential, direct or indirect, suffered by you or any other person as a result of your use of this drawing for construction purposes.				<table><tr><th>REVISION</th><th>DATE</th><th>DESCRIPTION</th><th>BY</th></tr><tr><td>A</td><td>2018.07.12</td><td>SECTION 96 - 2</td><td>SD</td></tr><tr><td>B</td><td>2018.11.05</td><td>REQUEST FOR ADDITIONAL INFORMATION</td><td>KD</td></tr></table>		REVISION	DATE	DESCRIPTION	BY	A	2018.07.12	SECTION 96 - 2	SD	B	2018.11.05	REQUEST FOR ADDITIONAL INFORMATION	KD	TEAM2 ARCHITECTS SYDNEY 70/11 Chandos Street St Leonards NSW 2065 T: + 61 2 9437 3166 E: info@team2.com.au REG NSW: 19940 MELBOURNE 313/737 Burwood Road Hawthorn East VIC 3123 ABN: 72 104 833 507 REG VIC: 19340		CLIENT BSDSG PROJECT GRANVILLE PLACE		DRAWING TITLE DETAIL SECTION UU AND WW <table><tr><td>SCALE 1:50 AT A1 1:100 AT A3</td><td>DATE 17/06/2016</td><td>DRAWN SD</td><td>CHECKED KD</td></tr><tr><td>JOB 16007</td><td>DRAWING DA3.12</td><td colspan="2">REVISION B</td></tr></table>				SCALE 1:50 AT A1 1:100 AT A3	DATE 17/06/2016	DRAWN SD	CHECKED KD	JOB 16007	DRAWING DA3.12	REVISION B	
REVISION	DATE	DESCRIPTION	BY																														
A	2018.07.12	SECTION 96 - 2	SD																														
B	2018.11.05	REQUEST FOR ADDITIONAL INFORMATION	KD																														
SCALE 1:50 AT A1 1:100 AT A3	DATE 17/06/2016	DRAWN SD	CHECKED KD																														
JOB 16007	DRAWING DA3.12	REVISION B																															

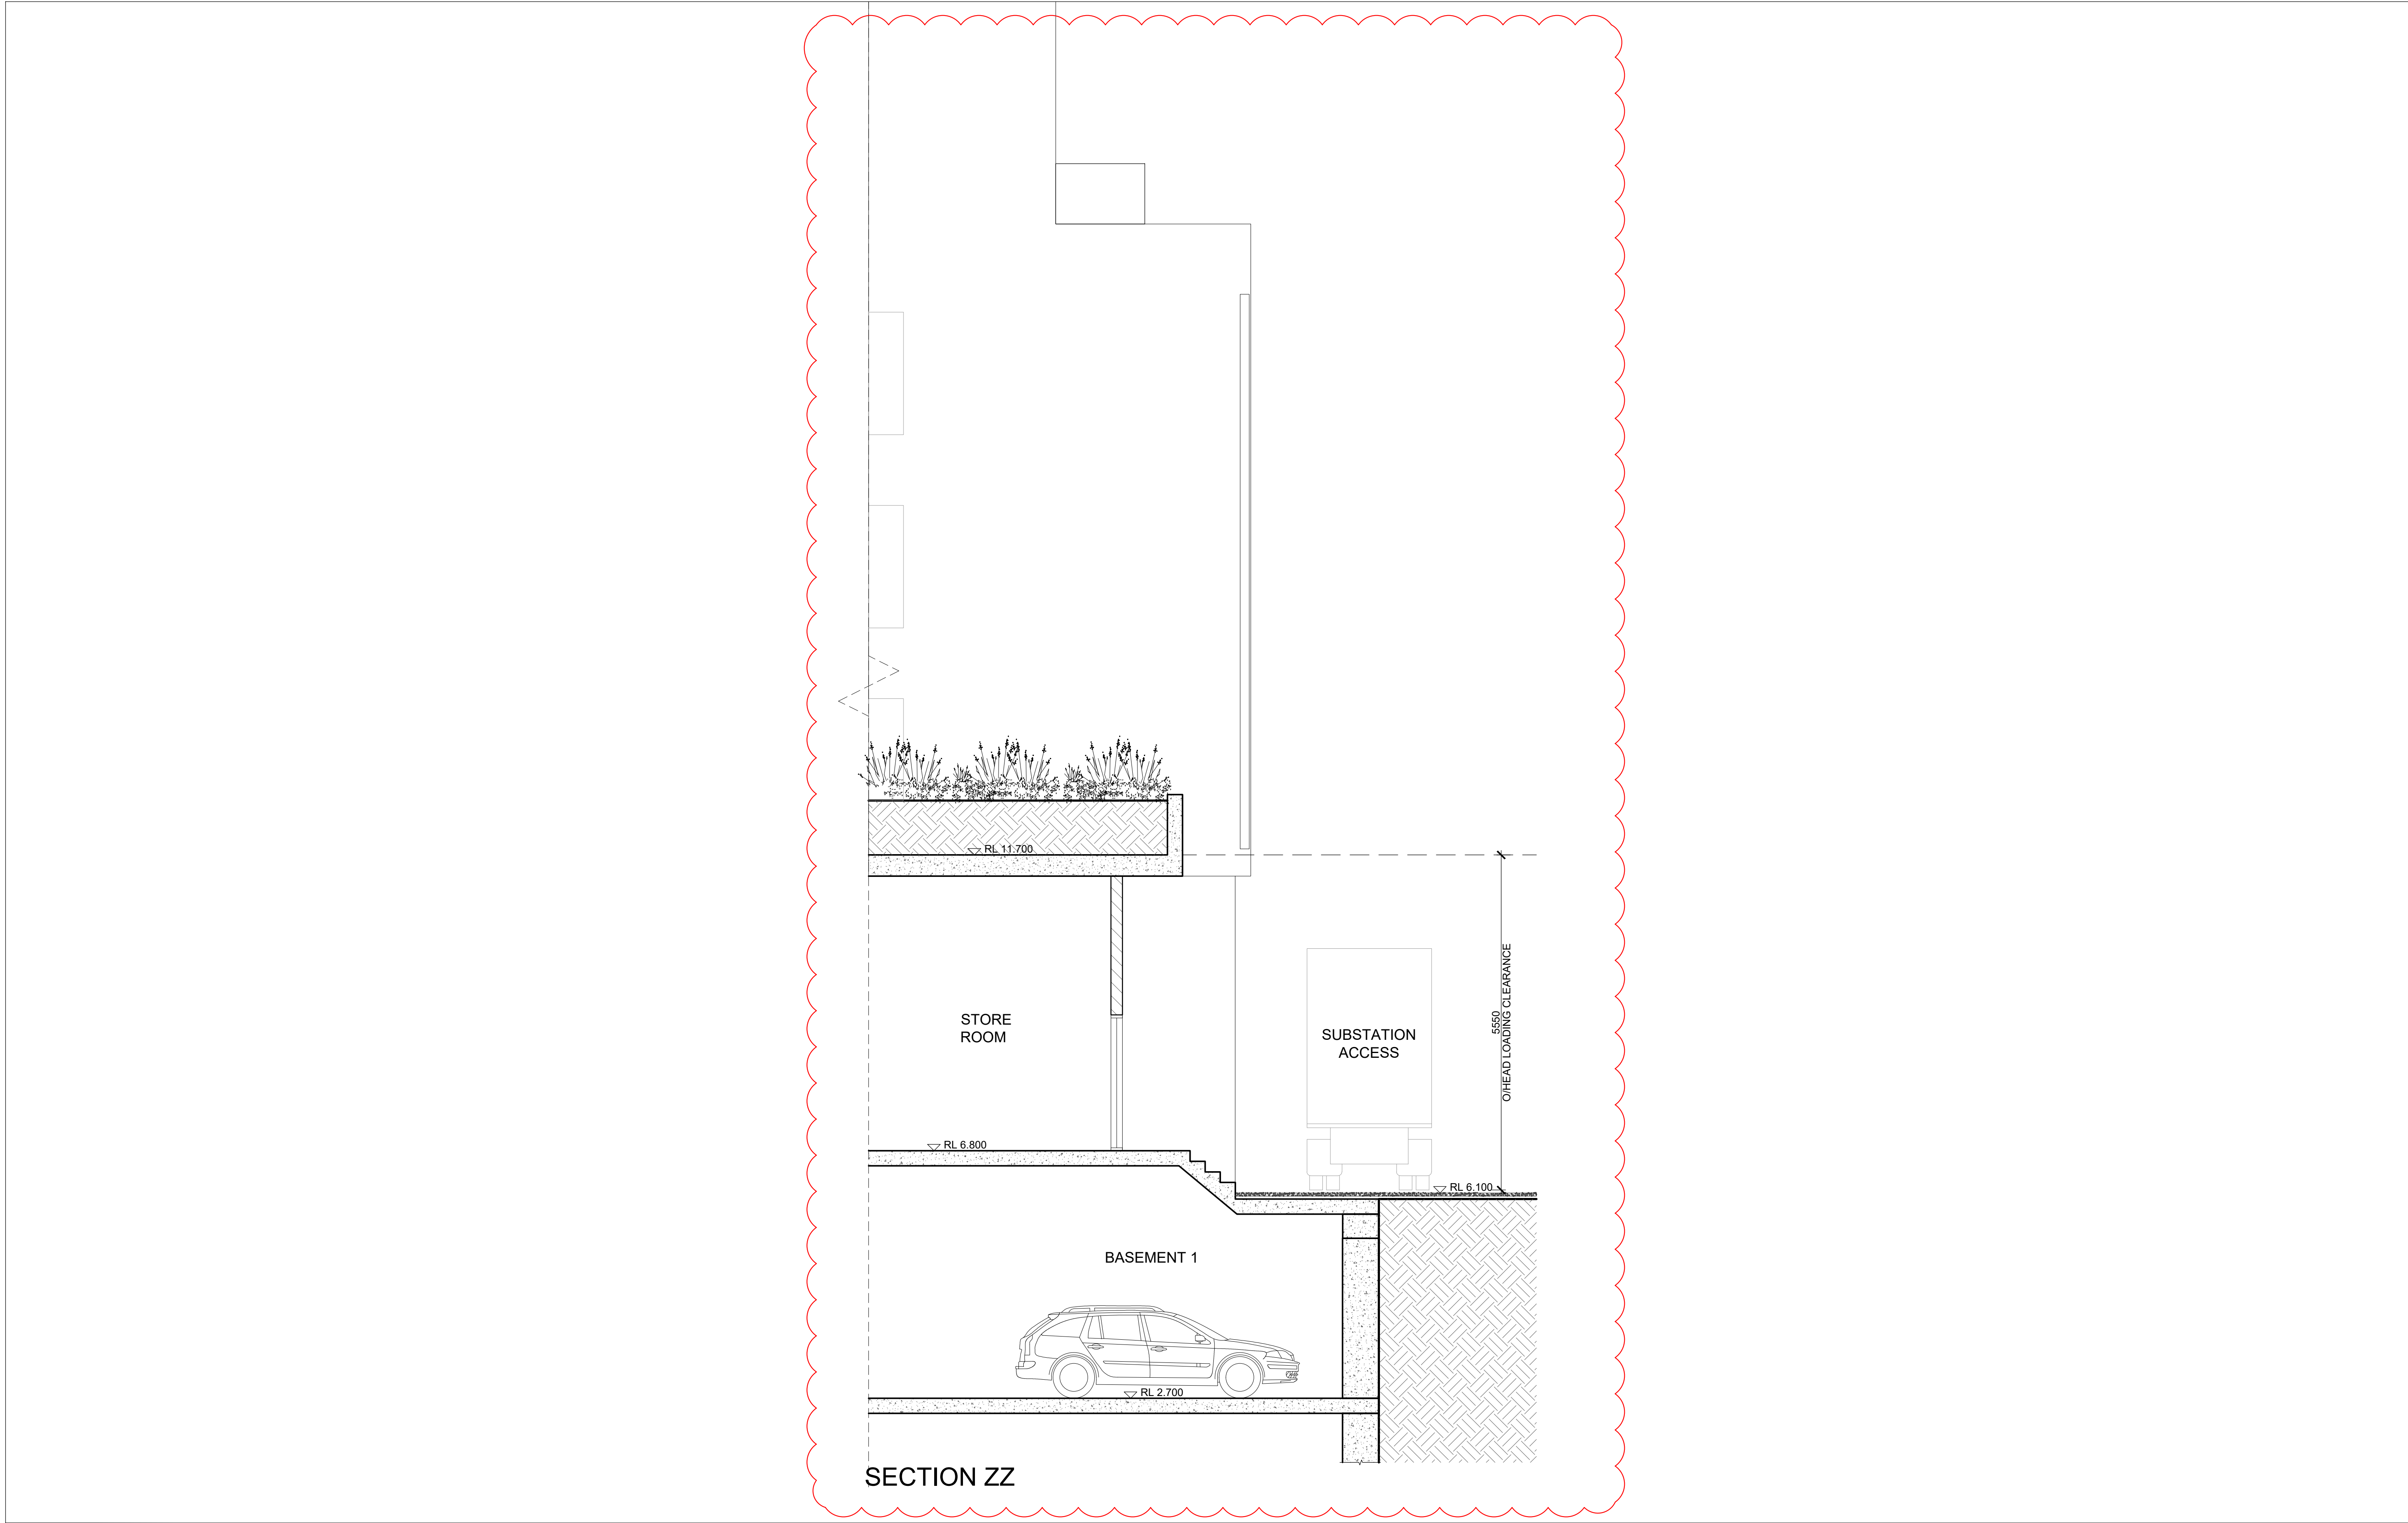

IMPORTANT NOTES: Do not scale from drawings. All dimensions shall be checked on site before commencement of work. All discrepancies shall be brought to the attention of the Architect. Larger scale drawings and written dimensions take precedence. This drawing is copyright and the property of the author, and must not be retained, copied or used without the express authority of MARCHESE PARTNERS INTERNATIONAL PTY. LTD.	REVISION	DATE	DESCRIPTION	BY	marchesepartners Marchese Partners International Pty Ltd Level 1, 53 Walker Street, North Sydney, NSW 2060, Australia P +61 2 9922 4375 F +61 2 9929 5786 E info@marchesepartners.com www.marchesepartners.com Sydney · Brisbane · Canberra · Melbourne · Adelaide · Perth London · Kuala Lumpur · Auckland ABN 20 098 552 151	012	CLIENT		DRAWING TITLE								
	A	2018.07.12	SECTION 96 - 2	SD			BSDSG		DETAIL SECTION ZZ								
							PROJECT		SCALE		DATE		DRAWN		CHECKED		
								GRANVILLE PLACE		1:50@A1 1:100@A3		17/06/2016		LP		EN	
										JOB		DRAWING		REVISION			
										16007		DA3.14		A			

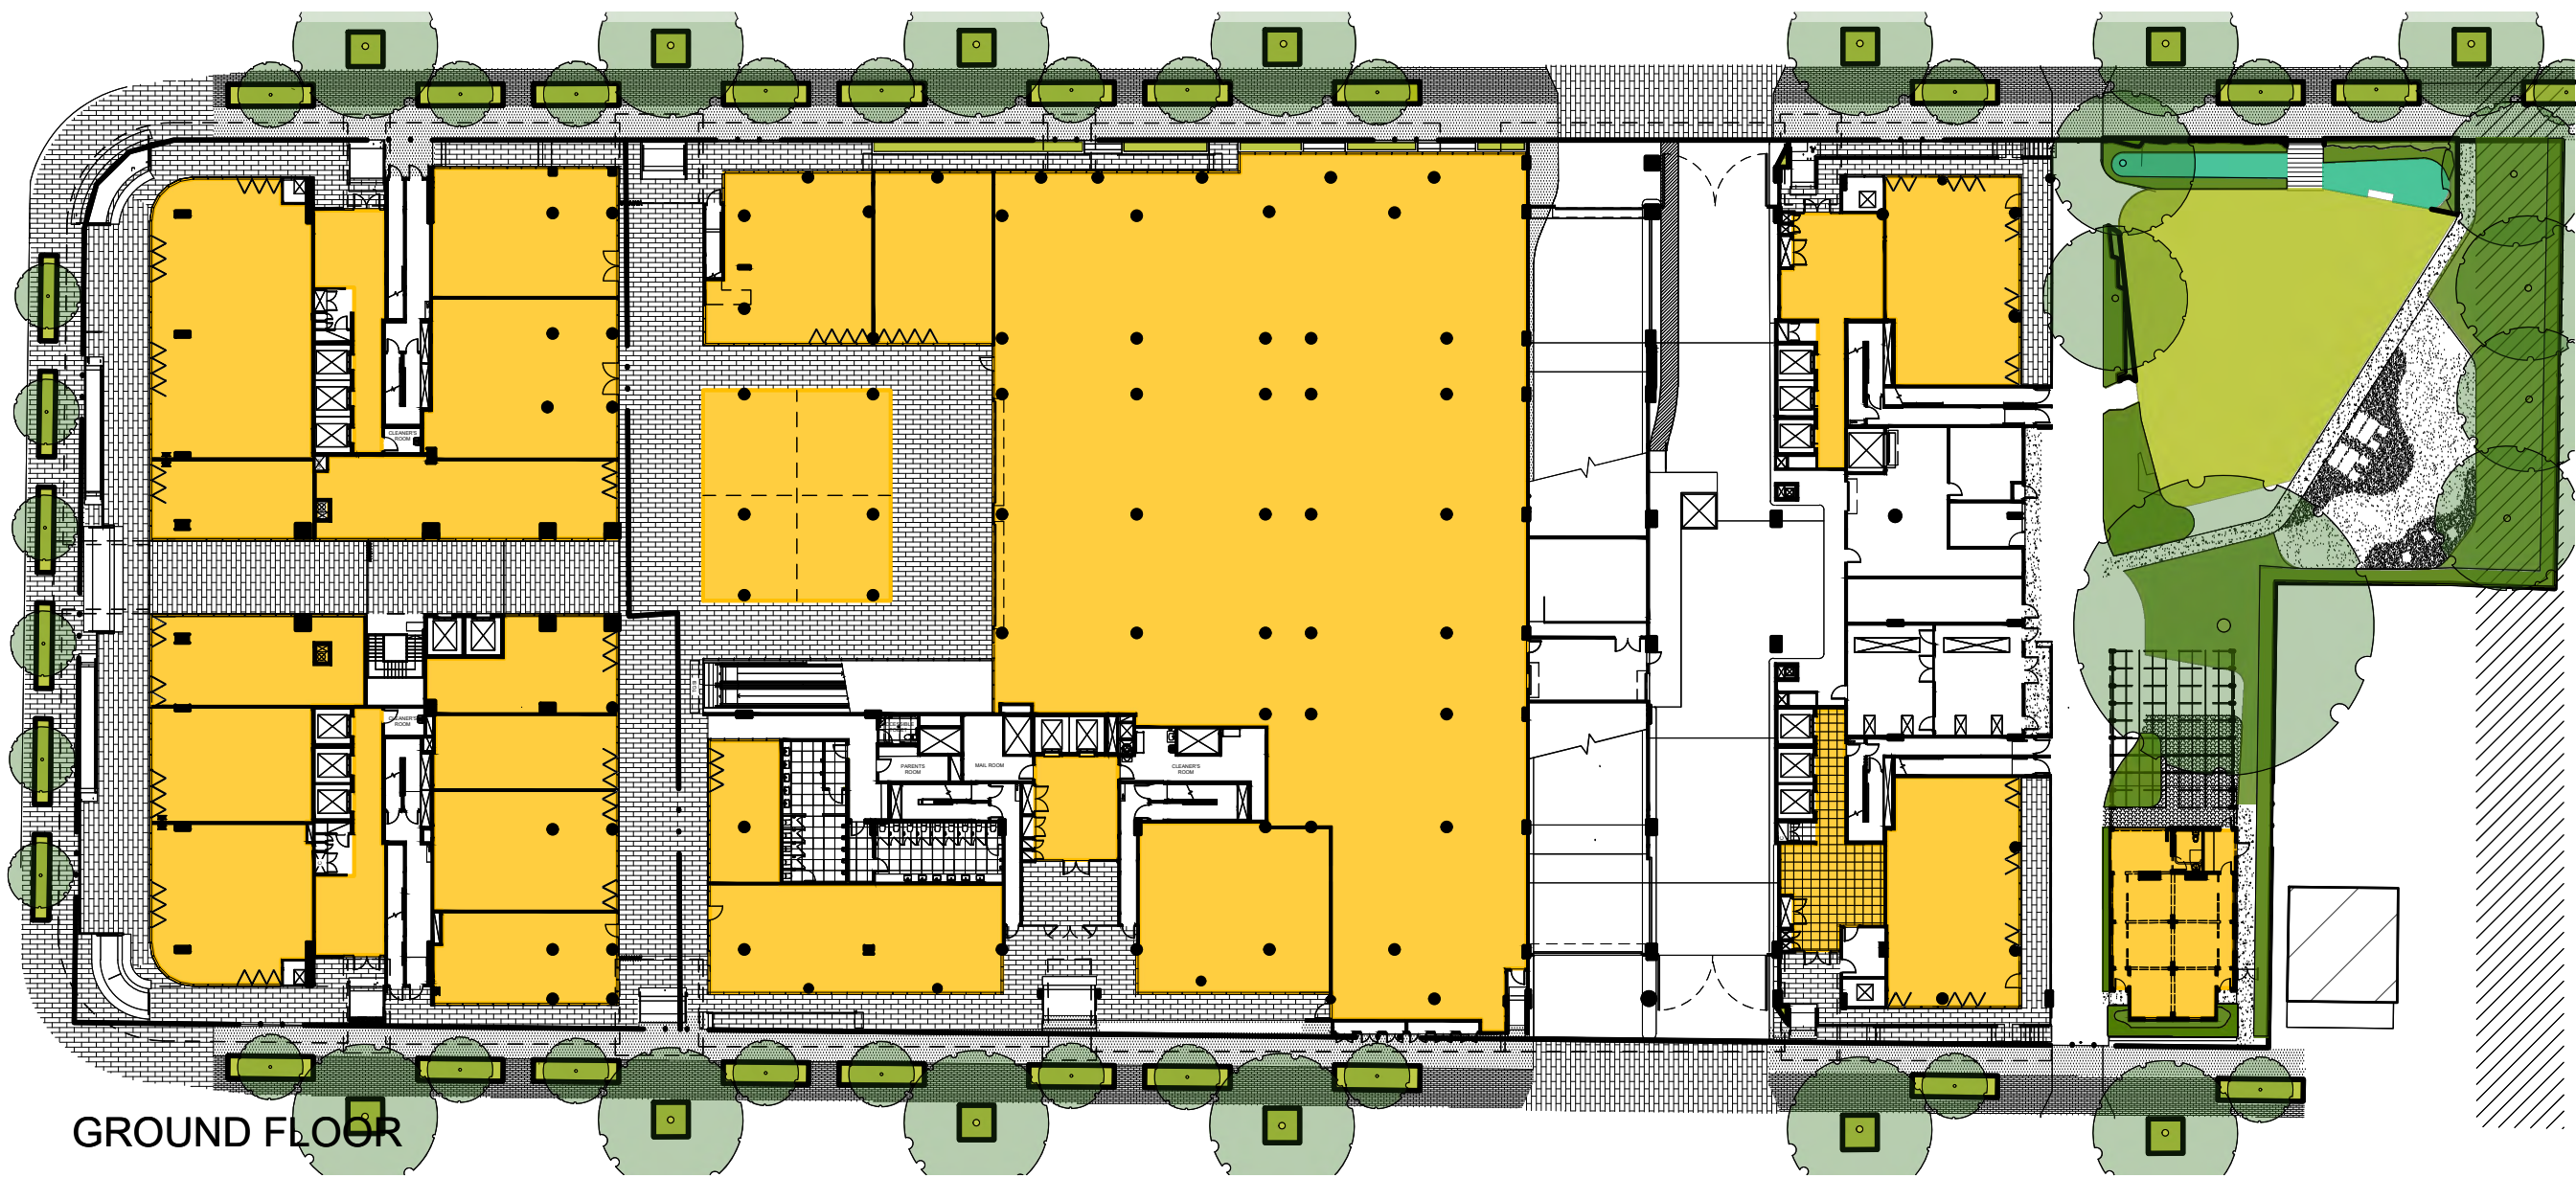

GROUND FLOOR

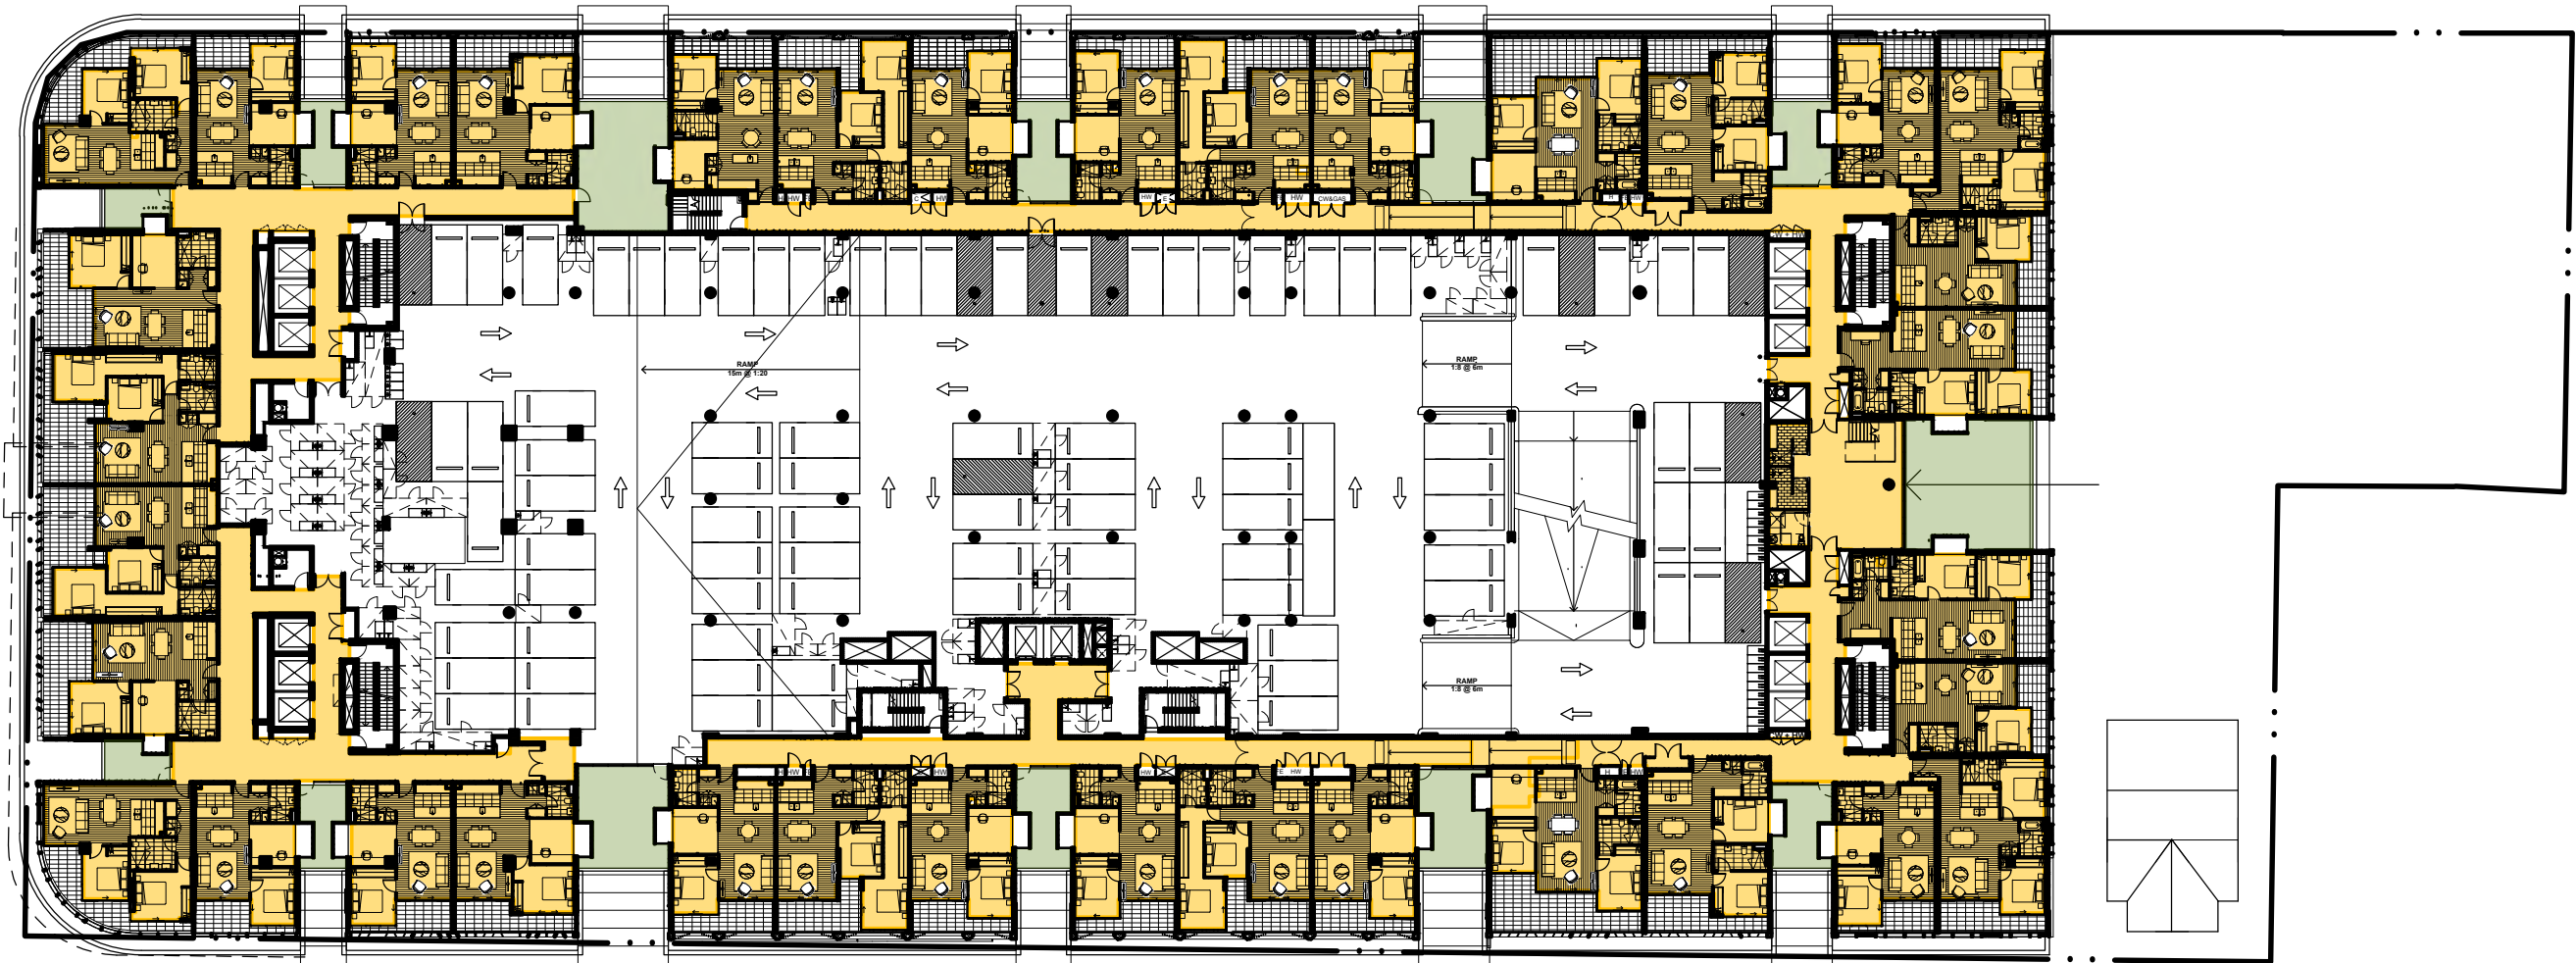

LEVELS 1-3




LEVEL 4



LEVELS 5-10



LEVELS 11-13

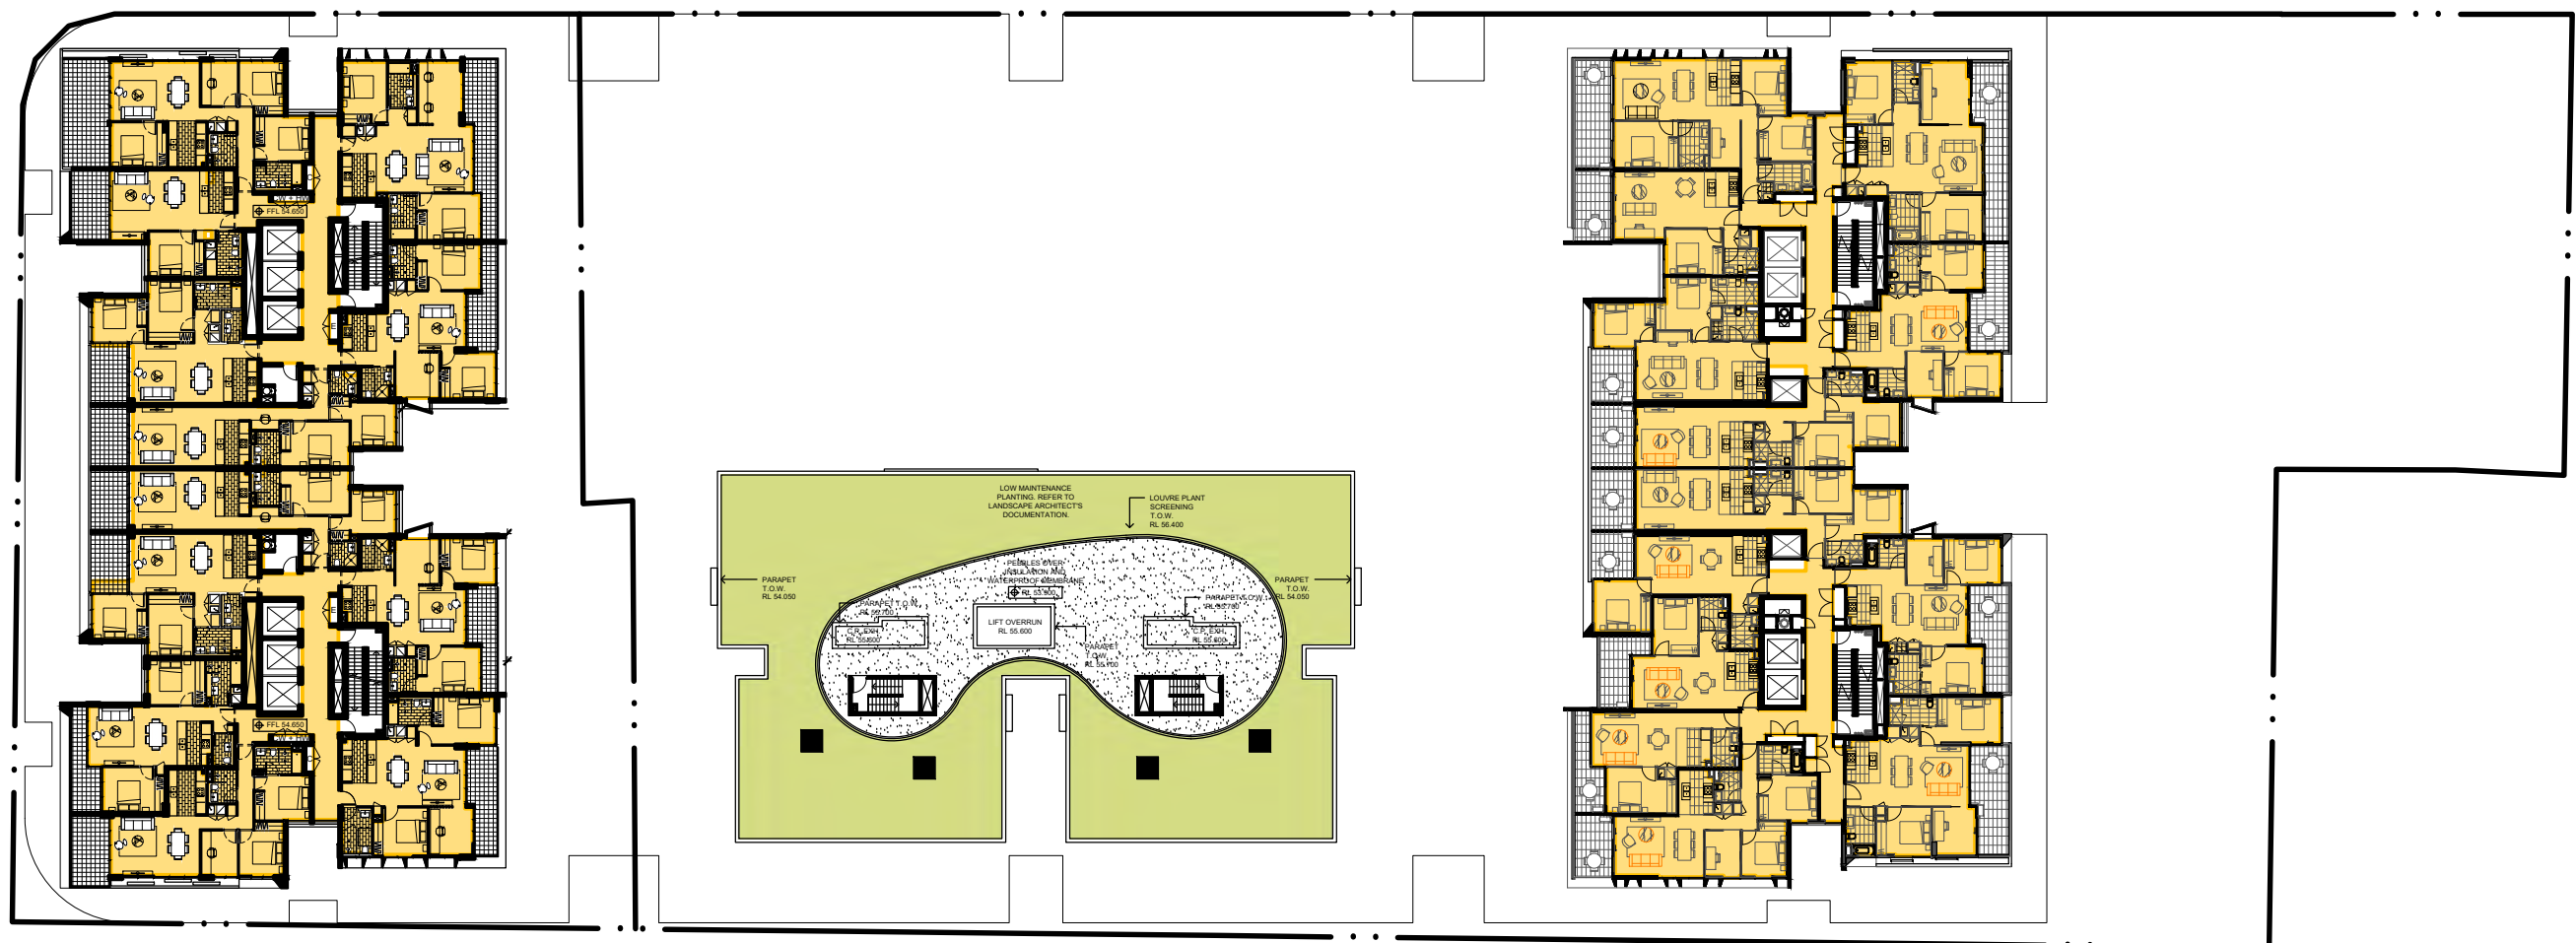

LEVELS 14-20


GFA CALCULATION AMENDED
ACCORDINGLY TO THE FLOOR
PLAN AMENDMENTS

GFA SUMMARY	
LEVEL	GFA
B2	0
B1	130
G	4,382
1	3,214
2	3,180
3	3,137
4	2,733
5	2,758
6	2,758
7	2,758
8	2,758
9	2,758
10	2,758
11	2,751
12	2,751
13	2,751
14	2,110
15	2,110
16	2,110
17	2,110
18	2,110
19	2,110
20	2,110
TOTAL	56,347

IMPORTANT NOTES:			
Do not scale from drawings. All dimensions shall be checked on site before commencement of work. All discrepancies shall be brought to the attention of the Architect. Larger scale drawings and written dimensions take precedence. This drawing is copyright and the property of the author, and must not be retained, copied or used without the express authority of MARCHESE PARTNERS INTERNATIONAL PTY. LTD.			
REVISION	DATE	DESCRIPTION	BY
A	2016.07.06	DEVELOPMENT APPLICATION	LP
B	2016.11.25	REQUEST FOR ADDITIONAL INFORMATION	LP
C	2016.12.20	REQUEST FOR ADDITIONAL INFORMATION	LP
D	2017.12.01	SECTION 96	PS
E	2018.02.15	SECTION 96	PS
F	2018.05.14	SECTION 96	PS
G	2018.06.27	SECTION 96 - 2	PS

marchesepartners

Marchese Partners International Pty Ltd
Level 1, 53 Walker Street, North Sydney, NSW 2060, Australia
P +61 2 9922 4375 F +61 2 9929 5786 E info@marchesepartners.com
www.marchesepartners.com
Sydney • Brisbane • Canberra • Melbourne • Adelaide • Perth
London • Kuala Lumpur • Auckland
ABN 20 098 552 151

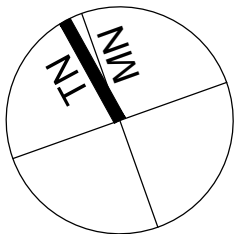

CLIENT
BSDSG

PROJECT
GRANVILLE PLACE

DRAWING TITLE
GFA DIAGRAMS

SCALE 1:500 AT A1 1:1000 AT A3	DATE 17/06/2016	DRAWN LP	CHECKED PS
JOB 16007	DRAWING DA7.01	REVISION G	