




DA 000	COVER SHEET
DA 001	SITE ANALYSIS & SITE PLAN
DA 002	DEMOLITION PLAN
DA 100	BASEMENT 2 PLAN
DA 101	BASEMENT 1 PLAN
DA 102	GROUND FLOOR PLAN
DA 103	LEVELS 1-3 PLAN
DA 104	LEVEL 4 PODIUM
DA 105	LEVELS 5-12 PLAN
DA 106	LEVEL 13 PLAN
DA 107	ROOF PLAN
DA 200	NORTH ELEVATION
DA 201	SOUTH ELEVATION
DA 202	EAST ELEVATION
DA 203	WEST ELEVATION
DA 300	SECTION A
DA 301	SECTION B
DA 400	MATERIAL SCHEDULE
DA 401	VISUAL IMPACT ANALYSIS 1
DA 402	VISUAL IMPACT ANALYSIS 2
DA 403	PHOTOMONTAGE 1
DA 500	GFA DIAGRAM
DA 510	APARTMENT MIX
DA 520	PRIVATE & COMMUNAL OPEN SPACE
DA 530	STORAGE DIAGRAM
DA 540	CROSS VENTILATION DIAGRAM
DA 550	45M HEIGHT PLANE DIAGRAM
DA 600	SOLAR STUDY (21st JUNE 9AM - 12PM)
DA 601	SOLAR STUDY (21st JUNE 1PM - 3PM)
DA 610	SHADOW DIAGRAM (21st JUNE 9AM - 12PM)
DA 611	SHADOW DIAGRAM (21st JUNE 1PM - 3PM)

A	19-10-18	DA SUBMISSION
ISSUE	DATE	DESCRIPTION
CLIENT: MultiPart Property Group		
ARCHITECT: P - 02 9698 8140 E - info@pbdarchitects.com.au W - www.pbdarchitects.com.au Level 2, 52 Albion Street, Surry Hills NSW 2010		
PROJECT: PROPOSED RESIDENTIAL DEVELOPMENT 10 DANGAR ST, WICKHAM		
SEPT 2018 DRAWING TITLE: COVER PAGE		
SCALE: N/A PROJECT NO: 1825	DRAWING NO: DA000	ISSUE: A

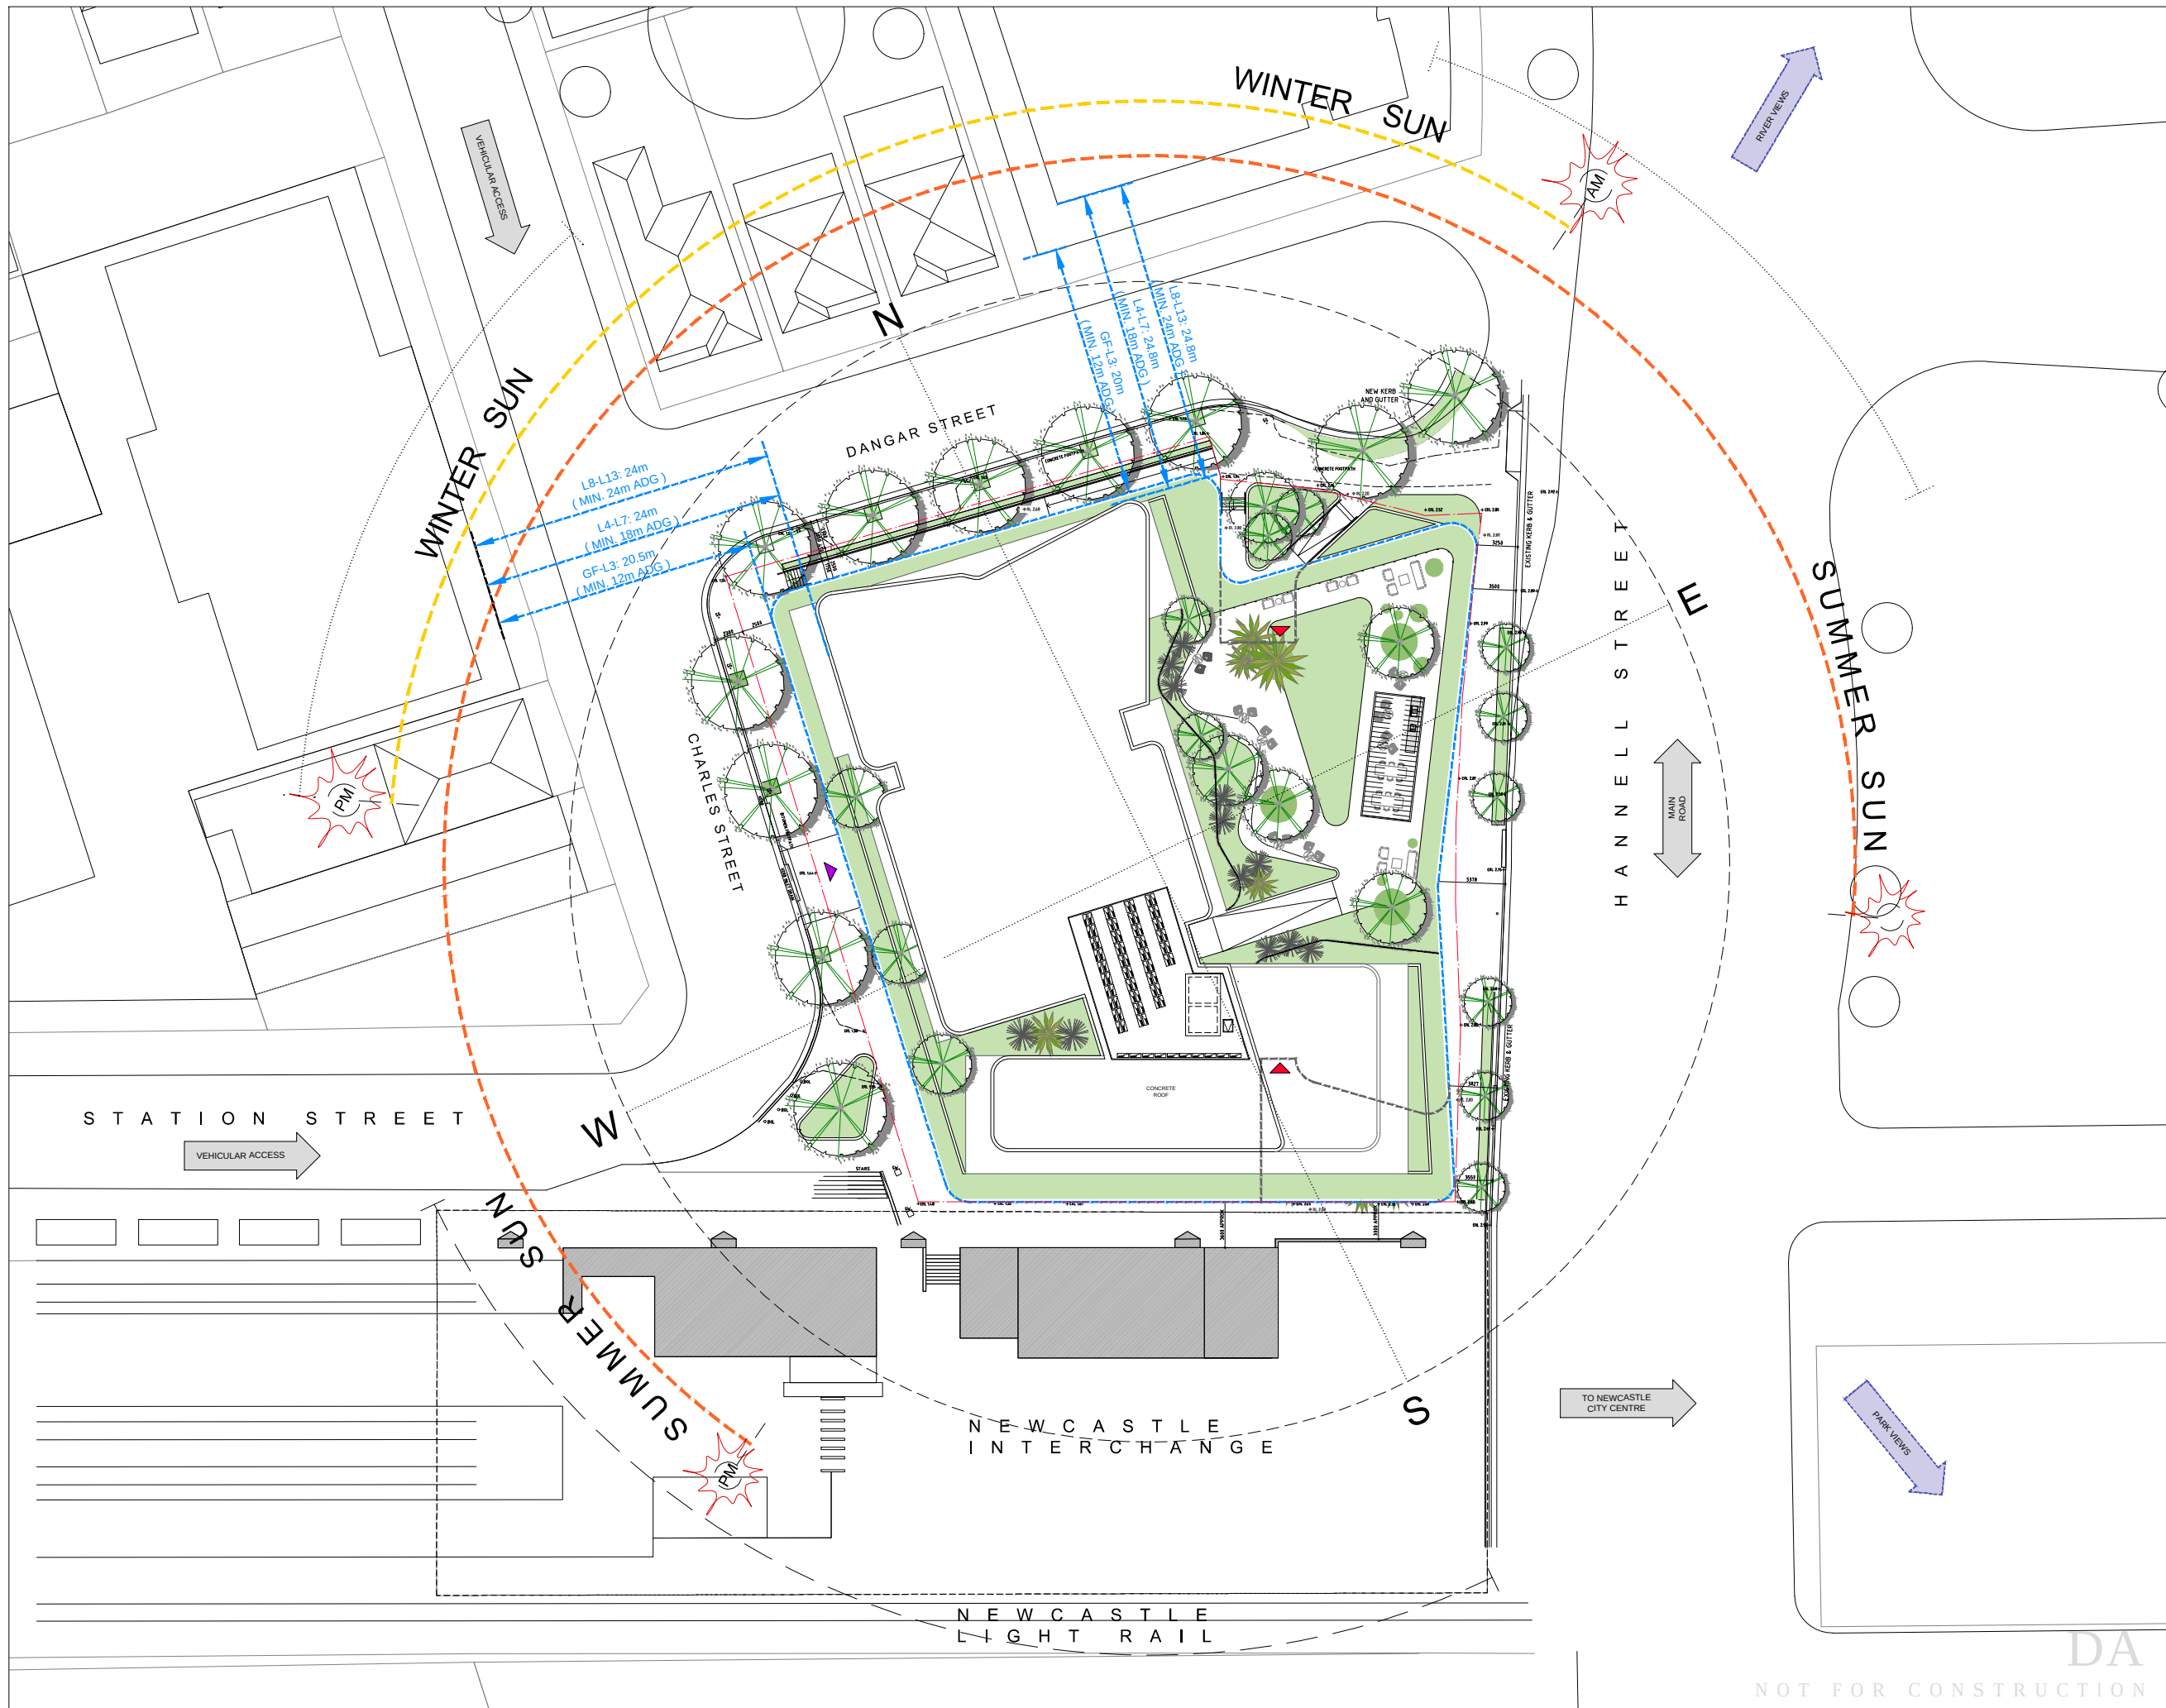

GENERAL NOTES:

- ALL WORKS TO COMPLY WITH BUILDING CODE OF AUSTRALIA, REQUIREMENTS OF RELEVANT STATUTORY AUTHORITIES / LOCAL GOVERNMENT & RELEVANT AUSTRALIAN BUILDING STANDARDS.
- CONTRACTOR TO VERIFY ALL DIMENSIONS ON SITE BEFORE COMMENCING WORK - SHOULD A DISCREPANCY BE IDENTIFIED PLEASE CONFIRM WITH ARCHITECT PRIOR TO PROCEEDING (DO NOT SCALE FROM DRAWINGS).
- DRAWINGS FOR THE PURPOSES OF DA ONLY - FURTHER CONSULTANT / AUTHORITY COORDINATION WILL BE REQUIRED AT CC STAGE WHICH MAY IMPACT ON DESIGN AND PLANNING LAYOUTS.
- COPYRIGHT OF DESIGN SHOWN HEREON IS RETAINED BY PBD ARCHITECTS AND AUTHORITY IS REQUIRED FOR ANY REPRODUCTION.

LEGEND:

AW AWNING
HW HIGHLIGHT WINDOW
CU A/C CONDENSER UNITS
PH FIRE HYDRANT
FHR FIRE HOSE REEL
FS FIRE STAIRS
MV MECHANICAL RISER TO FUTURE DETAIL
GC GARBAGE CHUTE
MB MAILBOX TO FUTURE DETAIL
R 240L RECYCLING BIN
SK SKYLIGHT
ST STORAGE
WT HOT WATER UNITS

MATERIALS LEGEND:

AFG ALUMINIUM FRAMED GLAZING
AFL ALUMINIUM ELLIPTICAL FIXED LOUVERS
AW AWNING TO FUTURE DETAILS
BS BATTEN SCREEN TO FUTURE DETAIL
FB FACE BRICK
GB FRAMELESS TOUGHENED GLASS BALUSTRADE (TO BCA/AUSTRALIAN STANDARDS)
MC METAL CLADDING
MF METAL FENCING (TO FUTURE SELECTION)
PS PRIVACY SCREEN TO FUTURE SELECTION
PTX PAINT FINISH TYPE X
RD ROLLER DOOR
RP RIVER PEBBLES
RW RENDERED WALL / SELECTED PAINT FINISH
TC TIMBER CLADDING

LEGEND:

— SITE BOUNDARY
— PROPOSED BUILDING FOOTPRINT
— PROPOSED VEHICULAR ENTRY
— PROPOSED PEDESTRIAN ENTRY
— KEY VIEWS

A	19-10-18	DA SUBMISSION
ISSUE	DATE	DESCRIPTION



CLIENT:

MultiPart Property Group

ARCHITECT:

PBD | ARCHITECTS
ABN 36 147 035 650
P - 02 9698 8140 E - info@pbdarchitects.com.au W - www.pbdarchitects.com.au
Level 2, 52 Albion Street, Surry Hills NSW 2010


PROJECT:

PROPOSED RESIDENTIAL DEVELOPMENT
10 DANGAR ST, WICKHAM

SEPT 2018
DRAWING TITLE:
SITE ANALYSIS PLAN

SCALE: 1:200@B1 / 1:500@A3 PROJECT NO: 1825	DRAWING NO: DA001	ISSUE: A
--	-----------------------------	--------------------

DA
NOT FOR CONSTRUCTION

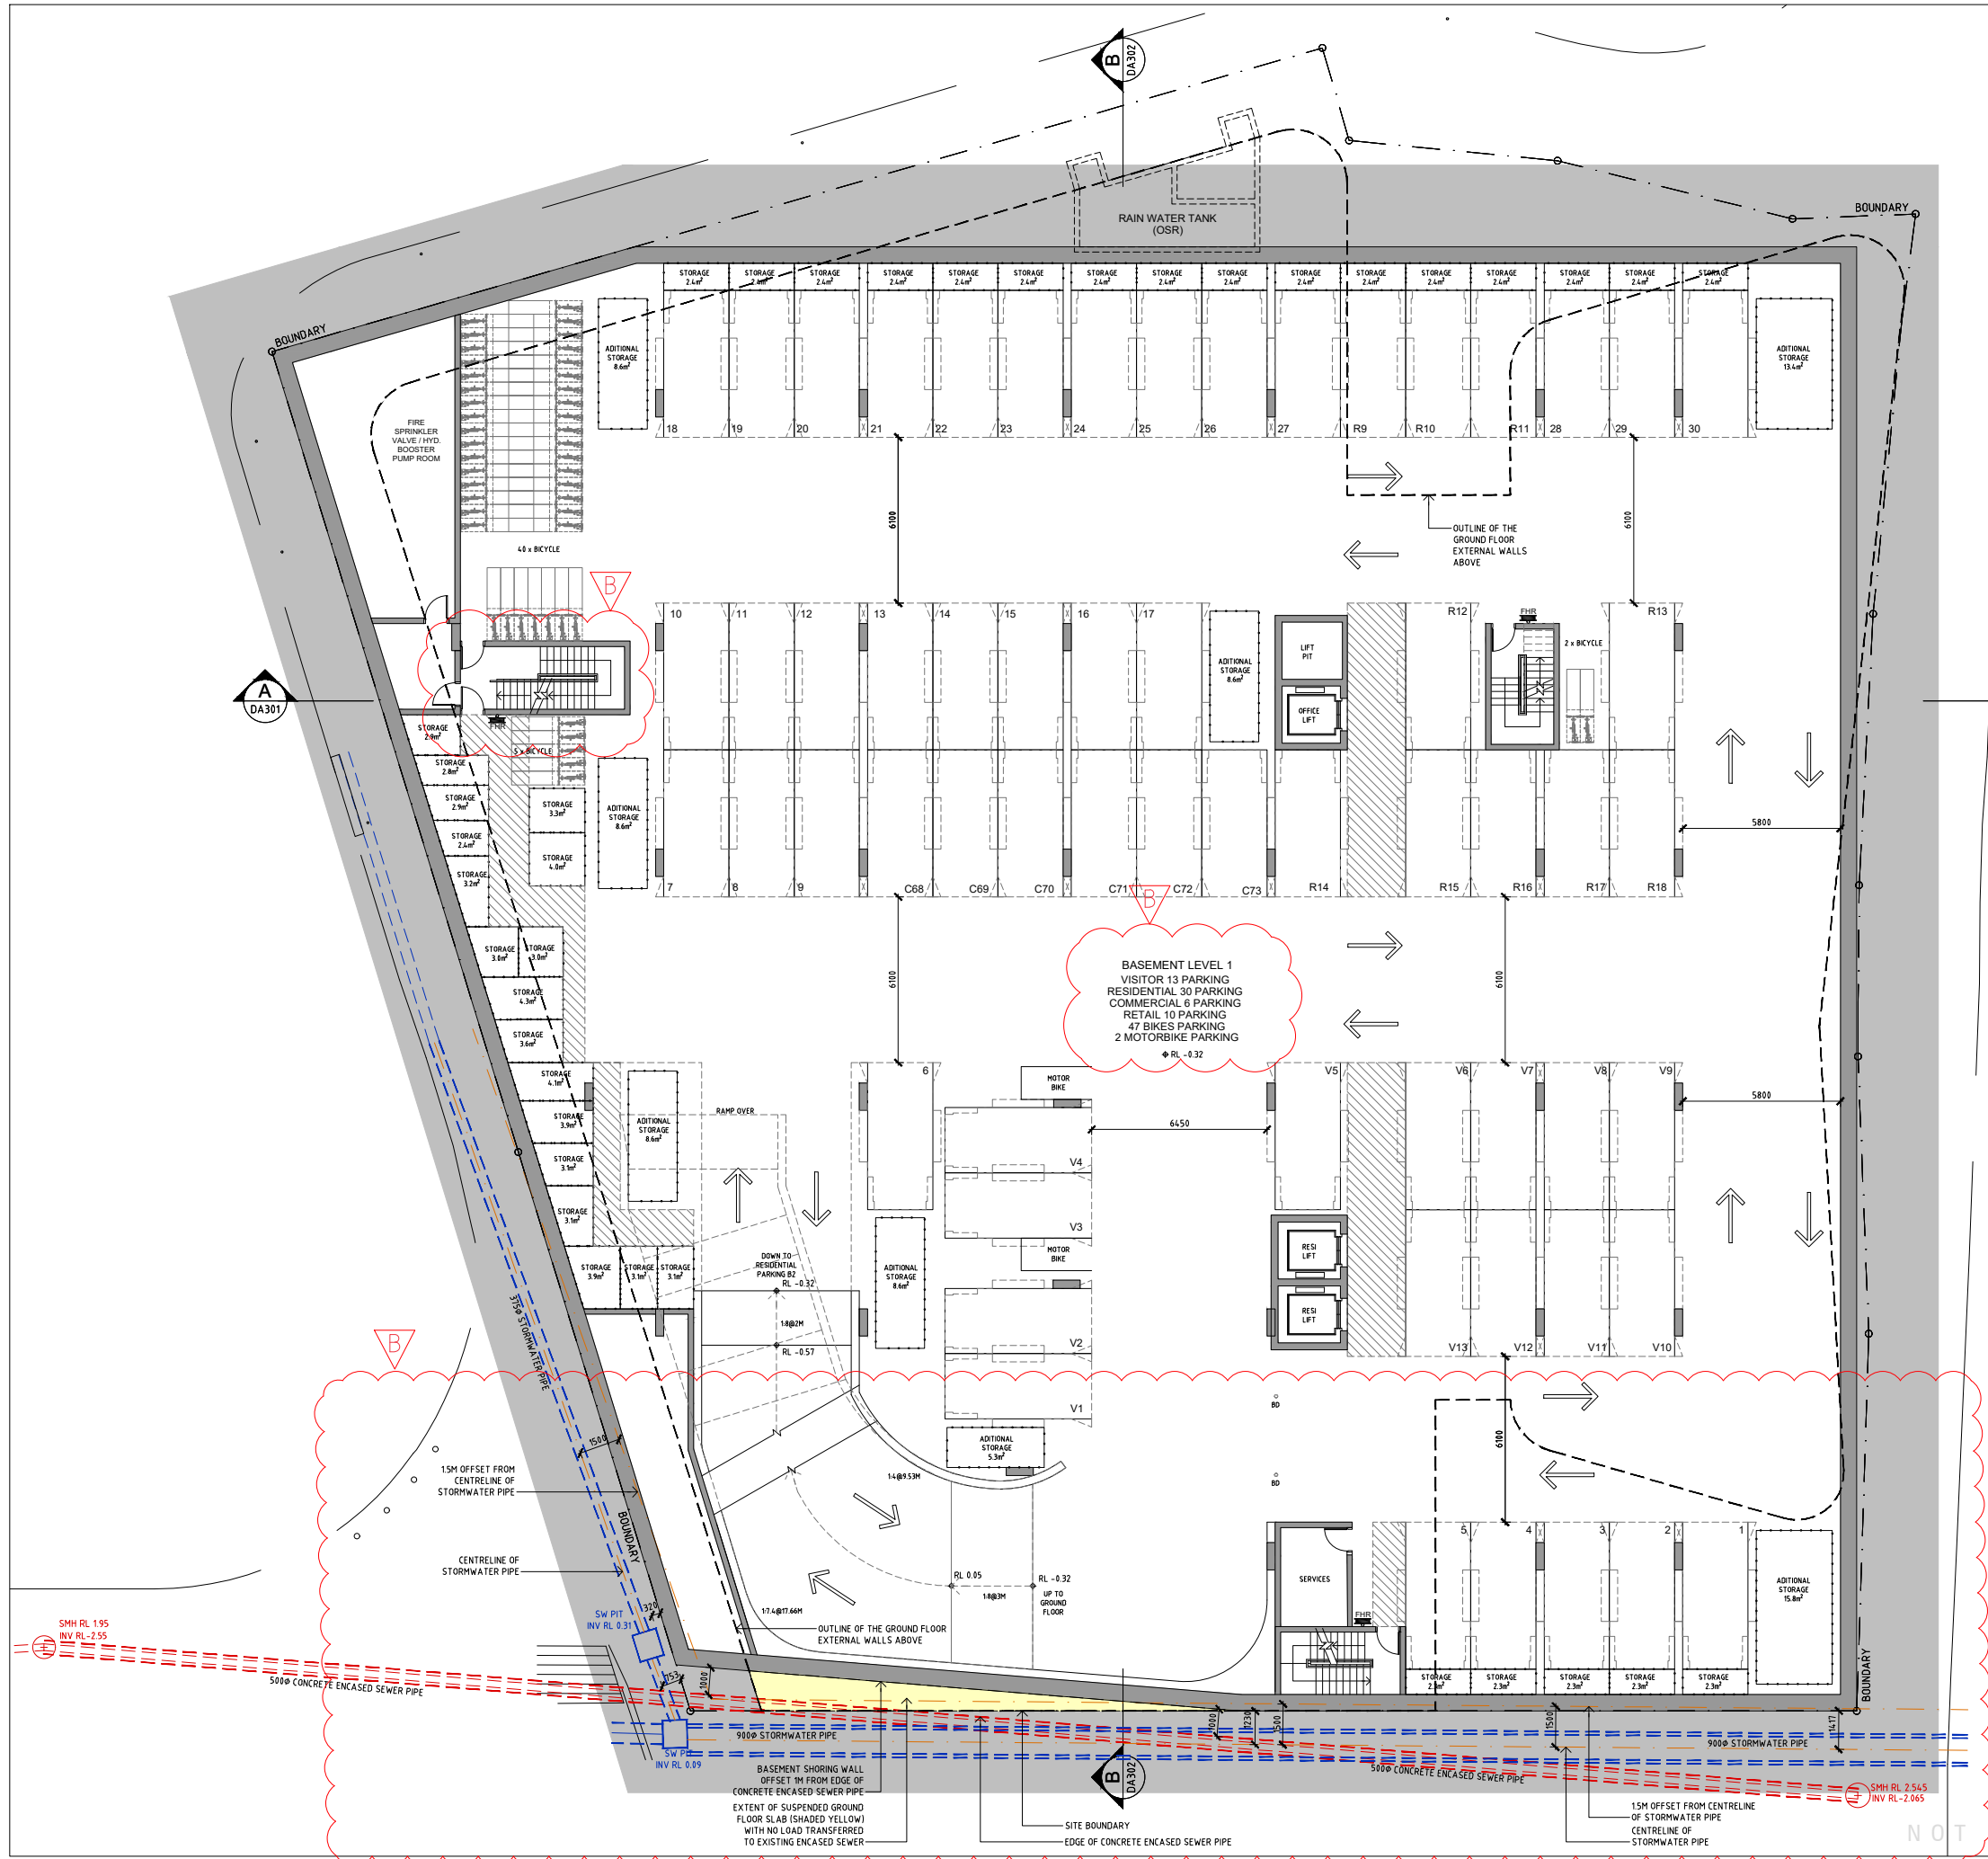

GENERAL NOTES:

- ALL WORKS TO COMPLY WITH BUILDING CODE OF AUSTRALIA, REQUIREMENTS OF RELEVANT STATUTORY AUTHORITIES/LOCAL GOVERNMENT & RELEVANT AUSTRALIAN BUILDING STANDARDS.
- CONTRACTOR TO VERIFY ALL DIMENSIONS ON SITE BEFORE COMMENCING WORK - SHOULD A DISCREPANCY BE IDENTIFIED PLEASE CONFIRM WITH ARCHITECT PRIOR TO PROCEEDING (DO NOT SCALE FROM DRAWINGS).
- DRAWINGS FOR THE PURPOSES OF DA ONLY - FURTHER CONSULTANT / AUTHORITY COORDINATION WILL BE REQUIRED AT CC STAGE WHICH MAY IMPACT ON DESIGN AND PLANNING LAYOUTS.
- COPYRIGHT OF DESIGN SHOWN HEREON IS RETAINED BY PBD ARCHITECTS AND AUTHORITY IS REQUIRED FOR ANY REPRODUCTION.

LEGEND:

AW AWNING
HW HIGHLIGHT WINDOW
CU A/C CONDENSER UNITS
FH FIRE HYDRANT
FHR FIRE HOSE REEL
FS FIRE STAIRS
MV MECHANICAL RISER TO FUTURE DETAIL
GC GARGAGE CHUTE
MB MAILBOX TO FUTURE DETAIL
R 240L RECYCLING BIN
SK SKYLIGHT
ST STORAGE
WT HOT WATER UNITS

MATERIALS LEGEND:

AFG ALUMINIUM FRAMED GLAZING
AFL ALUMINIUM ELLIPTICAL FIXED LOUVERS
AW AWNING TO FUTURE DETAILS
BS BATTEN SCREEN (TO FUTURE DETAIL)
FB FACE BRICK
GB FRAMELESS TOUGHENED GLASS BALUSTRADE (TO BCA/AUSTRALIAN STANDARDS)
MC METAL CLADDING
MF METAL FENCING (TO FUTURE SELECTION)
MS METAL SCREEN
PC PRECAST CONCRETE PANELS WITH FORM-LINER
PS PRIVACY SCREEN (TO FUTURE SELECTION)
PTX PAINT FINISH TYPE X
RD ROLLER DOOR
RP RIVER PEBBLES
RW RENDERED WALL/SELECTED PAINT FINISH
TC TIMBER CLADDING

B	21-01-19	REVISED DA SUBMISSION
A	19-10-18	DA SUBMISSION
ISSUE	DATE	DESCRIPTION



CLIENT:

MultiPart Property Group

ARCHITECT:

PBD | ARCHITECTS
ABN 36 147 035 650
P - 02 9698 8140 E - info@pbdarchitects.com.au W - www.pbdarchitects.com.au
Level 2, 52 Albion Street, Surry Hills NSW 2010

PROJECT:

PROPOSED RESIDENTIAL DEVELOPMENT
10 DANGAR ST, WICKHAM

SEPT 2018

DRAWING TITLE:


BASEMENT 1 PLAN

SCALE:
1:100@B1 / 1:250@A3
PROJECT NO:
1825

DRAWING NO:
DA101

ISSUE:
B

NOT FOR CONSTRUCTION

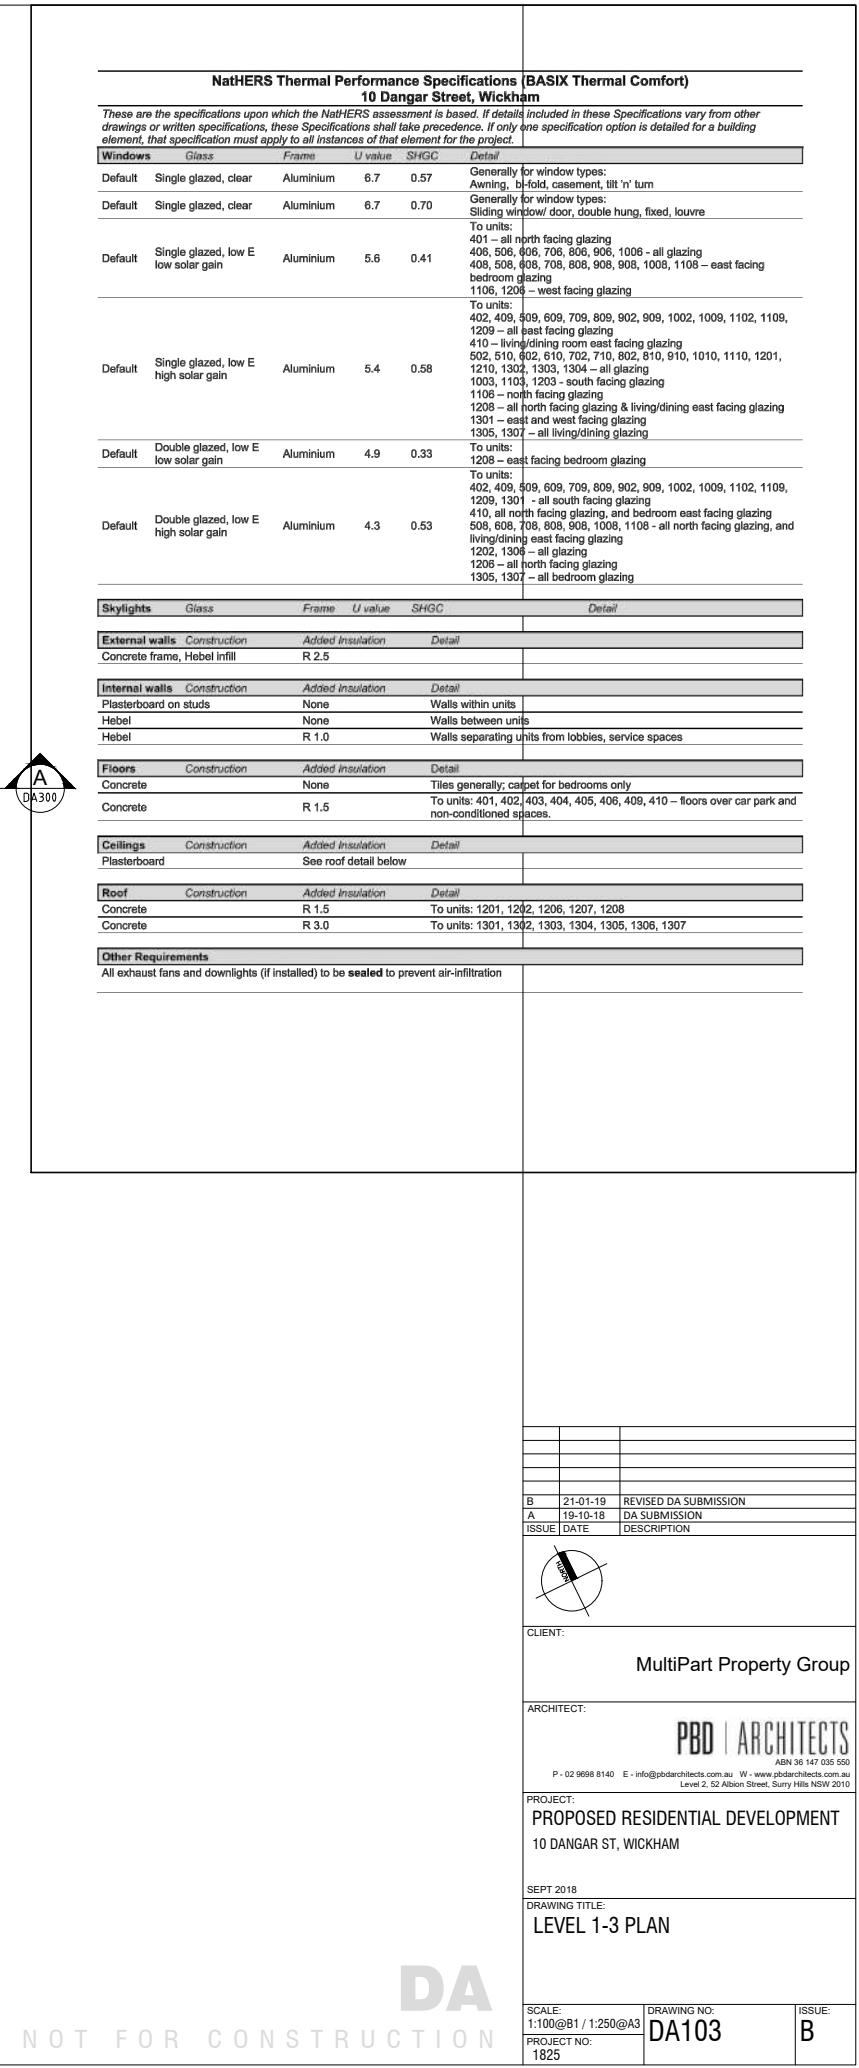



GENERAL NOTES:

- ALL WORKS TO COMPLY WITH BUILDING CODE OF AUSTRALIA, REQUIREMENTS OF RELEVANT STATUTORY AUTHORITIES/ LOCAL GOVERNMENT & RELEVANT AUSTRALIAN BUILDING STANDARDS.
- CONTRACTOR TO VERIFY ALL DIMENSIONS ON SITE BEFORE COMMENCING WORK - SHOULD A DISCREPANCY BE IDENTIFIED PLEASE CONFIRM WITH ARCHITECT PRIOR TO PROCEEDING (DO NOT SCALE FROM DRAWINGS).
- DRAWINGS FOR THE PURPOSES OF DA ONLY - FURTHER CONSULTANT/ AUTHORITY COORDINATION WILL BE REQUIRED AT CC STAGE WHICH MAY IMPACT ON DESIGN AND PLANNING LAYOUTS.
- COPYRIGHT OF DESIGN SHOWN HEREON IS RETAINED BY PBD ARCHITECTS AND AUTHORITY IS REQUIRED FOR ANY REPRODUCTION.

LEGEND:

AW	AWNING
HW	HIGHLIGHT WINDOW
CU	A/C CONDENSER UNITS
PH	FIRE HYDRANT
FHR	FIRE HOSE REEL
FS	FIRE STAIRS
MV	MECHANICAL RISER TO FUTURE DETAIL
GC	GARBAGE CHUTE
MB	MAILBOX TO FUTURE DETAIL
R	240L RECYCLING BIN
SK	SKYLIGHT
ST	STORAGE
WT	HOT WATER UNITS

MATERIALS LEGEND:

AFG	ALUMINIUM FRAMED GLAZING
AFL	ALUMINIUM ELLIPTICAL FIXED LOUVERS
AW	AWNING TO FUTURE DETAILS
BS	BATTEN SCREEN TO FUTURE DETAIL
FB	FACE BRICK
GB	FRAMELESS TOUGHENED GLASS BALUSTRADE (TO BCA/AUSTRALIAN STANDARDS)
MC	METAL CLADDING
MF	METAL FENCING (TO FUTURE SELECTION)
MS	METAL SCREEN
PC	PRECAST CONCRETE PANELS WITH FORM-LINER
PS	PRIVACY SCREEN (TO FUTURE SELECTION)
PTX	PAINT FINISH TYPE X
RD	ROLLER DOOR
RP	RIVER PEBBLES
RW	RENDERED WALL/SELECTED PAINT FINISH
TC	TIMBER CLADDING

B	21-01-19	REVISED DA SUBMISSION
A	19-10-18	DA SUBMISSION
ISSUE	DATE	DESCRIPTION



CLIENT:

MultiPart Property Group

ARCHITECT:

PBD | ARCHITECTS

ABN 36 147 035 650
P - 02 9698 8140 E - info@pbdarchitects.com.au W - www.pbdarchitects.com.au
Level 2, 52 Alibon Street, Surry Hills NSW 2010

PROJECT:


PROPOSED RESIDENTIAL DEVELOPMENT
10 DANGAR ST, WICKHAM

SEPT 2018

DRAWING TITLE:

LEVEL13

SCALE:	DRAWING NO:	ISSUE:
1:100@B1 / 1:250@A3	DA106	B
PROJECT NO:		
1825		

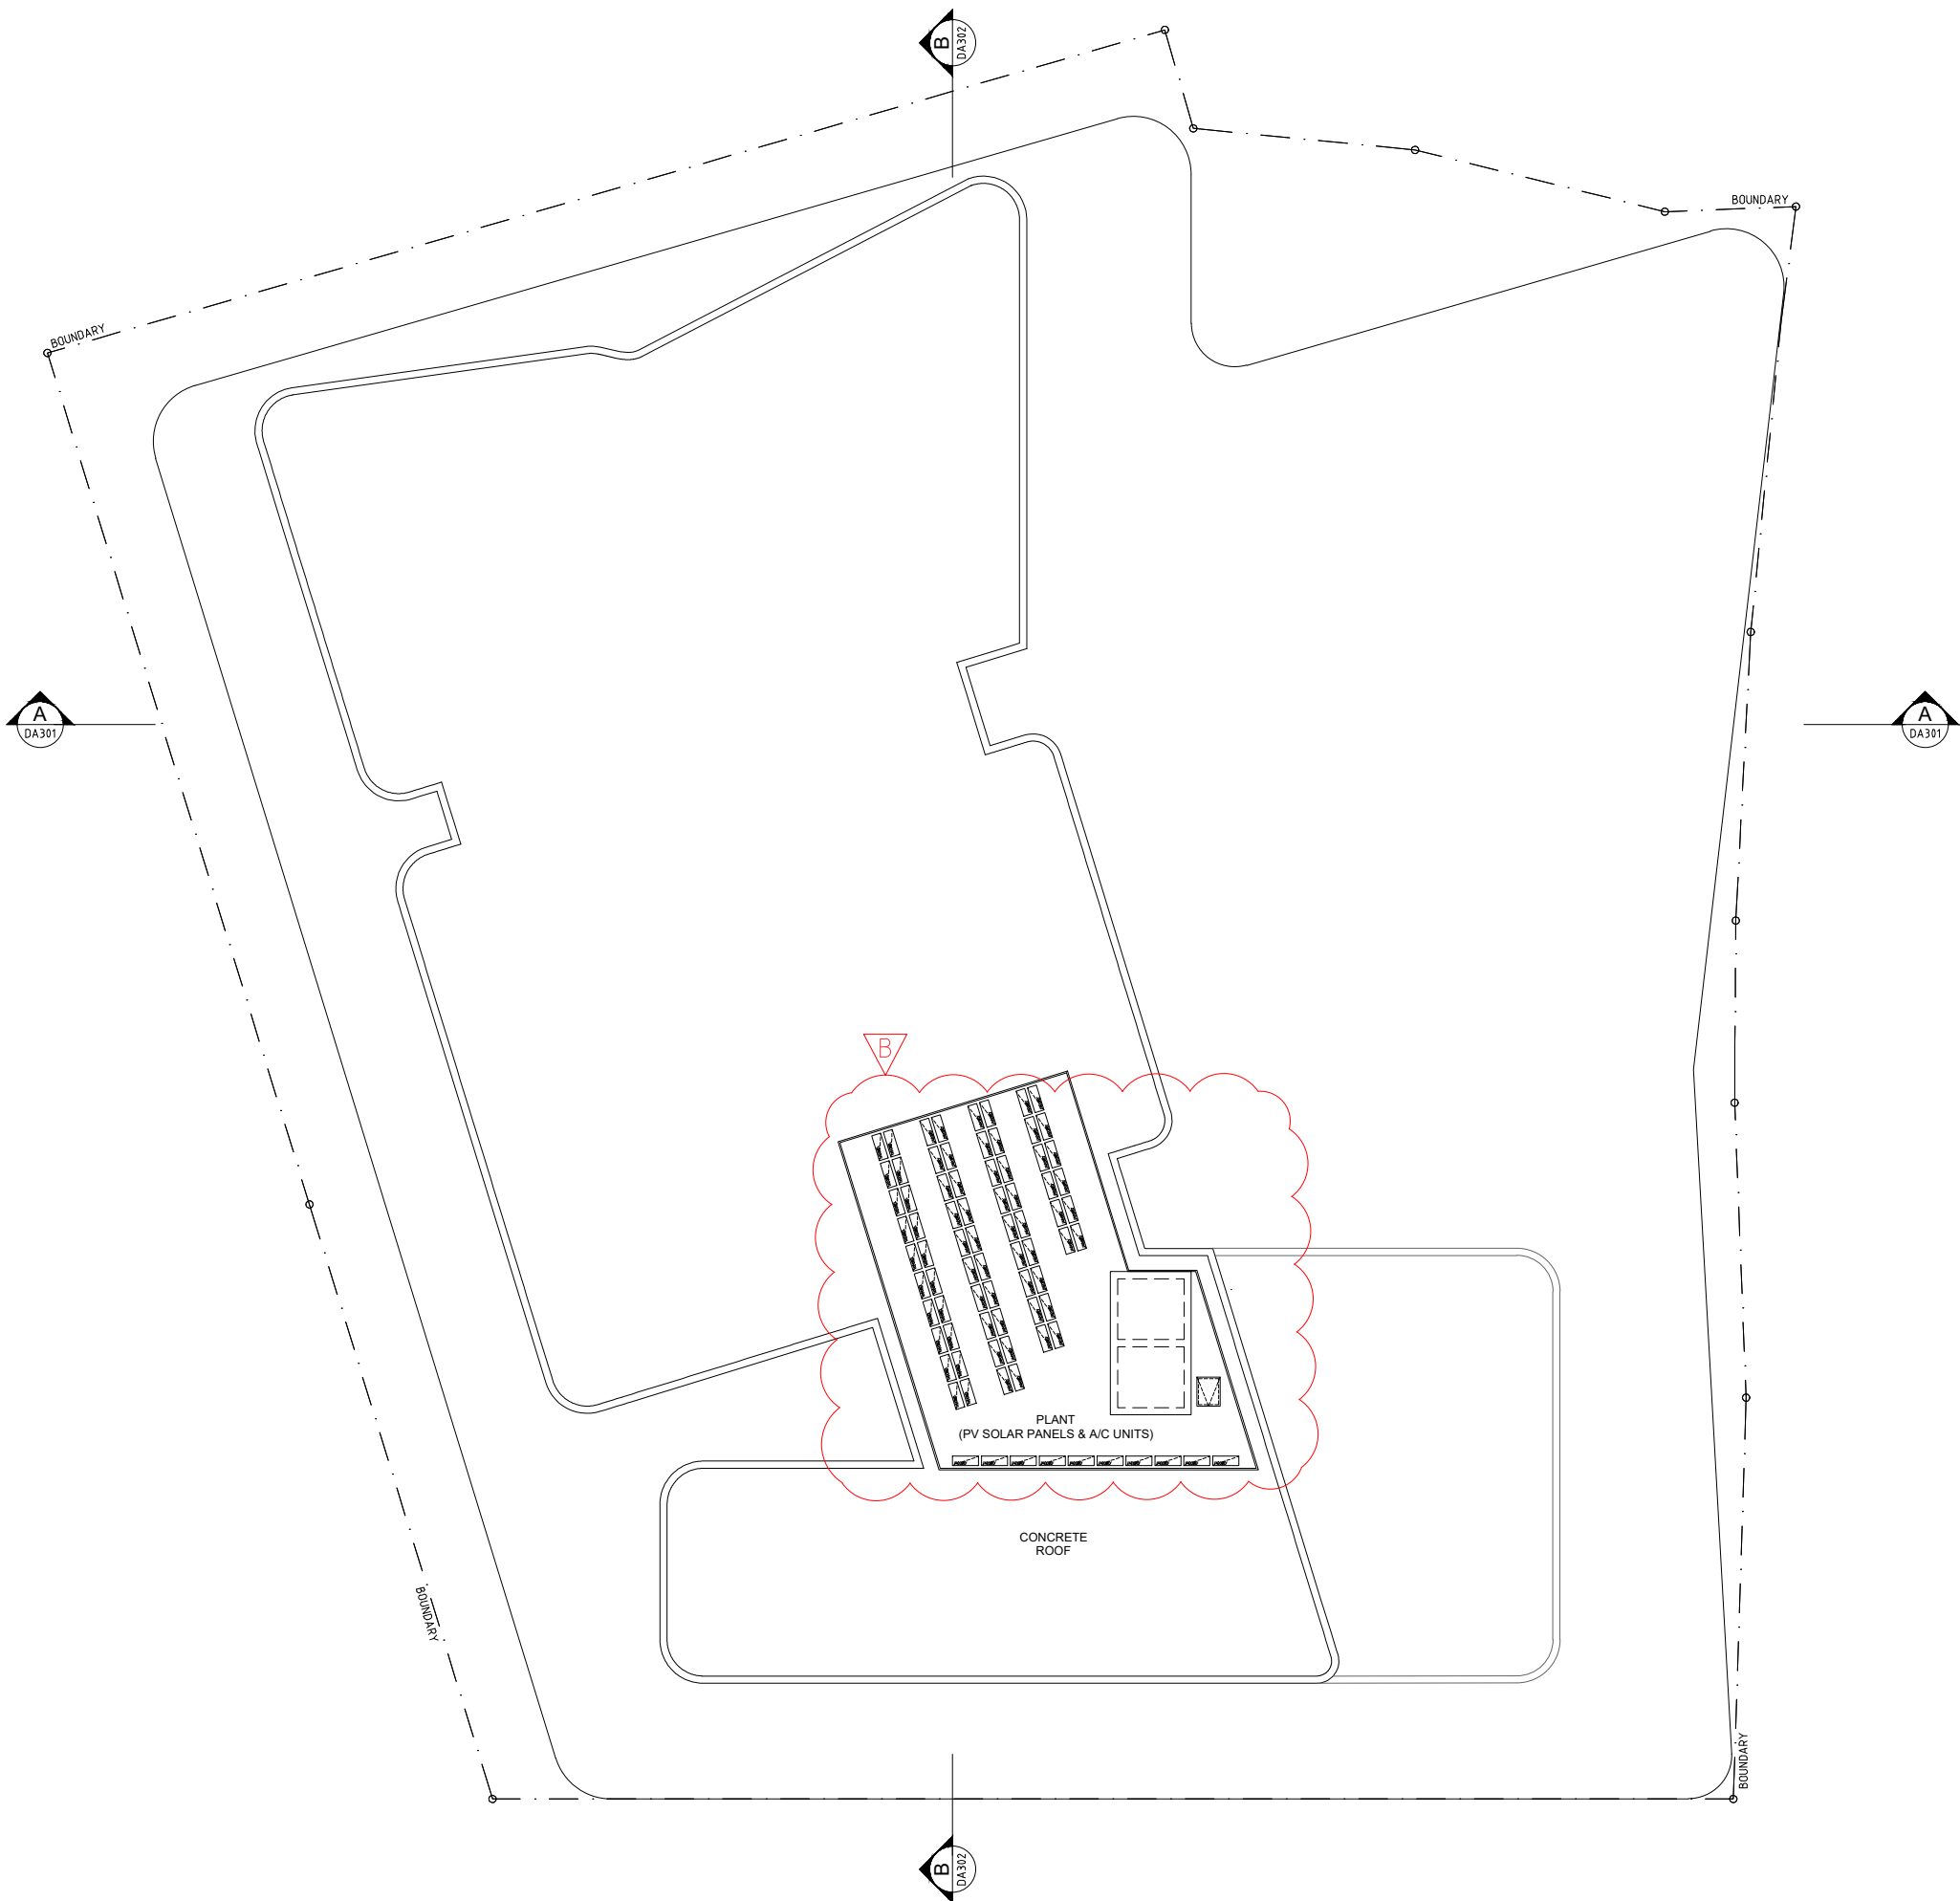

GENERAL NOTES:

- ALL WORKS TO COMPLY WITH BUILDING CODE OF AUSTRALIA, REQUIREMENTS OF RELEVANT STATUTORY AUTHORITIES/ LOCAL GOVERNMENT & RELEVANT AUSTRALIAN BUILDING STANDARDS.
- CONTRACTOR TO VERIFY ALL DIMENSIONS ON SITE BEFORE COMMENCING WORK- SHOULD A DISCREPANCY BE IDENTIFIED PLEASE CONFIRM WITH ARCHITECT PRIOR TO PROCEEDING (DO NOT SCALE FROM DRAWINGS)
- DRAWINGS FOR THE PURPOSES OF DA ONLY - FURTHER CONSULTANT/ AUTHORITY COORDINATION WILL BE REQUIRED AT CC STAGE WHICH MAY IMPACT ON DESIGN AND PLANNING LAYOUTS.
- COPYRIGHT OF DESIGN SHOWN HEREON IS RETAINED BY PBD ARCHITECTS AND AUTHORITY IS REQUIRED FOR ANY REPRODUCTION

LEGEND:

AW AWNING
HW HIGHLIGHT WINDOW
CU A/C CONDENSER UNITS
FH FIRE HYDRANT
FHR FIRE HOSE REEL
FS FIRE STAIRS
MV MECHANICAL RISER TO FUTURE DETAIL
GC GARBAGE CHUTE
MB MAILBOX TO FUTURE DETAIL
R 240L RECYCLING BIN
SK SKYLIGHT
ST STORAGE
WT HOT WATER UNITS

MATERIALS LEGEND:

AFG ALUMINIUM FRAMED GLAZING
AFL ALUMINIUM ELLIPTICAL FIXED LOUVERS
AW AWNING TO FUTURE DETAILS
BS BATTEN SCREEN (TO FUTURE DETAIL)
FB FACE BRICK
GB FRAMELESS TOUGHENED GLASS BALUSTRADE (TO BCA/AUSTRALIAN STANDARDS)
MC METAL CLADDING
MF METAL FENCING (TO FUTURE SELECTION)
MS METAL SCREEN
PC PRECAST CONCRETE PANELS WITH FORM-LINER
PS PRIVACY SCREEN (TO FUTURE SELECTION)
PTX PAINT FINISH TYPEX
RD ROLLER DOOR
RP RIVER PEBBLES
RW RENDERED WALL/SELECTED PAINT FINISH
TC TIMBER CLADDING

B	21-01-19	REVISED DA SUBMISSION
A	19-10-18	DA SUBMISSION
ISSUE	DATE	DESCRIPTION



CLIENT:

MultiPart Property Group

ARCHITECT:

PBD | ARCHITECTS
ABN 36 147 035 650
P - 02 9698 8140 E - info@pbdarchitects.com.au W - www.pbdarchitects.com.au
Level 2, 52 Albion Street, Surry Hills NSW 2010

PROJECT:

PROPOSED RESIDENTIAL DEVELOPMENT
10 DANGAR ST, WICKHAM

SEPT 2018

DRAWING TITLE:

LEVEL ROOF

SCALE:
1:100@B1 / 1:250@A3

DRAWING NO:
DA107

PROJECT NO:
1825

ISSUE:
B





GENERAL NOTES:

- ALL WORKS TO COMPLY WITH BUILDING CODE OF AUSTRALIA, REQUIREMENTS OF RELEVANT STATUTORY AUTHORITIES' LOCAL GOVERNMENT & RELEVANT AUSTRALIAN BUILDING STANDARDS
- CONTRACTOR TO VERIFY ALL DIMENSIONS ON SITE BEFORE COMMENCING WORK - SHOULD A DISCREPANCY BE IDENTIFIED PLEASE CONFIRM WITH ARCHITECT PRIOR TO PROCEEDING (DO NOT SCALE FROM DRAWINGS)
- DRAWINGS FOR THE PURPOSES OF DA ONLY - FURTHER CONSULTANT / AUTHORITY COORDINATION WILL BE REQUIRED AT CC STAGE WHICH MAY IMPACT ON DESIGN AND PLANNING LAYOUTS
- COPYRIGHT OF DESIGN SHOWN HEREIN IS RETAINED BY PBD ARCHITECTS AND ARCHITECT IS REQUIRED FOR ANY REPRODUCTION

AW	AWNING
HW	HIGHLIGHT WINDOW
CU	A/C CONDENSER UNITS
FH	FIRE HYDRANT
FHR	FIRE HOSE REEL
FS	FIRE STAIRS
MV	MECHANICAL RISER TO FUTURE DETAIL
GC	GARBAGE CHUTE
MB	MAILBOX TO FUTURE DETAIL
R	240L RECYCLING BIN
SK	SKYLIGHT
ST	STORAGE
WT	HOT WATER UNITS

AFG	ALUMINIUM FRAMED GLAZING
AFU	ALUMINIUM ECLIPSE/LATCH FIXED LOUVERS
AW	AWNING TO FUTURE DETAILS
BS	BATTEN SCREEN (TO FUTURE DETAIL)
FB	FACE BRICK
GB	FRAMELESS TOUGHENED GLASS BALUSTRADE (TO BCA/AUSTRALIAN STANDARDS)
MC	METAL CLADDING
MF	METAL FENCING (TO FUTURE SELECTION)
MS	METAL SCREEN
PC	PRECAST CONCRETE PANELS WITH FORM-LINER
PS	PRIVACY SCREEN (TO FUTURE SELECTION)
PTF	PAINT FINISH TYPEX
RD	ROLLER DOOR
RP	RIVER PEBBLES
RW	RENDERED WALL/SELECTED PAINT FINISH
TC	TIMBER CLADDING

B	21-01-19	REVISED DA SUBMISSION
A	19-10-18	DA SUBMISSION
ISSUE	DATE	DESCRIPTION



MultiPart Property Group

PBD | ARCHITECTS

PROJECT:
PROPOSED RESIDENTIAL DEVELOPMENT
10 DANGAR ST, WICKHAM

DRAWING TITLE:

SOUTH ELEVATION

SCALE: 1:100@B1 / 1:250@A3	DRAWING NO. DA201
PROJECT NO: 1825	

3



SCALE: 1:100@B1 / 1:250@A3	DRAWING NO: DA202	ISSUE: B
PROJECT NO: 1825		

LEGEND:

AW	AWNING
HW	HIGHLIGHT WINDOW
CU	A/C CONDENSER UNITS
FI	FIRE EXTINGUISHER
FH	FIRE HOSE REEL
FS	FIRE STAIRS
MR	MECHANICAL RISER TO FUTURE DETAIL
GE	GARAGE CHUTE
MB	MAIL BOX TO FUTURE DETAIL
R	24"UL RECYCLING BIN
SK	SKYLIGHT
ST	STORAGE
WT	HOT WATER UNITS

MATERIALS LEGEND:

AFG	ALUMINIUM FRAMED GLAZING
AFL	ALUMINIUM ELLIPTICAL FIXED LOUVERS
AW	AWNING TO FUTURE DETAILS
BS	BATTEN SCREEN (TO FUTURE DETAIL)
FB	FACE BRICK
FG	FRAMELESS TOUGHENED GLASS BALUSTRADE (TO BCA/AUSTRALIAN STANDARDS)
MC	METAL CLADDING
MS	METAL FENCING (TO FUTURE SELECTION)
PS	METAL SCREEN
PC	PRECAST CONCRETE PANELS WITH FORM-LINER
PP	PRIVATEY SCREEN (TO FUTURE SELECTION)
PTx	PAINT FINISH TYPEx
RO	ROLLER DOOR
RP	RIVER PEBBLES
RW	RENDERED WALL/SELECTED PAINT FINISH
TC	TIMBER CLADDING

MultiPart Property Group

PBD | ARCHITECTS

Level 2, 62 Albion Street, Salford Hills NSW 2010

WEST ELEVATION

SCALE: 1:100@B1 / 1:250@A3	DRAWING NO: DA203	ISSUE: B
PROJECT NO: 1825		



DA203

3



SCALE: 1:100@B1 / 1:250@A3	DRAWING NO: DA300	ISSUE: B
PROJECT NO: 1825		



GENERAL NOTES:

- ALL WORKS TO COMPLY WITH BUILDING CODE OF AUSTRALIA, REQUIREMENTS OF RELEVANT STATUTORY AUTHORITIES/ LOCAL GOVERNMENT & RELEVANT AUSTRALIAN BUILDING STANDARDS.
- CONTRACTOR TO VERIFY ALL DIMENSIONS ON SITE BEFORE COMMENCING WORK - SHOULD A DISCREPANCY BE IDENTIFIED PLEASE CONFIRM WITH ARCHITECT PRIOR TO PROCEEDING (DO NOT SCALE FROM DRAWINGS)
- DRAWINGS FOR THE PURPOSES OF DA ONLY - FURTHER CONSULTANT/ AUTHORITY COORDINATION WILL BE REQUIRED AT CC STAGE WHICH MAY IMPACT ON DESIGN AND PLANNING LAYOUTS
- COPYRIGHT OF DESIGN SHOWN HEREON IS RETAINED BY PBD ARCHITECTS AND AUTHORITY IS REQUIRED FOR ANY REPRODUCTION

LEGEND:

AW AWNING
HW HIGHLIGHT WINDOW
CU A/C CONDENSER UNITS
FH FIRE HYDRANT
FHR FIRE HOSE REEL
FS FIRE STAIRS
MV MECHANICAL RISER TO FUTURE DETAIL
GC GARBAGE CHUTE
MB MAILBOX TO FUTURE DETAIL
R 240L RECYCLING BIN
SK SKYLIGHT
ST STORAGE
WT HOT WATER UNITS

MATERIALS LEGEND:

AFG ALUMINIUM FRAMED GLAZING
AFL ALUMINIUM ELLIPTICAL FIXED LOUVERS
AW AWNING TO FUTURE DETAILS
BS BATTEN SCREEN TO FUTURE DETAIL
FB FACE BRICK
GB FRAMELESS TOUGHENED GLASS BALUSTRADE (TO BCA/AUSTRALIAN STANDARDS)
MC METAL CLADDING
MF METAL FENCING (TO FUTURE SELECTION)
MS METAL SCREEN
PC PRECAST CONCRETE PANELS WITH FORM-LINER
PS PRIVACY SCREEN TO FUTURE SELECTION
PTX PAINT FINISH TYPEX
RD ROLLER DOOR
RP RIVER PEBBLES
RW RENDERED WALL/SELECTED PAINT FINISH
TC TIMBER CLADDING

B	21-01-19	REVISED DA SUBMISSION
A	19-10-18	DA SUBMISSION
ISSUE	DATE	DESCRIPTION



CLIENT:

MultiPart Property Group

ARCHITECT:

PBD | ARCHITECTS
ABN 36 147 035 550
P - 02 9698 8140 E - info@pbdarchitects.com.au W - www.pbdarchitects.com.au
Level 2, 52 Albion Street, Surry Hills NSW 2010

PROJECT:

PROPOSED RESIDENTIAL DEVELOPMENT
10 DANGAR ST, WICKHAM

SEPT 2018

DRAWING TITLE:

SECTION B

SCALE:

1:100@B1 / 1:250@A3

DRAWING NO:

DA301

ISSUE:

B

DA

NOT FOR CONSTRUCTION



MC1 DARK GREY METAL CLADDING
Colour - Colorbond Zeus Dark Grey Matt Or Similar



MC2 SILVER TONE METAL CLADDING / EXTRUSION



FB AUSTRAL FACE BRICK
Colour - White La Paloma Miro



UG CON. SPANDRAL WITH RECESSED GROOVES



PC PRECAST CONCRETE PANELS WITH FORM-LINER



AL1 ALUMINUM LOUVRE



AL2 HORIZONTAL ALUMINUM SUNSHADE
Colour - Dulux Zeus Matt Or Similar




AFG ALUMINUM FRAMED GLAZING
Colour - (P1) Dulux Zeus Black Matt (90088702) Or Similar



GB FRAMELESS GLASS BALUSTRADE

P1	DULUX - ZEUS BLACK MATT	
Aluminum Framed Glazing, Awning, Slab Edge		
P2	MILTON MOON 94	
Exterior Walls		
P3	DULUX - NATURAL WHITE	
Rendered Wall, Upstands		

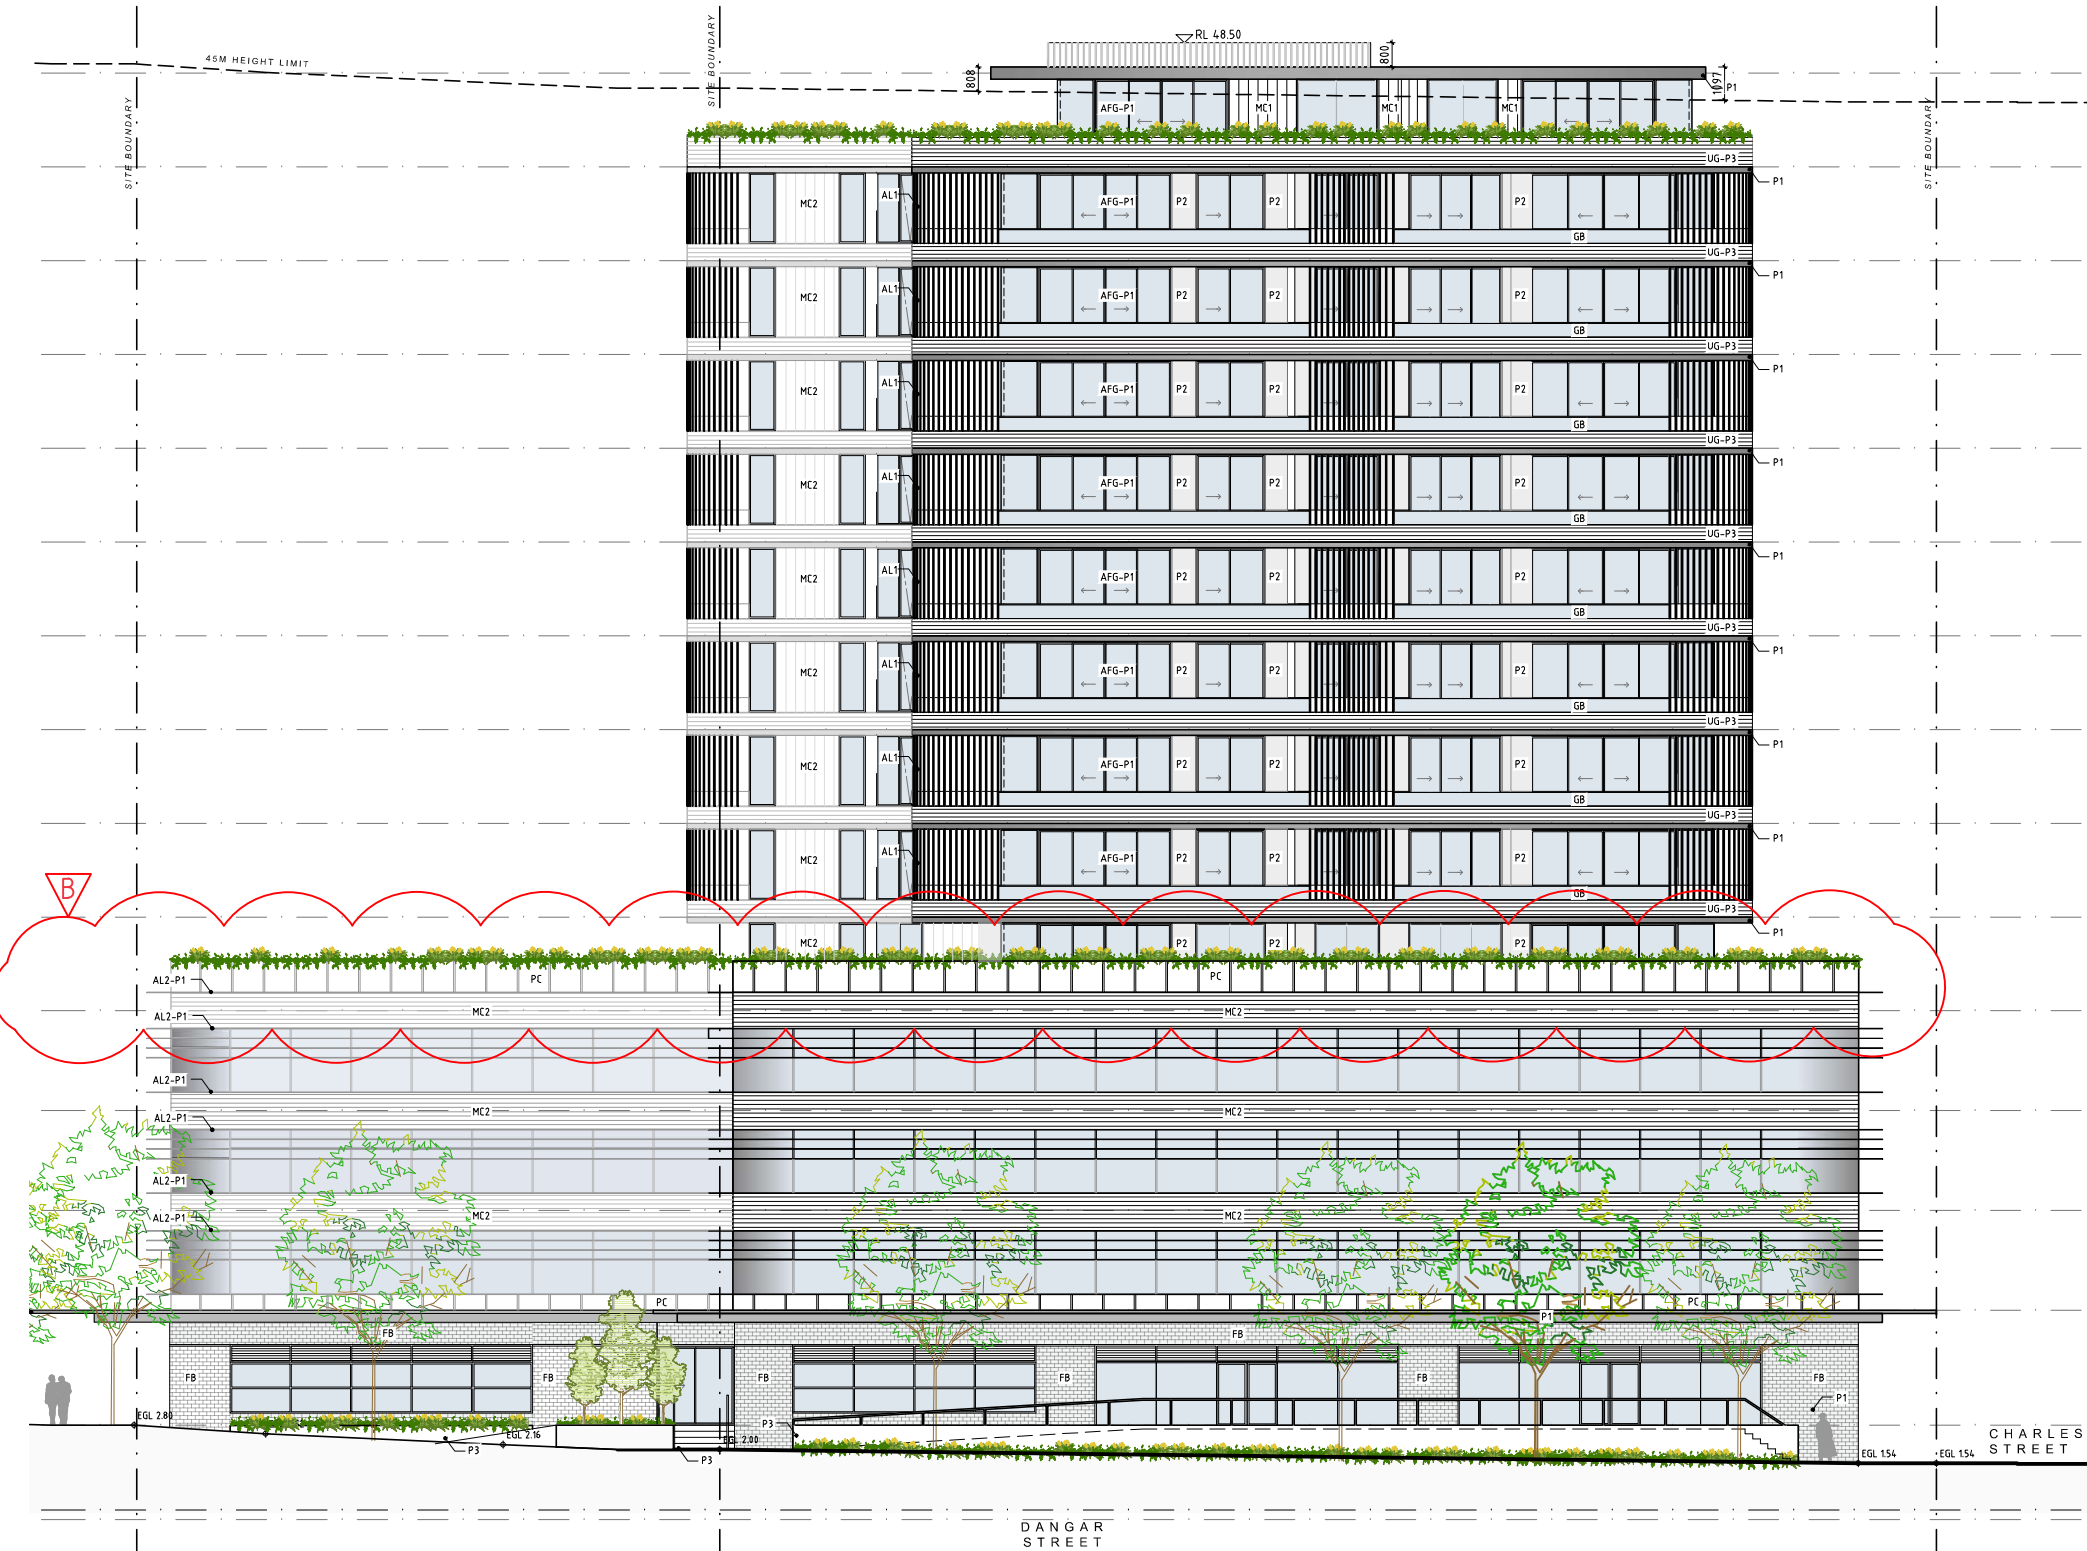

GENERAL NOTES:
• ALL WORKS TO COMPLY WITH BUILDING CODE OF AUSTRALIA, REQUIREMENTS OF RELEVANT STATUTORY AUTHORITIES / LOCAL GOVERNMENT & RELEVANT AUSTRALIAN BUILDING STANDARDS.
• CONTRACTOR TO VERIFY ALL DIMENSIONS ON SITE BEFORE COMMENCING WORK - SHOULD A DISCREPANCY BE IDENTIFIED PLEASE CONFIRM WITH ARCHITECT PRIOR TO PROCEEDING (DO NOT SCALE FROM DRAWINGS).
• DRAWINGS FOR THE PURPOSES OF DA ONLY - FURTHER CONSULTANT / AUTHORITY COORDINATION WILL BE REQUIRED AT CC STAGE WHICH MAY IMPACT ON DESIGN AND PLANNING LAYOUTS.
• TOP RIGHT OF DESIGN SHOWN HEREON IS RETAINED BY PBD ARCHITECTS AND AUTHORITY IS REQUIRED FOR ANY REPRODUCTION.

LEGEND:
AW AWNING
HW HIGHLIGHT WINDOW
CU A/C CONDENSER UNITS
FH FIRE HYDRANT
FHR FIRE HOSE REEL
FS FIRE STAIRS
MV MECHANICAL RISER TO FUTURE DETAIL
GC GARBAGE CHUTE
MB MAILBOX TO FUTURE DETAIL
R 240L RECYCLING BIN
SK SKYLIGHT
ST STORAGE
WT HOT WATER UNITS

MATERIALS LEGEND:
AFG ALUMINUM FRAMED GLAZING
AFL ALUMINUM ELLIPTICAL FIXED LOUVERS
AW AWNING TO FUTURE DETAIL
BS BATTEN SCREEN TO FUTURE DETAIL
FB FACE BRICK
GB FRAMELESS TOUGHENED GLASS BALUSTRADE (TO BCA/AUSTRALIAN STANDARDS)
MC METAL CLADDING
MF METAL FENCING (TO FUTURE SELECTION)
MS METAL SCREEN
PC PRECAST CONCRETE PANELS WITH FORM-LINER
PS PRIVACY SCREEN TO FUTURE SELECTION
PTX PAINT FINISH TYPEX
RD ROLLER DOOR
RP RIVER PEBBLES
RW RENDERED WALL/SELECTED PAINT FINISH
TC TIMBER CLADDING

B	21-01-19	REVISED DA SUBMISSION
A	19-10-18	DA SUBMISSION
ISSUE	DATE	DESCRIPTION



CLIENT:
MultiPart Property Group

ARCHITECT:
PBD ARCHITECTS
ABN 36 147 035 550
P - 02 9698 8140 E - info@pbdarchitects.com.au W - www.pbdarchitects.com.au
Level 2, 52 Albion Street, Surry Hills NSW 2010

PROJECT:
PROPOSED RESIDENTIAL DEVELOPMENT
10 DANGAR ST, WICKHAM

SEPT 2018
DRAWING TITLE:
MATERIALS SCHEDULE - NORTH

SCALE: 1:100@B1 / 1:250@A3	DRAWING NO: DA400	ISSUE: B
PROJECT NO: 1825		

DA
NOT FOR CONSTRUCTION




1 NORTH VIEW (CHARLES STREET)



2 EAST VIEW (HANNELL STREET)



3 WEST VIEW (STATION STREET)

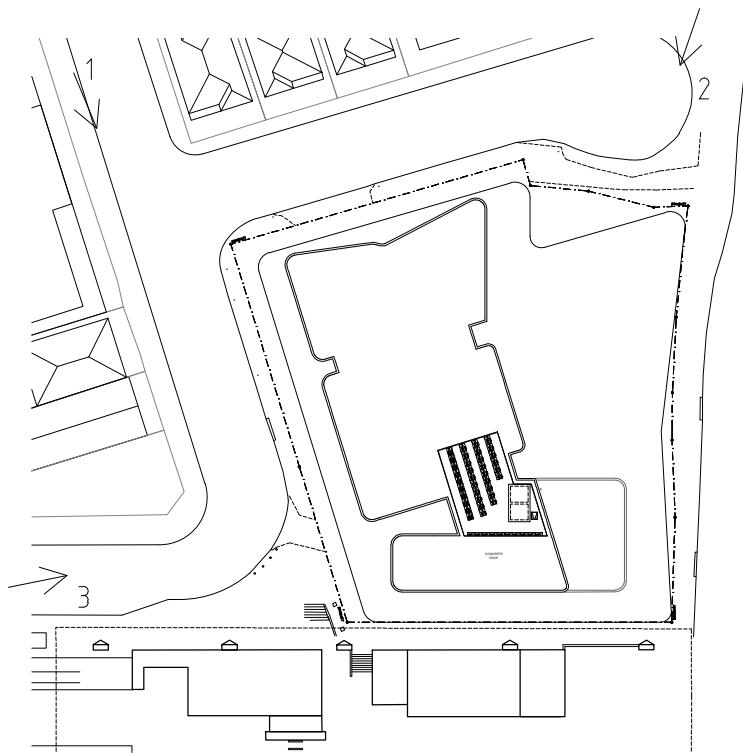

A	19-10-18	DA SUBMISSION
ISSUE	DATE	DESCRIPTION



CLIENT:
MultiPart Property Group


ARCHITECT:
PBD | ARCHITECTS
ABN 36 147 035 550
P - 02 9698 8140 E - info@pbdarchitects.com.au W - www.pbdarchitects.com.au
Level 2, 52 Albion Street, Surry Hills NSW 2010

PROJECT:
**PROPOSED RESIDENTIAL DEVELOPMENT
10 DANGAR ST, WICKHAM**

MAY 2018
DRAWING TITLE:
VISUAL IMPACT ANALYSIS 1

SCALE: NTS	DRAWING NO: DA401	ISSUE: A
PROJECT NO: 1825		

DA
NOT FOR CONSTRUCTION

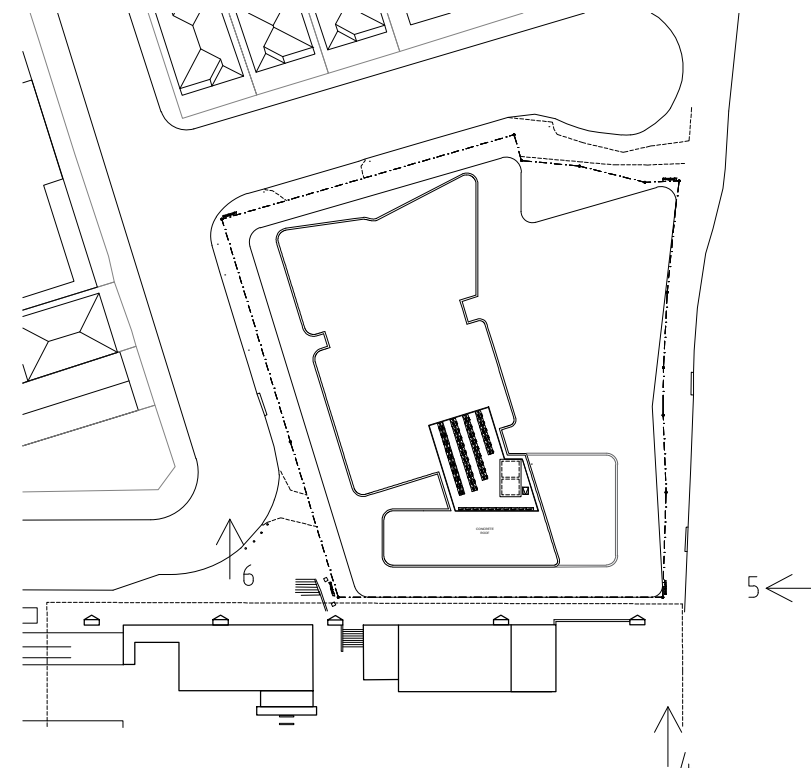

A	19-10-18	DA SUBMISSION
ISSUE	DATE	DESCRIPTION



CLIENT:

MultiPart Property Group

ARCHITECT:

PRD | ARCHITECTS

ABN 36 147 035 5
P - 02 9698 8140 E - info@pbdarchitects.com.au W - www.pbdarchitects.com
Level 2, 52 Albion Street, Surr Hills NSW 2055

PROJECT:

PROPOSED RESIDENTIAL DEVELOPMENT
10 DANGAR ST, WICKHAM

MAY 2018

DRAWING TITLE:

VISUAL IMPACT ANALYSIS 2






SCALE: NTS	DRAWING NO: DA402	ISSUE: A
PROJECT NO: 1825		

DA
NOT FOR CONSTRUCTION



NOT FOR CONSTRUCTION

A	19-10-18	DA SUBMISSION
ISSUE	DATE	DESCRIPTION
CLIENT: MultiPart Property Group		
ARCHITECT: PBD ARCHITECTS ABN 36 147 035 550 P - 02 9698 8140 E - info@pbdarchitects.com.au W - www.pbdarchitects.com.au Level 2, 52 Albion Street, Surry Hills NSW 2010		
PROJECT: PROPOSED RESIDENTIAL DEVELOPMENT 10 DANGAR ST, WICKHAM		
MAY 2018 DRAWING TITLE: PHOTOMONTAGE 1 HANNELL ST LOOKING EAST		
SCALE: NTS	DRAWING NO: DA403	ISSUE: A
PROJECT NO: 1825		

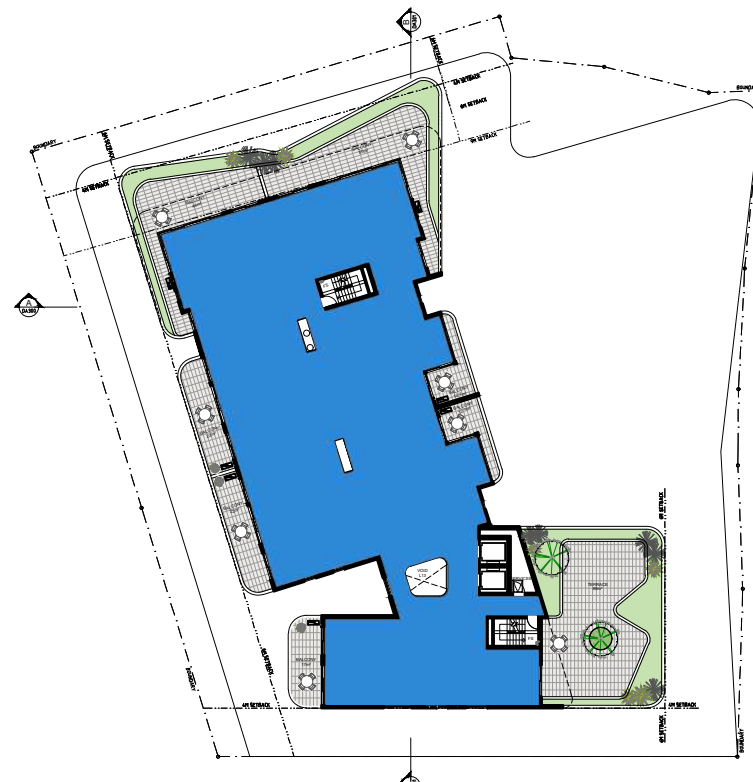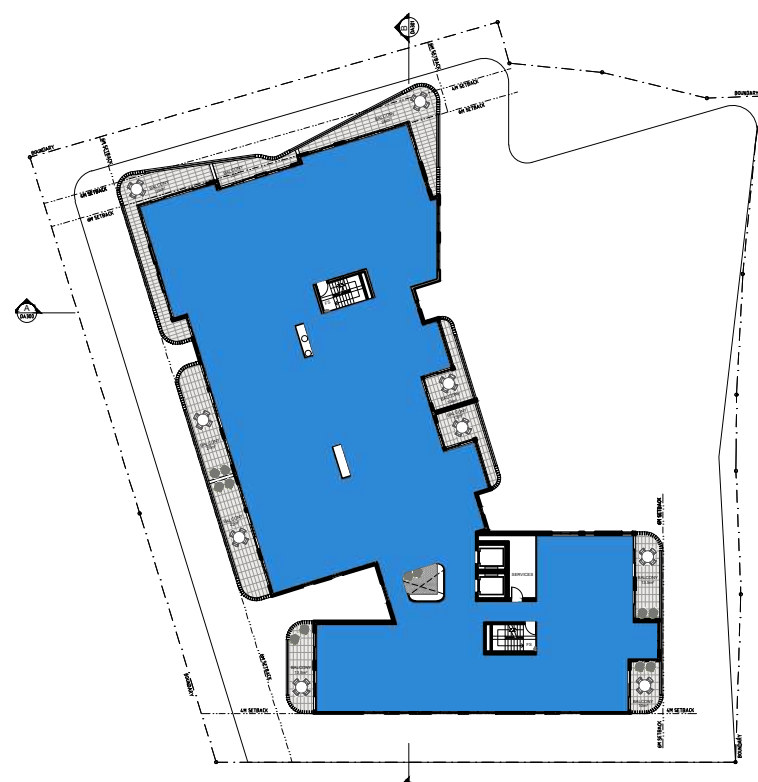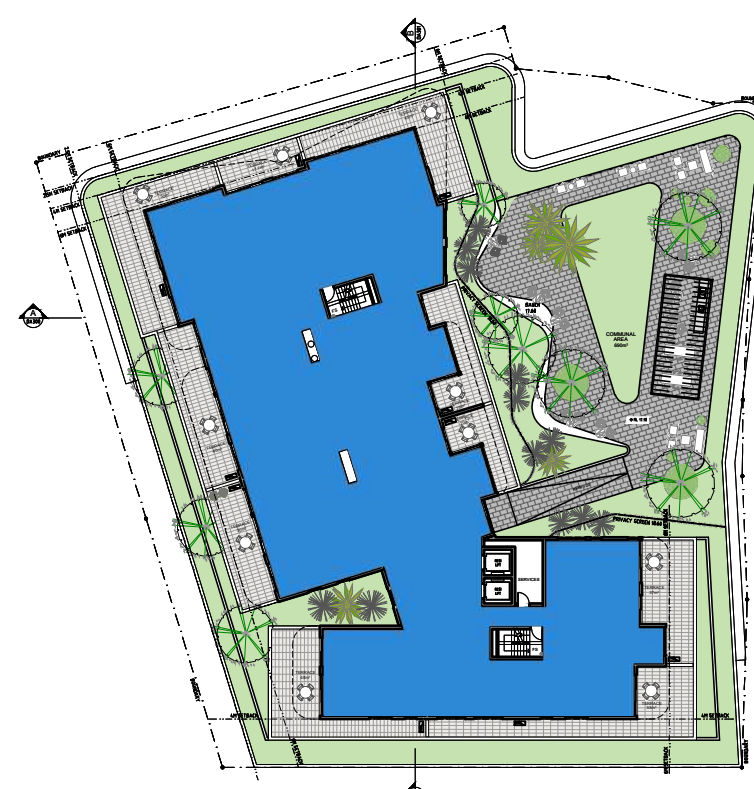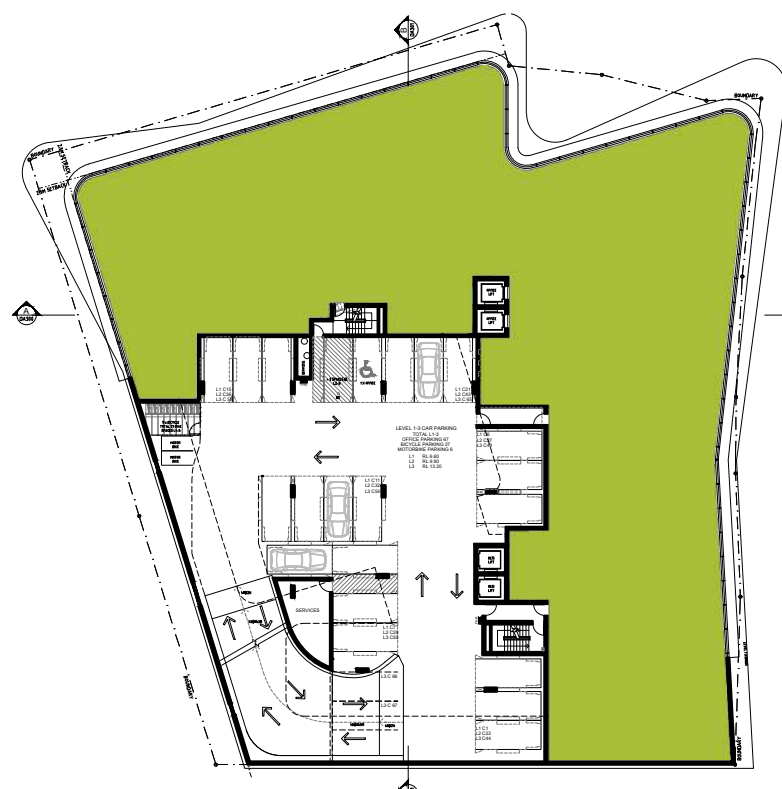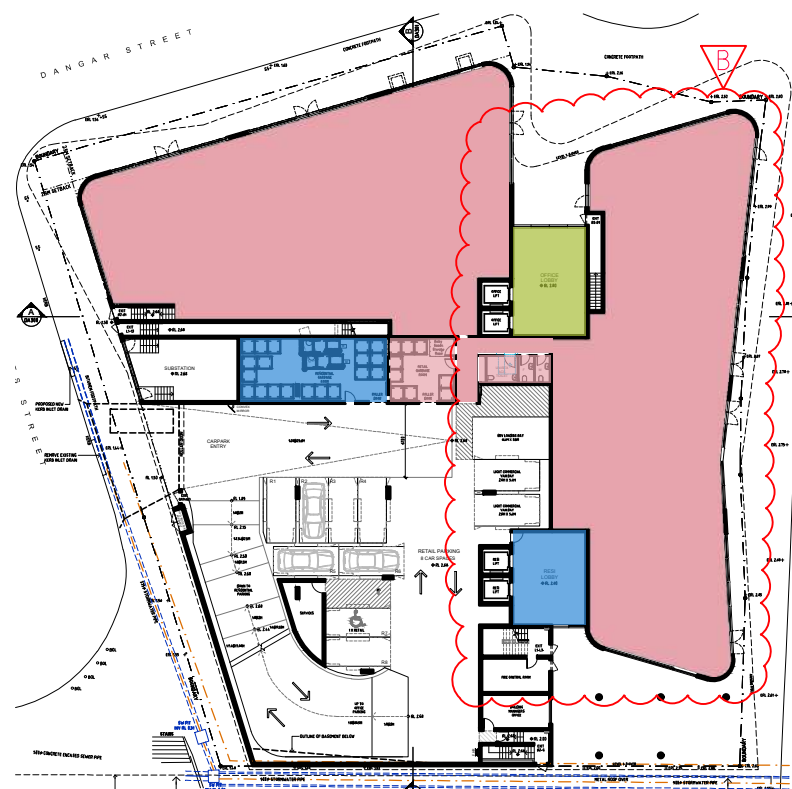

<u>AREA SUMMARY</u>	
SITE AREA	= 2904 m ²
ALLOWABLE FSR	= 5.0 : 1
ALLOWABLE GFA	= 14520 m ²
PROPOSED GFA	= 14520 m ²
FSR	= 5.0 : 1
GROUND LEVEL	= 1321 m ²
RETAIL SHOPS	1105 m ²
RETAIL SERVICES	54 m ²
RESIDENTIAL	108 m ²
COMMERCIAL	54 m ²
LEVEL 1-3	= 4386 m ²
OFFICE SPACE	4134 m ²
OFFICE AMENITIES	252 m ²
LEVEL 4,6,8,10,12	= 4534 m ²
LEVEL 5,7,9,11	= 3592 m ²
LEVEL 13	= 687 m ²
<u>LEGEND</u>	
	GFA AREA RESIDENTIAL
	GFA AREA RETAIL
	GFA AREA COMMERCIAL

B	21-01-19	REVISED DA SUBMISSION
A	19-10-18	DA SUBMISSION
ISSUE	DATE	DESCRIPTION

CLIENT: MultiPart Property Group

ARCHITECT:

PBD | ARCHITECTS

ABN 36 147 035 550

P - 02 9698 8140 E - info@pbdarchitects.com.au W - www.pbdarchitects.com.au
Level 2, 52 Albion Street, Surry Hills NSW 2010

PROJECT:
PROPOSED RESIDENTIAL DEVELOPMENT
10 DANGAR ST, WICKHAM

SEPT 2018

DRAWING TITLE:

GFA DIAGRAM

SCALE: 1:250@B1 / 1:500@A3	DRAWING NO: DA500	ISSUE: B
PROJECT NO: 1825		

DRAWING NO:
DA500


ISSUE:	B
--------	---



LEVEL 4 PODIUM



LEVEL 5-12


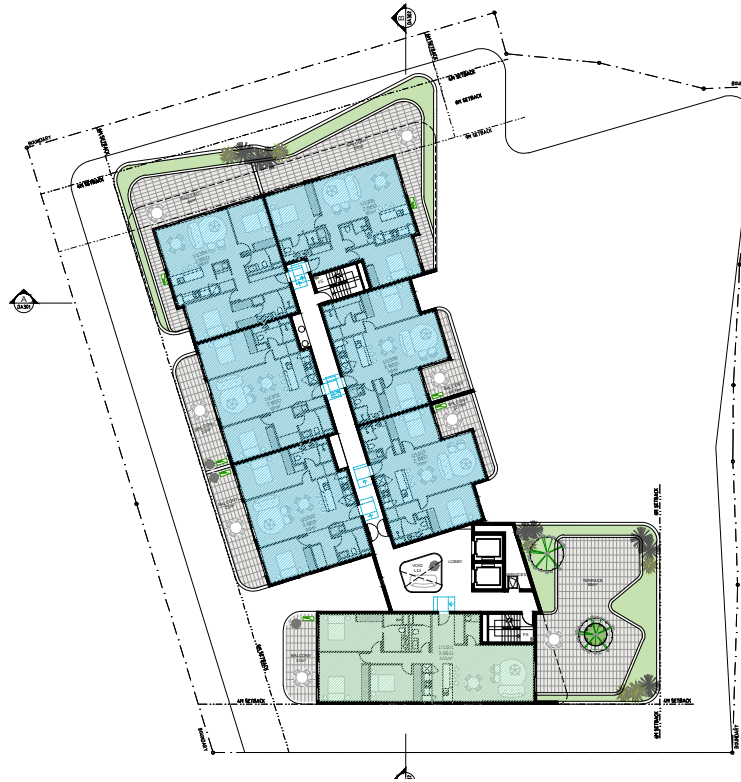


LEVEL 13

UNIT MIX/AREA RANGE

Level	1 Bed	2 Bed	3 Bed	Total
AREA RANGE	53-61m ²	76-90m ²	110-115m ²	
GF (RETAIL)				0
LEVEL 1 (OFFICE)				0
LEVEL 2 (OFFICE)				0
LEVEL 3 (OFFICE)				0
LEVEL 4	3	6	1	10
LEVEL 5	2	7	1	10
LEVEL 6	2	7	1	10
LEVEL 7	2	7	1	10
LEVEL 8	2	7	1	10
LEVEL 9	2	7	1	10
LEVEL 10	2	7	1	10
LEVEL 11	2	7	1	10
LEVEL 12	2	7	1	10
LEVEL 13	0	6	1	7
TOTAL #	19	66	10	97
TOTAL %	20%	70%	10%	100%
		Total		97

A		19-10-18	DA SUBMISSION
ISSUE		DATE	DESCRIPTION
CLIENT:			
MultiPart Property Group			
ARCHITECT:			
PBD ARCHITECTS ABN 36 147 035 650 P - 02 9698 8140 E - info@pbdarchitects.com.au W - www.pbdarchitects.com.au Level 2, 52 Albion Street, Surry Hills NSW 2010			
PROJECT:			
PROPOSED RESIDENTIAL DEVELOPMENT 10 DANGAR ST, WICKHAM			
SEPT 2018			
DRAWING TITLE:			
APARTMENT MIX			
SCALE:	DRAWING NO:	ISSUE:	
1:250@B1 / 1:500@A3	DA510	A	
PROJECT NO:			
1825			

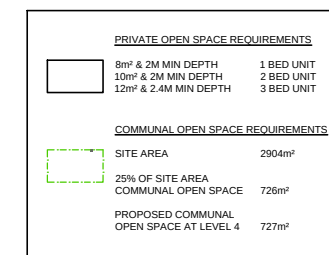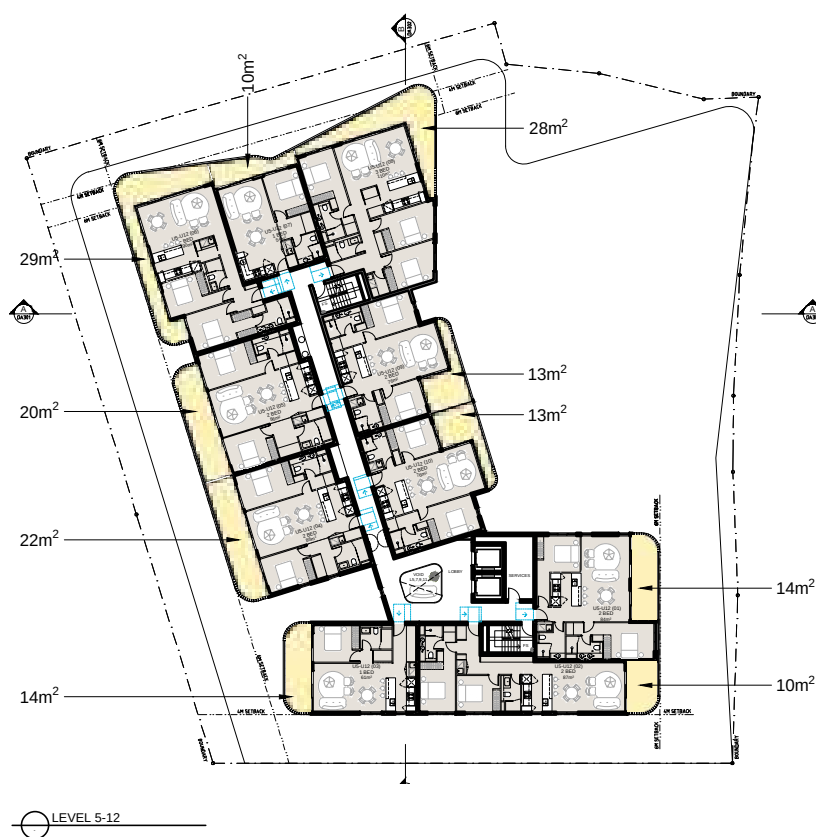

A	19-10-18	DA SUBMISSION
ISSUE	DATE	DESCRIPTION



CLIENT:

MultiPart Property Group

ARCHITECT:

PBD | ARCHITECTS

ABN 36 147 035 550
P - 02 9698 8140 E - info@pbdarchitects.com.au W - www.pbdarchitects.com.au
Level 2, 52 Albion Street, Surry Hills NSW 2010

PROJECT:
PROPOSED RESIDENTIAL DEVELOPMENT
10 DANGAR ST, WICKHAM

SEPT 2018

SEPT 2018
DRAWING TITLE:

PRIVATE & COMMUNAL OPEN SPACE

SCALE:	1:250@B1 / 1:500@A3
PROJECT NO:	1825


A3	DRAWING NO:
	DA520

ISSUE	A
-------	---

DA
NOT FOR CONSTRUCTION



BASEMENT 2

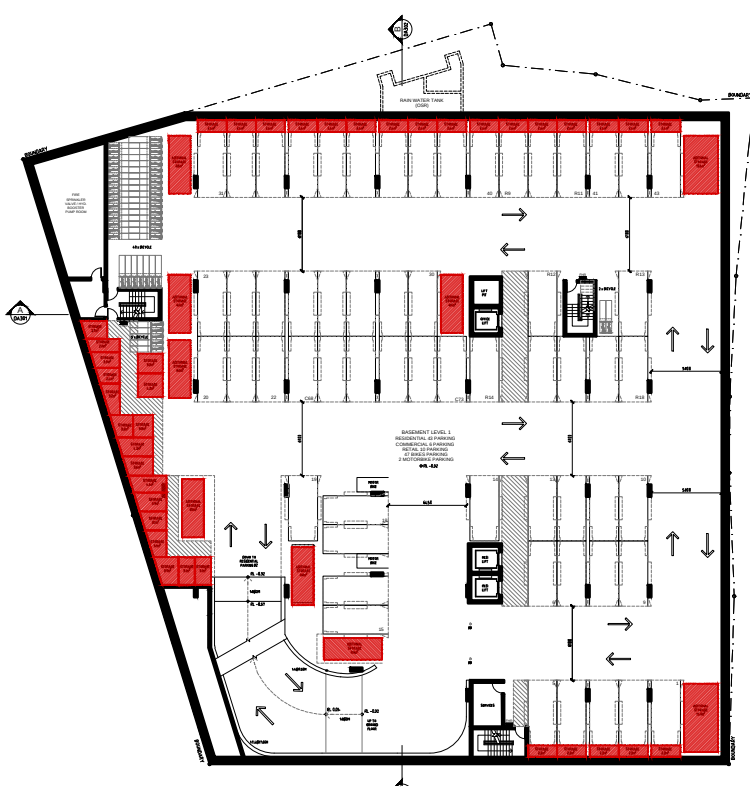

BASEMENT 1



LEVEL 4 PODIUM



LEVELS 5-12



LEVEL 13

10 Dangar Street, Wickham Issue Date: 2018.10.12




Area Schedule

Area	Unit	Area (sqm)	Storage (sqm)	Ratio (%)
Basement 1	2 BED	4.2	8.6	
	2 BED	10.0	7.2	
	1 BED	10.3	7.2	
	2 BED	6.4	7.7	
	2 BED	7.8	7.4	
	2 BED	4.1	7.7	
	1 BED	6.2	6.7	
	3 BED	8.4	7.4	
Basement 2	2 BED	4.8	6.7	
	1 BED	3.1	9.4	
	2 BED	4.2	5.8	
	2 BED	10.0	5.8	
	1 BED	10.3	5.8	
	2 BED	6.4	5.8	
	2 BED	7.8	5.5	
	2 BED	4.1	7.4	
Level 4 Podium	1 BED	6.2	7.2	
	3 BED	8.4	7.4	
	2 BED	4.8	5.8	
	2 BED	4.8	7.4	
Levels 5-12	3 BED	5.4	8.6	
	2 BED	8.4	7.4	
	2 BED	7.8	6.2	
	2 BED	6.8	8.6	
	2 BED	4.3	7.2	
	2 BED	4.6	10.3	
	2 BED	4.6	8.6	
	2 BED	4.6	8.6	


	Basement Area (sqm)	Storage Area (sqm)	%
B1	2605	199.6	7.7
B2	2605	240.5	9.2

Total storage area less than 10% of the basement area

ISSUE	DATE	DESCRIPTION
A	19-10-18	DA SUBMISSION
CLIENT: MultiPart Property Group		
ARCHITECT: PBD ARCHITECTS ABN 36 147 035 550 P - 02 9698 8140 E - info@pbdarchitects.com.au W - www.pbdarchitects.com.au Level 2, 52 Alibon Street, Sunny Hills NSW 2010		
PROJECT: PROPOSED RESIDENTIAL DEVELOPMENT 10 DANGAR ST, WICKHAM		
SEPT 2018 DRAWING TITLE: STORAGE DIAGRAM		
SCALE: 1:250@B1 / 1:500@A3 PROJECT NO: 1825	DRAWING NO: DA530	ISSUE: A

   


A	19-10-18	DA SUBMISSION	
ISSUE	DATE	DESCRIPTION	
			
CLIENT:			
MultiPart Property Group			
ARCHITECT:			
 ABN 36 147 035 950 P : 02 9699 9149 E : info@pbdarchitects.com.au W : www.pbdarchitects.com.au Level 2, 52 Albion Street, Surry Hills NSW 2010			
PROJECT:			
PROPOSED RESIDENTIAL DEVELOPMENT			
10 DANGAR ST, WICKHAM			
SEPT 2018			
DRAWING TITLE:			
CROSS VENTILATION DIAGRAM			
SCALE:		DRAWING NO:	
1:250 @B1 / 1:500 @A3		DA540	
PROJECT NO:		ISSUE:	
1825		A	

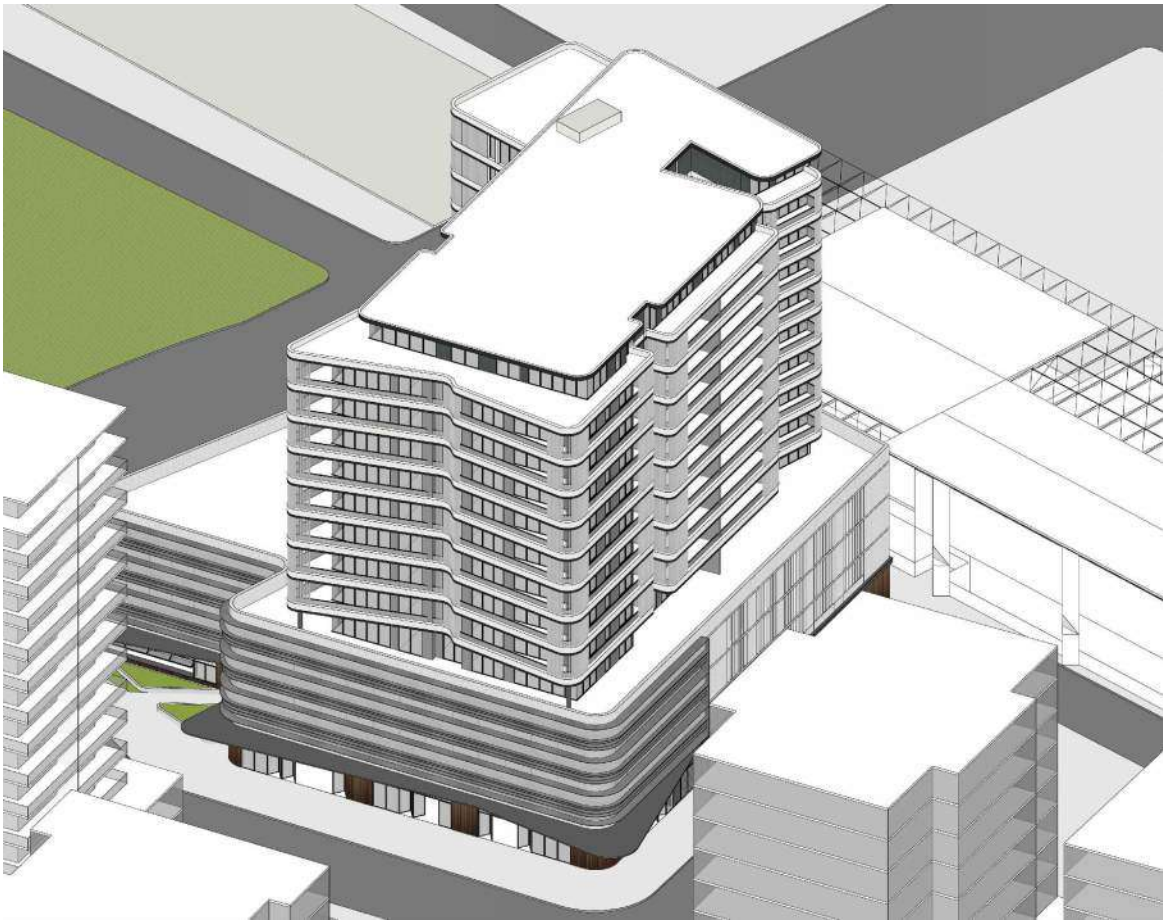


1 21ST JUNE 1PM



2 21ST JUNE 2PM

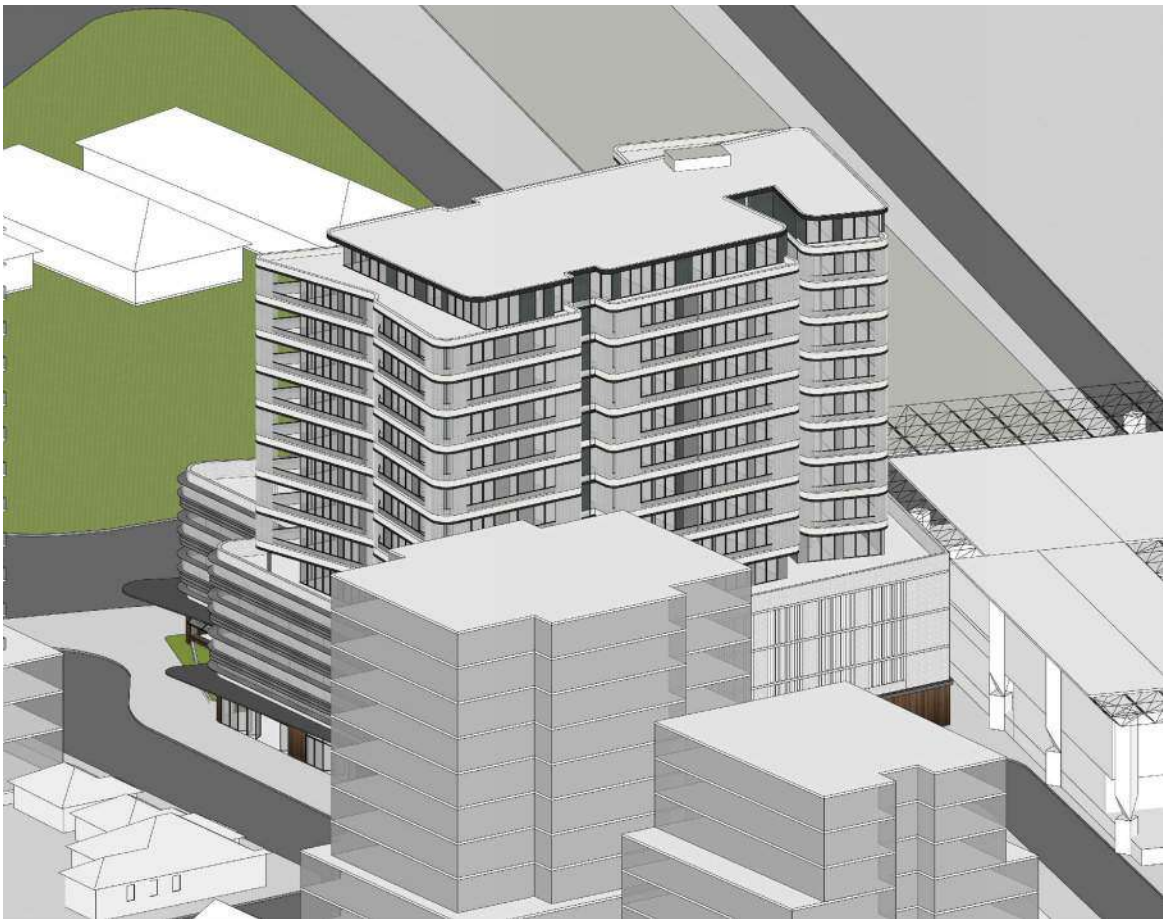

3 21ST JUNE 3PM

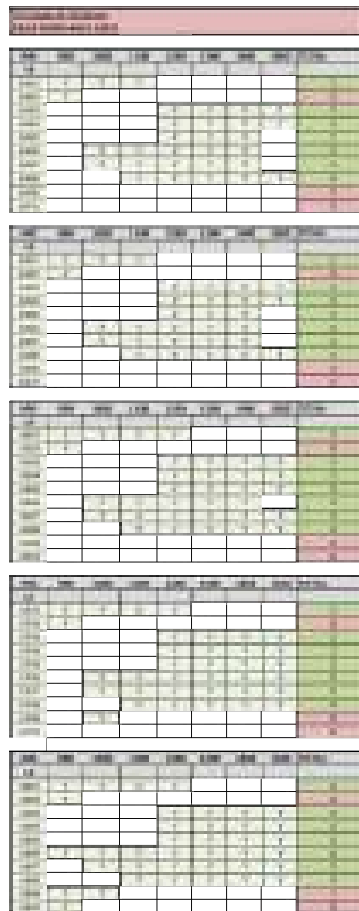


Solar Access	Compliant	Non-Compliant	No Solar Access
UNITS COMPLIANT	68		
TOTAL UNITS	97		
PERCENTAGE	70%		


DA

NOT FOR CONSTRUCTION


A	19-10-18	DA SUBMISSION
ISSUE	DATE	DESCRIPTION
CLIENT: MultiPart Property Group		
ARCHITECT: PBD ARCHITECTS ABN 36 147 035 550 P - 02 9698 8140 E - info@pbdarchitects.com.au W - www.pbdarchitects.com.au Level 2, 52 Albion Street, Surry Hills NSW 2010		
PROJECT: PROPOSED RESIDENTIAL DEVELOPMENT 10 DANGAR ST, WICKHAM		
MAY 2018 DRAWING TITLE: SOLAR STUDY 21st JUNE 1PM - 3PM		
SCALE: NTS	DRAWING NO: DA601	ISSUE: A
PROJECT NO: 1825		

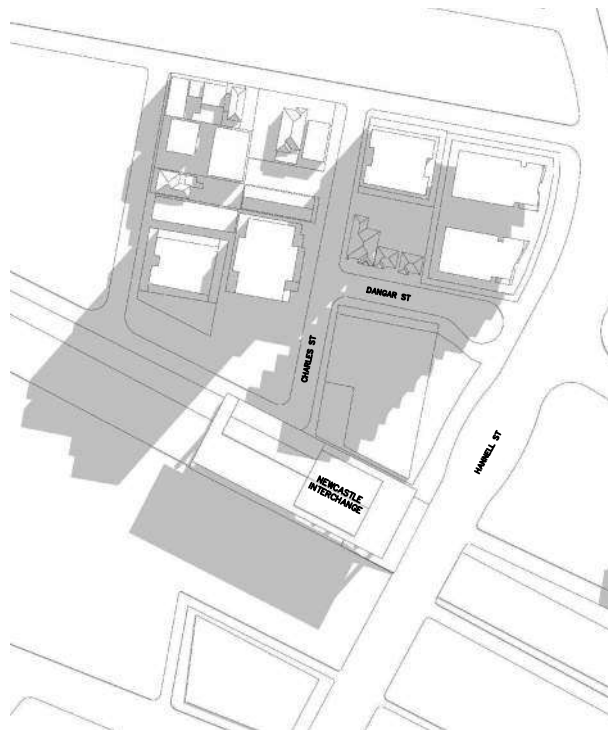


1 21ST JUNE 9AM (EXISTING)

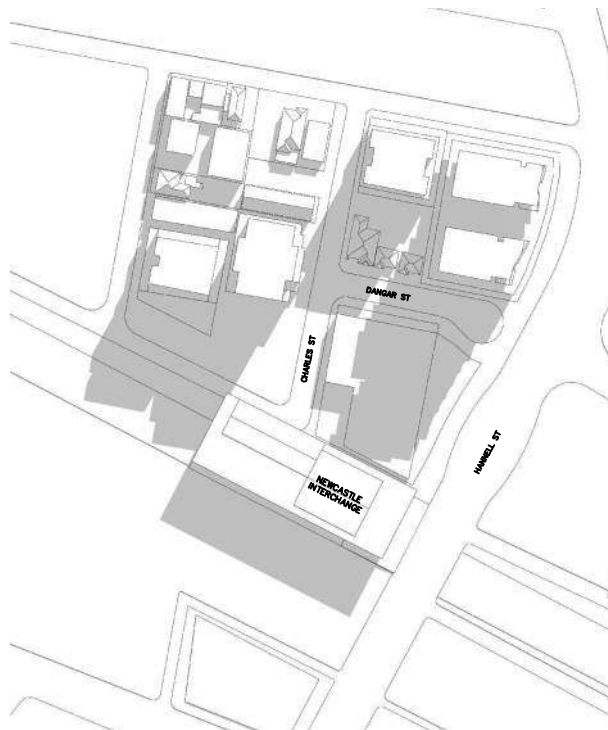


2 21ST JUNE 10AM (EXISTING)

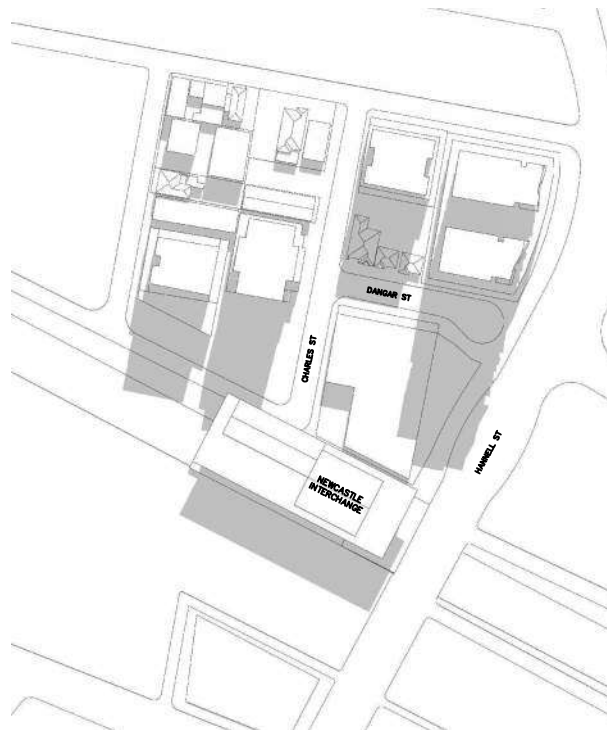


3 21ST JUNE 11AM (EXISTING)

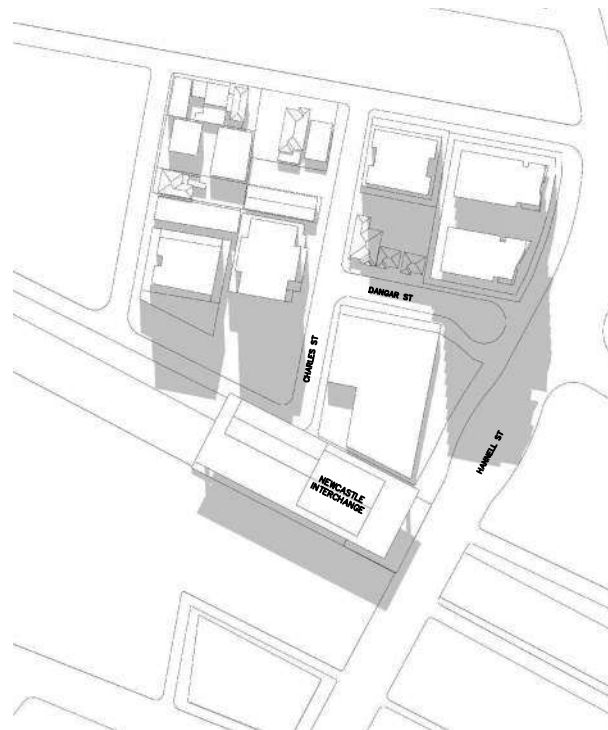


4 21ST JUNE 12AM (EXISTING)

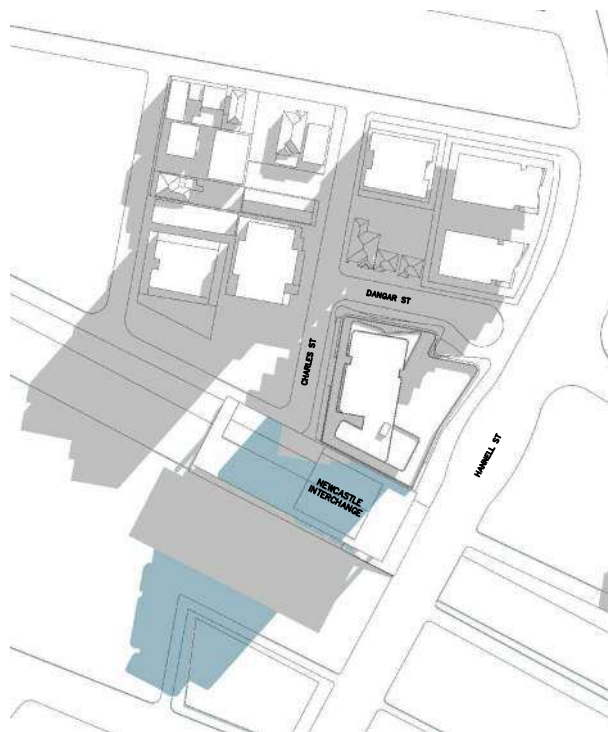


5 21ST JUNE 9AM (PROPOSED)

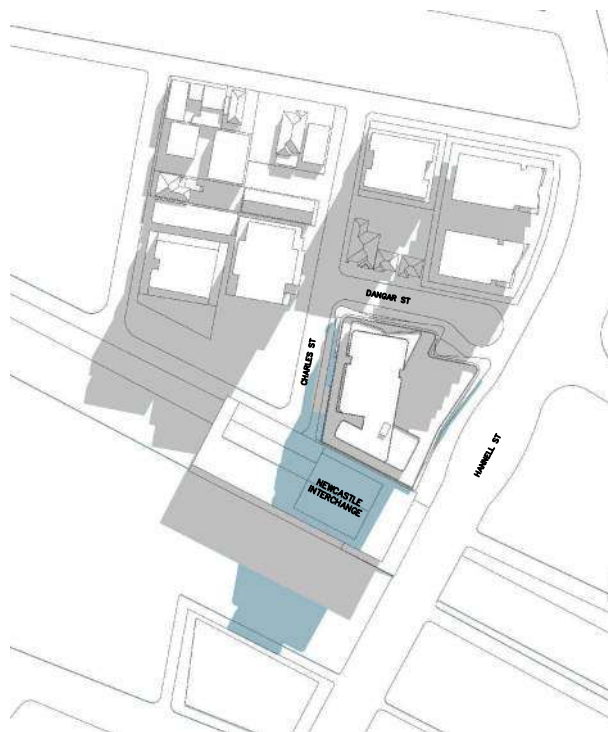

6 21ST JUNE 10AM (PROPOSED)

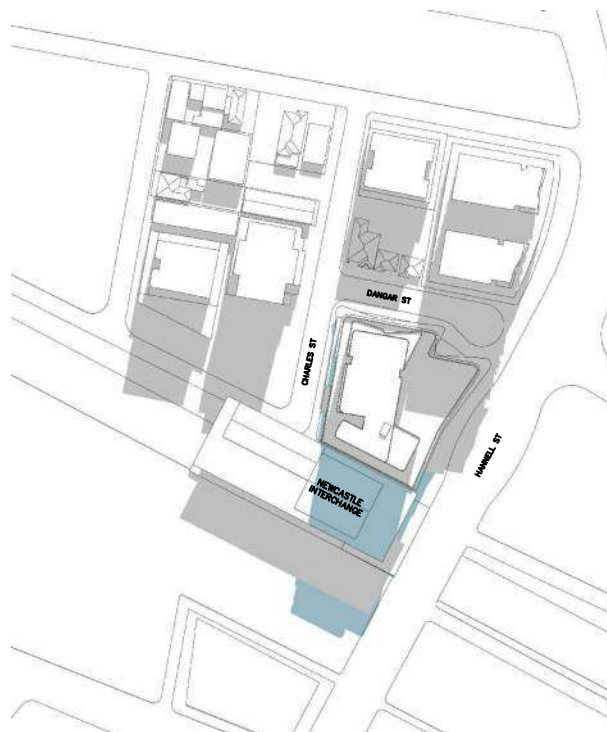

7 21ST JUNE 11AM (PROPOSED)

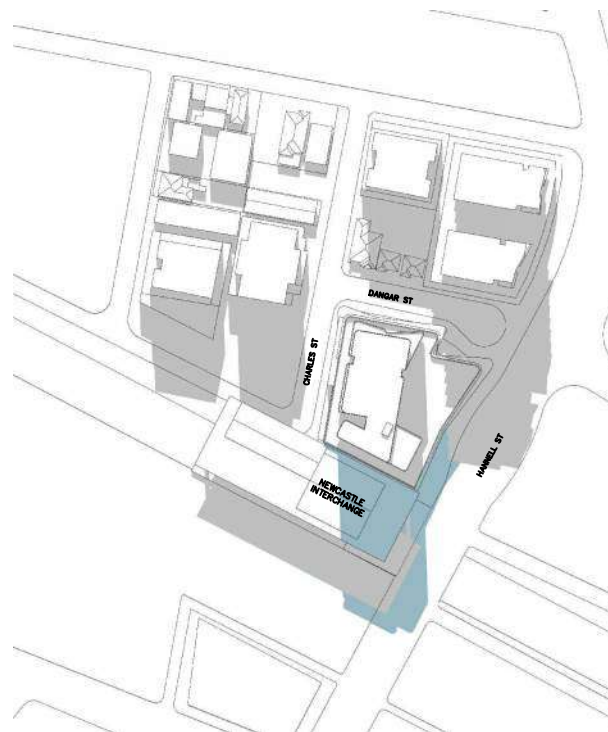

8 21ST JUNE 12AM (PROPOSED)

ADDITIONAL SHADOW CAST
BY PROPOSED DEVELOPMENT

A	19-10-18	DA SUBMISSION
ISSUE	DATE	DESCRIPTION



CLIENT:
MultiPart Property Group


ARCHITECT:
PBD | ARCHITECTS
ABN 36 147 035 550
P - 02 9698 8140 E - info@pbdarchitects.com.au W - www.pbdarchitects.com.au
Level 2, 52 Albion Street, Surry Hills NSW 2010

PROJECT:
PROPOSED RESIDENTIAL DEVELOPMENT
10 DANGAR ST, WICKHAM


MAY 2018
DRAWING TITLE:
SHADOW DIAGRAM
21st JUNE 9AM - 12PM

SCALE: NTS	DRAWING NO: DA610	ISSUE: A
PROJECT NO: 1825		


DA
NOT FOR CONSTRUCTION

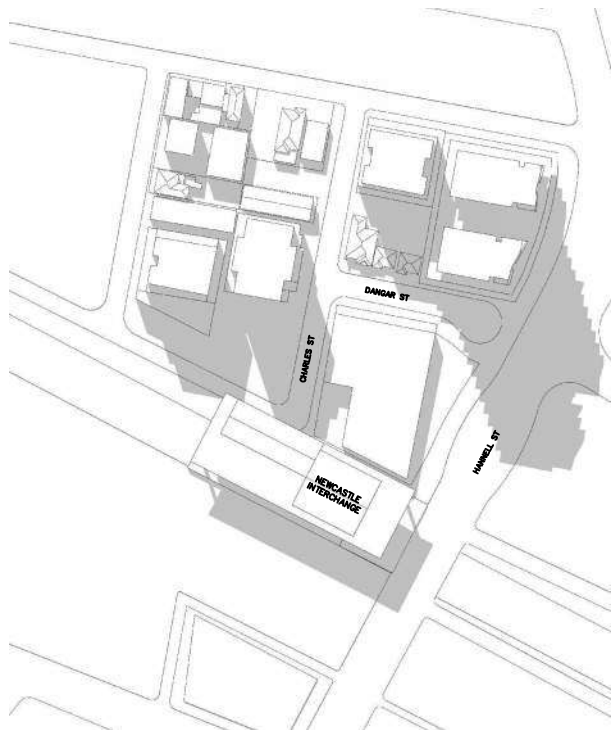


1 21ST JUNE 1PM (EXISTING)

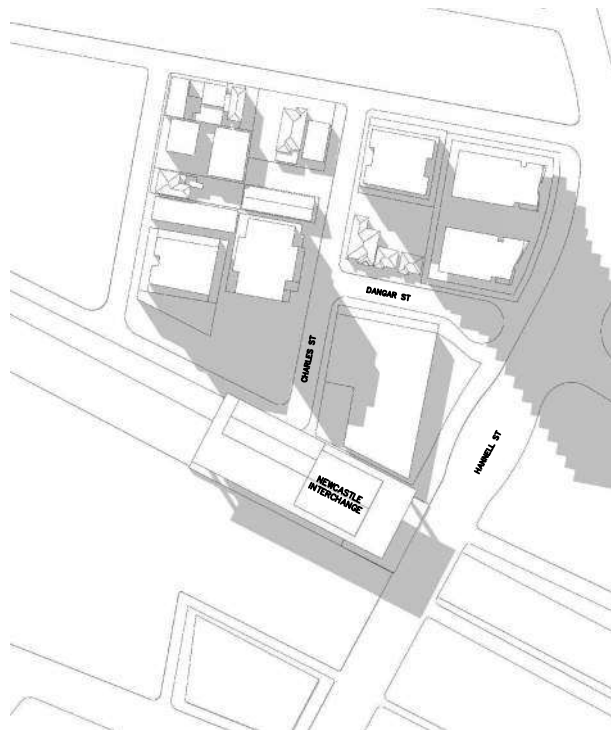

2 21ST JUNE 2PM (EXISTING)

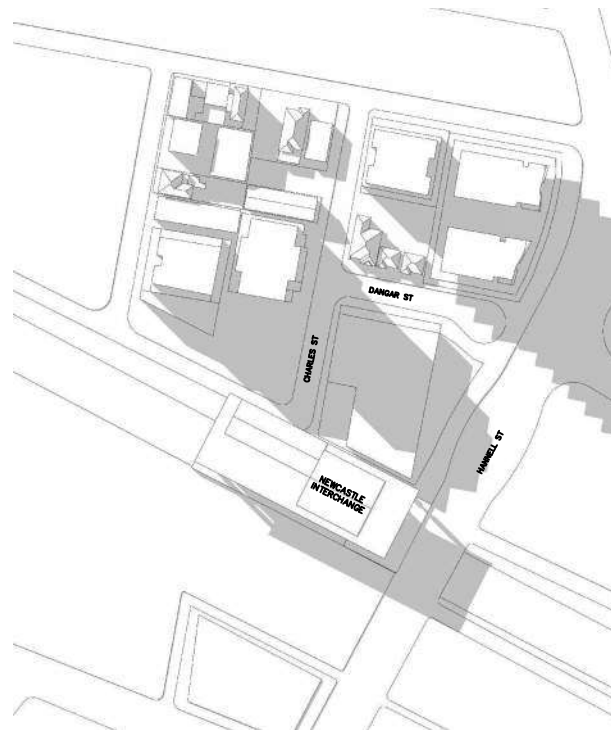


3 21ST JUNE 3PM (EXISTING)

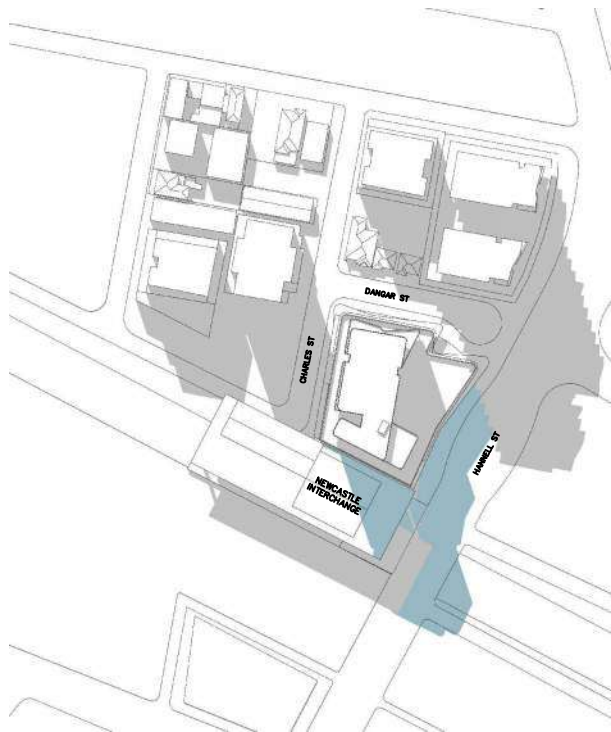

4 21ST JUNE 1PM (PROPOSED)



5 21ST JUNE 2PM (PROPOSED)

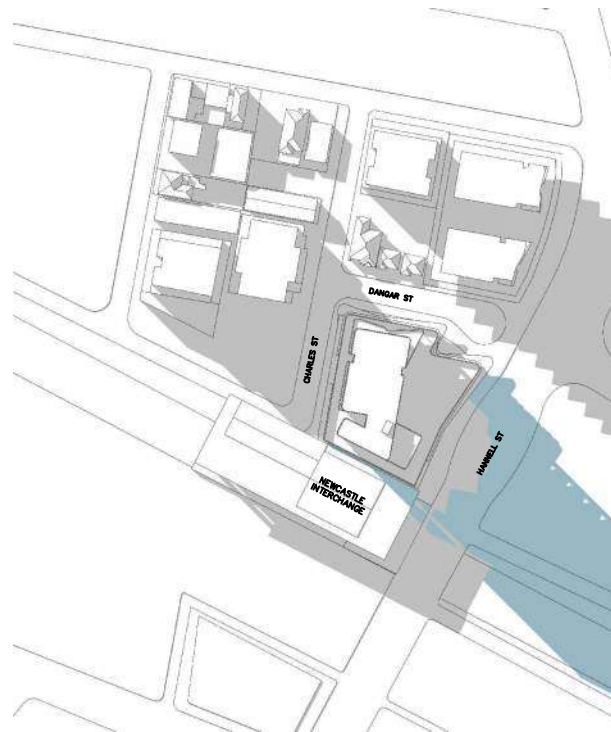

6 21ST JUNE 3PM (PROPOSED)

ADDITIONAL SHADOW CAST
BY PROPOSED DEVELOPMENT

A	19-10-18	DA SUBMISSION
ISSUE	DATE	DESCRIPTION



CLIENT:

MultiPart Property Group

ARCHITECT:

PBD | ARCHITECTS
ABN 36 147 035 550
P - 02 9698 8140 E - info@pbdarchitects.com.au W - www.pbdarchitects.com.au
Level 2, 52 Albion Street, Surry Hills NSW 2010

PROJECT:
PROPOSED RESIDENTIAL DEVELOPMENT
10 DANGAR ST, WICKHAM

MAY 2018
DRAWING TITLE:
SHADOW DIAGRAM
21st JUNE 1PM - 3PM

SCALE: NTS	DRAWING NO: DA611	ISSUE: A
PROJECT NO: 1825		

DA
NOT FOR CONSTRUCTION

PROPOSED DEVELOPMENT No.10 DANGAR STREET, WICKHAM STORMWATER MANAGEMENT PLANS

LEGEND	
	DENOTES ON-SITE DETENTION TANK
	DENOTES ON-SITE RETENTION TANK
	DENOTES DWELLING FOOTPRINT
	DENOTES 100mm DIA. STORMWATER/SURFACE WATER SYSTEM PIPE AT 1% MIN. GRADE U.N.O.
	DENOTES 100mm DIA. FULLY SEALED RAINWATER SYSTEM PIPE U.N.O.
	DENOTES RAINWATER PIPE AND DIA. WHEN PIPE EXCEEDS 100mm DIA.
	DENOTES STORMWATER/SURFACE WATER PIPE AND DIA. WHEN PIPE EXCEEDS 100mm DIA.
	DENOTES RISING MAIN AND PIPE DIA. U.N.O.
	DENOTES SUBSOIL DRAINAGE LINE AND DIA. WRAPPED IN GEOFABRIC U.N.O.
	DENOTES DOWNPIPE
	DENOTES INSPECTION OPENING WITH SCREW DOWN LID AT FINISHED SURFACE LEVEL
	DENOTES INSPECTION OPENING WITH SCREW DOWN LID AT FINISHED SURFACE LEVEL FOR SYSTEM FLUSHING PURPOSES
	STORMWATER PIT - SOLID COVER
	STORMWATER PIT - GRATED INLET
	DENOTES GRATED DRAIN
	DENOTES ABSORPTION TRENCH
	NON RETURN VALVE
	PUMP
	STOP VALVE (ISOLATION VALVE)
	240v REQUIRED
 IL23.31	DENOTES LEVEL OF INLET /OUTLET OF STORMWATER PIPE. NOTE: UNLESS NOTED OTHERWISE, THE BASE OF THE PIT IS THE SAME AS THE PIPE INLET/OUTLET.

The image shows the 'Dial Before You Dig' logo, which consists of a red circle with a diagonal slash over a black and white icon of a shovel hitting a pipe. To the right of the icon, the text 'DIAL BEFORE YOU DIG' is written in a bold, sans-serif font, with 'DIAL' and 'BEFORE' in red and 'YOU DIG' in black. Below this, the website 'www.1100.com.au' is printed in a smaller black font. To the right of the logo, a large, bold, black-outlined box contains the text 'IMPORTANT: THE CONTRACTOR IS TO MAINTAIN A CURRENT SET OF "DIAL BEFORE YOU DIG" DRAWINGS ON SITE AT ALL TIMES.' in a bold, sans-serif font.

GENERAL NOTES

1. THESE PLANS SHALL BE READ IN CONJUNCTION WITH OTHER RELEVANT CONSULTANTS' PLANS, SPECIFICATIONS, CONDITIONS OF DEVELOPMENT CONSENT AND CONSTRUCTION CERTIFICATE REQUIREMENTS. WHERE DISCREPANCIES ARE FOUND ACOR CONSULTANTS (CC) MUST BE CONTACTED IMMEDIATELY FOR VERIFICATION
2. WHERE THESE PLANS ARE NOTED FOR DEVELOPMENT APPLICATION PURPOSES ONLY, THEY SHALL NOT BE USED FOR OBTAINING A CONSTRUCTION CERTIFICATE NOR USED FOR CONSTRUCTION PURPOSES
3. SUBSOIL DRAINAGE SHALL BE DESIGNED AND DETAILED BY THE STRUCTURAL ENGINEER. SUBSOIL DRAINAGE SHALL NOT BE CONNECTED INTO THE STORMWATER SYSTEM IDENTIFIED ON THESE PLANS UNLESS APPROVED BY ACOR CONSULTANTS (CC)

STORMWATER CONSTRUCTION NOTES

1. ALL WORK SHALL BE CARRIED OUT IN ACCORDANCE WITH AS/NZS 3500 (CURRENT EDITION) AND THE REQUIREMENTS OF THE LOCAL COUNCIL'S POLICIES AND CODES
2. THE MINIMUM SIZES OF THE STORMWATER DRAINS SHALL NOT BE LESS THAN DN90 FOR CLASS 1 BUILDINGS AND DN100 FOR OTHER CLASSES OF BUILDING OR AS REQUIRED BY THE REGULATORY AUTHORITY
3. THE MINIMUM GRADIENT OF STORMWATER DRAINS SHALL BE 1%, UNLESS NOTED OTHERWISE
4. COUNCIL'S TREE PRESERVATION ORDER IS TO BE STRICTLY ADHERED TO. NO TREES SHALL BE REMOVED UNTIL PERMIT IS OBTAINED
5. PUBLIC UTILITY SERVICES ARE TO BE ADJUSTED AS NECESSARY AT THE CLIENT'S EXPENSE
6. ALL PITS TO BE BENCHED AND STREAMLINED. PROVIDE STEP IRONS FOR ALL PITS OVER 1.2m DEEP
7. MAKE SMOOTH JUNCTION WITH ALL EXISTING WORK
8. VEHICULAR ACCESS AND ALL SERVICES TO BE MAINTAINED AT ALL TIMES TO ADJOINING PROPERTIES AFFECTED BY CONSTRUCTION
9. SERVICES SHOWN ON THESE PLANS HAVE BEEN LOCATED FROM INFORMATION SUPPLIED BY THE RELEVANT AUTHORITIES AND FIELD INVESTIGATIONS AND ARE NOT GUARANTEED COMPLETE NOR CORRECT. IT IS THE CLIENT & CONTRACTOR'S RESPONSIBILITY TO LOCATE ALL PRIOR TO CONSTRUCTION
10. ANY VARIATION TO THE WORKS AS SHOWN ON THE APPROVED DRAWINGS ARE TO BE CONFIRMED BY ACOR CONSULTANTS (CC) PRIOR TO THEIR COMMENCEMENT

RAINWATER RE-USE SYSTEM NOTES	
1.	RAINWATER SUPPLY PLUMBING TO BE CONNECTED TO OUTLETS WHERE REQUIRED BY BASIX CERTIFICATE (BY OTHERS)
2.	TOWN WATER CONNECTION TO RAINWATER TANK TO BE TO THE SATISFACTION OF THE REGULATORY AUTHORITY. THIS MAY REQUIRE PROVISION OF: 2.1. PERMANENT AIR GAP 2.2. BACKFLOW PREVENTION DEVICE
3.	NO DIRECT CONNECTION BETWEEN TOWN WATER SUPPLY AND THE RAIN WATER SUPPLY
4.	AN APPROVED STOP VALVE AND/OR PRESSURE LIMITING VALVE AT THE RAINWATER TANK
5.	PROVIDE AT LEAST ONE EXTERNAL HOSE COCK ON THE TOWN WATER SUPPLY FOR FIRE FIGHTING
6.	PROVIDE APPROPRIATE FLOAT VALVES AND/OR SOLENOID VALVES TO CONTROL TOWN WATER SUPPLY INLET TO TANK IN ORDER TO ACHIEVE THE TOP-UP INDICATED ON THE TYPICAL DETAIL
7.	ALL PLUMBING WORKS ARE TO BE CARRIED OUT BY LICENSED PLUMBERS IN ACCORDANCE WITH AS/NZS3500.1 NATIONAL PLUMBING AND DRAINAGE CODE
8.	PRESSURE PUMP ELECTRICAL CONNECTION TO BE CARRIED OUT BY A LICENSED ELECTRICIAN
9.	ONLY ROOF RUN-OFF IS TO BE DIRECTED TO THE RAINWATER TANK . SURFACE WATER INLETS ARE NOT TO BE CONNECTED
10.	PIPE MATERIALS FOR RAINWATER SUPPLY PLUMBING ARE TO BE APPROVED MATERIALS TO AS/NZS3500 PART 1 SECTION 2 AND TO BE CLEARLY AND PERMANENTLY IDENTIFIED AS 'RAINWATER'. THIS MAY BE ACHIEVED FOR BELOW GROUND PIPES USING IDENTIFICATION TAPE (MADE IN ACCORDANCE WITH AS2648) OR FOR ABOVE GROUND PIPES BY USING ADHESIVE PIPE MARKERS (MADE IN ACCORDANCE WITH AS1345)
11.	EVERY RAINWATER SUPPLY OUTLET POINT AND THE RAINWATER TANK ARE TO BE LABELED 'RAINWATER' ON A METALLIC SIGN IN ACCORDANCE WITH AS1319
12.	ALL INLETS AND OUTLETS TO THE RAINWATER TANK ARE TO HAVE SUITABLE MEASURES PROVIDED TO PREVENT MOSQUITO AND VERMIN ENTRY

SHEET INDEX	
COVER SHEET & NOTES	SHEET C1
STORMWATER MANAGEMENT - PLAN BASEMENT 2	SHEET C2
STORMWATER MANAGEMENT - PLAN BASEMENT 1	SHEET C3
STORMWATER MANAGEMENT - PLAN GROUND FLOOR	SHEET C4
STORMWATER MANAGEMENT DETAILS SHEET No.1	SHEET C5
STORMWATER MANAGEMENT DETAILS SHEET No.2	SHEET C6
STORMWATER MANAGEMENT DETAILS SHEET No.3	SHEET C7
STORMWATER MANAGEMENT DETAILS SHEET No.4	SHEET C8
STORMWATER MANAGEMENT DETAILS SHEET No.5	SHEET C9
STORMWATER MANAGEMENT DETAILS SHEET No.6	SHEET C10
COUNCIL CHECK LIST	SHEET C11
EROSION & SEDIMENT CONTROL PLAN	SHEET C12
EROSION & SEDIMENT CONTROL NOTES	SHEET C13
EROSION & SEDIMENT CONTROL DETAILS	SHEET C14

NEWCASTLE COUNCIL REQUIREMENTS	
STORMWATER - WATER CYCLE MANAGEMENT PLAN	
SITE AREA (m ²).....	2904
TOTAL IMPERVIOUS AREA	100 %
STORAGE REQUIREMENT :	
BASED ON FIGURE 1 & TABLE 2 OF NEWCASTLE CITY COUNCILS DCP, SECTION 7.06.02(c).	
i) PERCENTAGE IMPERVIOUS	= 100% (FIGURE 1)
ii) VOLUME REQUIREMENT	= 25mm (FIGURE 1)
iii) SITE AREA	= 2904m ²
iv) MINIMUM STORAGE VOLUME	= 72.6m ³ (2904 x 0.025 x 72.6)
STORMWATER: PEAK FLOWRATE 100 YEAR ARI DESIGN STORM EVENT	
i) SITE AREA	= 2904m ²
ii) 100% IMPERVIOUS	
STORAGE DRAWDOWN:	
i) REQUIREMENT 0.023 L/s PER 1000m ² OF CATCHMENT	
ii) DRAWDOWN RATE	= 0.023 x 2.9 = 0.067 L/s
iii) PRIMARY DRAWDOWN CONNECTION TO TOILETS	
DESIGN PREPARED IN ACCORDANCE WITH NEWCASTLE CITY COUNCIL'S DCP 2012 AND STORMWATER & WATER EFFICIENCY FOR DEVELOPMENT TECHNICAL MANUAL, AR&R AND AS/NZS 3500.	

LOCATION PLAN

WINGHAM STREET

CHARLES STREET

DANGAR STREET

STUART AVENUE

COOPER STREET

WINGHAM RAILWAY STATION

DE WESFORD

WINGHAM MUSEUM

SITE LOCATION

DEVELOPMENT APPLICATION ISSUE
NOT FOR CONSTRUCTION

[illegible]

WARNING
LOCATION AND DEPTH OF ALL
UNDERGROUND SERVICES TO BE
INVESTIGATED WITH THE
RELEVANT AUTHORITIES PRIOR
TO COMMENCING WORK

OUTLINE OF TANK ABOVE
SHOWN DASHED.

STORMWATER LEGEND

- SW — DENOTES 100mm DIA. UNDERGROUND STORMWATER /
SURFACE WATER SYSTEM PIPE AT 1% MIN. GRADE U.N.O.
- 150 — DENOTES STORMWATER/SURFACE WATER PIPE
AND DIA. WHEN PIPE EXCEEDS 100mm DIA.
- W/RM — DENOTES WATER RISER MAIN BY OTHERS
- 150 — DENOTES SEALED AERIAL LINE STORMWATER PIPE
(UNDER SLAB) AND DIA. WHEN PIPE EXCEEDS 100mm
DIA. INSTALLED IN ACCORDANCE WITH AS3500.3
- DP 150 DENOTES THE LOCATIONS OF DOWNPIPES AND
SPECIFIED DIAMETER. FINAL LOCATIONS TO BE
CONFIRMED BY THE ARCHITECT AT CC STAGE.
- PO DENOTES PLANTER BOX OUTLET.
- RWO RAINWATER OUTLET


© COPYRIGHT of this design and plan is the
property of ACOR Consultants (CC) Pty Ltd,
ACN 127 012 104 ATF The ACOR (CC) Unit
Trust ABN 81 392 991 647, all rights reserved.
It must not be used, modified, reproduced or
copied wholly or in part without written
permission from ACOR Consultants (CC) Pty
Ltd. ACOR Consultants is a trademark licensed
to ACOR Consultants (CC) Pty Ltd by ACOR
Consultants Pty Ltd.

North



This drawing has been assigned an electronic code that signifies the drawing
has been checked and approved by:
MR MICHAEL GOODWIN MIEAust CPEng NER

Issue	Description	Date	Drawn	Approved
A	ISSUED FOR CLIENT REVIEW	12.09.18	PB	BK
B	ISSUED FOR DEVELOPMENT APPLICATION	12.10.18	SJ	BK
C	ISSUED FOR DEVELOPMENT APPLICATION	18.10.18	SJ	BK

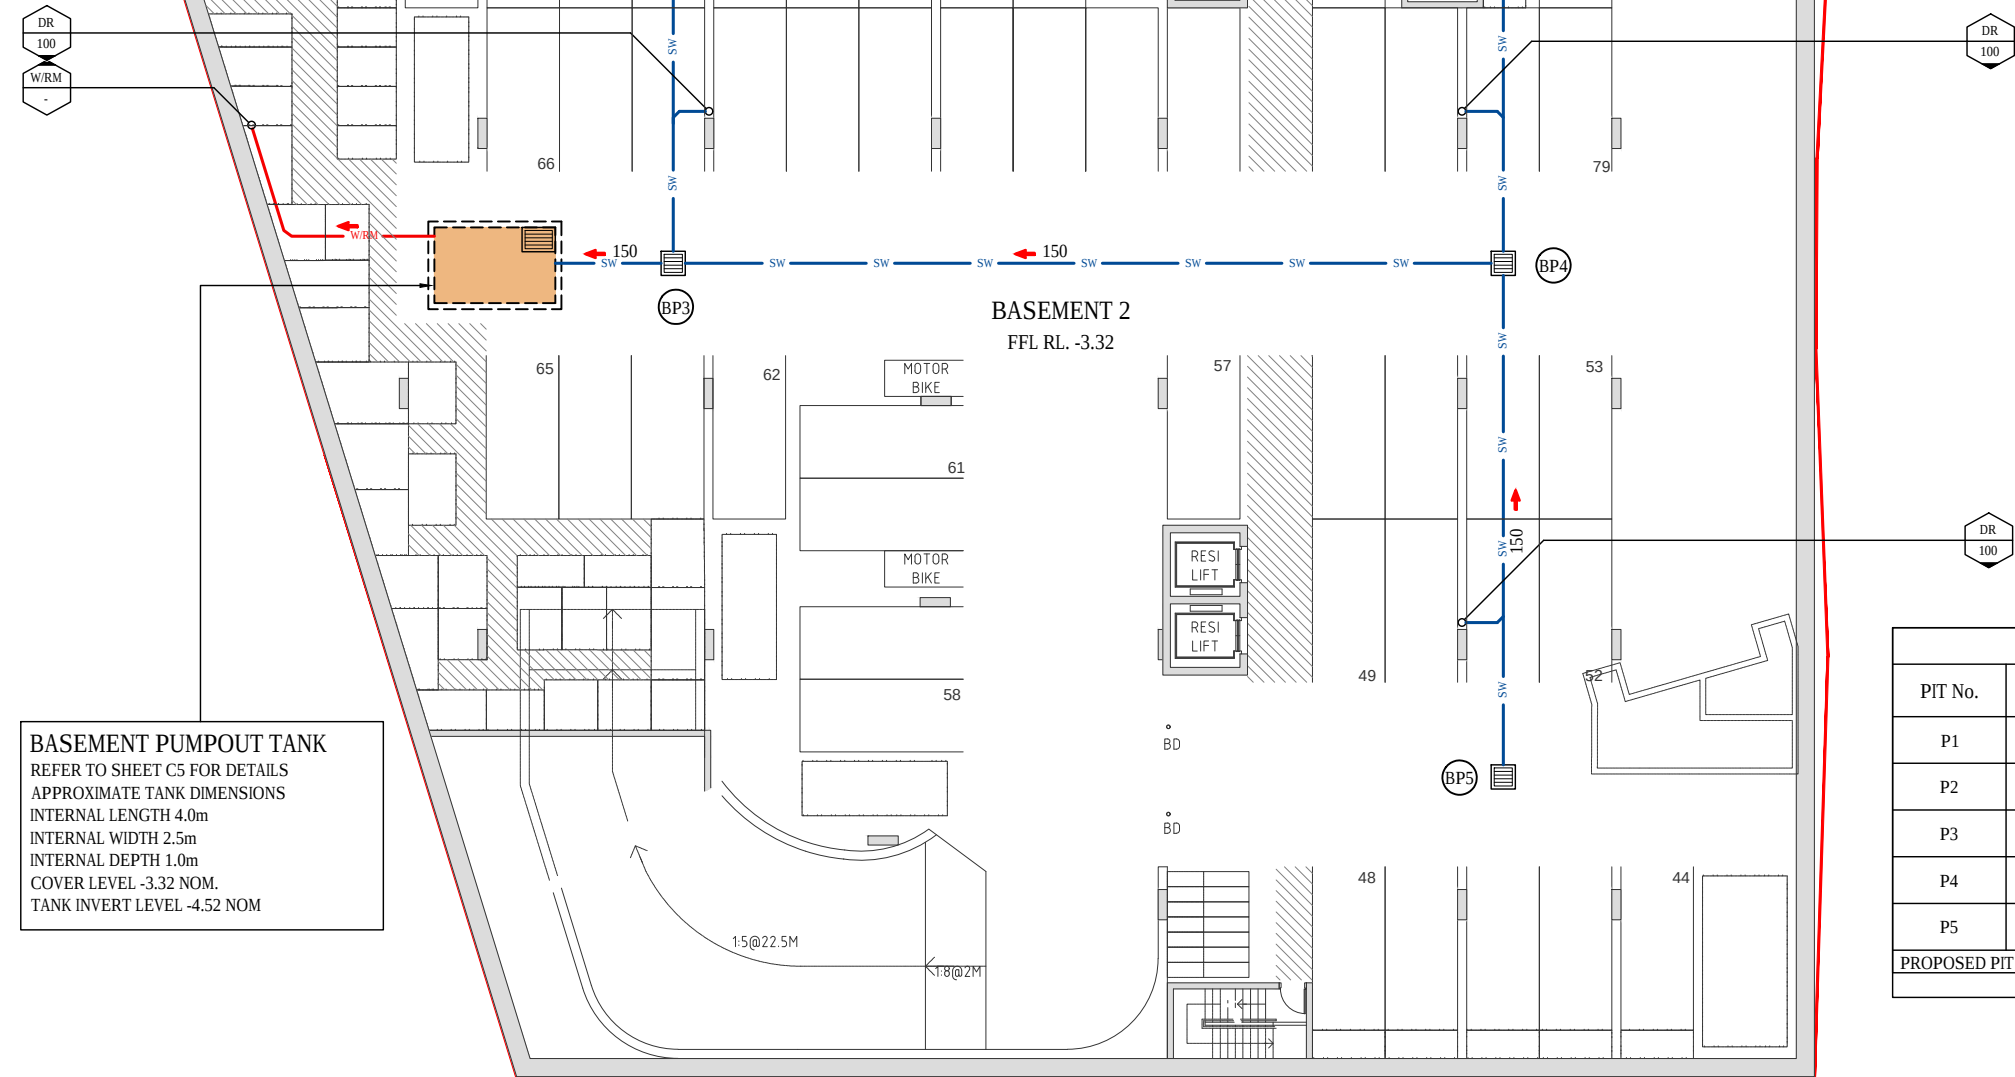

BASEMENT 2
FFL RL. -3.32

BASEMENT PUMPOUT TANK
REFER TO SHEET C5 FOR DETAILS
APPROXIMATE TANK DIMENSIONS
INTERNAL LENGTH 4.0m
INTERNAL WIDTH 2.5m
INTERNAL DEPTH 1.0m
COVER LEVEL -3.32 NOM.
TANK INVERT LEVEL -4.52 NOM

PIT SCHEDULE

PIT No.	TYPE	SIZE	TOP GRATE	INVERT
P1	MD GRATED INLET	450 x 450	-3.27	2.77
P2	MD GRATED INLET	450 x 450	-3.27	2.77
P3	MD GRATED INLET	600 x 600	-3.27	2.33
P4	MD GRATED INLET	600 x 600	-3.27	2.60
P5	MD GRATED INLET	450 x 450	-3.27	2.77

PROPOSED PIT SURFACE LEVELS AND INVERTS TO BE CONFIRMED ON SITE PRIOR
TO CONSTRUCTION

STORMWATER MANAGEMENT PLAN - BASEMENT 2

SCALE - 1:125/A1, 1:250/A3



MULTIPART PROPERTY GROUP

PBD ARCHITECTS

PROPOSED DEVELOPMENT

No. 10
DANGAR STREET
WICKHAM



ACOR Consultants (CC) Pty Ltd
Platinum Building, Suite 2.01, 4 Ilya Avenue
ERINA NSW 2250, Australia
T +61 2 4324 3499




STORMWATER MANAGEMENT
PLAN - BASEMENT 2

Drawn	Date	Scale	A1	Q.A. Check	Date
PB	11.09.18	AS NOTED	A1		
Designed	Project No.	Dwg. No.	Issue		
BK	CC180306	C2	C		

WARNING
**LOCATION AND DEPTH OF ALL
UNDERGROUND SERVICES TO BE
INVESTIGATED WITH THE
RELEVANT AUTHORITIES PRIOR
TO COMMENCING WORK**

RAINWATER RE-USE TANK (OSR)
 PROVIDE RAINWATER RE-USE TANK WITH:
 STORAGE VOLUME: 72m³
 REFER TO SHEETS C6 TO C8 FOR DETAILS

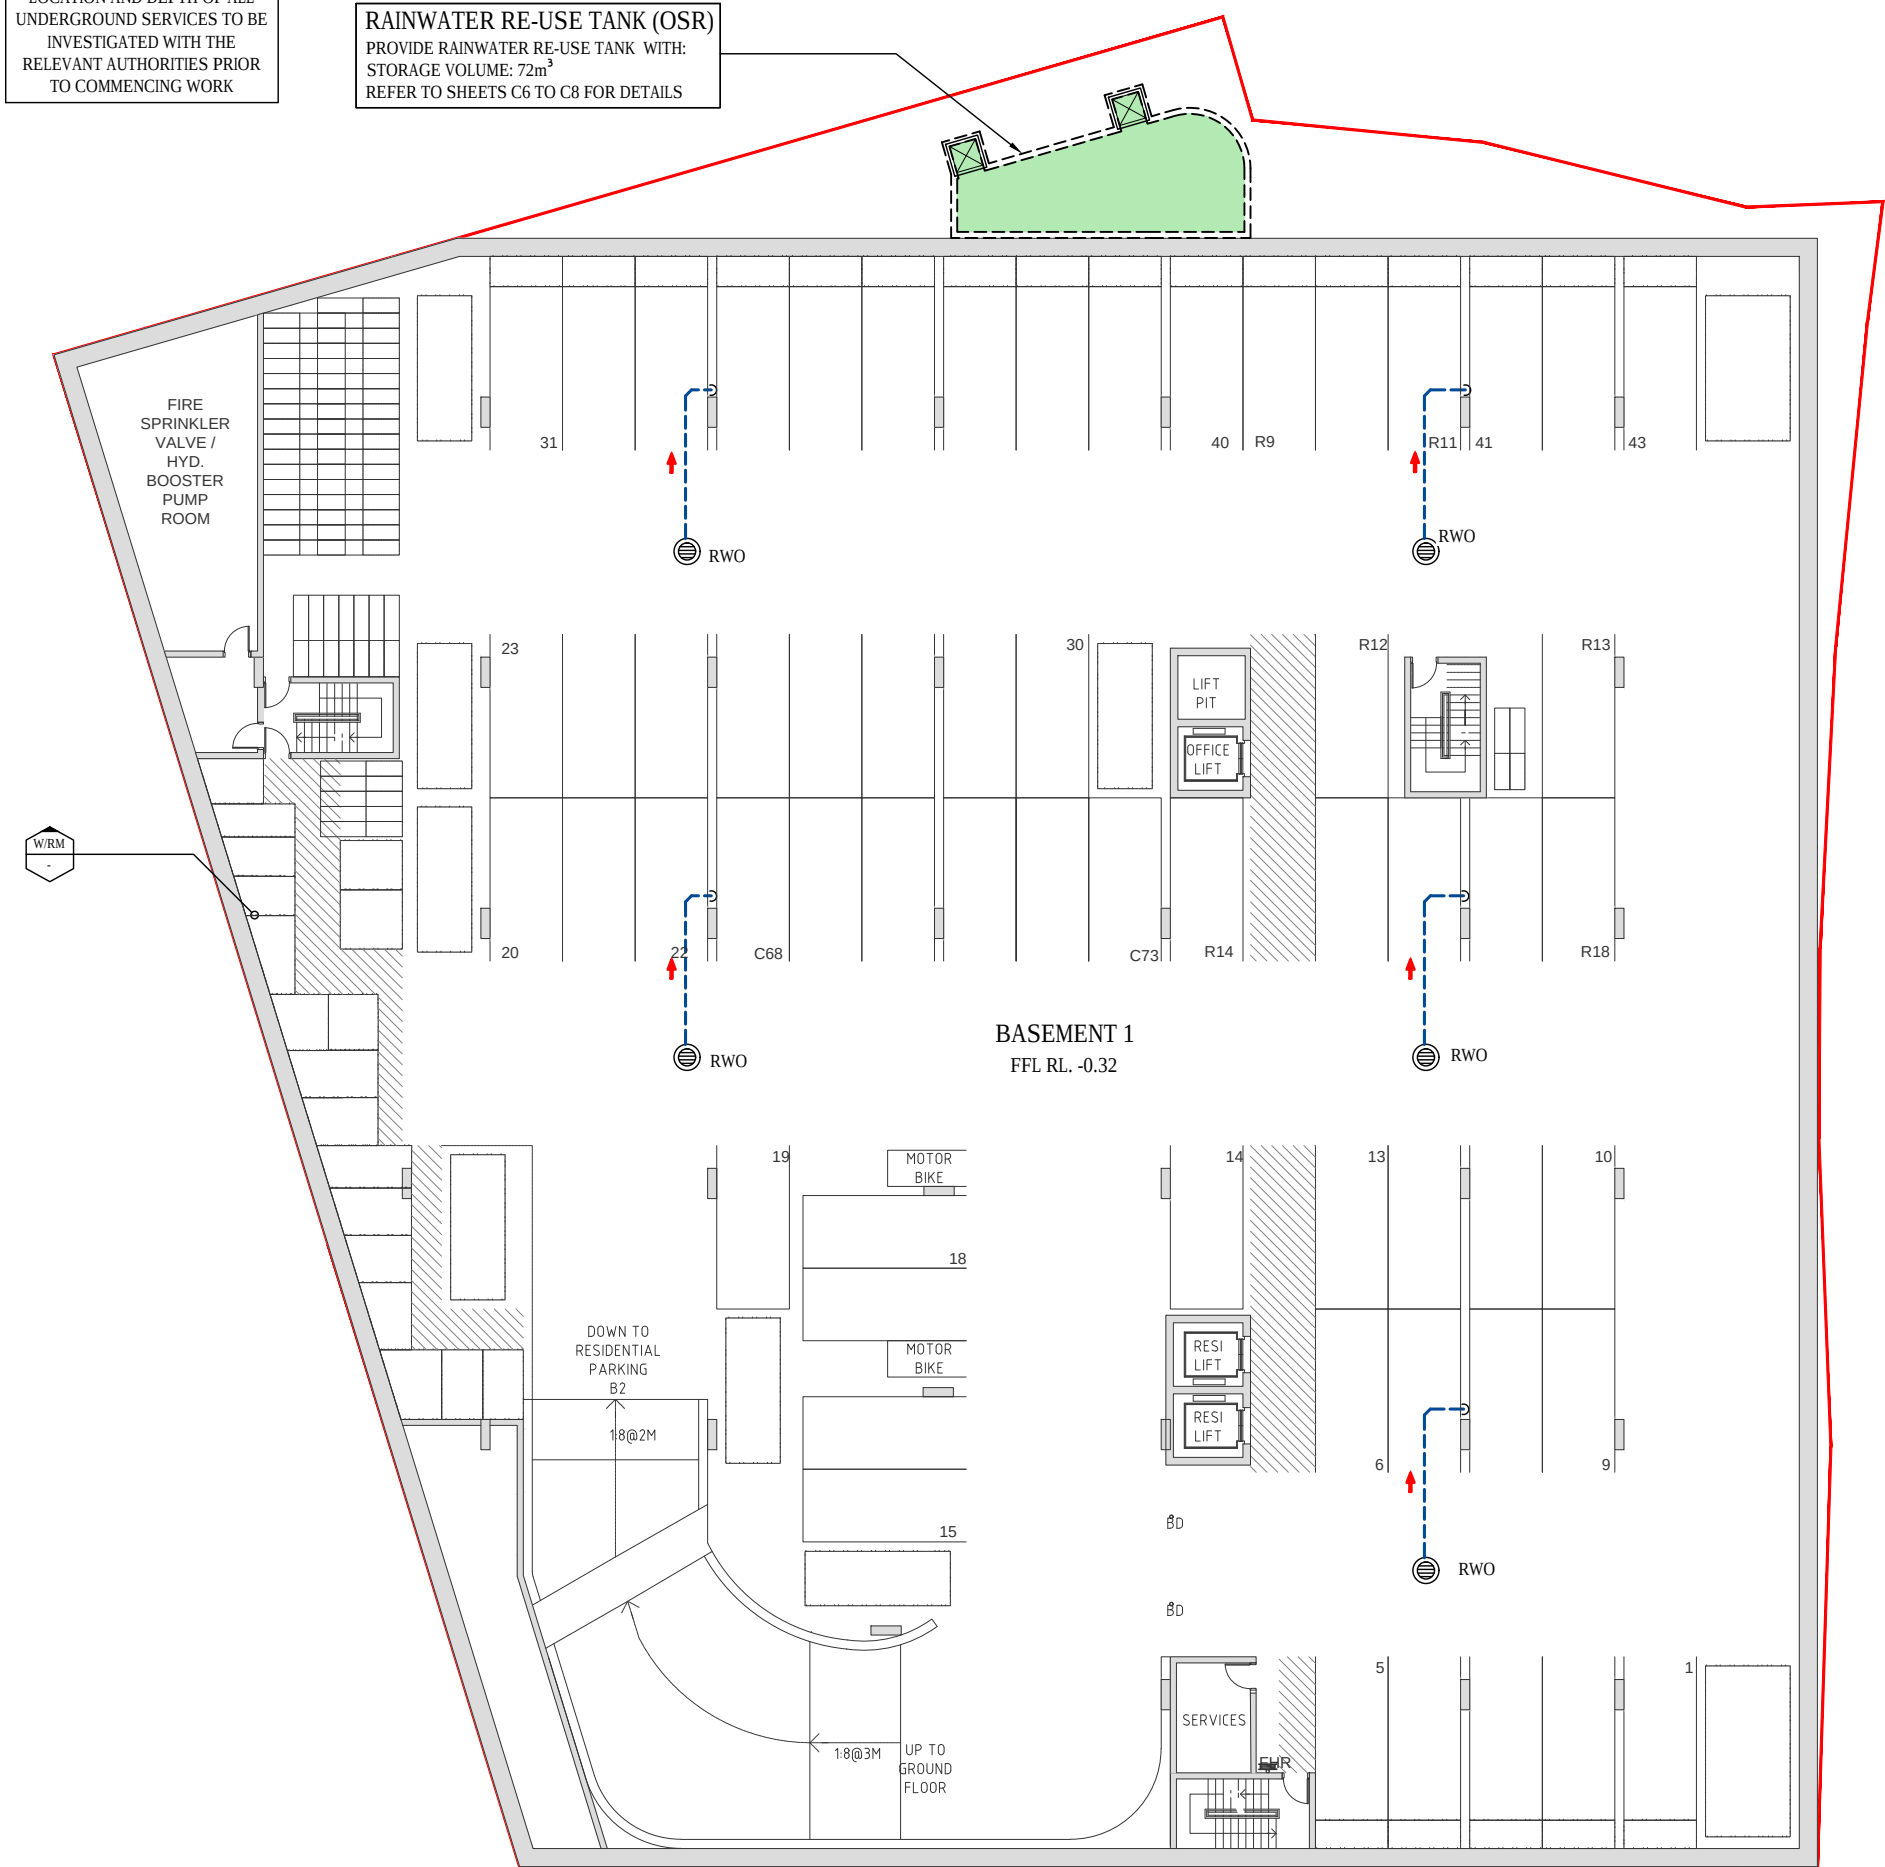

STORMWATER LEGEND

- | | | | | | |
|---|-----|------|-----|---|---|
|  | 150 | SW | 150 | ← | Denotes Stormwater/Surface Water Pipe and Dia. When Pipe Exceeds 100mm DIA. |
|  | 150 | W/RM | 150 | ← | Denotes Water Riser Main by Others |
|  | 150 | | 150 | ← | Denotes Sealed Aerial Line Stormwater Pipe (Under Slab) and Dia. When Pipe Exceeds 100mm DIA. Installed in Accordance with AS3500.3 |
|  | DP | 150 | | | Denotes the Locations of Downpipes and Specified Diameter. Final Locations to be Confirmed by the Architect at CC Stage. |
|  | PO | | | | Denotes Planter Box Outlet. |
|  | RWO | | | | Rainwater Outlet |

© COPYRIGHT of this design and plan is the property of ACOR Consultants (CC) Pty Ltd, ACN 127 012 104 ATF The ACOR (CC) Unit Trust ABN 81 392 991 647, all rights reserved. It must not be used, modified, reproduced or copied wholly or in part without written permission from ACOR Consultants (CC) Pty Ltd. ACOR Consultants is a trademark licensed to ACOR Consultants (CC) Pty Ltd by ACOR Consultants Pty Ltd.



This drawing has been assigned an electronic code that signifies the drawing has been checked and approved by:
MR MICHAEL GOODWIN MIEAust CPEng NER

[illegible]

MULTIPART PROPERTY GROUP

Architect
PBD ARCHITECTS

Project **PROPOSED DEVELOPMENT**

No. 10
DANGAR STREET
WICKHAM




Drawing Title
**STORMWATER MANAGEMENT
PLAN - BASEMENT 1**

Drawn PB	Date 11.09.18	Scale AS NOTED	Q.A. Check Date	
Designed BK	Project No. CC180306		Dwg. No. C3	Issue C

STORMWATER MANAGEMENT PLAN - BASEMENT 1

SCALE - 1:125/A1, 1:250/A3

 

WARNING
LOCATION AND DEPTH OF ALL
UNDERGROUND SERVICES TO BE
INVESTIGATED WITH THE
RELEVANT AUTHORITIES PRIOR
TO COMMENCING WORK

OUTLINE OF LEVEL 1 FLOOR
ABOVE SHOWN DASHED.

OUTLINE OF BASEMENT
BELOW SHOWN DASHED.

RAINWATER RE-USE TANK (OSR)
PROVIDE RAINWATER RE-USE OSR TANK WITH:
OSR STORAGE VOLUME: 72m³
REFER TO SHEET C6 TO C8 FOR DETAILS

ROOF WATER ONLY DRAINAGE SYSTEM.
DOWNSPIPE & DISCHARGE NETWORK TO BE
DETERMINED AT CC STAGE DOCUMENTATION.
CONSTRUCT PIPE HARD TO UNDERSIDE OF
GROUND FLOOR SLAB AND GRADE AT MIN. 1%
THROUGH HIGH LEVEL CARPARK BELOW. TYP.

SURFACE WATER DRAINAGE
SYSTEM. ---
PIPE & PIT NETWORK TO BE
DETERMINED AT CC STAGE
DOCUMENTATION

PIT P1 - BOUNDARY PIT
900 SQUARE PIT WITH BOLT
DOWN/WATER TIGHT SOLID COVER
TOP OF COVER - 1.45 nom

DISCHARGE STORMWATER TO RELOCATED
STORMWATER PIT TO THE SATISFACTION
OF RMS & MAKE GOOD EXISTING
CONSTRUCTION. INVERT LEVEL OF
OUTLET SHALL BE SITE CONFIRMED PRIOR
TO COMMENCEMENT OF WORK.
DESIGN INVERT: IL 0.73 NOM.

CROSSOVER AND DRIVEWAY TO BE IN
ACCORDANCE WITH COUNCIL REQUIREMENTS.
THE LEVELS AND DESIGN OF THE CROSSOVER
AND DRIVEWAY SHALL BE BY OTHERS.

REFER TO SHEET C2 FOR
STORMWATER LEGEND

NOTES:

1. TOP OF GRATE LEVELS HAVE BEEN DETERMINED FROM THE SURVEY DETAIL PROVIDED. FOLLOWING EARTHWORKS AND BENCHING, VALIDITY OF GRATE LEVELS SHOULD BE ASSESSED AND ADJUSTED AS REQUIRED TO MEET THE INTENT OF THE DESIGN. WHERE IN DOUBT CONTACT THE DESIGN ENGINEER.
2. FOR CHARGED/SEALED LINES PROVIDE APPROPRIATE CLEAN OUT FACILITY AT LOW POINTS OF SYSTEM, TYP.
3. ALL PLANTER BEDS TO HAVE ATLANTIS DRAINAGE CELL COMPLETE WITH PLANTER DRAIN OUTLET.
4. STORMWATER PIPES WITHIN CEILING SPACES OVER HABITABLE AREAS AND THE ADJACENT VERTICAL STACK TO BE ACOUSTICALLY LAGGED. REFER TO ACOUSTIC ENGINEERS REPORT FOR FURTHER DETAIL.

SURFACE WATER DRAINAGE
SYSTEM. ---
PIPE & PIT NETWORK TO BE
DETERMINED AT CC STAGE
DOCUMENTATION

STORMWATER MANAGEMENT PLAN
SCALE - 1:125/A1, 1:250/A3

0 1 2 4 6 8 10m

© COPYRIGHT of this design and plan is the
property of ACOR Consultants (CC) Pty Ltd,
ACN 127 012 104 ATF The ACOR (CC) Unit
Trust ABN 81 392 991 647, all rights reserved.
It must not be used, modified, reproduced or
copied wholly or in part without written
permission from ACOR Consultants (CC) Pty
Ltd. ACOR Consultants is a trademark licensed
to ACOR Consultants (CC) Pty Ltd by ACOR
Consultants Pty Ltd.

North



This drawing has been assigned an electronic code that signifies the drawing
has been checked and approved by:
MR MICHAEL GOODWIN MIEAust CPEng NER

Issue	Description	Date	Drawn	Approved
A	ISSUED FOR CLIENT REVIEW	12.09.18	PB	BK
B	ISSUED FOR DEVELOPMENT APPLICATION	12.10.18	SJ	BK
C	ISSUED FOR DEVELOPMENT APPLICATION	18.10.18	SJ	BK

MULTIPART PROPERTY GROUP

PBD ARCHITECTS

PROPOSED DEVELOPMENT


No. 10
DANGAR STREET
WICKHAM

ACOR Consultants (CC) Pty Ltd
Platinum Building, Suite 2.01, 4 Ilya Avenue
ERINA NSW 2250, Australia
T +61 2 4324 3499

ACOR CONSULTANTS
ENGINEERS | MANAGERS | INFRASTRUCTURE PLANNERS | DEVELOPMENT CONSULTANTS

Drawing Title
**STORMWATER MANAGEMENT
PLAN - GROUND FLOOR**


Drawn	Date	Scale	A1	Q.A. Check	Date
PB	11.09.18	AS NOTED			
Designed	Project No.	Dwg. No.	Issue		
BK	CC180306	C4	C		

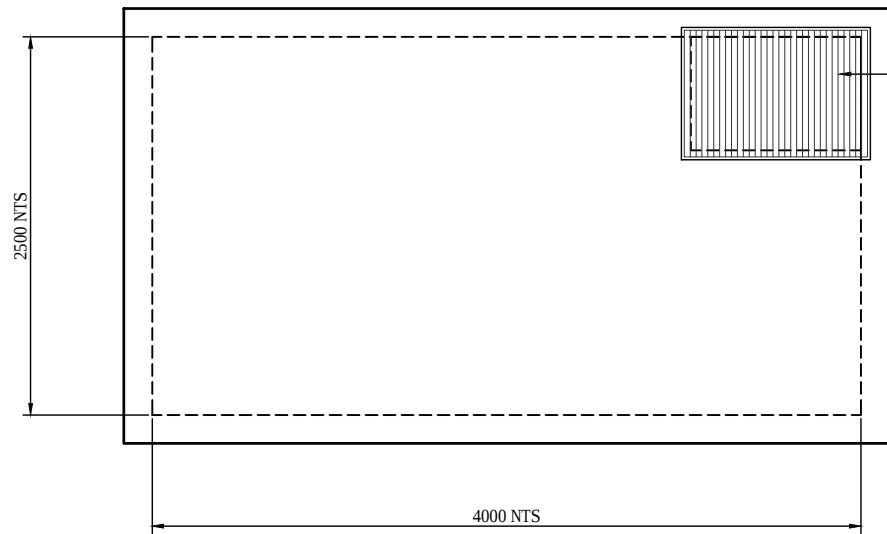

PUMP OUT TANK PLAN
SCALE 1:20/A1, 1:40/A3



INSTALL CONFINED SPACE WARNING SIGN

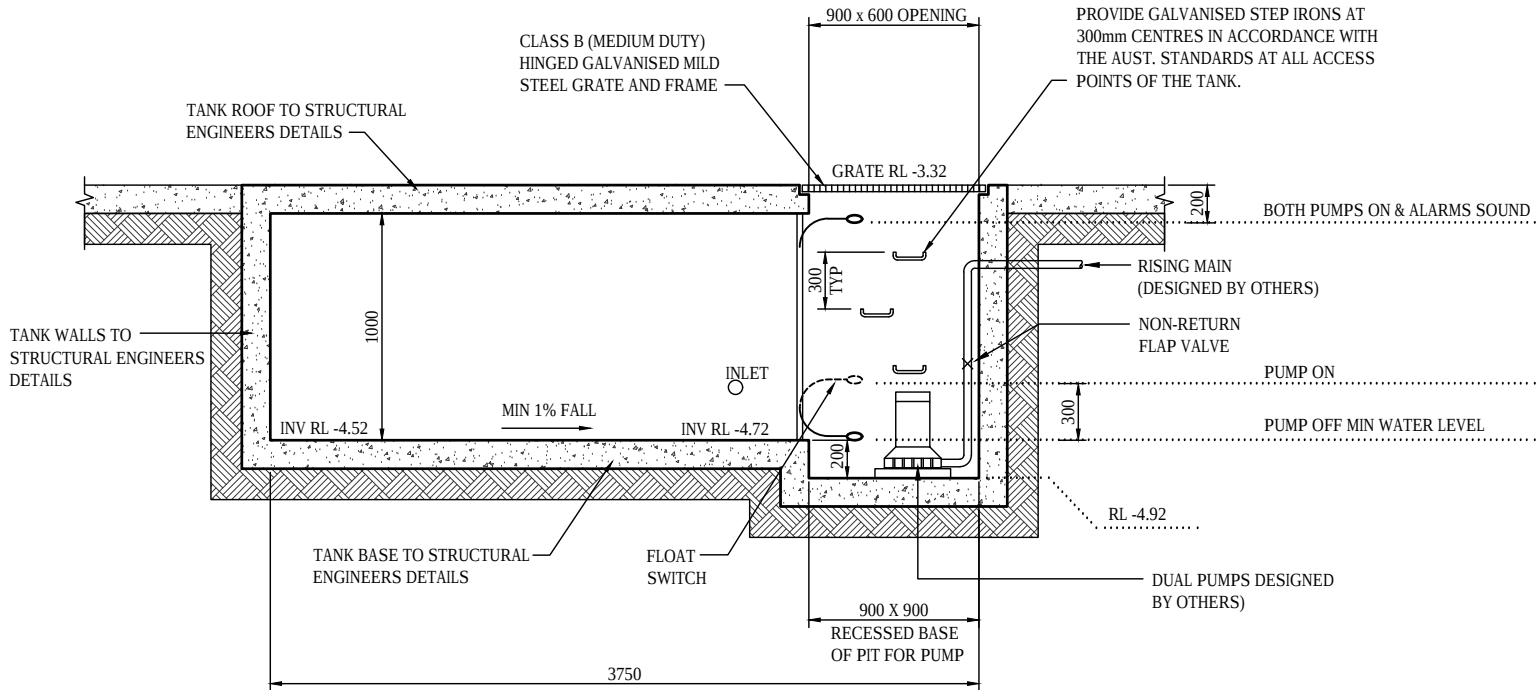

PUMP OUT TANK
AVERAGE HEIGHT = 1.0m
WIDTH = 2.5m
LENGTH = 4.0m
VOLUME PROVIDED = 10.0³

TYPICAL SECTION THROUGH PUMP OUT TANK
SCALE 1:20/A1, 1:40/A3

STANDARD PUMP OUT DESIGN NOTES

THE PUMP SYSTEM SHALL BE OPERATED IN THE FOLLOWING MANNER:-

1. THE PUMPS SHALL BE PROGRAMMED TO WORK ALTERNATELY TO ALLOW BOTH PUMPS TO HAVE AN EQUAL OPERATION LOAD AND PUMP LIFE
2. A FLOAT SHALL BE PROVIDED TO ENSURE THAT THE MINIMUM REQUIRED WATER LEVEL IS MAINTAINED WITHIN THE SUMP AREA OF THE BELOW GROUND TANK. IN THIS REGARD THIS FLOAT WILL FUNCTION AS AN OFF SWITCH FOR THE PUMPS AT THE MINIMUM WATER LEVEL. THE SAME FLOAT SHALL BE SET TO TURN ONE OF THE PUMPS ON UPON WATER LEVEL IN THE TANK RISING TO APPROXIMATELY 300mm ABOVE THE MINIMUM WATER LEVEL. THE PUMP SHALL OPERATE UNTIL THE TANK IS DRAINED TO THE MINIMUM WATER LEVEL.
3. A SECOND FLOAT SHALL BE PROVIDED AT A HIGH LEVEL, WHICH IS APPROXIMATELY THE ROOF LEVEL OF THE BELOW GROUND TANK. THIS FLOAT SHALL START THE OTHER PUMP THAT IS NOT OPERATING AND ACTIVATE THE ALARM.
4. AN ALARM SYSTEM SHALL BE PROVIDED WITH A FLASHING STROBE LIGHT AND A PUMP FAILURE WARNING SIGN WHICH ARE TO BE LOCATED AT THE DRIVEWAY ENTRANCE TO THE BASEMENT LEVEL. THE ALARM SYSTEM SHALL BE PROVIDED WITH A BATTERY BACK-UP IN CASE OF POWER FAILURE.
5. A CONFINED SPACE DANGER SIGN SHALL BE PROVIDED AT ALL ACCESS POINTS TO THE PUMP OUT STORAGE TANK.

PUMP-OUT TANK MAINTENANCE SCHEDULE

MAINTENANCE CONTRACT

NOTE: A 24 HOUR X 12 MONTHLY EMERGENCY AND MAINTENANCE CONTRACT SHALL BE OBTAINED FROM A COMPANY CAPABLE OF EXECUTING THE WORK AND SHALL BE KEPT IN FORCE BY THE PROPERTY OWNER(S) FOR THE LIFE OF THE BUILDING.

THE MAINTENANCE CONTRACT SHALL BE CARRIED OUT EVERY THREE (3) MONTHS AND SHALL INCLUDE THE FOLLOWING ACTIVITIES:

1. CLEAN OUT ALL PITS OF SILT AND DEBRIS.
2. CHECK AND CLEAN OUT, IF NECESSARY, ALL PIPELINES.
3. CHECK:
 - 3.1. PUMPS FOR WEAR
 - 3.2. PUMP OIL SEALS
 - 3.3. PUMP STRAINER AND CLEAN
4. CARRY OUT ROUTINE MAINTENANCE TO PUMPS AS RECOMMENDED BY THE MANUFACTURER.
5. CHECK OPERATIONAL SEQUENCE OF LEVEL SWITCHES, PUMPS AND CONTROL PANEL.
6. THE EMERGENCY CONTRACT SHALL PROVIDE FOR A 24 HOUR X 7 DAY PER WEEK SERVICE.

THE CONTRACTOR SHALL PROVIDE A NAME PLATE STATING NAME, WORKING HOURS, TELEPHONE NUMBER AND OUT OF HOURS NUMBER AND SUCH NAME PLATE SHALL BE FIXED TO THE FRONT OF THE CONTROL PANEL.

© COPYRIGHT of this design and plan is the property of ACOR Consultants (CC) Pty Ltd, ACN 127 012 104 ATF The ACOR (CC) Unit Trust ABN 81 392 991 647, all rights reserved. It must not be used, modified, reproduced or copied wholly or in part without written permission from ACOR Consultants (CC) Pty Ltd. ACOR Consultants is a trademark licensed to ACOR Consultants (CC) Pty Ltd by ACOR Consultants Pty Ltd.

North



This drawing has been assigned an electronic code that signifies the drawing has been checked and approved by:
MR MICHAEL GOODWIN MIEAust CPEng NER

Issue	Description	Date	Drawn	Approved
A	ISSUED FOR CLIENT REVIEW	12.09.18	PB	BK
B	ISUED FOR DEVELOPMENT APPLICATION	12.10.18	SJ	BK
C	ISUED FOR DEVELOPMENT APPLICATION	18.10.18	SJ	BK

1 0 20m at full size 20m

Client
MULTIPART PROPERTY GROUP

Architect
PBD ARCHITECTS

Project
PROPOSED DEVELOPMENT

No. 10
DANGAR STREET
WICKHAM



ACOR Consultants (CC) Pty Ltd
Platinum Building, Suite 2.01, 4 Ilya Avenue
ERINA NSW 2250, Australia
T +61 2 4324 3499



Drawing Title
**STORMWATER MANAGEMENT
DETAILS SHEET No.1**

Drawn	Date	Scale	A1	Q.A. Check	Date
PB	11.09.18	AS NOTED			
Designed	Project No.	Dwg. No.	Issue		
BK	CC180306	C5	C		

© COPYRIGHT of this design and plan is the property of ACOR Consultants (CC) Pty Ltd, ACN 127 012 104 ATF The ACOR (CC) Unit Trust ABN 81 392 991 647, all rights reserved. It must not be used, modified, reproduced or copied wholly or in part without written permission from ACOR Consultants (CC) Pty Ltd. ACOR Consultants is a trademark licensed to ACOR Consultants (CC) Pty Ltd by ACOR Consultants Pty Ltd.

North

This drawing has been assigned an electronic code that signifies the drawing has been checked and approved by:
MR MICHAEL GOODWIN MIEAust CPEng NER

Issue	Description	Date	Drawn	Approved
A	ISSUED FOR CLIENT REVIEW	12.09.18	PB	BK
B	ISSUED FOR DEVELOPMENT APPLICATION	12.10.18	SJ	BK
C	ISSUED FOR DEVELOPMENT APPLICATION	18.10.18	SJ	BK



Client
MULTIPART PROPERTY GROUP

Architect
PBD ARCHITECTS

Project
PROPOSED DEVELOPMENT

No. 10
DANGAR STREET
WICKHAM




ACOR CONSULTANTS
ENGINEERS | MANAGERS | INFRASTRUCTURE PLANNERS | DEVELOPMENT CONSULTANTS

ACOR Consultants (CC) Pty Ltd
Platinum Building, Suite 2.01, 4 Ilya Avenue
ERINA NSW 2250, Australia
T +61 2 4324 3499



Drawing Title
**STORMWATER MANAGEMENT
DETAILS SHEET No. 2**


Drawn	Date	Scale	A1	Q.A. Check	Date
PB	11.09.18	AS NOTED			
Designed	Project No.	Dwg. No.	Issue		
BK	CC180306	C6	C		

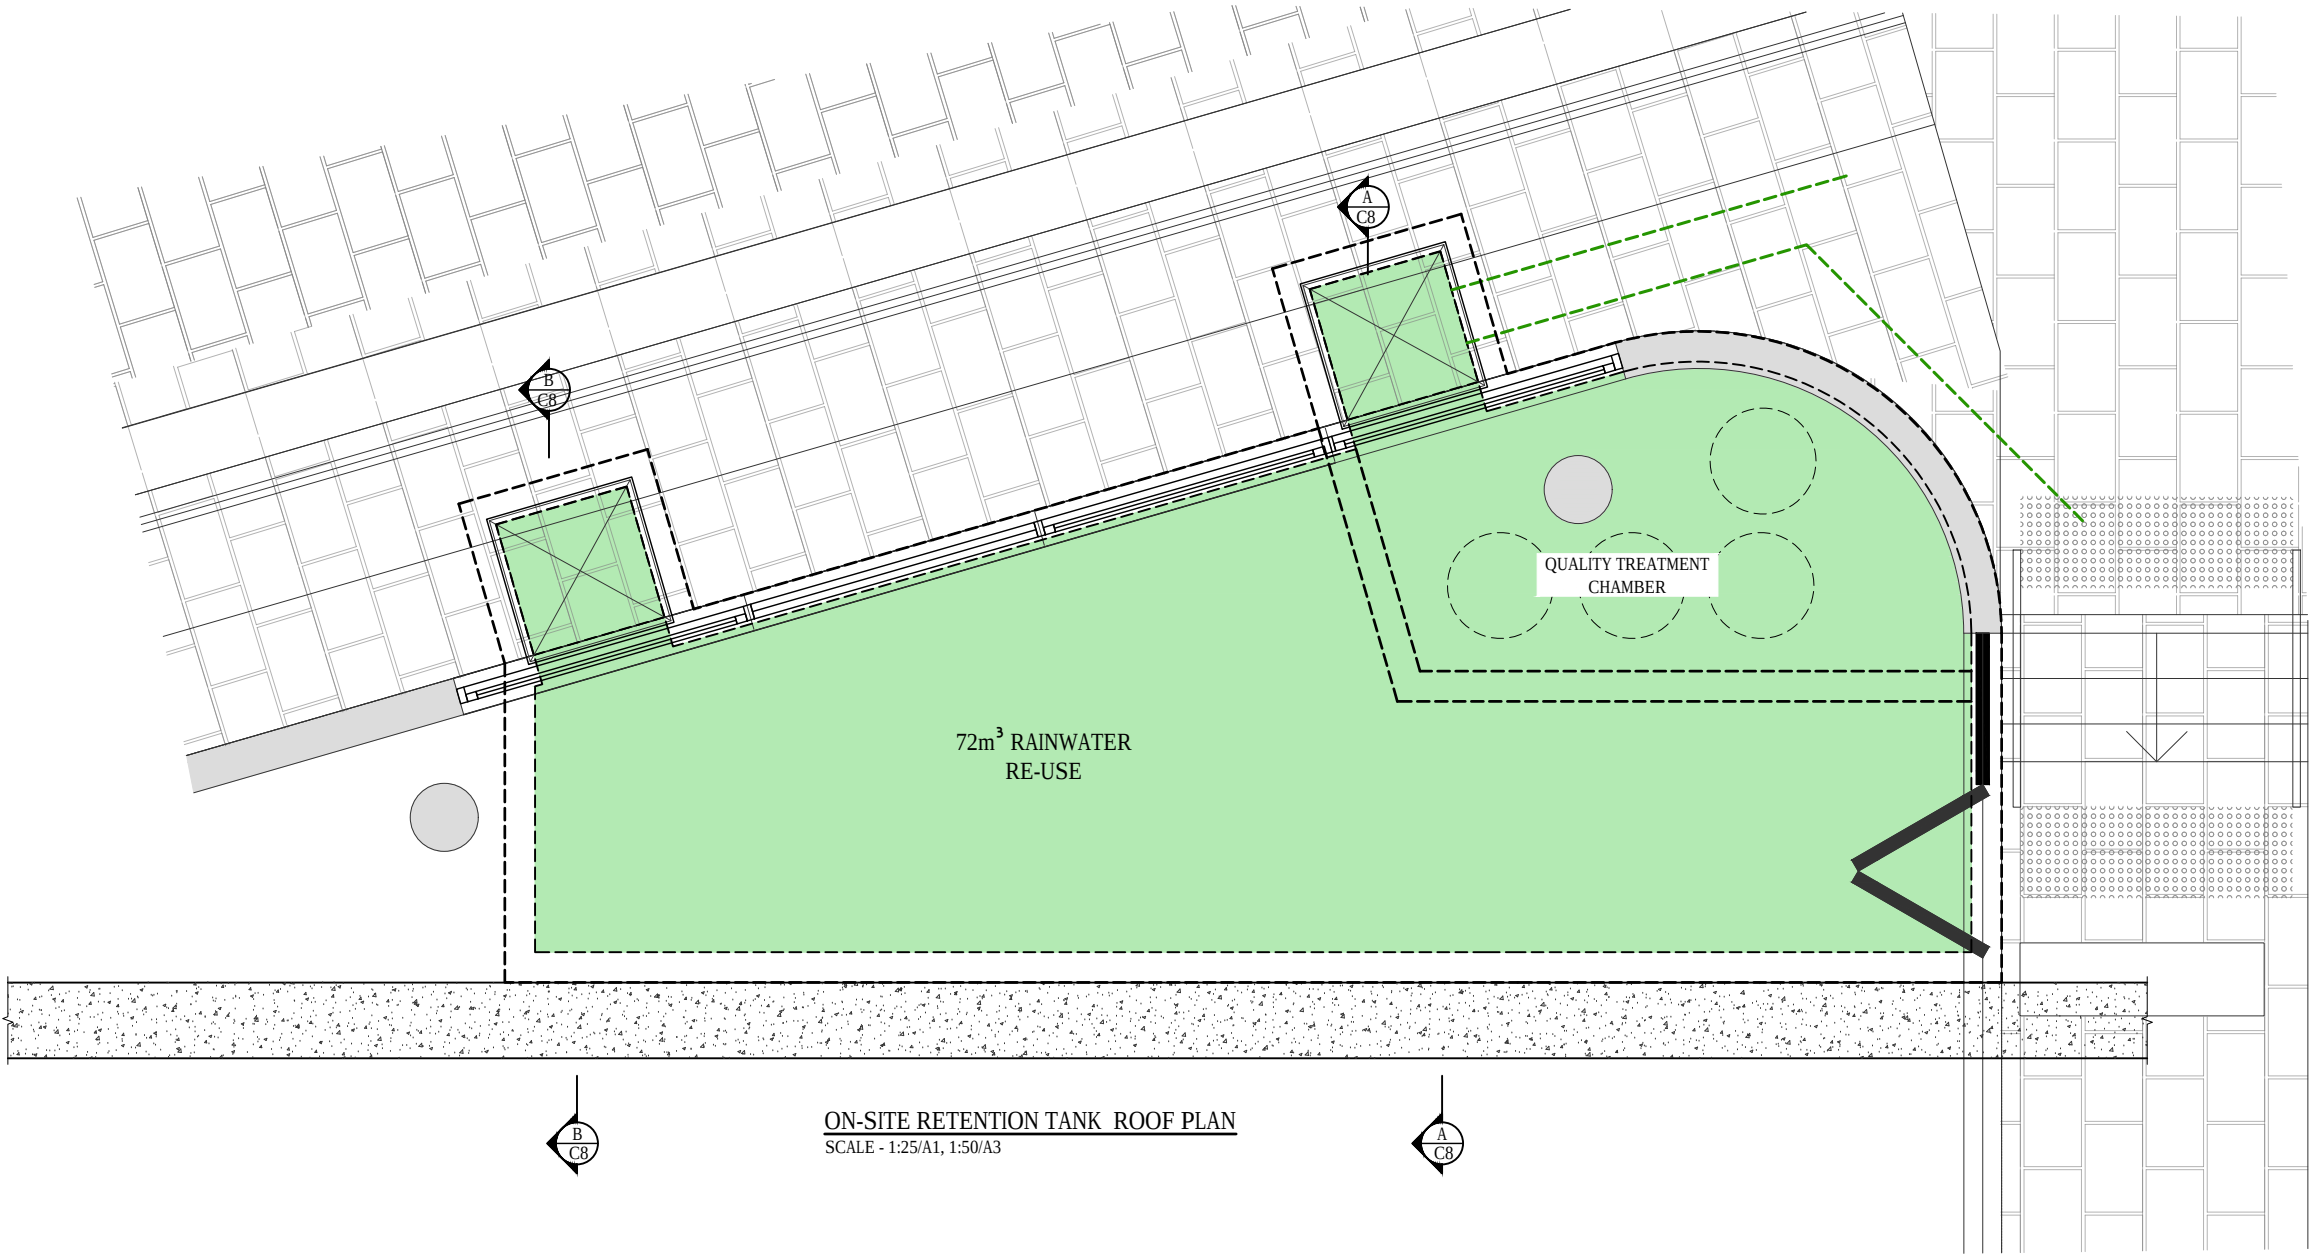

ON-SITE RETENTION TANK ROOF PLAN
SCALE - 1:25/A1, 1:50/A3



PROVIDE CONFINED SPACE SIGNAGE
AT ENTRY POINTS INTO TANK.

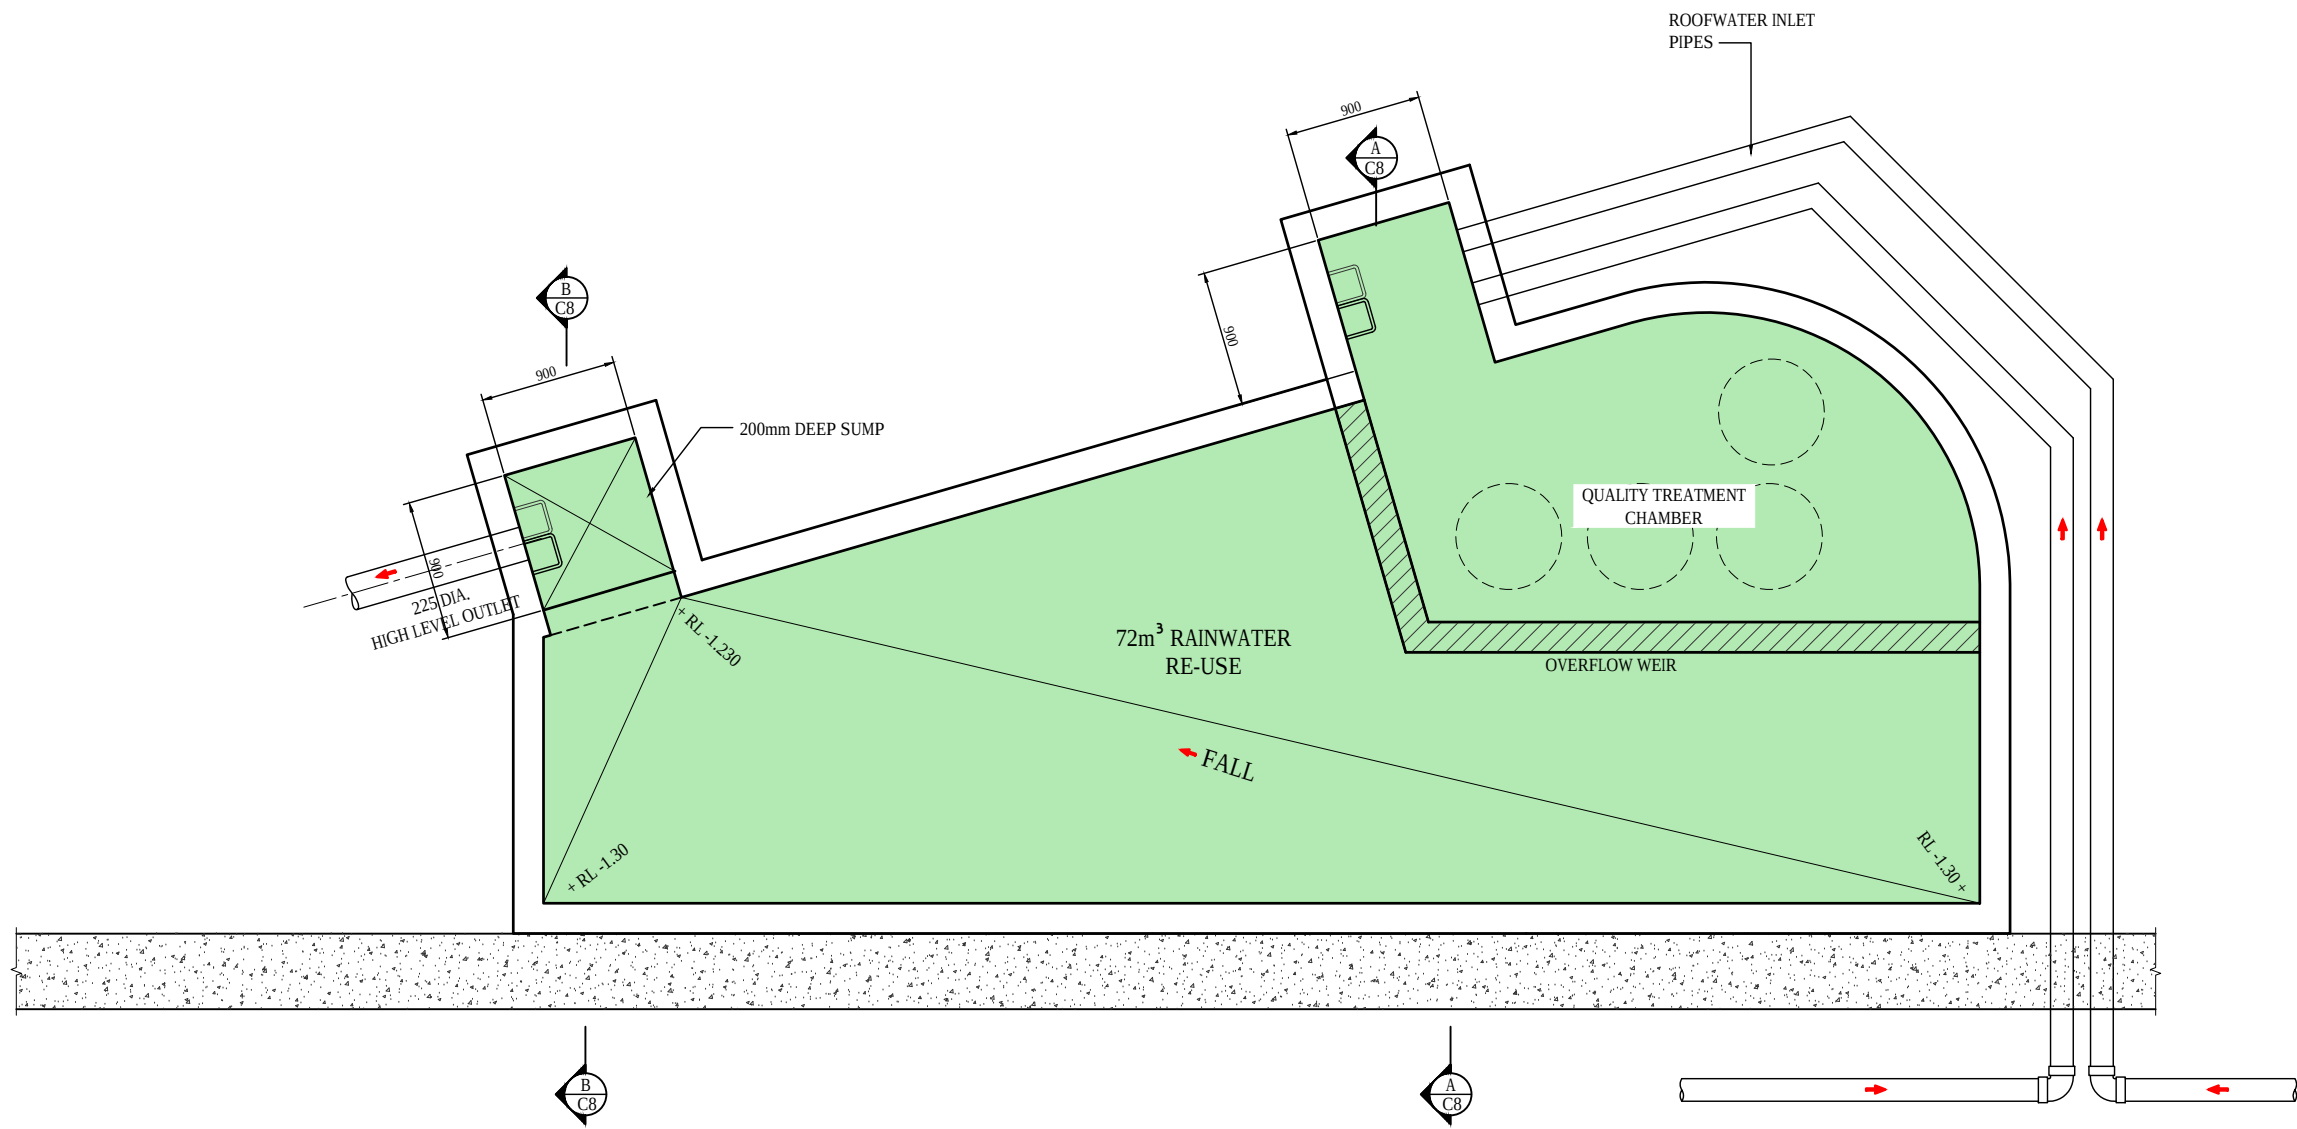

ON-SITE RETENTION TANK BASE PLAN
SCALE - 1:25/A1, 1:50/A3

© COPYRIGHT of this design and plan is the property of ACOR Consultants (CC) Pty Ltd, ACN 127 012 104 ATF The ACOR (CC) Unit Trust ABN 81 392 991 647, all rights reserved. It must not be used, modified, reproduced or copied wholly or in part without written permission from ACOR Consultants (CC) Pty Ltd. ACOR Consultants is a trademark licensed to ACOR Consultants (CC) Pty Ltd by ACOR Consultants Pty Ltd.

North

This drawing has been assigned an electronic code that signifies the drawing has been checked and approved by:
MR MICHAEL GOODWIN MIEAust CPEng NER

Issue	Description	Date	Drawn	Approved
A	ISSUED FOR CLIENT REVIEW	12.09.18	PB	BK
B	ISSUED FOR DEVELOPMENT APPLICATION	12.10.18	SJ	BK
C	ISSUED FOR DEVELOPMENT APPLICATION	18.10.18	SJ	BK

Client
MULTIPART PROPERTY GROUP

Architect
PBD ARCHITECTS

Project
PROPOSED DEVELOPMENT

No. 10
DANGAR STREET
WICKHAM




ACOR Consultants (CC) Pty Ltd
Platinum Building, Suite 2.01, 4 Ilya Avenue
ERINA NSW 2250, Australia
T +61 2 4324 3499



ENGINEERS | MANAGERS | INFRASTRUCTURE PLANNERS | DEVELOPMENT CONSULTANTS

Drawing Title
STORMWATER MANAGEMENT
DETAILS SHEET No. 3


Drawn	Date	Scale	A1	Q.A. Check	Date
PB	11.09.18	AS NOTED			
Designed	Project No.	Dwg. No.	Issue		
BK	CC180306	C7	C		

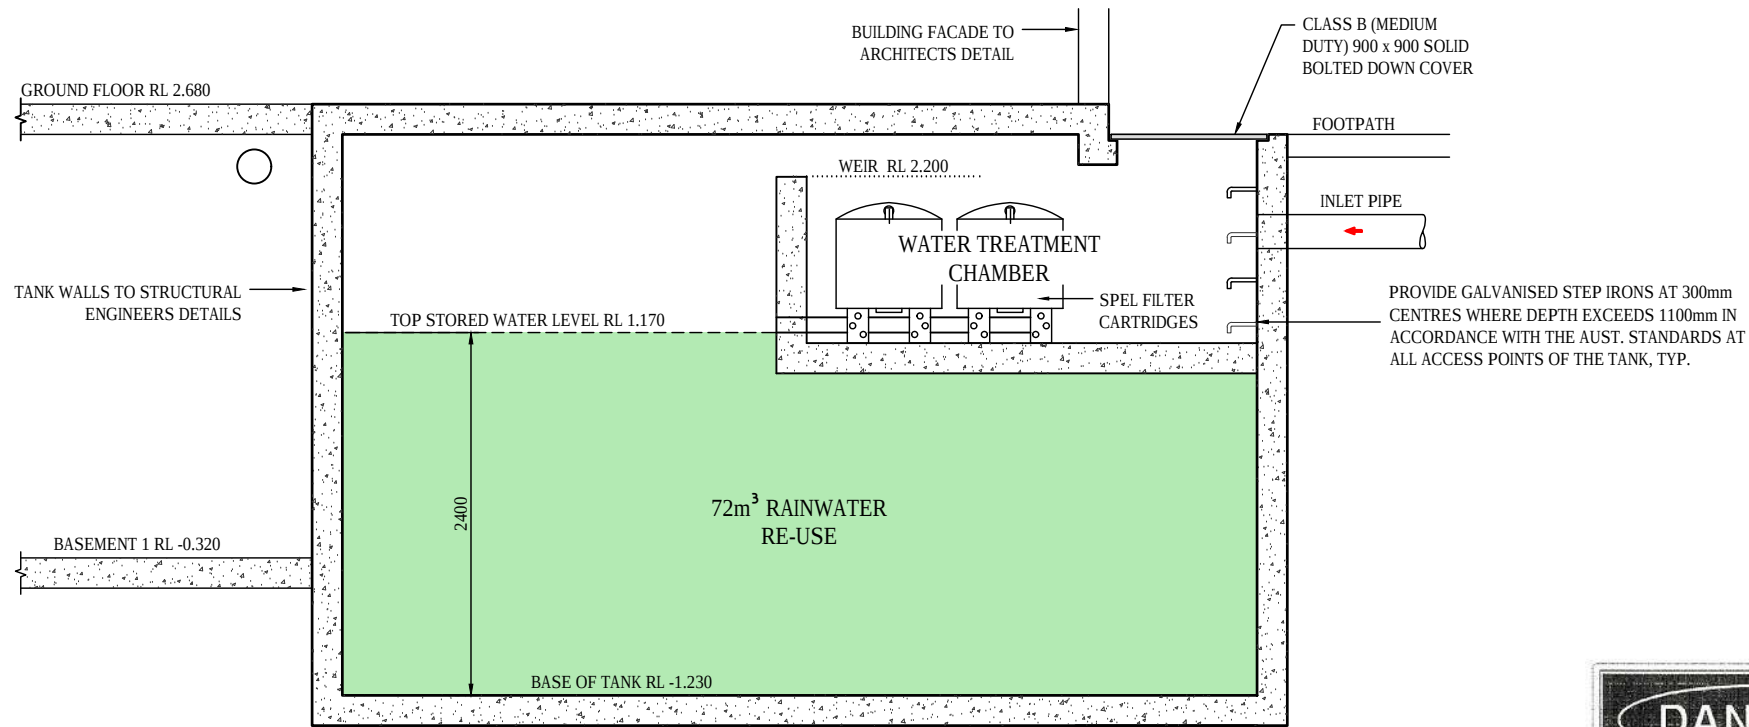

SECTION A
SCALE: 1:25/A1, 1:50/A3
C6 / C7



PROVIDE CONFINED SPACE SIGNAGE AT ENTRY POINTS INTO TANK.

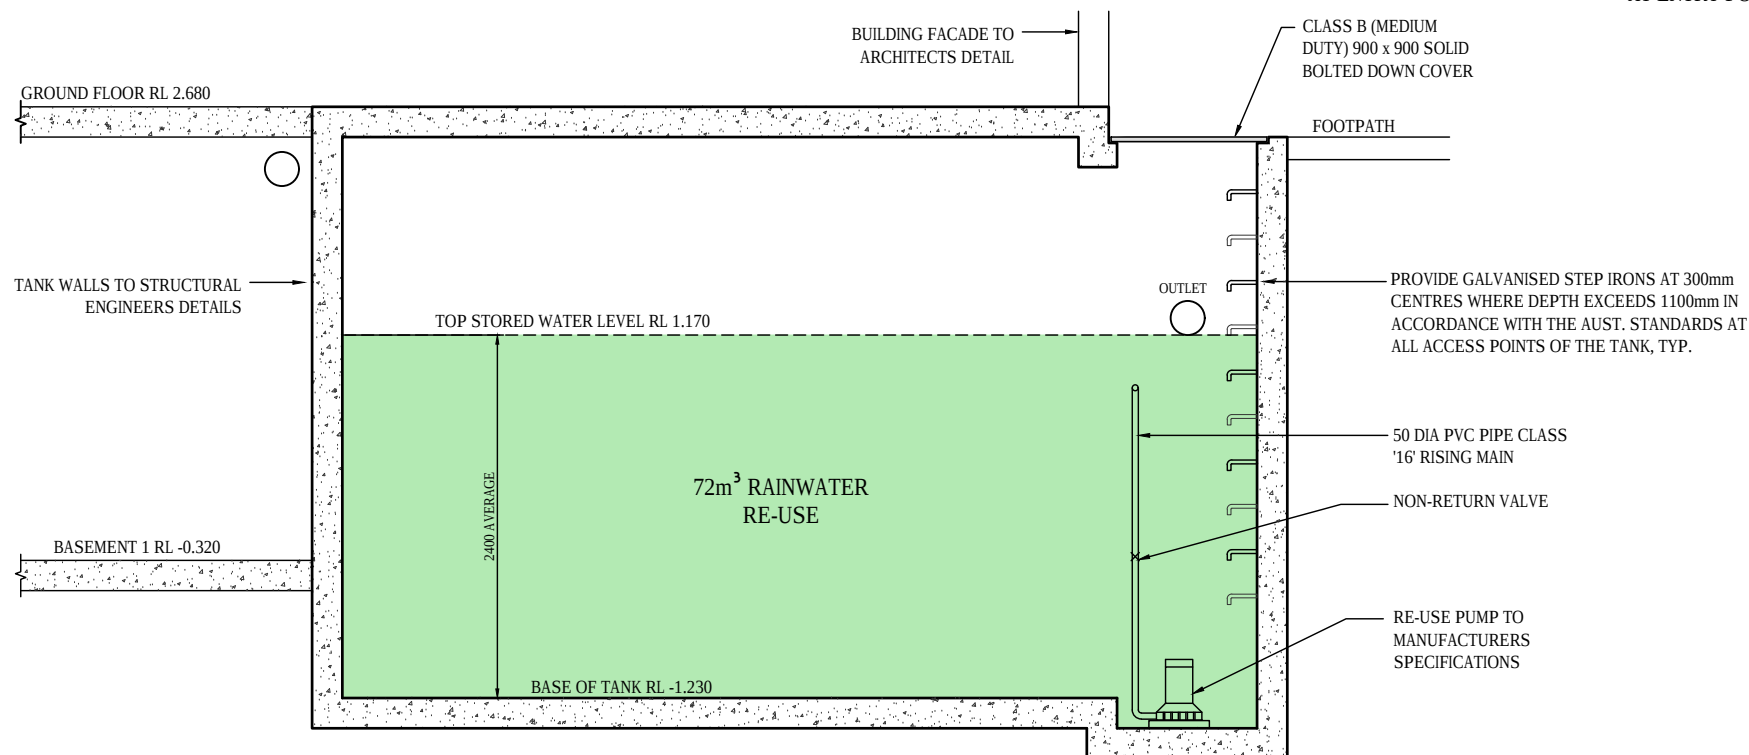


SECTION B
SCALE: 1:25/A1, 1:50/A3
C6 / C7

© COPYRIGHT of this design and plan is the property of ACOR Consultants (CC) Pty Ltd, ACN 127 012 104 ATF The ACOR (CC) Unit Trust ABN 81 392 991 647, all rights reserved. It must not be used, modified, reproduced or copied wholly or in part without written permission from ACOR Consultants (CC) Pty Ltd. ACOR Consultants is a trademark licensed to ACOR Consultants (CC) Pty Ltd by ACOR Consultants Pty Ltd.

North

This drawing has been assigned an electronic code that signifies the drawing has been checked and approved by:
MR MICHAEL GOODWIN MIEAust CPEng NER

Issue	Description	Date	Drawn	Approved
A	ISSUED FOR CLIENT REVIEW	12.09.18	PB	BK
B	ISSUED FOR DEVELOPMENT APPLICATION	12.10.18	SJ	BK
C	ISSUED FOR DEVELOPMENT APPLICATION	18.10.18	SJ	BK

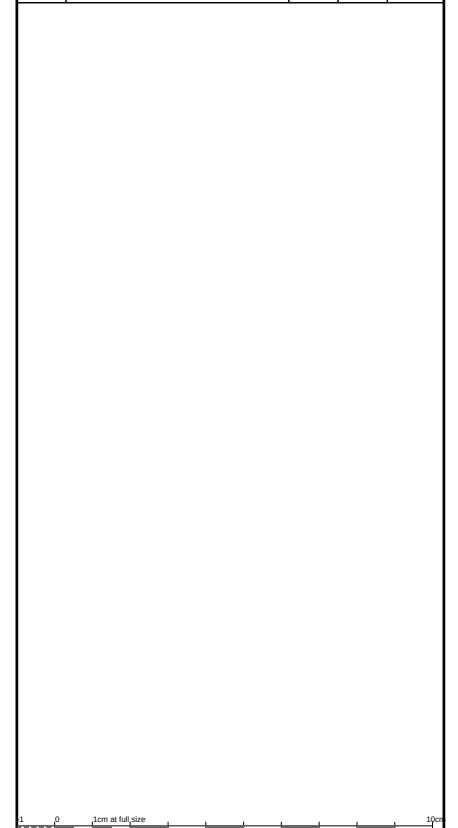

Client
MULTIPART PROPERTY GROUP

Architect
PBD ARCHITECTS

Project
PROPOSED DEVELOPMENT

No. 10
DANGAR STREET
WICKHAM


ACOR
CONSULTANTS
ENGINEERS | MANAGERS | INFRASTRUCTURE PLANNERS | DEVELOPMENT CONSULTANTS

ACOR Consultants (CC) Pty Ltd
Platinum Building, Suite 2.01, 4 Ilya Avenue
ERINA NSW 2250, Australia
T +61 2 4324 3499

Drawing Title
**STORMWATER MANAGEMENT
DETAILS SHEET No. 4**

Drawn	Date	Scale	A1	Q.A. Check	Date
PB	11.09.18	AS NOTED			
Designed	Project No.	Dwg. No.	Issue		
BK	CC180306	C8	C		

[illegible]

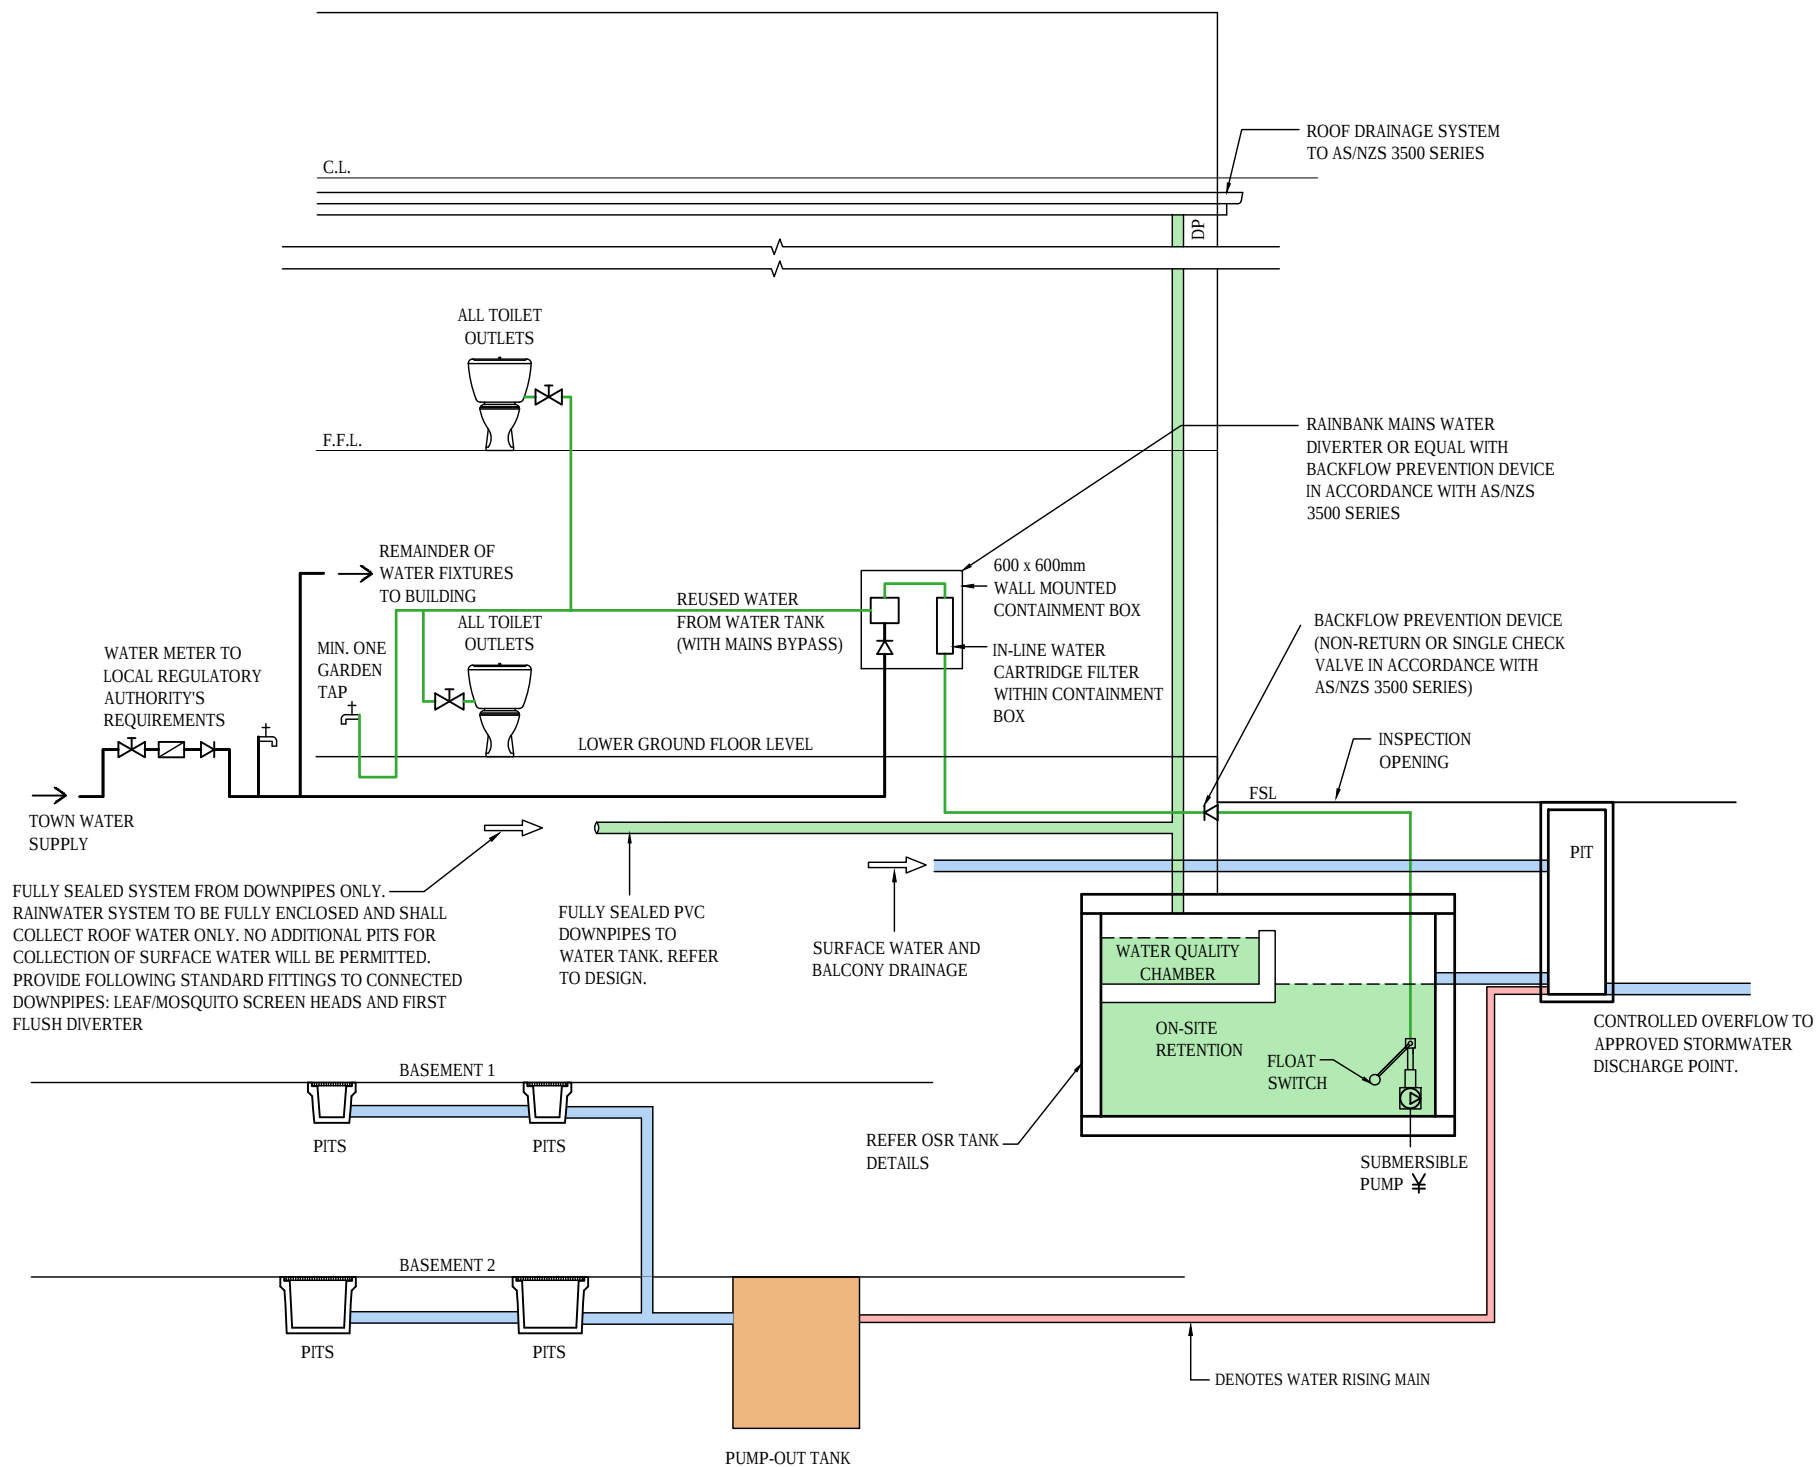

BELOW GROUND ON-SITE DETENTION/RAINWATER RE-USE TANK - SCHEMATIC LAYOUT

NTS
**DETAIL IS FOR SCHEMATIC PURPOSES ONLY.

© COPYRIGHT of this design and plan is the property of ACOR Consultants (CC) Pty Ltd, ACN 127 012 104 ATF The ACOR (CC) Unit Trust ABN 81 392 991 647, all rights reserved. It must not be used, modified, reproduced or copied wholly or in part without written permission from ACOR Consultants (CC) Pty Ltd. ACOR Consultants is a trademark licensed to ACOR Consultants (CC) Pty Ltd by ACOR Consultants Pty Ltd.

North

This drawing has been assigned an electronic code that signifies the drawing has been checked and approved by:
MR MICHAEL GOODWIN MIEAust CPEng NER

Issue	Description	Date	Drawn	Approved
A	ISSUED FOR CLIENT REVIEW	12.09.18	PB	BK
B	ISSUED FOR DEVELOPMENT APPLICATION	12.10.18	SJ	BK
C	ISSUED FOR DEVELOPMENT APPLICATION	18.10.18	SJ	BK

Client

MULTIPART PROPERTY GROUP

Architect
PBD ARCHITECTS

Project
PROPOSED DEVELOPMENT

No. 10
DANGAR STREET
WICKHAM

ACOR
CONSULTANTS
ENGINEERS | MANAGERS | INFRASTRUCTURE PLANNERS | DEVELOPMENT CONSULTANTS

ACOR Consultants (CC) Pty Ltd
Platinum Building, Suite 2.01, 4 Ilya Avenue
ERINA NSW 2250, Australia
T +61 2 4324 3499

Drawing Title
**STORMWATER MANAGEMENT
DETAILS SHEET No. 6**

Drawn PB	Date 11.09.18	Scale AS NOTED	A1 Q.A. Check	Date
Designed BK	Project No. CC180306	Dwg. No. C10	Issue C	

The City of
Newcastle

(e.g. vehicle washing, landscaping, irrigation).	☐	☐	☒
--	--------------------------	--------------------------	-------------------------------------

BK	CC180306	C11	C
----	----------	-----	---

EROSION & SEDIMENT LEGEND

1

INSTALL SEDIMENT FENCING REFER
DETAIL SD 6-8, SHEET C14. WHERE
UNDER CANOPY AREAS OF TREES TO
BE RETAINED, FENCING NOT TO BE
DUG INTO THE GROUND BUT INSTEAD
ATTACHED TO GROUND BY TIGHTLY
PACKED SANDBAGS.

2

THE EXISTING DRIVEWAY AND
CROSSOVER ARE TO BE RETAINED FOR
SITE ACCESS UNTIL REASONABLE
COMPLETION OF CONSTRUCTION
WORKS

3

STOCKPILE IN ACCORDANCE
WITH DETAIL SD 4-1,
REFER TO SHEET C14

4

WASTE STORAGE AREA PROVIDE SOLID
AND LIQUID WASTE RECEPTACLE BINS.
LOCATION TO BE ADJUSTED TO SUIT
CONSTRUCTION STAGING.

5

BARRIER FENCING OR UTILISE
EXISTING BOUNDARY FENCE

6

PROPOSED DISTURBED AREA

7

PROVIDE TYPE 'D' SEDIMENT
RETENTION BASIN.
NOMINAL SIZE: 5.0m x 4.0m x 0.5m DEEP
VOLUME = 10.0m³
DISCHARGE TO BE CONTROLLED PUMP
OUT FOLLOWING FLOCCULATION

8


PROVIDE TEMPORARY PUMP OUT AND
RISING MAIN TO OUTLET.

9

SITE ACCESS PROVIDE LARGE COARSE
DIA AGGREGATE OR RECYCLED
CONCRETE. IN ACCORDANCE WITH
DETAIL SD 6-14, SHEET C14

NOTE: PROVIDE SEDIMENT CATCHMENT
SANDBAGS AT KERB AND SANDBAG
PROTECTION TO DOWNSTREAM STREET PIT
IN ACCORDANCE WITH DETAIL SD6-11 ON
SHEET C10

NOTE: STOCKPILE LOCATION
VARIES DEPENDANT ON
CONSTRUCTION STAGING

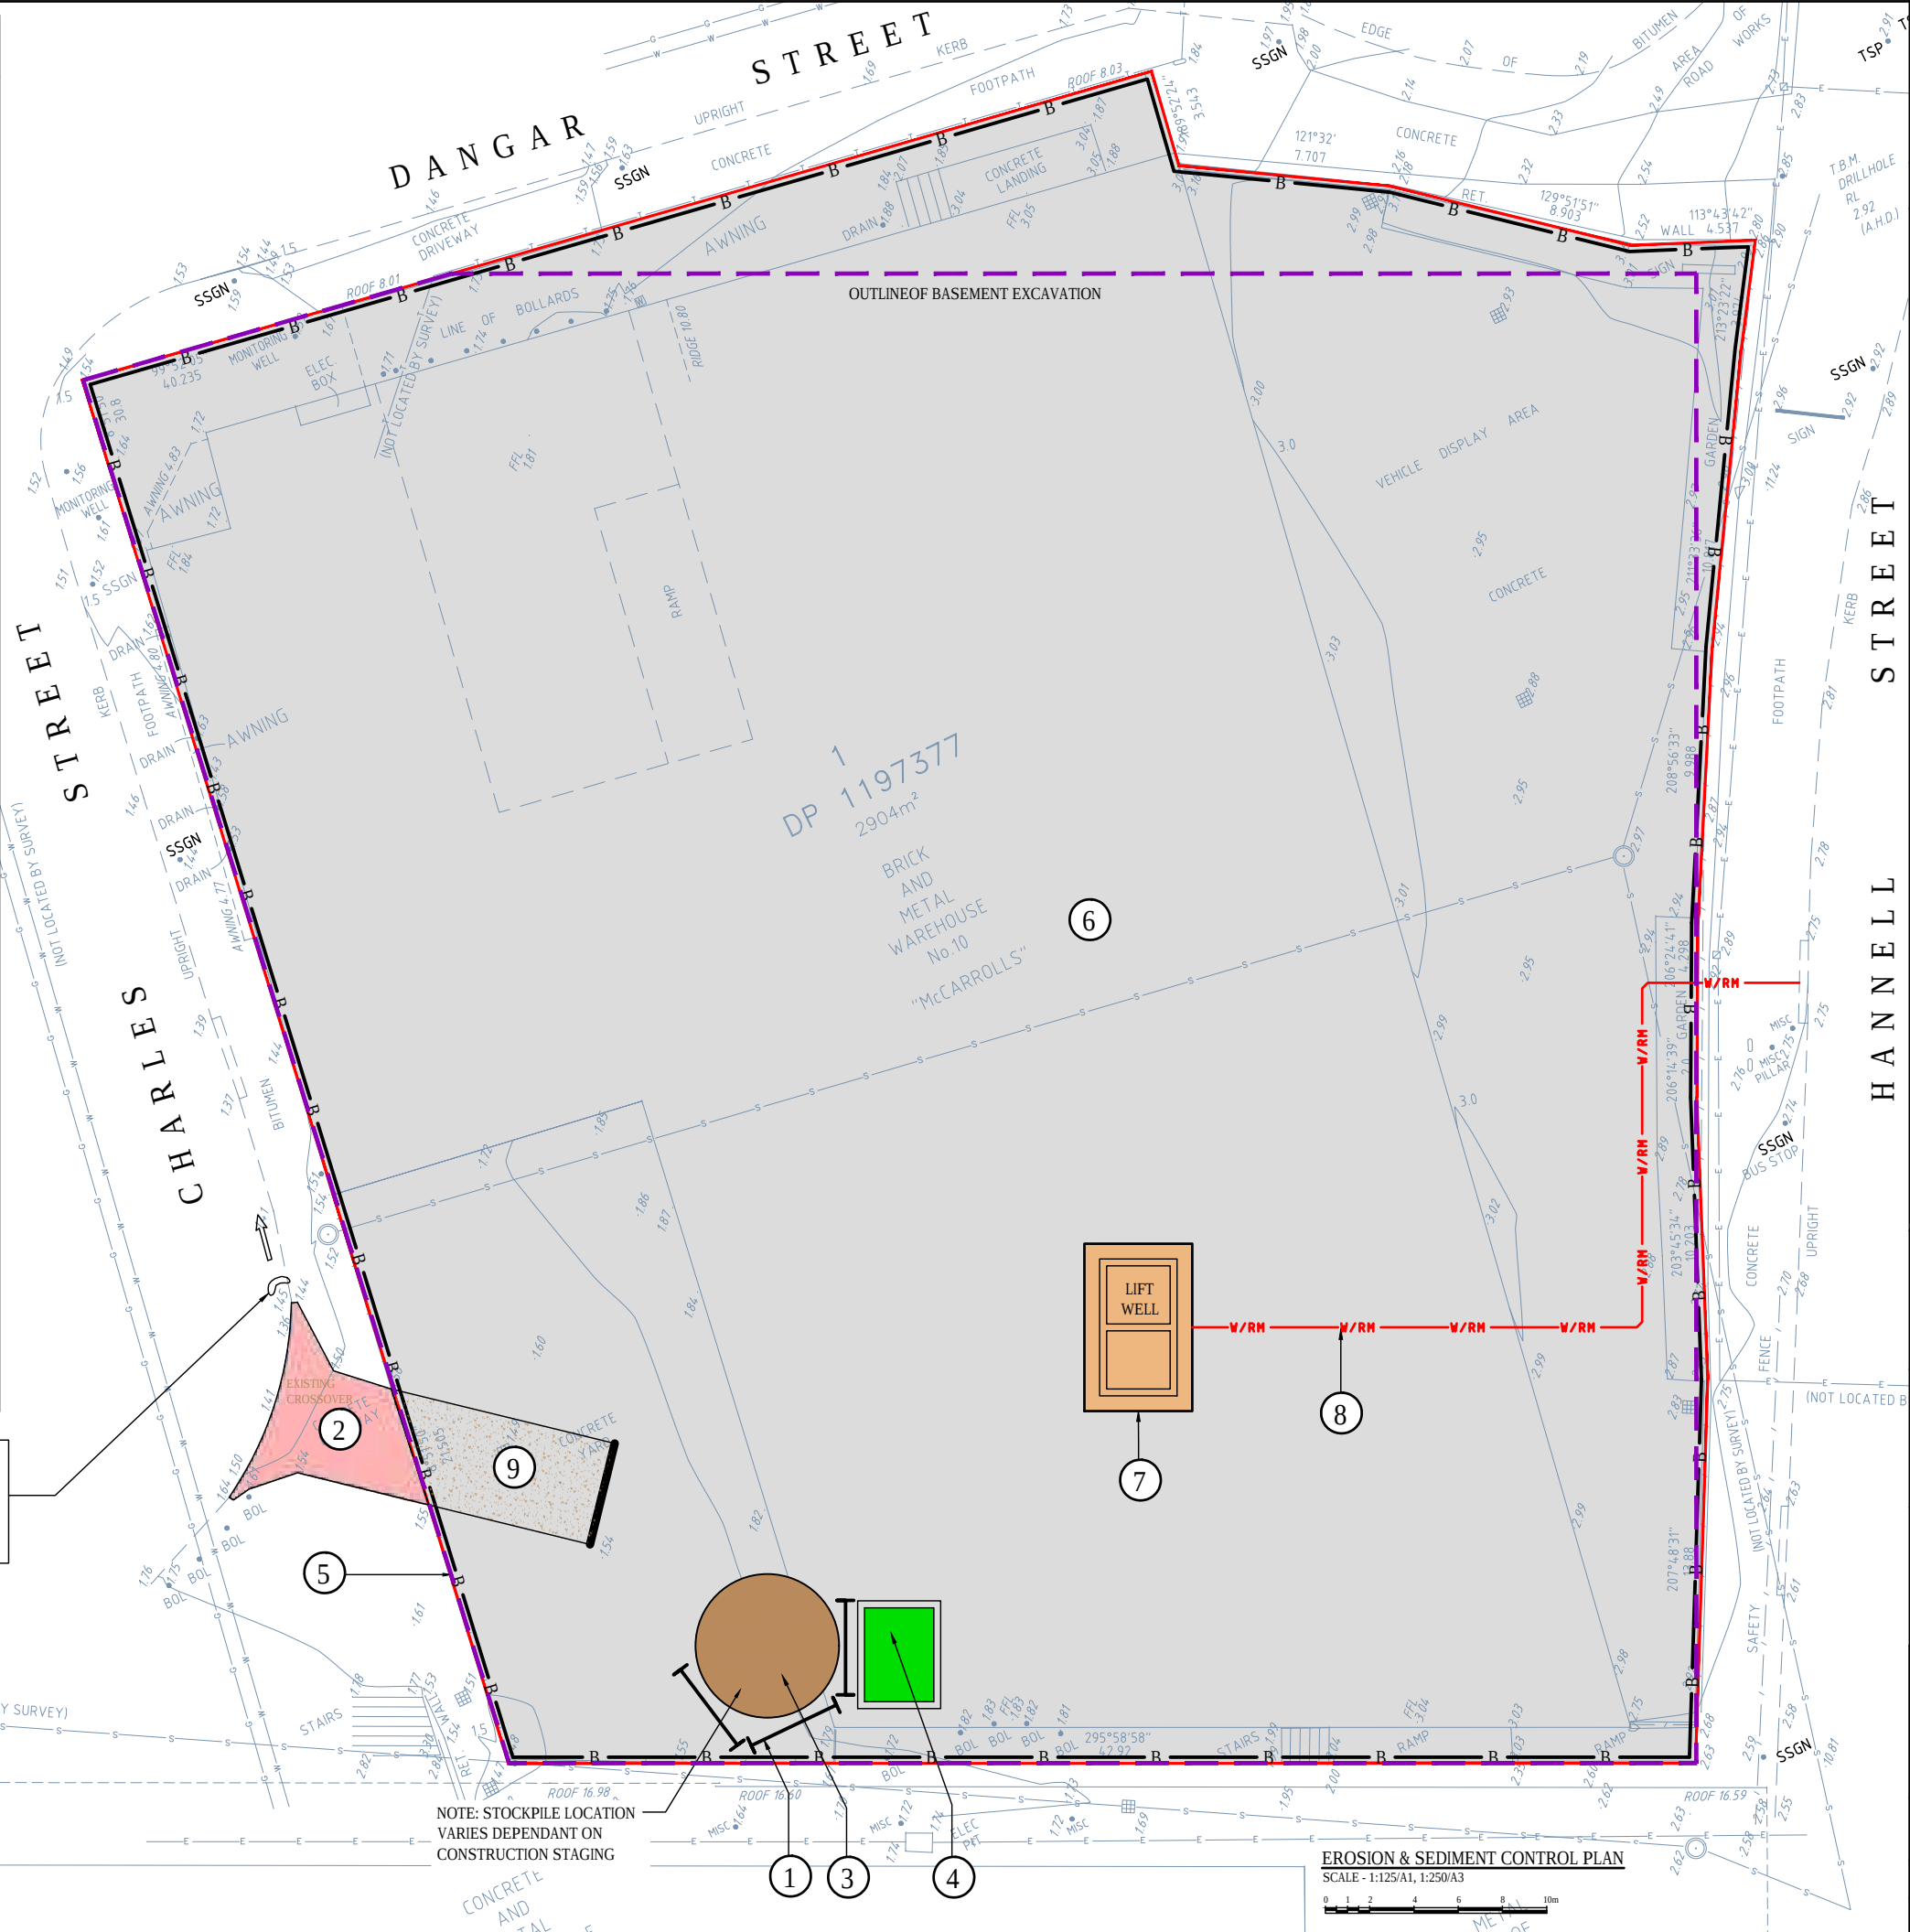

© COPYRIGHT of this design and plan is the
property of ACOR Consultants (CC) Pty Ltd,
ACN 127 012 104 ATF The ACOR (CC) Unit
Trust ABN 81 392 991 647, all rights reserved.
It must not be used, modified, reproduced or
copied wholly or in part without written
permission from ACOR Consultants (CC) Pty
Ltd. ACOR Consultants is a trademark licensed
to ACOR Consultants (CC) Pty Ltd by ACOR
Consultants Pty Ltd.

North

This drawing has been assigned an electronic code that signifies the drawing
has been checked and approved by:
MR MICHAEL GOODWIN MIEAust CPEng NER

Issue	Description	Date	Drawn	Approved
A	ISSUED FOR CLIENT REVIEW	12.09.18	PB	BK
B	ISSUED FOR DEVELOPMENT APPLICATION	12.10.18	SJ	BK
C	ISSUED FOR DEVELOPMENT APPLICATION	18.10.18	SJ	BK

Client
MULTIPART PROPERTY GROUP

Architect
PBD ARCHITECTS

Project
PROPOSED DEVELOPMENT

No. 10
DANGAR STREET
WICKHAM

ACOR
CONSULTANTS


ACOR Consultants (CC) Pty Ltd
Platinum Building, Suite 2.01, 4 Ilya Avenue
ERINA NSW 2250, Australia
T +61 2 4324 3499

ENGINEERS | MANAGERS | INFRASTRUCTURE PLANNERS | DEVELOPMENT CONSULTANTS


Drawing Title
EROSION & SEDIMENT
CONTROL PLAN

Drawn	Date	Scale	A1	Q.A. Check	Date
PB	11.09.18	AS NOTED			


Designed	Project No.	Dwg. No.	Issue
BK	CC180306	C12	C

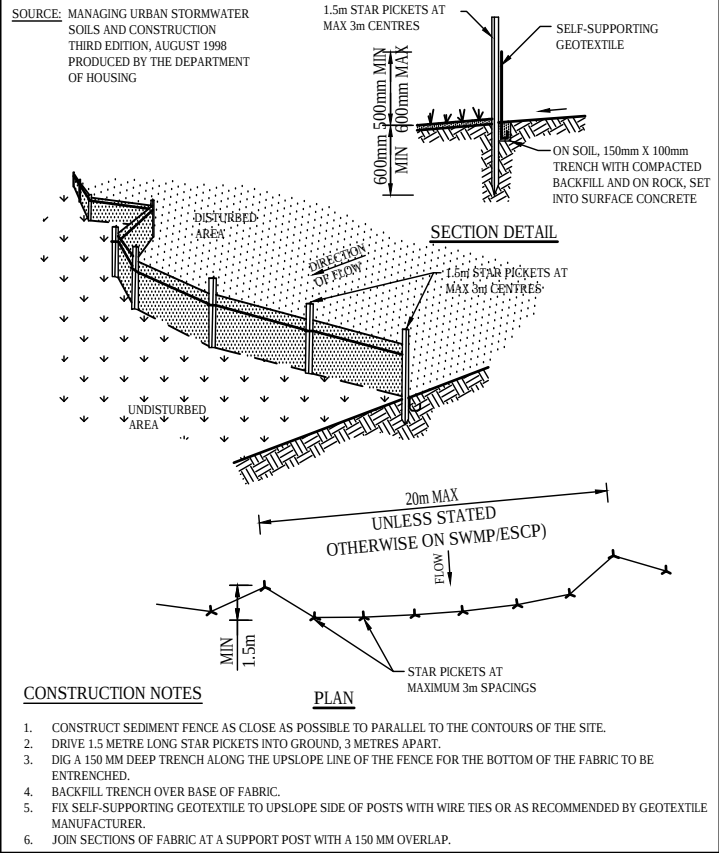


SEDIMENT FENCE SD 6-7

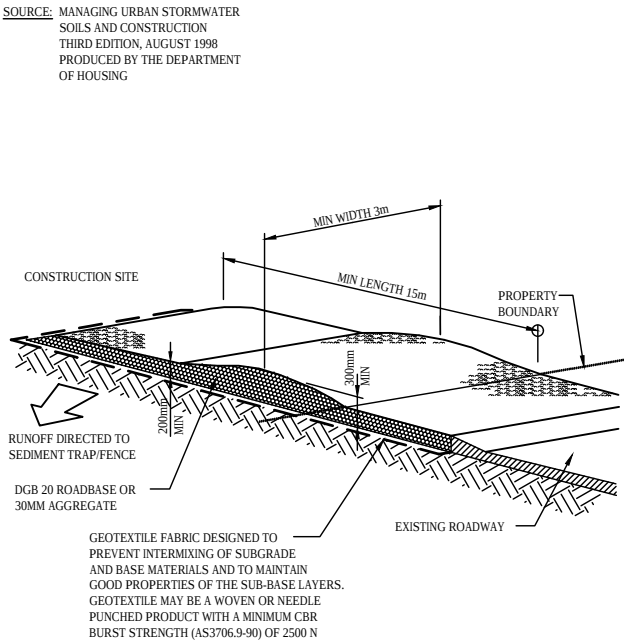


STABILISED SITE ACCESS SD 6-14

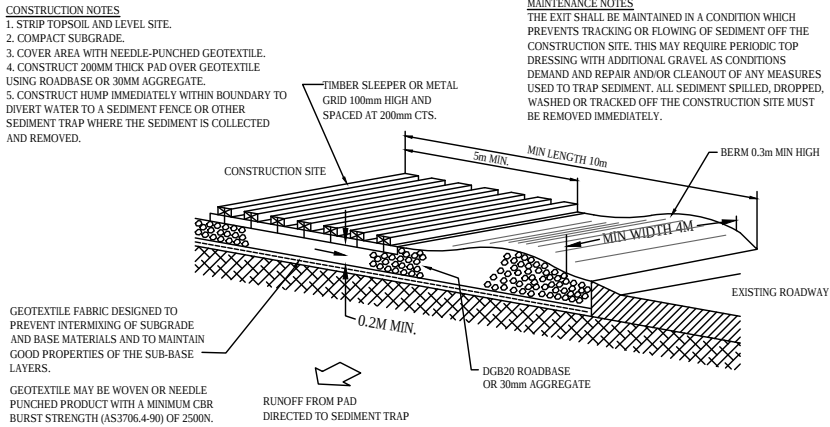

TEMPORARY CONSTRUCTION EXIT SD 10-1

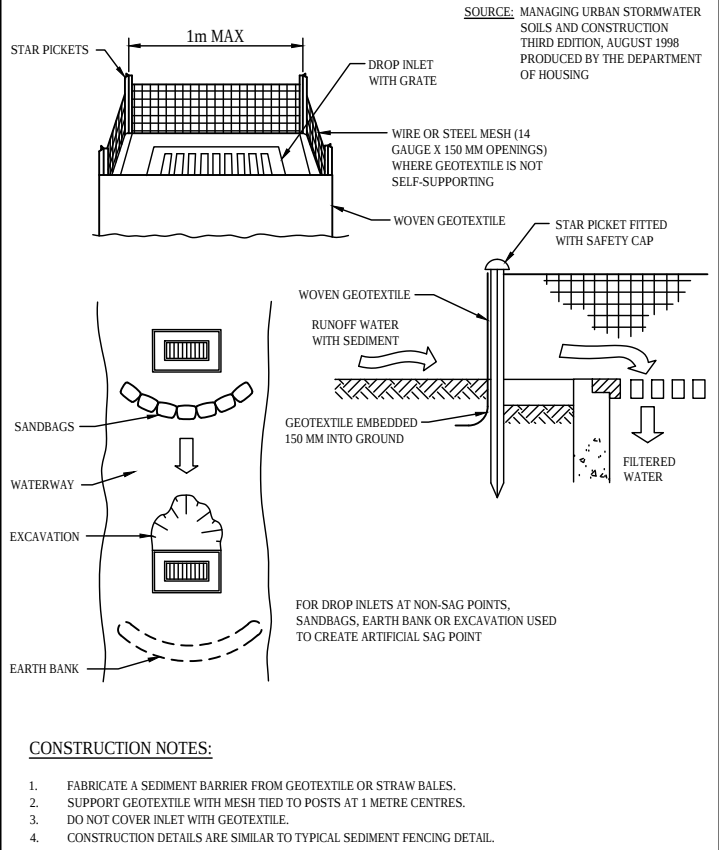

GEOTEXTILE INLET FILTER SD 6-9

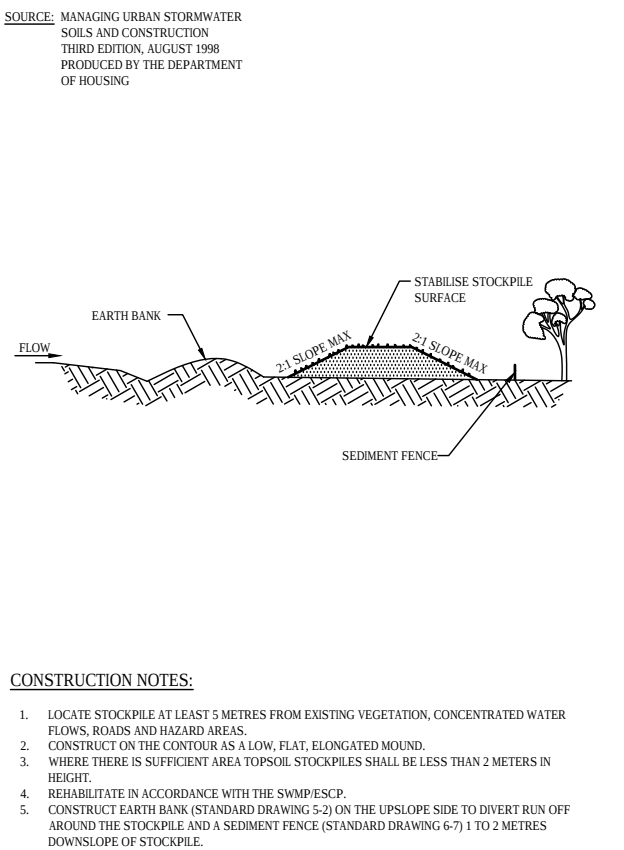

STOCKPILES SD 4-1

© COPYRIGHT of this design and plan is the property of ACOR Consultants (CC) Pty Ltd, ACN 127 012 104 ATF The ACOR (CC) Unit Trust ABN 81 392 991 647, all rights reserved. It must not be used, modified, reproduced or copied wholly or in part without written permission from ACOR Consultants (CC) Pty Ltd. ACOR Consultants is a trademark licensed to ACOR Consultants (CC) Pty Ltd by ACOR Consultants Pty Ltd.

North

This drawing has been assigned an electronic code that signifies the drawing has been checked and approved by:
MR MICHAEL GOODWIN MIEAust CPEng NER

Issue	Description	Date	Drawn	Approved
A	ISSUED FOR CLIENT REVIEW	12.09.18	PB	BK
B	ISSUED FOR DEVELOPMENT APPLICATION	12.10.18	SJ	BK
C	ISSUED FOR DEVELOPMENT APPLICATION	18.10.18	SJ	BK

Client		Architect		Project	
MULTIPART PROPERTY GROUP		PBD ARCHITECTS		PROPOSED DEVELOPMENT	
				No. 10 DANGAR STREET WICKHAM	
				ACOR Consultants (CC) Pty Ltd Platinum Building, Suite 2.01, 4 Ilya Avenue ERINA NSW 2250, Australia T +61 2 4324 3499	
				ENGINEERS MANAGERS INFRASTRUCTURE PLANNERS DEVELOPMENT CONSULTANTS	
				Drawing Title EROSION & SEDIMENT CONTROL DETAILS	
Drawn PB	Date 11.09.18	Scale AS NOTED	A1	Q.A. Check	Date
Designed BK	Project No. CC180306	Dwg. No. C14		Issue C	



-
- 0m 2.5 5 10 15
- SCALE 1:150 (A1) 1:300 (A3)

A	10.05.18.	PLAN ISSUED
AMENDMENT	DATE	DESCRIPTION

- NOTES:

1. ALL UNDERGROUND SERVICES WHERE SHOWN HAVE BEEN PLOTTED FROM AUTHORITY RECORDS AND ARE APPROXIMATE ONLY. SURFACE INDICATORS WHERE SHOWN ARE TYPICALLY BY SURVEY AND SHOWN FOR PLOT ONLY.
2. THE SITE BOUNDARIES WHERE SHOWN WERE NOT MARKED AT TIME OF SURVEY AND ARE APPROXIMATE. ACCURATE BOUNDARY POSITIONS ARE TO BE DETERMINED ON SITE PRIOR TO ANY WORK.
3. DATUM OF LEVELS IS AUSTRALIAN HEIGHT DATUM (A.H.D.) SOURCE OF LEVELS IS PM575558 RL1729 BY SCIMS 0105.18.
4. CONTOUR INTERVALS ARE 0.2 METRES.
5. THIS DOCUMENT IS FOR PLANNING PURPOSES ONLY.
6. CONTOURS, WHERE SHOWN, HAVE BEEN DERIVED FROM THE SPOT LEVELS TAKEN AND PROVIDE A GENERAL INDICATION ONLY.
7. RIDGES, GUTTERS AND WINDOWS HAVE BEEN LOCATED BY REMOTE MEANS AND ARE APPROXIMATE ONLY.



Surveying, Engineering, Town Planning and Project Management

17 William Street HAMILTON NSW 2303 • PO Box 986 HAMILTON NSW 2303
Ph: 4969 6995 • Fax: 4969 6997 • Email: surveys@parkerscanlon.com.au • ABN 36124 624 022
www.parkerscanlon.com.au

TITLE:

DETAIL PLAN OF LOT 1
IN DP1197377
AT WICKHAM
RE: MULTIPART PROPERTY GROUP
10 DANGAR STREET


DATE: 9 MAY 2018

DRAWING:
B1802DET-1-A.DWG

DRAWN/SURVEYED/CHECKED:
WW/ JKH/ JCS

PARKER SCANLON CONTACT:	DATUM:
J.SORBY	A.H.D.

REFERENCE No: B1802	SHEET OF SHEETS 1
------------------------	----------------------

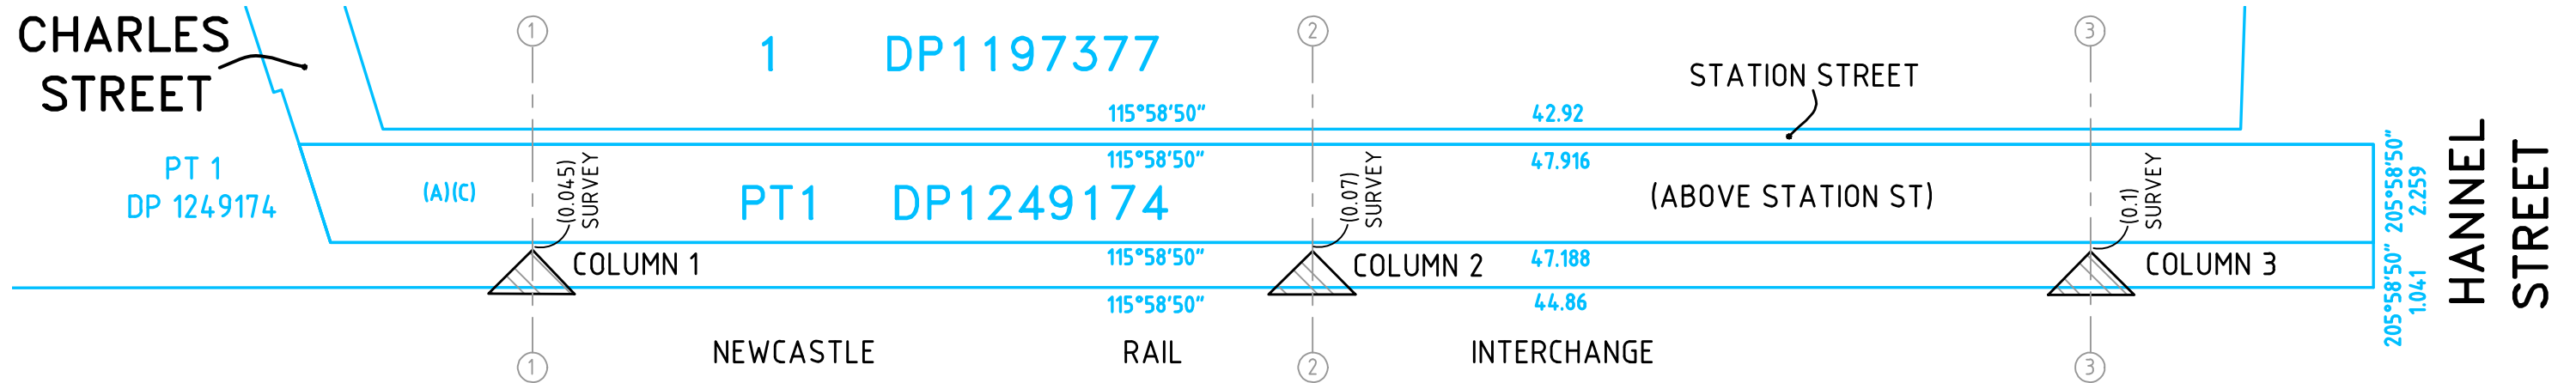


PARKER SCANLON SURVEYORS PTY LTD HEREBY CERTIFY THAT THE DIMENSIONS SHOWN IN THE DIAGRAM HAVE BEEN OBSERVED BY SURVEY

JOHN CHARLES SORBY
(REGISTERED SURVEYOR)


- (A) DENOTES PART OF STATION STREET UNLIMITED IN DEPTH AND LIMITED IN HEIGHT TO REDUCED LEVEL 14.00 A.H.D. (DP1249174)
- (C) DENOTES PART OF LOT 1 LIMITED IN DEPTH TO REDUCED LEVEL 14.00 A.H.D. AND UNLIMITED IN HEIGHT (DP1249174)

NOTES:

- DATUM OF LEVELS IS AUSTRALIAN HEIGHT DATUM (A.H.D.) SOURCE OF LEVELS IS PM57555 RL1.729 BY SCIMS 01.05.18.
- THIS DOCUMENT IS FOR PLANNING PURPOSES ONLY.

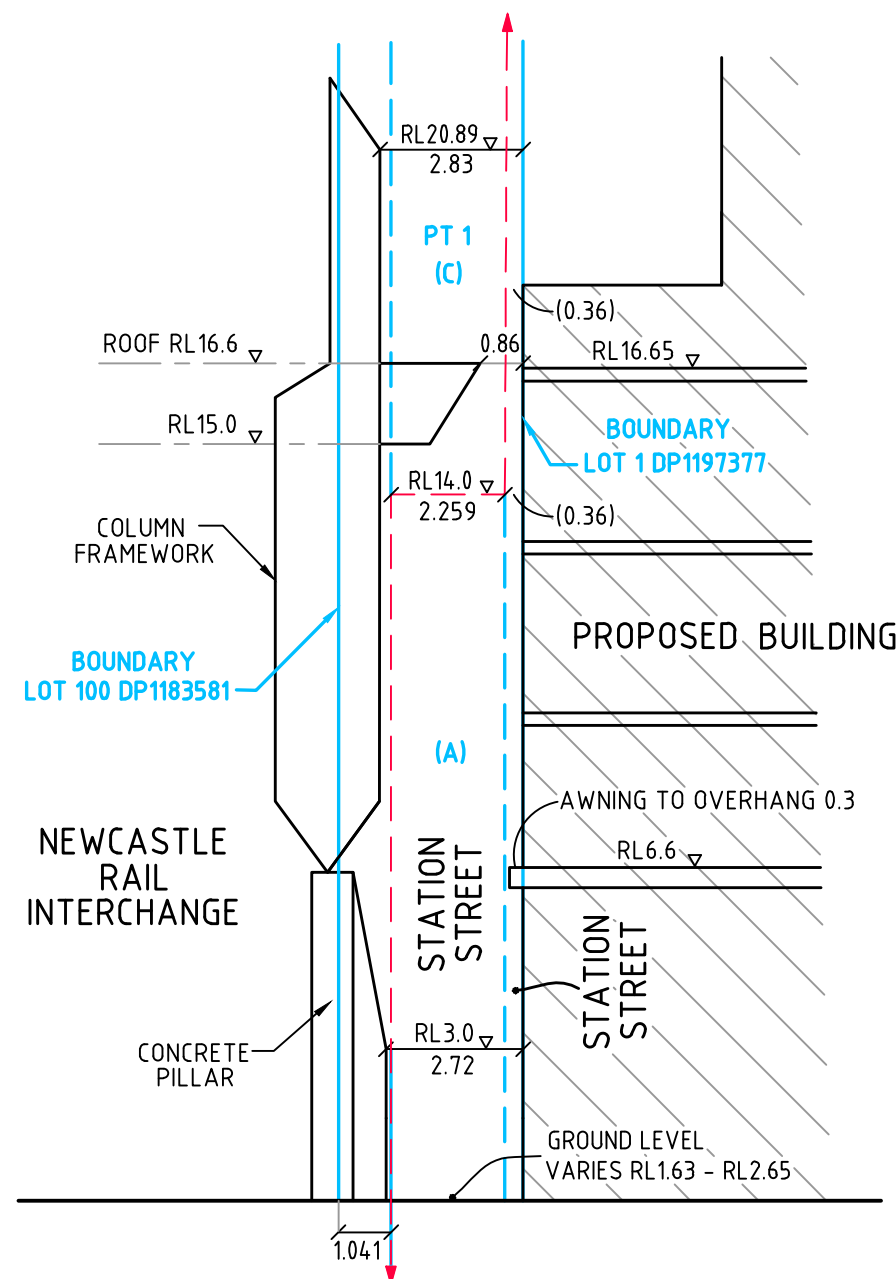

TYPICAL SECTION
AT COLUMNS

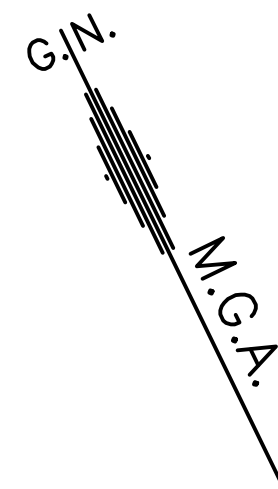



PROPOSED TREES, SHRUBS AND
GROUNDCOVERS AS NOTED

1. DRAWINGS TO BE READ IN CONJUNCTION WITH ARCHITECTURAL AND ENGINEERING DRAWINGS. NOTE ALL LANDSCAPE

13. SOIL LEVELS IN GARDEN AREAS TO FINISH 50MM BELOW ADJACENT WALLS/ PAVEMENTS UNLESS NOTED OTHERWISE.

THE OBJECTIVE OF THIS MAINTENANCE PLAN IS TO OUTLINE THE MAINTENANCE REQUIREMENTS OF THE DEVELOPMENT AND ENABLE A DEFINED SCOPE OF MAINTENANCE ACTIVITIES TO BE REGULARLY UNDERTAKEN. A DETAILED MAINTENANCE PLAN TO BE PREPARED AS PART OF THE CONSTRUCTION CERTIFICATE DOCUMENTATION.

LOG BOOK
KEEP A LOGBOOK RECORDING WHEN AND WHAT MAINTENANCE WORK HAS BEEN DONE AND WHAT MATERIALS, INCLUDING TOXIC MATERIALS, HAVE BEEN USED. THIS LOG BOOK IS TO BE GIVEN TO THE PROJECT MANAGER/ OR COMMUNITY ASSOCIATION AND MADE AVAILABLE FOR INSPECTION ON REQUEST.

ALL PLANTED AREAS SHALL BE ADEQUATELY WATERED TO KEEP THEM HEALTHY AND GROWING VIGOROUSLY. THE MINIMUM ACCEPTABLE WATERING REQUIREMENT SHALL EQUAL 25 MM OF NATURAL RAINFALL OR ITS APPLIED EQUIVALENT, OR A COMBINATION OF BOTH, DURING EACH PERIOD OF ONE WEEK, EXCEPT IN PERIODS OF HEAVY RAIN. VARY THE WATERING REQUIREMENT TO SUIT SEASONAL CONDITIONS AND MAINTAIN HEALTHY PLANT MATERIAL AND GRASS AREAS IN OPTIMUM CONDITION.

FERTILISING
FERTILIZER SHALL BE SUPPLIED AND APPLIED EVENLY TO ALL LANDSCAPE AREAS ENSURE OPTIMUM PLANT GROWTH, HEALTH AND DISEASE RESISTANCE THROUGH THE PROVISION OF ALL ESSENTIAL MACRO AND MICRO NUTRIENTS COMMONLY REQUIRED BY PLANTS AND THEREBY PREVENT ANY SYMPTOMS ASSOCIATED WITH NUTRIENT DEFICIENCIES.

PLANT REPLACEMENT
SHALL BE UNDERTAKEN WITHIN 7 DAYS OF PLANT BEING IDENTIFIED AS FAILED OR UNACCEPTABLY DAMAGED. NOTE, SERVE WILTING OR WATER LOGGING LEADING TO DEATH OF FOLIAGE, BREAKAGE OR WOUNDING OF MAIN STEM, DAMAGE OF APICAL LEADERS OR DAMAGE TO SIGNIFICANT ORDER OF BRANCHES SHALL BE DEEMED TO CONSTITUTE FAILURE.

IRRIGATION
REGULARLY INSPECT, MONITOR AND ADJUST IRRIGATION AND WATERING SYSTEM TO ENSURE PROPER OPERATION AND COVERAGE AND RECTIFY ANY LEAKS, BLOCKAGES OR BREAKAGES IN A TIMELY FASHION. IF REQUIRED, UNDERTAKE PRESSURE TESTING OR FLUSHING TO IDENTIFY AND/OR ADDRESS ANY SYSTEM MALFUNCTION. THE CONTRACTOR SHALL REPAIR THE SYSTEM DUE TO VANDALISM, UNAUTHORIZED USE AND BREAKAGE. IF VANDALISM OR BREAKAGE IS A PERSISTENT OR A LARGE-SCALE PROBLEM, THE CONTRACTOR SHALL KEEP A RECORD OF COMPONENTS REPLACED OR RECTIFIED. THE CONTRACTOR SHALL BE RESPONSIBLE FOR SUPPLEMENTARY WATERING DUE TO ANY INADEQUACIES WITH THE SYSTEM, AND ADDRESS LEAKS IMMEDIATELY.

BOTANICAL NAME	COMMON NAME	HEIGHT	POT SIZE	QTY
----------------	-------------	--------	----------	-----

SHRUBS AND CLIMBERS				
<i>Aloe 'Southern Cross'</i>	Southern Cross Aloe	0.6M	200MM	3/m2
<i>Aspidistra elatior</i>	Cast Iron Plant	0.8M	200MM	3/m2
<i>Asplenium nidus 'Ozarka'</i>	Birds Nest Fern	0.8M	200MM	3/m2
<i>Beachomelia succulodes</i>	Mexican Lily	1M	300MM	2/m2
<i>Blechnum nudum 'Silver Lady'</i>	Fishbone Fern	1M	300MM	3/m2
<i>Cuscuta tomentosa</i>	Snow-in-Summer	0.3M	150MM	5/m2
<i>Crocodraurum apiculatum</i>	Yellow Buttons	0.3M	150MM	5/m2
<i>Cuscuta ovata</i>	Jade Plant	1M	200MM	2/m2
<i>Dianella tetramora 'Emerald Arch'</i>	Emerald Arch Rock Liv.	0.5M	150MM	5/m2
<i>Dionella arceutha 'Silver Falls'</i>	Silver Falls Kidney Weed	0.1M	150MM	7/m2
<i>Gaura lindheimeri</i>	Butterfly Bush	0.6M	150MM	3/m2
<i>Gazania tomentosa</i>	Treasure Flower	0.3M	150MM	7/m2
<i>Isoplepis nodosa</i>	Knobby Club Rush	0.8M	150MM	5/m2
<i>Kalanchoe tomentosa</i>	Panda Plant	0.5M	150MM	5/m2
<i>Lomandra 'Verdax'</i>	Verdax	0.6M	150MM	5/m2
<i>Neomarcia arcolis</i>	Walking Iris	0.7M	200MM	5/m2
<i>Philodendron 'Variegata'</i>	Variegated Philodendron	0.8M	200MM	3/m2
<i>Pittosporum 'Miss Muffet'</i>	Miss Muffet Pittosporum	1M	300MM	3/m2
<i>Rhaipholocis 'Oriental Pearl'</i>	Oriental Pearl Indian Hawthorn	1M	300MM	3/m2
<i>Rhaipholocis 'Snow Maiden'</i>	Snow Maiden Indian Hawthorn	1M	300MM	3/m2
<i>Rosemaria officinalis</i>	Rosemary	1.5M	200MM	3/m2
<i>Saxifraga cylindrica</i>	Snake Plant	1M	200MM	4/m2
<i>Schefflera arborescens 'Dwarf'</i>	Dwarf Umbrella Plant	1M	200MM	2/m2
<i>Thymus vulgaris</i>	Thyme	0.3M	150MM	3/m2
<i>Westholia 'Grey Box'</i>	Grey Box	0.8M	300MM	2/m2
<i>Zamia furcata</i>	Cardboard Cycad	1M	300MM	2/m2




DRAWING TITLE	ISSUE
cover Sheet	02
Landscape Plan - Ground Floor	02
Landscape Plan - Level 04 Podium	01
Landscape Plan - Level 13	01

/ GB	Client
------	--------

black beetle
Landscape Architecture and Design


Black Beetle Pty Ltd
Suite 208, 117 Old Pittwater Road, Brookvale NSW 2100
Tel: 0422 104 416
email: blackbeetle@blackbeetle.com.au

P R O J E C T Mixed Use Development 10 Dangster Street WICKHAM, NSW	Drawn IK / GB L.Architect Authorised IK / GB	Client Multipart Property Group Pty Ltd
	Scale 1:100 @ B1	Status Development Application
	DO NOT SCALE OFF THIS DRAWING. USE FIGURES AND DIMENSIONS ONLY. VERIFIY ALL DIMENSIONS ON SITE. RESOLVE DISCREPANCIES WITH BLACK METTLE BEFORE PROCEEDING. COPYRIGHT OF THE DRAWING AND THE DIMENSIONS OBTAINED BY BLACK METTLE.	
D R A W I N G T I T L E Landscape Plan - Cover Sheet	JOB NUMBER BB 1220	DRAWING NUMBER / ISSUE LA LP 00/ 02

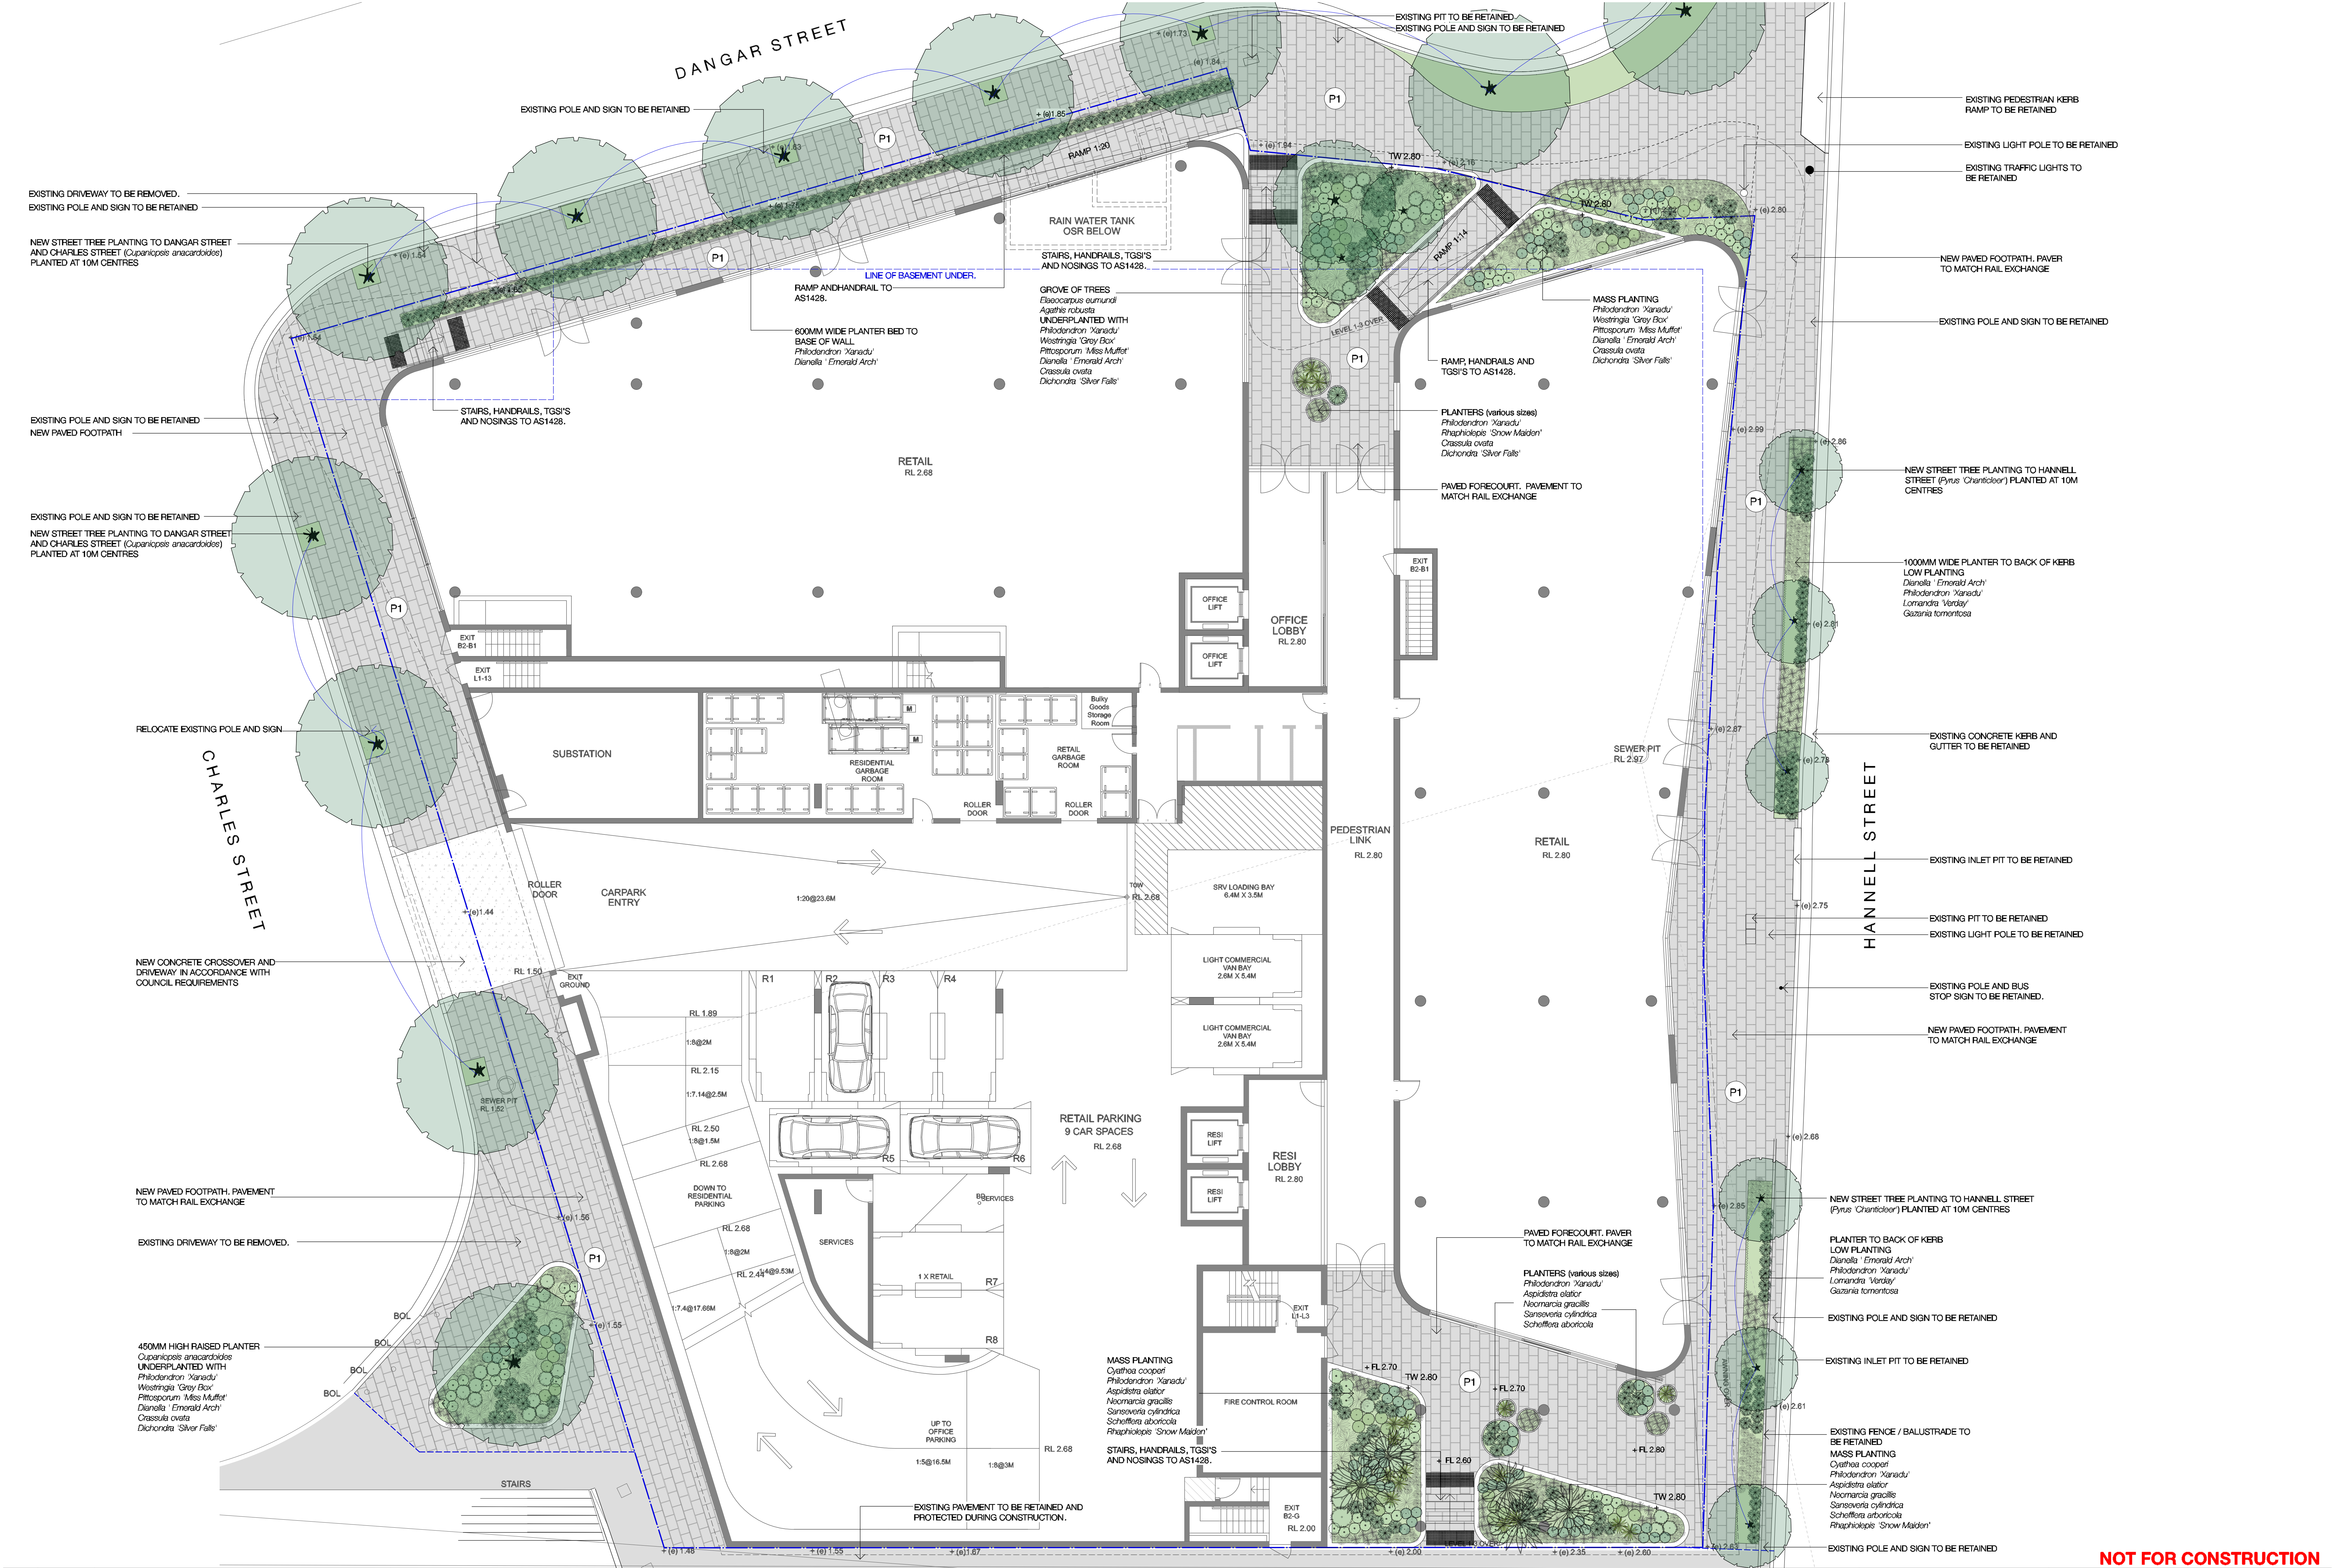

REV:	DATE:	DOCUMENT STATUS/ AMENDMENTS
P1	27.08.18	Preliminary issue
P2	19.09.18	Preliminary issue
01	11.10.18	FOR DA
02	15.10.18	FOR DA


REFER TO LALP00 FOR NOTES AND PLANT SCHEDULE

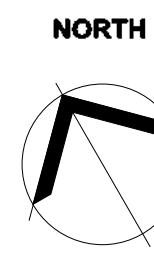

black beetle
Landscape Architecture and Design
Black Beetle Pty Ltd
Suite 208, 117 Old Pittwater Road, Brookvale NSW 2100
Tel: 0422 104 416
email: blackbeetle@blackbeetle.com.au

PROJECT Mixed Use Development 10 Dangar Street WICKHAM, NSW	Drawn JK / GB L.Architect Authorised IK / GB	Client Multipart Property Group Pty Ltd
DRAWING TITLE Landscape Plan - Ground Floor	Scale 1:100 @ B1	Status Development Application
JOB NUMBER BB 1220	DRAWING NUMBER / ISSUE LA LP 01/ 02	

NOT FOR CONSTRUCTION

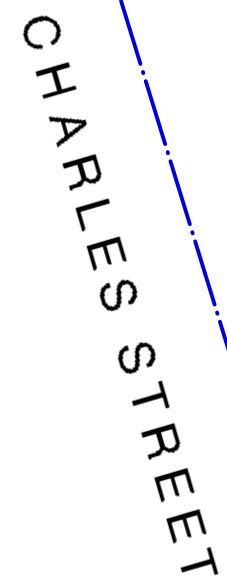

REFER TO LALP00 FOR NOTES AND PLANT SCHEDULE



Black Beetle Pty Ltd
Suite 208, 117 Old Pittwater Road, Brookvale NSW 2100
Tel: 0422 104 416
email: blackbeetle@blackbeetle.com.au

DRAWING TITLE
Landscape Plan - Level 04 Podium

NOT FOR CONSTRUCTION



1000MM DEEP PLANTER TO PERIMETER OF TERRACE. MASS PLANTING
Crassula ovata
Beschermetia yuccoides
Rhaphiolepis 'Oriental Pearl'
Gaura lindheimeri
Isoplepis nodosa
Pittosporum 'Miss Muffet'
Aloe 'Southern Cross'
Dianella 'Emerald Arch'
Ceratium tomentosum


1000MM DEEP PLANTER TO PERIMETER OF TERRACE. MASS PLANTING
Crassula ovata
Beschermetia yuccoides
Rhaphiolepis 'Oriental Pearl'
Gaura lindheimeri
Isoplepis nodosa
Pittosporum 'Miss Muffet'
Aloe 'Southern Cross'
Dianella 'Emerald Arch'
Ceratium tomentosum

1000MM DEEP PLANTER TO PERIMETER OF TERRACE. MASS PLANTING
Crassula ovata
Beschermetia yuccoides
Rhaphiolepis 'Oriental Pearl'
Gaura lindheimeri
Isoplepis nodosa
Pittosporum 'Miss Muffet'
Aloe 'Southern Cross'
Dianella 'Emerald Arch'
Ceratium tomentosum

1000MM HIGH x 20000 MM PLANTER
Buckinghamia celestima
UNDERPLANTED WITH
Dianella 'Emerald Arch'
Kalanchoe tomentosa

REV:	DATE:	DOCUMENT STATUS/ AMENDMENTS
01	11.10.18	FOR DA

REFER TO LALP00 FOR NOTES AND PLANT SCHEDULE

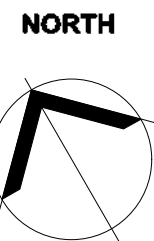

black beetle
Landscape Architecture and Design
Black Beetle Pty Ltd
10 Dangar Street
WICKHAM, NSW
Tel: 0422 104 416
email: blackbeetle@blackbeetle.com.au

PROJECT Mixed Use Development 10 Dangar Street WICKHAM, NSW	Drawn JK / GB L.Architect Authorised IK / GB Scale 1:100 @ B1 JOB NUMBER BB 1220	Client Multipart Property Group Pty Ltd Status Development Application DRAWING TITLE Landscape Plan - Level 13 DRAWING NUMBER / ISSUE LA LP 03/ 01
--	---	---

NOT FOR CONSTRUCTION