



SITE PLAN
SCALE: 1 : 500

DRAWING LIST

A01	SITE PLAN
A02	GROUND FLOOR PLAN
A03	FIRST FLOOR PLAN
A04	ELEVATIONS
A05	ELEVATIONS
A06	SECTIONS
A07	SECTIONS
A08	3D OVERALL
A09	3D OFFICE FITTOUT

NOTE:

THESE DRAWINGS ILLUSTRATE THE OFFICE FITOUT ONLY.

THE REST OF THE DEVELOPMENT HAS BEEN INCLUDED ON THESE DRAWINGS FOR CONTEXT PURPOSES.

HUNTER PILOT BIOREFINERY OFFICE FITOUT

LOT 22, DP 1131270, CARRAMERE ROAD
MUSWELLBROOK, NSW, 2333

DRAARCHITECTS

Adrian Borsato NSW 4172 Warren Steele NSW 6526

44 Park Beach Road (PO Box 6425)
Coffs Harbour NSW 2450
(02) 6651 4305
draarchs@draarchitects.com.au
www.draarchitects.com.au




DRA Architects Pty Ltd accept no responsibility for the usability, completeness, or accuracy of the data transferred electronically. Recipients should, when necessary, request a hard copy version for verification. Use figured dimension in preference to scale. all dimensions to be verified on site.

© Copyright

These drawings and designs and the copyright thereof are the property of DRA Architects Pty Ltd and must not be used, retained or copied without the written permission of DRA Architects Pty Ltd A.B.N. 120 9692 9367

north

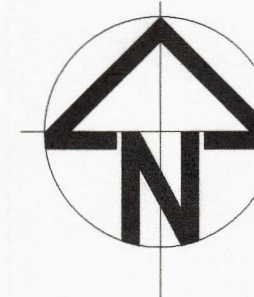

Drawing:

SITE PLAN

scale
approved

1 : 500
WS

plotted
drawn

19/03/2019
AF

job No
18026


drawing number revision
A01 D

PRELIMINARY 99%

19/03/2019 10:52:11 AM

UNCONTROLLED DOCUMENT -
CHANGES WILL BE MADE WITHOUT NOTICE

D	19/03/19	99% PRELIMINARY REVISION; SCALE CHANGED, ROOF SHOWN, ALL SETBACKS SHOWN	AF	WS
C	29/08/18	PREVIOUS DEVELOPMENT APPLICATION	AF	WS
revision	date	details	initials	checked
APPROVED	DESIGN MANAGER	DATE		
1:100 0	10 20 30 40 50 60 70 80 90 100			
A1 @ 1:200 0	20 40 60 80 100			200

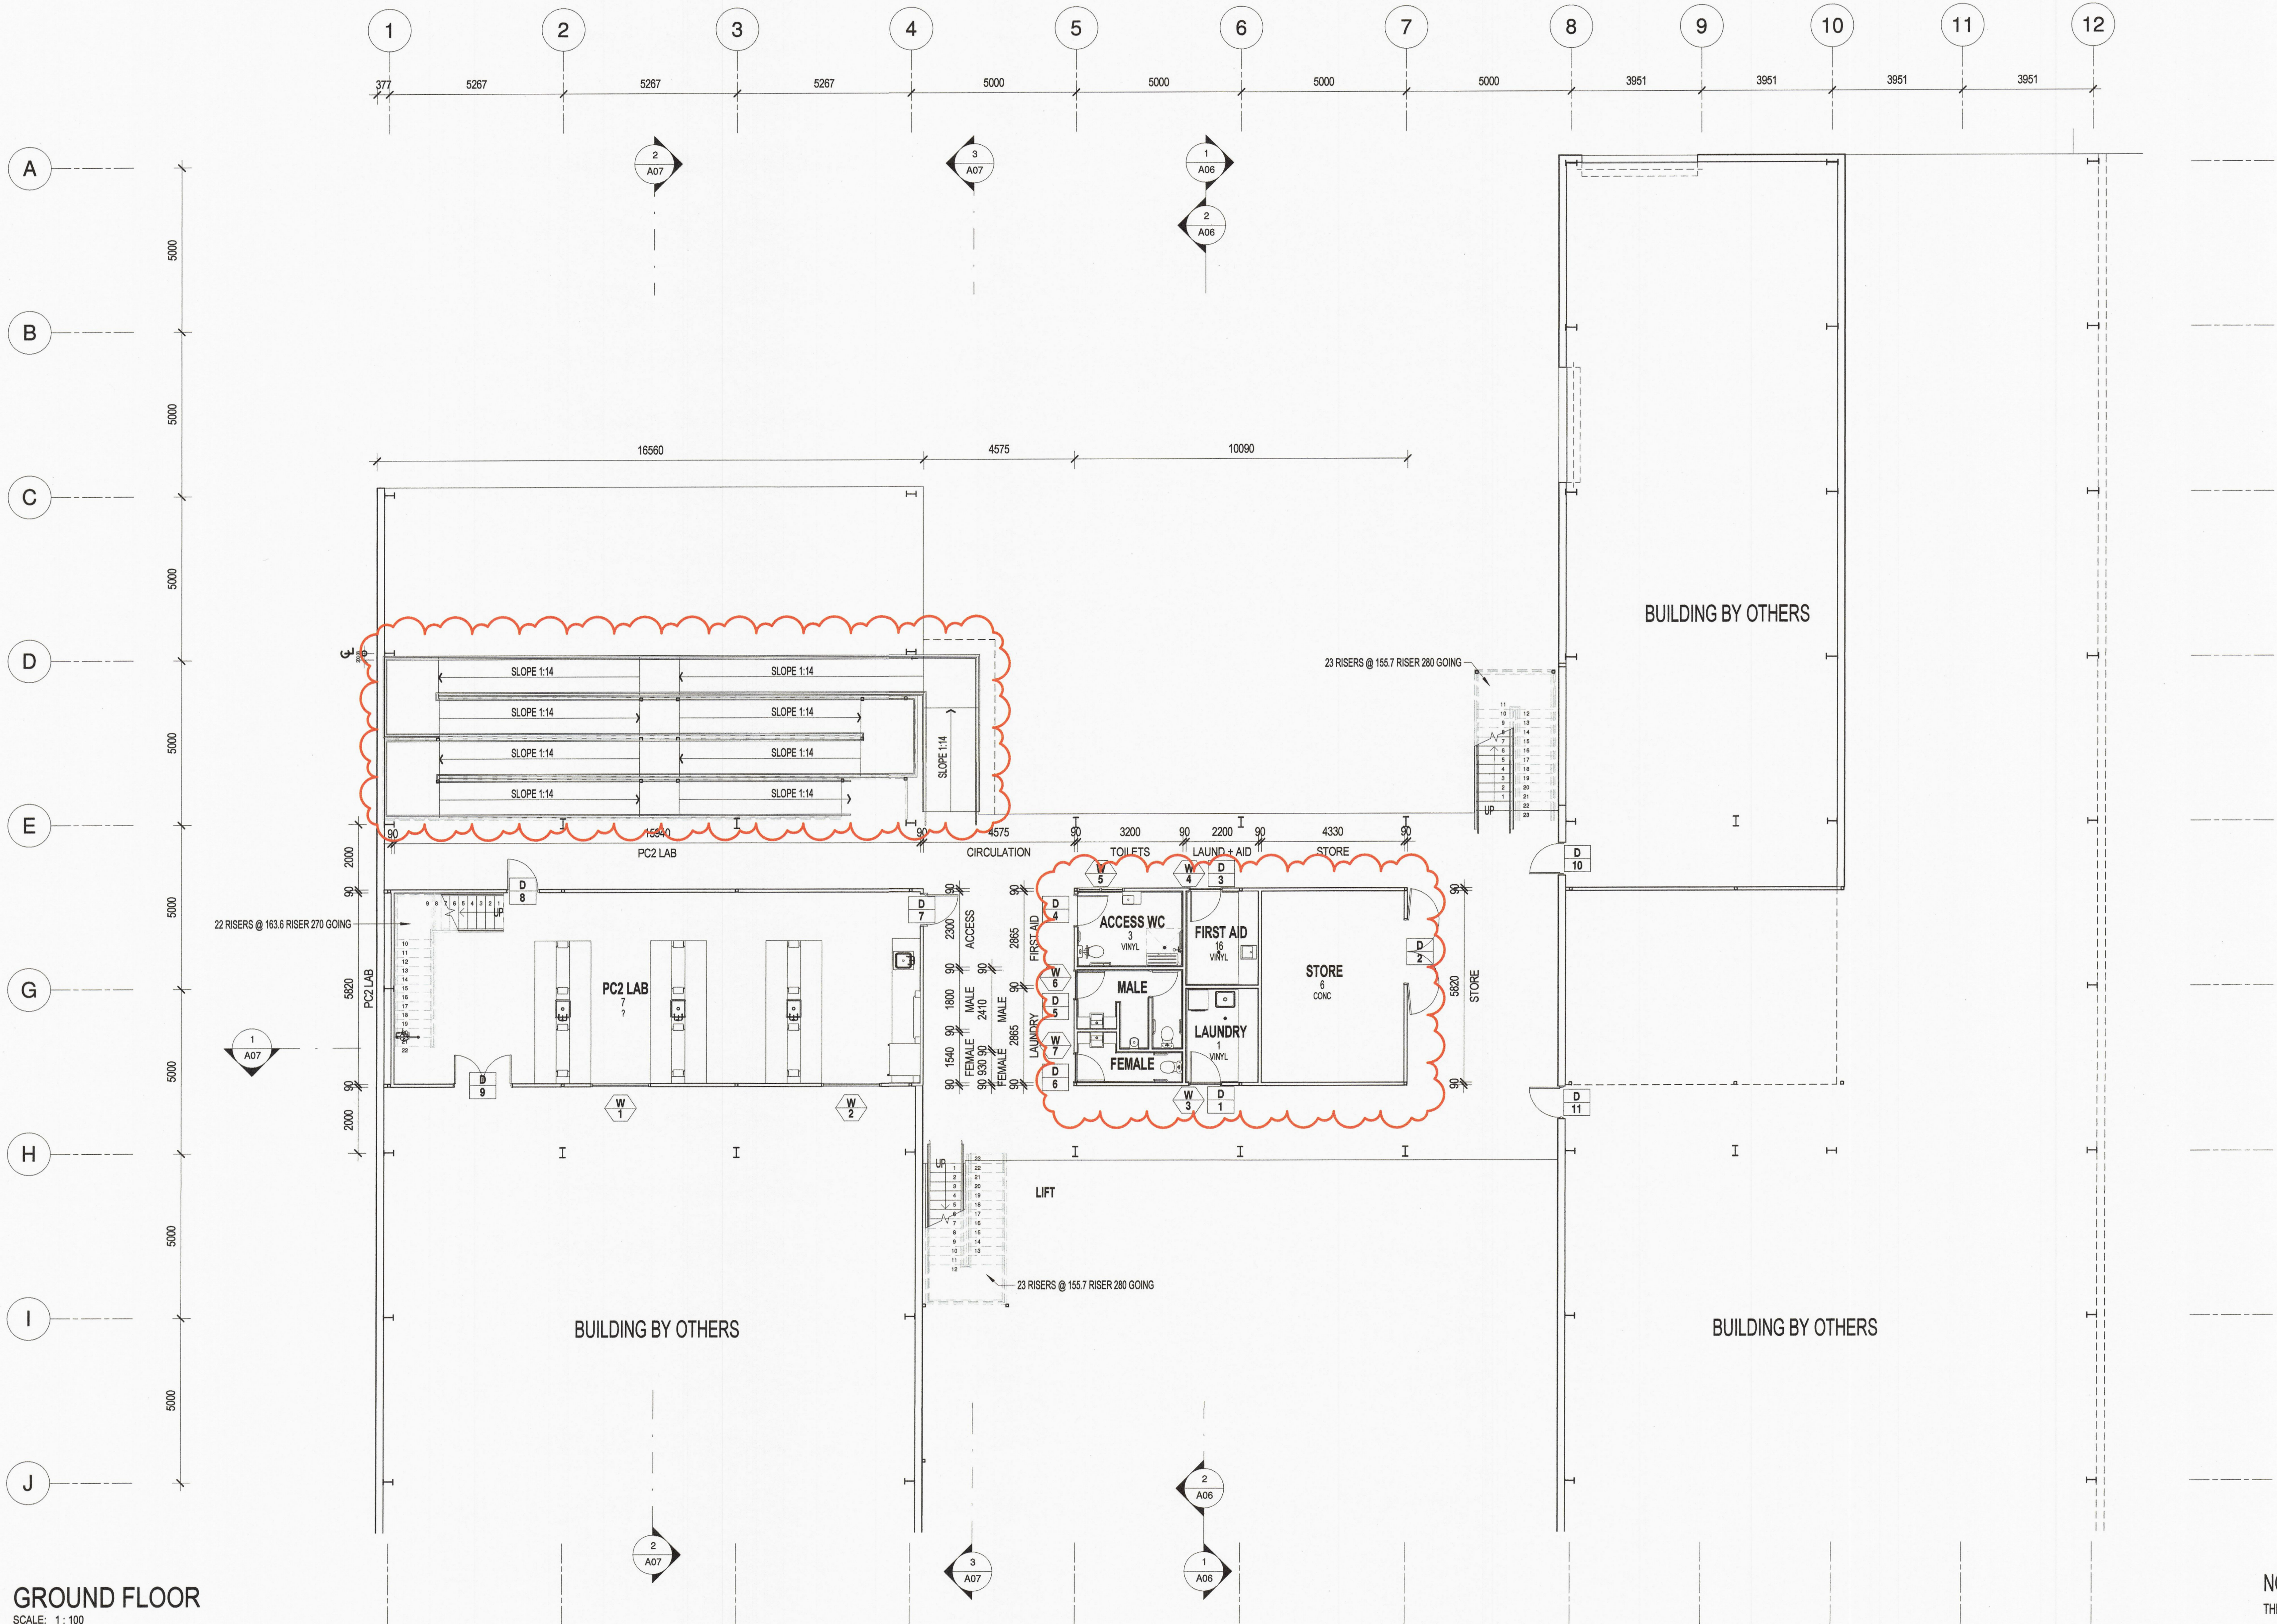

GROUND FLOOR
SCALE: 1 : 100


NOTE:
THESE DRAWINGS ILLUSTRATE THE OFFICE FITOUT ONLY.
THE REST OF THE DEVELOPMENT HAS BEEN INCLUDED ON
THESE DRAWINGS FOR CONTEXT PURPOSES.

D	19/03/19	99% PRELIMINARY REVISION; RAMP ADDED, INTERNAL WET AREAS CHANGED, WINDOW AND DOOR LOCATIONS CHANGED	AF	WS
C	29/08/18	PREVIOUS DEVELOPMENT APPLICATION	AF	WS
revision	date	details	initials	checked
APPROVED	DESIGN MANAGER	DATE		
1:100 0	10	20	30	40
A1 @	20	40	60	80
1:200 0	20	40	60	80

**HUNTER PILOT BIOREFINERY
OFFICE FITOUT**
LOT 22, DP 1131270, CARRAMERE ROAD
MUSWELLBROOK, NSW, 2333


DRAARCHITECTS
Adrian Borsato NSW 4172 Warren Steele NSW 6526
44 Park Beach Road (PO Box 6425)
Coffs Harbour NSW 2450
(02) 6651 4905
draarchitects@draarchitects.com.au
www.draarchitects.com.au
ABN 12 096 929 387

DRA Architects Pty Ltd accept no responsibility for
the usability, completeness, or accuracy of the data
transferred electronically. Recipients should, when
necessary, request a hard copy version for
verification. Use figured dimension in preference to
scale. All dimensions to be verified on site.
© Copyright
These drawings and designs and the copyright thereof
are the property of DRA Architects Pty Ltd and must
not be used, retained or copied without the written
permission of DRA Architects Pty Ltd A.B.N. 12 096 929
387

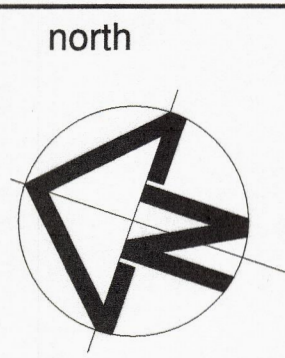

Drawing: **GROUND FLOOR PLAN**

scale 1 : 100 plotted 19/03/2019 job No 18026 drawing number A02 revision D
approved WS drawn AF

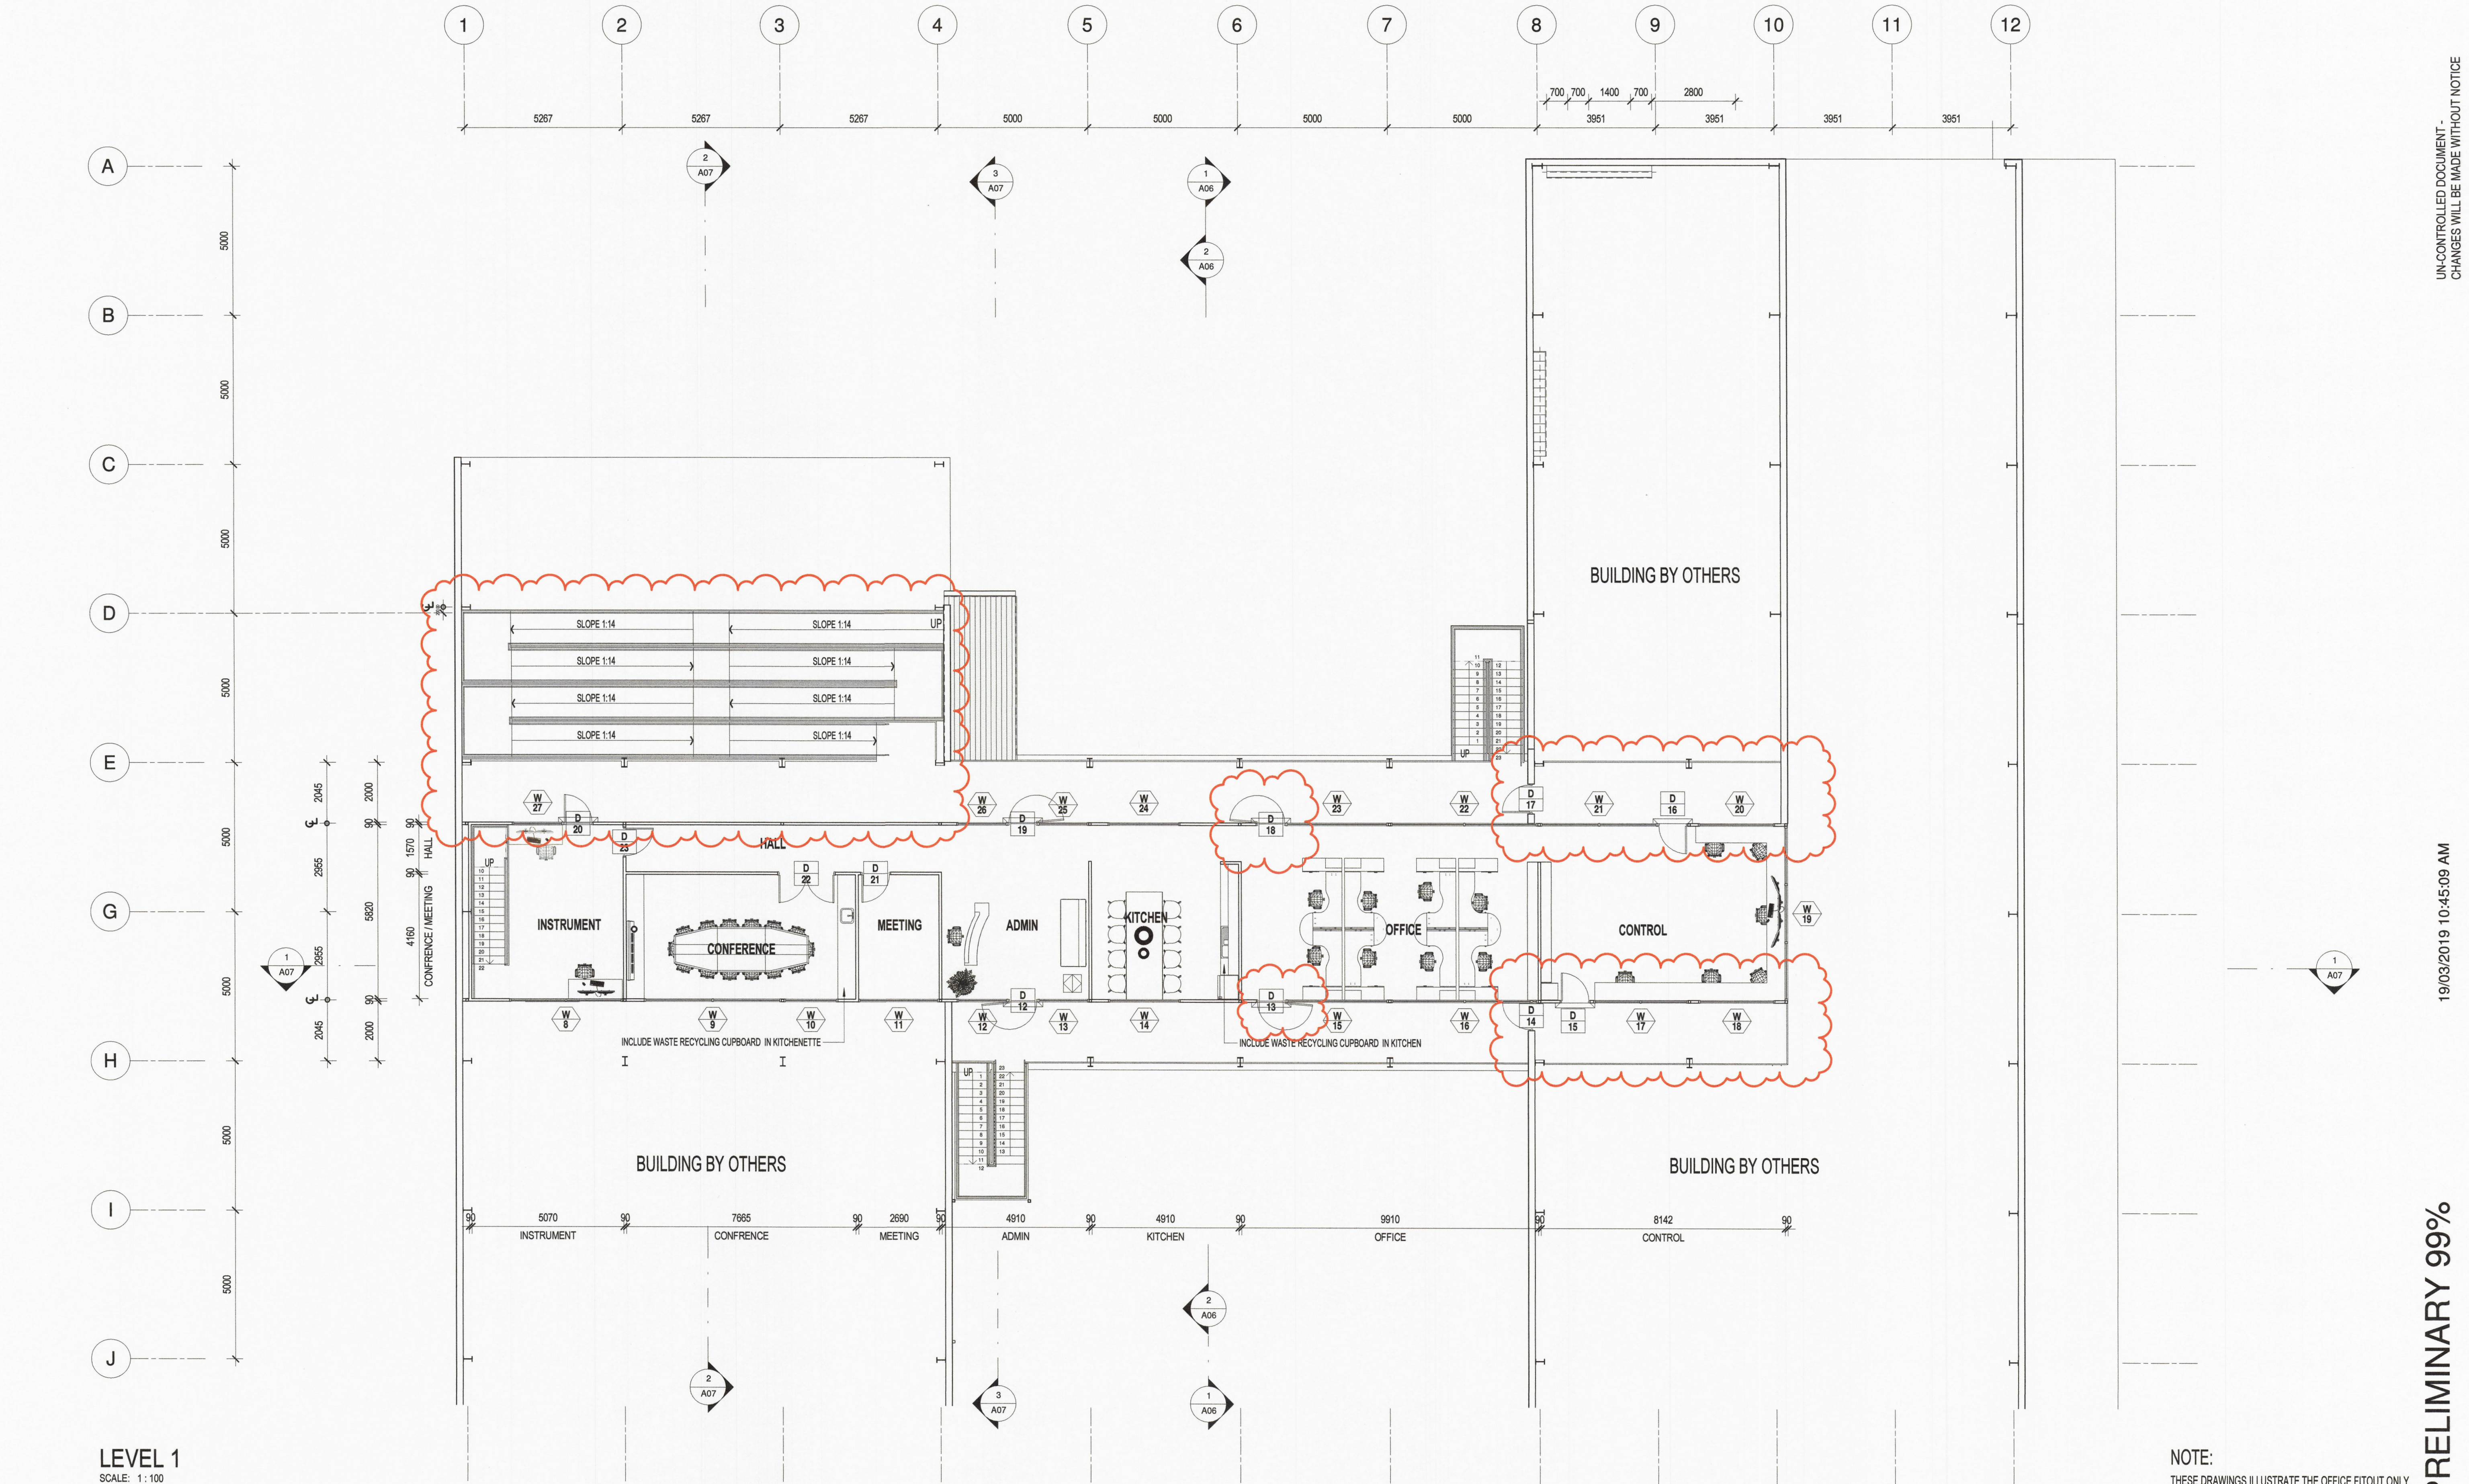

HUNTER PILOT BIOREFINERY OFFICE FITOUT

LOT 22, DP 1131270, CARRAMERE ROAD
MUSWELLBROOK, NSW, 2333

DRAARCHITECTS

Adrian Borsato NSW 4172 Warren Steele NSW 6526

44 Park Beach Road (PO Box 6425)
Coffs Harbour NSW 2450
(02) 6651 4905
dra@draarchitects.com.au
www.draarchitects.com.au




DRA Architects Pty Ltd accept no responsibility for the usability, completeness, or accuracy of the data transferred electronically. Recipients should, when necessary, request a hard copy version for verification. Use figured dimension in preference to scale. all dimensions to be verified on site.

© Copyright

These drawings and designs and the copyright thereof are the property of DRA Architects Pty Ltd and must not be used, retained or copied without the written permission of DRA Architects Pty Ltd A.B.N. 120 9692 9387

north

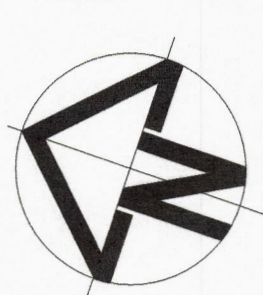

Drawing:

FIRST FLOOR PLAN

scale

1 : 100

plotted

19/03/2019

job No

18026

drawing number

A03

revision

D


approved

WS


drawn

AF

D	19/03/19	99% PRELIMINARY REVISION; RAMP ADDED, WALKWAYS ADDED, WINDOW AND DOOR LOCATIONS CHANGED	AF	WS
C	29/08/18	PREVIOUS DEVELOPMENT APPLICATION	AF	WS
revision	date	details	initials	checked
APPROVED	DESIGN MANAGER	DATE		
1:100 0	10	20	30	40
1:200 0	20	40	60	80
				100
				200

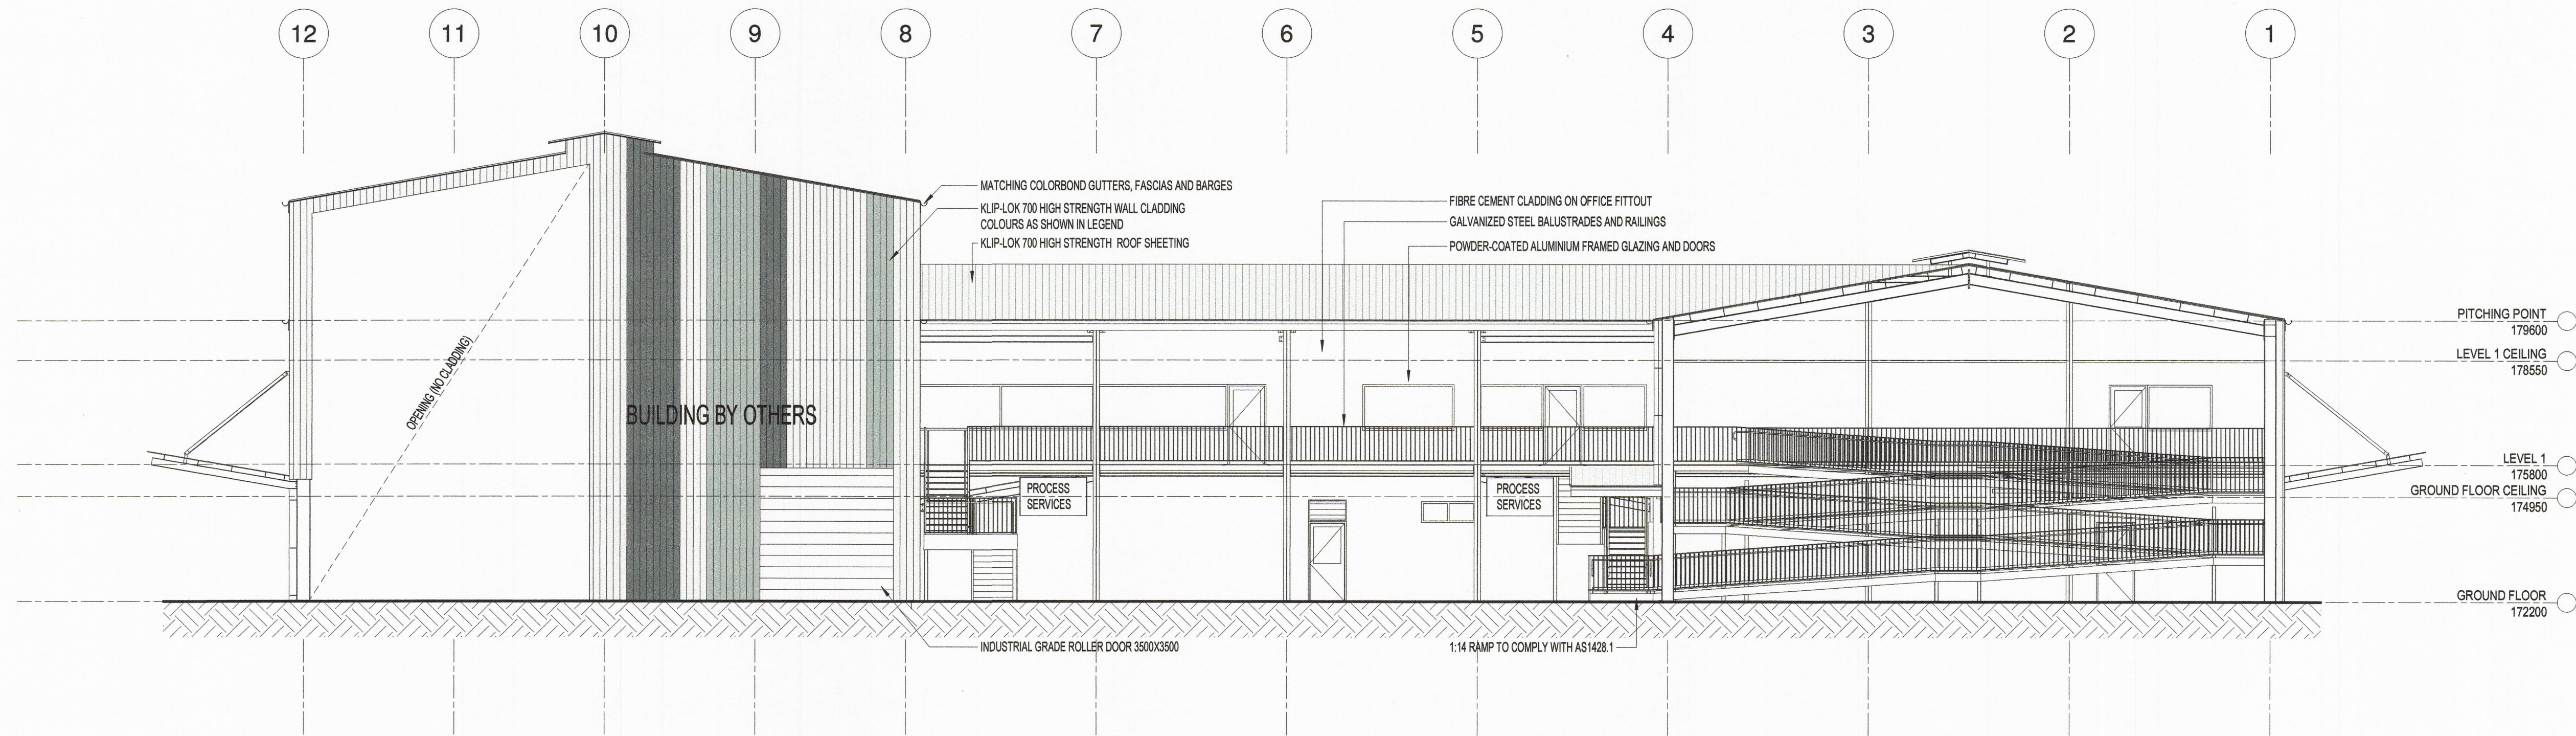

EAST ELEVATION
SCALE: 1:100

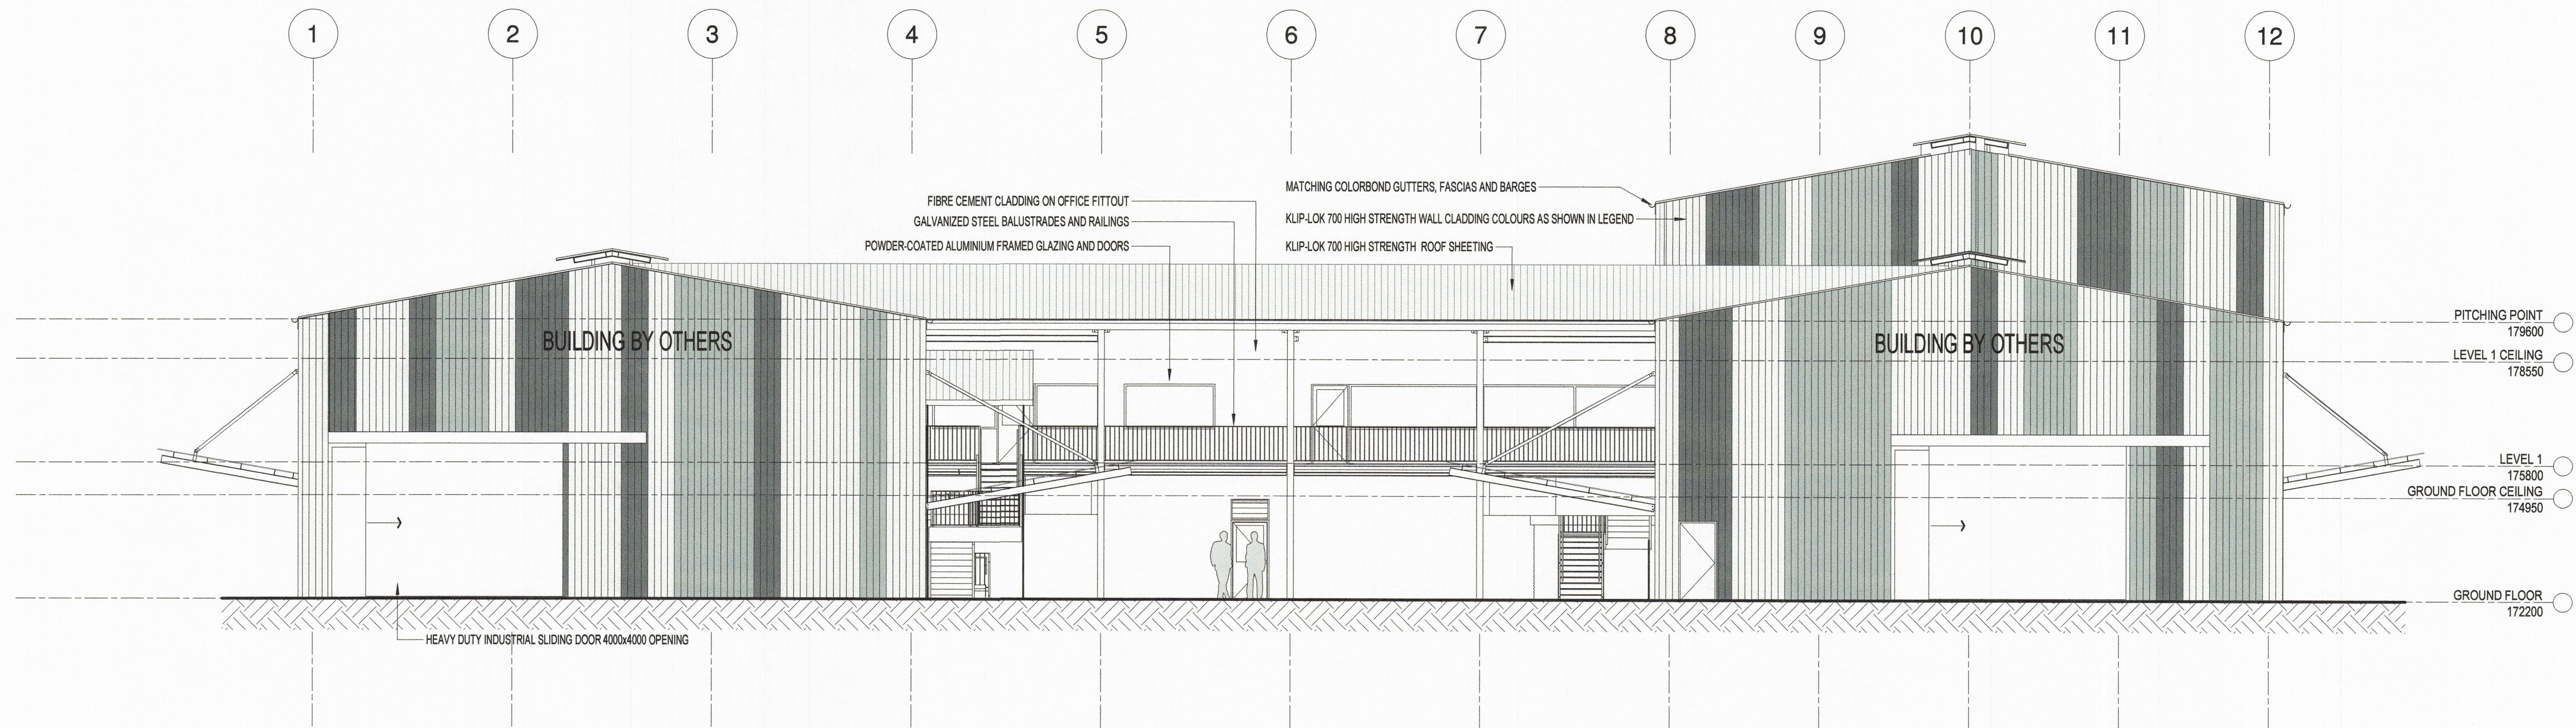

WEST ELEVATION
SCALE: 1:100

CLADDING LEGEND

- POLYCARBONATE
- SURFMIST
- SHALE GREY
- WINDSPRAY

NOTE:
THESE DRAWINGS ILLUSTRATE THE OFFICE FITOUT ONLY.
THE REST OF THE DEVELOPMENT HAS BEEN INCLUDED ON
THESE DRAWINGS FOR CONTEXT PURPOSES.

D	19/03/19	99% PRELIMINARY REVISION; RAMP ADDED, EXTERNAL CLADDING DESIGN, FIRST FLOOR LOWERED, WINDOW AND DOOR LOCATIONS CHANGED, BUILDING BY OTHERS DOORS AND OPENINGS SHOWN	AF	WS
C	29/08/18	PREVIOUS DEVELOPMENT APPLICATION	AF	WS
revision	date	details	initials	checked
APPROVED	DESIGN MANAGER	DATE	/ /	
1:100 0	10	20	30	40
A1 @	20	40	60	80
1:200 0	20	40	60	80

HUNTER PILOT BIOREFINERY
OFFICE FITOUT
LOT 22, DP 1131270, CARRAMERE ROAD
MUSWELLBROOK, NSW, 2333


DRAARCHITECTS
Adrian Borsato NSW 4172 Warren Steele NSW 6526
44 Park Beach Road (PO Box 6425)
Coffs Harbour NSW 2450
(02) 6651 4905
dra@draarchitects.com.au
www.draarchitects.com.au
ABN 12 096 929 387

DRA Architects Pty Ltd accept no responsibility for
the usability, completeness, or accuracy of the data
transferred electronically. Recipients should, when
necessary, request a hard copy version for
verification. Use figured dimension in preference to
scale. all dimensions to be verified on site.
© Copyright
These drawings and designs and the copyright thereof
are the property of DRA Architects Pty Ltd and must
not be used, retained or copied without the written
permission of DRA Architects Pty Ltd A.B.N. 120 9692
9387


north

Drawing: ELEVATIONS

scale	1 : 100	plotted	19/03/2019	job No	drawing number	revision
approved	WS	drawn	AF	18026	A04	D

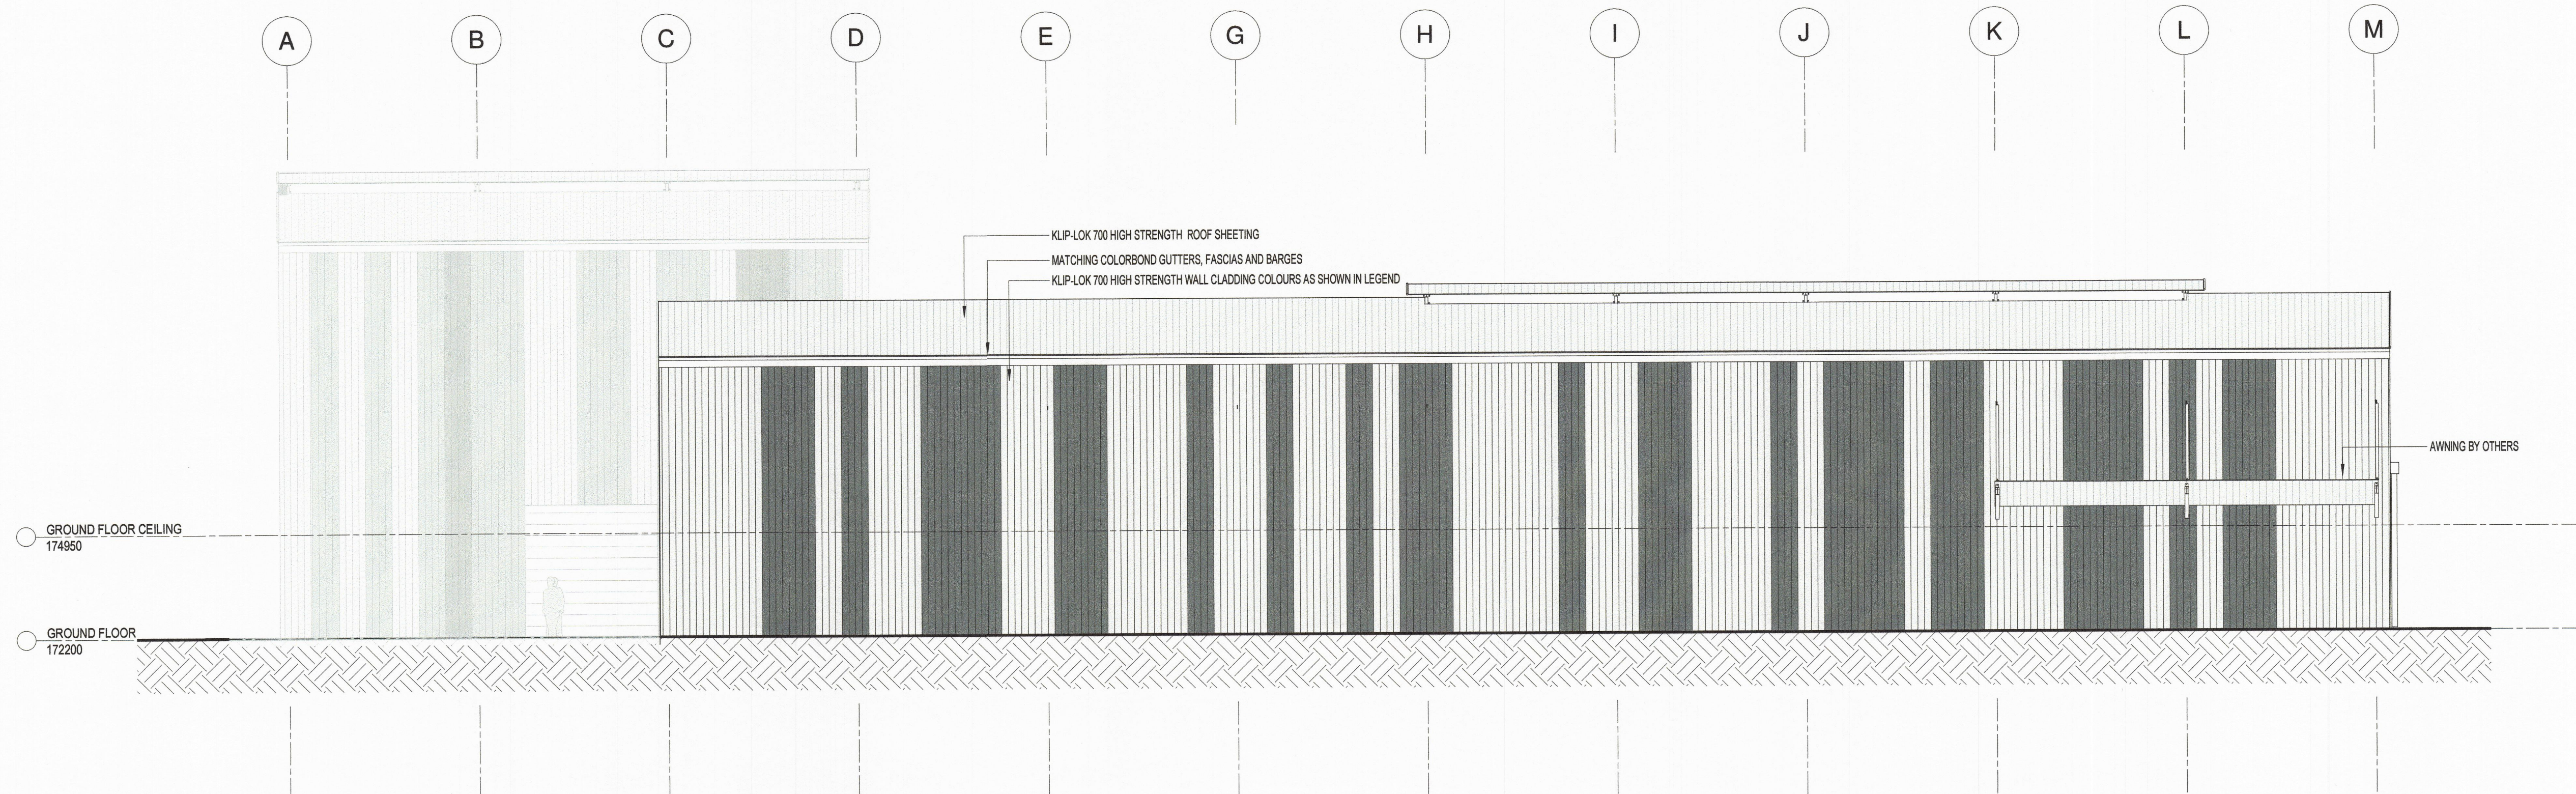

NORTH ELEVATION
SCALE: 1 : 100

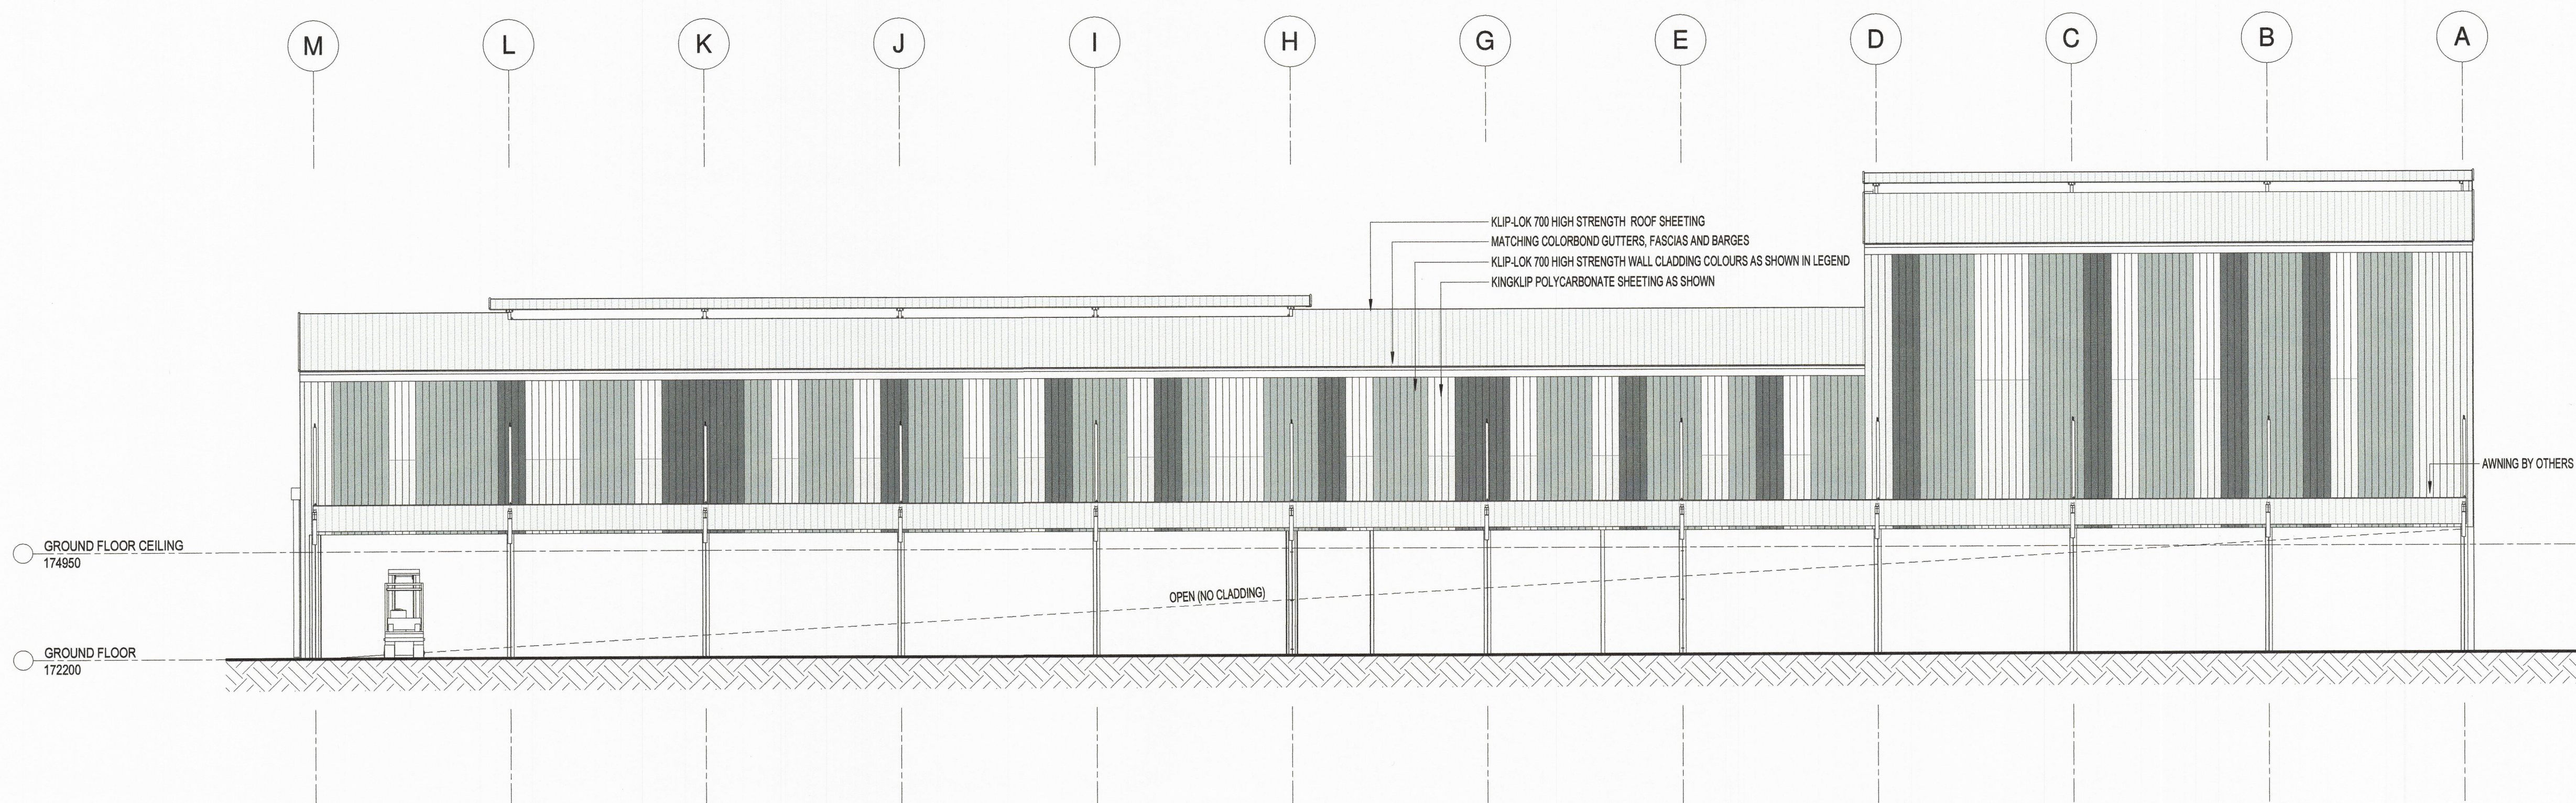

SOUTH ELEVATION
SCALE: 1 : 100

CLADDING LEGEND

- POLYCARBONATE
- SURFMIST
- SHALE GREY
- WINDSPRAY

NOTE:
THESE DRAWINGS ILLUSTRATE THE OFFICE FITOUT ONLY.
THE REST OF THE DEVELOPMENT HAS BEEN INCLUDED ON
THESE DRAWINGS FOR CONTEXT PURPOSES.

D	19/03/19	99% PRELIMINARY REVISION; EXTERNAL CLADDING DESIGN, FIRST FLOOR LOWERED, BUILDING BY OTHERS DOORS AND OPENINGS SHOWN	AF	WS
C	29/08/18	PREVIOUS DEVELOPMENT APPLICATION	AF	WS
revision	date	details	initials	checked
APPROVED	DESIGN MANAGER		DATE	
1:100 0	10	20	30	40
A1 @	20	40	60	80
1:200 0	20	40	60	80

HUNTER PILOT BIOREFINERY OFFICE FITOUT

LOT 22, DP 1131270, CARRAMERE ROAD
MUSWELLBROOK, NSW, 2333

DRAARCHITECTS

Adrian Borsato NSW 4172 Warren Steele NSW 6526

44 Park Beach Road (PO Box 6425)
Coffs Harbour NSW 2450
(02) 6651 4905
dra@draarchitects.com.au
www.draarchitects.com.au

ABN 12 096 929 387

DRA Architects Pty Ltd accept no responsibility for the usability, completeness, or accuracy of the data transferred electronically. Recipients should, when necessary, request a hard copy version for verification. Use figured dimension in preference to scale. all dimensions to be verified on site.

© Copyright

These drawings and designs and the copyright thereof are the property of DRA Architects Pty Ltd and must not be used, retained or copied without the written permission of DRA Architects Pty Ltd A.B.N. 12 096 929 387

north

Drawing:

ELEVATIONS

scale
approved

1 : 100
WS

plotted
drawn

19/03/2019
AF

job No
18026

drawing number
A05

revision
D