


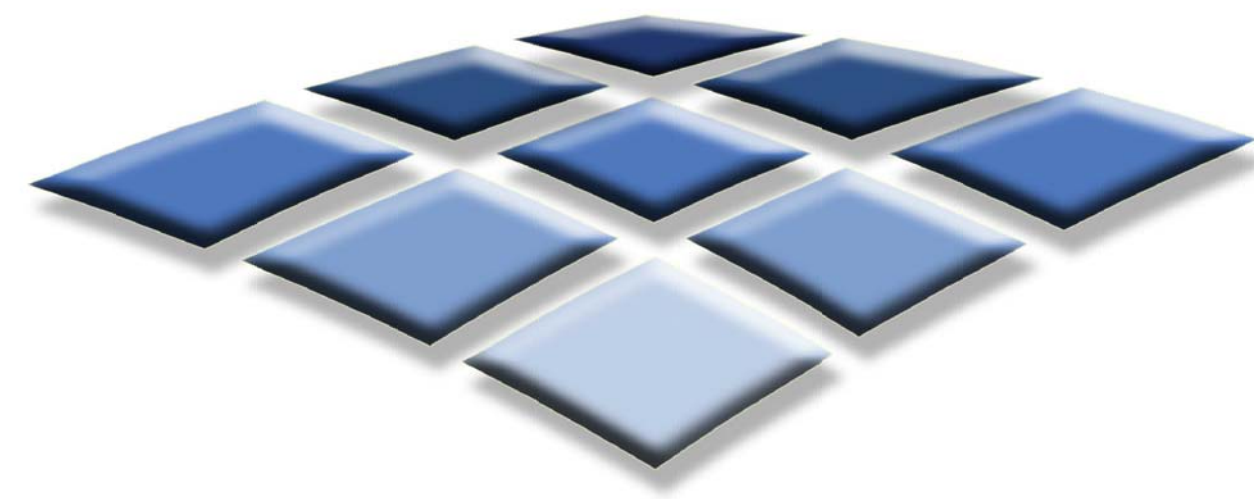


CivilTech
Consulting Engineers

● Subdivision Design ● Civil Engineering ● Town Planning ● Project Management

**AIRPORT BOULEVARD
CONCEPT ENGINEERING PLANS
North Creek Road, Ballina**
for
BALLINA SHIRE COUNCIL

LOCALITY PLAN:

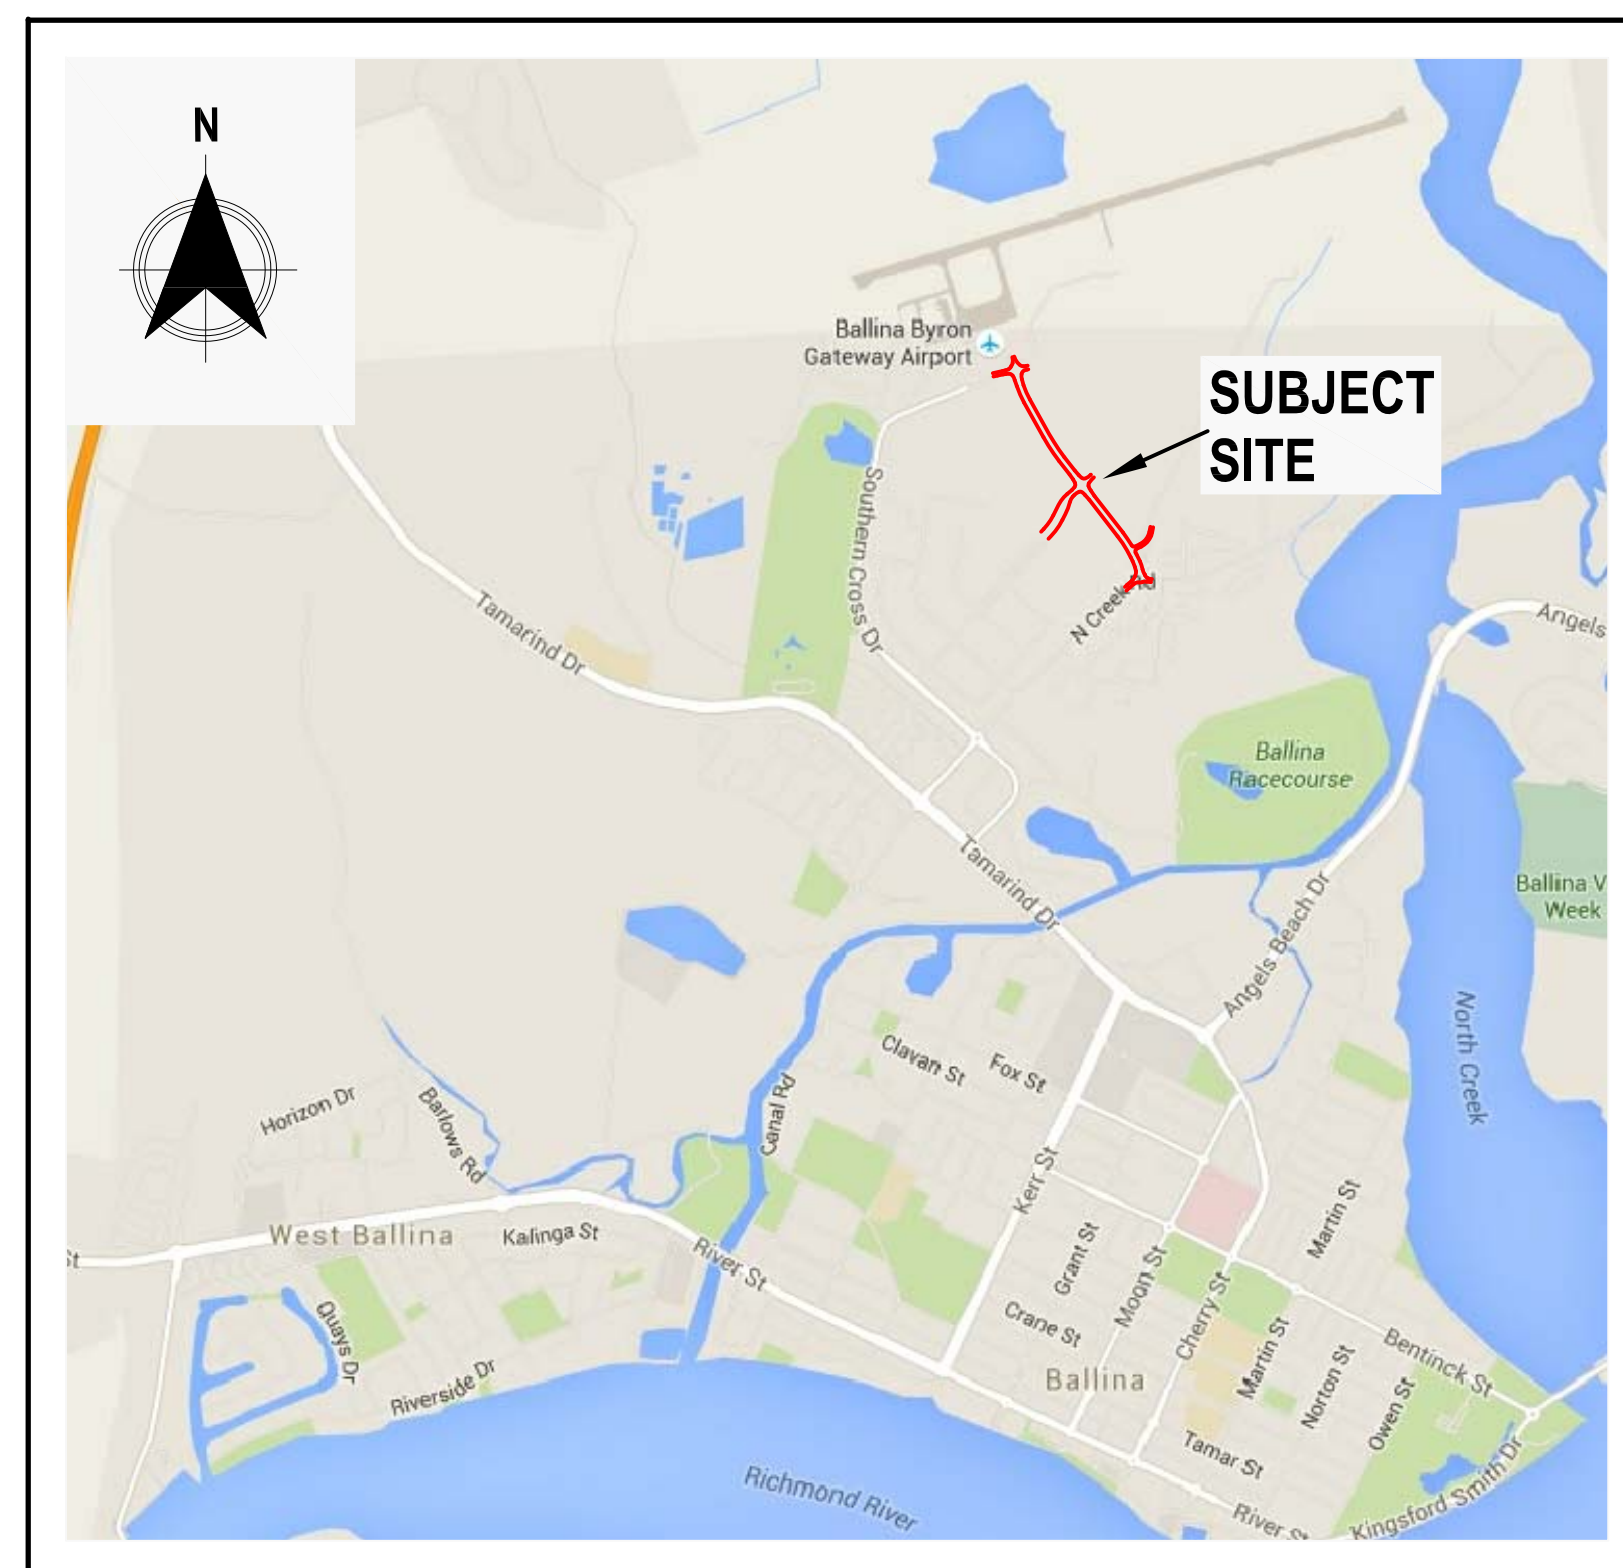


DRAWING INDEX:

SHEET 1	DA1	COVER SHEET
SHEET 2	DA2	SITE PLAN WITH AERIAL OVERLAY
SHEET 3	DA3	ROADWORKS & DRAINAGE CONCEPT PLAN (NORTH)
SHEET 4	DA4	ROADWORKS & DRAINAGE CONCEPT PLAN (SOUTH)
SHEET 5	DA5	ROADWORKS & DRAINAGE CONCEPT PLAN (BOEING AVE.)
SHEET 6	DA6	LINK ROAD LONG SECTION
SHEET 7	DA7	LINK ROAD LONG SECTION
SHEET 8	DA8	LINK ROAD CROSS SECTIONS
SHEET 9	DA9	LINK ROAD CROSS SECTIONS
SHEET 10	DA10	BOEING AVE. ROAD LONG SECTION
SHEET 11	DA11	BOEING AVE. CROSS SECTIONS
SHEET 12	DA12	CORKS LANE LONG & CROSS SECTIONS

ROADS & DRAINAGE
REF CONCEPT ENGINEERING PLANS
INDEX SHEET
15161-DA1B

March 2017

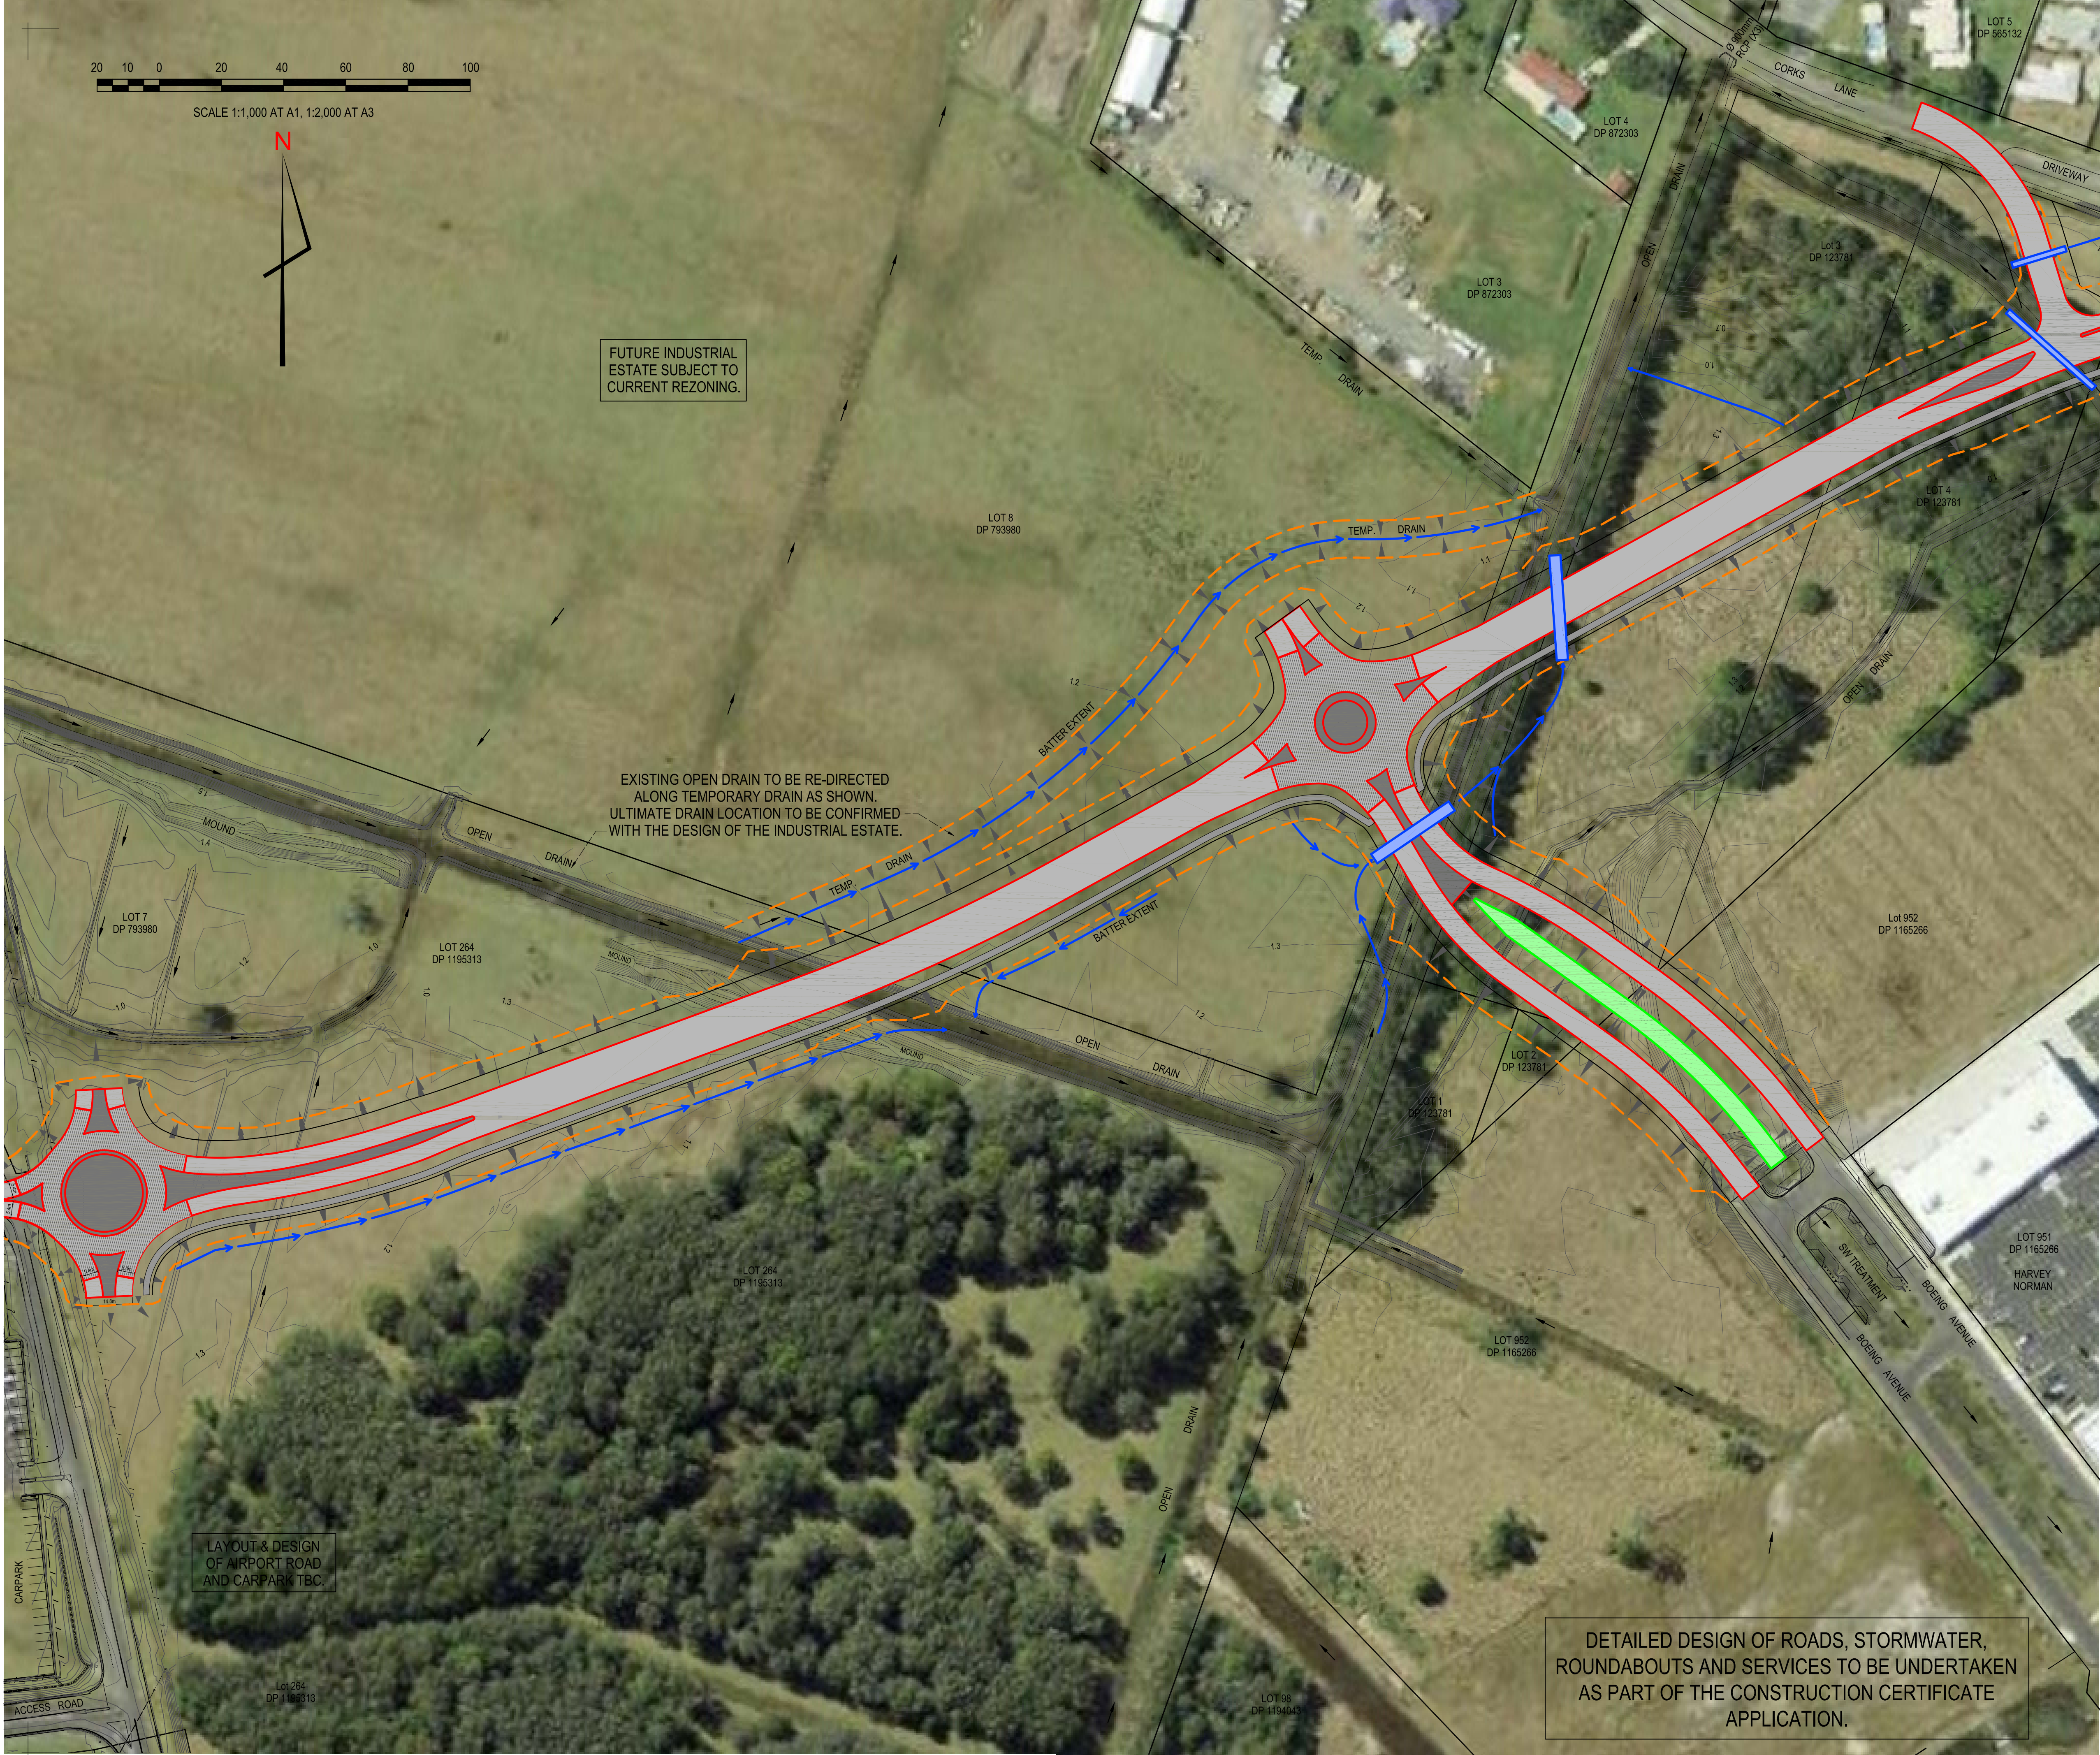

- LEGEND**
- PROPERTY BOUNDARIES
 - GRASSED SWALE
 - EXTENT OF EARTHWORKS
 - BITUMEN ROAD (PROPOSED)
 - CONCRETE ISLAND & MEDIANS (PROPOSED)
 - CONCRETE ROUNDABOUT (PROPOSED)
 - STORMWATER TREATMENT (PROPOSED)
 - PIPE CULVERT / BOX CULVERT (PROPOSED)


B	FOR SUBMISSION	WF	WF	02.03.2017	
A	FOR DISCUSSION	WF	WF	30.11.2015	
Iss	Description	Des	Drw	Date	Appd
© COPYRIGHT The concepts and information contained in this document are the Copyright of CivilTech Consulting Engineers. Use or duplication of this document in part or in full without written permission of CivilTech Consulting Engineers constitutes infringement of copyright. DRAWING STATUS: Unless there is an approved signature in the space provided, this plan is not verified. CAUTION: The information shown on this plan may be insufficient for some types of detailed design. CivilTech Consulting Engineers should be consulted as to the suitability of the information shown herein prior to the commencement of any works based on this plan.					

BALLINA SHIRE COUNCIL
PROPOSED AIRPORT LINK ROAD
CONCEPT ENGINEERING PLANS FOR REF
NORTH CREEK ROAD, BALLINA

PROPOSED SITE PLAN WITH
AERIAL OVERLAY
EXISTING 0.1m CONTOURS

Scale: 1:1000 at A1, 1:2000 at A3 CAD file: 15161-DA2B.dwg
Datum: AHD CivilCAD file: 15161-ENG.ccx



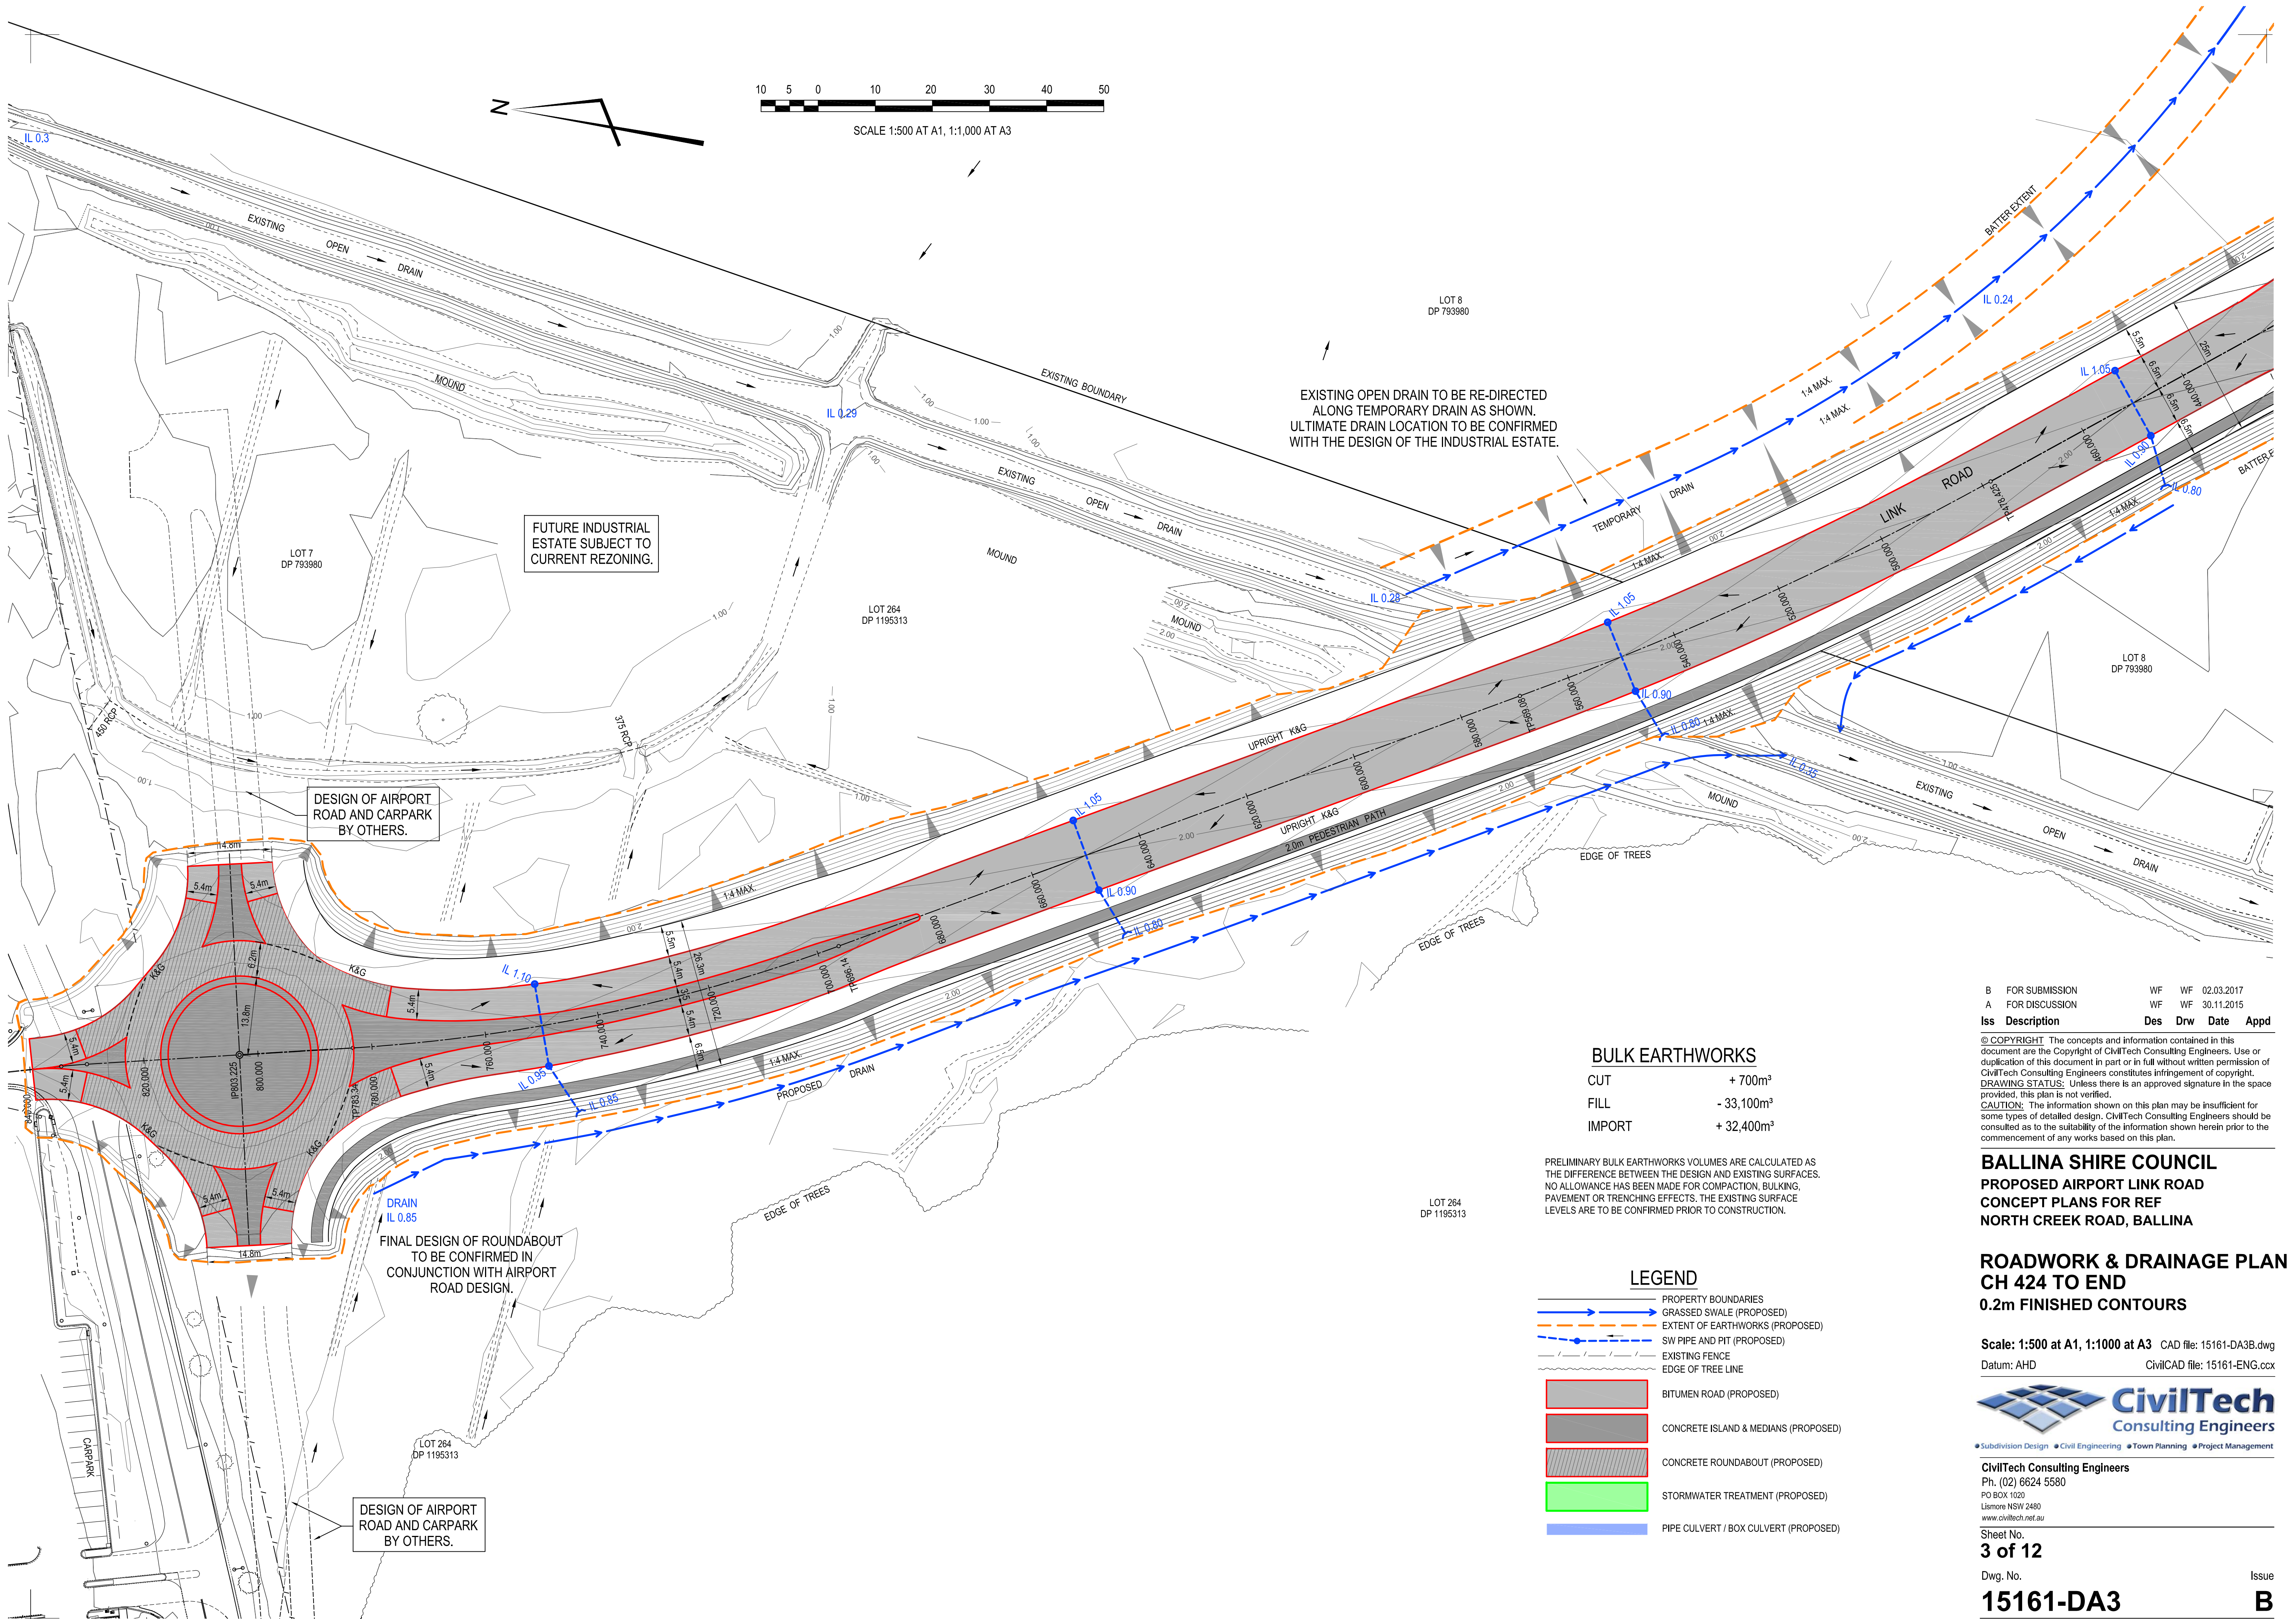

BULK EARTHWORKS

CUT	+ 700m³
FILL	- 33,100m³
IMPORT	+ 32,400m³

PRELIMINARY BULK EARTHWORKS VOLUMES ARE CALCULATED AS THE DIFFERENCE BETWEEN THE DESIGN AND EXISTING SURFACES. NO ALLOWANCE HAS BEEN MADE FOR COMPACTION, BULKING, PAVEMENT OR TRENCHING EFFECTS. THE EXISTING SURFACE LEVELS ARE TO BE CONFIRMED PRIOR TO CONSTRUCTION.

LEGEND

- PROPERTY BOUNDARIES
- GRASSSED SWALE (PROPOSED)
- EXTENT OF EARTHWORKS (PROPOSED)
- SW PIPE AND PIT (PROPOSED)
- EXISTING FENCE
- EDGE OF TREE LINE
- BITUMEN ROAD (PROPOSED)
- CONCRETE ISLAND & MEDIANS (PROPOSED)
- CONCRETE ROUNDABOUT (PROPOSED)
- STORMWATER TREATMENT (PROPOSED)
- PIPE CULVERT / BOX CULVERT (PROPOSED)

B	FOR SUBMISSION	WF	WF	02.03.2017	
A	FOR DISCUSSION	WF	WF	30.11.2015	
Iss	Description	Des	Drw	Date	Appd

© COPYRIGHT The concepts and information contained in this document are the Copyright of CivilTech Consulting Engineers. Use or duplication of this document in part or in full without written permission of CivilTech Consulting Engineers constitutes infringement of copyright. DRAWING STATUS: Unless there is an approved signature in the space provided, this plan is not verified. CAUTION: The information shown on this plan may be insufficient for some types of detailed design. CivilTech Consulting Engineers should be consulted as to the suitability of the information shown herein prior to the commencement of any works based on this plan.



BALLINA SHIRE COUNCIL
PROPOSED AIRPORT LINK ROAD
CONCEPT PLANS FOR REF
NORTH CREEK ROAD, BALLINA

ROADWORK & DRAINAGE PLAN
CH 424 TO END
0.2m FINISHED CONTOURS

Scale: 1:500 at A1, 1:1000 at A3 CAD file: 15161-DA3B.dwg
Datum: AHD CivilCAD file: 15161-ENG.ccx



CivilTech Consulting Engineers
Ph. (02) 6624 5580
PO BOX 1020
Lismore NSW 2480
www.civiltech.net.au

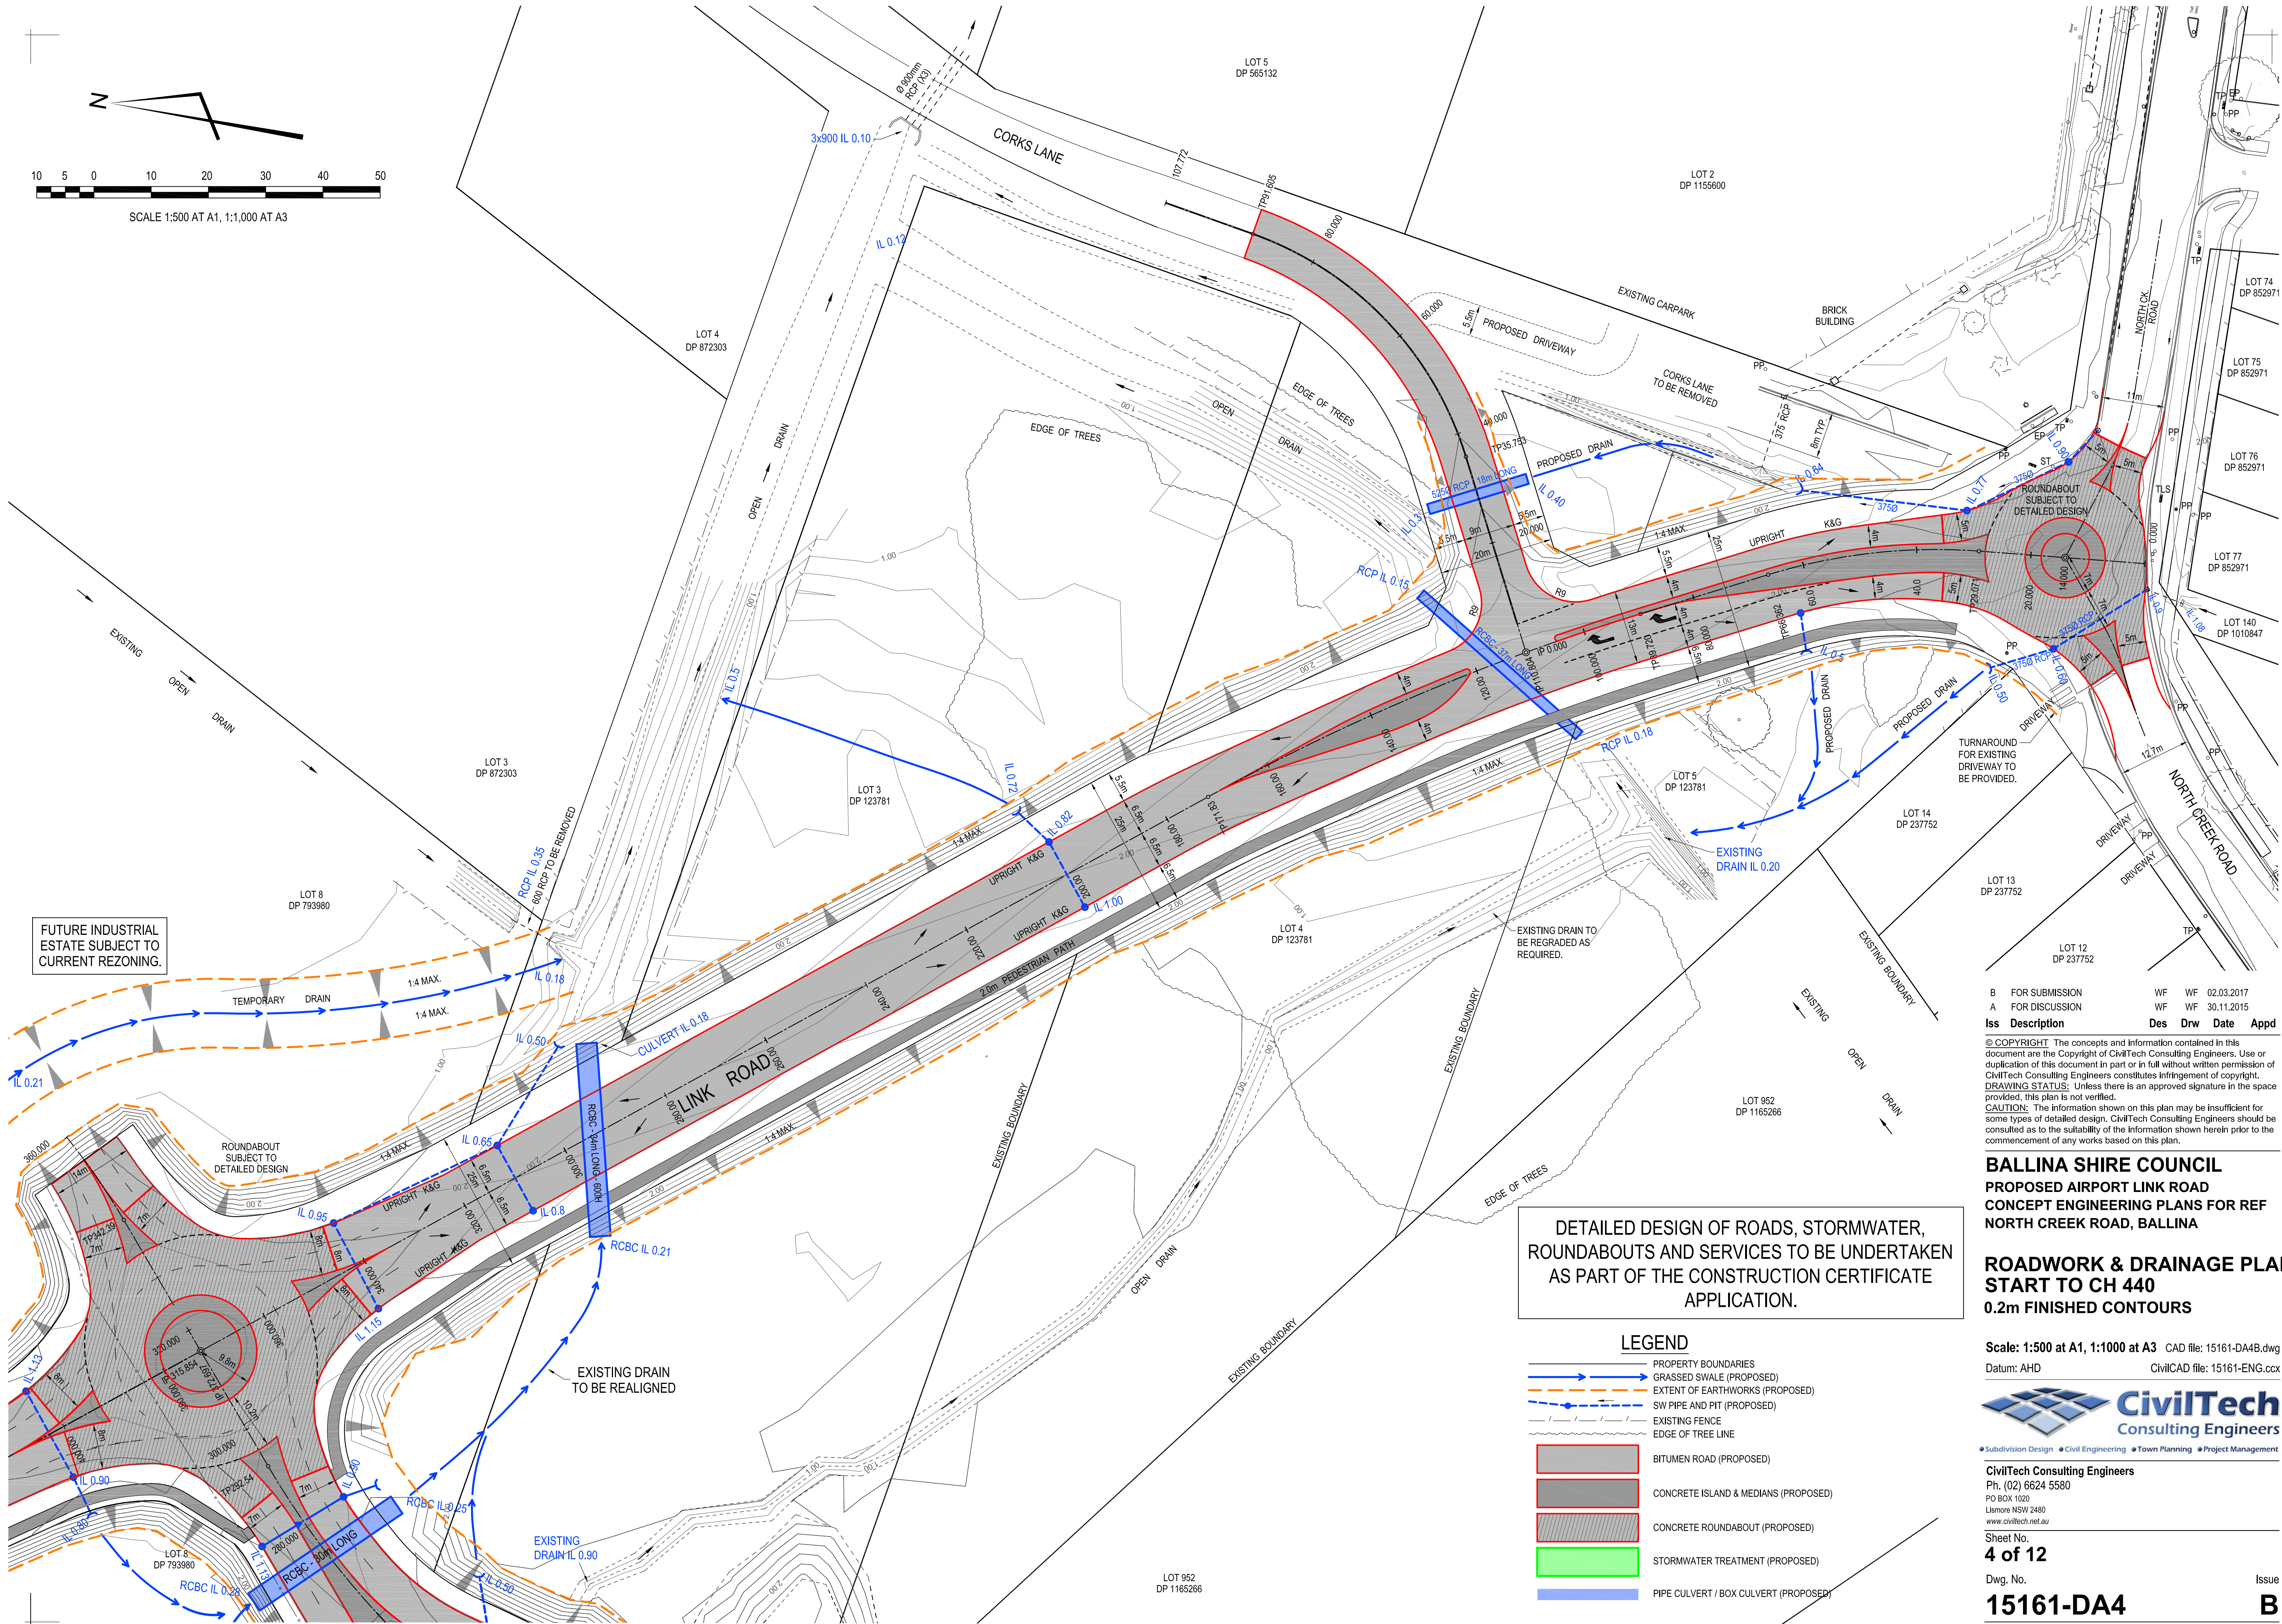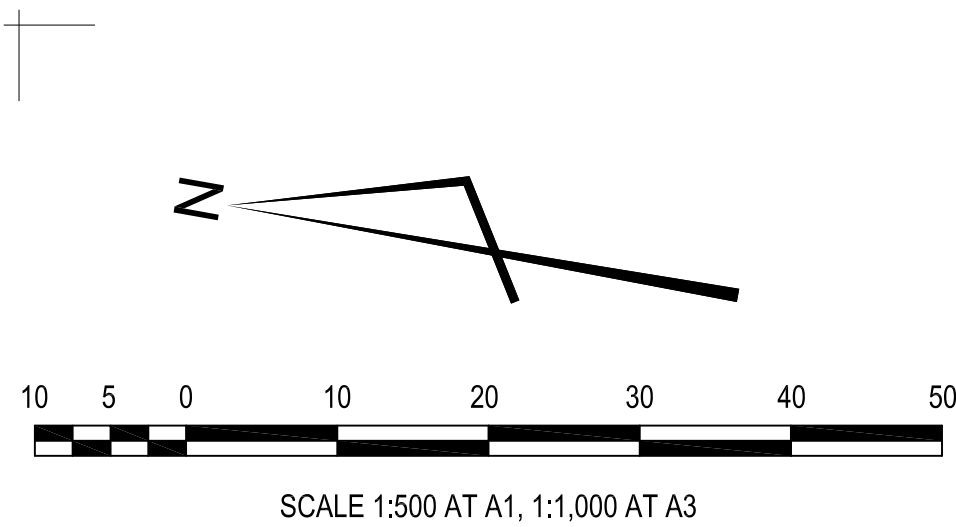

DETAILED DESIGN OF ROADS, STORMWATER, ROUNDABOUTS AND SERVICES TO BE UNDERTAKEN AS PART OF THE CONSTRUCTION CERTIFICATE APPLICATION.

- LEGEND**
- PROPERTY BOUNDARIES
 - GRASSED SWALE (PROPOSED)
 - EXTENT OF EARTHWORKS (PROPOSED)
 - SW PIPE AND PIT (PROPOSED)
 - EXISTING FENCE
 - EDGE OF TREE LINE
 - BITUMEN ROAD (PROPOSED)
 - CONCRETE ISLAND & MEDIANS (PROPOSED)
 - CONCRETE ROUNDABOUT (PROPOSED)
 - STORMWATER TREATMENT (PROPOSED)
 - PIPE CULVERT / BOX CULVERT (PROPOSED)

B	FOR SUBMISSION	WF	WF	02.03.2017	
A	FOR DISCUSSION	WF	WF	30.11.2015	
Iss	Description	Des	Drw	Date	Appd

© COPYRIGHT. The concepts and information contained in this document are the Copyright of CivilTech Consulting Engineers. Use or duplication of this document in part or in full without written permission of CivilTech Consulting Engineers constitutes infringement of copyright.
DRAWING STATUS: Unless there is an approved signature in the space provided, this plan is not verified.
CAUTION: The information shown on this plan may be insufficient for some types of detailed design. CivilTech Consulting Engineers should be consulted as to the suitability of the information shown herein prior to the commencement of any works based on this plan.

BALLINA SHIRE COUNCIL
PROPOSED AIRPORT LINK ROAD
CONCEPT ENGINEERING PLANS FOR REF
NORTH CREEK ROAD, BALLINA



ROADWORK & DRAINAGE PLAN
START TO CH 440
0.2m FINISHED CONTOURS

Scale: 1:500 at A1, 1:1000 at A3 CAD file: 15161-DA4B.dwg
Datum: AHD CivilCAD file: 15161-ENG.ccx



CivilTech Consulting Engineers
Ph. (02) 6624 5580
PO BOX 1020
Lismore NSW 2480
www.civiltech.net.au

Sheet No.
4 of 12
Dwg. No.
15161-DA4
Issue
B

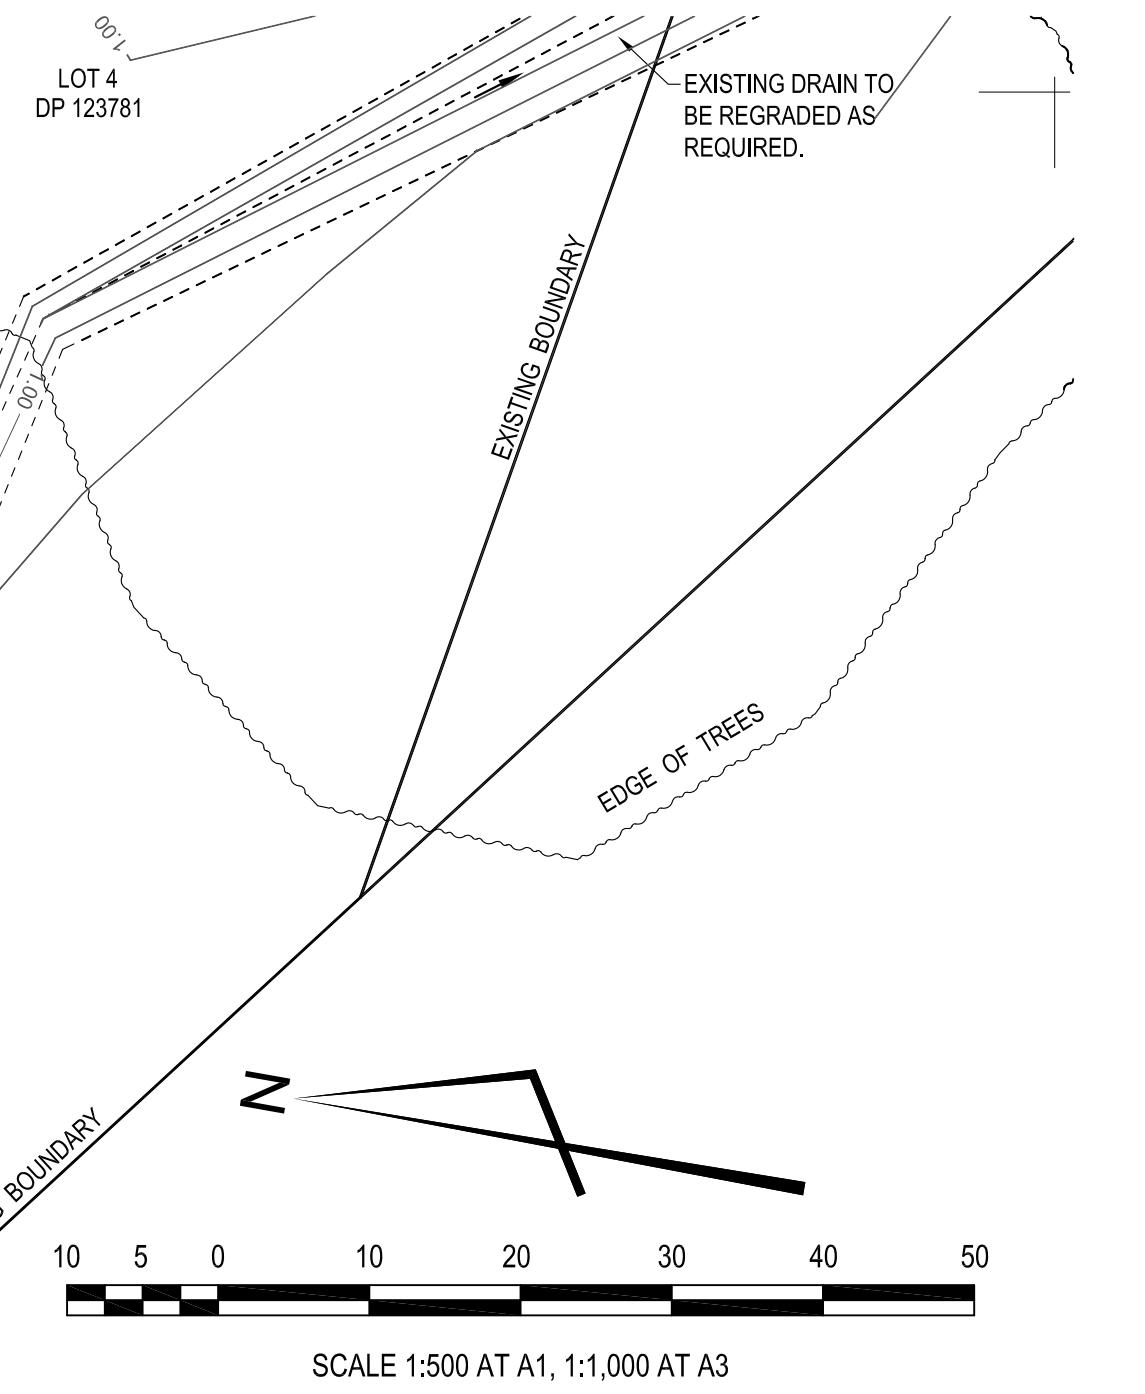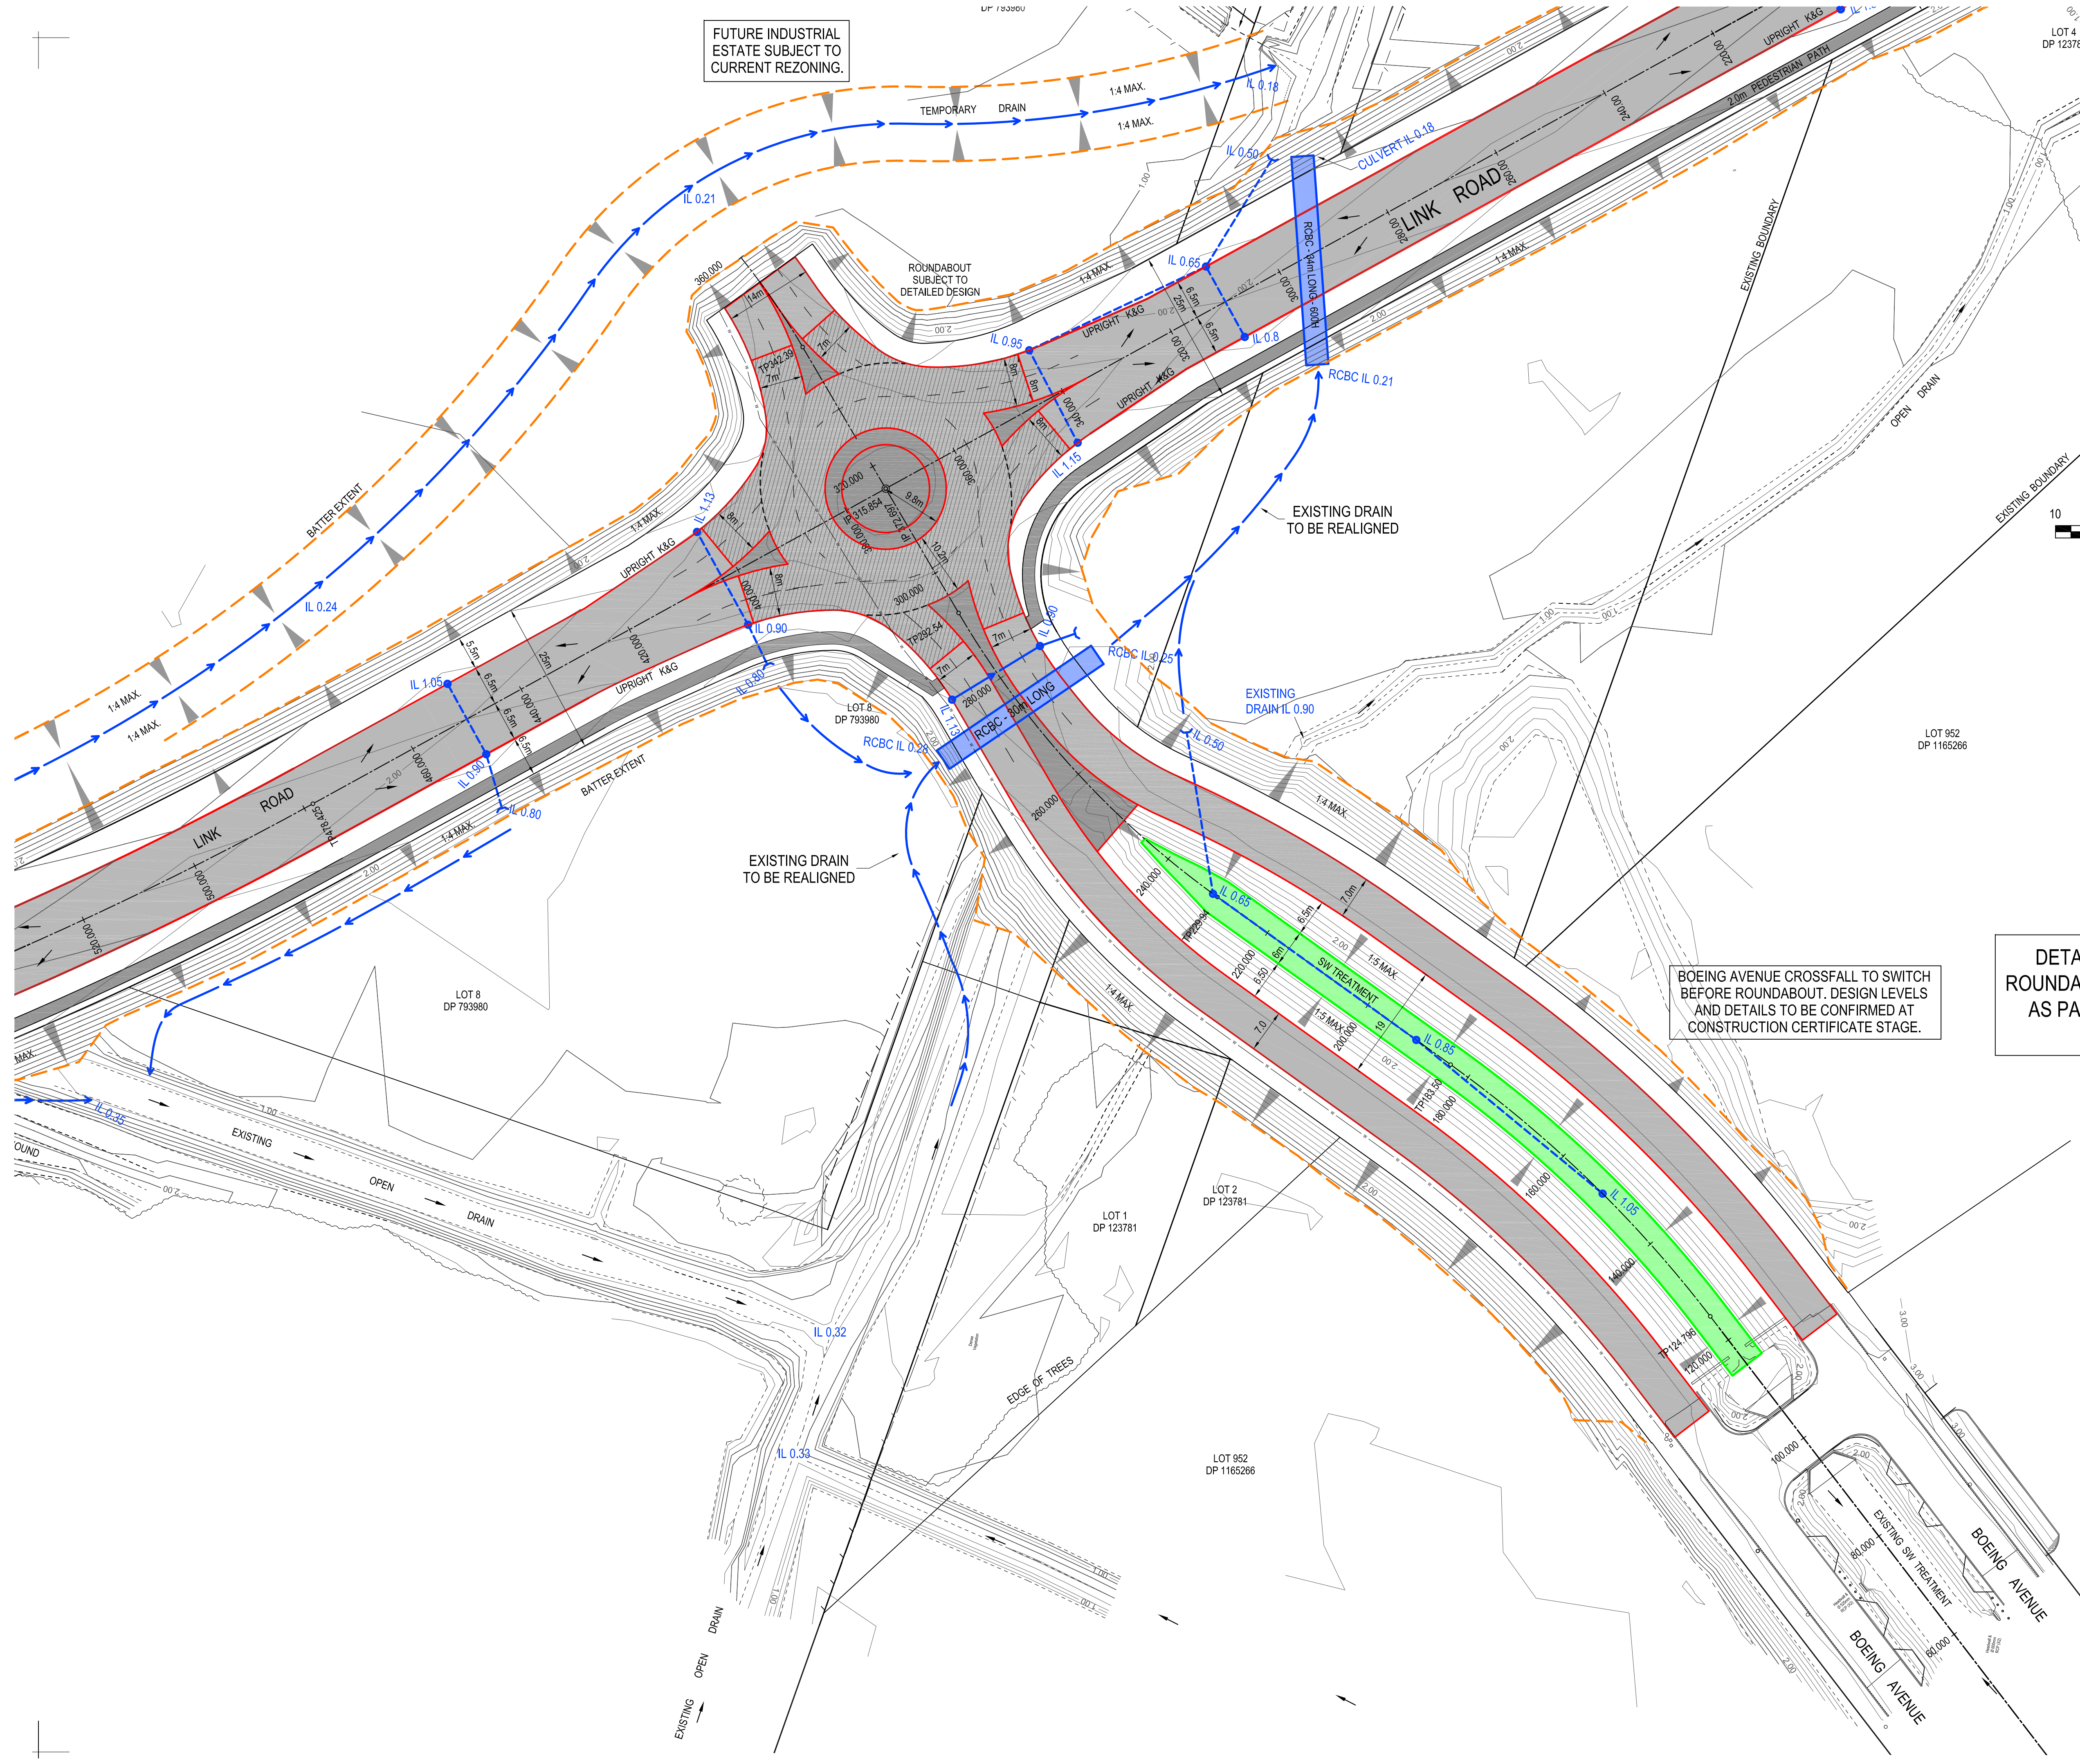

- LEGEND**
- PROPERTY BOUNDARIES
 - GRASSED SWALE (PROPOSED)
 - EXTENT OF EARTHWORKS (PROPOSED)
 - SW PIPE AND PIT (PROPOSED)
 - EXISTING FENCE
 - EDGE OF TREE LINE
 - BITUMEN ROAD (PROPOSED)
 - CONCRETE ISLAND & MEDIANS (PROPOSED)
 - CONCRETE ROUNDABOUT (PROPOSED)
 - STORMWATER TREATMENT (PROPOSED)
 - PIPE CULVERT / BOX CULVERT (PROPOSED)

DETAILED DESIGN OF ROADS, STORMWATER, ROUNDABOUTS AND SERVICES TO BE UNDERTAKEN AS PART OF THE CONSTRUCTION CERTIFICATE APPLICATION.

B	FOR SUBMISSION	WF	WF	02.03.2017	
A	FOR DISCUSSION	WF	WF	30.11.2015	
Iss	Description	Des	Drw	Date	Appd
© COPYRIGHT The concepts and information contained in this document are the Copyright of CivilTech Consulting Engineers. Use or duplication of this document in part or in full without written permission of CivilTech Consulting Engineers constitutes infringement of copyright. DRAWING STATUS: Unless there is an approved signature in the space provided, this plan is not verified. CAUTION: The information shown on this plan may be insufficient for some types of detailed design. CivilTech Consulting Engineers should be consulted as to the suitability of the information shown herein prior to the commencement of any works based on this plan.					

BALLINA SHIRE COUNCIL
PROPOSED AIRPORT LINK ROAD
CONCEPT ENGINEERING PLANS FOR REF
NORTH CREEK ROAD, BALLINA

ROADWORK & DRAINAGE PLAN
BOEING AVENUE
0.2m FINISHED CONTOURS

Scale: 1:500 at A1, 1:1000 at A3 CAD file: 15161-DA5B.dwg
Datum: AHD CivilCAD file: 15161-ENG.ccx



CivilTech
Consulting Engineers


Subdivision Design • Civil Engineering • Town Planning • Project Management

CivilTech Consulting Engineers
Ph. (02) 6624 5580
PO BOX 1020
Lismore NSW 2480
www.civiltech.net.au

Sheet No.
5 of 12


Dwg. No.
15161-DA5

Issue
B

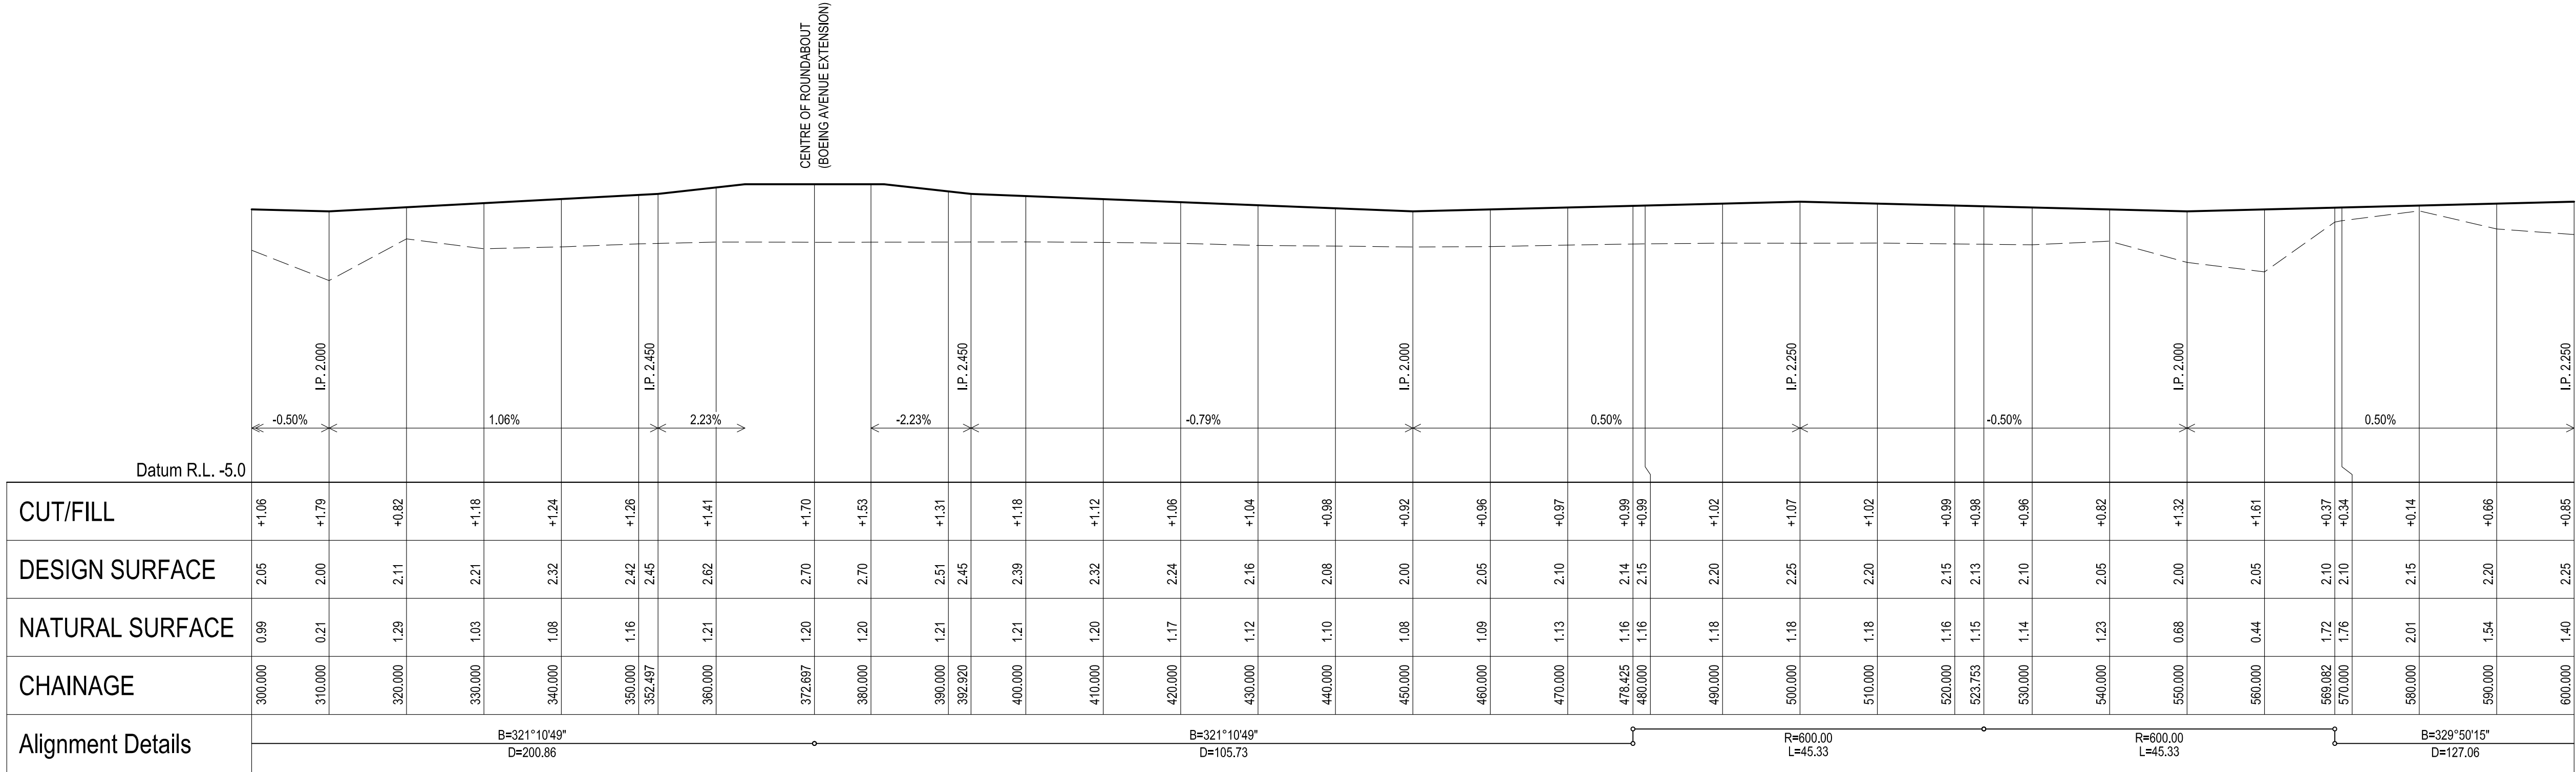

LINK ROAD LONG SECTION (cont'd from below)

Scale Horizontal 1:500 Vertical 1:100 at A1

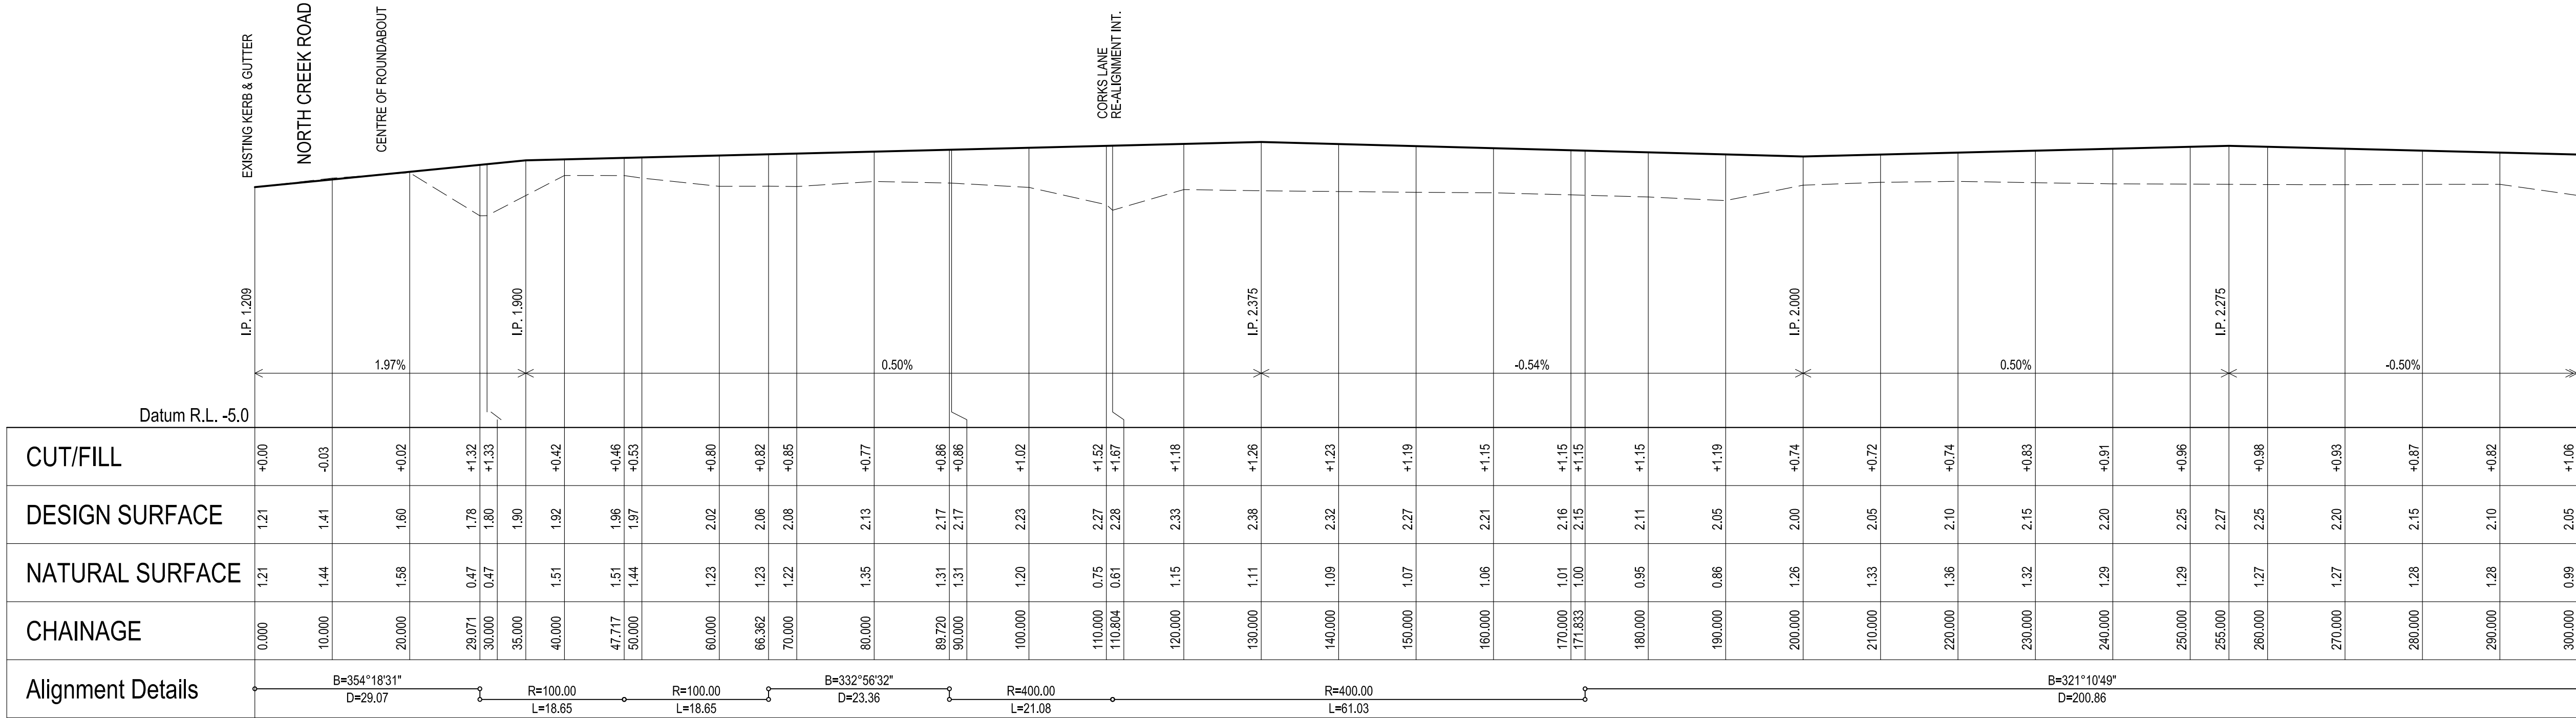

LINK ROAD LONG SECTION (cont'd above)

Scale Horizontal 1:500 Vertical 1:100 at A1

B	FOR SUBMISSION	WF	WF	02.03.2017
A	FOR DISCUSSION	WF	WF	30.11.2015
Iss	Description	Des	Drw	Date Appd

© COPYRIGHT The concepts and information contained in this document are the Copyright of CivilTech Consulting Engineers. Use or duplication of this document in part or in full without written permission of CivilTech Consulting Engineers constitutes infringement of copyright. DRAWING STATUS: Unless there is an approved signature in the space provided, this plan is not verified. CAUTION: The information shown on this plan may be insufficient for some types of detailed design. CivilTech Consulting Engineers should be consulted as to the suitability of the information shown herein prior to the commencement of any works based on this plan.

BALLINA SHIRE COUNCIL
PROPOSED AIRPORT LINK ROAD
CONCEPT ENGINEERING PLANS FOR REF
NORTH CREEK ROAD, BALLINA

LINK ROAD
LONG SECTIONS
START TO CH 600

Scale: As Shown at A1 CAD file: 15161-DA6B.dwg
Datum: AHD CivilCAD file: 15161-ENG.ccx





CivilTech Consulting Engineers
Ph. (02) 6624 5580
PO BOX 1020
Lismore NSW 2480
www.civiltech.net.au

Sheet No.
6 of 12

Dwg. No.
15161-DA6

Issue


B

  


CENTRE OF ROUNDABOUT

Scale Horizontal 1:500 Vertical 1:100 at A1


15161-DA7 **B**

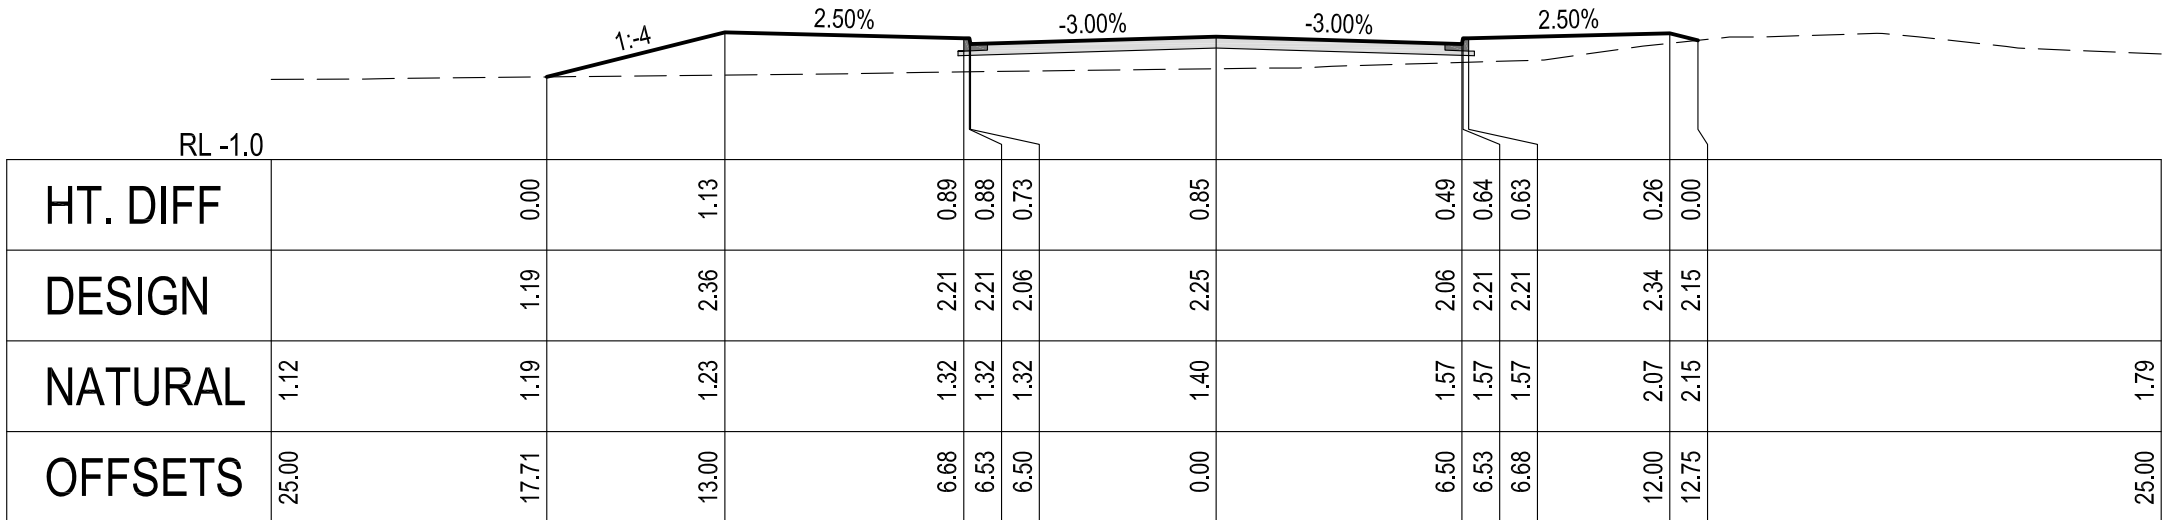


600.000

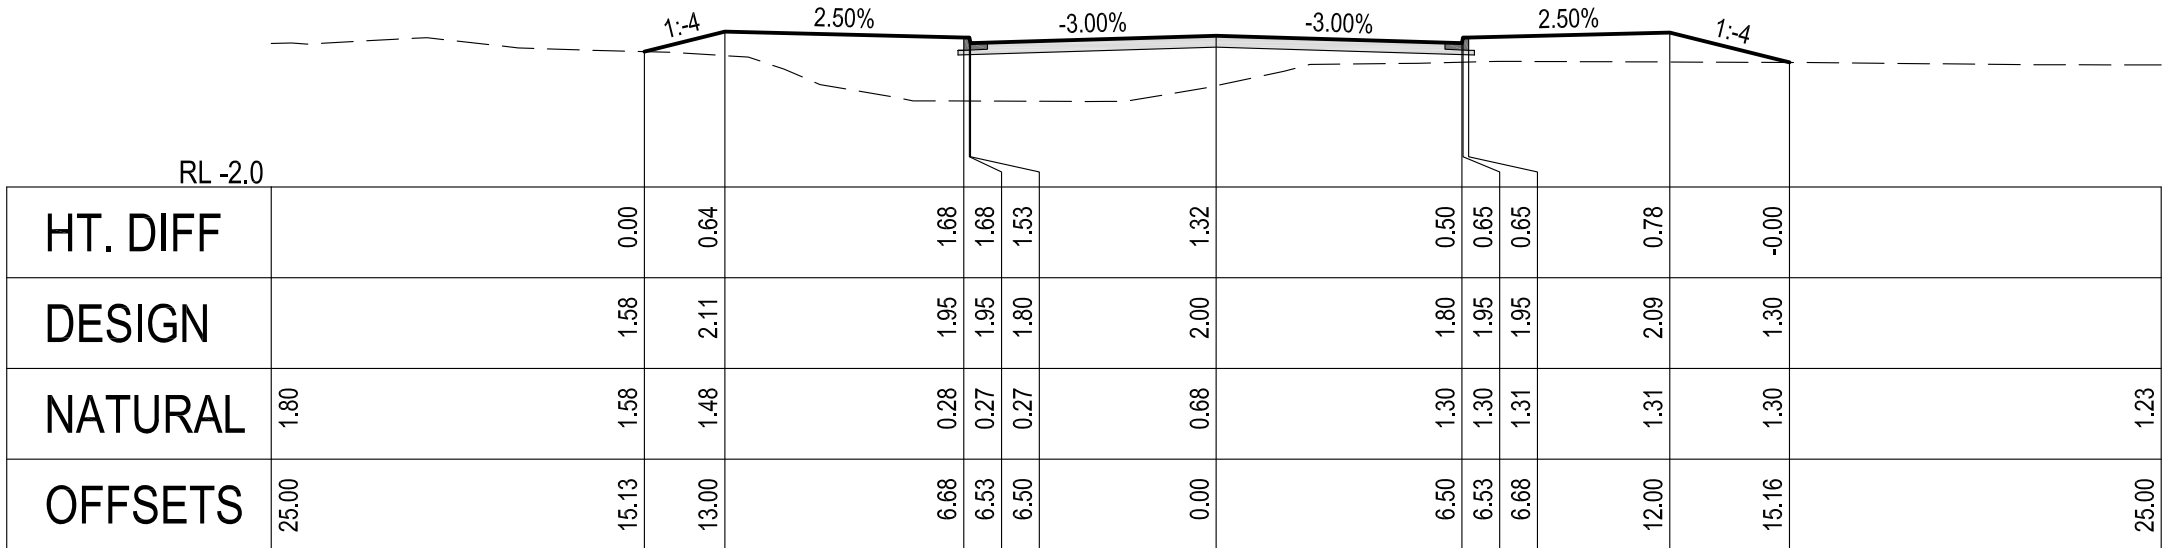


550.000

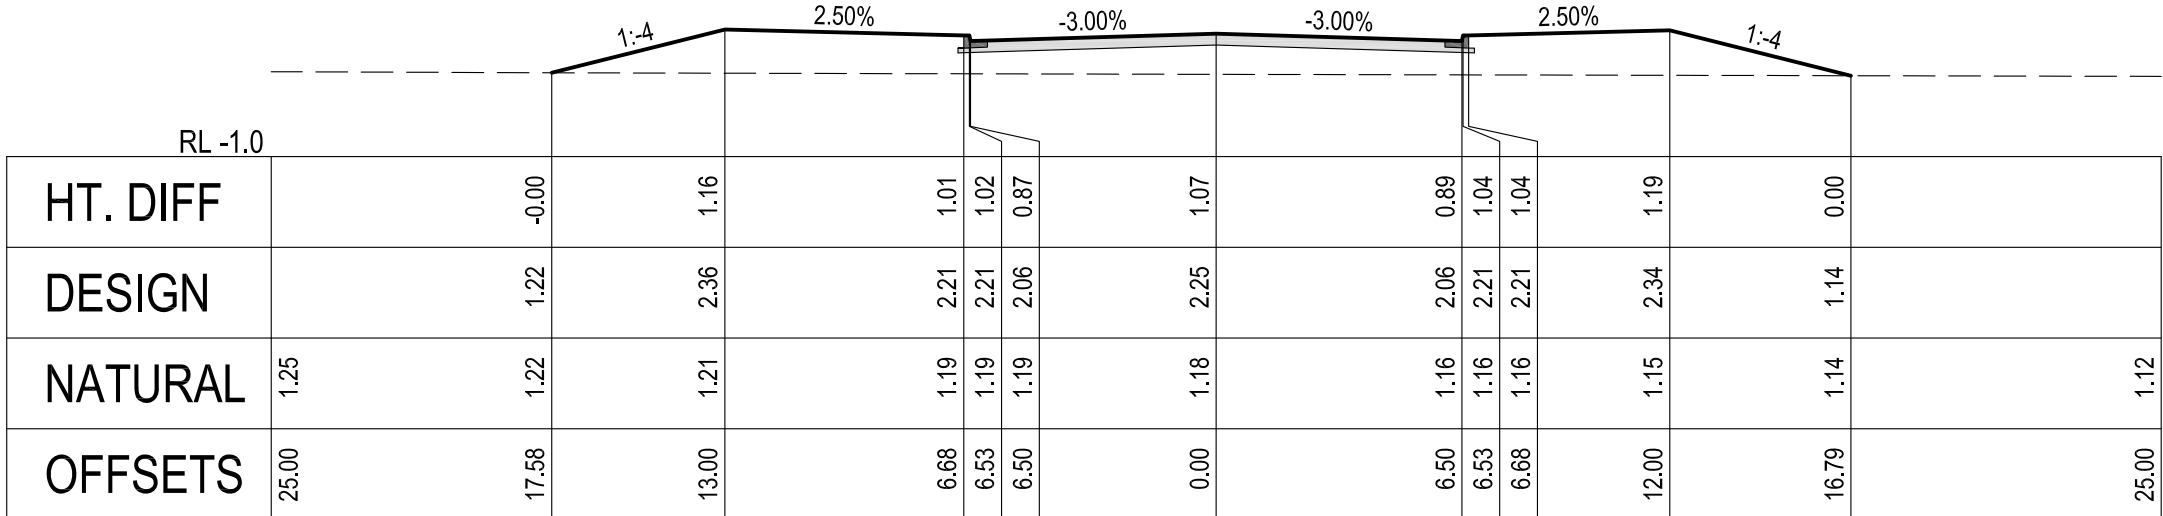


500.000

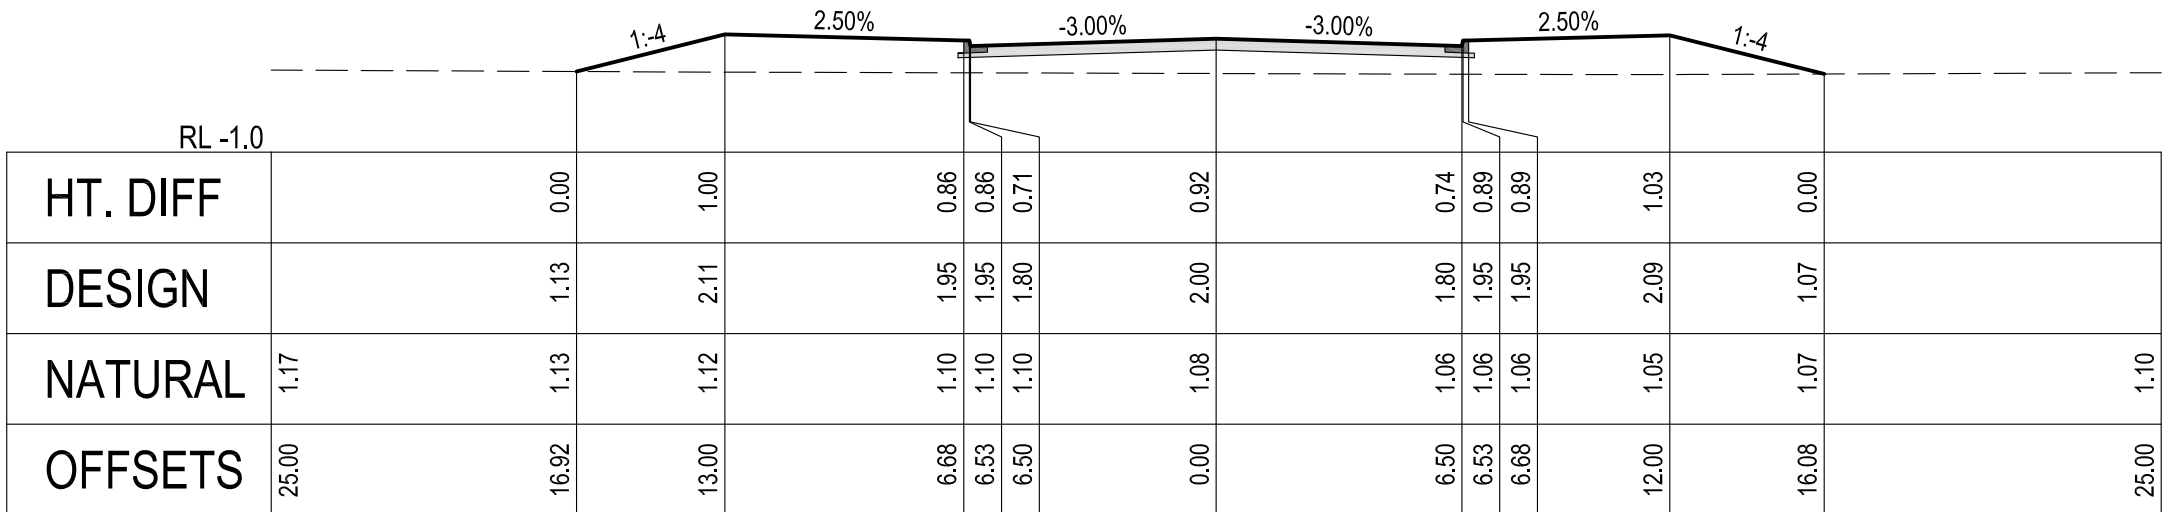


450.000

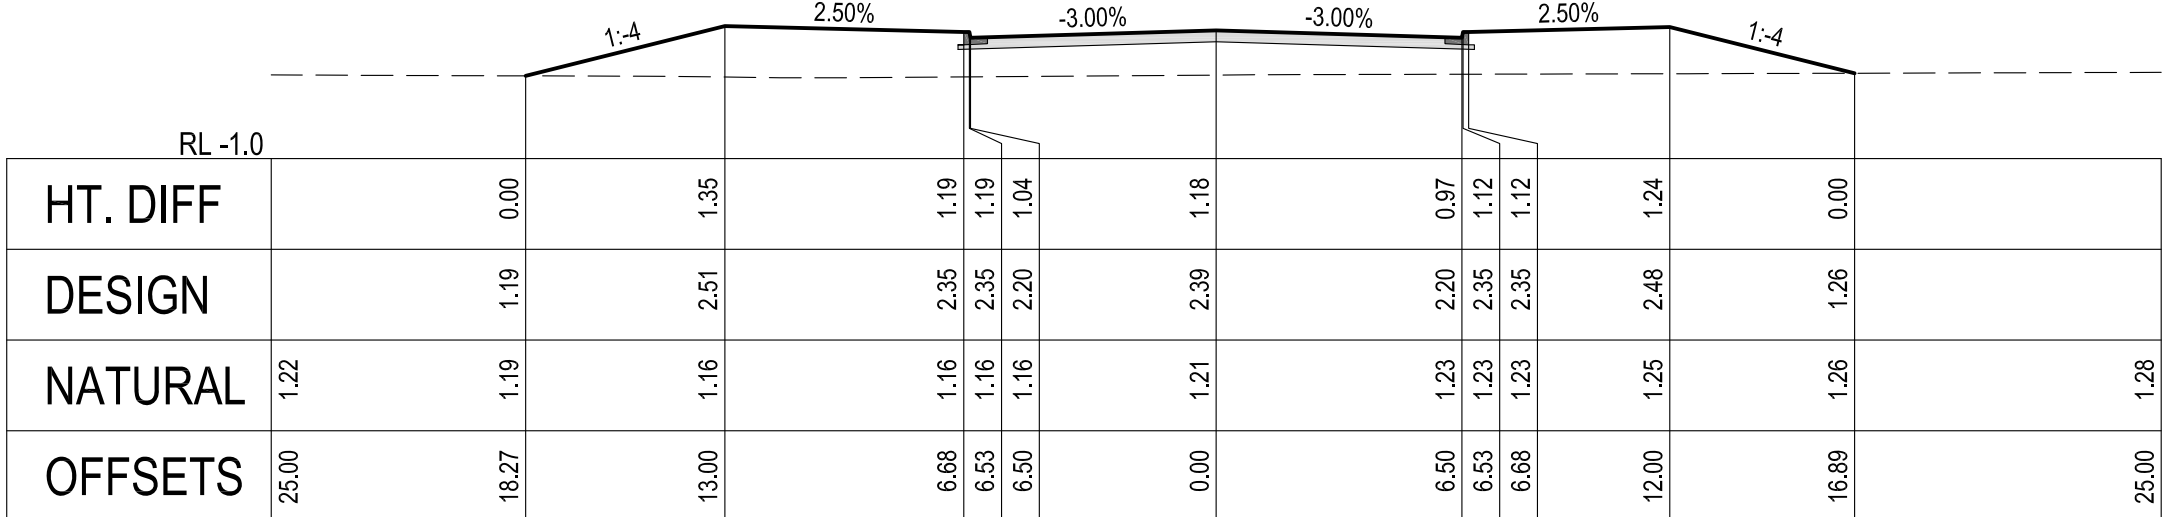


400.000

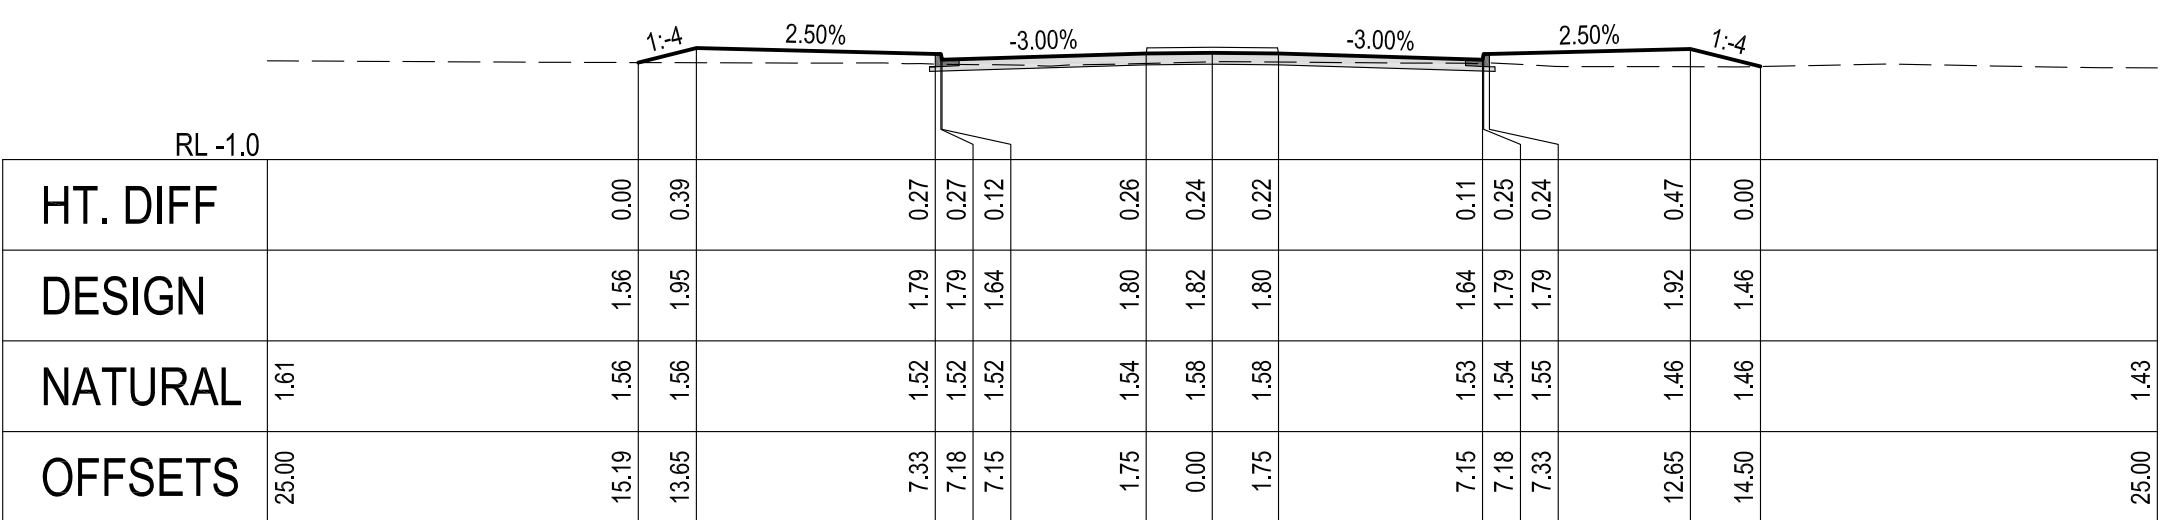


840.000

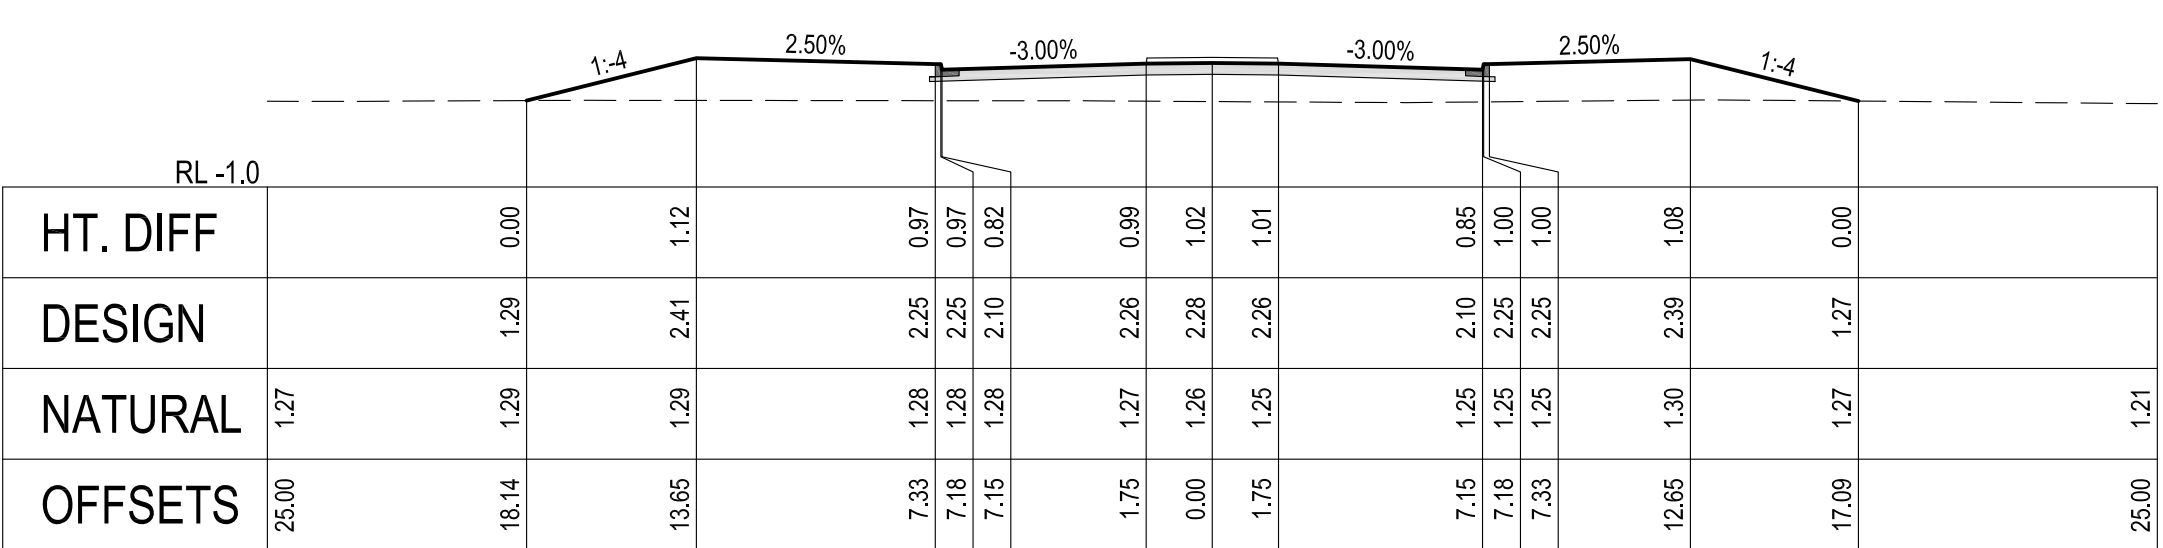


800.000

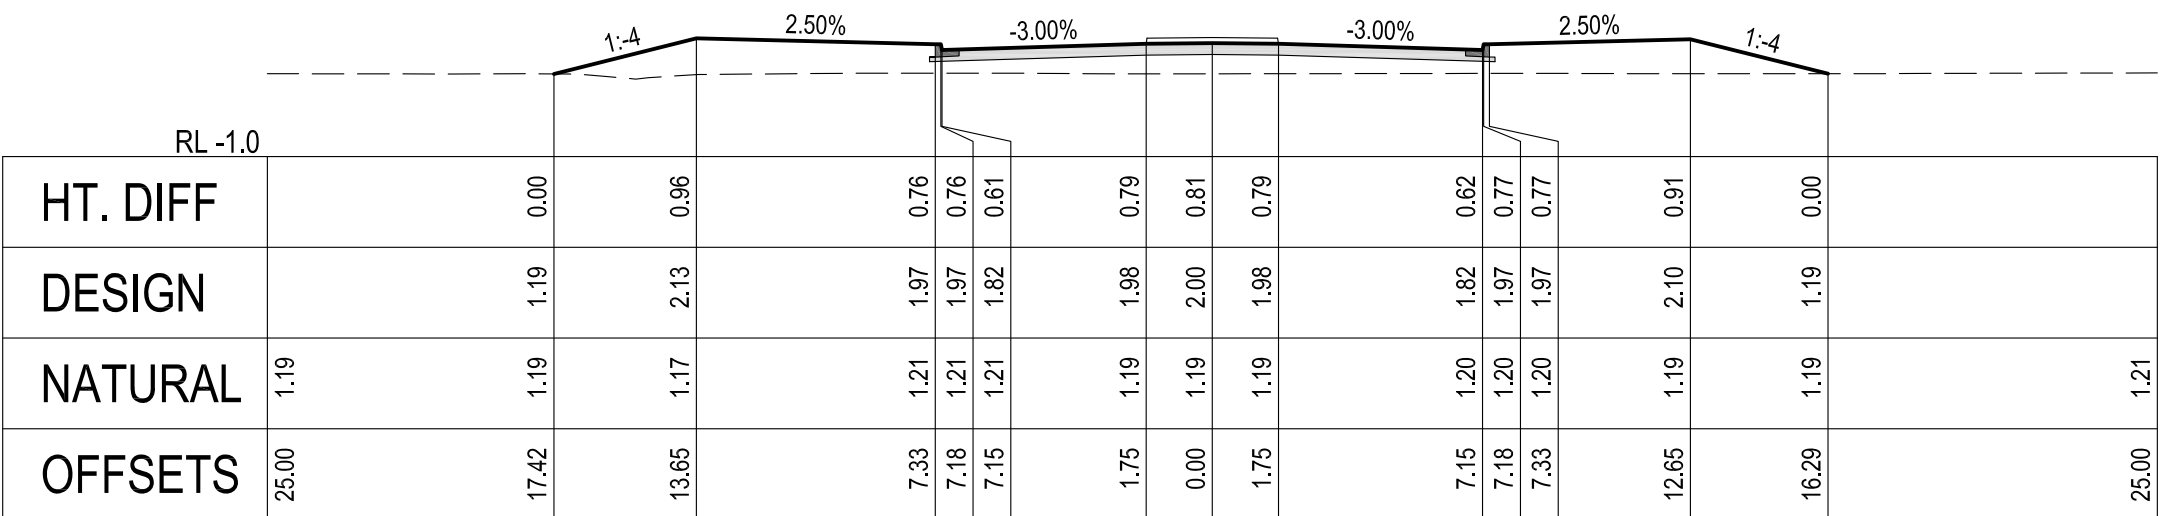

750.000

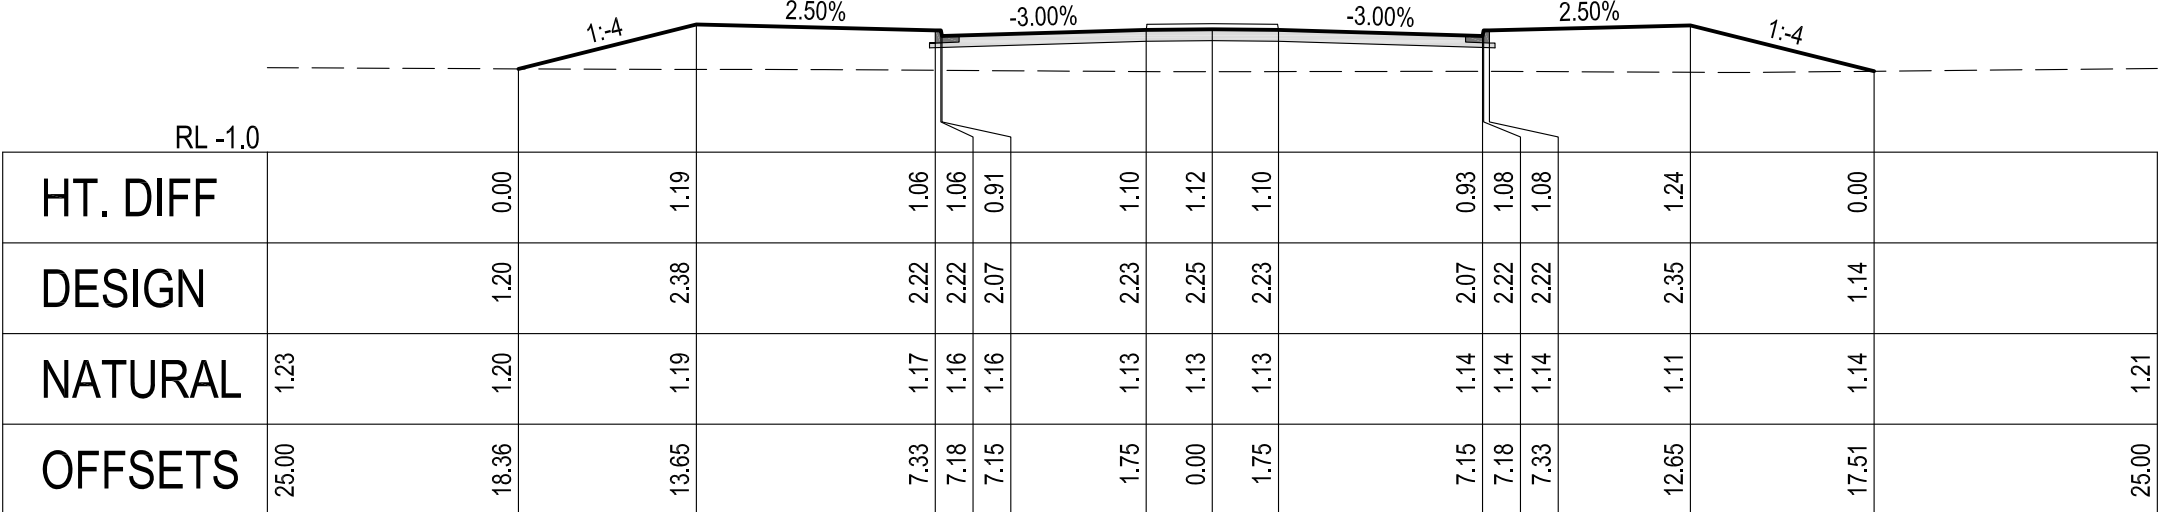

700.000

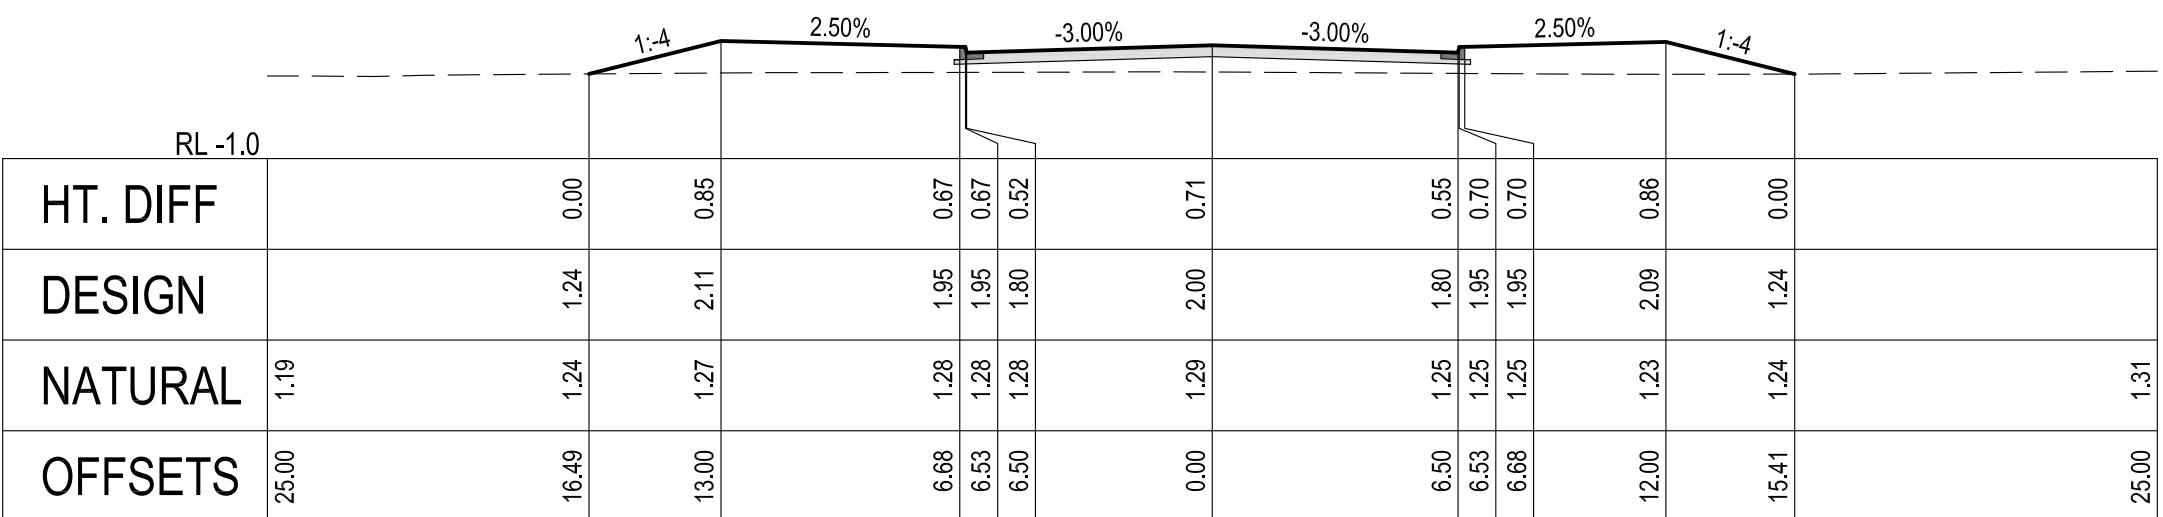

650.000

LINK ROAD CROSS SECTIONS (cont'd on DA9)

Scale Horizontal 1:200 Vertical 1:200

B	FOR SUBMISSION	WF	WF	02.03.2017	
A	FOR DISCUSSION	WF	WF	30.11.2015	
Iss	Description	Des	Drw	Date	Appd

© COPYRIGHT The concepts and information contained in this document are the Copyright of CivilTech Consulting Engineers. Use or duplication of this document in part or in full without written permission of CivilTech Consulting Engineers constitutes infringement of copyright. DRAWING STATUS: Unless there is an approved signature in the space provided, this plan is not verified. CAUTION: The information shown on this plan may be insufficient for some types of detailed design. CivilTech Consulting Engineers should be consulted as to the suitability of the information shown herein prior to the commencement of any works based on this plan.

BALLINA SHIRE COUNCIL
PROPOSED AIRPORT LINK ROAD
CONCEPT ENGINEERING PLANS FOR REF
NORTH CREEK ROAD, BALLINA

LINK ROAD
CROSS SECTIONS

Scale: As Shown at A1 CAD file: 15161-DA9B.dwg
Datum: AHD CivilCAD file: 15161-ENG.ccx




CivilTech Consulting Engineers
Ph. (02) 6624 5580
PO BOX 1020
Lismore NSW 2480
www.civiltch.net.au

Sheet No.
9 of 12

Dwg. No.
15161-DA9


Issue

B

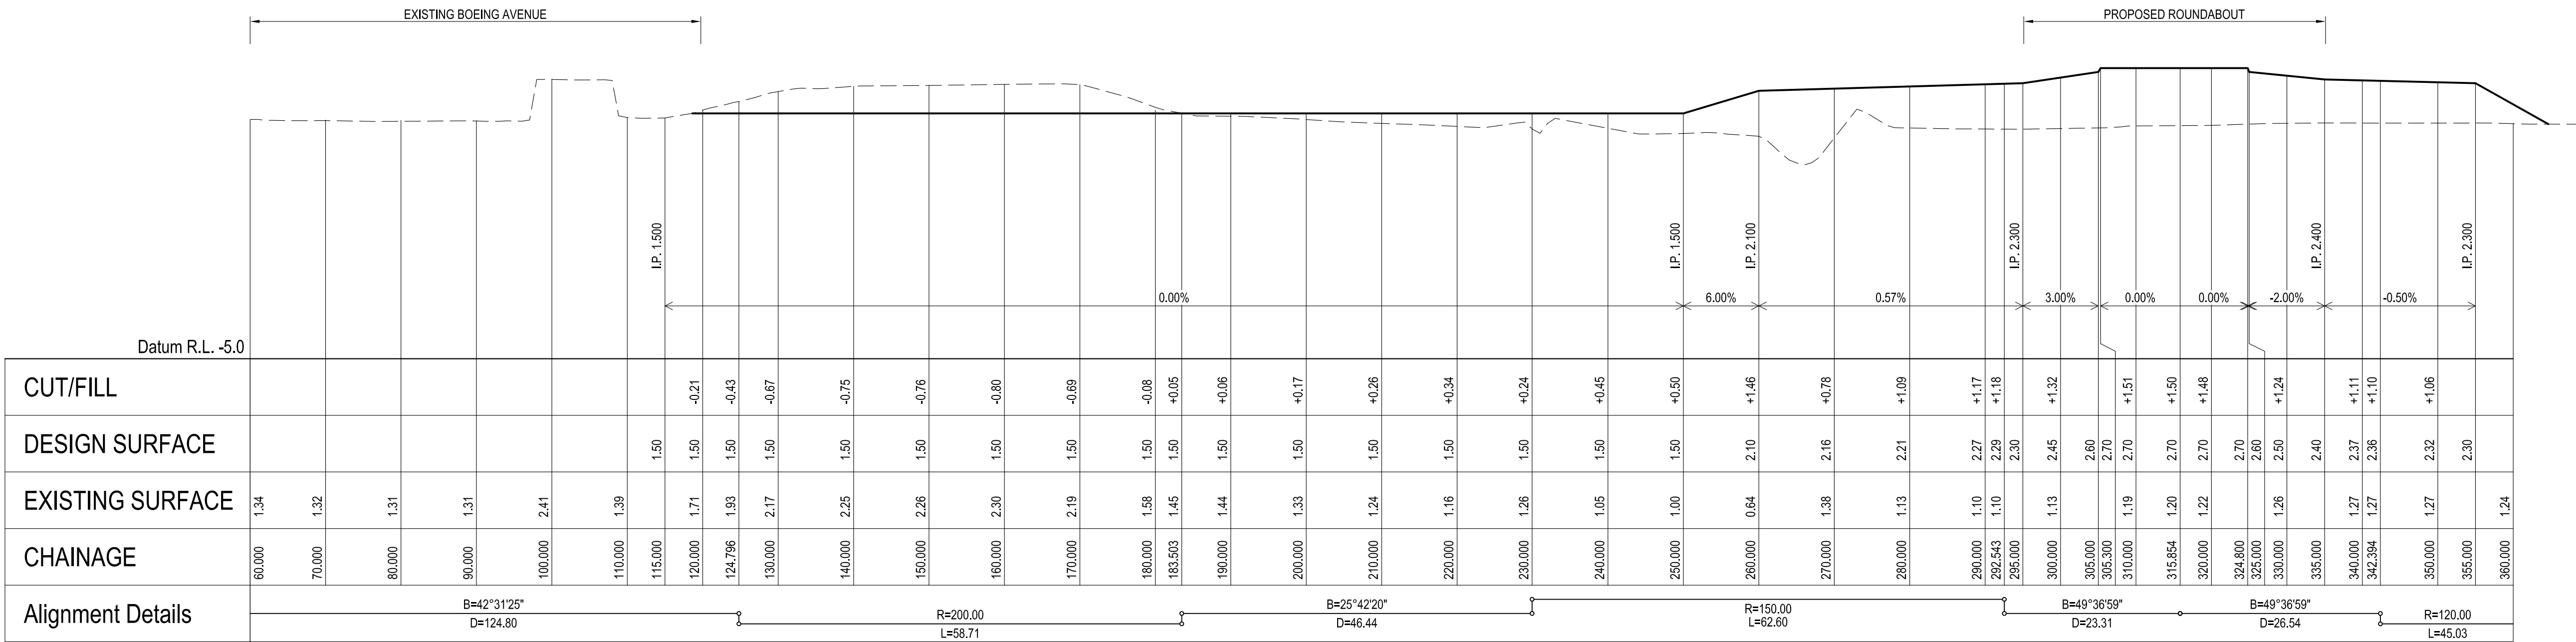


BOEING AVENUE LONG SECTION

Scale Horizontal 1:500 Vertical 1:100 at A1

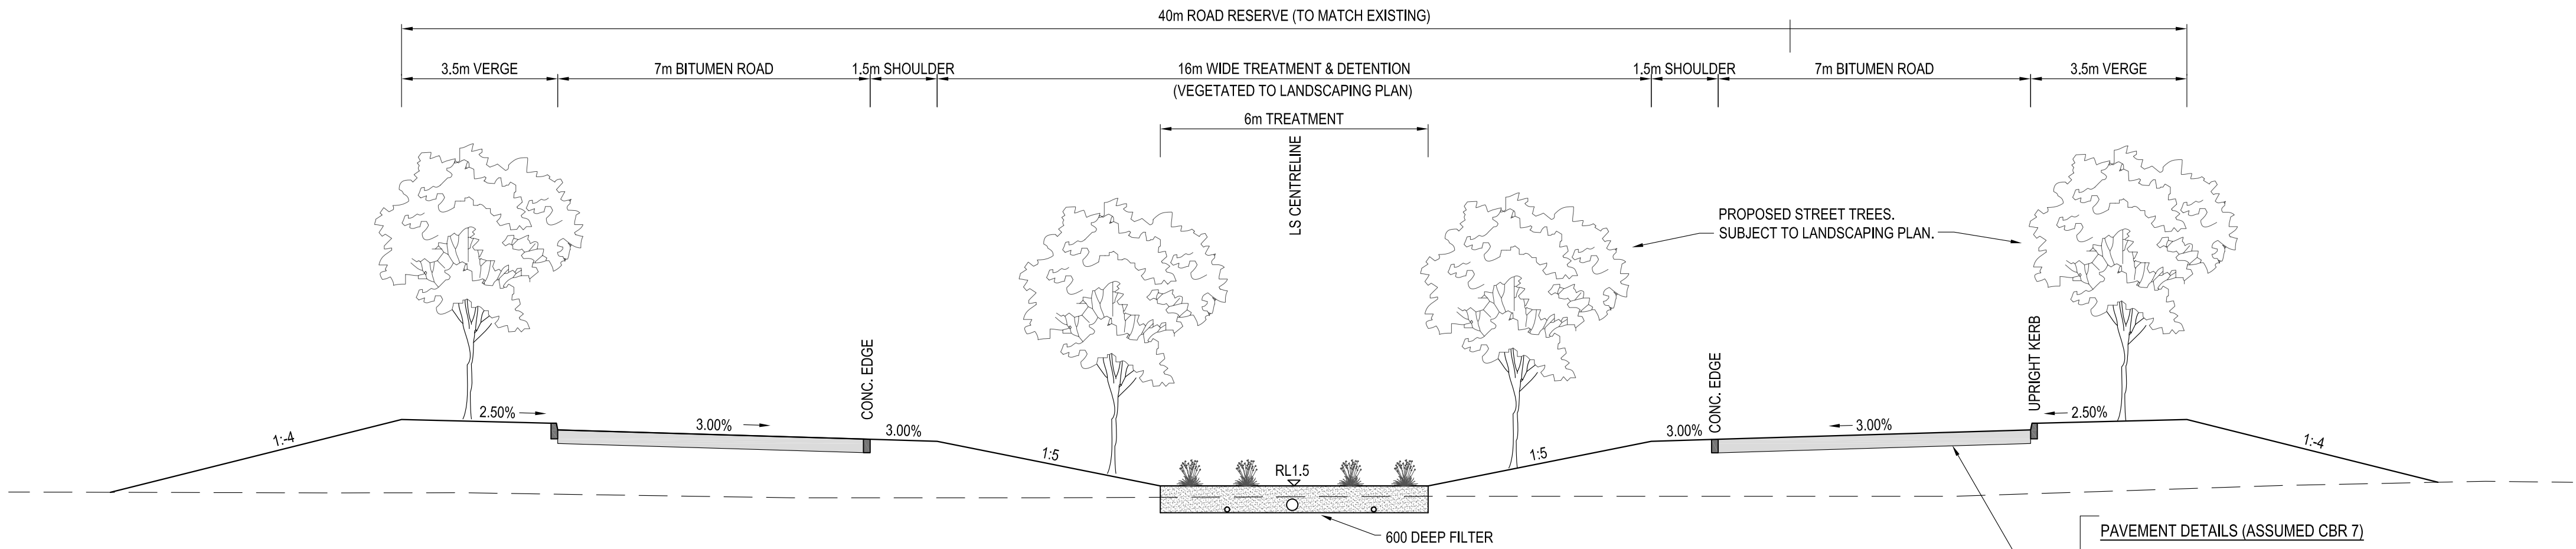

BOEING AVE. - TYPICAL SECTION CH120-CH260

Scale Horizontal 1:100 Vertical 1:100 at A1

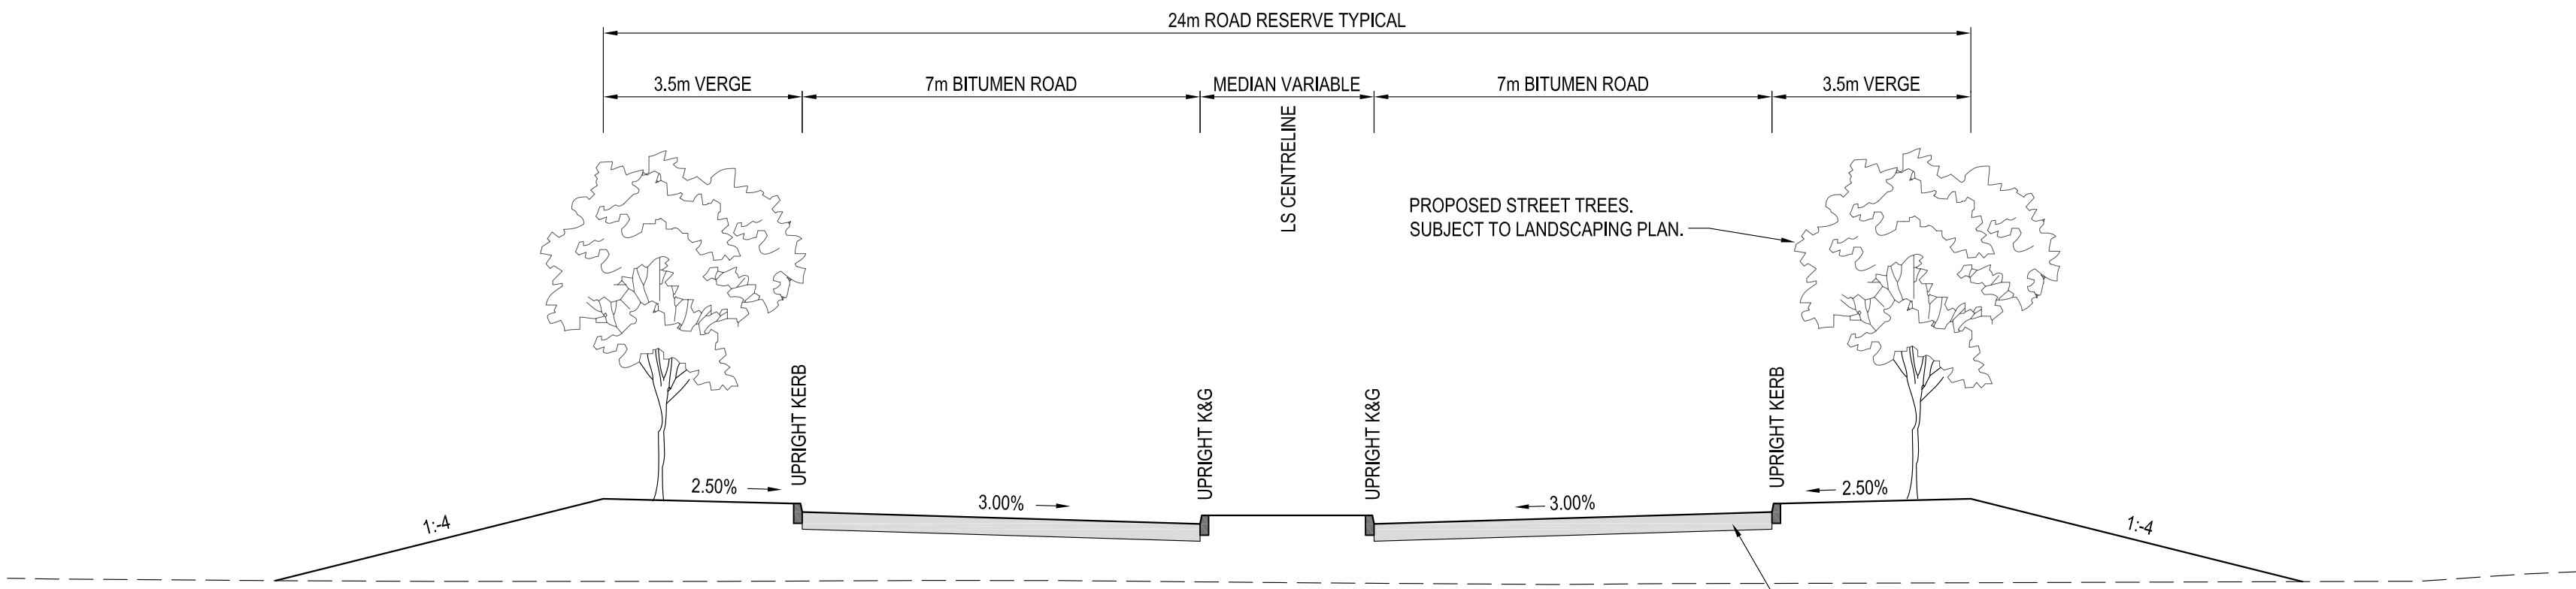

BOEING AVE. - TYPICAL SECTION CH260-CH295

Scale Horizontal 1:100 Vertical 1:100 at A1

B	FOR SUBMISSION	WF	WF	02.03.2017	
A	FOR DISCUSSION	WF	WF	30.11.2015	
Iss	Description	Des	Drw	Date	Appd

© COPYRIGHT The concepts and information contained in this document are the Copyright of CivilTech Consulting Engineers. Use or duplication of this document in part or in full without written permission of CivilTech Consulting Engineers constitutes infringement of copyright. DRAWING STATUS: Unless there is an approved signature in the space provided, this plan is not verified. CAUTION: The information shown on this plan may be insufficient for some types of detailed design. CivilTech Consulting Engineers should be consulted as to the suitability of the information shown herein prior to the commencement of any works based on this plan.

BALLINA SHIRE COUNCIL
PROPOSED AIRPORT LINK ROAD
CONCEPT ENGINEERING PLANS FOR REF
NORTH CREEK ROAD, BALLINA

BOEING AVENUE
LONG SECTION AND
TYPICAL SECTIONS

Scale: As Shown at A1 CAD file: 15161-DA10B.dwg
Datum: AHD CivilCAD file: 15161-ENG.ccx




CivilTech Consulting Engineers
Ph. (02) 6624 5580
PO BOX 1020
Lismore NSW 2480
www.civiltech.net.au


Sheet No.
10 of 12

Dwg. No.
15161-DA10


Issue
B

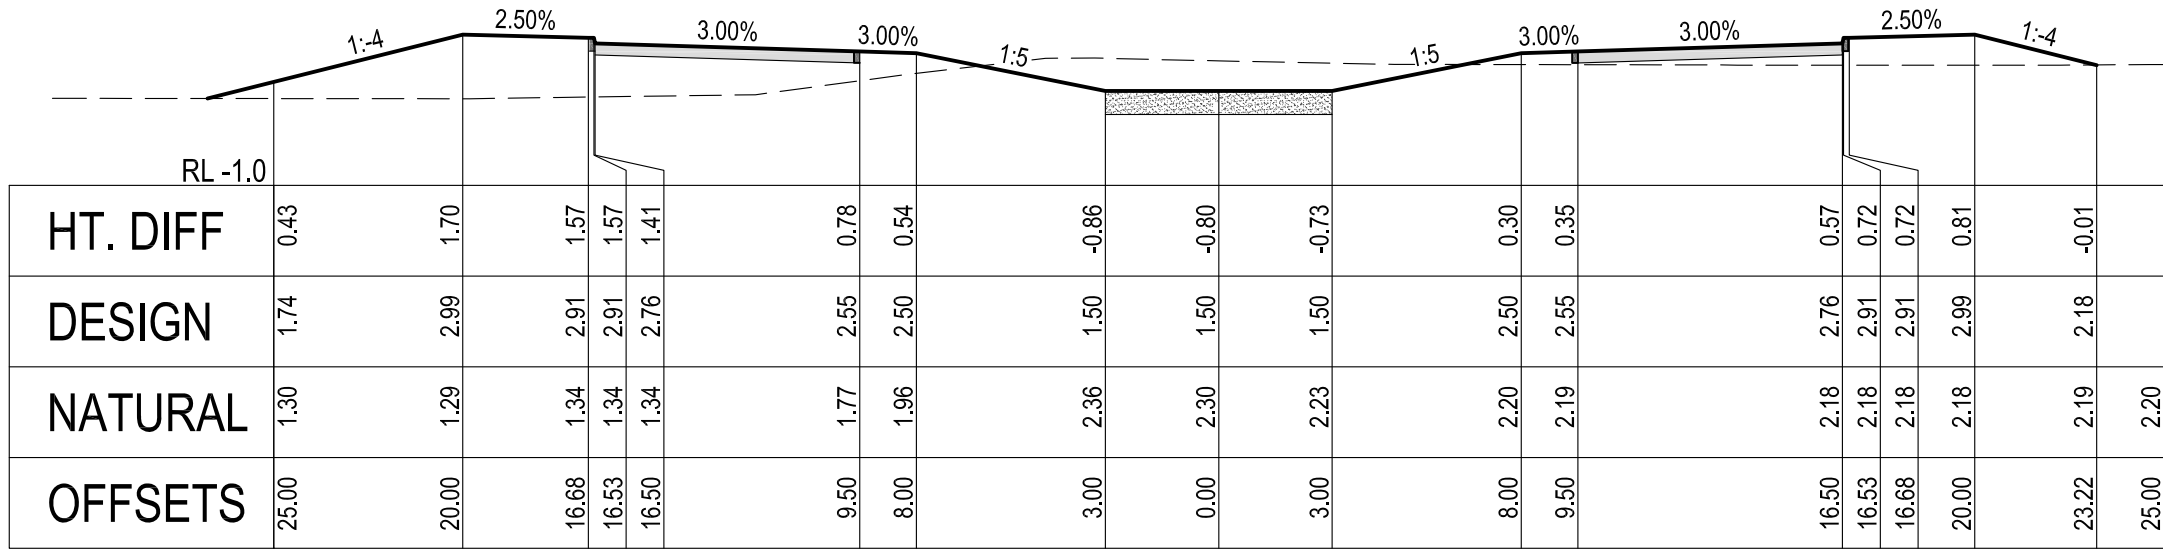


160.000

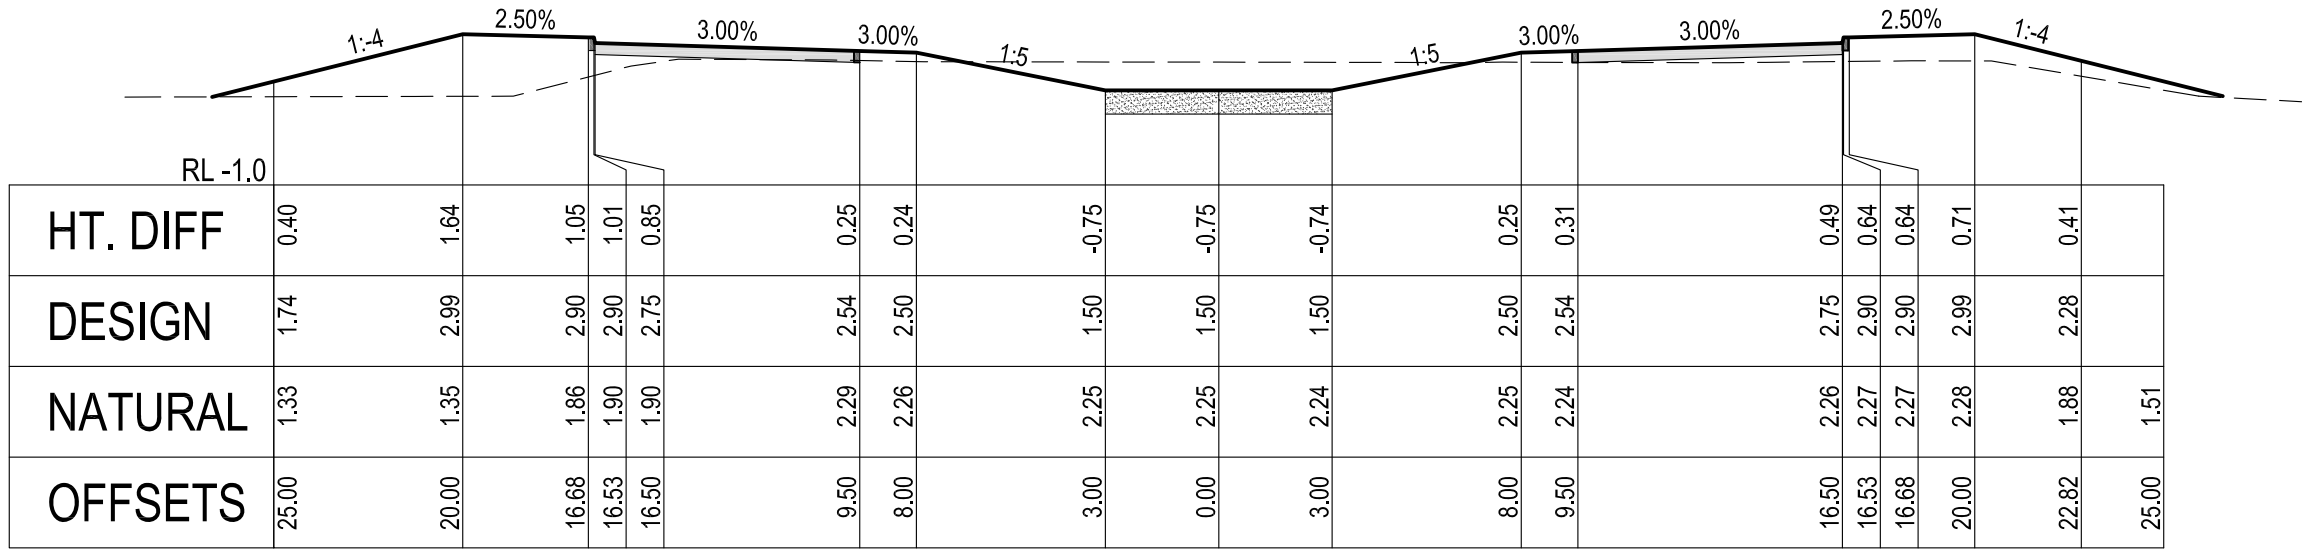


140.000

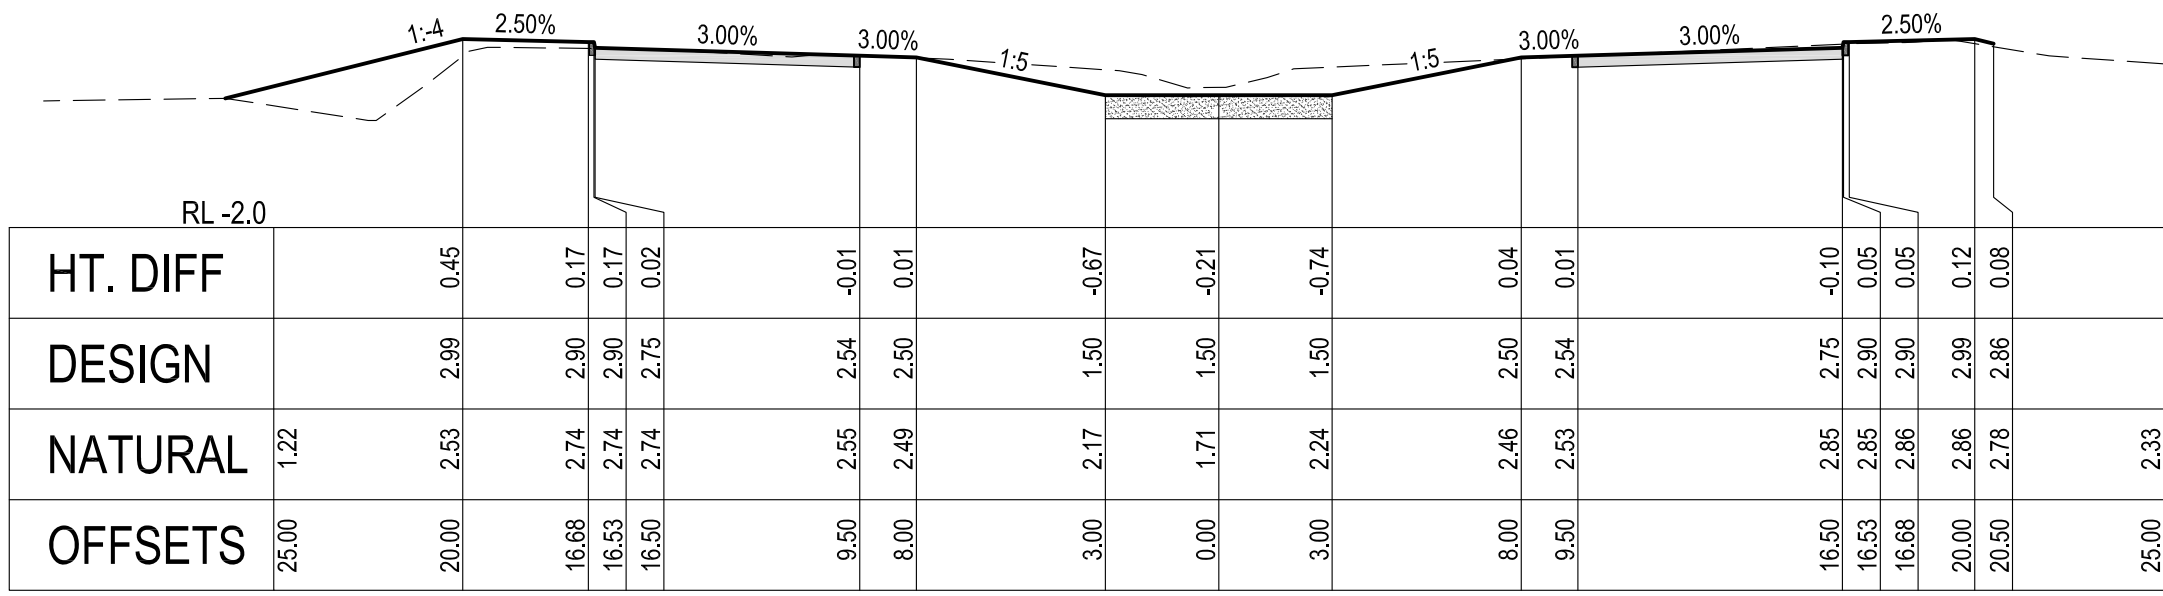


120.000

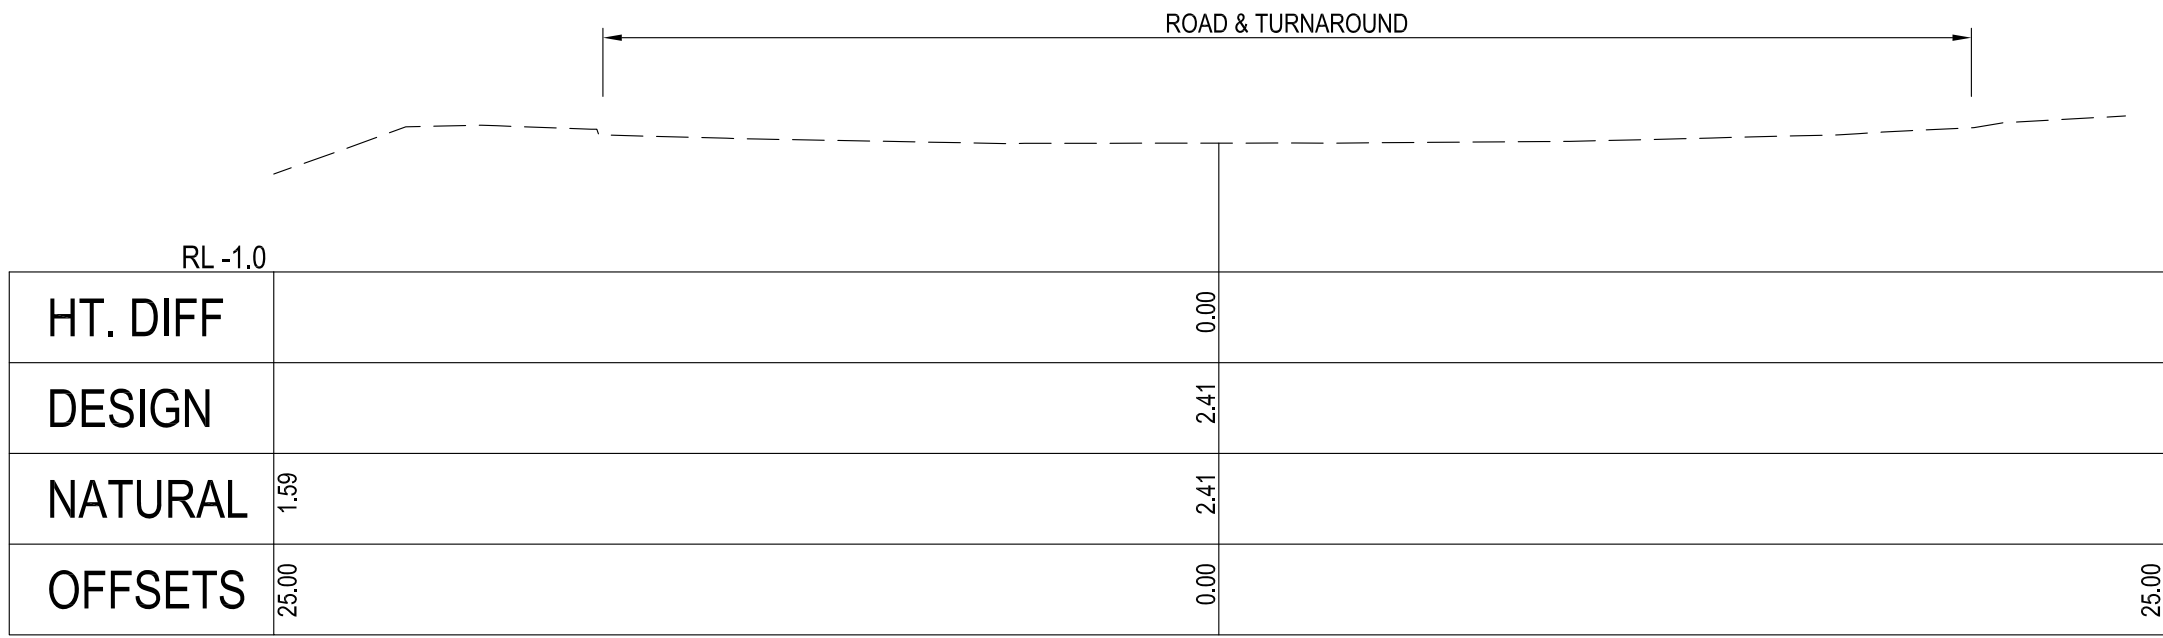


100.000 (EXISTING)

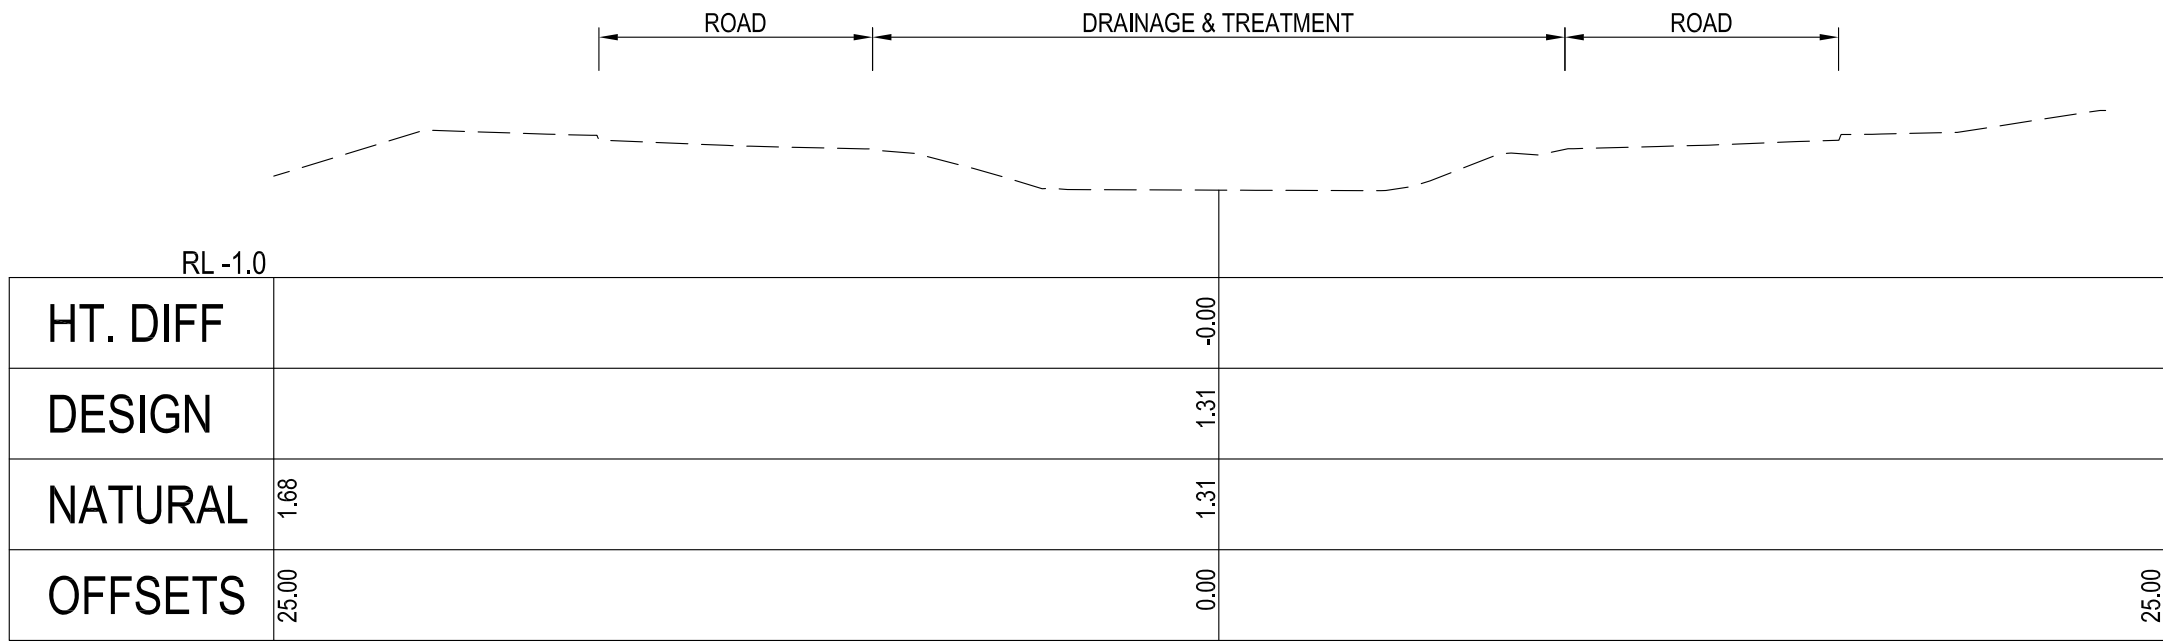


80.000 (EXISTING)

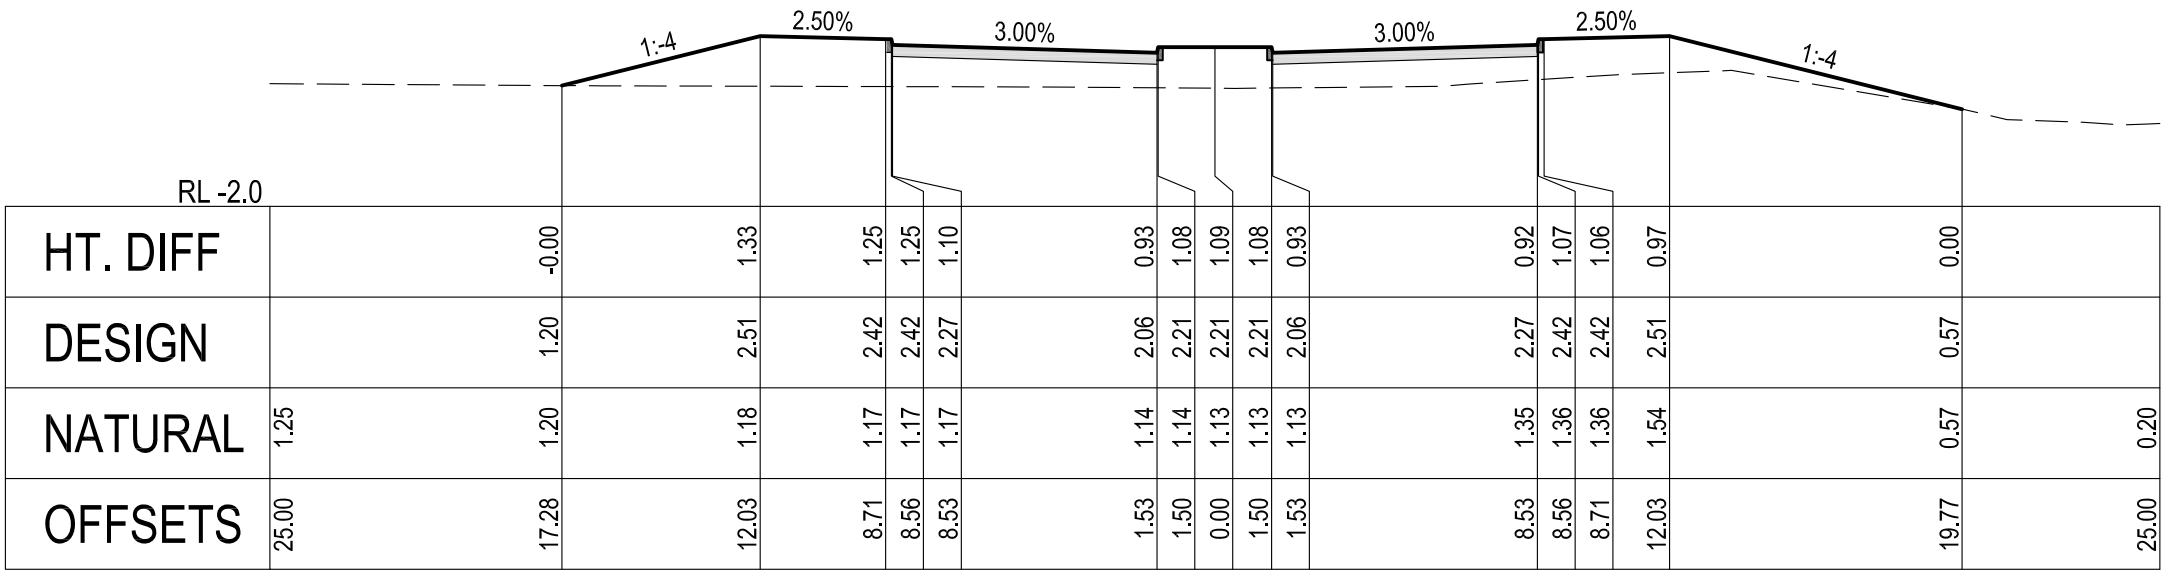


280.000

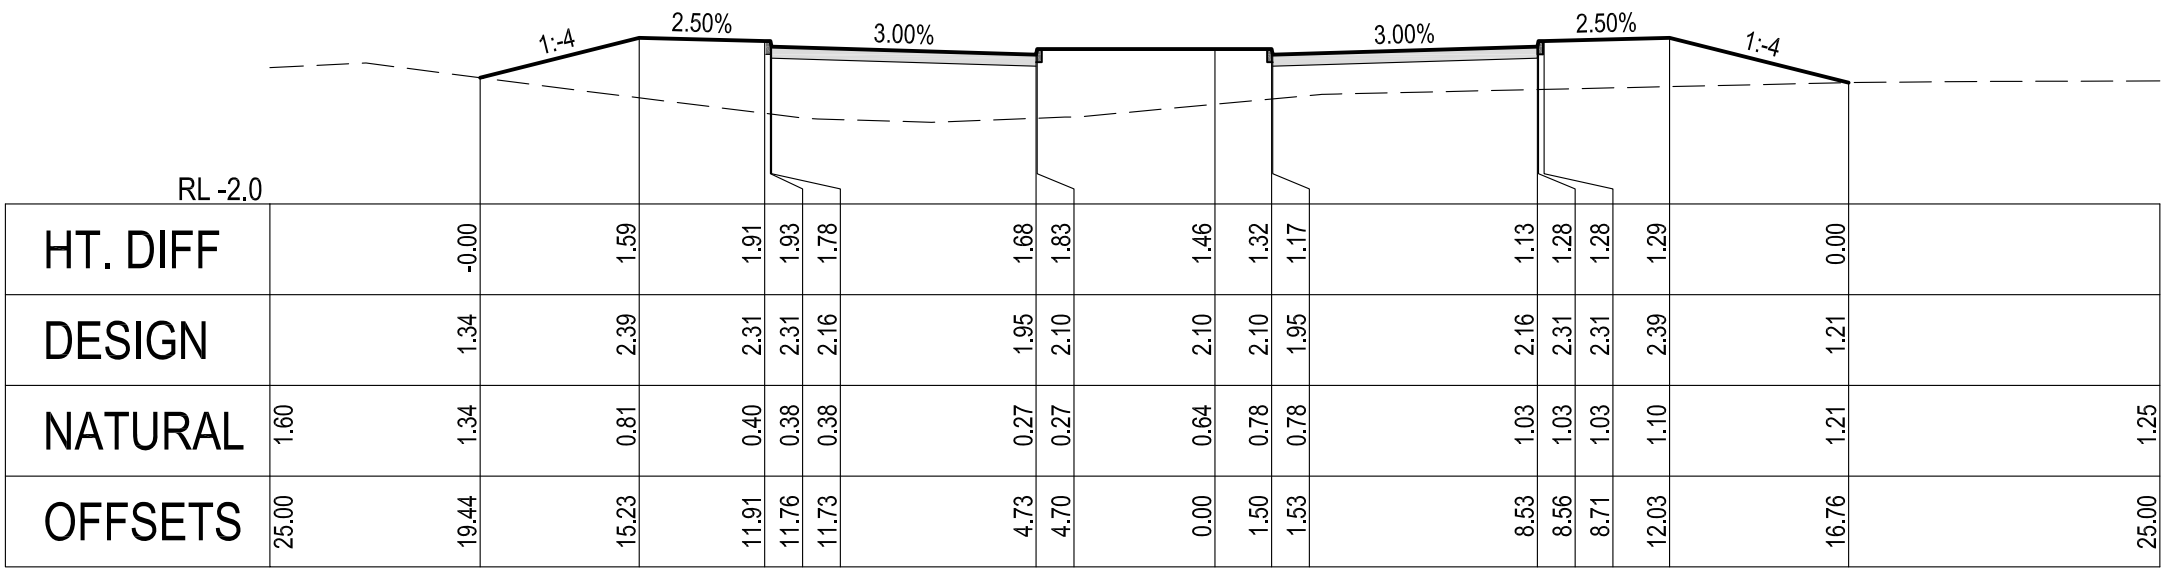


260.000

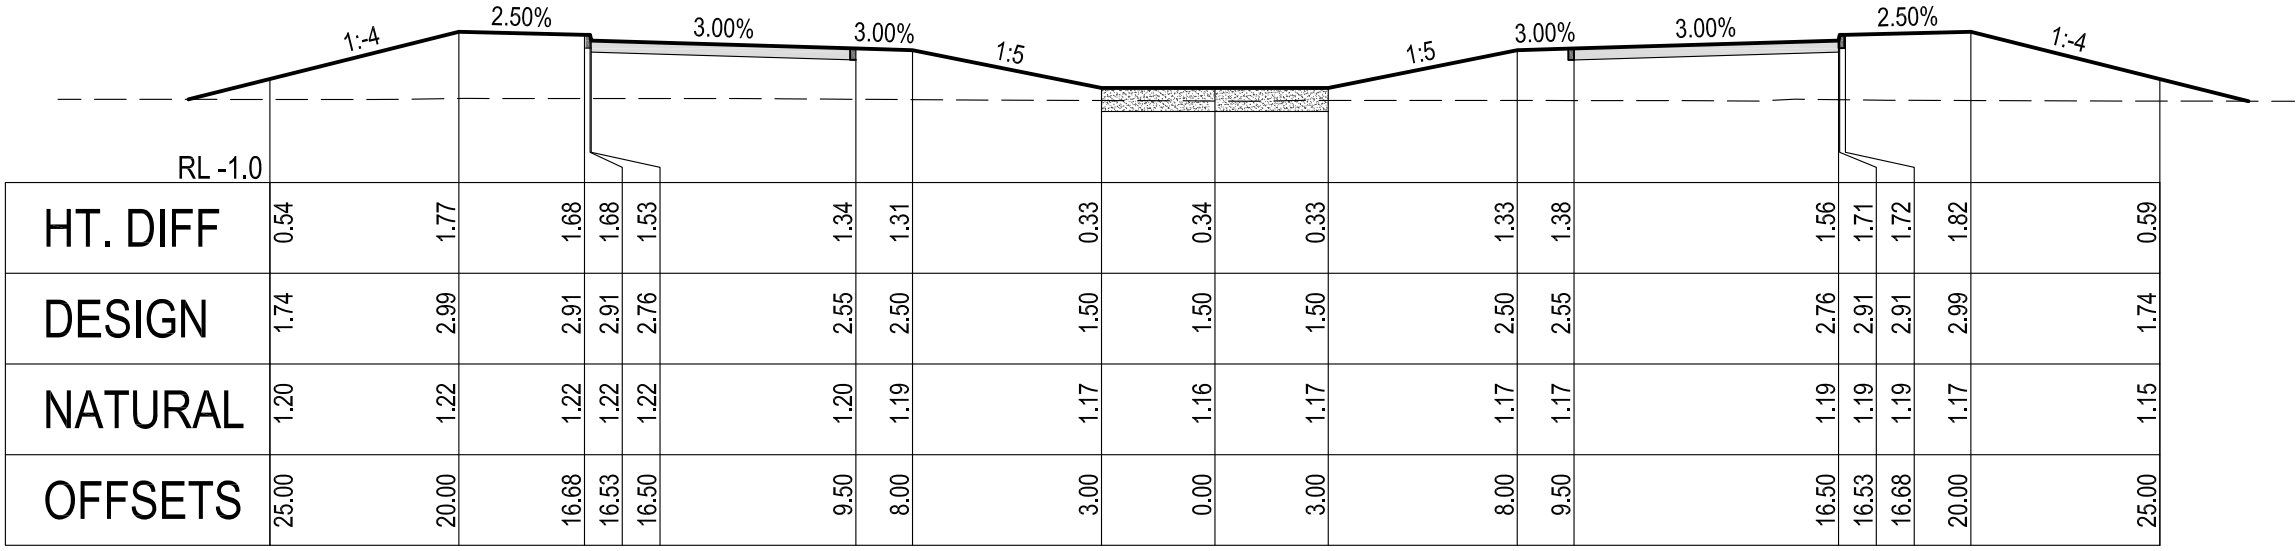

220.000

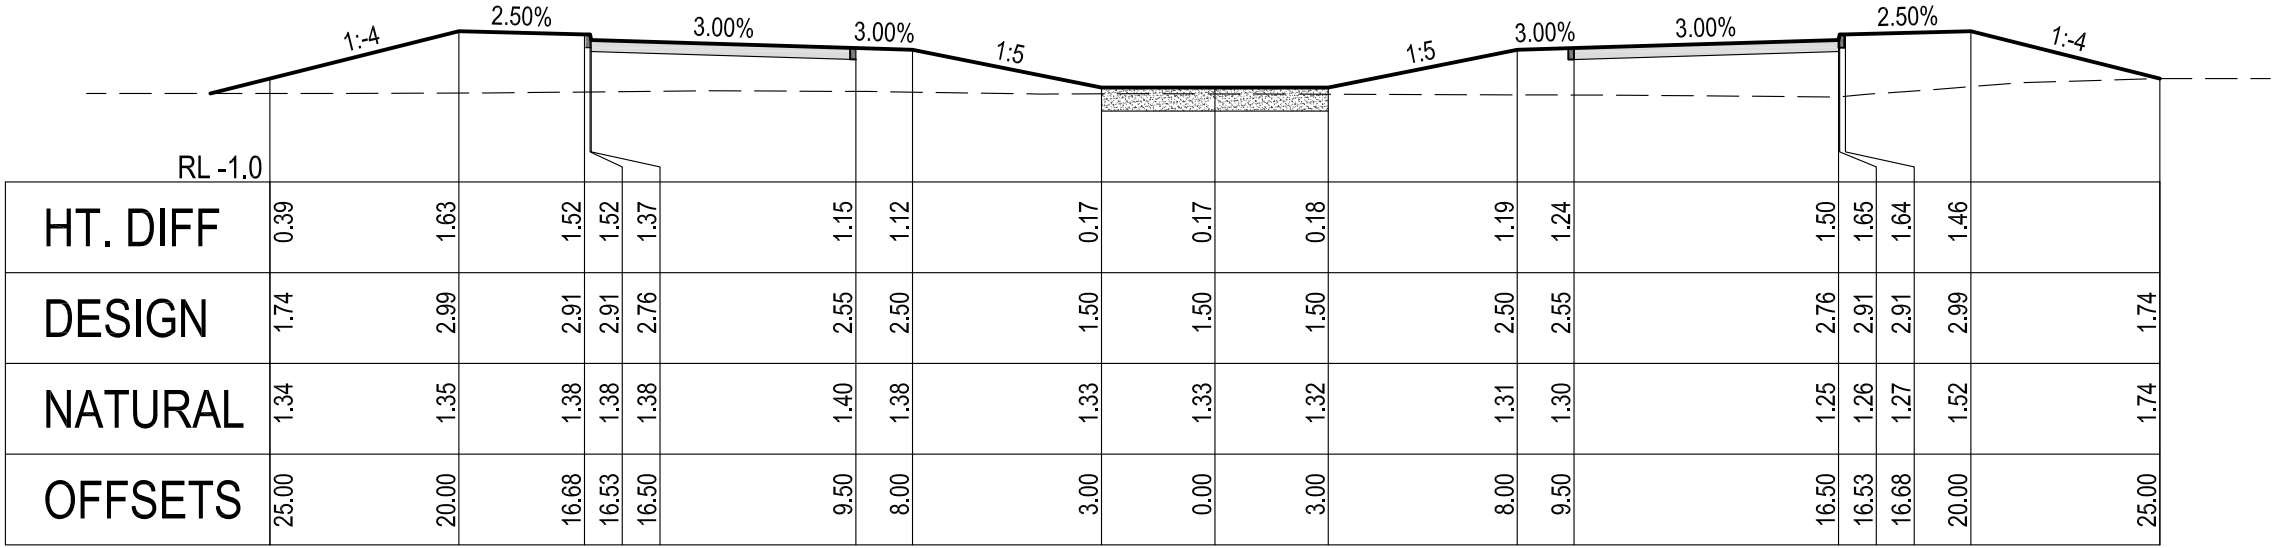

200.000

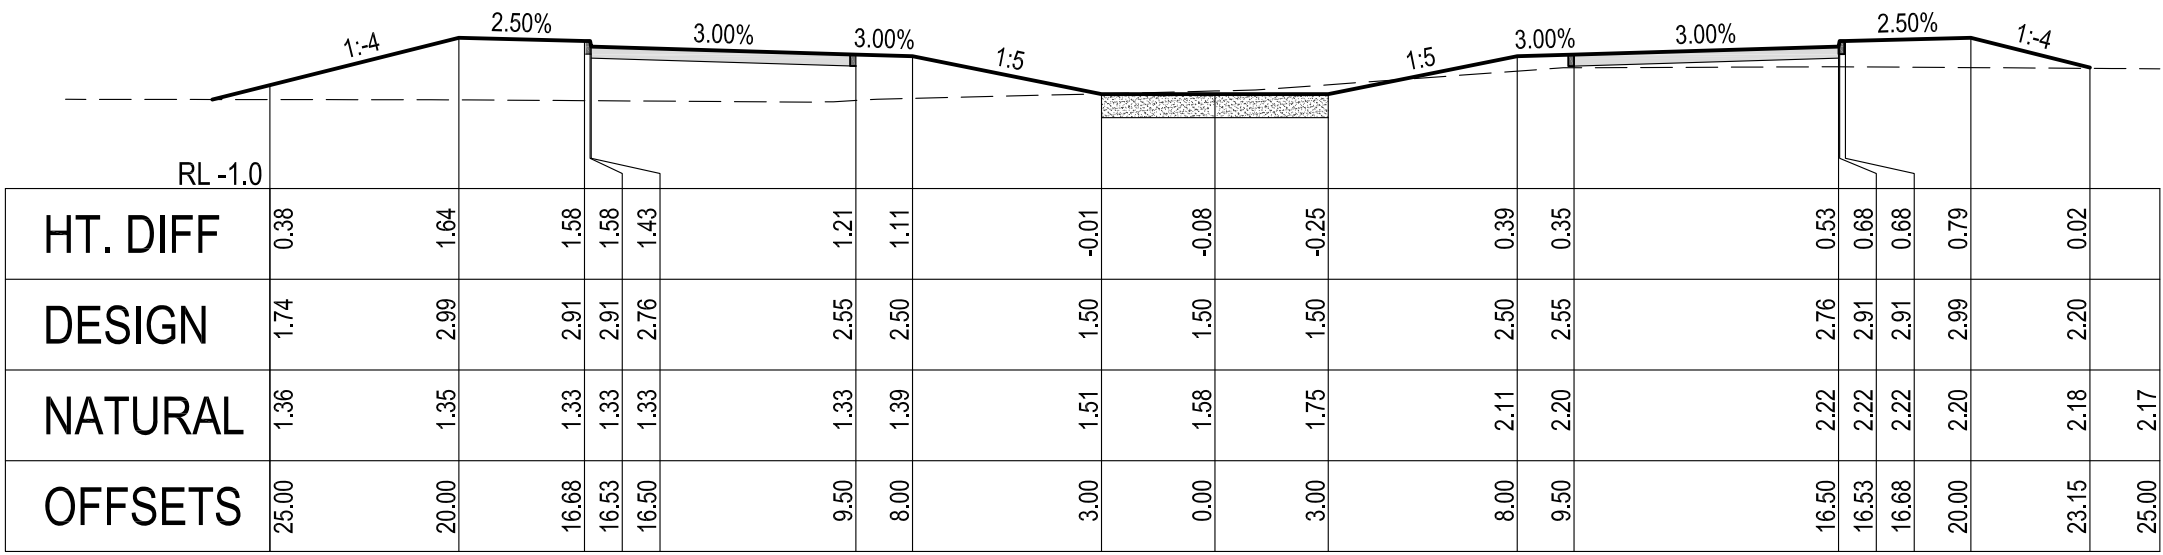

180.000

B	FOR SUBMISSION	WF	WF	02.03.2017
A	FOR DISCUSSION	WF	WF	30.11.2015

Iss	Description	Des	Drw	Date	Appd
-----	-------------	-----	-----	------	------

© COPYRIGHT The concepts and information contained in this document are the Copyright of CivilTech Consulting Engineers. Use or duplication of this document in part or in full without written permission of CivilTech Consulting Engineers constitutes infringement of copyright. DRAWING STATUS: Unless there is an approved signature in the space provided, this plan is not verified. CAUTION: The information shown on this plan may be insufficient for some types of detailed design. CivilTech Consulting Engineers should be consulted as to the suitability of the information shown herein prior to the commencement of any works based on this plan.

BALLINA SHIRE COUNCIL
PROPOSED AIRPORT LINK ROAD
CONCEPT ENGINEERING PLANS FOR REF
NORTH CREEK ROAD, BALLINA

BOEING AVENUE
CROSS SECTIONS

Scale: As Shown at A1 CAD file: 15161-DA11B.dwg
Datum: AHD CivilCAD file: 15161-ENG.ccx



CivilTech Consulting Engineers
Ph. (02) 6624 5580
Lismore NSW 2480
www.civiltech.net.au

Sheet No.
11 of 12

Dwg. No.
15161-DA11

Issue

B

BOEING AVE. CROSS SECTIONS

Scale Horizontal 1:200 Vertical 1:200

