

SJB Architects


Mixed-use Development & Community Centre
34 Walker Street Rhodes NSW 2138

SJB Architects
Level 2, 490 Crown Street
Surry Hills NSW
2010 Australia
T 61 2 9380 9911
F 61 2 9380 9922

Project Number:4440
Date: 12.06.2018
Client: Bilbergia

Contents

	Sheet Name	Rev
DA 0001	Cover	40
DA 0101	Context Plan	40
DA 0102	Precinct Plan - DCP	40
DA 0103	Precinct Plan - Proposed	40
DA 0104	Envelope Comparison Perspective View	40
DA 0110	Existing Site Plan	40
DA 0111	Demolition Plan	40
DA 0112	Site Plan	40
DA 0204	Basement 06	40
DA 0205	Basement 05	40
DA 0206	Basement 04	40
DA 0207	Basement 03	40
DA 0208	Basement 02	40
DA 0209	Basement 01 Loading	40
DA 0210	Level 01	40
DA 0211	Level 02	40
DA 0212	Level 03	40
DA 0213	Level 04	40
DA 0214	Level 05	40
DA 0215	Level 6-19	40
DA 0216	Tower D Roof Level and Tower E Level 20	40
DA 0217	Level 21-22	40
DA 0218	Level 23-24	40
DA 0219	Level 25	40
DA 0220	Level 26-34	40
DA 0221	Tower E Roof Level	40
DA 0222	Roof Plan	40
DA 0254	Typical Plans - Tower E - Level 10	40
DA 0264	Typical Plans - Tower D - Level 10	40
DA 0501	Elevation - North	40
DA 0502	Elevation - South	40
DA 0503	Elevation - East	40
DA 0504	Elevation - West	40
DA 0505	Elevation - Internal Tower E	40
DA 0506	Elevation - Internal Tower D	40
DA 0507	Detail Elevation - East and North	40
DA 0508	Detail Elevation - West and South	40
DA 0601	Site Section 01	40
DA 0602	Site Section 02 and 03	40
DA 0604	Podium Section 01	40
DA 0605	Podium Section 02	40
DA 0901	Adaptable Apartments - Sheet 01	40
DA 0902	Adaptable Apartments - Sheet 02	40
DA 0903	Adaptable Apartments - Sheet 03	40
DA 0910	Pool Plant	40
DA 3011	Shadow Diagram - 9am	40
DA 3012	Shadow Diagram - 10am	40
DA 3013	Shadow Diagram - 11am	40
DA 3014	Shadow Diagram - 12pm	40
DA 3015	Shadow Diagram - 1pm	40
DA 3016	Shadow Diagram - 2pm	40
DA 3017	Shadow Diagram - 3pm	40
DA 3021	Eye of the Sun - 9am	40
DA 3022	Eye of the Sun - 930am	40
DA 3023	Eye of the Sun - 10am	40
DA 3024	Eye of the Sun - 1030am	40
DA 3025	Eye of the Sun - 11am	40
DA 3026	Eye of the Sun - 1130am	40
DA 3027	Eye of the Sun - 12pm	40
DA 3028	Eye of the Sun - 1230pm	40
DA 3029	Eye of the Sun - 1pm	40
DA 3030	Eye of the Sun - 130pm	40
DA 3031	Eye of the Sun - 2pm	40
DA 3032	Eye of the Sun - 230pm	40
DA 3033	Eye of the Sun - 3pm	40
DA 3051	SEPP65 - Solar - Sheet 1	40
DA 3052	SEPP65 - Solar - Sheet 2	40
DA 3053	SEPP65 - Solar - Sheet 3	40
DA 3054	SEPP65 - Solar - Sheet 4	40
DA 3055	SEPP65 - Solar - Sheet 5	40
DA 3056	SEPP65 - Solar - Sheet 6	40
DA 3071	SEPP65 - Cross Flow Analysis	40
DA 5001	External Finishes Schedule	40
DA 5002	Public Art Plan	40
DA 5003	Driveway Section	40
DA 5004	Communal Open Space Section	40

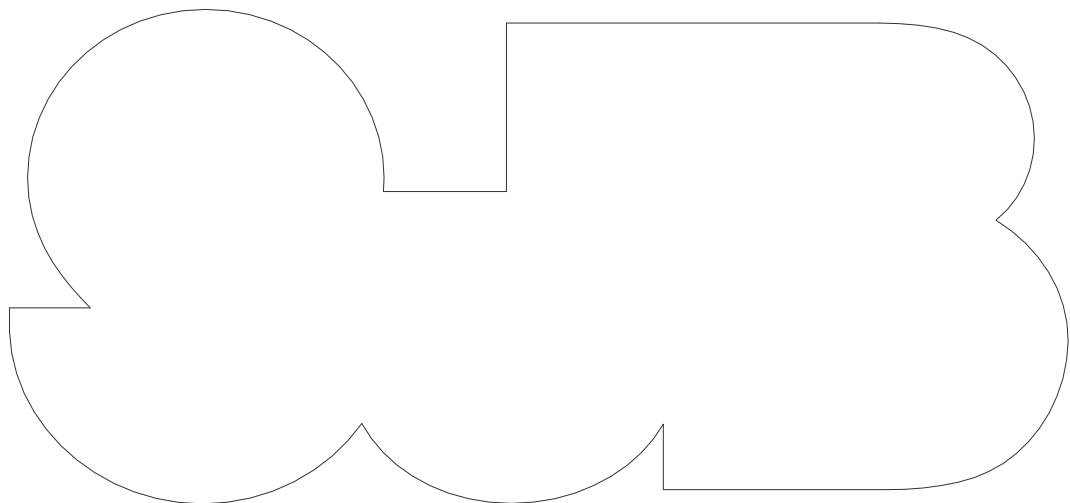

In accepting and utilising this document the recipient agrees that SJB Architecture (NSW) Pty. Ltd. ACN 081 094 724 T/A SJB Architects, retain all common law, statutory law and other rights including copyright and intellectual property rights. The recipient agrees not to use this document for any purpose other than its intended use; to waive all claims against SJB Architects resulting from unauthorised changes; or to reuse the document on other projects without the prior written consent of SJB Architects. Under no circumstances shall transfer of this document be deemed a sale. SJB Architects makes no warranties of fitness for any purpose. The Builder/Contractor shall verify job dimensions prior to any work commencing. Use figured dimensions only. Do not scale drawings.

Nominated Architects: Adam Haddow-7188 | John Pradel-7004

FOR APPROVAL

Rev	Date	Revision	By	Chk.
14	05.08.2017	PRE DA MEETING		
27	07.11.2017	CONSULTANT ISSUE		
39	14.12.2017	ISSUED FOR DA		
40	12.06.2018	REVISED DA ISSUE		



Site Context Plan
Not to
Scale

- 1 34 Walker Street, Rhodes
- 2 Rhodes Train Station
- 3 The Connection Rhodes
- 4 Bennelong Bridge
- 5 Shorline Drive
- 6 Great Northern Railway
- 7 Concord Road
- 8 McIlwaine Park
- 9 Brays Point Reserve

Billbergia




Billbergia
creating communities®

Project
Mixed-use Development & Community
Centre
34 Walker Street Rhodes NSW
2138

Drawing Name

Context Plan

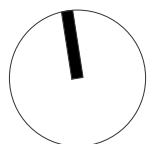

Date 12.06.2018 Scale @ A1

Drawn ME EK Chk. JP

Job No. 4440 Drawing No. 0101 Revision 1 / 40

SJB Architects
Level 2
490 Crown Street
Surry Hills NSW
2010 Australia
T 61 2 9380 9911
F 61 2 9380 9922
www.sjb.com.au




In accepting and utilising this document the recipient agrees that SJB Architecture (NSW) Pty. Ltd. ACN 081 094 724 T/A SJB Architects, retain all common law, statutory law and other rights including copyright and intellectual property rights. The recipient agrees not to use this document for any purpose other than its intended use; to waive all claims against SJB Architects resulting from unauthorised changes; or to reuse the document on other projects without the prior written consent of SJB Architects. Under no circumstances shall transfer of this document be deemed a sale. SJB Architects makes no warranties of fitness for any purpose. The Builder/Contractor shall verify job dimensions prior to any work commencing. Use figured dimensions only. Do not scale drawings.

Nominated Architects: Adam Haddow-7188 | John Pradel-7004

FOR APPROVAL

Rev	Date	Revision	By	Chk.
14	05.08.2017	PRE DA MEETING		
27	07.11.2017	CONSULTANT ISSUE		
39	14.12.2017	ISSUED FOR DA		
40	12.06.2018	REVISED DA ISSUE		

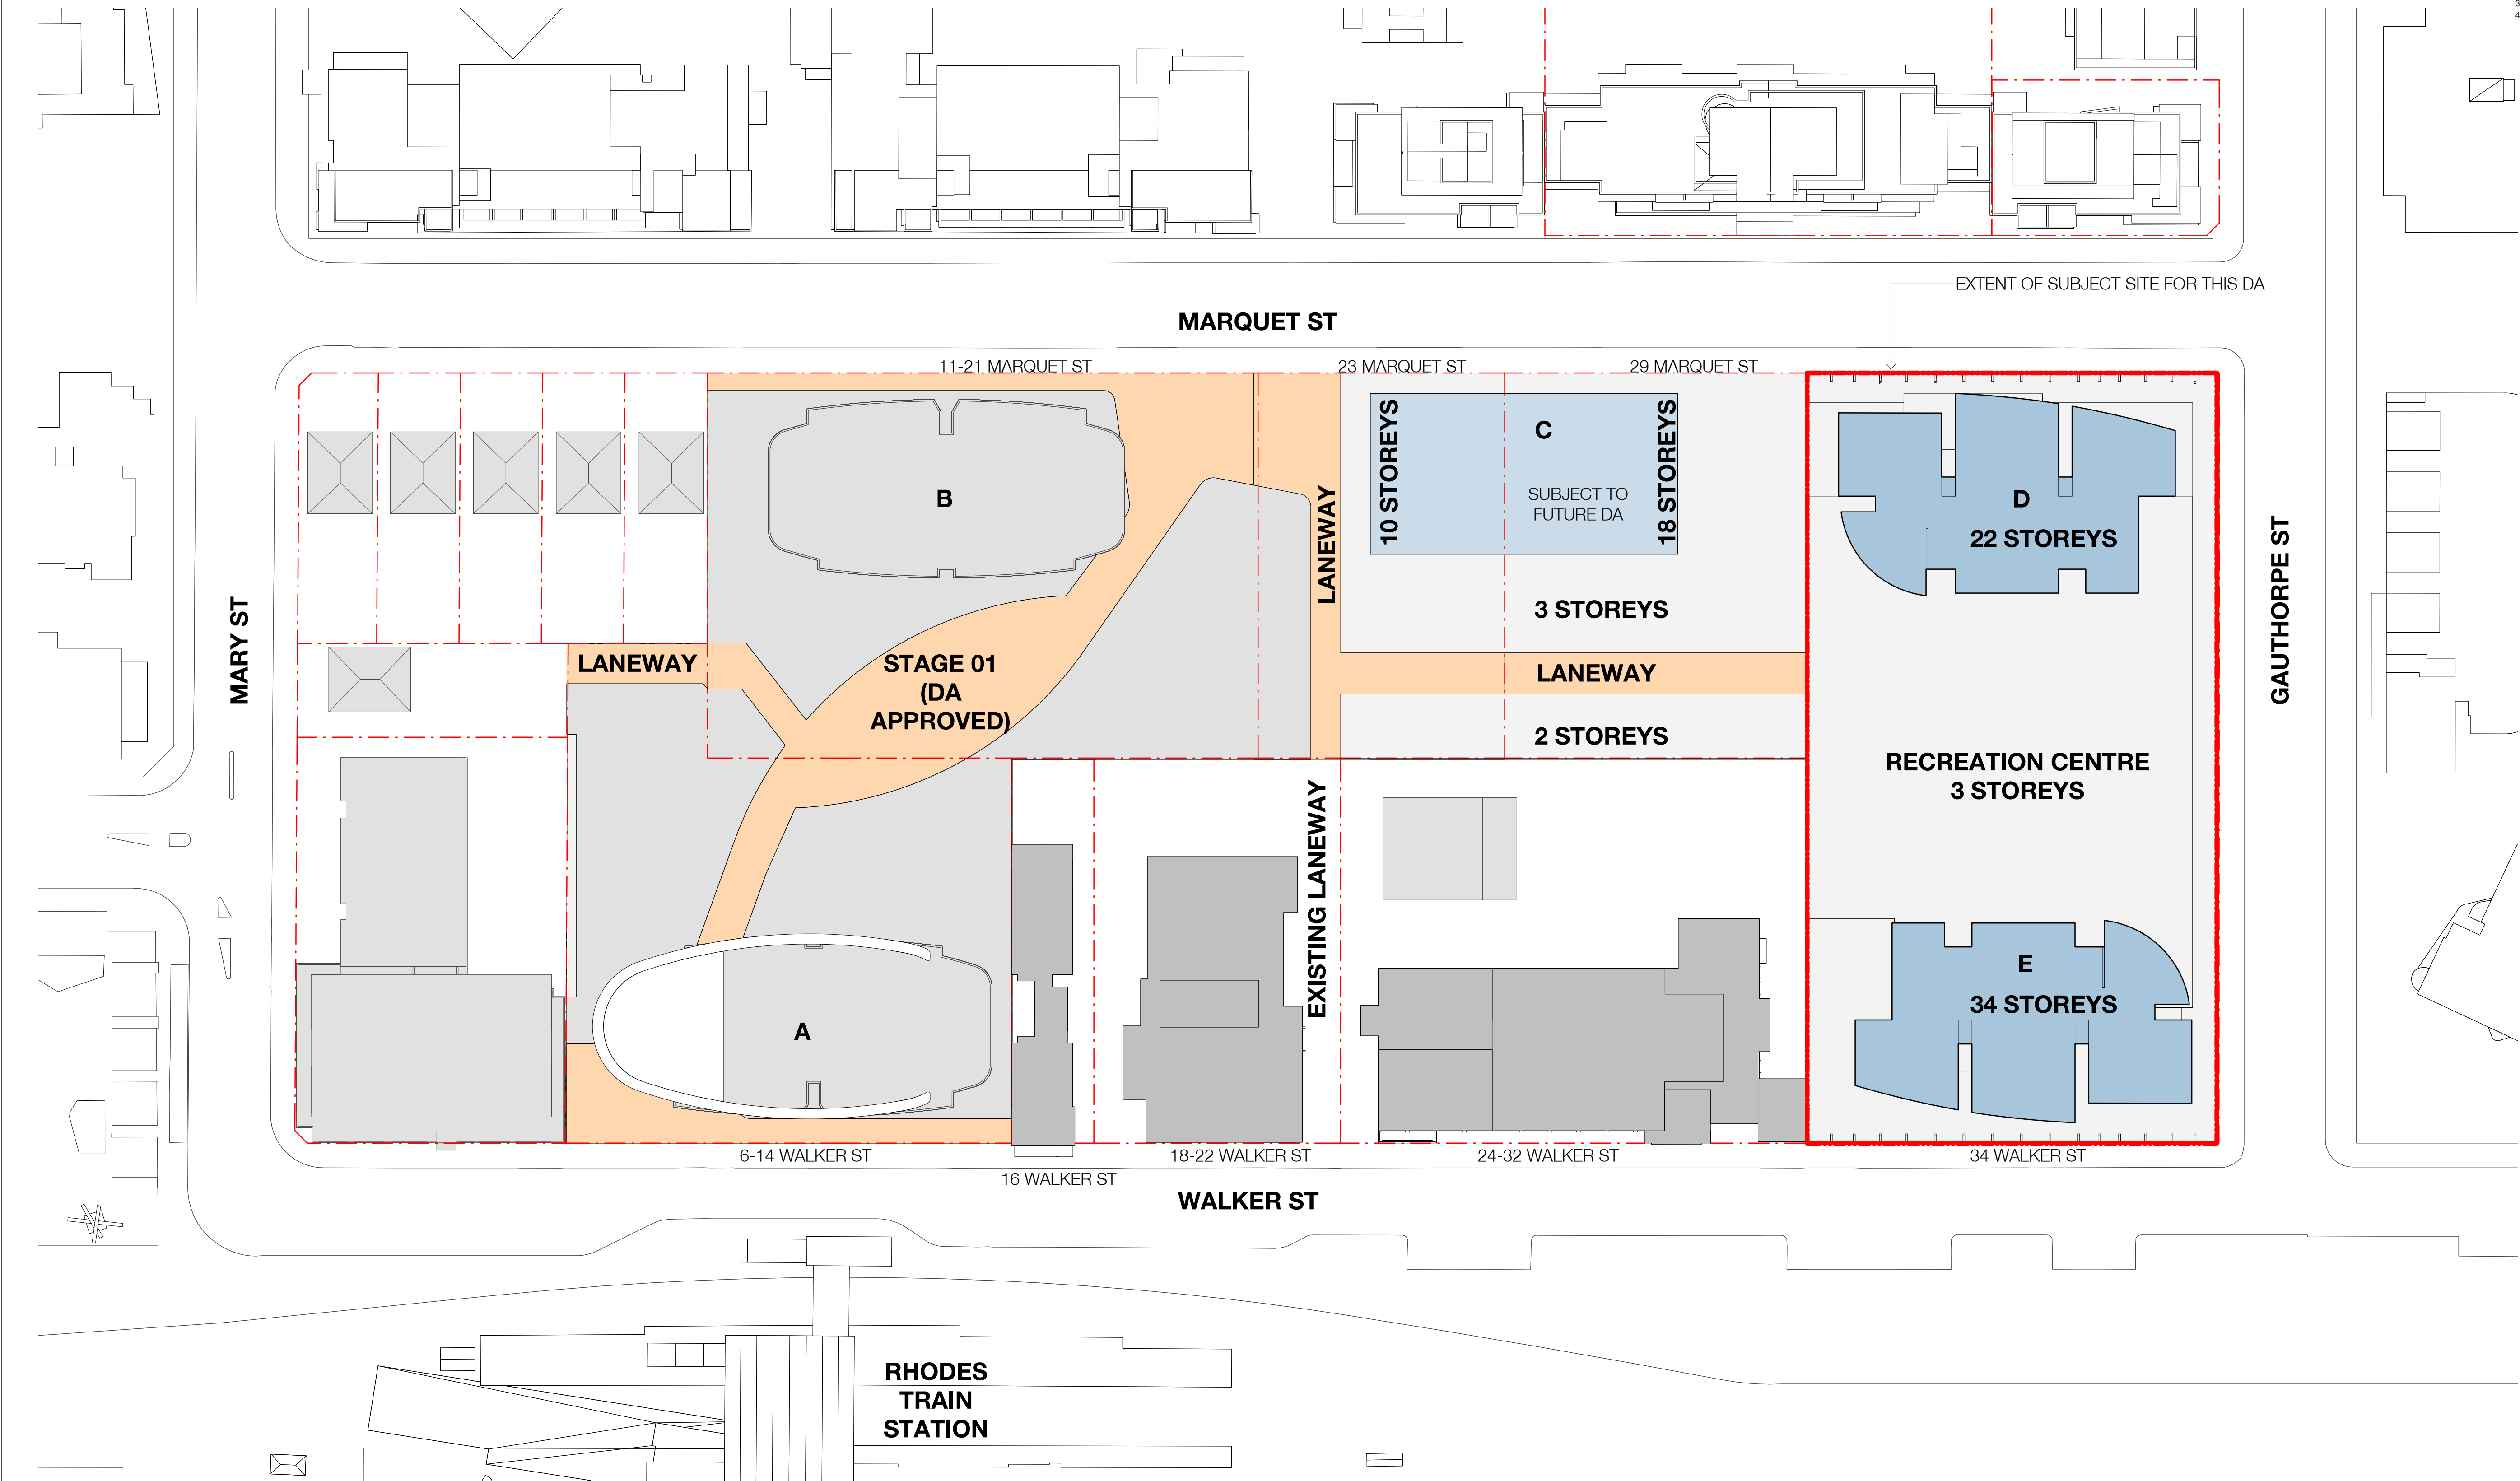

Billbergia



Billbergia
creating communities®

Project

Mixed-use Development & Community Centre

34 Walker Street Rhodes NSW 2138

Drawing Name

Precinct Plan - DCP

Date 12.06.2018 Scale 1 : 500 Sheet Size @ A1

Drawn ME EK Chk. JP


Job No. 4440 Drawing No. 0102 Revision / 40

SJB Architects
Level 2
490 Crown Street
Surry Hills NSW
2010 Australia
T 61 2 9380 9911
F 61 2 9380 9922
www.sjb.com.au




FOR APPROVAL

Rev	Date	Revision	By	Chk.
9	07.08.2017	FOR COORDINATION		
14	05.09.2017	PRE DA MEETING		
26	31.10.2017	RLC CONCEPT DESIGN		
27	07.11.2017	CONSULTANT ISSUE		
38	12.12.2017	RLC CONCEPT DESIGN		
39	14.12.2017	ISSUED FOR DA		
40	12.06.2018	REVISED DA ISSUE		

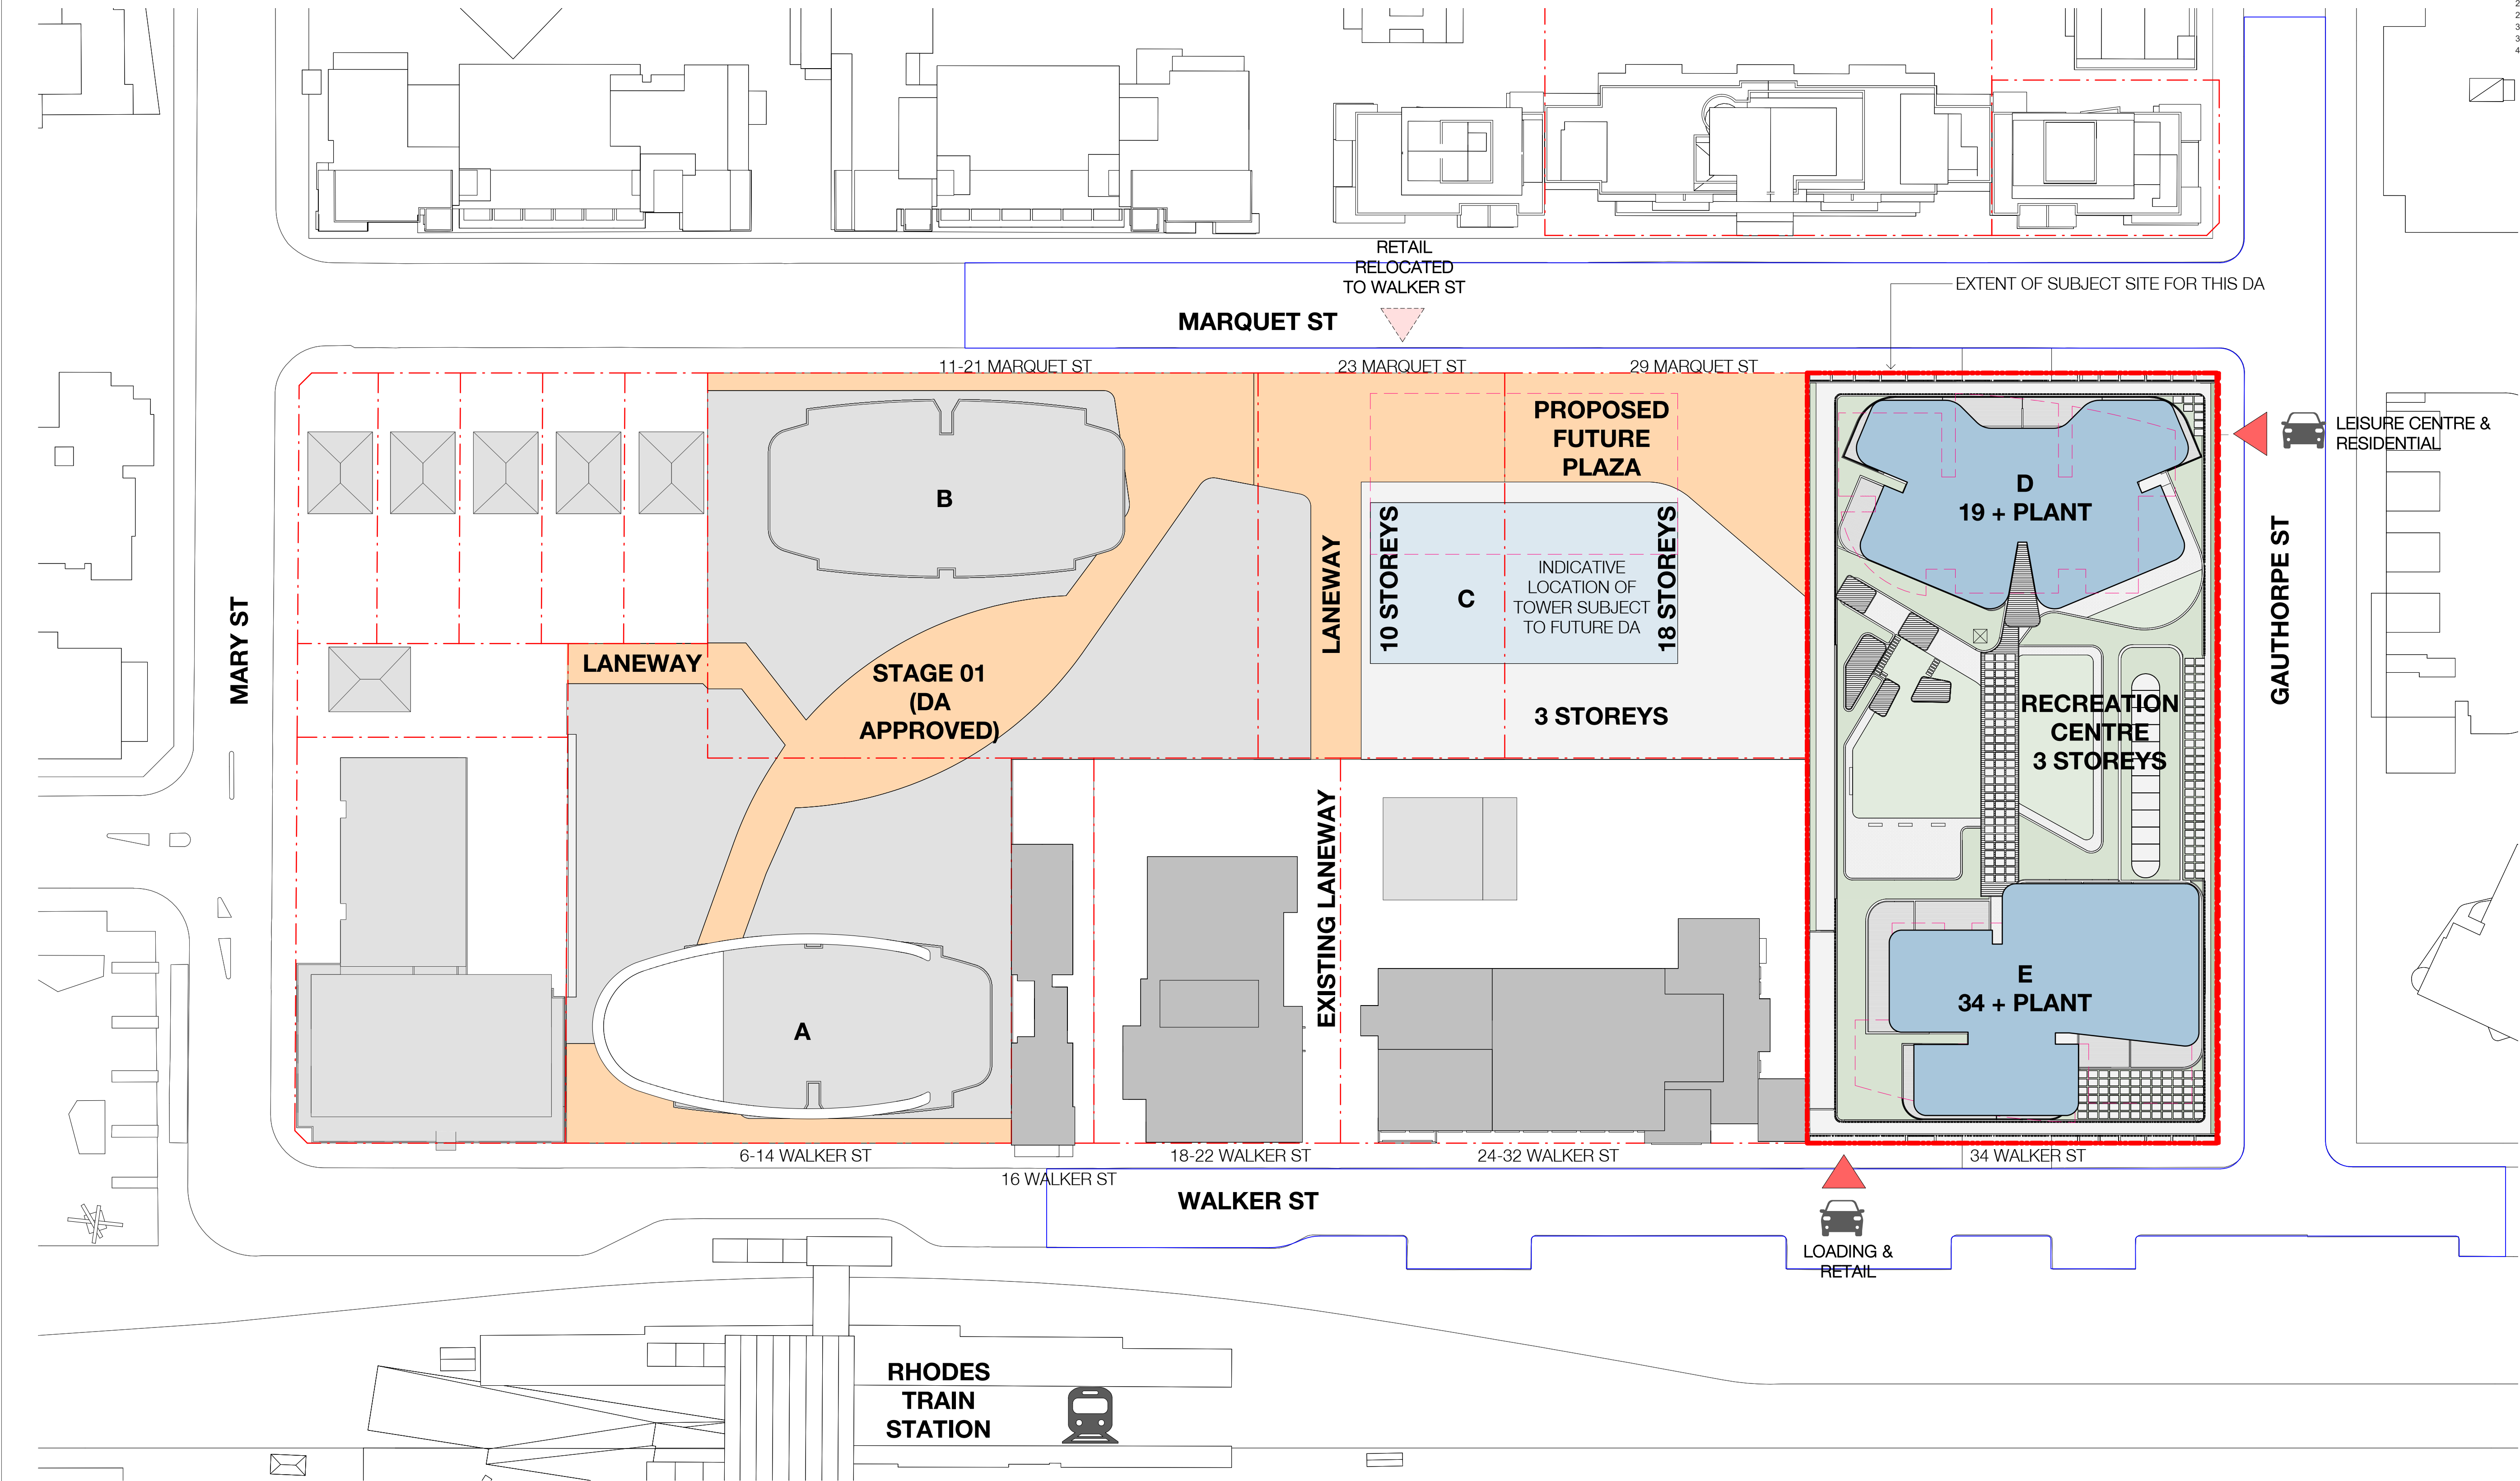

FOR APPROVAL

Rev	Date	Revision	By	Chk.
14	05.08.2017	PRE DA MEETING		
27	07.11.2017	CONSULTANT ISSUE		
39	14.12.2017	ISSUED FOR DA		
40	12.06.2018	REVISED DA ISSUE		

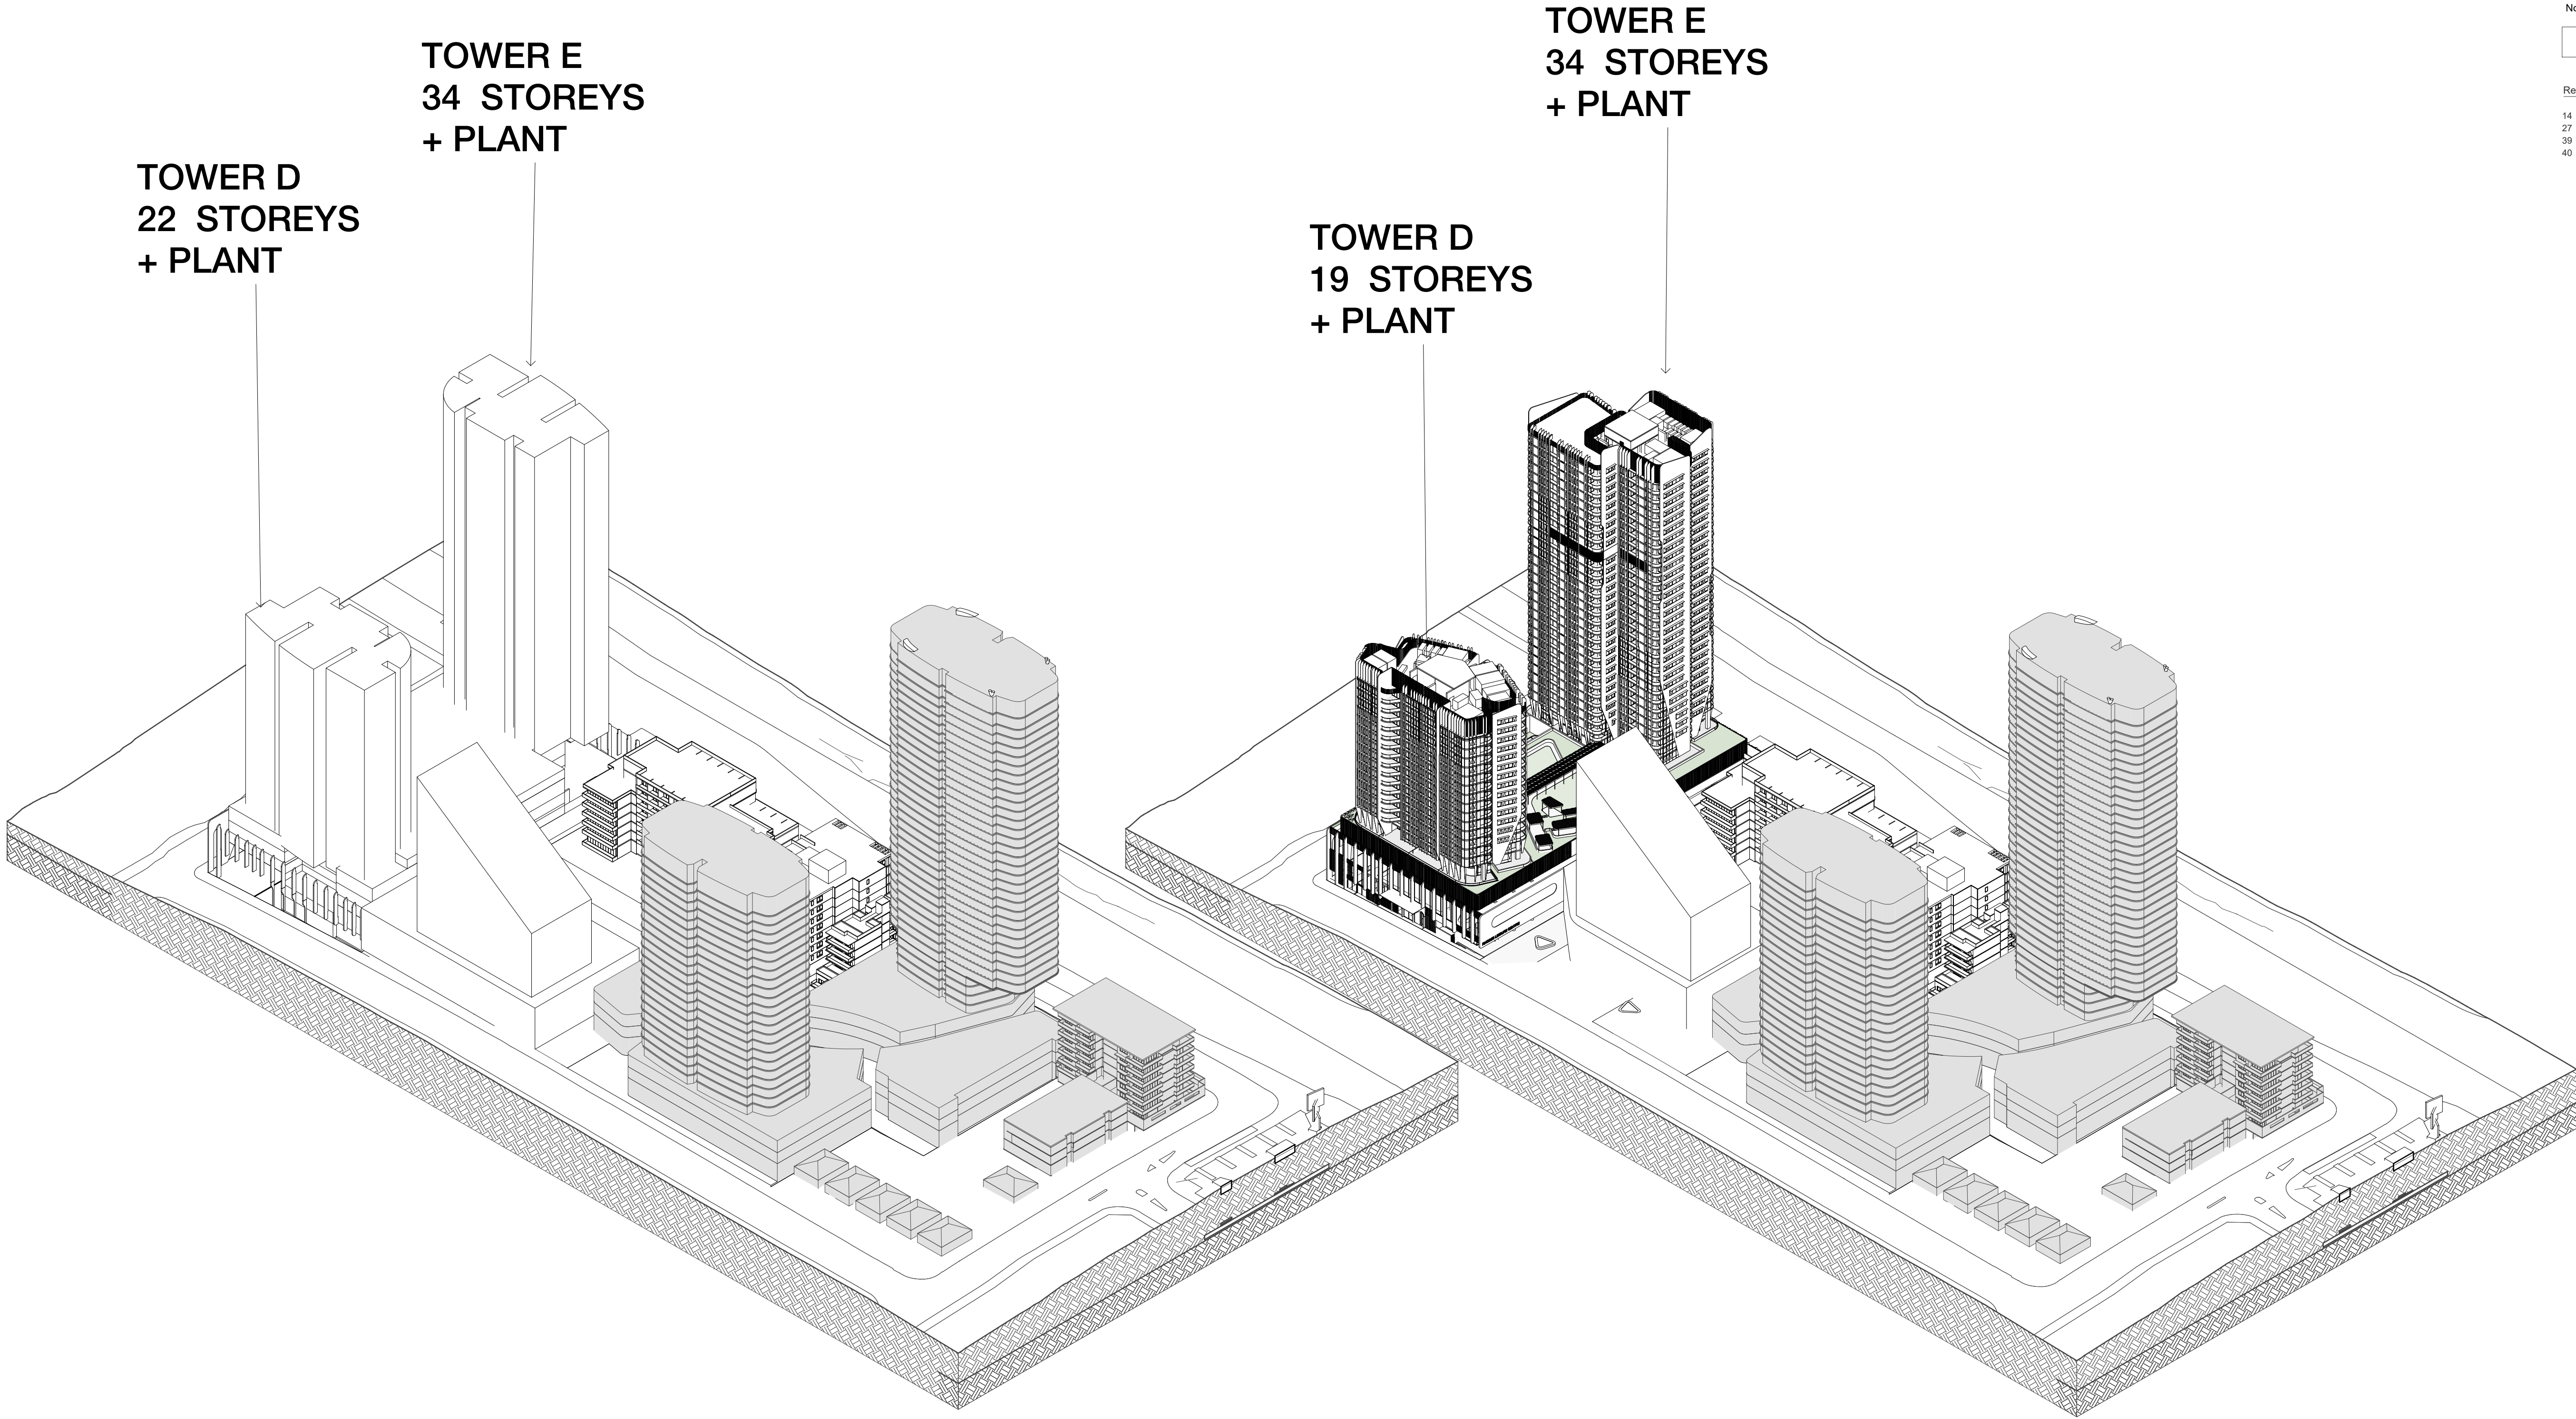

Precinct Massing - DCP

Precinct Massing - Proposed

Billbergia



Billbergia
creating communities®


Project

Mixed-use Development & Community Centre

34 Walker Street Rhodes NSW 2138

Drawing Name

Envelope Comparison
Perspective View

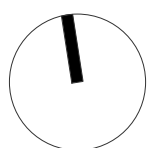


Date 12.06.2018 Scale Sheet Size @ A1

Drawn ME EK Chk. JP

Job No. 4440 Drawing No. 0104 Revision / 40

SJB Architects
Level 2
490 Crown Street
Surry Hills NSW
2010 Australia
T 61 2 9380 9911
F 61 2 9380 9922
www.sjb.com.au



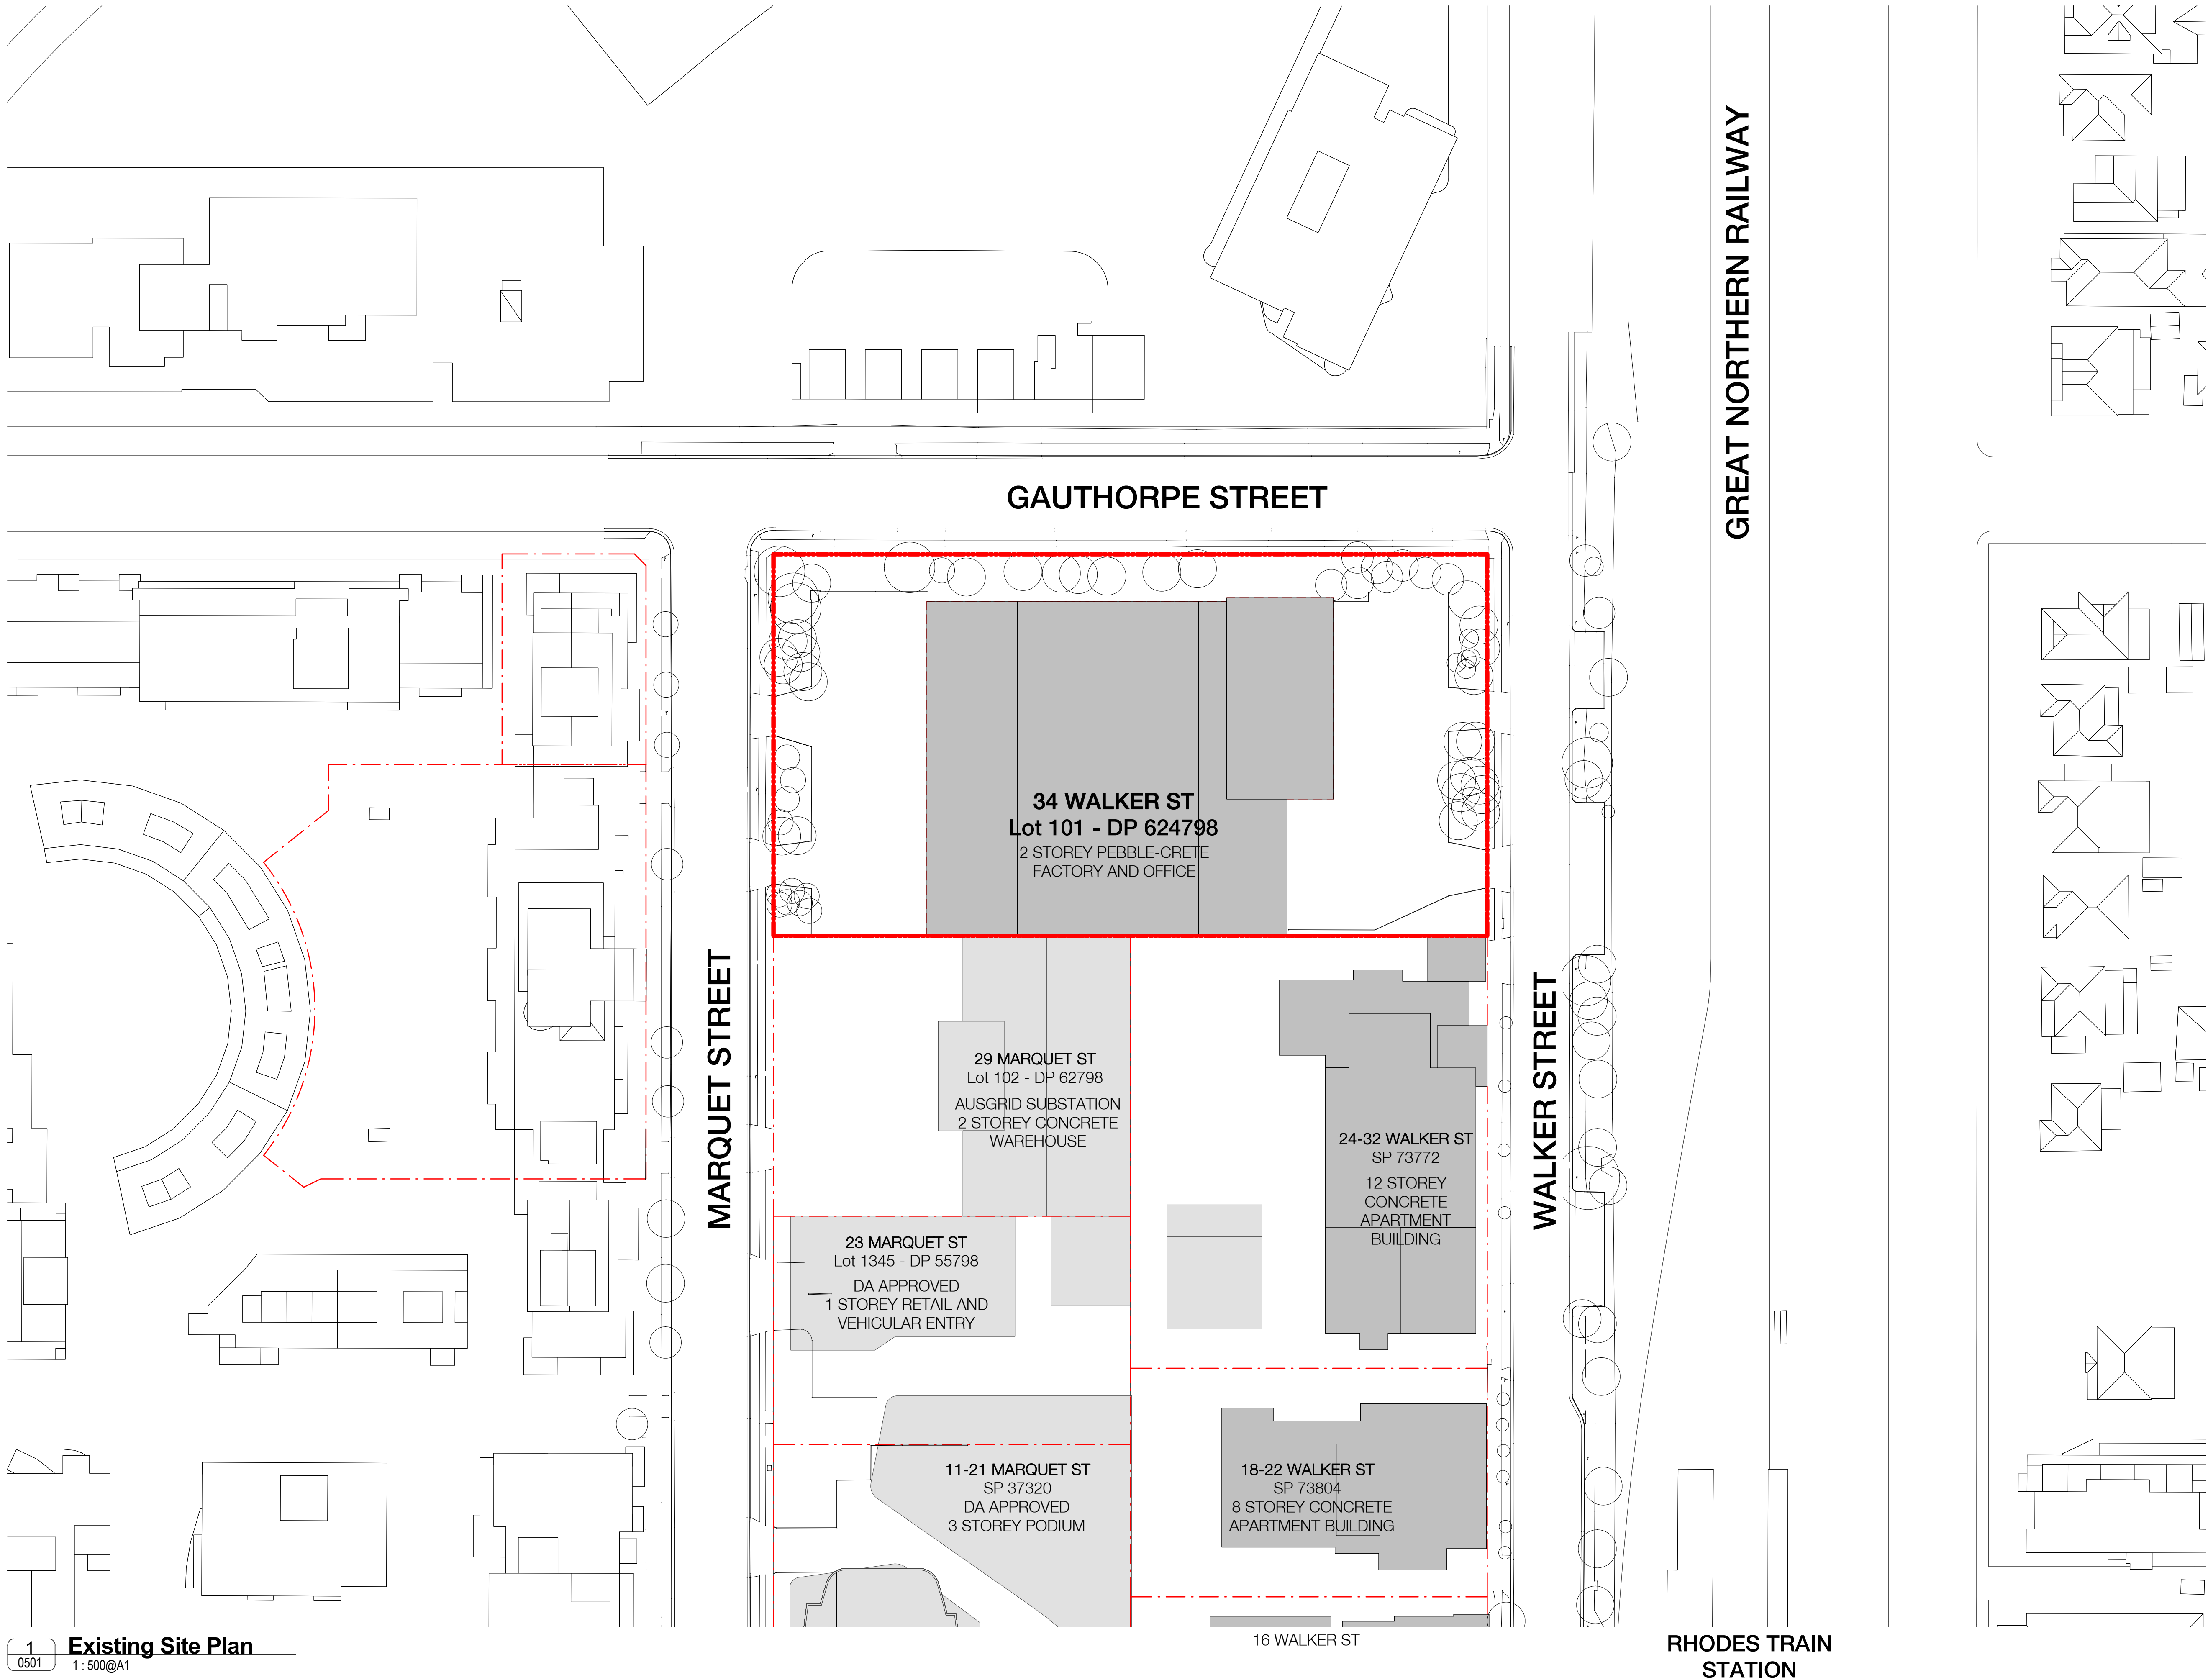

1
0501
Existing Site Plan
1 : 500@A1

In accepting and utilising this document the recipient agrees that SJB Architecture (NSW) Pty. Ltd. ACN 081 094 724 T/A SJB Architects, retain all common law, statutory law and other rights including copyright and intellectual property rights. The recipient agrees not to use this document for any purpose other than its intended use; to waive all claims against SJB Architects resulting from unauthorised changes; or to reuse the document on other projects without the prior written consent of SJB Architects. Under no circumstances shall transfer of this document be deemed a sale. SJB Architects makes no warranties of fitness for any purpose. The Builder/Contractor shall verify job dimensions prior to any work commencing. Use figured dimensions only. Do not scale drawings.

Nominated Architects: Adam Haddow-7188 | John Pradel-7004

FOR APPROVAL

Rev	Date	Revision	By	Chk.
14	05.08.2017	PRE-DA MEETING		
27	07.11.2017	CONSULTANT ISSUE		
39	14.12.2017	ISSUED FOR DA		
40	12.06.2018	REVISED DA ISSUE		

Billbergia



Billbergia
creating communities®

Project

Mixed-use Development & Community Centre

34 Walker Street Rhodes NSW 2138

Drawing Name

Existing Site Plan

Date
12.06.2018

Scale
1 : 500

Sheet Size
@ A1

Drawn
ME EK

Chk.
JP


Job No.
4440

Drawing No.
0110

Revision
/ 40

SJB Architects
Level 2
490 Crown Street
Surry Hills NSW
2010 Australia
T 61 2 9380 9911
F 61 2 9380 9922
www.sjb.com.au



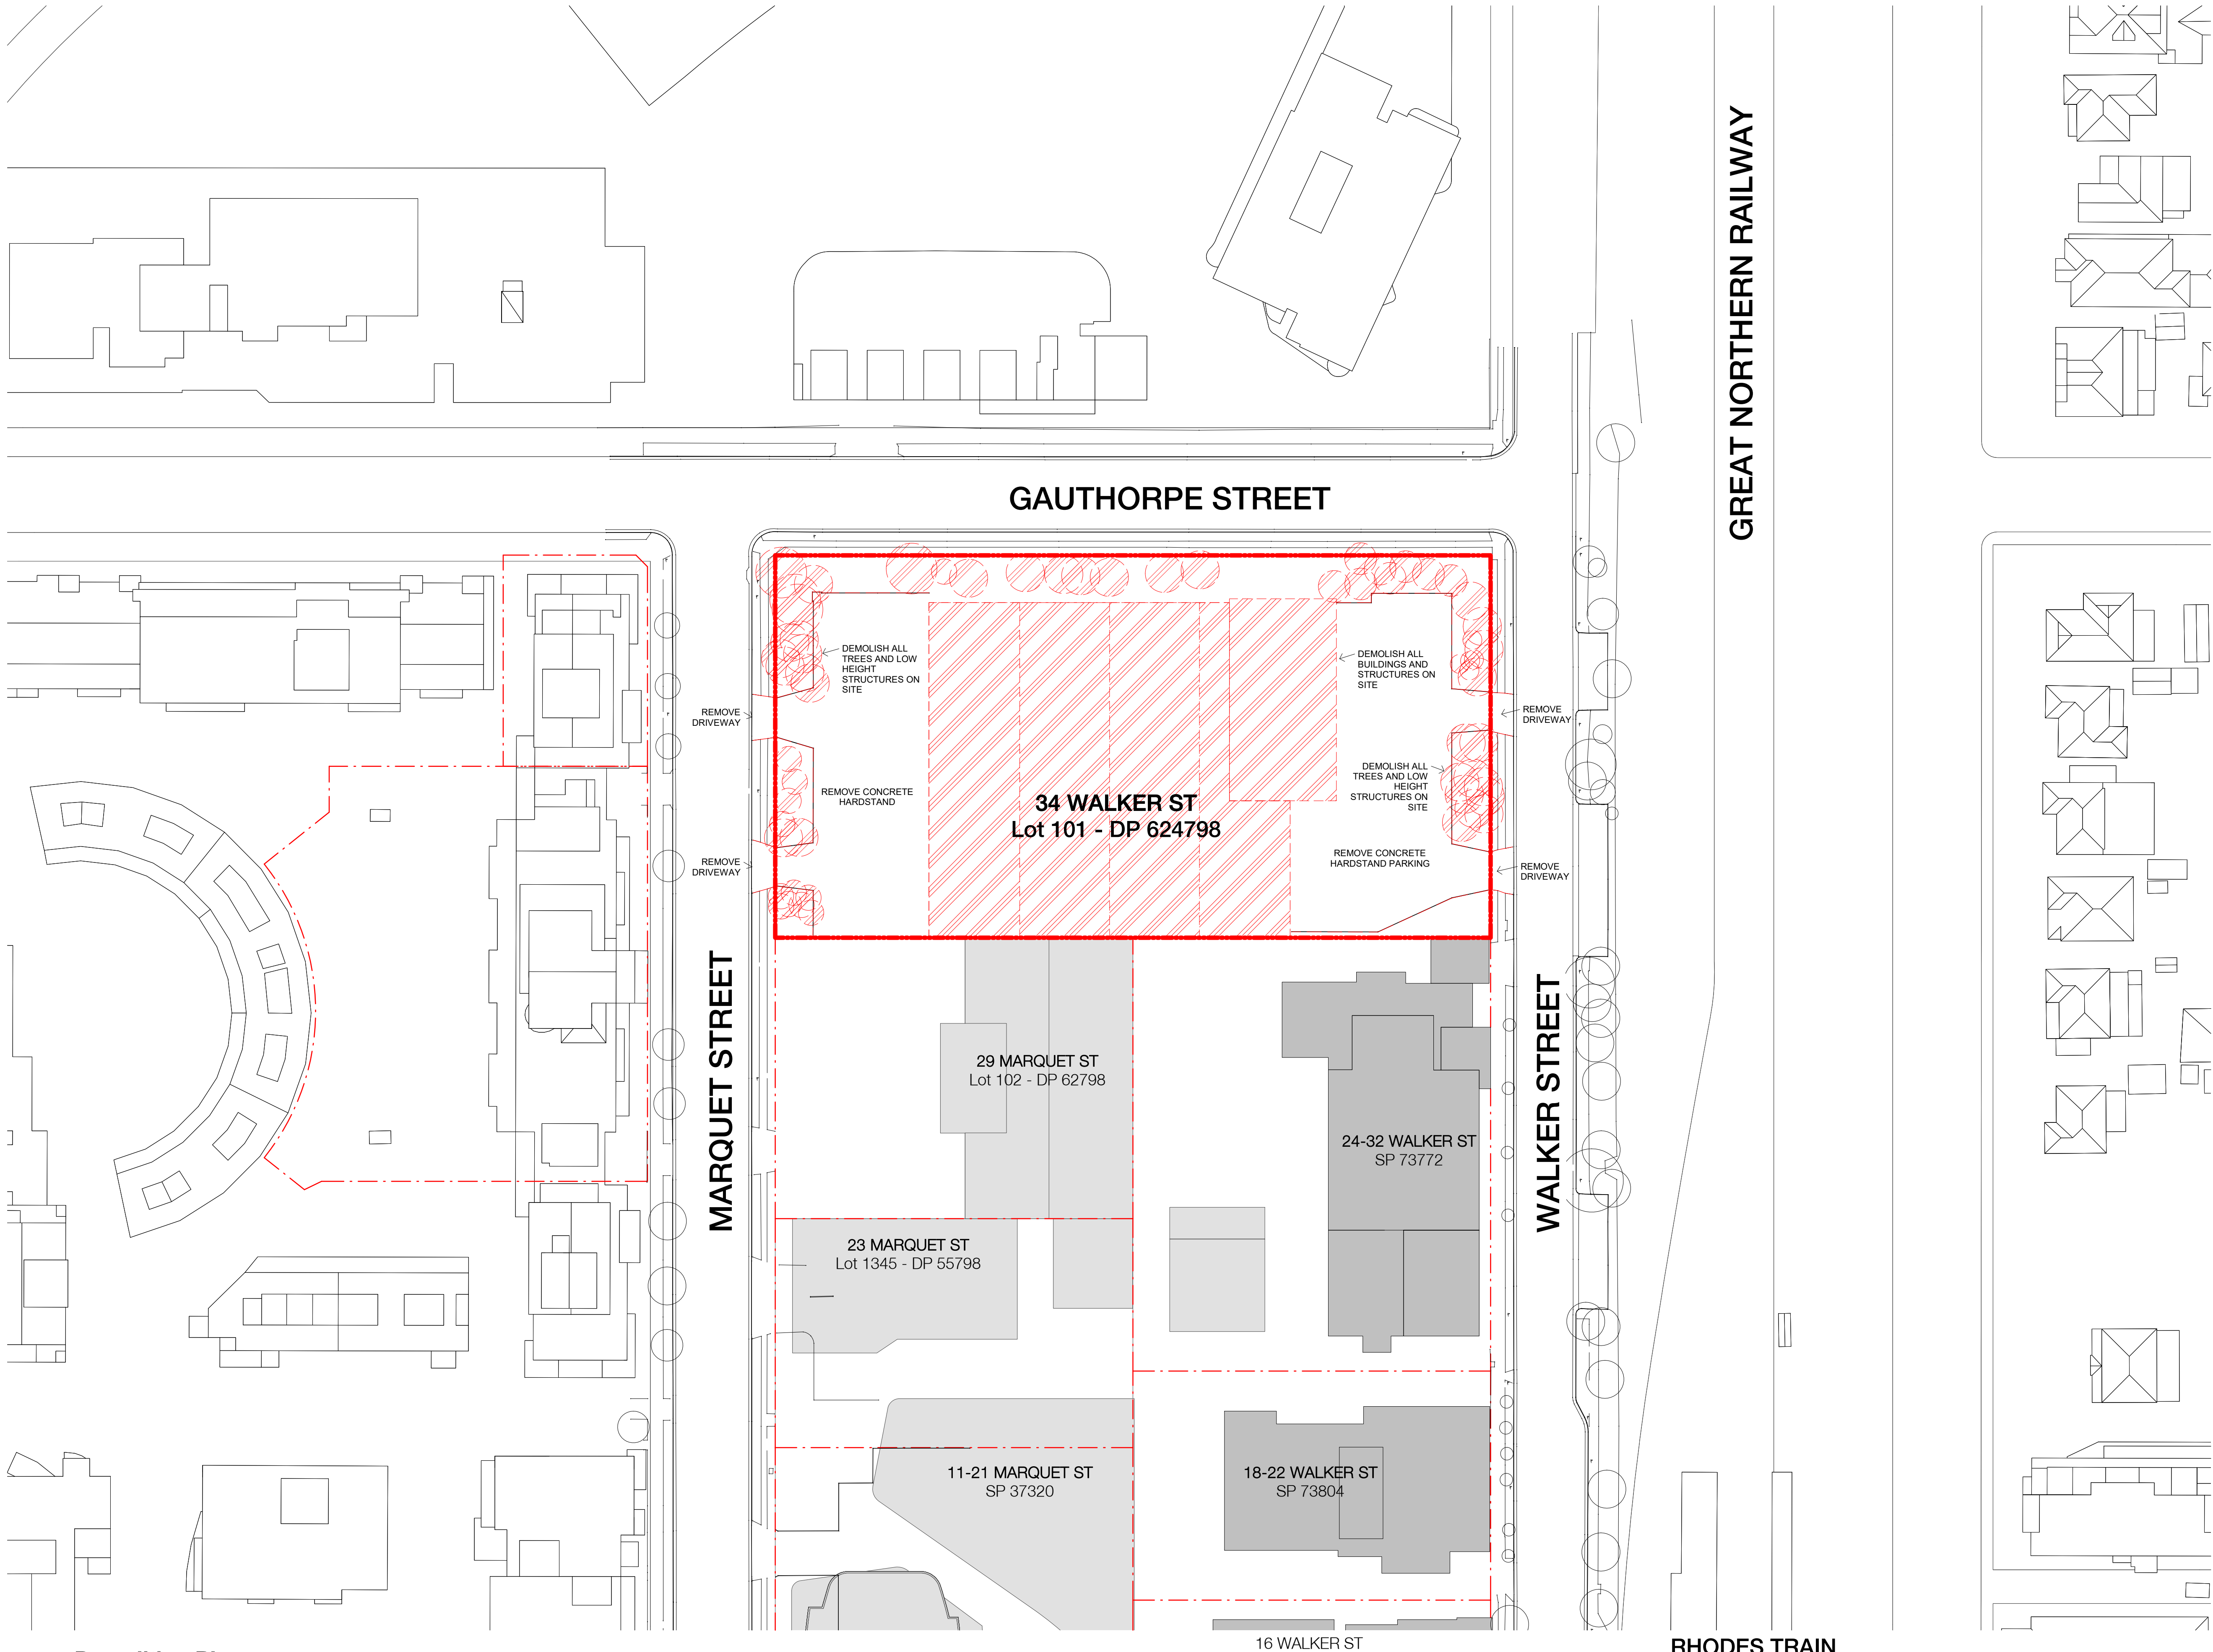

1 Demolition Plan
0501 1 : 500@A1

In accepting and utilising this document the recipient agrees that SJB Architecture (NSW) Pty. Ltd. ACN 081 094 724 T/A SJB Architects, retain all common law, statutory law and other rights including copyright and intellectual property rights. The recipient agrees not to use this document for any purpose other than its intended use; to waive all claims against SJB Architects resulting from unauthorised changes; or to reuse the document on other projects without the prior written consent of SJB Architects. Under no circumstances shall transfer of this document be deemed a sale. SJB Architects makes no warranties of fitness for any purpose. The Builder/Contractor shall verify job dimensions prior to any work commencing. Use figured dimensions only. Do not scale drawings.

Nominated Architects: Adam Haddow-7188 | John Pradel-7004

FOR APPROVAL

Rev	Date	Revision	By	Chk.
14	05.08.2017	PRE-DA MEETING		
27	07.11.2017	CONSULTANT ISSUE		
39	14.12.2017	ISSUED FOR DA		
40	12.06.2018	REVISED DA ISSUE		

Billbergia



Billbergia
creating communities®

Project

Mixed-use Development & Community Centre

34 Walker Street Rhodes NSW 2138

Drawing Name

Demolition Plan

Date 12.06.2018 Scale 1 : 500 Sheet Size @ A1

Drawn ME EK Chk. JP

Job No. 4440 Drawing No. 0111 Revision / 40

SJB Architects
Level 2
490 Crown Street
Surry Hills NSW
2010 Australia
T 61 2 9380 9911
F 61 2 9380 9922
www.sjb.com.au



In accepting and utilising this document the recipient agrees that SJB Architecture (NSW) Pty. Ltd. ACN 081 094 724 T/A SJB Architects, retain all common law, statutory law and other rights including copyright and intellectual property rights. The recipient agrees not to use this document for any purpose other than its intended use; to waive all claims against SJB Architects resulting from unauthorised changes; or to reuse the document on other projects without the prior written consent of SJB Architects. Under no circumstances shall transfer of this document be deemed a sale. SJB Architects makes no warranties of fitness for any purpose. The Builder/Contractor shall verify job dimensions prior to any work commencing. Use figured dimensions only. Do not scale drawings.

Nominated Architects: Adam Haddow-7188 | John Pradel-7004

FOR APPROVAL

Rev	Date	Revision	By	Chk.
9	07.08.2017	FOR COORDINATION		
14	05.09.2017	PRE DA MEETING		
23	19.10.2017	FOR COORDINATION		
25	26.10.2017	FOR INFORMATION		
27	07.11.2017	CONSULTANT ISSUE		
34	24.11.2017	FOR INFORMATION		
39	14.12.2017	ISSUED FOR DA		
40	12.06.2018	REVISED DA ISSUE		

RAILWAY

NORTHERN

GREAT

Billbergia



Billbergia
creating communities®

Project

Mixed-use Development & Community Centre

34 Walker Street Rhodes NSW 2138

Drawing Name


Site Plan

Date 12.06.2018 Scale 1 : 250 Sheet Size @ A1

Drawn ME EK Chk. JP

Job No. 4440 Drawing No. 0112 Revision / 40

SJB Architects
Level 2
490 Crown Street
Surry Hills NSW
2010 Australia
T 61 2 9380 9911
F 61 2 9380 9922
www.sjb.com.au

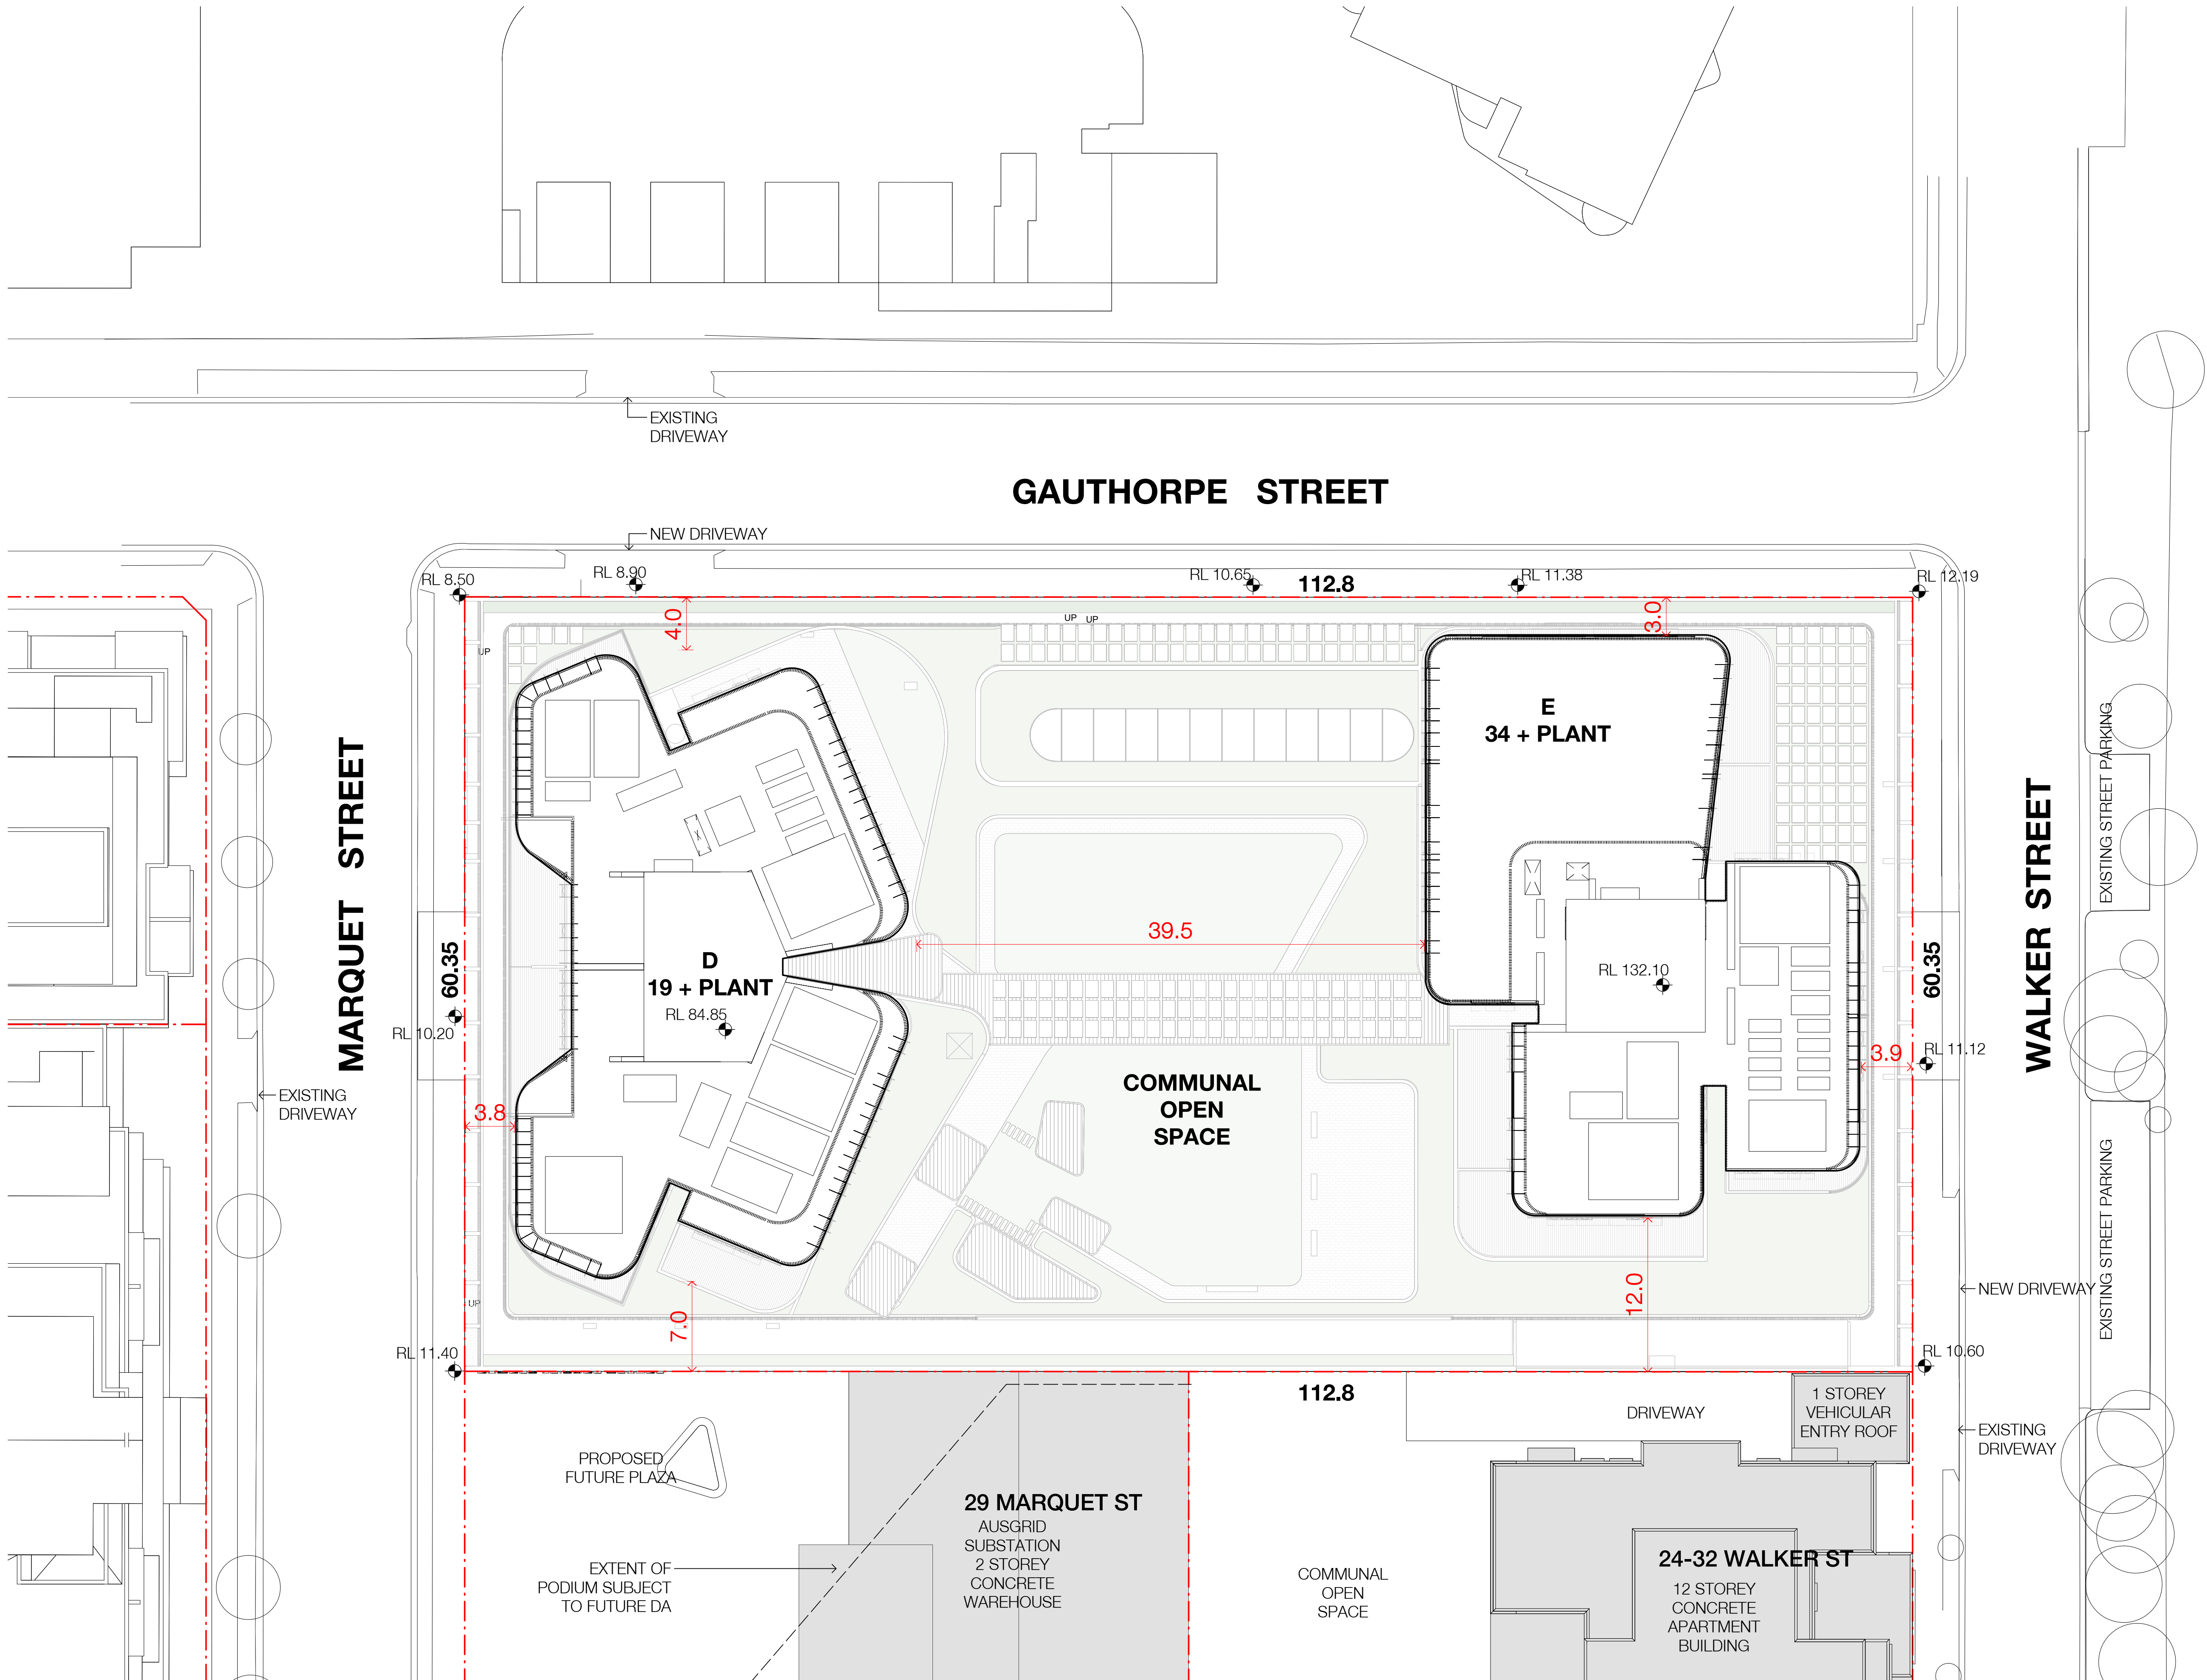

Carparking - By Level	
B01 Loading	
LEI CNTR - DISABLED	4
LEI CNTR - SMALL CAR	1
LEI CNTR - STANDARD	36
LOADING	5
	46
B02	
LEI CNTR - SMALL CAR	4
LEI CNTR - STANDARD	116
	120
B03	
CARSHARE	2
MOTORBIKE	6
RES - STANDARD	67
RESI - ADAPTABLE	15
RESI - VISITOR	20
	110
B04	
RES - STANDARD	83
RESI - ADAPTABLE	15
	98
B05	
RES - STANDARD	94
RESI - ADAPTABLE	15
	109
B06	
RES - STANDARD	96
RESI - ADAPTABLE	15
	111
	594

Carparking - Summary	
CARSHARE	2
LEI CNTR - DISABLED	4
LEI CNTR - SMALL CAR	5
LEI CNTR - STANDARD	152
LOADING	5
MOTORBIKE	6
RES - STANDARD	340
RESI - ADAPTABLE	60
RESI - VISITOR	20
	594


Basement Storage Schedule	
B06	112
B05	112
B04	97
B03	79
	400

In accepting and utilising this document the recipient agrees that SJB Architecture (NSW) Pty. Ltd. ACN 081 094 724 T/A SJB Architects, retain all common law, statutory law and other rights including copyright and intellectual property rights. The recipient agrees not to use this document for any purpose other than its intended use; to waive all claims against SJB Architects resulting from unauthorised changes, or to reuse the document on other projects without the prior written consent of SJB Architects. Under no circumstances shall transfer of this document be deemed a sale. SJB Architects makes no warranties of fitness for any purpose. The Builder/Contractor shall verify job dimensions prior to any work commencing. Use figured dimensions only. Do not scale drawings.

Nominated Architects: Adam Haddow-7188 | John Pradel-7004

FOR APPROVAL

Rev	Date	Revision	By	Chk.
9	07.08.2017	FOR COORDINATION		
11	21.08.2017	FOR INFORMATION		
14	05.09.2017	PRE DA MEETING		
15	14.09.2017	FOR INFORMATION		
18	05.10.2017	FOR INFORMATION		
23	19.10.2017	FOR COORDINATION		
25	26.10.2017	FOR INFORMATION		
27	07.11.2017	CONSULTANT ISSUE		
29	13.11.2017	FOR INFORMATION		
31	21.11.2017	FOR INFORMATION		
34	24.11.2017	FOR INFORMATION		
39	14.12.2017	ISSUED FOR DA		
40	12.06.2018	REVISED DA ISSUE		

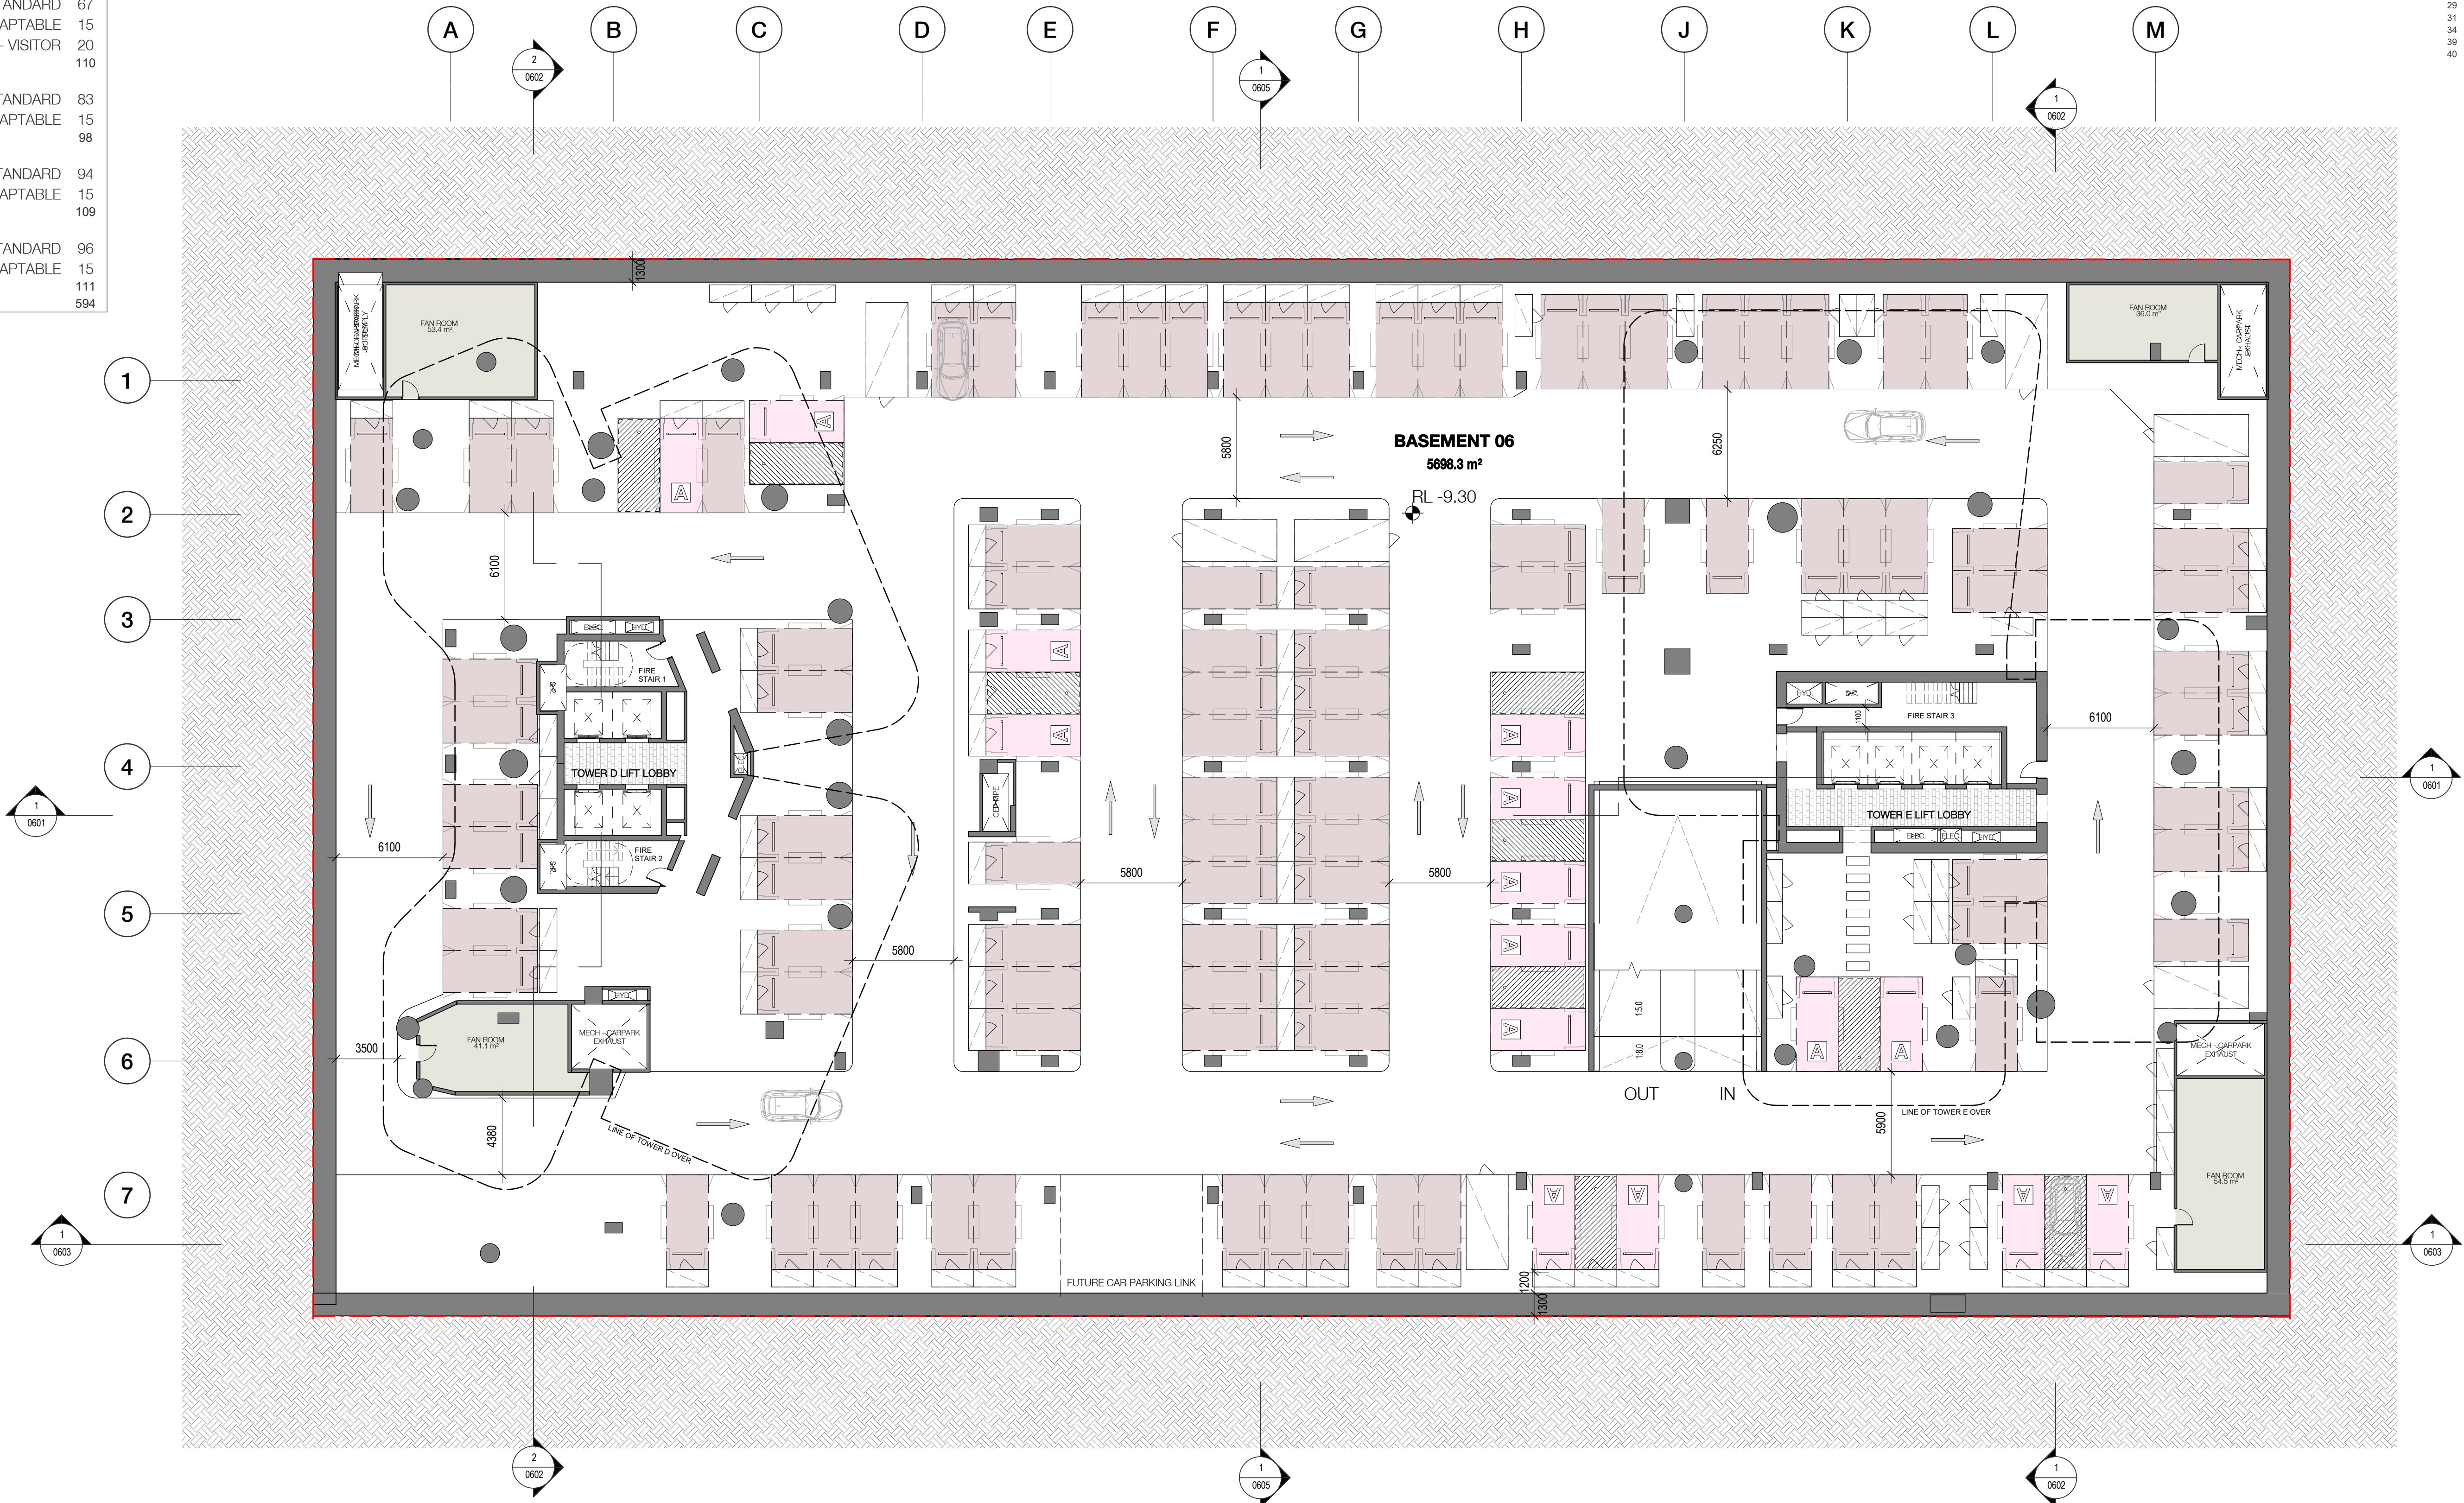

1
0601 **Floor Plan - Basement 06**
1 : 200@A1

Billbergia



Billbergia
creating communities®

Project

Mixed-use Development & Community Centre

34 Walker Street Rhodes NSW 2138

Drawing Name

Basement 06

Date Scale Sheet Size

12.06.2018 1 : 200 @ A1

Drawn Chk.

ME EK JP

Job No. Drawing No. Revision

4440 0204 / 40

SJB Architects
Level 2
490 Crown Street
Surry Hills NSW
2010 Australia
T 61 2 9380 9911
F 61 2 9380 9922
www.sjb.com.au



Carparking - By Level	
B01 Loading	
LEI CNTR - DISABLED	4
LEI CNTR - SMALL CAR	1
LEI CNTR - STANDARD	36
LOADING	5
	46
B02	
LEI CNTR - SMALL CAR	4
LEI CNTR - STANDARD	116
	120
B03	
CARSHARE	2
MOTORBIKE	6
RES - STANDARD	67
RESI - ADAPTABLE	15
RESI - VISITOR	20
	110
B04	
RES - STANDARD	83
RESI - ADAPTABLE	15
	98
B05	
RES - STANDARD	94
RESI - ADAPTABLE	15
	109
B06	
RES - STANDARD	96
RESI - ADAPTABLE	15
	111
	594

Carparking - Summary	
CARSHARE	2
LEI CNTR - DISABLED	4
LEI CNTR - SMALL CAR	5
LEI CNTR - STANDARD	152
LOADING	5
MOTORBIKE	6
RES - STANDARD	340
RESI - ADAPTABLE	60
RESI - VISITOR	20
	594


Basement Storage Schedule	
B06	112
B05	112
B04	97
B03	79
	400

In accepting and utilising this document the recipient agrees that SJB Architecture (NSW) Pty. Ltd. ACN 081 094 724 T/A SJB Architects, retain all common law, statutory law and other rights including copyright and intellectual property rights. The recipient agrees not to use this document for any purpose other than its intended use; to waive all claims against SJB Architects resulting from unauthorised changes; or to reuse the document on other projects without the prior written consent of SJB Architects. Under no circumstances shall transfer of this document be deemed a sale. SJB Architects makes no warranties of fitness for any purpose. The Builder/Contractor shall verify job dimensions prior to any work commencing. Use figured dimensions only. Do not scale drawings.

Nominated Architects: Adam Haddow-7188 | John Pradel-7004

FOR APPROVAL

Rev	Date	Revision	By	Chk.
9	07.08.2017	FOR COORDINATION		
11	21.08.2017	FOR INFORMATION		
14	05.09.2017	PRE DA MEETING		
15	14.09.2017	FOR INFORMATION		
18	05.10.2017	FOR INFORMATION		
23	19.10.2017	FOR COORDINATION		
25	26.10.2017	FOR INFORMATION		
27	07.11.2017	CONSULTANT ISSUE		
29	13.11.2017	FOR INFORMATION		
31	21.11.2017	FOR INFORMATION		
34	24.11.2017	FOR INFORMATION		
39	14.12.2017	ISSUED FOR DA		
40	12.06.2018	REVISED DA ISSUE		

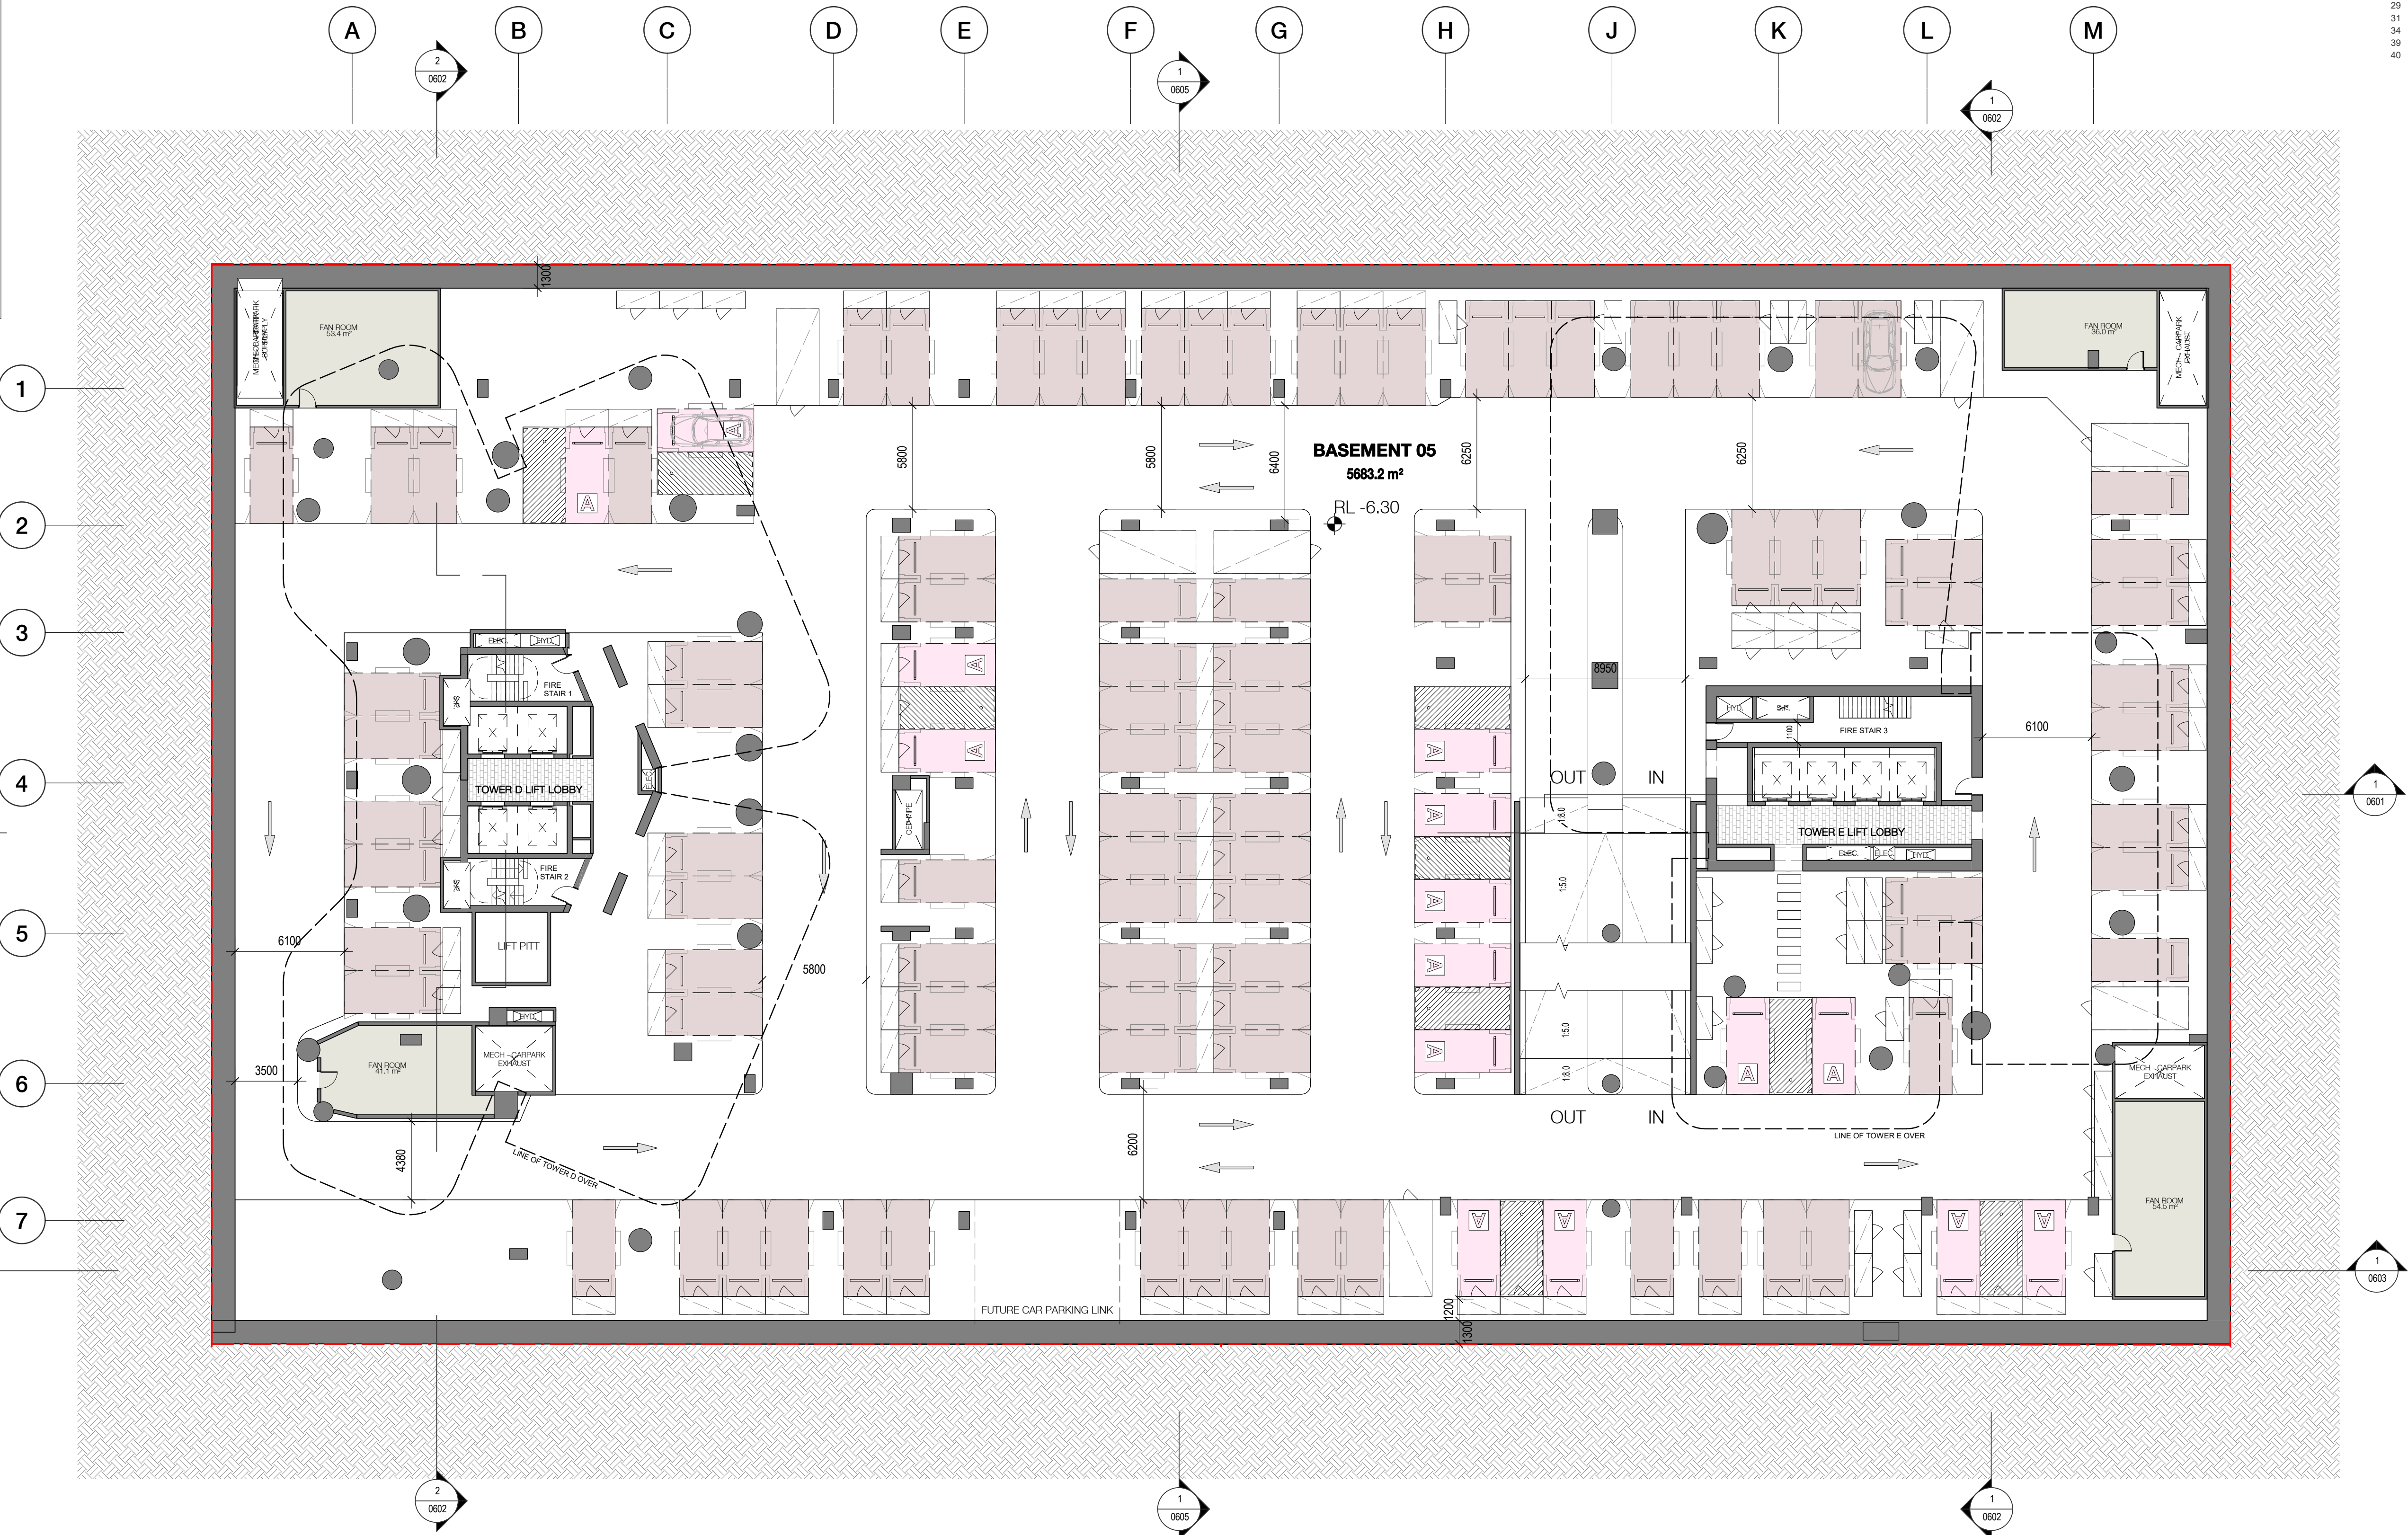

1 Floor Plan - Basement 05
1: 200@A1

Billbergia



Billbergia
creating communities®

Project
Mixed-use Development & Community Centre
34 Walker Street Rhodes NSW 2138

Drawing Name

Basement 05

Date 12.06.2018 Scale 1 : 200 Sheet Size @ A1


Drawn ME EK Chk. JP

Job No. 4440 Drawing No. 0205 Revision / 40

SJB Architects
Level 2
490 Crown Street
Surry Hills NSW
2010 Australia
T 61 2 9380 9911
F 61 2 9380 9922
www.sjb.com.au



Rev	Date	Revision	By	Chk.
0	07.08.2017	FOR COORDINATION		
1	21.08.2017	FOR INFORMATION		
4	05.09.2017	PRE DA MEETING		
5	14.09.2017	FOR INFORMATION		
8	05.10.2017	FOR INFORMATION		
3	19.10.2017	FOR COORDINATION		
5	26.10.2017	FOR INFORMATION		
7	07.11.2017	CONSULTANT ISSUE		
9	13.11.2017	FOR INFORMATION		
1	21.11.2017	FOR INFORMATION		
4	24.11.2017	FOR INFORMATION		
9	14.12.2017	ISSUED FOR DA		
0	12.06.2018	REVISED DA ISSUE		

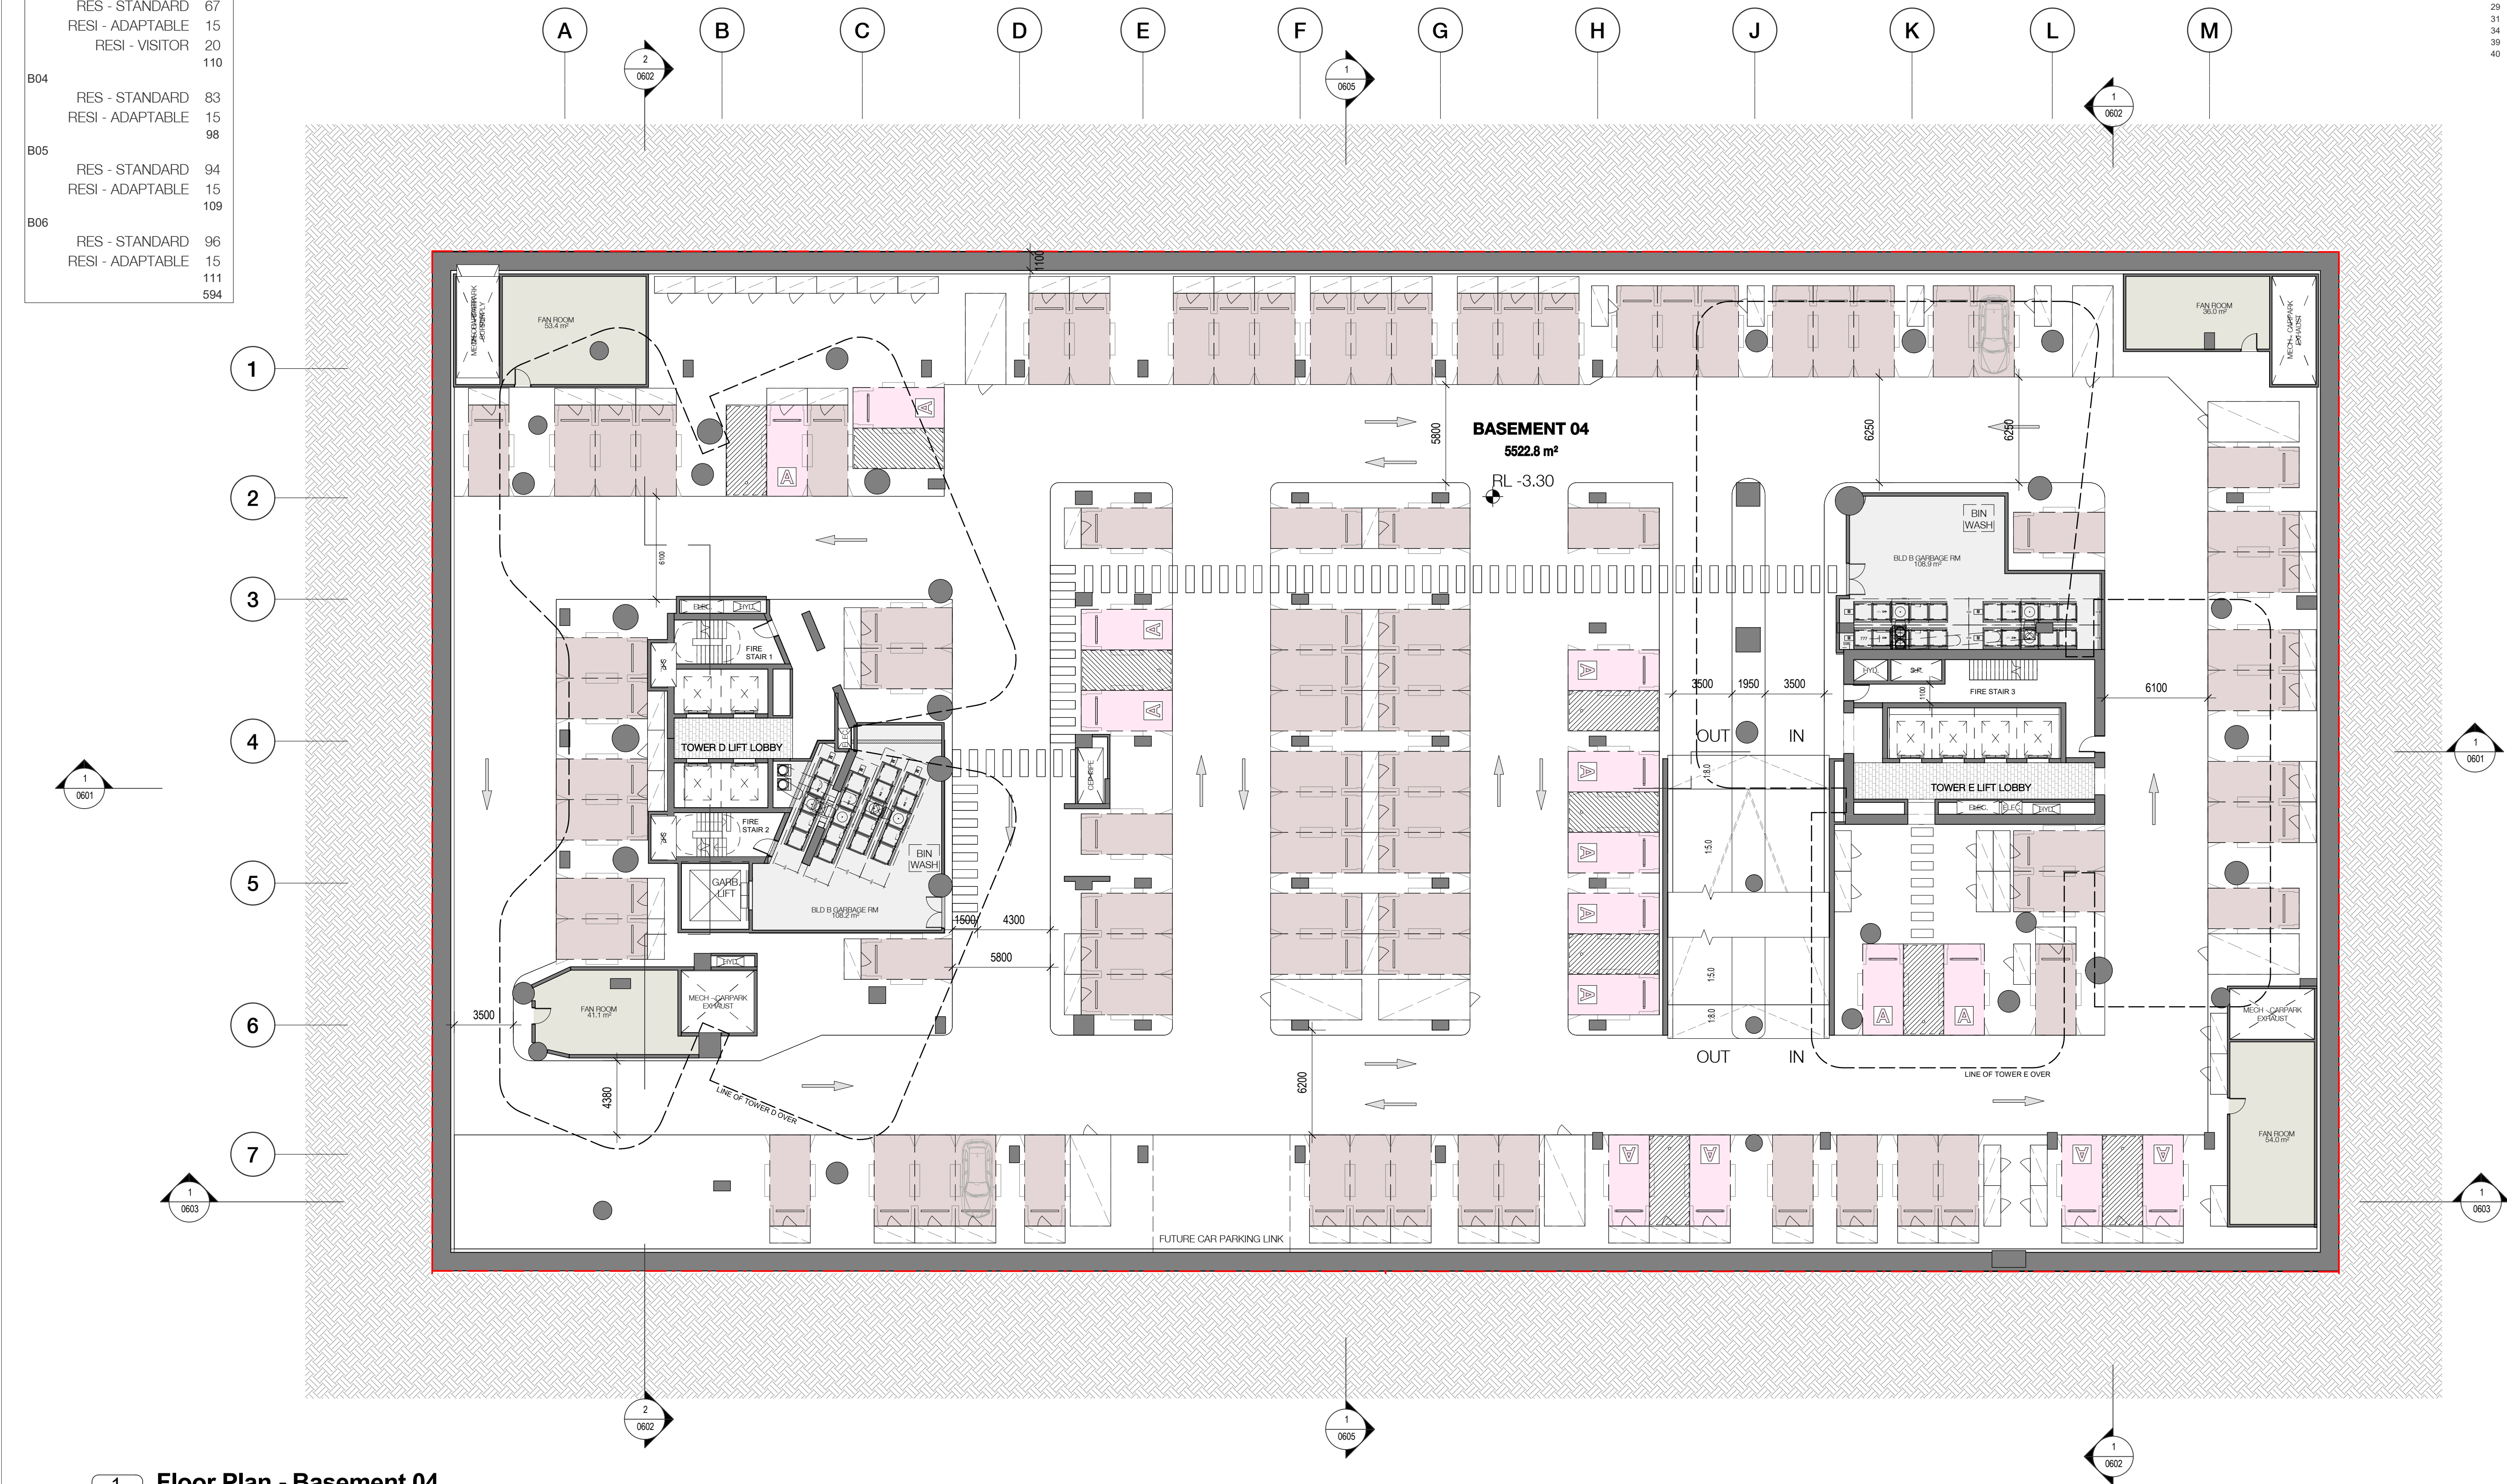

1 Floor Plan - Basement 04

Billbergia



Billbergia
creating communities®

Project *creating communities*®

Mixed-use Development & Community Centre

34 Walker Street Rhodes NSW
2138

Drawing Name

Basement 04

Date	Scale	Sheet Size
12.06.2018	1 : 200	@ A1

Drawn	Chk.
ME EK	JP

Job No.	Drawing No.	Revision
4440	0206	/ 40

SJB Architects
Level 2
490 Crown Street
Surry Hills NSW
2010 Australia
T 61 2 9380 9911
F 61 2 9380 9922
www.sjb.com.au



Carparking - By Level	
B01 Loading	
LEI CNTR - DISABLED	4
LEI CNTR - SMALL CAR	1
LEI CNTR - STANDARD	36
LOADING	5
	46
B02	
LEI CNTR - SMALL CAR	4
LEI CNTR - STANDARD	116
	120
B03	
CARSHARE	2
MOTORBIKE	6
RES - STANDARD	67
RESI - ADAPTABLE	15
RESI - VISITOR	20
	110
B04	
RES - STANDARD	83
RESI - ADAPTABLE	15
	98
B05	
RES - STANDARD	94
RESI - ADAPTABLE	15
	109
B06	
RES - STANDARD	96
RESI - ADAPTABLE	15
	111
	594

Carparking - Summary	
CARSHARE	2
LEI CNTR - DISABLED	4
LEI CNTR - SMALL CAR	5
LEI CNTR - STANDARD	152
LOADING	5
MOTORBIKE	6
RES - STANDARD	340
RESI - ADAPTABLE	60
RESI - VISITOR	20
	594


Basement Storage Schedule	
B06	112
B05	112
B04	97
B03	79
	400

In accepting and utilising this document the recipient agrees that SJB Architecture (NSW) Pty. Ltd. ACN 081 094 724 T/A SJB Architects, retain all common law, statutory law and other rights including copyright and intellectual property rights. The recipient agrees not to use this document for any purpose other than its intended use; to waive all claims against SJB Architects resulting from unauthorised changes, or to reuse the document on other projects without the prior written consent of SJB Architects. Under no circumstances shall transfer of this document be deemed a sale. SJB Architects makes no warranties of fitness for any purpose. The Builder/Contractor shall verify job dimensions prior to any work commencing. Use figured dimensions only. Do not scale drawings.

Nominated Architects: Adam Haddow-7188 | John Pradel-7004

FOR APPROVAL

Rev	Date	Revision	By	Chk.
9	07.08.2017	FOR COORDINATION		
11	21.08.2017	FOR INFORMATION		
14	05.09.2017	PRE DA MEETING		
15	14.09.2017	FOR INFORMATION		
18	05.10.2017	FOR INFORMATION		
23	19.10.2017	FOR COORDINATION		
25	26.10.2017	FOR INFORMATION		
27	07.11.2017	CONSULTANT ISSUE		
29	13.11.2017	FOR INFORMATION		
31	21.11.2017	FOR INFORMATION		
34	24.11.2017	FOR INFORMATION		
39	14.12.2017	ISSUED FOR DA		
40	12.06.2018	REVISED DA ISSUE		

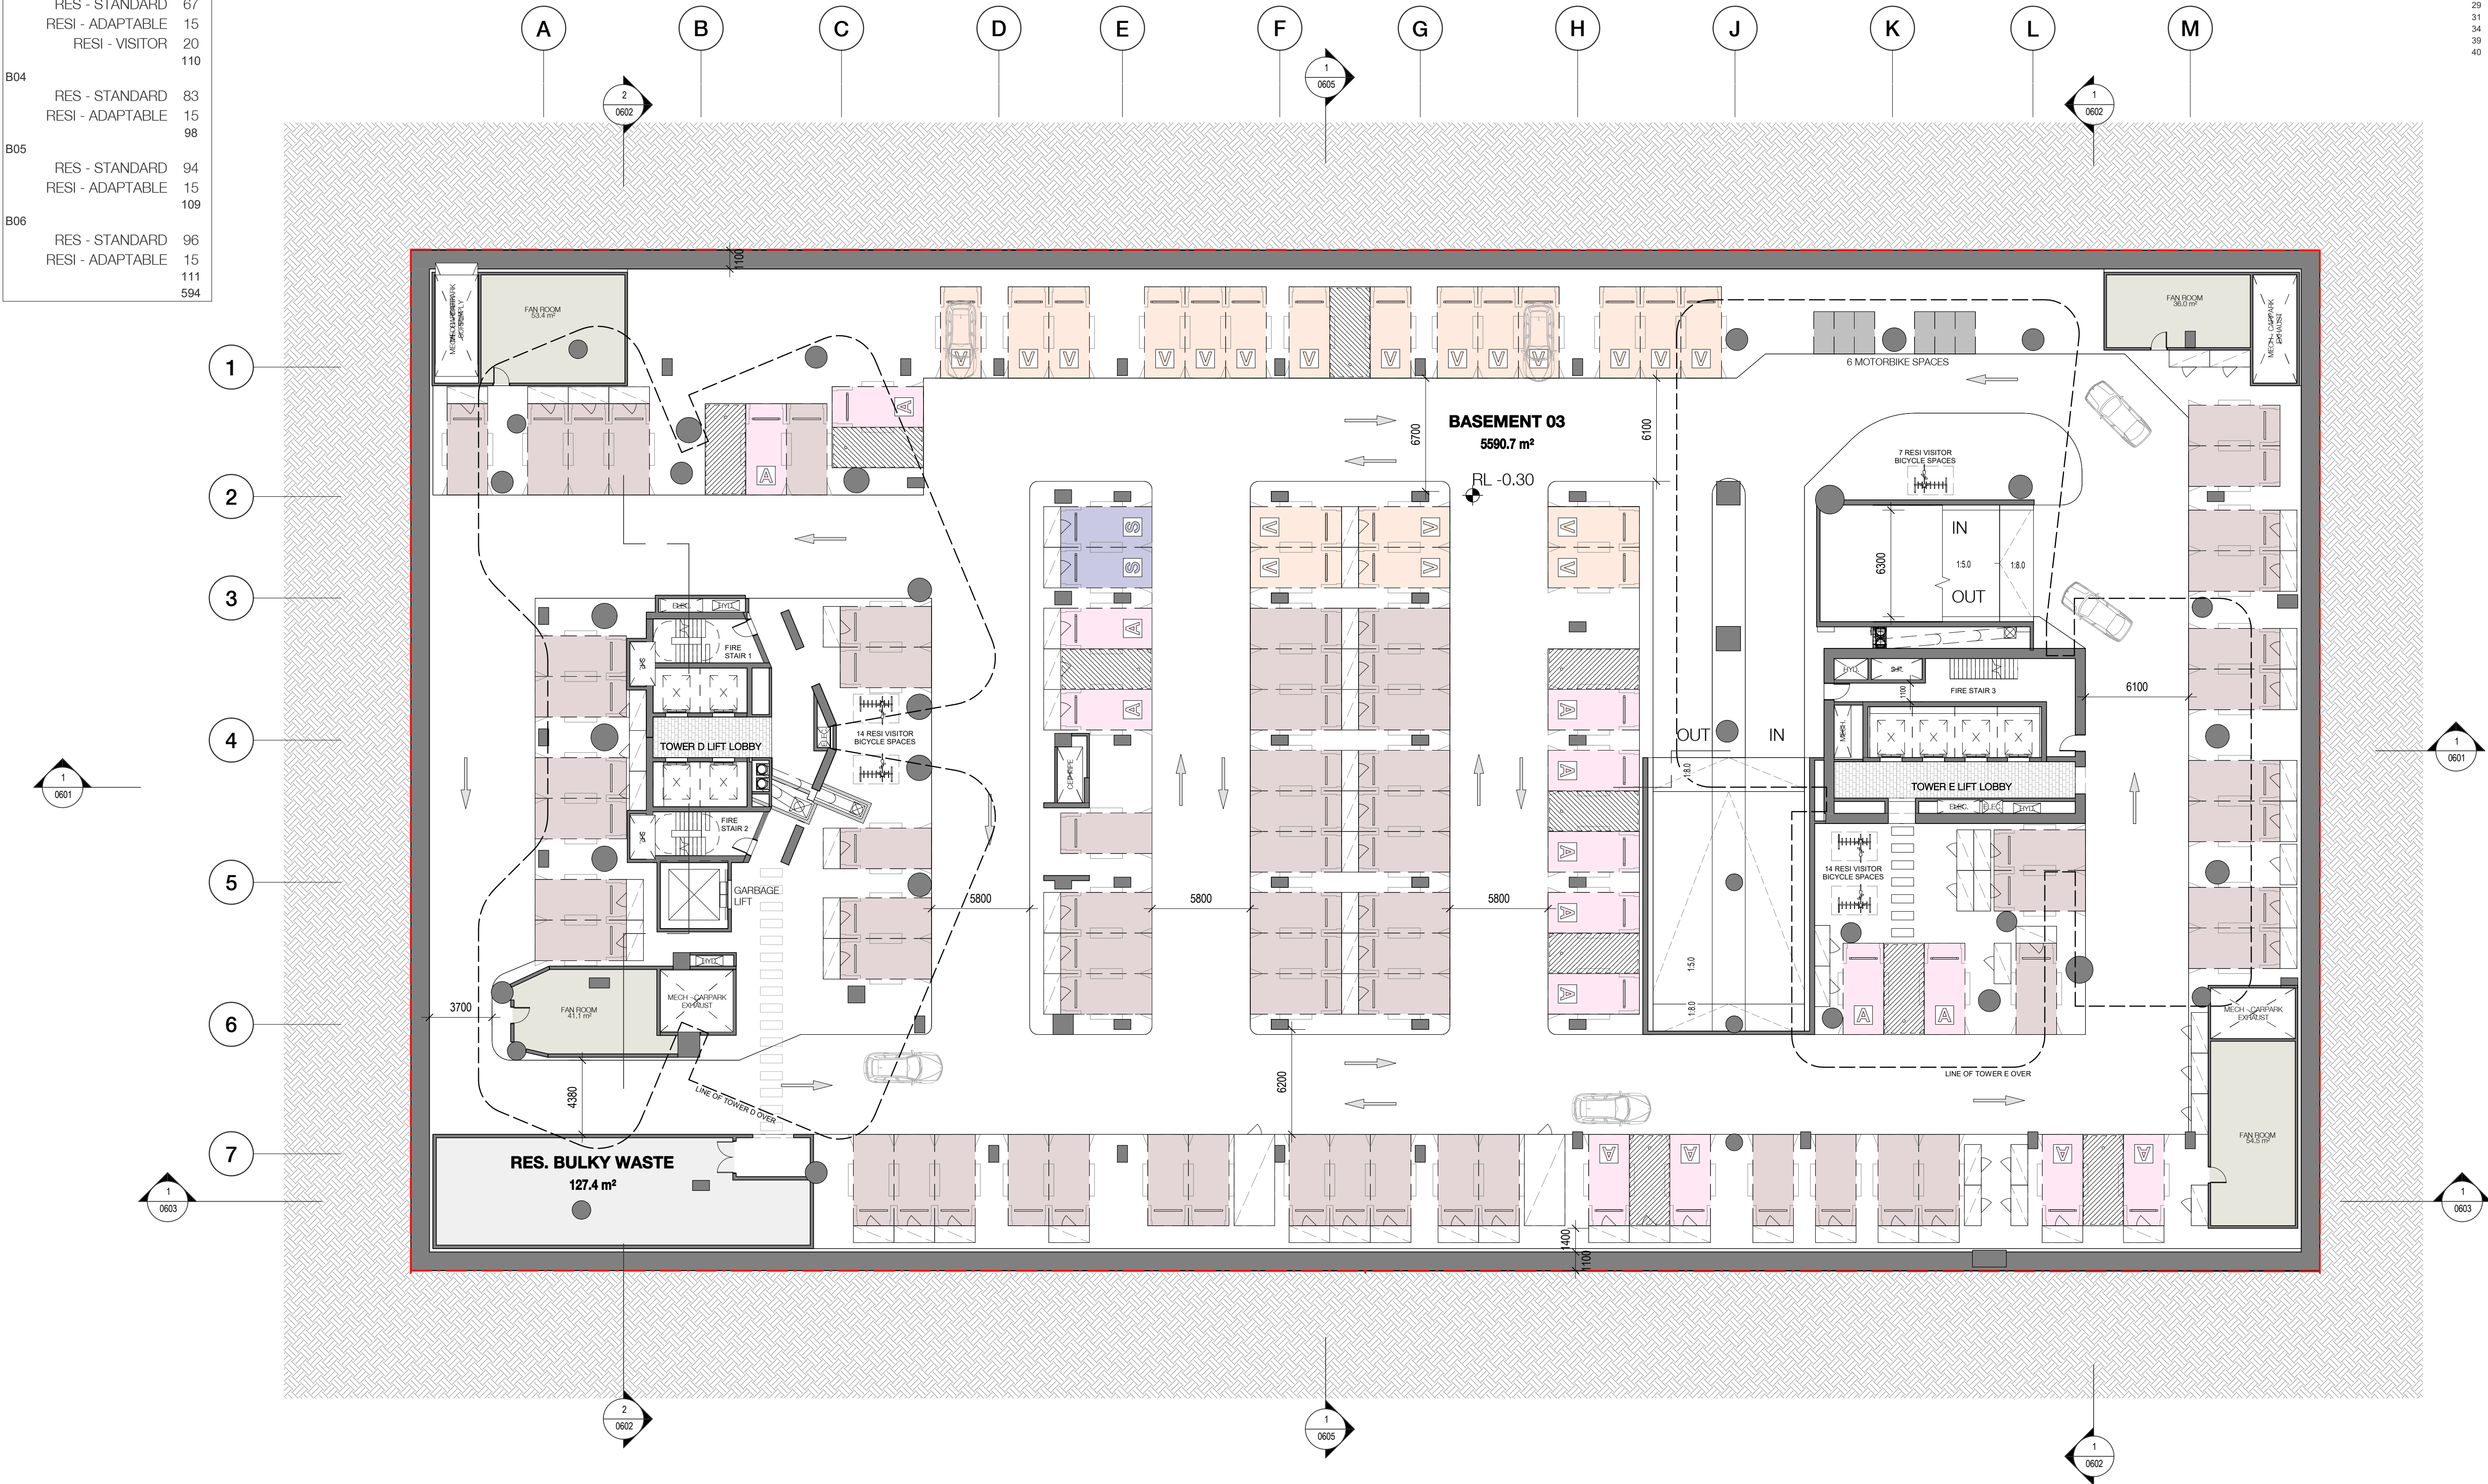

Billbergia



Billbergia
creating communities®

Project

Mixed-use Development & Community Centre

34 Walker Street Rhodes NSW 2138

Drawing Name

Basement 03

Date 12.06.2018 Scale 1 : 200 Sheet Size @ A1

Drawn ME EK Chk. JP

Job No. 4440 Drawing No. 0207 Revision / 40

SJB Architects
Level 2
490 Crown Street
Surry Hills NSW
2010 Australia
T 61 2 9380 9911
F 61 2 9380 9922
www.sjb.com.au



1 Floor Plan - Basement 03
0601 1 : 200@A1

Carparking - By Level - B1 and B2

B01 Loading	
LEI CNTR - DISABLED	4
LEI CNTR - SMALL CAR	1
LEI CNTR - STANDARD	36
LOADING	5
	46
B02	
LEI CNTR - SMALL CAR	4
LEI CNTR - STANDARD	116
	120
	166

Carparking - Summary B1 and B2


LEI CNTR - DISABLED	4
LEI CNTR - SMALL CAR	5
LEI CNTR - STANDARD	152
LOADING	5
	166

In accepting and utilising this document the recipient agrees that SJB Architecture (NSW) Pty. Ltd. ACN 081 094 724 T/A SJB Architects, retain all common law, statutory law and other rights including copyright and intellectual property rights. The recipient agrees not to use this document for any purpose other than its intended use; to waive all claims against SJB Architects resulting from unauthorised changes, or to reuse the document on other projects without the prior written consent of SJB Architects. Under no circumstances shall transfer of this document be deemed a sale. SJB Architects makes no warranties of fitness for any purpose. The Builder/Contractor shall verify job dimensions prior to any work commencing. Use figured dimensions only. Do not scale drawings.

Nominated Architects: Adam Haddow-7188 | John Pradel-7004

FOR APPROVAL

Rev	Date	Revision	By	Chk.
5	21.07.2017	WORKSHOP 05		
6	24.07.2017	COUNCIL		
9	07.08.2017	FOR COORDINATION		
11	21.08.2017	FOR INFORMATION		
13	30.08.2017	FOR INFORMATION		
14	05.09.2017	FIRE DA MEETING		
15	14.09.2017	FOR INFORMATION		
17	04.10.2017	FOR INFORMATION		
18	05.10.2017	FOR INFORMATION		
19	09.10.2017	WORKSHOP 06-01		
20	09.10.2017	WORKSHOP 06-02		
23	19.10.2017	FOR COORDINATION		
25	26.10.2017	FOR INFORMATION		
26	31.10.2017	RLC CONCEPT DESIGN		
27	07.11.2017	CONSULTANT ISSUE		
29	13.11.2017	FOR INFORMATION		
31	21.11.2017	FOR INFORMATION		
34	24.11.2017	FOR INFORMATION		
38	12.12.2017	RLC CONCEPT DESIGN		
39	14.12.2017	ISSUED FOR DA		
40	12.06.2018	REVISED DA ISSUE		

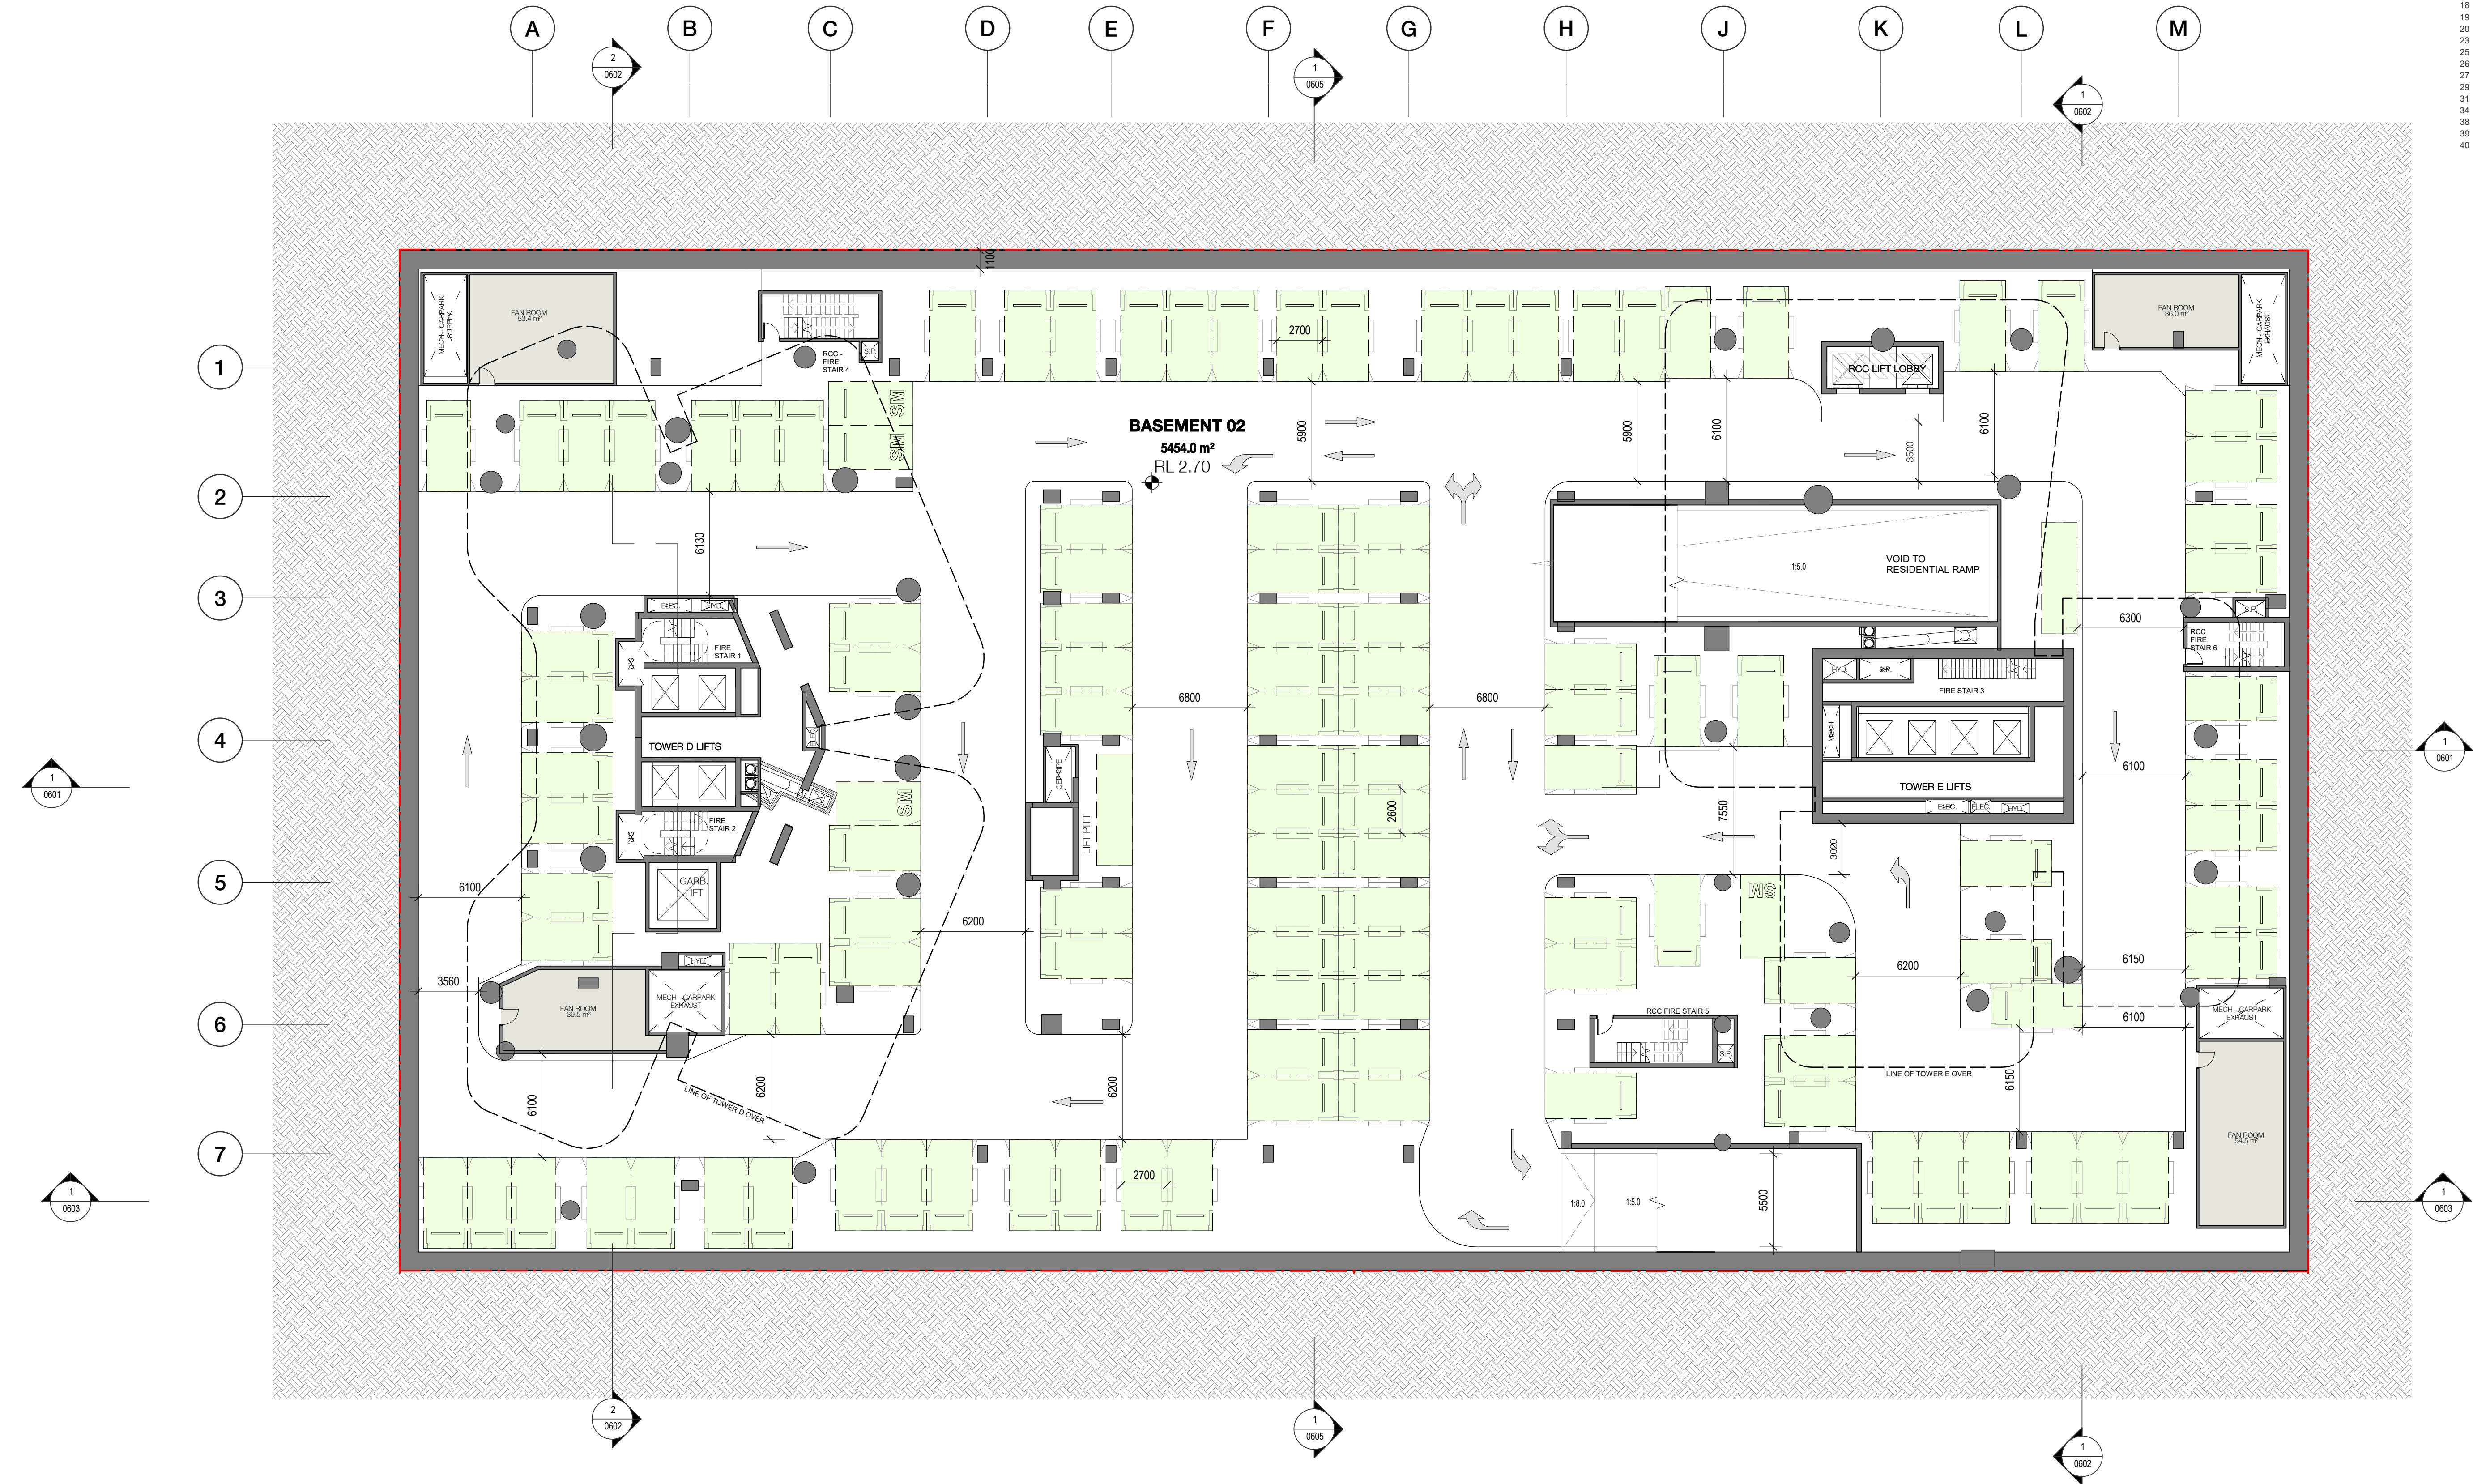

Billbergia



Billbergia
creating communities®

Project
Mixed-use Development & Community Centre
34 Walker Street Rhodes NSW 2138

Drawing Name

Basement 02

Date 12.06.2018 Scale 1 : 200 Sheet Size @ A1

Drawn ME EK Chk. JP

Job No. 4440 Drawing No. 0208 Revision / 40

SJB Architects
Level 2
490 Crown Street
Surry Hills NSW
2010 Australia
T 61 2 9380 9911
F 61 2 9380 9922
www.sjb.com.au




1 Floor Plan - Basement 02
0505 1 : 200@A1

Carparking - By Level - B1 and B2

B01 Loading	
LEI CNTR - DISABLED	4
LEI CNTR - SMALL CAR	1
LEI CNTR - STANDARD	36
LOADING	5
	46
B02	
LEI CNTR - SMALL CAR	4
LEI CNTR - STANDARD	116
	120
	166

Carparking - Summary B1 and B2

LEI CNTR - DISABLED	4
LEI CNTR - SMALL CAR	5
LEI CNTR - STANDARD	152
LOADING	5
	166

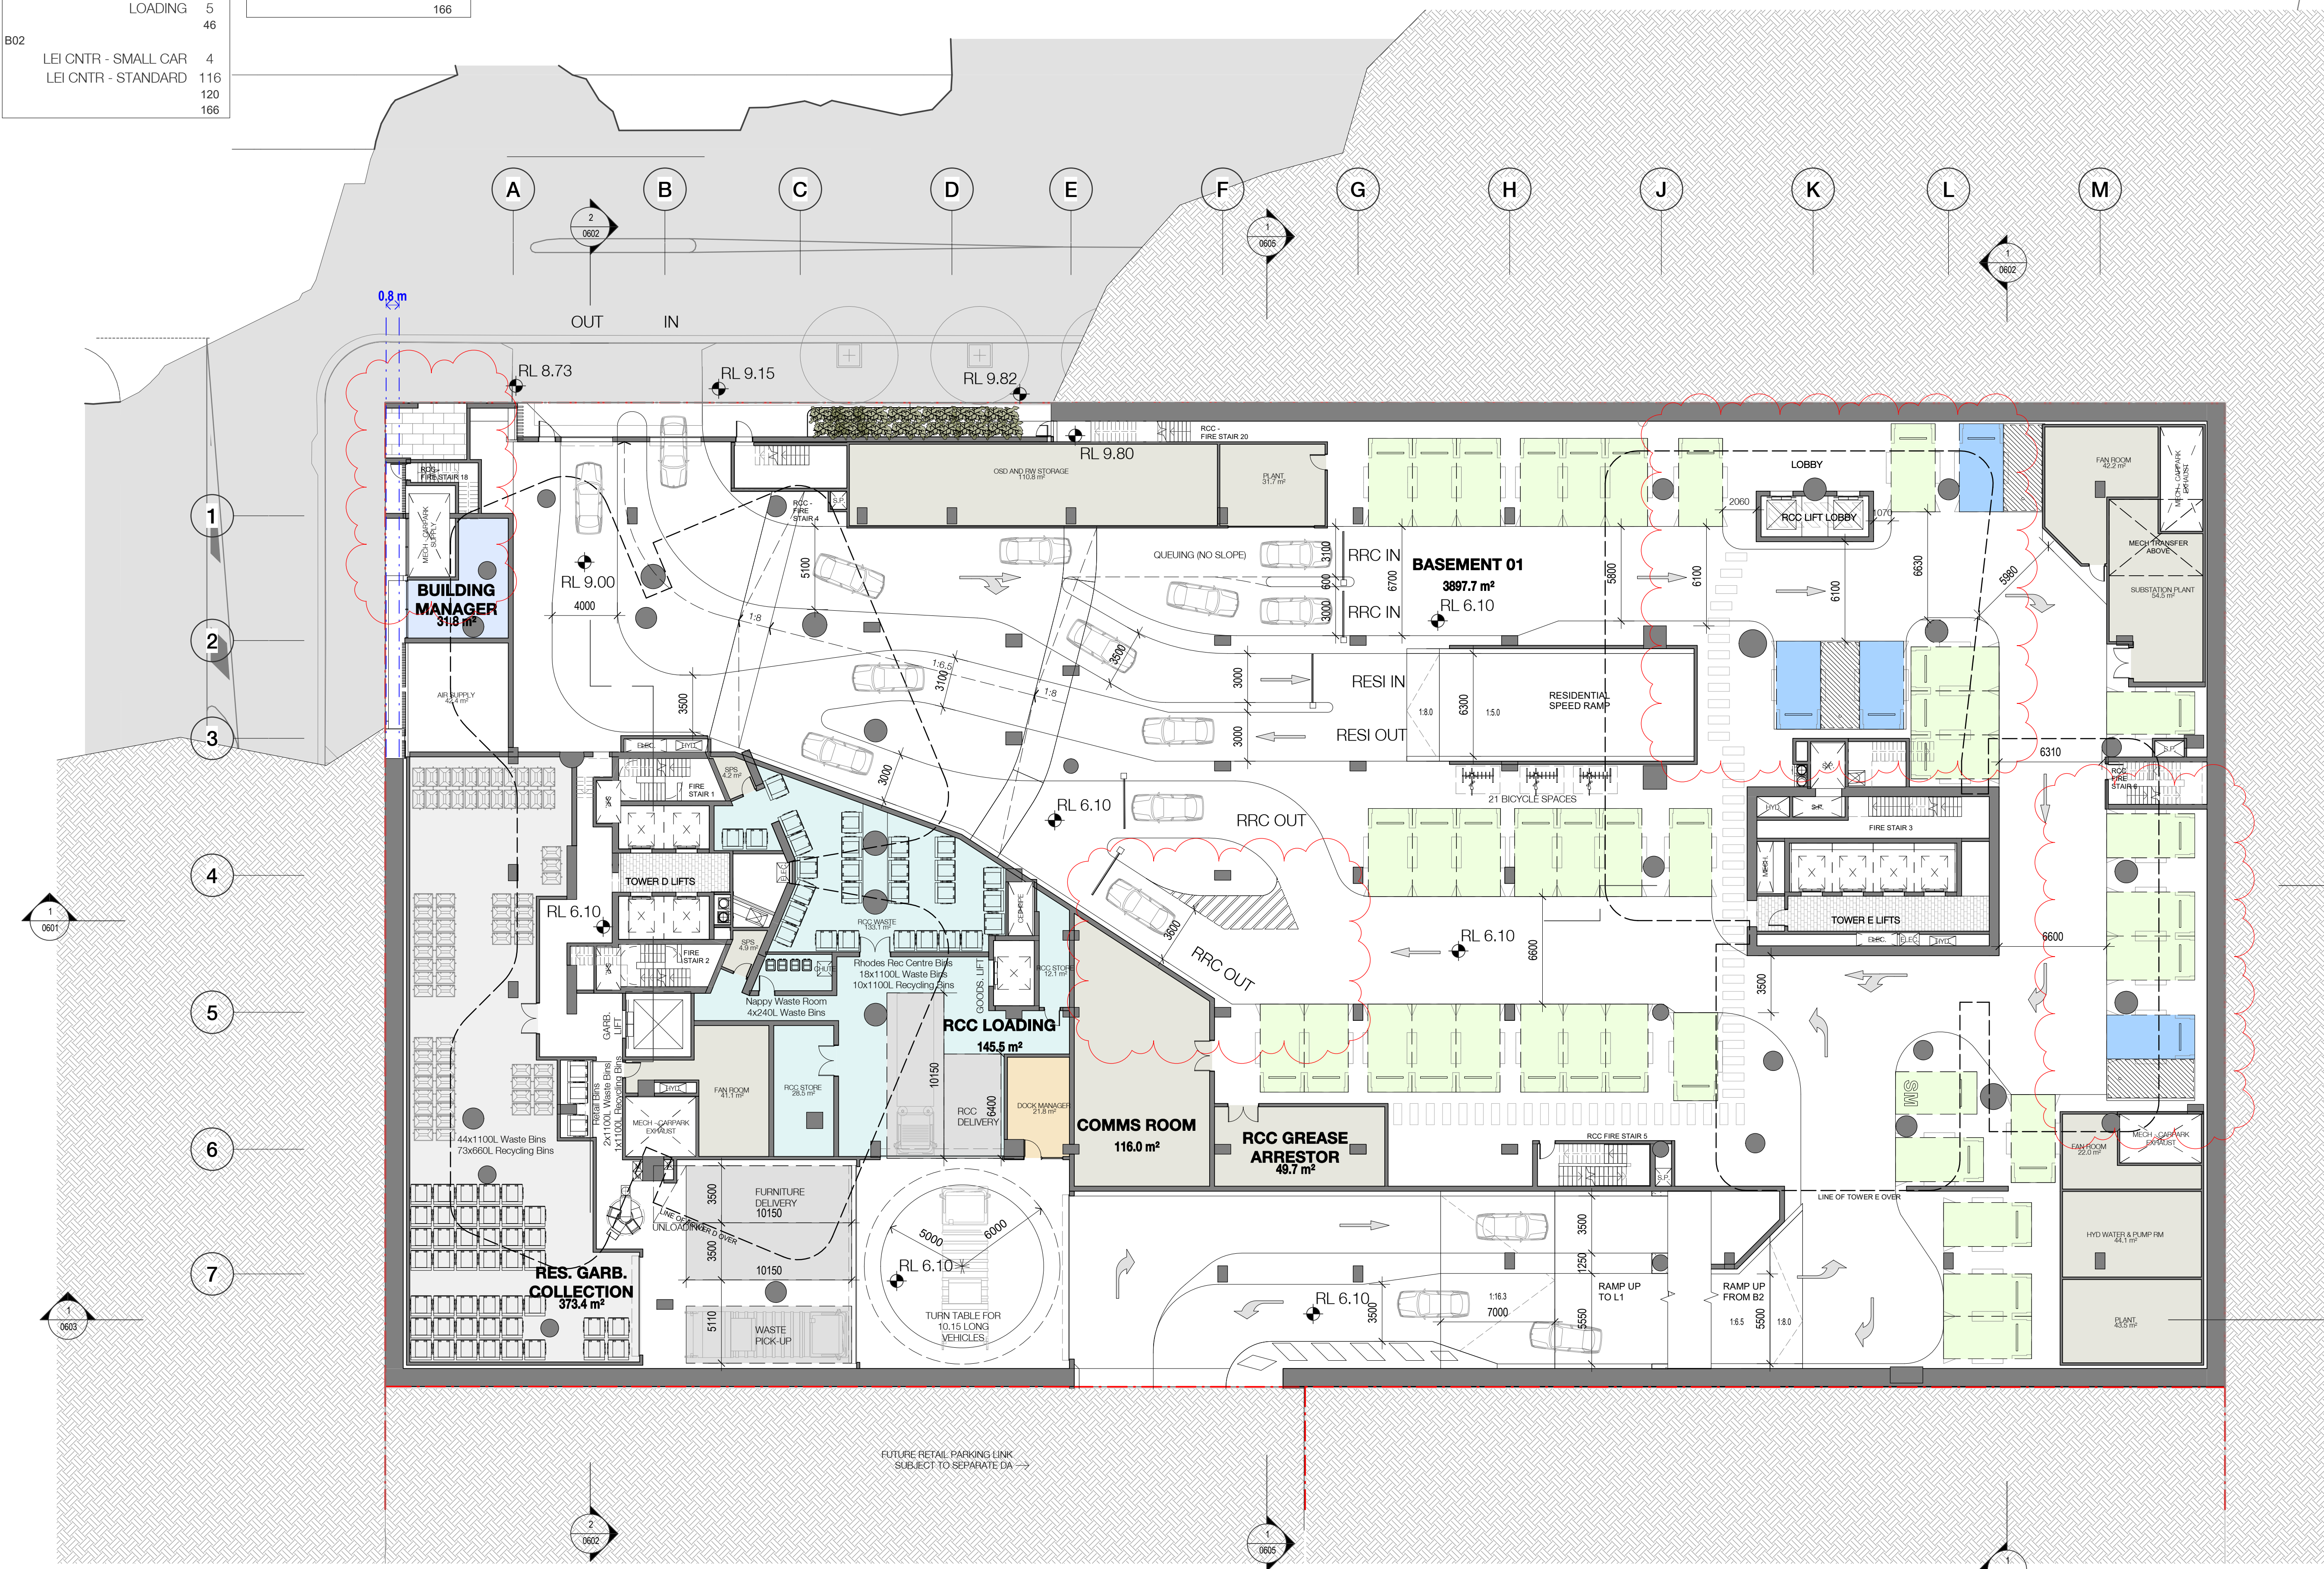

1 Floor Plan - Basement 01
0501 1:200@A1

In accepting and utilising this document the recipient agrees that SJB Architecture (NSW) Pty. Ltd. ACN 081 094 724 T/A SJB Architects, retain all common law, statutory law and other rights including copyright and intellectual property rights. The recipient agrees not to use this document for any purpose other than its intended use; to waive all claims against SJB Architects resulting from unauthorised changes; or to reuse the document on other projects without the prior written consent of SJB Architects. Under no circumstances shall transfer of this document be deemed a sale. SJB Architects makes no warranties of fitness for any purpose. The Builder/Contractor shall verify job dimensions prior to any work commencing. Use figured dimensions only. Do not scale drawings.

Nominated Architects: Adam Haddow-7188 | John Pradel-7004

FOR APPROVAL

Rev	Date	Revision	By	Chk.
2	25.05.2017	WORKSHOP 02		
3	09.06.2017	WORKSHOP 03		
4	07.07.2017	WORKSHOP 04		
5	21.07.2017	WORKSHOP 05		
6	24.07.2017	COUNCIL		
9	07.08.2017	FOR COORDINATION		
11	21.08.2017	FOR INFORMATION		
13	30.08.2017	FOR INFORMATION		
14	05.09.2017	PRE DA MEETING		
15	14.09.2017	FOR INFORMATION		
16	22.09.2017	FOR BCA REVIEW		
17	04.10.2017	FOR INFORMATION		
18	05.10.2017	FOR INFORMATION		
19	09.10.2017	WORKSHOP 06-01		
20	09.10.2017	WORKSHOP 06-02		
23	19.10.2017	FOR COORDINATION		
25	26.10.2017	FOR INFORMATION		
26	31.10.2017	RLC CONCEPT DESIGN		
27	07.11.2017	CONSULTANT ISSUE		
29	13.11.2017	FOR INFORMATION		
31	21.11.2017	FOR INFORMATION		
34	24.11.2017	FOR INFORMATION		
36	12.12.2017	RLC CONCEPT DESIGN		
39	14.12.2017	ISSUED FOR DA		
40	12.06.2018	REVISED DA ISSUE		

Billbergia



Billbergia
creating communities®

Project
Mixed-use Development & Community Centre
34 Walker Street Rhodes NSW 2138

Drawing Name
Basement 01 Loading

Date
12.06.2018

Scale
1 : 200

Sheet Size
@ A1

Drawn
ME EK

Chk.
JP

Job No.
4440

Drawing No.
0209

Revision
/ 40

SJB Architects
Level 2
490 Crown Street
Surry Hills NSW
2010 Australia
T 61 2 9380 9911
F 61 2 9380 9922
www.sjb.com.au




In accepting and utilising this document the recipient agrees that SJB Architecture (NSW) Pty. Ltd. ACN 081 094 724 (SJB Architects), retain all common law, statutory law and other rights including copyright and intellectual property rights. The recipient agrees not to use this document for any purpose other than its intended use; to waive all claims against SJB Architects resulting from unauthorised changes; or to reuse the document on other projects without the prior written consent of SJB Architects. Under no circumstances shall transfer of this document be deemed a sale. SJB Architects makes no warranties of fitness for any purpose. The Builder/Contractor shall verify job dimensions prior to any work commencing. Use figured dimensions only. Do not scale drawings.

Nominated Architects: Adam Haddow-7188 | John Pradel-7004

FOR APPROVAL

Rev	Date	Revision	By	Chk.
3	09.06.2017	WORKSHOP 03		
4	07.07.2017	WORKSHOP 04		
5	21.07.2017	WORKSHOP 05		
6	24.07.2017	COUNCIL		
7	28.07.2017	FOR INFORMATION		
8	01.08.2017	FOR INFORMATION		
9	07.08.2017	FOR COORDINATION		
11	21.08.2017	FOR INFORMATION		
12	28.08.2017	FOR INFORMATION		
14	05.09.2017	PRE DA MEETING		
15	14.09.2017	FOR INFORMATION		
16	22.09.2017	FOR BCA REVIEW		
18	05.10.2017	FOR INFORMATION		
19	09.10.2017	WORKSHOP 06-01		
20	09.10.2017	WORKSHOP 06-02		
23	19.10.2017	FOR COORDINATION		
25	26.10.2017	FOR INFORMATION		
26	31.10.2017	RLC CONCEPT DESIGN		
27	07.11.2017	CONSULTANT ISSUE		
29	13.11.2017	FOR INFORMATION		
31	21.11.2017	FOR INFORMATION		
34	24.11.2017	FOR INFORMATION		
38	12.12.2017	RLC CONCEPT DESIGN		
39	14.12.2017	ISSUED FOR DA		
40	12.06.2018	REVISED DA ISSUE		

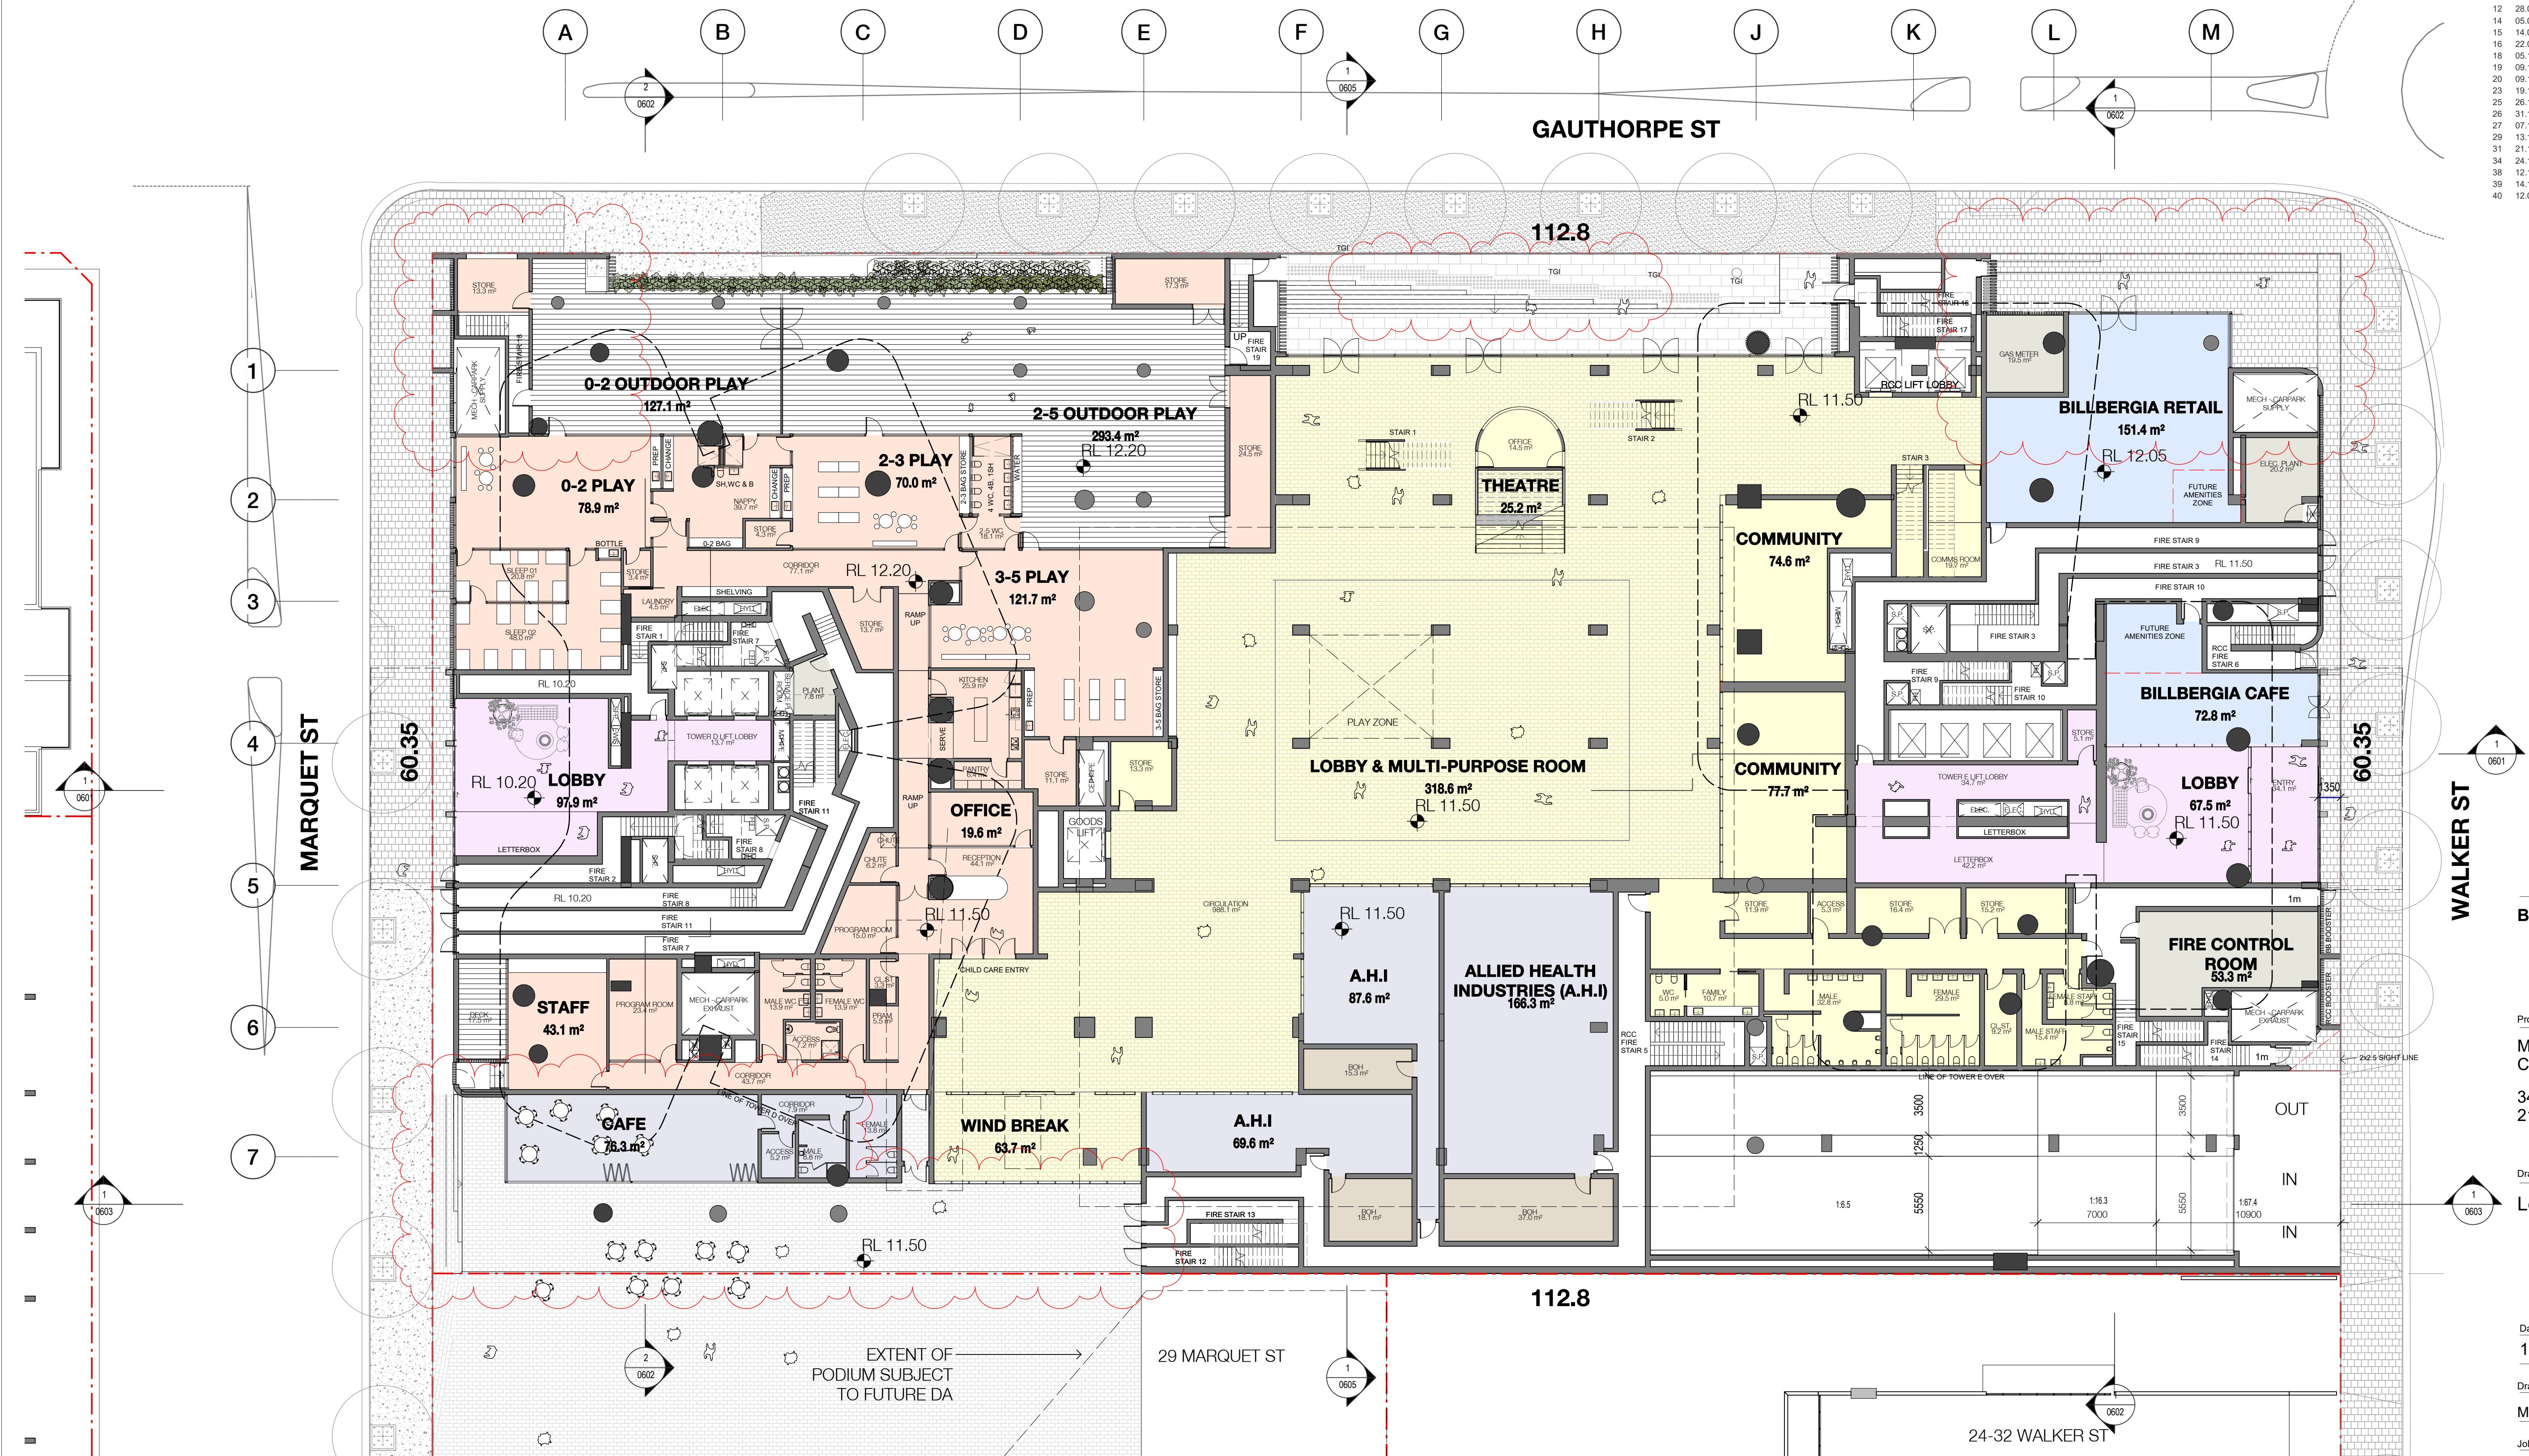

1 Floor Plan - Level 01
0501 1:200@A1

Billbergia



Billbergia
creating communities®

Project

Mixed-use Development & Community Centre

34 Walker Street Rhodes NSW 2138

Drawing Name

Level 01

Date Scale Sheet Size
12.06.2018 1:200 @ A1

Drawn Chk.
ME EK JP


Job No. Drawing No. Revision
4440 0210 / 40

SJB Architects
Level 2
490 Crown Street
Surry Hills NSW
2010 Australia
T 61 2 9380 9911
F 61 2 9380 9922
www.sjb.com.au



FOR APPROVAL

Rev	Date	Revision	By	Chk.
2	25.05.2017	WORKSHOP 02		
3	09.06.2017	WORKSHOP 03		
4	07.07.2017	WORKSHOP 04		
5	21.07.2017	WORKSHOP 05		
6	24.07.2017	COUNCIL		
7	28.07.2017	FOR INFORMATION		
8	01.08.2017	FOR INFORMATION		
9	07.08.2017	FOR COORDINATION		
11	21.08.2017	FOR INFORMATION		
12	28.08.2017	FOR INFORMATION		
14	05.09.2017	PRE DA MEETING		
15	14.09.2017	FOR INFORMATION		
16	22.09.2017	FOR BCA REVIEW		
18	05.10.2017	FOR INFORMATION		
19	09.10.2017	WORKSHOP 06-01		
20	09.10.2017	WORKSHOP 06-02		
23	19.10.2017	FOR COORDINATION		
25	26.10.2017	FOR INFORMATION		
26	31.10.2017	RLD CONCEPT DESIGN		
27	07.11.2017	CONSULTANT ISSUE		
31	21.11.2017	FOR INFORMATION		
34	24.11.2017	FOR INFORMATION		
38	12.12.2017	RLD CONCEPT DESIGN		
39	14.12.2017	ISSUED FOR DA		
40	12.06.2018	REVISED DA ISSUE		

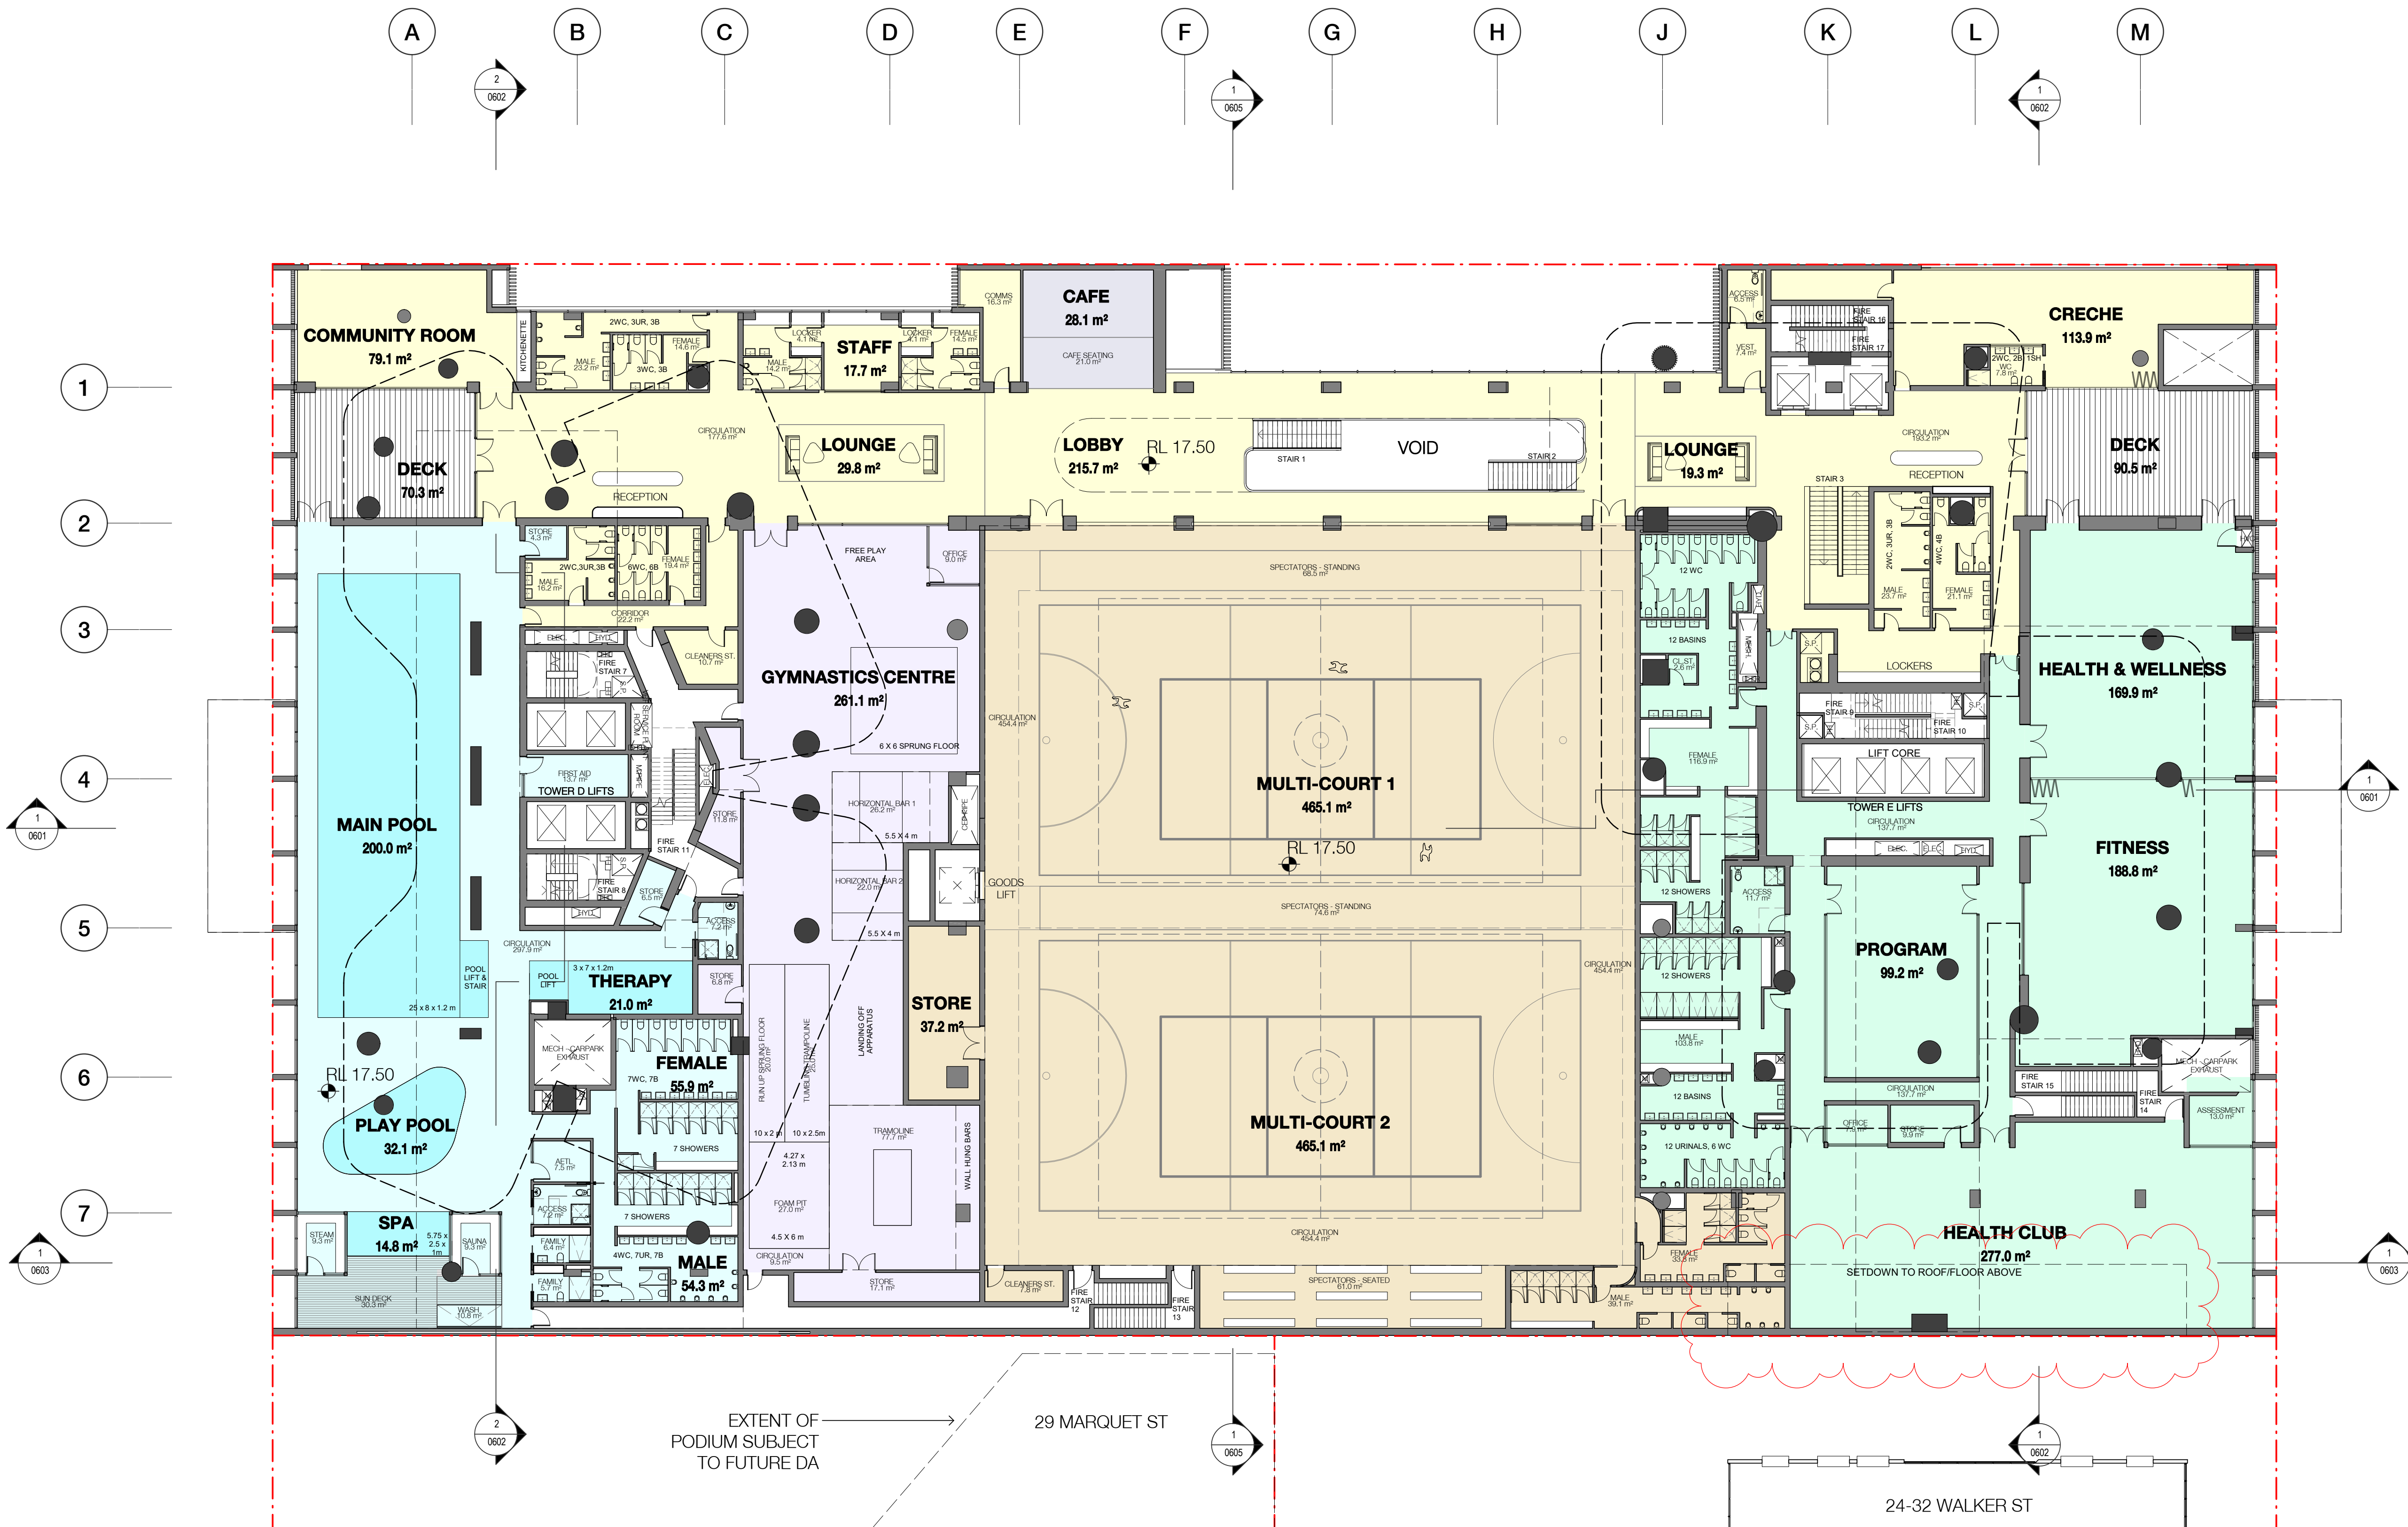

1 Floor Plan - Level 02
0501 1 : 200@A1

Billbergia



Billbergia
creating communities®

Project

Mixed-use Development & Community Centre

34 Walker Street Rhodes NSW 2138

Drawing Name

Level 02

Date Scale Sheet Size
12.06.2018 1 : 200 @ A1

Drawn Chk.
ME EK JP


Job No. Drawing No. Revision
4440 0211 / 40

SJB Architects
Level 2
490 Crown Street
Surry Hills NSW
2010 Australia
T 61 2 9380 9911
F 61 2 9380 9922
www.sjb.com.au



FOR APPROVAL

Rev	Date	Revision	By	Chk.
1	12.05.2017	WORKSHOP 01		
2	25.05.2017	WORKSHOP 02		
3	09.06.2017	WORKSHOP 03		
4	07.07.2017	WORKSHOP 04		
9	07.08.2017	FOR COORDINATION		
11	21.08.2017	FOR INFORMATION		
12	28.08.2017	FOR INFORMATION		
14	05.09.2017	PRE DA MEETING		
15	14.09.2017	FOR INFORMATION		
18	05.10.2017	FOR INFORMATION		
19	09.10.2017	WORKSHOP 06-01		
20	09.10.2017	WORKSHOP 06-02		
23	19.10.2017	FOR COORDINATION		
25	26.10.2017	FOR INFORMATION		
26	31.10.2017	RLC CONCEPT DESIGN		
27	07.11.2017	CONSULTANT ISSUE		
31	21.11.2017	FOR INFORMATION		
34	24.11.2017	FOR INFORMATION		
38	12.12.2017	RLC CONCEPT DESIGN		
39	14.12.2017	ISSUED FOR DA		
40	12.06.2018	REVISED DA ISSUE		

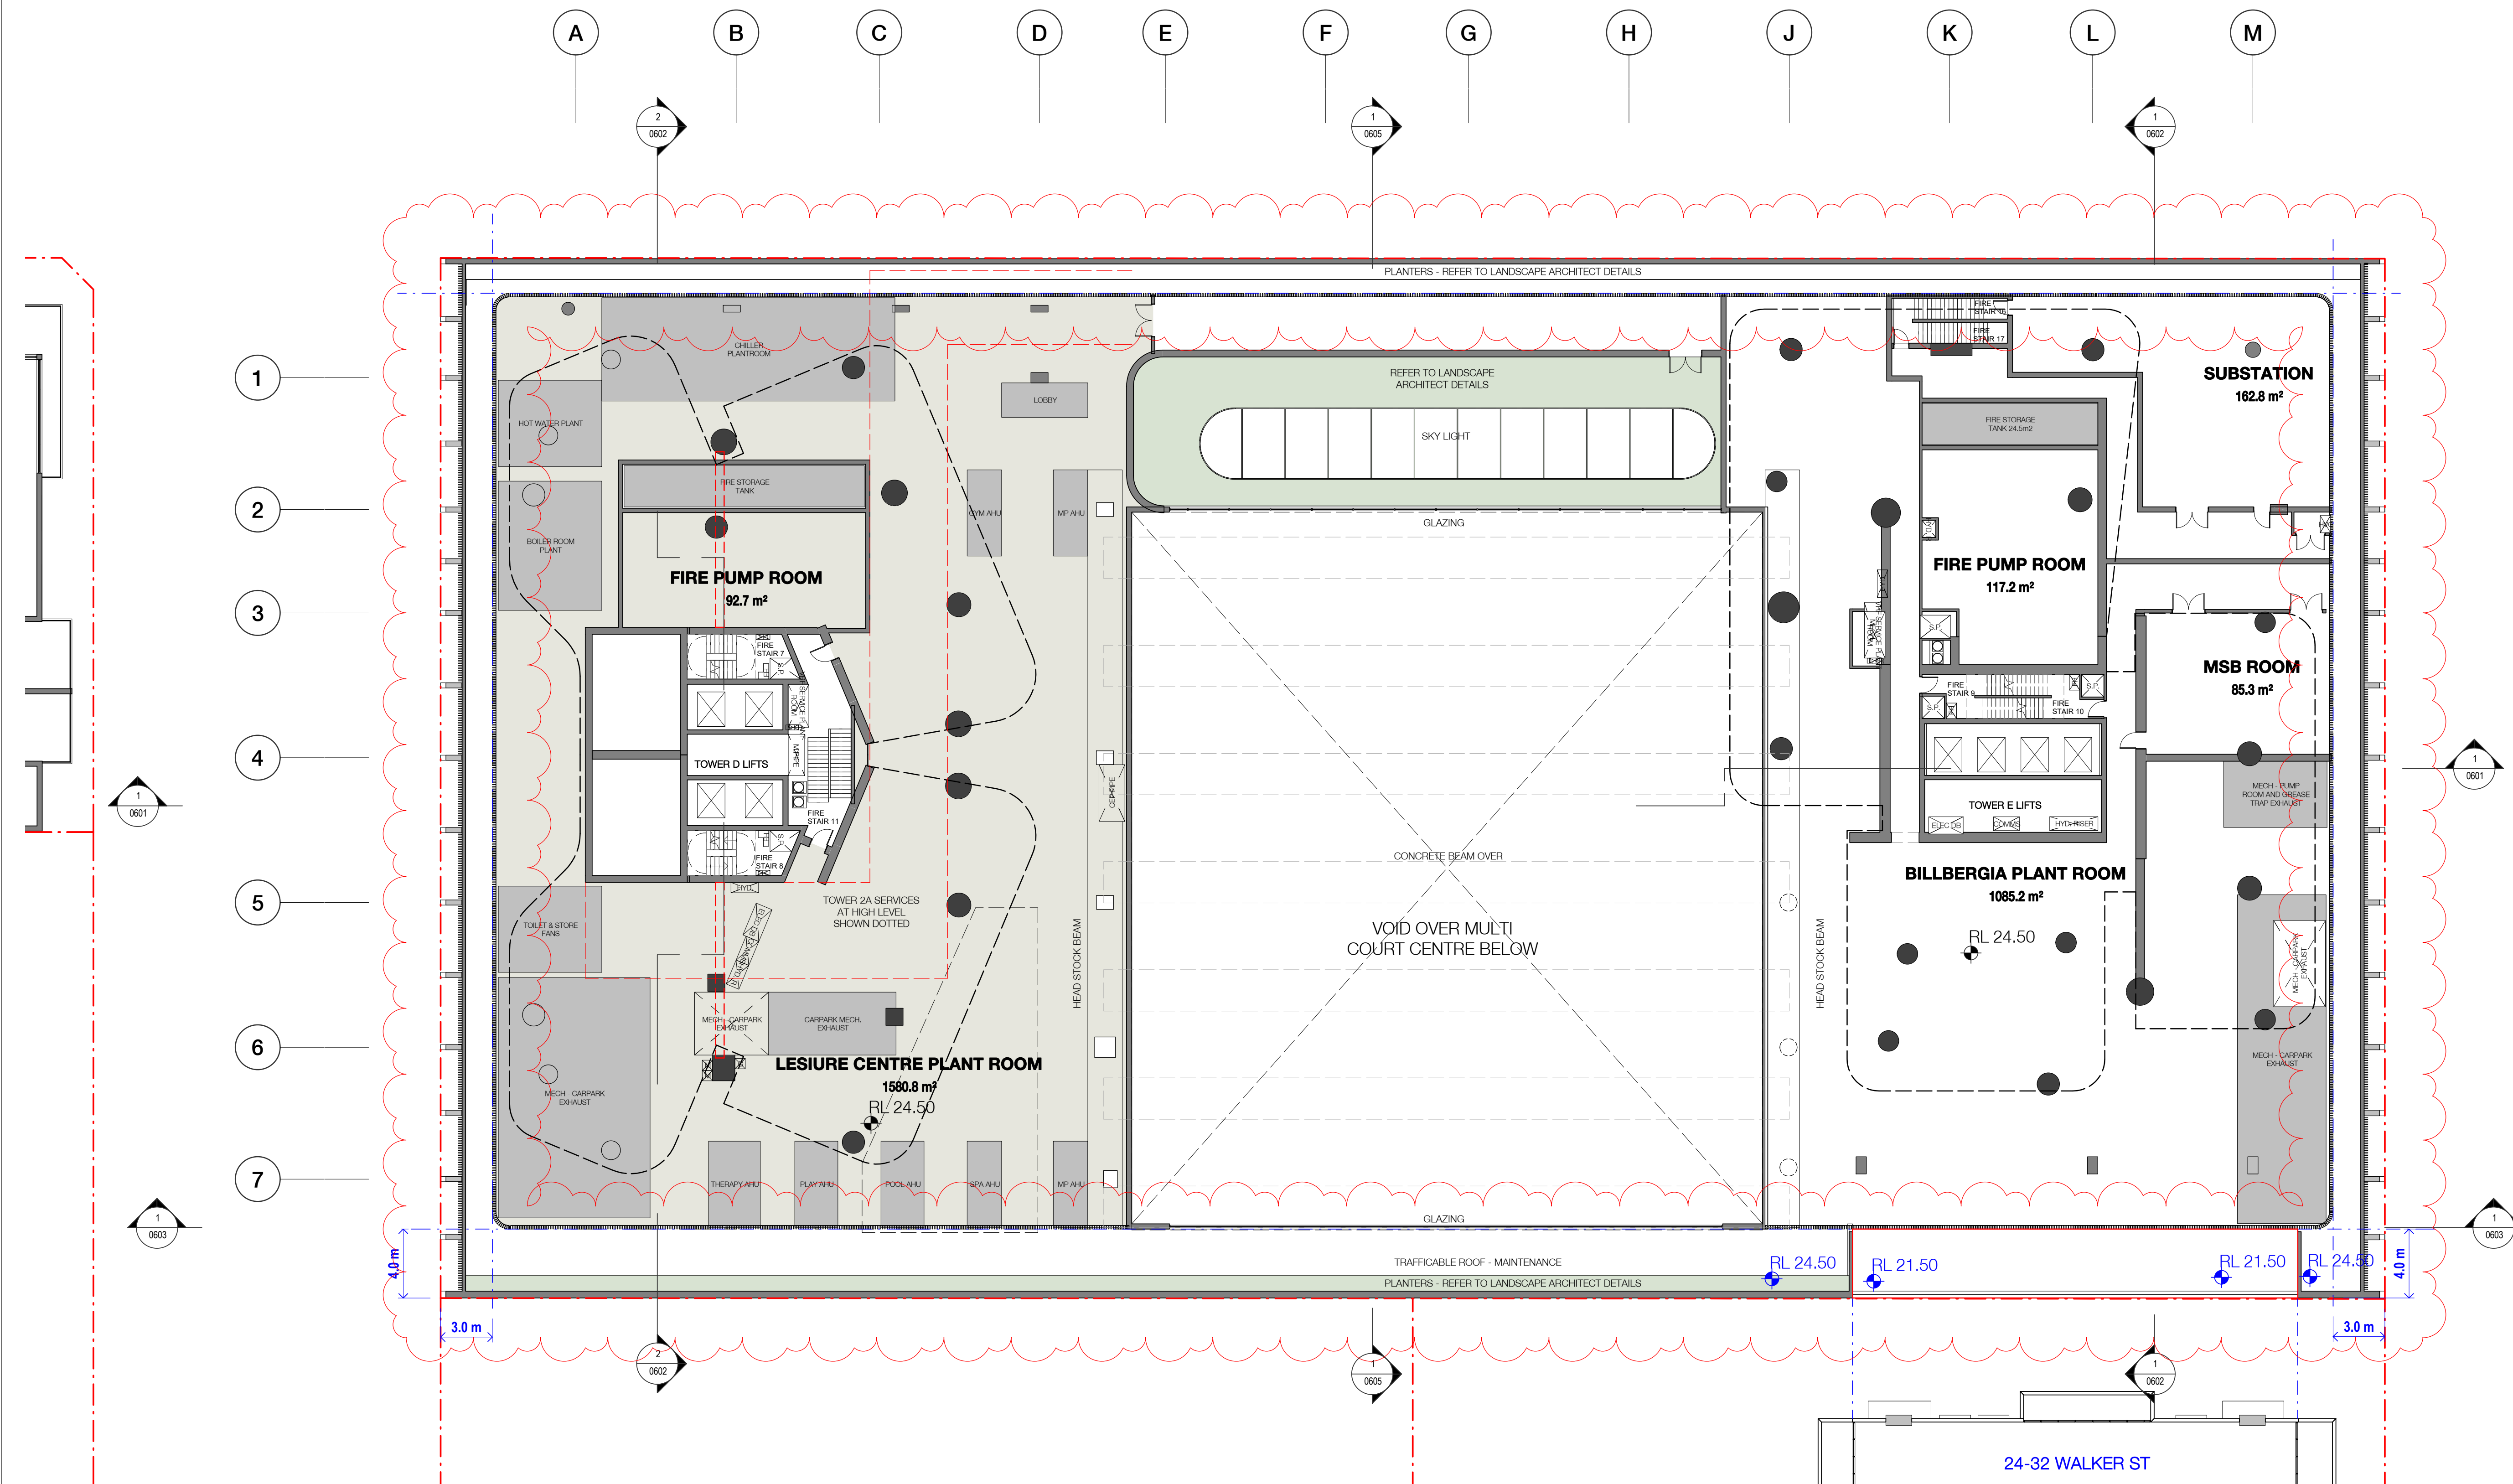

Billbergia



Billbergia
creating communities®

Project

Mixed-use Development & Community Centre

34 Walker Street Rhodes NSW 2138

Drawing Name

Level 03

Date 12.06.2018 Scale 1 : 200 Sheet Size @ A1

Drawn ME EK Chk. JP

Job No. 4440 Drawing No. 0212 Revision / 40

SJB Architects
Level 2
490 Crown Street
Surry Hills NSW
2010 Australia
T 61 2 9380 9911
F 61 2 9380 9922
www.sjb.com.au




- 1 BED
- 2 BED
- 3 BED
- COMMUNAL
- PLANT
- STUDIO

In accepting and utilising this document the recipient agrees that SJB Architecture (NSW) Pty. Ltd. ACN 081 094 724 T/A SJB Architects, retain all common law, statutory law and other rights including copyright and intellectual property rights. The recipient agrees not to use this document for any purpose other than its intended use; to waive all claims against SJB Architects resulting from unauthorised changes; or to reuse the document on other projects without the prior written consent of SJB Architects. Under no circumstances shall transfer of this document be deemed a sale. SJB Architects makes no warranties of fitness for any purpose. The Builder/Contractor shall verify job dimensions prior to any work commencing. Use figured dimensions only. Do not scale drawings.

Nominated Architects: Adam Haddow-7188 | John Pradel-7004

FOR APPROVAL

Rev	Date	Revision	By	Chk.
1	12.05.2017	WORKSHOP 01		
2	25.05.2017	WORKSHOP 02		
9	07.08.2017	FOR COORDINATION		
11	21.08.2017	FOR INFORMATION		
14	05.09.2017	PRE DA MEETING		
15	14.09.2017	FOR INFORMATION		
21	12.10.2017	FOR REVIEW		
23	19.10.2017	FOR COORDINATION		
25	26.10.2017	FOR INFORMATION		
27	07.11.2017	CONSULTANT ISSUE		
31	21.11.2017	FOR INFORMATION		
34	24.11.2017	FOR INFORMATION		
35	30.11.2017	FOR INFORMATION		
36	08.12.2017	FOR INFORMATION		
39	14.12.2017	ISSUED FOR DA		
40	12.06.2018	REVISED DA ISSUE		

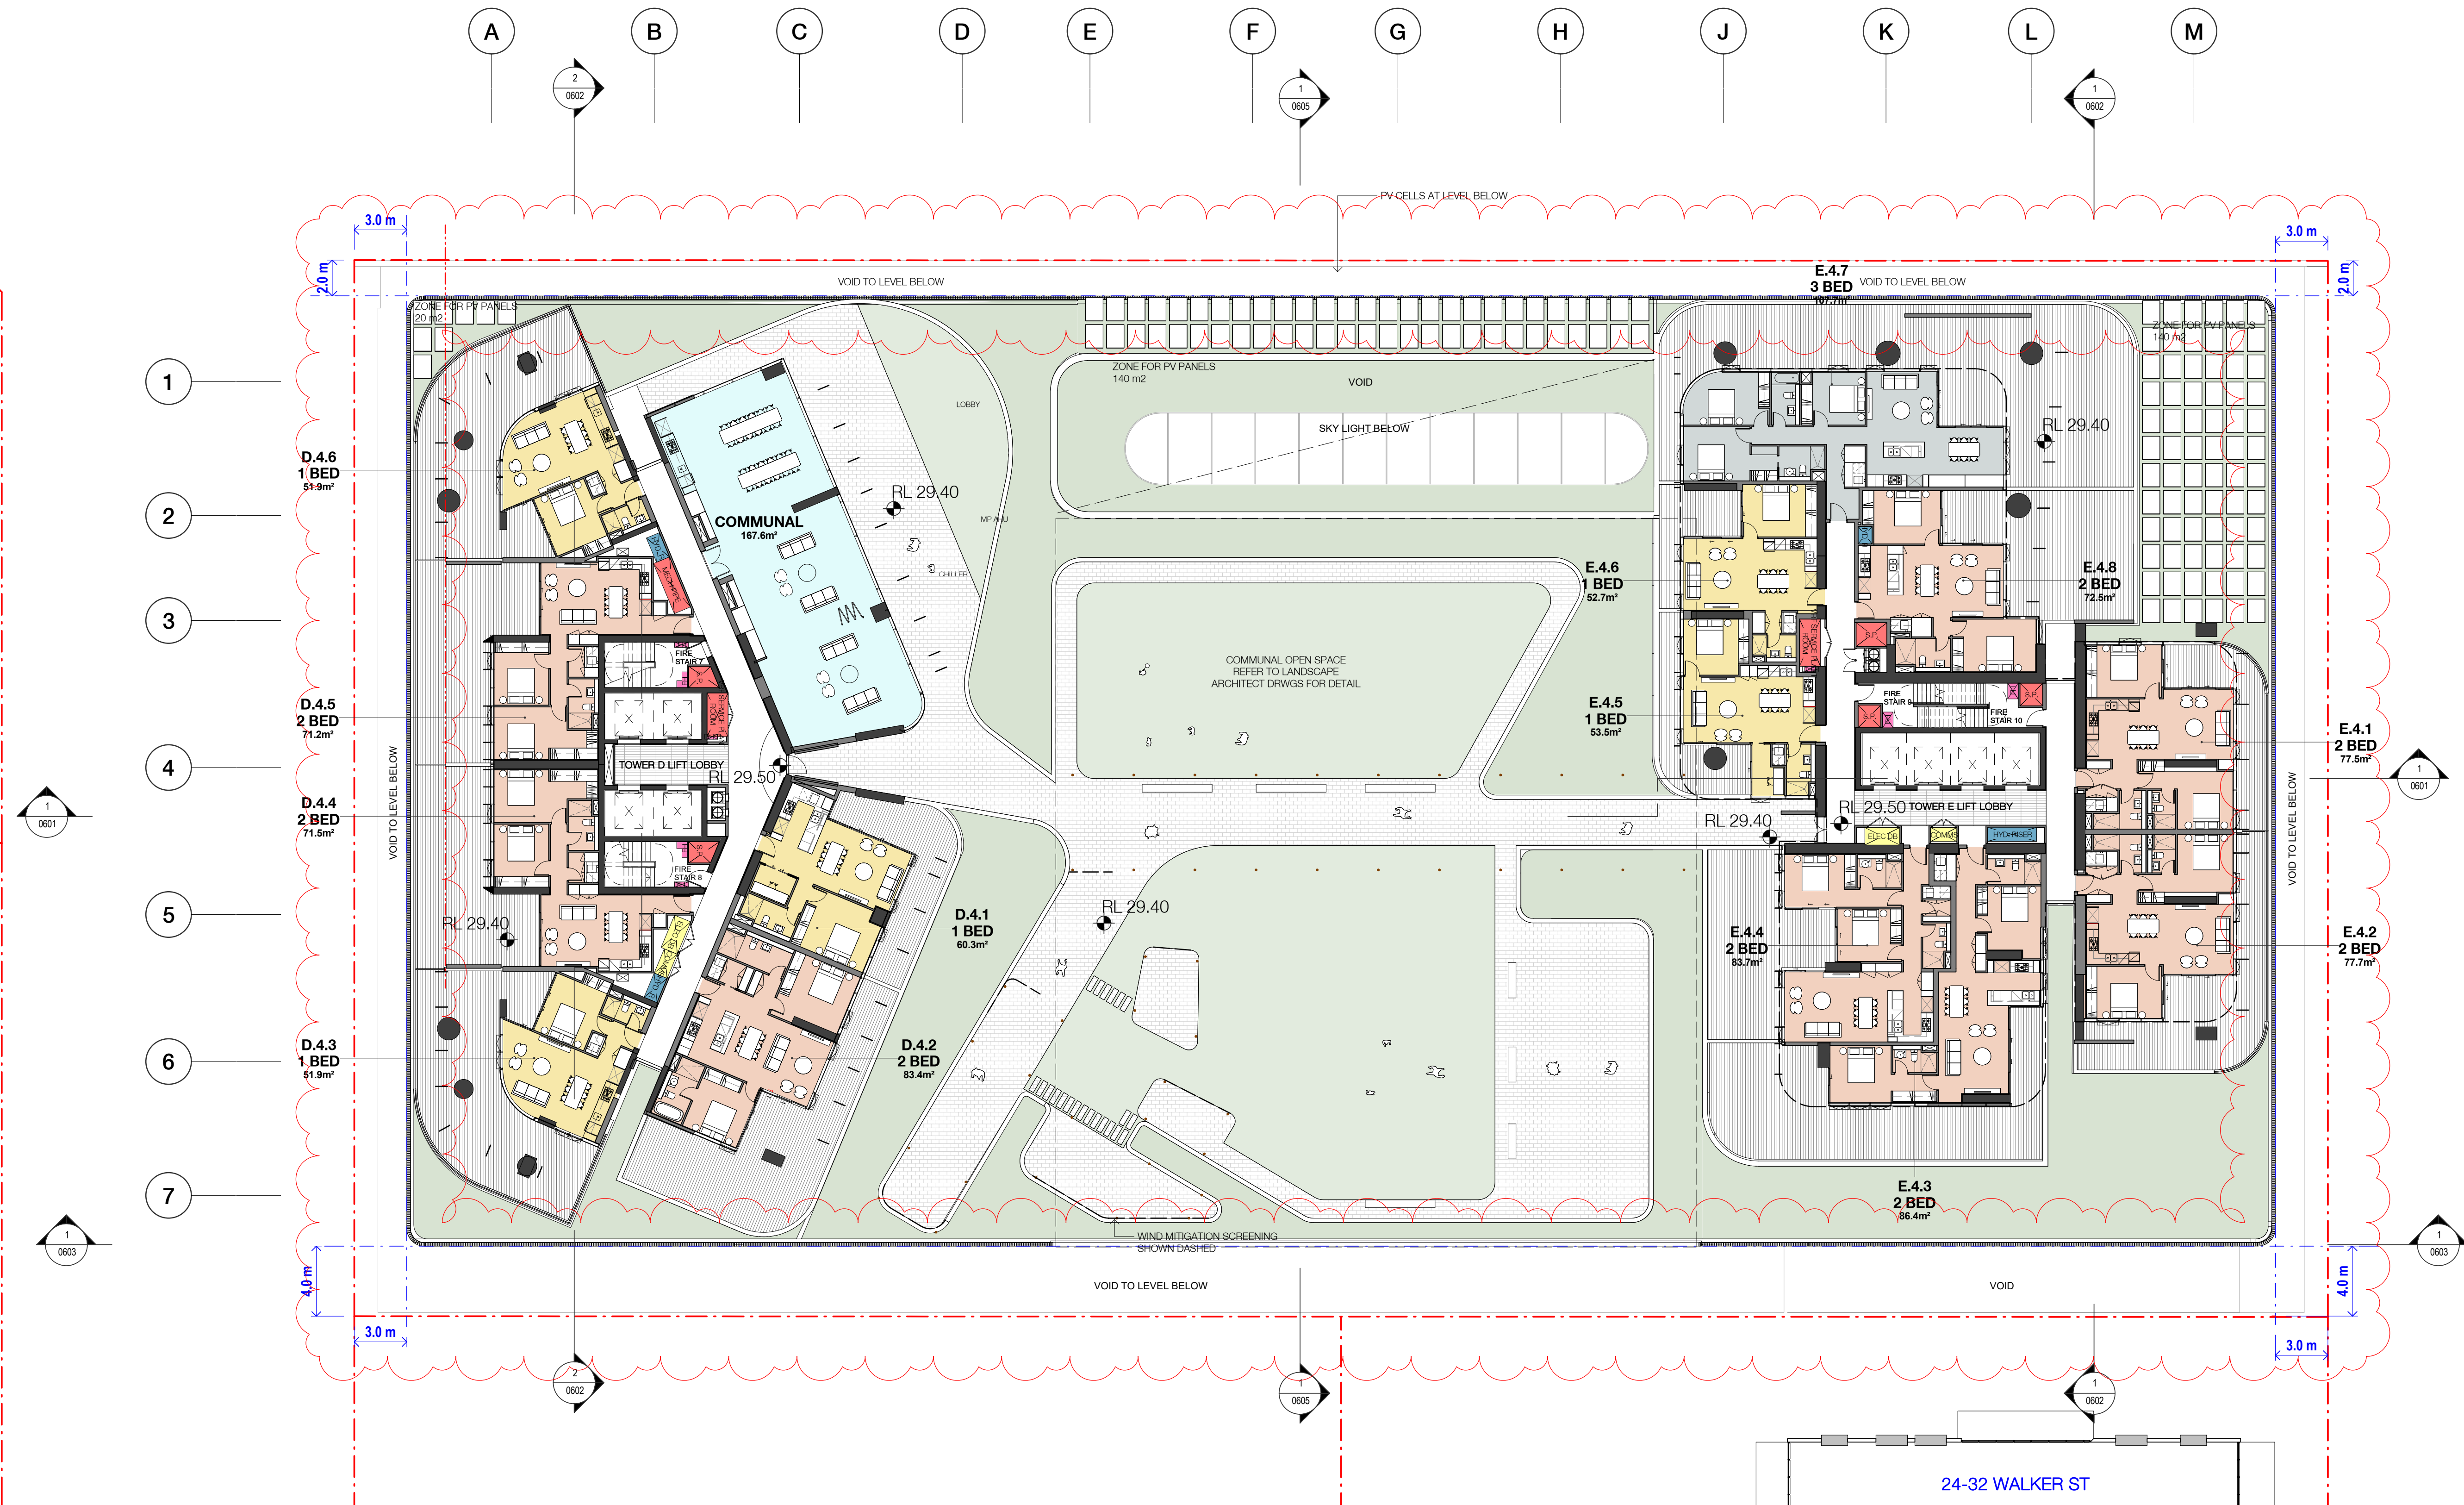

1 Floor Plan - Level 04
0501 1:200@A1

Billbergia



Billbergia
creating communities®

Project
Mixed-use Development & Community
Centre
34 Walker Street Rhodes NSW
2138

Drawing Name

Level 04

Date Scale Sheet Size
12.06.2018 1:200 @ A1

Drawn Chk.
ME EK JP

Job No. Drawing No. Revision
4440 0213 / 40

SJB Architects
Level 2
490 Crown Street
Surry Hills NSW
2010 Australia
T 61 2 9380 9911
F 61 2 9380 9922
www.sjb.com.au




- 1 BED
- 2 BED
- 3 BED
- COMMUNAL
- PLANT
- STUDIO

In accepting and utilising this document the recipient agrees that SJB Architecture (NSW) Pty. Ltd. ACN 081 094 724 T/A SJB Architects, retain all common law, statutory law and other rights including copyright and intellectual property rights. The recipient agrees not to use this document for any purpose other than its intended use; to waive all claims against SJB Architects resulting from unauthorised changes; or to reuse the document on other projects without the prior written consent of SJB Architects. Under no circumstances shall transfer of this document be deemed a sale. SJB Architects makes no warranties of fitness for any purpose. The Builder/Contractor shall verify job dimensions prior to any work commencing. Use figured dimensions only. Do not scale drawings.

Nominated Architects: Adam Haddow-7188 | John Pradel-7004

FOR APPROVAL

Rev	Date	Revision	By	Chk.
9	07.08.2017	FOR COORDINATION		
11	21.08.2017	FOR INFORMATION		
14	05.09.2017	PRE DA MEETING		
15	14.09.2017	FOR INFORMATION		
21	12.10.2017	FOR REVIEW		
23	19.10.2017	FOR COORDINATION		
25	26.10.2017	FOR INFORMATION		
27	07.11.2017	CONSULTANT ISSUE		
31	21.11.2017	FOR INFORMATION		
34	24.11.2017	FOR INFORMATION		
35	30.11.2017	FOR INFORMATION		
36	08.12.2017	FOR INFORMATION		
39	14.12.2017	ISSUED FOR DA		
40	12.06.2018	REVISED DA ISSUE		

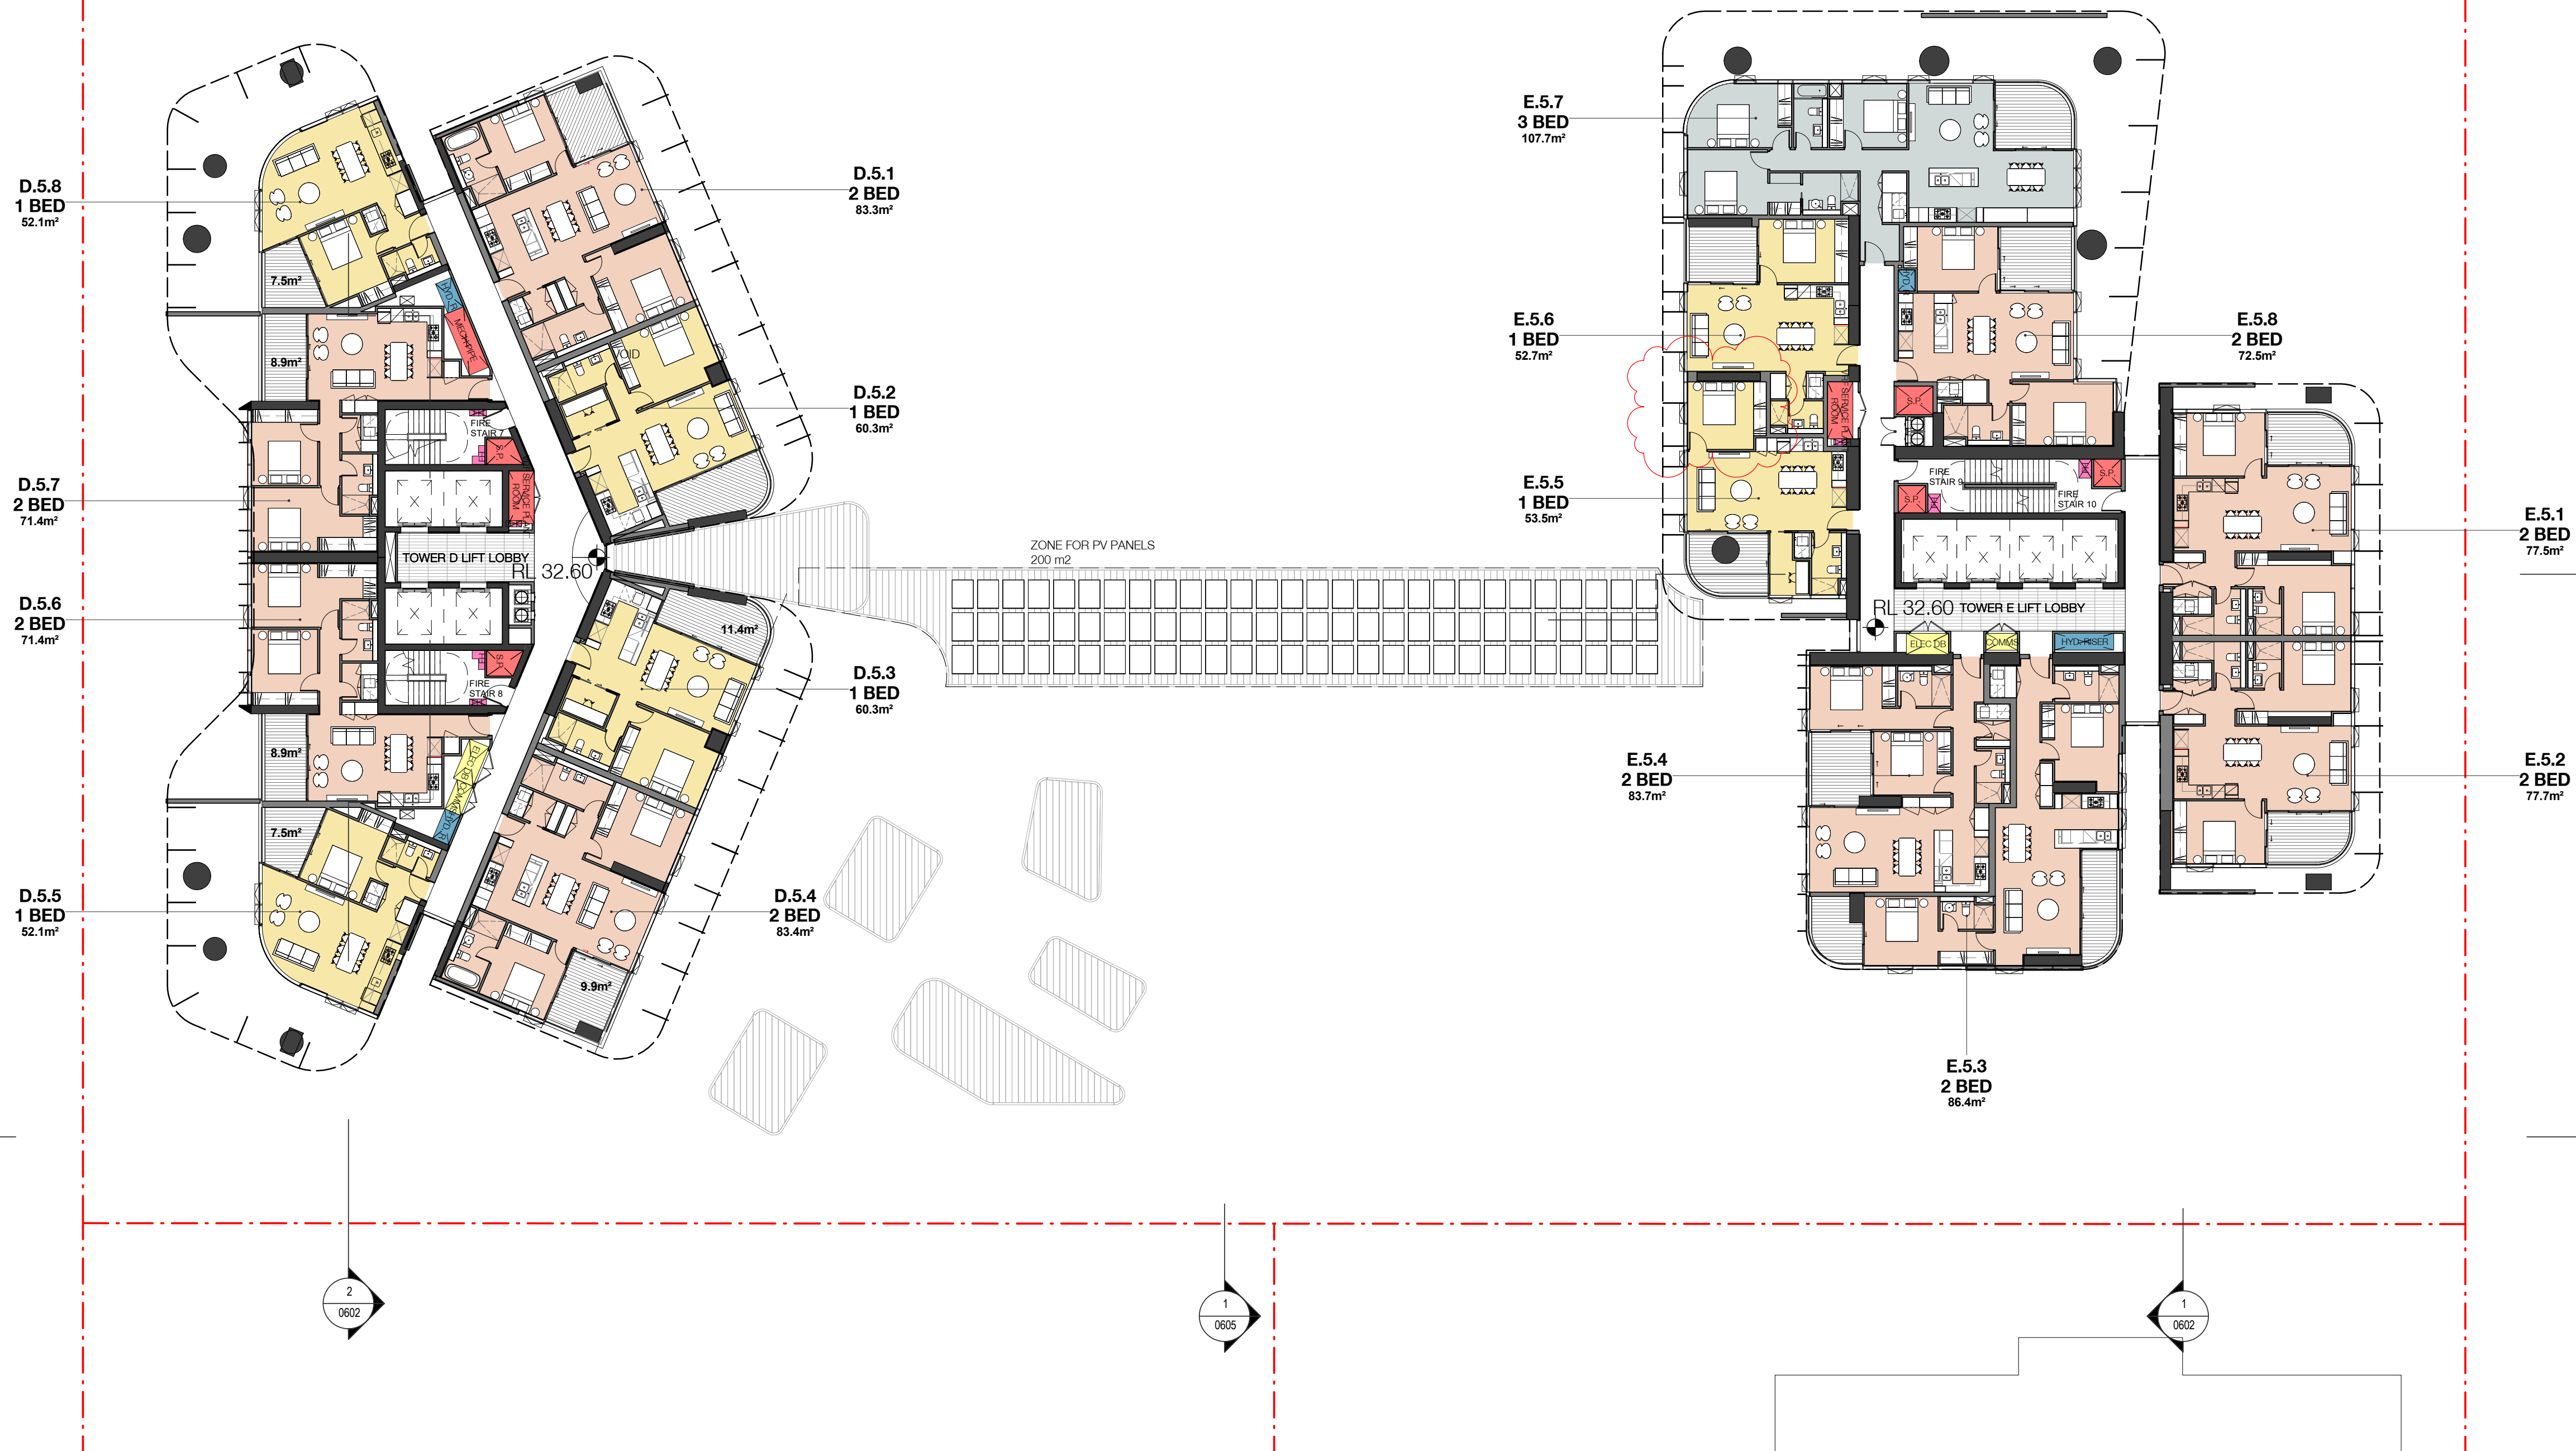

Billbergia



Billbergia
creating communities®

Project

Mixed-use Development & Community Centre

34 Walker Street Rhodes NSW 2138

Drawing Name

Level 05

Date 12.06.2018 Scale 1 : 200 Sheet Size @ A1

Drawn ME EK Chk. JP

Job No. 4440 Drawing No. 0214 Revision / 40

SJB Architects
Level 2
490 Crown Street
Surry Hills NSW
2010 Australia
F 61 2 9380 9911
www.sjb.com.au




- 1 BED
- 2 BED
- 3 BED
- COMMUNAL
- PLANT
- STUDIO

In accepting and utilising this document the recipient agrees that SJB Architecture (NSW) Pty. Ltd. ACN 081 094 724 T/A SJB Architects, retain all common law, statutory law and other rights including copyright and intellectual property rights. The recipient agrees not to use this document for any purpose other than its intended use; to waive all claims against SJB Architects resulting from unauthorised changes; or to reuse the document on other projects without the prior written consent of SJB Architects. Under no circumstances shall transfer of this document be deemed a sale. SJB Architects makes no warranties of fitness for any purpose. The Builder/Contractor shall verify job dimensions prior to any work commencing. Use figured dimensions only. Do not scale drawings.

Nominated Architects: Adam Haddow-7188 | John Pradel-7004

FOR APPROVAL

Rev	Date	Revision	By	Chk.
9	07.08.2017	FOR COORDINATION		
11	21.08.2017	FOR INFORMATION		
14	05.09.2017	PRE DA MEETING		
15	14.09.2017	FOR INFORMATION		
17	04.10.2017	FOR INFORMATION		
18	05.10.2017	FOR INFORMATION		
23	19.10.2017	FOR COORDINATION		
25	26.10.2017	FOR INFORMATION		
27	07.11.2017	CONSULTANT ISSUE		
31	21.11.2017	FOR INFORMATION		
34	24.11.2017	FOR INFORMATION		
35	30.11.2017	FOR INFORMATION		
36	08.12.2017	FOR INFORMATION		
39	14.12.2017	ISSUED FOR DA		
40	12.06.2018	REVISED DA ISSUE		

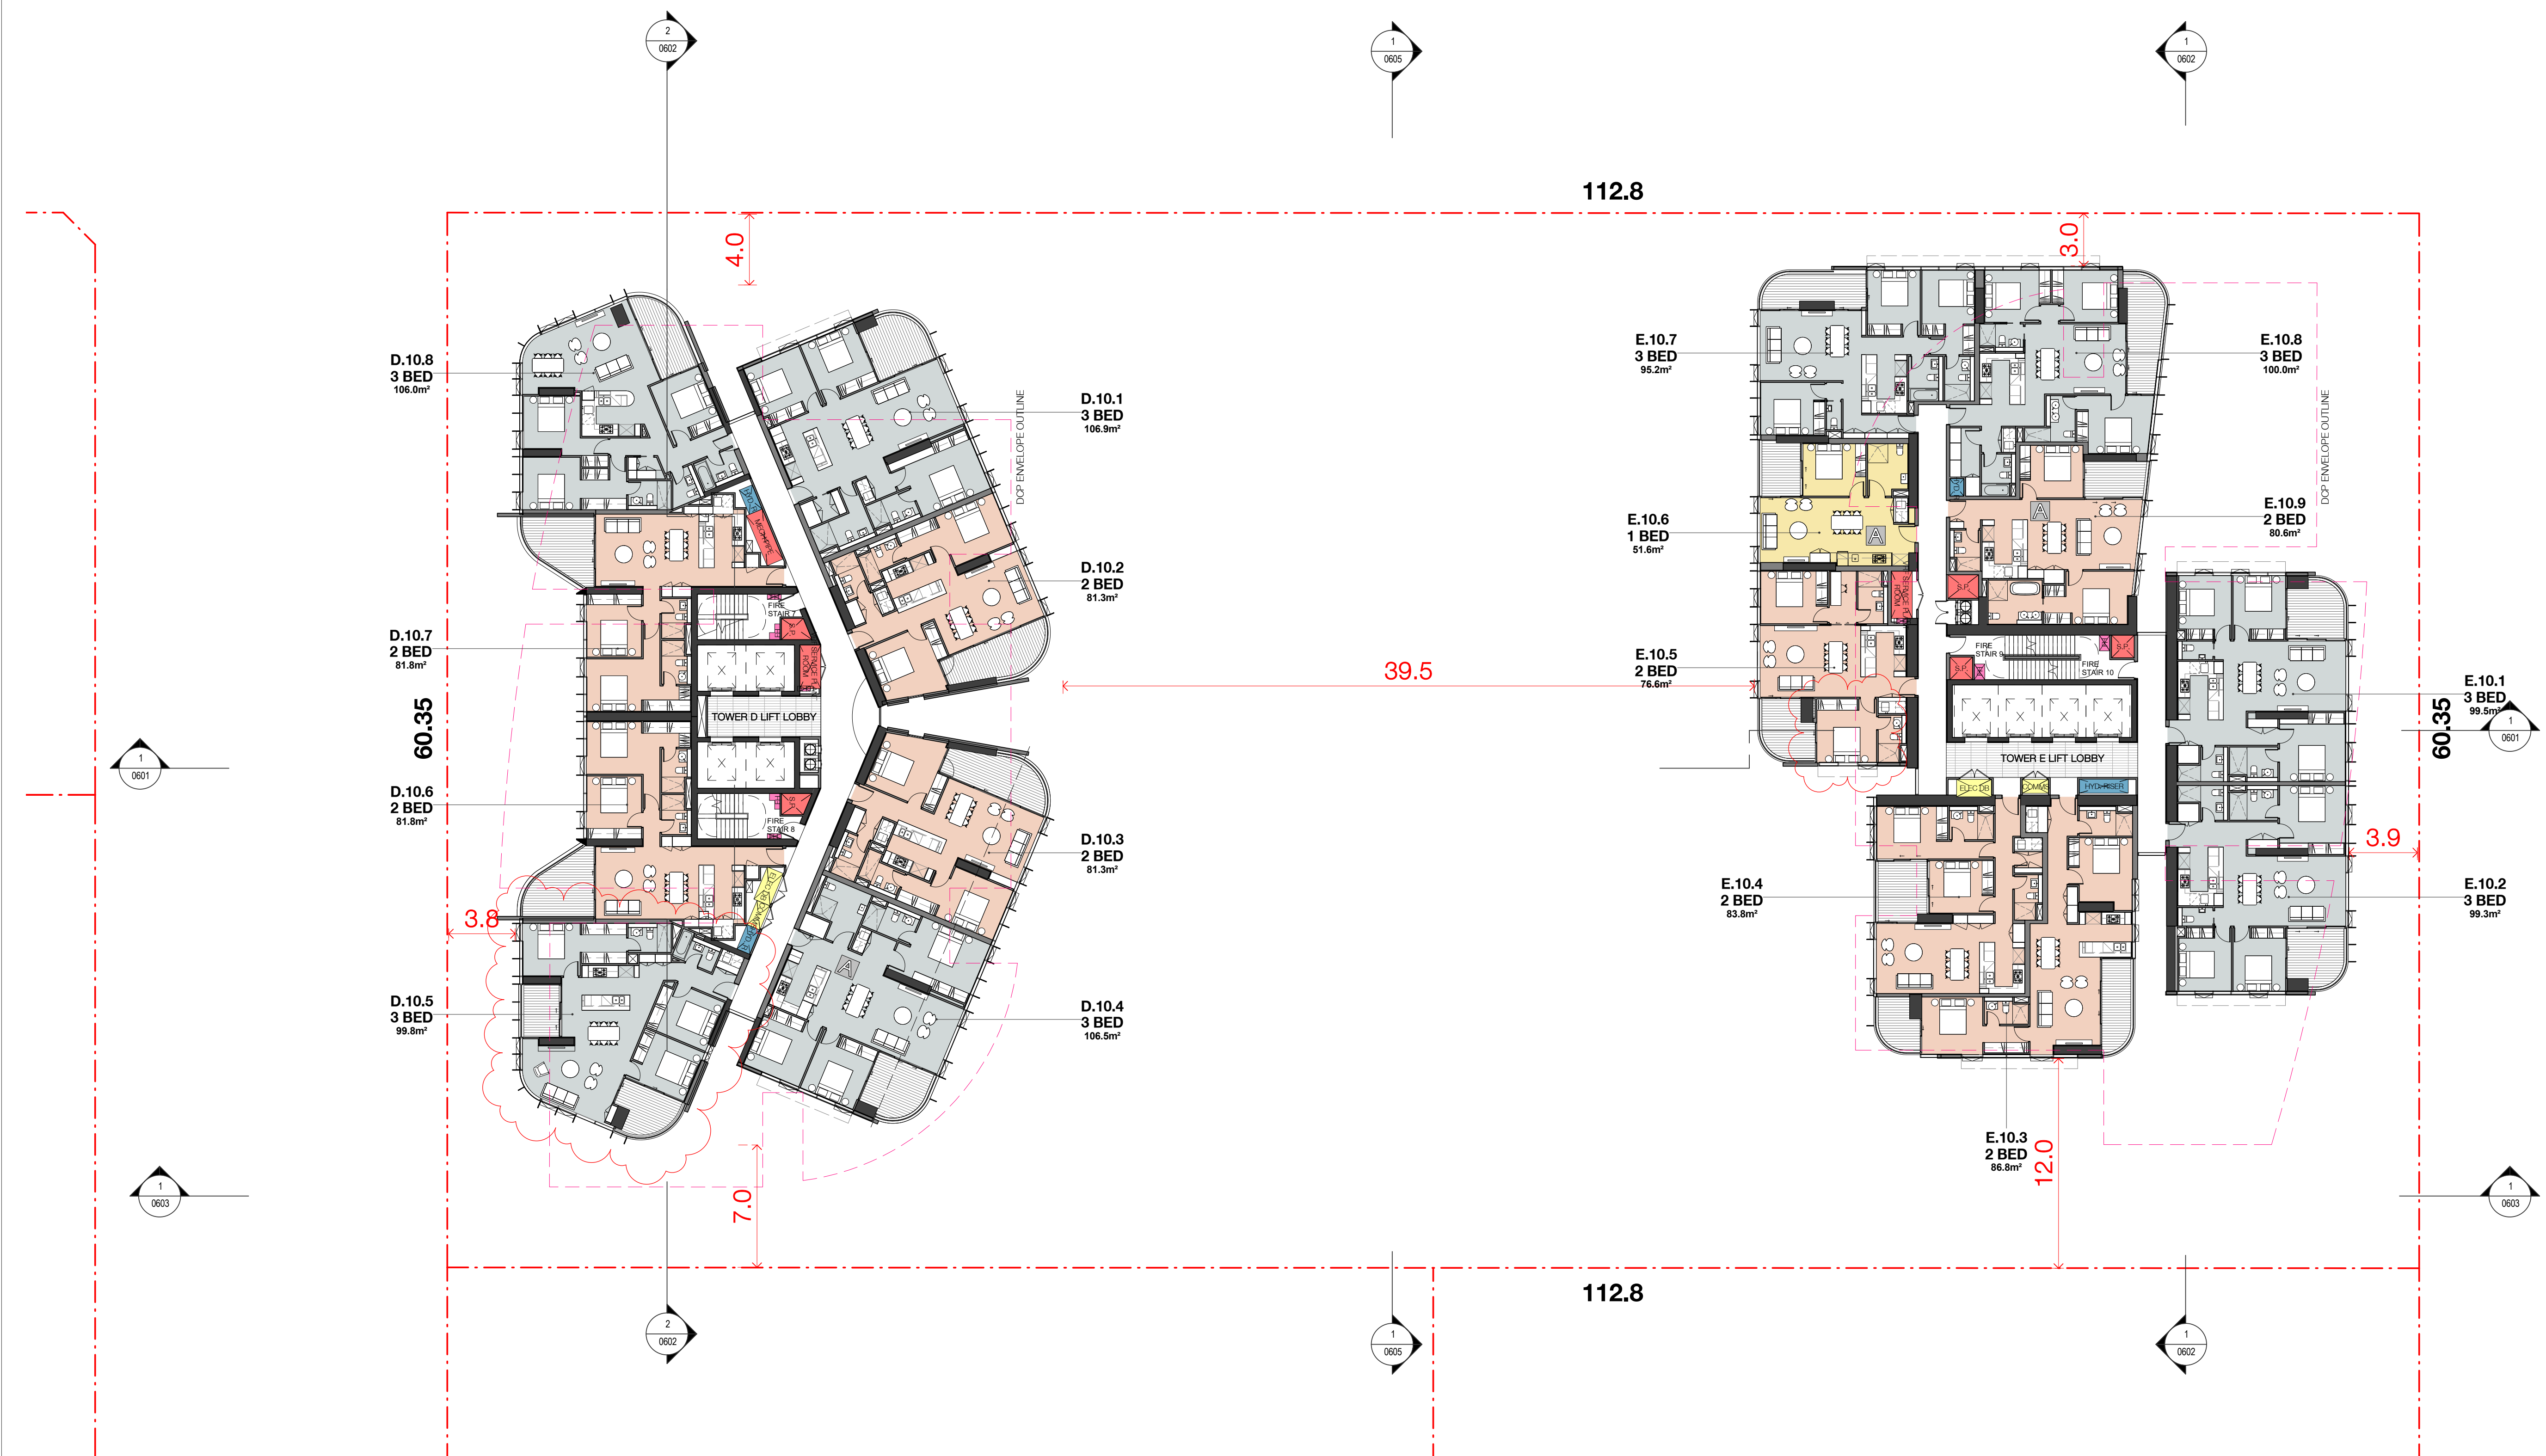

1
0501
Level 6-19
1:200@A1

Billbergia



Billbergia
creating communities®

Project
Mixed-use Development & Community
Centre
34 Walker Street Rhodes NSW
2138

Drawing Name

Level 6-19

Date
12.06.2018
Scale
1:200
Sheet Size
@ A1

Drawn
ME EK
Chk.
JP

Job No.
4440
Drawing No.
0215
Revision
/ 40

SJB Architects
Level 2
490 Crown Street
Surry Hills NSW
2010 Australia
T 61 2 9380 9911
F 61 2 9380 9922
www.sjb.com.au




- 1 BED
- 2 BED
- 3 BED
- COMMUNAL
- PLANT
- STUDIO

In accepting and utilising this document the recipient agrees that SJB Architecture (NSW) Pty. Ltd. ACN 081 094 724 SJB Architects, retain all common law, statutory law and other rights including copyright and intellectual property rights. The recipient agrees not to use this document for any purpose other than its intended use; to waive all claims against SJB Architects resulting from unauthorised changes; or to reuse the document on other projects without the prior written consent of SJB Architects. Under no circumstances shall transfer of this document be deemed a sale. SJB Architects makes no warranties of fitness for any purpose. The Builder/Contractor shall verify job dimensions prior to any work commencing. Use figured dimensions only. Do not scale drawings.

Nominated Architects: Adam Haddow-7188 | John Pradel-7004

FOR APPROVAL

Rev	Date	Revision	By	Chk.
14	05.09.2017	PRE DA MEETING		
15	14.09.2017	FOR INFORMATION		
18	05.10.2017	FOR INFORMATION		
23	19.10.2017	FOR COORDINATION		
25	26.10.2017	FOR INFORMATION		
27	07.11.2017	CONSULTANT ISSUE		
31	21.11.2017	FOR INFORMATION		
34	24.11.2017	FOR INFORMATION		
35	30.11.2017	FOR INFORMATION		
36	08.12.2017	FOR INFORMATION		
39	14.12.2017	ISSUED FOR DA		
40	12.06.2018	REVISED DA ISSUE		

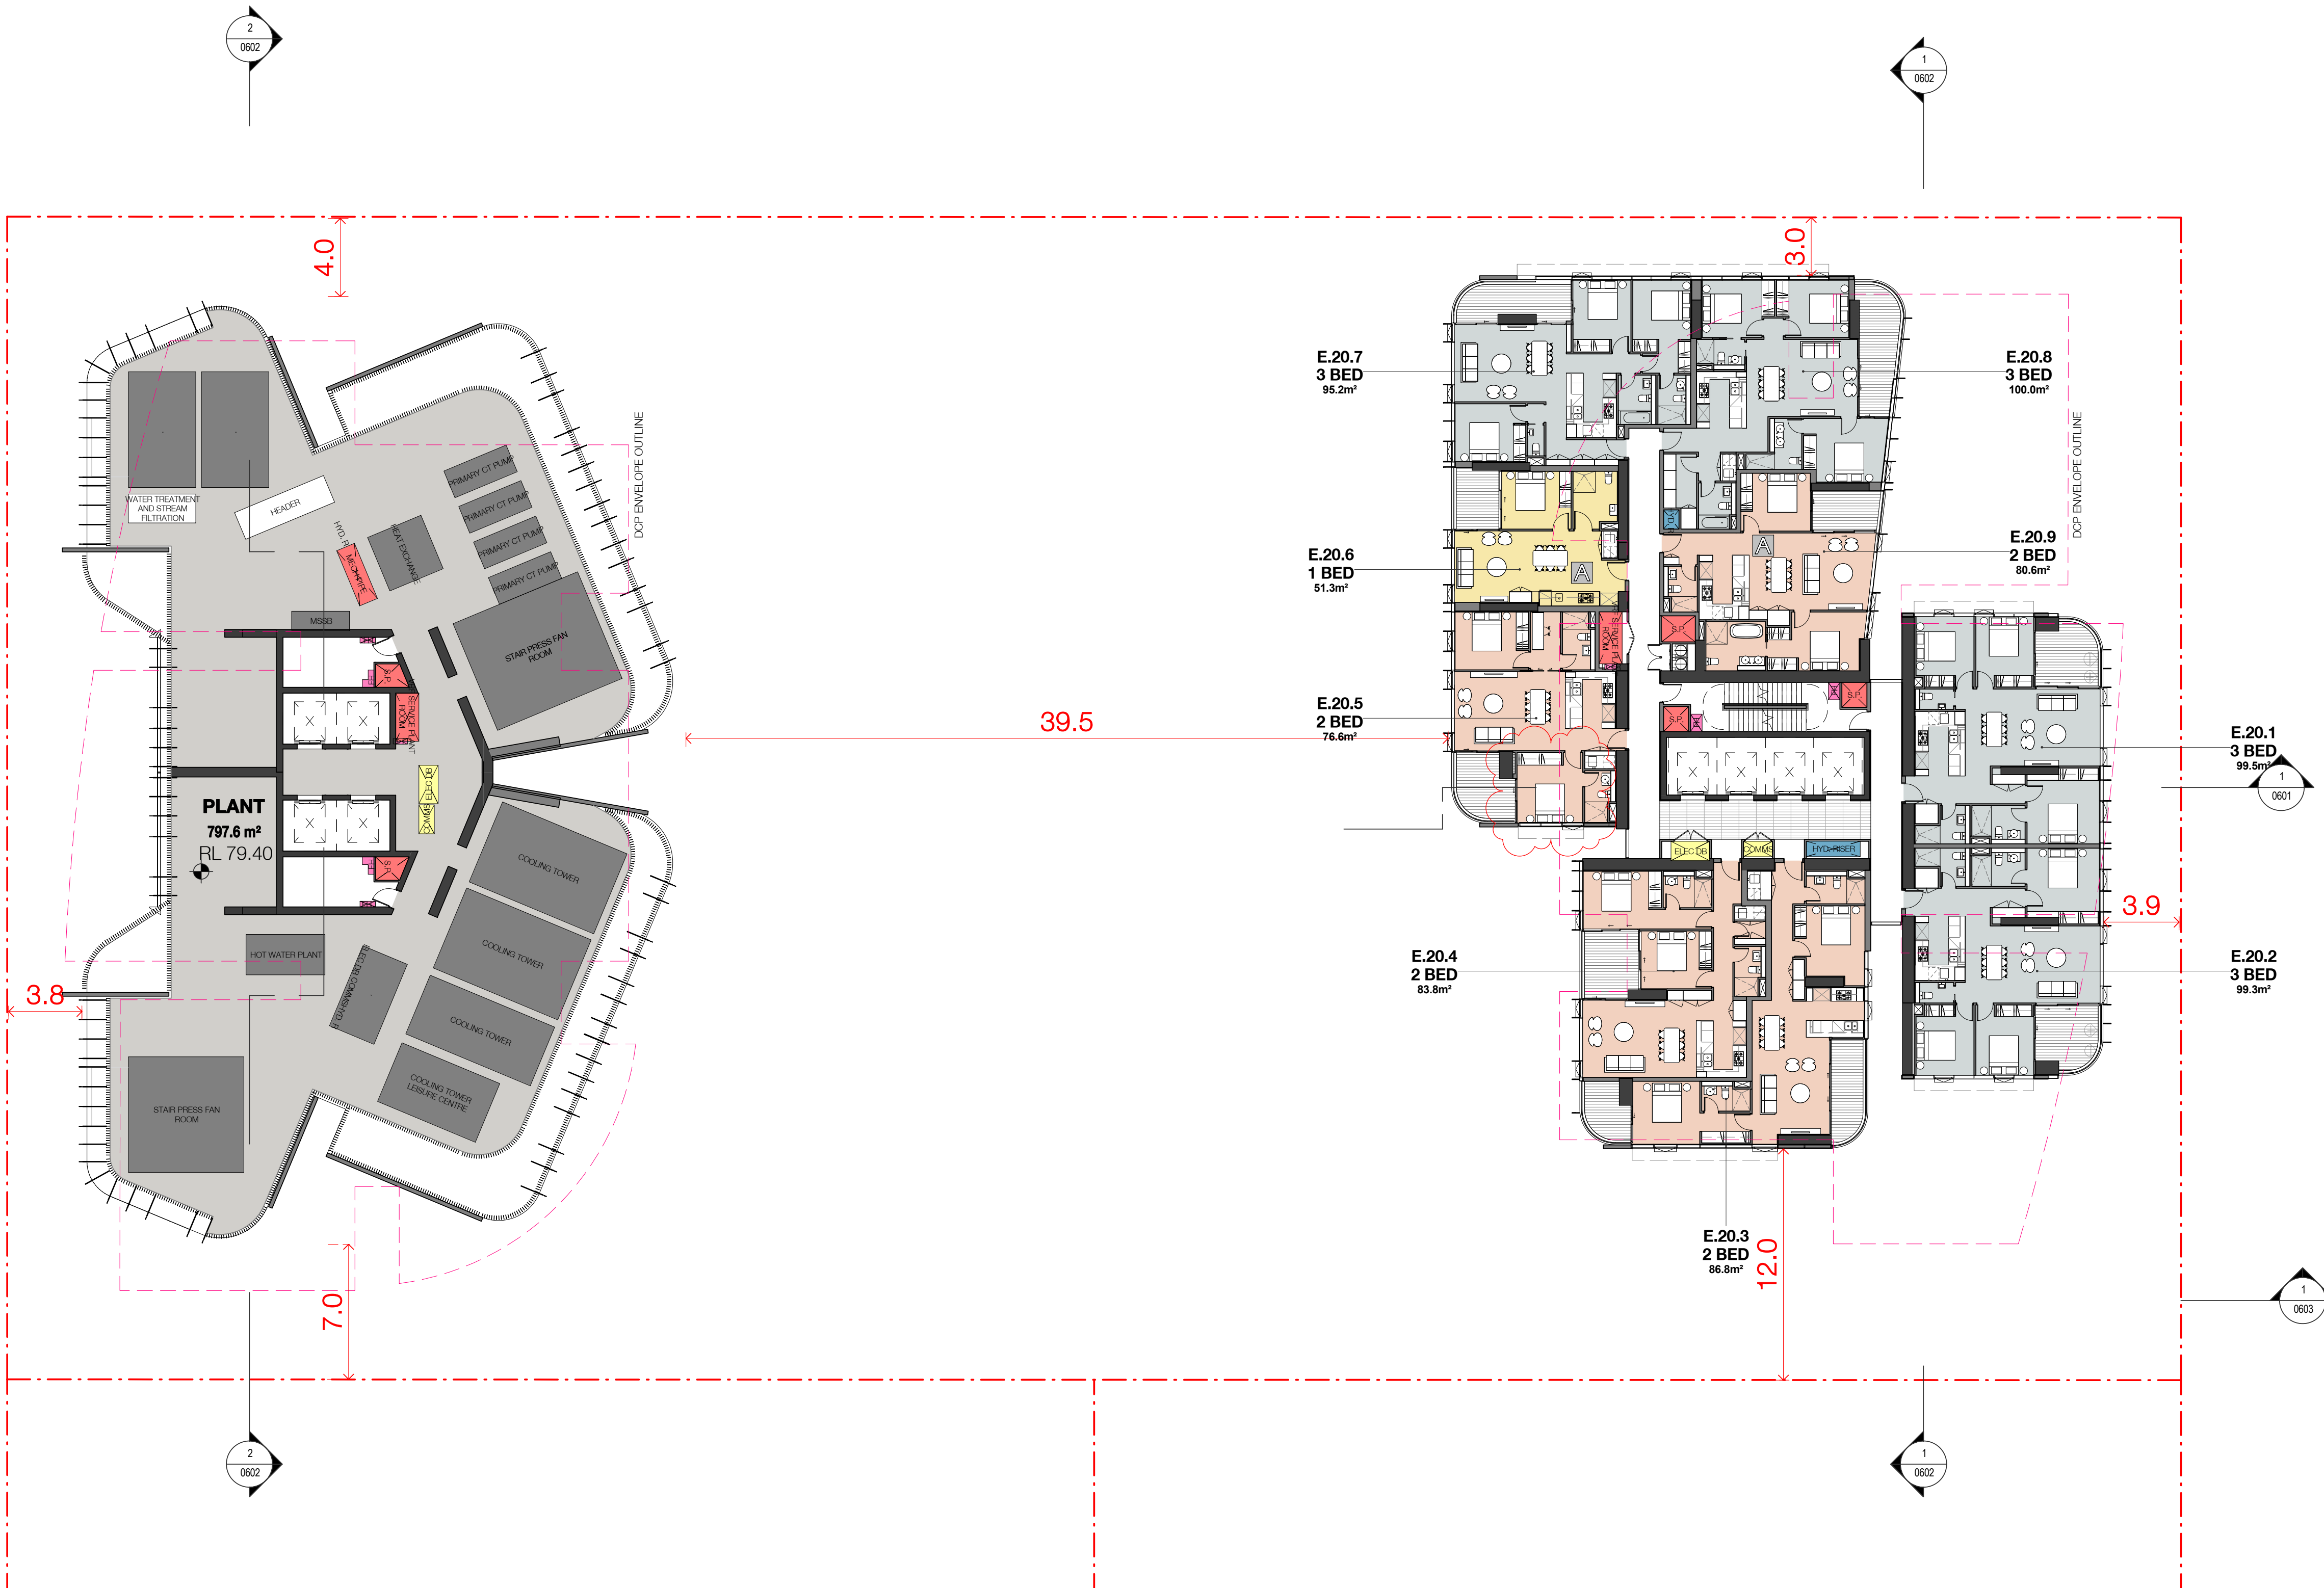

1 D Roof Level and E Level 20
0501 1:200@A1

Billbergia



Billbergia
creating communities®

Project

Mixed-use Development & Community Centre

34 Walker Street Rhodes NSW 2138

Drawing Name

Tower D Roof Level and Tower E Level 20

Date Scale Sheet Size
12.06.2018 1:200 @ A1

Drawn Chk.
ME EK JP

Job No. Drawing No. Revision
4440 0216 / 40


SJB Architects
Level 2
490 Crown Street
Surry Hills NSW
2010 Australia
T 61 2 9380 9911
F 61 2 9380 9922
www.sjb.com.au



Nominated Architects: Adam Haddow-7188 | John Pradel-7004

Rev	Date	Revision	By	Chk.
-----	------	----------	----	------

25	26.10.2017	FOR INFORMATION
27	07.11.2017	CONSULTANT ISSUE
31	21.11.2017	FOR INFORMATION
34	24.11.2017	FOR INFORMATION
35	30.11.2017	FOR INFORMATION
36	08.12.2017	FOR INFORMATION
39	14.12.2017	ISSUED FOR DA
40	12.06.2018	REVISED DA ISSUE

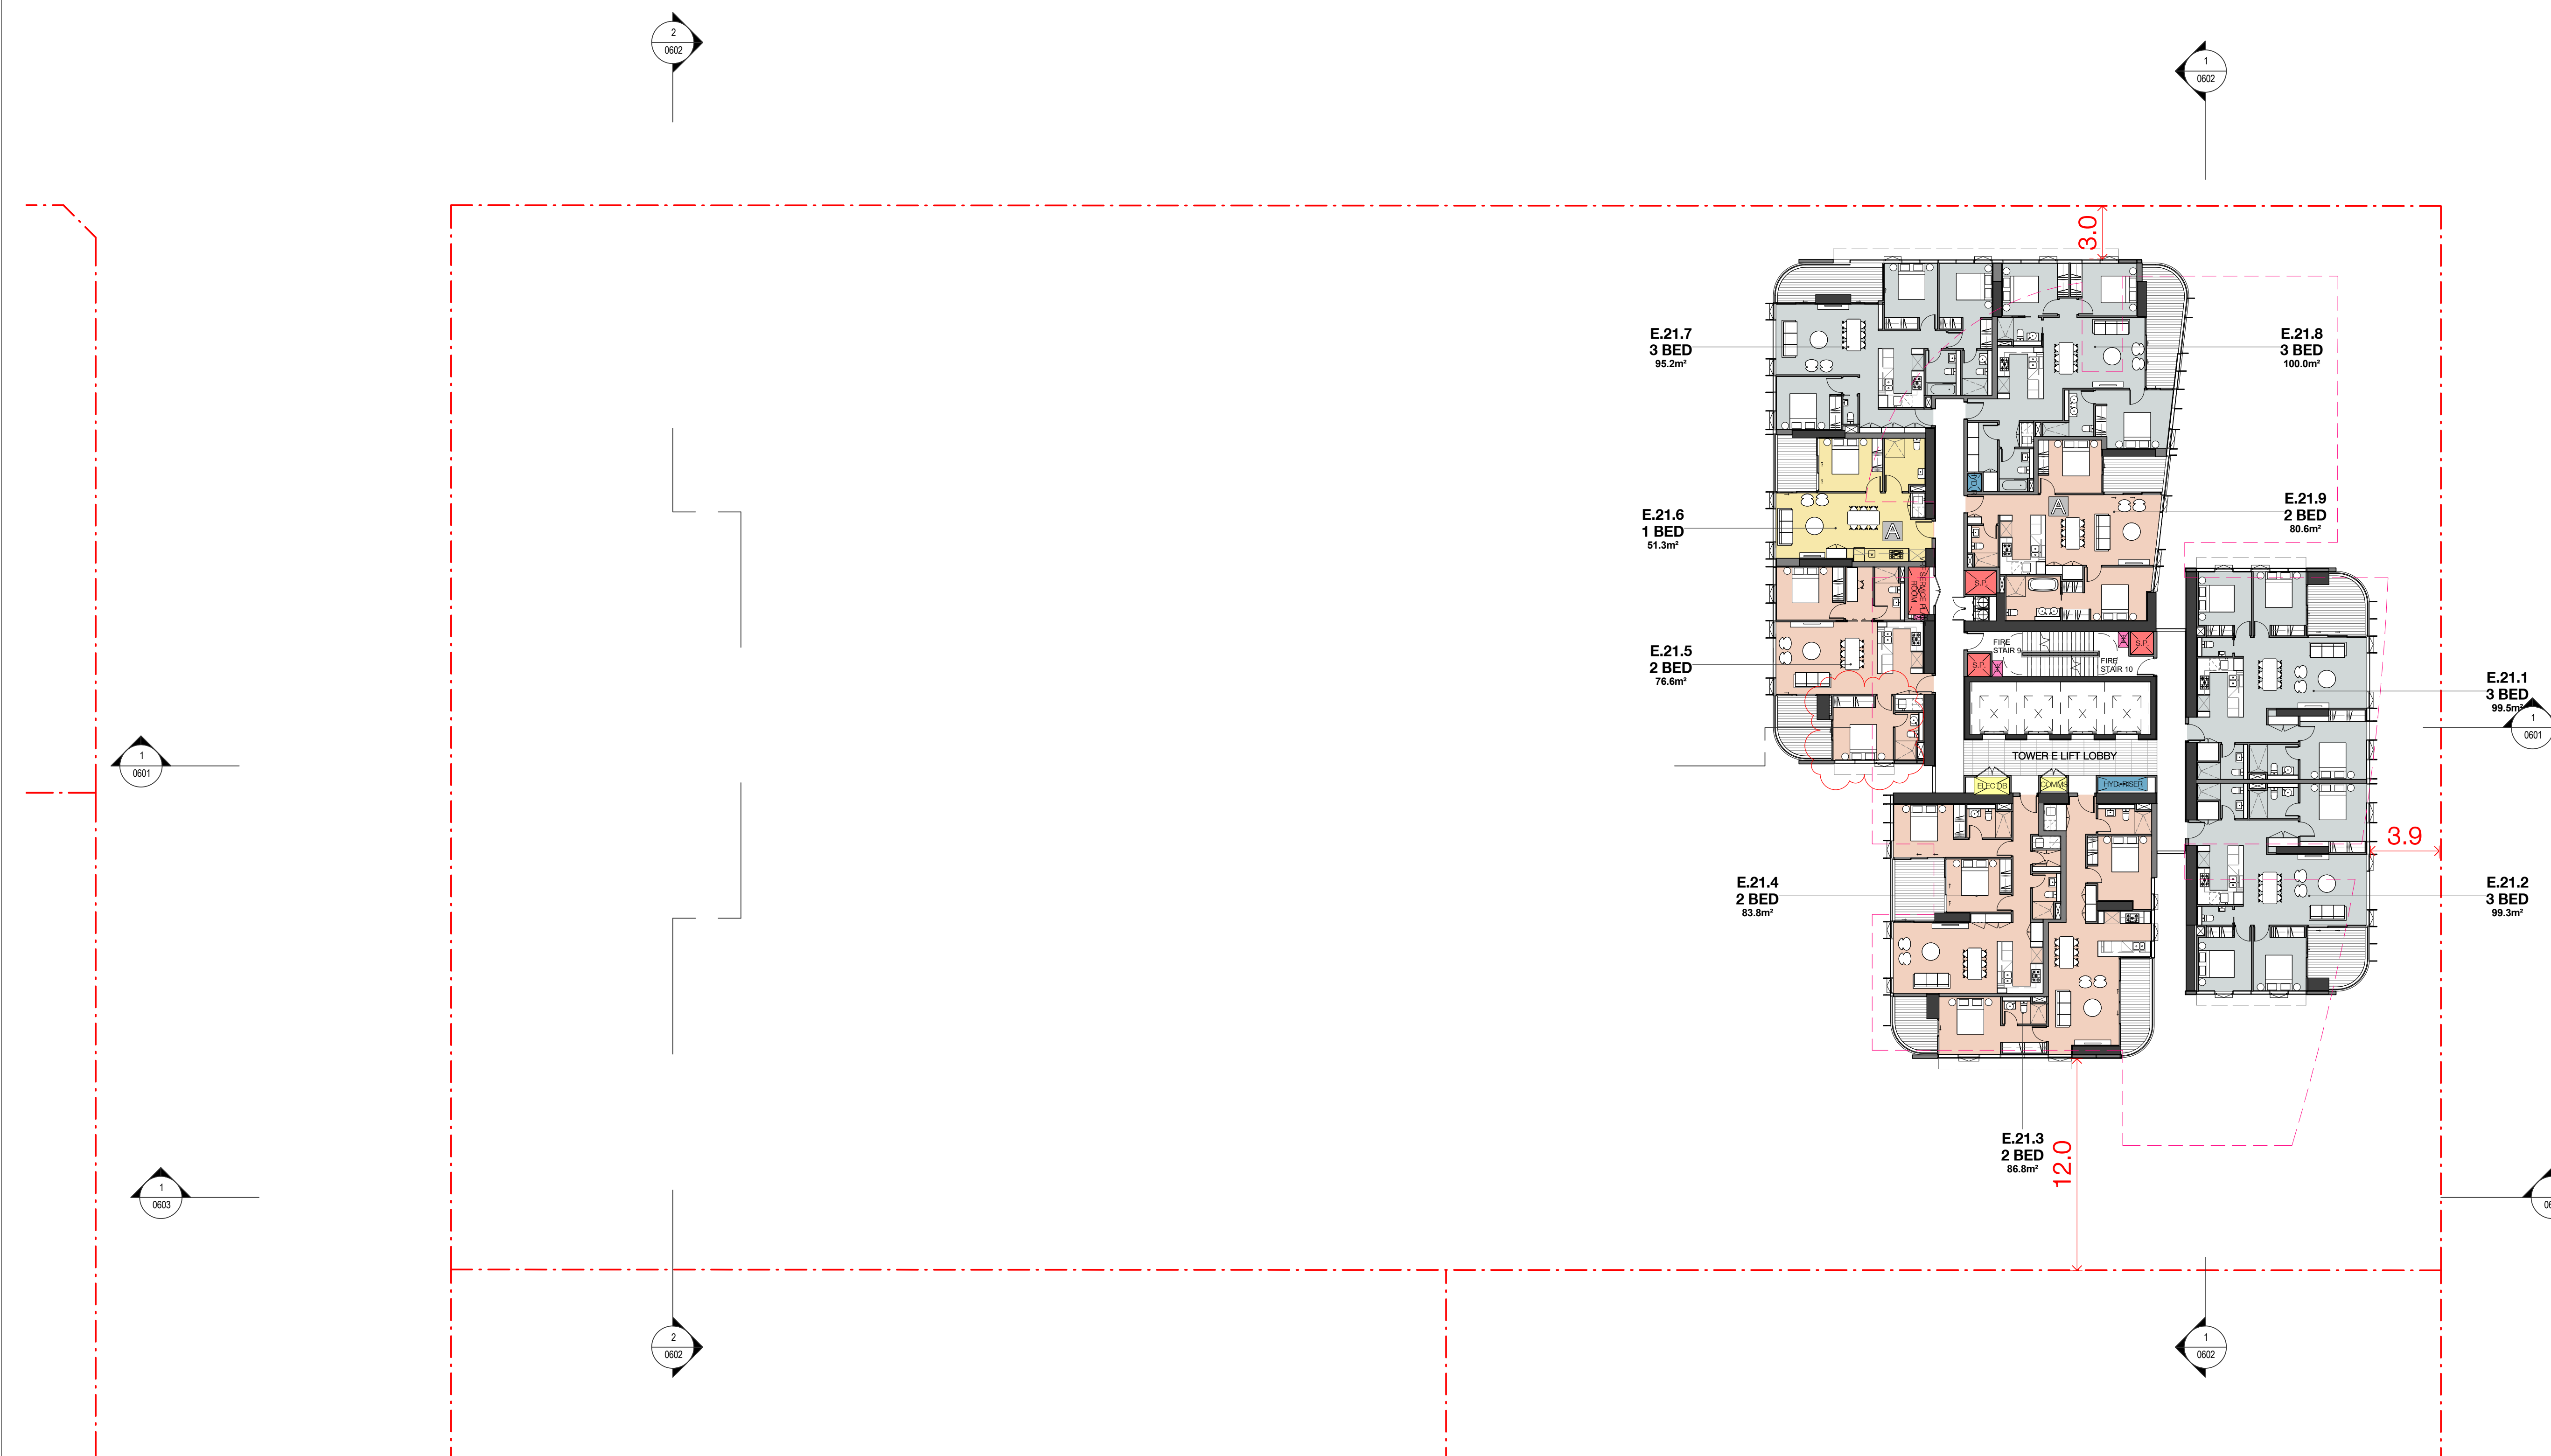

Billbergia



Billbergia
creating communities®

Project

Mixed-use Development & Community Centre

34 Walker Street Rhodes NSW
2138

Drawing Name

Level 21-22

Date	Scale	Sheet Size
12.06.2018	1 : 200	@ A1

Drawn	Chk.
ME EK	JP

Job No.	Drawing No.	Revision
4440	0217	/ 40

SJB Architects
Level 2
490 Crown Street
Surry Hills NSW
2010 Australia
T 61 2 9380 9911
F 61 2 9380 9922
www.sjb.com.au




In accepting and utilising this document the recipient agrees that SJB Architecture (NSW) Pty. Ltd. ACN 081 094 724 T/A SJB Architects, retain all common law, statutory law and other rights including copyright and intellectual property rights. The recipient agrees not to use this document for any purpose other than its intended use; to waive all claims against SJB Architects resulting from unauthorised changes; or to reuse the document on other projects without the prior written consent of SJB Architects. Under no circumstances shall transfer of this document be deemed a sale. SJB Architects makes no warranties of fitness for any purpose. The Builder/Contractor shall verify job dimensions prior to any work commencing. Use figured dimensions only. Do not scale drawings.

Nominated Architects: Adam Haddow-7188 | John Pradel-7004

FOR APPROVAL

Rev	Date	Revision	By	Chk.
25	26.10.2017	FOR INFORMATION		
27	07.11.2017	CONSULTANT ISSUE		
31	21.11.2017	FOR INFORMATION		
34	24.11.2017	FOR INFORMATION		
35	30.11.2017	FOR INFORMATION		
36	08.12.2017	FOR INFORMATION		
39	14.12.2017	ISSUED FOR DA		
40	12.06.2018	REVISED DA ISSUE		

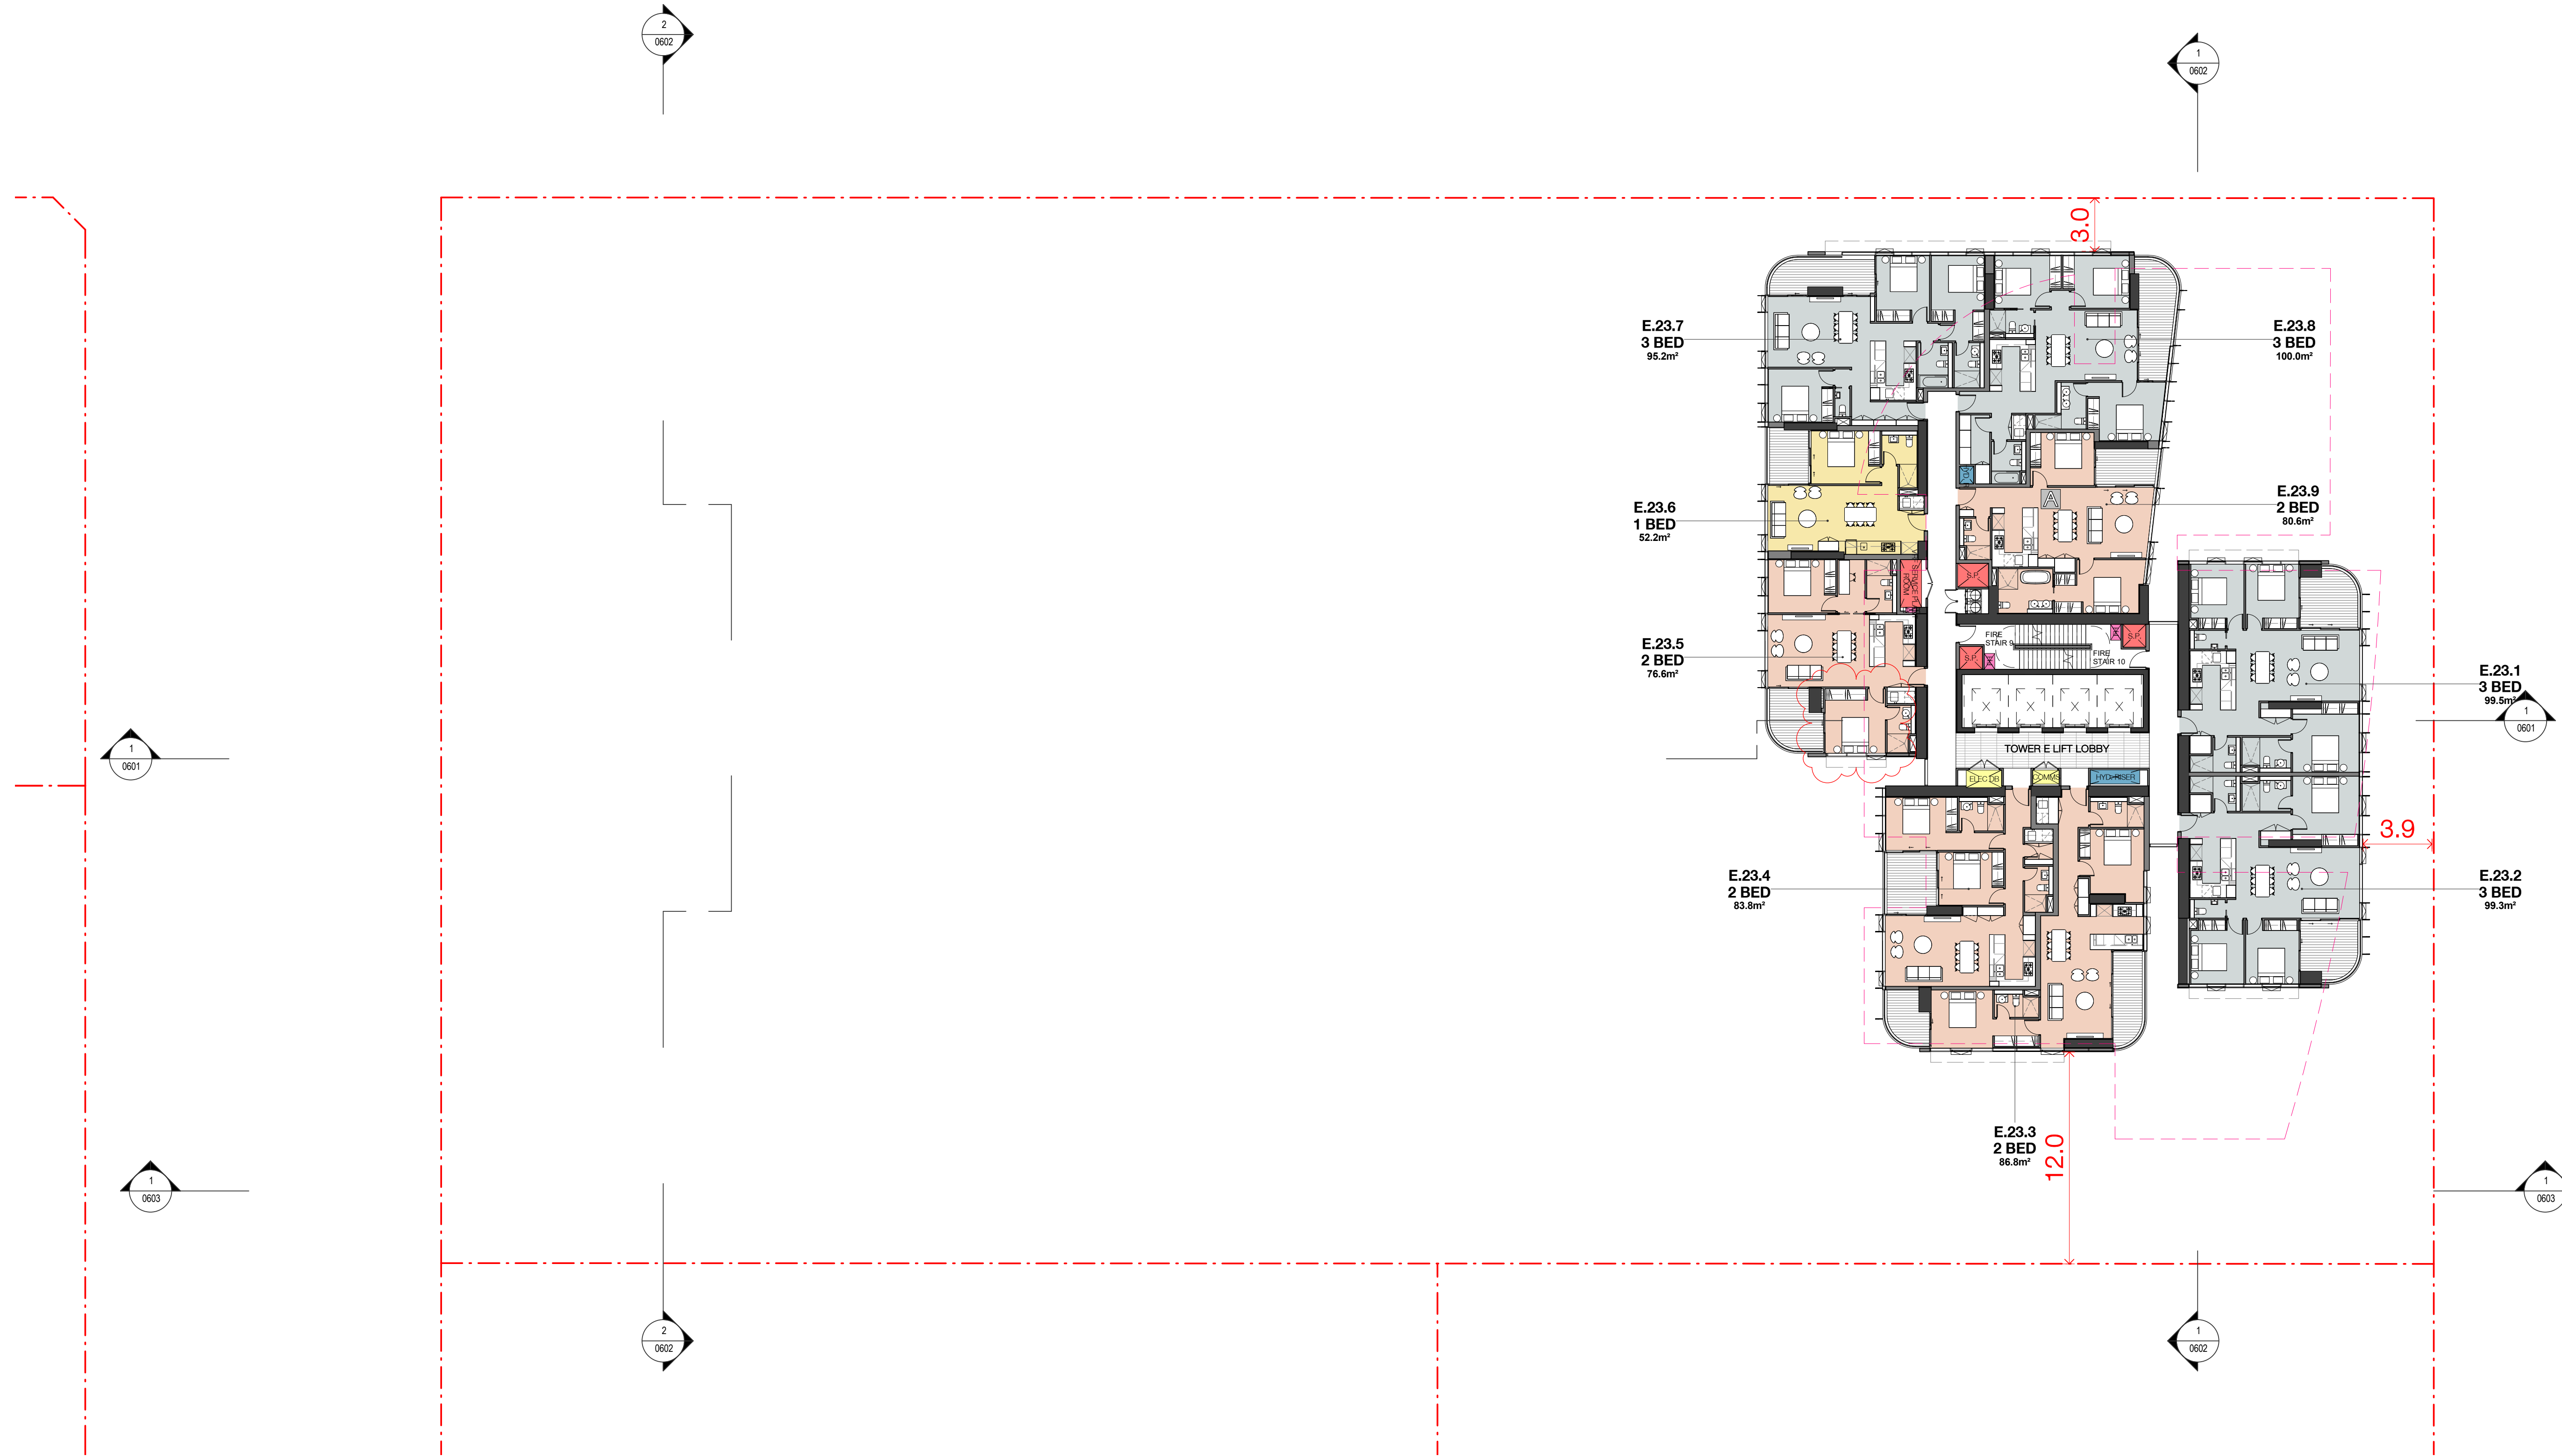

2 Level 23 - 24
0501 1 : 200@A1

Billbergia



Billbergia
creating communities®

Project
Mixed-use Development & Community
Centre
34 Walker Street Rhodes NSW
2138

Drawing Name

Level 23-24

Date 12.06.2018 Scale 1 : 200 Sheet Size @ A1

Drawn ME EK Chk. JP

Job No. 4440 Drawing No. 0218 Revision / 40

SJB Architects
Level 2
490 Crown Street
Surry Hills NSW
2010 Australia
T 61 2 9380 9911
F 61 2 9380 9922
www.sjb.com.au




In accepting and utilising this document the recipient agrees that SJB Architecture (NSW) Pty. Ltd. ACN 081 094 724 T/A SJB Architects, retain all common law, statutory law and other rights including copyright and intellectual property rights. The recipient agrees not to use this document for any purpose other than its intended use; to waive all claims against SJB Architects resulting from unauthorised changes; or to reuse the document on other projects without the prior written consent of SJB Architects. Under no circumstances shall transfer of this document be deemed a sale. SJB Architects makes no warranties of fitness for any purpose. The Builder/Contractor shall verify job dimensions prior to any work commencing. Use figured dimensions only. Do not scale drawings.

Nominated Architects: Adam Haddow-7188 | John Pradel-7004

FOR APPROVAL

Rev	Date	Revision	By	Chk.
25	26.10.2017	FOR INFORMATION		
27	07.11.2017	CONSULTANT ISSUE		
31	21.11.2017	FOR INFORMATION		
34	24.11.2017	FOR INFORMATION		
35	30.11.2017	FOR INFORMATION		
36	08.12.2017	FOR INFORMATION		
39	14.12.2017	ISSUED FOR DA		
40	12.06.2018	REVISED DA ISSUE		

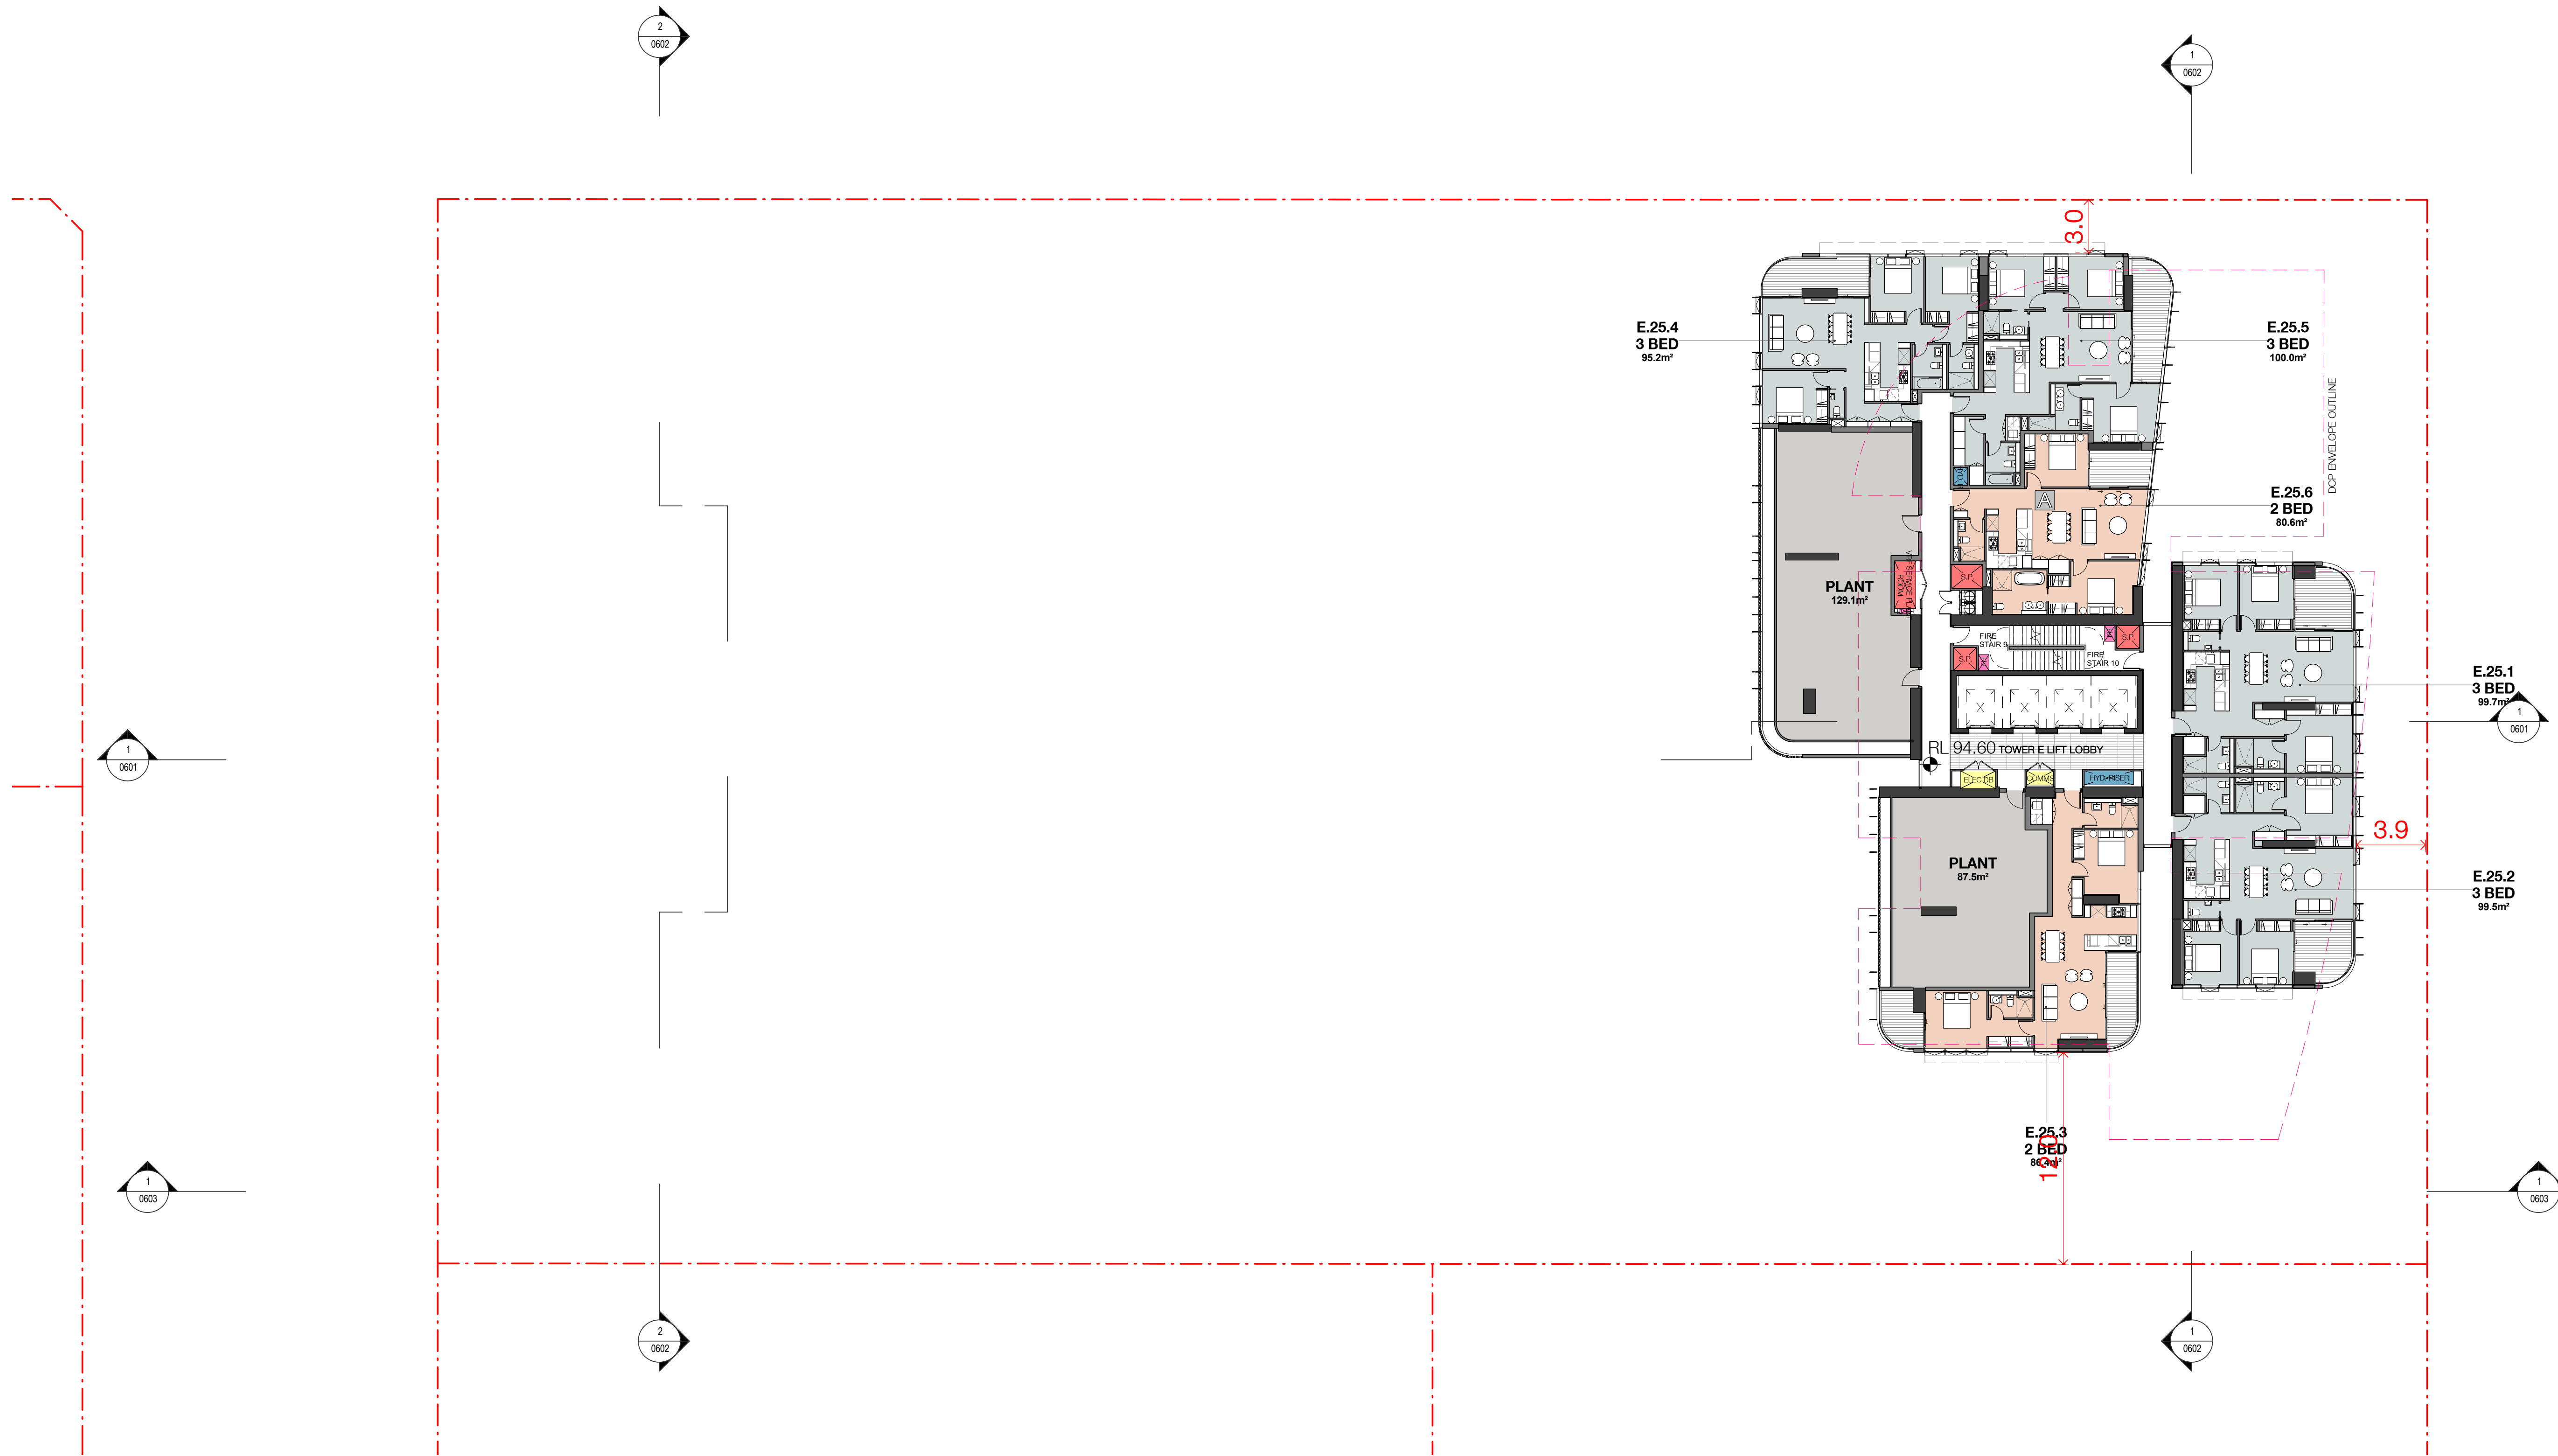

1
0501

Level 25
1 : 200@A1

Billbergia



Billbergia
creating communities®

Project

Mixed-use Development & Community
Centre

34 Walker Street Rhodes NSW
2138

Drawing Name

Level 25

Date
12.06.2018

Scale
1 : 200

Sheet Size
@ A1

Drawn
ME EK

Chk.
JP

Job No.
4440

Drawing No.
0219

Revision
/ 40

SJB Architects
Level 2
490 Crown Street
Surry Hills NSW
2010 Australia
T 61 2 9380 9911
F 61 2 9380 9922
www.sjb.com.au




In accepting and utilising this document the recipient agrees that SJB Architecture (NSW) Pty. Ltd. ACN 081 094 724 SJB Architects, retain all common law, statutory law and other rights including copyright and intellectual property rights. The recipient agrees not to use this document for any purpose other than its intended use; to waive all claims against SJB Architects resulting from unauthorised changes, or to reuse the document on other projects without the prior written consent of SJB Architects. Under no circumstances shall transfer of this document be deemed a sale. SJB Architects makes no warranties of fitness for any purpose. The Builder/Contractor shall verify job dimensions prior to any work commencing. Use figured dimensions only. Do not scale drawings.

Nominated Architects: Adam Haddow-7188 | John Pradel-7004

FOR APPROVAL

Rev	Date	Revision	By	Chk.
9	07.08.2017	FOR COORDINATION		
14	05.09.2017	PRE DA MEETING		
15	14.09.2017	FOR INFORMATION		
18	05.10.2017	FOR INFORMATION		
23	19.10.2017	FOR COORDINATION		
25	26.10.2017	FOR INFORMATION		
27	07.11.2017	CONSULTANT ISSUE		
31	21.11.2017	FOR INFORMATION		
34	24.11.2017	FOR INFORMATION		
35	30.11.2017	FOR INFORMATION		
36	08.12.2017	FOR INFORMATION		
39	14.12.2017	ISSUED FOR DA		
40	12.06.2018	REVISED DA ISSUE		

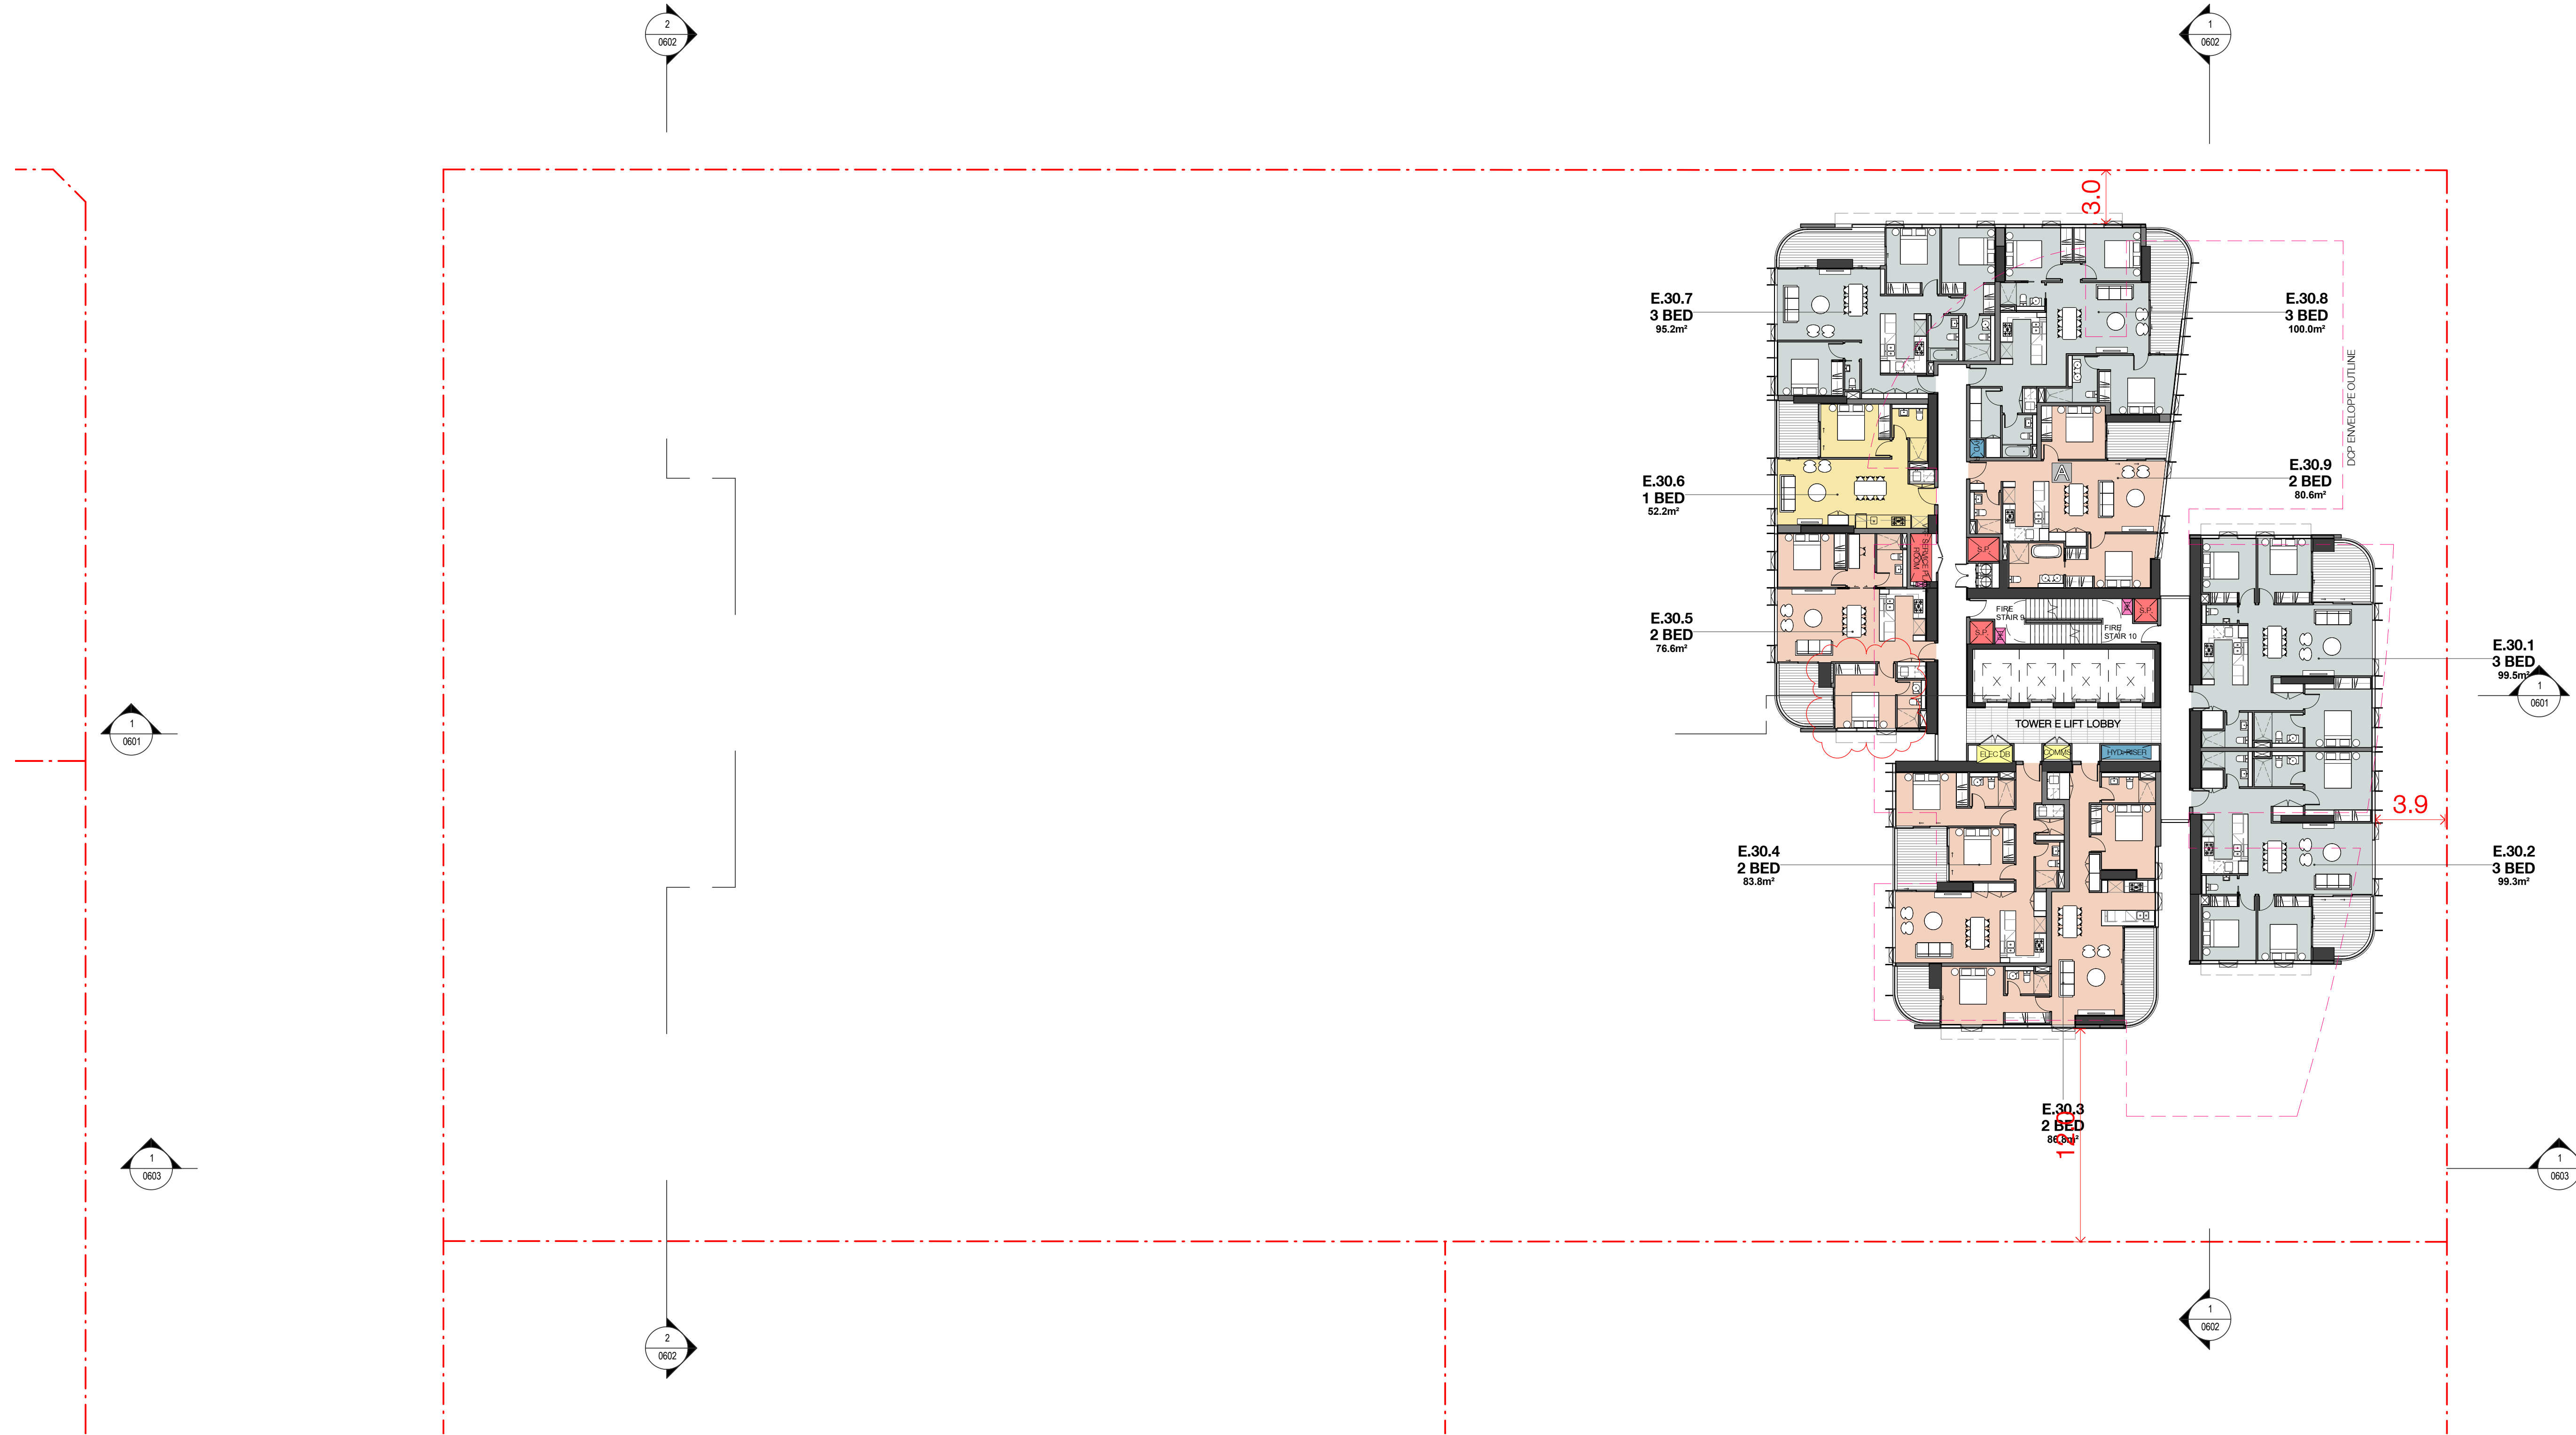

1
0501

Level 26-34
1 : 200@A1

Billbergia



Billbergia
creating communities®

Project

Mixed-use Development & Community Centre

34 Walker Street Rhodes NSW 2138

Drawing Name

Level 26-34

Date
12.06.2018

Scale
1 : 200

Sheet Size
@ A1

Drawn
ME EK

Chk.
JP

Job No.
4440

Drawing No.
0220

Revision
/ 40

SJB Architects
Level 2
490 Crown Street
Surry Hills NSW
2010 Australia
T 61 2 9380 9911
F 61 2 9380 9922
www.sjb.com.au




In accepting and utilising this document the recipient agrees that SJB Architecture (NSW) Pty. Ltd. ACN 081 094 724 T/A SJB Architects, retain all common law, statutory law and other rights including copyright and intellectual property rights. The recipient agrees not to use this document for any purpose other than its intended use; to waive all claims against SJB Architects resulting from unauthorised changes; or to reuse the document on other projects without the prior written consent of SJB Architects. Under no circumstances shall transfer of this document be deemed a sale. SJB Architects makes no warranties of fitness for any purpose. The Builder/Contractor shall verify job dimensions prior to any work commencing. Use figured dimensions only. Do not scale drawings.

Nominated Architects: Adam Haddow-7188 | John Pradel-7004

FOR APPROVAL

Rev	Date	Revision	By	Chk.
14	05.09.2017	PRE DA MEETING		
15	14.09.2017	FOR INFORMATION		
18	05.10.2017	FOR INFORMATION		
23	19.10.2017	FOR COORDINATION		
25	26.10.2017	FOR INFORMATION		
27	07.11.2017	CONSULTANT ISSUE		
31	21.11.2017	FOR INFORMATION		
34	24.11.2017	FOR INFORMATION		
35	30.11.2017	FOR INFORMATION		
36	08.12.2017	FOR INFORMATION		
39	14.12.2017	ISSUED FOR DA		
40	12.06.2018	REVISED DA ISSUE		

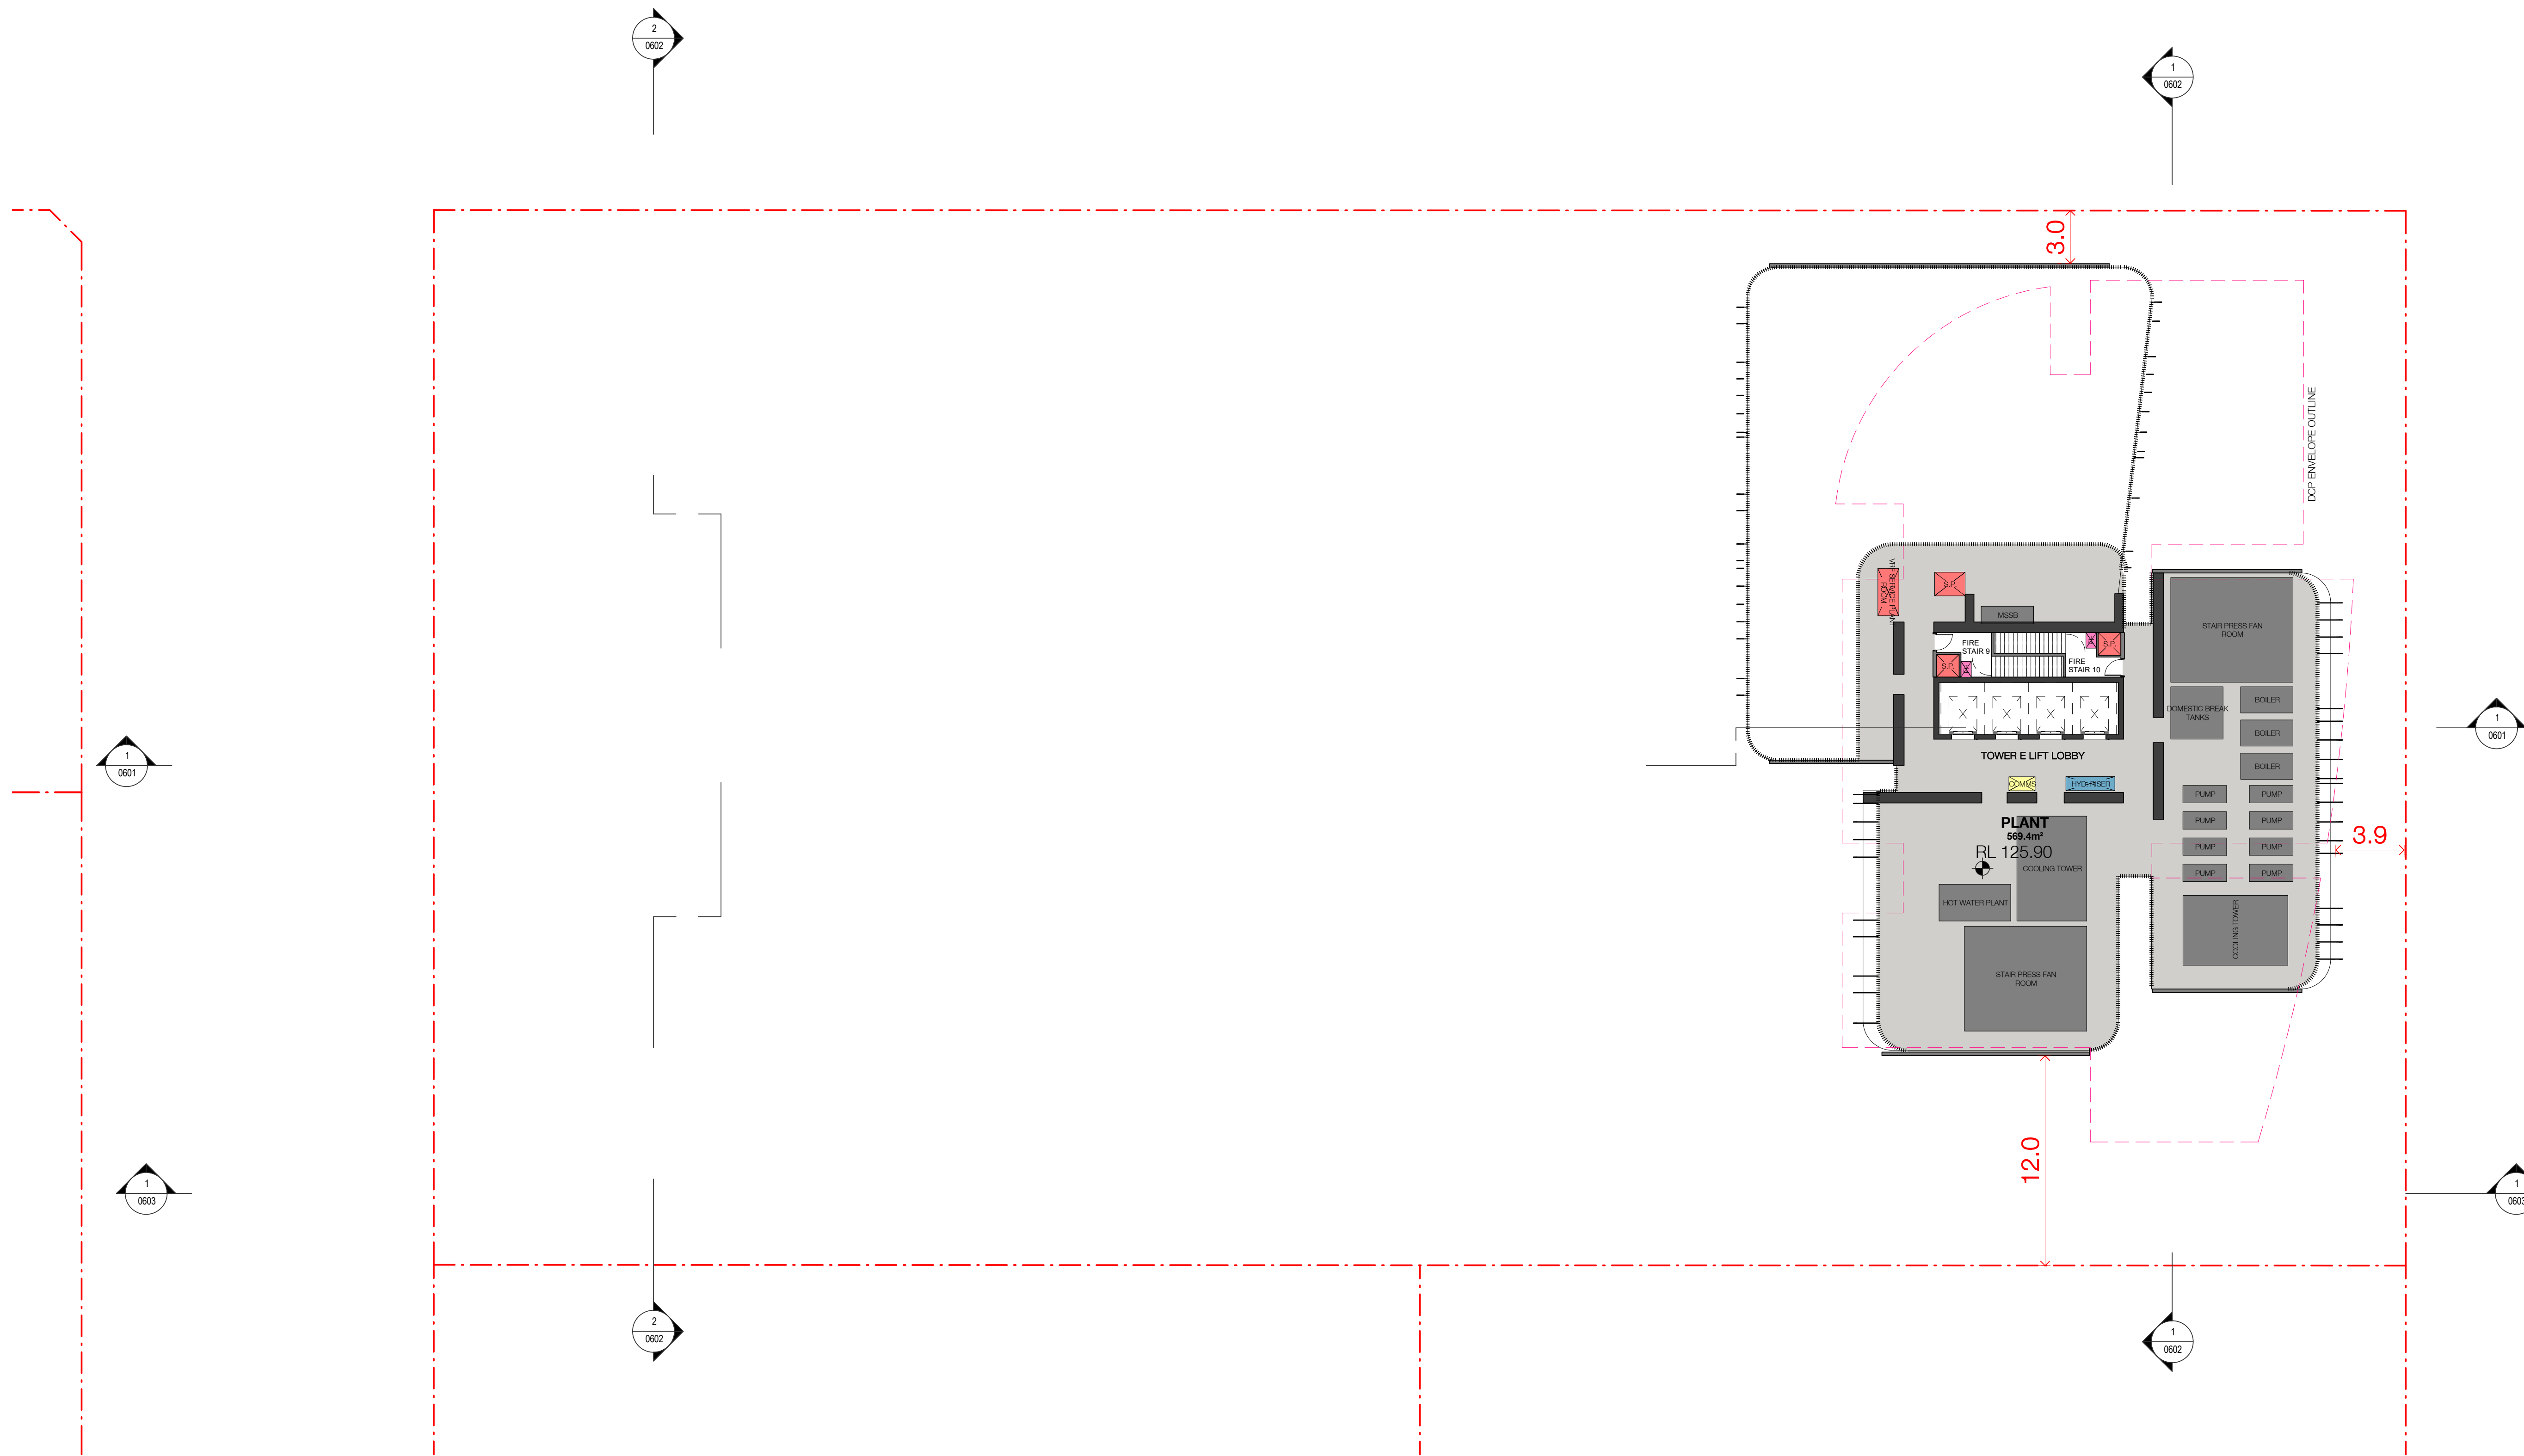

Billbergia



Billbergia
creating communities®

Project

Mixed-use Development & Community
Centre

34 Walker Street Rhodes NSW
2138

Drawing Name

Tower E Roof Level

Date Scale Sheet Size
12.06.2018 1 : 200 @ A1

Drawn Chk.
ME EK JP


Job No. Drawing No. Revision
4440 0221 / 40

SJB Architects
Level 2
490 Crown Street
Surry Hills NSW
2010 Australia
T 61 2 9380 9911
F 61 2 9380 9922
www.sjb.com.au



FOR APPROVAL

Rev	Date	Revision	By	Chk.
14	05.09.2017	PRE DA MEETING		
15	14.09.2017	FOR INFORMATION		
23	19.10.2017	FOR COORDINATION		
25	26.10.2017	FOR INFORMATION		
27	07.11.2017	CONSULTANT ISSUE		
31	21.11.2017	FOR INFORMATION		
34	24.11.2017	FOR INFORMATION		
35	30.11.2017	FOR INFORMATION		
36	08.12.2017	FOR INFORMATION		
39	14.12.2017	ISSUED FOR DA		
40	12.06.2018	REVISED DA ISSUE		

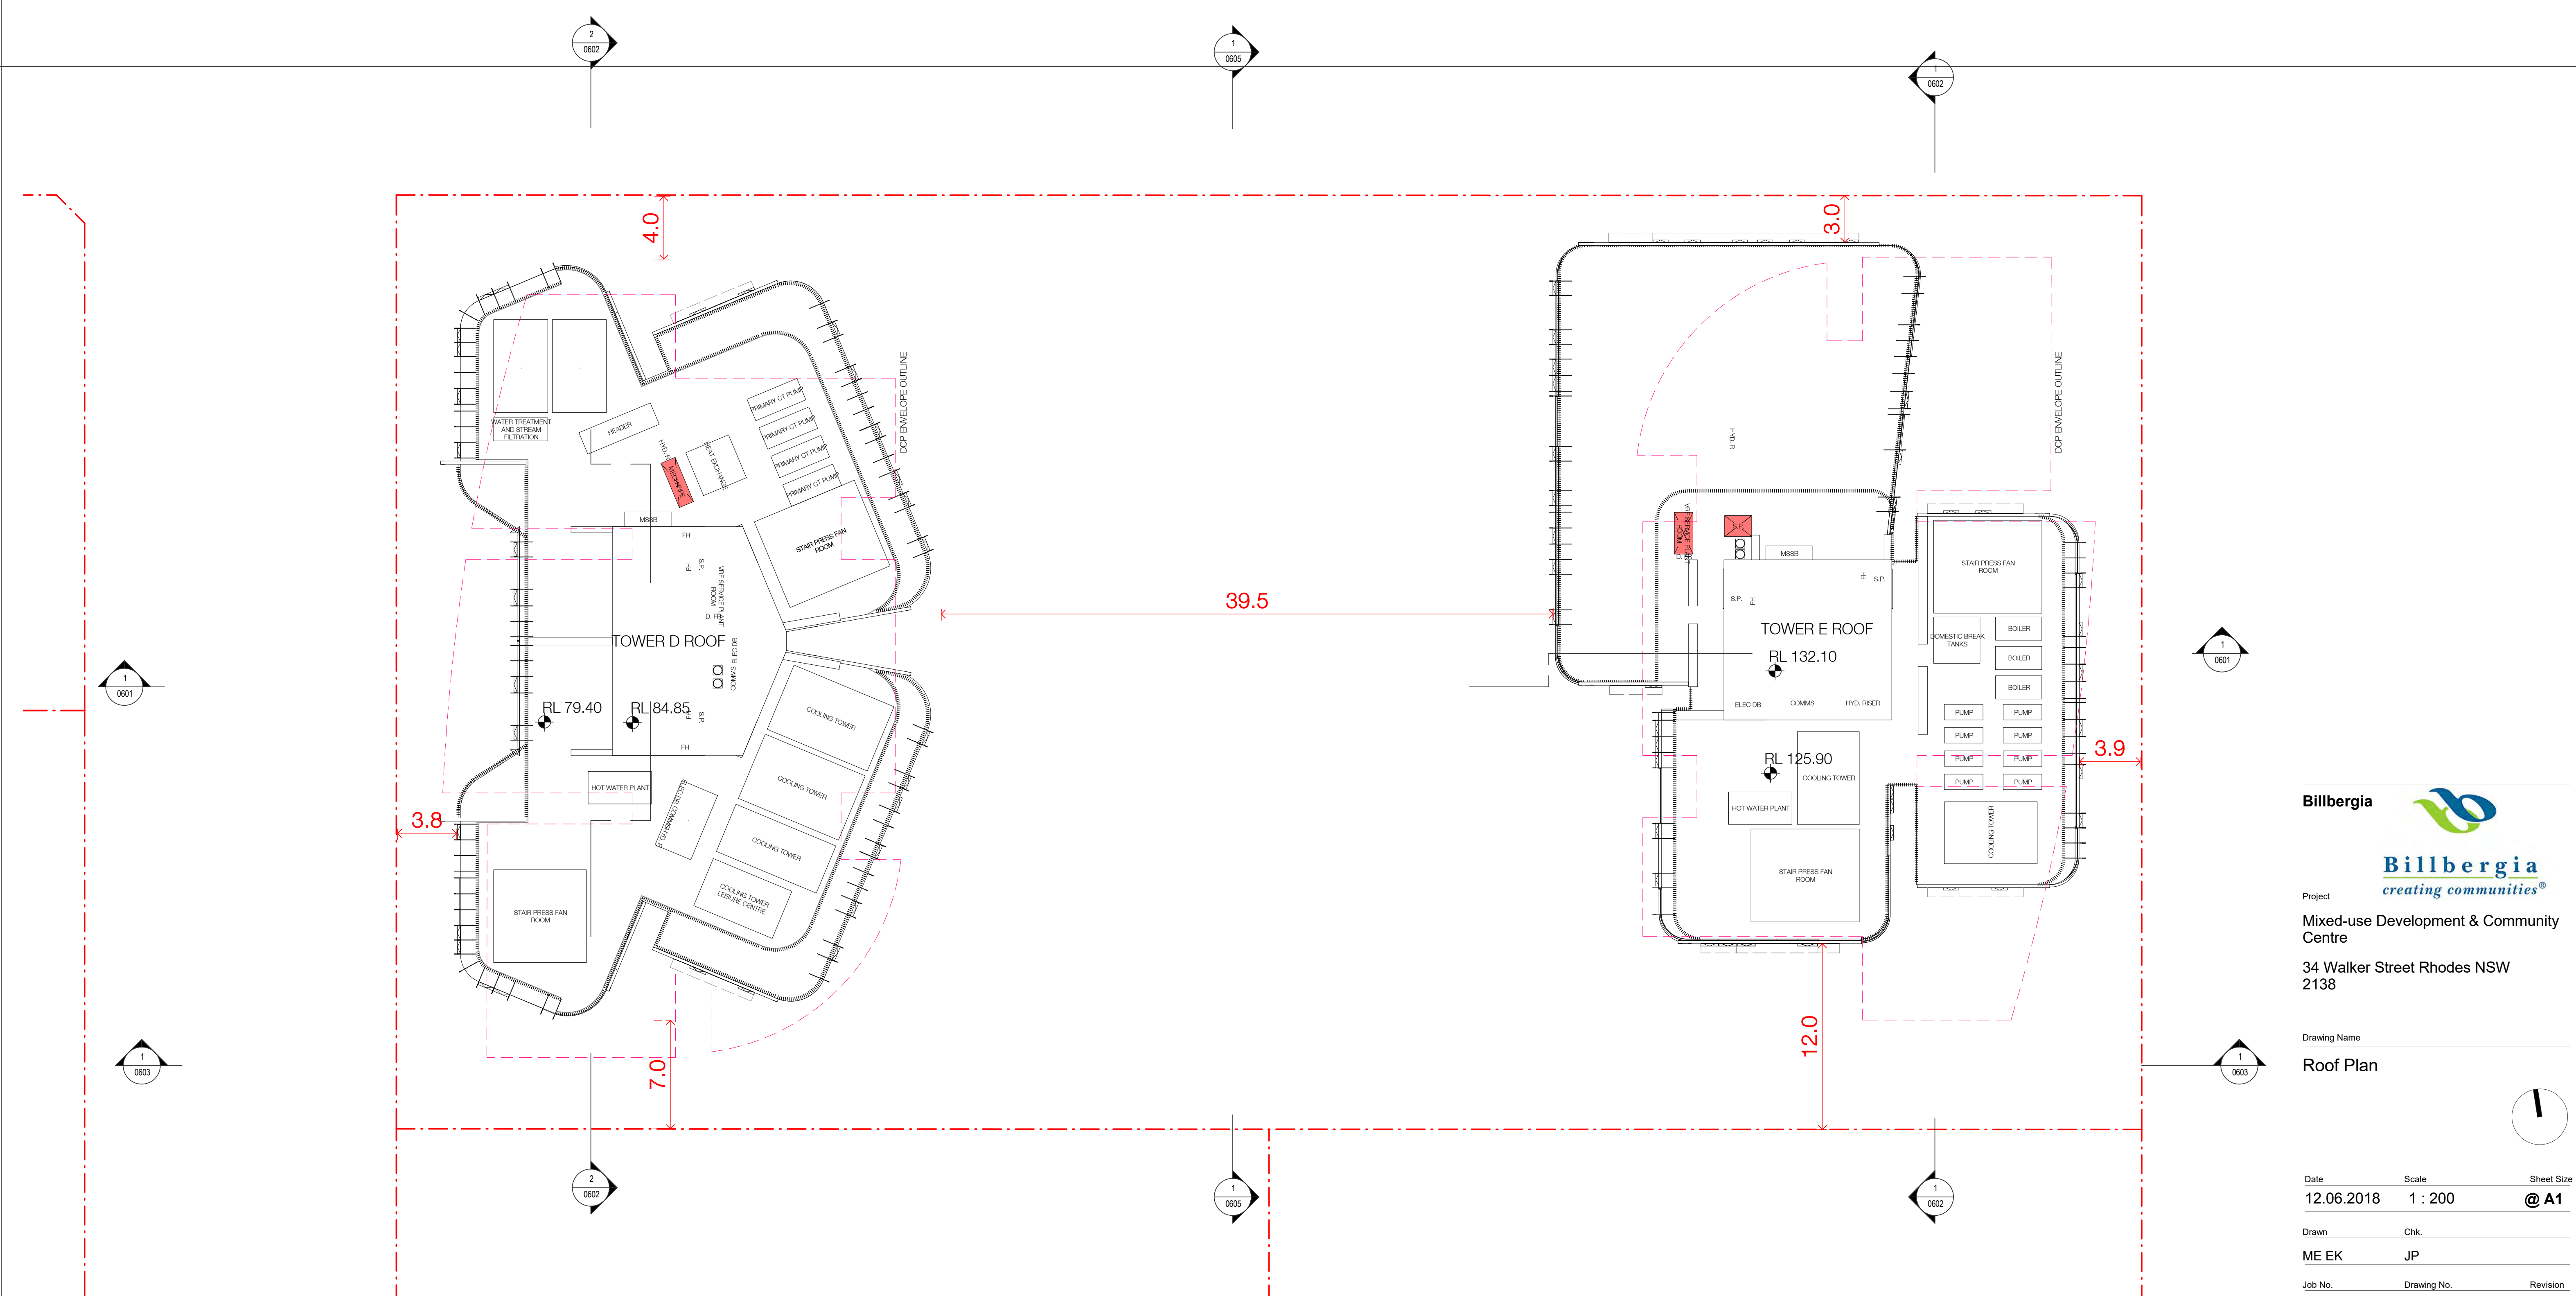

Billbergia



Billbergia
creating communities®

Project

Mixed-use Development & Community
Centre

34 Walker Street Rhodes NSW
2138

Drawing Name

Roof Plan

Date 12.06.2018 Scale 1 : 200 Sheet Size @ A1

Drawn ME EK Chk. JP

Job No. 4440 Drawing No. 0222 Revision / 40

SJB Architects
Level 2
490 Crown Street
Surry Hills NSW
2010 Australia
T 61 2 9380 9911
F 61 2 9380 9922
www.sjb.com.au



FOR APPROVAL

Rev	Date	Revision	By	Chk.
34	24.11.2017	FOR INFORMATION		
35	30.11.2017	FOR INFORMATION		
36	08.12.2017	FOR INFORMATION		
39	14.12.2017	ISSUED FOR DA		
40	12.06.2018	REVISED DA ISSUE		

- 1 BED
- 2 BED
- 3 BED
- COMMUNAL
- PLANT
- STUDIO
- Calculating...



1
0501

Tower E - Level 04

1: 100@A1

Billbergia



Billbergia
creating communities®

Project

Mixed-use Development & Community Centre

34 Walker Street Rhodes NSW 2138

Drawing Name

Typical Plans - Tower E - Level 4

Date: 12.06.2018 Scale: 1 : 100 Sheet Size: @ A1

Drawn: ME EK Chk.: JP

Job No.: 4440 Drawing No.: 0251 Revision: / 40

SJB Architects
Level 2
490 Crown Street
Surry Hills NSW
2010 Australia
F 61 2 9380 9911
www.sjb.com.au



FOR APPROVAL

Rev Date Revision By Chk.

34 24.11.2017 FOR INFORMATION
35 30.11.2017 FOR INFORMATION
36 08.12.2017 FOR INFORMATION
40 12.06.2018 REVISED DA ISSUE

1B STORAGE
2B STORAGE
3B STORAGE

*50% STORAGE
LOCATED IN BASEMENT

1 BED
2 BED
3 BED
COMMUNAL
PLANT
STUDIO
Calculating...



1 Tower E - Level 05
0501 1: 100@A1

Billbergia



Billbergia
creating communities®

Project

Mixed-use Development & Community
Centre

34 Walker Street Rhodes NSW
2138

Drawing Name

Typical Plans - Tower E -
Level 5

Date Scale Sheet Size
12.06.2018 1 : 100 @ A1

Drawn Chk.
ME EK JP

Job No. Drawing No. Revision
4440 0252 / 40

SJB Architects
Level 2
490 Crown Street
Surry Hills NSW
2010 Australia
T 61 2 9380 9911
F 61 2 9380 9922
www.sjb.com.au



FOR APPROVAL

Rev Date Revision By Chk.

18 05.10.2017 FOR INFORMATION
23 19.10.2017 FOR COORDINATION
27 07.11.2017 CONSULTANT ISSUE
34 24.11.2017 FOR INFORMATION
35 30.11.2017 FOR INFORMATION
36 08.12.2017 FOR INFORMATION
39 14.12.2017 ISSUED FOR DA
40 12.06.2018 REVISED DA ISSUE

1B STORAGE
2B STORAGE
3B STORAGE
*50% STORAGE
LOCATED IN BASEMENT

1 BED
2 BED
3 BED
COMMUNAL
PLANT
STUDIO
Calculating...



1 Tower E - Typical Plan
0501 1: 100@A1

Billbergia



Billbergia
creating communities®

Project

Mixed-use Development & Community
Centre

34 Walker Street Rhodes NSW
2138

Drawing Name

Typical Plans - Tower E -
Level 10

Date Scale Sheet Size
12.06.2018 1 : 100 @ A1

Drawn Chk.
ME EK JP

Job No. Drawing No. Revision
4440 0254 / 40

SJB Architects
Level 2
490 Crown Street
Surry Hills NSW
2010 Australia
T 61 2 9380 9911
F 61 2 9380 9922
www.sjb.com.au



FOR APPROVAL

Rev Date Revision By Chk.

34 24.11.2017 FOR INFORMATION
35 30.11.2017 FOR INFORMATION
36 08.12.2017 FOR INFORMATION
39 14.12.2017 ISSUED FOR DA
40 12.06.2018 REVISED DA ISSUE



1 Tower D - Level 04
0501 1: 100@A1

Billbergia



Billbergia
creating communities®

Project

Mixed-use Development & Community
Centre

34 Walker Street Rhodes NSW
2138

Drawing Name

Typical Plans - Tower D -
Level 4

Date Scale Sheet Size
12.06.2018 1 : 100 @ A1

Drawn Chk.
ME EK JP

Job No. Drawing No. Revision
4440 0261 / 40

SJB Architects
Level 2
490 Crown Street
Surry Hills NSW
2010 Australia
T 61 2 9380 9911
F 61 2 9380 9922
www.sjb.com.au



FOR APPROVAL

Rev	Date	Revision	By	Chk.
34	24.11.2017	FOR INFORMATION		
35	30.11.2017	FOR INFORMATION		
36	08.12.2017	FOR INFORMATION		
39	14.12.2017	ISSUED FOR DA		
40	12.06.2018	REVISED DA ISSUE		



1
0501 Tower D - Level 05
1 : 100@A1

Billbergia



Billbergia
creating communities®

Project

Mixed-use Development & Community Centre

34 Walker Street Rhodes NSW 2138

Drawing Name

Typical Plans - Tower D - Level 5

Date 12.06.2018 Scale 1 : 100 Sheet Size @ A1

Drawn ME EK Chk. JP

Job No. 4440 Drawing No. 0262 Revision / 40

SJB Architects
Level 2
490 Crown Street
Surry Hills NSW
2010 Australia
T 61 2 9380 9911
F 61 2 9380 9922
www.sjb.com.au



FOR APPROVAL

Rev	Date	Revision	By	Chk.
18	05.10.2017	FOR INFORMATION		
23	19.10.2017	FOR COORDINATION		
27	07.11.2017	CONSULTANT ISSUE		
34	24.11.2017	FOR INFORMATION		
35	30.11.2017	FOR INFORMATION		
36	08.12.2017	FOR INFORMATION		
39	14.12.2017	ISSUED FOR DA		
40	12.06.2018	REVISED DA ISSUE		



1
0501
Tower D - Typical Plan
1 : 100@A1

Billbergia



Billbergia
creating communities®

Project

Mixed-use Development & Community
Centre

34 Walker Street Rhodes NSW
2138

Drawing Name

Typical Plans - Tower D -
Level 10

Date Scale Sheet Size
12.06.2018 1 : 100 @ A1

Drawn Chk.
ME EK JP

Job No. Drawing No. Revision
4440 0264 / 40

SJB Architects
Level 2
490 Crown Street
Surry Hills NSW
2010 Australia
T 61 2 9380 9911
F 61 2 9380 9922
www.sjb.com.au



EXTERNAL FINISHES


AL01	ALUMINIUM POWDERCOAT FINISH - DOOR
AL02	ALUMINIUM ANODISED RHS BATTENS
AL03	ALUMINIUM ANODISED RHS SOFFIT
AP01	ALUMINIUM COMPOSITE PANEL
AW01	WINDOW AWNING - ALUMINIUM POWDERCOAT
CM01	METAL CLADDING SYSTEM - COPPER
CN01	CONCRETE PRECAST - WHITE POLISHED
CR01	CONCRETE RENDER
FN01	ALUMINIUM FIN - ROSE GOLD
GL01	GLAZING - CLEAR VISION GLAZING
GL02	GLAZING - GLASS BALUSTRADE
GL03	GLAZING - COLOUR BACK GLASS SPANDREL
LV01	LOUVRES/PLANT SCREEN - ALUMINIUM
PAL01	PERFORATED ALUMINIUM SCREEN
RF01	COPPER ROOF
TR01	TERRACOTTA CLADDING

In accepting and utilising this document the recipient agrees that SJB Architecture (NSW) Pty. Ltd. ACN 081 094 724 T/A SJB Architects, retain all common law, statutory law and other rights including copyright and intellectual property rights. The recipient agrees not to use this document for any purpose other than its intended use; to waive all claims against SJB Architects resulting from unauthorised changes; or to reuse the document on other projects without the prior written consent of SJB Architects. Under no circumstances shall transfer of this document be deemed a sale. SJB Architects makes no warranties of fitness for any purpose. The Builder/Contractor shall verify job dimensions prior to any work commencing. Use figured dimensions only. Do not scale drawings.

Nominated Architects: Adam Haddow-7188 | John Pradel-7004

FOR APPROVAL

Rev	Date	Revision	By	Chk.
14	05.09.2017	PRE DA MEETING		
18	05.10.2017	FOR INFORMATION		
22	13.10.2017	FOR INFORMATION		
25	26.10.2017	FOR INFORMATION		
26	31.10.2017	RLC CONCEPT DESIGN		
27	07.11.2017	CONSULTANT ISSUE		
33	23.11.2017	FOR INFORMATION		
34	24.11.2017	FOR INFORMATION		
35	30.11.2017	FOR INFORMATION		
39	14.12.2017	ISSUED FOR DA		
40	12.06.2018	REVISED DA ISSUE		

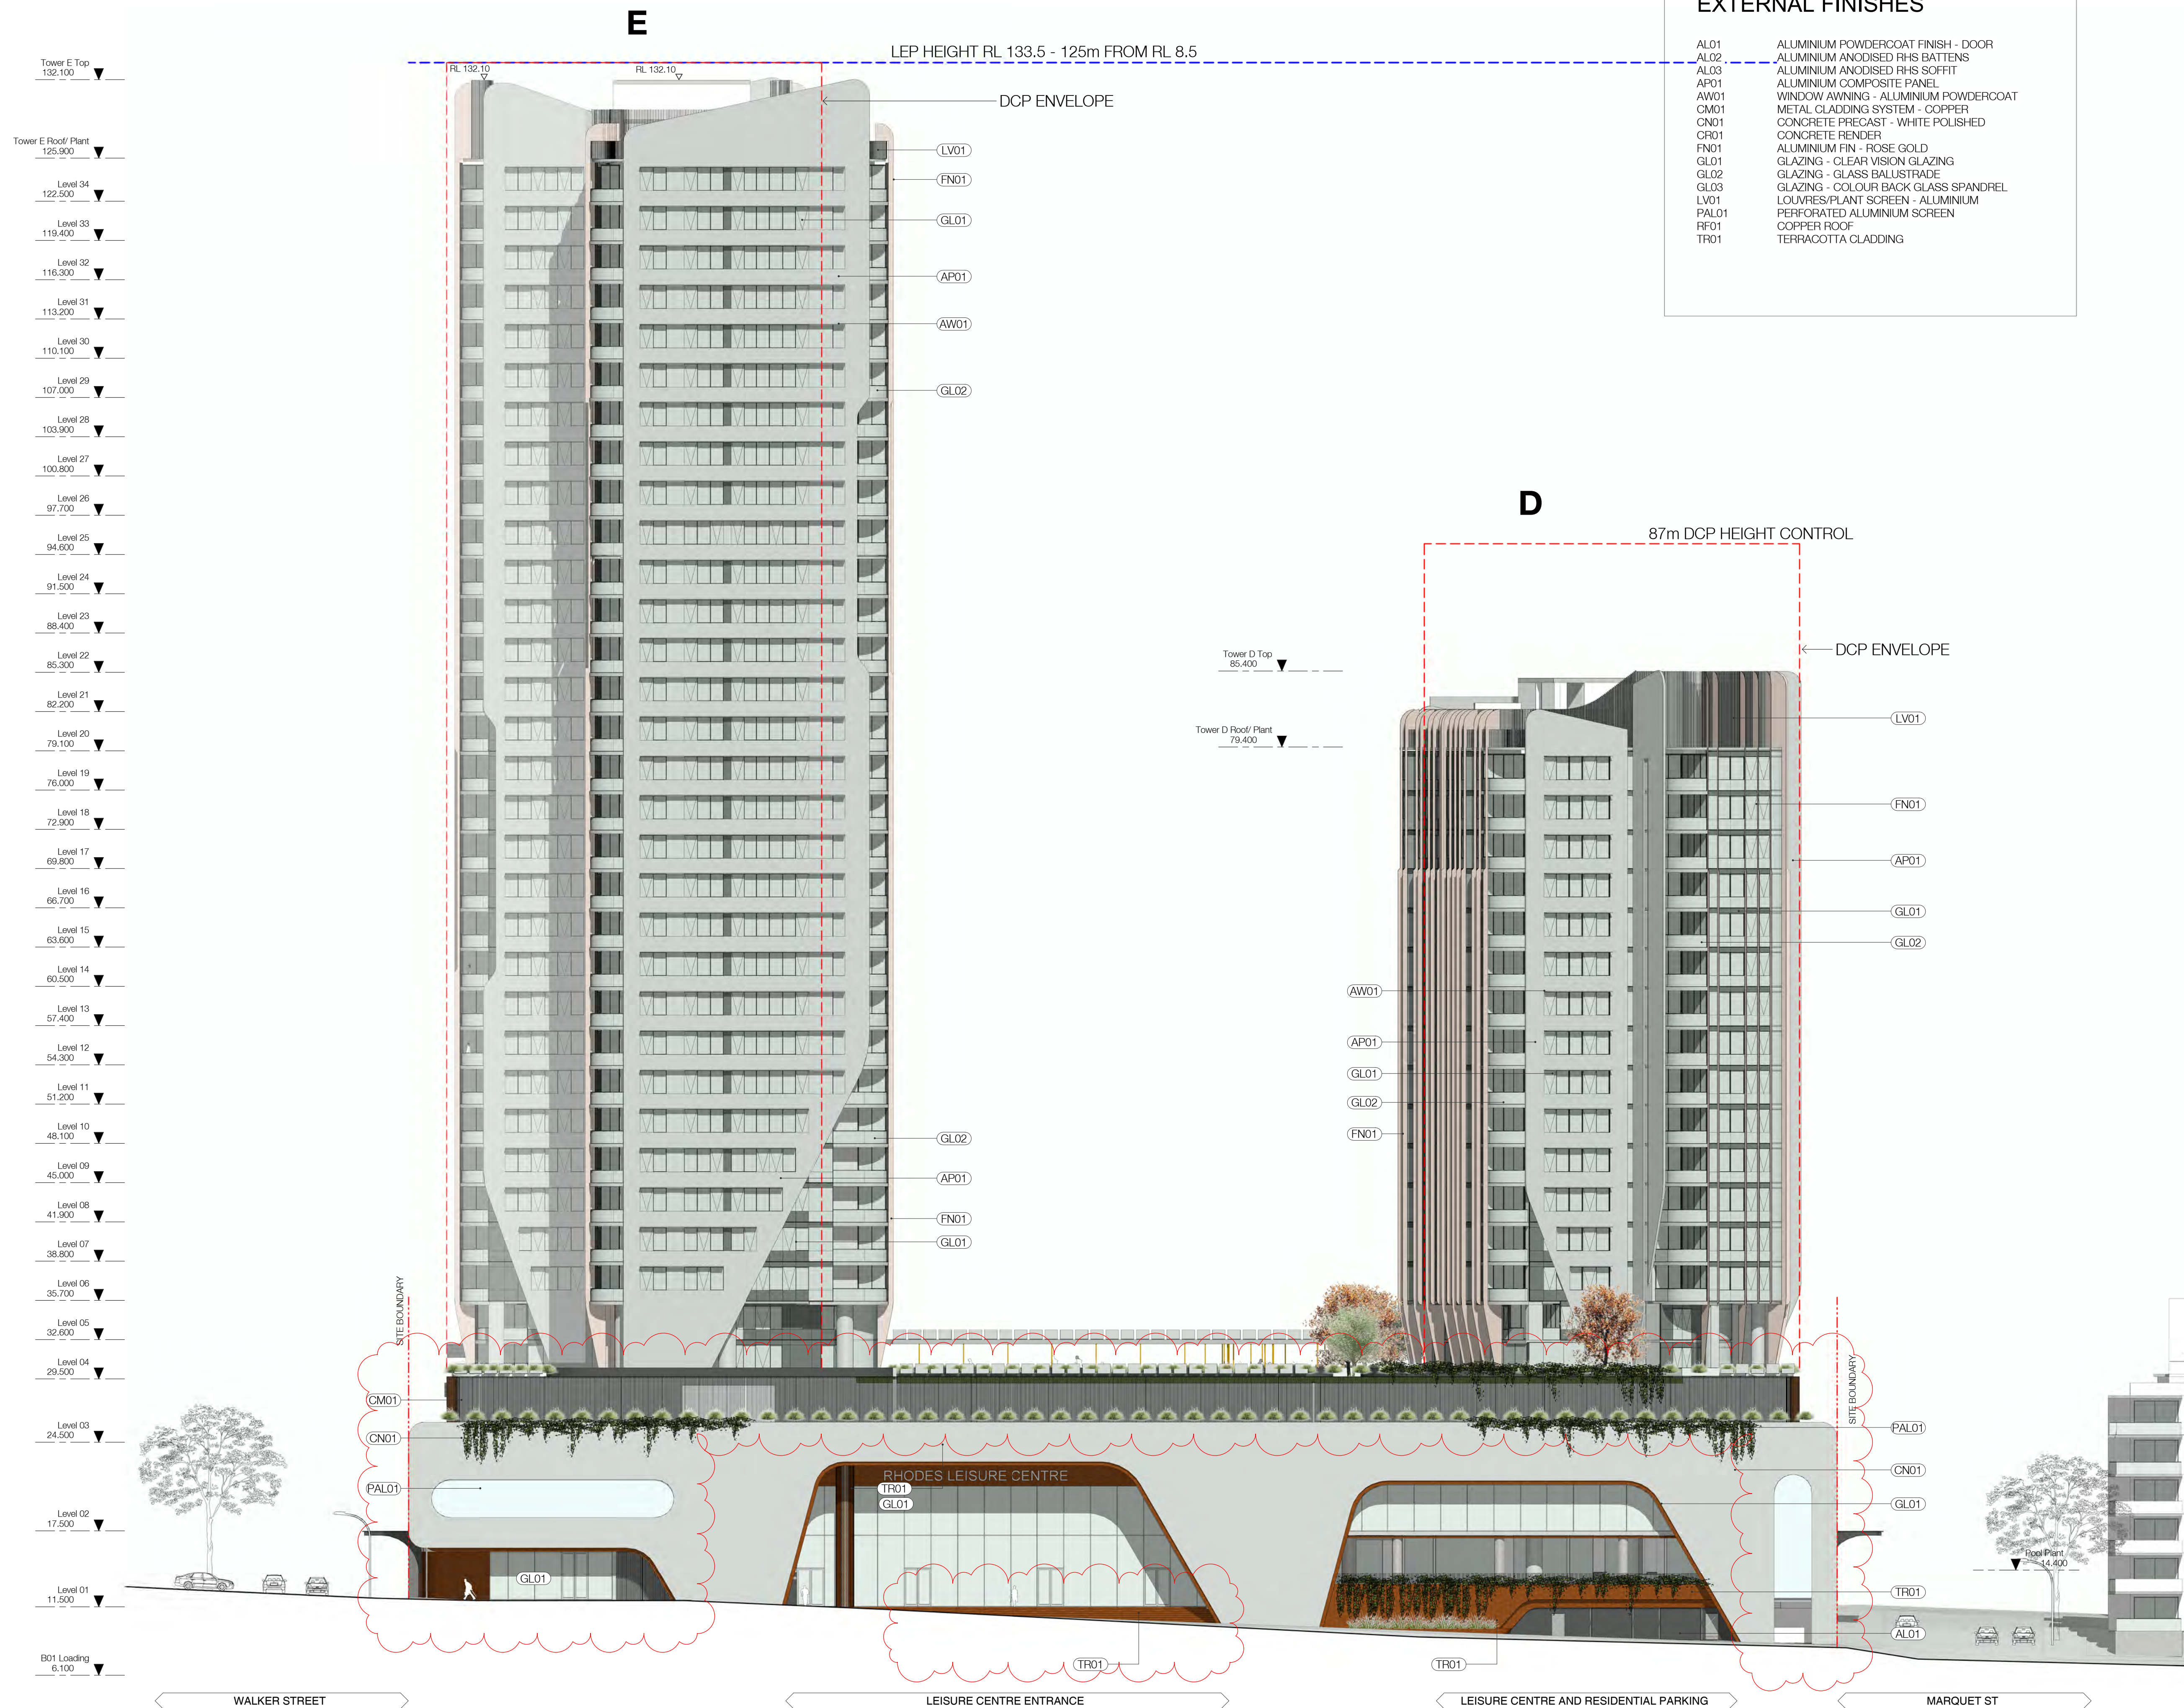

Billbergia



Billbergia
creating communities®

Project

Mixed-use Development & Community Centre

34 Walker Street Rhodes NSW
2138

Drawing Name

Elevation - North

Date	Scale	Sheet Size
12.06.2018	As indicated	@ A1

Drawn	Chk.
ME EK	JP

Job No.	Drawing No.	Revision
4440	0501	/ 40

SJB Architects
Level 2
490 Crown Street
Surry Hills NSW
2010 Australia
T 61 2 9380 9911
F 61 2 9380 9922
www.sjb.com.au



EXTERNAL FINISHES

AL01	ALUMINIUM POWDERCOAT FINISH - DOOR
AL02	ALUMINIUM ANODISED RHS BATTENS
AL03	ALUMINIUM ANODISED RHS SOFFIT
AP01	ALUMINIUM COMPOSITE PANEL
AW01	WINDOW AWNING - ALUMINIUM POWDERCOAT
CM01	METAL CLADDING SYSTEM - COPPER
CN01	CONCRETE PRECAST - WHITE POLISHED
CR01	CONCRETE RENDER
FN01	ALUMINIUM FIN - ROSE GOLD
GL01	GLAZING - CLEAR VISION GLAZING
GL02	GLAZING - GLASS BALUSTRADE
GL03	GLAZING - COLOUR BACK GLASS SPANDREL
LV01	LOUVRES/PLANT SCREEN - ALUMINIUM
PAL01	PERFORATED ALUMINIUM SCREEN
RF01	COPPER ROOF
TR01	TERRACOTTA CLADDING

LEP HEIGHT RL 133.5 - 125m FROM RL 8.5

E

DCP ENVELOPE

In accepting and utilising this document the recipient agrees that SJB Architecture (NSW) Pty. Ltd. ACN 081 094 724 T/A SJB Architects, retain all common law, statutory law and other rights including copyright and intellectual property rights. The recipient agrees not to use this document for any purpose other than its intended use; to waive all claims against SJB Architects resulting from unauthorised changes, or to reuse the document on other projects without the prior written consent of SJB Architects. Under no circumstances shall transfer of this document be deemed a sale. SJB Architects makes no warranties of fitness for any purpose. The Builder/Contractor shall verify job dimensions prior to any work commencing. Use figured dimensions only. Do not scale drawings.

Nominated Architects: Adam Haddow-7188 | John Pradel-7004

FOR APPROVAL

Rev	Date	Revision	By	Chk.
14	05.08.2017	PRE DA MEETING		
18	05.10.2017	FOR INFORMATION		
25	26.10.2017	FOR INFORMATION		
26	31.10.2017	RLC CONCEPT DESIGN		
27	07.11.2017	CONSULTANT ISSUE		
33	23.11.2017	FOR INFORMATION		
34	24.11.2017	FOR INFORMATION		
35	30.11.2017	FOR INFORMATION		
39	14.12.2017	ISSUED FOR DA		
40	12.06.2018	REVISED DA ISSUE		

▼	Tower E Top	132.100
▼	Tower E Roof/ Plant	125.900
▼	Level 34	122.500
▼	Level 33	119.400
▼	Level 32	116.300
▼	Level 31	113.200
▼	Level 30	110.100
▼	Level 29	107.000
▼	Level 28	103.900
▼	Level 27	100.800
▼	Level 26	97.700
▼	Level 25	94.600
▼	Level 24	91.500
▼	Level 23	88.400
▼	Level 22	85.300
▼	Level 21	82.200
▼	Level 20	79.100
▼	Level 19	76.000
▼	Level 18	72.900
▼	Level 17	69.800
▼	Level 16	66.700
▼	Level 15	63.600
▼	Level 14	60.500
▼	Level 13	57.400
▼	Level 12	54.300
▼	Level 11	51.200
▼	Level 10	48.100
▼	Level 09	45.000
▼	Level 08	41.900
▼	Level 07	38.800
▼	Level 06	35.700
▼	Level 05	32.600
▼	Level 04	29.500
▼	Level 03	24.500
▼	Level 02	17.500
▼	Level 01	11.500
▼	B01 Loading	6.100

Billbergia



Billbergia
creating communities®

Project

Mixed-use Development & Community Centre

34 Walker Street Rhodes NSW 2138

Drawing Name


Elevation - South


Date 12.06.2018 Scale As indicated Sheet Size @ A1


Drawn ME EK Chk. JP


Job No. 4440 Drawing No. 0502 Revision / 40

SJB Architects
Level 2
490 Crown Street
Surry Hills NSW
2010 Australia
T 61 2 9380 9911
F 61 2 9380 9922
www.sjb.com.au

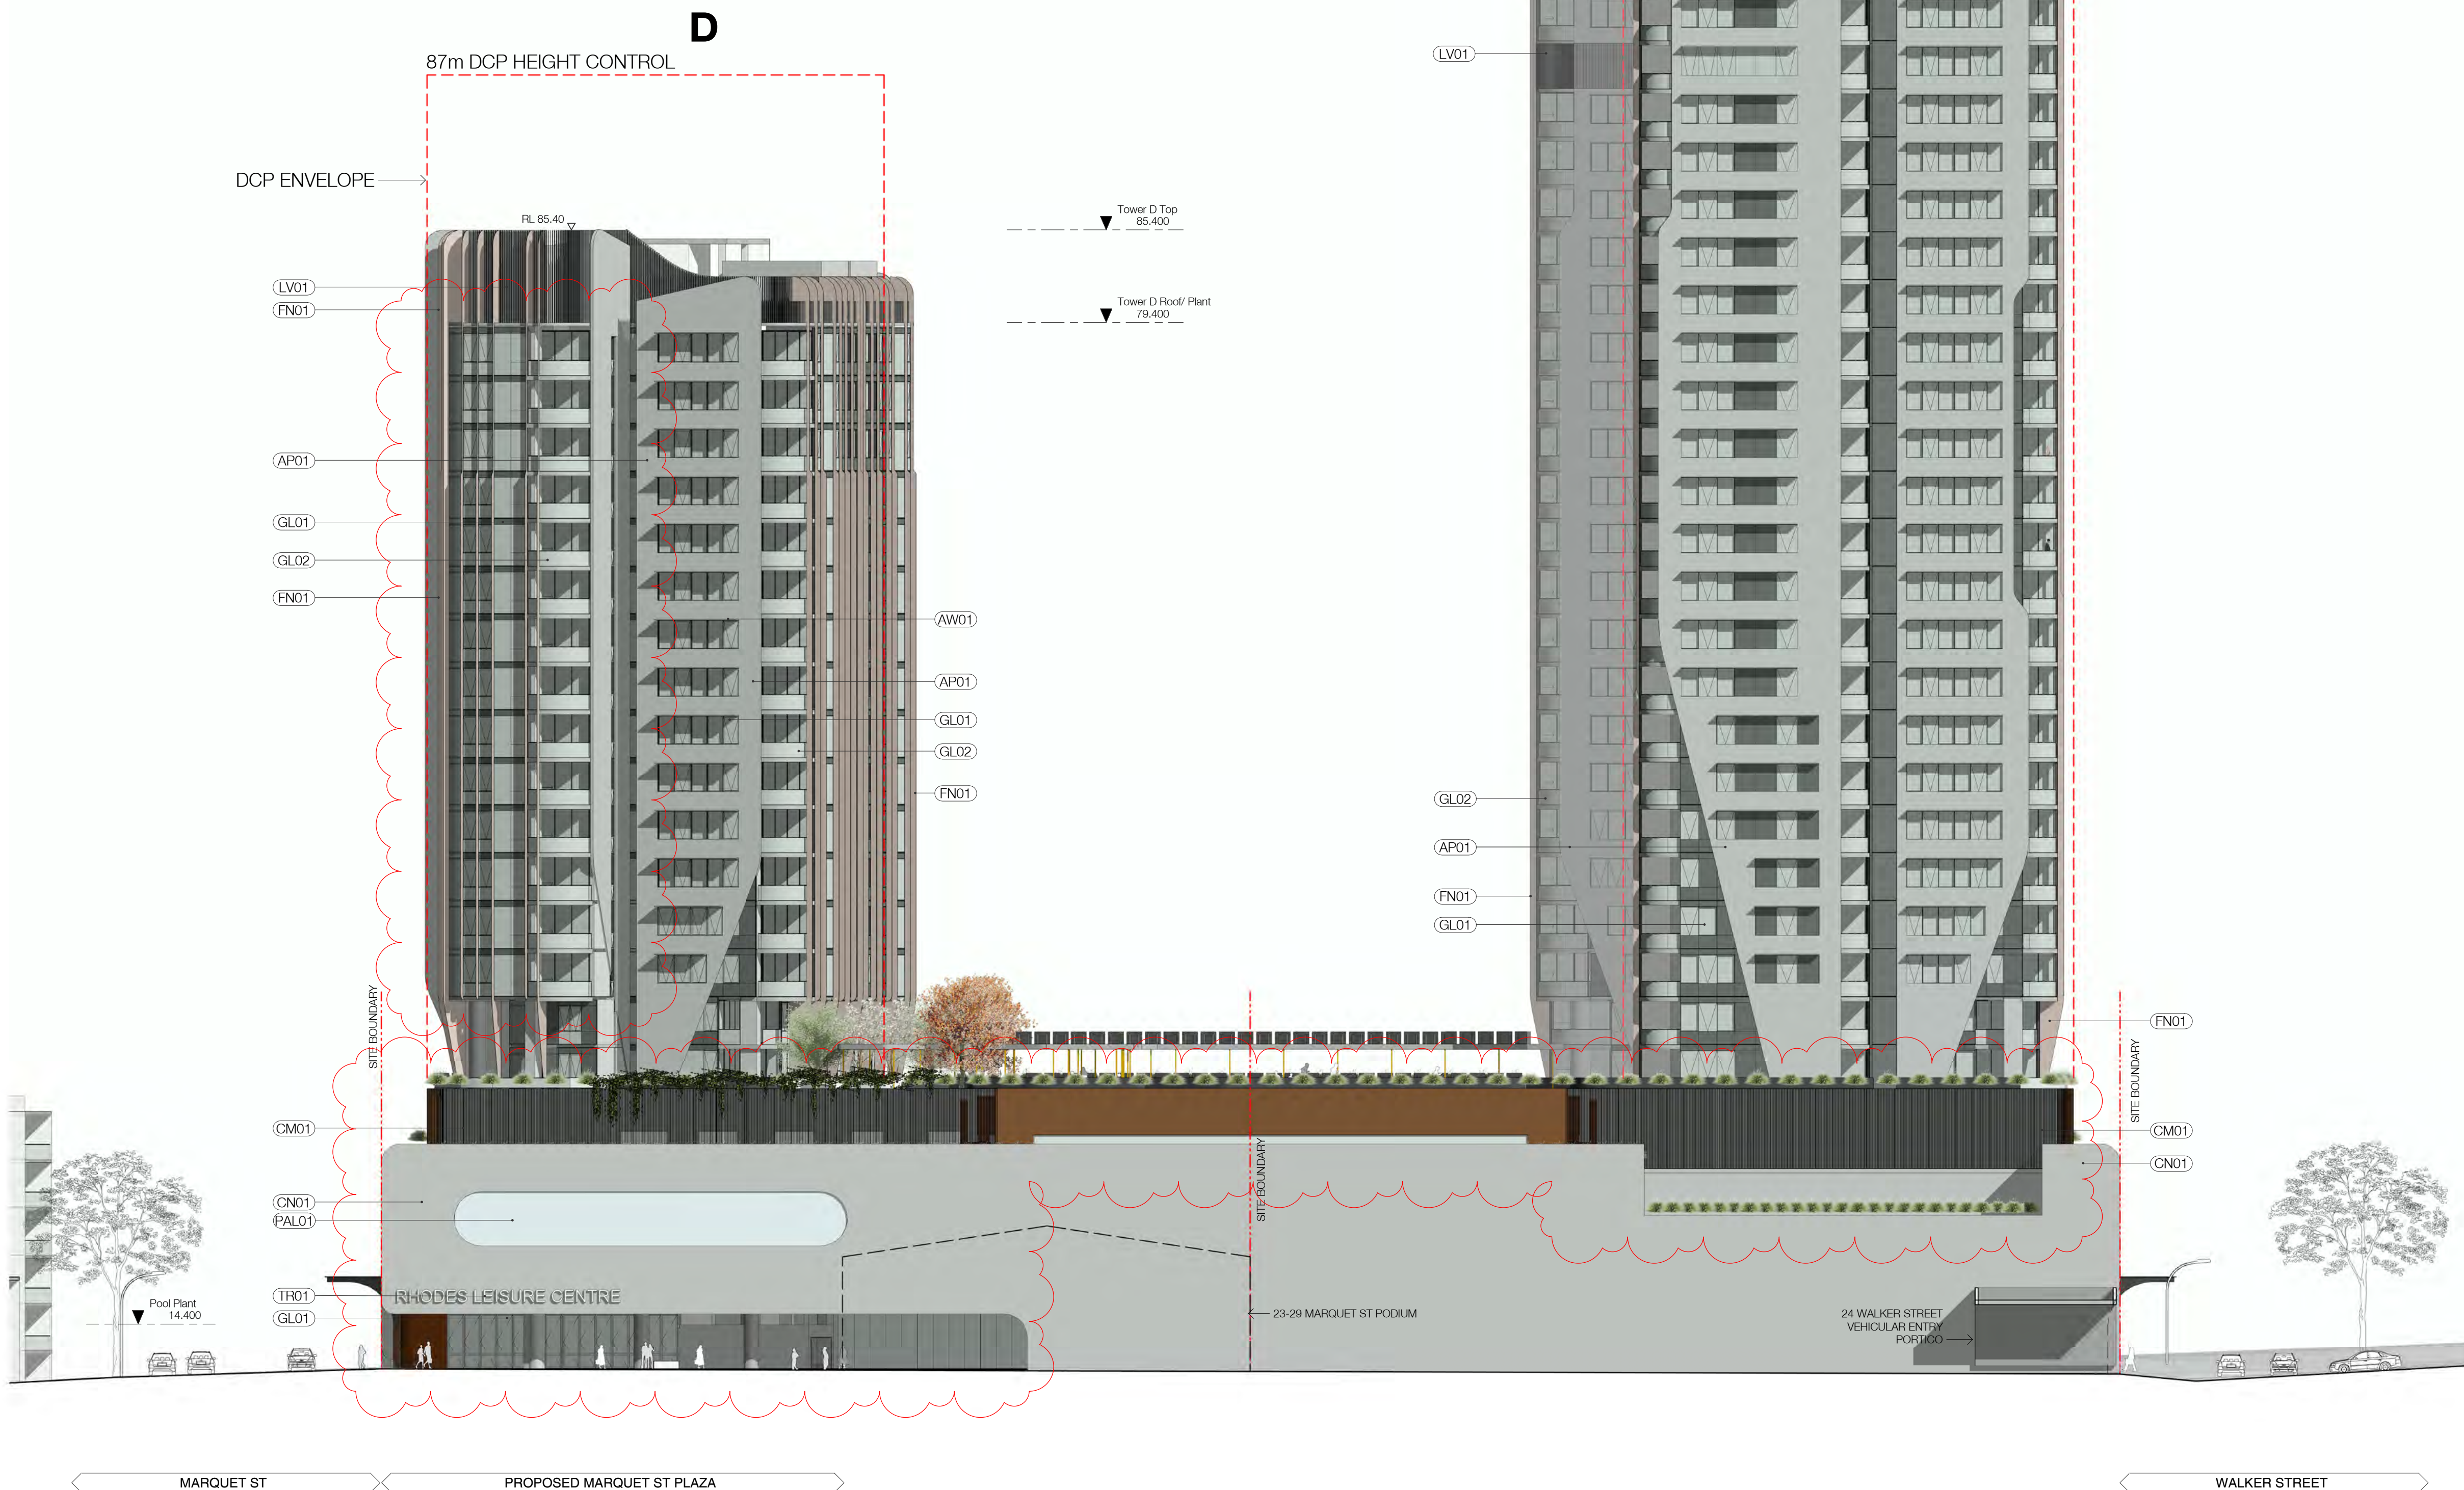


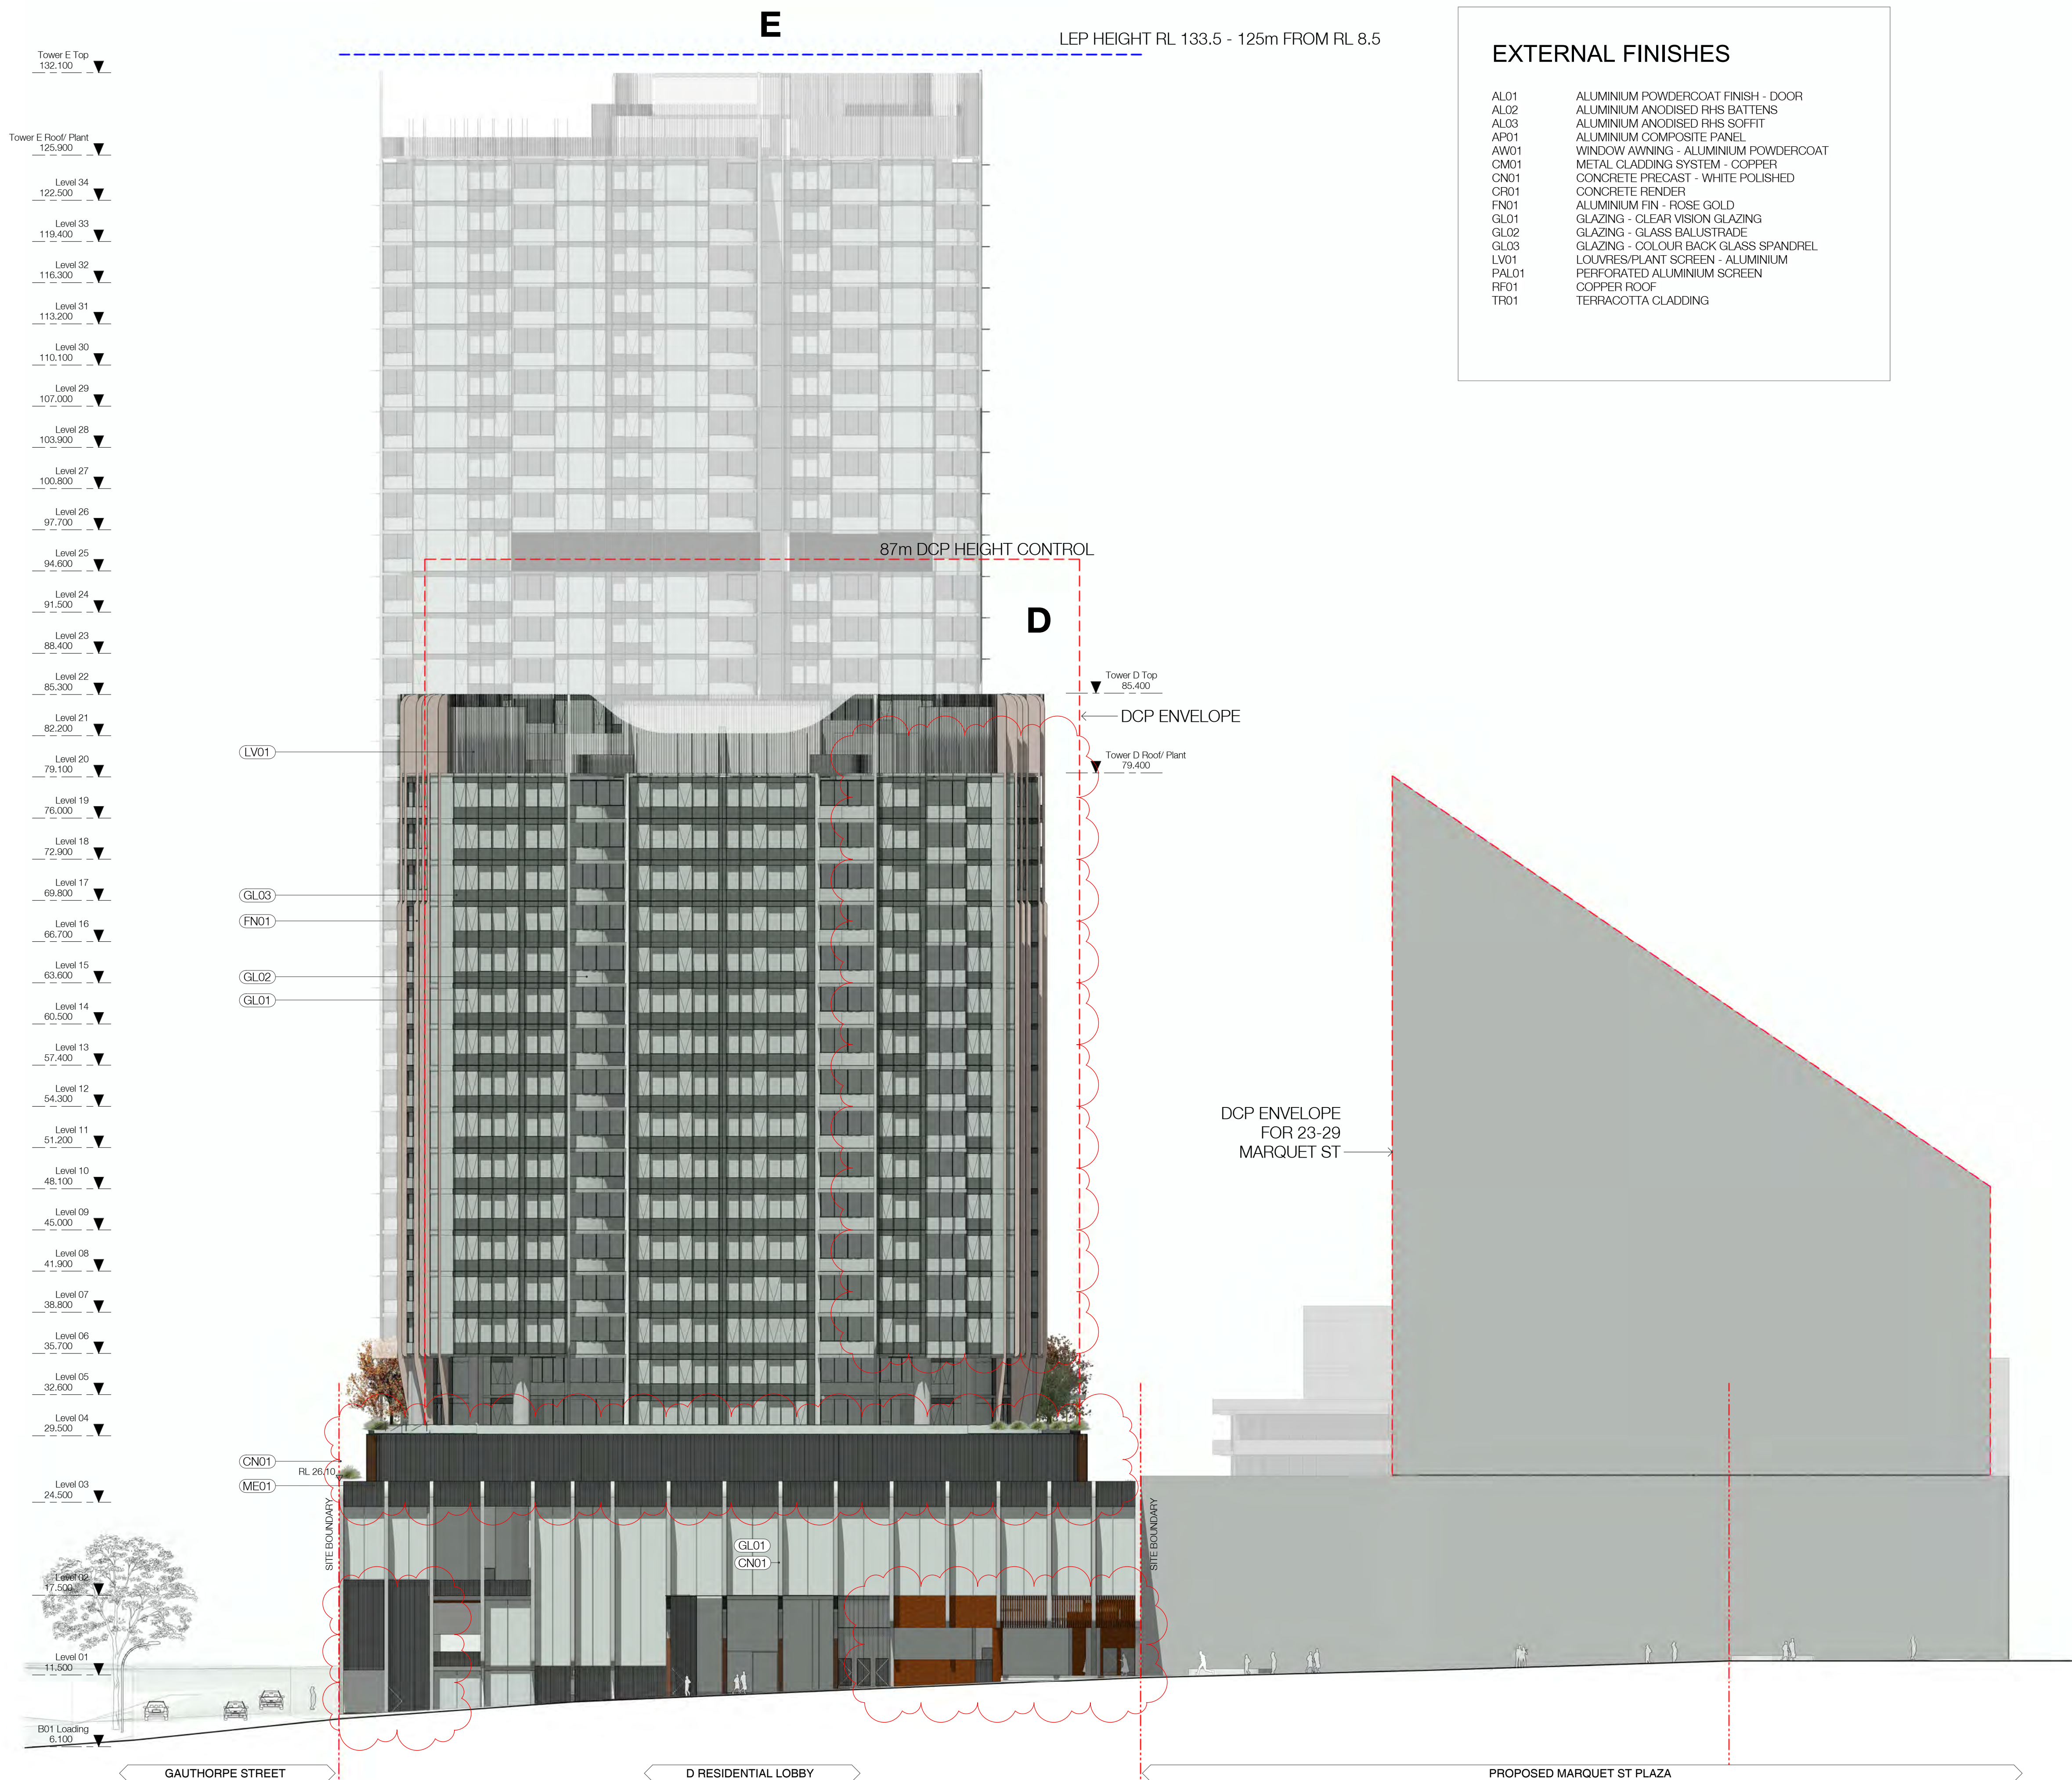

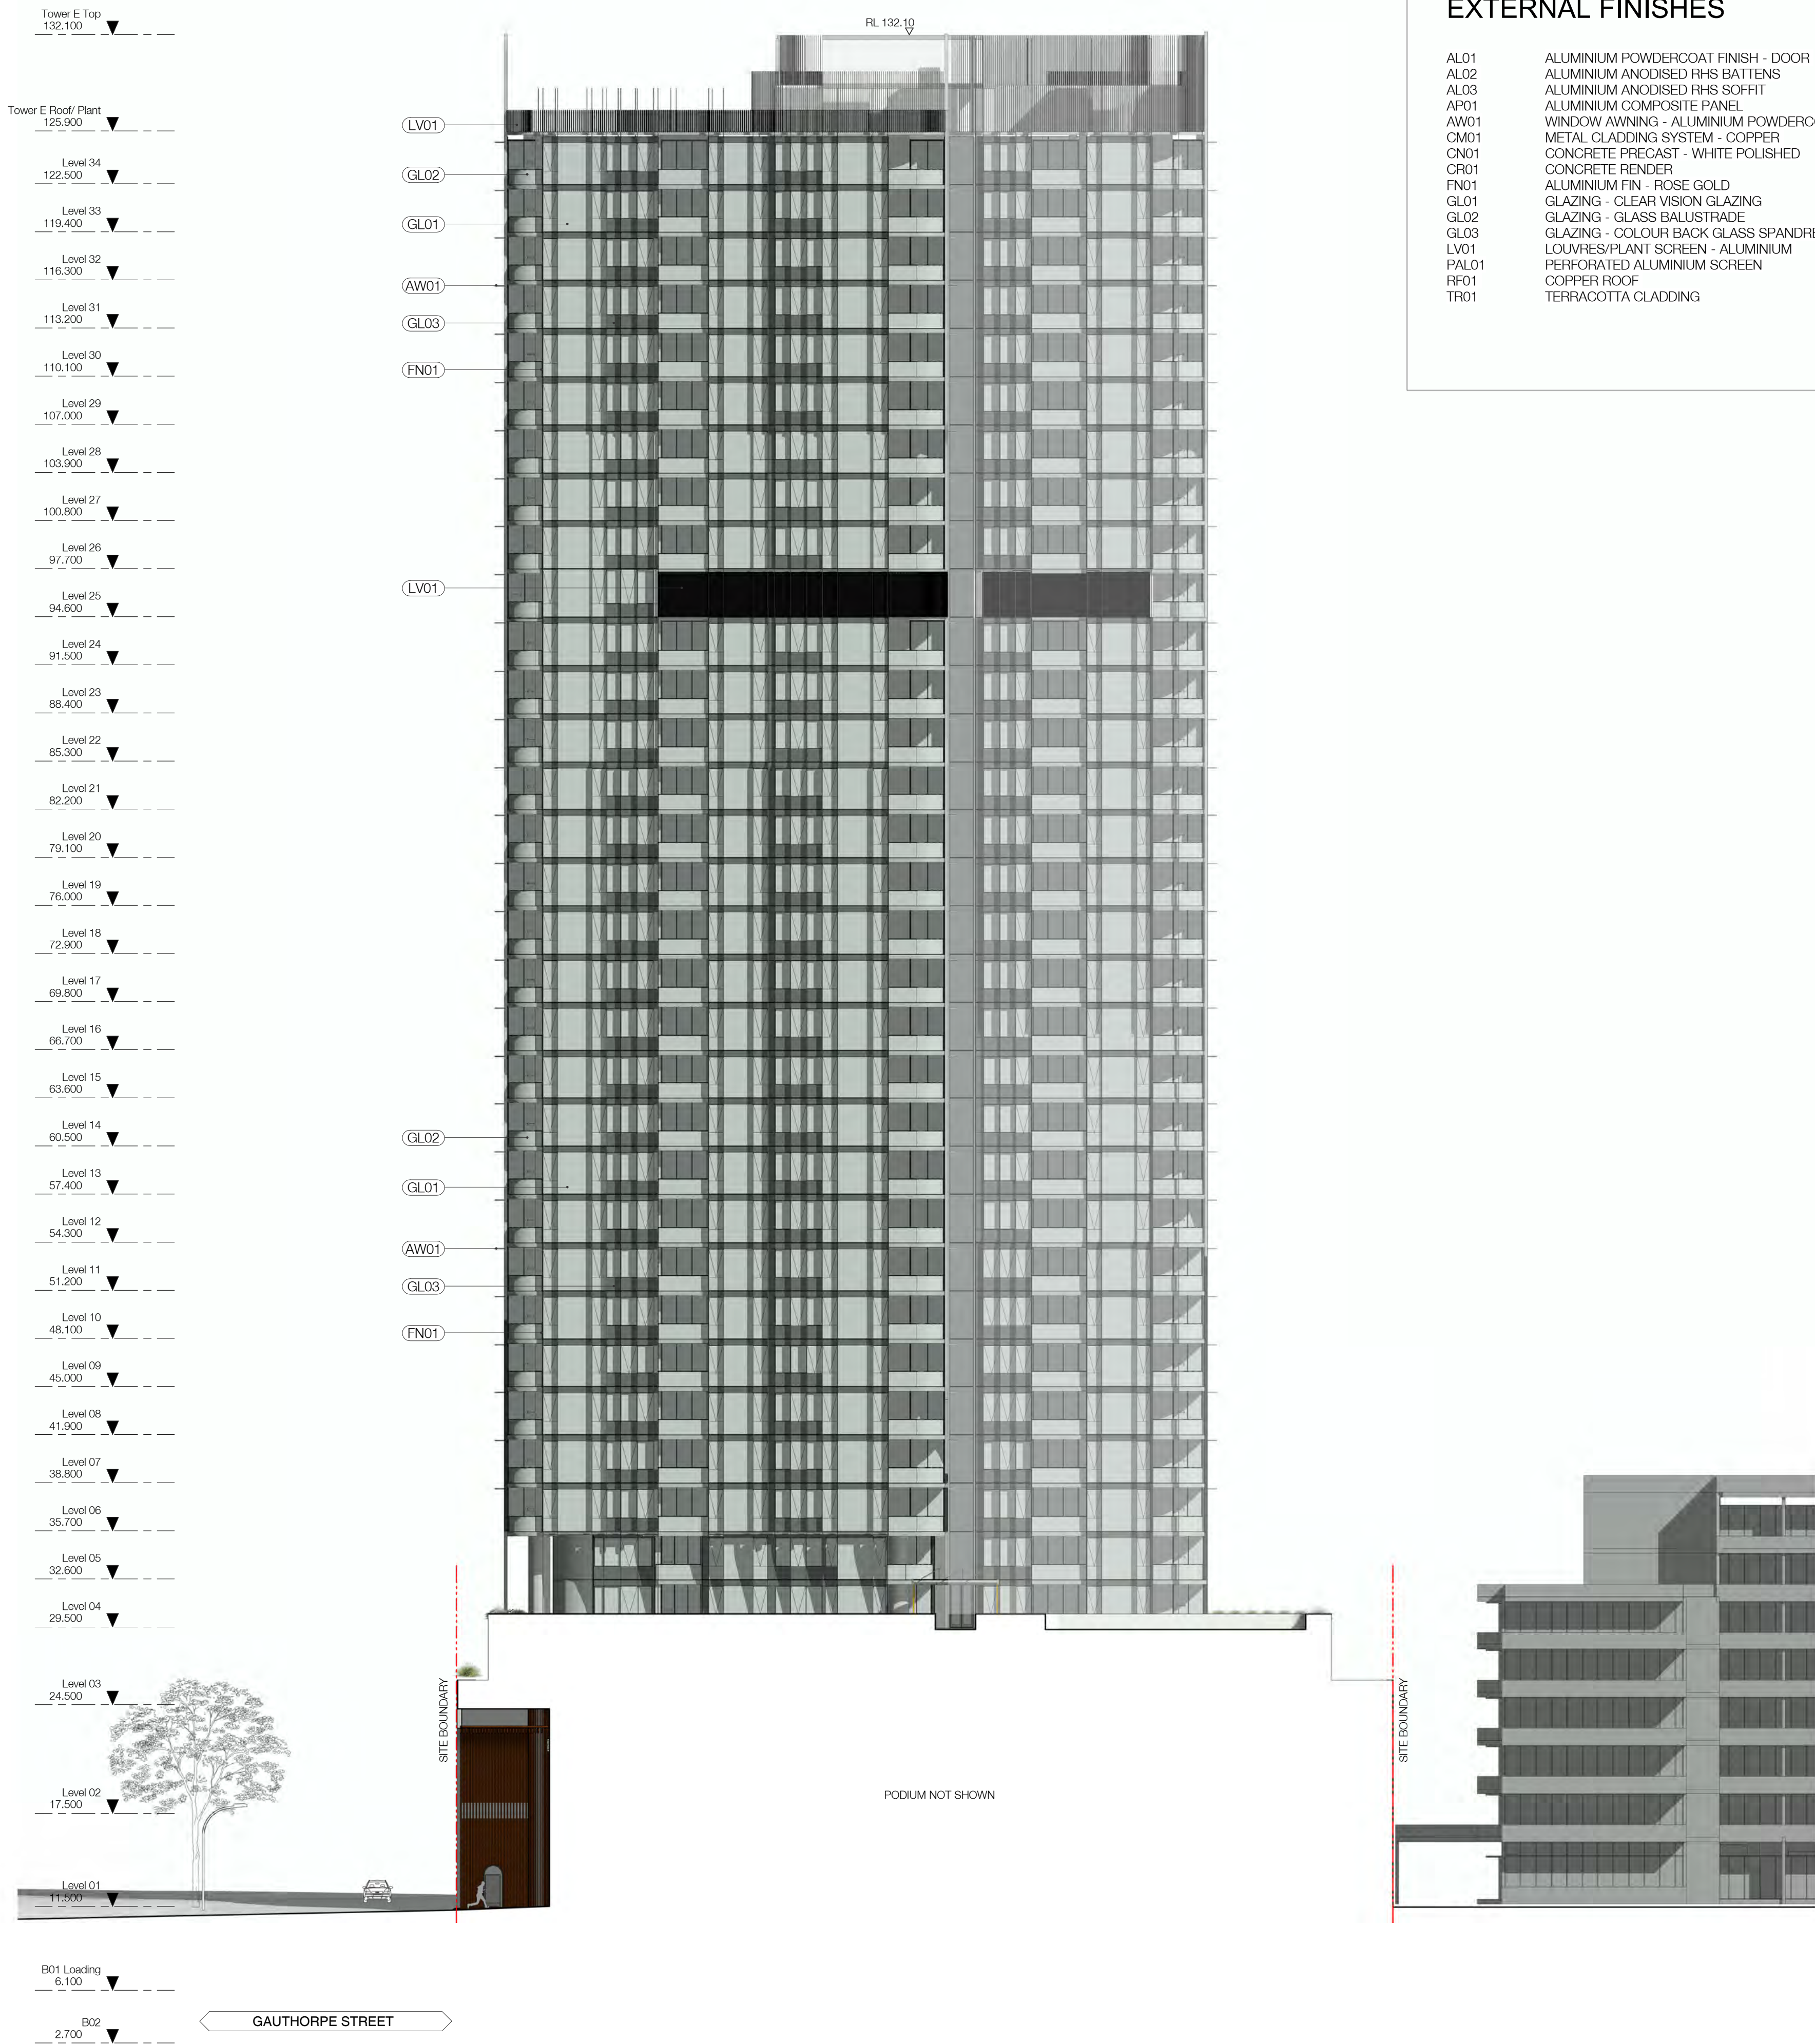

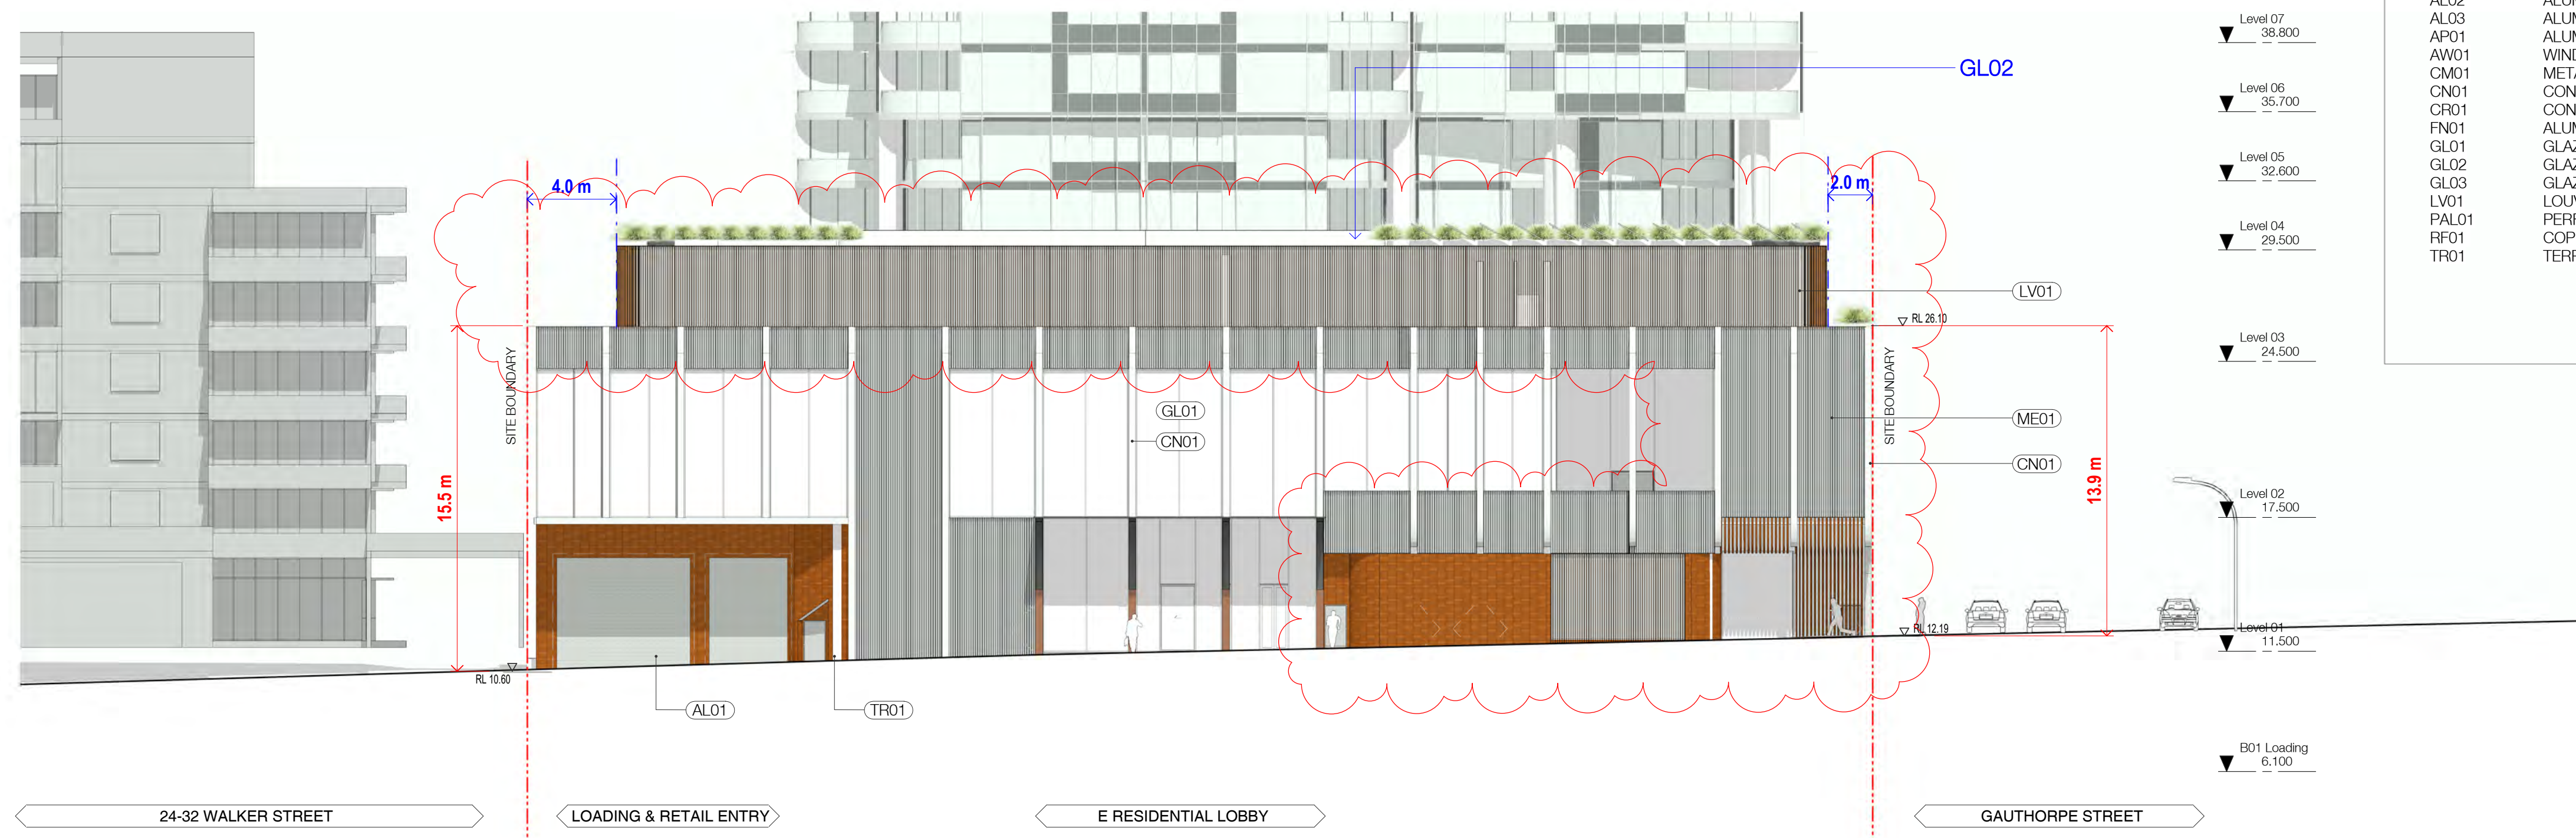

1 Podium - East Elevation
1:200@A1

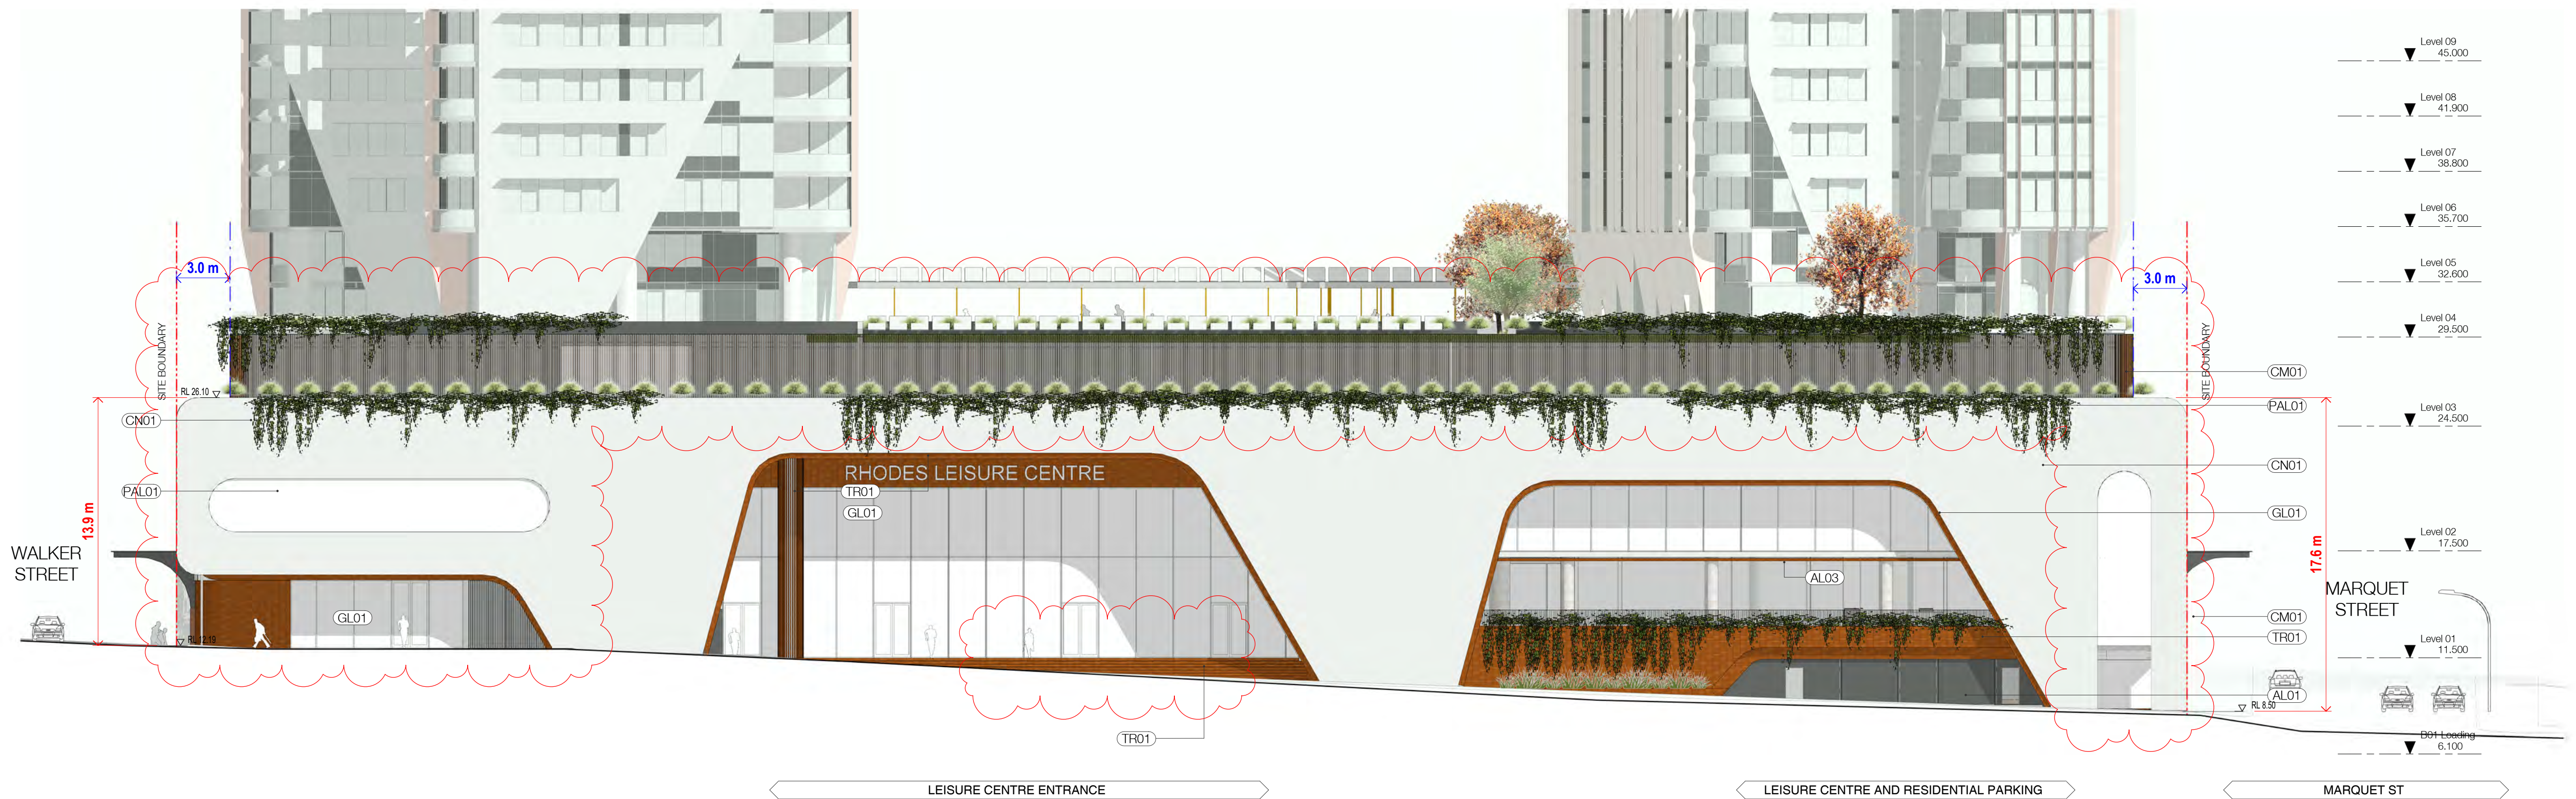

2 Podium - North Elevation
1:200@A1

EXTERNAL FINISHES

AL01	ALUMINIUM POWDERCOAT FINISH - DOOR
AL02	ALUMINIUM ANODISED RHS BATTENS
AL03	ALUMINIUM ANODISED RHS SOFFIT
AP01	ALUMINIUM COMPOSITE PANEL
AW01	WINDOW AWNING - ALUMINIUM POWDERCOAT
CM01	METAL CLADDING SYSTEM - COPPER
CN01	CONCRETE PRECAST - WHITE POLISHED
CR01	CONCRETE RENDER
FN01	ALUMINIUM FIN - ROSE GOLD
GL01	GLAZING - CLEAR VISION GLAZING
GL02	GLAZING - GLASS BALUSTRADE
GL03	GLAZING - COLOUR BACK GLASS SPANDREL
LV01	LOUVRES/PLANT SCREEN - ALUMINIUM
PAL01	PERFORATED ALUMINIUM SCREEN
RF01	COPPER ROOF
TR01	TERRACOTTA CLADDING

In accepting and utilising this document the recipient agrees that SJB Architecture (NSW) Pty. Ltd. ACN 081 094 724 T/A SJB Architects, retain all common law, statutory law and other rights including copyright and intellectual property rights. The recipient agrees not to use this document for any purpose other than its intended use; to waive all claims against SJB Architects resulting from unauthorised changes, or to reuse the document on other projects without the prior written consent of SJB Architects. Under no circumstances shall transfer of this document be deemed a sale. SJB Architects makes no warranties of fitness for any purpose. The Builder/Contractor shall verify job dimensions prior to any work commencing. Use figured dimensions only. Do not scale drawings.

Nominated Architects: Adam Haddow-7188 | John Pradel-7004

FOR APPROVAL

Rev	Date	Revision	By	Chk.
7	28.07.2017	FOR INFORMATION		
26	31.10.2017	RLC CONCEPT DESIGN		
27	07.11.2017	CONSULTANT ISSUE		
34	24.11.2017	FOR INFORMATION		
38	12.12.2017	RLC CONCEPT DESIGN		
39	14.12.2017	ISSUED FOR DA		
40	12.06.2018	REVISED DA ISSUE		

Billbergia



Billbergia
creating communities®

Project

Mixed-use Development & Community Centre

34 Walker Street Rhodes NSW 2138

Drawing Name

Detail Elevation - East and North

Date 12.06.2018 Scale As indicated Sheet Size @ A1

Drawn ME EK Chk. JP

Job No. 4440 Drawing No. 0507 Revision / 40

SJB Architects
Level 2
490 Crown Street
Surry Hills NSW
2010 Australia
T 61 2 9380 9911
F 61 2 9380 9922
www.sjb.com.au

