



All dimension to be verified on site before producing shop drawings or commencing any work. Do not scale. The copyright of this drawing remains with Warren and Mahoney Architects Ltd.

Revisions

A	13.04.18	DA Submission
B	27.04.18	DA Revision
C	28.11.18	DA Revision

Notes

SHEET NUMBER	SHEET NAME
--------------	------------

A-DA 00.001	DEVELOPMENT SUMMARY
A-DA 00.002	ADG COMPLIANCE SCHEDULE
A-DA 01.101	SITE CONTEXT PLAN
A-DA 01.102	DEMOLITION PLAN
A-DA 01.103	SITE ANALYSIS PLAN
A-DA 01.201	PROPOSED SITE PLAN
A-DA 10.001	BASEMENT 2
A-DA 10.002	BASEMENT 1
A-DA 10.003	GROUND LEVEL
A-DA 10.004	LEVEL 1
A-DA 10.005	LEVEL 2
A-DA 10.006	LEVEL 3
A-DA 10.007	LEVEL 4
A-DA 10.008	LEVEL 5
A-DA 10.009	LEVEL 6
A-DA 10.010	LEVEL 7
A-DA 10.011	LEVEL 8
A-DA 10.012	LEVEL 9
A-DA 10.013	LEVEL 10
A-DA 10.014	LEVEL 11
A-DA 10.015	LEVEL 12
A-DA 10.016	LEVEL 13
A-DA 10.017	LEVEL 14
A-DA 10.018	ROOF LEVEL
A-DA 15.001	PRE & POST ADAPTION LAYOUT
A-DA 15.002	PRE & POST ADAPTION LAYOUT
A-DA 20.101	NORTHEAST ELEVATION
A-DA 20.102	SOUTHEAST ELEVATION
A-DA 21.101	NORTHWEST ELEVATION
A-DA 21.102	SOUTHWEST ELEVATION
A-DA 22.001	NORTHEAST & SOUTHWEST INTERNAL ELEVATIONS
A-DA 30.101	BUILDING SECTIONS
A-DA 30.102	BUILDING SECTIONS
A-DA 30.103	BUILDING SECTIONS
A-DA 30.104	BUILDING SECTIONS
A-DA 31.101	DETAIL SECTIONS
A-DA 40.001	VISUALISATIONS
A-DA 40.002	VISUALISATIONS
A-DA 40.003	EXTERNAL FINISHES
A-DA 41.001	SHADOW DIAGRAMS 21ST JUNE
A-DA 70.001	DAYLIGHT ACCESS PLANS (GROUND - L14)
A-DA 70.002	SITE VIEWS
A-DA 70.003	NATURAL CROSS VENTILATION PLANS (GROUND - L08)
A-DA 80.001	RESIDENTIAL GROSS FLOOR AREA - GROUND LEVEL
A-DA 80.002	RESIDENTIAL GROSS FLOOR AREA - LEVEL 01
A-DA 80.003	RESIDENTIAL GROSS FLOOR AREA - LEVEL 02
A-DA 80.004	RESIDENTIAL GROSS FLOOR AREA - LEVEL 03
A-DA 80.005	RESIDENTIAL GROSS FLOOR AREA - LEVEL 04-06
A-DA 80.006	RESIDENTIAL GROSS FLOOR AREA - LEVEL 07-11
A-DA 80.007	RESIDENTIAL GROSS FLOOR AREA - LEVEL 12
A-DA 80.008	RESIDENTIAL GROSS FLOOR AREA - LEVEL 13
A-DA 80.009	RESIDENTIAL GROSS FLOOR AREA - LEVEL 14

Consultants

VIMG	Project Manager
MECONE	Planner
ROBERT BIRD GROUP	Structural Engineer
WOOD & GRIEVE	Services
TRAFFIX	Traffic Consultant

Client

VIMG

Warren and Mahoney Architects
Australia Pty Ltd

Suite 13.03, Plaza Building
Australia Square, 95 Pitt Street
Sydney, NSW 2000
Australia
Phone + 61 2 8021 9809

Registered Architects and Designers
www.warrenandmahoney.com

Project Title

MACQUARIE PARK

159 - 161 Epping Road,
Macquarie Park

Drawing Title

COVER SHEET

Drawing Status

PRELIMINARY

Drawing Details

Scale	1 : 250@ A1
Date	28.11.18
Job No	7868
Drawn	IC, LM
Checked	ES

Drawing No

A-DA 00.000

Revision

C

Revisions


A 13.04.18 DA Submission
B 28.11.18 DA Revision

Notes

LEGEND:

EXISTING SITE WORKS TO BE DEMOLISHED	
EXISTING BUILT FORM TO BE DEMOLISHED	
EXISTING BASEMENT TO BE DEMOLISHED	
EXISTING TREES TO BE DEMOLISHED	
EXISTING TREES TO BE RETAINED	

B
-Trees to be retained / removed updated

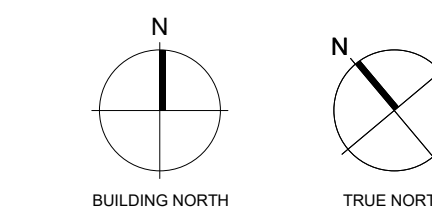

Consultants

VIMG
Project Manager
MECONE
Planner
ROBERT BIRD GROUP
Structural Engineer
WOOD & GRIEVE
Services
TRAFFIX
Traffic Consultant

Client

VIMG

Warren and Mahoney Architects Australia Pty Ltd

Suite 13.03, Plaza Building
Australia Square, 95 Pitt Street
Sydney, NSW 2000
Australia
Phone + 61 2 8021 9809

Registered Architects and Designers
www.warrenandmahoney.com

Project Title

MACQUARIE PARK

159 - 161 Epping Road,
Macquarie Park

Drawing Title

DEMOLITION PLAN

Drawing Status

PRELIMINARY

Drawing Details


Scale As indicated@ A1
Date 28.11.18
Job No 7868
Drawn Author
Checked Checker

Drawing No

A-DA 01.102

Revision

B

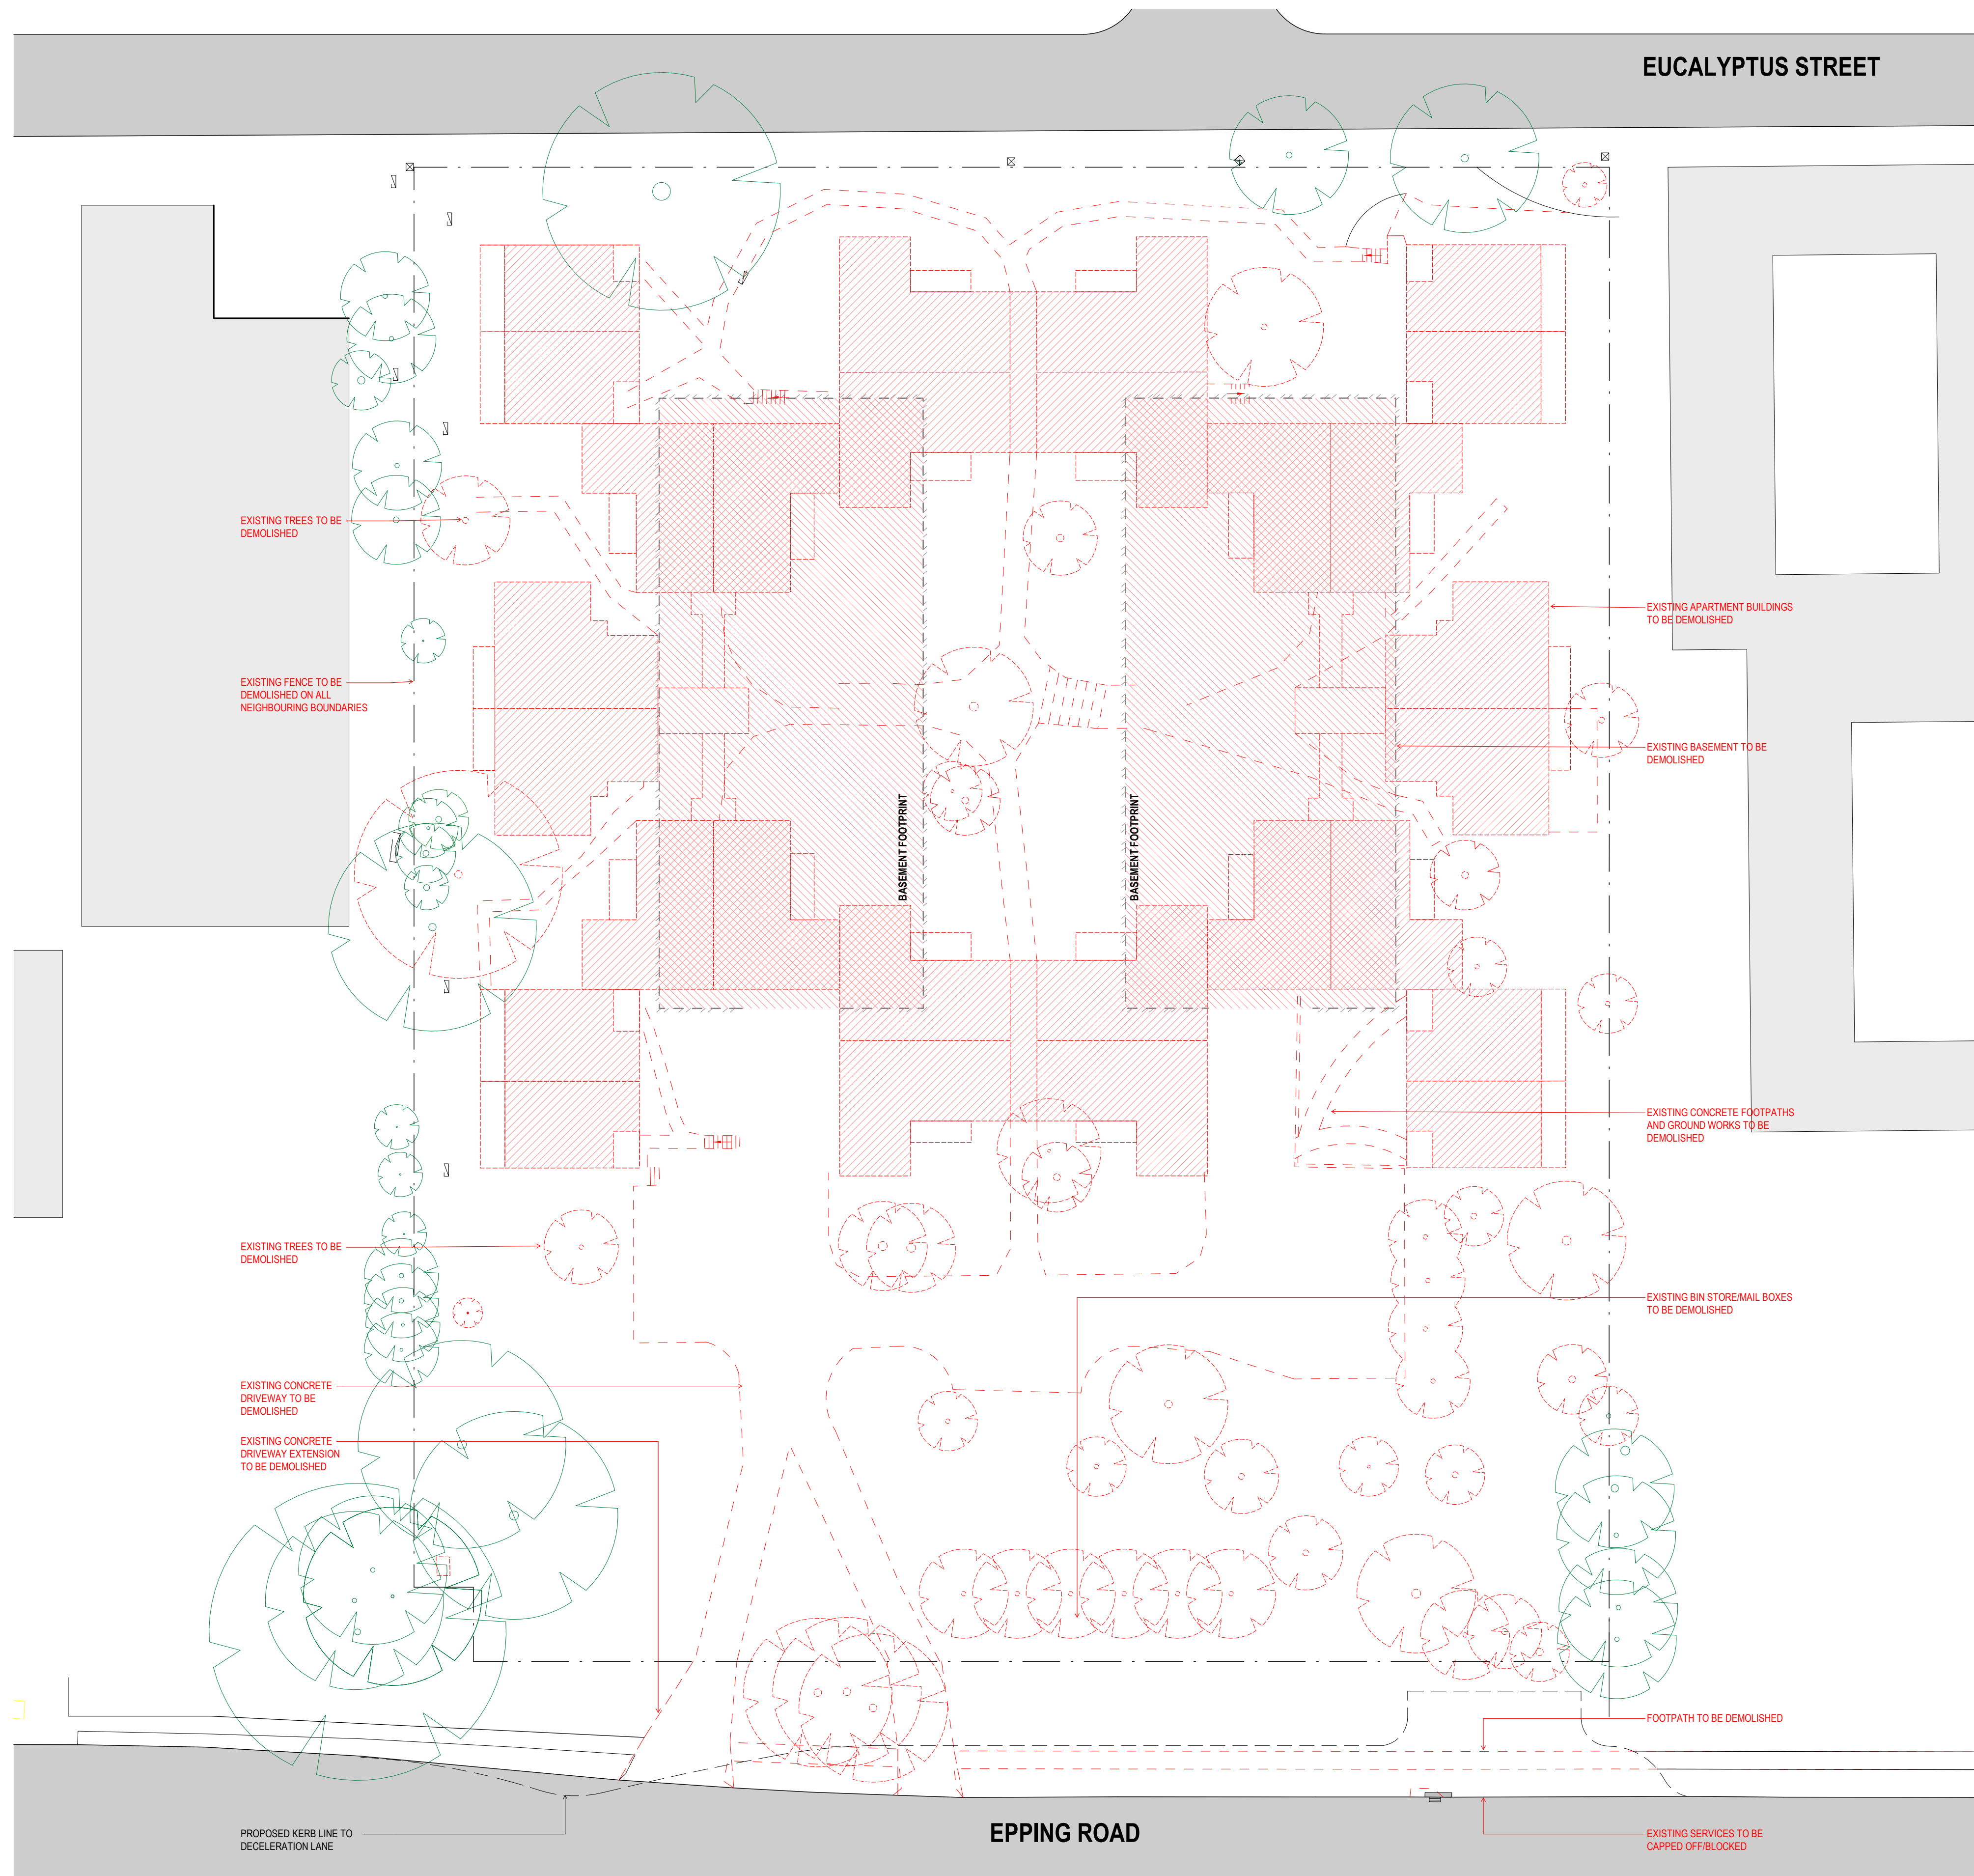

DEMOLITION PLAN

1 : 250

7 All dimension to be verified on site before producing shop drawings or commencing any work.
Do not scale. The copyright of this drawing remains with Warren and Mahoney Architects Ltd.

Revisions

A 13.04.18 DA Submission
B 28.11.18 DA Revision
C 21.02.19 DA Revision
D 26.02.19 DA Revision
E 18.04.19 DA Revision

Notes



Consultants

VIMG
Project Manager

MECONE
Planner

ROBERT BIRD GROUP
Structural Engineer

WOOD & GRIEVE
Services

TRAFFIX
Traffic Consultant

Client

VIMG

**Warren and Mahoney Architects
Australia Pty Ltd**

Suite 13.03, Plaza Building
Australia Square, 95 Pitt Street
Sydney, NSW 2000
Australia
Phone + 61 2 8021 9809

Registered Architects and Designers
www.warrenandmahoney.com

Project Title

MACQUARIE PARK

159 - 161 Epping Road,
Macquarie Park

Drawing Title

PROPOSED SITE PLAN

Drawing Status


PRELIMINARY

Drawing Details


Scale	1 : 250@ A1
Date	18.04.19
Job No	7868
Drawn	IC, LM
Checked	ES

Drawing No **Revision**

Drawing No Revision
—
A-DA 01.201 Ⓔ

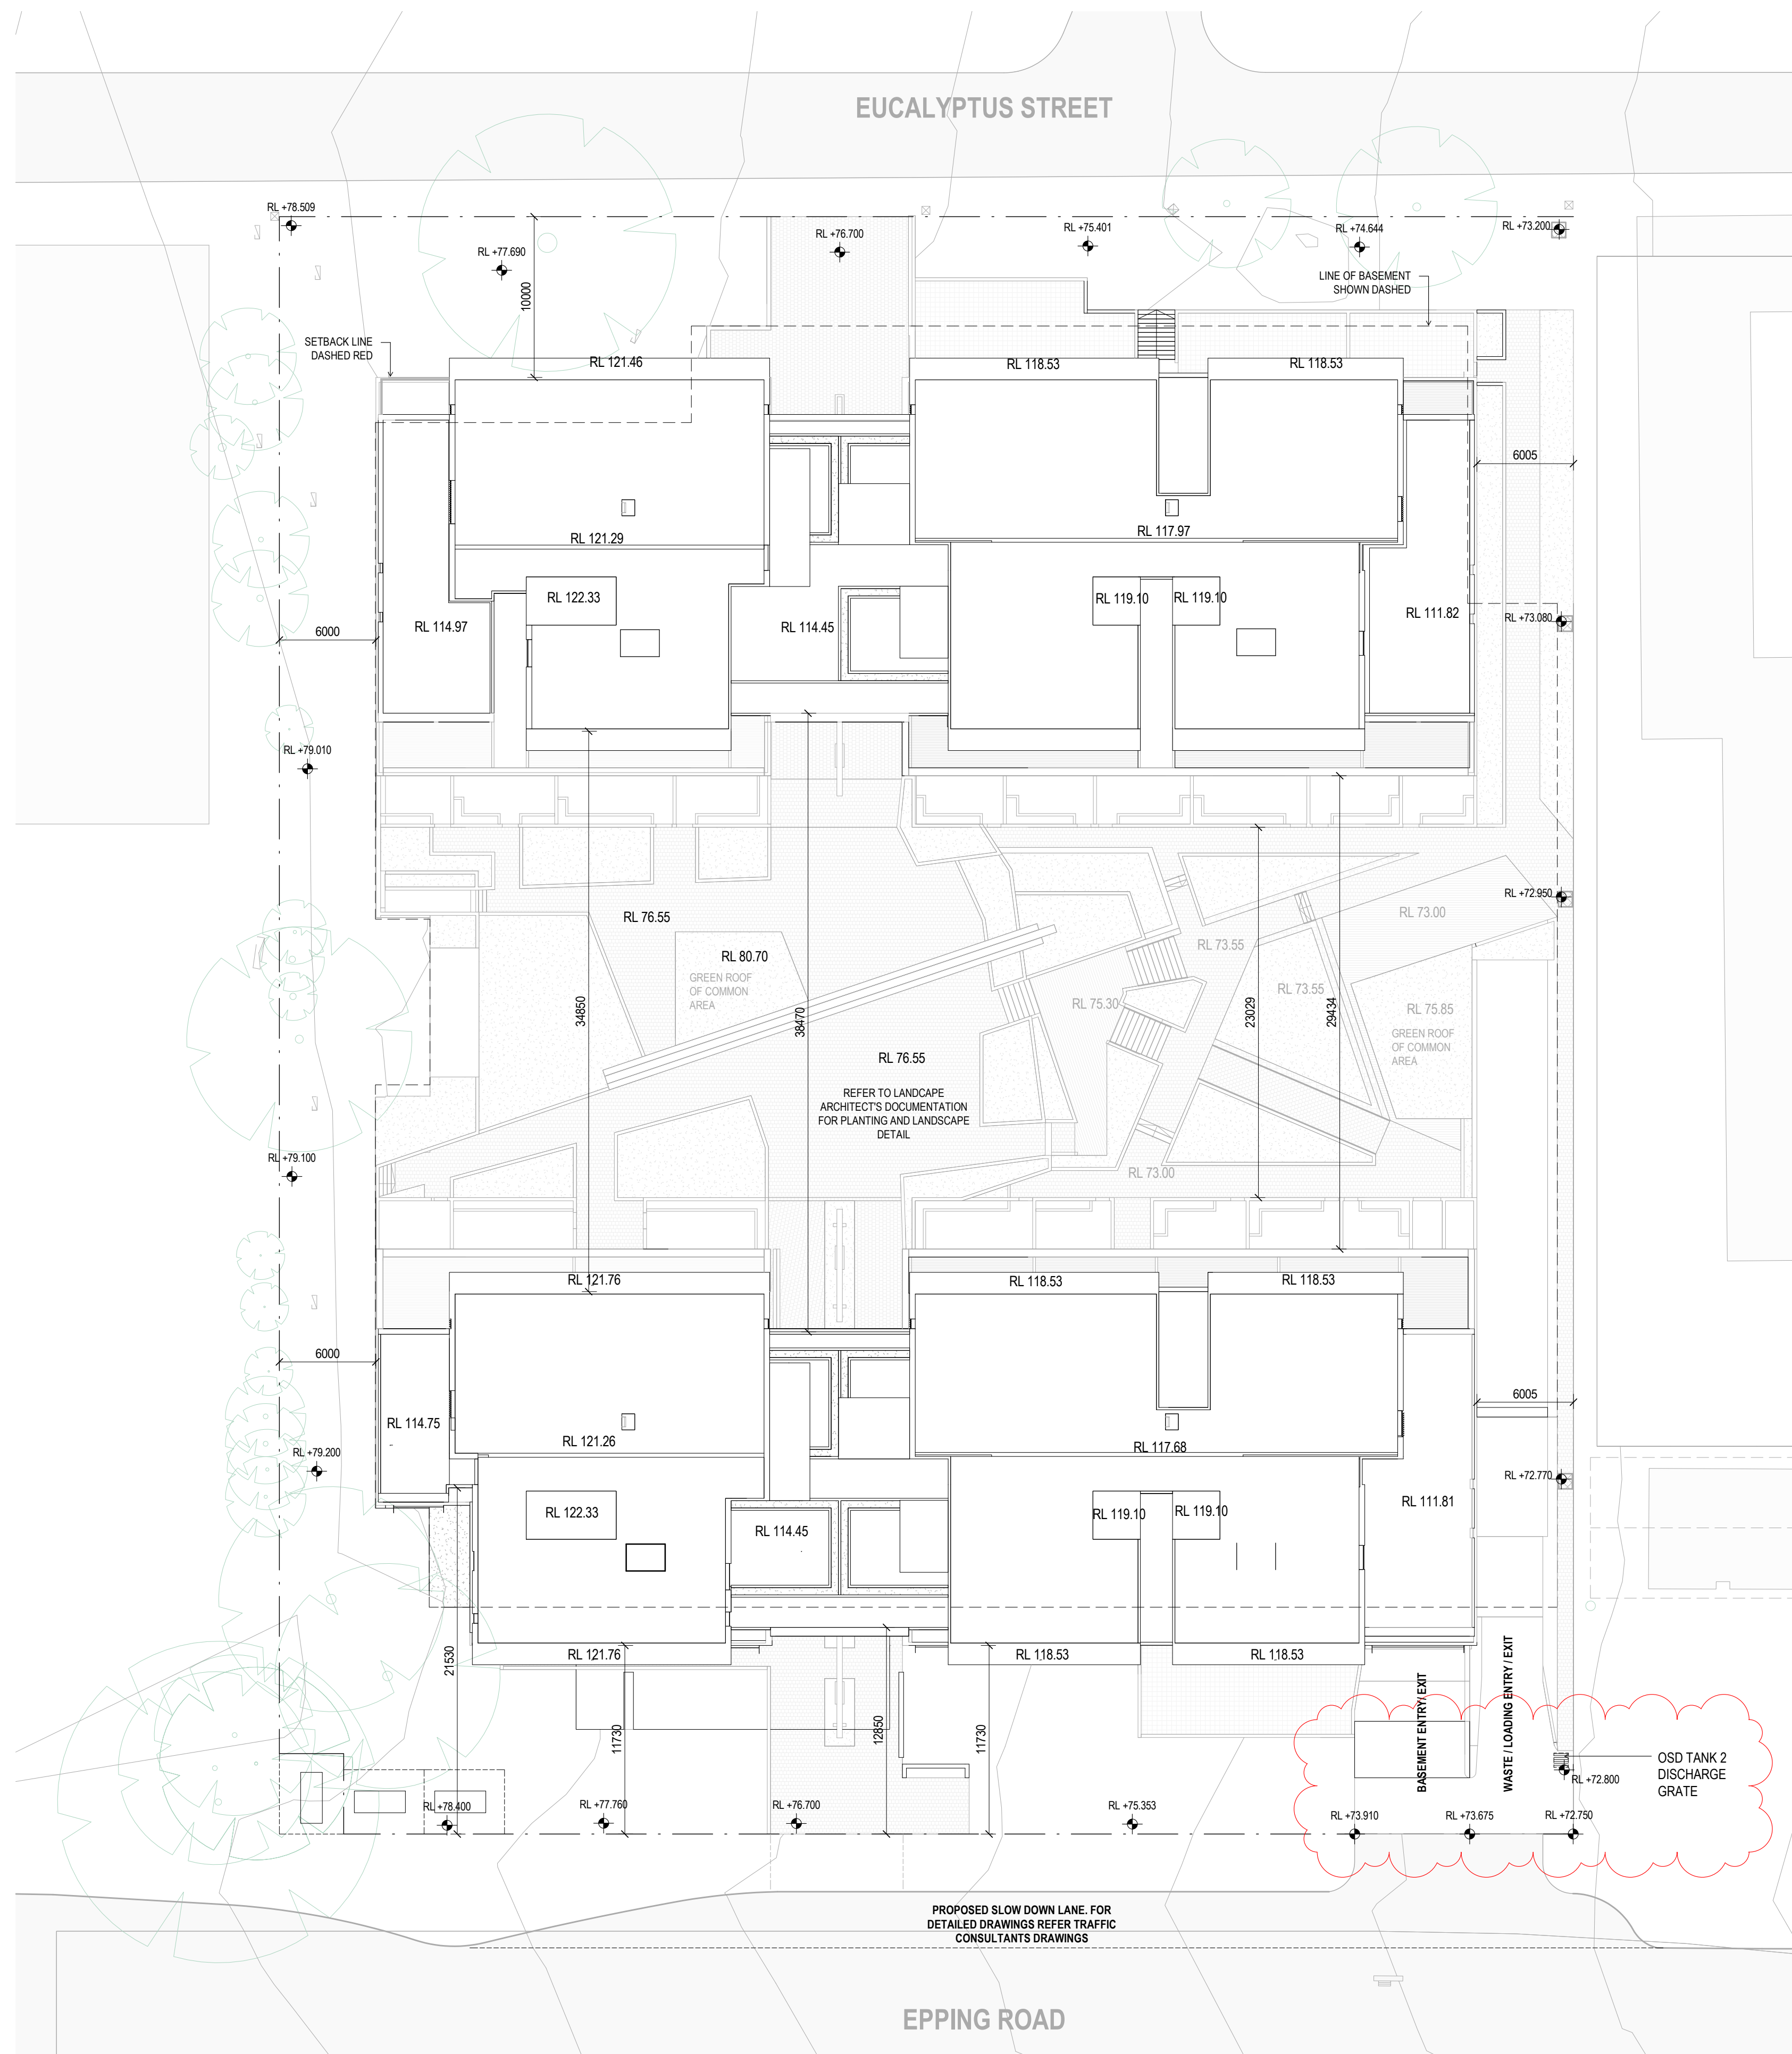 WARREN AND MAHONEY®

COUNTOURS INDICATED @ 1M INTERVALS

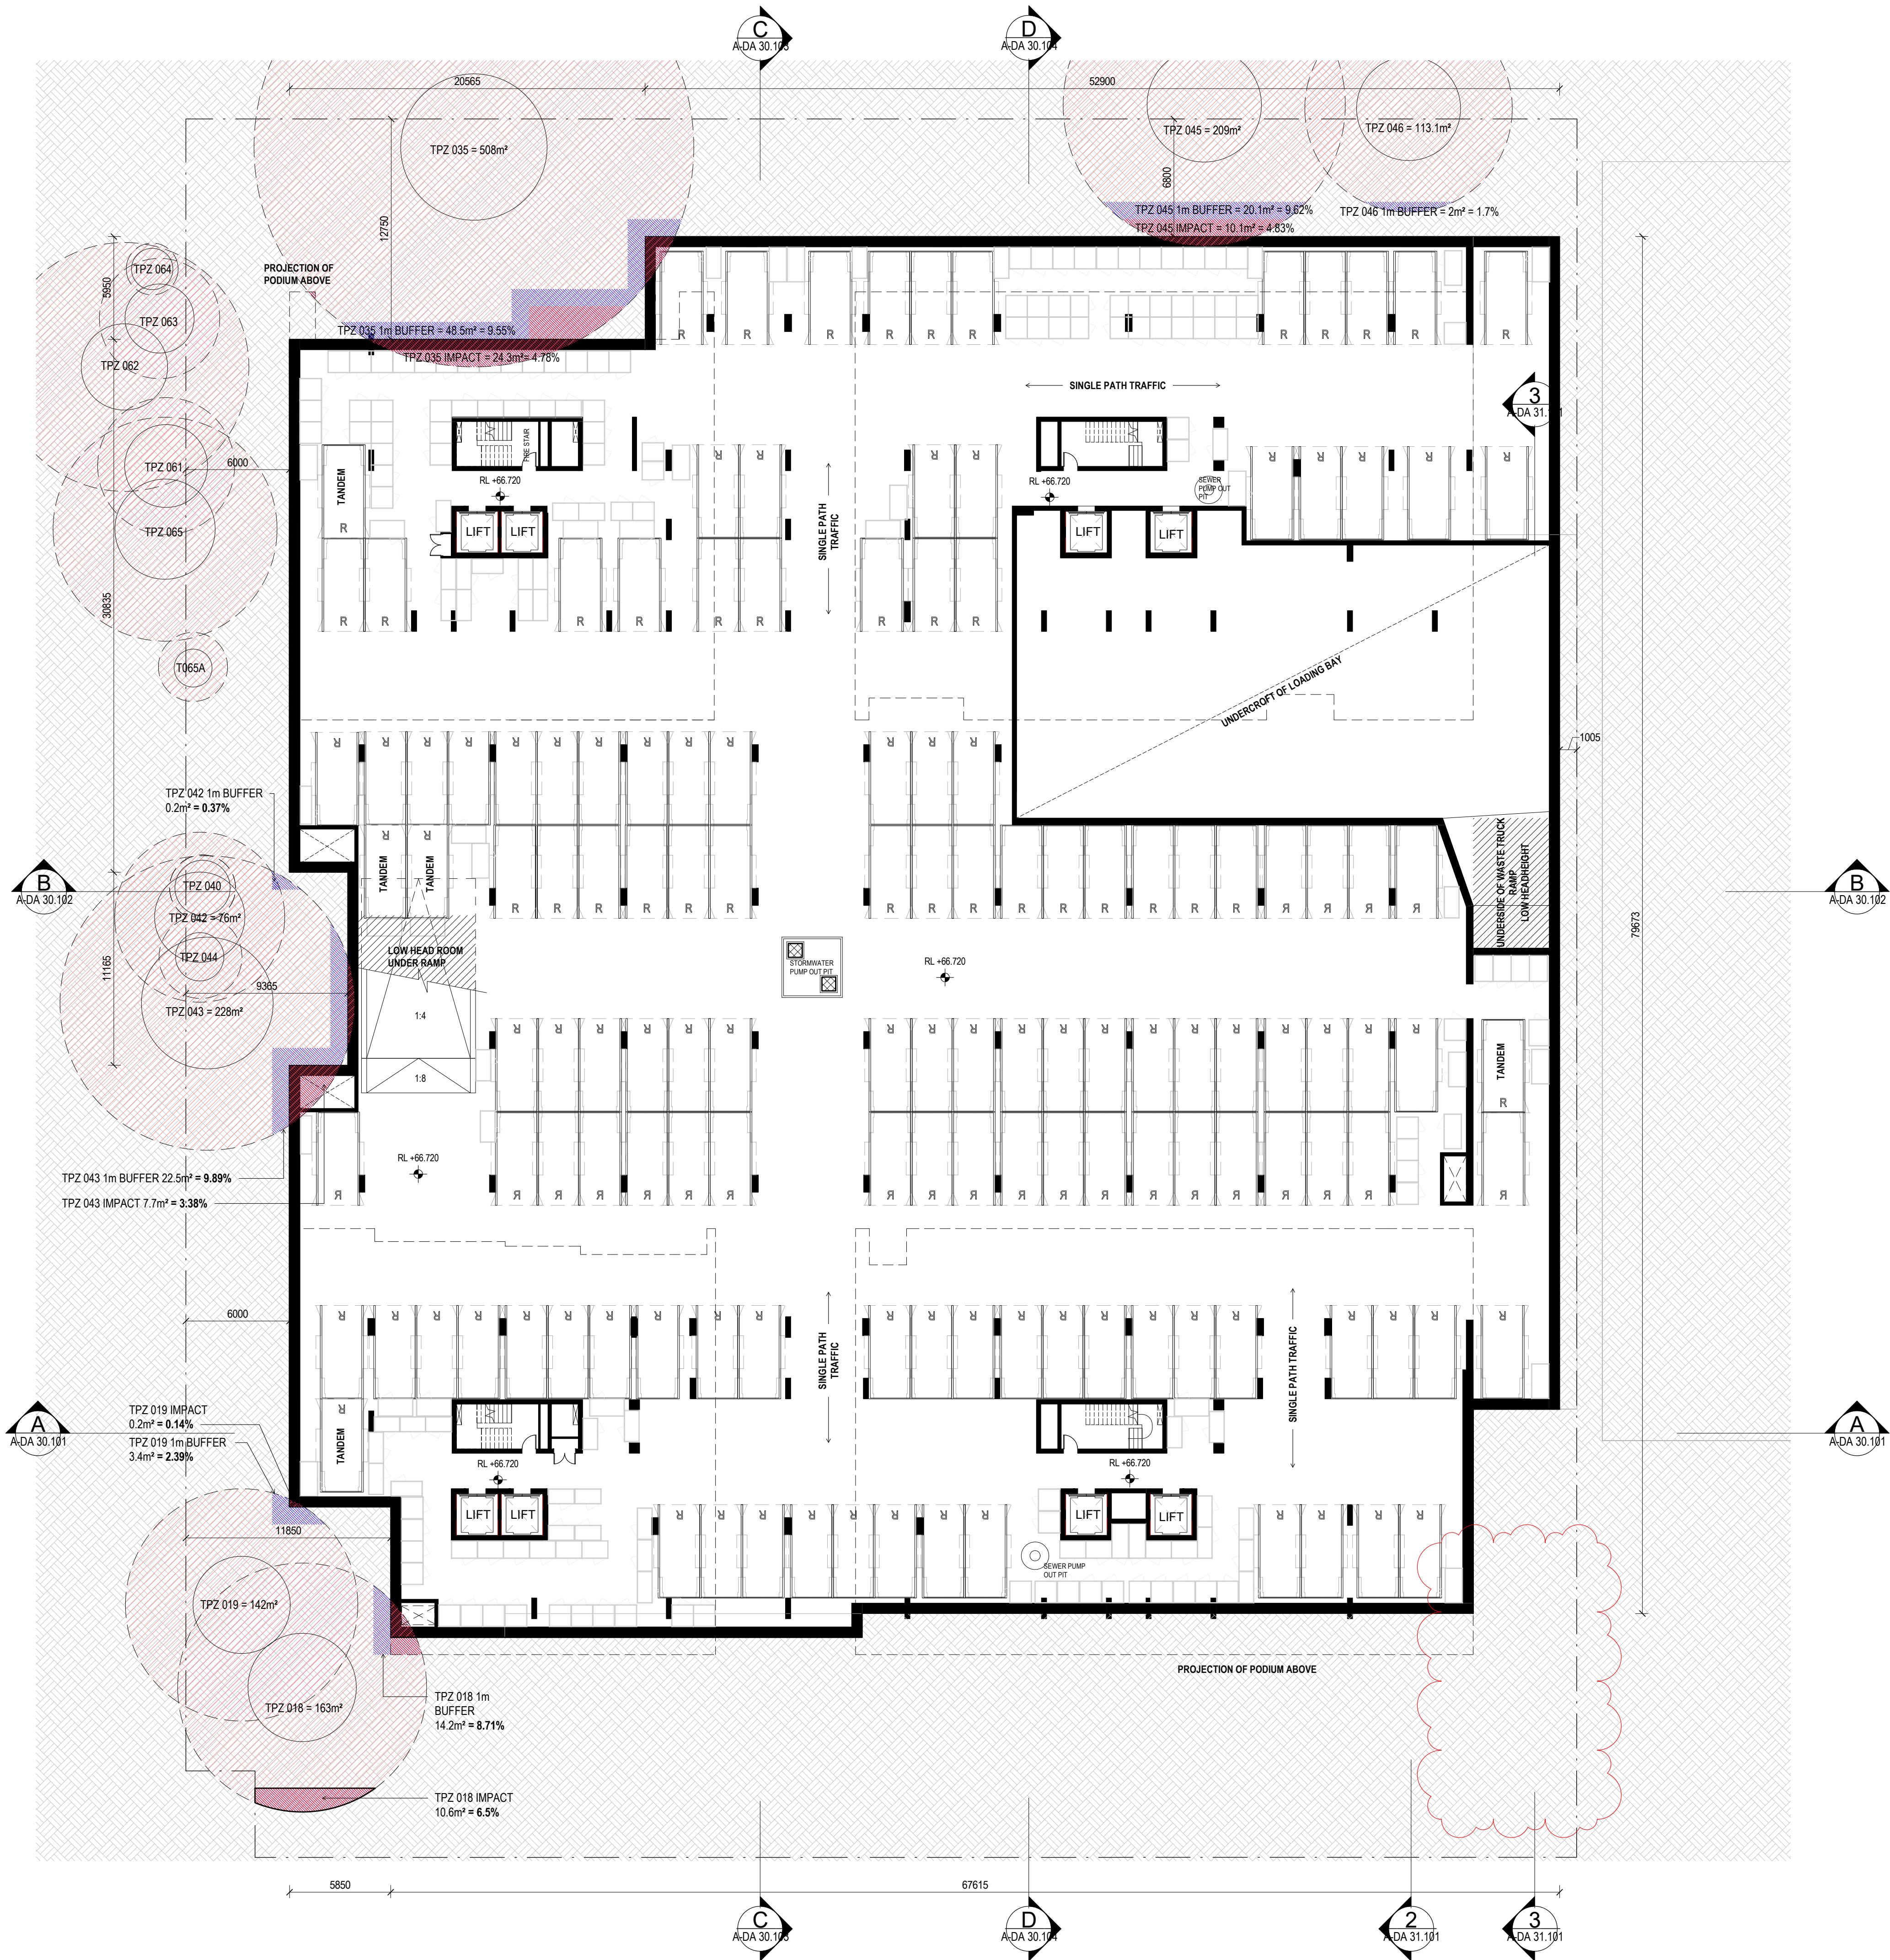

All dimension to be verified on site before producing shop drawings or commencing any work. Do not scale. The copyright of this drawing remains with Warren and Mahoney Architects Ltd.

Revisions

A	13.04.18	DA Submission
B	01.05.18	DA Revision
C	10.10.18	DA Revision
D	28.11.18	DA Revision
E	08.04.19	DA Revision
F	18.04.19	DA Revision

Notes

—

Consultants

VIMG
Project Manager
MECONE
Planner
ROBERT BIRD GROUP
Structural Engineer
WOOD & GRIEVE
Services
TRAFFIX
Traffic Consultant

Client

VIMG

Warren and Mahoney Architects Australia Pty Ltd

Suite 13.03, Plaza Building
Australia Square, 95 Pitt Street
Sydney, NSW 2000
Australia
Phone + 61 2 8021 9809

Registered Architects and Designers
www.warrenandmahoney.com

Project Title

MACQUARIE PARK

159 - 161 Epping Road,
Macquarie Park

Drawing Title

BASEMENT 2

Drawing Status

PRELIMINARY

Drawing Details


Scale	1 : 200@ A1
Date	18.04.19
Job No	7868
Drawn	Author
Checked	Checker

Drawing No

A-DA 10.001

Revision

F

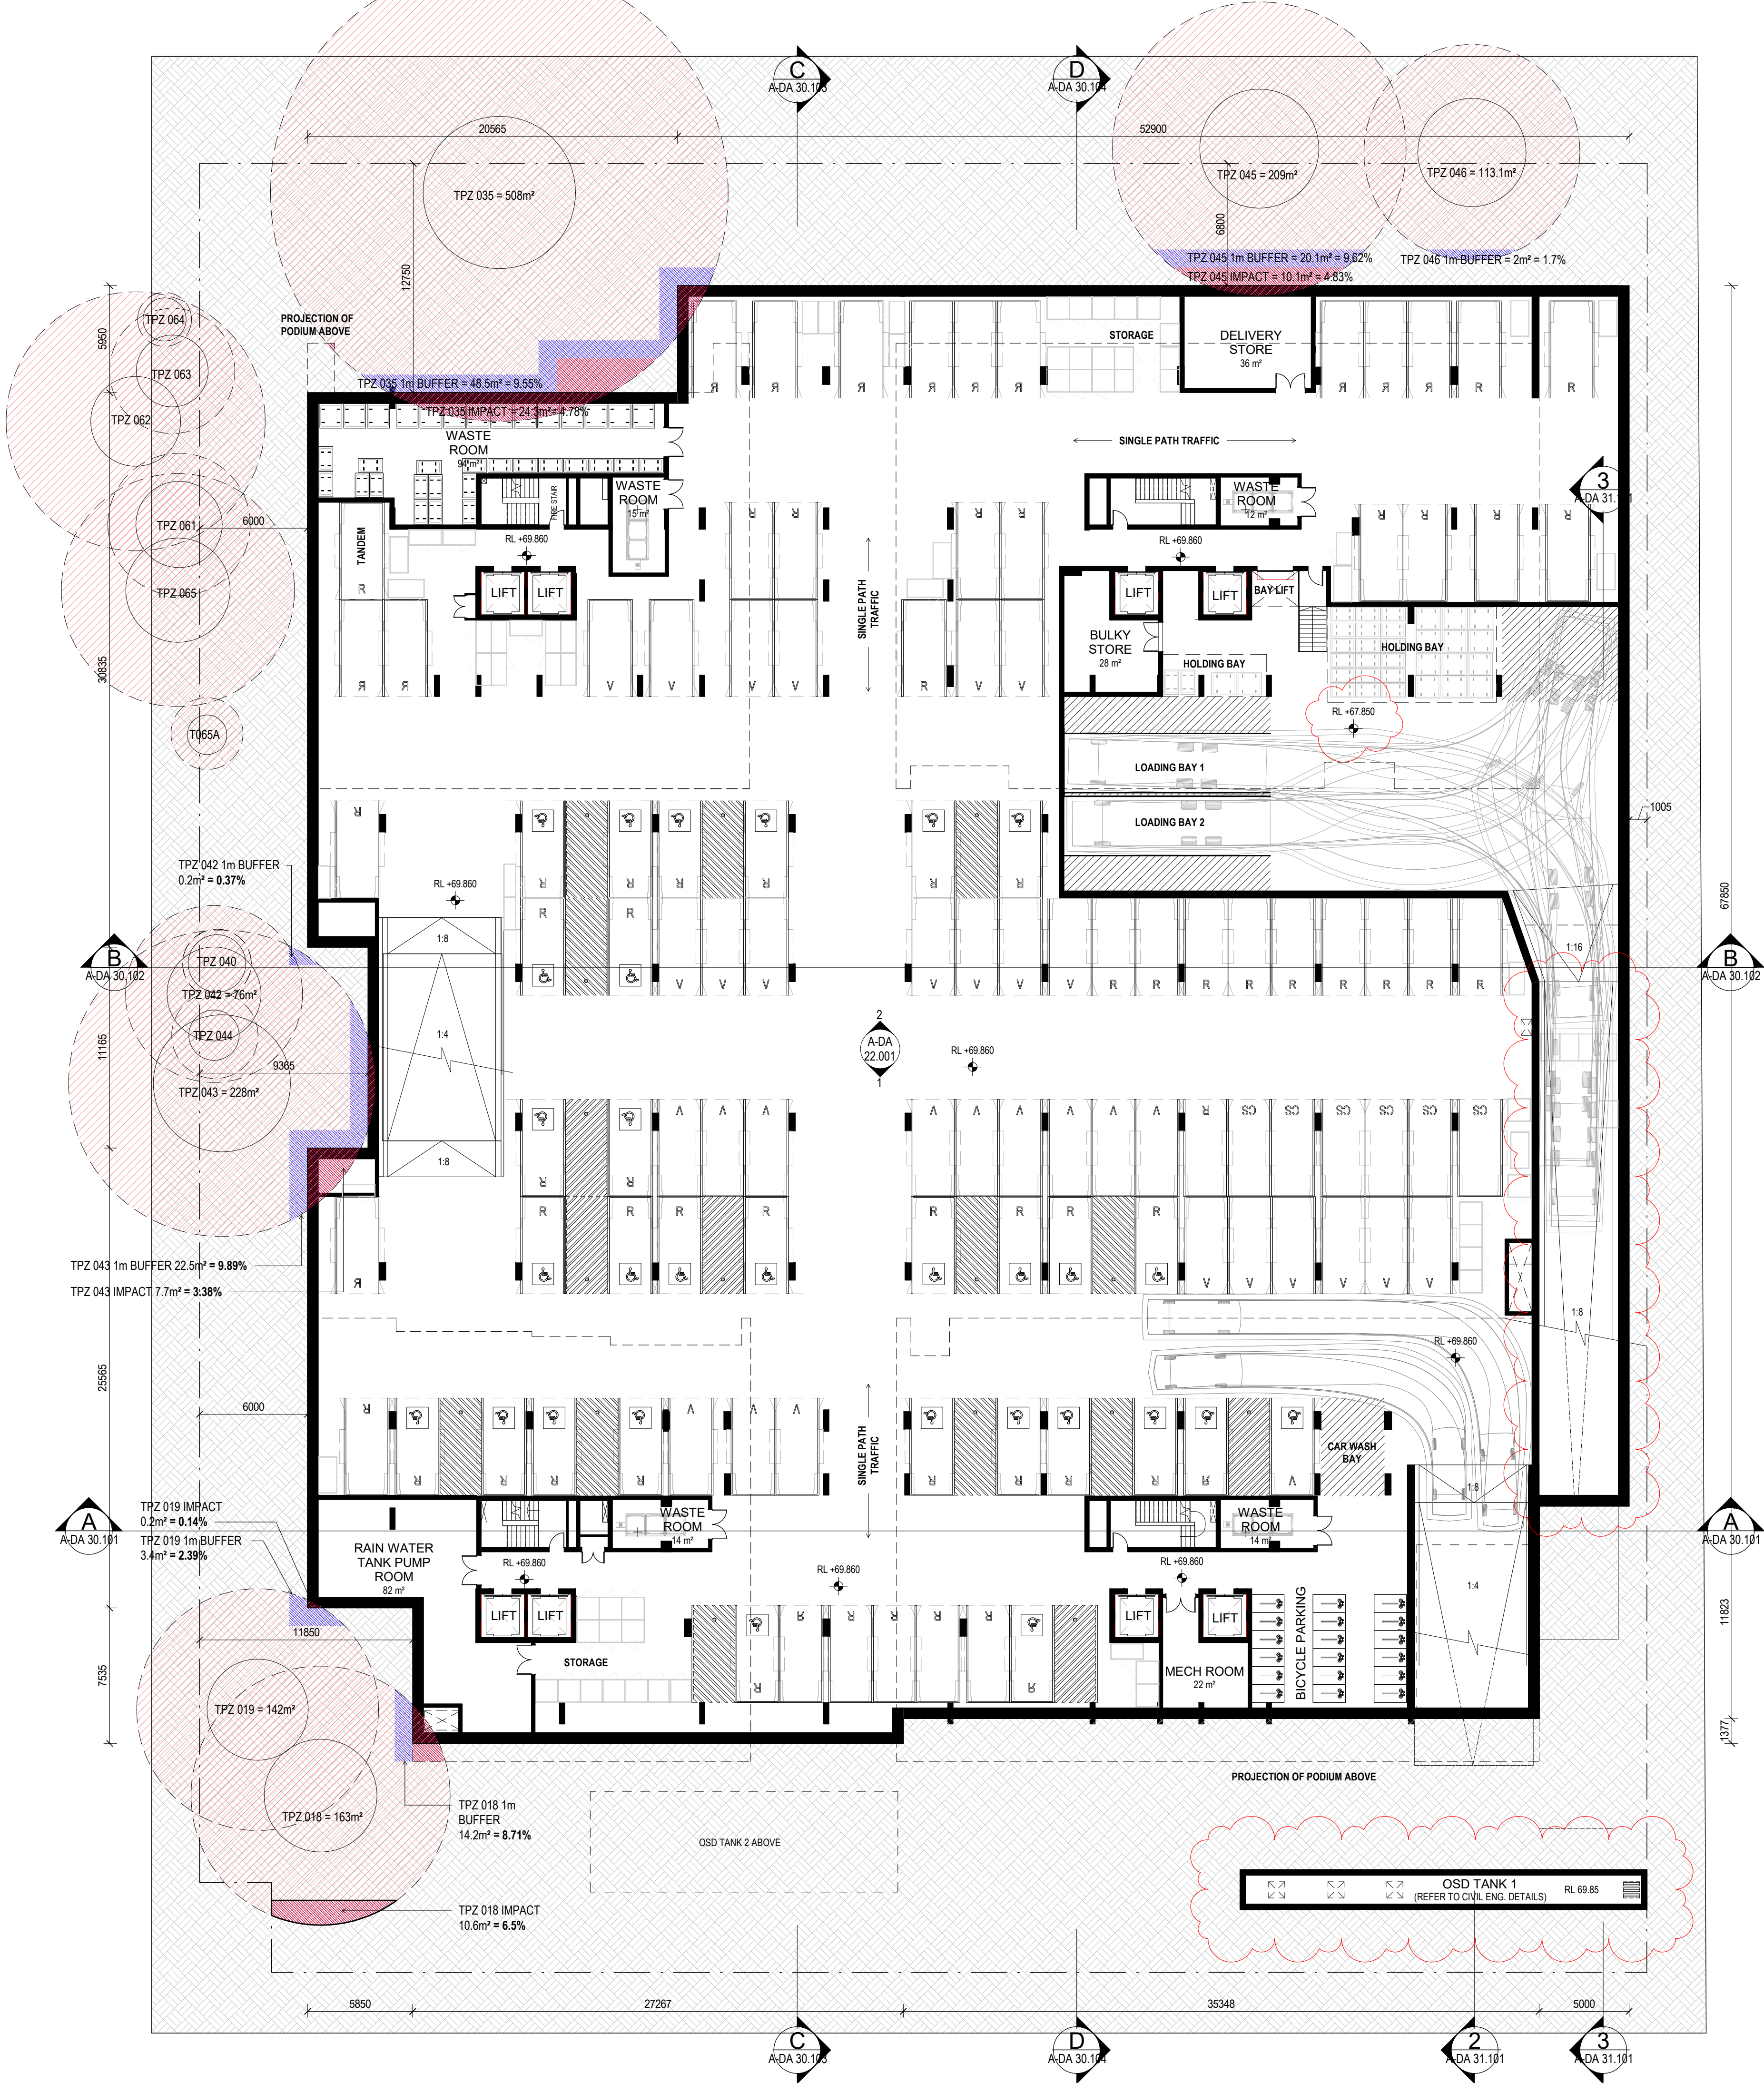

All dimension to be verified on site before producing shop drawings or commencing any work. Do not scale. The copyright of this drawing remains with Warren and Mahoney Architects Ltd.

Revisions

A	13.04.18	DA Submission
B	01.05.18	DA Revision
C	10.10.18	DA Revision
D	28.11.18	DA Revision
E	08.04.19	DA Revision
F	18.04.19	DA Revision

Notes

—

Consultants

VIMG
Project Manager
MECONE
Planner
ROBERT BIRD GROUP
Structural Engineer
WOOD & GRIEVE
Services
TRAFFIX
Traffic Consultant

Client

VIMG

Warren and Mahoney Architects Australia Pty Ltd

Suite 13.03, Plaza Building
Australia Square, 95 Pitt Street
Sydney, NSW 2000
Australia
Phone + 61 2 8021 9809

Registered Architects and Designers
www.warrenandmahoney.com

Project Title

MACQUARIE PARK

159 - 161 Epping Road,
Macquarie Park

Drawing Title

BASEMENT 1

Drawing Status

PRELIMINARY

Drawing Details


Scale	1 : 200@ A1
Date	18.04.19
Job No	7868
Drawn	Author
Checked	Checker

Drawing No

A-DA 10.002

Revision

F

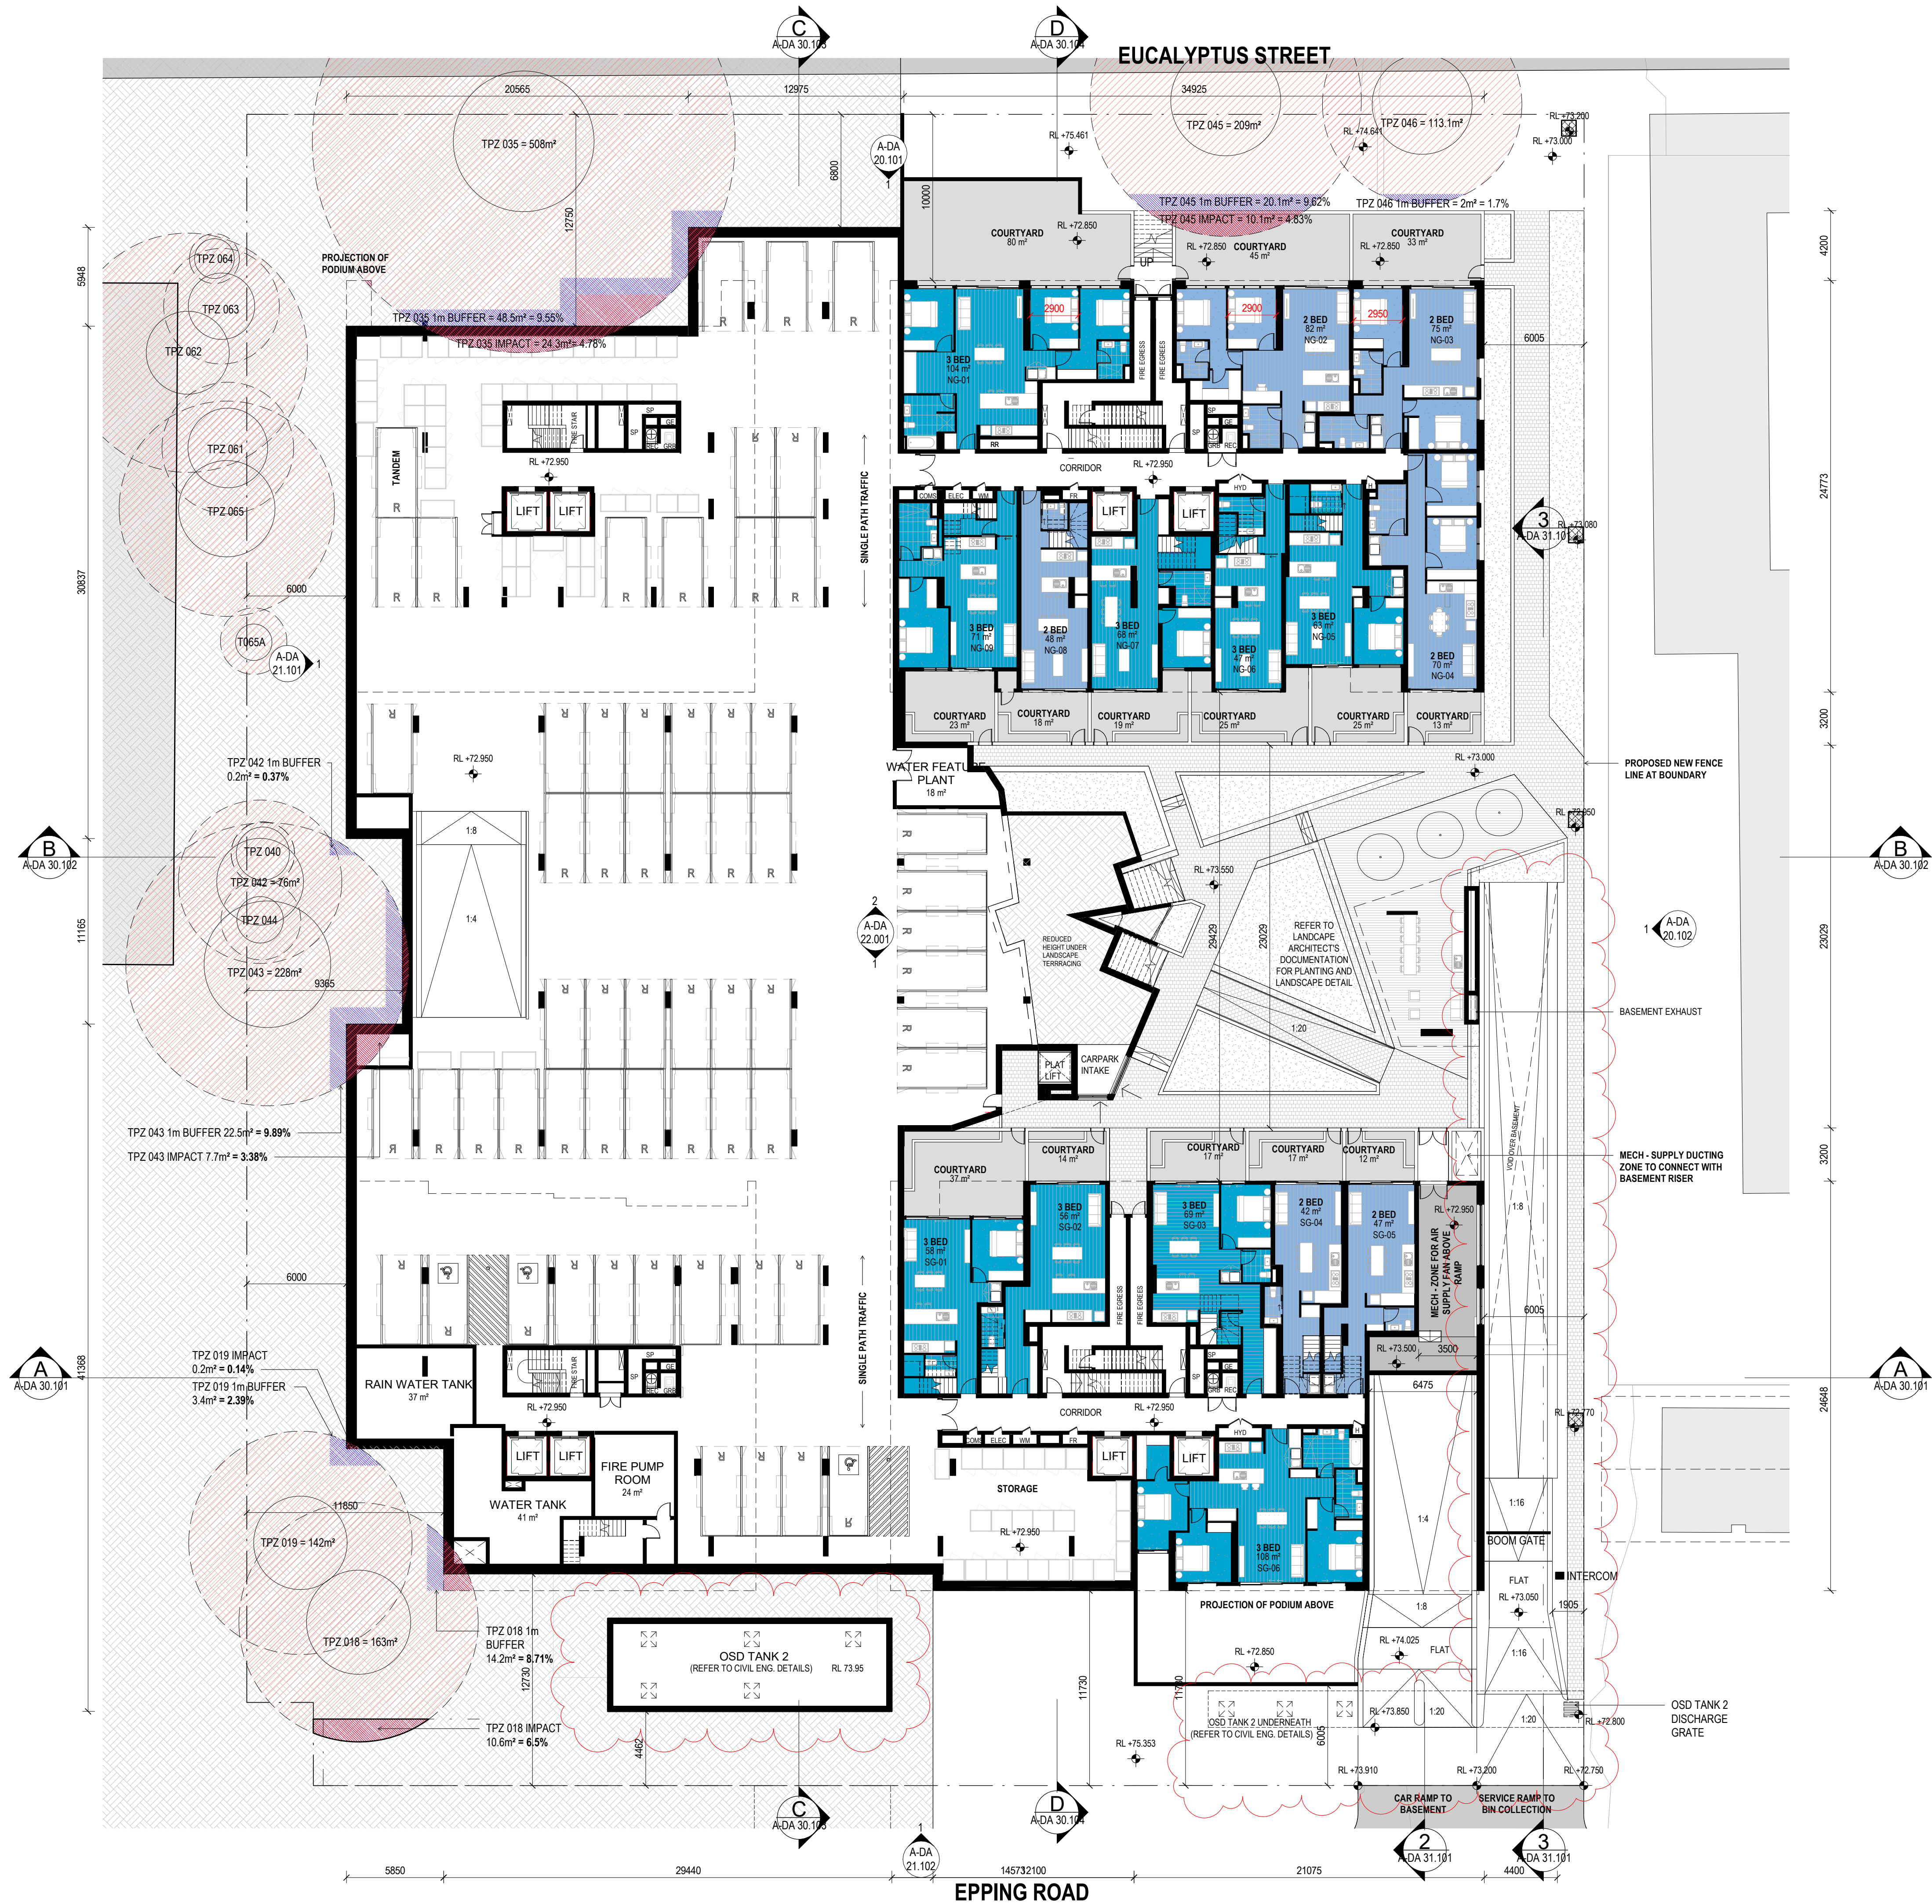

All dimension to be verified on site before producing shop drawings or commencing any work. Do not scale. The copyright of this drawing remains with Warren and Mahoney Architects Ltd.

Revisions

A	13.04.18	DA Submission
B	01.05.18	DA Revision
C	10.10.18	DA Revision
D	28.11.18	DA Revision
E	21.02.19	DA Revision
F	26.02.19	DA Revision
G	08.04.19	DA Revision
H	18.04.19	DA Revision

Notes

—

Consultants

VIMG
Project Manager
MECONE
Planner
ROBERT BIRD GROUP
Structural Engineer
WOOD & GRIEVE
Services
TRAFFIX
Traffic Consultant

Client

—

VIMG

Warren and Mahoney Architects Australia Pty Ltd

Suite 13.03, Plaza Building
Australia Square, 95 Pitt Street
Sydney, NSW 2000
Australia
Phone + 61 2 8021 9809

Registered Architects and Designers
www.warrenandmahoney.com
Project Title

MACQUARIE PARK

159 - 161 Epping Road,
Macquarie Park

Drawing Title

GROUND LEVEL

Drawing Status

PRELIMINARY

Drawing Details

Scale	1 : 200@ A1
Date	18.04.19
Job No	7868
Drawn	Author
Checked	Checker

Drawing No

A-DA 10.003

Revision


(H)



Revisions

A	13.04.18	DA Submission
B	01.05.18	DA Revision
C	10.10.18	DA Revision
D	28.11.18	DA Revision

Notes

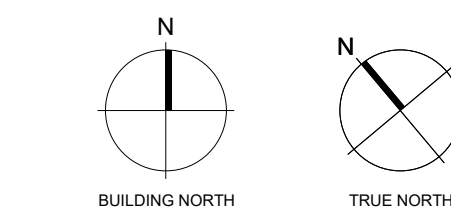

Consultants

VIMG
Project Manager

MECONE
Planner

ROBERT BIRD GROUP
Structural Engineer

WOOD & GRIEVE
Services

TRAFFIX
Traffic Consultant

Client

VIMG

Warren and Mahoney Architects Australia Pty Ltd

Suite 13.03, Plaza Building
Australia Square, 95 Pitt Street
Sydney, NSW 2000
Australia
Phone + 61 2 8021 9809

Registered Architects and Designers
www.warrenandmahoney.com

Project Title

MACQUARIE PARK

159 - 161 Epping Road,
Macquarie Park

Drawing Title

LEVEL 2

Drawing Status

PRELIMINARY

Drawing Details


Scale 1 : 200@ A1
Date 28.11.18
Job No 7868
Drawn Author
Checked Checker

Drawing No

A-DA 10.005

Revision

D

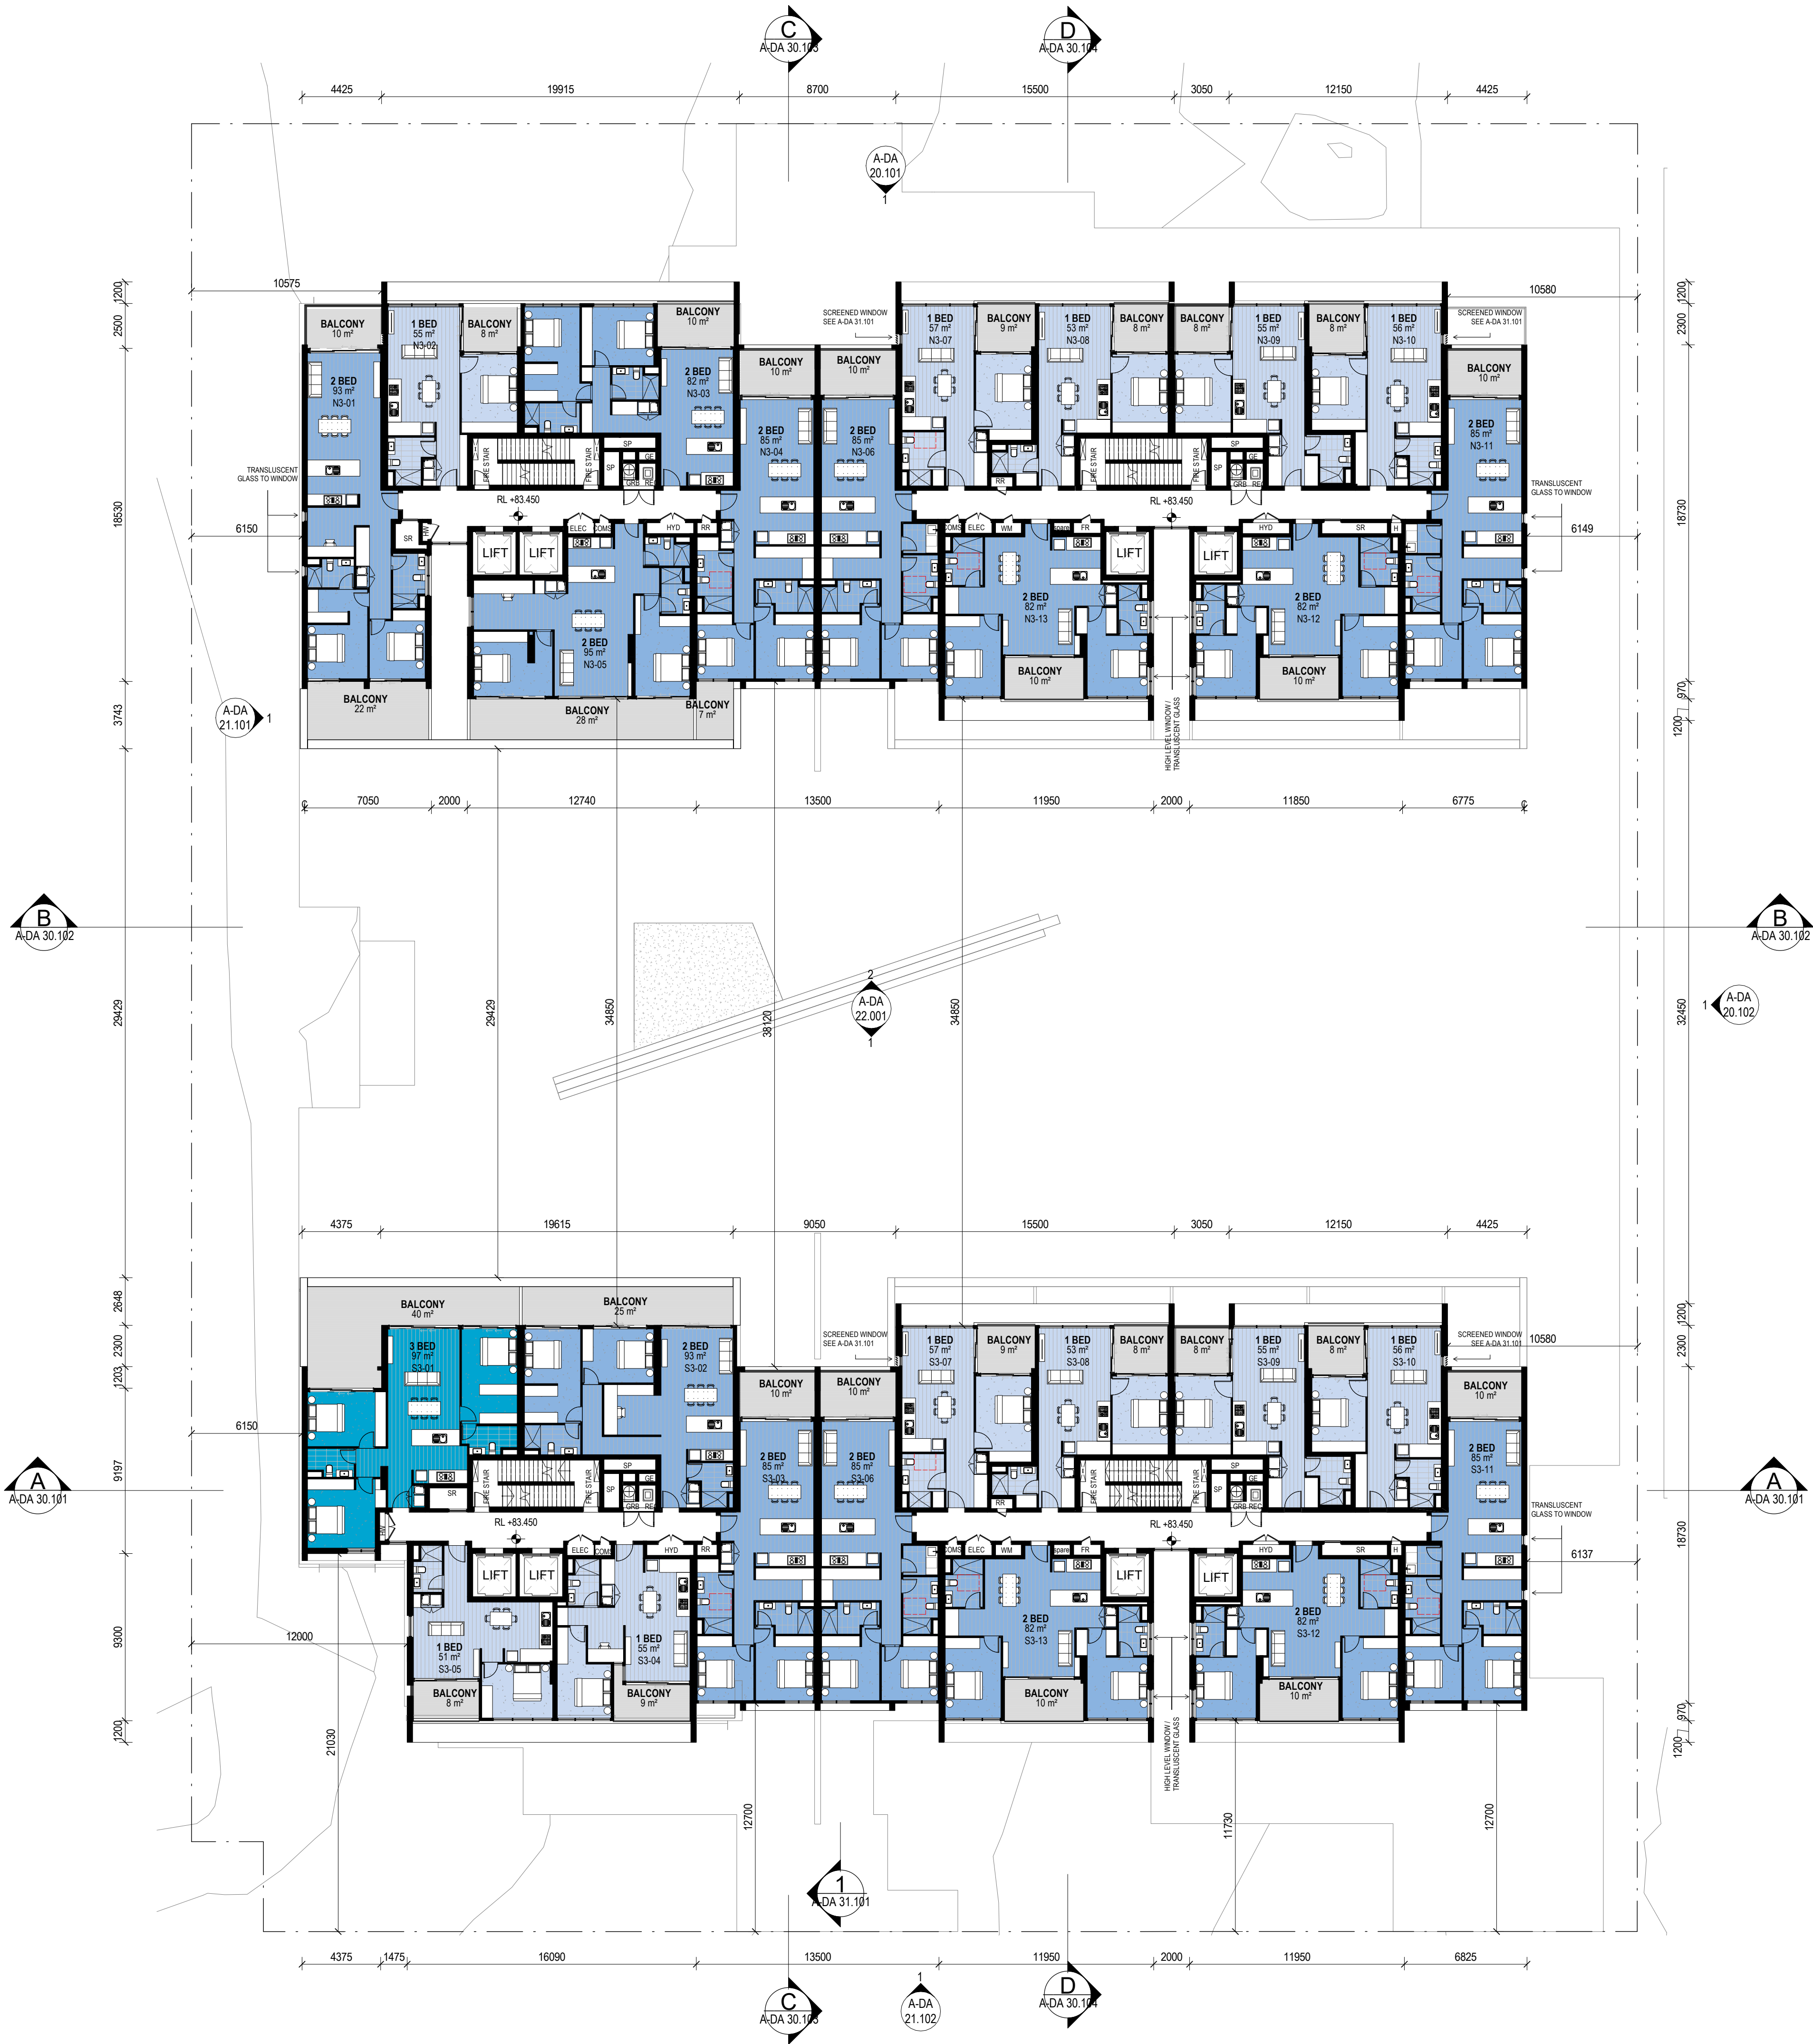


All dimension to be verified on site before producing shop drawings or commencing any work. Do not scale. The copyright of this drawing remains with Warren and Mahoney Architects Ltd.

Revisions

A	13.04.18	DA Submission
B	01.05.18	DA Revision
C	10.10.18	DA Revision
D	28.11.18	DA Revision

Notes

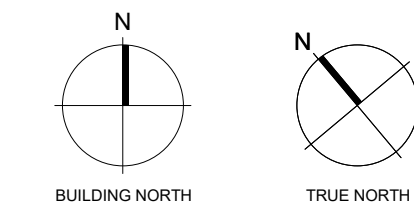

Consultants

VIMG
Project Manager
MECONE
Planner
ROBERT BIRD GROUP
Structural Engineer
WOOD & GRIEVE
Services
TRAFFIX
Traffic Consultant

Client

VIMG

Warren and Mahoney Architects Australia Pty Ltd

Suite 13.03, Plaza Building
Australia Square, 95 Pitt Street
Sydney, NSW 2000
Australia
Phone + 61 2 8021 9809

Registered Architects and Designers
www.warrenandmahoney.com

Project Title

MACQUARIE PARK

159 - 161 Epping Road,
Macquarie Park

Drawing Title

LEVEL 3

Drawing Status

PRELIMINARY

Drawing Details


Scale 1 : 200@ A1
Date 28.11.18
Job No 7868
Drawn Author
Checked Checker

Drawing No

A-DA 10.006

Revision

D

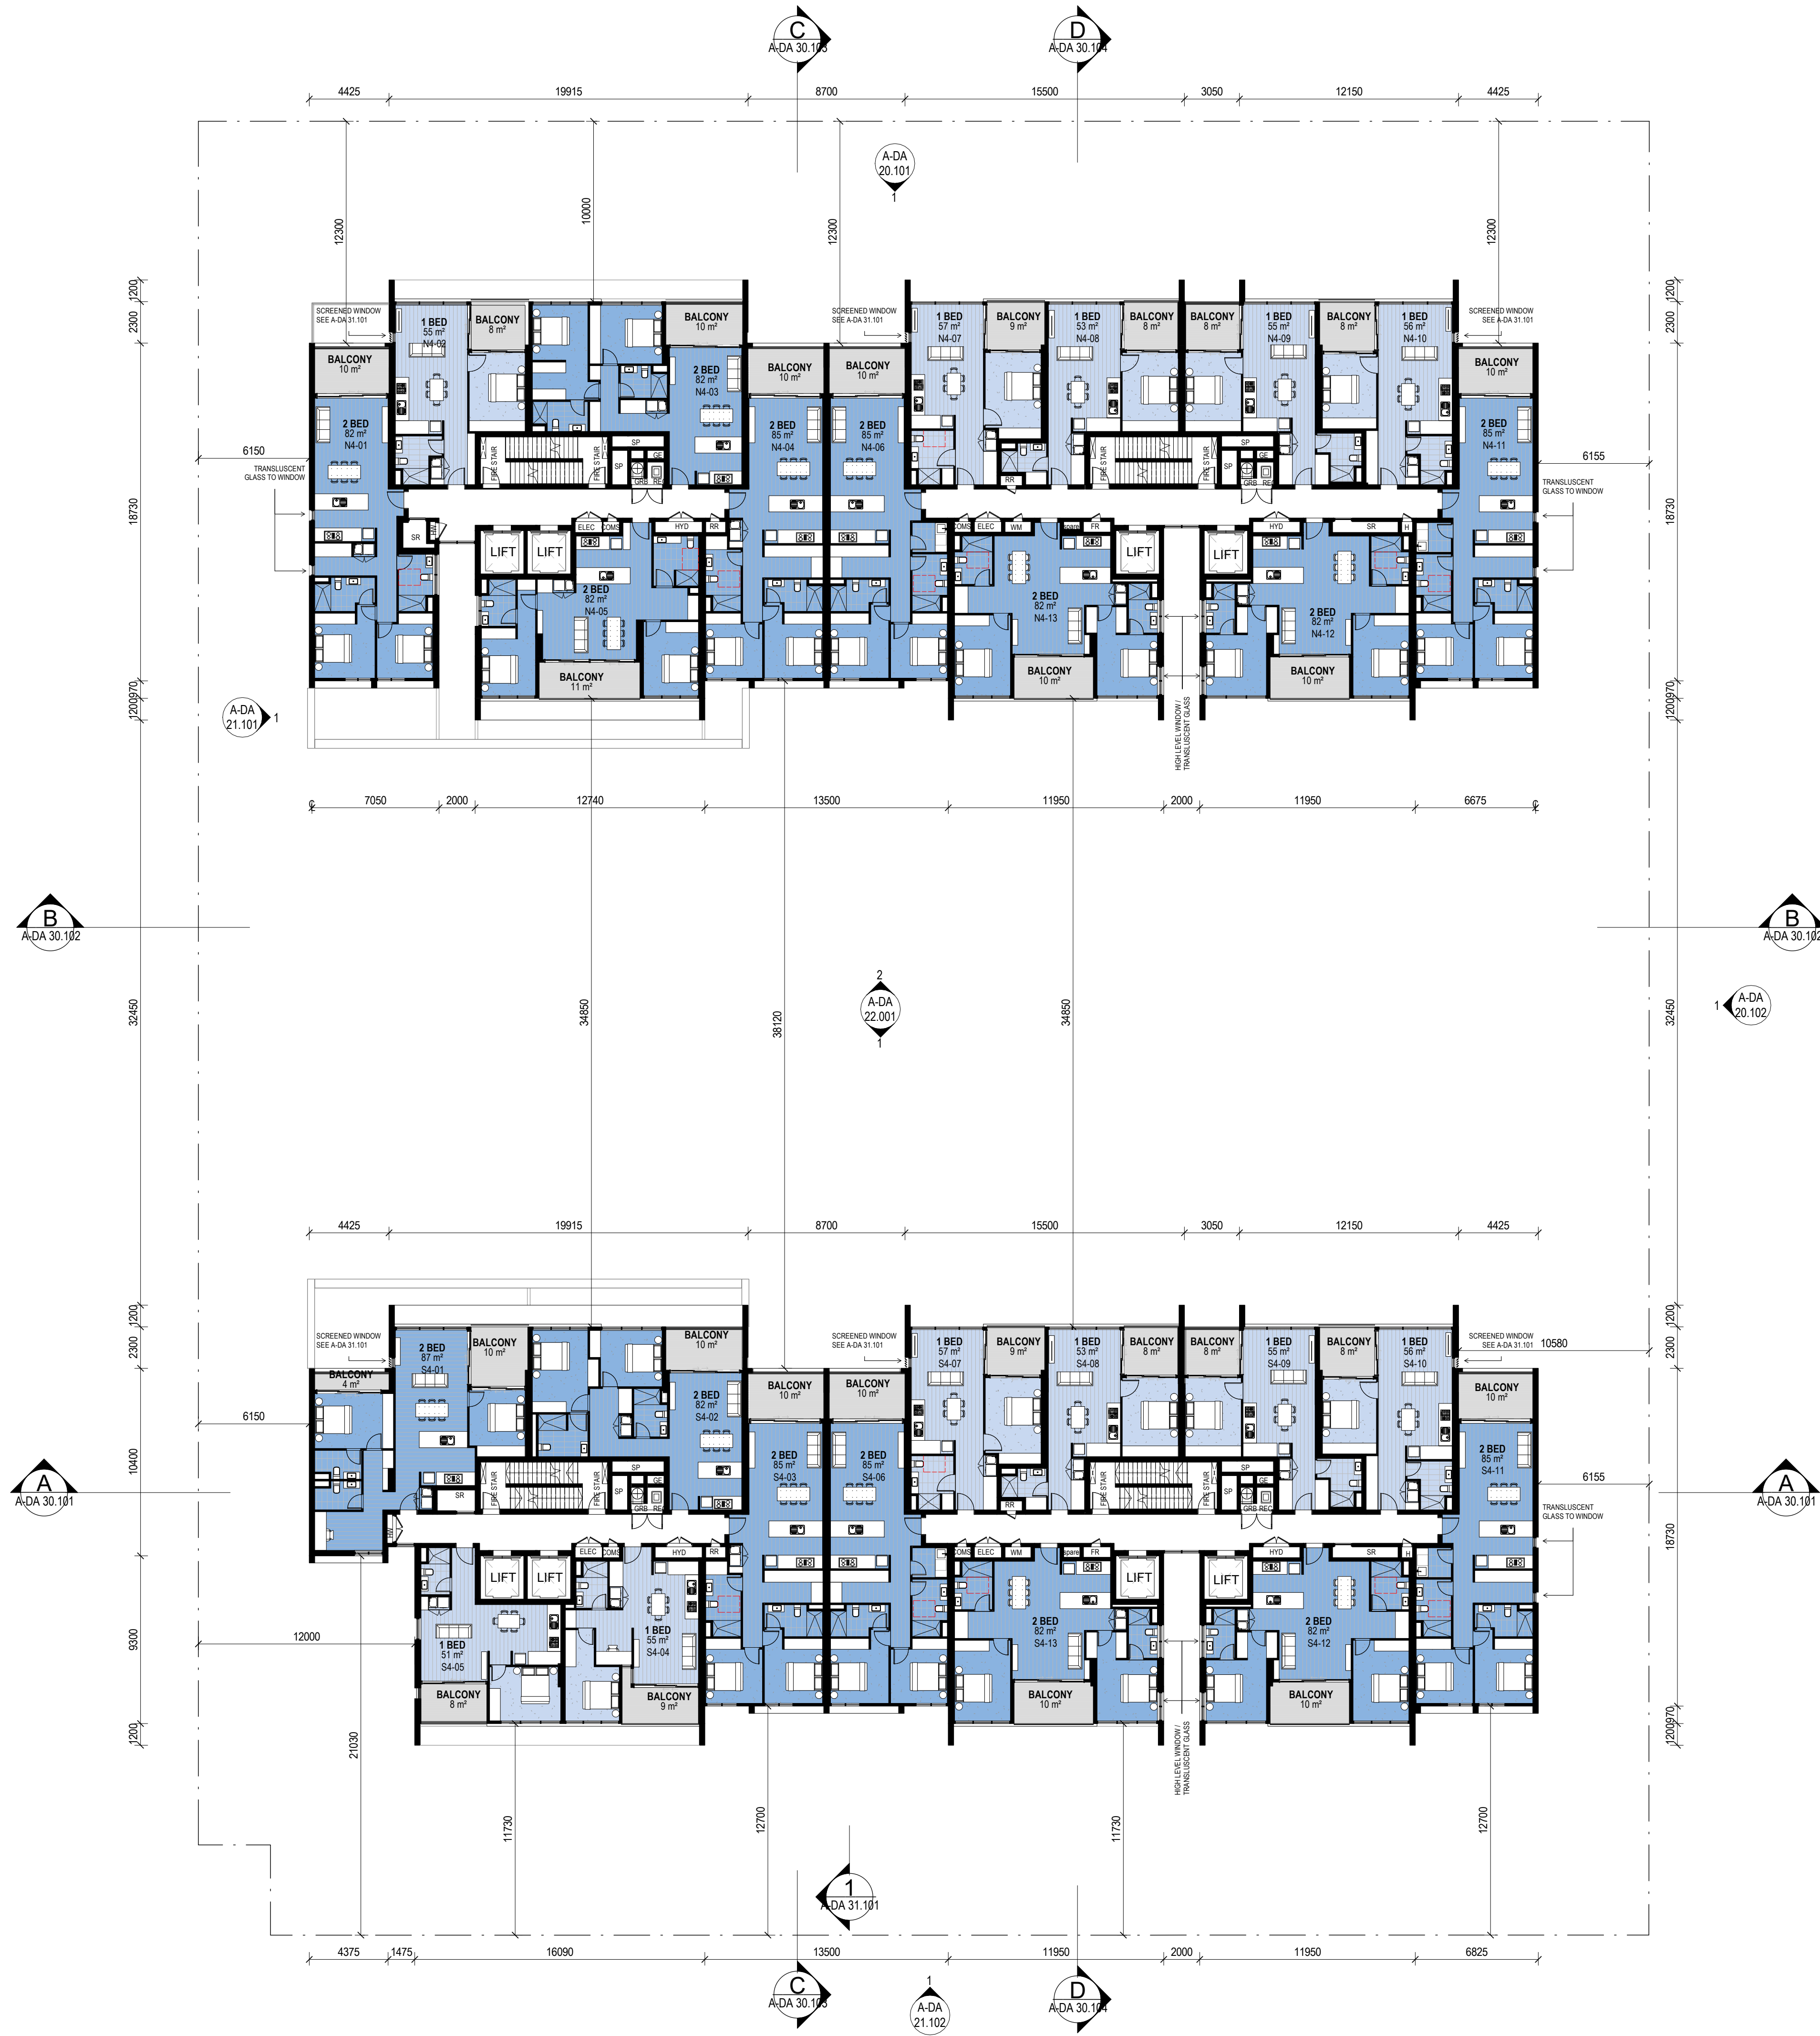


All dimension to be verified on site before producing shop drawings or commencing any work. Do not scale. The copyright of this drawing remains with Warren and Mahoney Architects Ltd.

Revisions

A	13.04.18	DA Submission
B	01.05.18	DA Revision
C	10.10.18	DA Revision
D	28.11.18	DA Revision

Notes

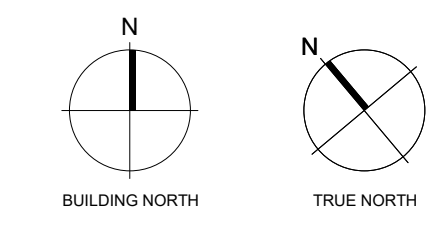

Consultants

VIMG
Project Manager
MECONE
Planner
ROBERT BIRD GROUP
Structural Engineer
WOOD & GRIEVE
Services
TRAFFIX
Traffic Consultant

Client

VIMG

Warren and Mahoney Architects
Australia Pty Ltd

Suite 13.03, Plaza Building
Australia Square, 95 Pitt Street
Sydney, NSW 2000
Australia
Phone + 61 2 8021 9809

Registered Architects and Designers
www.warrenandmahoney.com

Project Title

MACQUARIE PARK

159 - 161 Epping Road,
Macquarie Park

Drawing Title

LEVEL 4

Drawing Status

PRELIMINARY

Drawing Details


Scale	1 : 200@ A1
Date	28.11.18
Job No	7868
Drawn	Author
Checked	Checker

Drawing No

A-DA 10.007

Revision

D

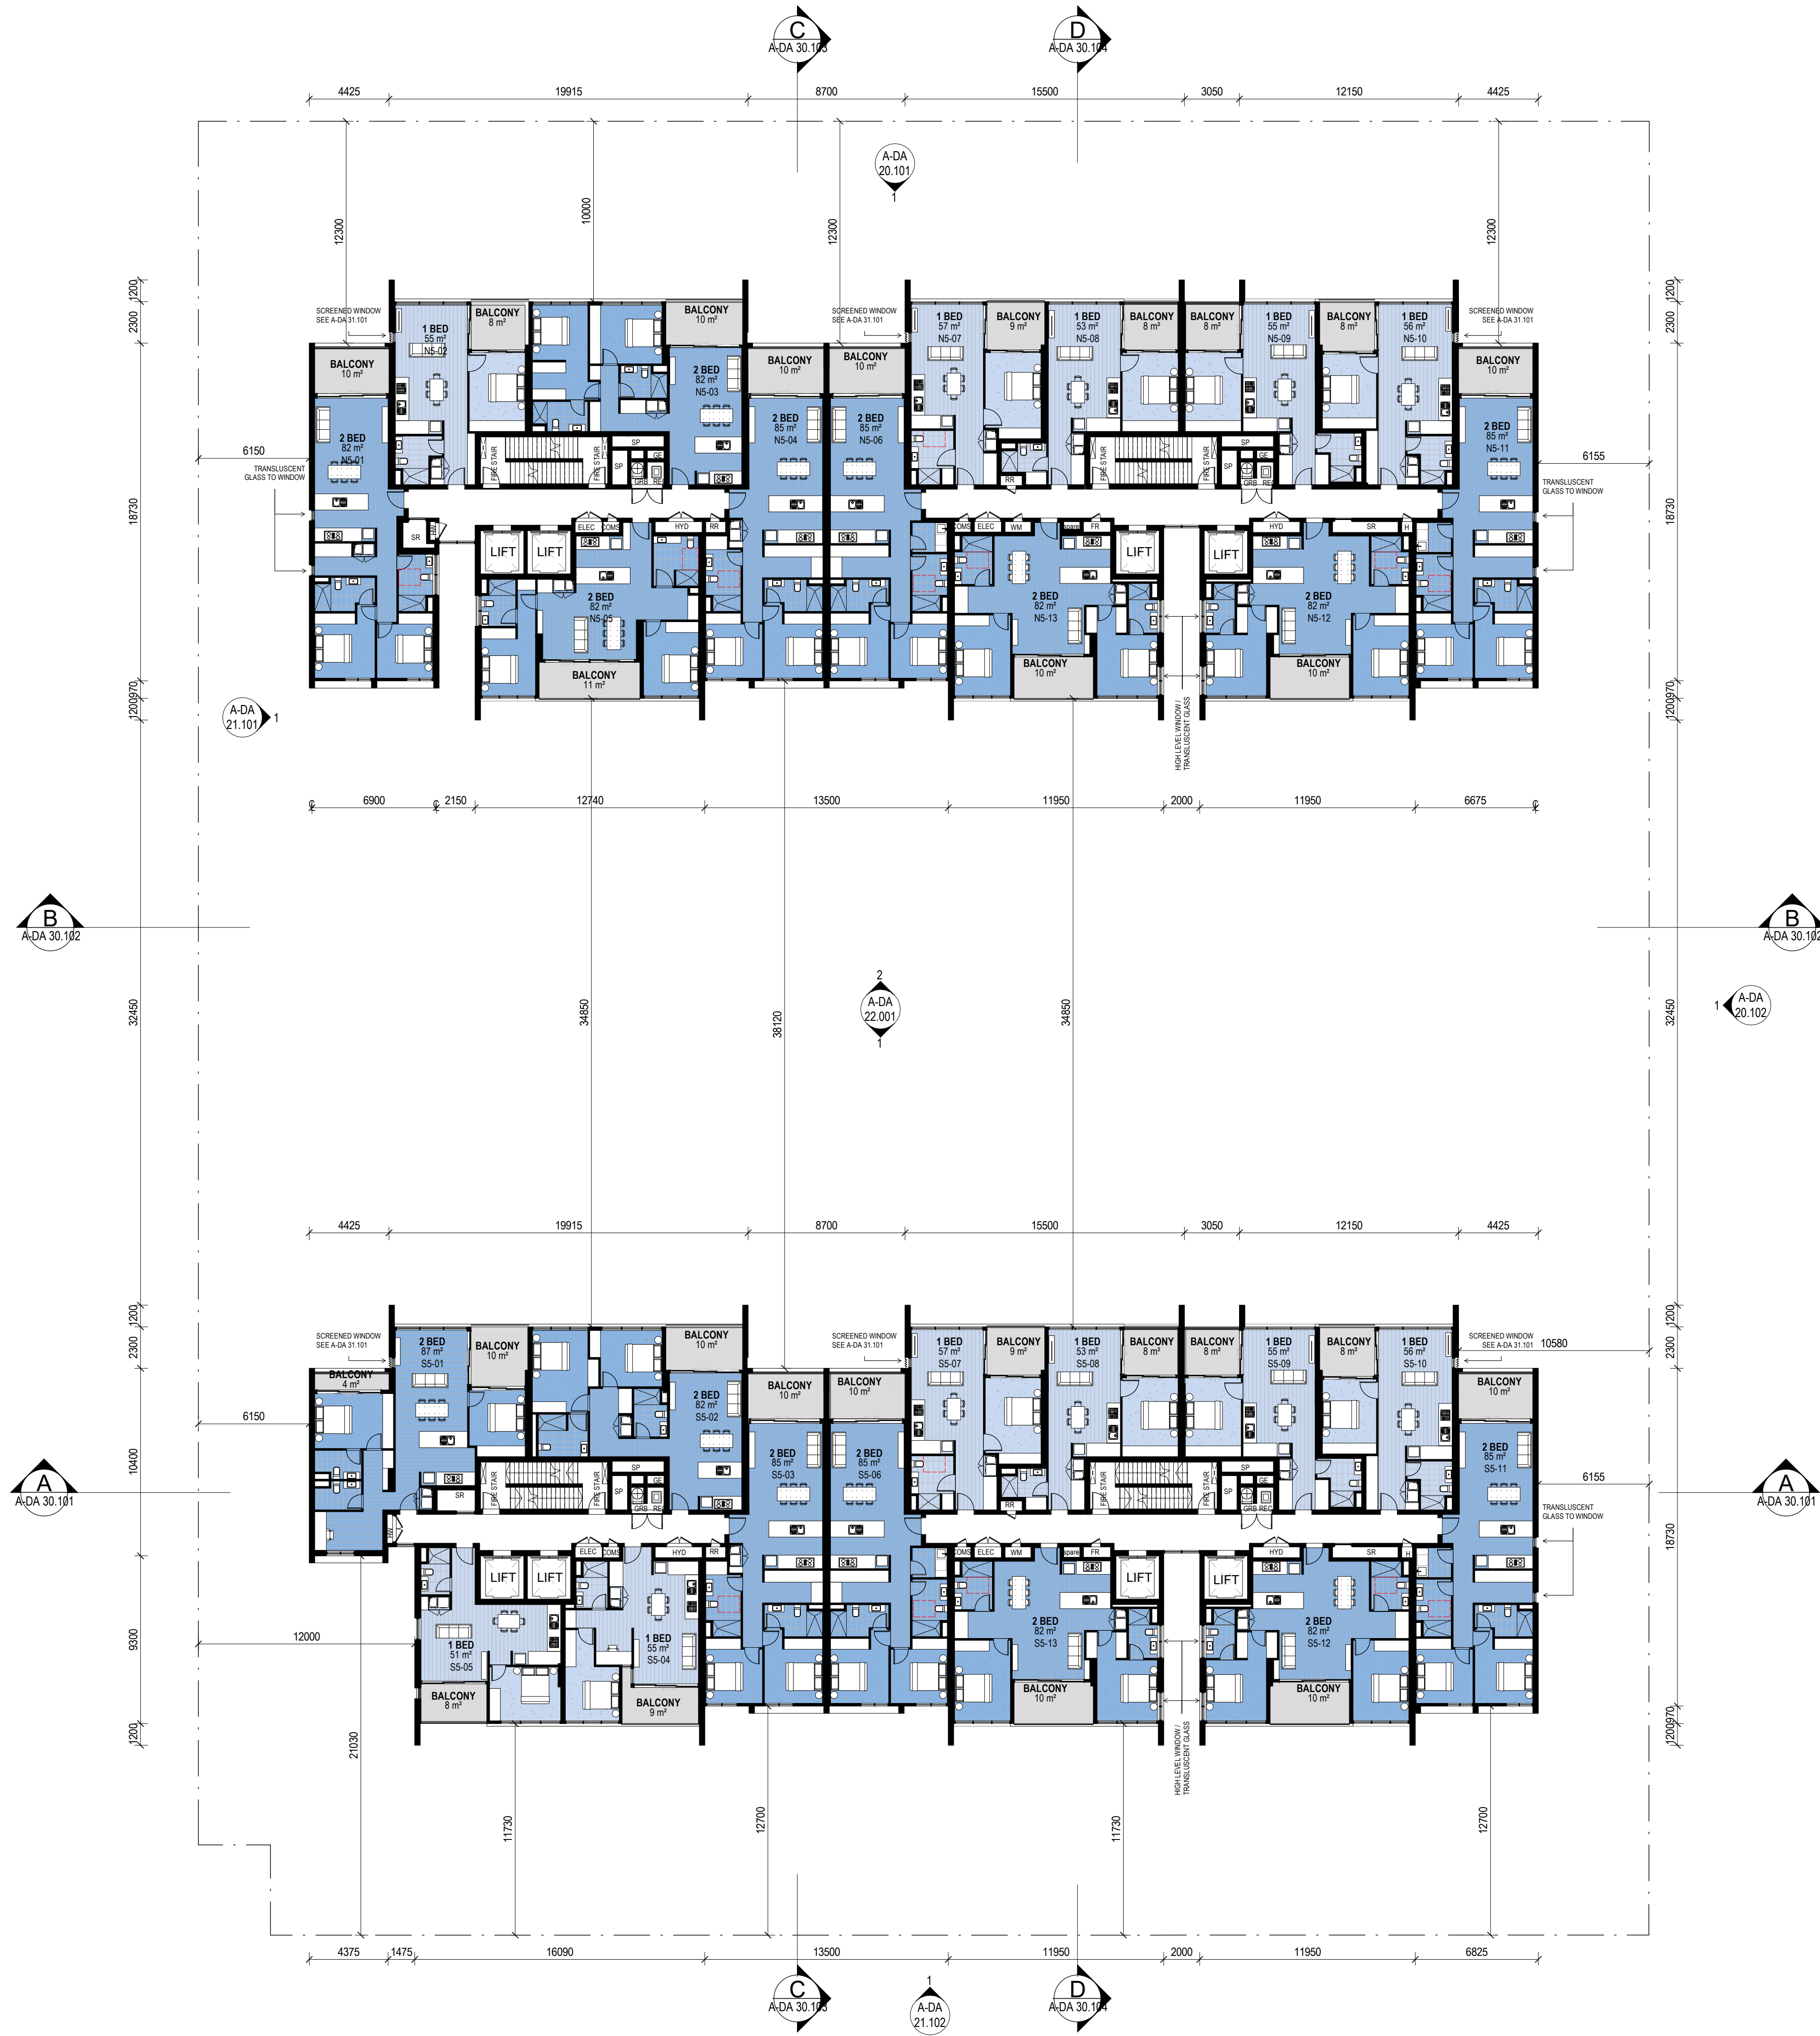


All dimension to be verified on site before producing shop drawings or commencing any work. Do not scale. The copyright of this drawing remains with Warren and Mahoney Architects Ltd.

Revisions

- A 13.04.18 DA Submission
- B 01.05.18 DA Revision
- C 10.10.18 DA Revision
- D 28.11.18 DA Revision

Notes

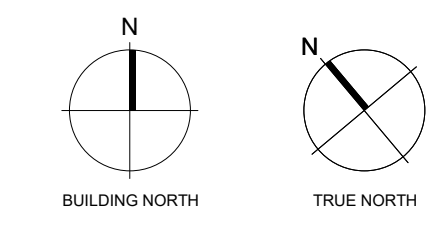

Consultants

- VIMG
Project Manager
- MECONE
Planner
- ROBERT BIRD GROUP
Structural Engineer
- WOOD & GRIEVE
Services
- TRAFFIX
Traffic Consultant

Client

VIMG

Warren and Mahoney Architects
Australia Pty Ltd

Suite 13.03, Plaza Building
Australia Square, 95 Pitt Street
Sydney, NSW 2000
Australia
Phone + 61 2 8021 9809

Registered Architects and Designers
www.warrenandmahoney.com

Project Title

MACQUARIE PARK

159 - 161 Epping Road,
Macquarie Park

Drawing Title

LEVEL 5

Drawing Status

PRELIMINARY

Drawing Details

Scale	1 : 200@ A1
Date	28.11.18
Job No	7868
Drawn	Author
Checked	Checker

Drawing No

A-DA 10.008

Revision

D

Revisions

Notes



VIMG

TRAFFIX
Traffic Consultants

Client

VIMG

Project Title

MAGGI

159 - 161 Epping Road,
Macquarie Park

Drawing Title

LEVEL 6

Drawing Status

PRELIMINARY

Drawing Details

Scale	1 : 200@ A1
Date	28.11.18
Job No	7868
Drawn	Author
Checked	Checker


Drawing No. Revision
A-DA 10.009 (D)

 WARREN AND MAHONEY®

Revisions

A	13.04.18	DA Submission
B	01.05.18	DA Revision
C	10.10.18	DA Revision
D	28.11.18	DA Revision

Notes

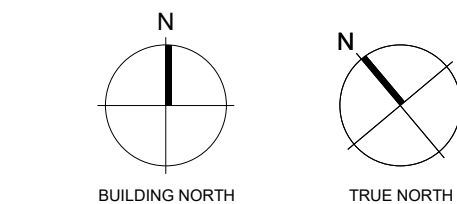

Consultants

VIMG
Project Manager
MECONE
Planner
ROBERT BIRD GROUP
Structural Engineer
WOOD & GRIEVE
Services
TRAFFIX
Traffic Consultant

Client

VIMG

Warren and Mahoney Architects Australia Pty Ltd

Suite 13.03, Plaza Building
Australia Square, 95 Pitt Street
Sydney, NSW 2000
Australia
Phone + 61 2 8021 9809

Registered Architects and Designers
www.warrenandmahoney.com

Project Title

MACQUARIE PARK

159 - 161 Epping Road,
Macquarie Park

Drawing Title

LEVEL 7

Drawing Status

PRELIMINARY

Drawing Details


Scale 1 : 200@ A1
Date 28.11.18
Job No 7868
Drawn Author
Checked Checker

Drawing No

A-DA 10.010

Revision

D

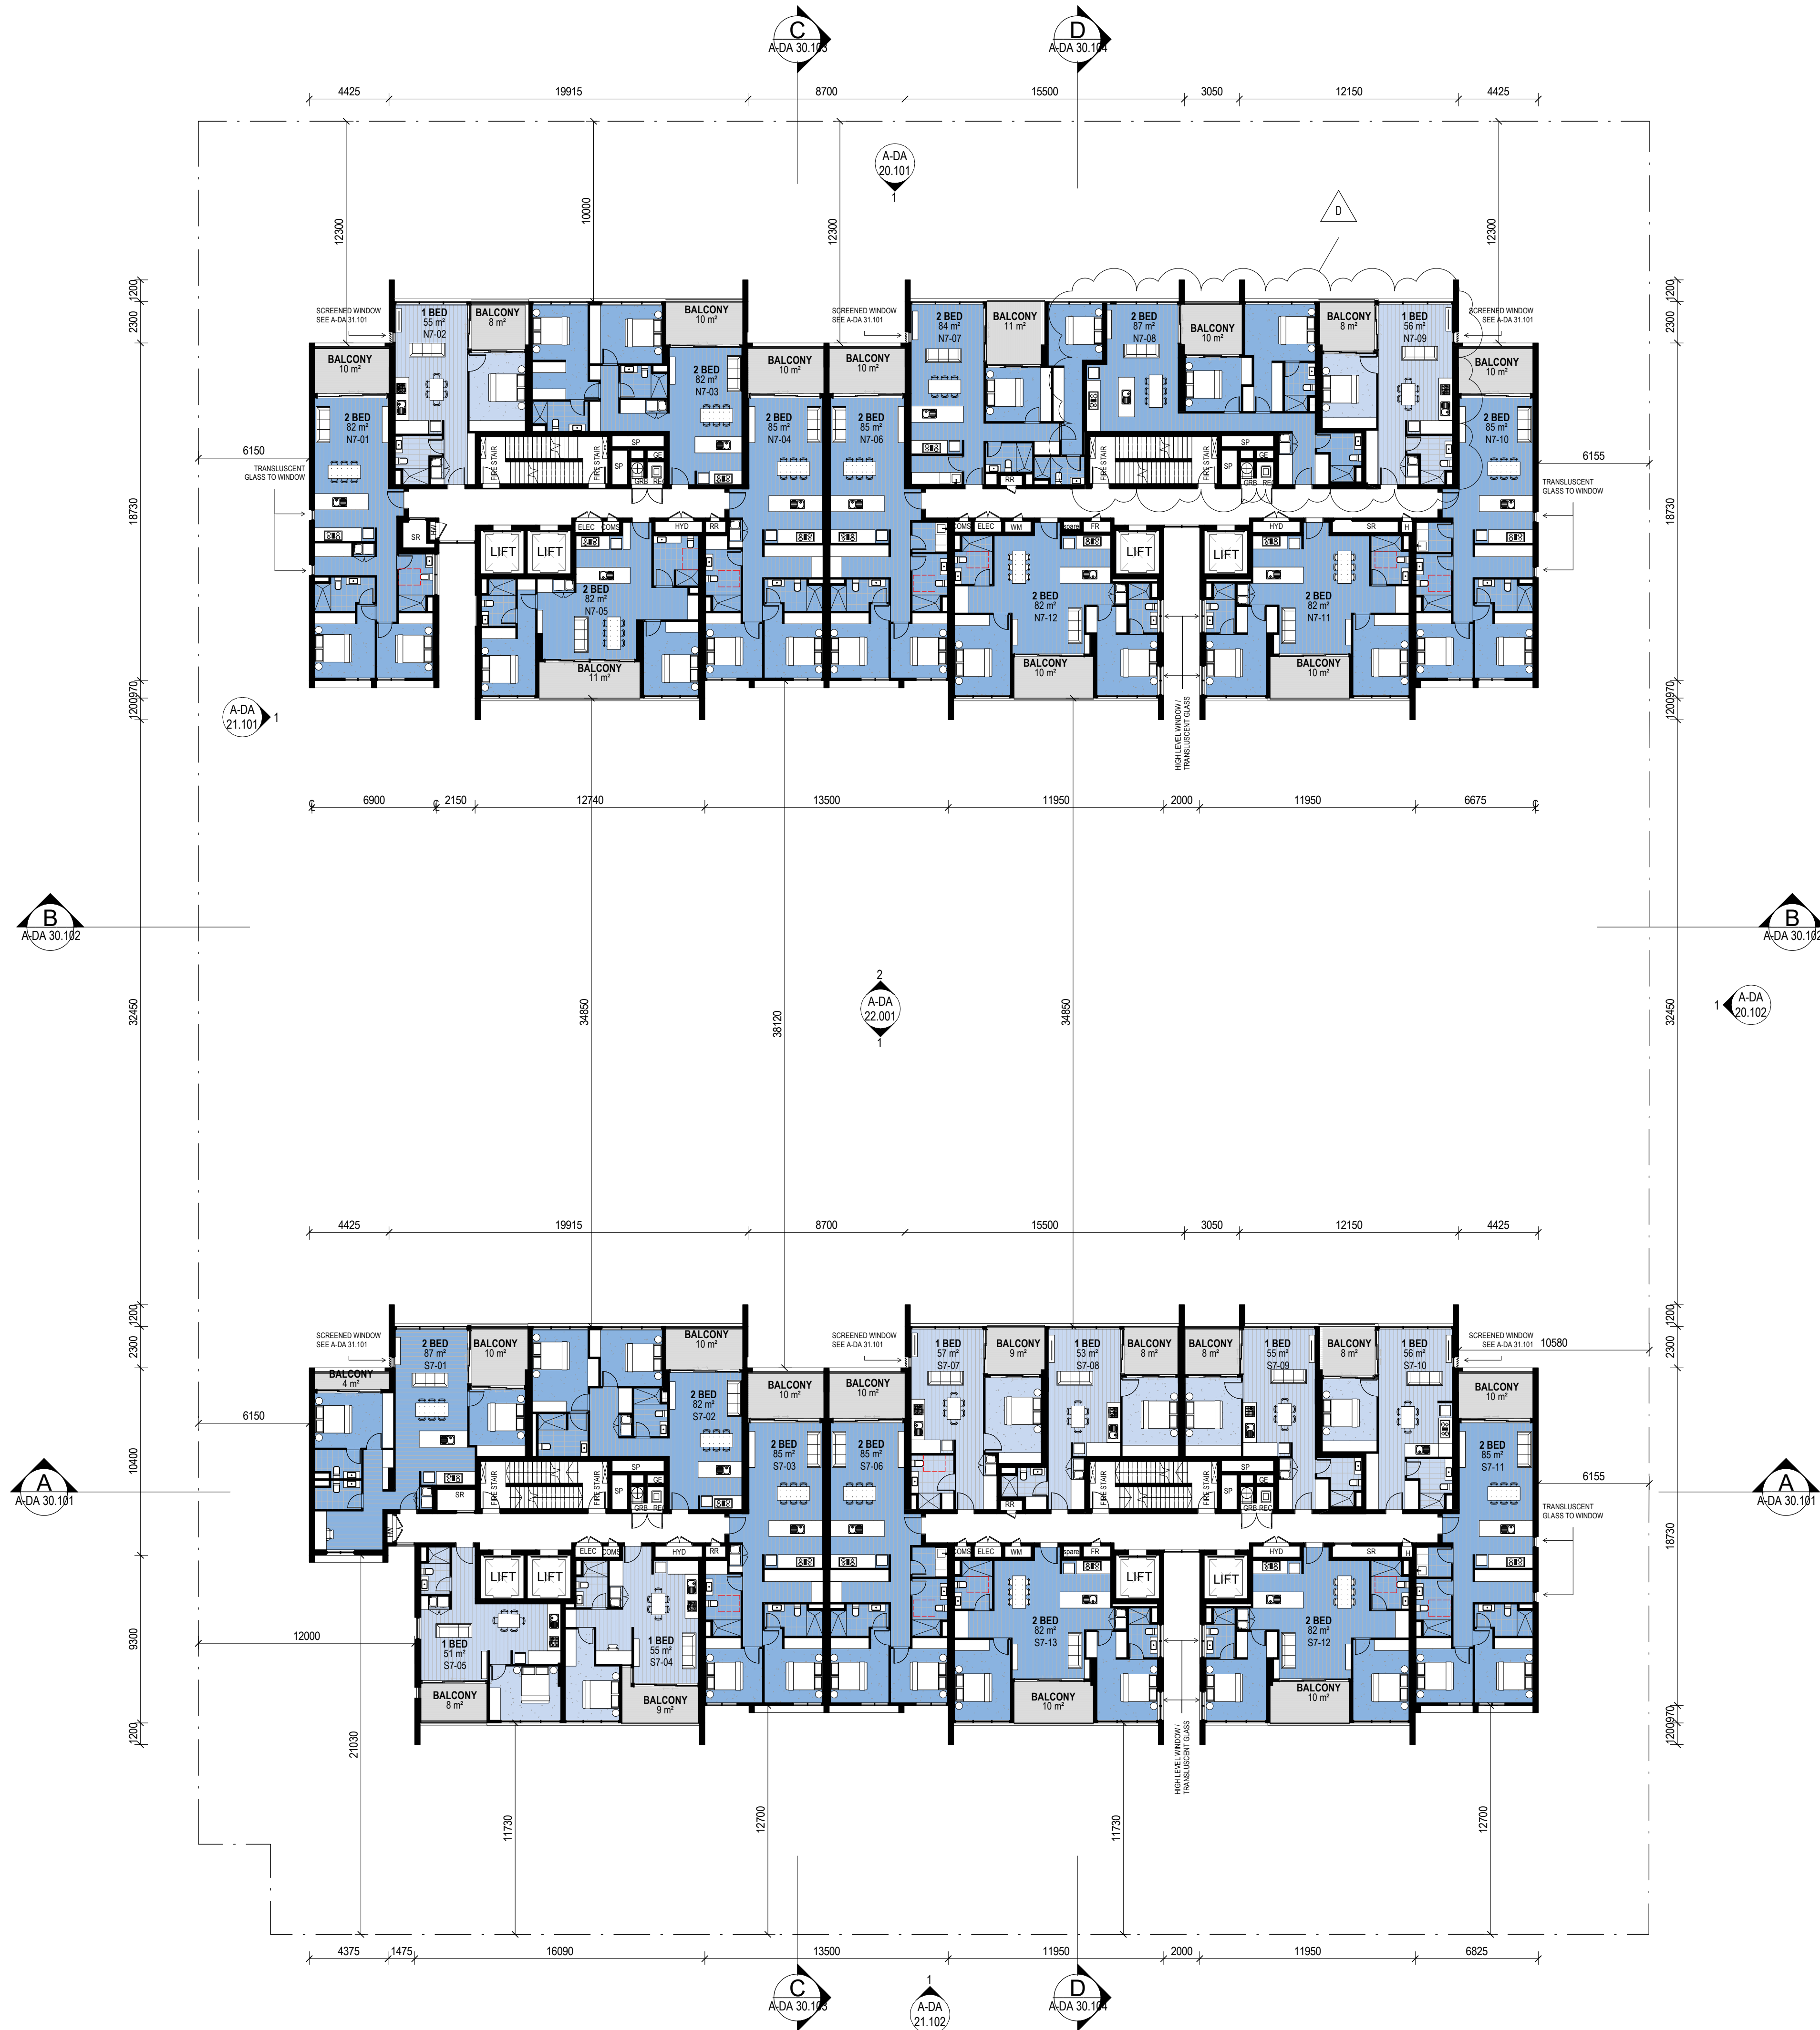


All dimension to be verified on site before producing shop drawings or commencing any work. Do not scale. The copyright of this drawing remains with Warren and Mahoney Architects Ltd.

Revisions

- A 13.04.18 DA Submission
B 01.05.18 DA Revision
C 10.10.18 DA Revision
D 28.11.18 DA Revision

Notes

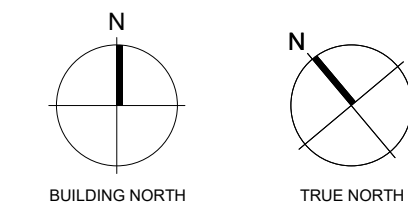

Consultants

- VIMG
Project Manager
MECONE
Planner
ROBERT BIRD GROUP
Structural Engineer
WOOD & GRIEVE
Services
TRAFFIX
Traffic Consultant

Client

VIMG

Warren and Mahoney Architects
Australia Pty Ltd

Suite 13.03, Plaza Building
Australia Square, 95 Pitt Street
Sydney, NSW 2000
Australia
Phone + 61 2 8021 9809

Registered Architects and Designers
www.warrenandmahoney.com

Project Title

MACQUARIE PARK

159 - 161 Epping Road,
Macquarie Park

Drawing Title

LEVEL 8

Drawing Status

PRELIMINARY

Drawing Details


Scale 1 : 200@ A1
Date 28.11.18
Job No 7868
Drawn Author
Checked Checker


Drawing No

A-DA 10.011

Revision

D

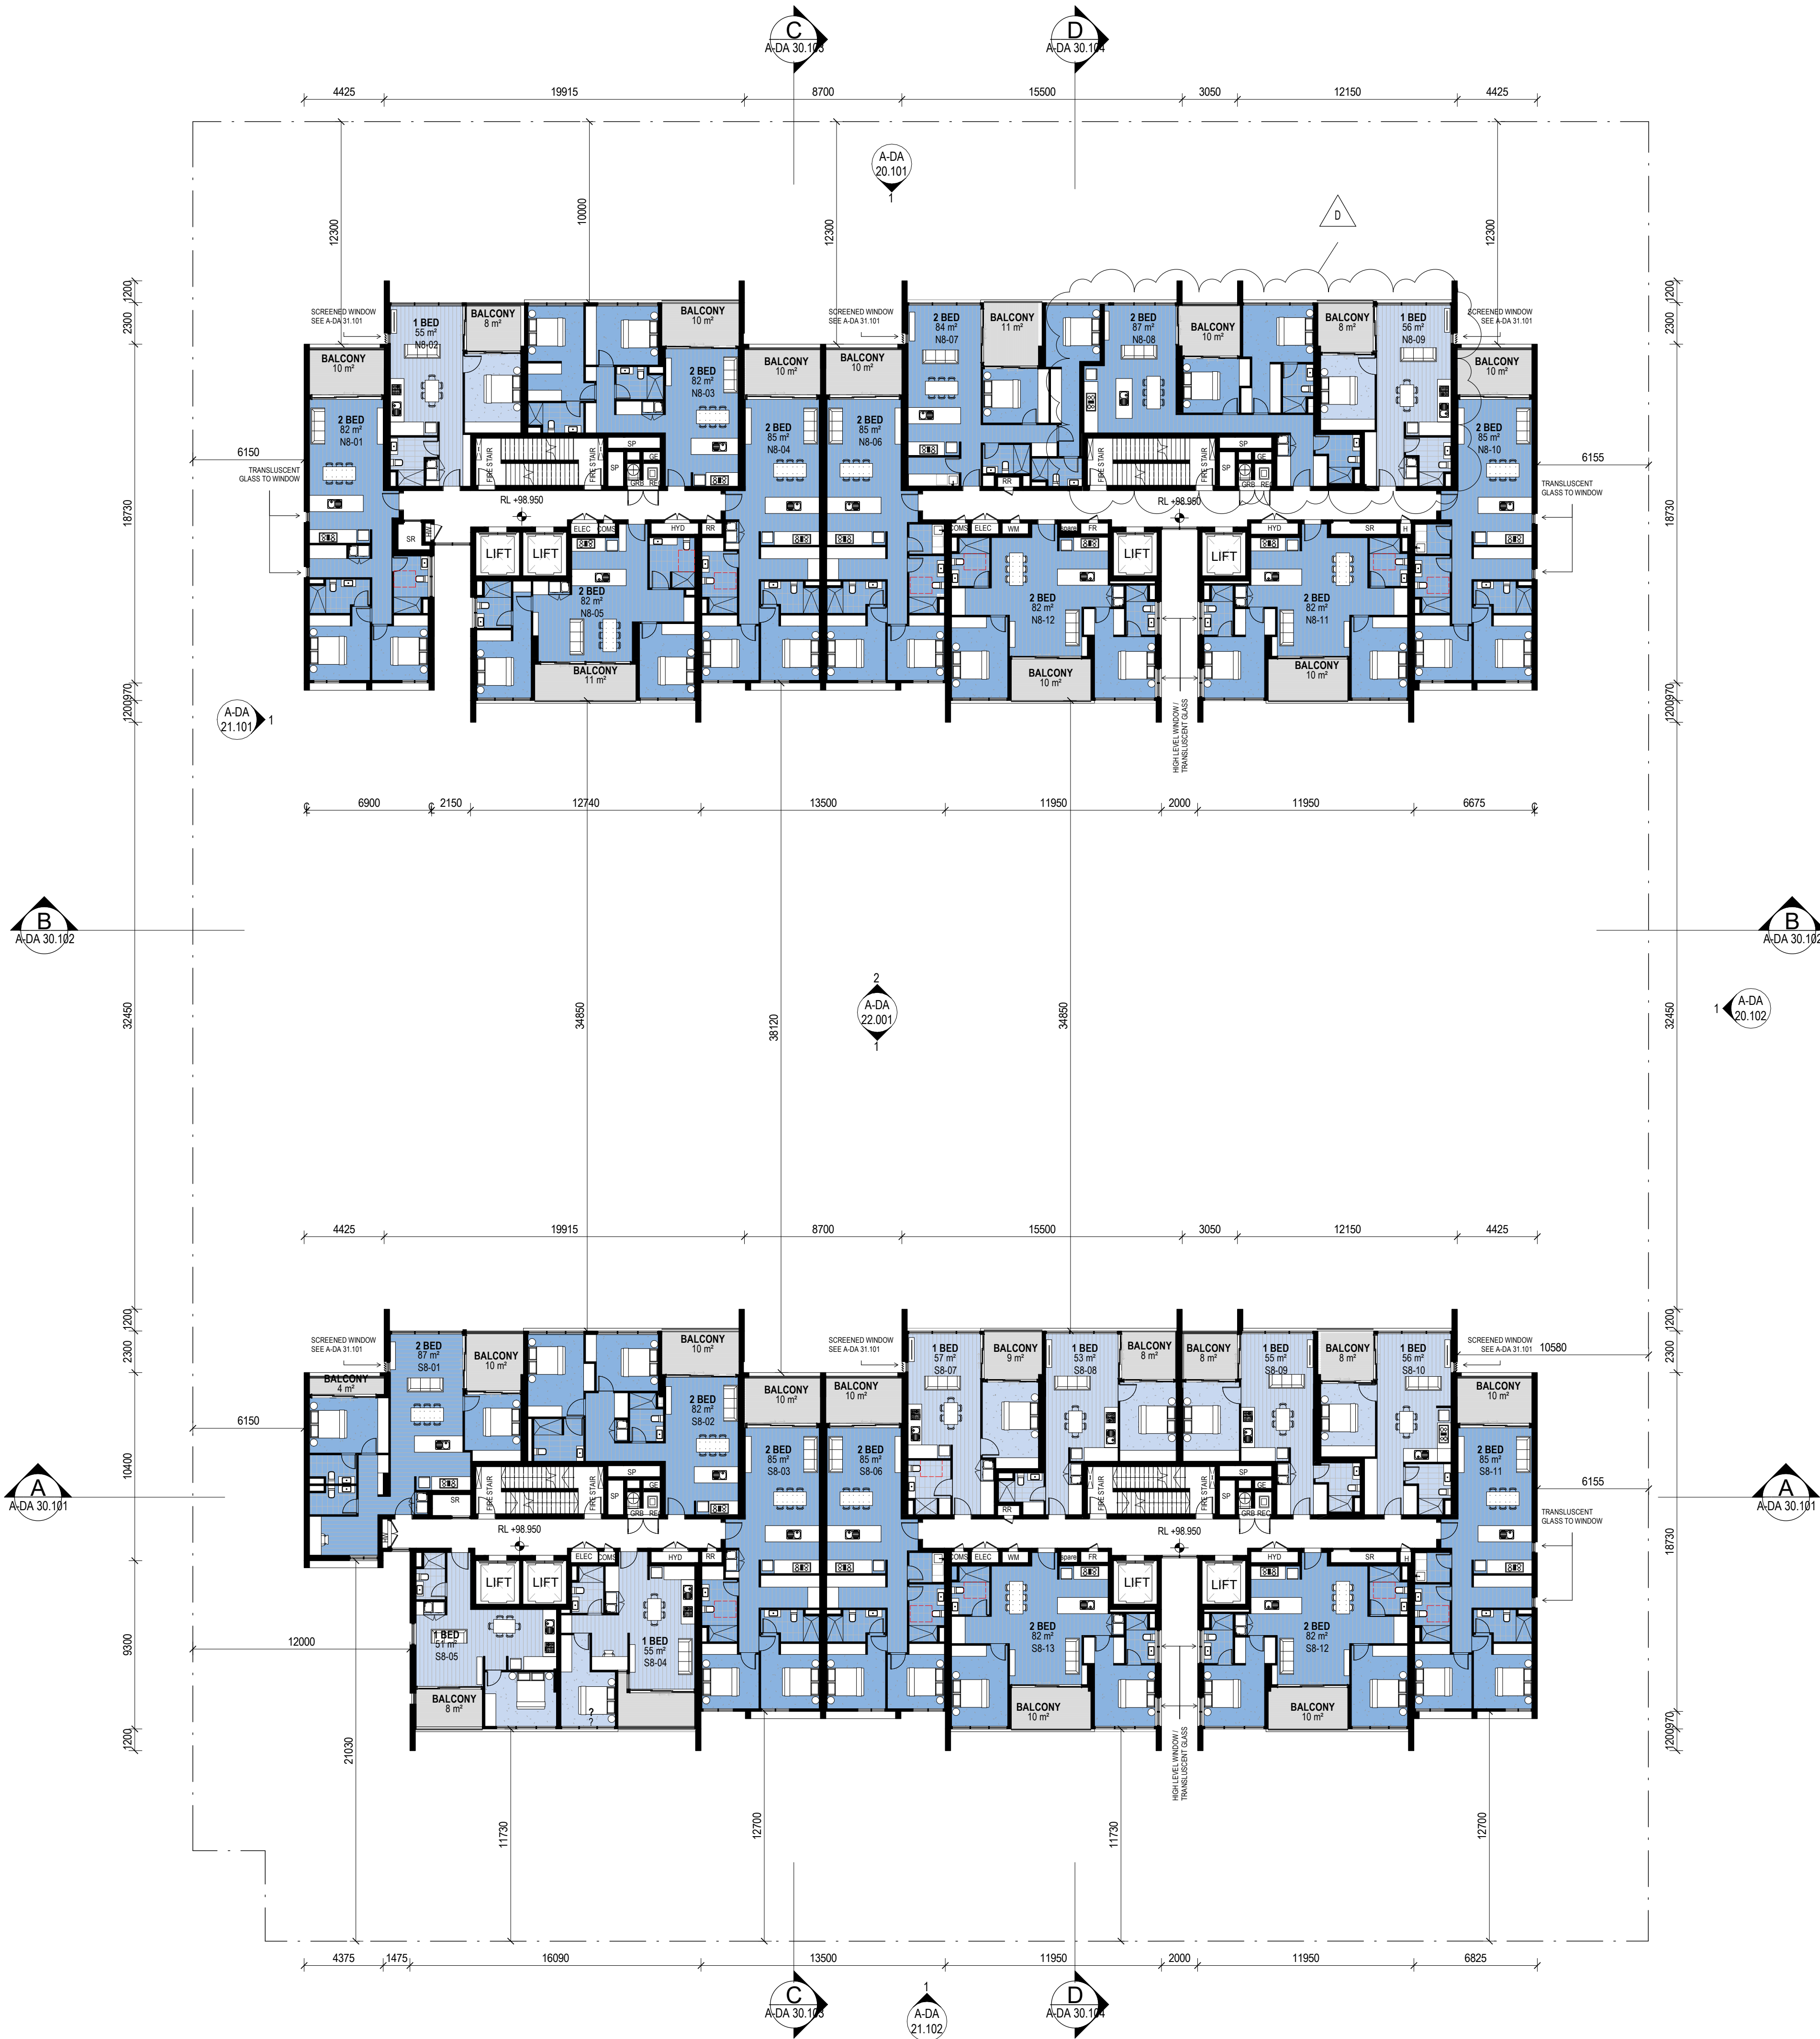

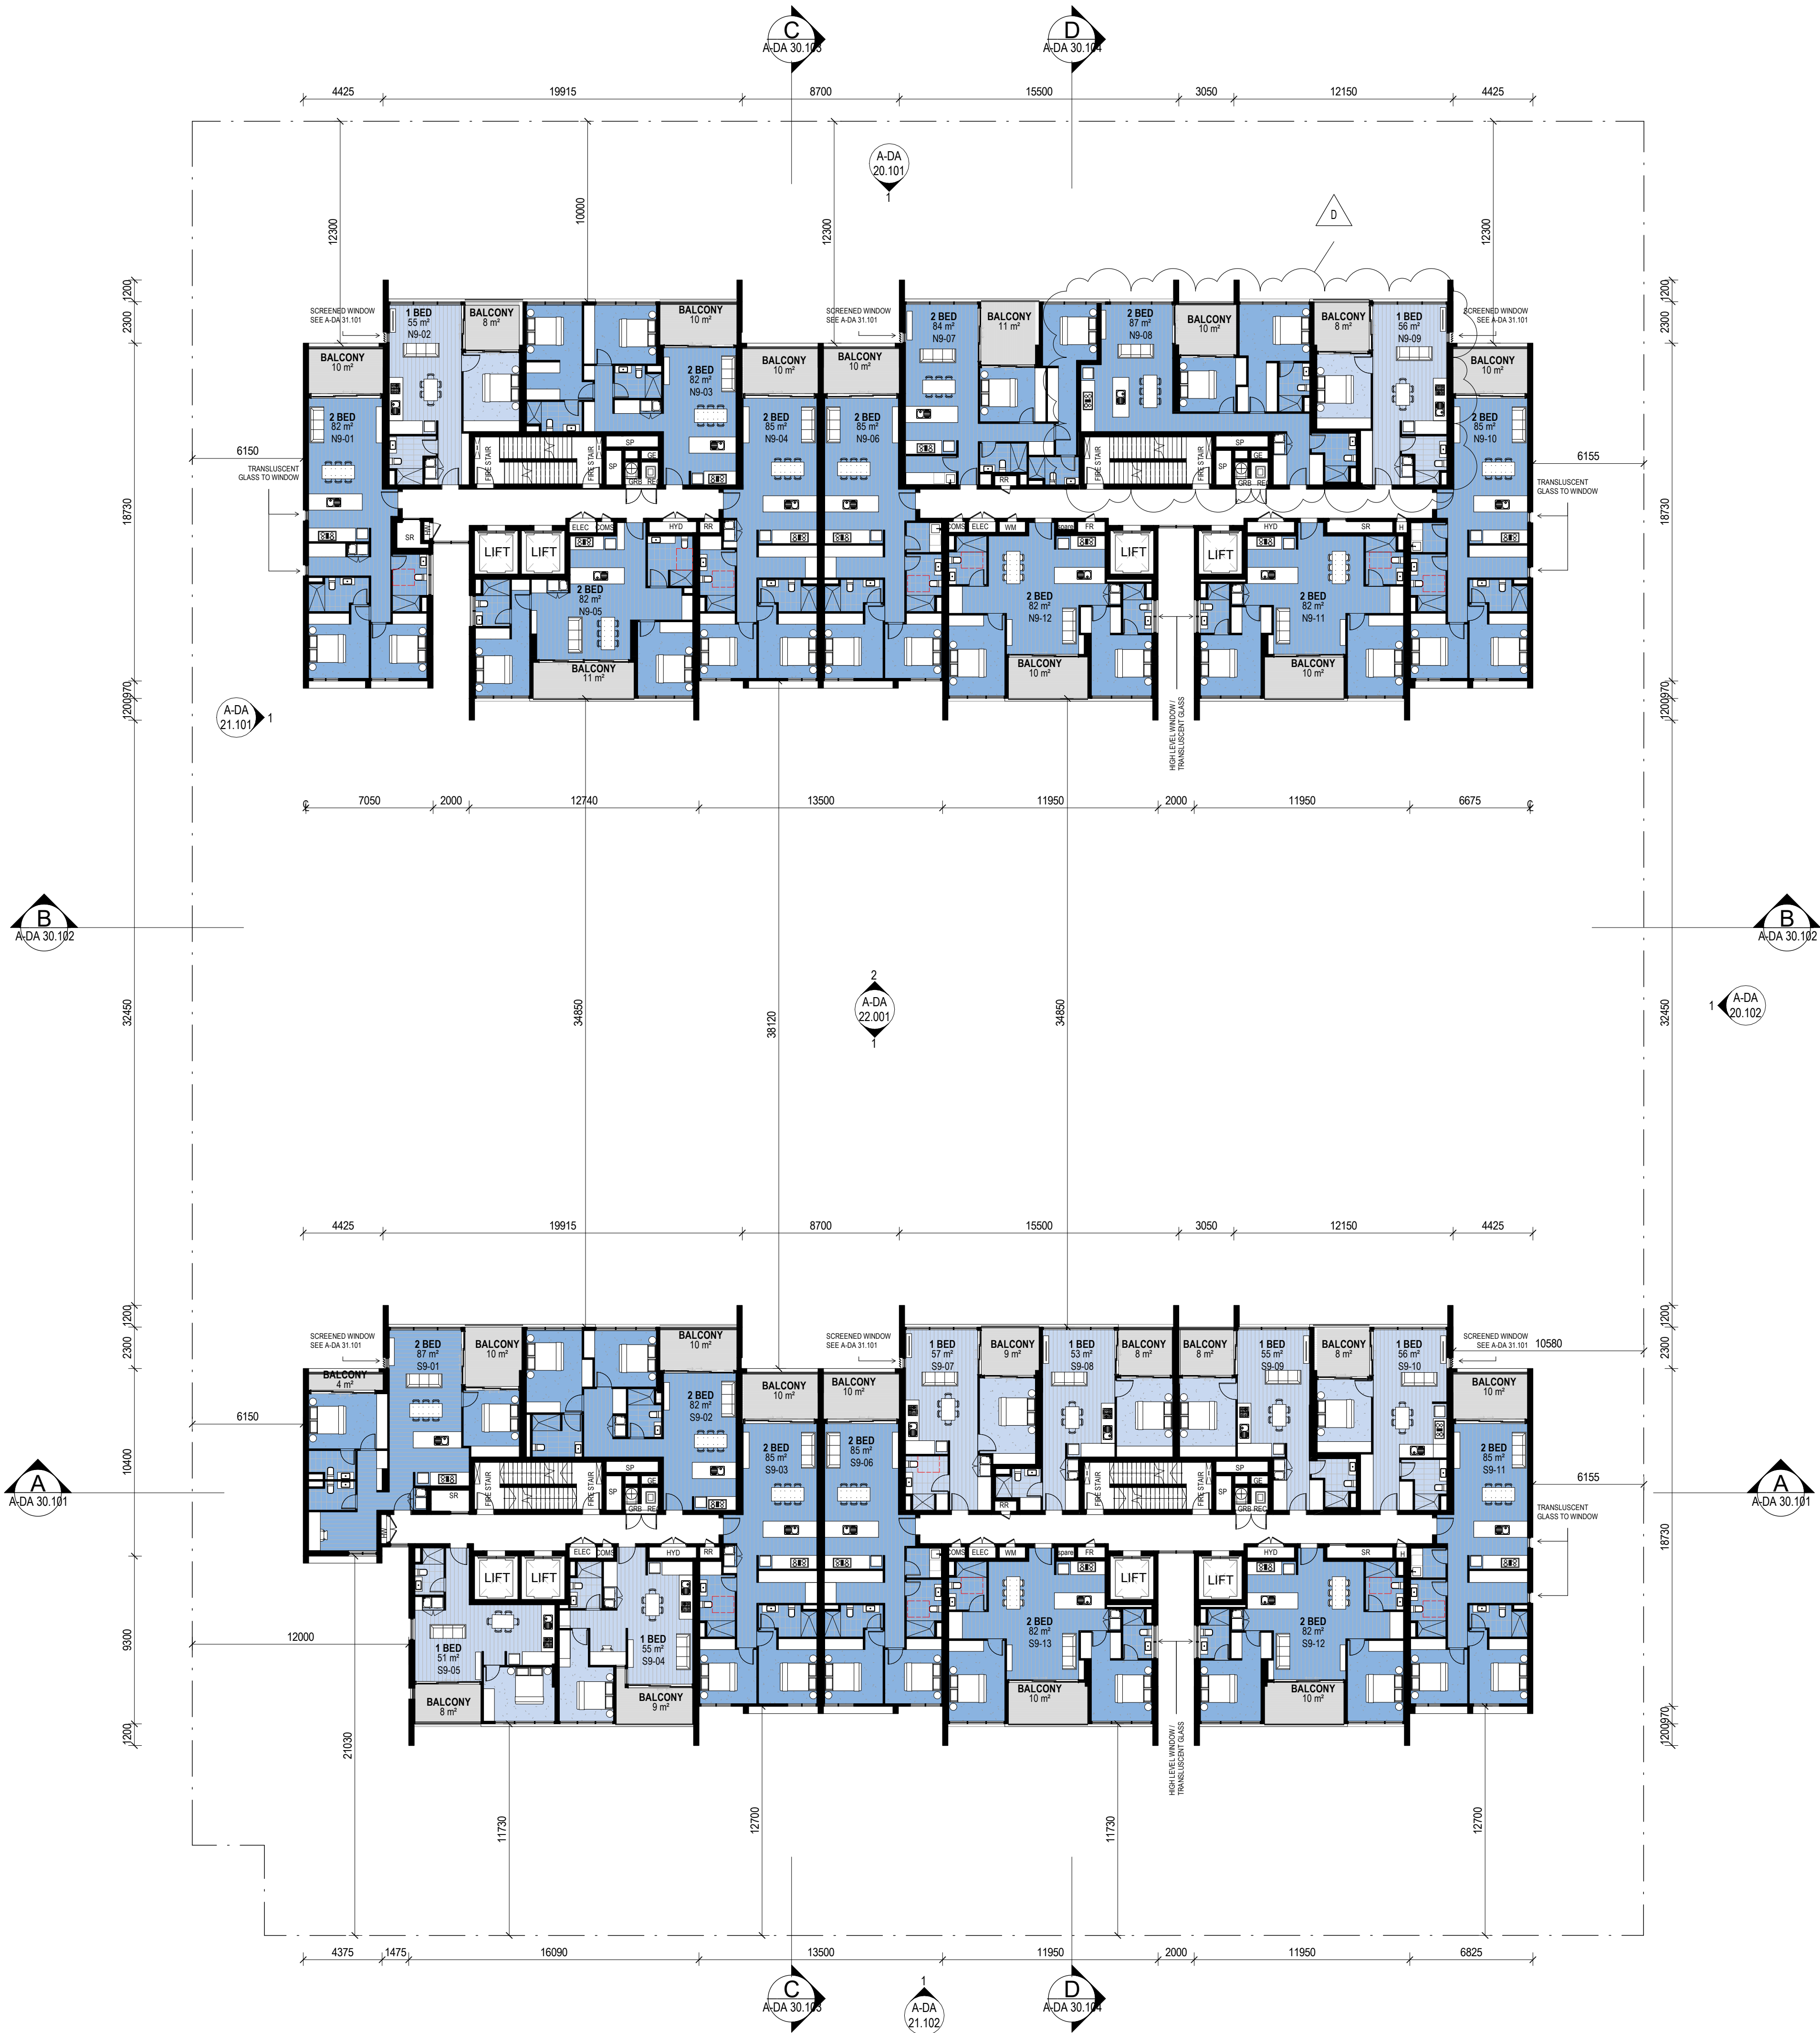

All dimension to be verified on site before producing shop drawings or commencing any work. Do not scale. The copyright of this drawing remains with Warren and Mahoney Architects Ltd.

Revisions

A	13.04.18	DA Submission
B	01.05.18	DA Revision
C	10.10.18	DA Revision
D	28.11.18	DA Revision

Notes

—

Consultants

VIMG
Project Manager

MECONE
Planner

ROBERT BIRD GROUP
Structural Engineer

WOOD & GRIEVE
Services

TRAFFIX
Traffic Consultant

Client

—

VIMG

Warren and Mahoney Architects

Australia Pty Ltd

Suite 13.03, Plaza Building
Australia Square, 95 Pitt Street
Sydney, NSW 2000
Australia

Phone + 61 2 8021 9809

Registered Architects and Designers
www.warrenandmahoney.com

Project Title

MACQUARIE PARK

159 - 161 Epping Road,
Macquarie Park

Drawing Title

LEVEL 9

Drawing Status

PRELIMINARY

Drawing Details

Scale 1 : 200@ A1
Date 28.11.18
Job No 7868
Drawn Author
Checked Checker


Drawing No

A-DA 10.012

Revision

D

WARREN AND MAHONEY®

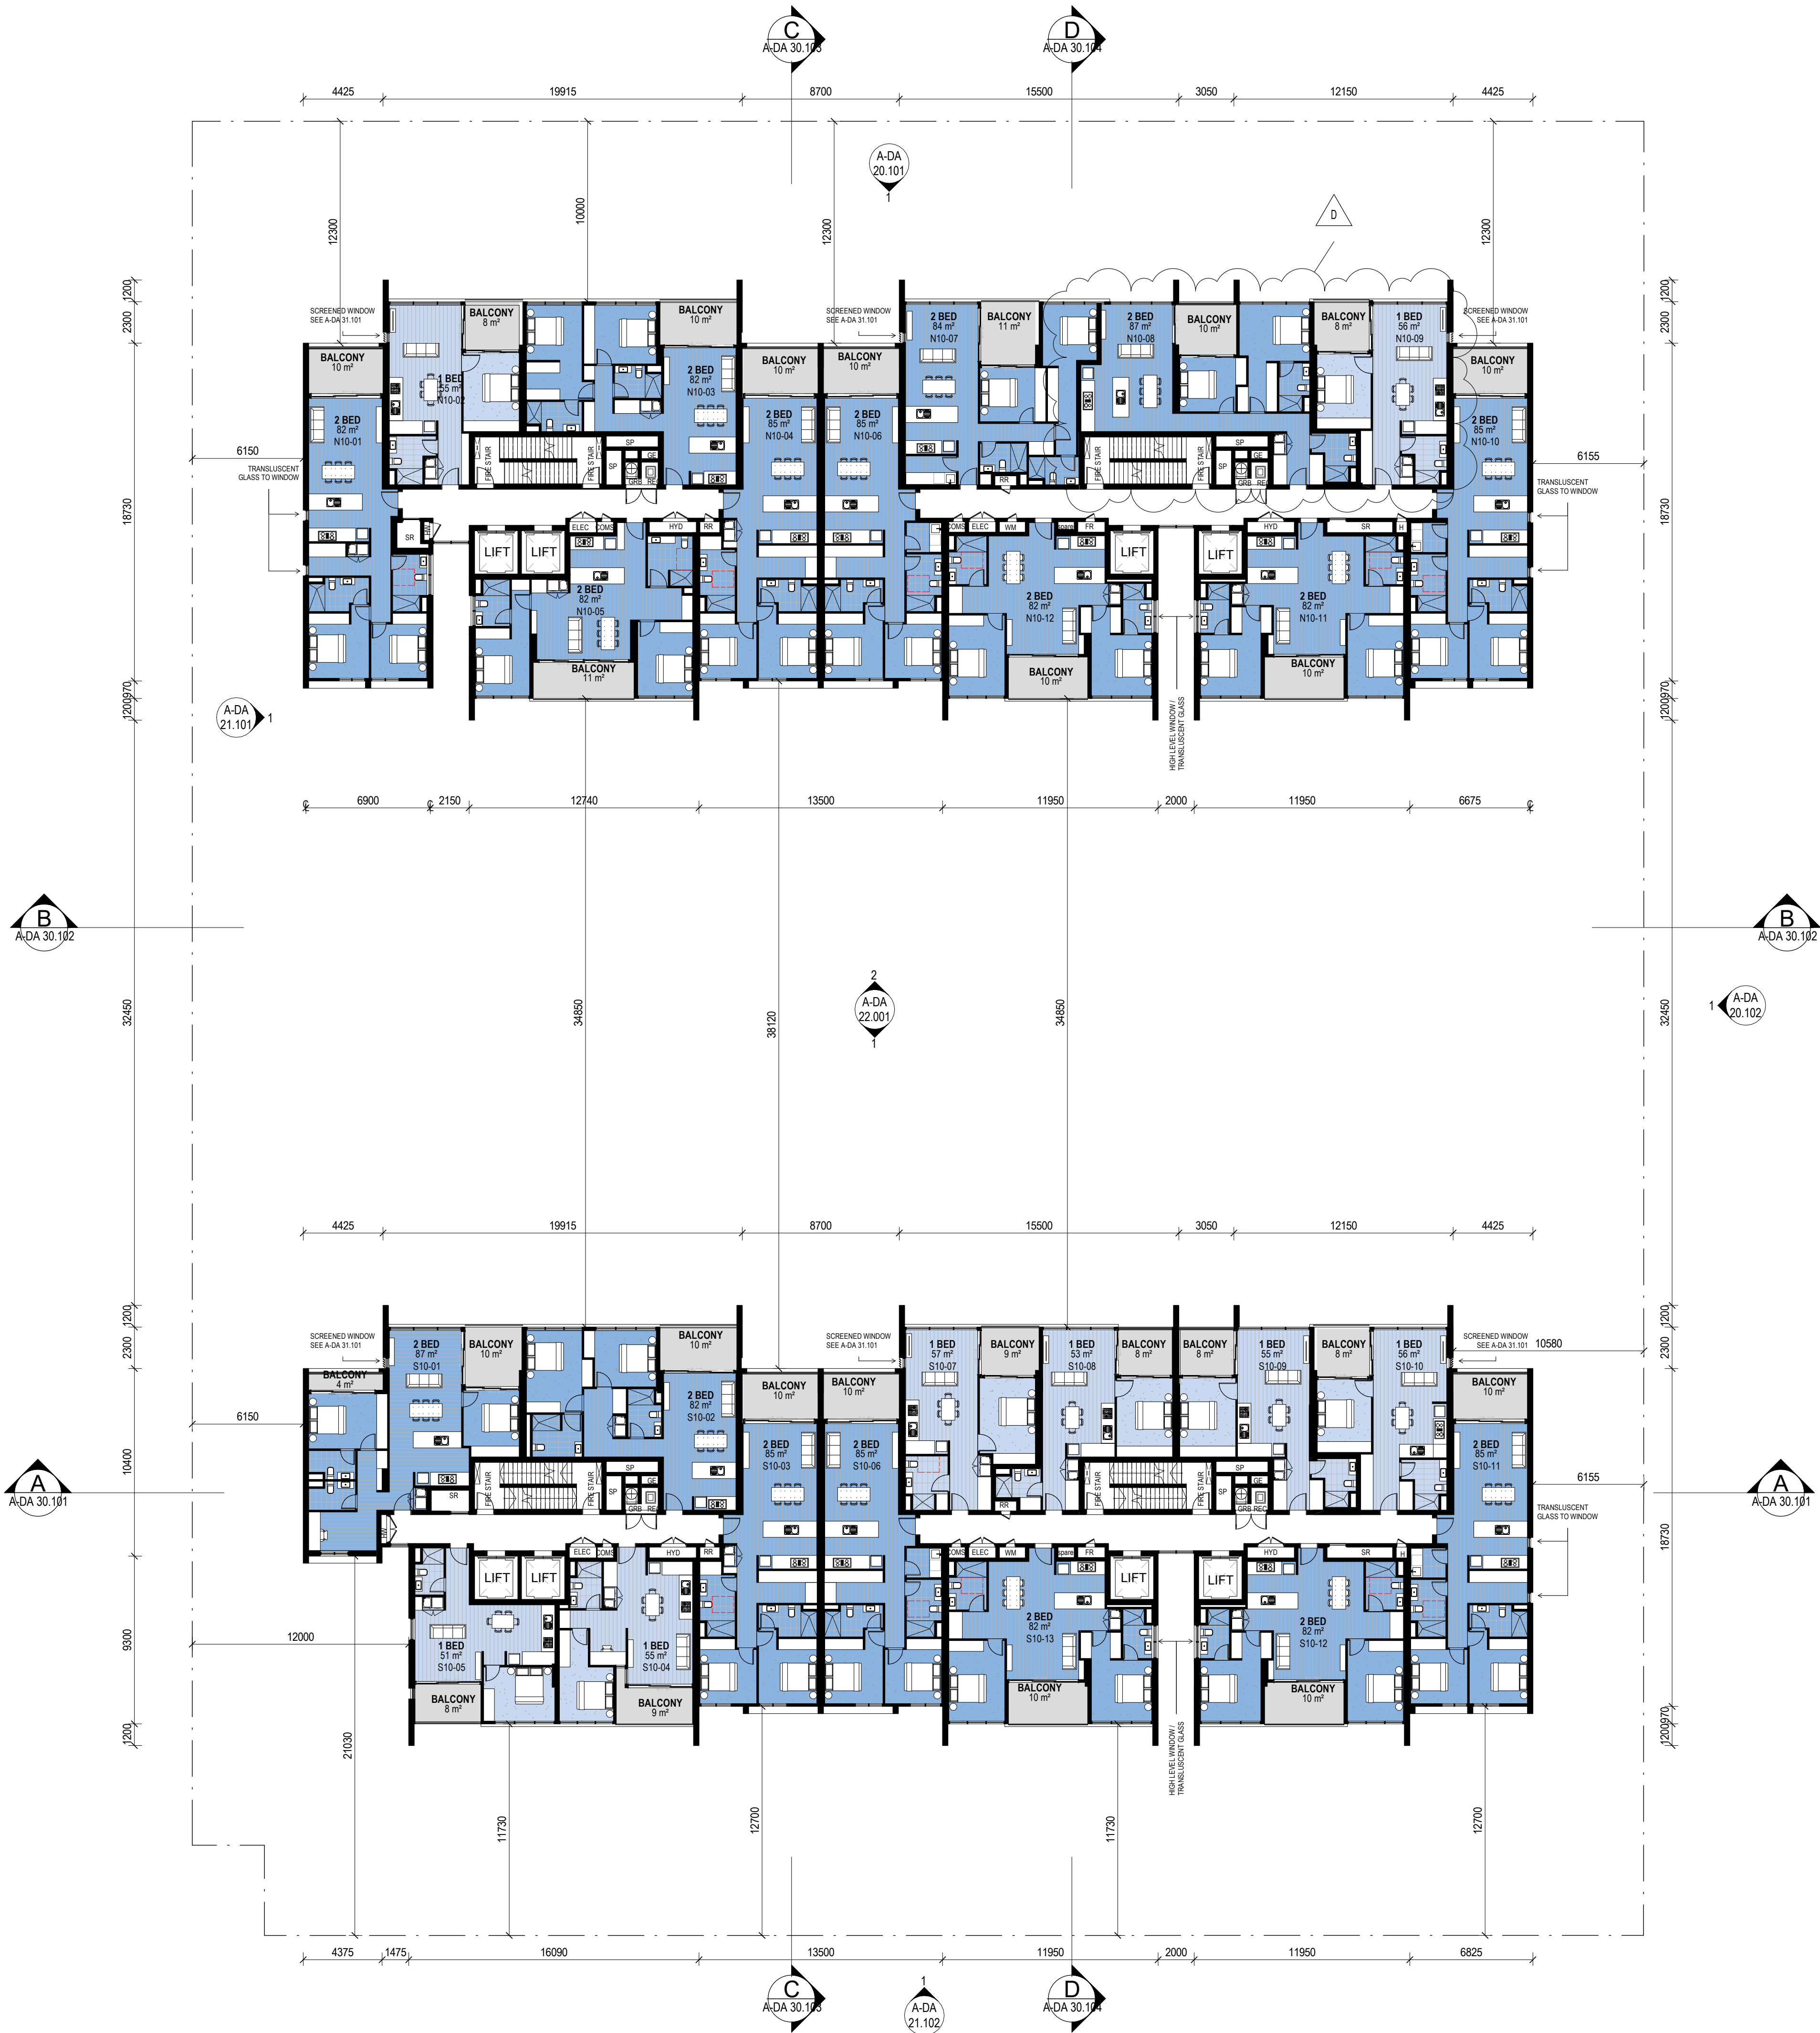


All dimension to be verified on site before producing shop drawings or commencing any work. Do not scale. The copyright of this drawing remains with Warren and Mahoney Architects Ltd.

Revisions

A	13.04.18	DA Submission
B	01.05.18	DA Revision
C	10.10.18	DA Revision
D	28.11.18	DA Revision

Notes

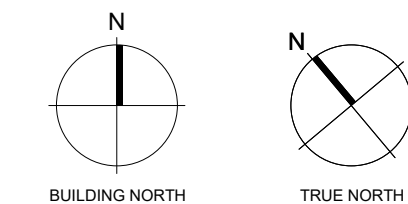

Consultants

VIMG
Project Manager
MECONE
Planner
ROBERT BIRD GROUP
Structural Engineer
WOOD & GRIEVE
Services
TRAFFIX
Traffic Consultant

Client

VIMG

Warren and Mahoney Architects Australia Pty Ltd

Suite 13.03, Plaza Building
Australia Square, 95 Pitt Street
Sydney, NSW 2000
Australia
Phone + 61 2 8021 9809

Registered Architects and Designers
www.warrenandmahoney.com

Project Title

MACQUARIE PARK

159 - 161 Epping Road,
Macquarie Park

Drawing Title

LEVEL 10

Drawing Status

PRELIMINARY

Drawing Details


Scale 1 : 200@ A1
Date 28.11.18
Job No 7868
Drawn Author
Checked Checker

Drawing No

A-DA 10.013

Revision

D

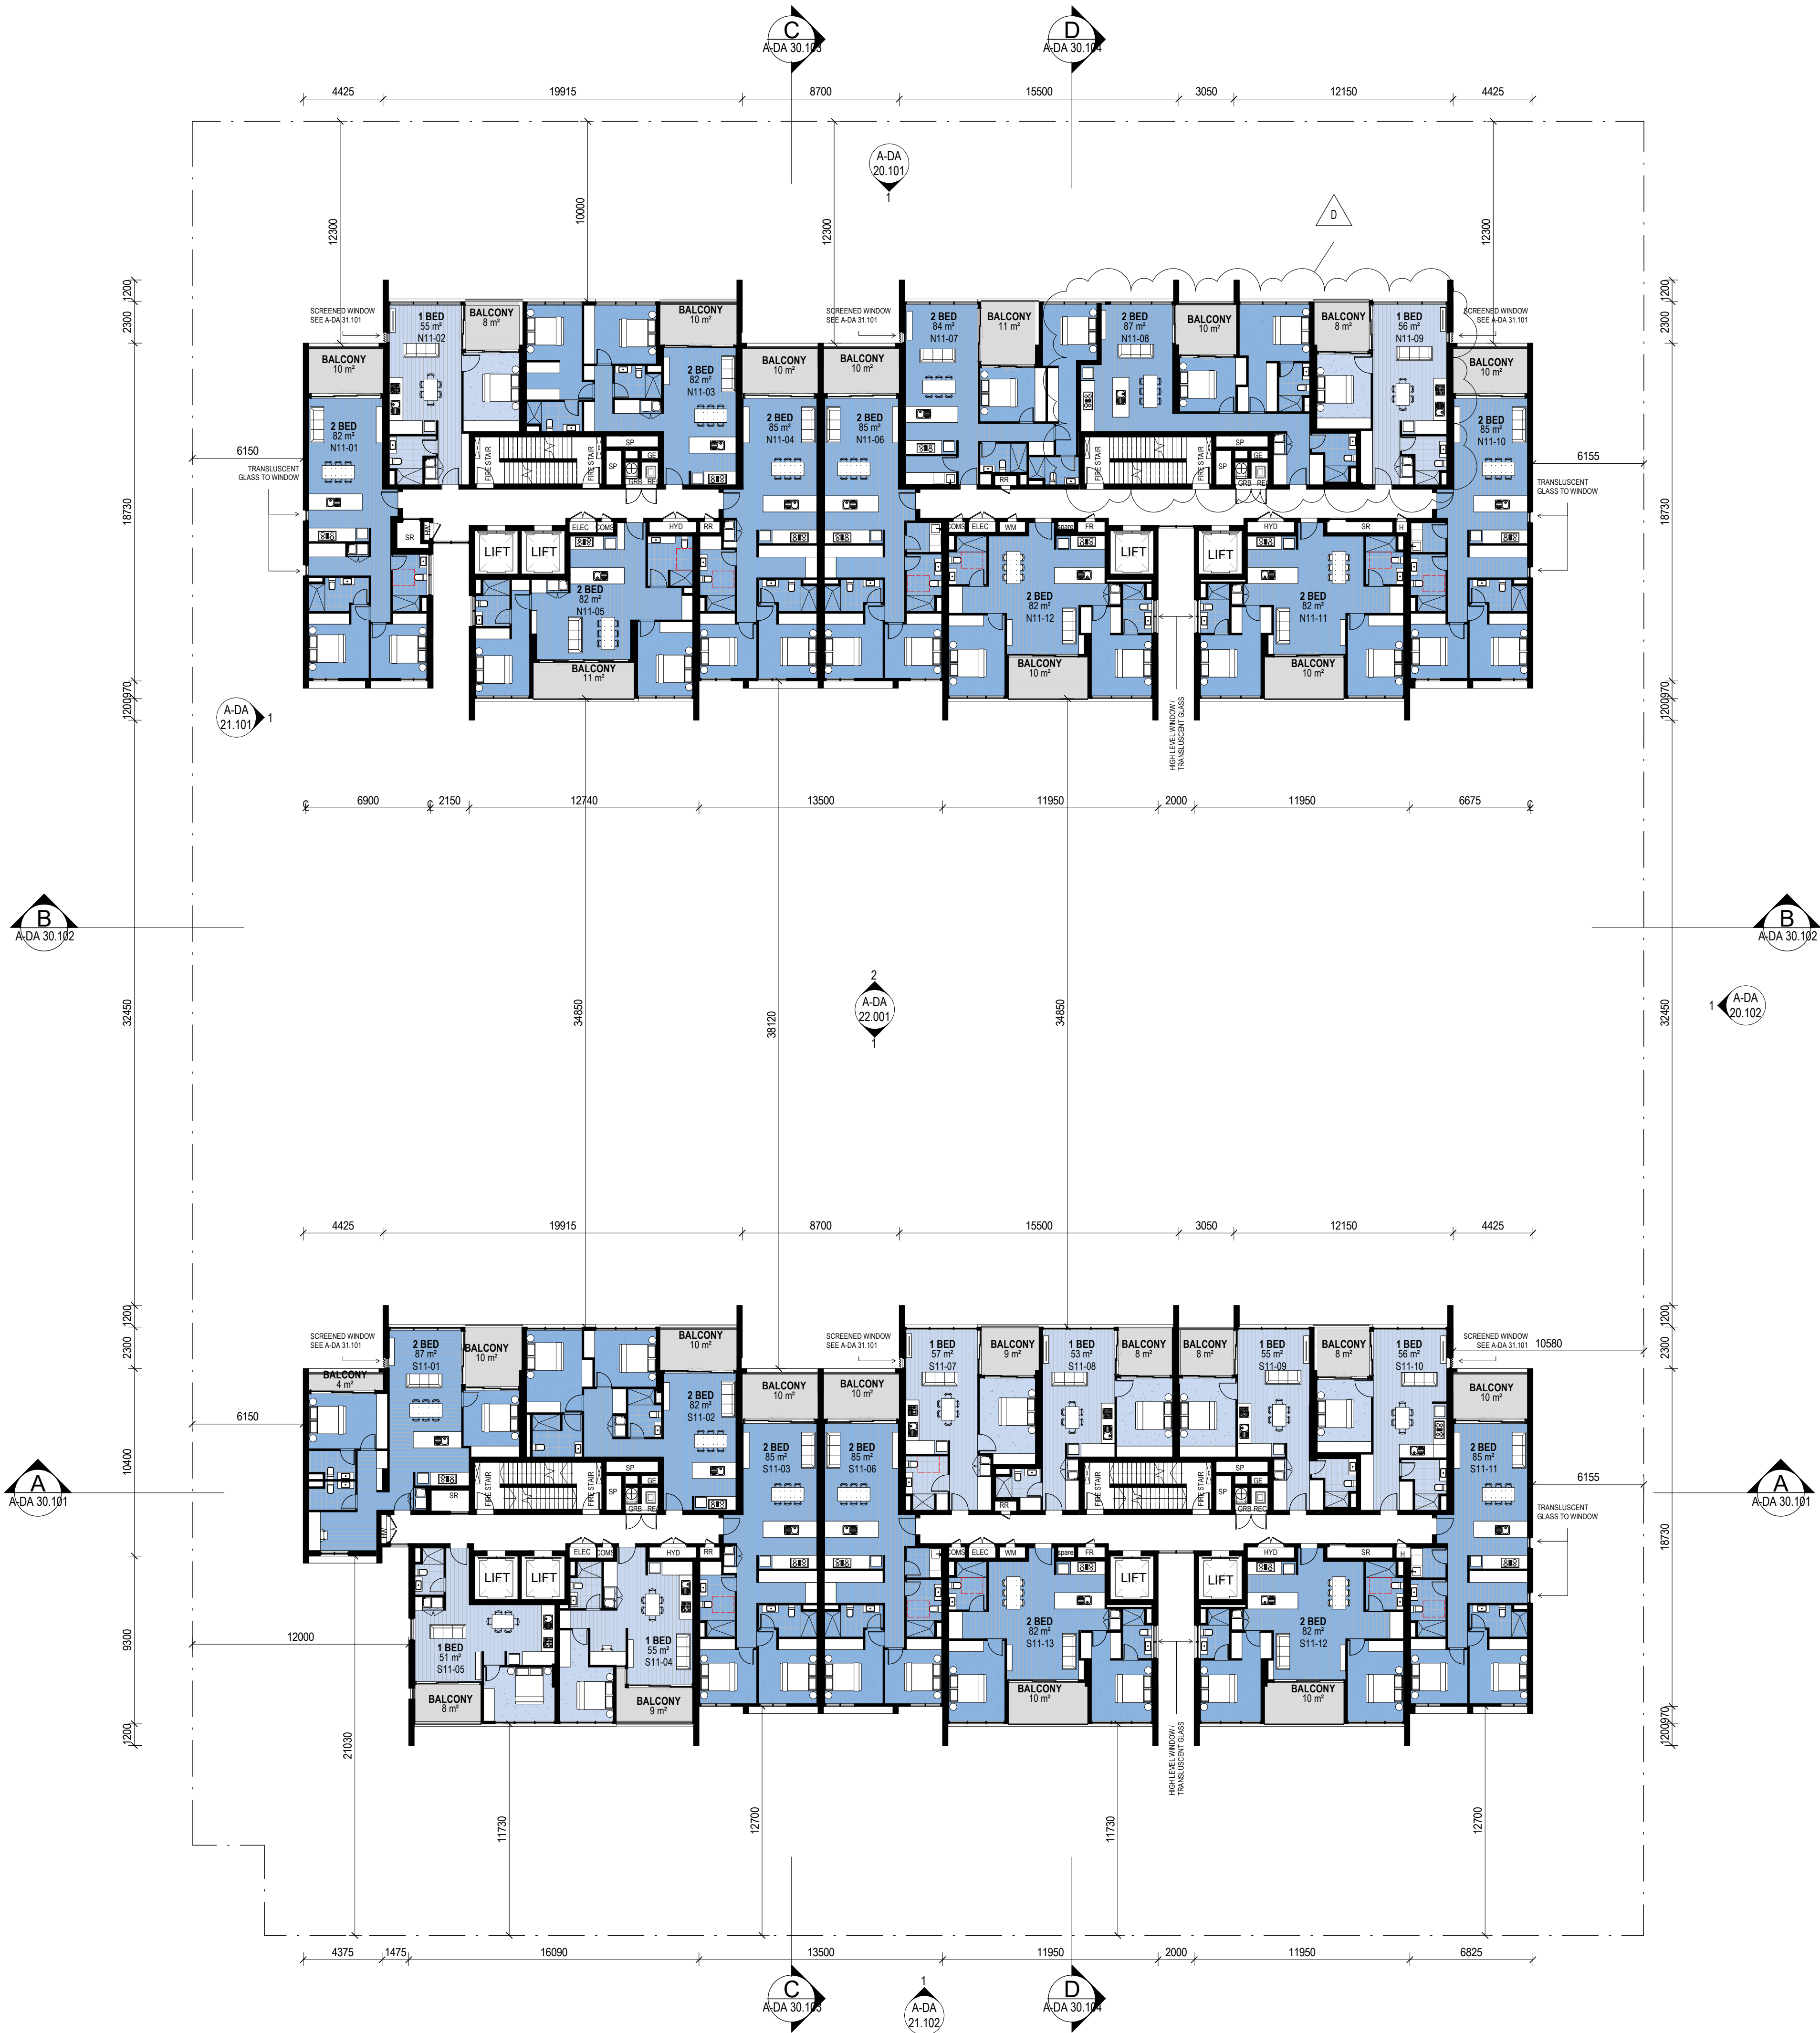

All dimension to be verified on site before producing shop drawings or commencing any work. Do not scale. The copyright of this drawing remains with Warren and Mahoney Architects Ltd.

Revisions

A	13.04.18	DA Submission
B	01.05.18	DA Revision
C	10.10.18	DA Revision
D	28.11.18	DA Revision

Notes

—

—

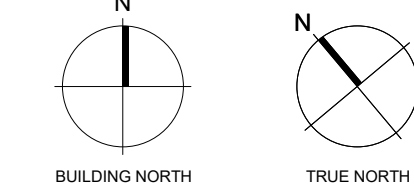

Consultants

VIMG

Project Manager

MECONE

Planner

ROBERT BIRD GROUP

Structural Engineer

WOOD & GRIEVE

Services

TRAFFIX

Traffic Consultant

Client

VIMG

Warren and Mahoney Architects Australia Pty Ltd

Suite 13.03, Plaza Building

Australia Square, 95 Pitt Street

Sydney, NSW 2000

Australia

Phone + 61 2 8021 9809

Registered Architects and Designers

www.warrenandmahoney.com

Project Title

MACQUARIE PARK

159 - 161 Epping Road,

Macquarie Park

Drawing Title

LEVEL 11

Drawing Status

PRELIMINARY

Drawing Details

Scale 1 : 200@ A1

Date 28.11.18

Job No 7868

Drawn Author

Checked Checker

Drawing No

A-DA 10.014

Revision

D

Revisions

Notes



Client

LEVEL 12

A-DA 10.015


D

 WARREN AND MAHONEY®

Revisions

A 13.04.18 DA Submission
B 01.05.18 DA Revision
C 28.11.18 DA Revision

Notes

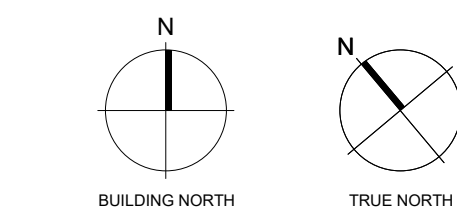

Consultants

VIMG
Project Manager
MECONE
Planner
ROBERT BIRD GROUP
Structural Engineer
WOOD & GRIEVE
Services
TRAFFIX
Traffic Consultant

Client

VIMG

Warren and Mahoney Architects Australia Pty Ltd

Suite 13.03, Plaza Building
Australia Square, 95 Pitt Street
Sydney, NSW 2000
Australia
Phone + 61 2 8021 9809

Registered Architects and Designers
www.warrenandmahoney.com

Project Title

MACQUARIE PARK

159 - 161 Epping Road,
Macquarie Park

Drawing Title

LEVEL 13

Drawing Status

PRELIMINARY

Drawing Details


Scale 1 : 200@ A1
Date 28.11.18
Job No 7868
Drawn Author
Checked Checker

Drawing No

A-DA 10.016

Revision

C

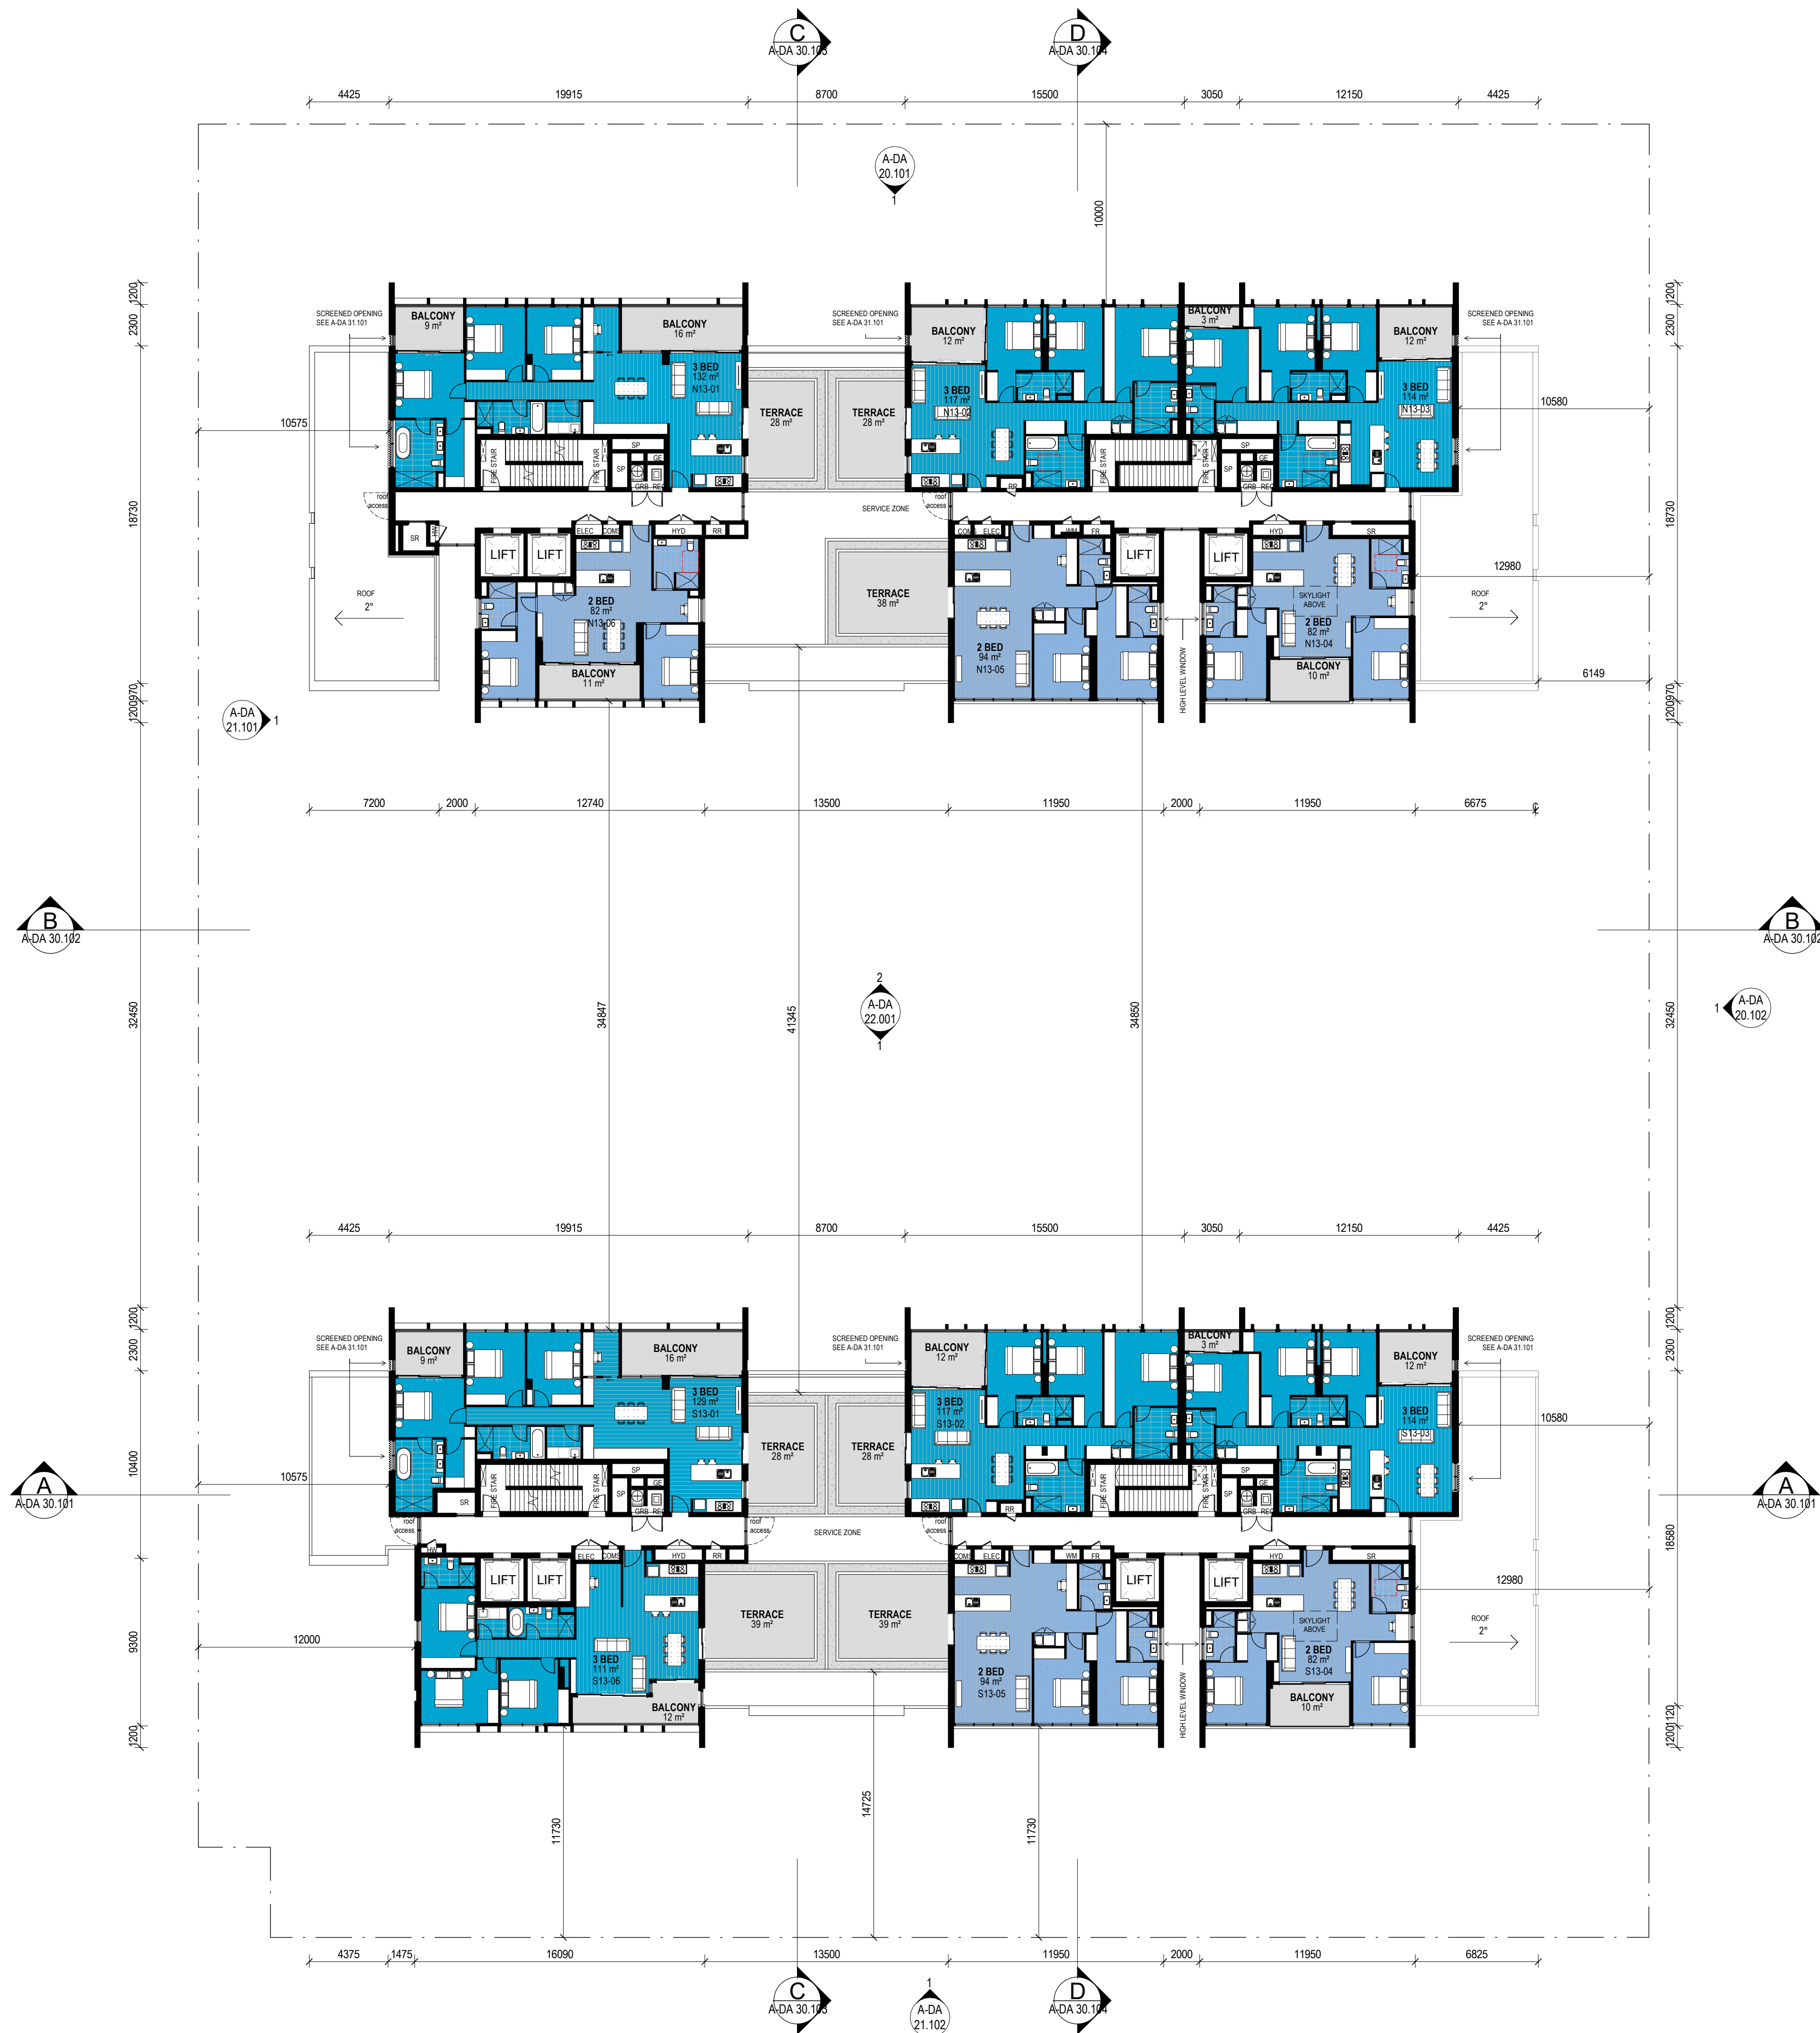


All dimension to be verified on site before producing shop drawings or commencing any work. Do not scale. The copyright of this drawing remains with Warren and Mahoney Architects Ltd.

Revisions

A 13.04.18 DA Submission
B 01.05.18 DA Revision
C 28.11.18 DA Revision

Notes

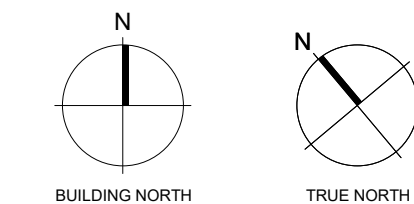

Consultants

VIMG
Project Manager
MECONE
Planner
ROBERT BIRD GROUP
Structural Engineer
WOOD & GRIEVE
Services
TRAFFIX
Traffic Consultant

Client

VIMG

Warren and Mahoney Architects Australia Pty Ltd

Suite 13.03, Plaza Building
Australia Square, 95 Pitt Street
Sydney, NSW 2000
Australia
Phone + 61 2 8021 9809

Registered Architects and Designers
www.warrenandmahoney.com

Project Title

MACQUARIE PARK

159 - 161 Epping Road,
Macquarie Park

Drawing Title

LEVEL 14

Drawing Status

PRELIMINARY

Drawing Details

Scale 1 : 200@ A1
Date 28.11.18
Job No 7868
Drawn Author
Checked Checker

Drawing No

A-DA 10.017


Revision

C

Revisions

A 13.04.18 DA Submission
B 01.05.18 DA Revision
C 28.11.18 DA Revision

Notes

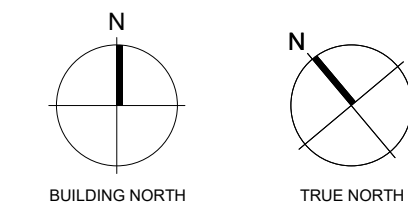

Consultants

VIMG
Project Manager
MECONE
Planner
ROBERT BIRD GROUP
Structural Engineer
WOOD & GRIEVE
Services
TRAFFIX
Traffic Consultant

Client

VIMG

Warren and Mahoney Architects
Australia Pty Ltd

Suite 13.03, Plaza Building
Australia Square, 95 Pitt Street
Sydney, NSW 2000
Australia
Phone + 61 2 8021 9809

Registered Architects and Designers
www.warrenandmahoney.com

Project Title

MACQUARIE PARK

159 - 161 Epping Road,
Macquarie Park

Drawing Title

ROOF LEVEL

Drawing Status

PRELIMINARY

Drawing Details

Scale 1 : 200@ A1
Date 28.11.18
Job No 7868
Drawn Author
Checked Checker

Drawing No


A-DA 10.018

Revision

C

ROOF LEVEL


1 : 200

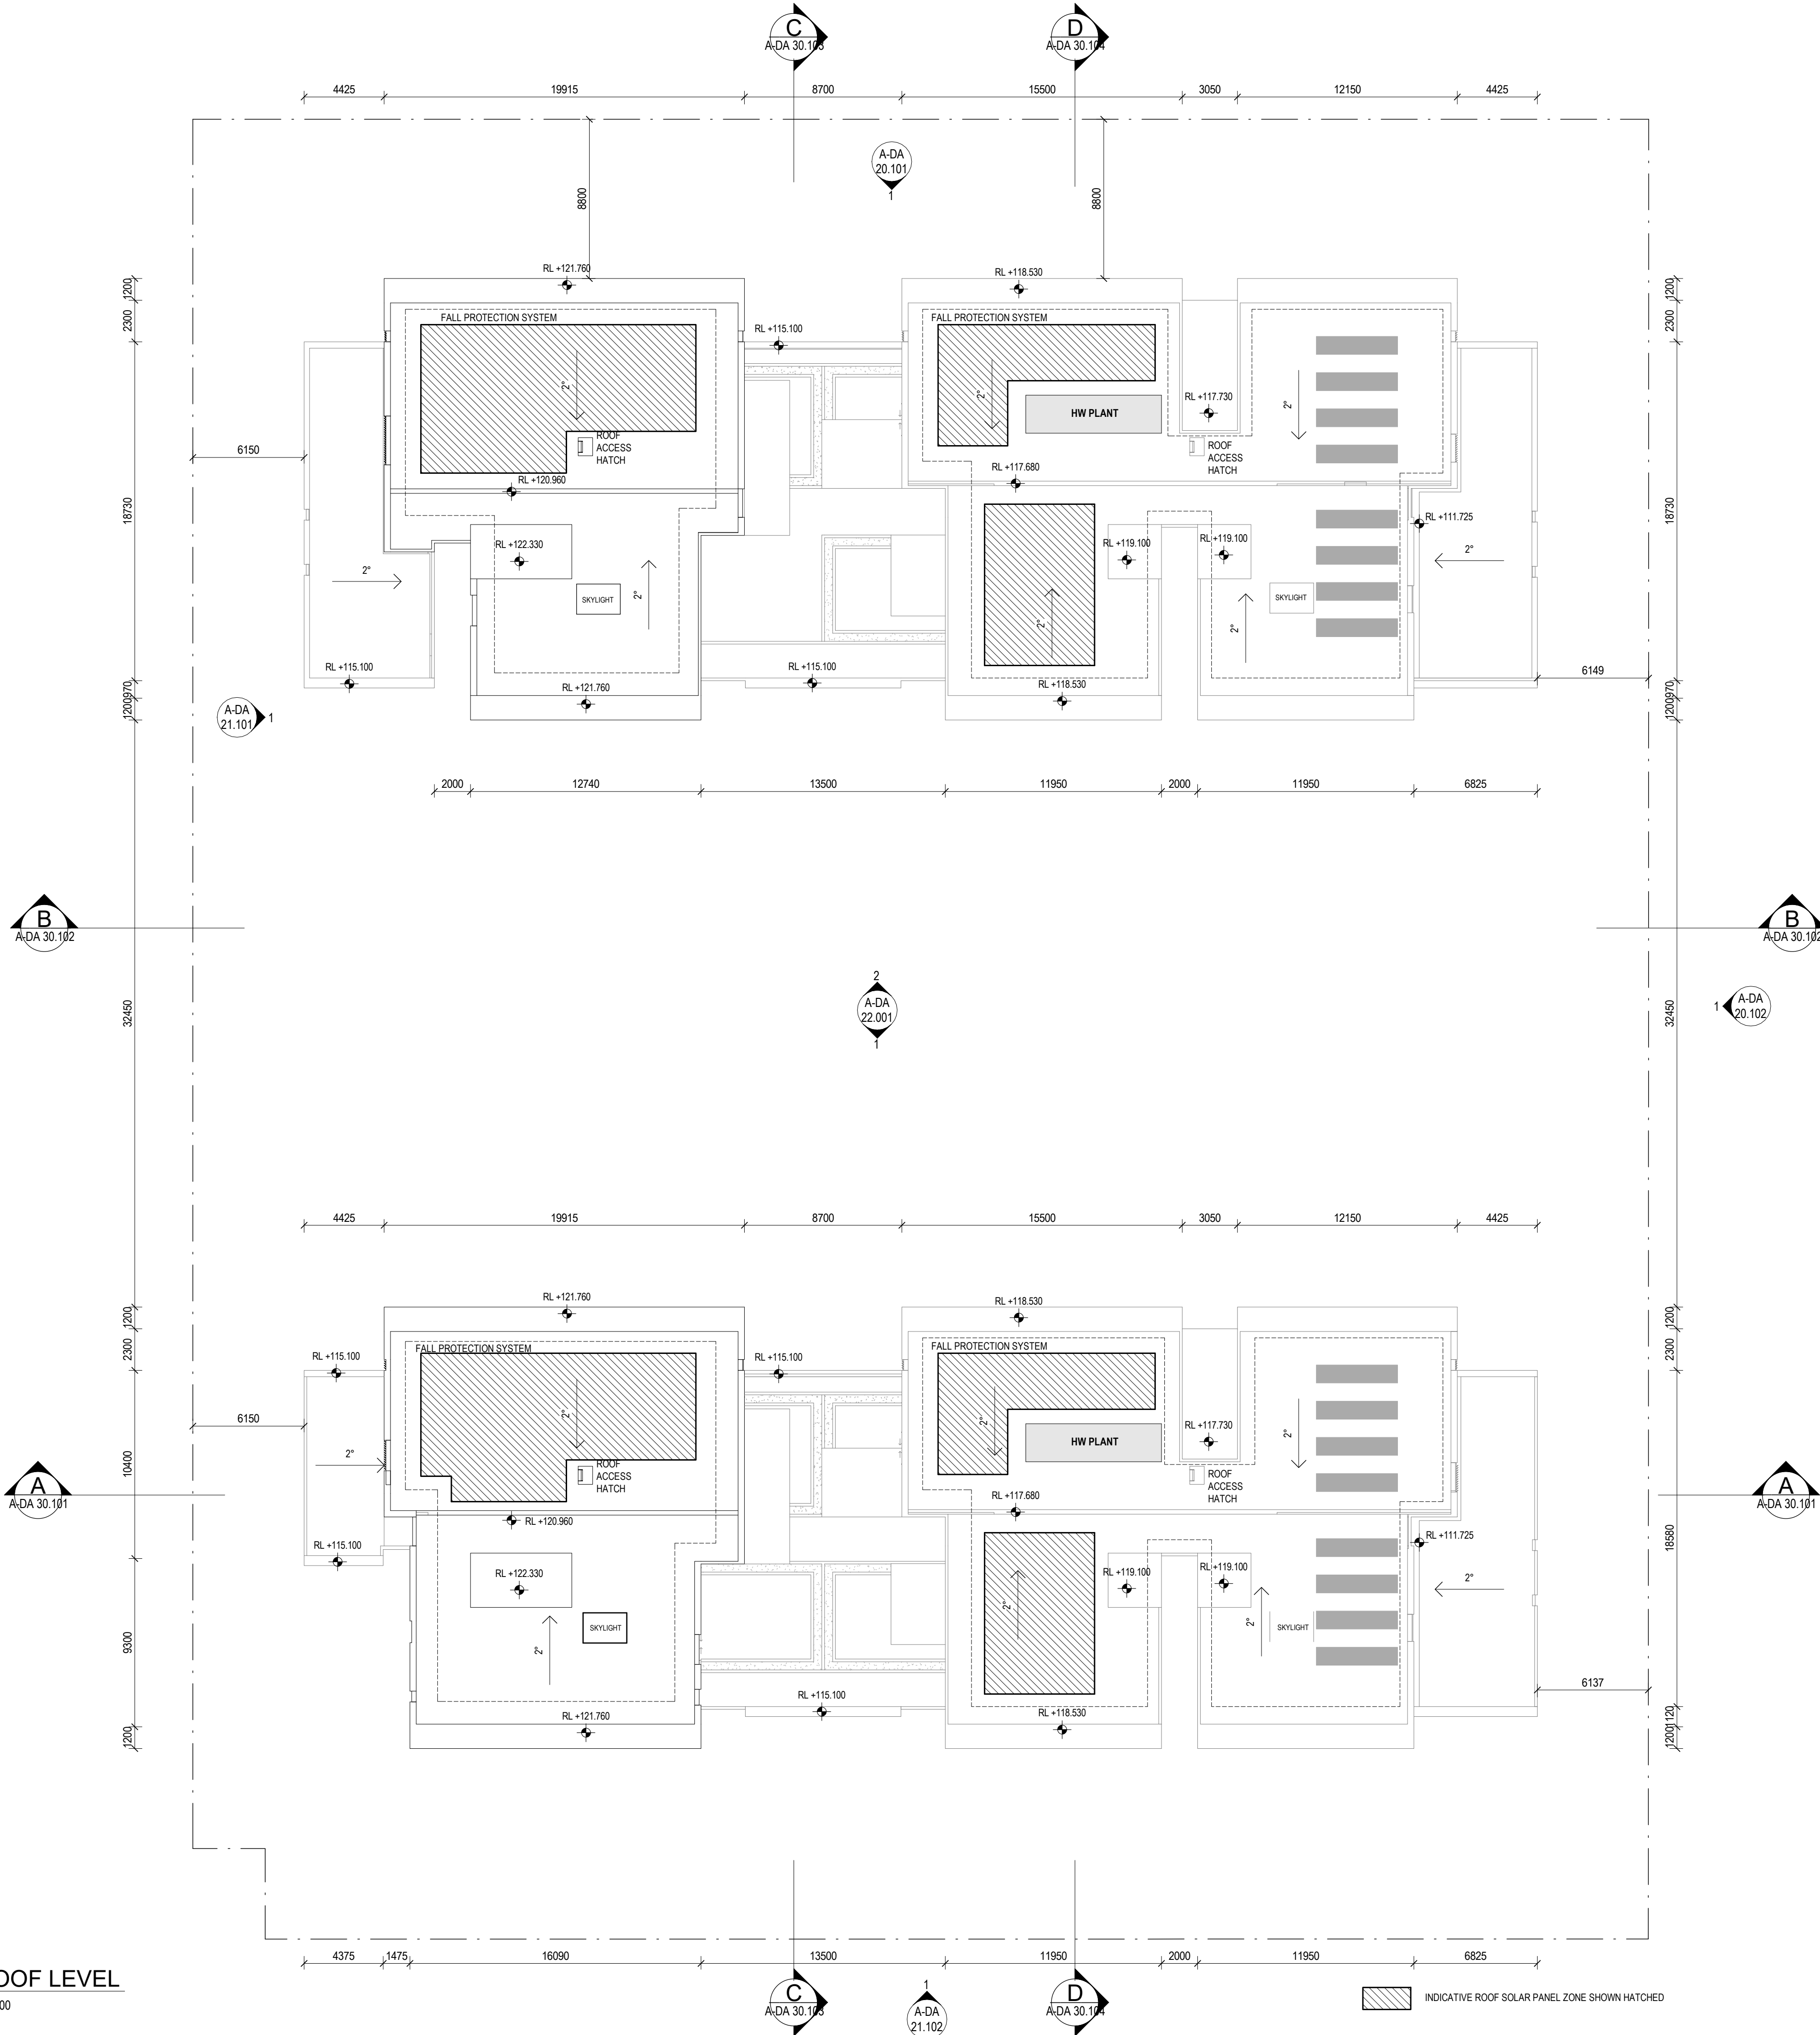

Revisions

A 13.04.18 DA Submission
B 28.11.18 DA Revision

Notes

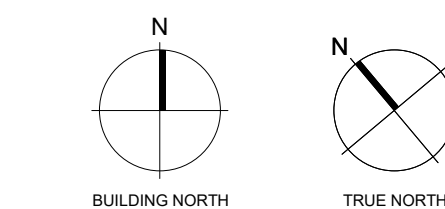

Consultants

VIMG
Project Manager
MECONE
Planner
ROBERT BIRD GROUP
Structural Engineer
WOOD & GRIEVE
Services
TRAFFIX
Traffic Consultant

Client

VIMG

Warren and Mahoney Architects Australia Pty Ltd

Suite 13.03, Plaza Building
Australia Square, 95 Pitt Street
Sydney, NSW 2000
Australia
Phone + 61 2 8021 9809

Registered Architects and Designers
www.warrenandmahoney.com

Project Title

MACQUARIE PARK

159 - 161 Epping Road,
Macquarie Park

Drawing Title

PRE & POST ADAPTION LAYOUT

Drawing Status

PRELIMINARY

Drawing Details

Scale 1 : 50@ A1
Date 28.11.18
Job No 7868
Drawn Author
Checked Checker

Drawing No Revision
A-DA 15.002 B




TYPE XX PRE ADAPTATION - 9 UNITS

1 : 50




TYPE XX POST ADAPTATION - 9 UNITS

1 : 50

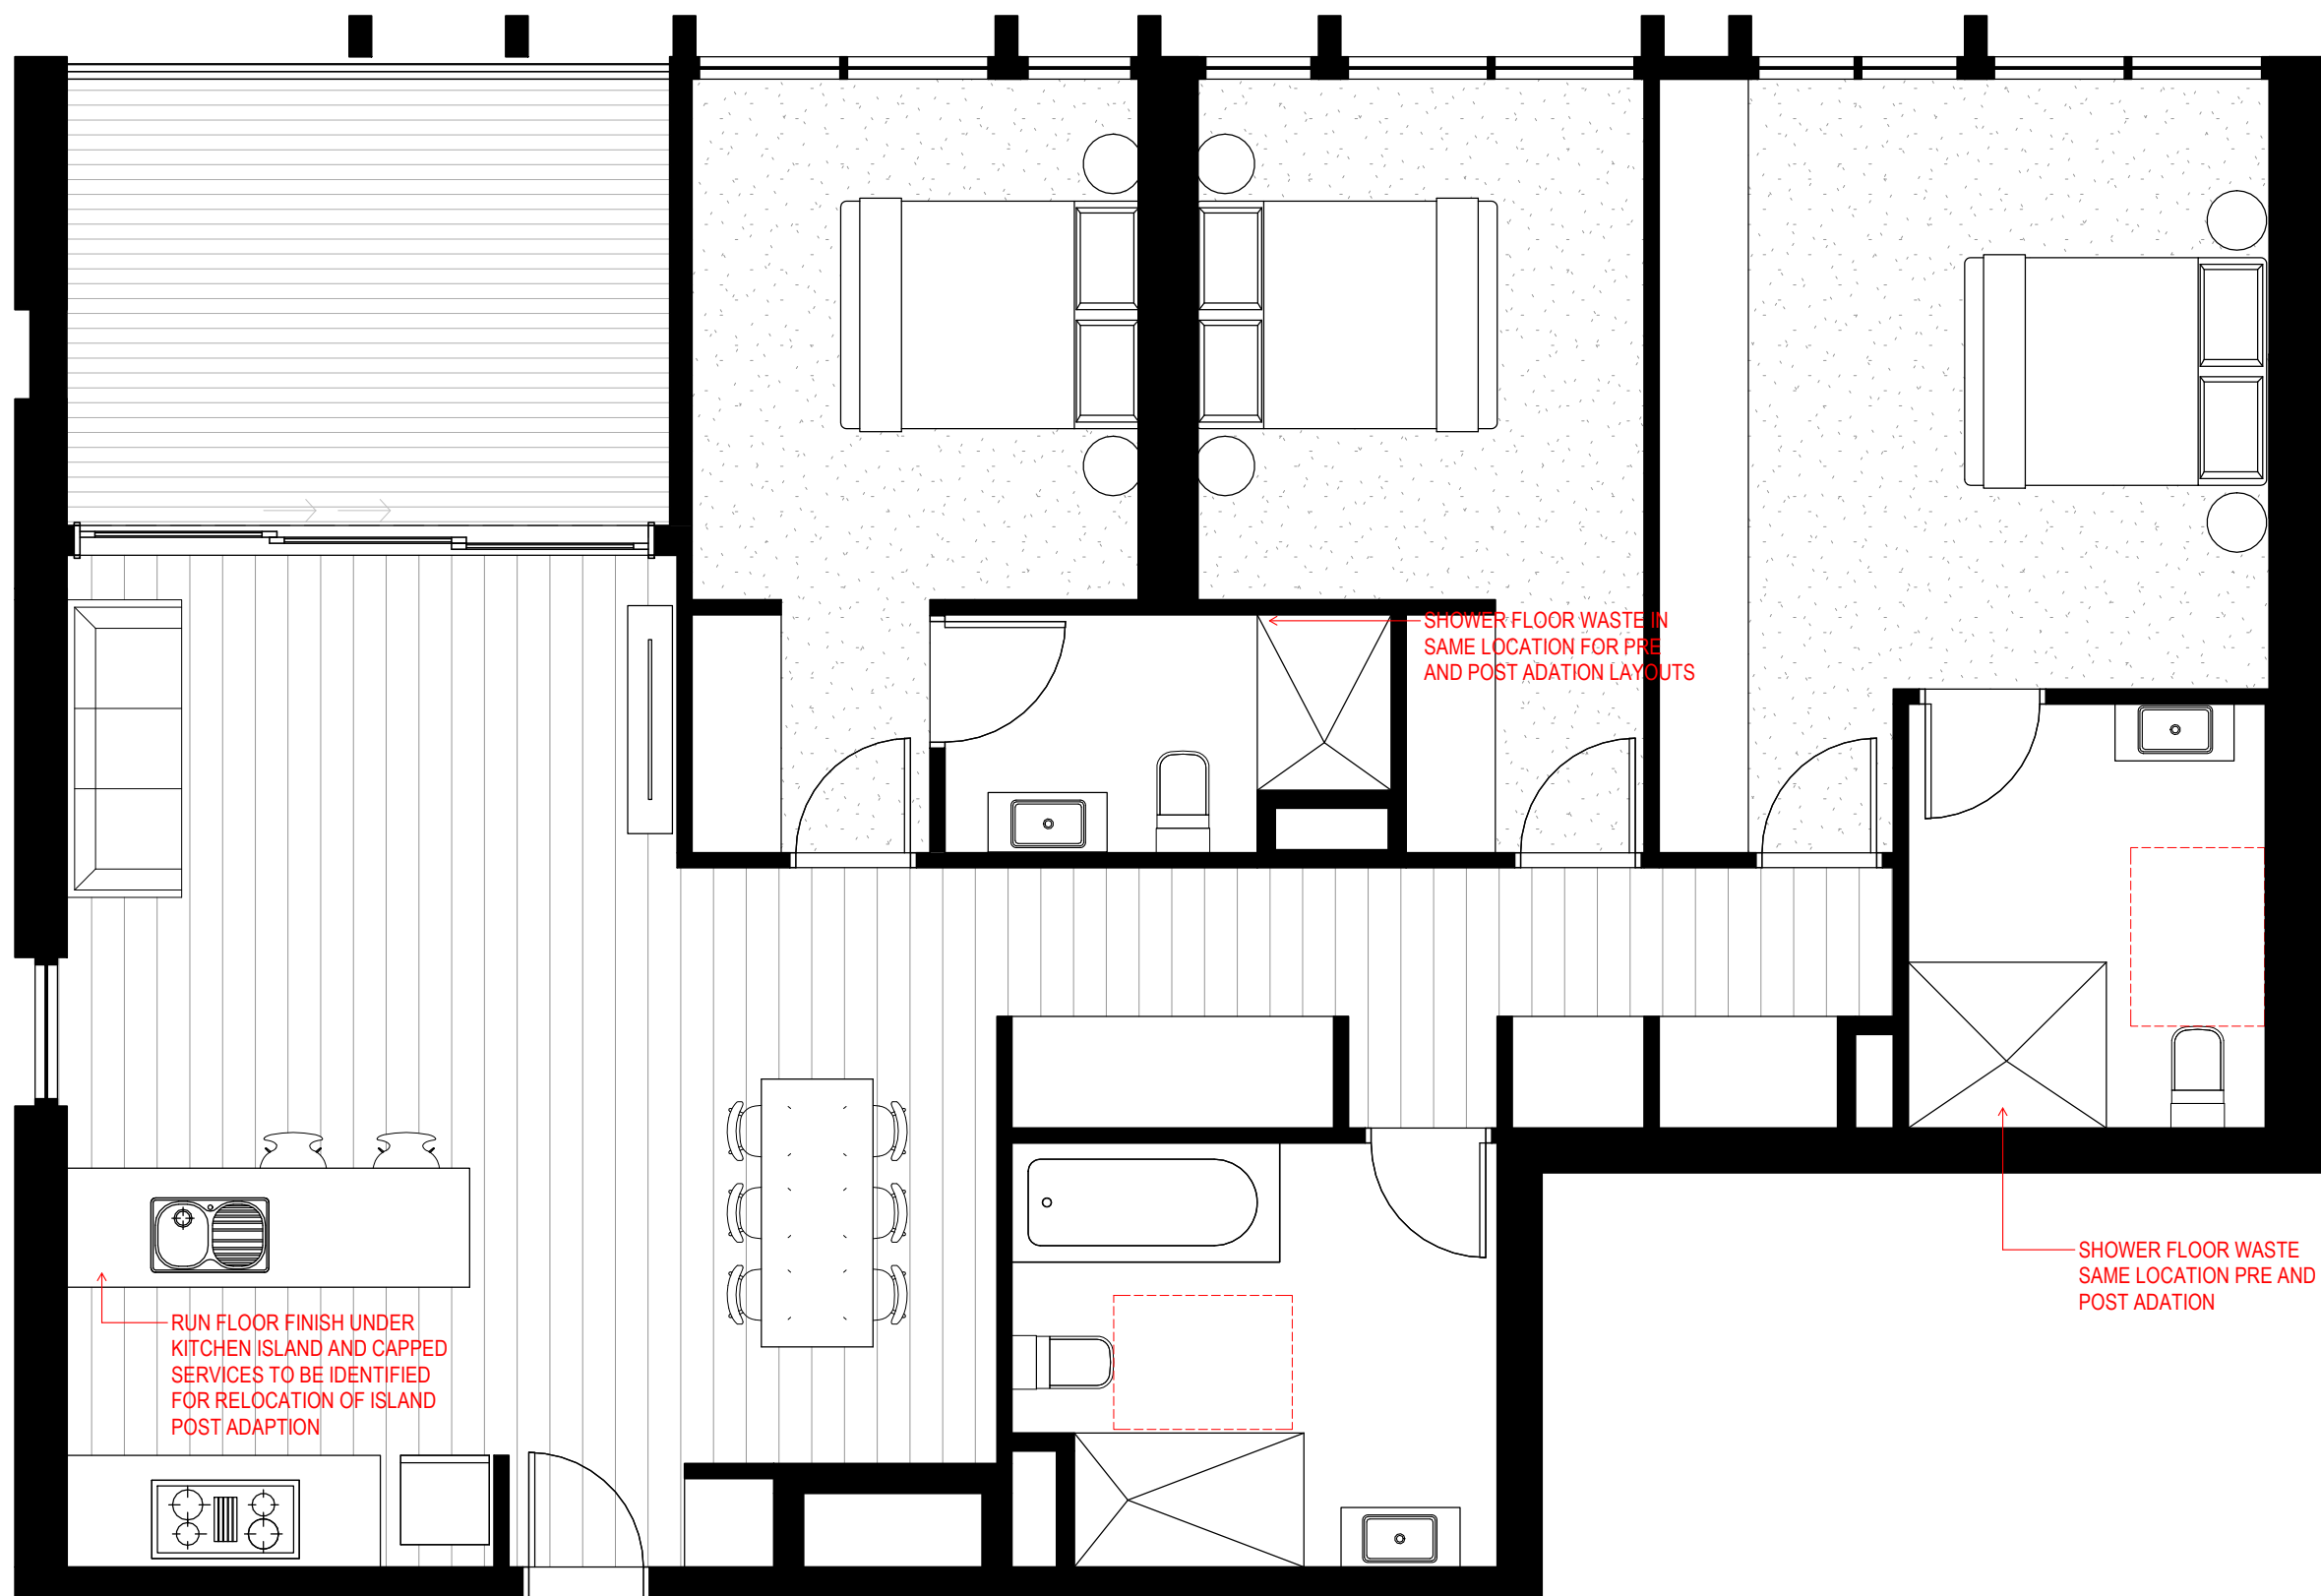

TYPE ZZ PRE ADAPTATION - 4 UNITS

1 : 50

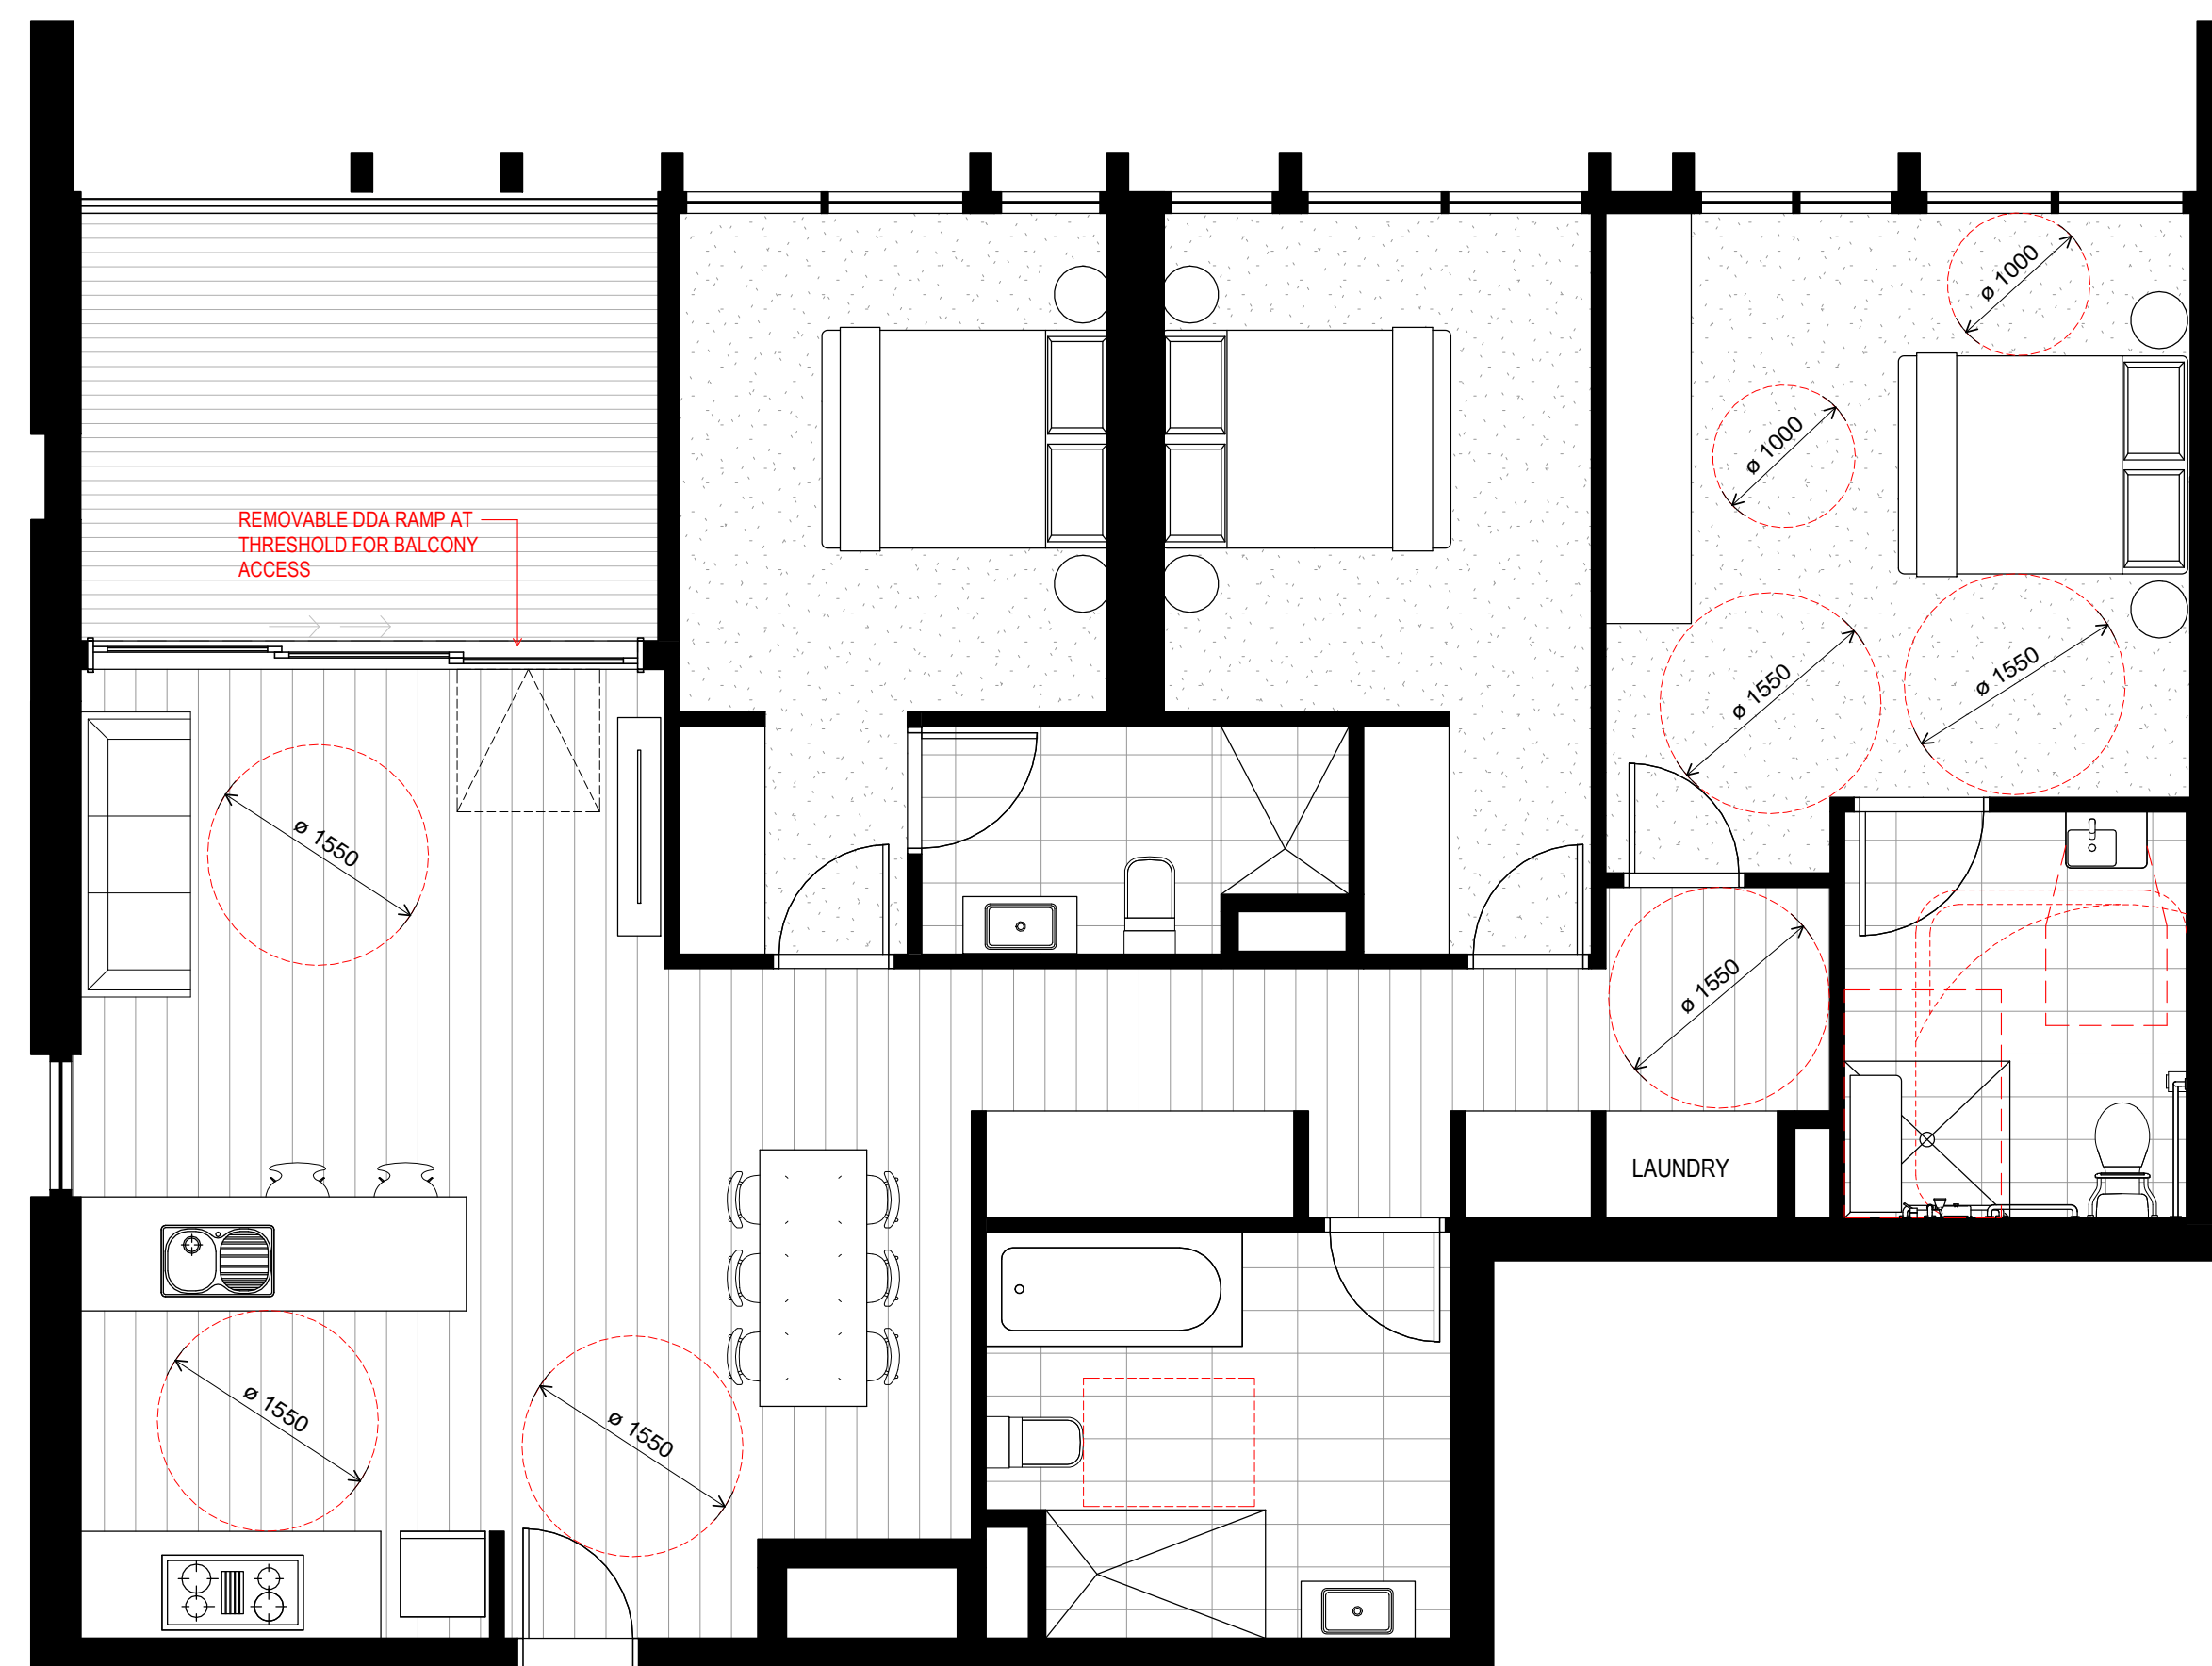

TYPE ZZ POST ADAPTATION - 4 UNITS

1 : 50

Revisions


- A 13.04.18 DA Submission
- B 28.11.18 DA Revision

Notes



North East Elevation

1 : 200

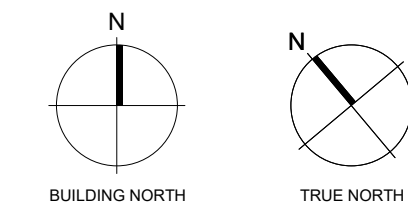

Consultants

- VIMG
Project Manager
- MECONE
Planner
- ROBERT BIRD GROUP
Structural Engineer
- WOOD & GRIEVE
Services
- TRAFFIX
Traffic Consultant

Client

VIMG

Warren and Mahoney Architects
Australia Pty Ltd

Suite 13.03, Plaza Building
Australia Square, 95 Pitt Street
Sydney, NSW 2000
Australia
Phone + 61 2 8021 9809

Registered Architects and Designers
www.warrenandmahoney.com

Project Title

MACQUARIE PARK

159 - 161 Epping Road,
Macquarie Park

Drawing Title

NORTHEAST
ELEVATION

Drawing Status

PRELIMINARY

Drawing Details

Scale	1 : 200@ A1
Date	28.11.18
Job No	7868
Drawn	Author
Checked	Checker

Drawing No

A-DA 20.101

Revision

B



North West Elevation


1 : 200

All dimension to be verified on site before producing shop drawings or commencing any work. Do not scale. The copyright of this drawing remains with Warren and Mahoney Architects Ltd.

Revisions

- A 13.04.18 DA Submission
- B 10.10.18 DA Revision
- C 28.11.18 DA Revision

Notes

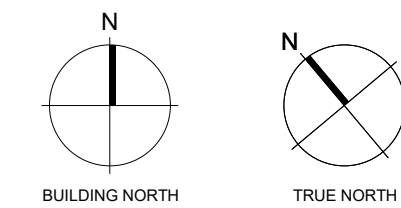

Consultants

- VIMG
Project Manager
- MECONE
Planner
- ROBERT BIRD GROUP
Structural Engineer
- WOOD & GRIEVE
Services
- TRAFFIX
Traffic Consultant

Client

VIMG

Warren and Mahoney Architects
Australia Pty Ltd

Suite 13.03, Plaza Building
Australia Square, 95 Pitt Street
Sydney, NSW 2000
Australia
Phone + 61 2 8021 9809

Registered Architects and Designers
www.warrenandmahoney.com

Project Title

MACQUARIE PARK

159 - 161 Epping Road,
Macquarie Park

Drawing Title

NORTHWEST
ELEVATION

Drawing Status

PRELIMINARY

Drawing Details

Scale	1 : 200@ A1
Date	28.11.18
Job No	7868
Drawn	Author
Checked	Checker

Drawing No

A-DA 21.101

Revision


C

7 All dimension to be verified on site before producing shop drawings or commencing any work.
Do not scale. The copyright of this drawing remains with Warren and Mahoney Architects Ltd.

Revisions

A 13.04.18 DA Submission
B 28.11.18 DA Revision

Notes

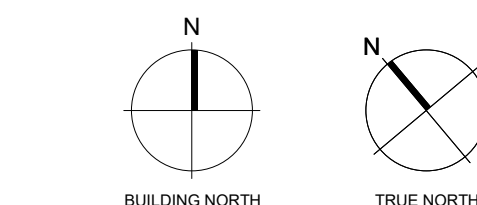

Consultants

VIMG
Project Manager

MECONE
Planner

ROBERT BIRD GROUP
Structural Engineer

WOOD & GRIEVE
Services

TRAFFIX
Traffic Consultant

Client

VIMG

Warren and Mahoney Architects
Australia Pty Ltd

Suite 13.03, Plaza Building
Australia Square, 95 Pitt Street
Sydney, NSW 2000
Australia
Phone + 61 2 8021 9809

Registered Architects and Designers
www.warrenandmahoney.com

Project Title

MACQUARIE PARK

159 - 161 Epping Road,
Macquarie Park

Drawing Title

SOUTHWEST
ELEVATION

Drawing Status

PRELIMINARY

Drawing Details

Scale	1 : 200@ A1
Date	28.11.18
Job No	7868
Drawn	Author
Checked	Checker

Drawing No. Revision

A-DA 21.102

B

 WARREN AND MAHONEY®

South West Elevation


1:200

Revisions

A 13.04.18 DA Submission
B 28.11.18 DA Revision

Notes

—

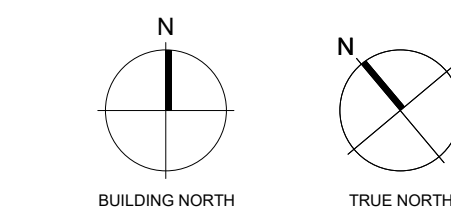

Consultants

VIMG
Project Manager
MECONE
Planner
ROBERT BIRD GROUP
Structural Engineer
WOOD & GRIEVE
Services
TRAFFIX
Traffic Consultant

Client

VIMG

Warren and Mahoney Architects Australia Pty Ltd

Suite 13.03, Plaza Building
Australia Square, 95 Pitt Street
Sydney, NSW 2000
Australia
Phone + 61 2 8021 9809

Registered Architects and Designers
www.warrenandmahoney.com

Project Title

MACQUARIE PARK

159 - 161 Epping Road,
Macquarie Park

Drawing Title

NORTHEAST &
SOUTHWEST
INTERNAL
ELEVATIONS

Drawing Status

PRELIMINARY

Drawing Details

Scale	1 : 200@ A1
Date	28.11.18
Job No	7868
Drawn	Author
Checked	Checker

Drawing No

A-DA 22.001

Revision

B



NORTHEAST ELEVATION - SOUTH TOWER

1 : 200




SOUTHWEST ELEVATION - NORTH TOWER

1 : 200

Revisions

A	13.04.18	DA Submission
B	28.11.18	DA Revision

Notes

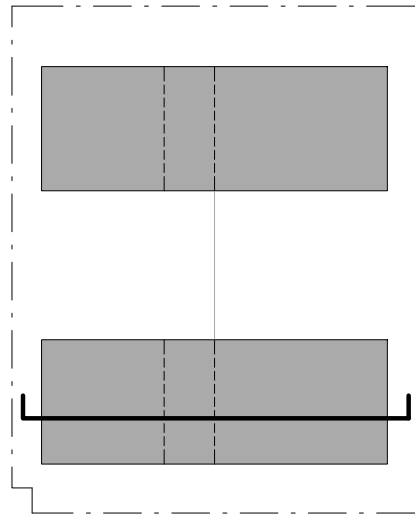

Consultants

VIMG
Project Manager
MECONE
Planner
ROBERT BIRD GROUP
Structural Engineer
WOOD & GRIEVE
Services
TRAFFIX
Traffic Consultant

Client

VIMG

Warren and Mahoney Architects
Australia Pty Ltd

Suite 13.03, Plaza Building
Australia Square, 95 Pitt Street
Sydney, NSW 2000
Australia
Phone + 61 2 8021 9809

Registered Architects and Designers
www.warrenandmahoney.com

Project Title

MACQUARIE PARK

159 - 161 Epping Road,
Macquarie Park

Drawing Title

BUILDING SECTIONS

Drawing Status

PRELIMINARY

Drawing Details


Scale	As indicated@ A1
Date	28.11.18
Job No	7868
Drawn	Author
Checked	Checker

Drawing No

A-DA 30.101

Revision


B

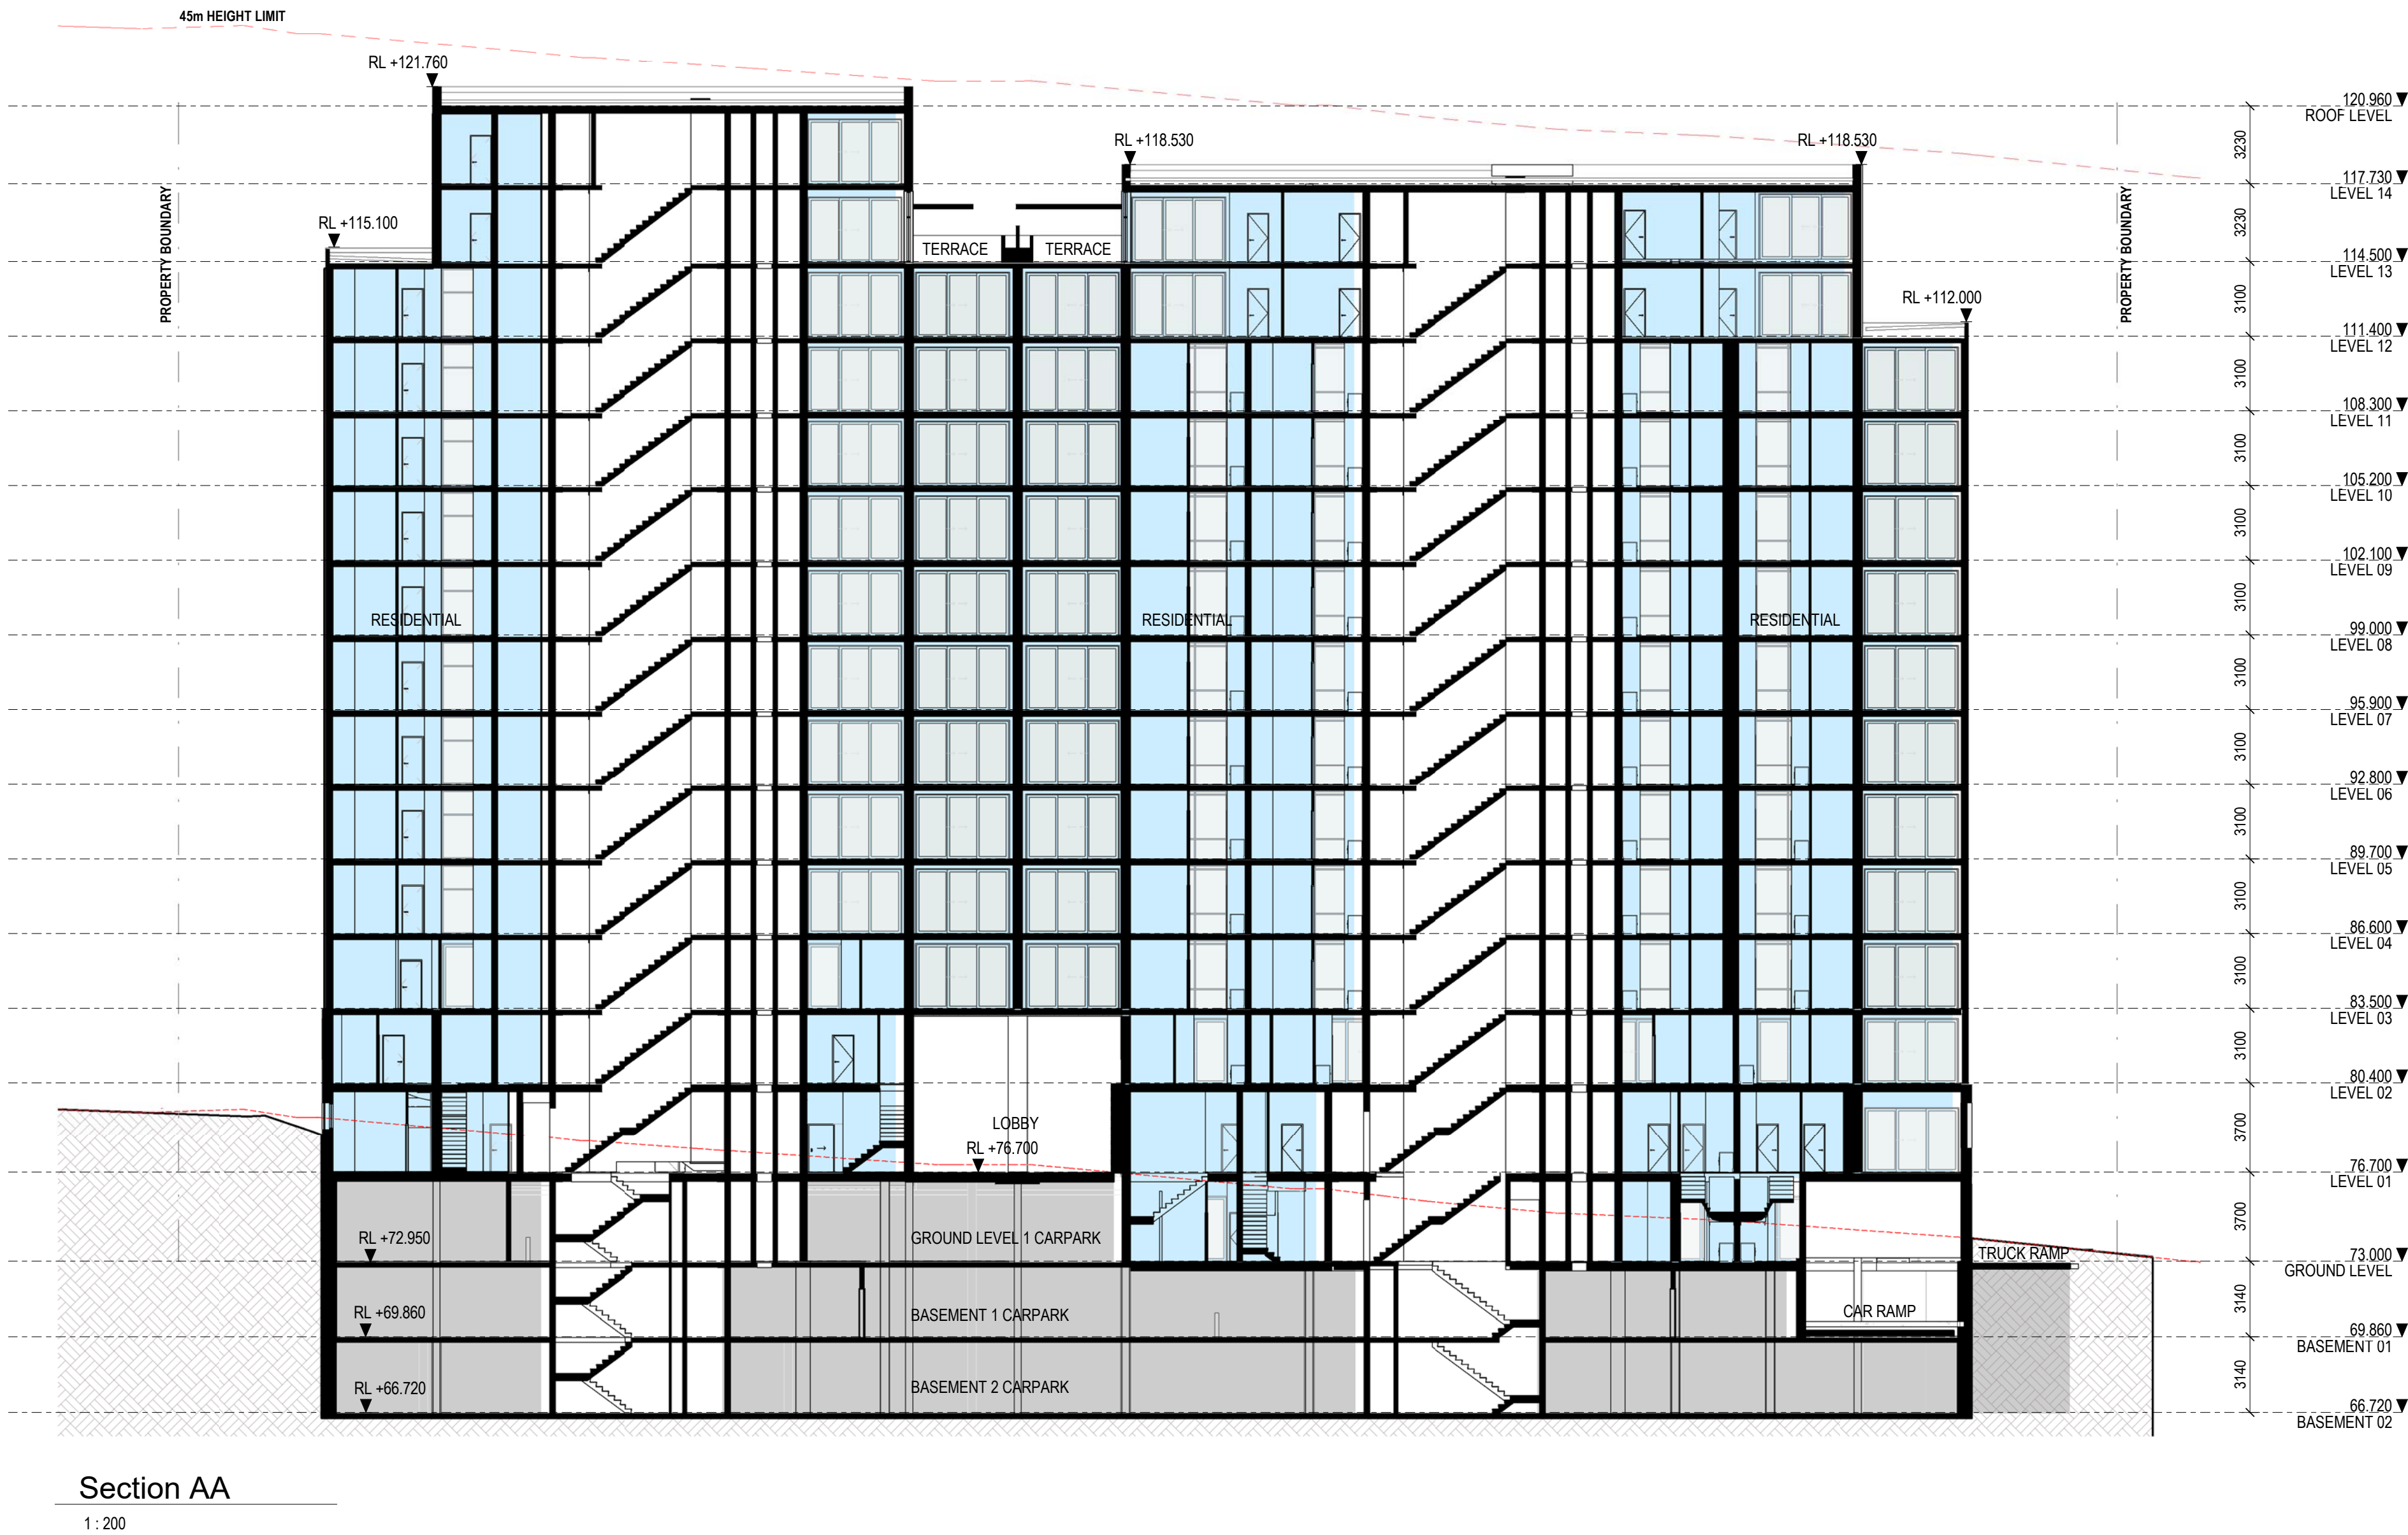

Revisions

A 13.04.18 DA Submission
B 28.11.18 DA Revision

Notes

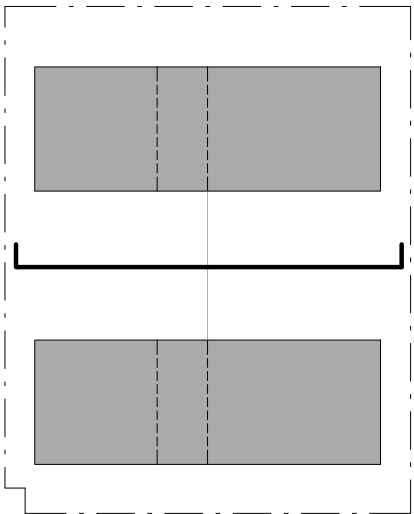

Consultants

VIMG
Project Manager
MECONE
Planner
ROBERT BIRD GROUP
Structural Engineer
WOOD & GRIEVE
Services
TRAFFIX
Traffic Consultant

Client

VIMG

Warren and Mahoney Architects
Australia Pty Ltd

Suite 13.03, Plaza Building
Australia Square, 95 Pitt Street
Sydney, NSW 2000
Australia
Phone + 61 2 8021 9809

Registered Architects and Designers
www.warrenandmahoney.com

Project Title

MACQUARIE PARK

159 - 161 Epping Road,
Macquarie Park

Drawing Title

BUILDING SECTIONS

Drawing Status

PRELIMINARY

Drawing Details

Scale As indicated@ A1
Date 28.11.18
Job No 7868
Drawn Author
Checked Checker

Drawing No

A-DA 30.102

Revision

B



Section BB


1:200

All dimension to be verified on site before producing shop drawings or commencing any work. Do not scale. The copyright of this drawing remains with Warren and Mahoney Architects Ltd.

Revisions

A 13.04.18 DA Submission
B 28.11.18 DA Revision

Notes

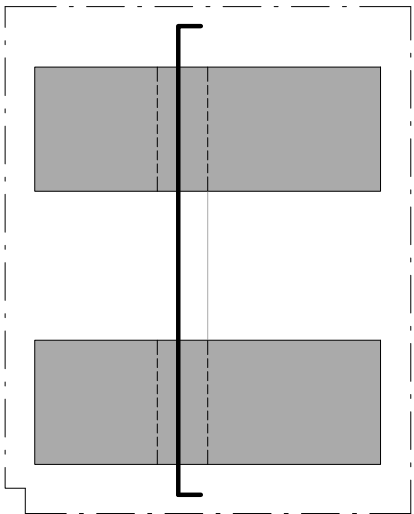

Consultants

VIMG
Project Manager
MECONE
Planner
ROBERT BIRD GROUP
Structural Engineer
WOOD & GRIEVE
Services
TRAFFIX
Traffic Consultant

Client

VIMG

Warren and Mahoney Architects
Australia Pty Ltd

Suite 13.03, Plaza Building
Australia Square, 95 Pitt Street
Sydney, NSW 2000
Australia
Phone + 61 2 8021 9809

Registered Architects and Designers
www.warrenandmahoney.com

Project Title

MACQUARIE PARK

159 - 161 Epping Road,
Macquarie Park

Drawing Title

BUILDING SECTIONS

Drawing Status

PRELIMINARY

Drawing Details

Scale As indicated@ A1
Date 28.11.18
Job No 7868
Drawn Author
Checked Checker

Drawing No


A-DA 30.103


Revision

B

Section CC


1 : 200

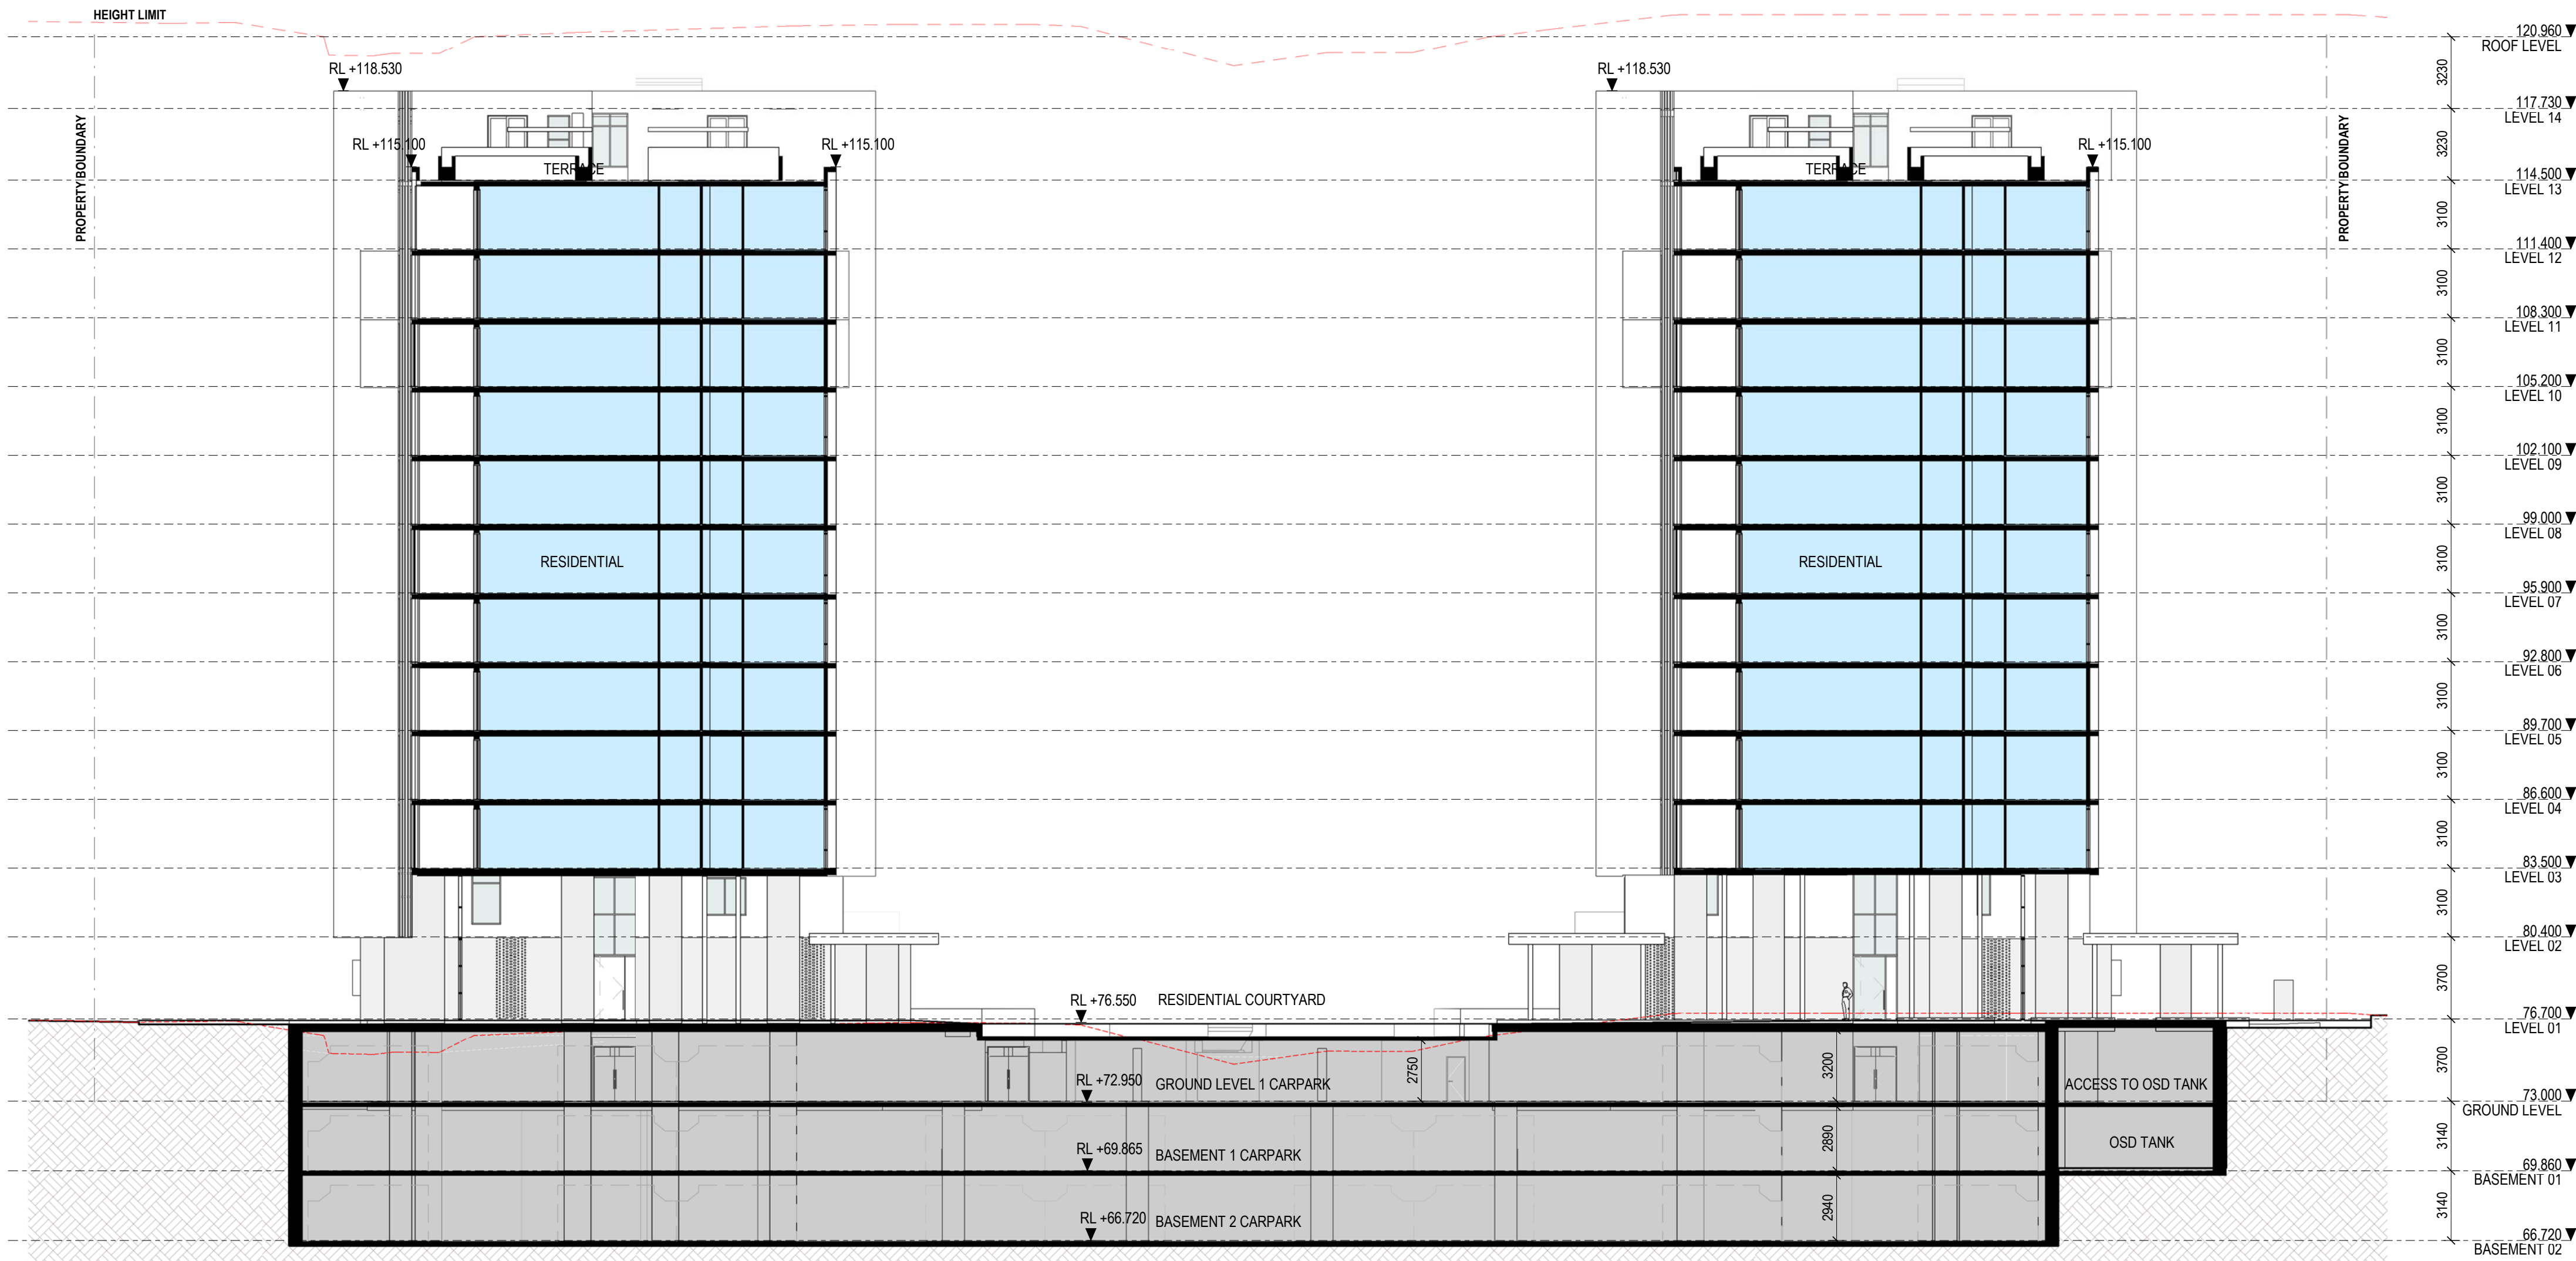

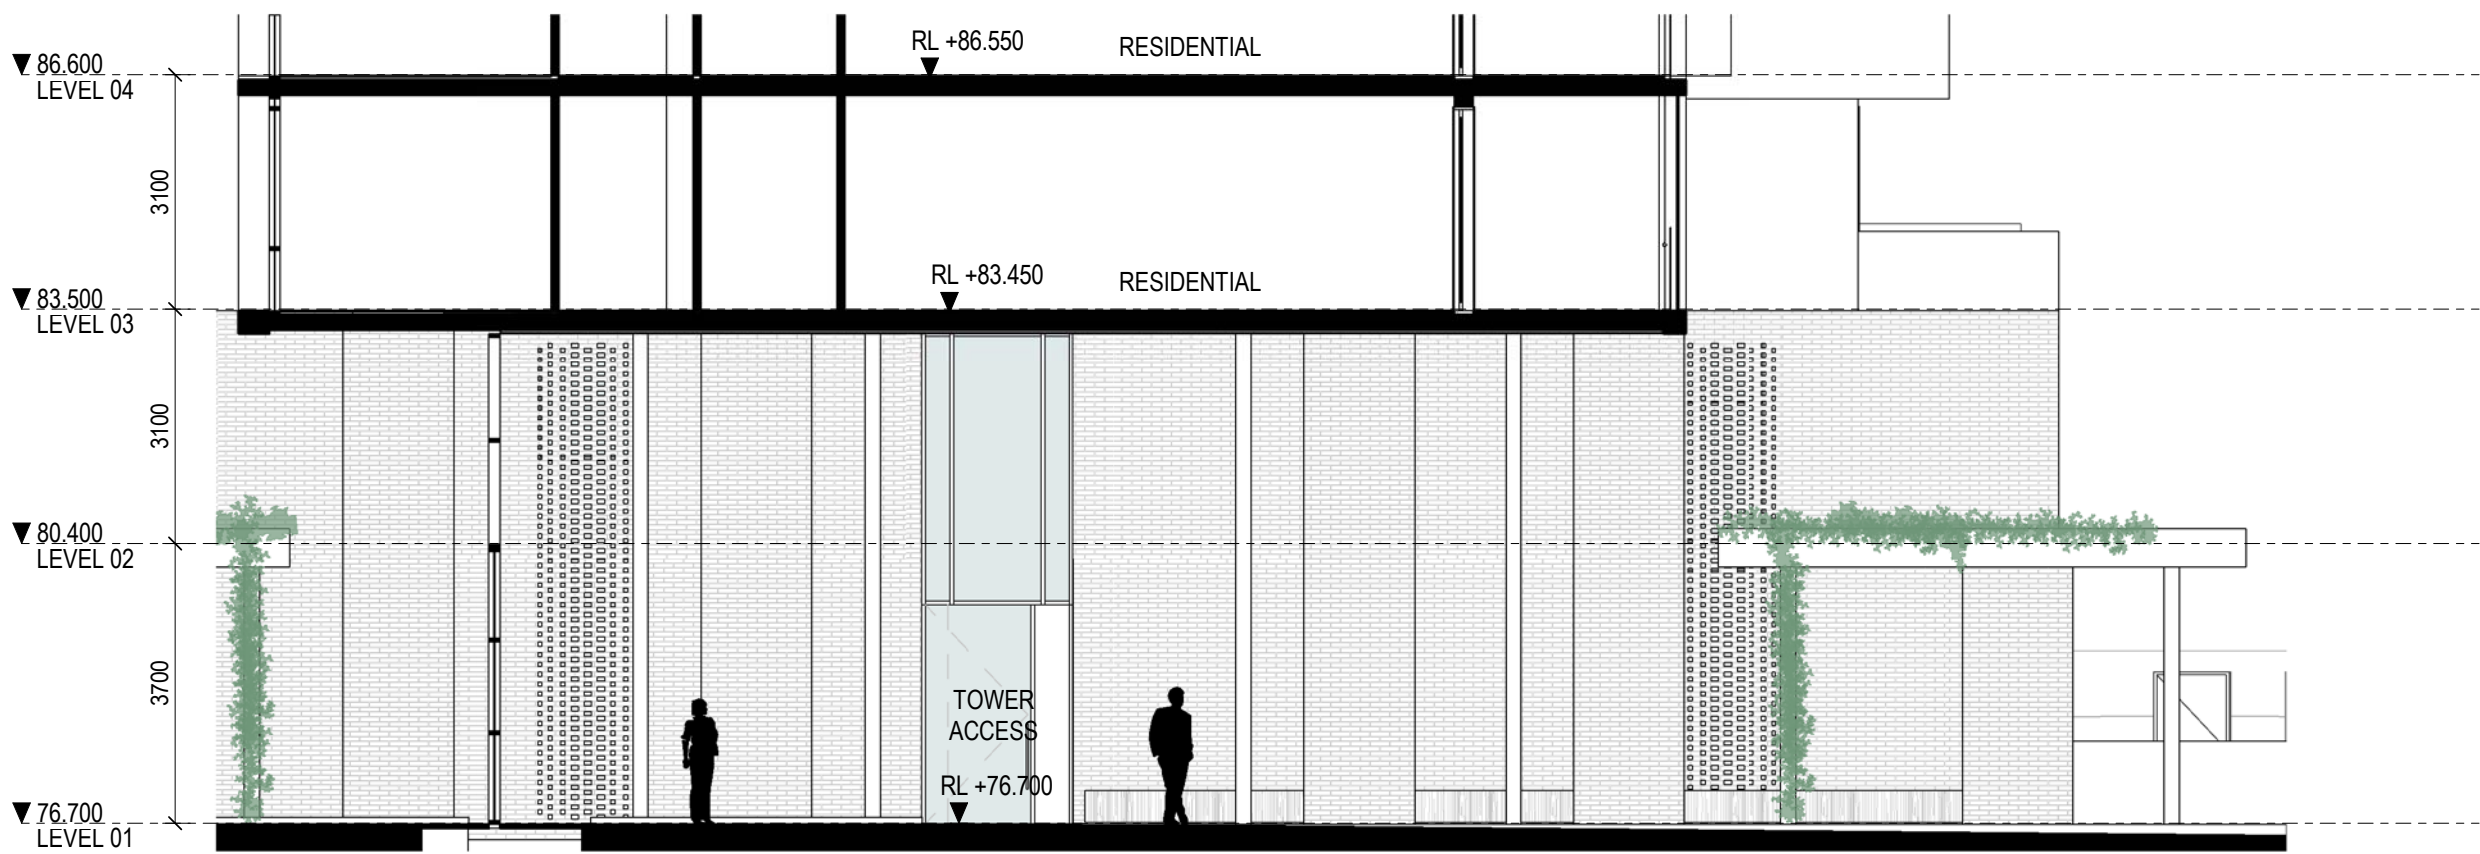

Section Through Podium/Lobby


1 : 100

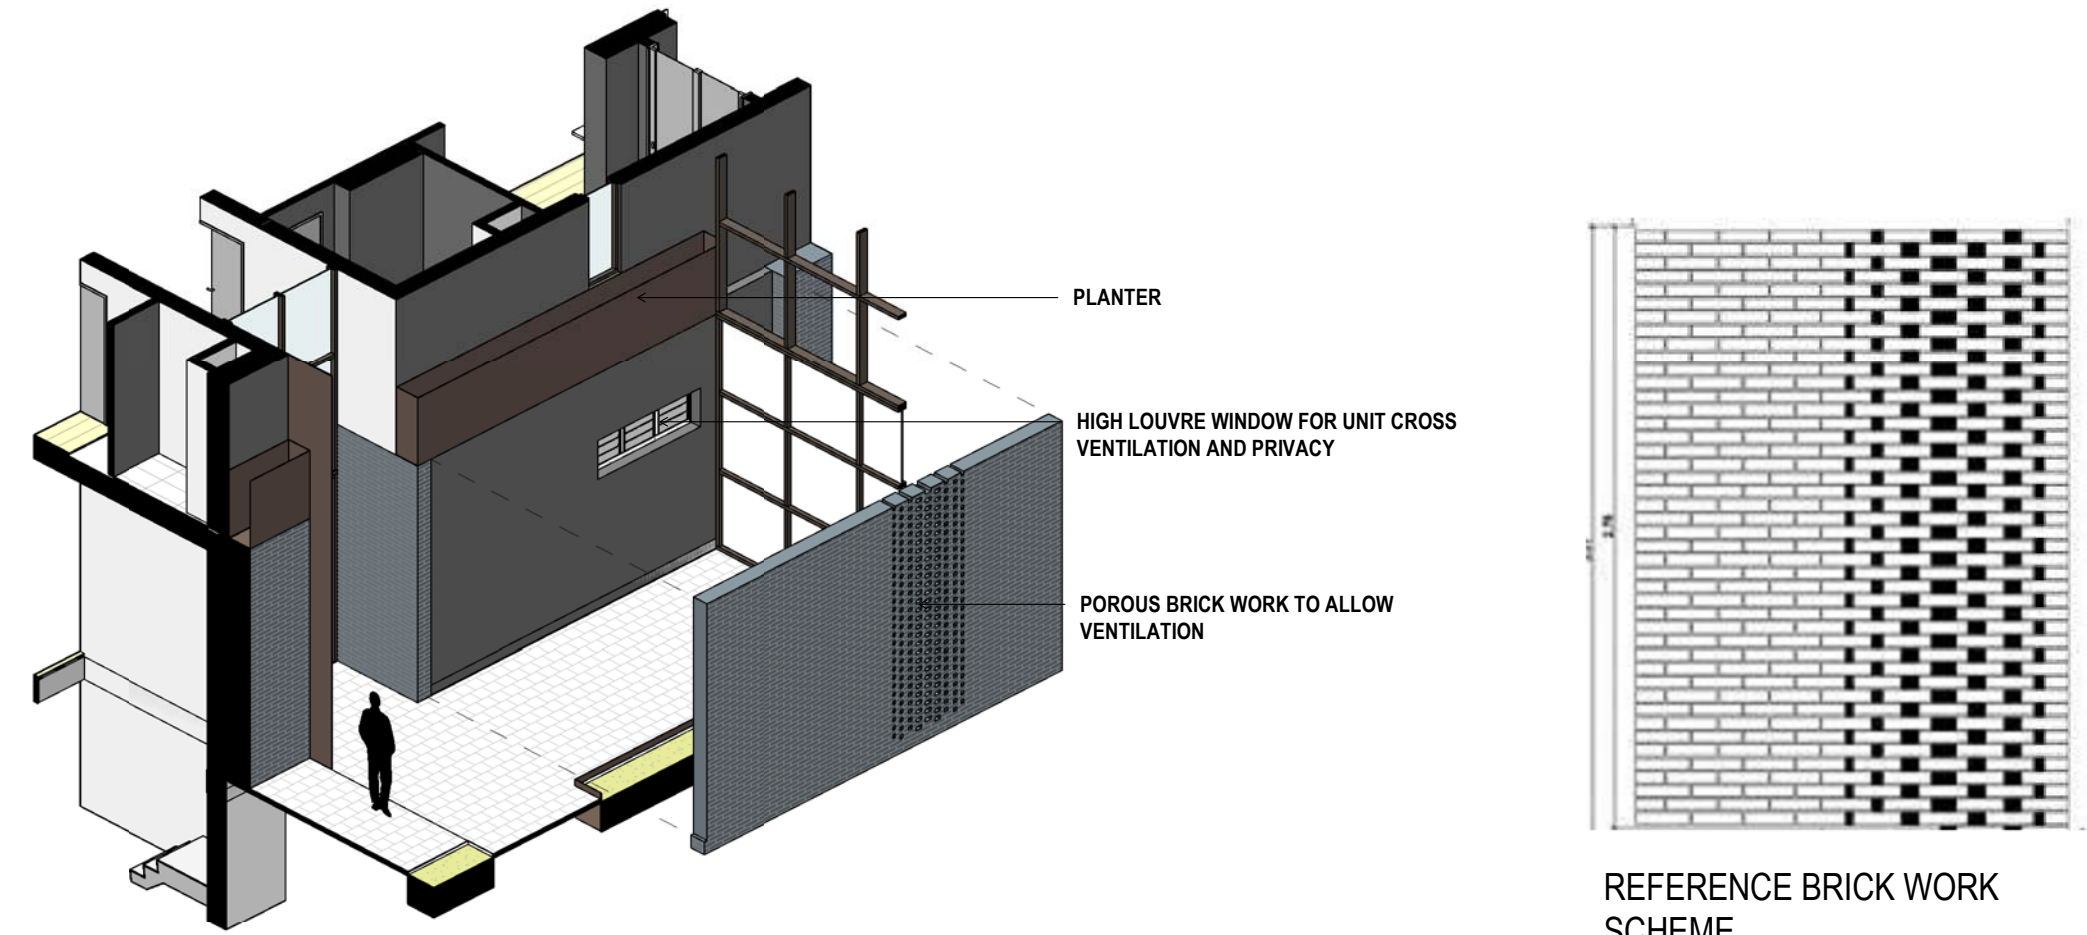

BRICK WORK - LOBBY




REFERENCE BRICK WORK IMAGE

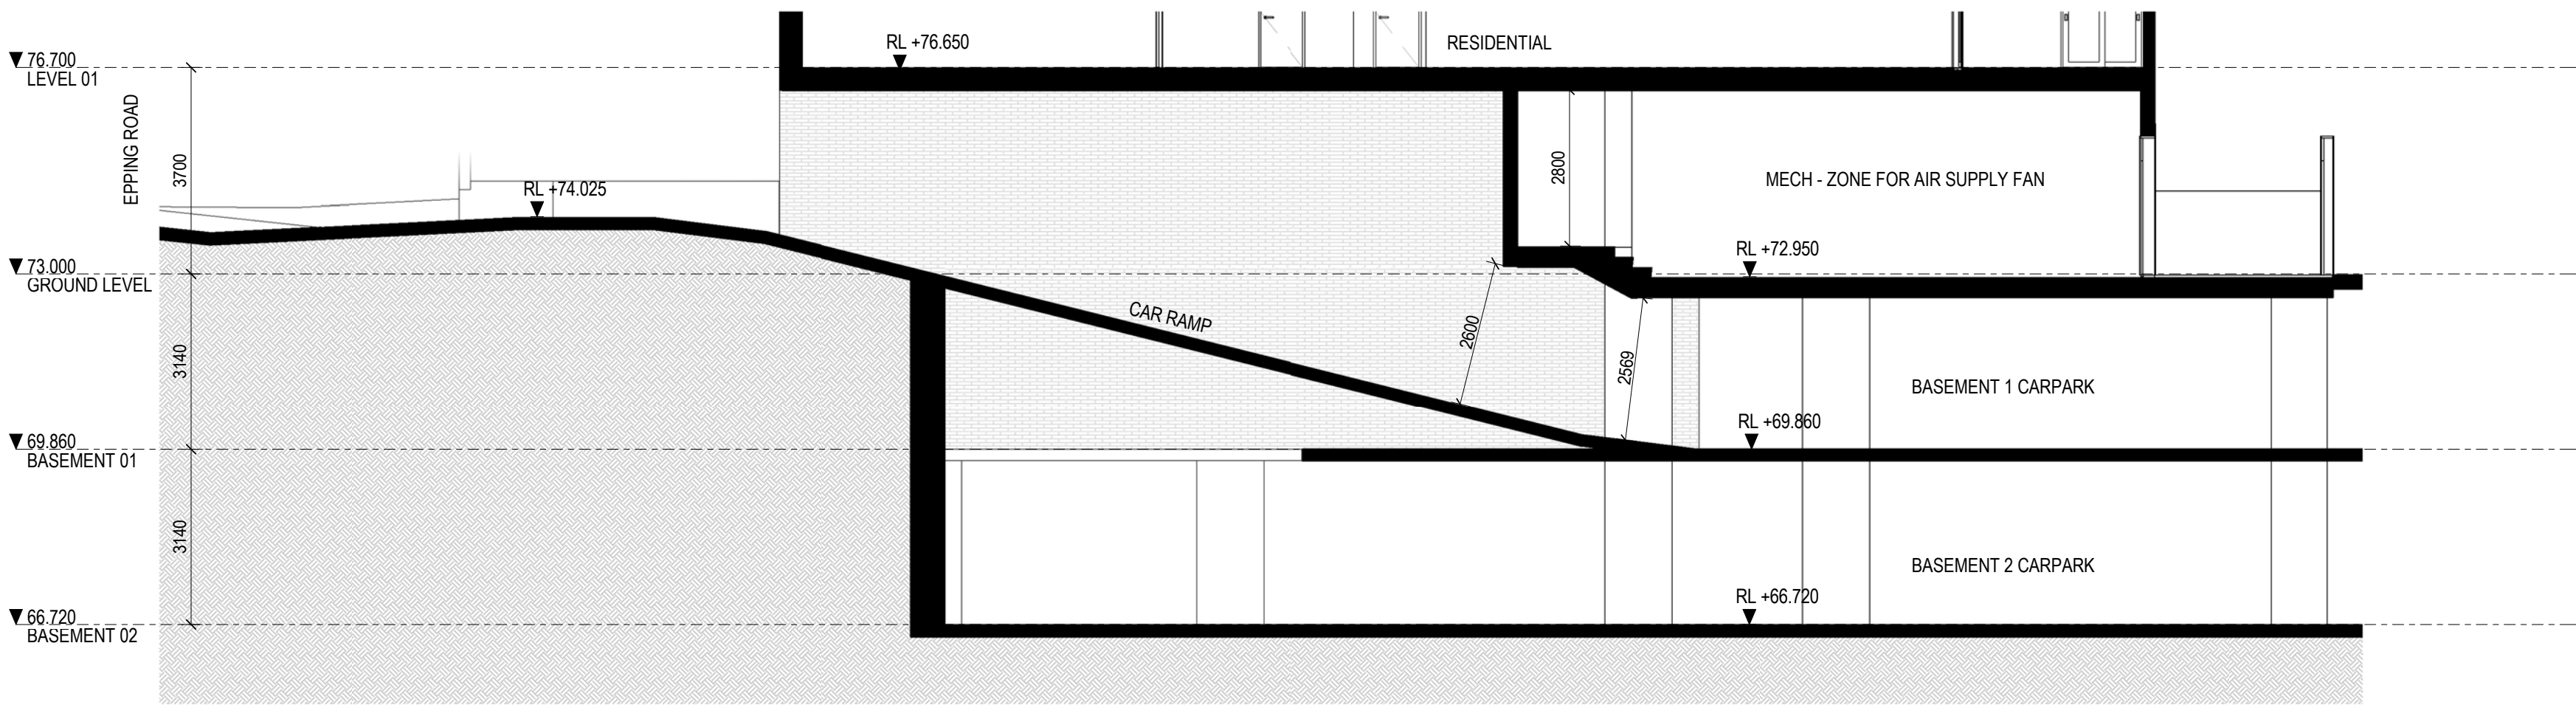


Section Through Car Ramp

1 : 100

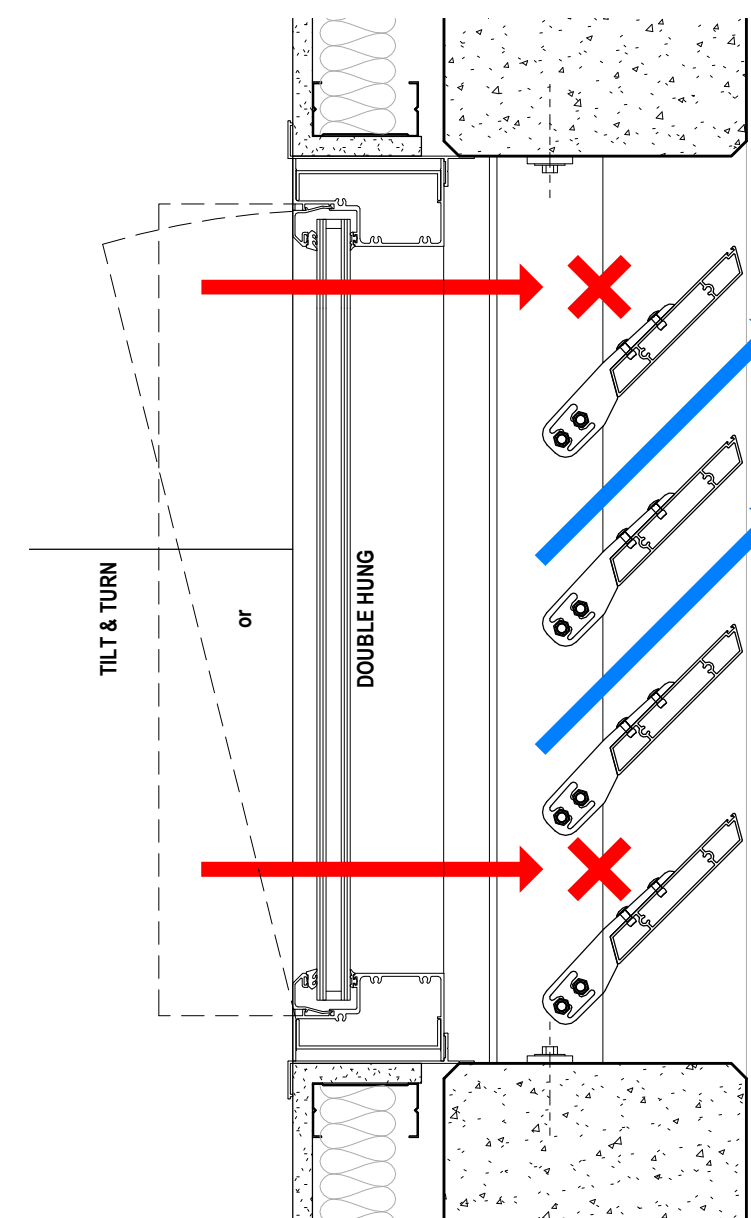

Screened Window Detail

1 : 5

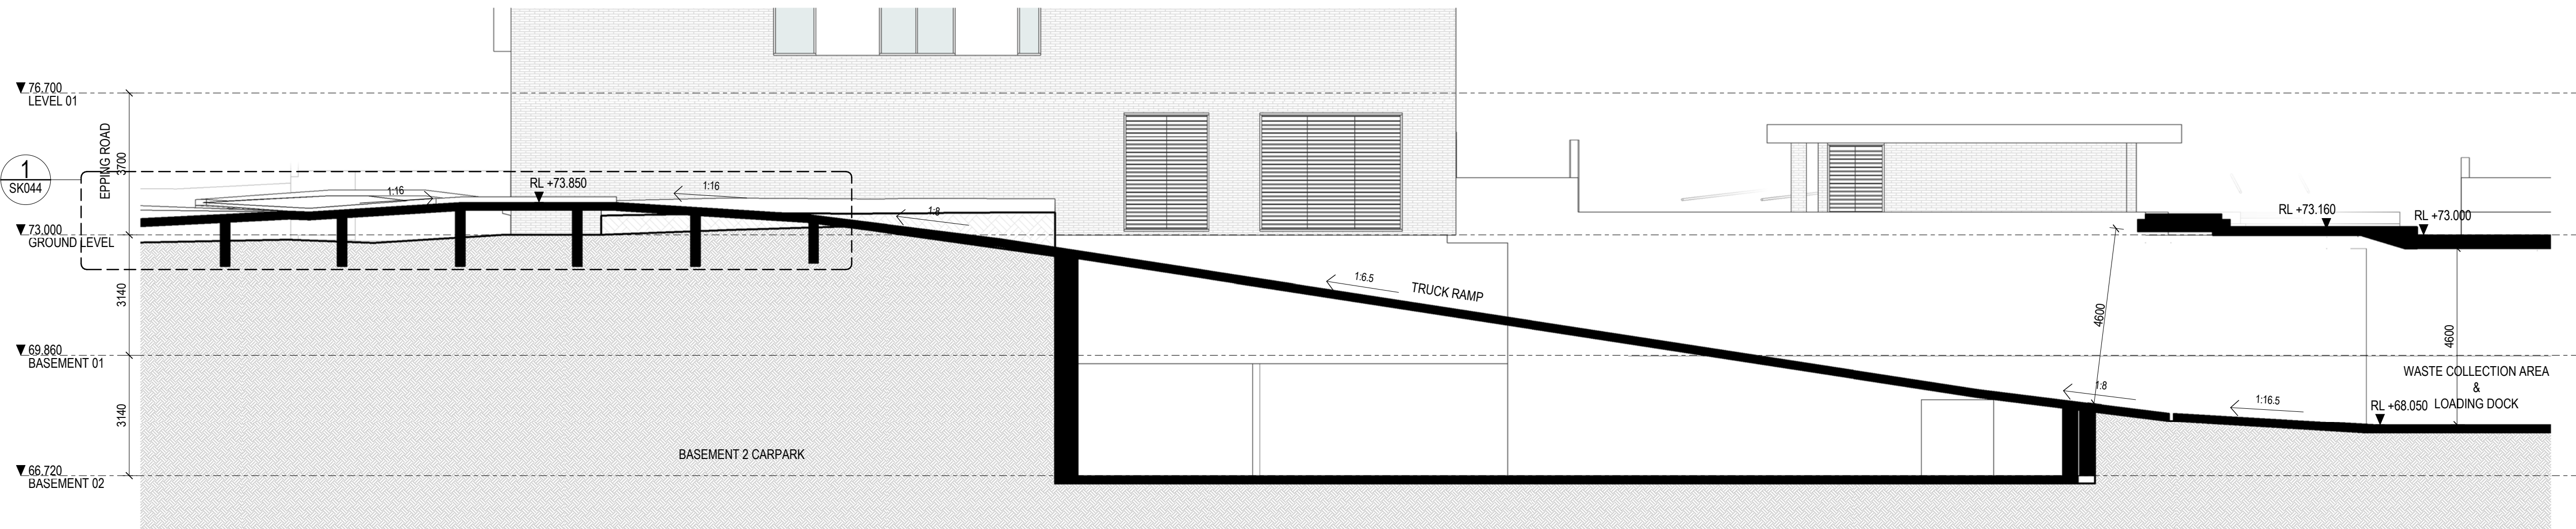

Section Through Truck Ramp

1 : 100

All dimension to be verified on site before producing shop drawings or commencing any work. Do not scale. The copyright of this drawing remains with Warren and Mahoney Architects Ltd.

Revisions

A 13.04.18 DA Submission
B 10.10.18 DA Revision
C 28.11.18 DA Revision

Notes

Consultants

VIMG
Project Manager
MECONE
Planner
ROBERT BIRD GROUP
Structural Engineer
WOOD & GRIEVE
Services
TRAFFIX
Traffic Consultant

Client

VIMG

Warren and Mahoney Architects
Australia Pty Ltd

Suite 13.03, Plaza Building
Australia Square, 95 Pitt Street
Sydney, NSW 2000
Australia
Phone + 61 2 8021 9809

Registered Architects and Designers
www.warrenandmahoney.com

Project Title

MACQUARIE PARK

159 - 161 Epping Road,
Macquarie Park

Drawing Title

DETAIL SECTIONS

Drawing Status

PRELIMINARY

Drawing Details

Scale As indicated@ A1
Date 28.11.18
Job No 7868
Drawn Author
Checked Checker

Drawing No

A-DA 31.101

Revision

C




DEVELOPMENT APPLICATION

159 - 161 Epping Road, Macquarie Park

DRAWING REGISTER

DRAWING NO.	DRAWING TITLE	SCALE
LA00	COVER SHEET & DRAWING REGISTER	NTS @ A1
LA01	DESIGN APPROACH AND CHARACTER	NTS @ A1
LA02	LANDSCAPE MASTER PLAN	1:250@A1
LA03	DETAIL PLAN - COMMUNITY HEART	1:100@A1
LA04	LANDSCAPE PLAN - LEVEL 2	1:250@A1
LA05	SITE SECTIONS	1:100@A1
LA06	SITE SECTIONS	1:100@A1
LA07	PLANTING PLAN - SITE	1:250@A1
LA08	LANDSCAPE PLAN - LEVEL 13	1:250@A1
LA09	TREE REMOVAL AND RETENTION PLAN	1:250@A1
LA10	LANDSCAPE DETAILS	VARY@A1

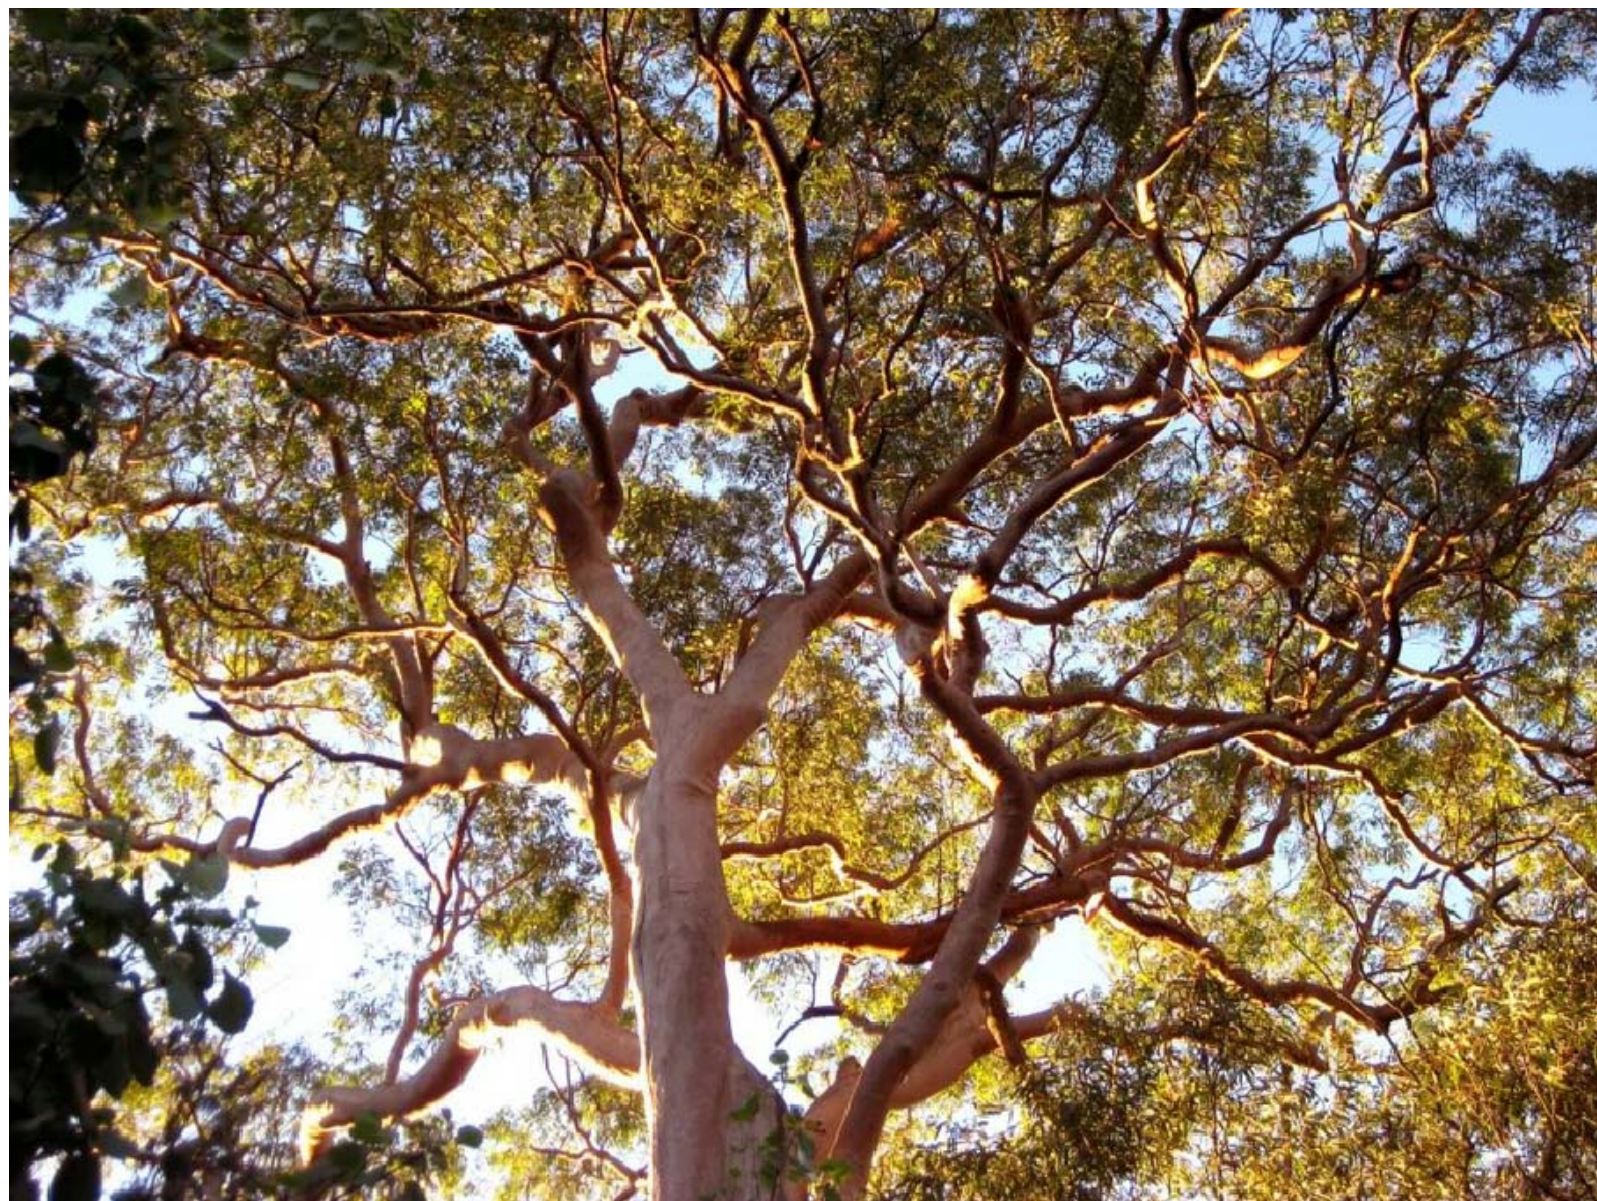

01 RETAIN EXISTING TREES ONSITE




02 CREATE A BALANCE BETWEEN BUILT AND LANDSCAPE ELEMENTS ON THE GROUND PLANE



DESIGN APPROACH



03 ESTABLISH A HEART TO THE DEVELOPMENT PROMOTING A SENSE OF COMMUNITY

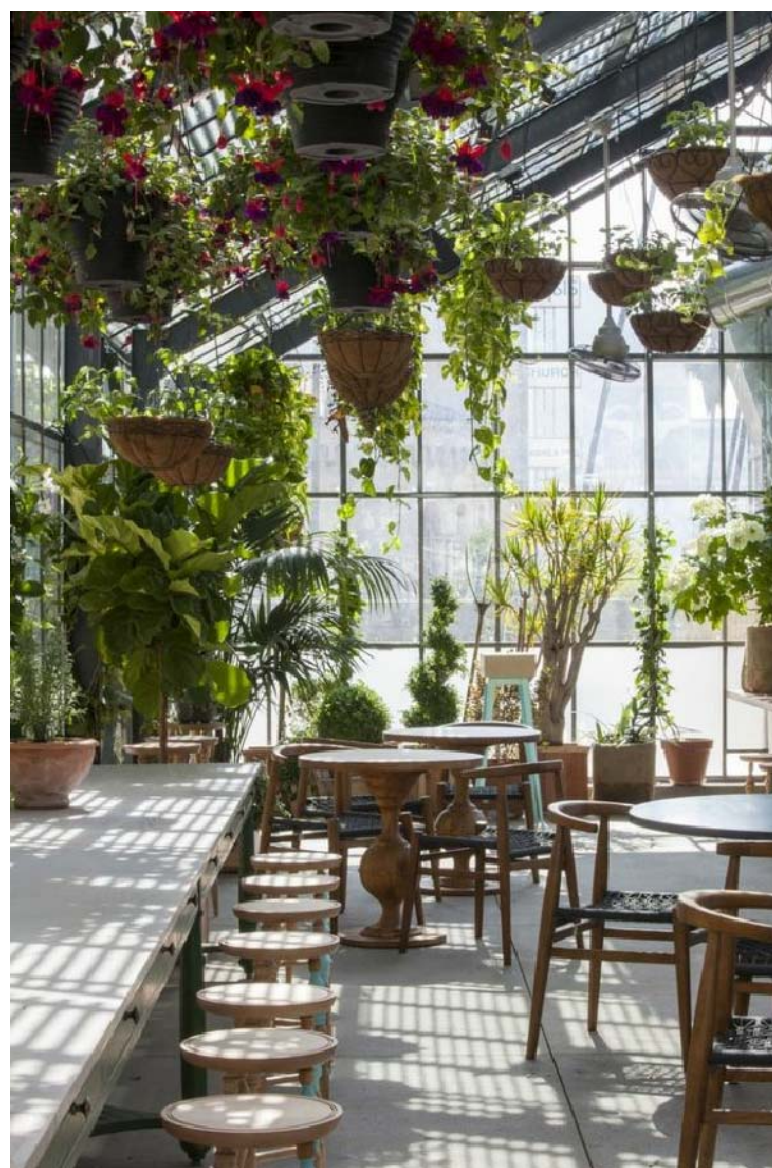


04 INTEGRATE WATER AS A DRAMATIC FEATURE



05 PROVIDE OPPORTUNITIES FOR MIXED USES AND A VARIETY OF LEVELS OF ACTIVITY



06 INTEGRATE NATURE THROUGHOUT THE DEVELOPMENT

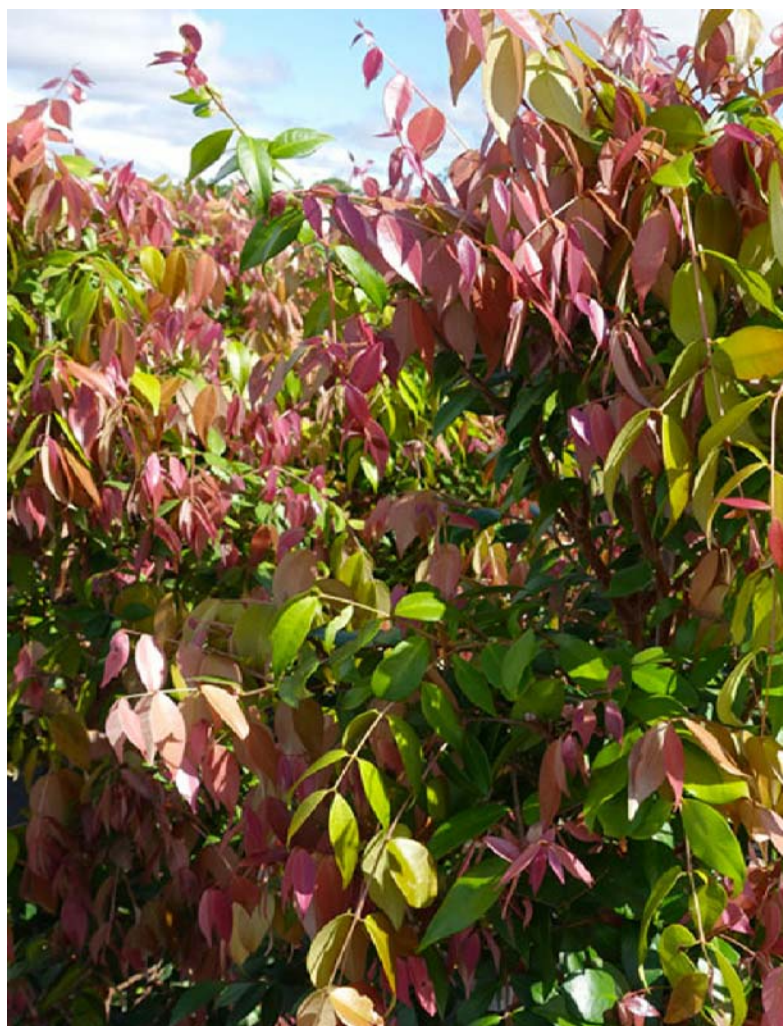

- 01 RETAIN EXISTING TREES ONSITE
- 02 CREATE A BALANCE BETWEEN BUILT AND LANDSCAPE ELEMENTS ON THE GROUND PLANE
- 03 ESTABLISH A HEART TO THE DEVELOPMENT PROMOTING A SENSE OF COMMUNITY
- 04 INTEGRATE WATER AS A DRAMATIC FEATURE
- 05 PROVIDE OPPORTUNITIES FOR MIXED USES AND A VARIETY OF LEVELS OF ACTIVITY
- 06 INTEGRATE NATURE THROUGHOUT THE DEVELOPMENT

EUCALYPTUS

STREET

WORK IN PROGRESS ONLY

LANDSCAPE MASTER PLAN

- 01 EXISTING TREES RETAINED
- 02 PAVED ENTRY PLAZA WITH TEXTURAL WALL PANELS COVERED WITH CLIMBING VEGETATION
- 03 FEATURE BRICK LINK WITH PORTALS
- 04 CASCADING WATER FEATURE OVER FEATURE LINK
- 05 COMMUNITY FACILITY WITH GREEN ROOF
- 06 EXTERNAL PLATFORM LIFT
- 07 SEATING AND VIEWING PLATFORM
- 08 SEATING WALL
- 09 COMMUNAL FACILITIES WITH PERGOLA OVER FIXED AND MOVEABLE SEATING AND TABLES WITHIN
- 10 PRIVATE TERRACES
- 11 COMMUNITY LAWN AREAS
- 12 DECELERATION LANE (TO TRAFFIC ENG. DETAIL)
- 13 LAYERED LANDSCAPE SETBACK TO EPPING ROAD OF TREES, SHRUBS AND GROUNDCOVERS


OVER LAND FLOW PATH AND EDGE TREATMENT TO CIVIL ENGINEERS DETAILS

BOUNDARY FENCE TO MATCH BAPTISTCARE'S INTERNAL ROAD FENCE AS REQUIRED

NEW SCREEN PLANTING WITHIN LOT 60 DP1107965 AT 157 BALACLAVA RD MACQUARIE PARK AS PER WRITTEN CONSENT FROM OWNER'S LETTER DATE 29 JAN 2019

EPPING

ROAD

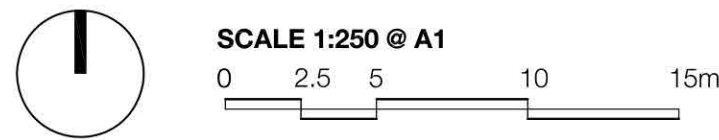


LEGEND

- SITE BOUNDARY
- EXISTING TREE RETAINED
- PROPOSED PALM / FERN
- PROPOSED TREE
- PROPOSED PAVING
- EXISTING / PROPOSED SPOT LEVEL
- PROPOSED SCREEN PLANTING
- PROPOSED FEATURE SHRUBS
- PROPOSED GROUNDCOVERS
- TURF
- SECURE FENCE LINE
- BASEMENT UNDER
- ELEVATED TIMBER BOARDWALK


project: 159-161 Epping Road, Macquarie Park
client: 159 Epping Rd Pty Ltd
date: 05.03.2019
revision: 1
drawn: AL
checked: DMT

TaylorBrammer
TAYLOR BRAMMER LANDSCAPE ARCHITECTS PTY LTD
SYDNEY STUDIO
218 Oxford Street Woolahra, NSW, 2025 E sydney@taylorbrammer.com.au T 61 2 9387 8855
Copyright of Taylor Brammer Landscape Architects Pty Ltd. AEN 61 008 724 988

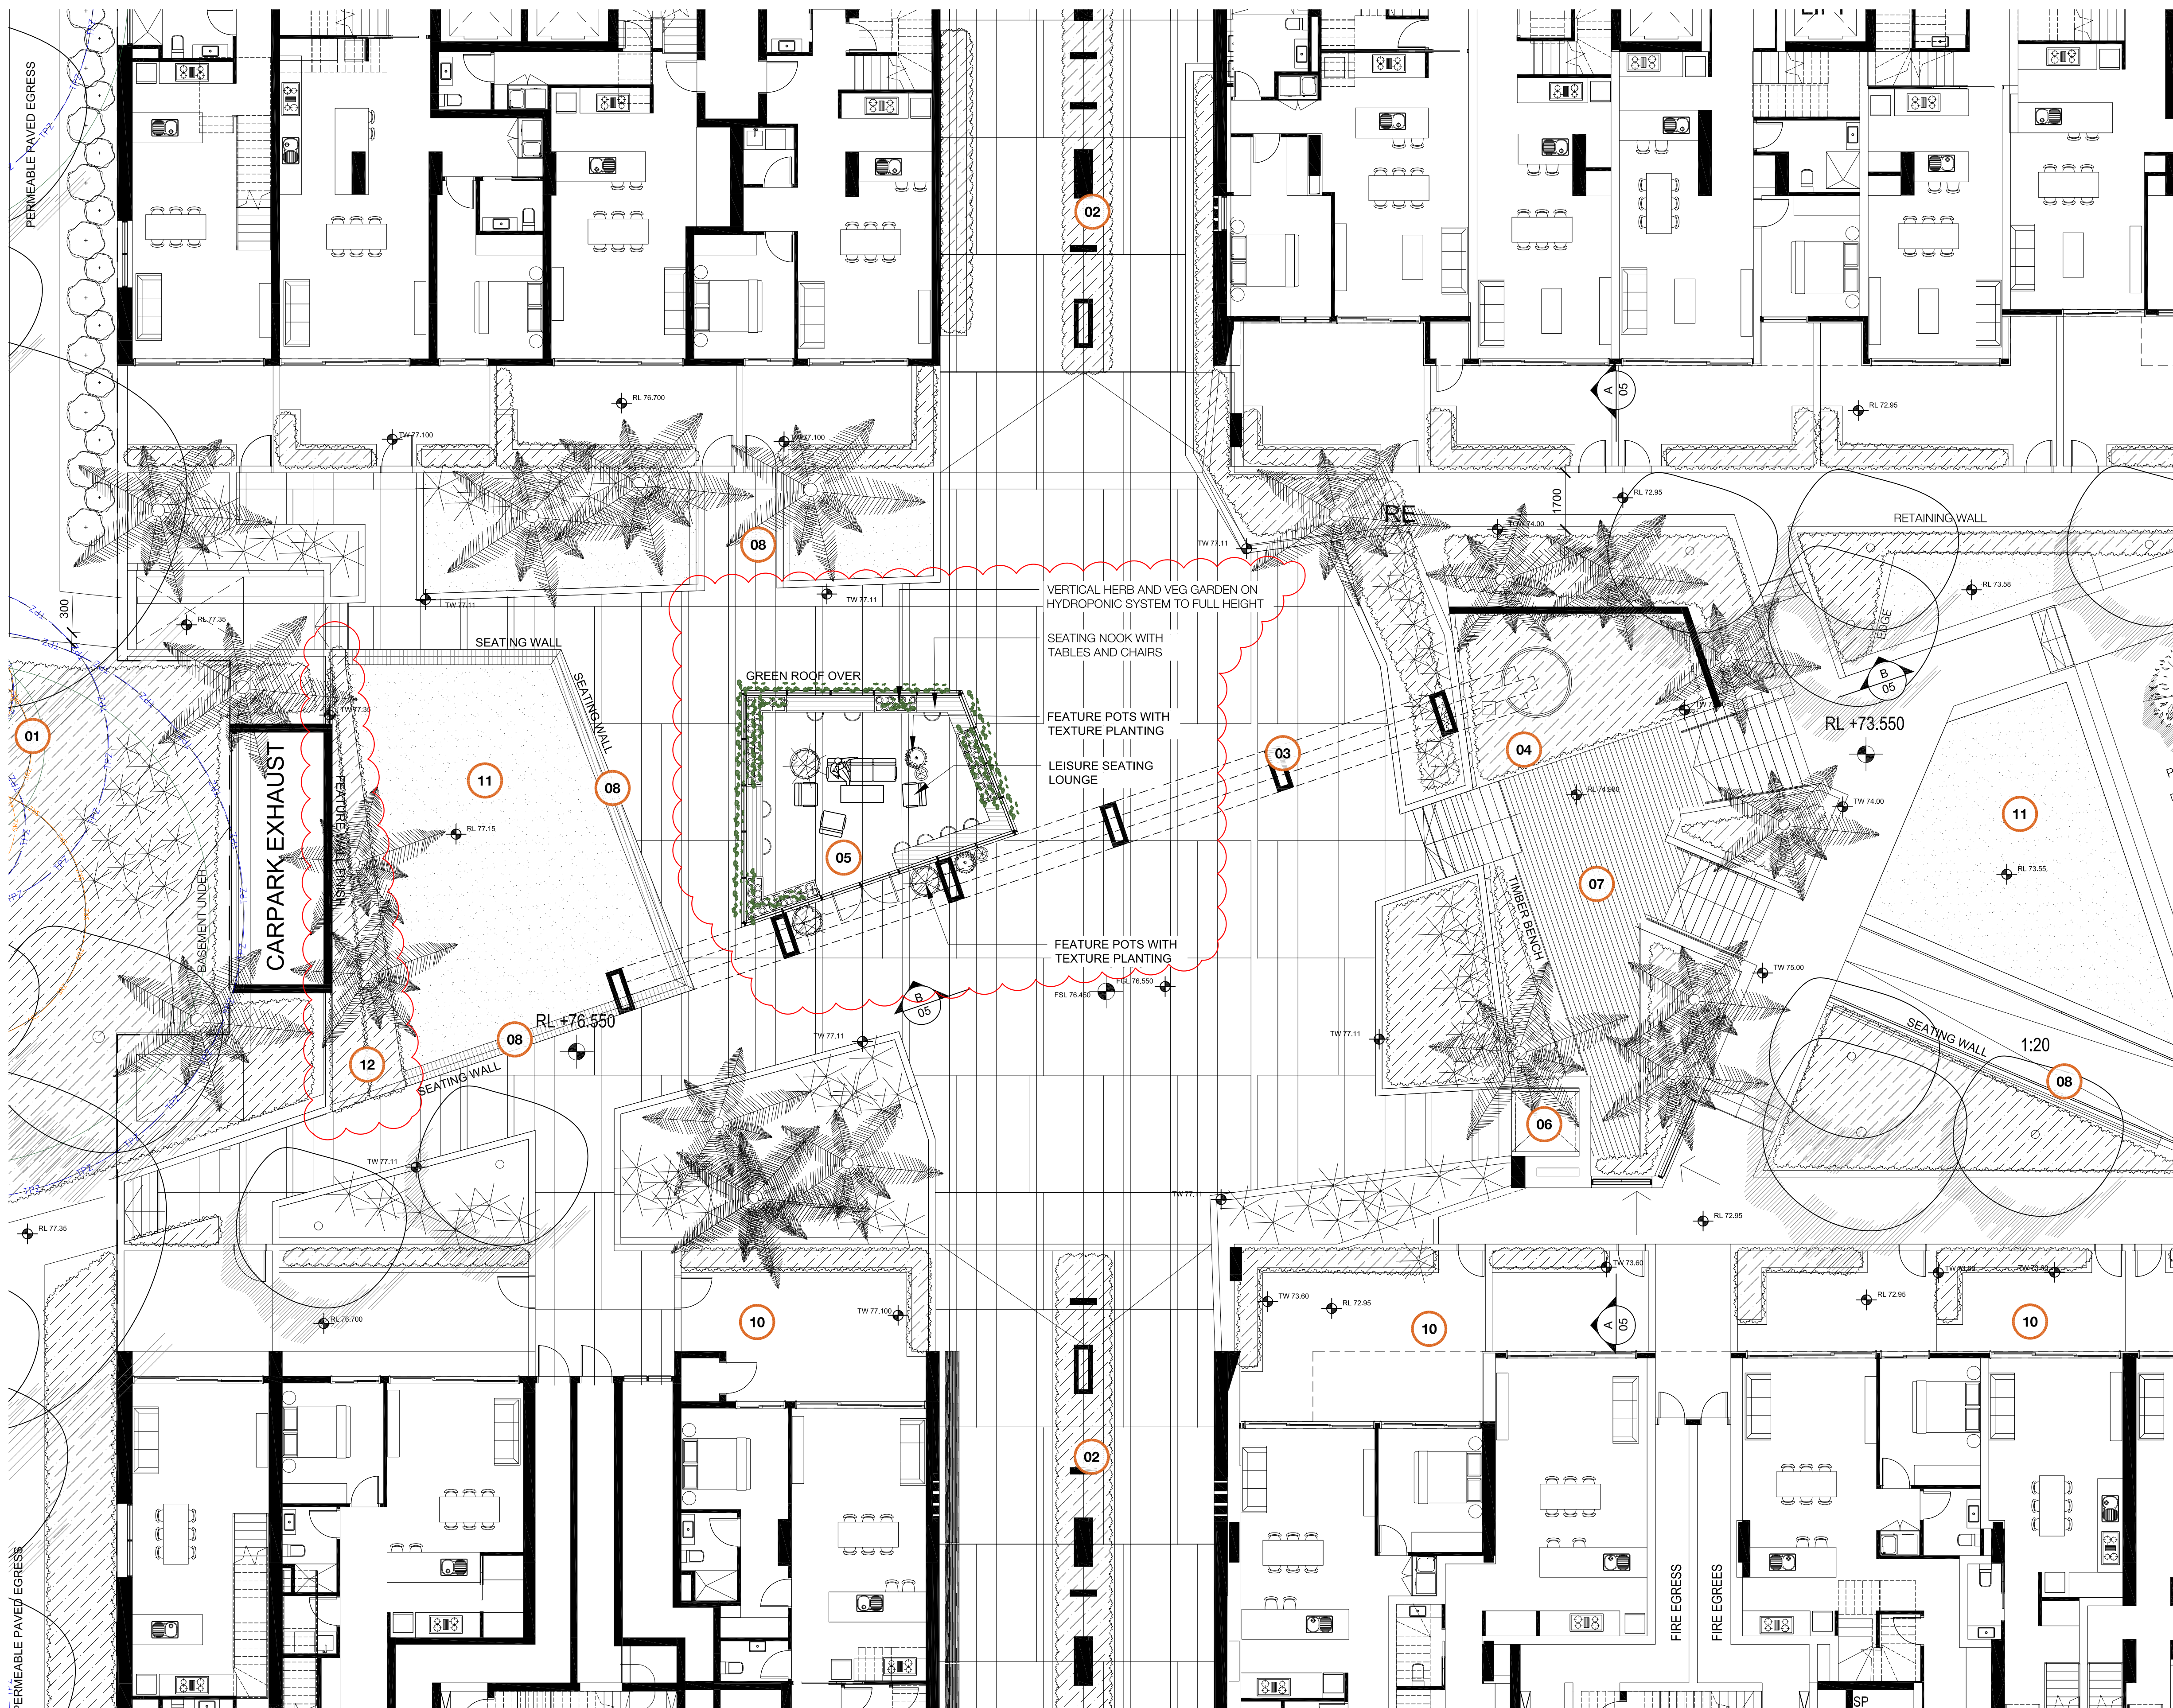

DETAIL PLAN

- 01 EXISTING TREES RETAINED
- 02 PAVED ENTRY PLAZA WITH TEXTURAL WALL PANELS COVERED WITH CLIMBING VEGETATION
- 03 FEATURE BRICK LINK WITH PORTALS
- 04 CASCADING WATER FEATURE OVER FEATURE LINK
- 05 COMMUNITY FACILITY WITH GREEN ROOF
- 06 EXTERNAL PLATFORM LIFT
- 07 SEATING AND VIEWING PLATFORM
- 08 SEATING WALL
- 09 COMMUNAL LAWN AND PERGOLA
- 10 PRIVATE TERRACES
- 11 COMMUNITY LAWN AREAS
- 12 SCREEN PLANTING BUFFER

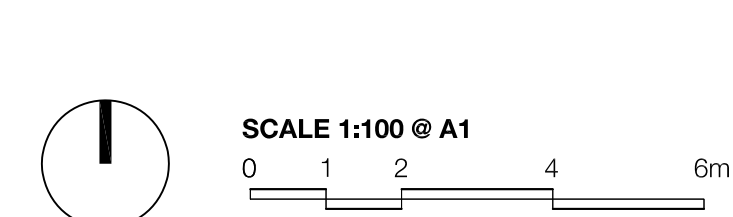

LEGEND


- SITE BOUNDARY
- EXISTING TREE RETAINED
- PROPOSED PALM / FERN
- PROPOSED TREE
- PROPOSED PAVING
- EXISTING / PROPOSED SPOT LEVEL
- PROPOSED SCREEN PLANTING
- PROPOSED FEATURE SHRUBS
- PROPOSED GROUNDCOVERS
- TURF
- SECURE FENCE LINE
- BASEMENT UNDER

project: 159-161 Epping Road, Macquarie Park
client: 159 Epping Rd Pty Ltd
date: 30.11.2018
revision: C
drawn: AL
checked: DMT

TaylorBrammer
TAYLOR BRAMMER LANDSCAPE ARCHITECTS PTY LTD
SYDNEY STUDIO
218 Oxford Street Woolahra, NSW, 2025 E sydney@taylorbrammer.com.au T 61 2 9387 8855
Copyright of Taylor Brammer Landscape Architects Pty Ltd. ABN 61 098 724 988

LANDSCAPE LEVEL 2 / 3

- 01 PRIVATE TERRACES
- 02 PRIVATE TERRACE GARDENS WITH TRAILING PLANTS SPILLING OVER INTO CENTRAL COURTYARD BELOW. MIN 1000mm PLANTER DEPTH

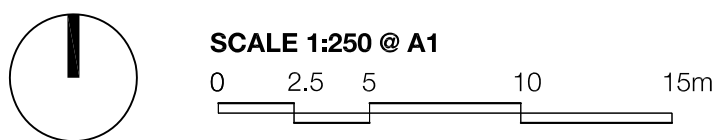


LEGEND


- SITE BOUNDARY
- EXISTING TREE RETAINED
- PROPOSED PALM
- PROPOSED TREE
- PROPOSED PAVING
- EXISTING / PROPOSED SPOT LEVEL
- PROPOSED SCREEN PLANTING
- PROPOSED FEATURE SHRUBS
- PROPOSED GROUNDCOVERS
- TURF
- SECURE FENCE LINE
- BASEMENT UNDER

project: 159-161 Epping Road, Macquarie Park
client: 159 Epping Rd Pty Ltd
date: 30.11.2018
revision: B
drawn: AL
checked: DMT


TaylorBrammer
TAYLOR BRAMMER LANDSCAPE ARCHITECTS PTY LTD
SYDNEY STUDIO
218 Oxford Street Woolahra, NSW, 2025 E sydney@taylorbrammer.com.au T 61 2 9387 8855
Copyright of Taylor Brammer Landscape Architects Pty Ltd. ABN 61 008 724 988

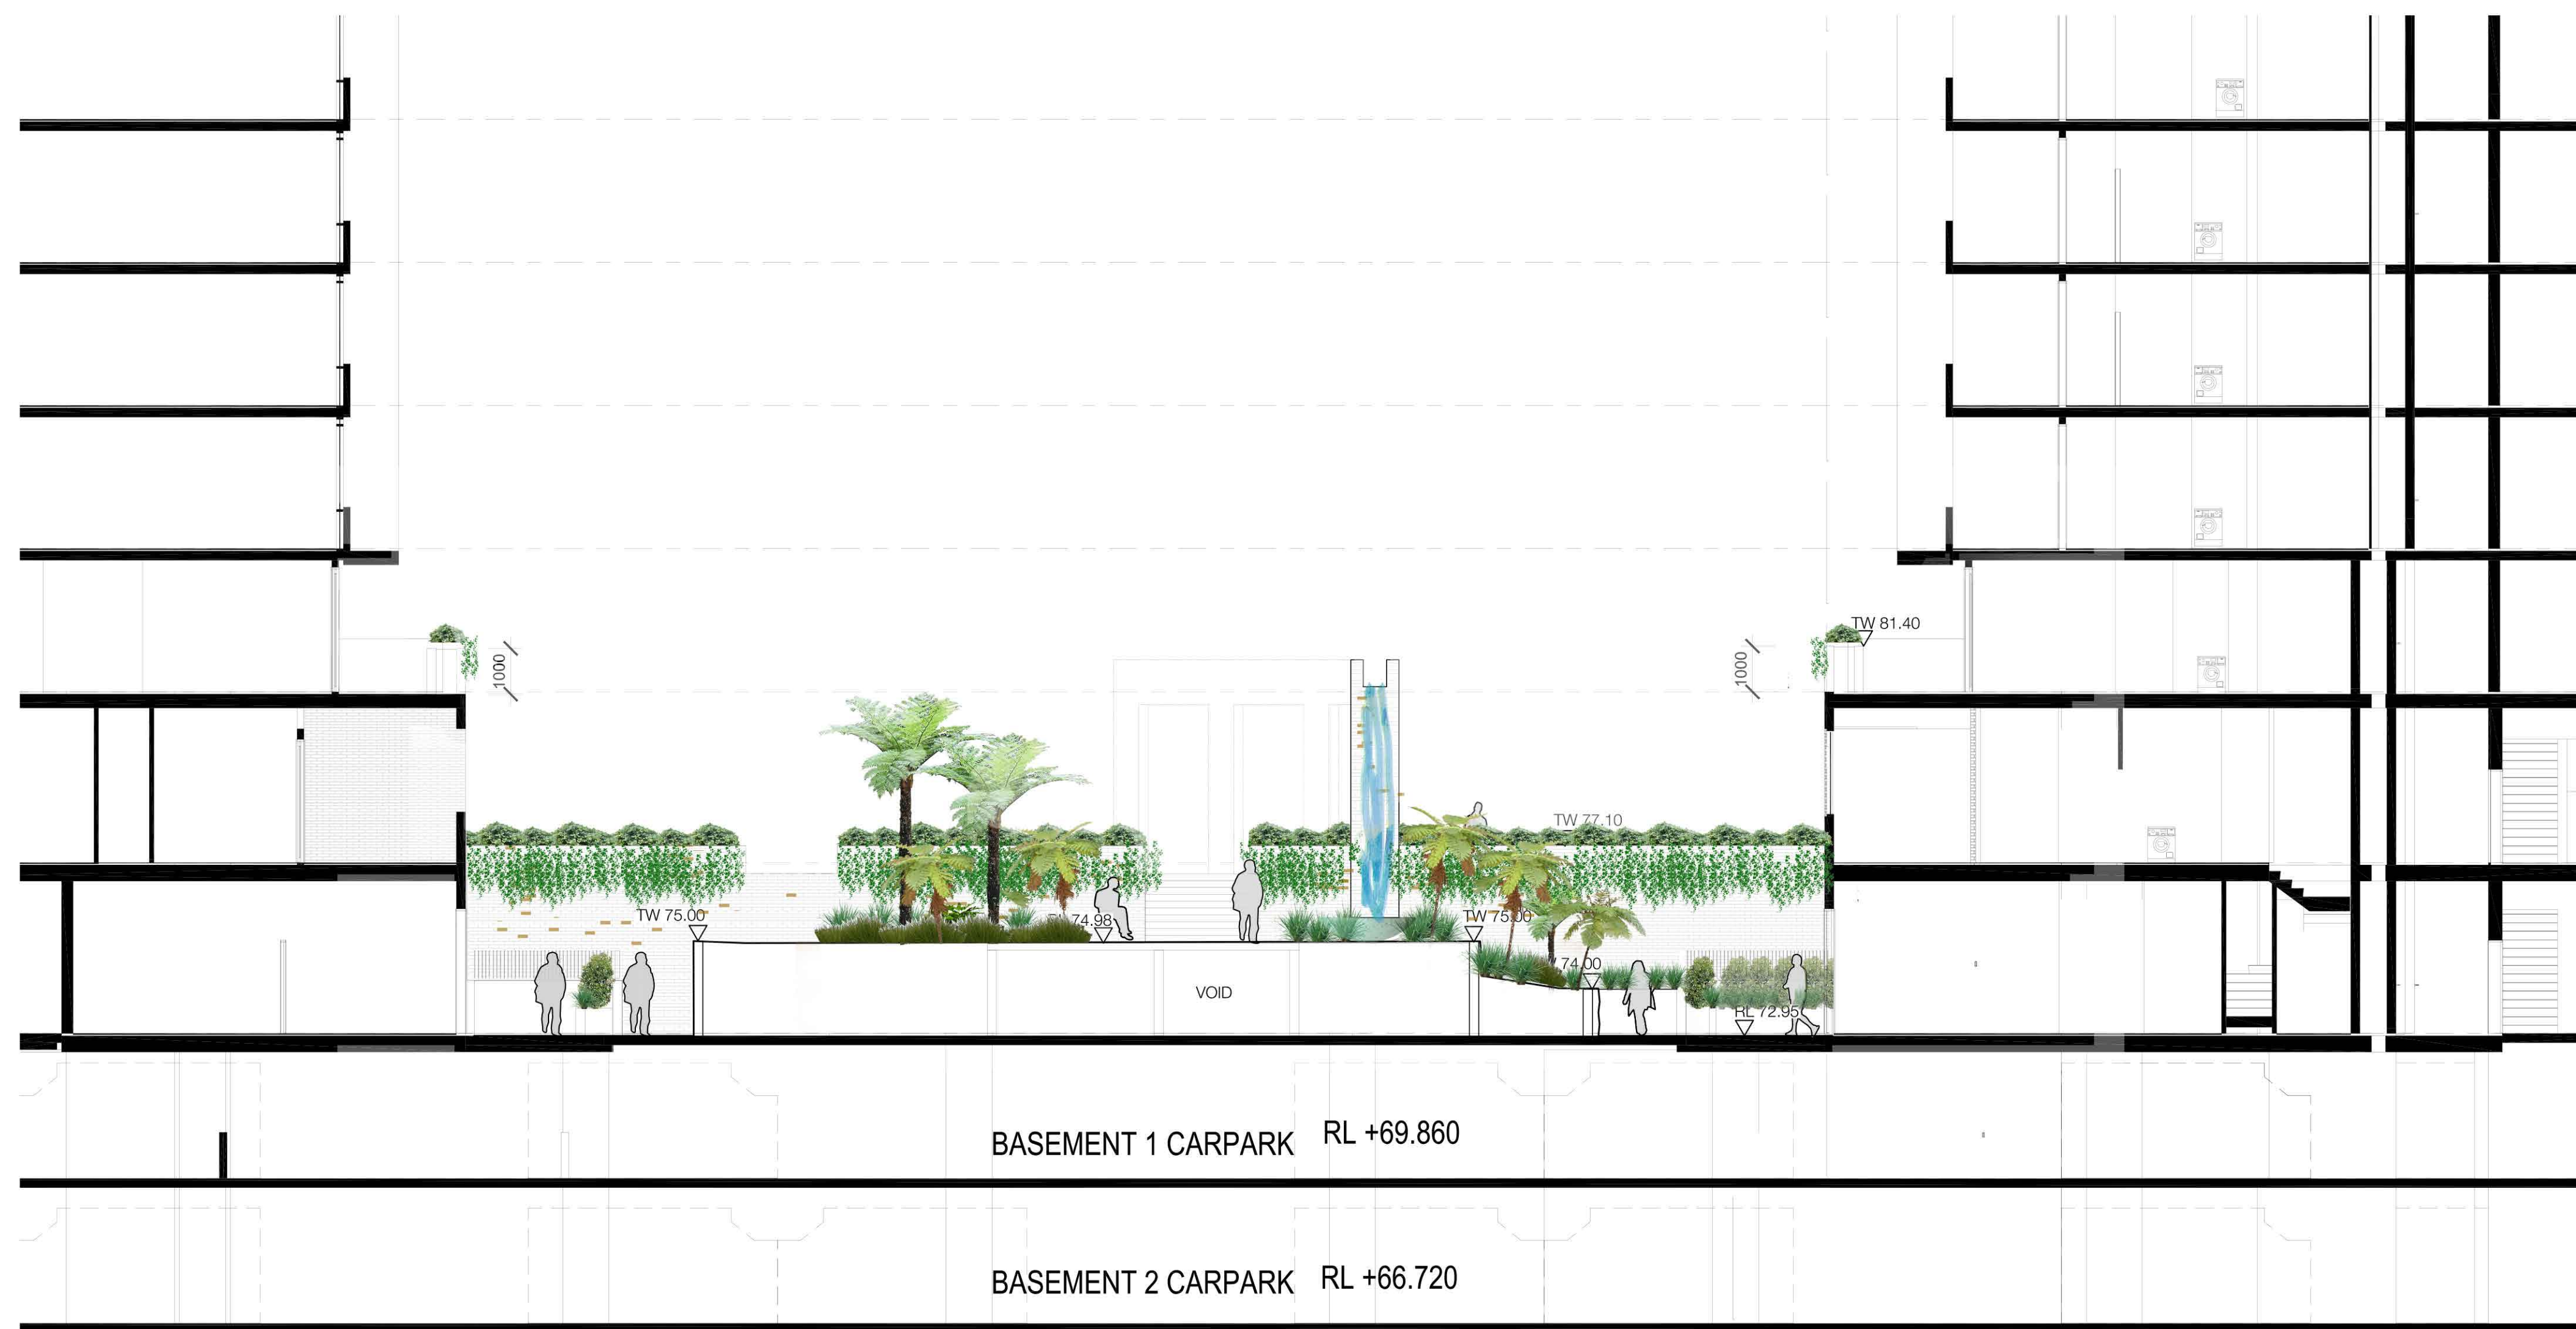

SECTION A-A

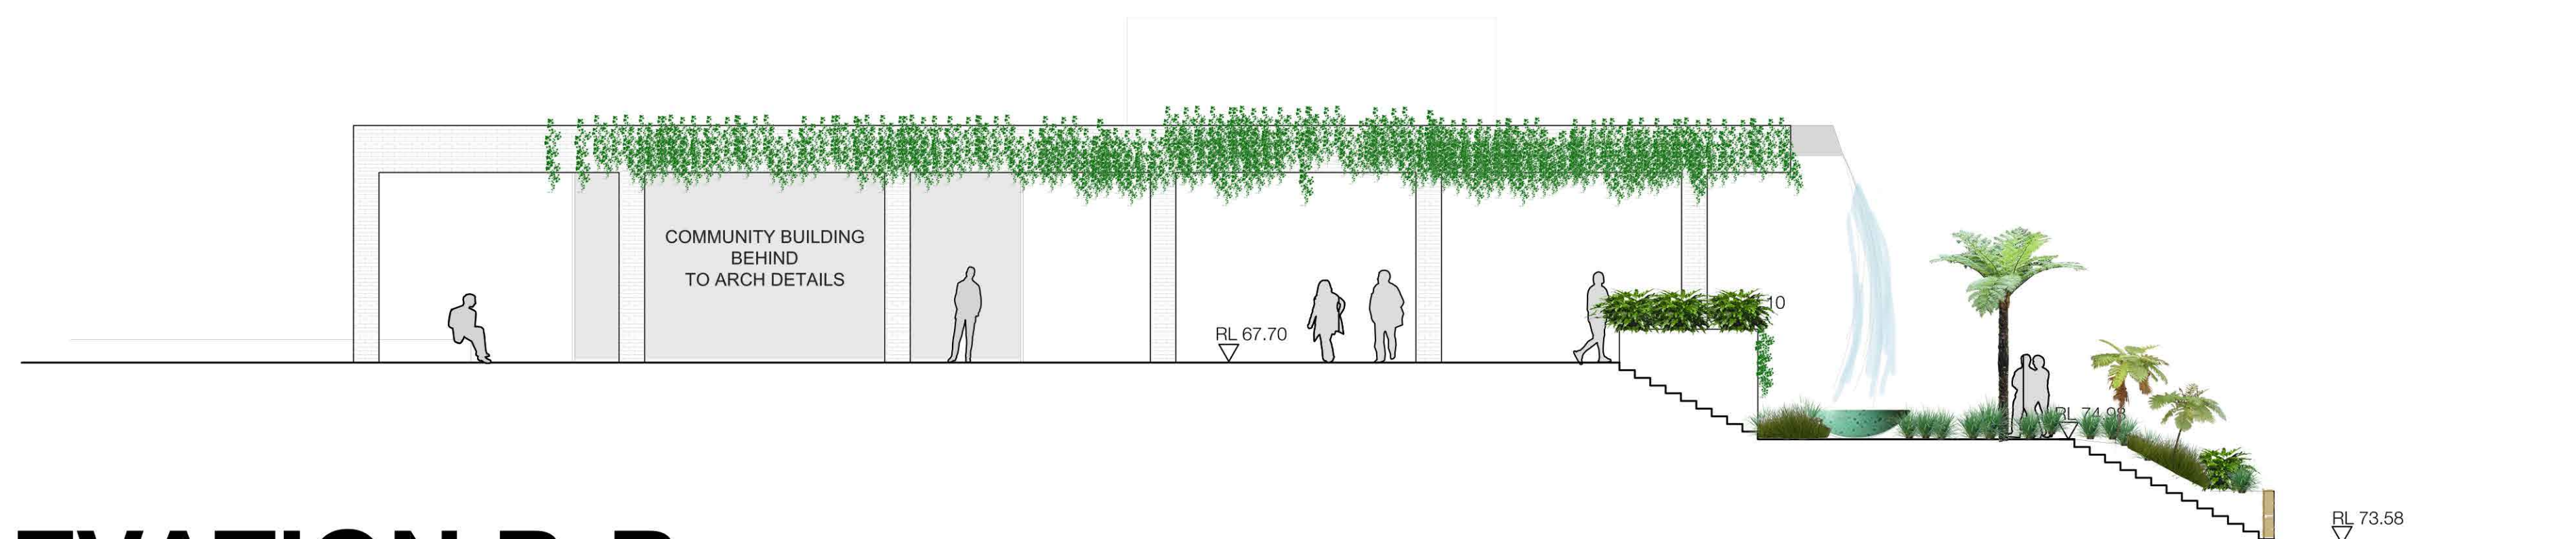

ELEVATION B-B


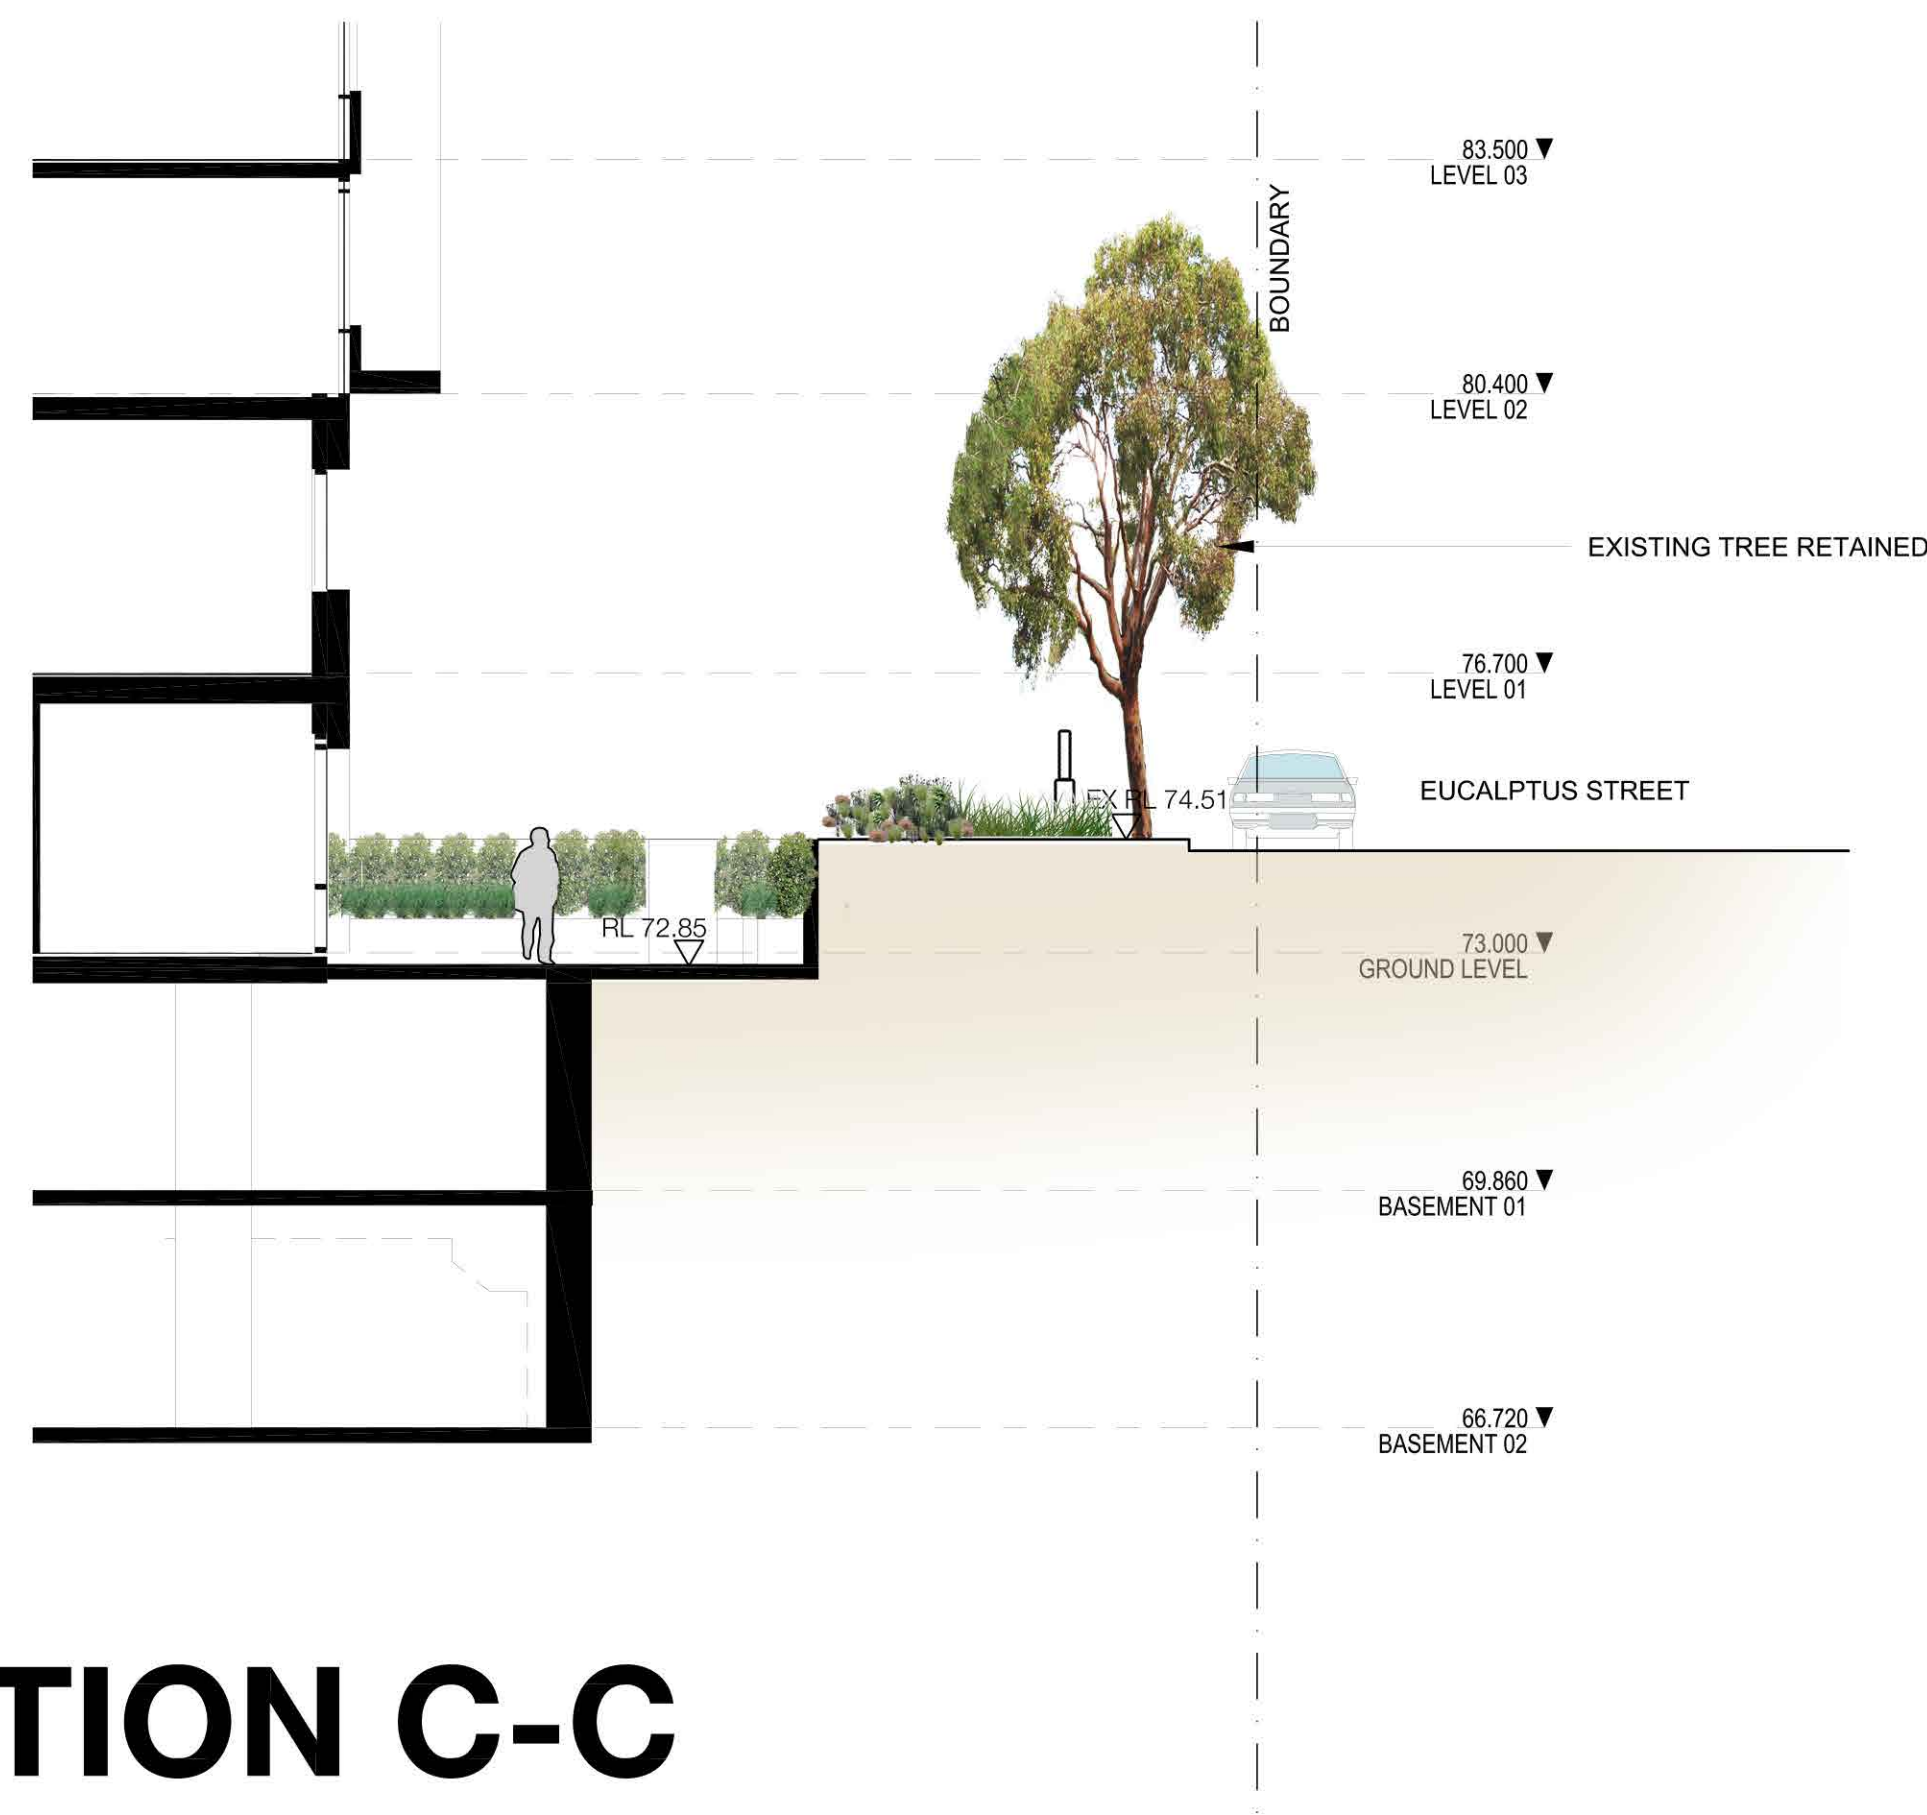


SECTION C-C


SCALE 1:100 @ A1
0 1 2 4 6m

project: 159-161 Epping Road, Macquarie Park
client: 159 Epping Rd Pty Ltd
date: 30.11.2018
revision: B
drawn: AL
checked: DMT

TaylorBrammer
TAYLOR BRAMMER LANDSCAPE ARCHITECTS PTY LTD
SYDNEY STUDIO
218 Oxford Street Woolahra, NSW, 2025 E: sydney@taylorbrammer.com.au T: 61 2 9387 8855
Copyright of Taylor Brammer Landscape Architects Pty Ltd. ABN 61 008 724 988

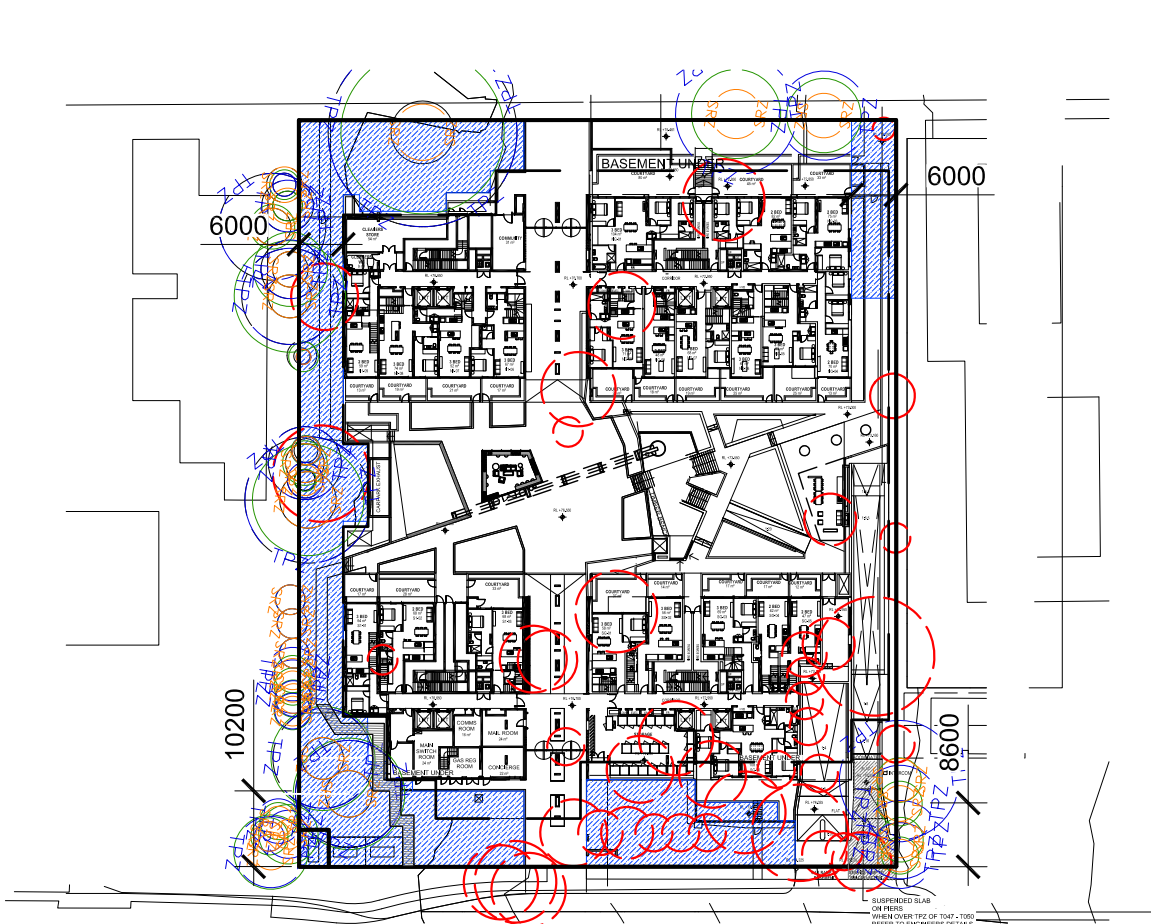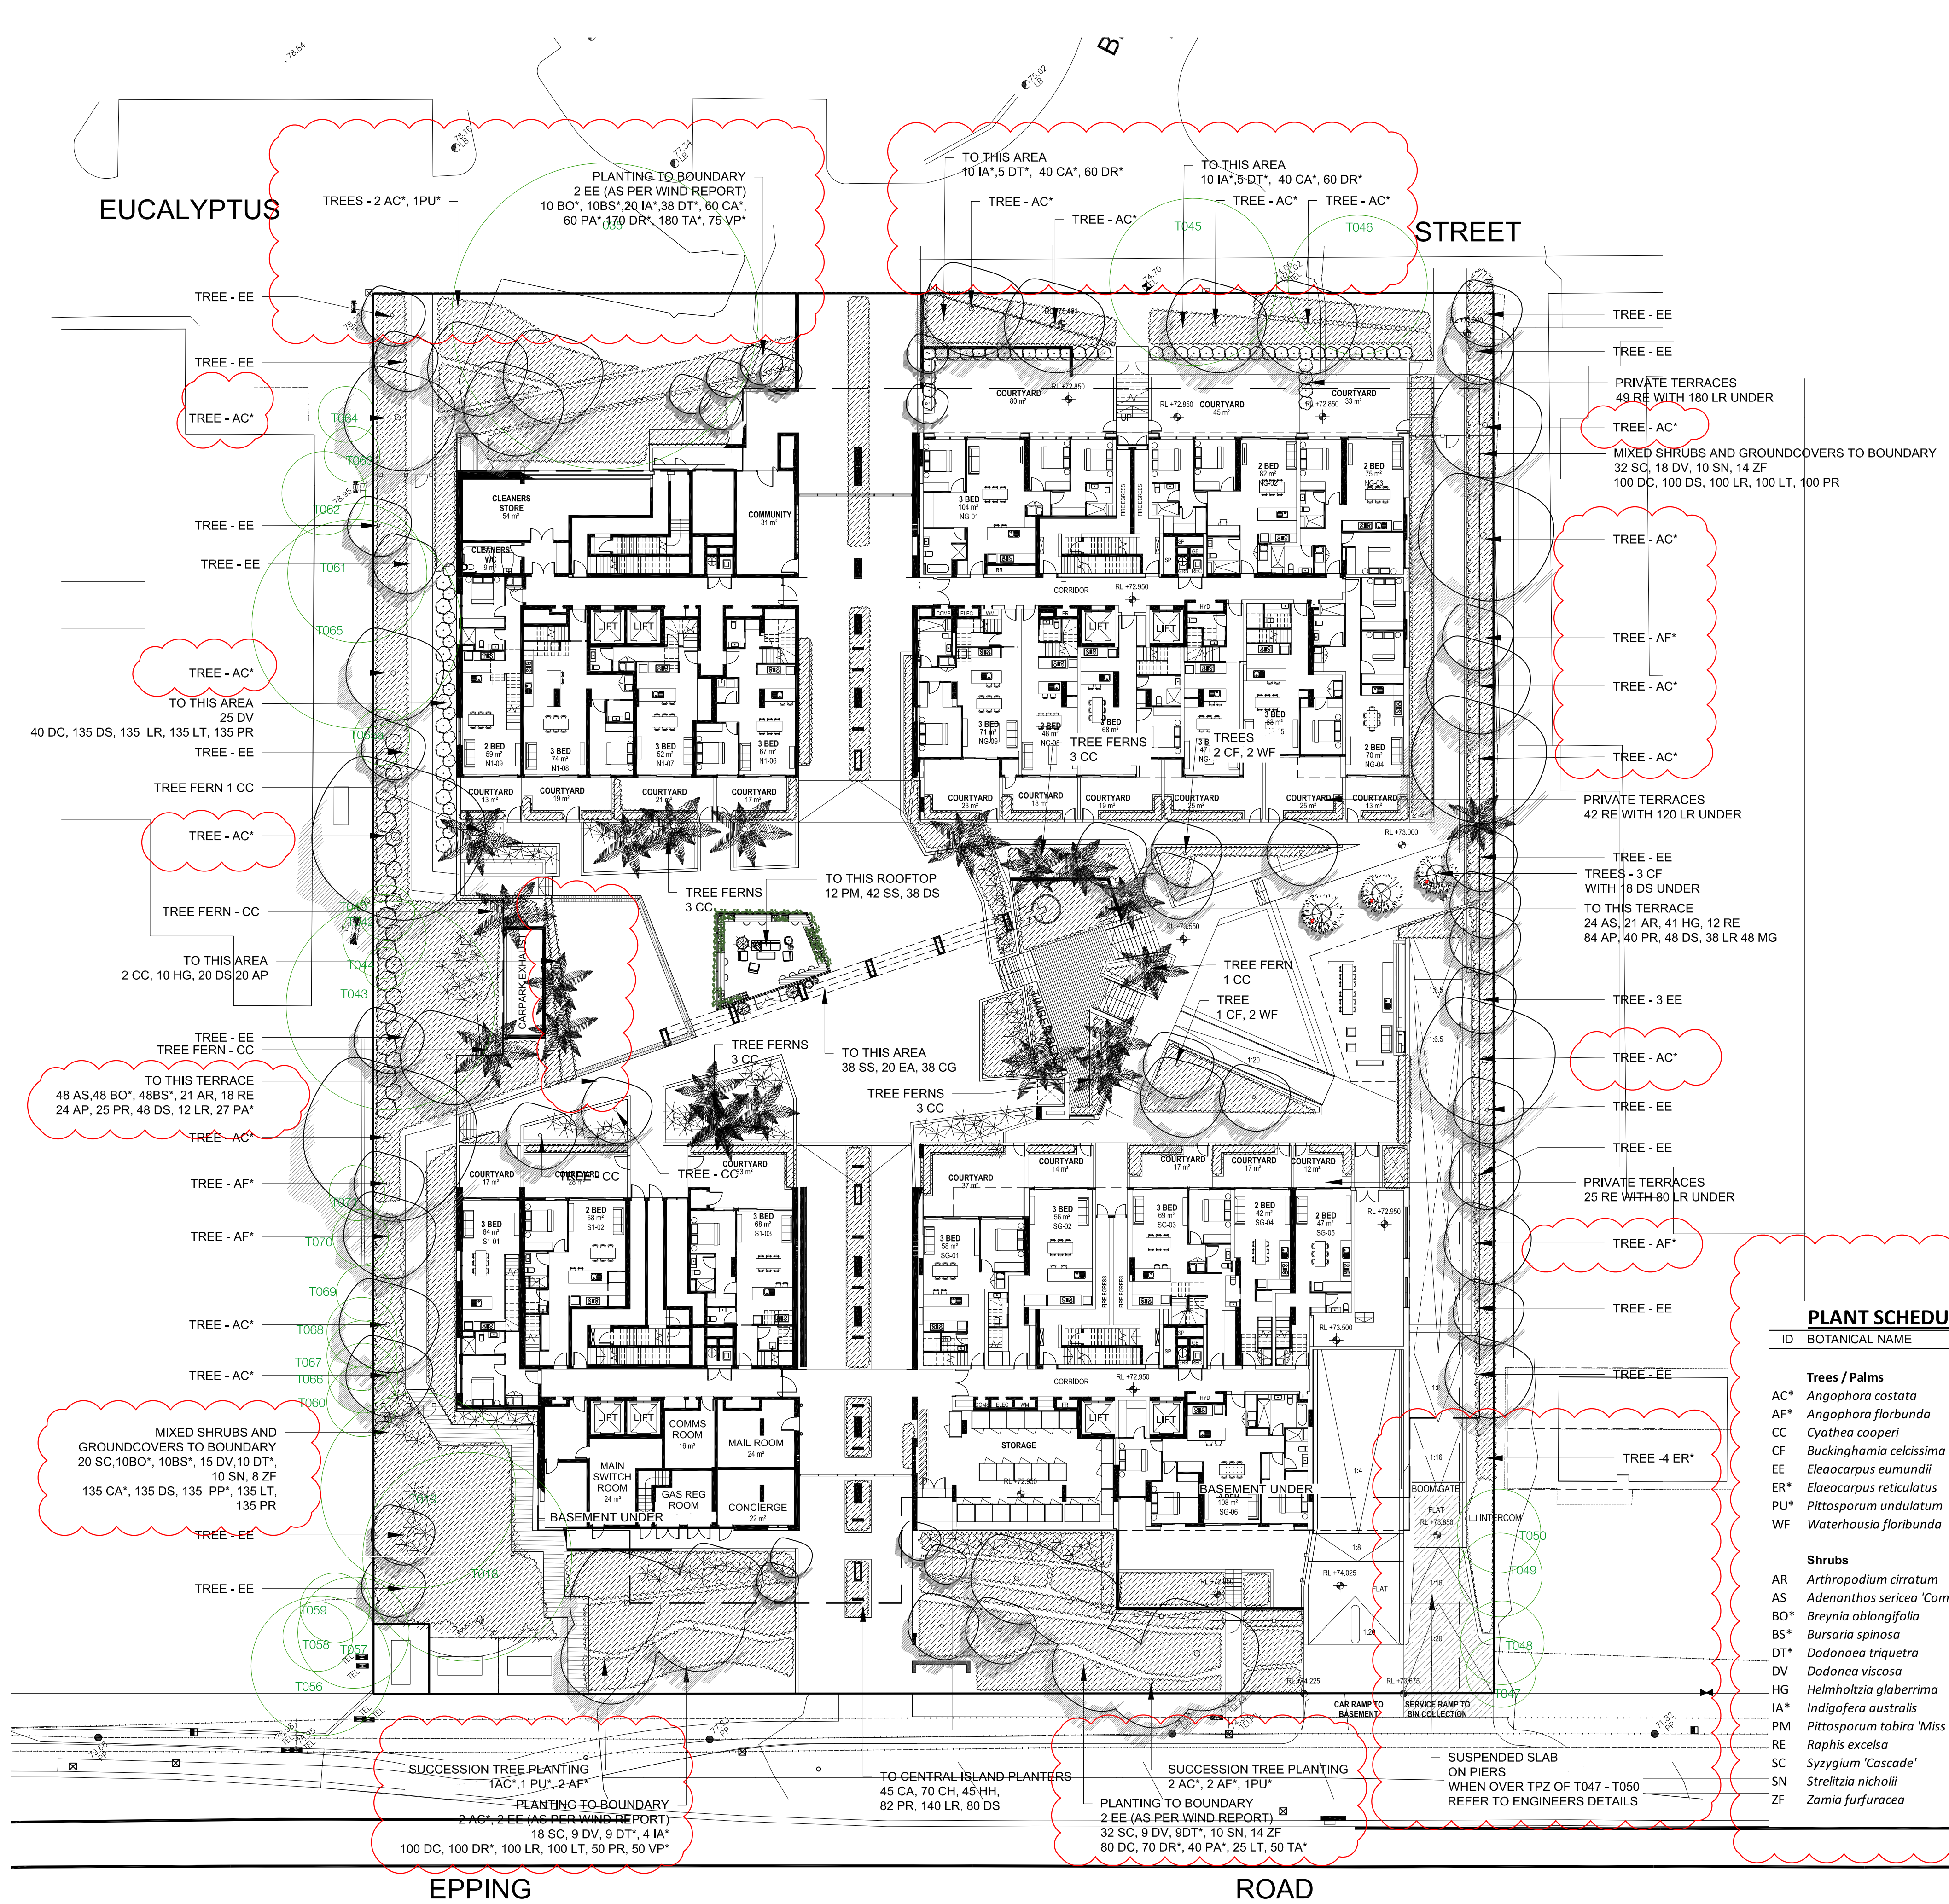

DEEP SOIL
SITE AREA: 8,037m²
DEEP SOIL AREA: 1,637m²
PERCENTAGE: 20.37%

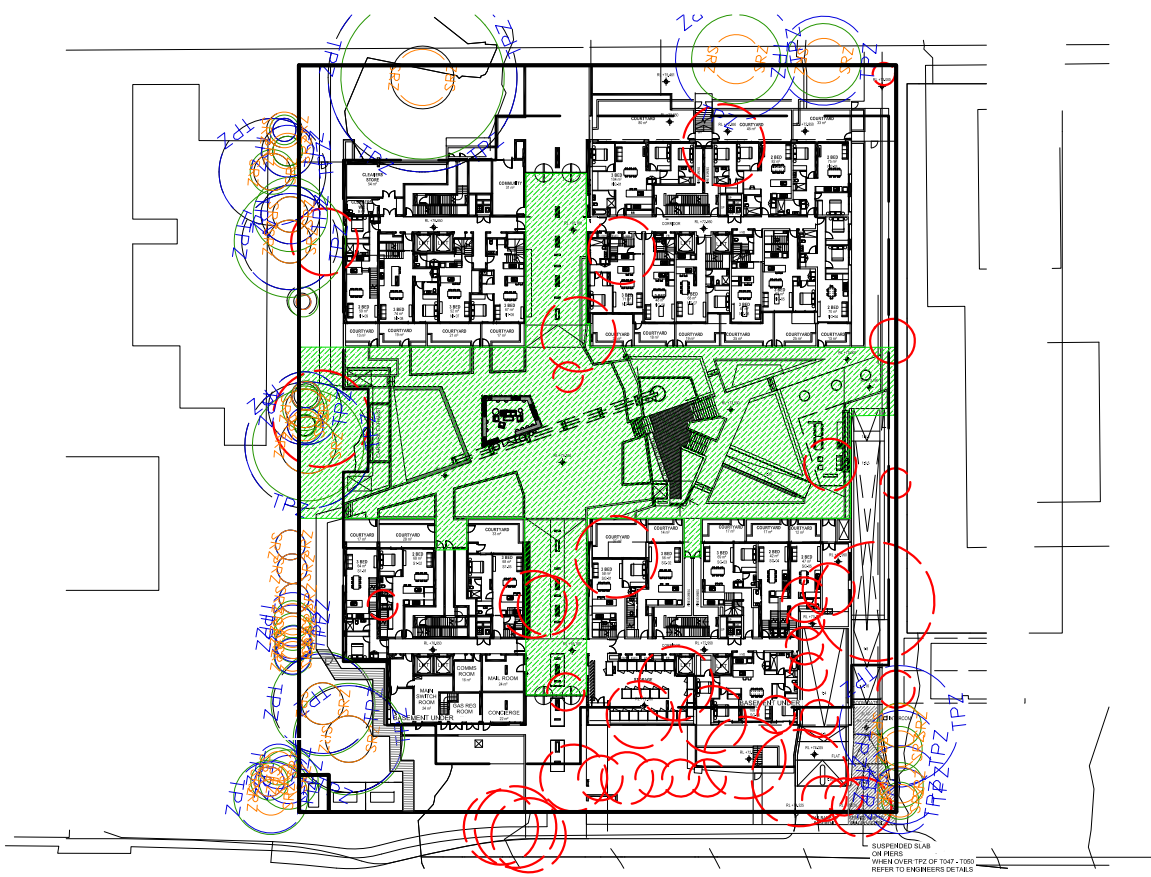

COMMUNAL OPEN SPACE
SITE AREA: 8,037m²
COS AREA: 2,184m²
PERCENTAGE: 27.17%

PLANTING PLAN

PLANT SCHEDULE

ID	BOTANICAL NAME	COMMON NAME	HEIGHT (m)	SIZE	QTY
Trees / Palms					
AC*	<i>Angophora costata</i>	Smooth barked apple	20m	200L	18
AF*	<i>Angophora floribunda</i>	Rough barked apple	15m	200L	10
CC	<i>Cyathea cooperi</i>	Soft tree fern	10m	400L	16
CF	<i>Buckinghamia celcissima</i>	Ivory Curl tree	8m	400L	5
EE	<i>Eleocharis eumundii</i>	Quandong	10m	200L	22
ER*	<i>Elaeocarpus reticulatus</i>	Blueberry Ash	10m	200L	4
PU*	<i>Pittosporum undulatum</i>	Sweet Pittosporum	15m	300L	3
WF	<i>Waterhousea floribunda</i>	Waterhousea	15m	300L	4
Shrubs					
AR	<i>Arthropodium cirratum</i>	New Zealand Rock Lily	0.5m	300mm	45
AS	<i>Adenanthos sericea</i> 'Compacta'	Dwarf Woolly Bush	1m	300mm	48
BO*	<i>Breytia oblongifolia</i>	Coffee Bush	3m	300mm	68
BS*	<i>Bursaria spinosa</i>	Native Blackthorn	1.5-4m	300mm	68
DT*	<i>Dodonaea triquetra</i>	Hop Bush	3m	300mm	68
DV	<i>Dodonaea viscosa</i>	Hop Bush	3m	300mm	82
HG	<i>Helmholtzia glaberrima</i>	Steam Lily	1.5m	45L	51
IA*	<i>Indigofera australis</i>	Australian indigo	2.5m	45L	44
PM	<i>Pittosporum tobira</i> 'Miss Muffett'	Miss Muffett	1m	300mm	12
RE	<i>Raphis excelsa</i>	Lady palm	2m	45L	146
SC	<i>Syzygium 'Cascade'</i>	Lilly Pilly	varies	45L	412
SN	<i>Strelitzia nicholii</i>	Bird of paradise	7m	45L	45
ZF	<i>Zamia furfuracea</i>	Cardboard Palm	1m	45L	52
Groundcovers and Climbers					
AP	<i>Aptenia cordifolia</i>	Baby Sun Rose	-	200mm	362
CA	<i>Cissus antarctica</i>	Kangaroo vine	-	200mm	45
CA*	<i>Clematis aristata</i>	Traveller's Joy	-	200mm	275
CG	<i>Carpobrotus glaucescens</i>	Pig face	-	200mm	118
CH	<i>Cissus hypoglauca</i>	Native grape	-	200mm	70
DC	<i>Dianella caerulea</i> 'Little Jess'	Little Jess	0.4m	200mm	417
DR*	<i>Dichondra repens</i>	Kidney Weed	-	200mm	390
DS	<i>Dichondra 'Silver Falls'</i>	Silver Falls	0.2m	200mm	562
EA	<i>Epipremnum aureum</i>	Devils ivy	-	200mm	20
HH	<i>Hedera helix</i>	English ivy	-	200mm	45
LR	<i>Liriope muscarum</i> 'Just Right'	Just Right	0.5m	200mm	905
LT	<i>Lomandra 'Tanika'</i>	Fine leaf mat rush	0.5m	200mm	495
MG	<i>Miscanthus sinensis</i> 'Gracillimus'	Maiden Grass	1.8m	200mm	48
PA*	<i>Poa affinis</i>	Tussock Grass	0.9m	200mm	127
PP*	<i>Pratia purpurascens</i>	White Root	0.15m	200mm	135
PR	<i>Philodendron 'Rojo congo'</i>	Rojo Congo	800mm	200mm	567
SS	<i>Senecio serpens</i>	Chalk sticks	-	200mm	120
TA*	<i>Themeda australis</i>	Kangaroo Grass	1m	200mm	130
VP*	<i>Veronica plebeia</i>	Speedwell	-	200mm	125

Note: ID* = Sydney Turpentine-ironbark Forest (STIF) species


project: 159-161 Epping Road, Macquarie Park
client: 159 Epping Rd Pty Ltd
date: 30.11.2018
revision: D
drawn: AL
checked: DMT

TaylorBrammer
TAYLOR BRAMMER LANDSCAPE ARCHITECTS PTY LTD
SYDNEY STUDIO
218 Oxford Street Woolahra, NSW, 2025 E sydney@taylorbrammer.com.au T 61 2 9387 8855
Copyright of Taylor Brammer Landscape Architects Pty Ltd. AEN 61 008 724 988



LANDSCAPE PLAN LEVEL 13

- 01 PRIVATE TERRACES
- 02 HEDGE PLANTING IN RAISED PLANTERS 600mm DEPTH
- 03 SERVICE ZONE

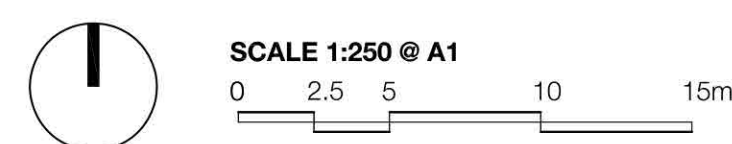


LEGEND

- SITE BOUNDARY
- EXISTING TREE RETAINED
- PROPOSED PALM
- PROPOSED TREE
- PROPOSED PAVING
- EXISTING / PROPOSED SPOT LEVEL
- PROPOSED SCREEN PLANTING
- PROPOSED FEATURE SHRUBS
- PROPOSED GROUNDCOVERS
- TURF
- SECURE FENCE LINE
- BASEMENT UNDER


project: 159-161 Epping Road, Macquarie Park
client: 159 Epping Rd Pty Ltd
date: 30.11.2018
revision: B
drawn: AL
checked: DMT

TaylorBrammer
TAYLOR BRAMMER LANDSCAPE ARCHITECTS PTY LTD
SYDNEY STUDIO
218 Oxford Street Woolahra, NSW, 2025 E sydney@taylorbrammer.com.au T 61 2 9387 8855
Copyright of Taylor Brammer Landscape Architects Pty Ltd. AEN 61 008 724 988

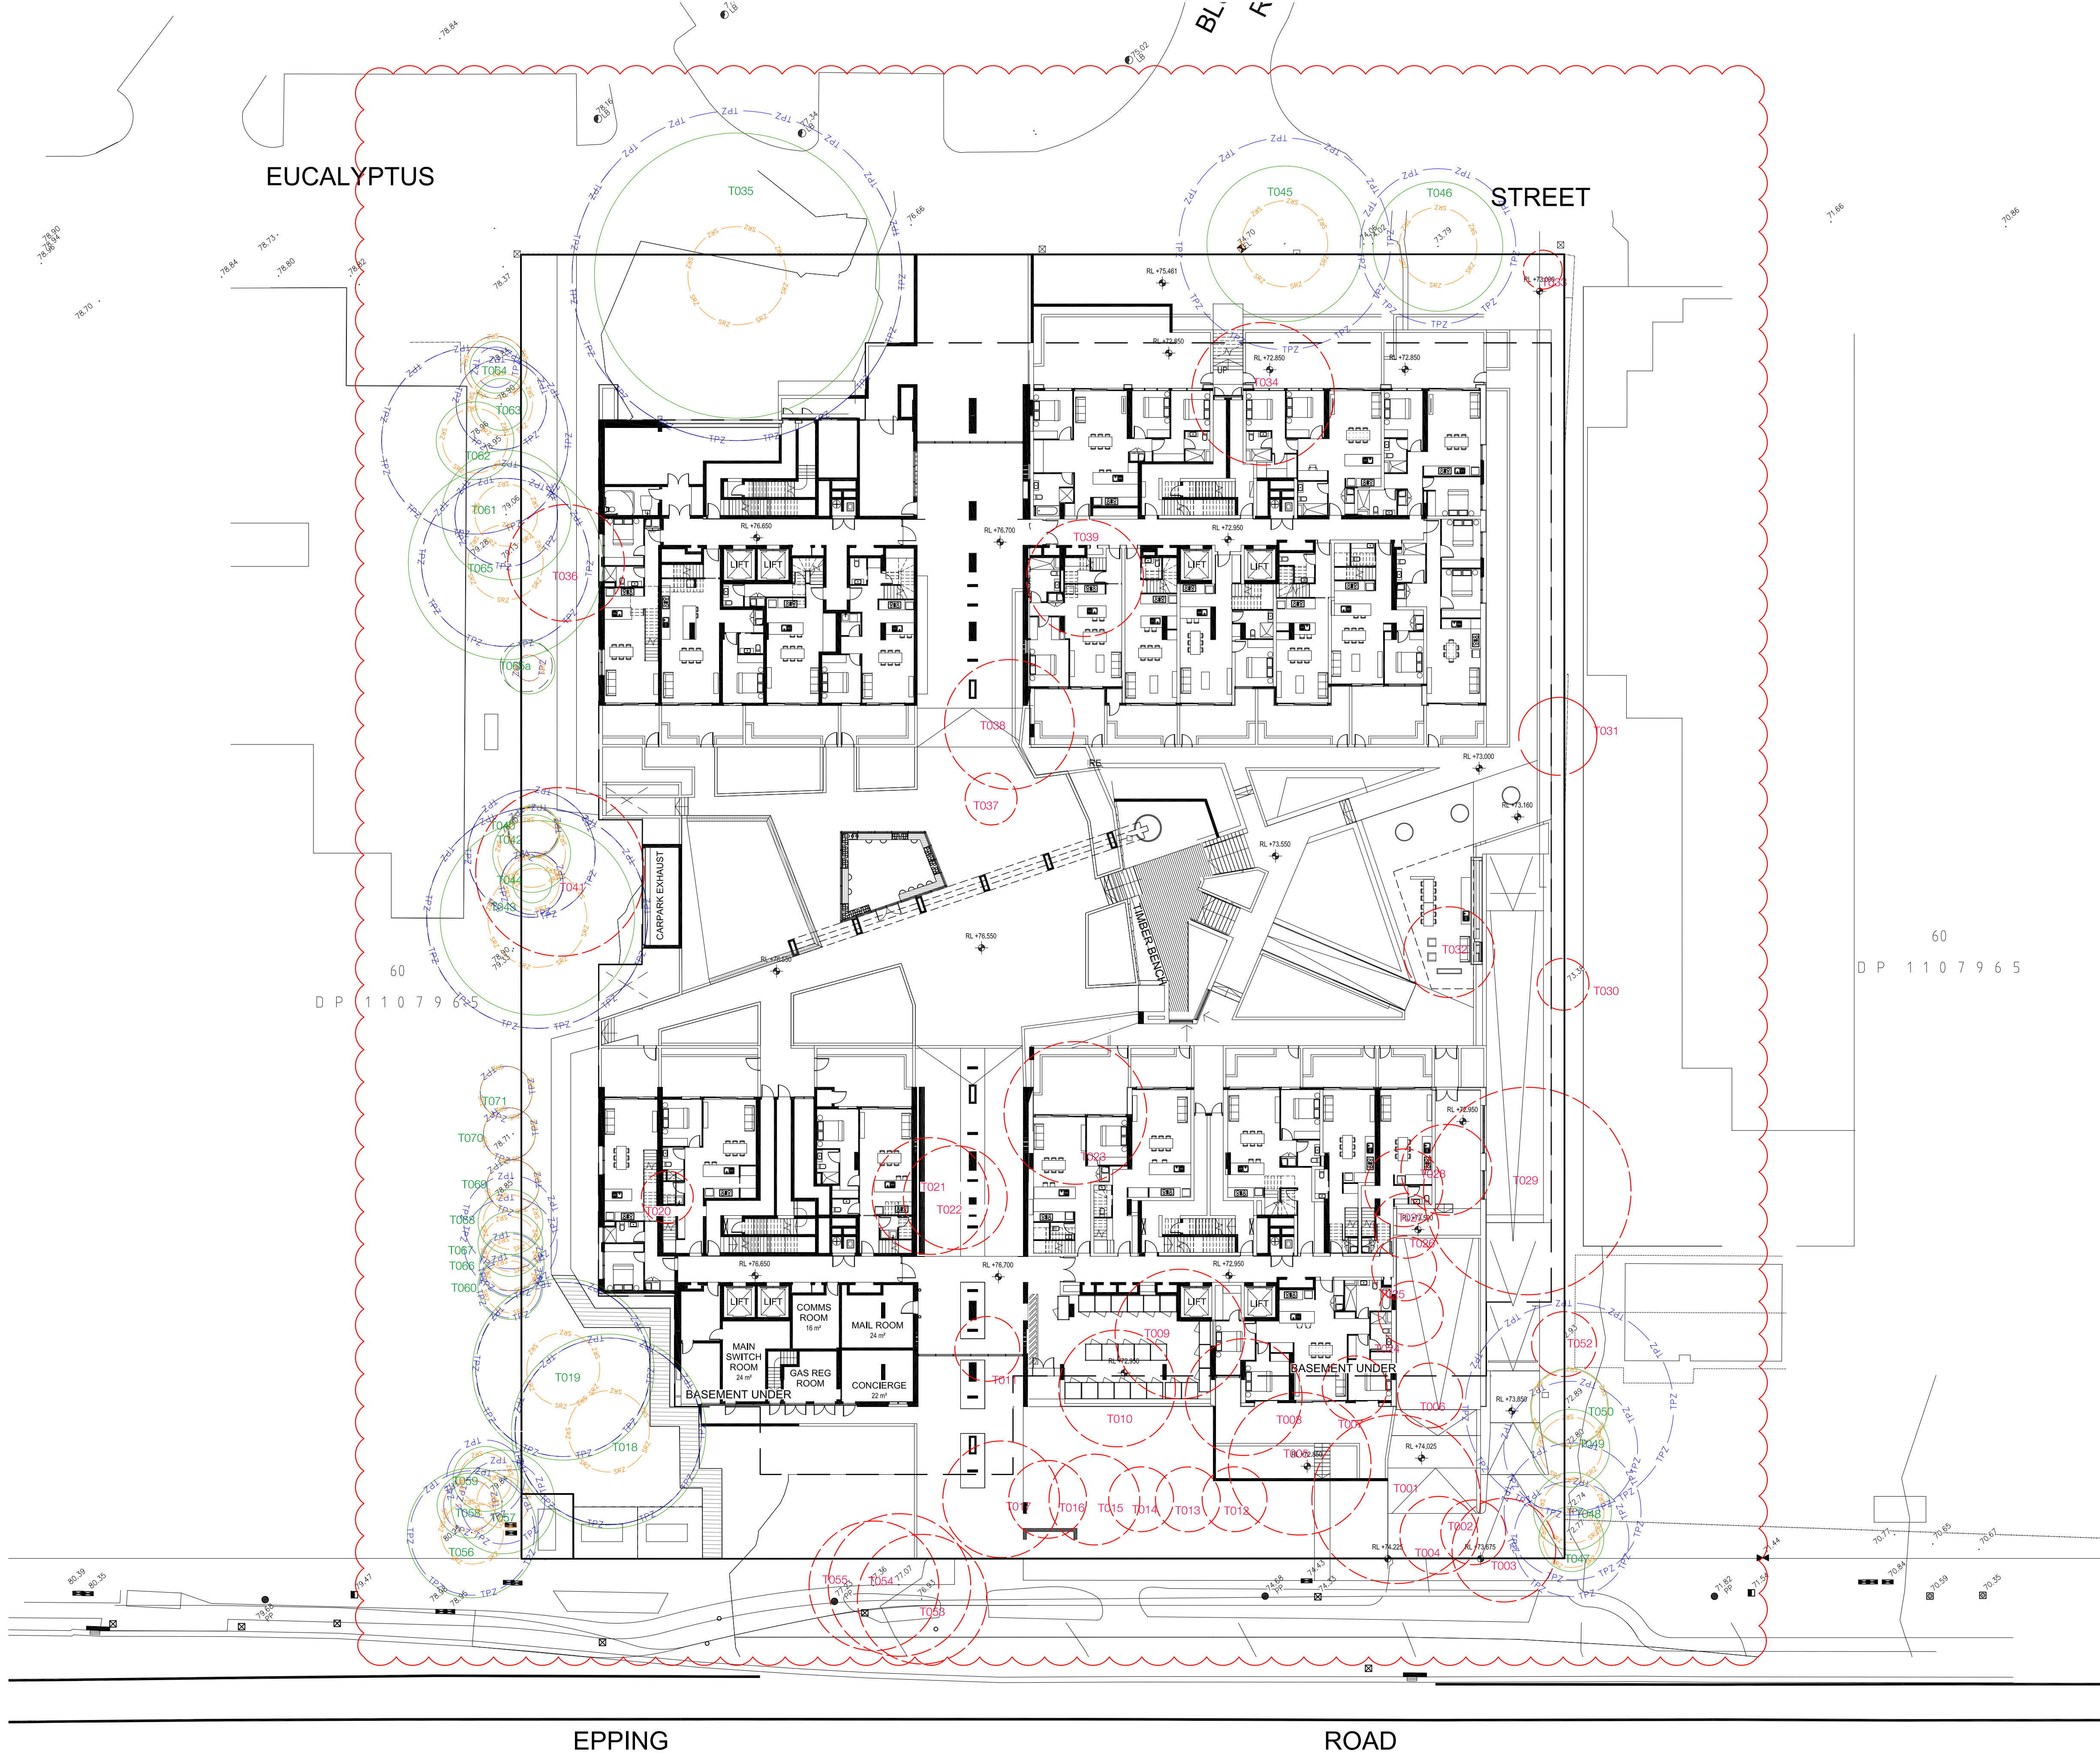


TREE REMOVAL AND RETENTION


EXISTING VEGETATION SCHEDULE			
ID	BOTANICAL NAME	COMMON NAME	HEIGHT (m)
T001	Corymbia maculata	Spotted Gum	16
T002	Eucalyptus botyoides	Bangalay	15
T003	Callitris rhomboidea	Port Jackson Cypress	13
T004	Leptospermum sp	Weeping Bottlebrush	5
T005	Corymbia maculata	Spotted Gum	17
T006	Araucaria columnaris	Norfolk Island Pine	17
T007	Callistemon sp	Bottlebrush	7
T008	Casuarina cunninghamiana	Swamp Oak	16
T009	Casuarina cunninghamiana	Swamp Oak	18
T010	Casuarina cunninghamiana	Swamp Oak	15
T011	Callistemon viminalis	Crimson Bottlebrush	5
T012	Leptospermum petersonii	Lemon-scented Tea-tree	9
T013	Leptospermum petersonii	Lemon-scented Tea-tree	10
T014	Leptospermum petersonii	Lemon-scented Tea-tree	6
T015	Leptospermum petersonii	Lemon-scented Tea-tree	11
T016	Leptospermum petersonii	Lemon-scented Tea-tree	9
T017	Leptospermum petersonii	Lemon-scented Tea-tree	9
T018	Eucalyptus pilularis	Blackbutt	22
T019	Eucalyptus saligna	Sydney Blue Gum	24
T020	Thuja sp.	Arborvitae	8
T021	Melaleuca quinquenervia	Broad-leaved Paperbark	14
T022	Melaleuca quinquenervia	Broad-leaved Paperbark	17
T023	Eleocharis reticulatus	Blueberry Ash	11
T024	Thuja sp.	Arborvitae	8
T025	Thuja sp.	Arborvitae	9
T026	Thuja sp.	Arborvitae	9
T027	Thuja sp.	Arborvitae	9
T028	Melia azedarach	White Cedar	15
T029	Liquidambar styraciflua*	Sweet Gum	16
T030	Syagrus romanzoffiana*	Cocos Palm	9
T031	Tibouchina	Tibouchina	6
T032	Fraxinus sp	Ash	19
T033	Callistemon viminalis	Crimson Bottlebrush	6
T034	Eucalyptus botyoides	Bangalay	16
T035	Eucalyptus saligna	Sydney Blue Gum	26
T036	Eucalyptus saligna	Sydney Blue Gum	17
T037	Callistemon sp	Bottlebrush	7
T038	Casuarina cunninghamiana	River Oak	20
T039	Melaleuca quinquenervia	Broad-leaved Paperbark	20
T040	Liquidambar styraciflua*	Sweet Gum	9
T041	Corymbia maculata	Spotted Gum	25
T042	Cupressus sp.	a Cypress	13
T043	Eucalyptus saligna	Sydney Blue Gum	26
T044	Cupressus sp.	a Cypress	10
T045	Liquidambar styraciflua*	Sweet Gum	12
T046	Liquidambar styraciflua*	Sweet Gum	12
T047	Cupressus sp.	a Cypress	11
T048	Cupressus sp.	a Cypress	16
T049	Cupressus sp.	a Cypress	17
T050	Cupressus sp.	a Cypress	17
T052	Cupressus sp.	a Cypress	16
T53	Angophora costata	Smooth-barked Apple	12
T54	Angophora costata	Smooth-barked Apple	12
T55	Angophora costata	Smooth-barked Apple	12
T56	Corymbia maculata	Spotted Gum	18
T57	Corymbia maculata	Spotted Gum	10
T58	Corymbia maculata	Spotted Gum	10
T59	Corymbia maculata	Spotted Gum	15
T60	Casuarina cunninghamiana	River Oak	10
T61	Corymbia citriodora	Lemon-scented Gum	10
T62	Phoenix canariensis	Canary Island Date Palm	6
T63	Triadica sebifera	Chinese Tallowwood	8
T64	Triadica sebifera	Chinese Tallowwood	6
T65	Corymbia citriodora	Lemon-scented Gum	18
T65a	Eleocharis reticulatus	Blueberry Ash	8
T66	Casuarina cunninghamiana	River Oak	10
T67	Casuarina cunninghamiana	River Oak	10
T68	Casuarina cunninghamiana	River Oak	10
T69	Callistemon viminalis	Weeping Bottlebrush	5
T70	Callistemon viminalis	Weeping Bottlebrush	5
T71	Callistemon viminalis	Weeping Bottlebrush	5

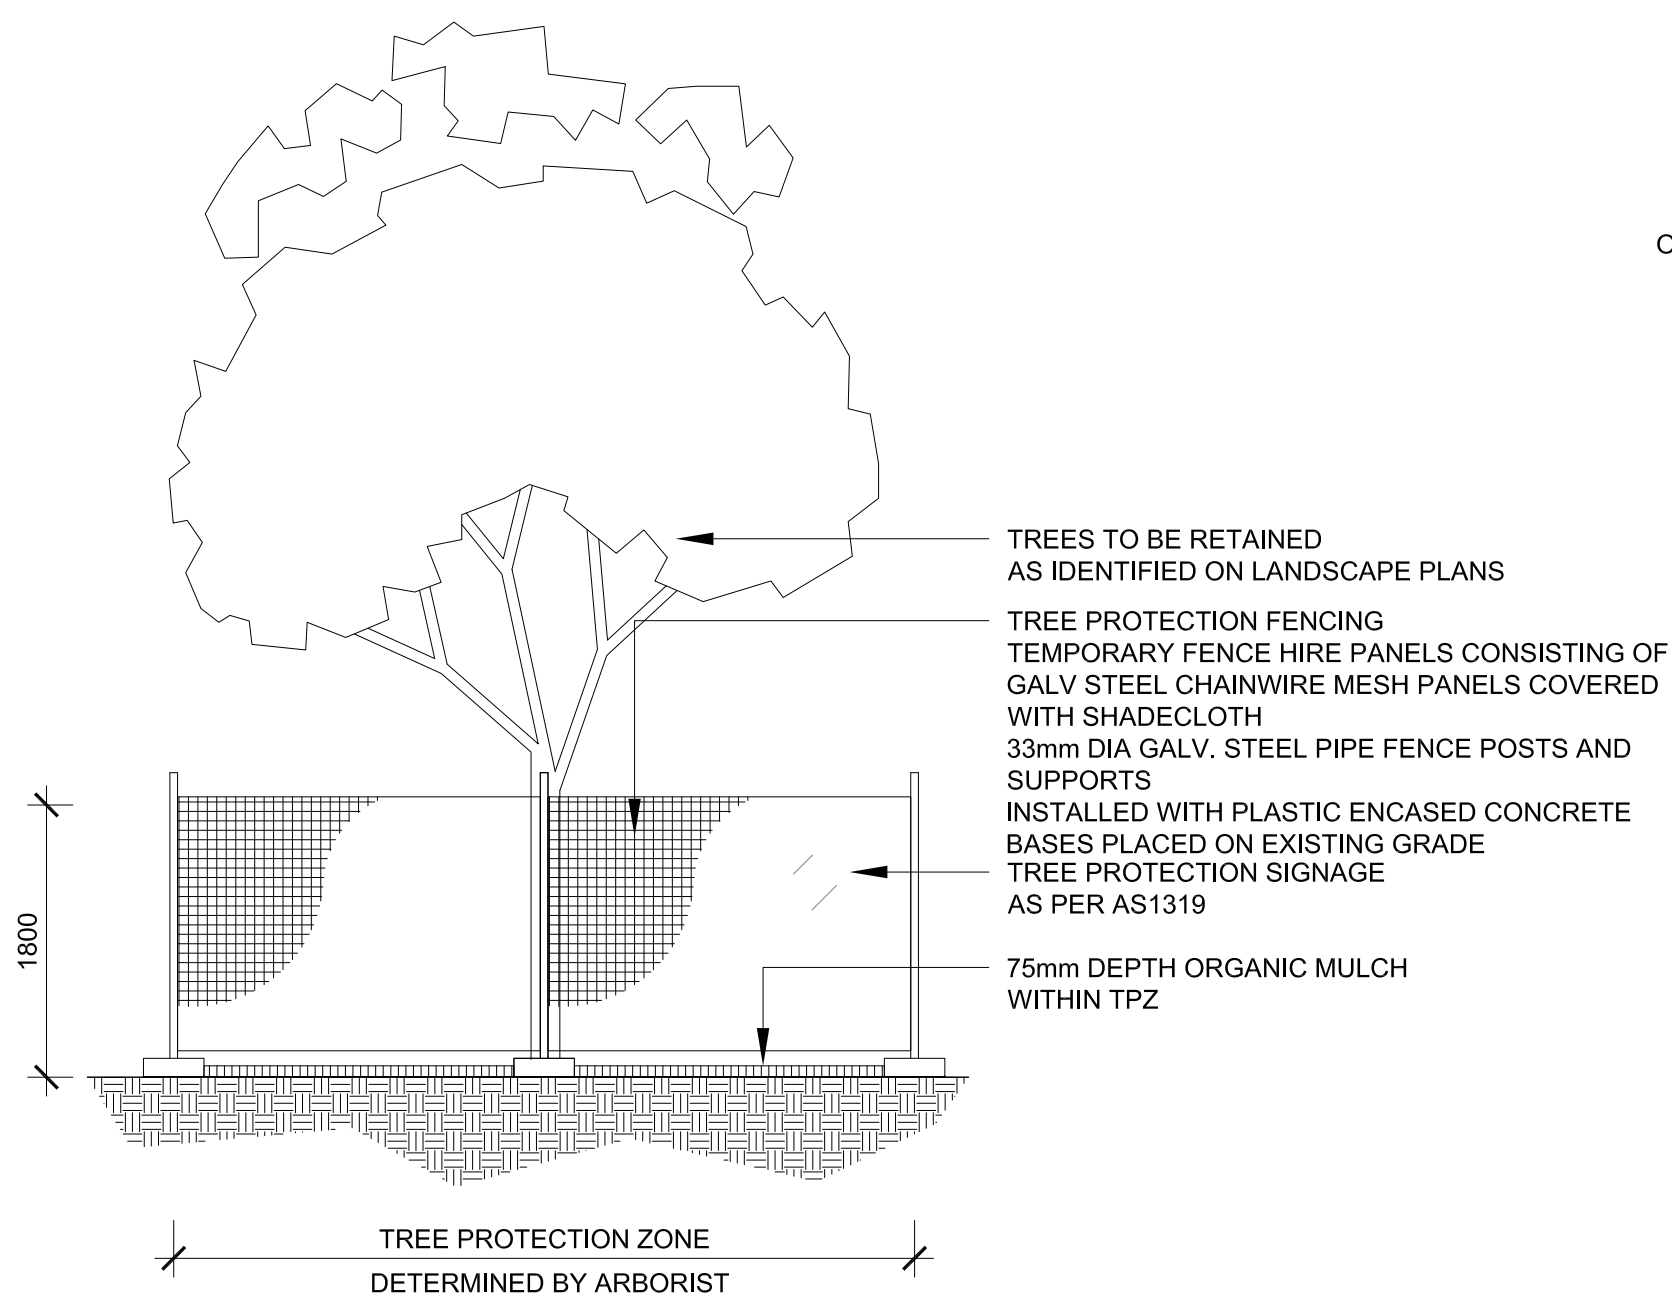


TREE PROTECTION
SCALE 1:50

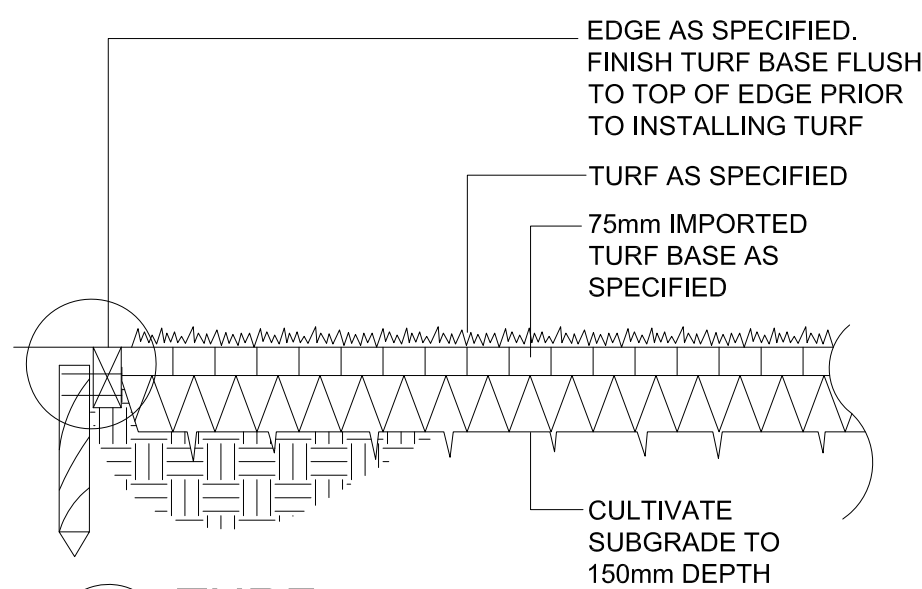


TURF
TYPICAL SECTION 1:20

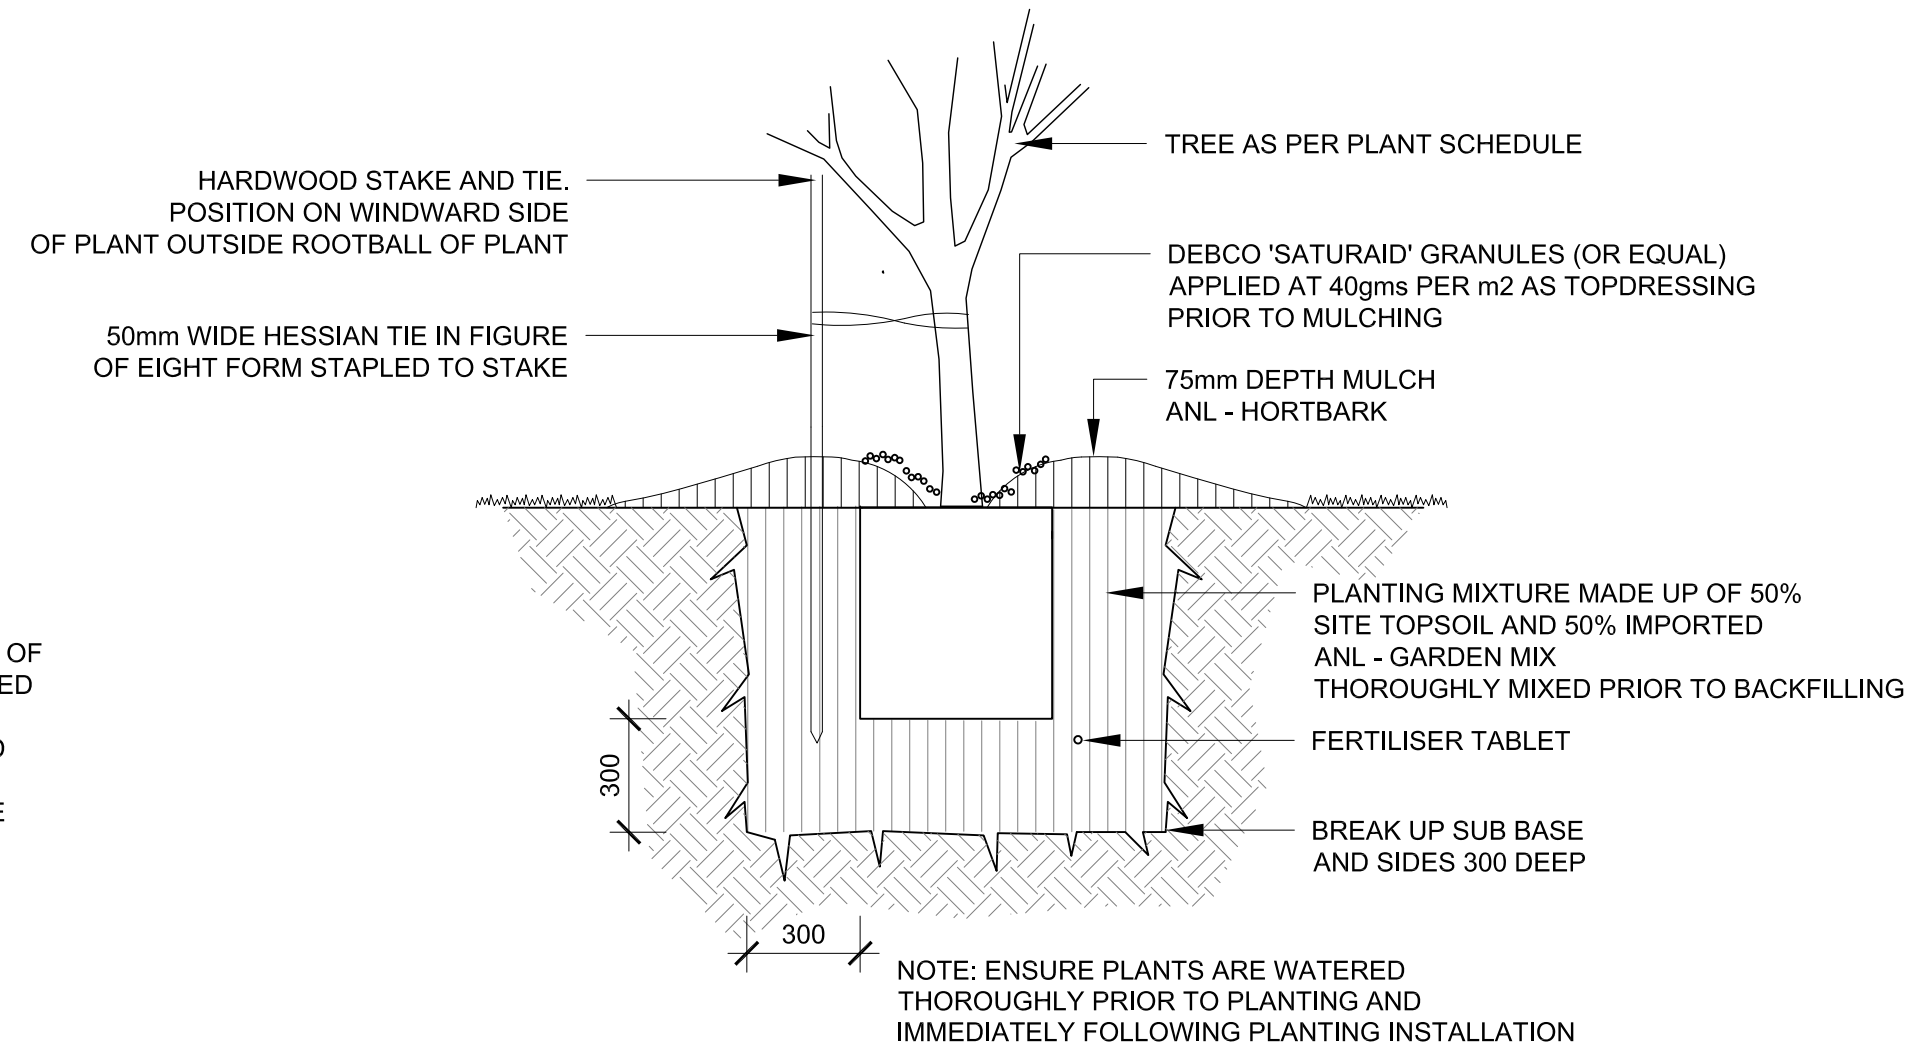


TREE PLANTING ON GRADE
TYPICAL SECTION 1:20

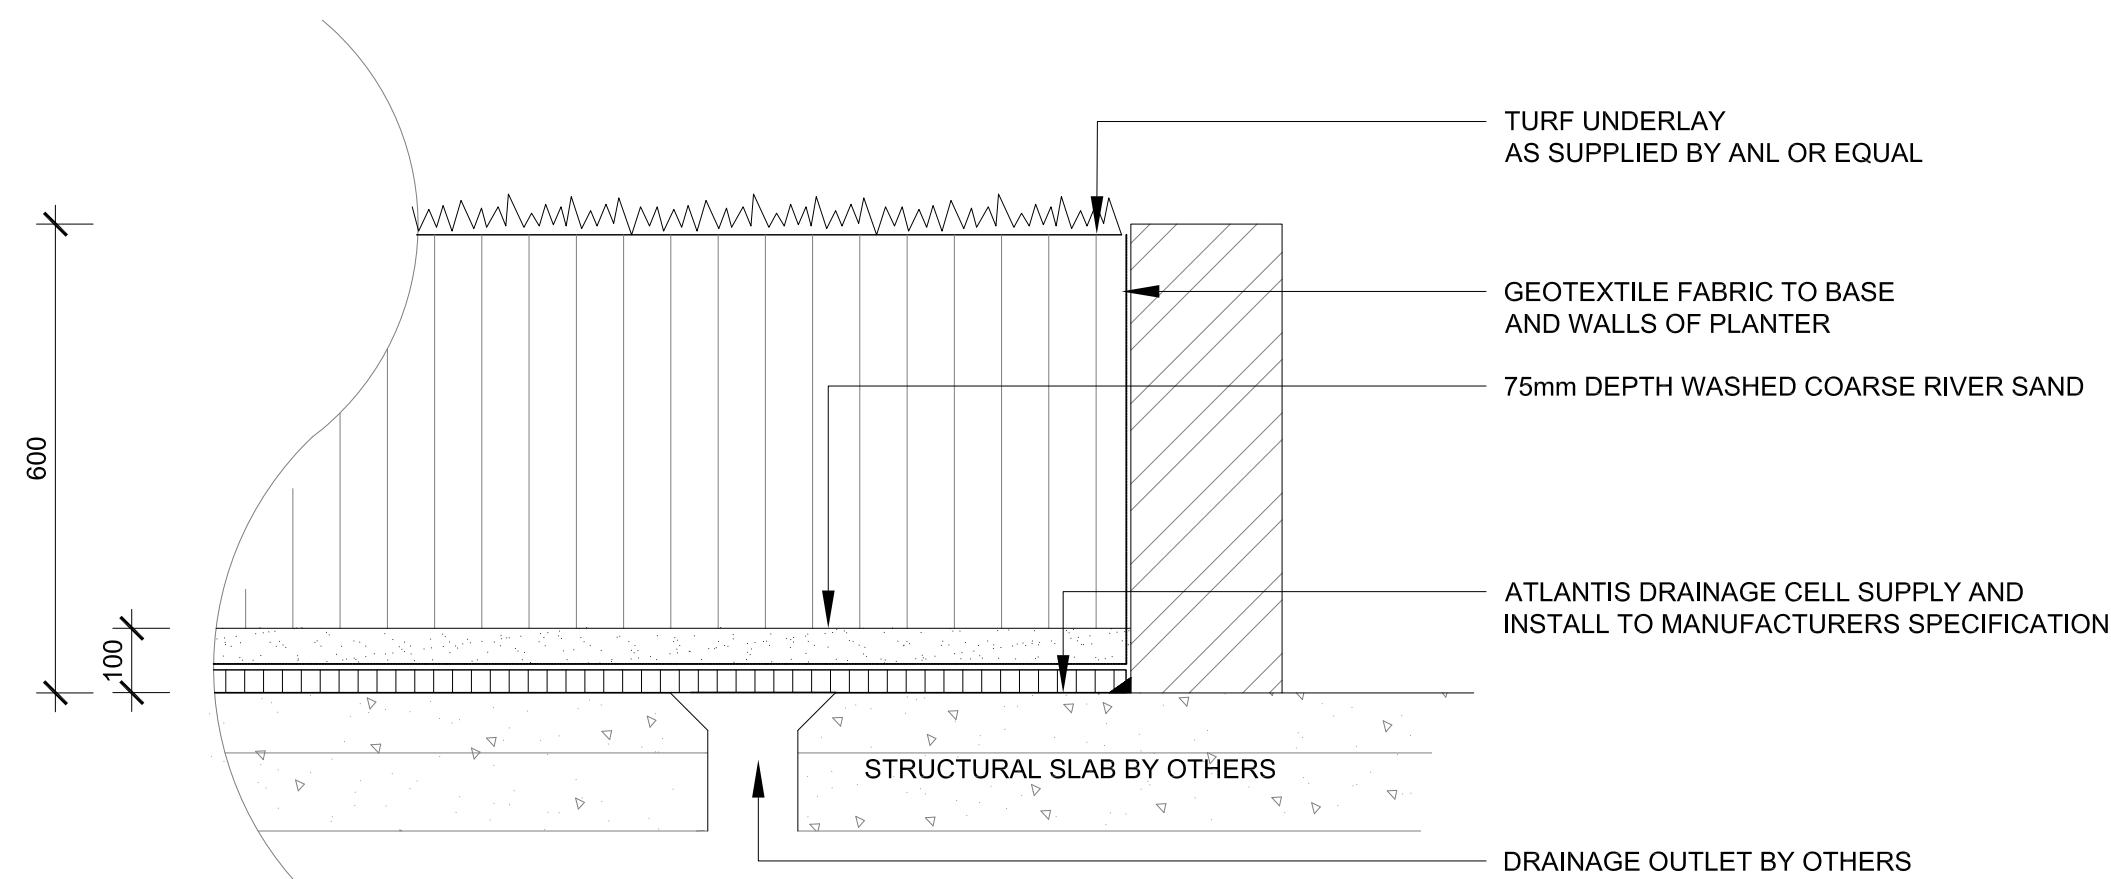


TURF ON SLAB
TYPICAL DETAIL 1:10

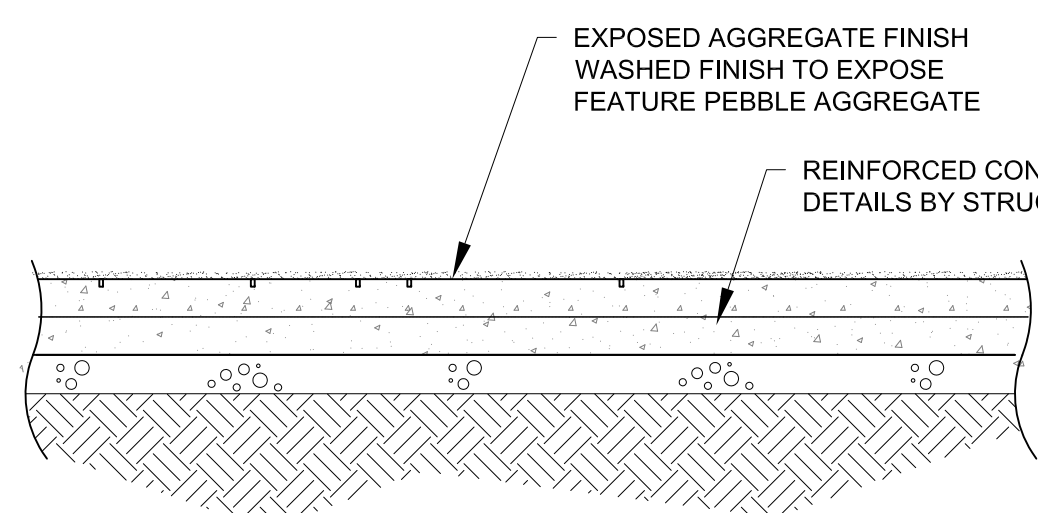


CONCRETE PAVEMENT
TYPICAL SECTION 1:10

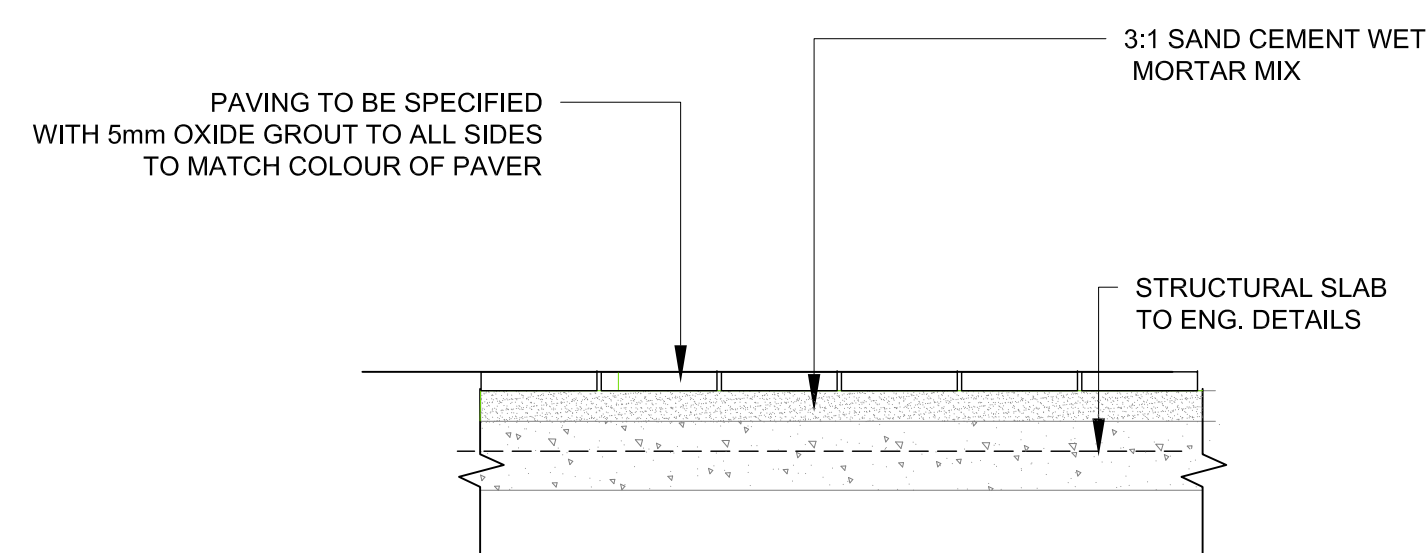


UNIT PAVING ON SLAB - TYPICAL
TYPICAL SECTION 1:20

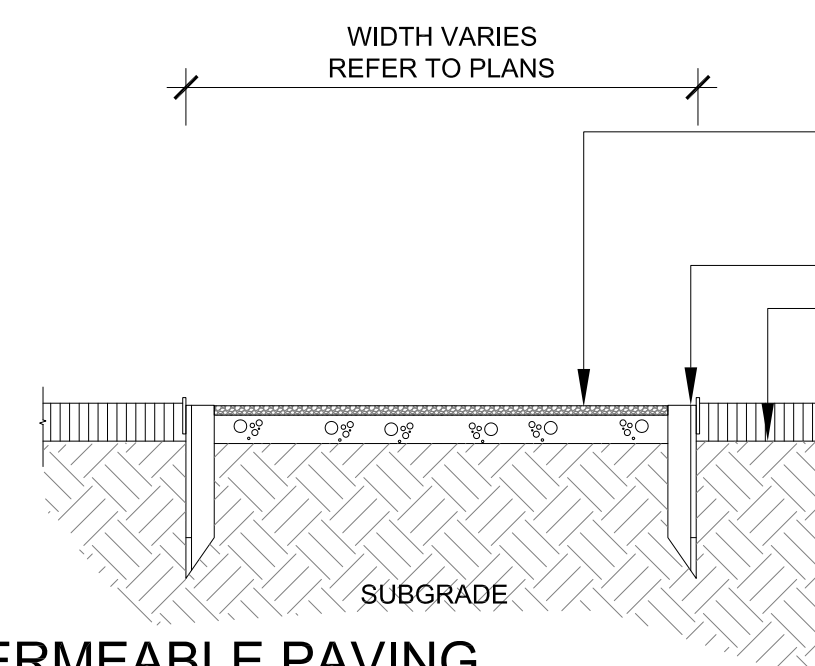


PERMEABLE PAVING
SECTION 1:20

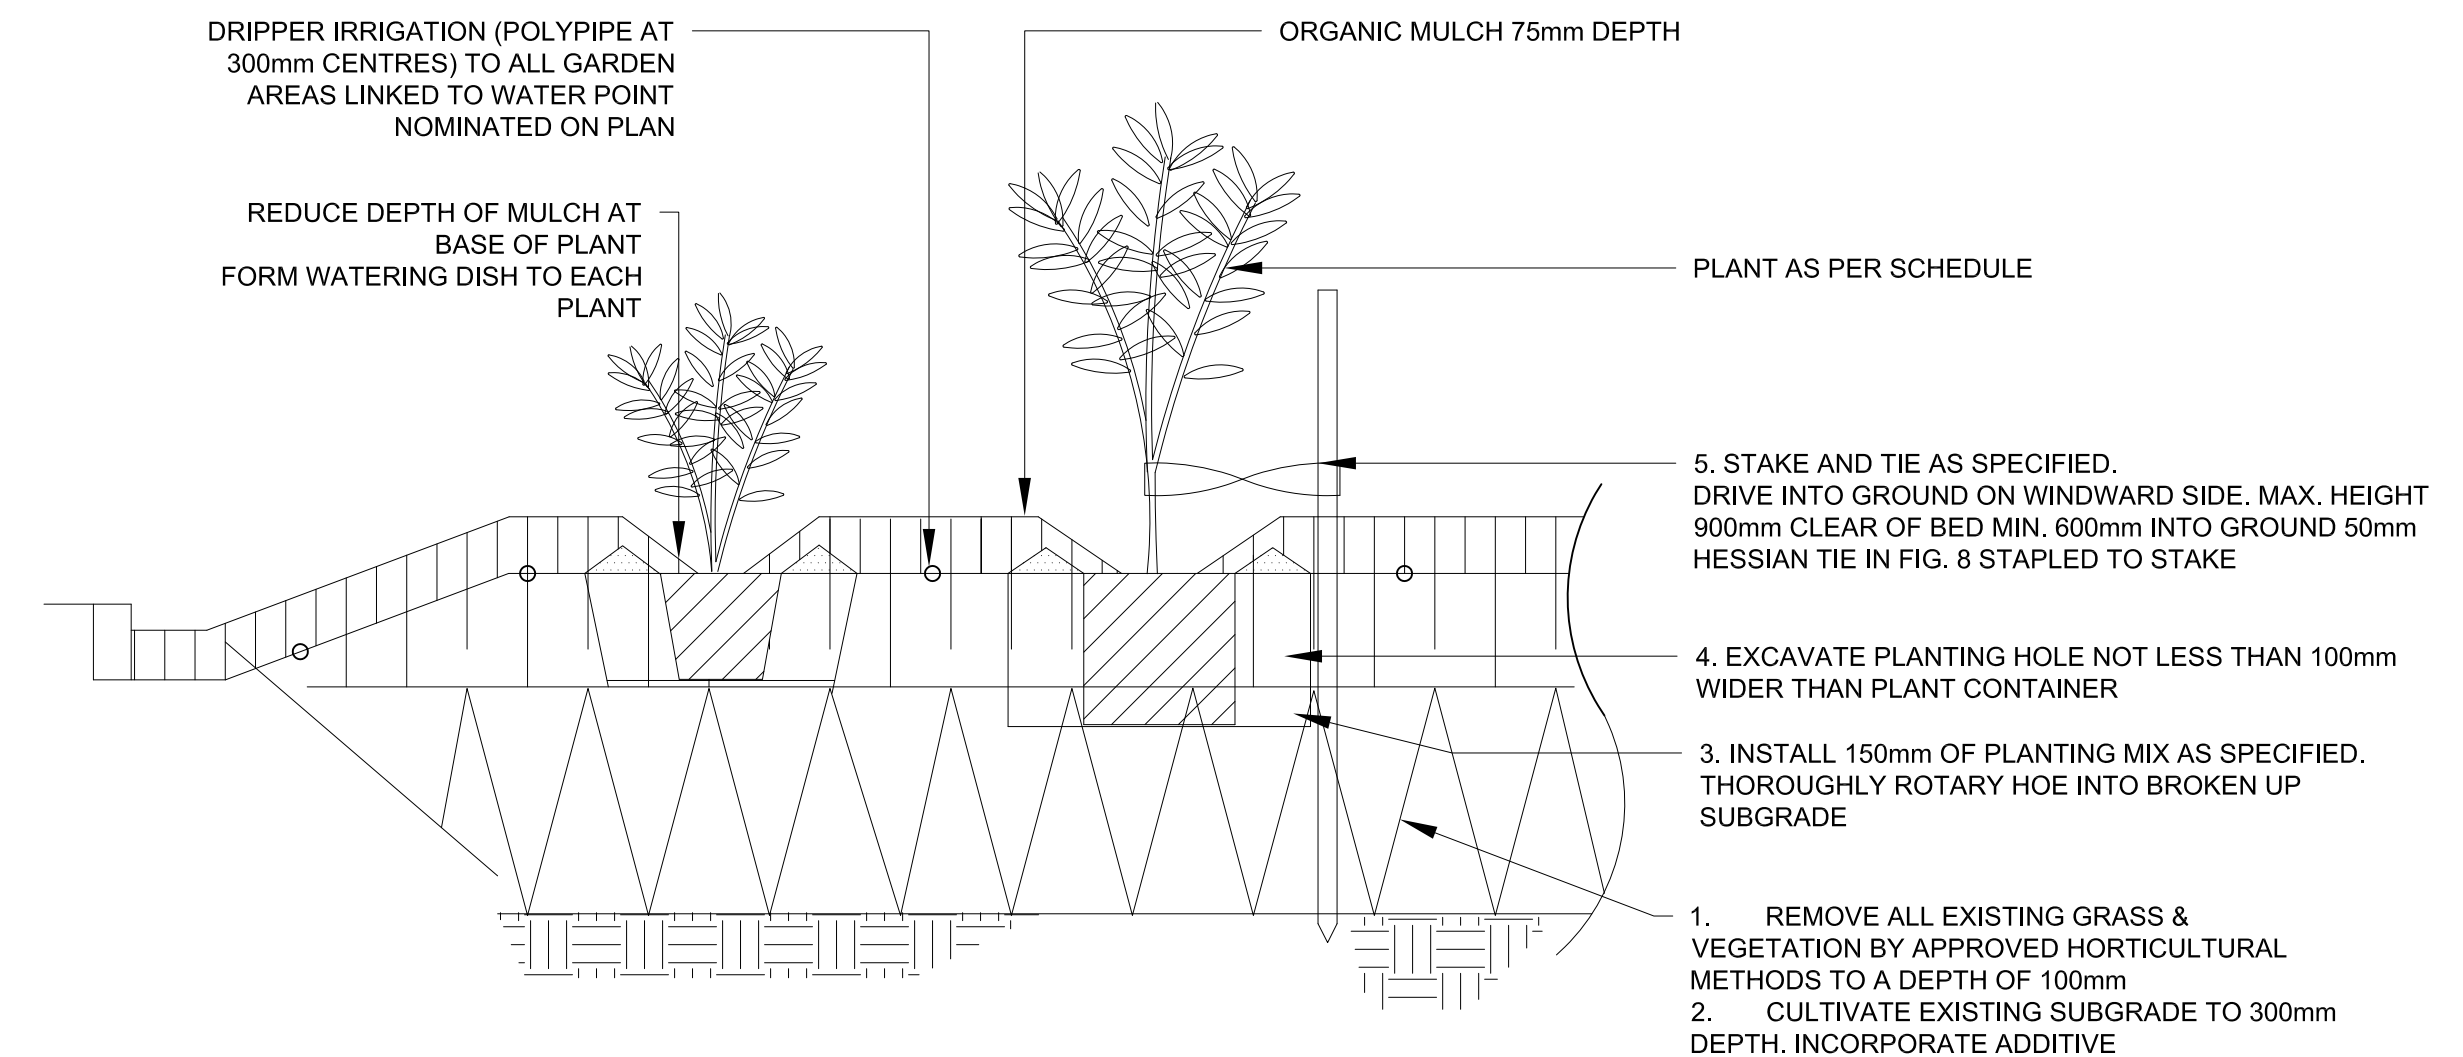

MASS PLANTING BED - NATURAL GROUND
TYPICAL SECTION 1:10

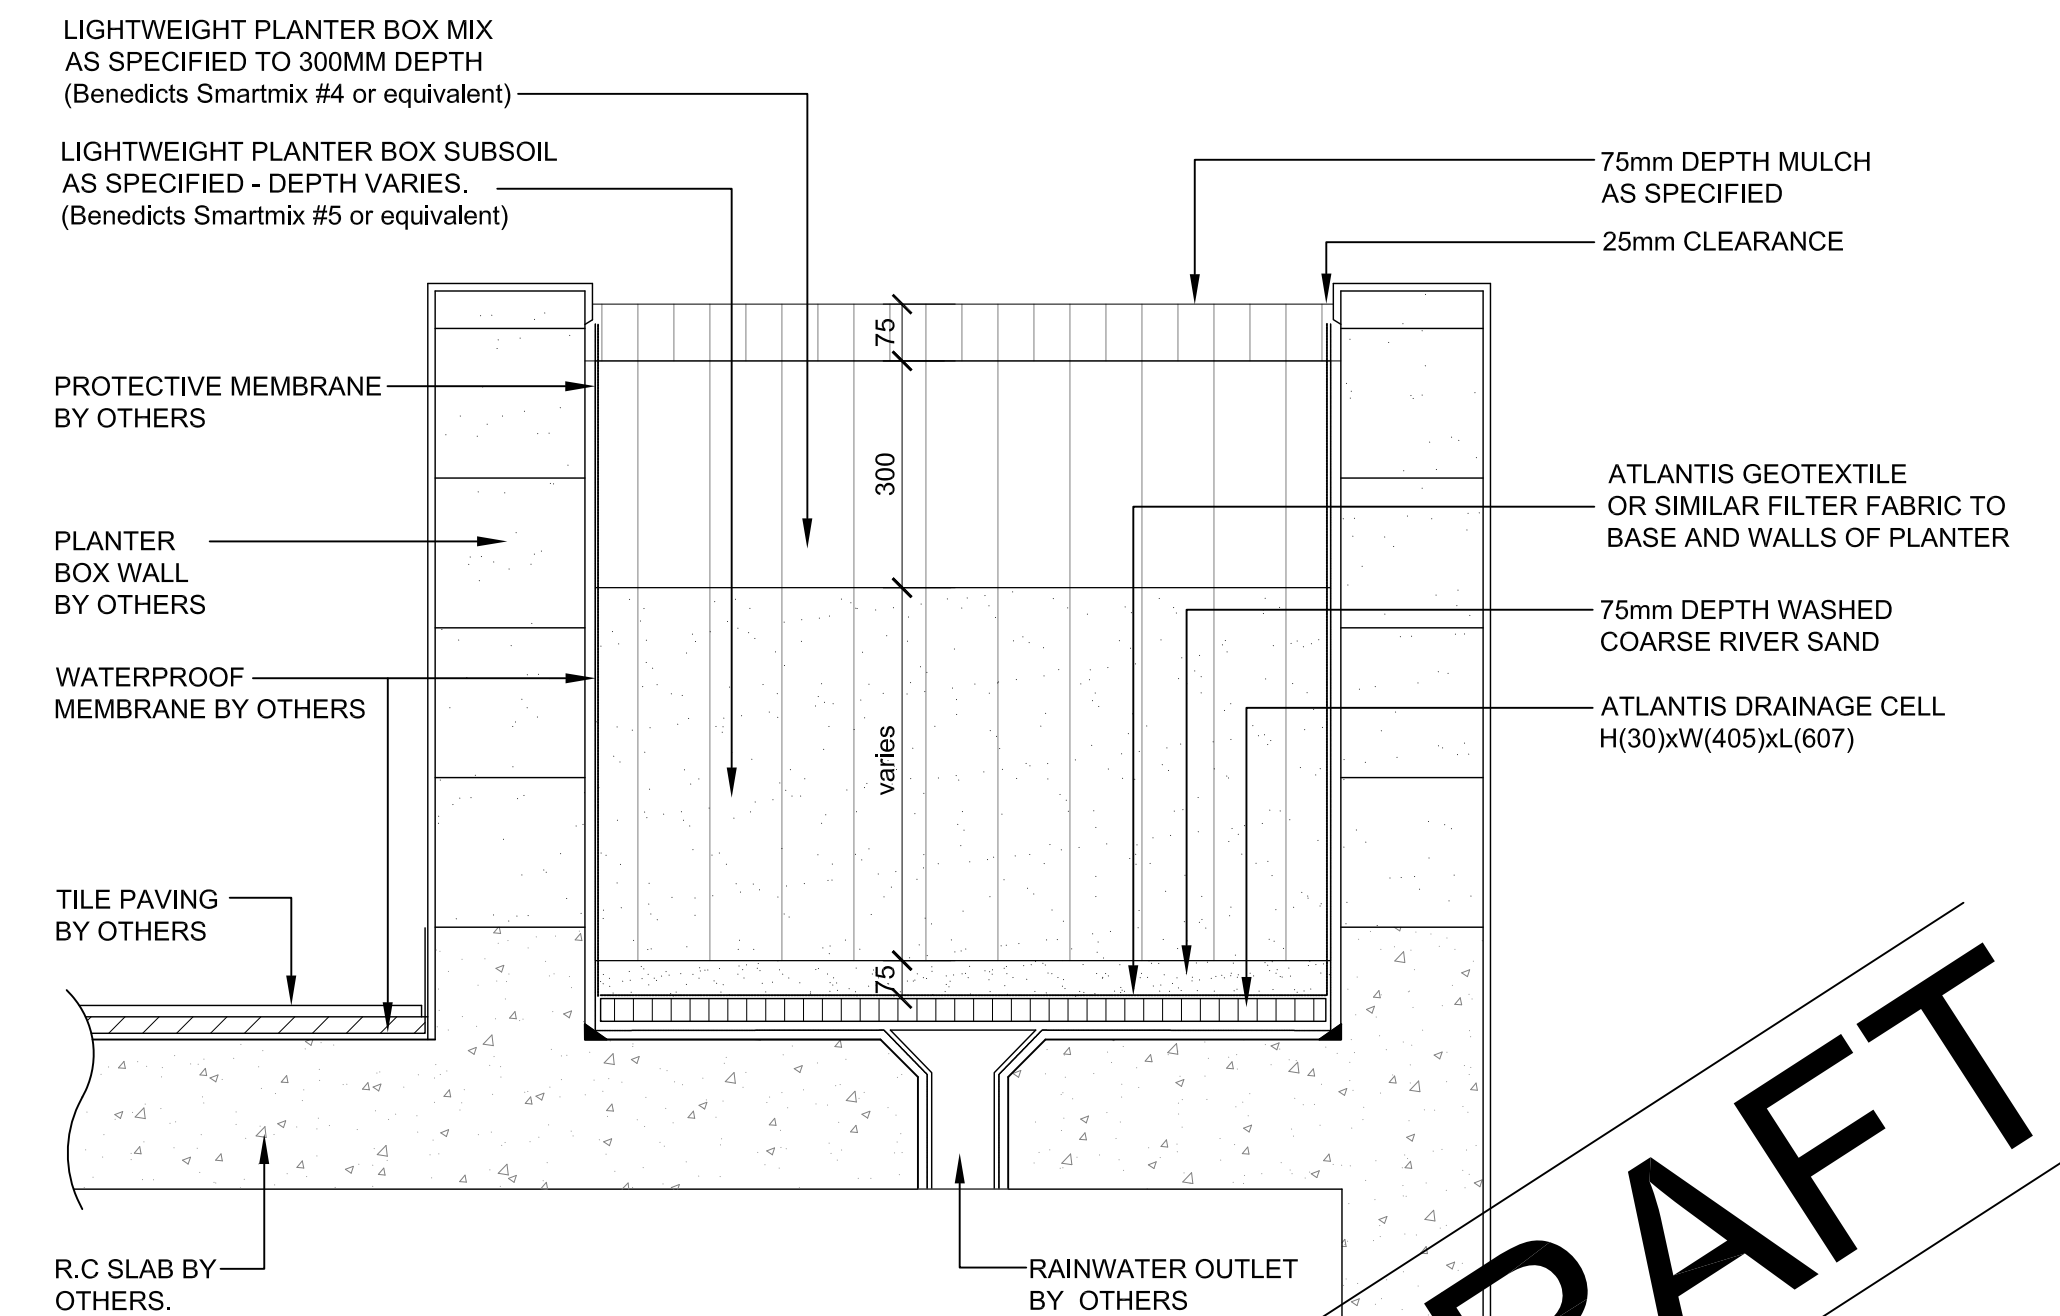

RAISED PLANTER BOX
TYPICAL SECTION 1:10

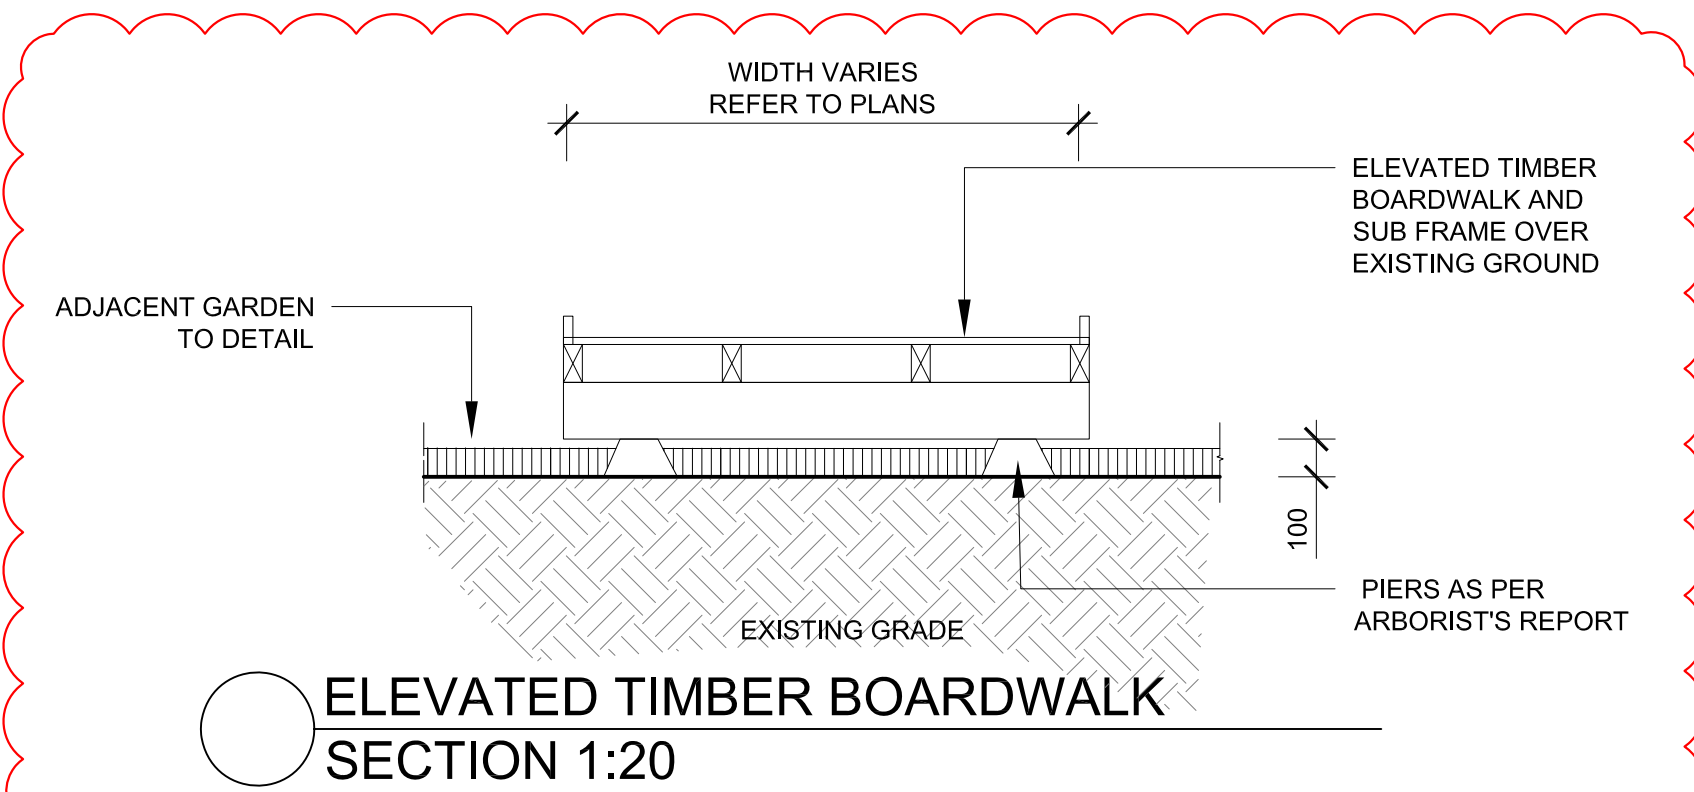

ELEVATED TIMBER BOARDWALK
SECTION 1:20

