

ST DAVID AVENUE

FISHER ROAD

BUILDING C

BUILDING B

PACIFIC LODGE
EXISTING BUILDING

BUILDING A

CIVIC PARADE

Materials storage
during
construction.
Storage area for
waste during
demolition

LANDSCAPING LEGEND

- Existing trees - retained
- Existing trees - removed
- Proposed landscaping trees

Issue	Description	Date	Issue	Description	Date
A	DEVELOPMENT APPLICATION	03.Sept.18			
B	REFER SCHEDULE	20.Feb.19			
C	REFER SCHEDULE	24.April.19			

rose architectural design


51 Riley Street, Woolloomooloo, NSW, 2011
T / +61 2 8302 1400
E / admin@rosegroupp.com.au
www.rosegroupp.com.au



Project		Drawing Title		Status	
PROPOSED MIXED USE DEVELOPMENT		SITE PLAN		DEVELOPMENT APPLICATION	
Address	23 Fisher Road, Dee Why LOT 11 D.P.577062	Scale	1:250	Date	APRIL 2019
Client	Hamptons By Rose Pty Ltd	Drawn	RAD	Reviewed	AO
		Project No.	1607	Drawing No.	A 1.01
				Revision	C


1 Site Plan
1:250

© ROSE This drawing & the design herein is the property of rose architectural design and shall not be copied nor reproduced in part or in whole without written permission.
Verify all dimensions on site prior to commencement of work. Refer all discrepancies to the Architect for determination. Use figured dimensions in preference to scaling.
DATUM : AHD

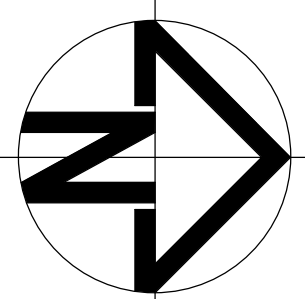


BUILDING A

PACIFIC LODGE

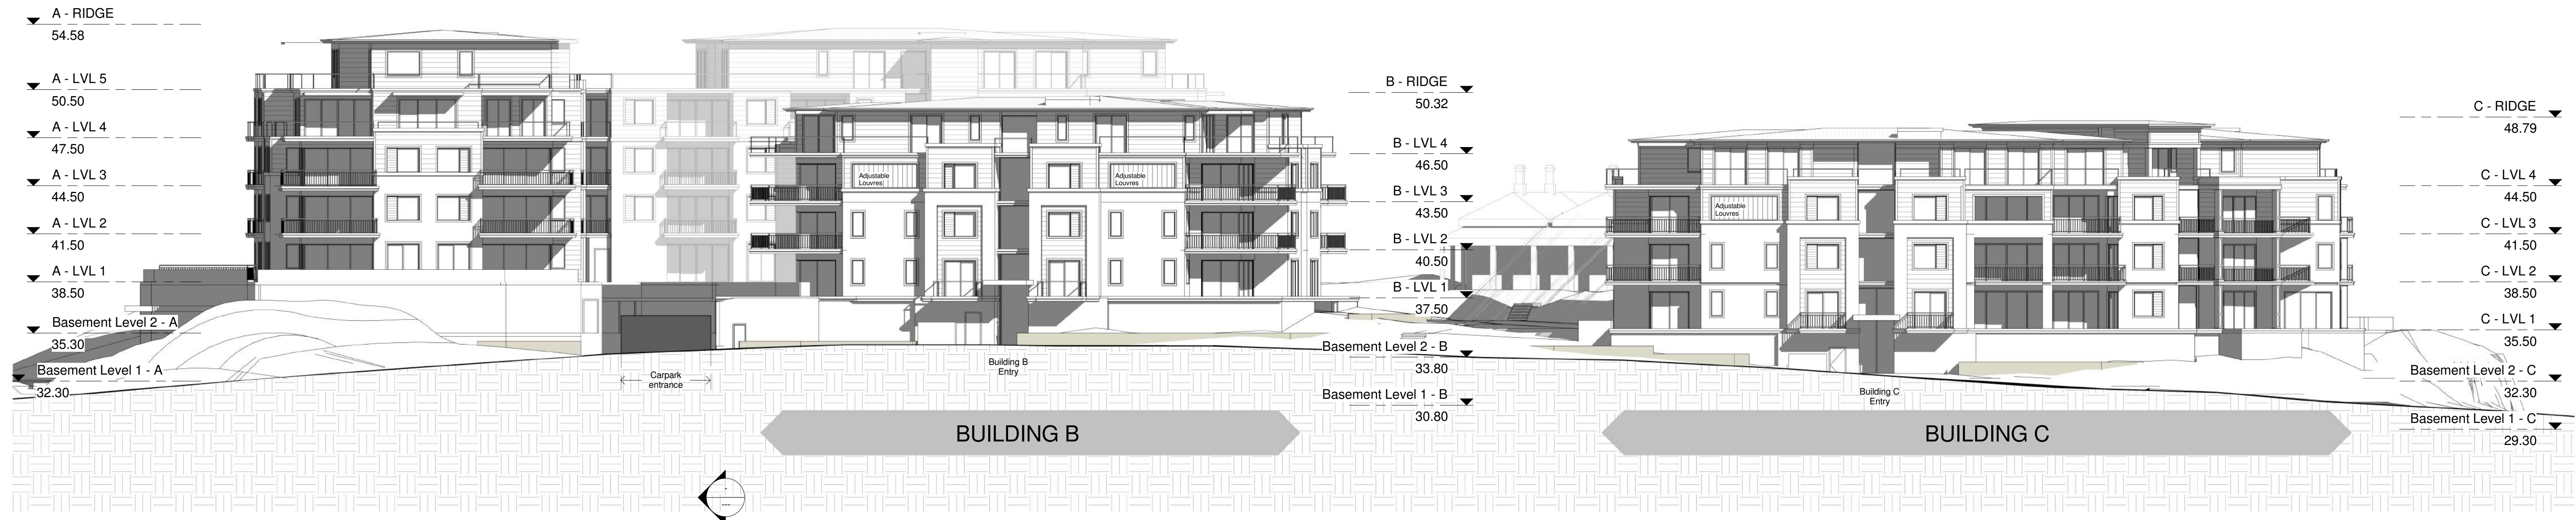

1 West Elevation (No trees)
1 : 200


BUILDING A

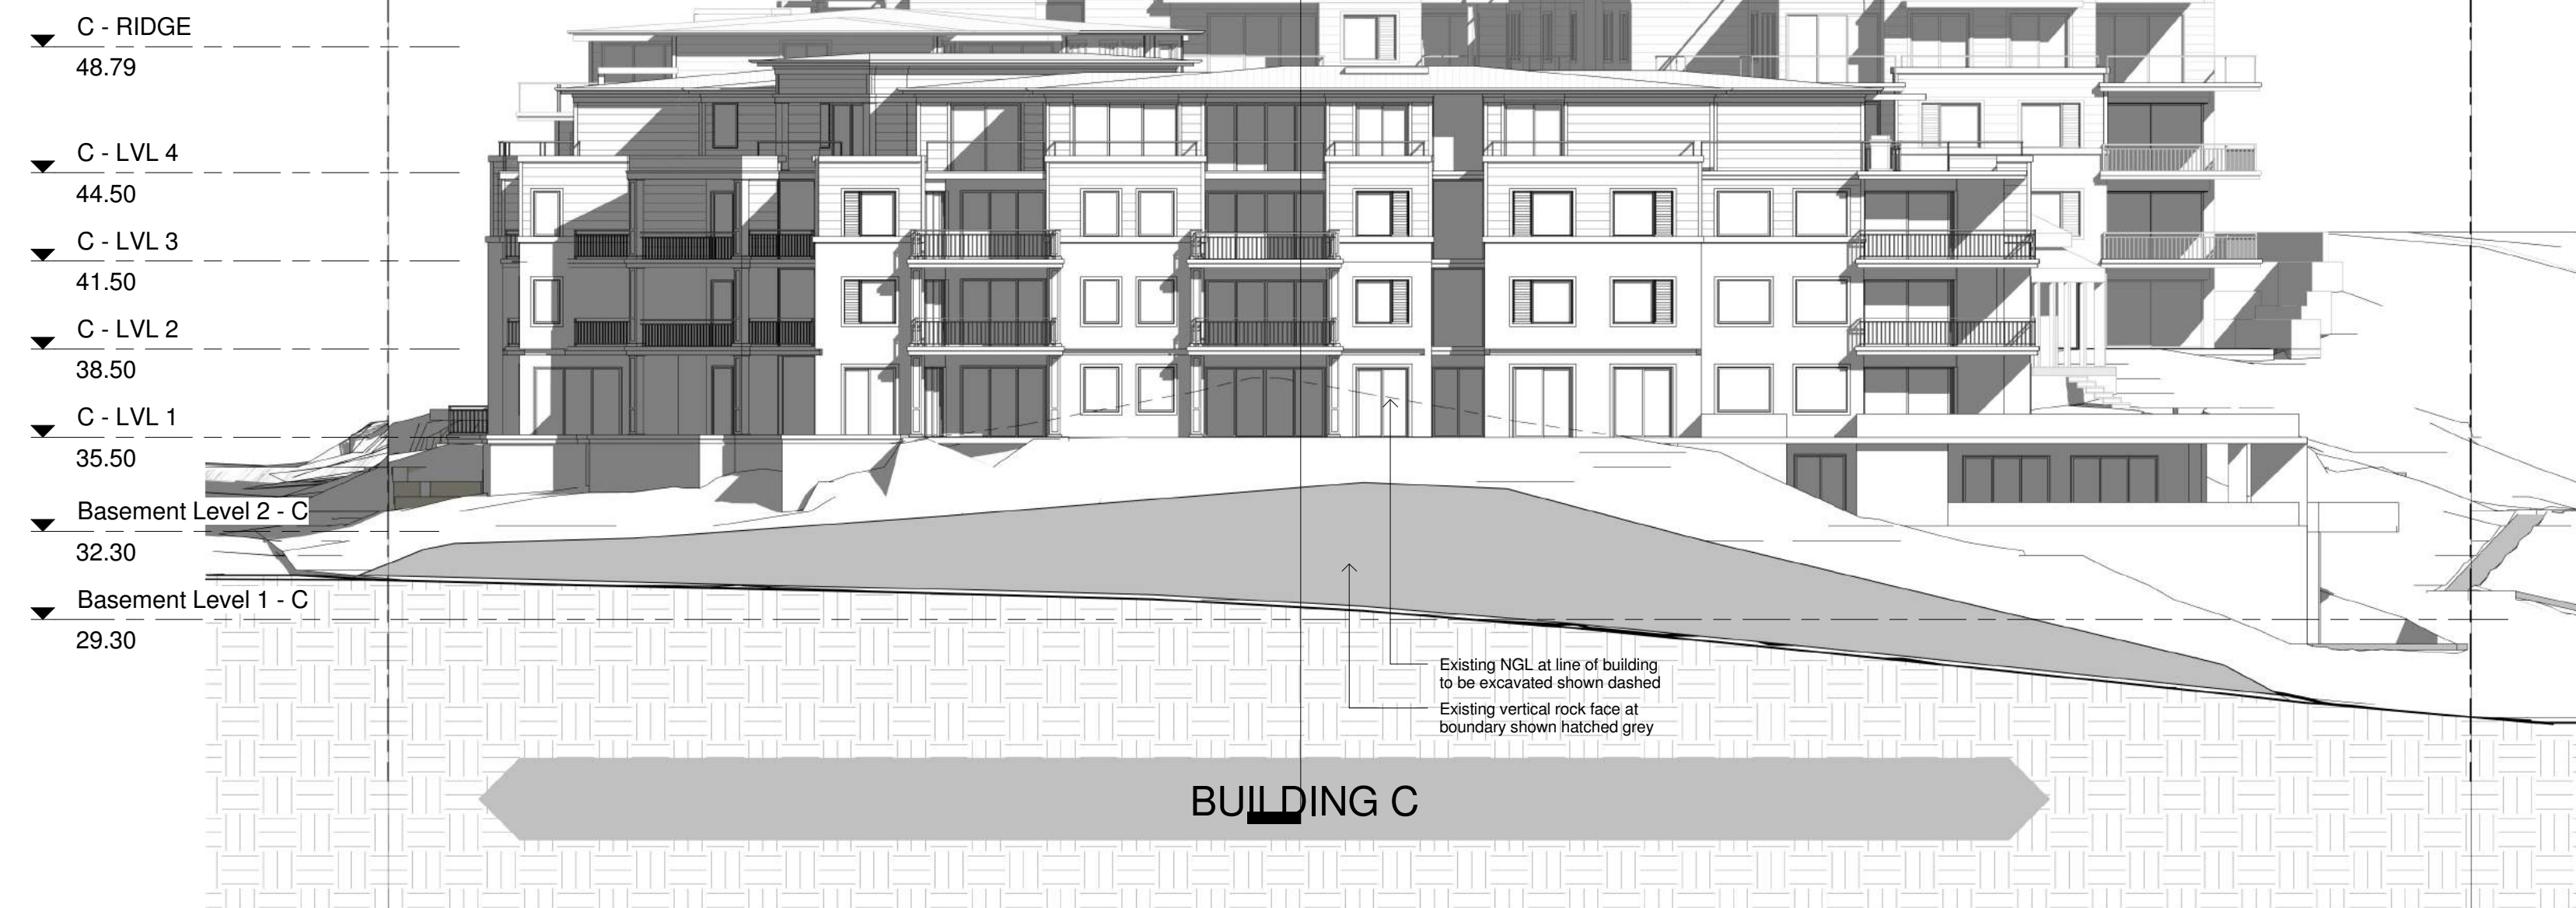

2 South Elevation (No trees)
1 : 200

© ROSE This drawing & the design herein is the property of rose architectural design and shall not be copied nor reproduced in part or in whole without written permission.

Verify all dimensions on site prior to commencement of work. Refer all discrepancies to the Architect for determination. Use figured dimensions in preference to scaling. DATUM : AHD

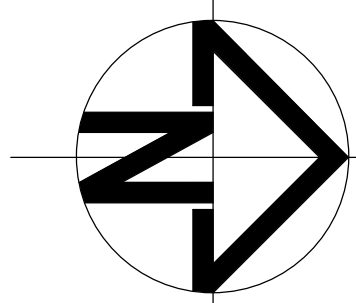

Issue	Description	Date	Issue	Description	Date
A	DEVELOPMENT APPLICATION	03.Sept.18			
B	REFER SCHEDULE	20.Feb.19			
C	REFER SCHEDULE	24.April.19			

rose architectural design

51 Riley Street, Woollloomooloo, NSW, 2011
T / +61 2 8302 1400
E / admin@rosegroupp.com.au
www.rosegroupp.com.au



Project	Proposed Mixed Use Development	Drawing Title	WEST ELEVATION & SOUTH ELEVATION (no trees)	Status	DEVELOPMENT APPLICATION
Address	23 Fisher Road, Dee Why LOT 11 D.P.577062	Scale	1:200	Date	APRIL 2019
Client	Hamptons By Rose Pty Ltd	Drawn	RAD	Reviewed	AO
Project No.	1607	Drawing No.	A 3.02	Revision	C

BUILDING C

- C - RIDGE
48.79
- C - LVL 4
44.50
- C - LVL 3
41.50
- C - LVL 2
38.50
- C - LVL 1
35.50
- Basement Level 2 - C
32.30
- Basement Level 1 - C
29.30



PACIFIC LODGE


BUILDING A

- A - RIDGE
54.58
- A - LVL 5
50.50
- A - LVL 4
47.50
- A - LVL 3
44.50
- A - LVL 2
41.50
- A - LVL 1
38.50
- Basement Level 2 - A
35.30
- Basement Level 1 - A
32.30

1 East Elevation (No trees)
1 : 200

BUILDING B

- A - RIDGE
54.58
- A - LVL 5
50.50
- A - LVL 4
47.50
- A - LVL 3
44.50
- A - LVL 2
41.50
- A - LVL 1
38.50
- Basement Level 2 - A
35.30
- Basement Level 1 - A
32.30

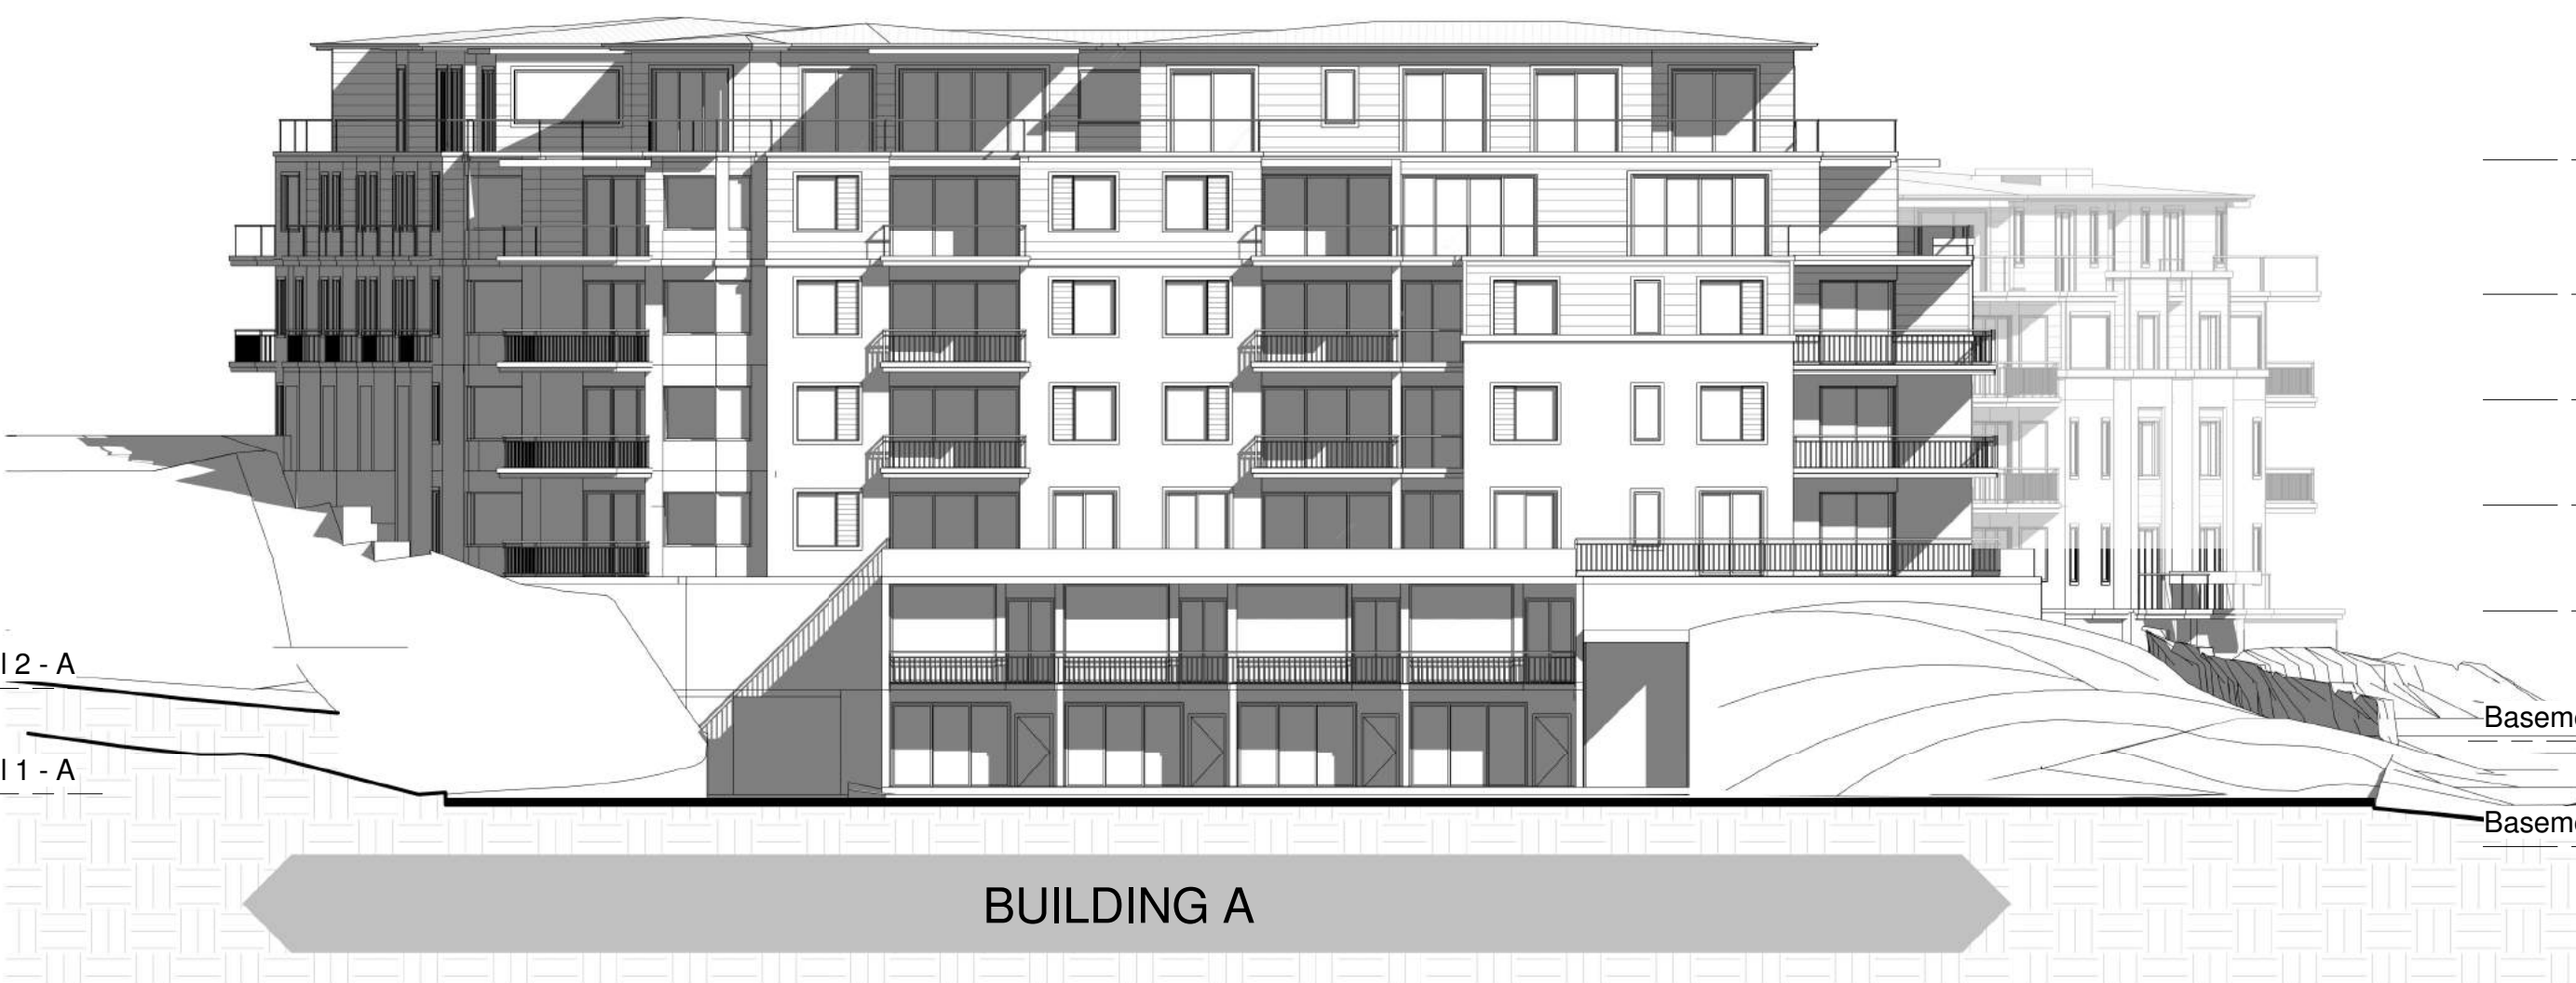


- B - RIDGE
50.32
- B - LVL 4
46.50
- B - LVL 3
43.50
- B - LVL 2
40.50
- B - LVL 1
37.50
- Basement Level 2 - B
33.80
- Basement Level 1 - B
30.80

2 North Elevation (No trees)
1 : 200

© ROSE This drawing & the design herein is the property of rose architectural design and shall not be copied nor reproduced in part or in whole without written permission.

Verify all dimensions on site prior to commencement of work. Refer all discrepancies to the Architect for determination. Use figured dimensions in preference to scaling.

DATUM : AHD

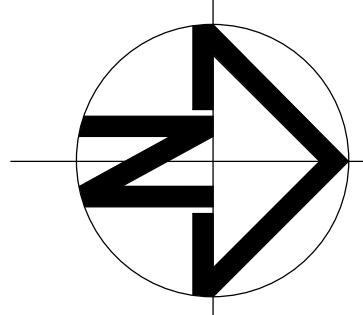


Issue	Description	Date	Issue	Description	Date
A	DEVELOPMENT APPLICATION	03.Sept.18			
B	REFER SCHEDULE	20.Feb.19			
C	REFER SCHEDULE	24.April.19			

rose architectural design

51 Riley Street, Woolloomooloo, NSW, 2011
T / +61 2 8302 1400
E / admin@rosegroupp.com.au
www.rosegroupp.com.au



Project		Drawing Title		Status	
PROPOSED MIXED USE DEVELOPMENT		EAST ELEVATION & NORTH ELEVATION (no trees)		DEVELOPMENT APPLICATION	
Address	23 Fisher Road, Dee Why LOT 11 D.P.577062	Scale	1:200	Date	APRIL 2019
Client	Hamptons By Rose Pty Ltd	Drawn	RAD	Reviewed	Checked AO
		Project No.	1607	Drawing No.	A 3.04
				Revision	C

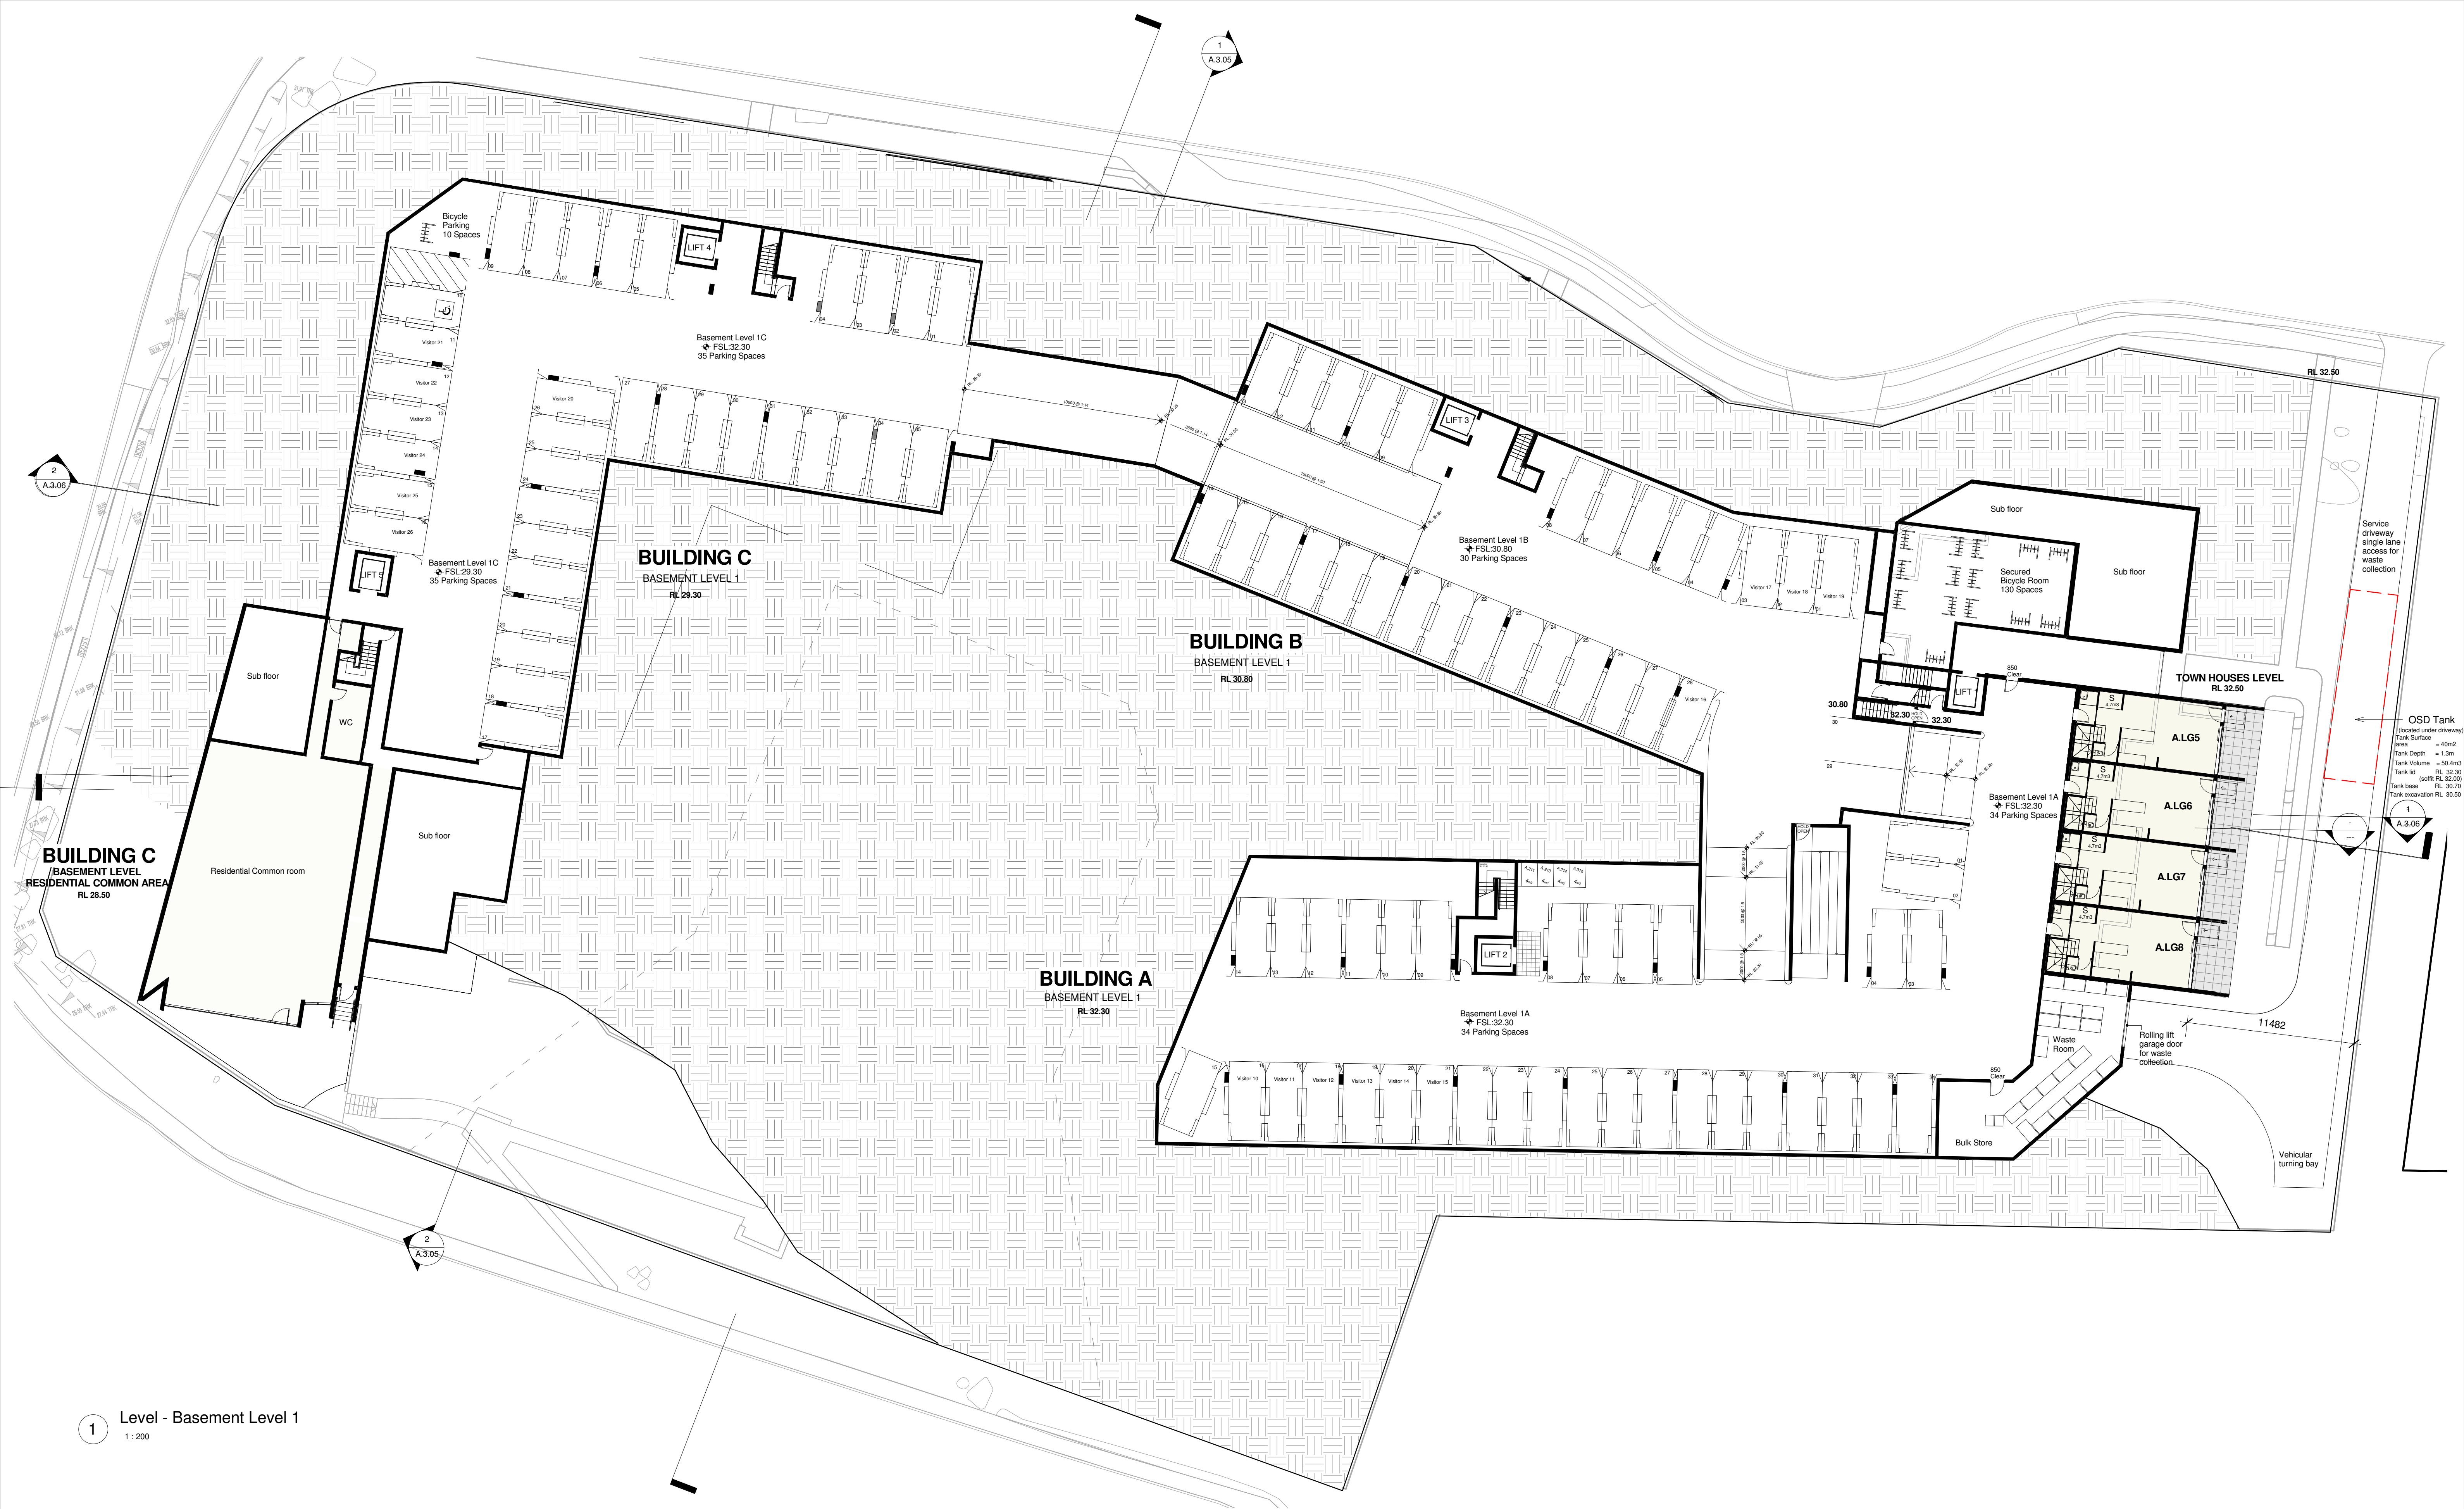


1 Level - Basement Level 1
1 : 200

© ROSE This drawing & the design herein is the property of rose architectural design and shall not be copied nor reproduced in part or in whole without written permission.

Verify all dimensions on site prior to commencement of work. Refer all discrepancies to the Architect for determination. Use figured dimensions in preference to scaling.

DATUM : AHD

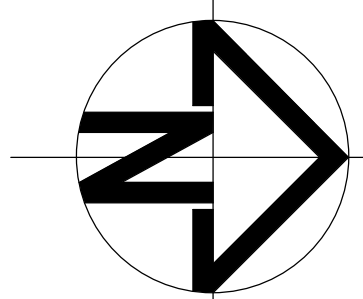


Issue	Description	Date	Issue	Description	Date
A	DEVELOPMENT APPLICATION	03.Sept.18			
B	REFER SCHEDULE	20.Feb.19			
C	REFER SCHEDULE	24.April.19			

rose architectural design
51 Riley Street, Woollahroo, NSW, 2011
T / +61 2 8302 1400
E / admin@rosegroupp.com.au
www.rosegroupp.com.au




Project	Address	Client	Drawing Title	Scale	Date	Status	Project No.	Drawing No.
PROPOSED MIXED USE DEVELOPMENT	23 Fisher Road, Dee Why LOT 11 D.P.577062	Hamptons By Rose Pty Ltd	BASEMENT PARKING PLAN 1	1:200	APRIL 2019	DEVELOPMENT APPLICATION	1607	A 2.01

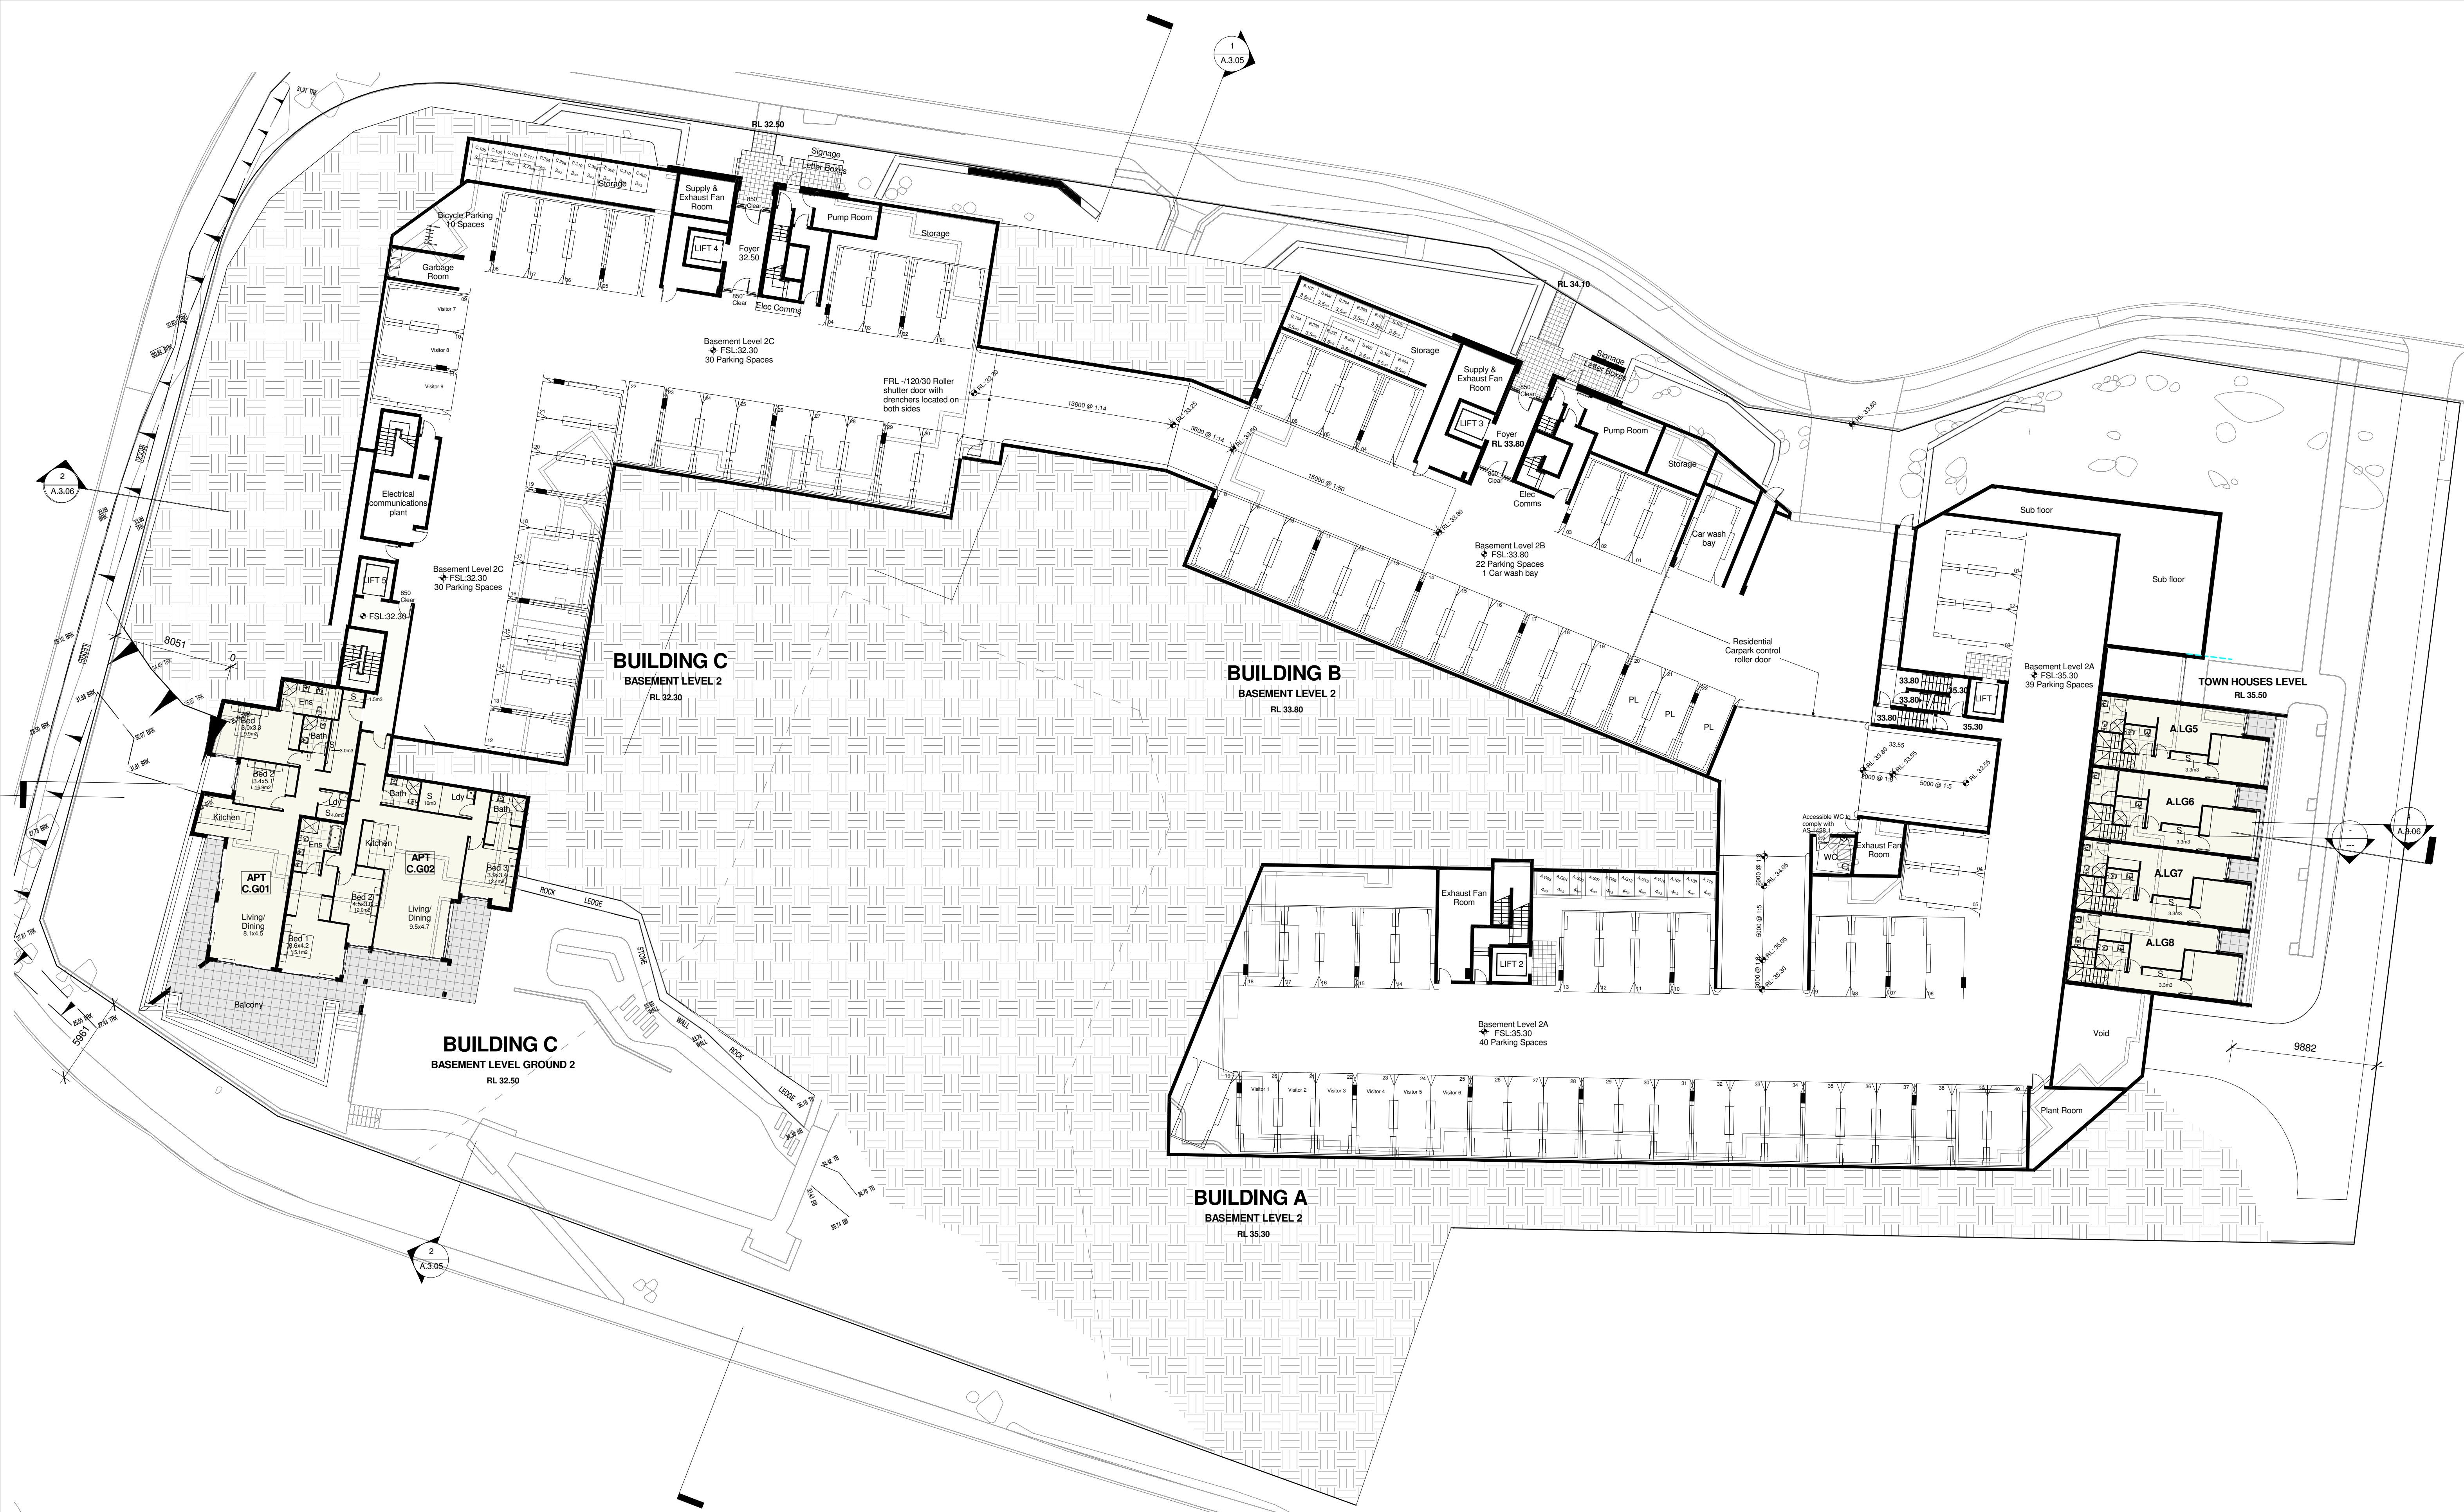

© ROSE This drawing & the design herein is the property of rose architectural design and shall not be copied nor reproduced in part or in whole without written permission.

Verify all dimensions on site prior to commencement of work. Refer all discrepancies to the Architect for determination. Use figured dimensions in preference to scaling.

DATUM : AHD

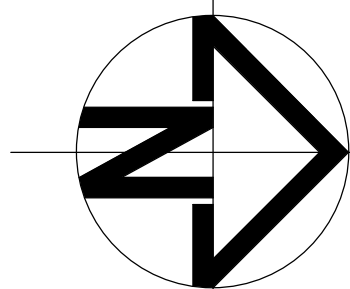

Issue	Description	Date	Issue	Description	Date
A	DEVELOPMENT APPLICATION	03.Sept.18			
B	REFER SCHEDULE	20.Feb.19			
C	REFER SCHEDULE	24.April.19			

rose architectural design

51 Riley Street, Woollahroo, NSW, 2011
T / +61 2 8302 1400
E / admin@rosegroupp.com.au
www.rosegroupp.com.au



Project	Drawing Title	Status
PROPOSED MIXED USE DEVELOPMENT	BASEMENT PARKING PLAN 2	DEVELOPMENT APPLICATION
Address: 23 Fisher Road, Dee Why LOT 11 D.P.577062	Scale: 1:200 Date: APRIL 2019	Project No: 1607 Drawing No: A 2.02
Client: Hamptons By Rose Pty Ltd	Drawn: RAD Reviewed: Checked: AO	Revision: C




1 Level 1 plan
1:200

© ROSE This drawing & the design herein is the property of rose architectural design and shall not be copied nor reproduced in part or in whole without written permission.

Verify all dimensions on site prior to commencement of work. Refer all discrepancies to the Architect for determination. Use figured dimensions in preference to scaling.

DATUM : AHD

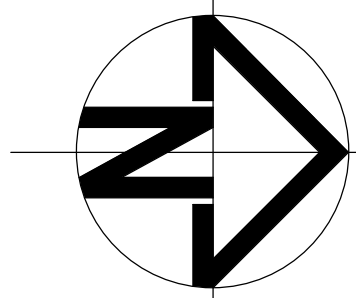

Issue	Description	Date	Issue	Description	Date
A	DEVELOPMENT APPLICATION	03.Sept.18			
B	REFER SCHEDULE	20.Feb.19			
C	REFER SCHEDULE	24.April.19			

rose architectural design
51 Riley Street, Woollahroomooloo, NSW, 2011
T / +61 2 8302 1400
E / admin@rosegroupp.com.au
www.rosegroupp.com.au



Project PROPOSED MIXED USE DEVELOPMENT		Drawing title LEVEL 1 PLAN				Status DEVELOPMENT APPLICATION	
Address 23 Fisher Road, Dee Why LOT 11 D.P.577062		Scale 1:200	Date APRIL 2019			Project No. 1607	Drawing No. A 2.03
Client Hamptons By Rose Pty Ltd	Drawn RAD	Reviewed	Checked AO			Revision C	




1 Level 2 Plan
1 : 200

© ROSE This drawing & the design herein is the property of rose architectural design and shall not be copied nor reproduced in part or in whole without written permission.

Verify all dimensions on site prior to commencement of work. Refer all discrepancies to the Architect for determination. Use figured dimensions in preference to scaling.

DATUM : AHD

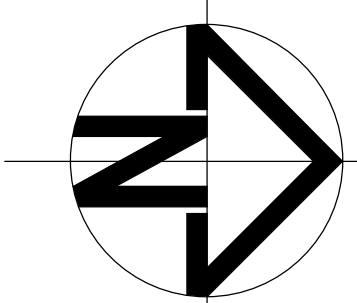

Issue	Description	Date	Issue	Description	Date
A	DEVELOPMENT APPLICATION	03.Sept.18			
B	REFER SCHEDULE	20.Feb.19			
C	REFER SCHEDULE	24.April.19			

rose architectural design
51 Riley Street, Woollahroo, NSW, 2011
+61 2 8302 1400
admin@rosegroupp.com.au
www.rosegroupp.com.au



Project		Drawing Title		Status	
PROPOSED MIXED USE DEVELOPMENT		LEVEL 2 PLAN		DEVELOPMENT APPLICATION	
Address	23 Fisher Road, Dee Why LOT 11 D.P.577062	Scale	1:200	Date	APRIL 2019
Client	Hamptons By Rose Pty Ltd	Drawn	RAD	Reviewed	Checked AO
Project No.	1607	Drawing No.	A 2.04	Revision	C




1 Level 3 plan
1 : 200

© ROSE This drawing & the design herein is the property of rose architectural design and shall not be copied nor reproduced in part or in whole without written permission.

Verify all dimensions on site prior to commencement of work. Refer all discrepancies to the Architect for determination. Use figured dimensions in preference to scaling.

DATUM : AHD

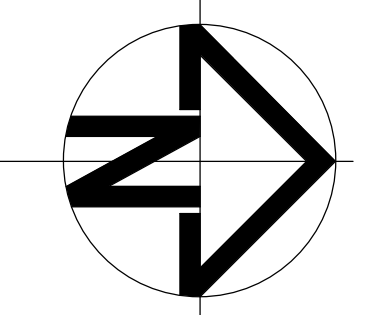

Issue	Description	Date	Issue	Description	Date
A	DEVELOPMENT APPLICATION	03.Sept.18			
B	REFER SCHEDULE	20.Feb.19			
C	REFER SCHEDULE	24.April.19			

rose architectural design
51 Riley Street, Woollahroomooloo, NSW, 2011
+61 2 8302 1400
admin@rosegroupp.com.au
www.rosegroupp.com.au

ROSE
Creating a quality way of living

Project		Drawing title		Status	
PROPOSED MIXED USE DEVELOPMENT		LEVEL 3 PLAN		DEVELOPMENT APPLICATION	
Address	23 Fisher Road, Dee Why LOT 11 D.P.577062	Scale	1:200	Date	APRIL 2019
Client	Hamptons By Rose Pty Ltd	Drawn	RAD	Reviewed	Checked AO
		Project No.	1607	Drawing No.	A 2.05
				Revision	C




1 Level 4 plan
1:200

© ROSE This drawing & the design herein is the property of rose architectural design and shall not be copied nor reproduced in part or in whole without written permission.

Verify all dimensions on site prior to commencement of work. Refer all discrepancies to the Architect for determination. Use figured dimensions in preference to scaling.

DATUM : AHD

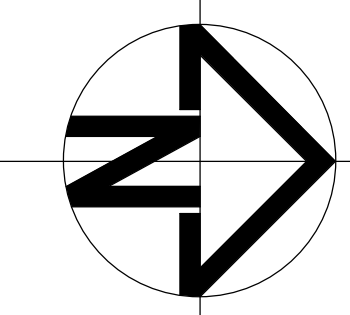


Issue	Description	Date	Issue	Description	Date
A	DEVELOPMENT APPLICATION	03.Sept.18			
B	REFER SCHEDULE	20.Feb.19			
C	REFER SCHEDULE	24.April.19			

rose architectural design

51 Riley Street, Woollahroomooloo, NSW, 2011
T / +61 2 8302 1400
E / admin@rosegroupp.com.au
www.rosegroupp.com.au




Project	Drawing Title	Status
PROPOSED MIXED USE DEVELOPMENT	LEVEL 4 PLAN	DEVELOPMENT APPLICATION
Address: 23 Fisher Road, Dee Why LOT 11 D.P.577062	Scale: 1:200 Date: APRIL 2019	Project No: 1607
Client: Hamptons By Rose Pty Ltd	Drawn: RAD Reviewed: Checked: AO	Drawing No: A 2.06 Revision: C

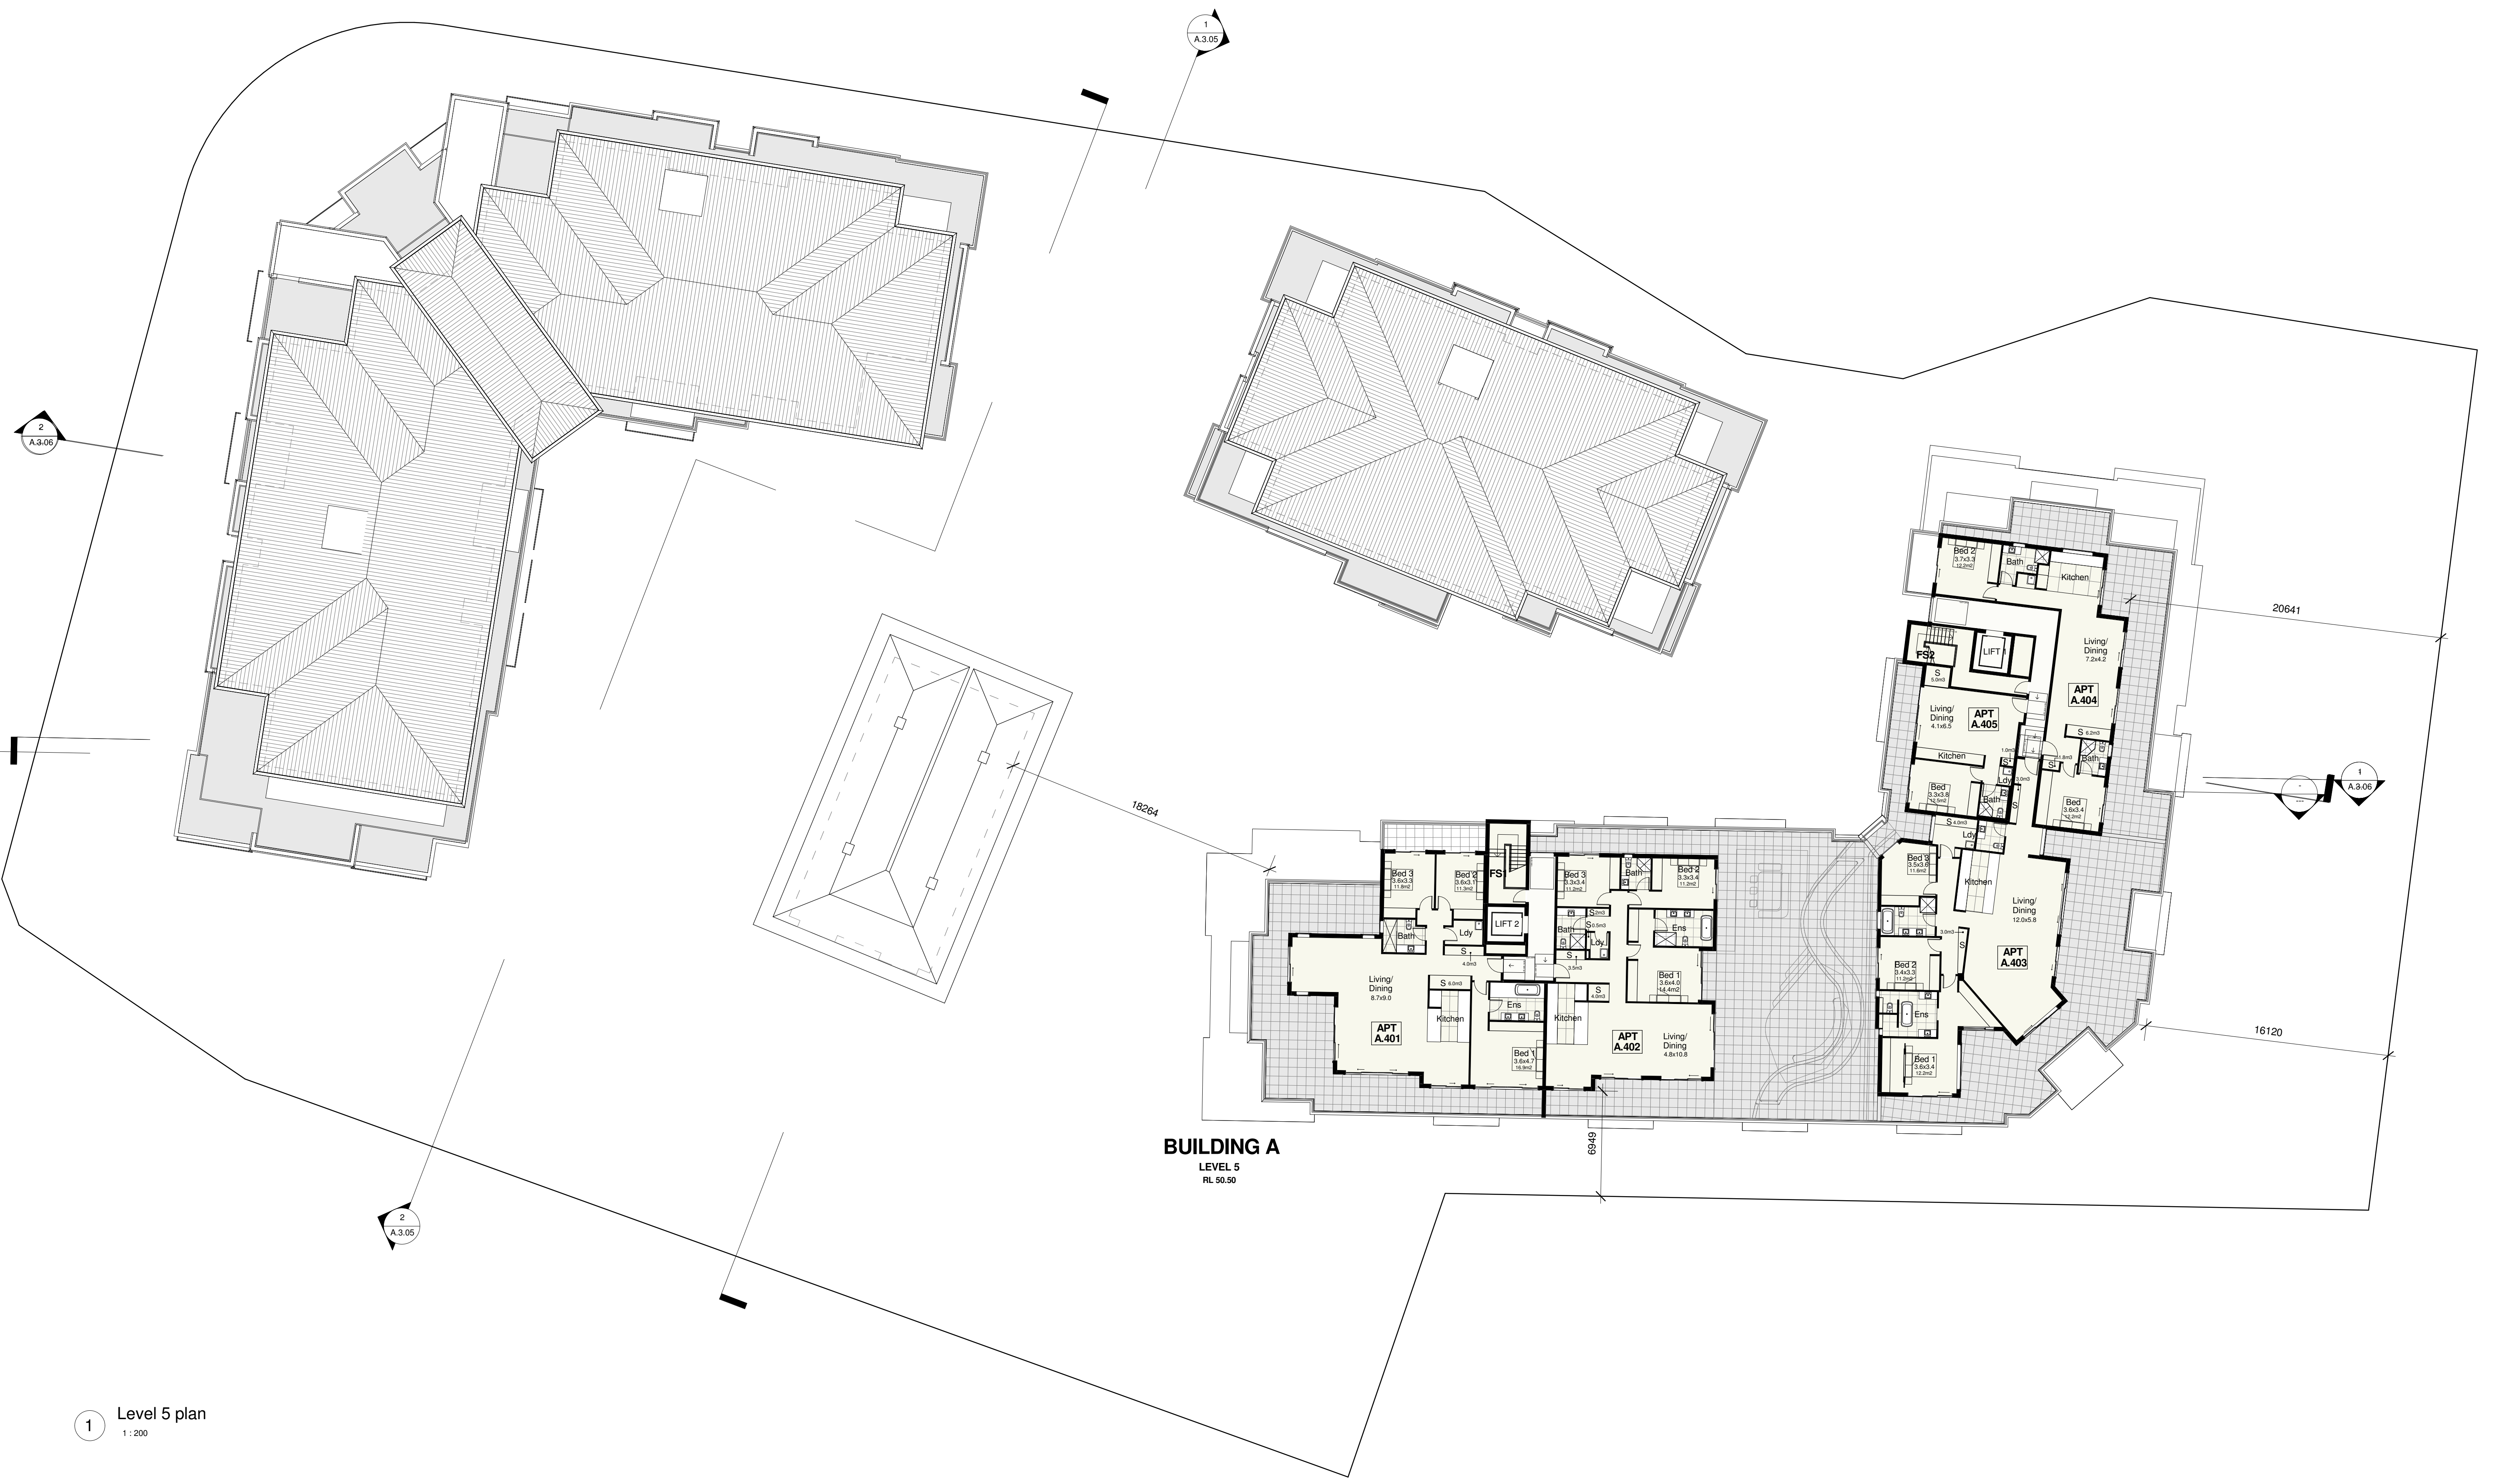

1 Level 5 plan
1 : 200

© ROSE This drawing & the design herein is the property of rose architectural design and shall not be copied nor reproduced in part or in whole without written permission.

Verify all dimensions on site prior to commencement of work.
Refer all discrepancies to the Architect for determination.
Use figured dimensions in preference to scaling.
DATUM : AHD

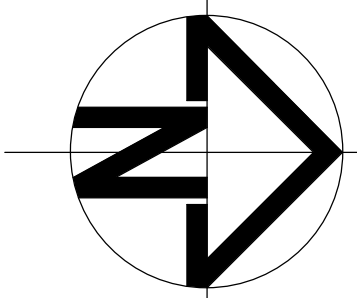

Issue	Description	Date	Issue	Description	Date
A	DEVELOPMENT APPLICATION	03.Sept.18			
B	REFER SCHEDULE	20.Feb.19			
C	REFER SCHEDULE	24.April.19			

rose architectural design

51 Riley Street, Woollahroo, NSW, 2011
T / +61 2 8302 1400
E / admin@rosegroupp.com.au
www.rosegroupp.com.au



Project		Drawing Title		Status	
PROPOSED MIXED USE DEVELOPMENT		LEVEL 5 PLAN		DEVELOPMENT APPLICATION	
Address	23 Fisher Road, Dee Why LOT 11 D.P.577062	Scale	1:200	Date	APRIL 2019
Client	Hamptons By Rose Pty Ltd	Drawn	RAD	Reviewed	Checked AO
				Project No.	1607
				Drawing No.	A 2.07
				Revision	C




1 Roof Plan
1 : 200

© ROSE This drawing & the design herein is the property of rose architectural design and shall not be copied nor reproduced in part or in whole without written permission.

Verify all dimensions on site prior to commencement of work. Refer all discrepancies to the Architect for determination. Use figured dimensions in preference to scaling.

DATUM : AHD

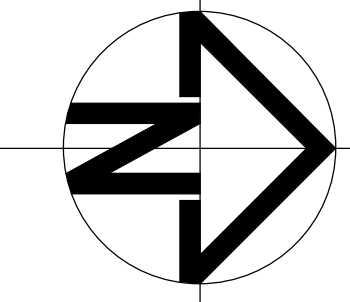


Issue	Description	Date	Issue	Description	Date
A	DEVELOPMENT APPLICATION	03.Sept.18			
B	REFER SCHEDULE	20.Feb.19			
C	REFER SCHEDULE	24.April.19			

rose architectural design


51 Riley Street, Woollahroo, NSW, 2011
T / +61 2 8302 1400
E / admin@rosegroupp.com.au
www.rosegroupp.com.au



Project		Drawing Title		Status	
PROPOSED MIXED USE DEVELOPMENT		ROOF PLAN		DEVELOPMENT APPLICATION	
Address	23 Fisher Road, Dee Why LOT 11 D.P.577062	Scale	1:200	Date	APRIL 2019
Client	Hamptons By Rose Pty Ltd	Drawn	RAD	Reviewed	Checked AO
				Project No.	1607
				Drawing No.	DA.2.08
				Revision	C

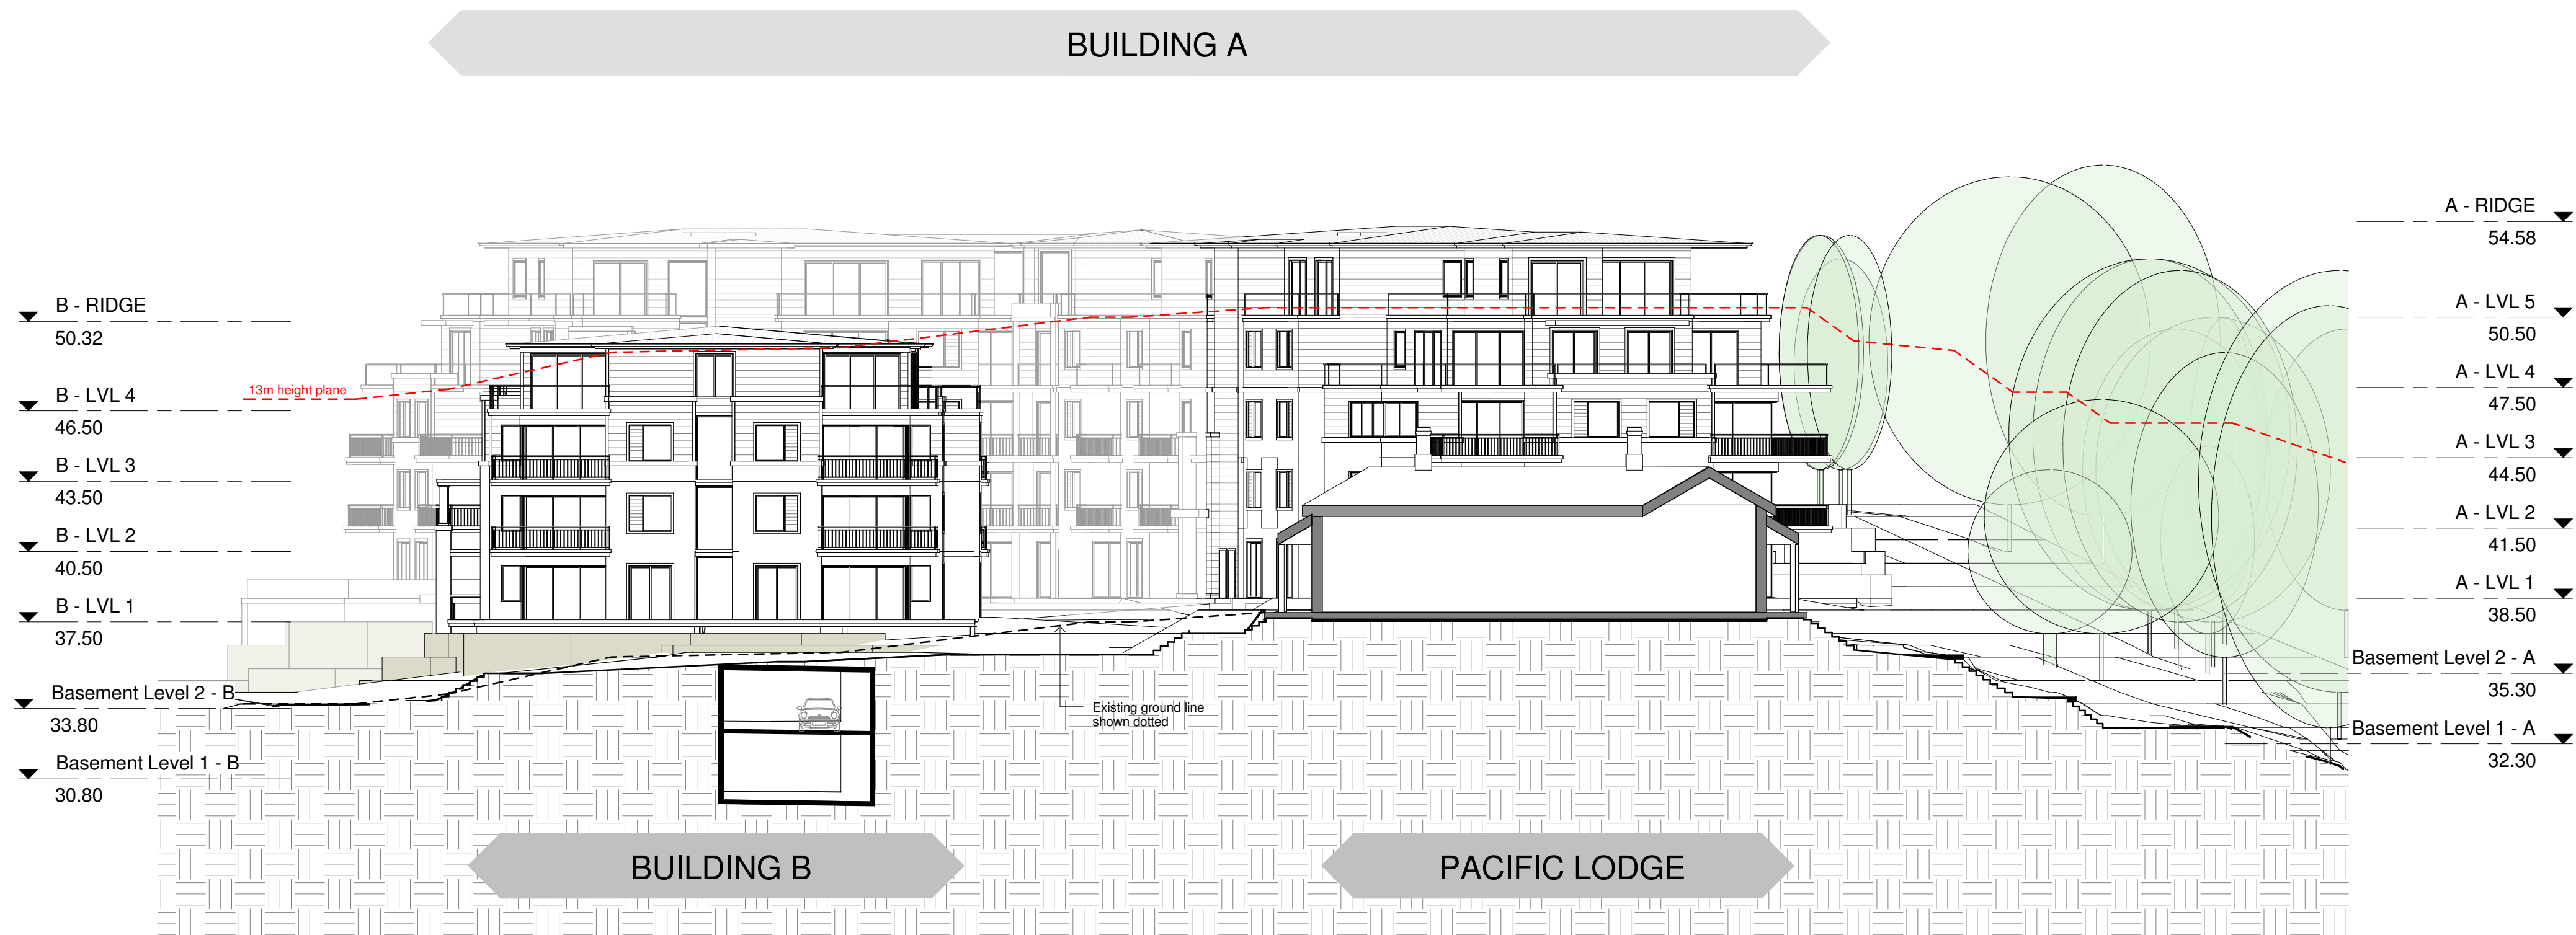

1 Section A-A
1 : 200

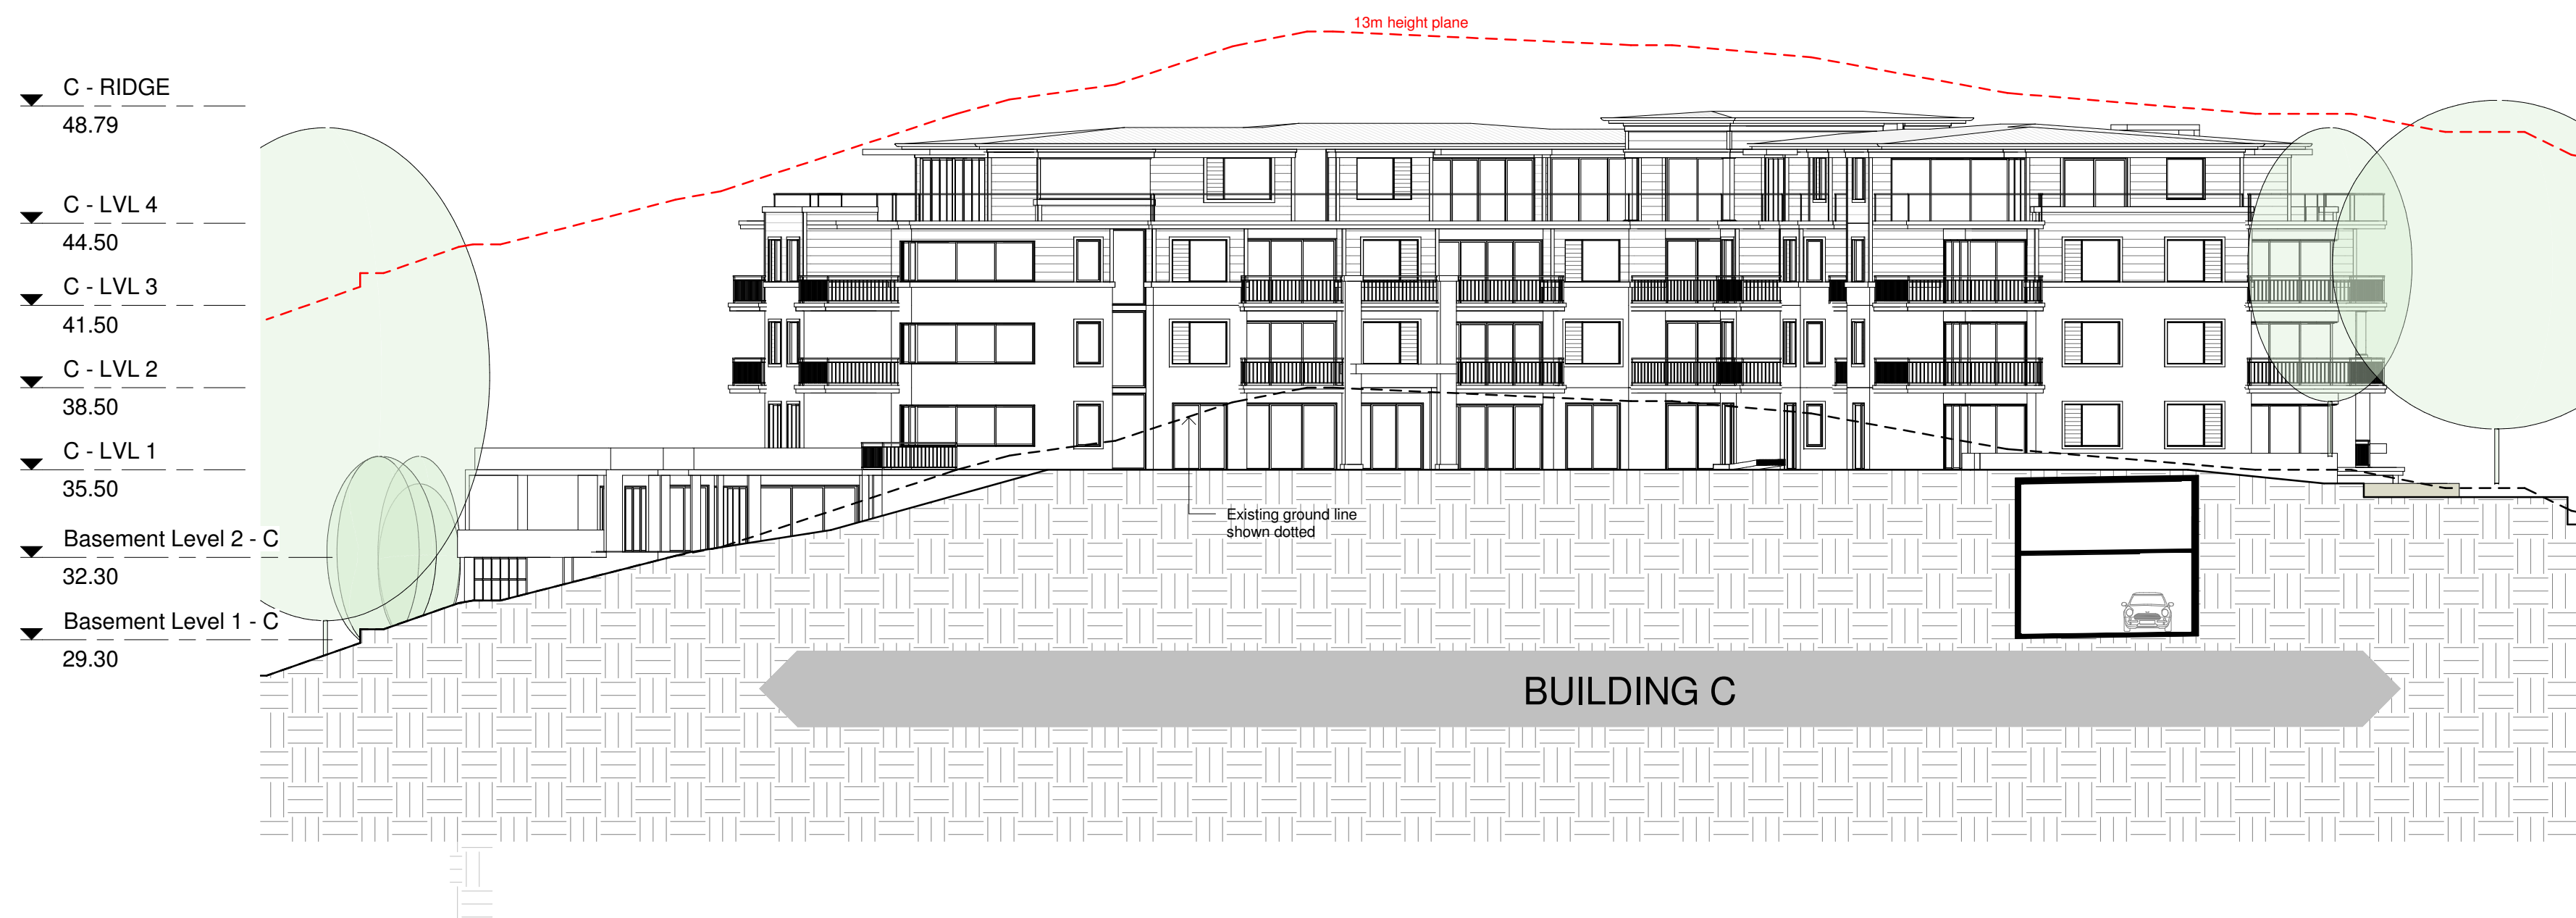


2 Section B-B
1 : 200

© ROSE This drawing & the design herein is the property of rose architectural design and shall not be copied nor reproduced in part or in whole without written permission.

Verify all dimensions on site prior to commencement of work. Refer all discrepancies to the Architect for determination. Use figured dimensions in preference to scaling.

DATUM : AHD

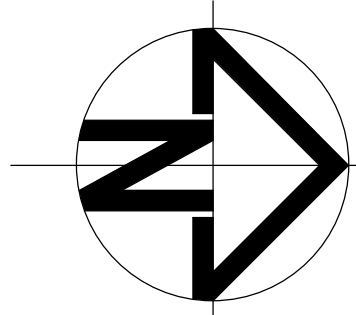

Issue	Description	Date	Issue	Description	Date
A	DEVELOPMENT APPLICATION	03.Sept.18			
B	REFER SCHEDULE	20.Feb.19			

rose architectural design


51 Riley Street, Woolloomooloo, NSW, 2011
T / +61 2 8302 1400
E / admin@rosegroupp.com.au
www.rosegroupp.com.au




Project	Drawing Title	Status
PROPOSED MIXED USE DEVELOPMENT	SECTION A-A & B-B	DEVELOPMENT APPLICATION
Address: 23 Fisher Road, Dee Why LOT 11 D.P.577062	Scale: 1:200 Date: Feb 2019	Project No: 1607
Client: Hamptons By Rose Pty Ltd	Drawn: RAD Reviewed: Checked: AO	Drawing No: A 3.05 Revision: B

BUILDING A

BUILDING C

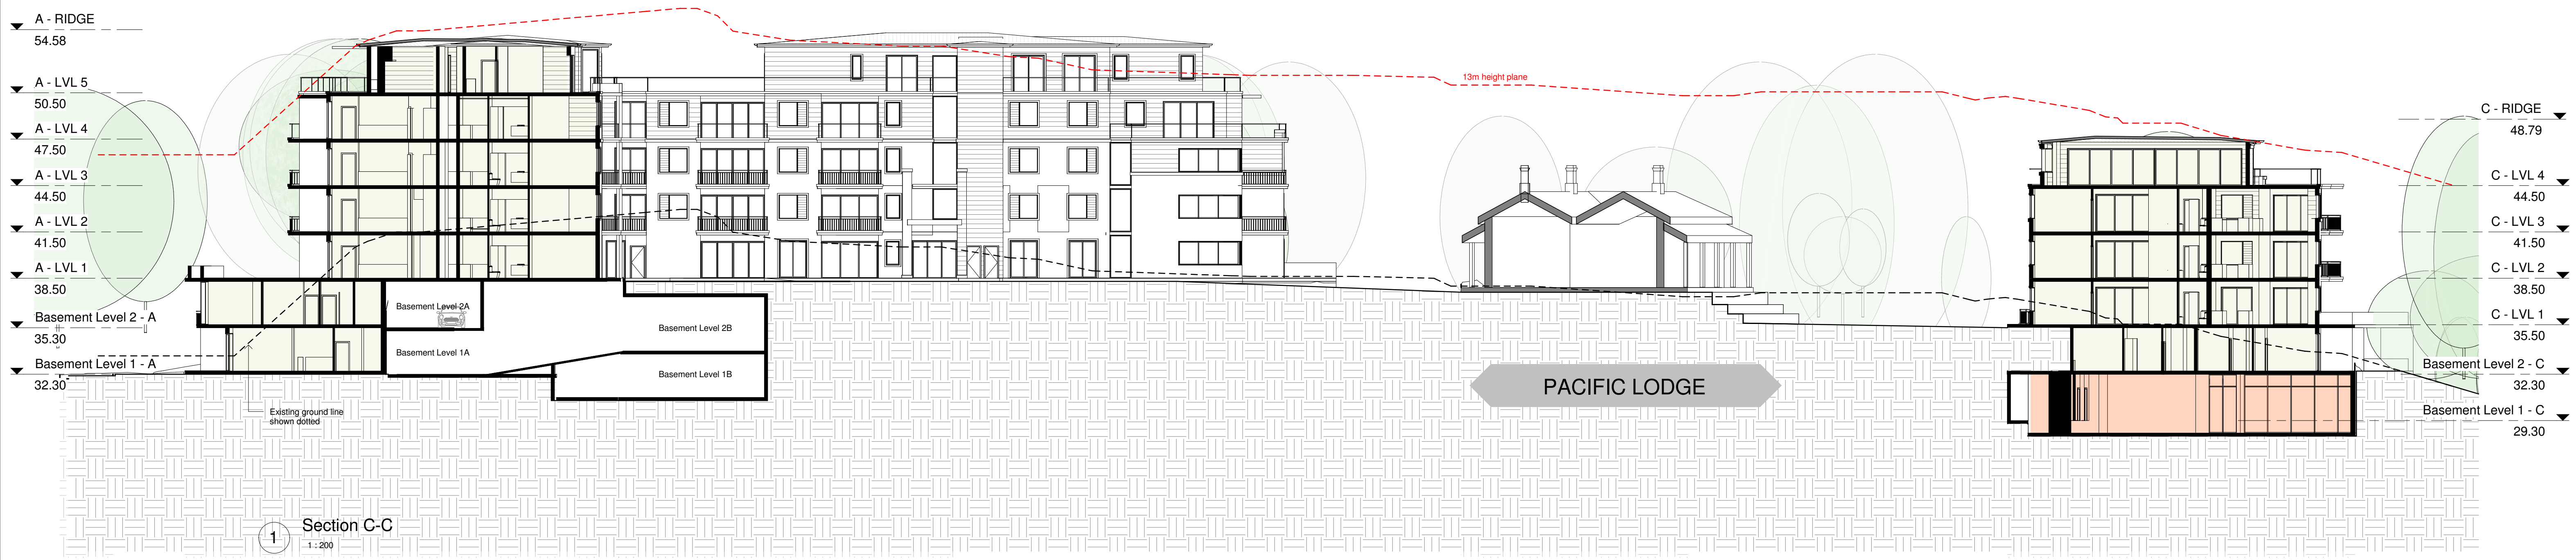


BUILDING B

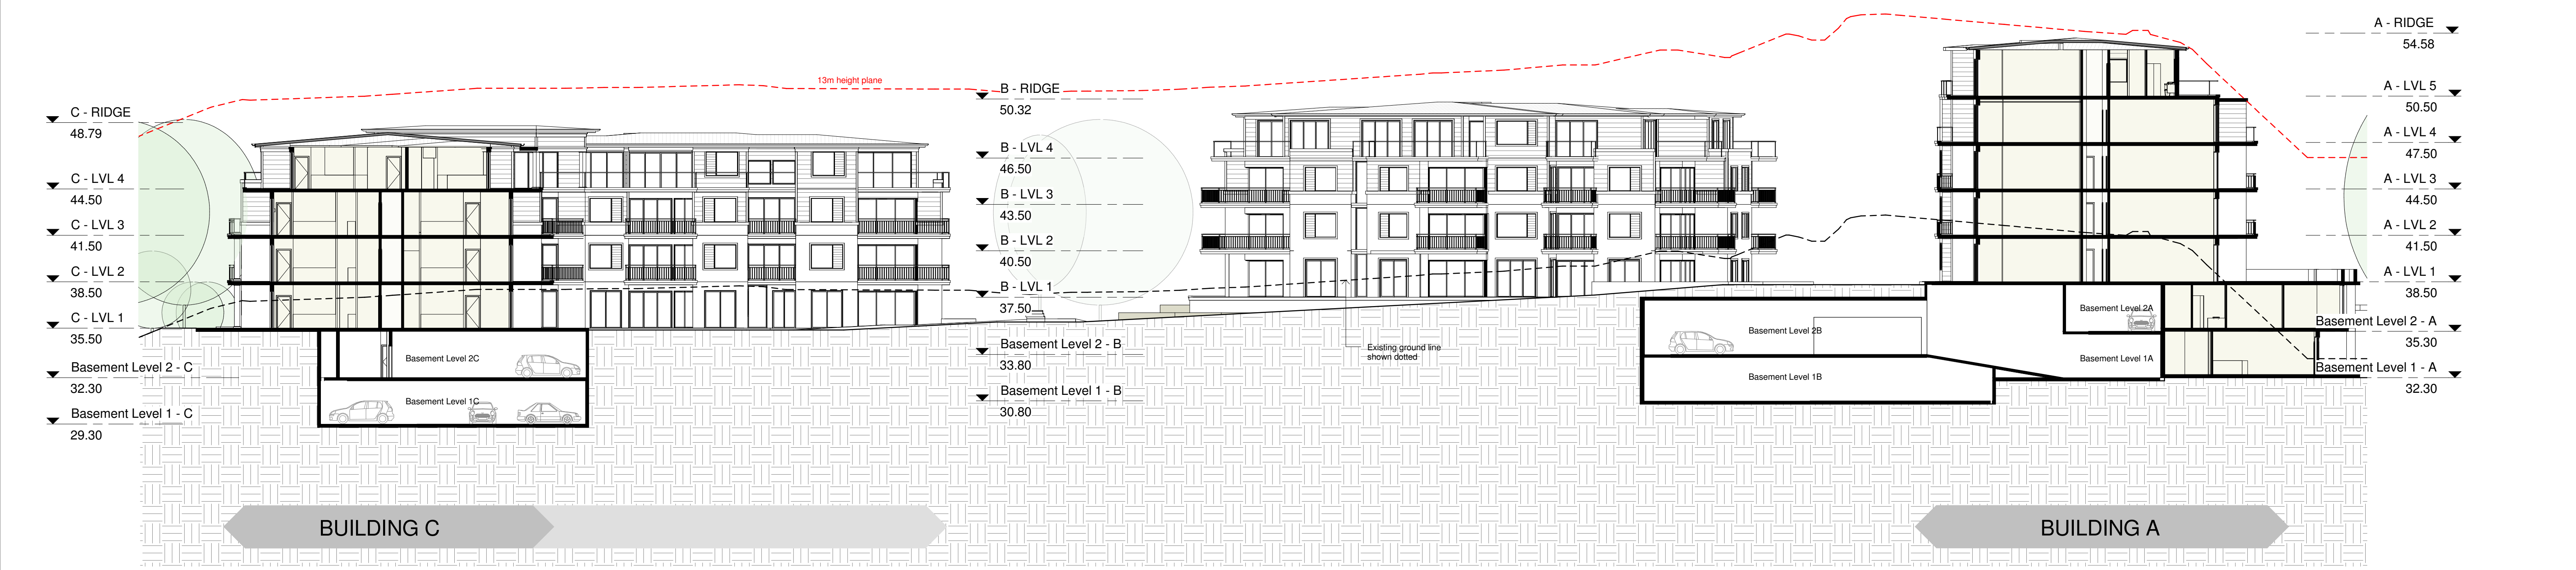

© ROSE This drawing & the design herein is the property of rose architectural design and shall not be copied nor reproduced in part or in whole without written permission.

Verify all dimensions on site prior to commencement of work. Refer all discrepancies to the Architect for determination. Use figured dimensions in preference to scaling.

DATUM : AHD

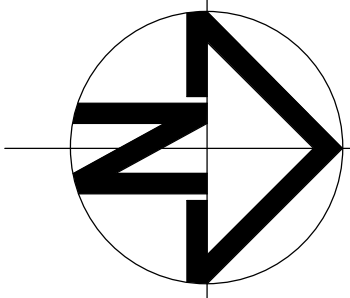


Issue	Description	Date	Issue	Description	Date
A	DEVELOPMENT APPLICATION	03.Sep.18			
B	REFER SCHEDULE	20.Feb.19			

rose architectural design
51 Riley Street, Woollahroo, NSW, 2011
T / +61 2 8302 1400
E / admin@rosegroupp.com.au
www.rosegroupp.com.au



Project	Drawing Title	Status
PROPOSED MIXED USE DEVELOPMENT	SECTION C-C & D-D	DEVELOPMENT APPLICATION
Address: 23 Fisher Road, Dee Why LOT 11 D.P.577062	Scale: 1:200 Date: Feb 2019	Project No: 1607
Client: Hamptons By Rose Pty Ltd	Drawn: RAD Reviewed: Checked: AO	Drawing No: A 3.06
		Revision: B


ARCHITECTURE

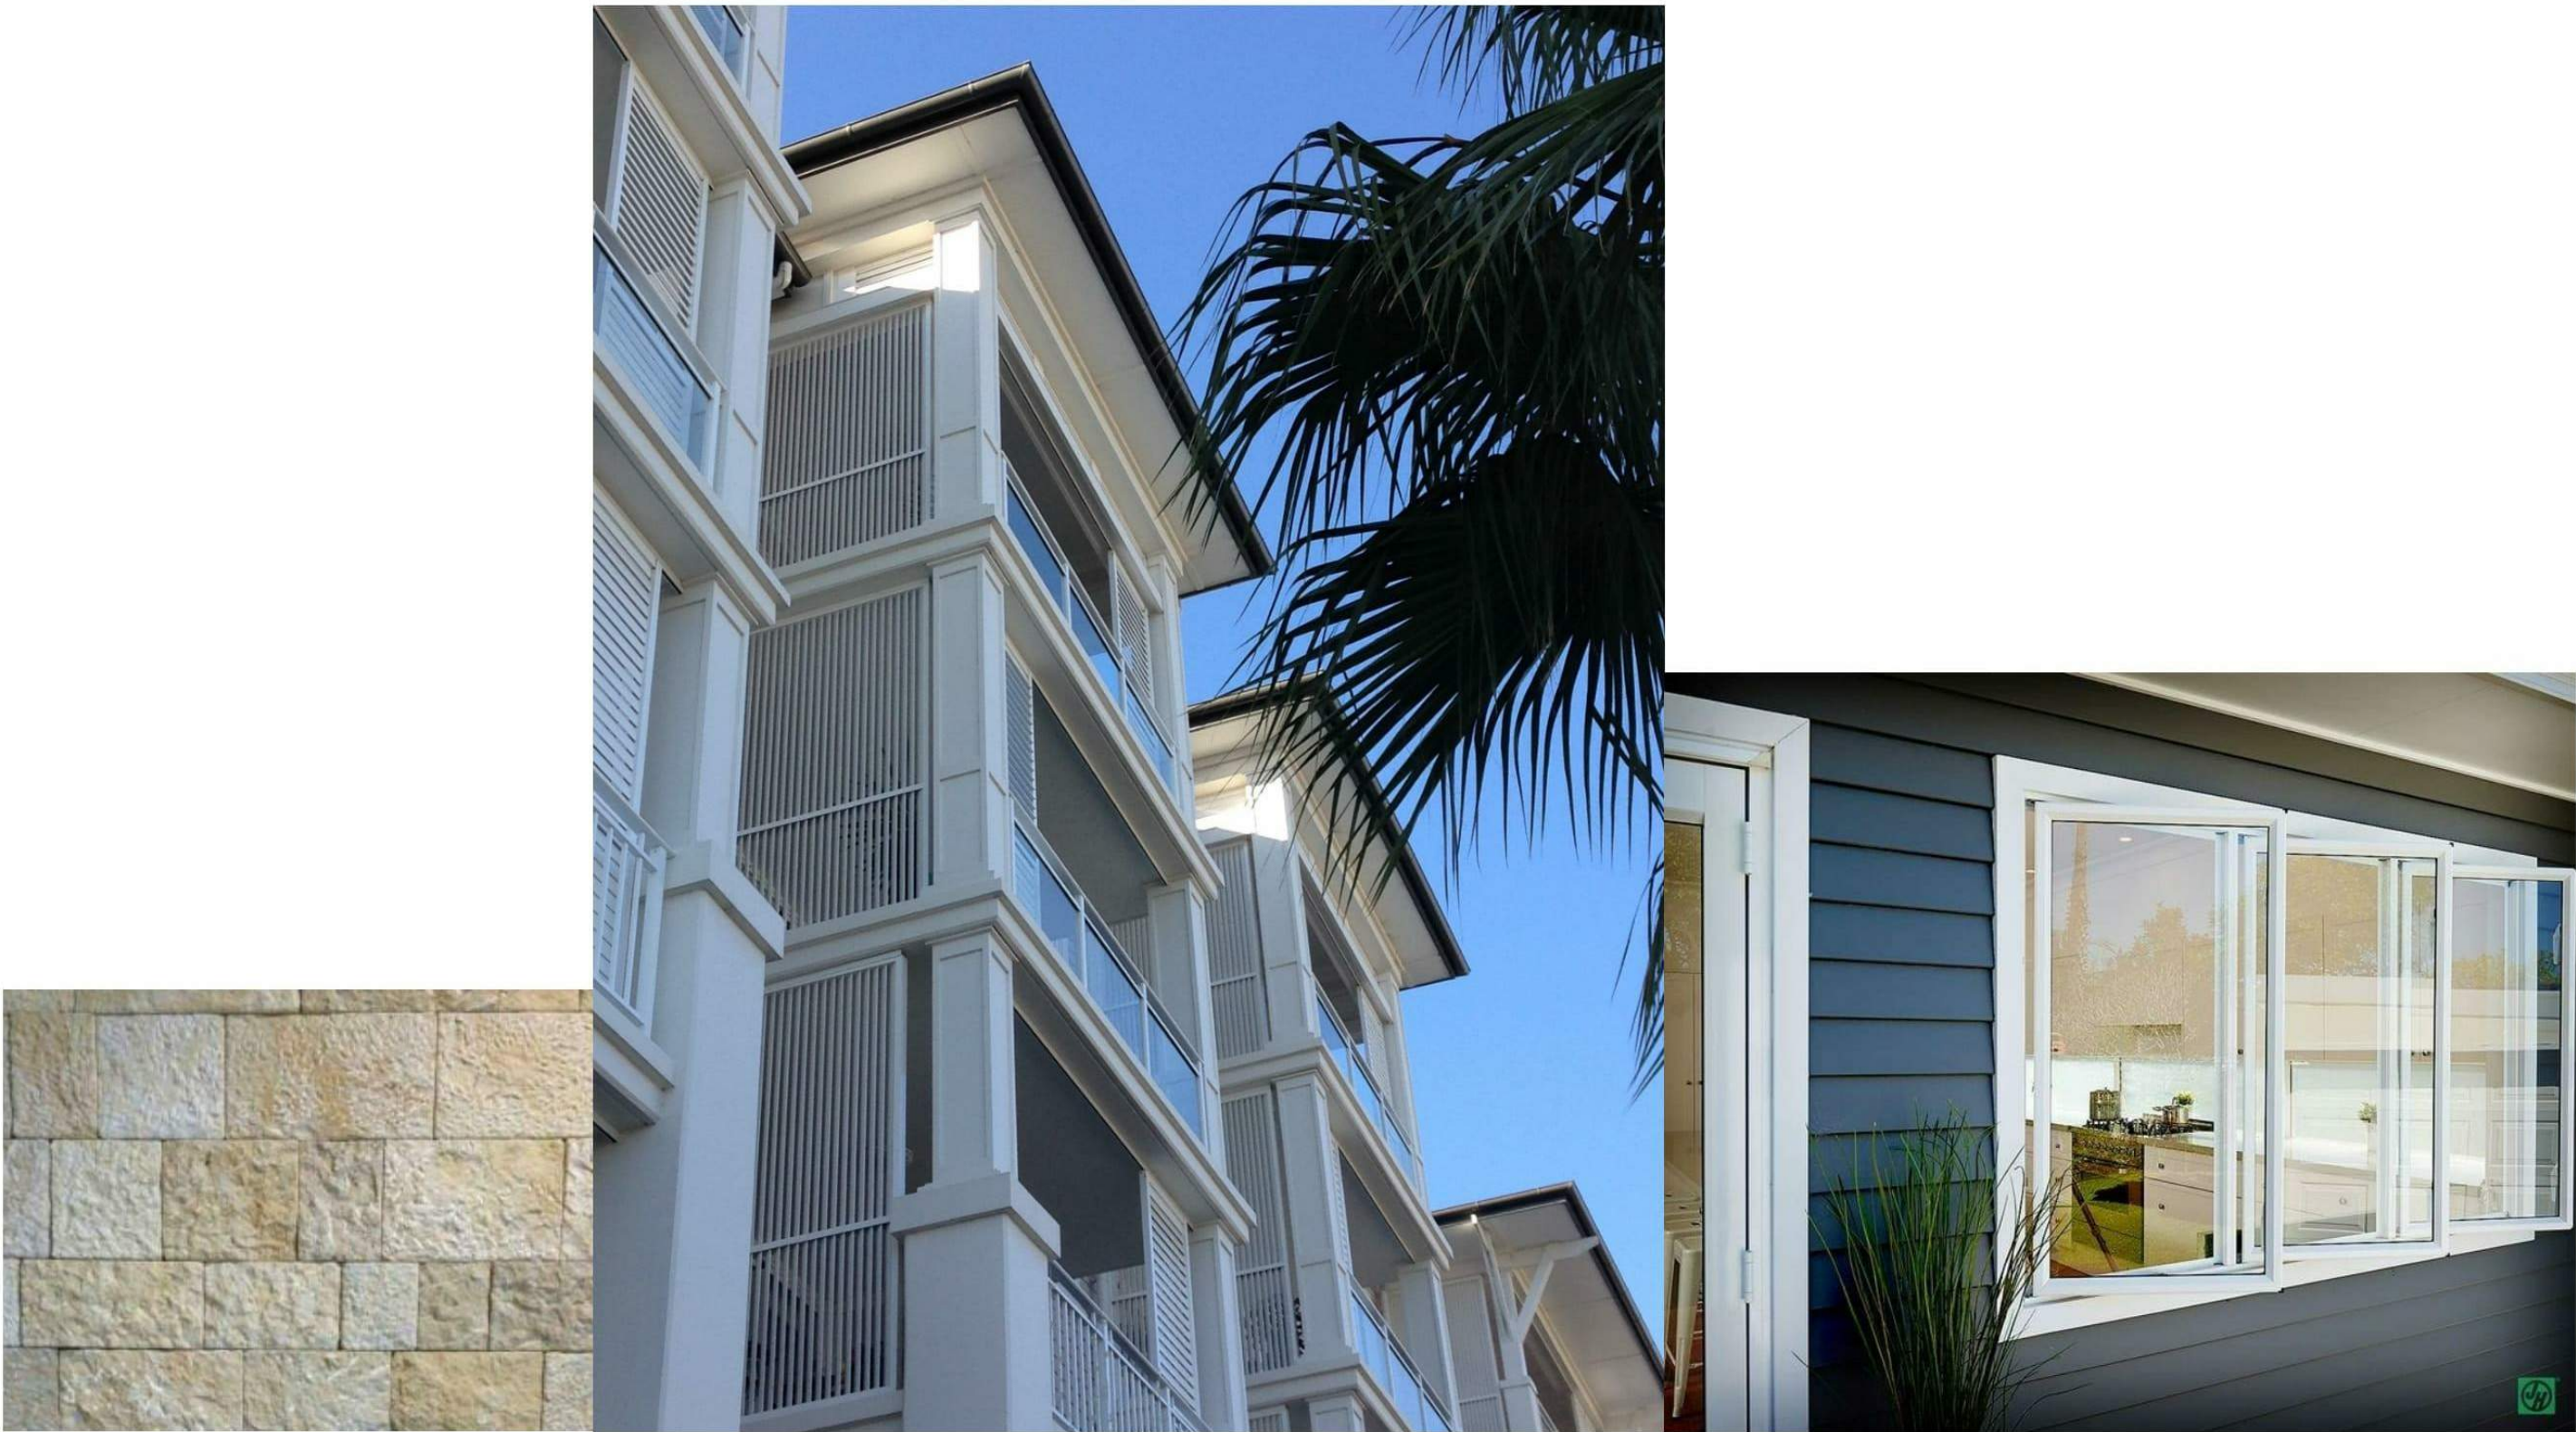

Schedule of Colours and Materials

Item	Material / Colour
Roof Sheetting	Colorbond metal, Colour: "Woodlands Grey"
Fascia & Gutter	Metal, Colorbond "Woodlands Grey"
Downpipes	Metal, Colorbond "Surfmist"
Eaves & Soffits	Fibre cement sheet, Taubmans Endure T12.1.A1 "Cotton Ball"
External Wall 1	Eco Outdoors Stone Tiles - Barrimah
External Wall 2	Render, paint, Taubmans Endure T12.1.A1 "Cotton Ball"
External Wall 3	Painter Fibre Cement Weatherboards Taubmans Endure A368 "Stream"
Applied Detail & Trim	Painted timber corner boards and trims. Taubmans Endure T12.1.A1 "Cotton Ball"
External Metalwork	Aluminium, Powdercoat, Duratec "Zues White Gloss" 8900-87731
Stair handrail	Brushed Stainless Steel
Courtyard Fences	Aluminium, Powdercoat, Dulux 32999 "Charcoal"
Privacy Screens & Fences	Painted Timber, Taubmans Endure T12.1.A1 "Cotton Ball"
Carpark Entry Door & Basement Louvres	Aluminium, Powdercoat, Duralloy "Jasper" 2728122S
Paving	Adbri Masonry Euroclassic, "Athens", 300mm x 300mm x 40mm concrete. Adbri Masonry Euroclassic, "London", 300mm x 300mm x 40mm concrete borders.
Driveway	Washed aggregate concrete PGH 50mm wirecut "Chestnut" header paver
Entry Path	Anston Paving Stones, 600mm x 600mm, traditional range, colour Murry.

LANDSCAPE

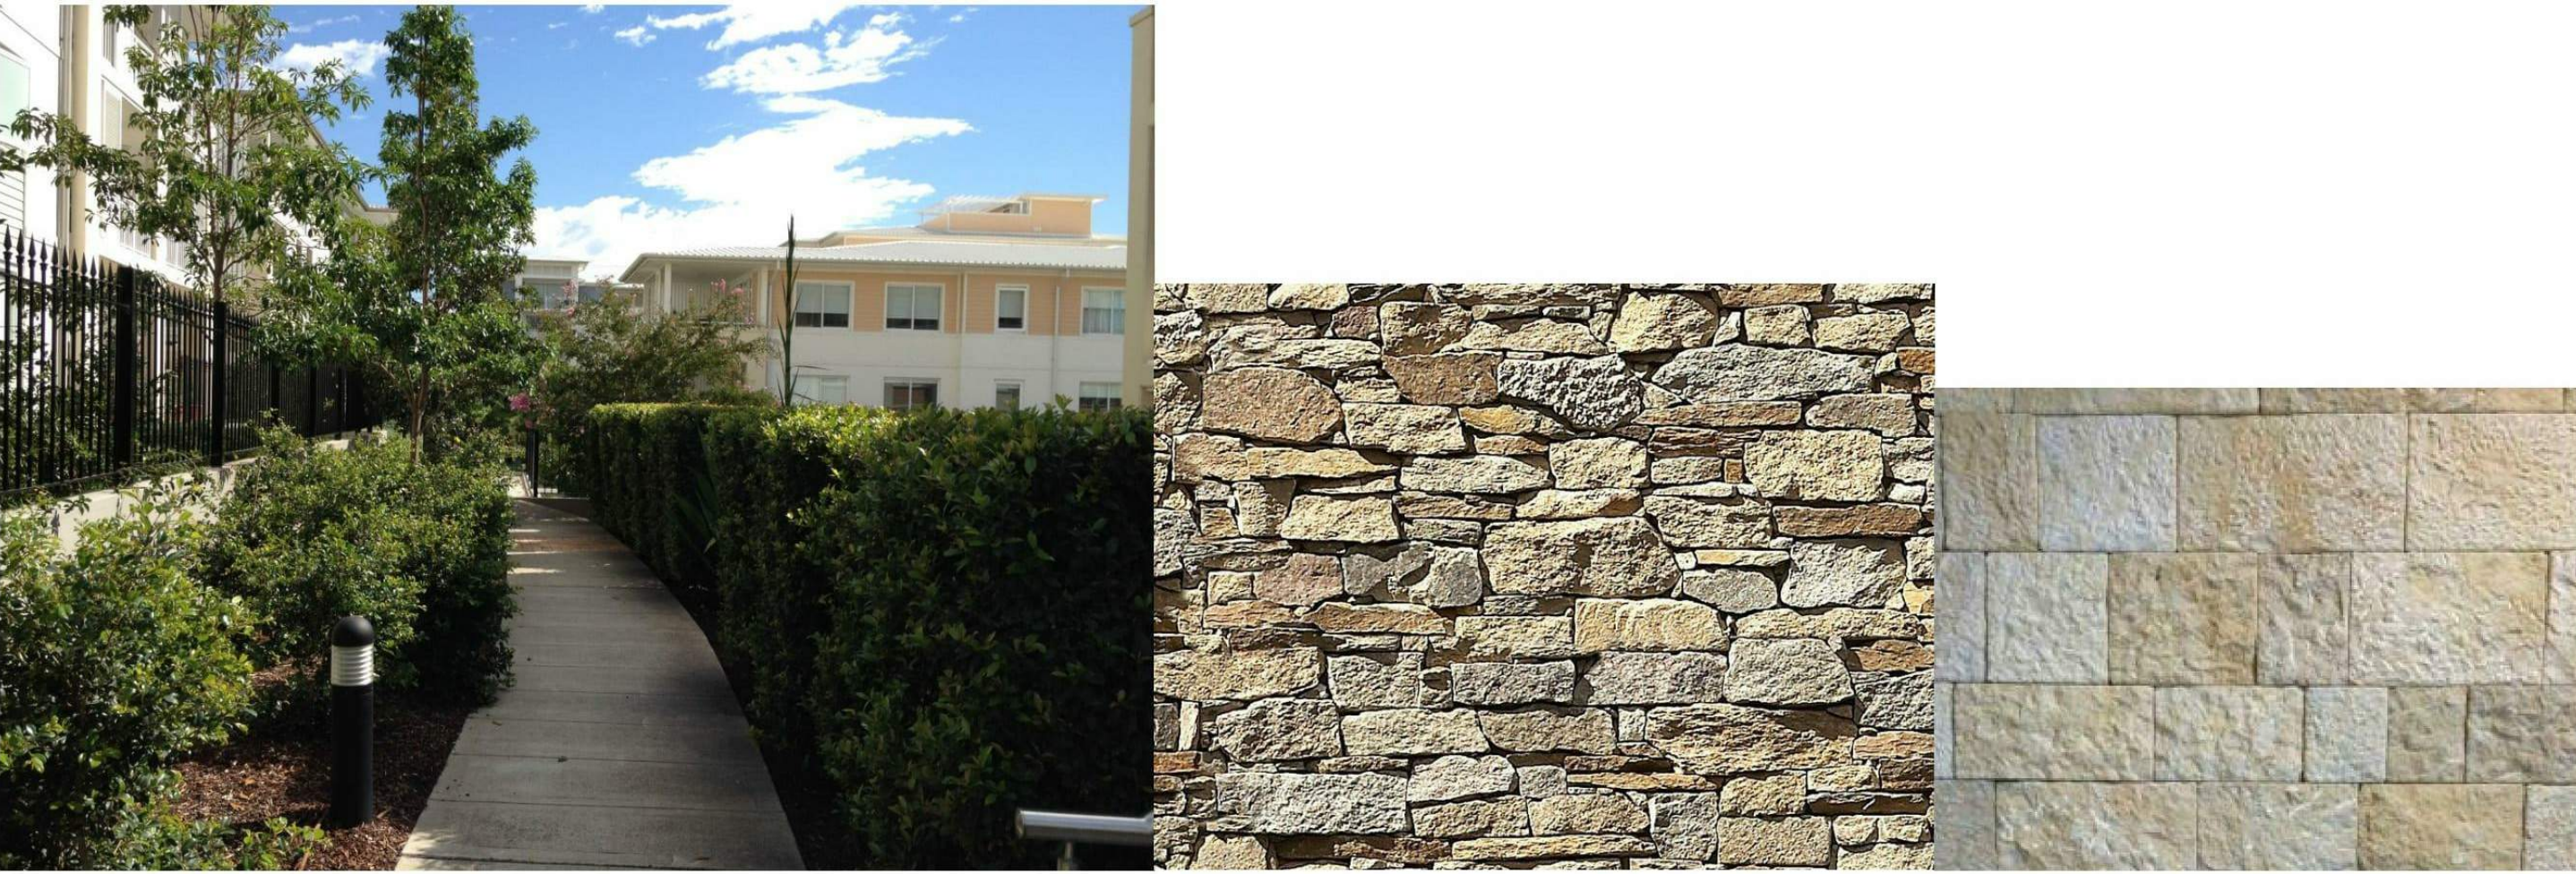

External Paths
Courtyard Fences


Dry Stacked Stone Retaing Walls

Dressed Stone Retaining Walls

© ROSE This drawing & the design herein is the property of rose architectural design and shall not be copied nor reproduced in part or in whole without written permission.

Verify all dimensions on site prior to commencement of work. Refer all discrepancies to the Architect for determination. Use figured dimensions in preference to scaling.

DATUM : AHD

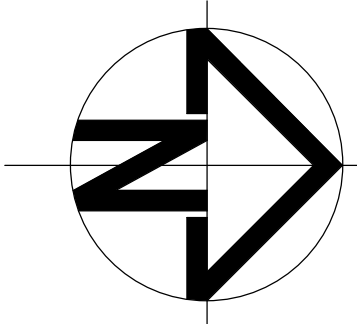

Issue	Description	Date	Issue	Description	Date
A	DEVELOPMENT APPLICATION	03.Sept.18			
B	REFER SCHEDULE	20.Feb.19			

rose architectural design

51 Riley Street, Woolloomooloo, NSW, 2011
T / +61 2 8302 1400
E / admin@rosegroupp.com.au
www.rosegroupp.com.au




Project	Drawing Title	Status
PROPOSED MIXED USE DEVELOPMENT	External Materials & Finishes Palette	DEVELOPMENT APPLICATION
Address: 23 Fisher Road, Dee Why LOT 11 D.P.577062	Scale: NTS Date: Feb 2019	Project No: 1607 Drawing No: A 5.01
Client: Hamptons By Rose Pty Ltd	Drawn: RAD Reviewed: Checked: AO	Revision: B



View 1 - Fisher Road




View 2 - Fisher Road

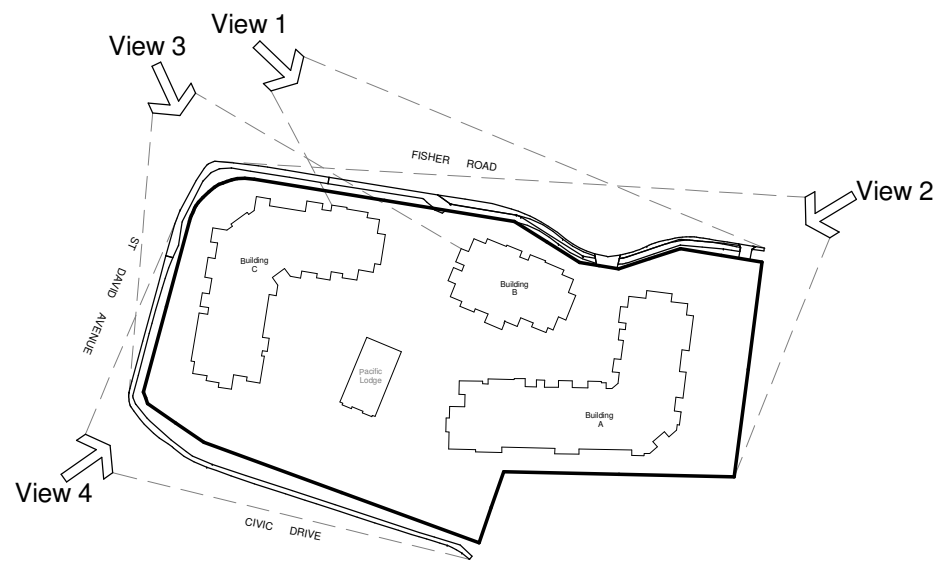

© ROSE This drawing & the design herein is the property of rose architectural design and shall not be copied nor reproduced in part or in whole without written permission.

Verify all dimensions on site prior to commencement of work. Refer all discrepancies to the Architect for determination. Use figured dimensions in preference to scaling.

DATUM : AHD

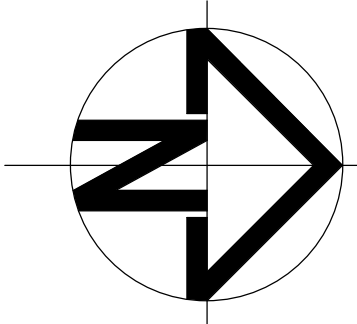

Issue	Description	Date	Issue	Description	Date
A	DEVELOPMENT APPLICATION	03.Sept.18			
B	REFER SCHEDULE	20.Feb.19			

rose architectural design

51 Riley Street, Woolloomooloo, NSW, 2011
T / +61 2 8302 1400
E / admin@rosegroup.com.au
www.rosegroup.com.au




Project		Drawing Title		Status	
PROPOSED MIXED USE DEVELOPMENT		Photomontages 1		DEVELOPMENT APPLICATION	
Address	23 Fisher Road, Dee Why LOT 11 D.P.577062	Scale	NTS	Date	Feb 2019
Client	Hamptons By Rose Pty Ltd	Drawn	RAD	Reviewed	Checked AO
		Project No.	1607	Drawing No.	A 5.02
				Revision	B



View 3 - Cnr St David avenue & Fisher Road




View 4 - Cnr St David Avenue & Civic Dr

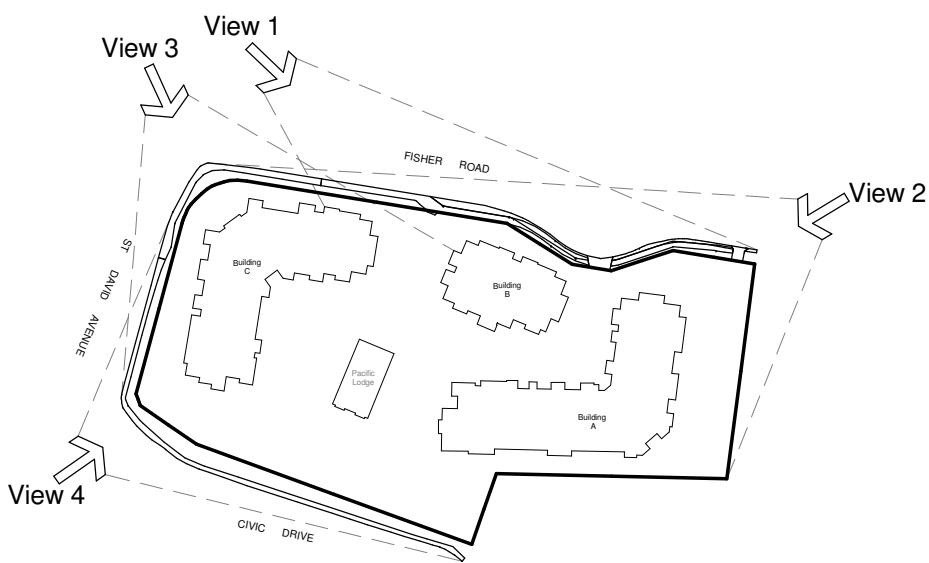

© ROSE This drawing & the design herein is the property of rose architectural design and shall not be copied nor reproduced in part or in whole without written permission.

Verify all dimensions on site prior to commencement of work. Refer all discrepancies to the Architect for determination. Use figured dimensions in preference to scaling.

DATUM : AHD

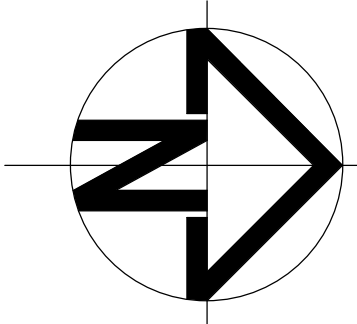


Issue	Description	Date	Issue	Description	Date
A	DEVELOPMENT APPLICATION	03.Sept.18			
B	REFER SCHEDULE	20.Feb.19			

rose architectural design


51 Riley Street, Woollahroo, NSW, 2011
T / +61 2 8302 1400
E / admin@rosegroupp.com.au
www.rosegroupp.com.au




Project		Drawing title				Status			
PROPOSED MIXED USE DEVELOPMENT		Photomontages 2				DEVELOPMENT APPLICATION			
Address		23 Fisher Road, Dee Why LOT 11 D.P.577062		Scale	NTS	Date	Feb 2019		
Client		Hamptons By Rose Pty Ltd		Project No.	1607		Drawing No.	A 5.03	
		Drawn	RAD	Reviewed	Checked	AO		Revision	B

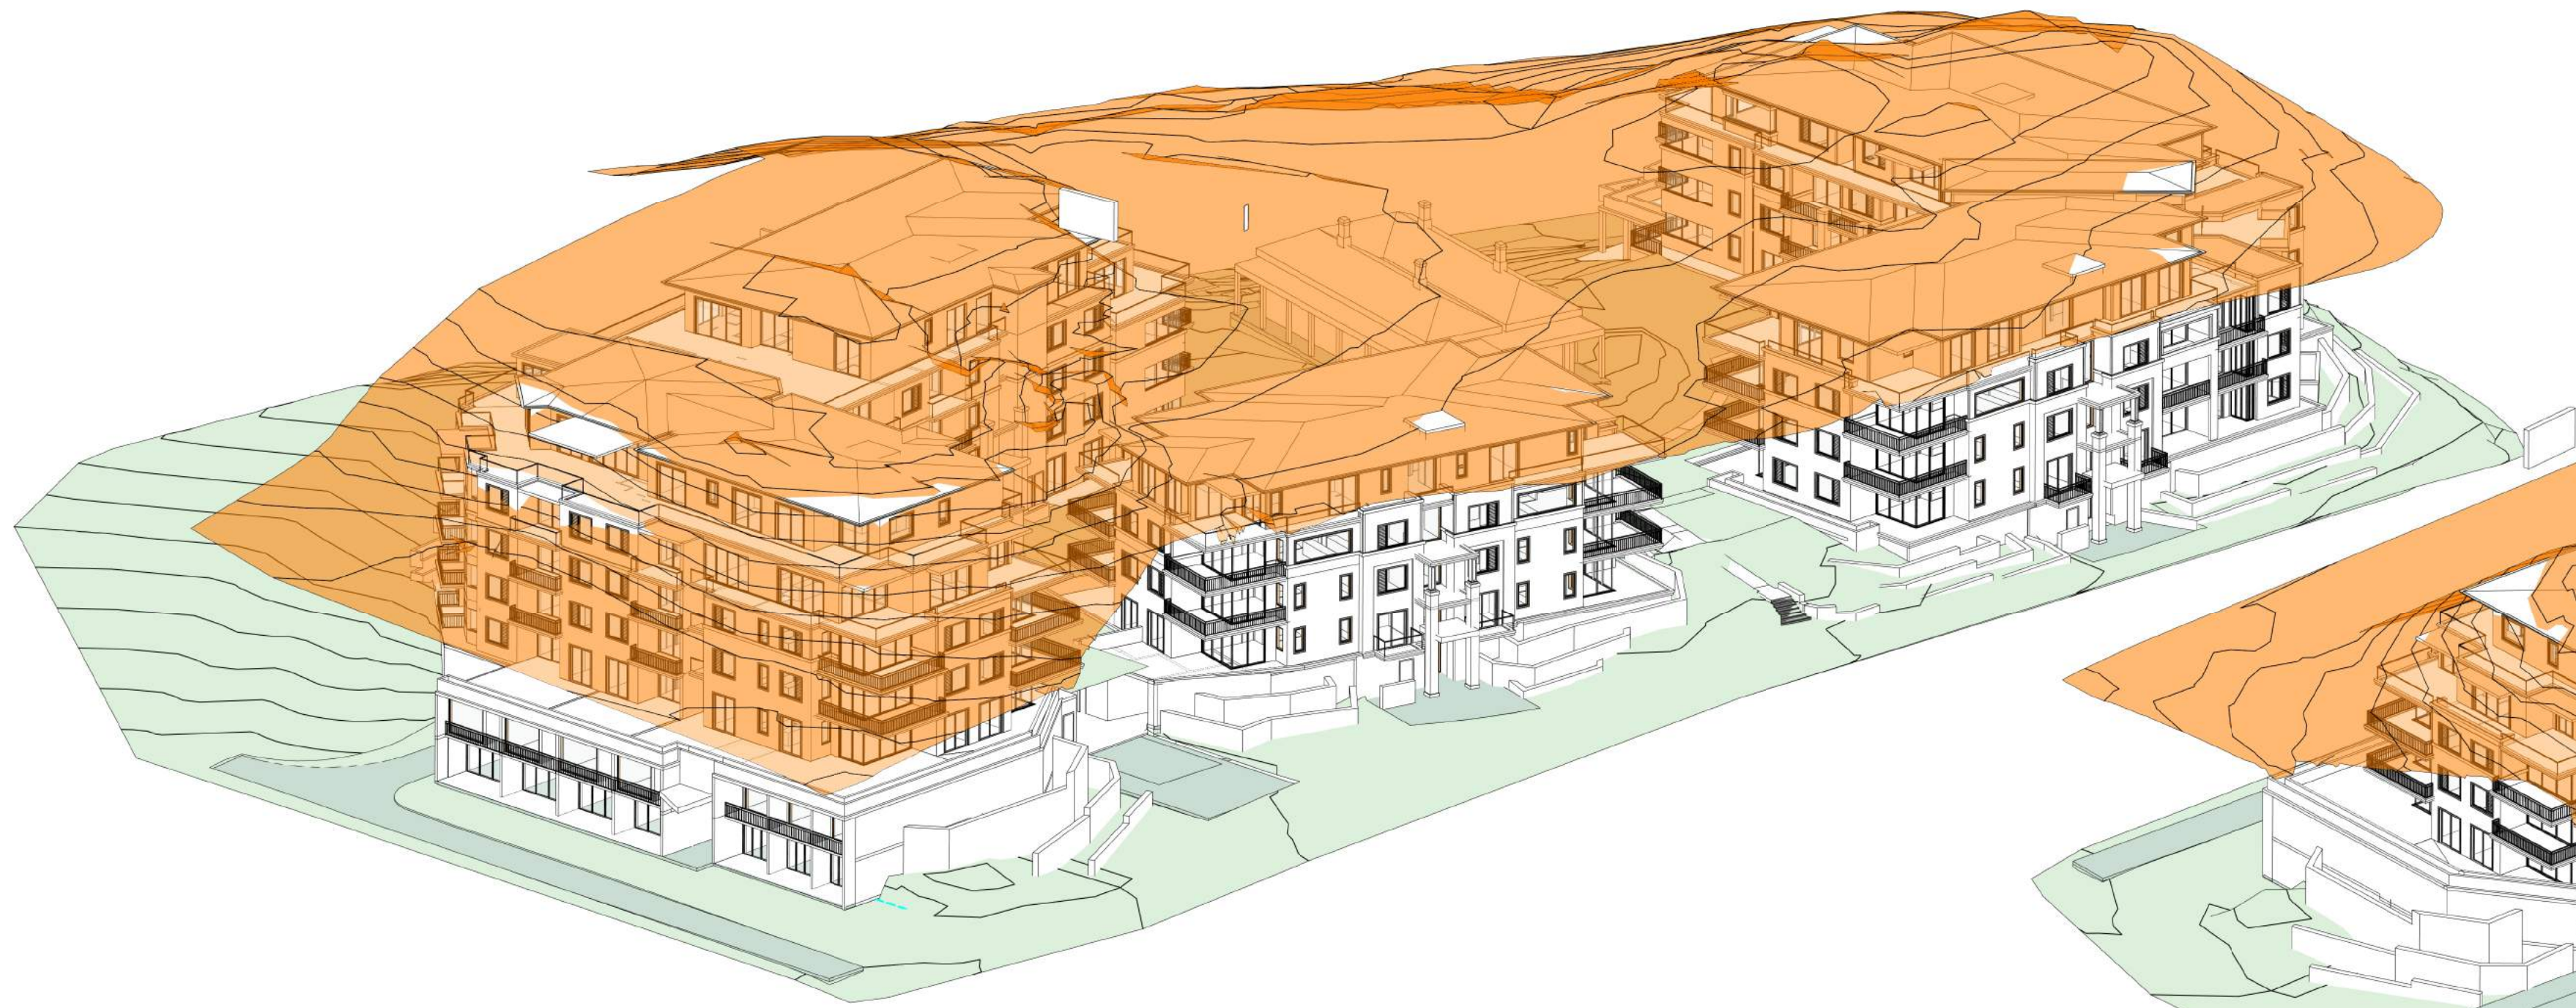

1 13m Height Plane - North West

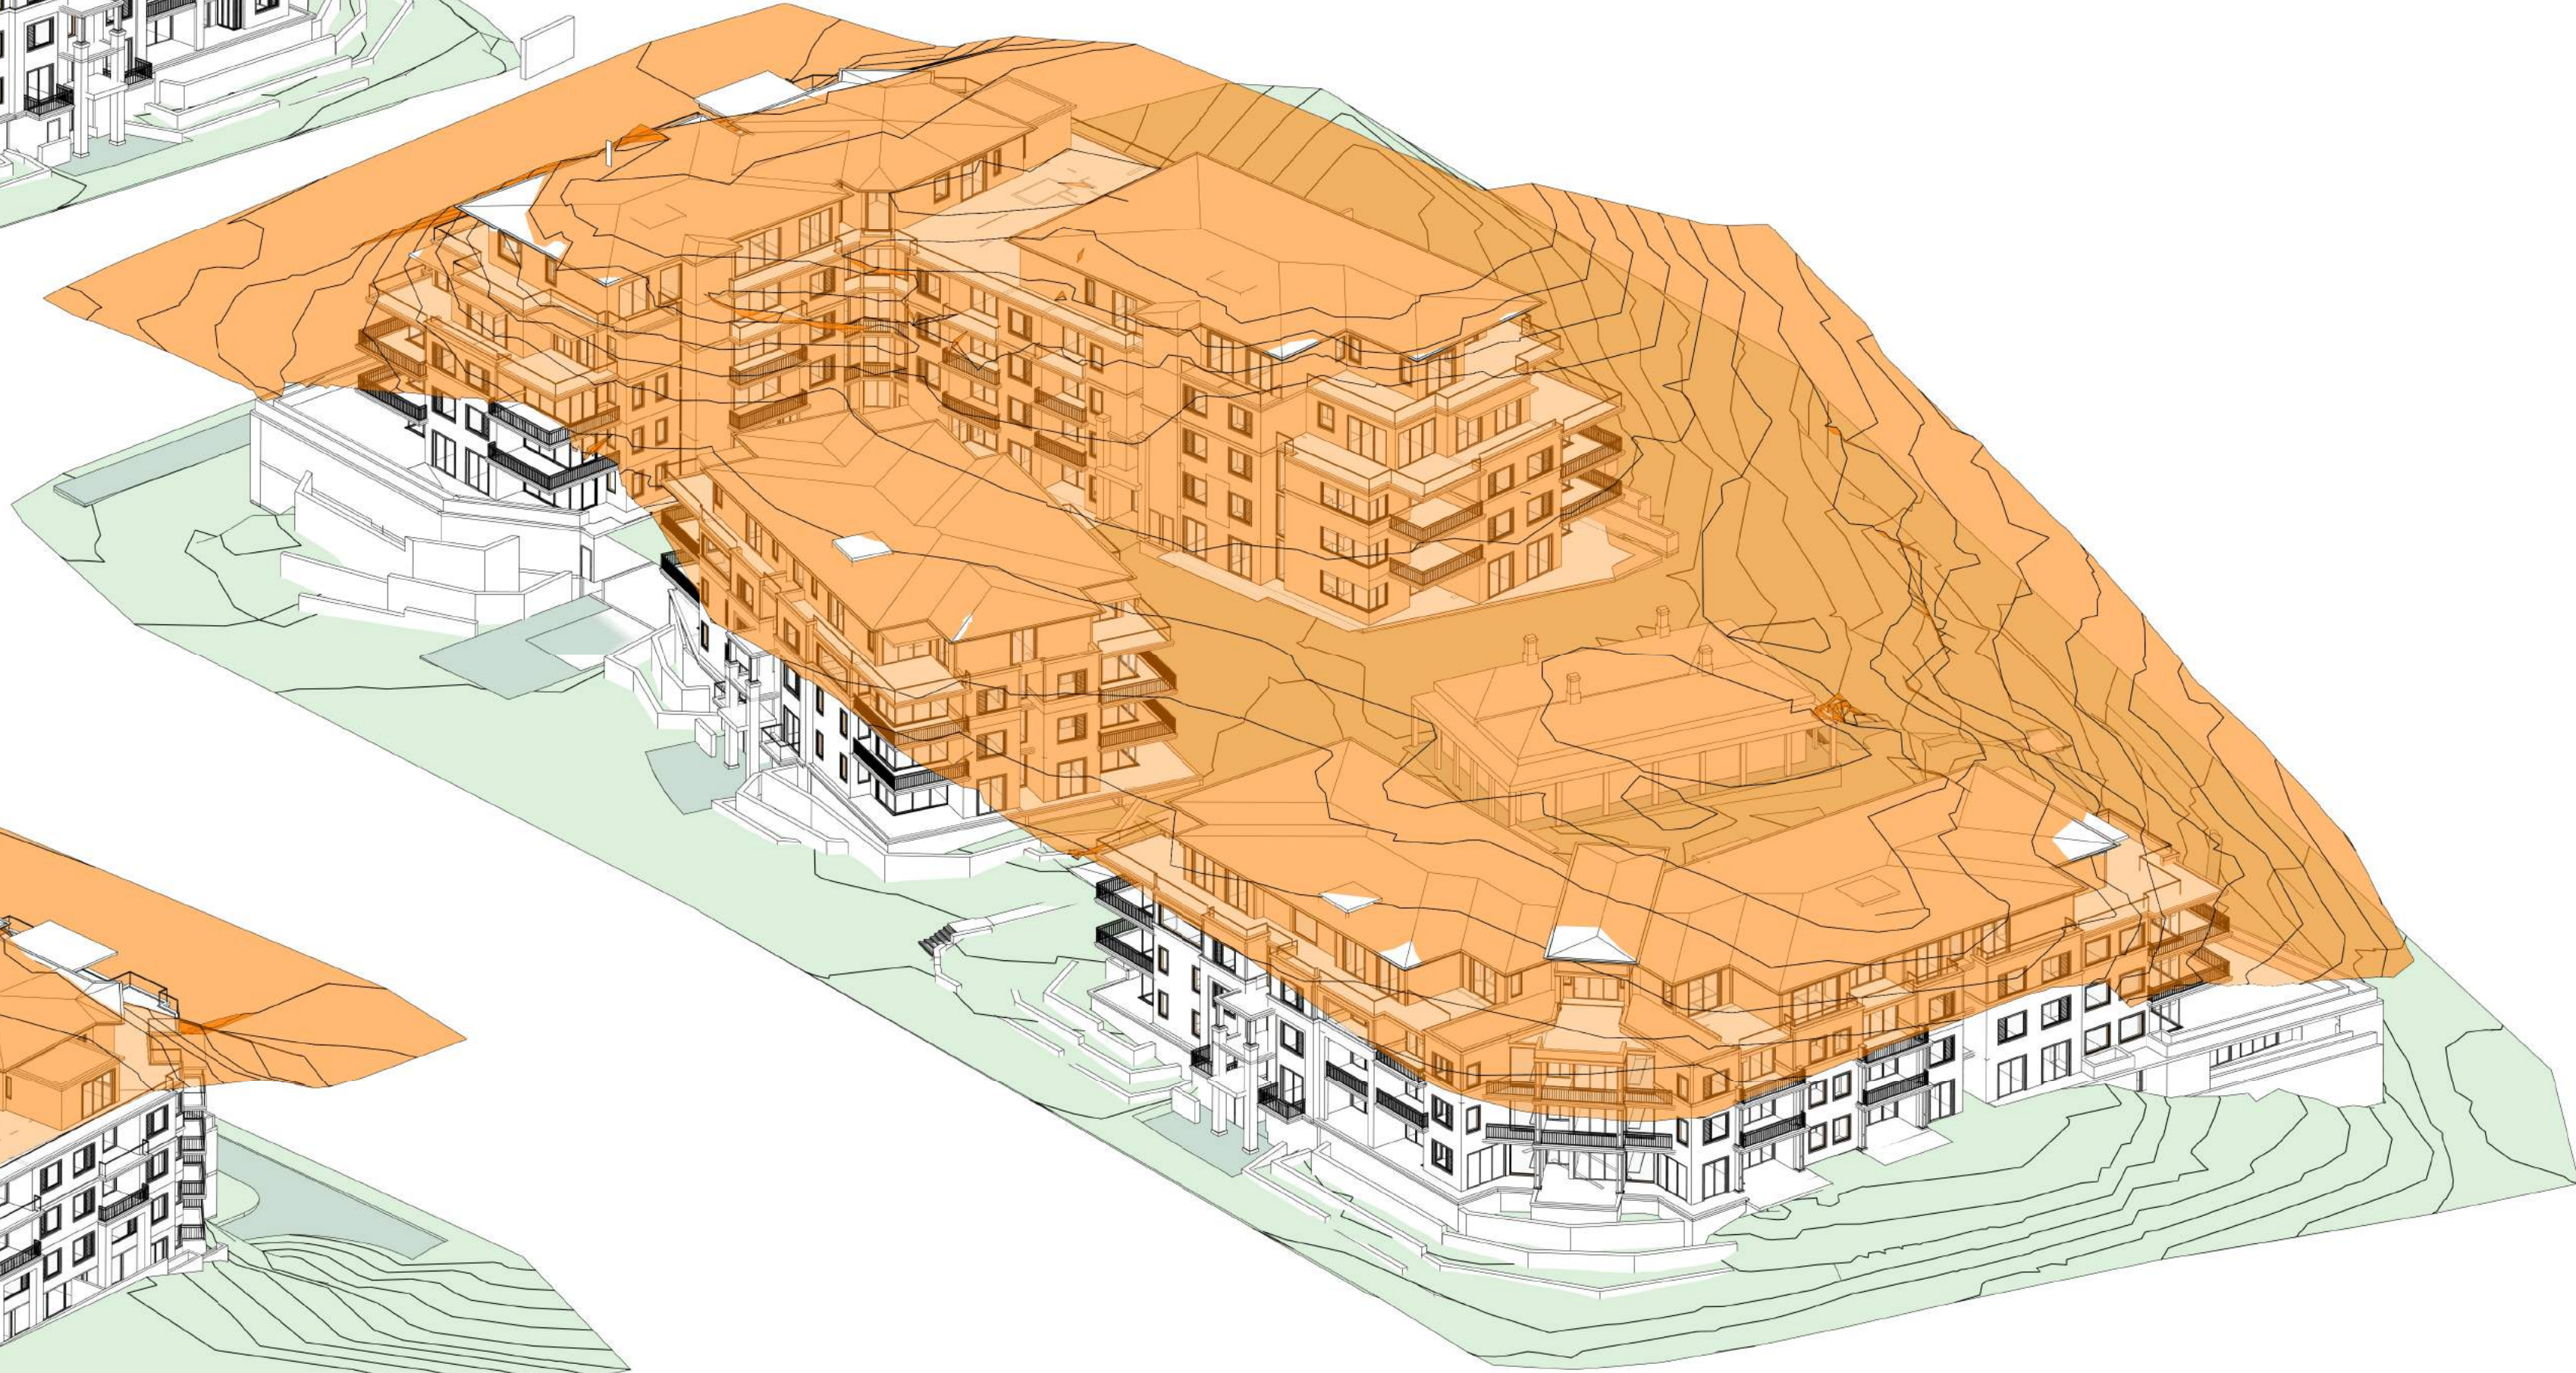

3 13m Height Plane - South West

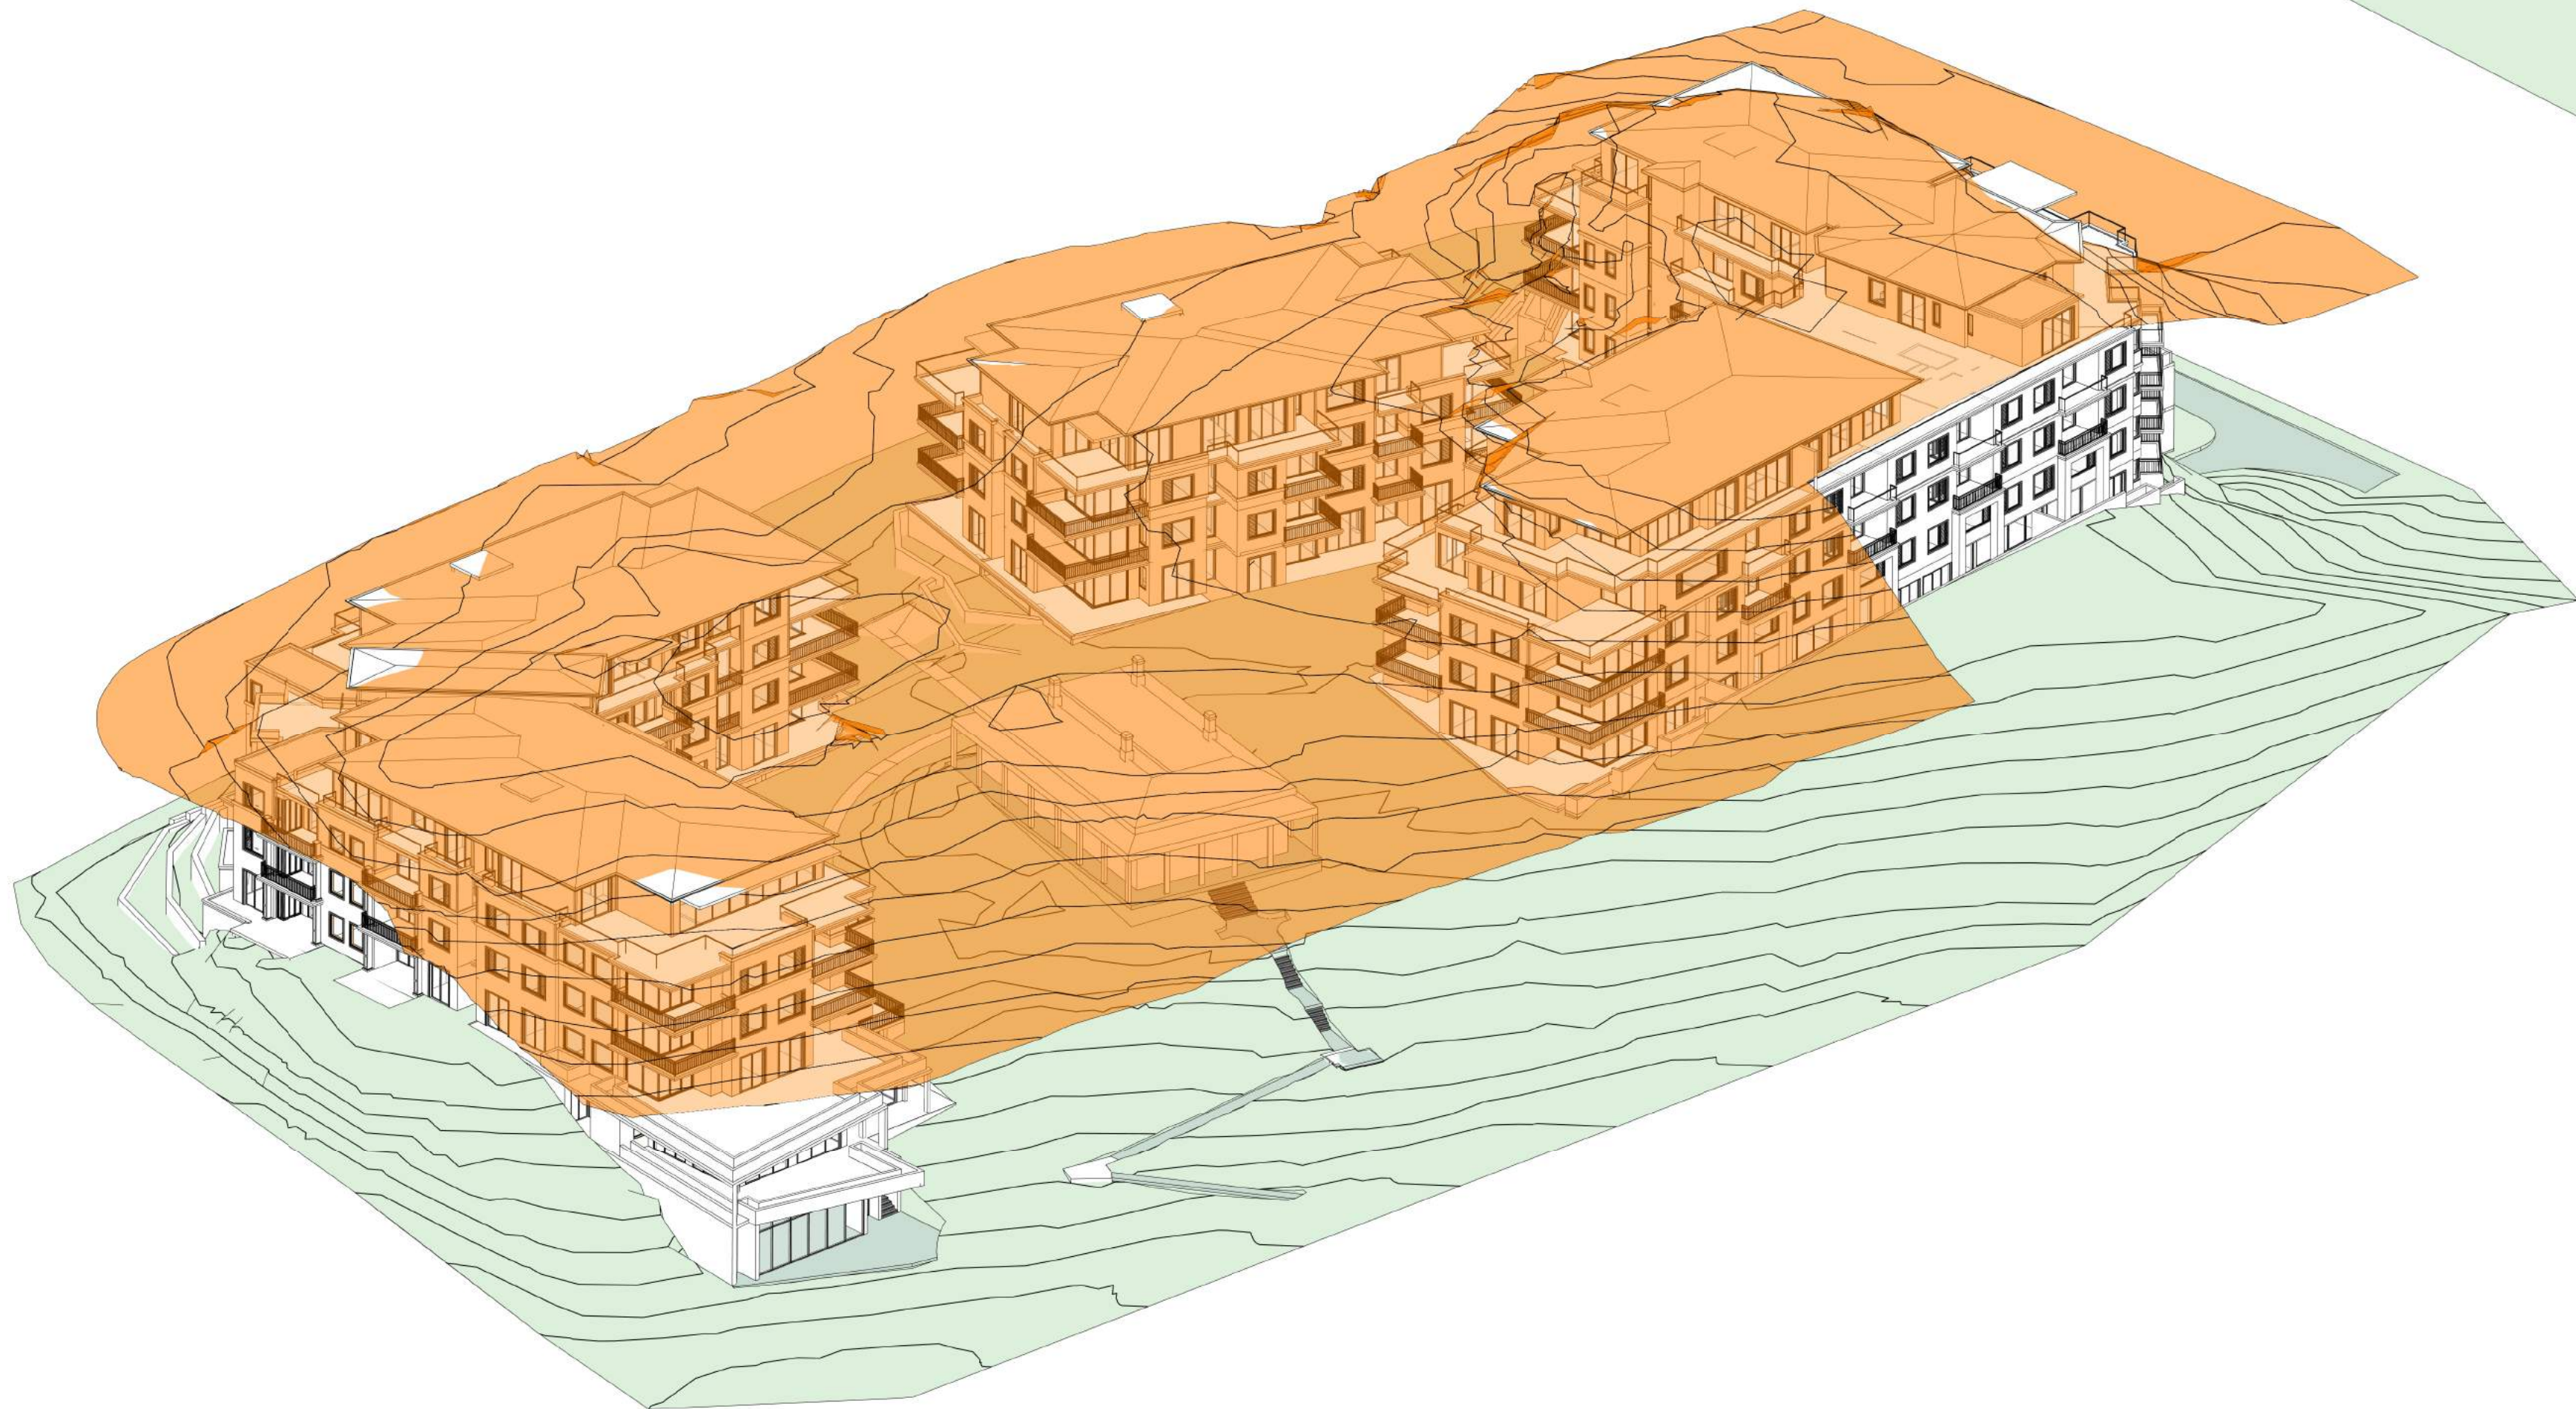


2 13m Height Plane - South East

© ROSE This drawing & the design herein is the property of rose architectural design and shall not be copied nor reproduced in part or in whole without written permission.

Verify all dimensions on site prior to commencement of work. Refer all discrepancies to the Architect for determination. Use figured dimensions in preference to scaling.

DATUM : AHD

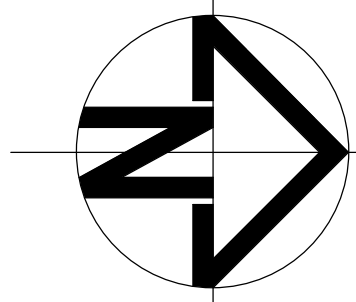

Issue	Description	Date	Issue	Description	Date
A	DEVELOPMENT APPLICATION	03.Sept.18			
B	REFER SCHEDULE	20.Feb.19			

rose architectural design

51 Riley Street, Woolloomooloo, NSW, 2011
T / +61 2 8302 1400
E / admin@rosegroupp.com.au
www.rosegroupp.com.au



Project		Drawing Title		Status	
PROPOSED MIXED USE DEVELOPMENT		13M HEIGHT PLANE DIAGRAM		DEVELOPMENT APPLICATION	
Address	23 Fisher Road, Dee Why LOT 11 D.P.577062	Scale	1:350	Date	Feb 2019
Client	Hamptons By Rose Pty Ltd	Drawn	RAD	Reviewed	AO
		Project No.	1607	Drawing No.	A 3.07
				Revision	B

Concept Masterplan



1. Heritage Zone
2. Southern/Eastern Bushland
3. Fisher Road Frontage
4. Northern Bushland
5. Community Parkland
6. Private Open Space

LEGEND

	SITE / PROPERTY BOUNDARY
	EXTENT OF PODIUM
	HERITAGE CURTLAGE
	EXISTING NATIVE TREE TO BE RETAINED
	EXISTING EXOTIC TREE TO BE RETAINED
	EXISTING TREE TO BE REMOVED
	<i>Angophora costata</i>
	<i>Araucaria heterophylla</i>
	<i>Backhousia citriodora</i>
	<i>Banksia serrata</i>
	<i>Ceratopetalum gummiiferum</i>
	<i>Corymbia gummiifera</i>
	<i>Elaeocarpus reticulatus</i>
	<i>Eucalyptus haemastoma</i>
	<i>Eucalyptus piperita</i>
	<i>Glochidion ferdinandii</i>
	<i>Homalanthus populifolius</i>
	<i>Livistona australis</i>
	<i>Syncarpia glomulifera</i>
	SCREENING / HEDGE PLANTING
	COMMUNITY PARKLAND PLANTING REFER PLANT SCHEDULE
	NORTHERN BUSHLAND PLANTING REFER PLANT SCHEDULE
	FISHER ROAD FRONTAGE PLANTING REFER PLANT SCHEDULE
	SOUTHERN / EASTERN BUSHLAND PLANTING REFER PLANT SCHEDULE
	HERITAGE PLANTING REFER PLANT SCHEDULE
	PRIVATE OPEN SPACE PLANTING REFER PLANT SCHEDULE
	PRIVATE ROOFTOP PLANTING REFER PLANT SCHEDULE
	SOUTHERN / EASTERN BUSH REGENERATION PLANTING REFER PLANT SCHEDULE
	NATURAL TURF REFER PLANT SCHEDULE
	CONCRETE FOOTPATH TO FUTURE DETAIL
	CONCRETE DRIVEWAY TO FUTURE DETAIL
	EXISTING CONCRETE PATH
	PASSIVE HARDBAKE AREA TO FUTURE DETAIL
	ROCKY OUTCROPS
	SANDSTONE LOGS
	STEPPERS TO FUTURE DETAIL


1:500 @A3

context

52-58 William Street East Sydney NSW 2011
PO Box A866 Sydney South NSW 1235
T. 8244 8900 F. 8244 8988 E. context@context.net.au

Southern + Eastern Bushland Zone

The Southern + Eastern Bushland Zone comprises the existing natural curtilage along St David Avenue and Civic Parade. The sandstone landscape has been a precedent for design across other locations of the development. This zone is characterised by the natural sandstone outcrops and the Sydney sandstone vegetation typified by the presence of mature Angophoras which exploit the deviations and cracks. The bushland frontage will partially screen the development and help to mitigate the visual change. Rehabilitation with additional native planting will be implemented where necessary.

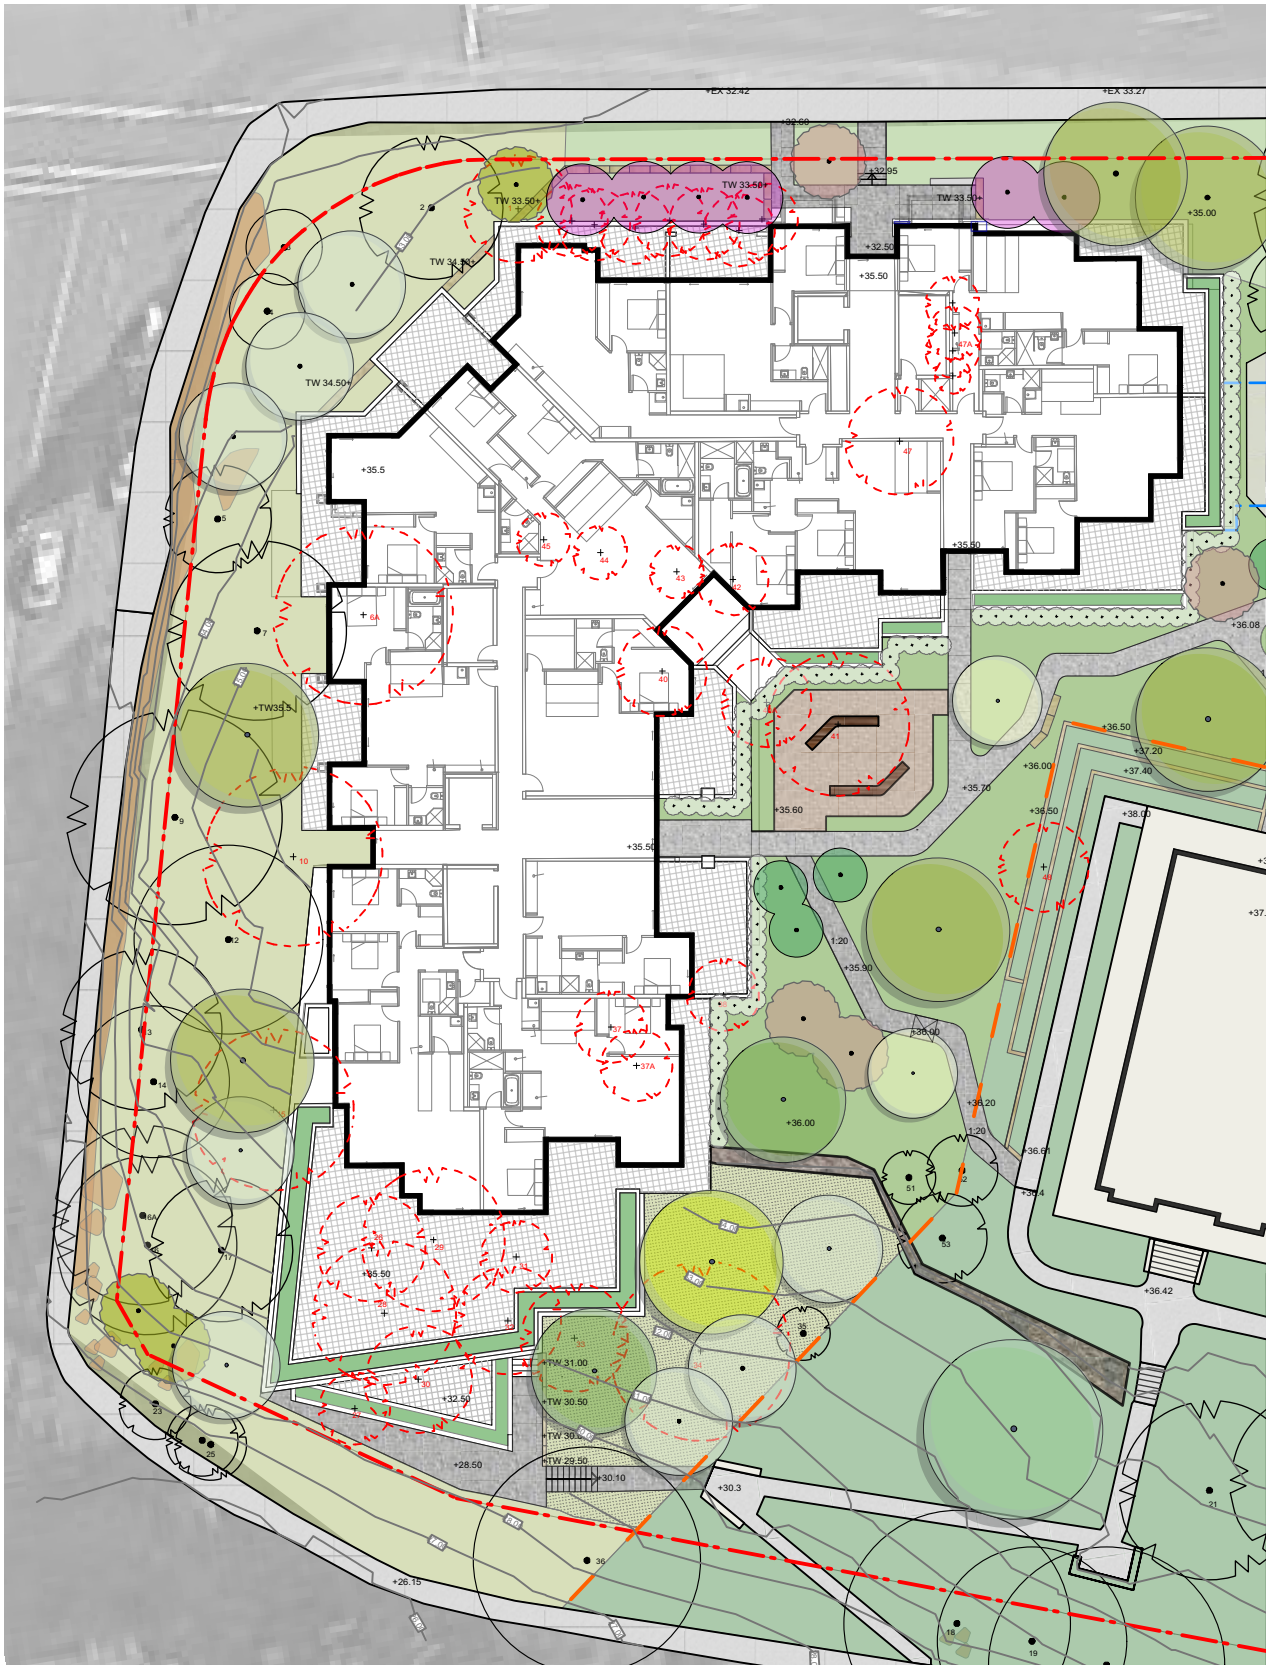

- SITE / PROPERTY BOUNDARY
- EXTENT OF PODIUM
- HERITAGE CURTILAGE
- EXISTING NATIVE TREE TO BE RETAINED
- EXISTING EXOTIC TREE TO BE RETAINED
- EXISTING TREE TO BE REMOVED
- Angophora costata*
- Araucaria heterophylla*
- Backhousia citriodora*
- Banksia serrata*
- Ceratopetalum gummiferum*
- Corymbia gummifera*
- Elaeocarpus reticulatus*
- Eucalyptus haemastoma*
- Eucalyptus piperita*
- Glochidion ferdinandi*
- Homalanthus populifolius*
- Livistona australis*
- Syncarpia glomulifera*
- SCREENING / HEDGE PLANTING
- COMMUNITY PARKLAND PLANTING REFER PLANT SCHEDULE
- NORTHERN BUSHLAND PLANTING REFER PLANT SCHEDULE
- FISHER ROAD FRONTAGE PLANTING REFER PLANT SCHEDULE
- SOUTHERN / EASTERN BUSHLAND PLANTING REFER PLANT SCHEDULE
- HERITAGE PLANTING REFER PLANT SCHEDULE
- PRIVATE OPEN SPACE PLANTING REFER PLANT SCHEDULE
- PRIVATE ROOFTOP PLANTING REFER PLANT SCHEDULE
- SOUTHERN / EASTERN BUSH REGENERATION PLANTING REFER PLANT SCHEDULE
- NATURAL TURF REFER PLANT SCHEDULE
- CONCRETE FOOTPATH TO FUTURE DETAIL
- CONCRETE DRIVEWAY TO FUTURE DETAIL
- EXISTING CONCRETE PATH
- PASSIVE HARDPAVE AREA TO FUTURE DETAIL
- ROCKY OUTCROPS
- SANDSTONE LOGS
- STEPPERS TO FUTURE DETAIL

1:400 @A3

Fisher Road Frontage



1:400 @A3



The Fisher Road Frontage extends from the Southern + Eastern Bushland Zone (corner of St David Avenue and Fisher Road) to the north of the basement carpark entry, which allows for pedestrian and vehicular access to the site. The sandstone used will reflect the natural sandstone outcrops of the Bushland Zones (in a more organised format) and the walling will allow for mounding up to the building edge to ensure the new development sits comfortably into the site and the surrounding landscape.

	SITE / PROPERTY BOUNDARY
	EXTENT OF PODIUM
	HERITAGE CURTILAGE
	EXISTING NATIVE TREE TO BE RETAINED
	EXISTING EXOTIC TREE TO BE RETAINED
	EXISTING TREE TO BE REMOVED
	<i>Angophora costata</i>
	<i>Araucaria heterophylla</i>
	<i>Backhousia citriodora</i>
	<i>Banksia serrata</i>
	<i>Ceratopetalum gummiferum</i>
	<i>Corymbia gummifera</i>
	<i>Elaeocarpus reticulatus</i>
	<i>Eucalyptus haemastoma</i>
	<i>Eucalyptus piperita</i>
	<i>Glochidion ferdinandi</i>
	<i>Homalanthus populifolius</i>
	<i>Livistona australis</i>
	<i>Syncarpia glomulifera</i>
	SCREENING / HEDGE PLANTING
	COMMUNITY PARKLAND PLANTING REFER PLANT SCHEDULE
	NORTHERN BUSHLAND PLANTING REFER PLANT SCHEDULE
	FISHER ROAD FRONTAGE PLANTING REFER PLANT SCHEDULE
	SOUTHERN / EASTERN BUSHLAND PLANTING REFER PLANT SCHEDULE
	HERITAGE PLANTING REFER PLANT SCHEDULE
	PRIVATE OPEN SPACE PLANTING REFER PLANT SCHEDULE
	PRIVATE ROOFTOP PLANTING REFER PLANT SCHEDULE
	SOUTHERN / EASTERN BUSH REGENERATION PLANTING REFER PLANT SCHEDULE
	NATURAL TURF REFER PLANT SCHEDULE
	CONCRETE FOOTPATH TO FUTURE DETAIL
	CONCRETE DRIVEWAY TO FUTURE DETAIL
	EXISTING CONCRETE PATH
	PASSIVE HARDPAVE AREA TO FUTURE DETAIL
	ROCKY OUTCROPS
	SANDSTONE LOGS
	STEPPERS TO FUTURE DETAIL

Northern Bushland Zone

In the north-west corner along Fisher Road the natural sandstone outcrop will be retained where possible to achieve a 1:3 batter to Building A. Substantial canopy and understorey planting in this zone will create visual amenity for the residents and neighbouring community.



	SITE / PROPERTY BOUNDARY
	EXTENT OF PODIUM
	HERITAGE CURTILAGE
	EXISTING NATIVE TREE TO BE RETAINED
	EXISTING EXOTIC TREE TO BE RETAINED
	EXISTING TREE TO BE REMOVED
	<i>Angophora costata</i>
	<i>Araucaria heterophylla</i>
	<i>Backhousia citriodora</i>
	<i>Banksia serrata</i>
	<i>Ceratopetalum gummiferum</i>
	<i>Corymbia gummifera</i>
	<i>Elaeocarpus reticulatus</i>
	<i>Eucalyptus haemastoma</i>
	<i>Eucalyptus piperita</i>
	<i>Glochidion ferdinandi</i>
	<i>Homalanthus populifolius</i>
	<i>Livistona australis</i>
	<i>Syncarpia glomulifera</i>
	SCREENING / HEDGE PLANTING
	COMMUNITY PARKLAND PLANTING REFER PLANT SCHEDULE
	NORTHERN BUSHLAND PLANTING REFER PLANT SCHEDULE
	FISHER ROAD FRONTAGE PLANTING REFER PLANT SCHEDULE
	SOUTHERN / EASTERN BUSHLAND PLANTING REFER PLANT SCHEDULE
	HERITAGE PLANTING REFER PLANT SCHEDULE
	PRIVATE OPEN SPACE PLANTING REFER PLANT SCHEDULE
	PRIVATE ROOFTOP PLANTING REFER PLANT SCHEDULE
	SOUTHERN / EASTERN BUSH REGENERATION PLANTING REFER PLANT SCHEDULE
	NATURAL TURF REFER PLANT SCHEDULE
	CONCRETE FOOTPATH TO FUTURE DETAIL
	CONCRETE DRIVEWAY TO FUTURE DETAIL
	EXISTING CONCRETE PATH
	PASSIVE HARDPAVE AREA TO FUTURE DETAIL
	ROCKY OUTCROPS
	SANDSTONE LOGS
	STEPPERS TO FUTURE DETAIL

1:400 @A3

Community Parkland



1:400 @A3

The Community Parkland will house the main pedestrian access through the new development. The inclusion of canopy trees provide visual relief from the adjoining built form and combined with a densely planted understory, offer screening to courtyards and windows of adjoining private residences. Cranking paths work with the site topography not only to create a unique experience for pedestrians but to create an accessible one. Pause points and passive spaces add to the amenity in the Community Parkland. Sandstone, timber elements and concrete paths will continue to be used through this zone complimenting all aspects of the site.

Heritage Zone

The Heritage Zone includes the curtilage around the “Pacific Lodge”, where plantings and the general arrangement take on a more formal nature. We can acknowledge this is quite a contrast to the overall site character but its treatment will complement the broader landscape and be sympathetic to historical significance of the lodge. Materials and planting will reflect the heritage character of the site with an infusion of natural and constructed, formal and organic garden areas.





	SITE / PROPERTY BOUNDARY
	EXTENT OF PODIUM
	HERITAGE CURTILAGE
	EXISTING NATIVE TREE TO BE RETAINED
	EXISTING EXOTIC TREE TO BE RETAINED
	EXISTING TREE TO BE REMOVED
	<i>Angophora costata</i>
	<i>Araucaria heterophylla</i>
	<i>Backhousia citrifolia</i>
	<i>Banksia serrata</i>
	<i>Ceratopetalum gummiferum</i>
	<i>Corymbia gummifera</i>
	<i>Elaeocarpus reticulatus</i>
	<i>Eucalyptus haemastoma</i>
	<i>Eucalyptus piperita</i>
	<i>Glochidion ferdinandi</i>
	<i>Homalanthus populifolius</i>
	<i>Livistona australis</i>
	<i>Syncarpia glomulifera</i>
	SCREENING / HEDGE PLANTING
	COMMUNITY PARKLAND PLANTING REFER PLANT SCHEDULE
	NORTHERN BUSHLAND PLANTING REFER PLANT SCHEDULE
	FISHER ROAD FRONTAGE PLANTING REFER PLANT SCHEDULE
	SOUTHERN / EASTERN BUSHLAND PLANTING REFER PLANT SCHEDULE
	HERITAGE PLANTING REFER PLANT SCHEDULE
	PRIVATE OPEN SPACE PLANTING REFER PLANT SCHEDULE
	PRIVATE ROOFTOP PLANTING REFER PLANT SCHEDULE
	SOUTHERN / EASTERN BUSH REGENERATION PLANTING REFER PLANT SCHEDULE
	NATURAL TURF REFER PLANT SCHEDULE
	CONCRETE FOOTPATH TO FUTURE DETAIL
	CONCRETE DRIVEWAY TO FUTURE DETAIL
	EXISTING CONCRETE PATH
	PASSIVE HARDPAVE AREA TO FUTURE DETAIL
	ROCKY OUTCROPS
	SANDSTONE LOGS
	STEPPERS TO FUTURE DETAIL

1:400 @A3

Rooftop Garden

The Rooftop Garden offers a retreat from the streetscape and Communal Parkland below. It is designed as a slow-paced interpretation of the materials and planting palette across the rest of the site. Raised planters will house wind-tolerant Old Man Banksia to visually extend the canopy across Building A. The trees will be complemented with a hardy and texturally diverse mix of native shrubs and groundcovers.

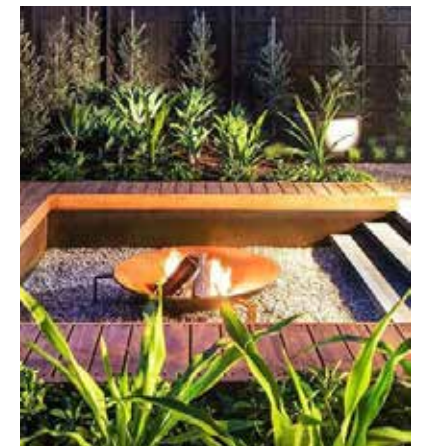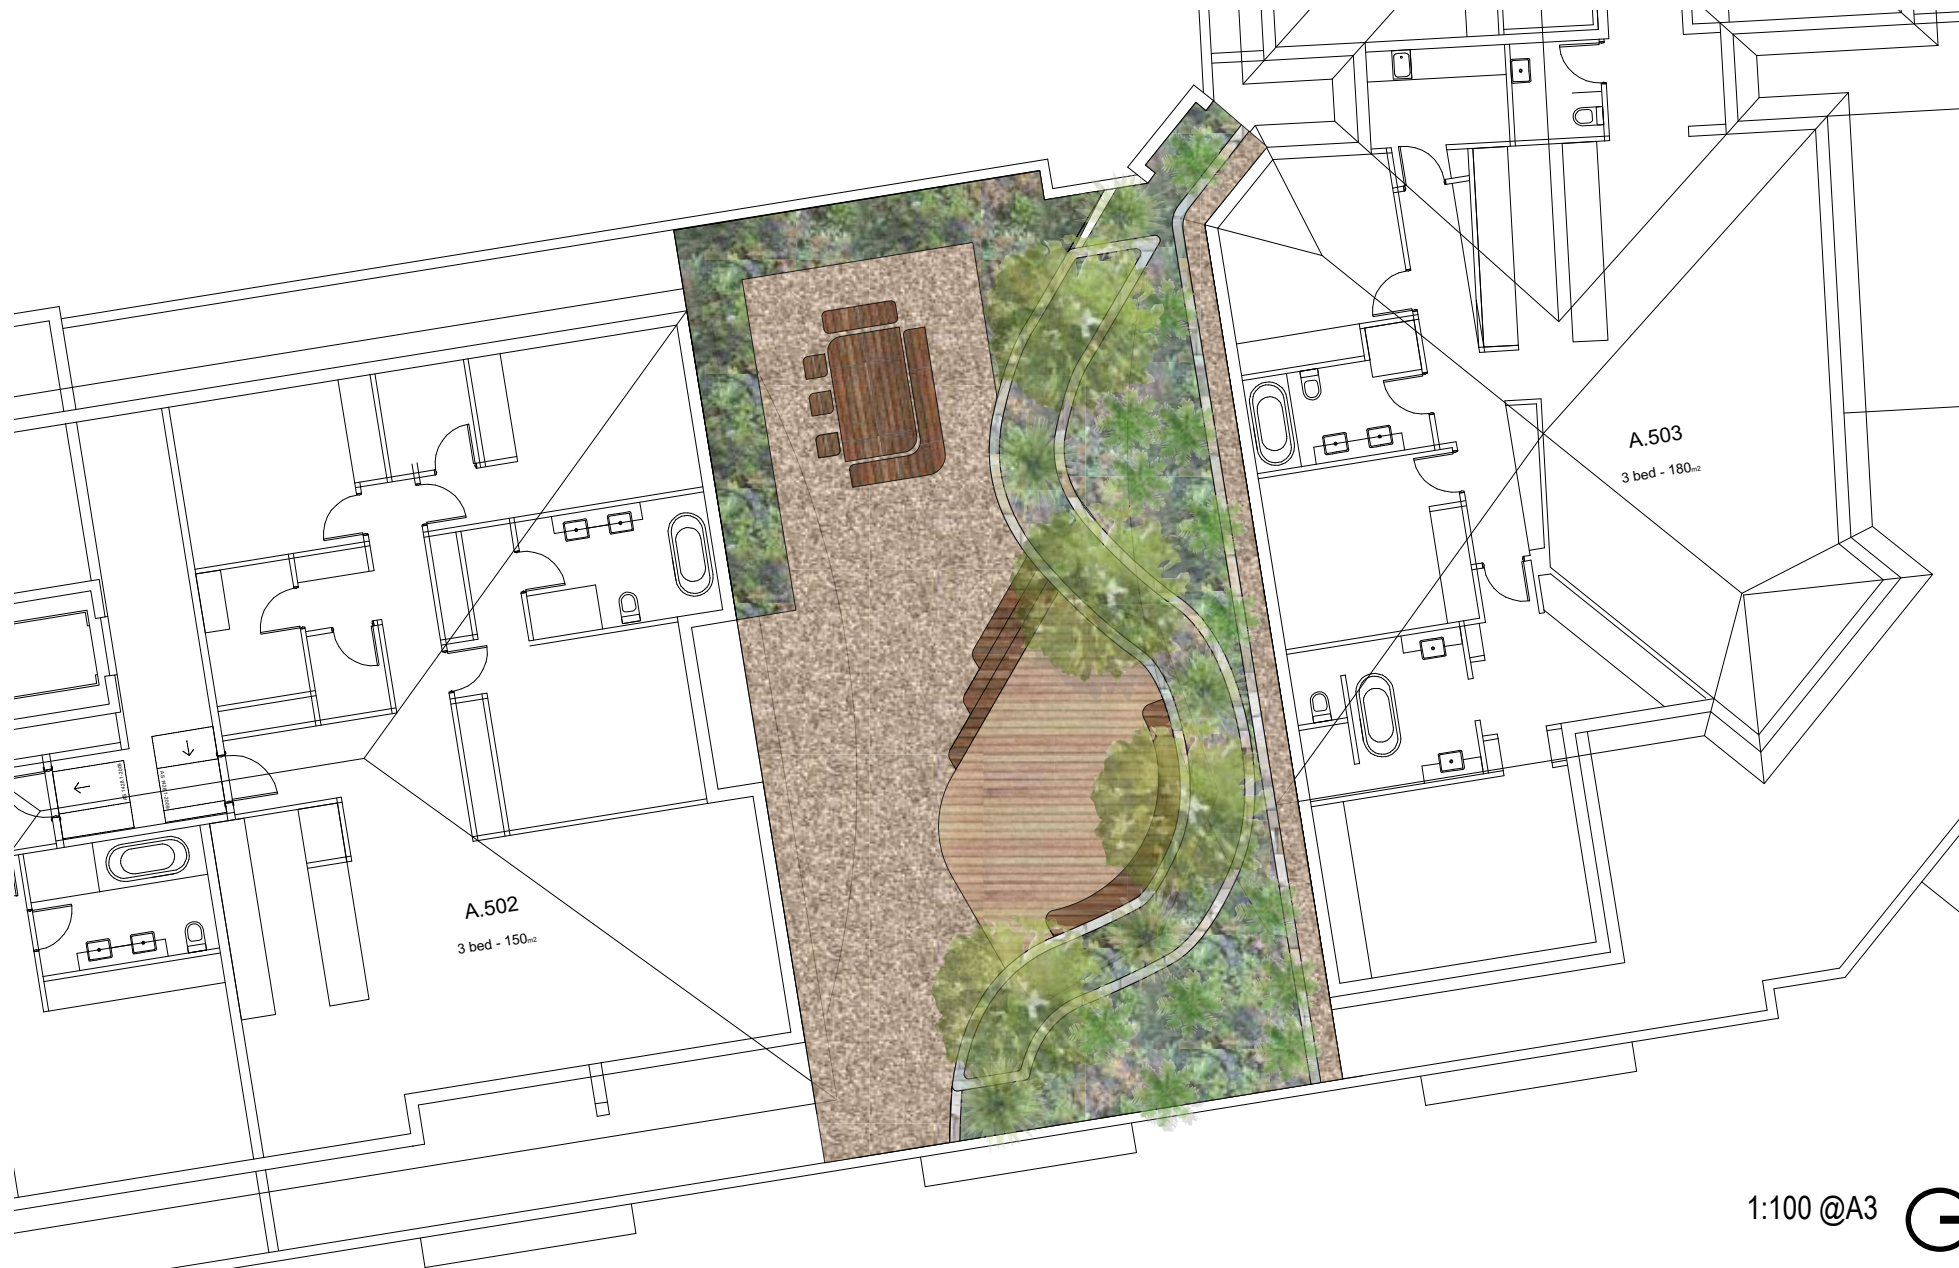

Planting Schedule

Approach

Ecological Consultants Australia note in their Flora and Fauna Report for 23 Fisher Road, Dee Why, that the site consists of "Urban Exotic/Native Vegetation". Before European settlement, the area was covered by Coastal Enriched Sandstone Dry Forest.

The Report continues, that "the vegetation doesn't classify as bushland" and is "considered to be in very poor condition due to the high ratio of exotic species to native species and the relatively low native species richness".

The existing site is a hybrid landscape, with an overstorey canopy of Smooth-barked Apple and other native trees interrupted by exotic Monterey Pines, considered a weed in many parts of Australia. The pine trees reduce the fertility of soils, alter the nutrient and water cycles, reduce light levels and generate thick layers of pine needles that prevent seed regeneration and growth of seedlings. These conditions require an alternative approach to understorey species selection; one which accounts for the harsh conditions while considering the heritage curtilage and landscape character surrounding the Pacific Lodge.

To enhance the species richness under the existing native trees and across the rest of the site, The Southern + Eastern Bushland Zone and Northern Bushland Zone include plants selected from the Coastal Enriched Sandstone Dry Forest vegetation community. The proposed planting schedule also includes locally occurring species from Coastal Sandstone Gully Forest and Coastal Escarpment Littoral Rainforest. The inclusion of other vegetation communities found in the LGA increases floristic diversity and responds to the various landscape conditions and proposed typologies.

The Community Parkland, Private Open Space areas and the Rooftop Garden feature predominately native and endemic plant species with select exotic shrubs and groundcovers that are suitable for multi-unit residential developments.

- ▲ Plant species from Coastal Enriched Sandstone Dry Forest (CESDF)
- ▼ Plant species from Coastal Sandstone Gully Forest (CSGF) or Coastal Escarpment Littoral Rainforest (CELR)

According to *The Native Vegetation of the Sydney Metropolitan Area* by the NSW Government Office of Environment and Heritage and *Warringah Natural Area Survey* by P&J Smith Ecological Consultants

SOUTHERN + EASTERN BUSHLAND ZONE (locally native species only)						
TREES						
SYMBOL	BOTANICAL NAME	COMMON NAME	TYPE	HEIGHT	POT SIZE	QUANTITY
ANG-cos	Angophora costata ▲	Smooth-barked Apple	endemic	20-30m	100L	5
BAN-ser	Banksia serrata ▲	Old Man Banksia	endemic	up to 16m	100L	2
COR-gum	Corymbia gummifera ▲	Red Bloodwood	endemic	30m	75L	2
MID-STOREY						
SYMBOL	BOTANICAL NAME	COMMON NAME	TYPE	HEIGHT	POT SIZE	QUANTITY
ACA-ter	Acacia terminalis ▲	Sunshine Wattle	endemic	up to 6m	200mm	1/sqm
ACA-uli	Acacia ulicifolia ▲	Prickly Moses	endemic	0.5-2m	200mm	1/sqm
BAN-spi	Banksia spinulosa ▲	Hairpin Banksia	endemic	up to 3m	200mm	1/sqm
BAU-rub	Bauera rubioides ▼	Dog Rose	endemic	up to 2m	200mm	2/sqm
COR-ref	Correa reflexa ▲	Native Fuchsia	endemic	0.5-1.5m	200mm	2/sqm
CRO-sal	Crowea saligna ▼	Waxflower	endemic	1.5m	200mm	2/sqm
GRE-lin	Grevillea linearifolia ▲	Linear-leaf Grevillea	endemic	1-2m	200mm	2/sqm
GRE-lon	Grevillea longifolia ▼	Fern-leaf Grevillea	endemic	2.5-3m	200mm	2/sqm
LAM-for	Lambertia formosa ▼	Mountain Devil	endemic	up to 2m	140mm	2/sqm
LEP-pol	Leptospermum polygalifolium ▼	Tantoon	endemic	1-4m	200mm	1/sqm
LEP-squ	Leptospermum squarrosum ▼	Peach Blossom Tea-tree	endemic	1-4m	200mm	1/sqm
MAC-com	Macrozamia communis ▲	Burrawang	endemic	2m trunk	45L	1/sqm
UNDERSTOREY						
SYMBOL	BOTANICAL NAME	COMMON NAME	TYPE	HEIGHT	POT SIZE	QUANTITY
BIL-sca	Billardiera scandens ▲	Hairy Apple Berry	endemic	0.5m	140mm	2/sqm
DIA-cae	Dianella caerulea ▲	Blue Flax-lily	endemic	0.5-1m	140mm	5/sqm
ENT-str	Entolasia stricta ▲	Wiry Panic	endemic	0.8-1.5m	tube	1/sqm
GLY-cla	Glycine clandestina ▲	Twining Glycine	endemic	0.3m	140mm	1/sqm
GOO-hed	Goodenia hederacea ▲	Forest Goodenia	endemic	0.8m	140mm	5/sqm
HAR-vio	Hardenbergia violacea ▲	Purple Coral Pea	endemic	0.5m	140mm	2/sqm
LOM-lon	Lomandra longifolia ▲	Spiny-headed Mat Rush	endemic	0.4-1m	140mm	4/sqm
MIC-sti	Microlaena stipoides ▲	Weeping Grass	endemic	0.7m	tube	6/sqm
PAN-pan	Pandorea pandorana ▲	Wonga Wonga Vine	endemic	climber	140mm	1/sqm
PTE-esc	Pteridium esculentum ▲	Austral Bracken	endemic	0.6-1.5m	140mm	4/sqm
THE-tri	Themeda triandra ▲	Kangaroo Grass	endemic	up to 1.2m	tube	6/sqm
XAN-med	Xanthorrhoea media ▲	Grass Tree	endemic	1-2m trunk	300mm	1/sqm

FISHER ROAD FRONTAGE (locally native species only)						
TREES						
SYMBOL	BOTANICAL NAME	COMMON NAME	TYPE	HEIGHT	POT SIZE	QUANTITY
BAN-ser	Banksia serrata ▲	Old Man Banksia	endemic	up to 16m	100L	5
CER-gum	Ceratopetalum gummiferum ▲	New South Wales Christmas Bush	endemic	up to 5m	75L	4
COR-gum	Corymbia gummifera ▲	Red Bloodwood	endemic	30m	75L	3
ELA-ret	Elaeocarpus reticulatus ▲	Blueberry Ash	endemic	15m	75L	14
EUC-pip	Eucalyptus piperita ▲	Sydney Peppermint	endemic	20m	75L	3
SHRUBS, FERNS, GRASSES						
SYMBOL	BOTANICAL NAME	COMMON NAME	TYPE	HEIGHT	POT SIZE	QUANTITY
ADE-ser	Adenanthos sericeus 'Compact'	Dwarf Woolly Bush	native	0.7-1.5m	200mm	1/sqm
BAN-spi	Banksia spinulosa ▲	Hairpin Banksia	endemic	up to 3m	200mm	1/sqm
BAN-coa	Banksia spinulosa 'Coastal Cushion'	Dwarf Hairpin Banksia	native	0.5m	140mm	4/sqm
DIA-cae	Dianella caerulea ▲	Blue Flax-lily	endemic	0.5-1m	140mm	5/sqm
LOM-sha	Lomandra fluviatilis 'Shara'	Shara' Mat Rush	native	0.4m	140mm	4/sqm
LOM-lon	Lomandra longifolia ▲	Spiny-headed Mat Rush	endemic	0.4-1m	140mm	4/sqm
LOM-tan	Lomandra longifolia 'Tanika'	Tanika' Mat Rush	native	0.5-0.6	140mm	4/sqm
WES-blu	Westringia fruticosa 'Blue Gem'	Blue Gem' Coastal Rosemary	native	1-1.5m	200mm	3/sqm
WES-zen	Westringia fruticosa 'Zena'	Zena' Coastal Rosemary	native	0.6-0.9m	200mm	3/sqm
XAN-med	Xanthorrhoea media ▲	Grass Tree	endemic	1-2m trunk	300mm	1/sqm
GROUNDCOVERS						
SYMBOL	BOTANICAL NAME	COMMON NAME	TYPE	HEIGHT	POT SIZE	QUANTITY
ACA-bai	Acacia baileyana 'Prostrate'	Prostrate Cootamundra Wattle	native	0.5m	140mm	2/sqm
BIL-sca	Billardiera scandens ▲	Hairy Apple Berry	endemic	0.5m	140mm	2/sqm
HAR-vio	Hardenbergia violacea ▲	Purple Coral Pea	endemic	0.5m	140mm	2/sqm

NORTHERN BUSHLAND ZONE (locally native species only)						
TREES						
SYMBOL	BOTANICAL NAME	COMMON NAME	TYPE	HEIGHT	POT SIZE	QUANTITY
ANG-cos	Angophora costata ▲	Smooth-barked Apple	endemic	20-30m	100L	3
ELA-ret	Elaeocarpus reticulatus ▲	Blueberry Ash	endemic	15m	75L	5
EUC-hae	Eucalyptus haemastoma ▲	Scribbly Gum	endemic	15m	75L	4
SYN-glo	Syncarpia glomulifera ▲	Turpentine	endemic	25m	100L	1

Planting Schedule continued

MID-STOREY						
SYMBOL	BOTANICAL NAME	COMMON NAME	TYPE	HEIGHT	POT SIZE	QUANTITY
ACA-ter	<i>Acacia terminalis</i> ▲	Sunshine Wattle	endemic	up to 6m	200mm	1/sqm
ACA-uli	<i>Acacia ulicifolia</i> ▲	Prickly Moses	endemic	0.5-2m	200mm	1/sqm
BAN-spi	<i>Banksia spinulosa</i> ▲	Hairpin Banksia	endemic	up to 3m	200mm	1/sqm
BAU-rub	<i>Bauera rubioides</i> ▼	Dog Rose	endemic	up to 2m	200mm	2/sqm
COR-ref	<i>Correa reflexa</i> ▲	Native Fuchsia	endemic	0.5-1.5m	200mm	2/sqm
CRO-sal	<i>Crowea saligna</i> ▼	Waxflower	endemic	1.5m	200mm	2/sqm
GRE-lin	<i>Grevillea linearifolia</i> ▲	Linear-leaf Grevillea	endemic	1-2m	200mm	1/sqm
GRE-lon	<i>Grevillea longifolia</i> ▼	Fern-leaf Grevillea	endemic	2.5-3m	200mm	1/sqm
LAM-for	<i>Lambertia formosa</i> ▼	Mountain Devil	endemic	up to 2m	140mm	1/sqm
LEP-pol	<i>Leptospermum polygalifolium</i> ▼	Tantoon	endemic	1-4m	200mm	1/sqm
MAC-com	<i>Macrozamia communis</i> ▲	Burrawang	endemic	2m trunk	45L	1/sqm
OZO-dio	<i>Ozothamnus diosmifolius</i> ▲	Slender Rice Flower	endemic	up to 3m	140mm	2/sqm
PER-lev	<i>Persoonia levis</i> ▼	Broad-leaf Geebung	endemic	up to 4m	200mm	1/sqm
RIC-pin	<i>Ricinocarpus pinifolius</i> ▼	Wedding Bush	endemic	1-3m	200mm	1/sqm
UNDERSTOREY						
SYMBOL	BOTANICAL NAME	COMMON NAME	TYPE	HEIGHT	POT SIZE	QUANTITY
ACT-hel	<i>Actinotus helianthi</i> ▲	Flannel Flower	endemic	1m	140mm	4/sqm
BIL-sca	<i>Billardiera scandens</i> ▲	Hairy Apple Berry	endemic	0.5m	140mm	2/sqm
DIA-cae	<i>Dianella caerulea</i> ▲	Blue Flax-lily	endemic	0.5-1m	140mm	5/sqm
ENT-str	<i>Entolasia stricta</i> ▲	Wiry Panic	endemic	0.8-1.5m	tube	1/sqm
GLY-cla	<i>Glycine clandestina</i> ▲	Twining Glycine	endemic	climber	140mm	1/sqm
GOO-hed	<i>Goodenia hederacea</i> ▲	Forest Goodenia	endemic	0.8m	140mm	5/sqm
HAR-vio	<i>Hardenbergia violacea</i> ▲	Purple Coral Pea	endemic	0.5m	140mm	2/sqm
LOM-lon	<i>Lomandra longifolia</i> ▲	Spiny-headed Mat Rush	endemic	0.4-1m	140mm	4/sqm
MIC-sti	<i>Microlaena stipoides</i> ▲	Weeping Grass	endemic	0.7m	tube	6/sqm
PAN-pan	<i>Pandorea pandorana</i> ▲	Wonga Wonga Vine	endemic	climber	140mm	1/sqm
PTEsc	<i>Pteridium esculentum</i> ▲	Austral Bracken	observed	0.6-1.5m	140mm	4/sqm
THE-tri	<i>Themeda triandra</i> ▲	Kangaroo Grass	endemic	up to 1.2m	tube	6/sqm
XAN-med	<i>Xanthorrhoea media</i> ▲	Grass Tree	endemic	1-2m trunk	300mm	1/sqm

COMMUNITY PARKLAND (OPEN SPACE)						
TREES						
SYMBOL	BOTANICAL NAME	COMMON NAME	TYPE	HEIGHT	POT SIZE	QUANTITY
BAC-cit	<i>Backhousia citriodora</i>	Lemon Scented Myrtle	native	4-8m	75L	7
CER-gum	<i>Ceratopetalum gummiferum</i> ▲	New South Wales Christmas Bush	endemic	up to 5m	75L	6
CYA-aus	<i>Cyathea australis</i>	Rough Tree Fern	native	2.5-20m	75L	7
LIV-aus	<i>Livistona australis</i> ▼	Cabbage Tree Palm	endemic	up to 30m	min. 3m trunk	8
EUP-lau	<i>Eupomatia laurina</i> ▼	Bolwarra	native	3-7m	45L	2/Lm
GLO-fer	<i>Glochidion ferdinandi</i> ▼	Cheese Tree	endemic	10m+	75L	6
HOM-pop	<i>Homalanthus populifolius</i> ▼	Bleeding Heart	native	up to 6m	45L	6
SCREENS + HEDGES						
SYMBOL	BOTANICAL NAME	COMMON NAME	TYPE	HEIGHT	POT SIZE	QUANTITY
ACM-min	<i>Acmena smithii</i> 'Minor'	Minor' Lilly Pilly	native	2-4m	45L	2/lm
ACM-sub	<i>Acmena smithii</i> 'Sublime'	Sublime' Lilly Pilly	native	3m	45L	2/lm
ELA-mac	<i>Elaeagnus macrophylla</i>	Russian Olive	exotic	up to 3m	45L	2/lm
SYZ-sel	<i>Syzygium australe</i> 'Select Form'	Select Form' Lilly Pilly	native	3-5m	45L	2/lm
SHRUBS, FERNS + GRASSES						
SYMBOL	BOTANICAL NAME	COMMON NAME	TYPE	HEIGHT	POT SIZE	QUANTITY
ASP-aus	<i>Asplenium australasicum</i> ▼	Birds Nest Fern	endemic	0.5-1.5m	200mm	1/sqm
BLE-car	<i>Blechnum cartilagineum</i> ▼	Gristle Fern	endemic	0.5-1m	140mm	4/sqm
CAL-dub	<i>Calochlaena dubia</i> ▼	False Bracken	endemic	0.4-1.5m	140mm	4/sqm
COR-ref	<i>Correa reflexa</i> ▲	Native Fuchsia	endemic	0.5-1.5m	200mm	2/sqm
DIA-cae	<i>Dianella caerulea</i> ▲	Blue Flax-lily	endemic	0.5-1m	140mm	5/sqm
DIE-rob	<i>Diets robinsoniana</i>	Lord Howe Wedding Lily	native	1-1.5m	200mm	4/sqm
DOO-as	<i>Doodia aspera</i> ▼	Prickly Rasp Fern	endemic	0.4m	140mm	5/sqm
HEL-pet	<i>Helichrysum petiolare</i>	Licorice Plant	exotic	0.6m	200mm	2/sqm
LIR-mus	<i>Liriope muscari</i> 'Monroe White'	White Lily Turf	exotic	0.3-0.6m	140mm	4/sqm
LOM-tan	<i>Lomandra longifolia</i> 'Tanika'	Tanika' Mat Rush	native	0.5-0.6	140mm	4/sqm
MAC-com	<i>Macrozamia communis</i> ▲	Burrawang	endemic	2m trunk	45L	1/sqm
OZO-dio	<i>Ozothamnus diosmifolius</i> ▲	Slender Rice Flower	endemic	up to 3m	140mm	2/sqm
PEN-naf	<i>Pennisetum alopecuroides</i> 'Nafray'	Nafray' Pennisetum	native	0.7-0.9m	140mm	5/sqm
PHI-xan	<i>Philodendron</i> 'Xanadu'	Xanadu	exotic	up to 1m	200mm	4/sqm
PIT-tob	<i>Pittosporum tobira</i> 'Miss Muffet'	Dwarf Pittosporum	exotic	1m	200mm	2/sqm
RHA-ori	<i>Rhaphiolepis indica</i> 'Oriental Pearl'	Oriental Pearl' Indian Hawthorn	exotic	0.8-1m	300mm	4/sqm
WES-blu	<i>Westringia fruticosa</i> 'Blue Gem'	Blue Gem' Coastal Rosemary	native	1-1.5m	200mm	3/sqm
GROUNDCOVERS						
SYMBOL	BOTANICAL NAME	COMMON NAME	TYPE	HEIGHT	POT SIZE	QUANTITY
BIL-sca	<i>Billardiera scandens</i> ▲	Hairy Apple Berry	endemic	0.5m	140mm	2/sqm
CIS-ant	<i>Cissus antarctica</i>	Kangaroo Vine	native	0.3m	140mm	3/sqm
DIC-rep	<i>Dichondra repens</i>	Kidney Weed	native	0.1m	140mm	5/sqm
HAR-vio	<i>Hardenbergia violacea</i> ▲	Purple Coral Pea	endemic	0.5m	140mm	2/sqm
VIO-hed	<i>Viola hederacea</i> ▼	Native Violet	endemic	0.15m	140mm	5/sqm

HERITAGE ZONE						
TREES + PALMS						
SYMBOL	BOTANICAL NAME	COMMON NAME	TYPE	HEIGHT	POT SIZE	QUANTITY
ARA-het	<i>Araucaria heterophylla</i>	Norfolk Island Pine	native	up to 70m	400L	1
COR-gum	<i>Corymbia gummifera</i>	Red Bloodwood	endemic	30m	200L	2
BAC-cit	<i>Backhousia citriodora</i>	Lemon Scented Myrtle	native	4-8m	100L	1
LIV-aus	<i>Livistona australis</i>	Cabbage Tree Palm	endemic	up to 30m	min. 3m trunk	3
SHRUBS, FERNS + GRASSES						
SYMBOL	BOTANICAL NAME	COMMON NAME	TYPE	HEIGHT	POT SIZE	QUANTITY
ACA-mol	<i>Acanthus mollis</i>	Oyster Plant	exotic	1-1.5m	200mm	3/sqm
BLE-nud	<i>Blechnum nudum</i>	Fishbone Water Fern	native	0.5-1m	200mm	4/sqm
BUX-sem	<i>Buxus sempervirens</i>	Common Box	exotic	hedge	300mm	3/sqm
CLI-min	<i>Clivia miniata</i> 'Shademaster Yellow'	Yellow Clivia	exotic	0.4-0.5m	140mm	4/sqm
HEL-pet	<i>Helichrysum petiolare</i>	Licorice Plant	exotic	0.6m	200mm	2/sqm
HYD-que	<i>Hydrangea quercifolia</i>	Oak-leaf Hydrangea	exotic	1m	200mm	1/sqm
LIR-mus	<i>Liriope muscari</i> 'Monroe White'	White Lily Turf	exotic	0.3-0.6m	140mm	4/sqm
PEL-gra	<i>Pelargonium graveolens</i>	Sweet-scented Geranium	exotic	1.2m	140mm	2/sqm
PIT-tob	<i>Pittosporum tobira</i> 'Miss Muffet'	Dwarf Pittosporum	exotic	1m	200mm	2/sqm
GROUNDCOVERS						
SYMBOL	BOTANICAL NAME	COMMON NAME	TYPE	HEIGHT	POT SIZE	QUANTITY
AJU-rep	<i>Ajuga reptans</i>	Carpet Bugle	exotic	0.1-0.2m	140mm	5/sqm
DIC-rep	<i>Dichondra repens</i>	Kidney Weed	native	0.1m	140mm	5/sqm
JUN-hor	<i>Juniperus horizontalis</i> 'Glauca'	Waukegan Juniper	exotic	up to 1m	140mm	2/sqm
VIO-hed	<i>Viola hederacea</i> ▼	Native Violet	endemic	0.15m	140mm	5/sqm

PRIVATE OPEN SPACE						
SHRUBS, FERNS + GRASSES						
SYMBOL	BOTANICAL NAME	COMMON NAME	TYPE	HEIGHT	POT SIZE	QUANTITY
BLE-nud	<i>Blechnum nudum</i>	Fishbone Water Fern	native	0.5-1m	200mm	4/sqm
CRA-blu	<i>Crassula arborescens</i> 'Blue Bird'	Blue Bird Jade	exotic	up to 1m	300mm	4/sqm
DIA-cae	<i>Dianella caerulea</i> ▲	Blue Flax-lily	endemic	0.5-1m	140mm	5/sqm
DOO-as	<i>Doodia aspera</i> ▼	Prickly Rasp Fern	endemic	0.4m	140mm	5/sqm
LIR-mus	<i>Liriope muscari</i> 'Monroe White'	White Lily Turf	exotic	0.3-0.6m	140mm	4/sqm
LOM-tan	<i>Lomandra longifolia</i> 'Tanika'	Tanika' Mat Rush	native	0.5-0.6	140mm	4/sqm
PEN-naf	<i>Pennisetum alopecuroides</i> 'Nafray'	Nafray' Pennisetum	native	0.7-0.9m	140mm	5/sqm
PHI-xan	<i>Philodendron</i> 'Xanadu'	Xanadu	exotic	up to 1m	200mm	4/sqm
PIT-tob	<i>Pittosporum tobira</i> 'Miss Muffet'	Dwarf Pittosporum	exotic	1m	200mm	2/sqm
RHA-ori	<i>Rhaphiolepis indica</i> 'Oriental Pearl'	Oriental Pearl' Indian Hawthorn	exotic	0.8-1m	300mm	4/sqm
WES-blu	<i>Westringia fruticosa</i> 'Blue Gem'	Blue Gem' Coastal Rosemary	native	1-1.5m	200mm	3/sqm
GROUNDCOVERS						
SYMBOL	BOTANICAL NAME	COMMON NAME	TYPE	HEIGHT	POT SIZE	QUANTITY
CHR-api	<i>Chrysocephalum apiculatum</i>	Yellow Buttons	native	0.2m	140mm	5/sqm
DIC-rep	<i>Dichondra repens</i> ▼	Kidney Weed	native	0.1m	140mm	5/sqm
ROS-off	<i>Rosmarinus officinalis</i> 'Prostratus'	Creeping Rosemary	exotic	0.3m	200mm	3/sqm
VIO-hed	<i>Viola hederacea</i> ▼	Native Violet	endemic	0.15m	140mm	5/sqm

ROOFTOP GARDEN						
TREES						
SYMBOL	BOTANICAL NAME	COMMON NAME	TYPE	HEIGHT	POT SIZE	QUANTITY
BAN-ser	<i>Banksia serrata</i>	Old Man Banksia	endemic	up to 16m	45L	4
SHRUBS + GRASSES						
SYMBOL	BOTANICAL NAME	COMMON NAME	TYPE	HEIGHT	POT SIZE	QUANTITY
ADE-ser	<i>Adenanthos sericeus</i> 'Compact'	Dwarf Woolly Bush	native	0.7-1.5m	200mm	1/sqm
ALO-alw	<i>Aloe</i> 'Always Red'	Always Red Aloe	exotic	0.4m	140mm	5/sqm
BAN-coa	<i>Banksia spinulosa</i> 'Coastal Cushion'	Dwarf Hairpin Banksia	native	0.5m	140mm	4/sqm
LOM-sha	<i>Lomandra fluviatilis</i> 'Shara'	Shara' Mat Rush	native	0.4m	140mm	4/sqm
LOM-tan	<i>Lomandra longifolia</i> 'Tanika'	Tanika' Mat Rush	native	0.5-0.6	140mm	4/sqm
LEU-bro	<i>Leucophyta brownii</i>	Cushion Bush	native	up to 1m	140mm	3/sqm
PEN-naf	<i>Pennisetum alopecuroides</i> 'Nafray'	Nafray' Pennisetum	native	0.7-0.9m	140mm	5/sqm
POA-esk	<i>Poa labillardieri</i> 'Eskdale'	Eskdale' Poa	native	0.7-0.9m	140mm	5/sqm
RHA-aus	<i>Rhagodia spinescens</i> 'Aussie Flat Bush'	Saltbush	native	0.3-0.5m	140mm	3/sqm
WES-zen	<i>Westringia fruticosa</i> 'Zena'	Zena' Coastal Rosemary	native	0.6-0.9m	200mm	3/sqm
GROUNDCOVERS						
SYMBOL	BOTANICAL NAME	COMMON NAME	TYPE	HEIGHT	POT SIZE	QUANTITY
CAR-gla	<i>Carpobrotus glaucescens</i>	Pig Face	native	0.15m	140mm	2/sqm
GRE-bro	<i>Grevillea</i> 'Bronze Rambler'	Bronze Rambler Grevillea	native	0.2-0.3m	140mm	2/sqm
ROS-off	<i>Rosmarinus officinalis</i> 'Prostratus'	Creeping Rosemary	exotic	0.3m	200mm	3/sqm
SEN-ser	<i>Senecio serpens</i>	Blue Chalksticks	exotic	0.2m	140mm	4/sqm