


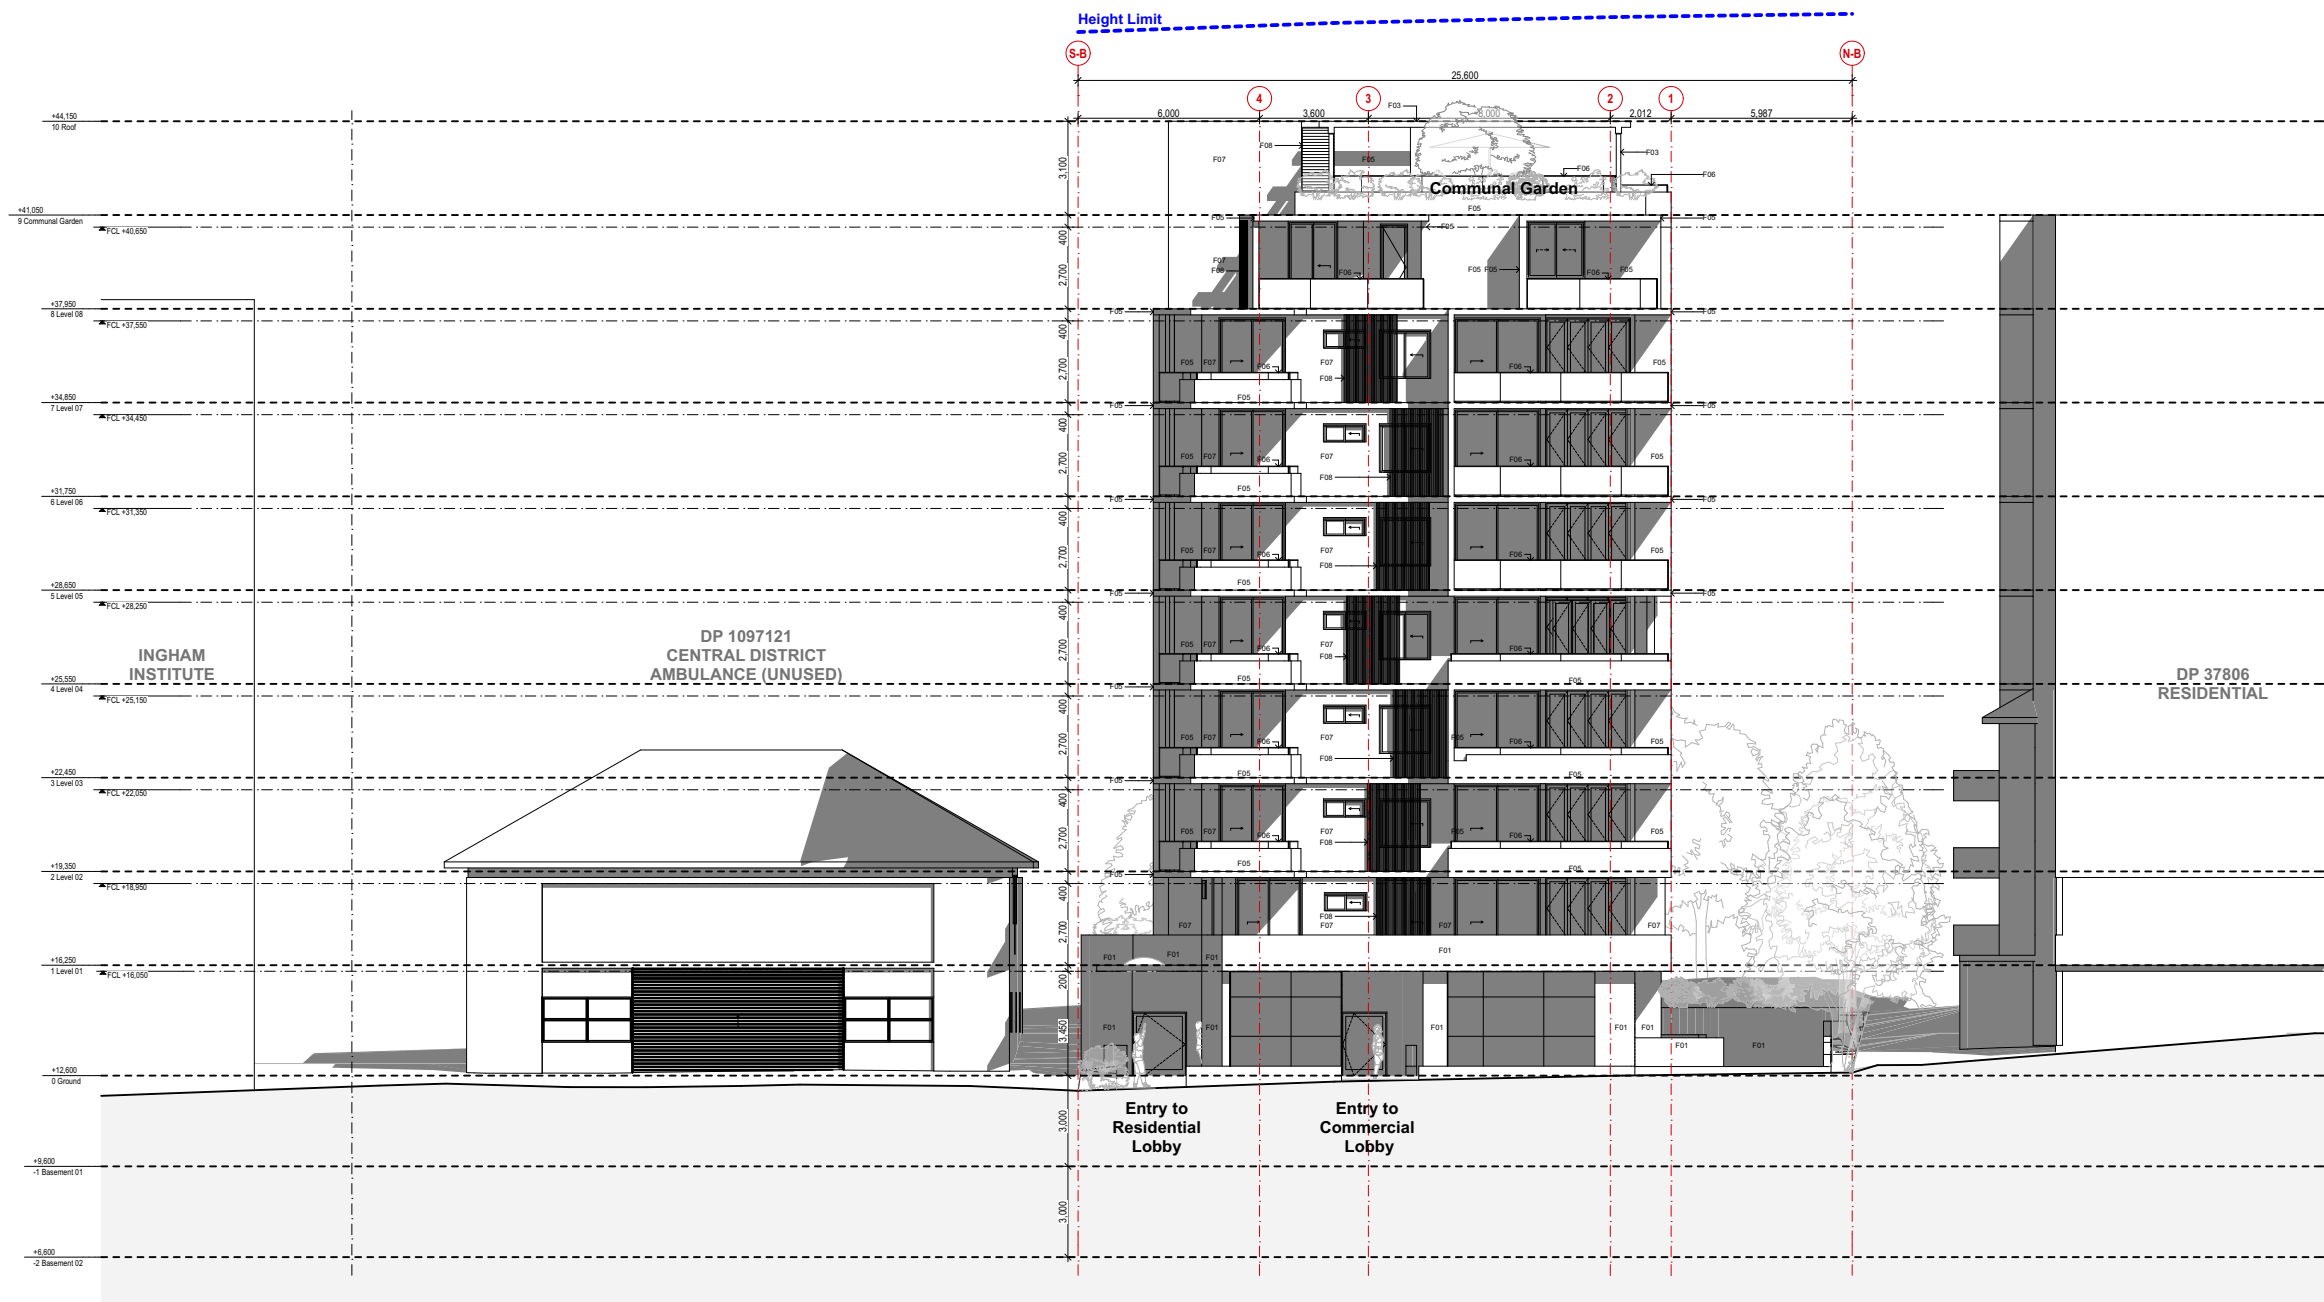

| Rev | Description               | Drawn   | Date     |
|-----|---------------------------|---------|----------|
| A   | DA Submission             | VA / CJ | 18/06/22 |
| B   | DA Additional information | VA / CJ | 18/07/09 |
| C   | For DA changes as clouded | PL / CJ | 19/03/26 |
|     |                           |         |          |
|     |                           |         |          |

ALL LEVELS TO AUSTRALIAN HEIGHT DATUM.

IT IS THE CONTRACTORS RESPONSIBILITY TO CONFIRM ALL MEASUREMENTS ON SITE PRIOR TO COMMENCEMENT OF WORK. DRAWINGS SHOULD NOT BE SCALED. WRITTEN DIMENSIONS ONLY SHOULD BE TAKEN FROM DRAWINGS. ALL DIMENSIONING IS TO SUBSTRATE BRICKWORK / BLOCKWORK UNLESS OTHERWISE NOTED.

DESIGN AND DRAWINGS REMAIN COPYRIGHT OF **FOX JOHNSTON**

Project

**41-43 Forbes Street**

Title

**East Elevation**

Job No.

1803

Scale

1:250 @ A3

Date

18/07/09


Drawn/Checked

VA / CJ

Dwg No.

Rev.

**A-200 C**  
**-003**

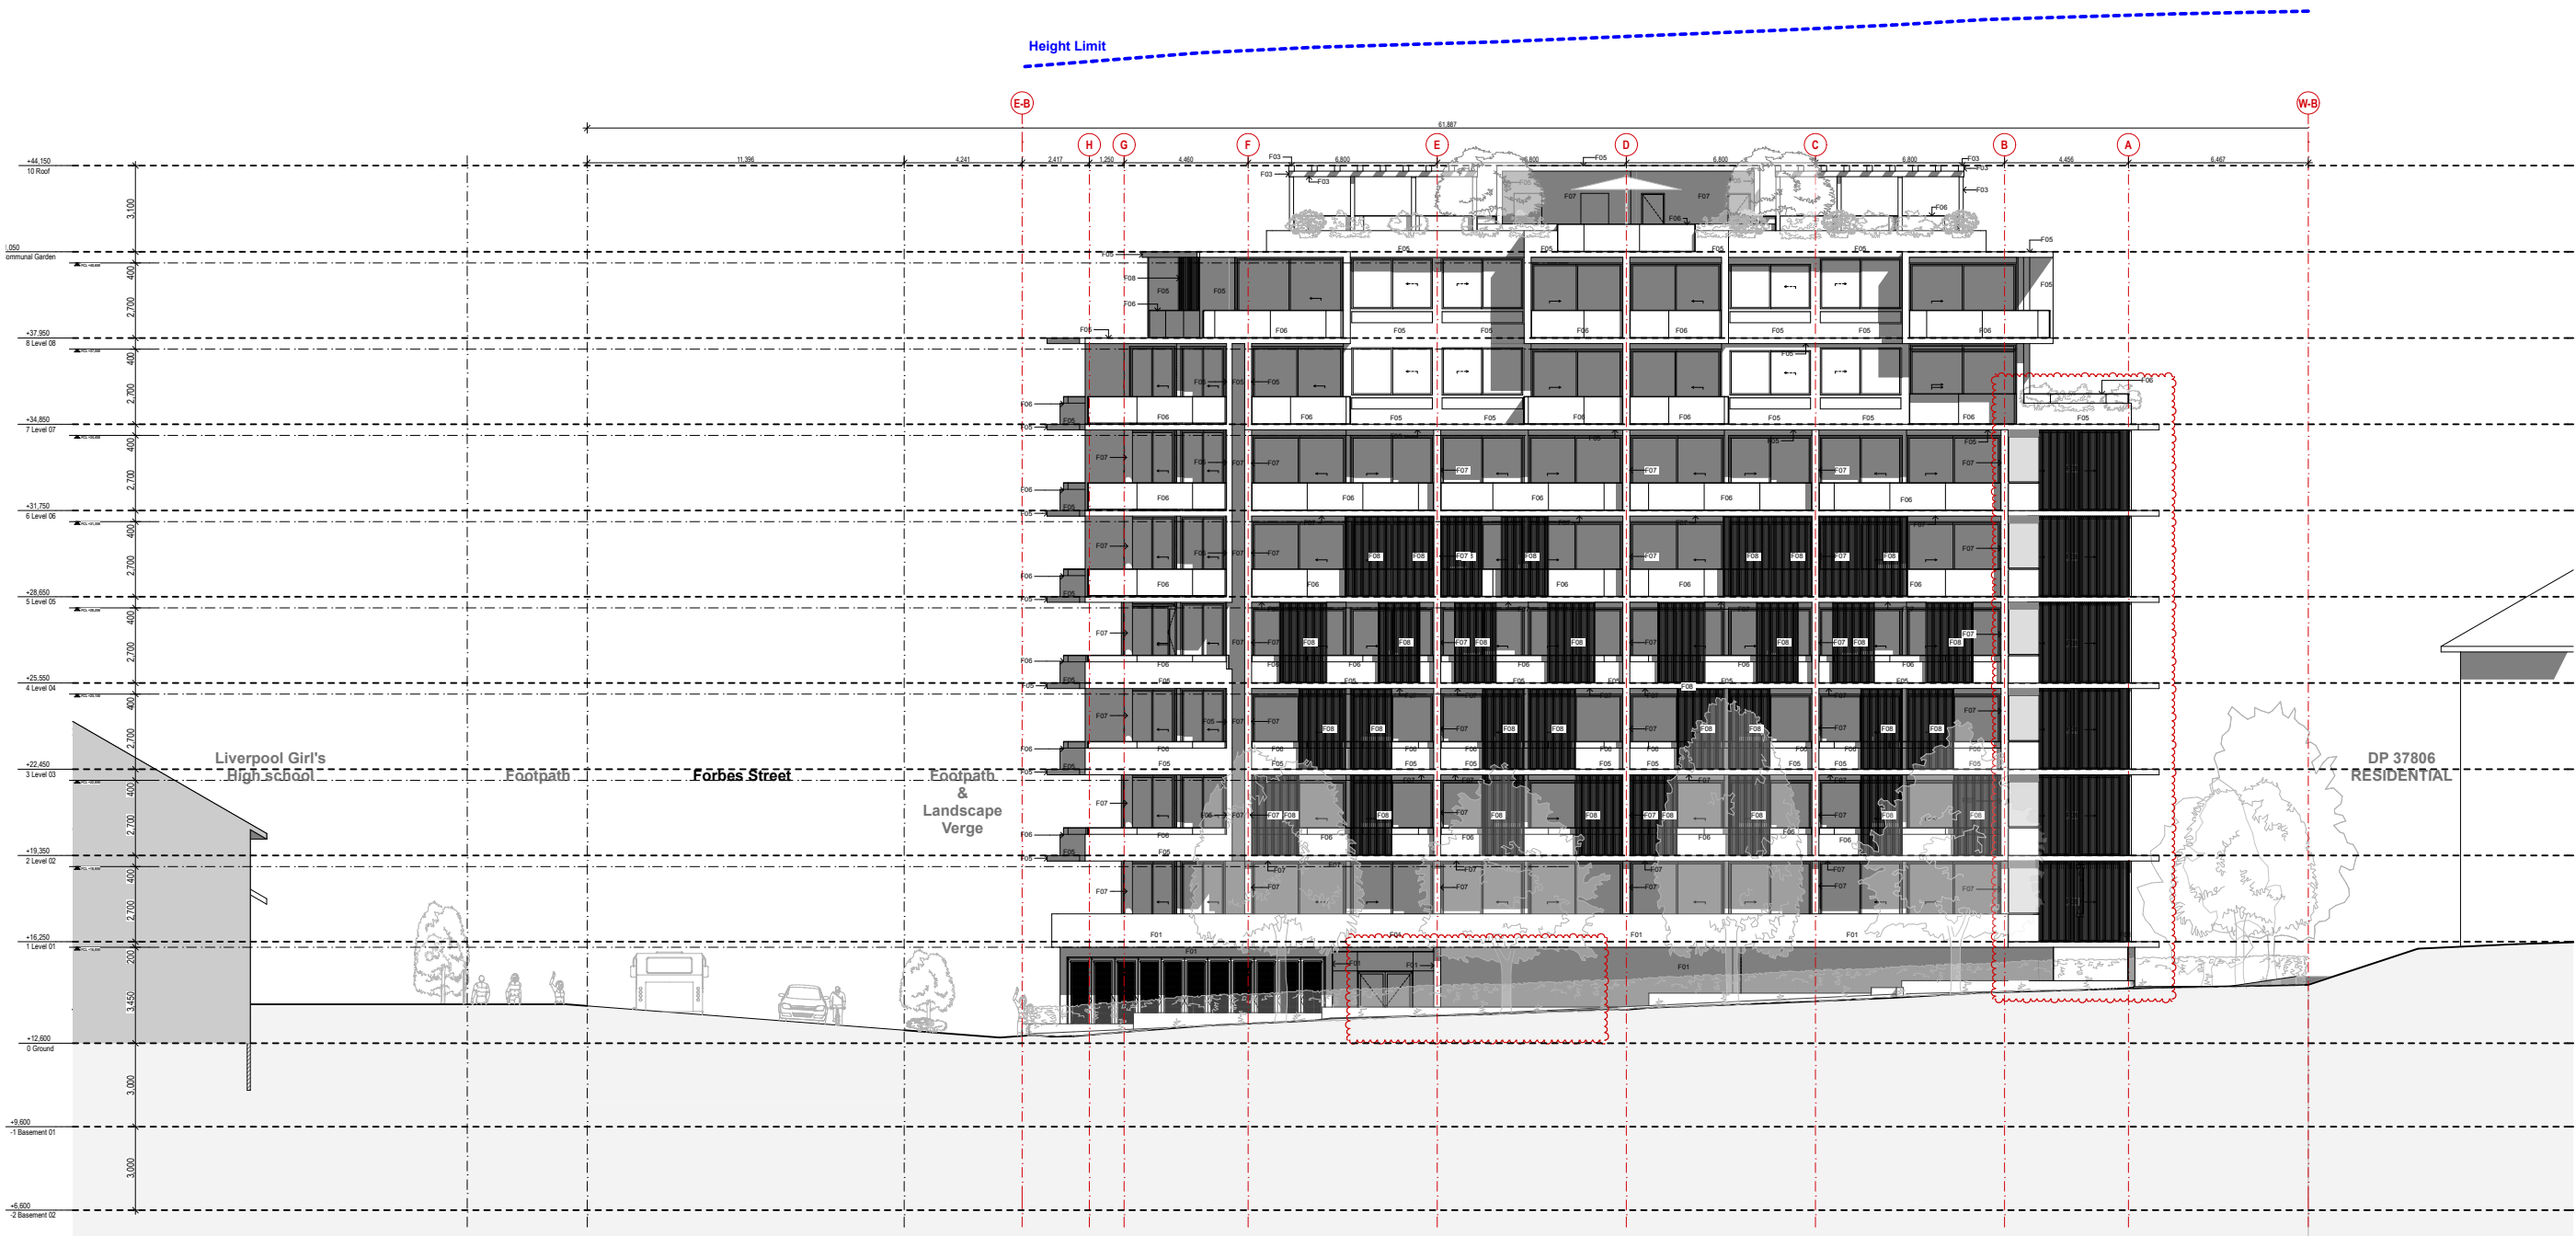

| Rev | Description               | Drawn    | Date     |
|-----|---------------------------|----------|----------|
| A   | DA Submission             | VA / C/J | 22/06/18 |
| B   | DA Additional information | VA / C/J | 09/07/18 |
| C   | For DA changes as clouded | PL / C/J | 26/03/19 |
| D   | For DA changes as clouded | SR / C/J | 29/04/19 |
| E   | For DA changes as clouded | SR / C/J |          |
| F   | For DA changes as clouded | BP / C/J | 25/06/19 |

ALL LEVELS TO AUSTRALIAN HEIGHT DATUM.

IT IS THE CONTRACTORS RESPONSIBILITY TO CONFIRM ALL MEASUREMENTS ON SITE PRIOR TO COMMENCEMENT OF WORK. DRAWINGS SHOULD NOT BE SCALED. WRITTEN DIMENSIONS ONLY SHOULD BE TAKEN FROM DRAWINGS. ALL DIMENSIONING IS TO SUBSTRATE BRICKWORK / BLOCKWORK UNLESS OTHERWISE NOTED.

DESIGN AND DRAWINGS REMAIN COPYRIGHT OF **FOX JOHNSTON**

Project

**41-43 Forbes Street**

Title

**North Elevation**

Job No.

1803

Scale

1:250 @ A3

Date

25/06/2019


Drawn/Checked


SR/CJ

Dwg No.

Rev.

**A-200 F**  
**-002**

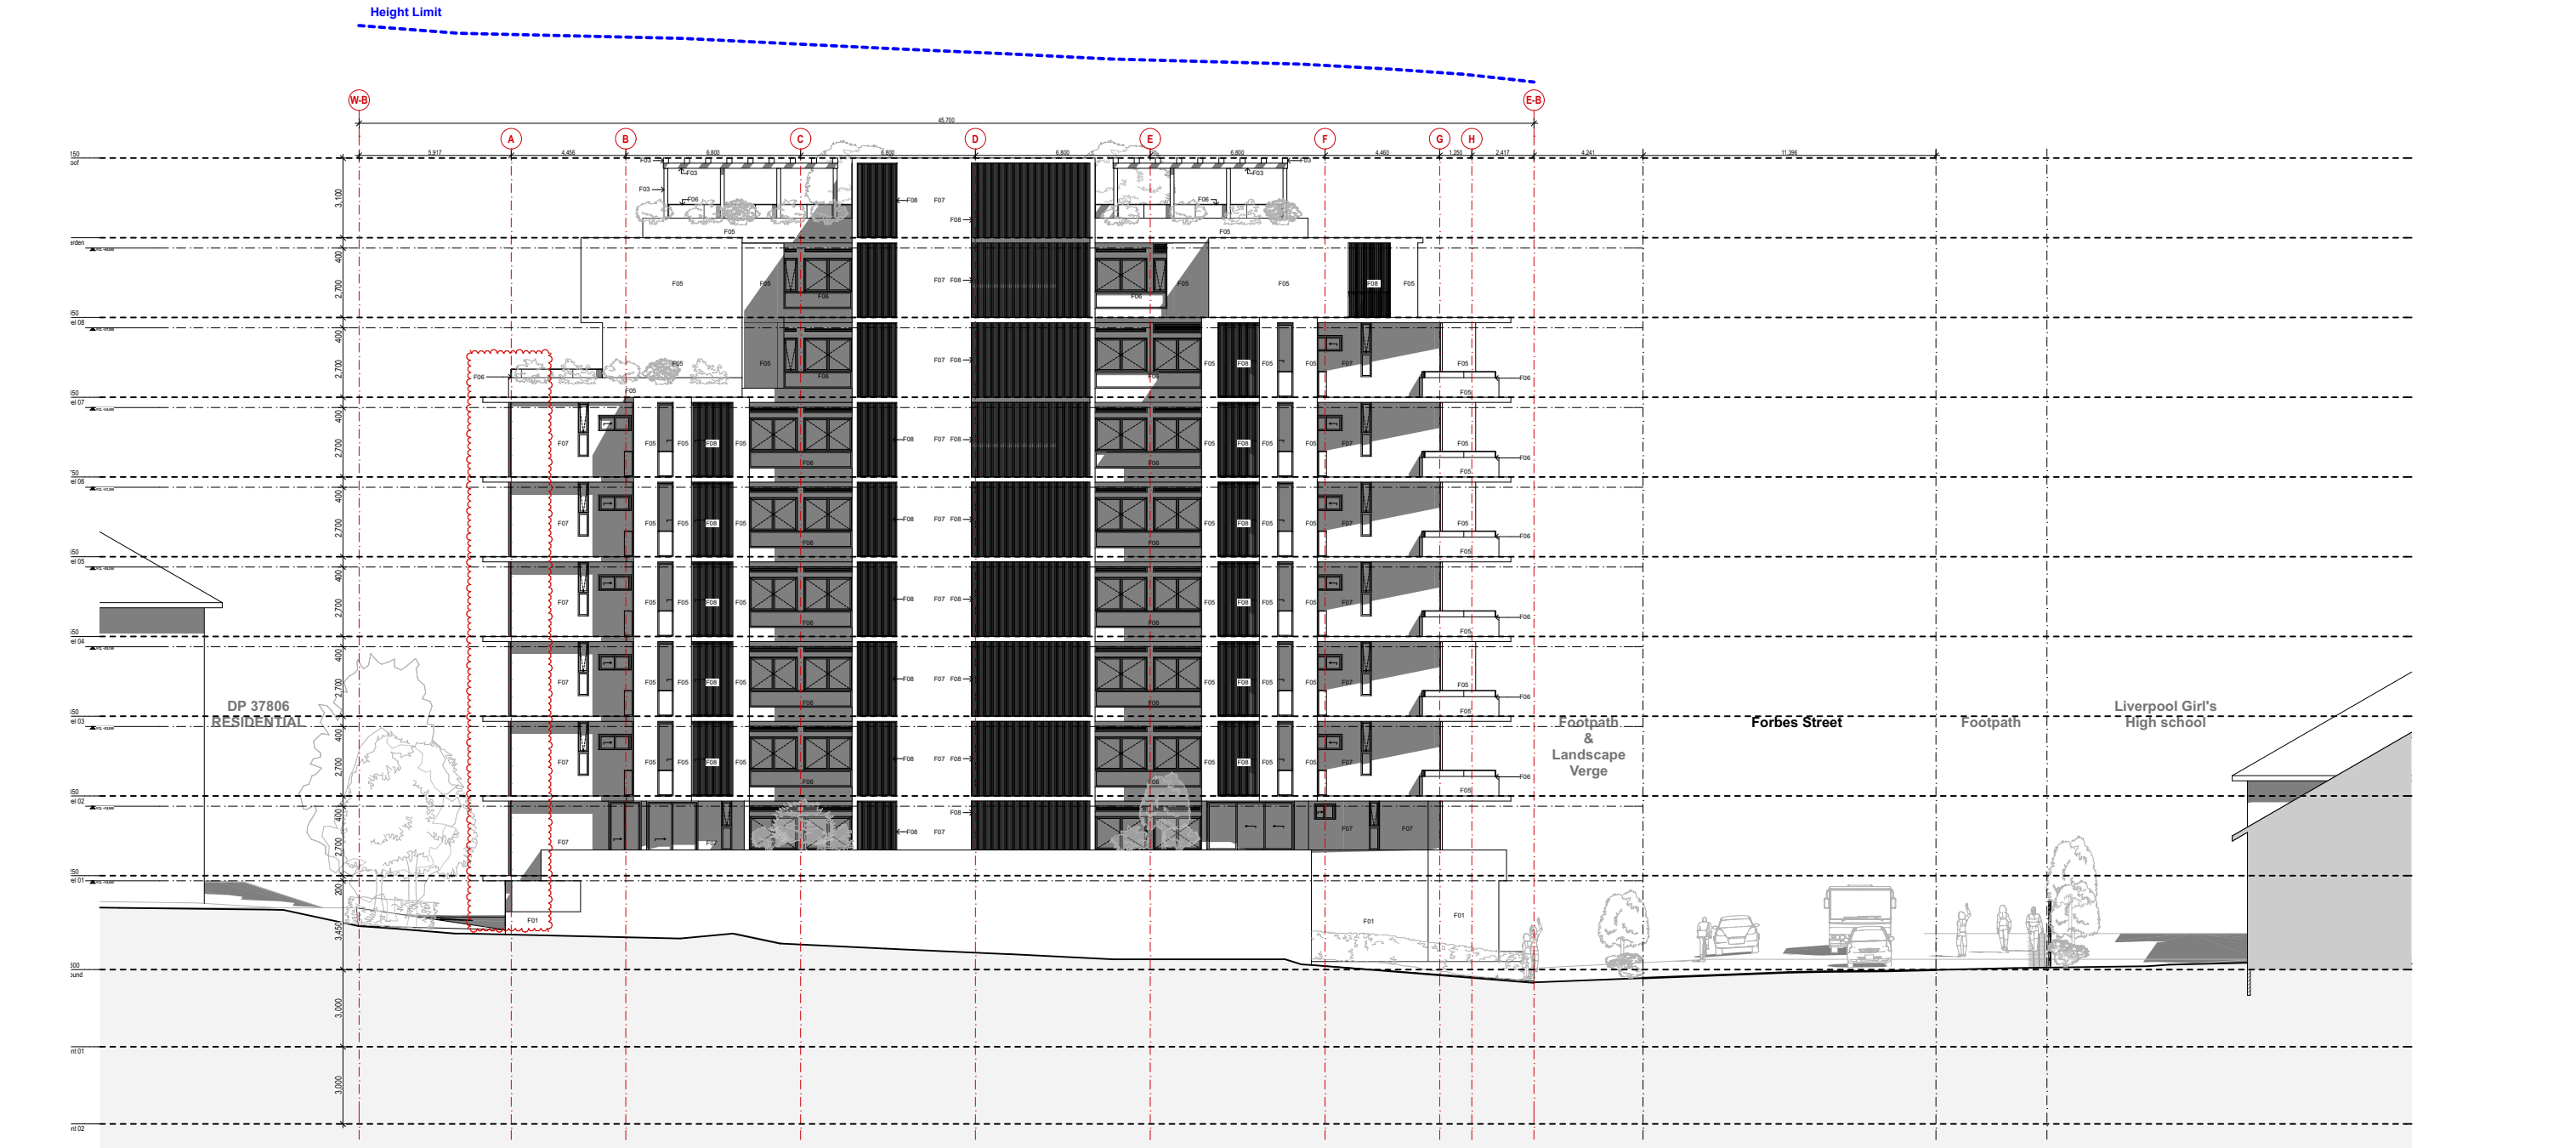

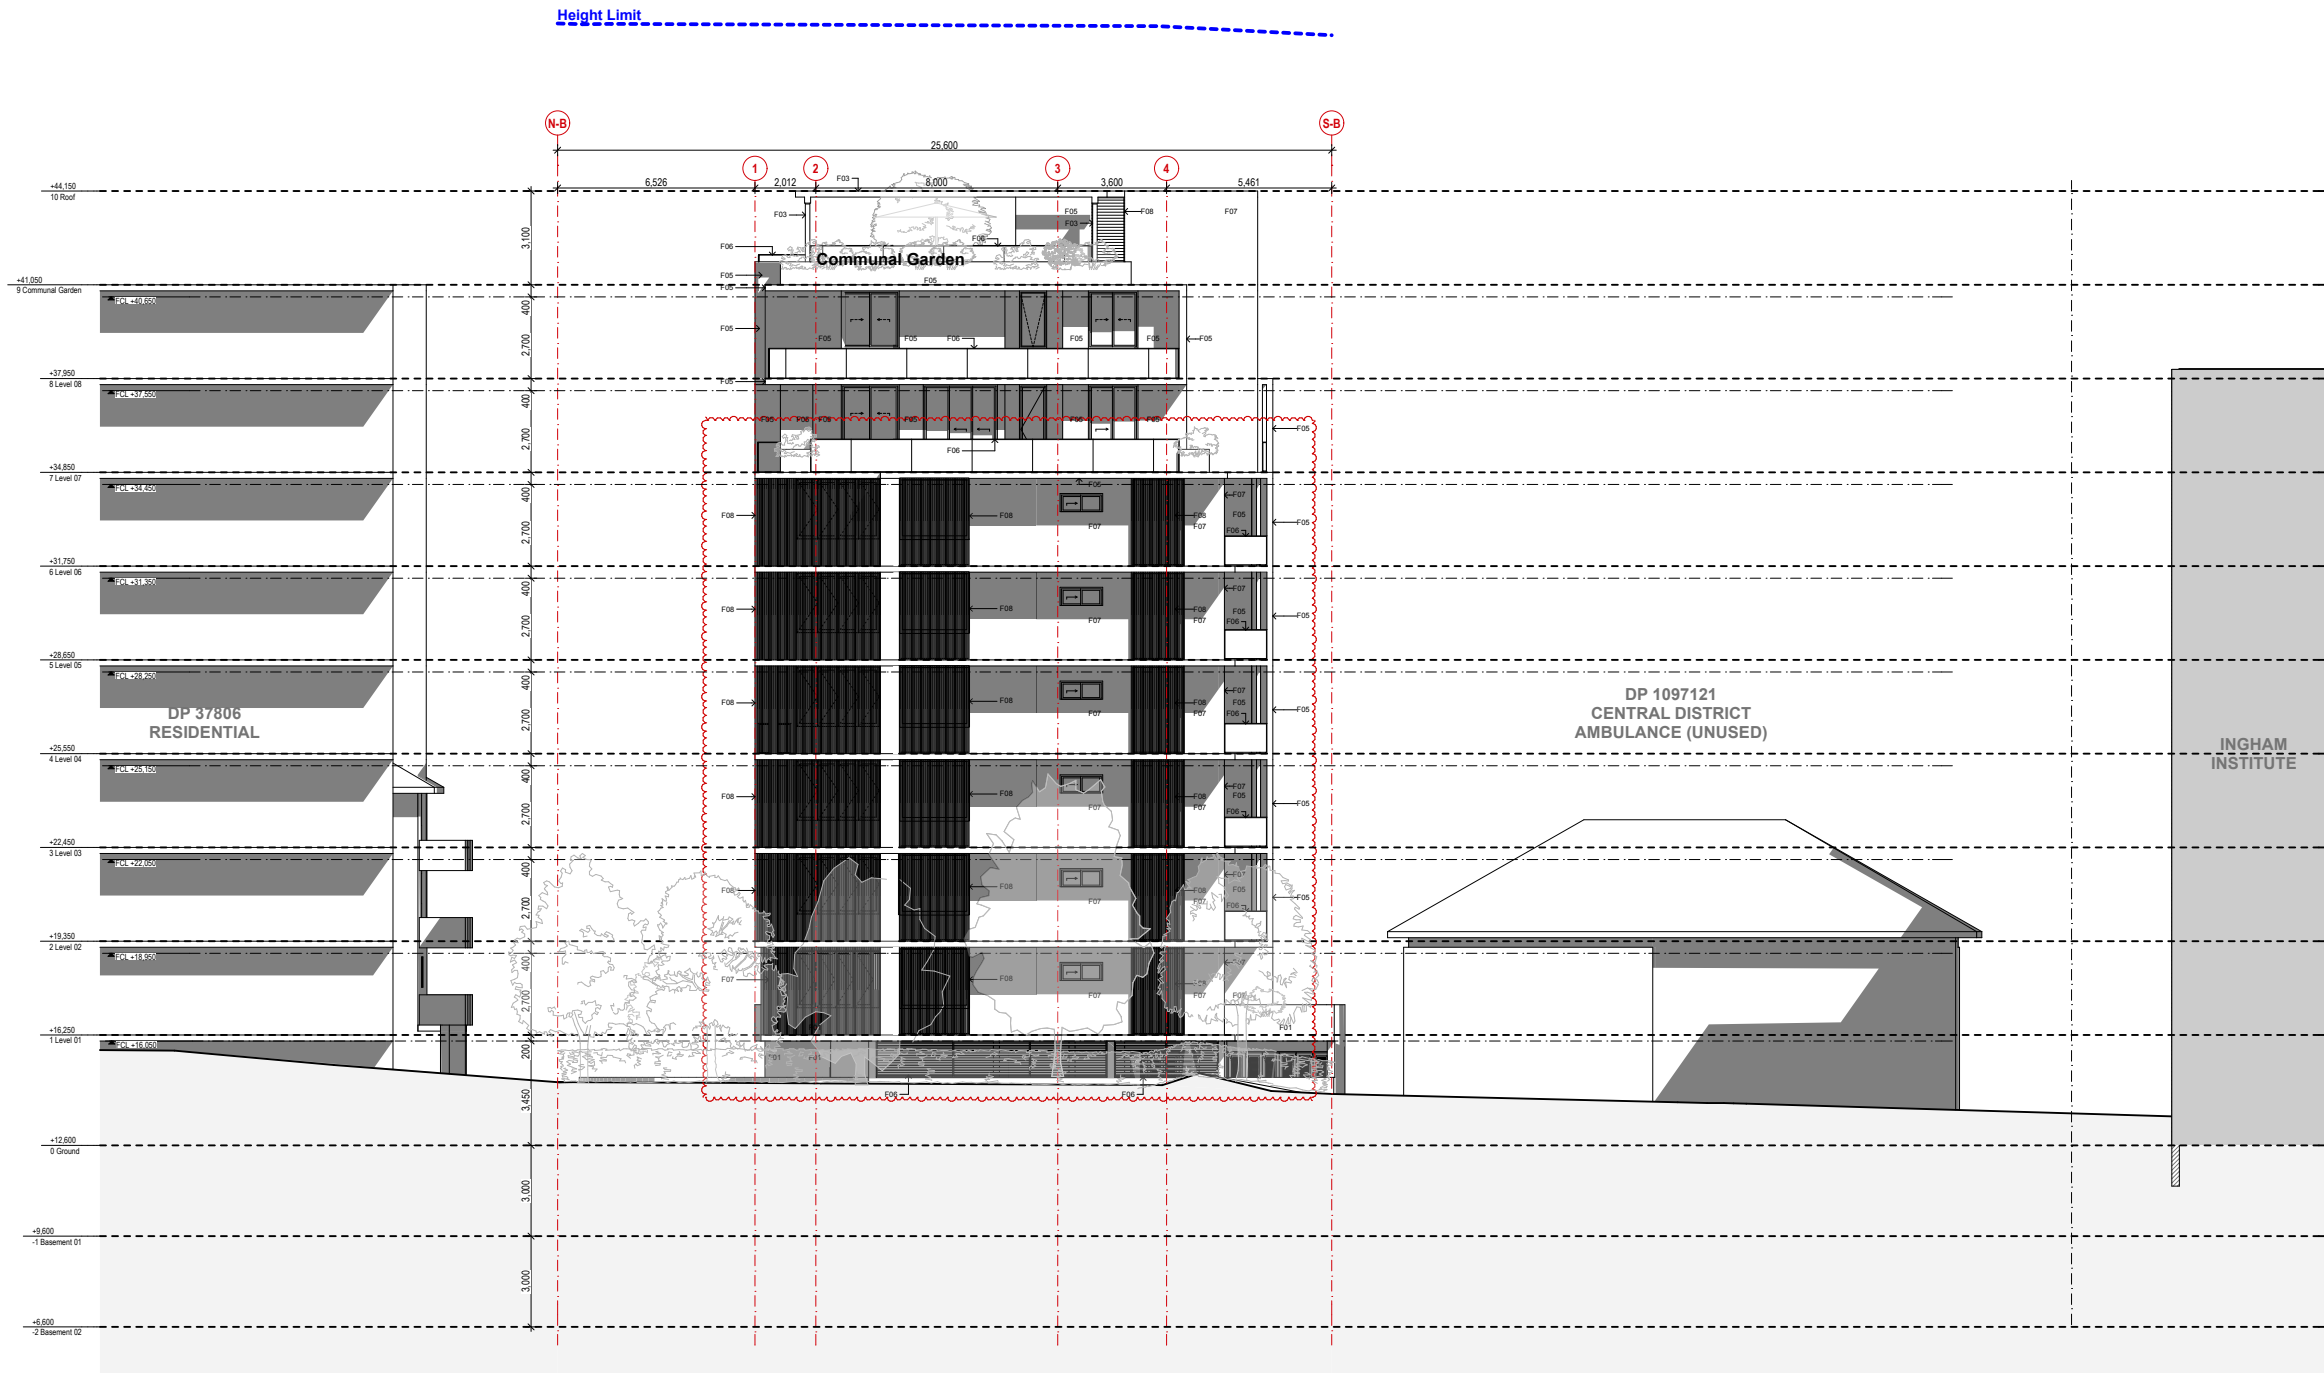

| Rev | Description               | Drawn   | Date     |
|-----|---------------------------|---------|----------|
| A   | DA Submission             | VA / CJ | 22/06/18 |
| B   | DA Additional information | VA / CJ | 09/07/18 |
| C   | For DA changes as clouded | PL / CJ | 26/03/19 |
| D   | For DA changes as clouded | BP / CJ | 25/06/19 |

ALL LEVELS TO AUSTRALIAN HEIGHT DATUM.

IT IS THE CONTRACTORS RESPONSIBILITY TO CONFIRM ALL MEASUREMENTS ON SITE PRIOR TO COMMENCEMENT OF WORK. DRAWINGS SHOULD NOT BE SCALED. WRITTEN DIMENSIONS ONLY SHOULD BE TAKEN FROM DRAWINGS. ALL DIMENSIONING IS TO SUBSTRATE BRICKWORK / BLOCKWORK UNLESS OTHERWISE NOTED.

DESIGN AND DRAWINGS REMAIN COPYRIGHT OF **FOX JOHNSTON**

Project

**41-43 Forbes Street**

Title

**West Elevation**

Job No.

1803

Scale

1:250 @ A3

Date

25/06/19

Drawn/Checked


BP/ CJ

Dwg No.


Rev.

**A-200 D  
-004**



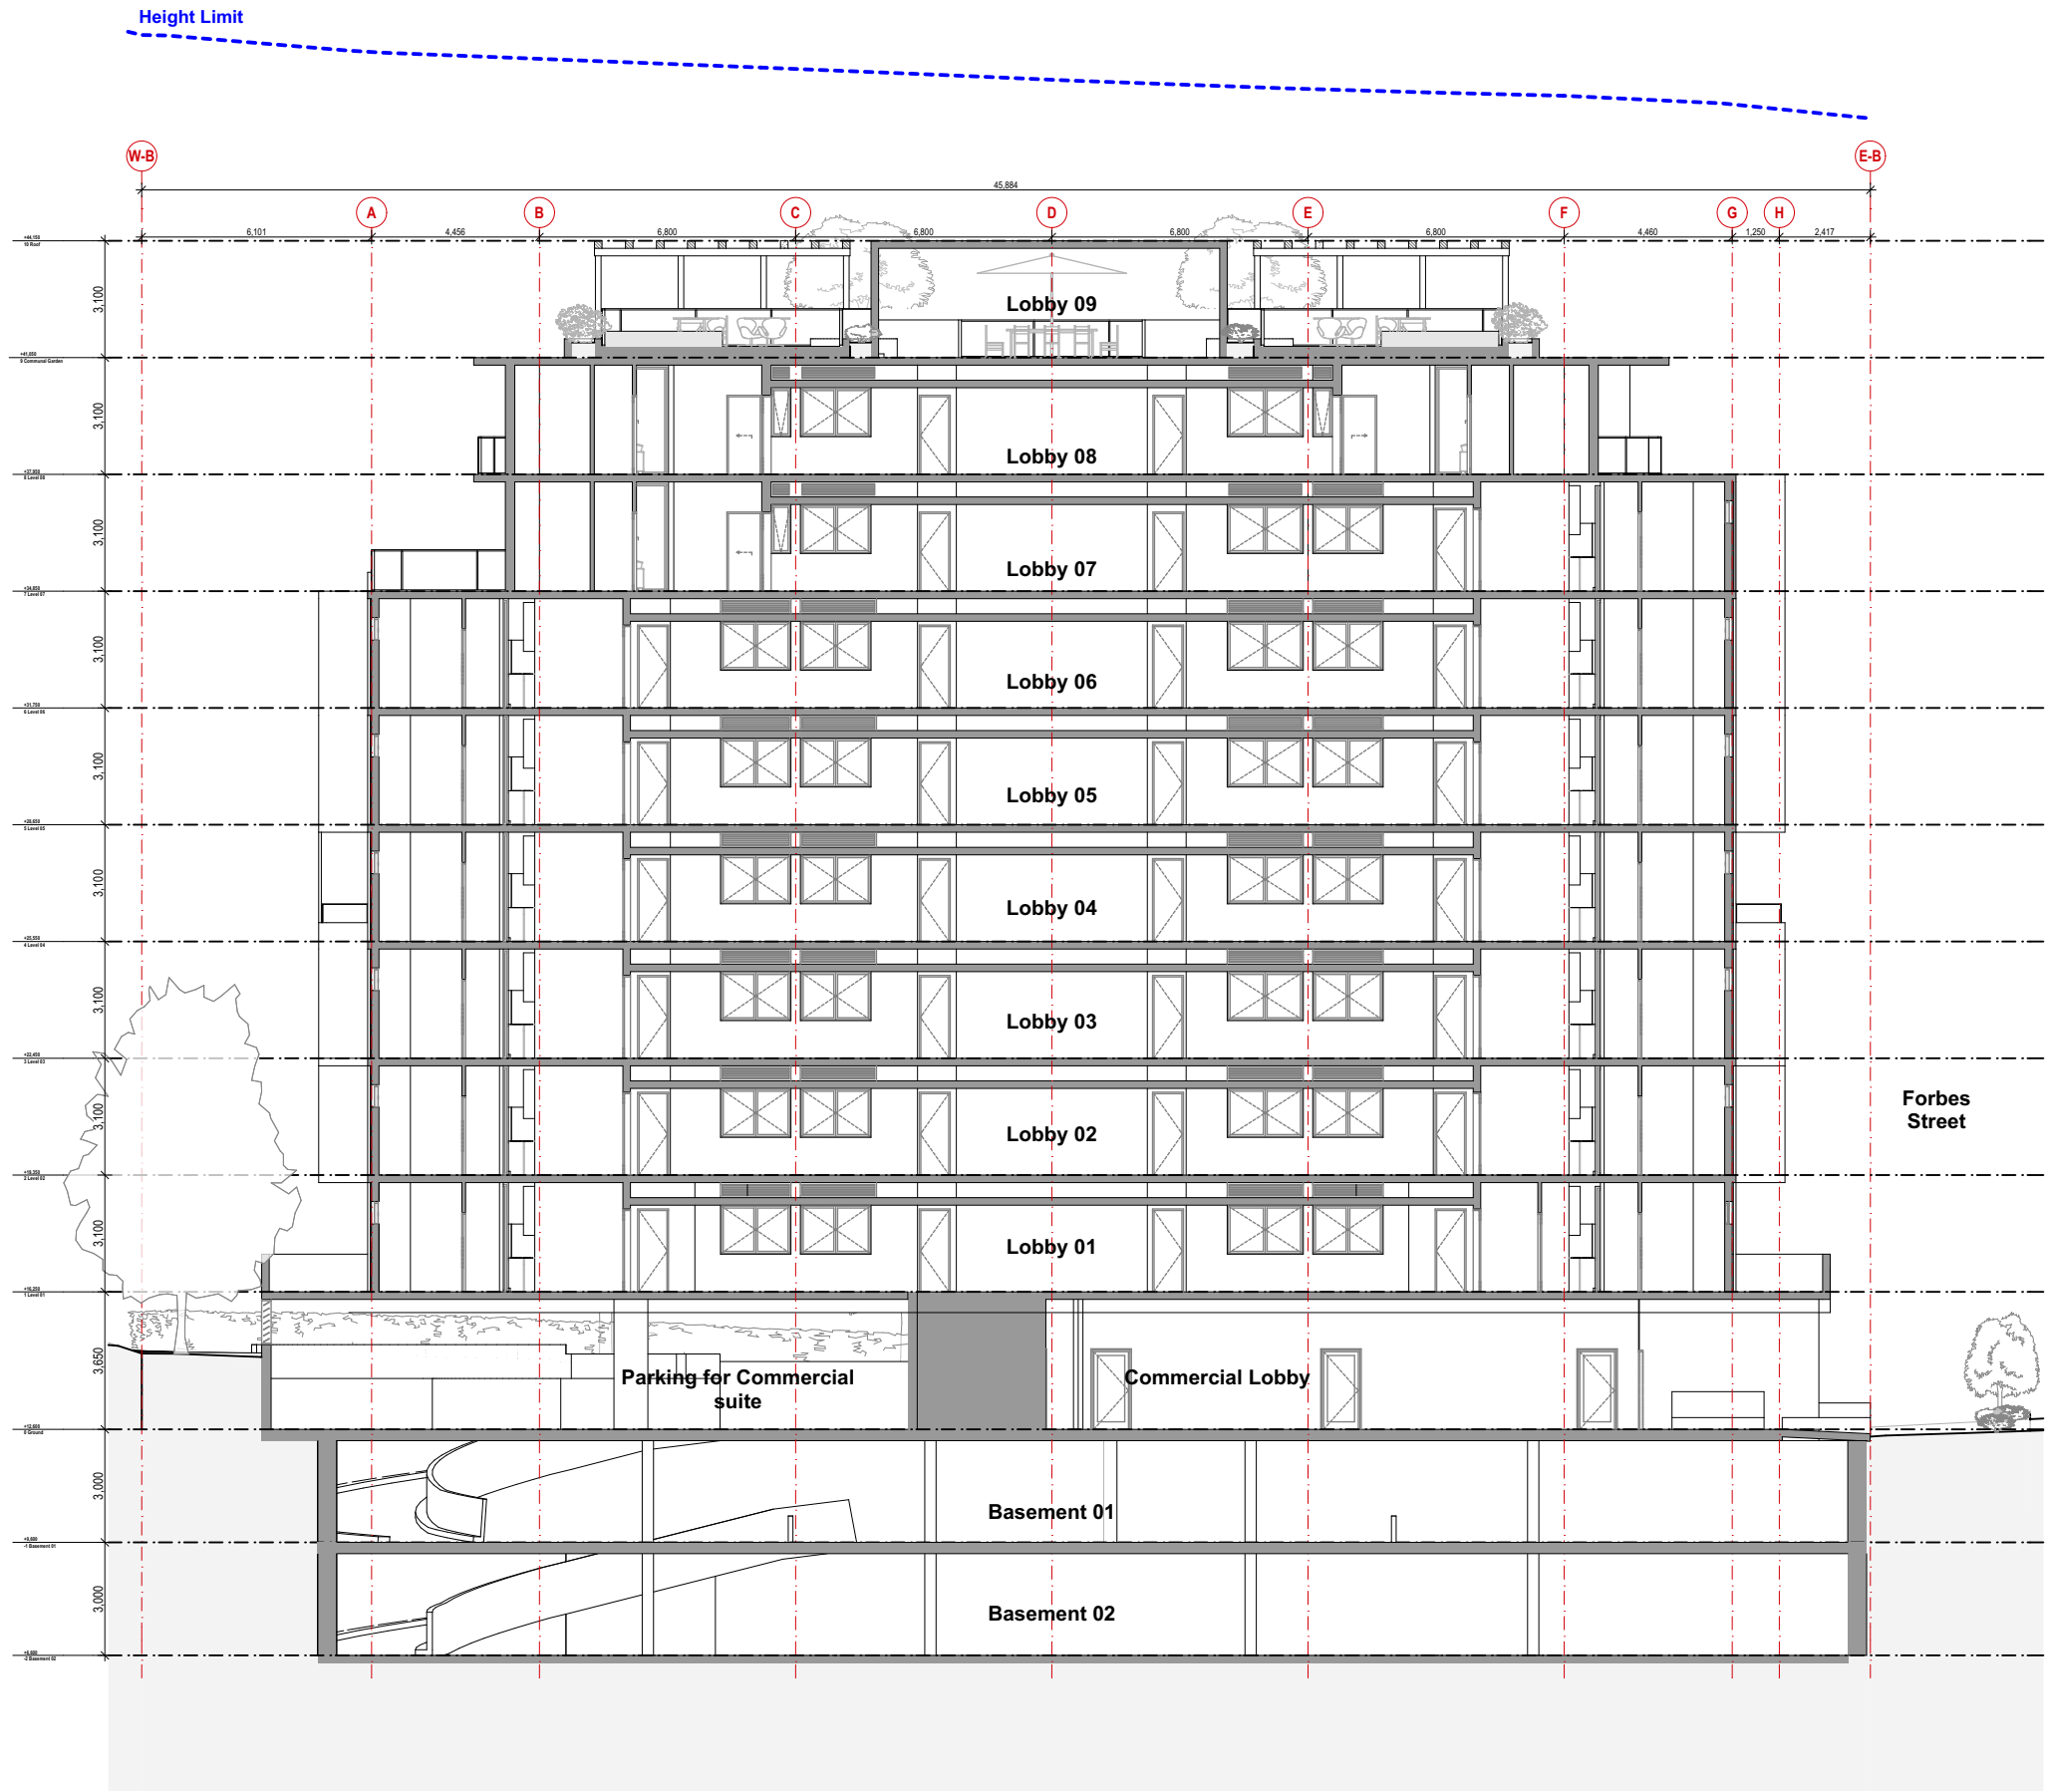

Section AA

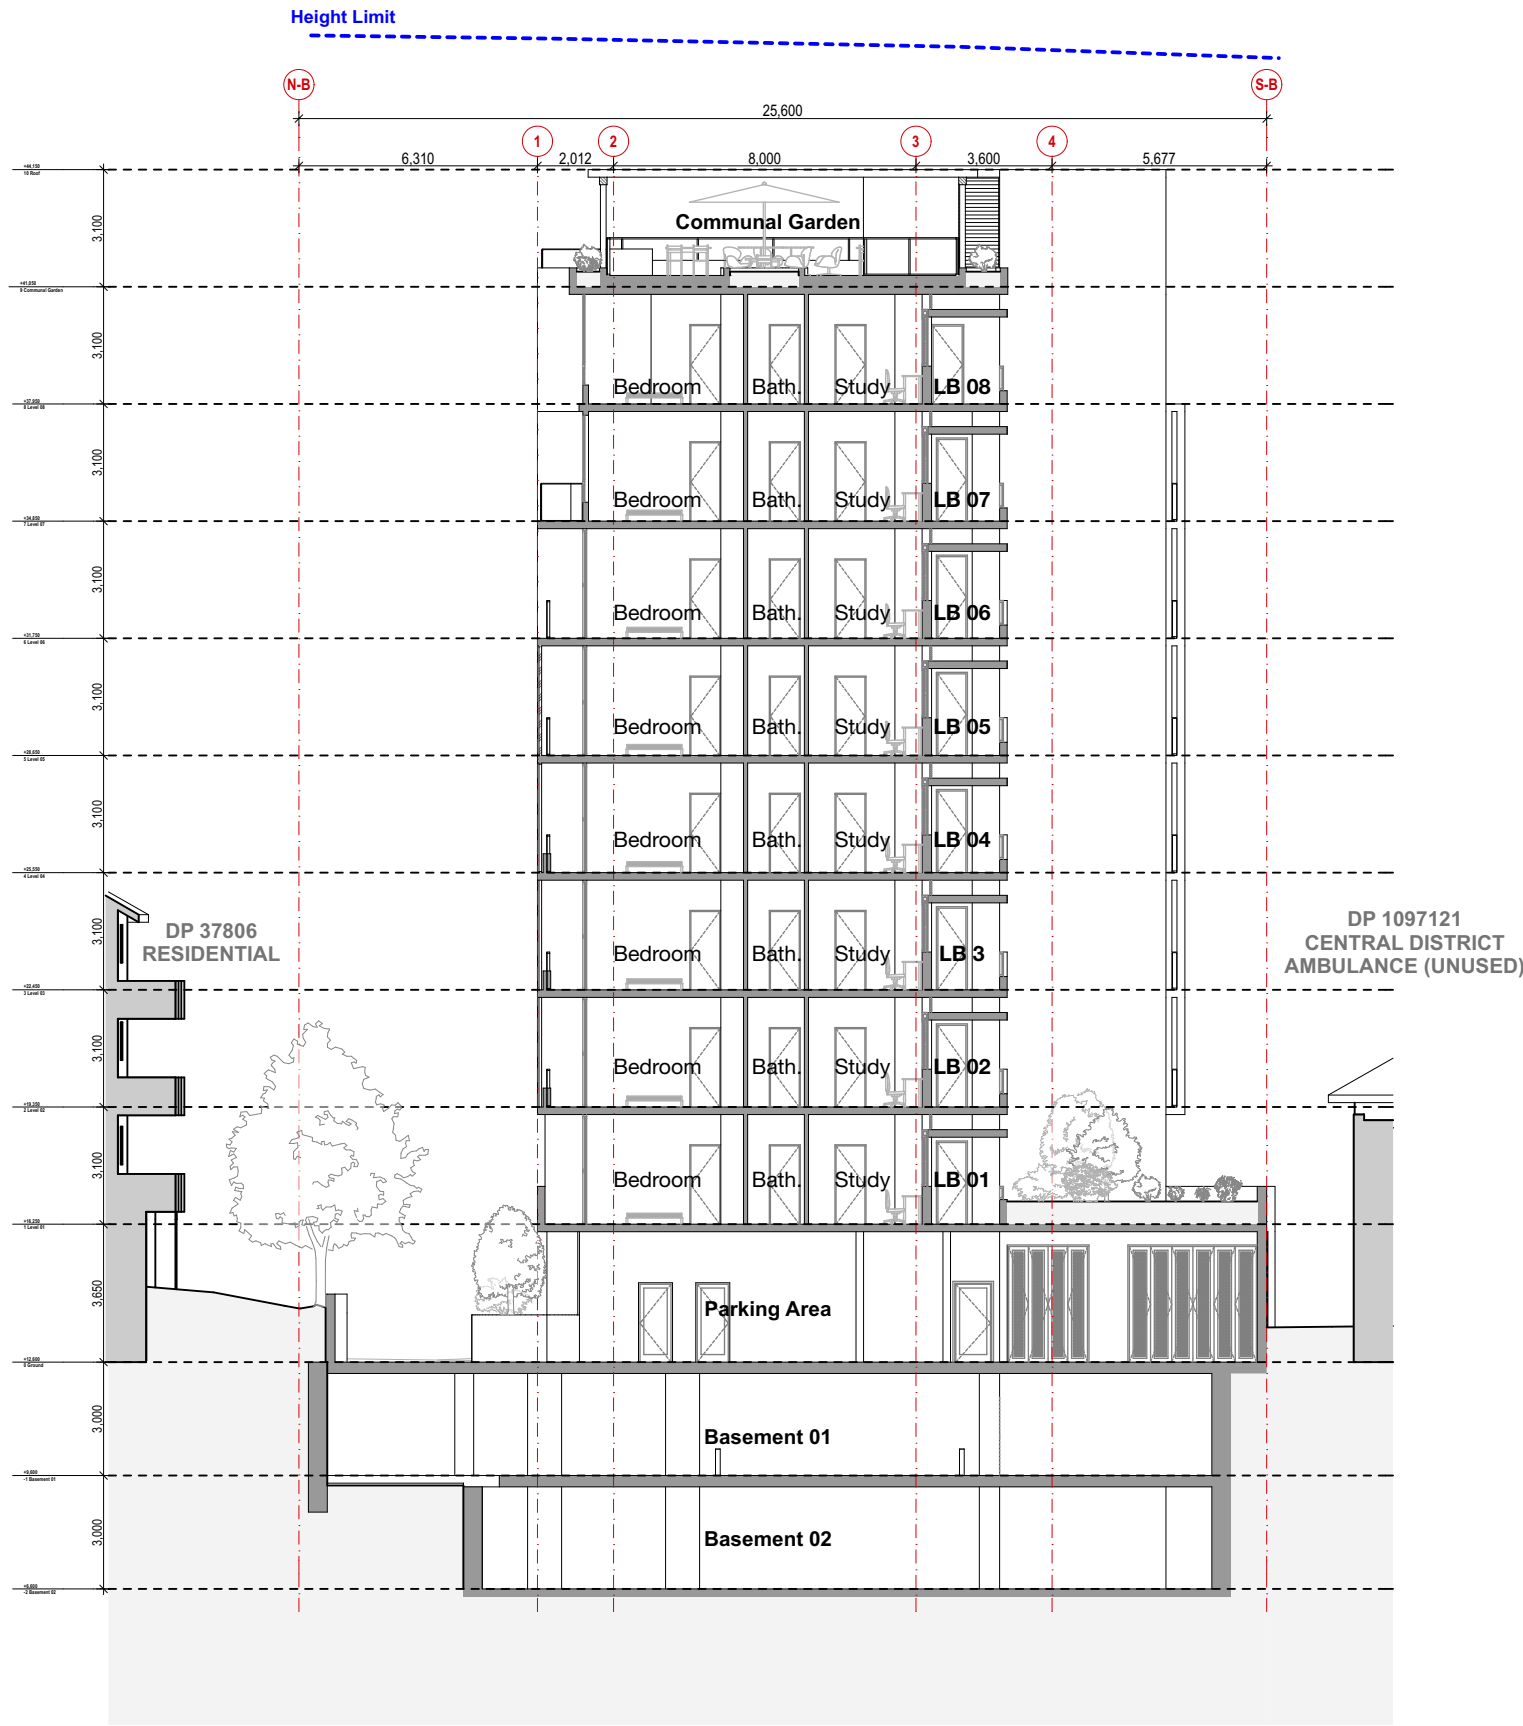

Section BB

| Rev | Description   | Drawn   | Date     |
|-----|---------------|---------|----------|
| A   | DA Submission | VA / CJ | 18/06/22 |
|     |               |         |          |
|     |               |         |          |
|     |               |         |          |
|     |               |         |          |