



 

146-154 O'RIORDAN ST - DA DRAWING LIST			
Sheet Number	Sheet Name	Rev.	Date
DA-00 - GENERAL INFORMATION			
DA-00-0000	146-154 O'RIORDAN ST - COVER SHEET & DRAWING LIST	C	11/09/2019
DA-00-0001	DEVELOPMENT DATA SHEET	C	11/09/2019
DA-01-0200	SITE PLAN	C	11/09/2019
DA-05-0200	SITE ANALYSIS PLAN	C	11/09/2019
DA-07-0100	PROPOSED SETBACKS AND CONSTRAINTS DIAGRAM	C	11/09/2019
DA-10 - GENERAL ARRANGEMENT PLANS			
DA-10-0070	BASEMENT LEVEL 03 PLAN	C	11/09/2019
DA-10-0080	BASEMENT LEVEL 02 PLAN	C	11/09/2019
DA-10-0090	BASEMENT LEVEL 01 PLAN	C	11/09/2019
DA-10-0000	GROUND FLOOR PLAN (LEVEL 00)	C	11/09/2019
DA-10-1100	LEVEL 01 FLOOR PLAN	C	11/09/2019
DA-10-1200	LEVEL 02 FLOOR PLAN	C	11/09/2019
DA-10-1300	LEVEL 03 FLOOR PLAN	C	11/09/2019
DA-10-1400	LEVEL 04 FLOOR PLAN	C	11/09/2019
DA-10-1500	LEVEL 05 FLOOR PLAN	C	11/09/2019
DA-10-1600	LEVEL 06 FLOOR PLAN	C	11/09/2019
DA-10-1700	ROOF PLAN	C	11/09/2019
DA-20 - ELEVATIONS			
DA-20-0100	NORTH & WEST (O'RIORDAN ST) ELEVATIONS	C	11/09/2019
DA-20-0200	EAST & SOUTH ELEVATIONS	C	11/09/2019
DA-30 - SECTIONS			
DA-30-0100	SITE SECTIONS AA & BB	C	11/09/2019
DA-30-0200	SITE SECTIONS CC & DD	C	11/09/2019
DA-30-0300	SITE SECTION EE & FF	C	11/09/2019
DA-30-0400	STREET SECTIONS	A	11/09/2019
DA-30-0401	STREET SECTIONS	A	11/09/2019
DA-30-0500	KEY PLANS & DIAGRAMS	A	11/09/2019
DA-30-0501	LANDSCAPE SECTIONS	A	11/09/2019
DA-30-0502	LANDSCAPE SECTIONS	A	11/09/2019
DA-30-0503	LANDSCAPE SECTIONS	A	11/09/2019
DA-40 - PERSPECTIVES			
DA-40-0100	PERSPECTIVE 01 - VIEW FROM MASCOT OVAL	C	11/09/2019
DA-40-0200	PERSPECTIVE 02 - VIEW FROM O'RIORDAN ST	C	11/09/2019
DA-40-0300	PERSPECTIVE 03 - VIEW FROM BOURKE ST	C	11/09/2019
DA-50 - EXTERNAL MATERIALS AND FINISHES			
DA-50-0100	EXTERNAL MATERIAL AND FINISHES BOARD	C	11/09/2019
DA-50-0200	EXTERNAL MATERIALS AND FINISHES - BLDG A - HOTEL	C	11/09/2019
DA-50-0300	EXTERNAL MATERIALS AND FINISHES - BLDG A - SERVICED APARTMENTS	C	11/09/2019
DA-50-0400	EXTERNAL MATERIALS AND FINISHES - BLDG B	C	11/09/2019
DA-50-0500	EXTERNAL MATERIALS AND FINISHES - BLDG C & D	C	11/09/2019
DA-70 - ACCESSIBLE APARTMENTS			
DA-70-0100	BUILDING A - ACCESSIBLE APARTMENTS	C	11/09/2019
DA-70-0200	BUILDING B - ACCESSIBLE APARTMENTS	C	11/09/2019
DA-70-0300	BUILDING C & D - ACCESSIBLE APARTMENTS	C	11/09/2019
DA-90 - COMPLIANCE DIAGRAMS			
DA-90-0100	DEMOLITION DIAGRAM	C	11/09/2019
DA-90-0100	GFA DIAGRAMS	C	11/09/2019
DA-90-0700	SHADOW DIAGRAMS	C	11/09/2019

Key Plan:

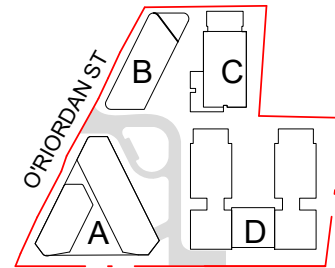

Drawing Disclaimer:
Do not scale from drawings.
Verify all dimensions on site before commencing work.
Copying or reproduction of this drawing is strictly prohibited
without the consent of PTW Architects

Rv	Amendment	By	Ck	Date	Consultants
C	DEVELOPMENT APPLICATION			11/09/2019	
B	DEVELOPMENT APPLICATION			10/01/2019	
A	DEVELOPMENT APPLICATION			20/12/2018	

Client	TOPLACE
--------	---------

Architect
PTW Architects
Level 11, 88 Phillip Street
Sydney NSW 2000 Australia
T +61 2 9232 5877
ptw.com.au

Peddie Thorp & Walker P/L
ABN 23 000 454 624
Trading as PTW Architects

NSW Nominated Architects
S Parsons Architect No.6098
D Jones Architect No.4798

PTW
NTS @ B1
Project PA016593
O'RIORDAN ST TOPPLACE
146-154 O'RIORDAN ST
MASCOT, NSW, 2020
Status
DEVELOPMENT APPLICATION

Title
DA-00 - GENERAL INFORMATION
146-154 O'RIORDAN ST - COVER SHEET & DRAWING LIST
Drawing Number
DA-00-0000
Revision
C

AREA AND APARTMENT MIX SCHEDULE (PER BUILDING)

BUILDING A - HOTEL									
LEVEL	K1	K2	K3	K4	K5	K6	K7	K8	YIELD AREA
L02	6	6	4	3	2	1	1	1	24 882 m²
L03	6	6	4	3	2	1	1	1	24 882 m²
L04	6	6	4	3	2	1	1	1	24 882 m²
L05	6	6	4	3	2	1	1	1	24 882 m²
TOTAL	24	24	16	12	8	4	4	96	3527 m²

BUILDING A - COMMERCIAL			
LEVEL	TYPE	YIELD	AREA
L00	BAR/LOUNGE	1	248 m²
L00	KITCHEN SERVICE	1	42 m²
L00	LOBBY	1	374 m²
L00	NEIGHBOURHOOD SHOP	4	259 m²
L00	RESTAURANT	1	288 m²
			1211 m²

L01	CONFERENCE ROOM	1	251 m²
L01	EVENT KITCHEN	1	228 m²
L01	FUNCTION	1	308 m²
L01	LOUNGE	2	228 m²
L01	OFFICE	5	185 m²
L01	PRE-FUNCTION AREA	1	181 m²
TOTAL			1382 m²
			2593 m²

BUILDING B - COMMERCIAL			
LEVEL	TYPE	YIELD	AREA
L00	COMMERCIAL	3	196 m²
L00	LOBBY	1	130 m²
L00	NEIGHBOURHOOD SHOP	3	167 m²
TOTAL			493 m²

BUILDING A - SERVICED APARTMENTS							
LEVEL	ST	1B	1B+S	2B	3B	YIELD	AREA
L02	4	4	0	1	0	9	442 m²
L03	4	4	0	1	0	9	442 m²
L04	4	4	0	1	0	9	442 m²
L05	4	4	0	1	0	9	442 m²
TOTAL	16	16	0	4	0	36	1767 m²

BUILDING B - SERVICED APARTMENTS							
LEVEL	ST	1B	1B+S	2B	3B	YIELD	AREA
L01	6	9	0	1	0	16	736 m²
L02	6	9	0	1	0	16	735 m²
L03	6	9	0	1	0	16	735 m²
L04	6	7	0	1	0	14	617 m²
L05	6	5	0	3	0	14	630 m²
TOTAL	30	39	0	7	0	76	3453 m²

BUILDING C - SERVICED APARTMENTS							
LEVEL	ST	1B	1B+S	2B	3B	YIELD	AREA
L00	4	7	1	2	0	14	716 m²
L01	3	7	1	4	0	15	745 m²
L02	3	7	1	4	0	15	745 m²
L03	3	7	1	4	0	15	745 m²
L04	3	7	0	1	0	11	530 m²
L05	3	7	0	1	0	11	530 m²
L06	3	7	0	1	0	11	530 m²
TOTAL	22	49	4	17	0	92	4541 m²

BUILDING D - SERVICED APARTMENTS							
LEVEL	ST	1B	1B+S	2B	3B	YIELD	AREA
L00	12	14	4	6	0	36	1828 m²
L01	10	16	4	6	0	36	1900 m²
L02	10	16	4	6	0	36	1900 m²
L03	10	16	4	6	0	36	1900 m²
L04	10	12	2	8	0	32	1689 m²
L05	10	12	2	8	0	32	1689 m²
L06	10	12	2	8	0	32	1689 m²
TOTAL	72	98	22	46	0	240	12384 m²

AREA AND MIX SCHEDULE (OVERALL)

HOTEL (OVERALL)									
LEVEL	K1	K2	K3	K4	K5	K6	K7	K8	YIELD AREA
L02	6	6	4	3	2	1	1	1	24 882 m²
L03	6	6	4	3	2	1	1	1	24 882 m²
L04	6	6	4	3	2	1	1	1	24 882 m²
L05	6	6	4	3	2	1	1	1	24 882 m²
TOTAL	24	24	16	12	8	4	4	96	3527 m²

COMMERCIAL (OVERALL)			
LEVEL	TYPE	YIELD	AREA
L00	BAR/LOUNGE	1	248 m²
L00	COMMERCIAL	3	196 m²
L00	KITCHEN SERVICE	1	42 m²
L00	LOBBY	2	503 m²
L00	NEIGHBOURHOOD SHOP	7	426 m²
L00	RESTAURANT	1	288 m²
L01	CONFERENCE ROOM	1	251 m²
L01	EVENT KITCHEN	1	228 m²
L01	FUNCTION	1	308 m²
L01	LOUNGE	2	228 m²
L01	OFFICE	5	185 m²
L01	PRE-FUNCTION AREA	1	181 m²
TOTAL			3086 m²

SERVICED APARTMENTS (OVERALL)							
LEVEL	ST	1B	1B+S	2B	3B	YIELD	AREA
L00	16	21	5	8	0	50	2544 m²
L01	19	32	5	11	0	67	3381 m²
L02	23	36	5	12	0	76	3822 m²
L03	23	36	5	12	0	76	3822 m²
L04	23	30	2	11	0	66	3278 m²
L05	23	28	2	13	0	66	3230 m²
L06	13	19	2	9	0	43	2219 m²
TOTAL	140	202	26	76	0	444	22366 m²

REQUIRED AND PROPOSED CARPARKS (PER BUILDING)

CARPARK BUILDING A (HOTEL AND SERVICED APARTMENTS)						
SOURCE	TYPE	REQUIRED RATE	DESCRIPTION	MIN. REQUIRED SPACES	TOTAL (INC. ACC.)	ACCESSIBLE
CAFE/RESTAURANT	PATRONS	(1 SPACE PER 10m² OF GFA - 1 ACC. SPACE PER 50 CAR SPACES)	288m²	29 (1 ACCESSIBLE)	29	2
CAFE/RESTAURANT	STAFF	(1 SPACE PER 2 STAFF - 1 ACC. SPACE PER 50 CAR SPACES)	20 STAFF	10 (1 ACCESSIBLE)	10	1
HOTEL	COACH	(2 SPACES PER HOTEL - 5.4% ACC.)	1 HOTEL	2 (0.1 ACCESSIBLE)	2	0
HOTEL	MANAGER	(1 SPACE PER HOTEL - 5.4% ACC.)	1 HOTEL	1 (0.05 ACCESSIBLE)	1	0
HOTEL	ROOMS	(1 SPACE PER 1.5 ROOMS - 5.4% ACC.)	96 ROOMS	64 (4 ACCESSIBLE)	64	5
HOTEL	STAFF	(1 SPACE PER 2 STAFF - 5.4% ACC.)	70 STAFF	35 (2 ACCESSIBLE)	35	3
HOTEL	TAXI	(1 SPACE PER 100 ROOMS - 5.4% ACC.)	96 ROOMS	1 (0.05 ACCESSIBLE)	1	0
LOADING DOCK - A&B	LOADING DOCK	(1 SPACE PER 40m² OF GFA - 1 ACC. SPACE PER 50 CAR SPACES)	259m²	2 SPACES 2 MRVs 1 HRV	5	0
NEIGHBOURHOOD SHOPS	STAFF	(1 SPACE PER 3 STAFF/PER SHOP)	12 STAFF	7 (1 ACCESSIBLE)	7	1
NEIGHBOURHOOD SHOPS	STAFF	(1 SPACE PER 3 STAFF/PER SHOP)	12 STAFF	4	4	0
SERVICED APARTMENTS	STAFF	(1 SPACE PER 2 STAFF)	2 STAFF	1	1	0
SERVICED APARTMENTS	TAXI	(1 SPACE PER 300 UNITS - 5.4% ACC.)	76 UNITS	0.3	1	0
SERVICED APARTMENTS	UNITS	(1 SPACE PER 1.5 UNITS - 1 ACC. SPACE PER ACC. UNIT)	76 UNITS (16 ACC. UNITS)	51 (16 ACCESSIBLE)	87	16
Grand total:					183	19

CARPARK BUILDING B (COMMERCIAL AND SERVICED APARTMENTS)						
SOURCE	TYPE	REQUIRED RATE	DESCRIPTION	MIN. REQUIRED SPACES	TOTAL (INC. ACC.)	ACCESSIBLE
COMMERCIAL	COMMERCIAL	(1 SPACE PER 40m² OF GFA - 1 ACC. SPACE PER 50 CAR SPACES)	196m²	5 (1 ACCESSIBLE)	7	1
NEIGHBOURHOOD SHOPS	STAFF	(1 SPACE PER 40m² OF GFA - 1 ACC. SPACE PER 50 CAR SPACES)	167m²	4 (1 ACCESSIBLE)	5	1
NEIGHBOURHOOD SHOPS	STAFF	(1 SPACE PER 3 STAFF/PER SHOP)	9 STAFF	3	3	0
SERVICED APARTMENTS	STAFF	(1 SPACE PER 2 STAFF - 1 ACC. SPACE PER 50 CAR SPACES)	2 STAFF	1	1	0
SERVICED APARTMENTS	TAXI	(1 SPACE PER 300 UNITS - 5.4% ACC.)	76 UNITS	0.3	1	0
SERVICED APARTMENTS	UNITS	(1 SPACE PER 1.5 UNITS - 1 ACC. SPACE PER ACC. UNIT)	76 UNITS (16 ACC. UNITS)	51 (16 ACCESSIBLE)	87	16
Grand total:					84	18

CARPARK BUILDING C (SERVICED APARTMENTS)						
SOURCE	TYPE	REQUIRED RATE	DESCRIPTION	MIN. REQUIRED SPACES	TOTAL (INC. ACC.)	ACCESSIBLE
SERVICED APARTMENTS	STAFF	(1 SPACE PER 2 STAFF - 1 ACC. SPACE PER 50 CAR SPACES)	2 STAFF	1	1	0
SERVICED APARTMENTS	UNITS	(1 SPACE PER 1.5 UNITS - 1 ACC. SPACE PER ACC. UNIT)	82 UNITS (19 ACC. UNITS)	61 (19 ACCESSIBLE)	71	19
Grand total:					72	19

CARPARK BUILDING D (SERVICED APARTMENTS)						
SOURCE	TYPE	REQUIRED RATE	DESCRIPTION	MIN. REQUIRED SPACES	TOTAL (INC. ACC.)	ACCESSIBLE
LOADING DOCK - C&D	LOADING DOCK	-	-	2 MRVs	2	0
SERVICED APARTMENTS	STAFF	(1 SPACE PER 2 STAFF)	2 STAFF	1	1	0
SERVICED APARTMENTS	TAXI	(1 SPACE PER 300 UNITS)	240 UNITS	0.9	1	0
SERVICED APARTMENTS	UNITS	(1 SPACE PER 1.5 UNITS - 1 ACC. SPACE PER ACC. UNIT)	240 UNITS (82 ACC. U.)	160 (82 ACCESSIBLE)	205	53
Grand total:					209	53

PROPOSED CARPARKS (OVERALL)

PROPOSED CARPARK (OVERALL)			
SOURCE	TYPE	TOTAL (INC. ACC.)	ACCESSIBLE
CAFE/RESTAURANT	PATRONS	29	2
CAFE/RESTAURANT	STAFF	10	1
COMMERCIAL	COMMERCIAL	7	1
HOTEL	COACH	2	0
HOTEL	MANAGER	1	0
HOTEL	ROOMS	64	5
HOTEL	STAFF	35	3
HOTEL	TAXI	1	0
LOADING DOCK - A&B	LOADING DOCK	5	0
LOADING DOCK - C&D	LOADING DOCK	2	0
NEIGHBOURHOOD SHOPS	STAFF	12	2
NEIGHBOURHOOD SHOPS	STAFF	7	0
NEIGHBOURHOOD SHOPS	STAFF	4	0
SERVICED APARTMENTS	TAXI	2	0
SERVICED APARTMENTS	UNITS	367	95
Grand total:		548	109

PROPOSED CARPARK 2 (BUILDING C & D)			
SOURCE	TYPE	TOTAL (INC. ACC.)	ACCESSIBLE
B02	LOADING DOCK - C&D	LOADING DOCK	2 0
SERVICED APARTMENTS	UNITS	156	43
		158	43
B01	SERVICED APARTMENTS	STAFF	2 0
SERVICED APARTMENTS	UNITS	120	29
TOTAL		122 29	
		280	72


PROPOSED CARPARK 1 (BUILDING A & B)			
SOURCE	TYPE	TOTAL (INC. ACC.)	ACCESSIBLE
B03	NEIGHBOURHOOD SHOPS	7	1
ROOMS	ROOMS	50	3
STAFF	STAFF	4	0
UNITS	UNITS	59	16
		120	20


B02	LOADING DOCK	LOADING DOCK	5 0
MANAGER	MANAGER	1	0
STAFF	STAFF	46	4
UNITS	UNITS	25	5
		77	9

B01	COMMERCIAL	COMMERCIAL	7 1
NEIGHBOURHOOD SHOPS	NEIGHBOURHOOD SHOPS	5	1
PATRONS	PATRONS	29	2
ROOMS	ROOMS	14	2
STAFF	STAFF	4	0
UNITS	UNITS	7	2
		66	8

L00	COACH	COACH	2 0
TAXI	TAXI	3	0
		5	0
TOTAL		268	37

CARPARK KEY PLAN

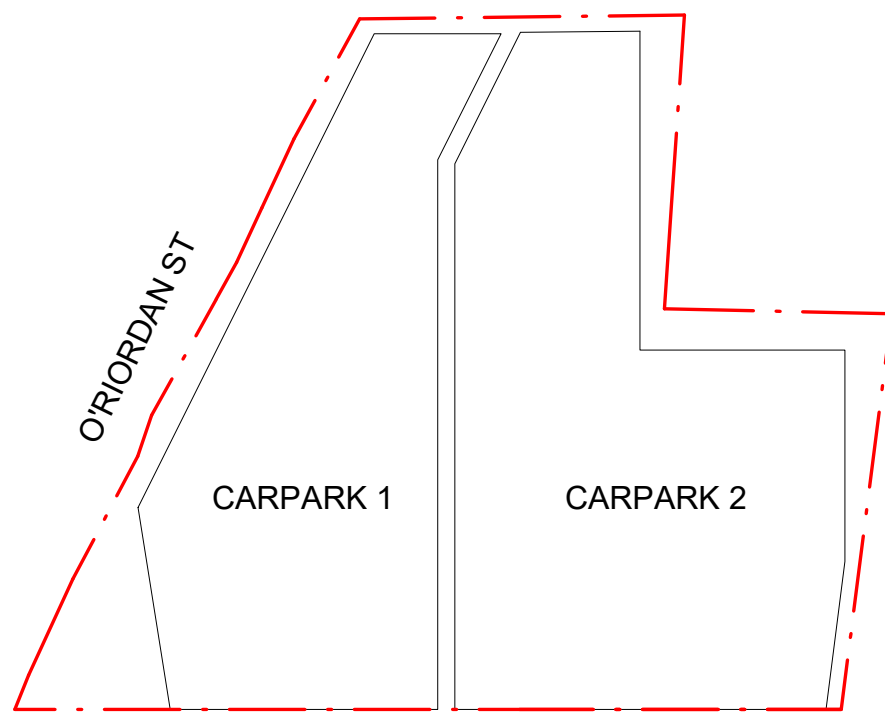

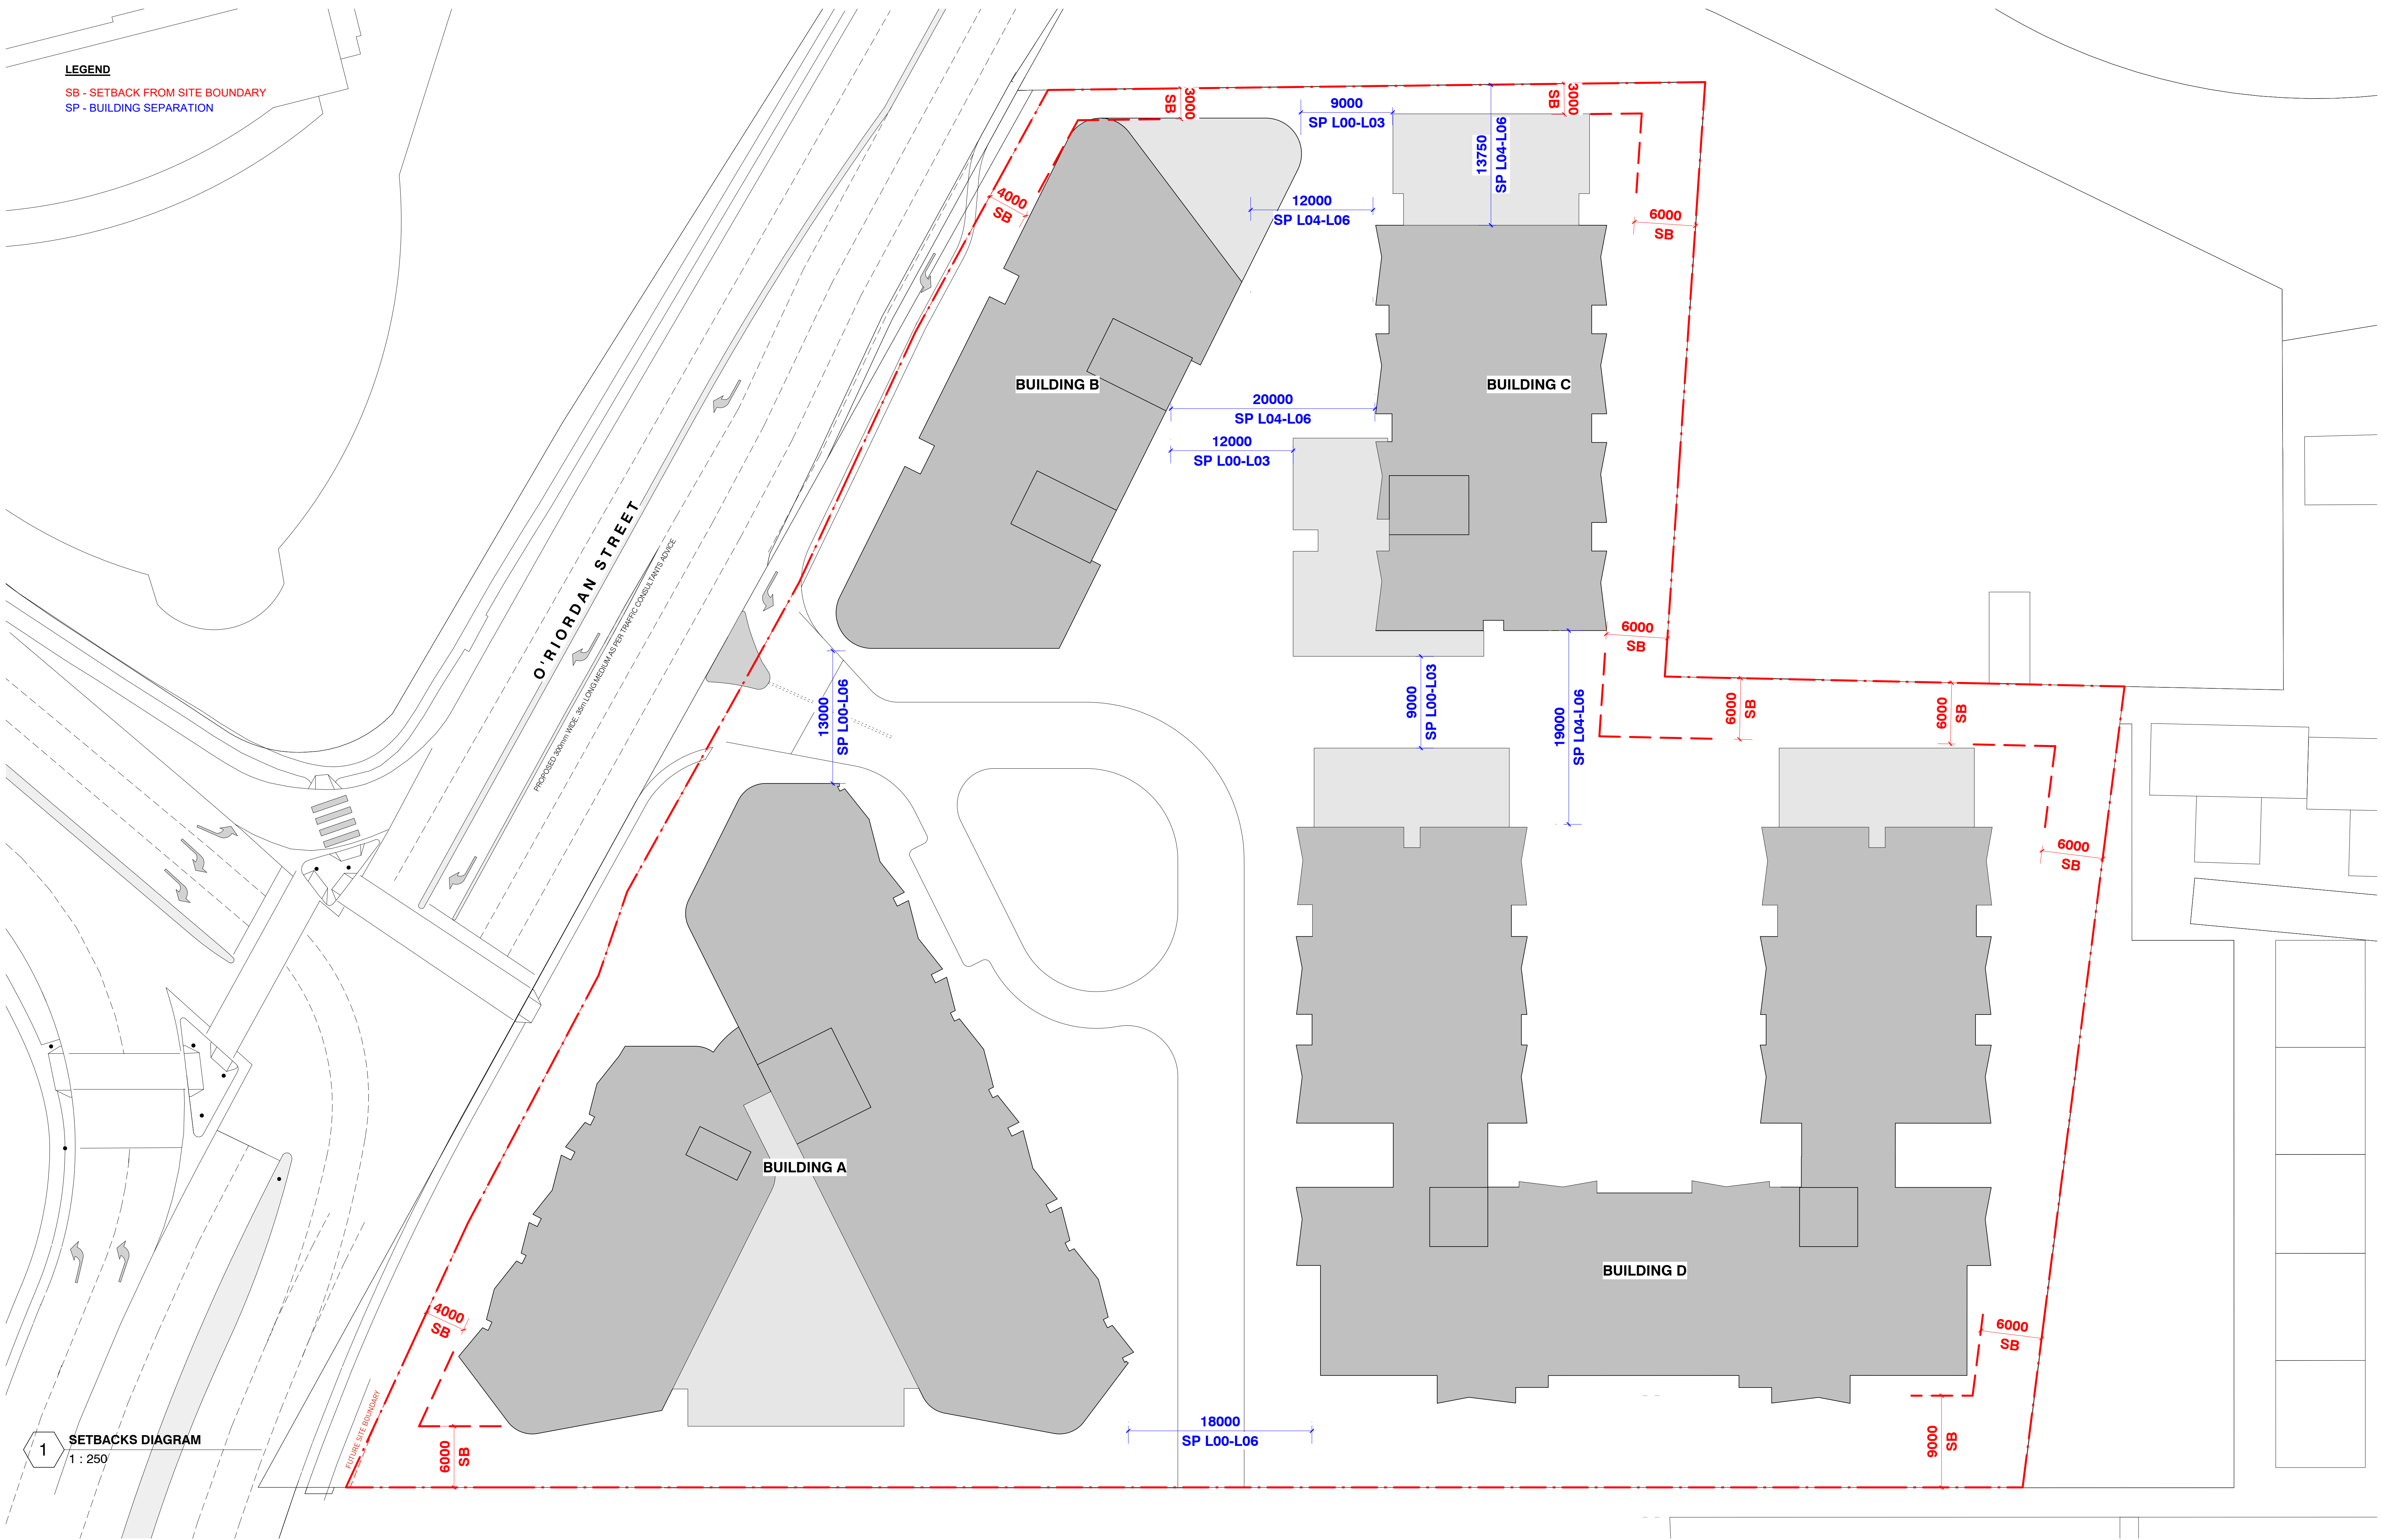

Key Plan:

Drawing Disclaimer:
Do not scale from drawings.
Verify all dimensions on site before commencing work.
Copying or reproduction of this drawing is strictly prohibited without the consent of PTW Architects

Rv	Amendment	By	Ck	Date	Consultants
C	DEVELOPMENT APPLICATION			11/09/2019	
B	DEVELOPMENT APPLICATION			10/01/2019	
A	DEVELOPMENT APPLICATION			20/12/2018	

Client:
TOPLACE

Architect:
PTW Architects
Level 11, 88 Philip Street
Sydney NSW 2000 Australia
T +61 2 9232 5877
ptw.com.au

Peddie Thorp & Walker P/L
ABN 23 000 456 624
Trading as PTW Architects


NSW Nominated Architects
S Parsons Architect No A098
D Jones Architect No C798

Project: PA016593
O'RIORDAN ST TOPLACE
146-154 O'RIORDAN ST
MASCOT, NSW, 2020

Status:
DEVELOPMENT APPLICATION

Title:
DA-00 - GENERAL INFORMATION
PROPOSED SETBACKS AND CONSTRAINTS DIAGRAM

Drawing Number: DA-07-0100
Revision: C

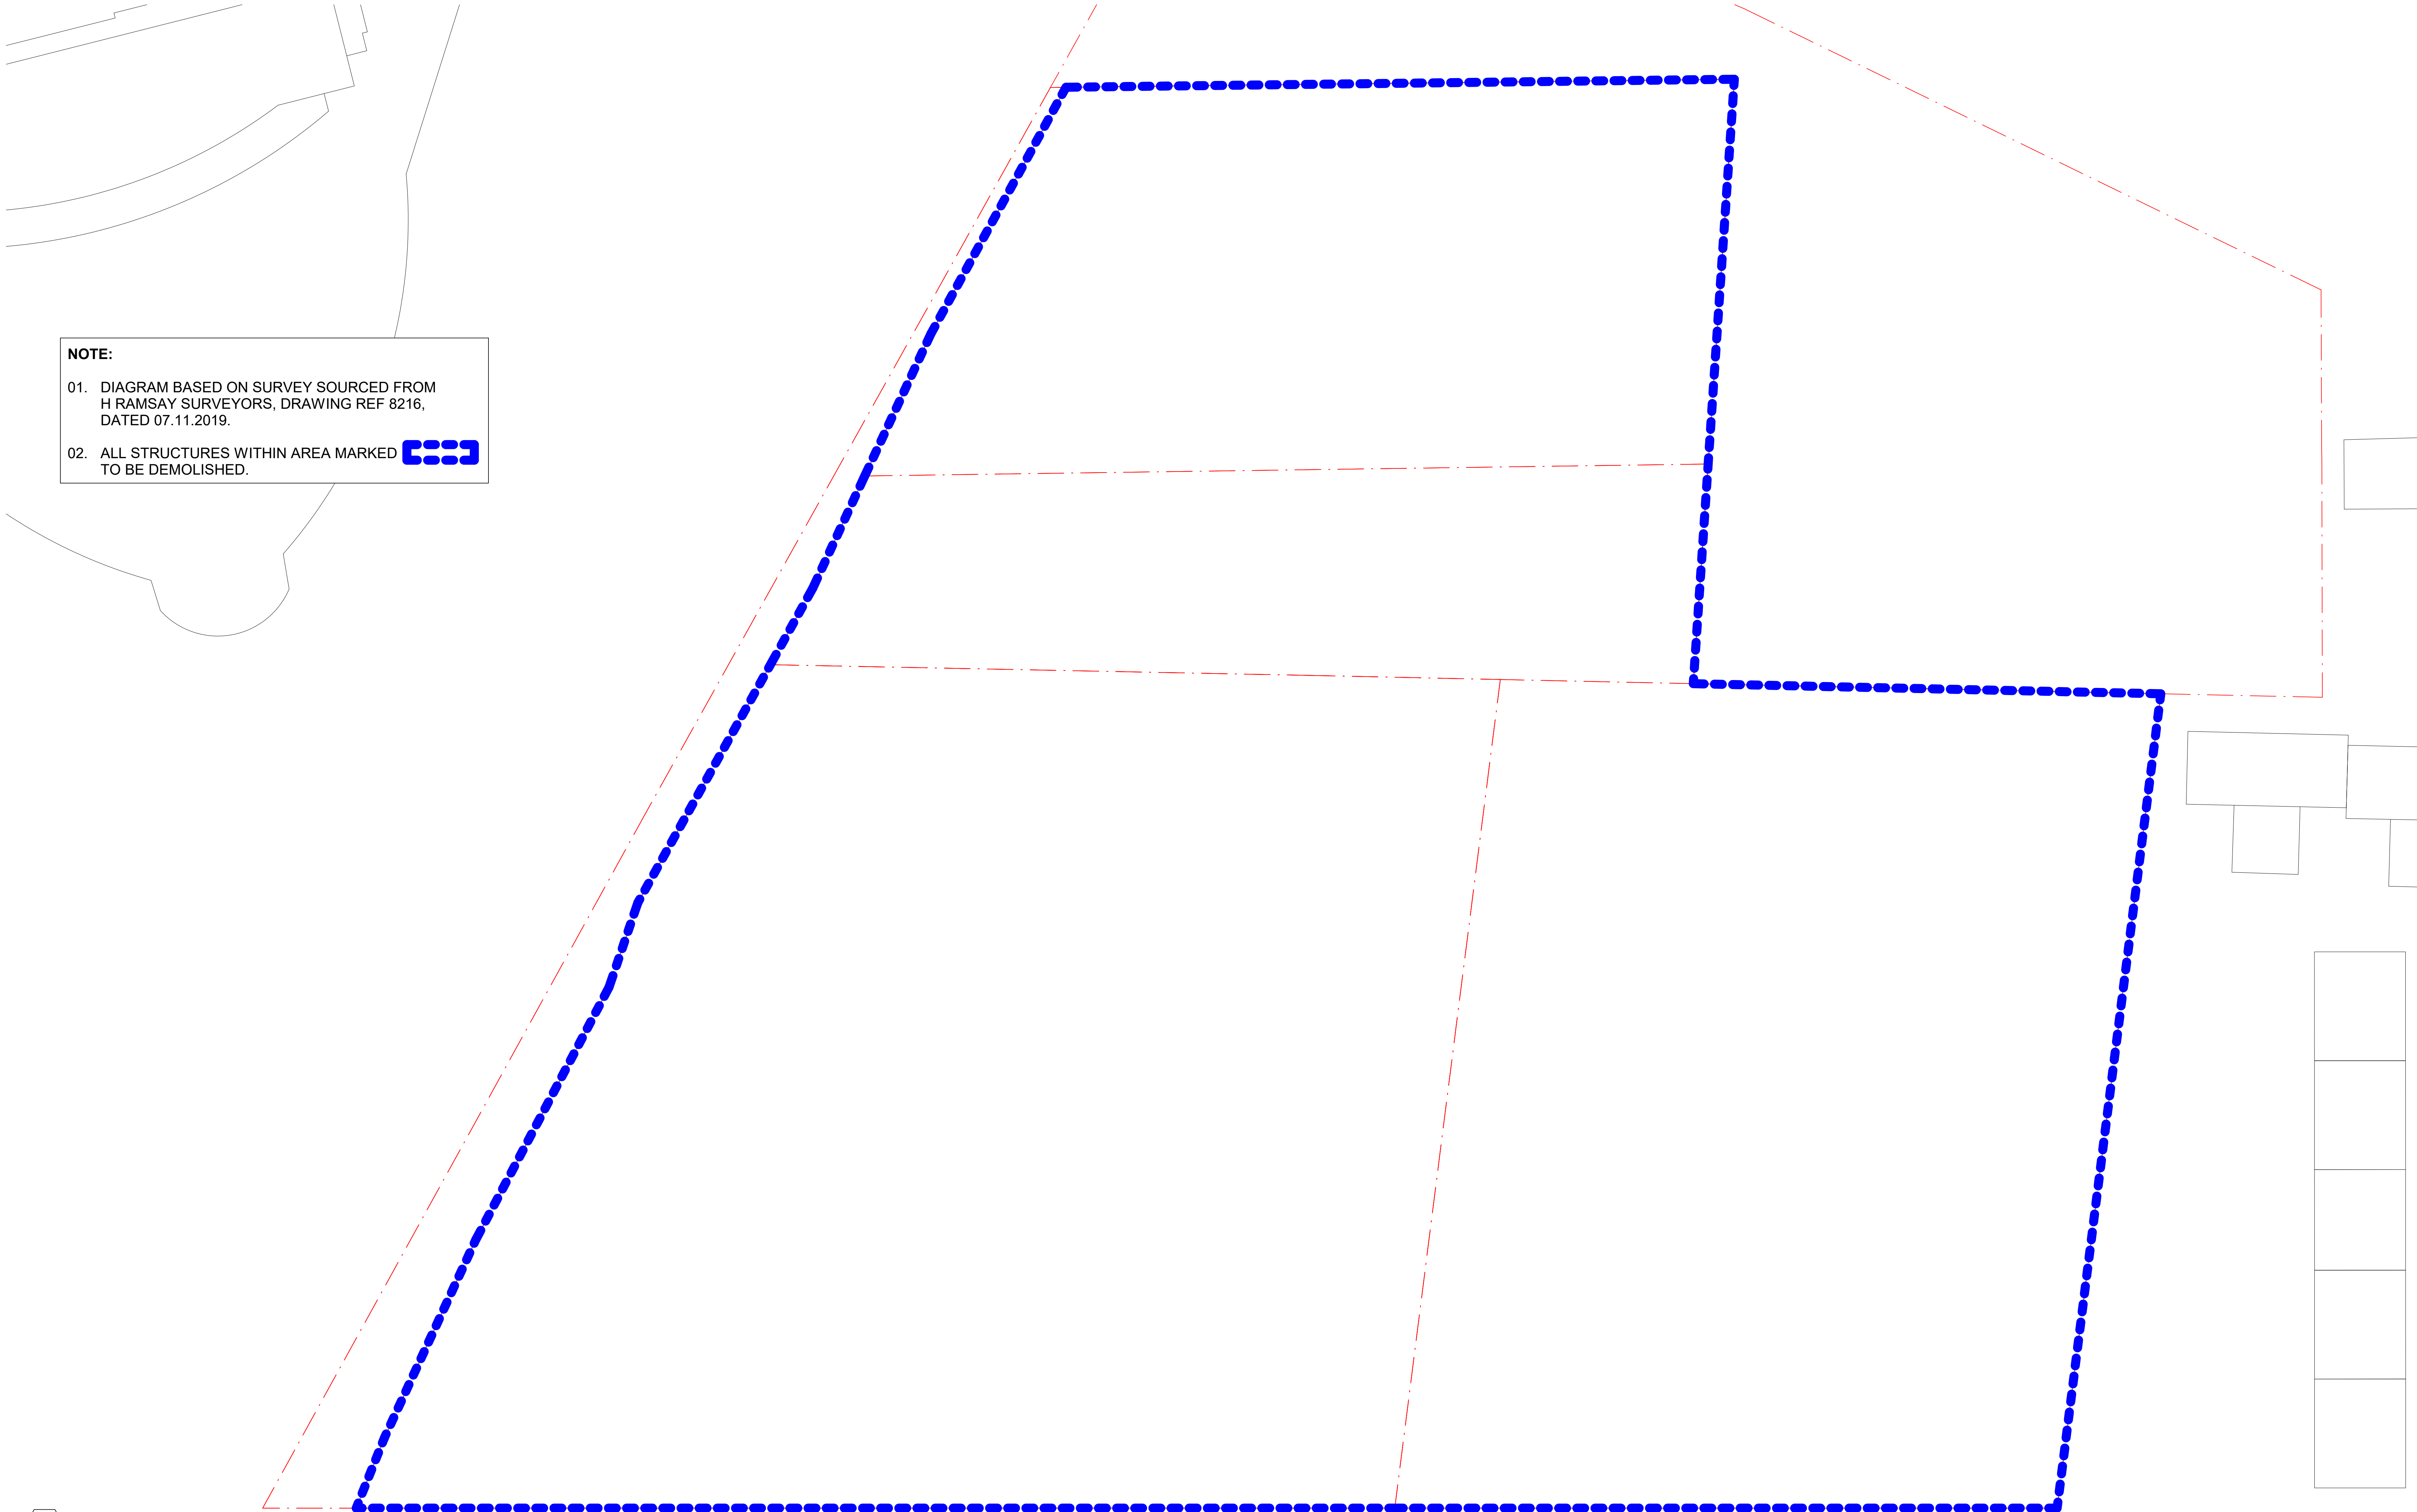



NOTE:

01. DIAGRAM BASED ON SURVEY SOURCED FROM
H RAMSAY SURVEYORS, DRAWING REF 8216,
DATED 07.11.2019.

02. ALL STRUCTURES WITHIN AREA MARKED 
TO BE DEMOLISHED.

1 DEMOLITION DIAGRAM
1 : 250

Key Plan:

 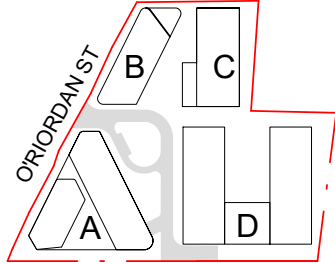

Drawing Disclaimer:
Do not scale from drawings.
Verify all dimensions on site before commencing work.
Copying or reproduction of this drawing is strictly prohibited
without the consent of PTW Architects

Rv	Amendment	By	Ck	Date	Consultants
C	DEVELOPMENT APPLICATION			11/09/2019	
B	DEVELOPMENT APPLICATION			10/01/2019	
A	DEVELOPMENT APPLICATION			20/12/2018	

Client
TOPLACE

Architect
PTW Architects
Level 11, 88 Philip Street
Sydney NSW 2000 Australia
T +61 2 9232 5877
ptw.com.au

Peddie Thorp & Walker P/L
ABN 23 000 456 624
Trading as PTW Architects

NSW Nominated Architects
S Parsons Architect No A698
D Jones Architect No 4798

PTW

1:250 @ B1 0 1 2 5 10
Project PA016593
O'RIORDAN ST TOPLACE
146-154 O'RIORDAN ST
MASCOT, NSW, 2020
Status
DEVELOPMENT APPLICATION



Title
DA-00 - GENERAL INFORMATION
DEMOLITION DIAGRAM

Drawing Number
DA-09-0100
Revision
C



1 SITE ANALYSIS PLAN
1 : 500

Key Plan:

 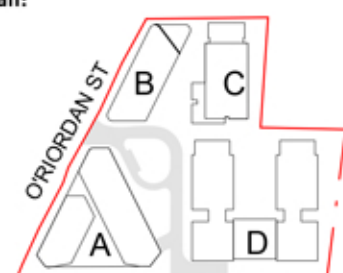

Drawing Disclaimer:
Do not scale from drawings.
Verify all dimensions on site before commencing work.
Copying or reproduction of this drawing is strictly prohibited
without the consent of PTW Architects

Rv	Amendment	By	Ck	Date	Consultants
D	DEVELOPMENT APPLICATION			30/01/2020	
C	DEVELOPMENT APPLICATION			11/09/2019	
B	DEVELOPMENT APPLICATION			10/01/2019	
A	DEVELOPMENT APPLICATION			20/12/2018	

Client
TOPLACE

Architect
PTW Architects
Level 11, 88 Philip Street
Sydney NSW 2000 Australia
T +61 2 9232 5877
ptw.com.au

Peddie Thorp & Walker P/L
ABN 23 000 454 624
trading as PTW Architects

NSW Nominated Architects
S Parsons Architect No.6998
D Jones Architect No.4798

PTW

Project PA016593
O'RIORDAN ST TOPPLACE
146-154 O'RIORDAN ST
MASCOT, NSW, 2020

Status
DEVELOPMENT APPLICATION

Title
DA-00 - GENERAL INFORMATION
SITE ANALYSIS PLAN

Drawing Number

DA-05-0200

Revision

D




SITE ADDRESS: 146-154 O'RIORDAN ST
MASCOT, NSW, 2020

STE AREA: 17,020.5 m²

1 SITE PLAN
1 : 500

NOTE:
01. DISTANCES AND AREAS BASED ON SURVEY
SOURCED FROM H RAMSAY SURVEYORS,
DRAWING REF 8216, DATED 07.11.2019.

Key Plan:

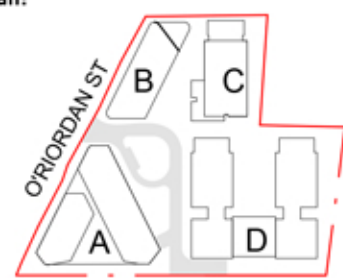

Drawing Disclaimer:
Do not scale from drawings.
Verify all dimensions on site before commencing work.
Copying or reproduction of this drawing is strictly prohibited
without the consent of PTW Architects

Rv	Amendment	By	Ck	Date	Consultants
D	DEVELOPMENT APPLICATION			30/01/2020	
C	DEVELOPMENT APPLICATION			11/09/2019	
B	DEVELOPMENT APPLICATION			10/01/2019	
A	DEVELOPMENT APPLICATION			20/12/2018	

Client
TOPLACE

Architect
PTW Architects
Level 11, 88 Phillip Street
Sydney NSW 2000 Australia
T +61 2 9232 5877
ptw.com.au

Peddie Thorp & Walker P/L
ABN 23 000 454 624
trading as PTW Architects


NSW Nominated Architects
S Parsons Architect No.6098
D Jones Architect No.4798

PTW

1:500 0 5 10 20
Project PA016593
O'RIORDAN ST TOPLACE
146-154 O'RIORDAN ST
MASCOT, NSW, 2020
Status
DEVELOPMENT APPLICATION

Title
DA-00 - GENERAL INFORMATION
SITE PLAN

Drawing Number
DA-01-0200
Revision
D

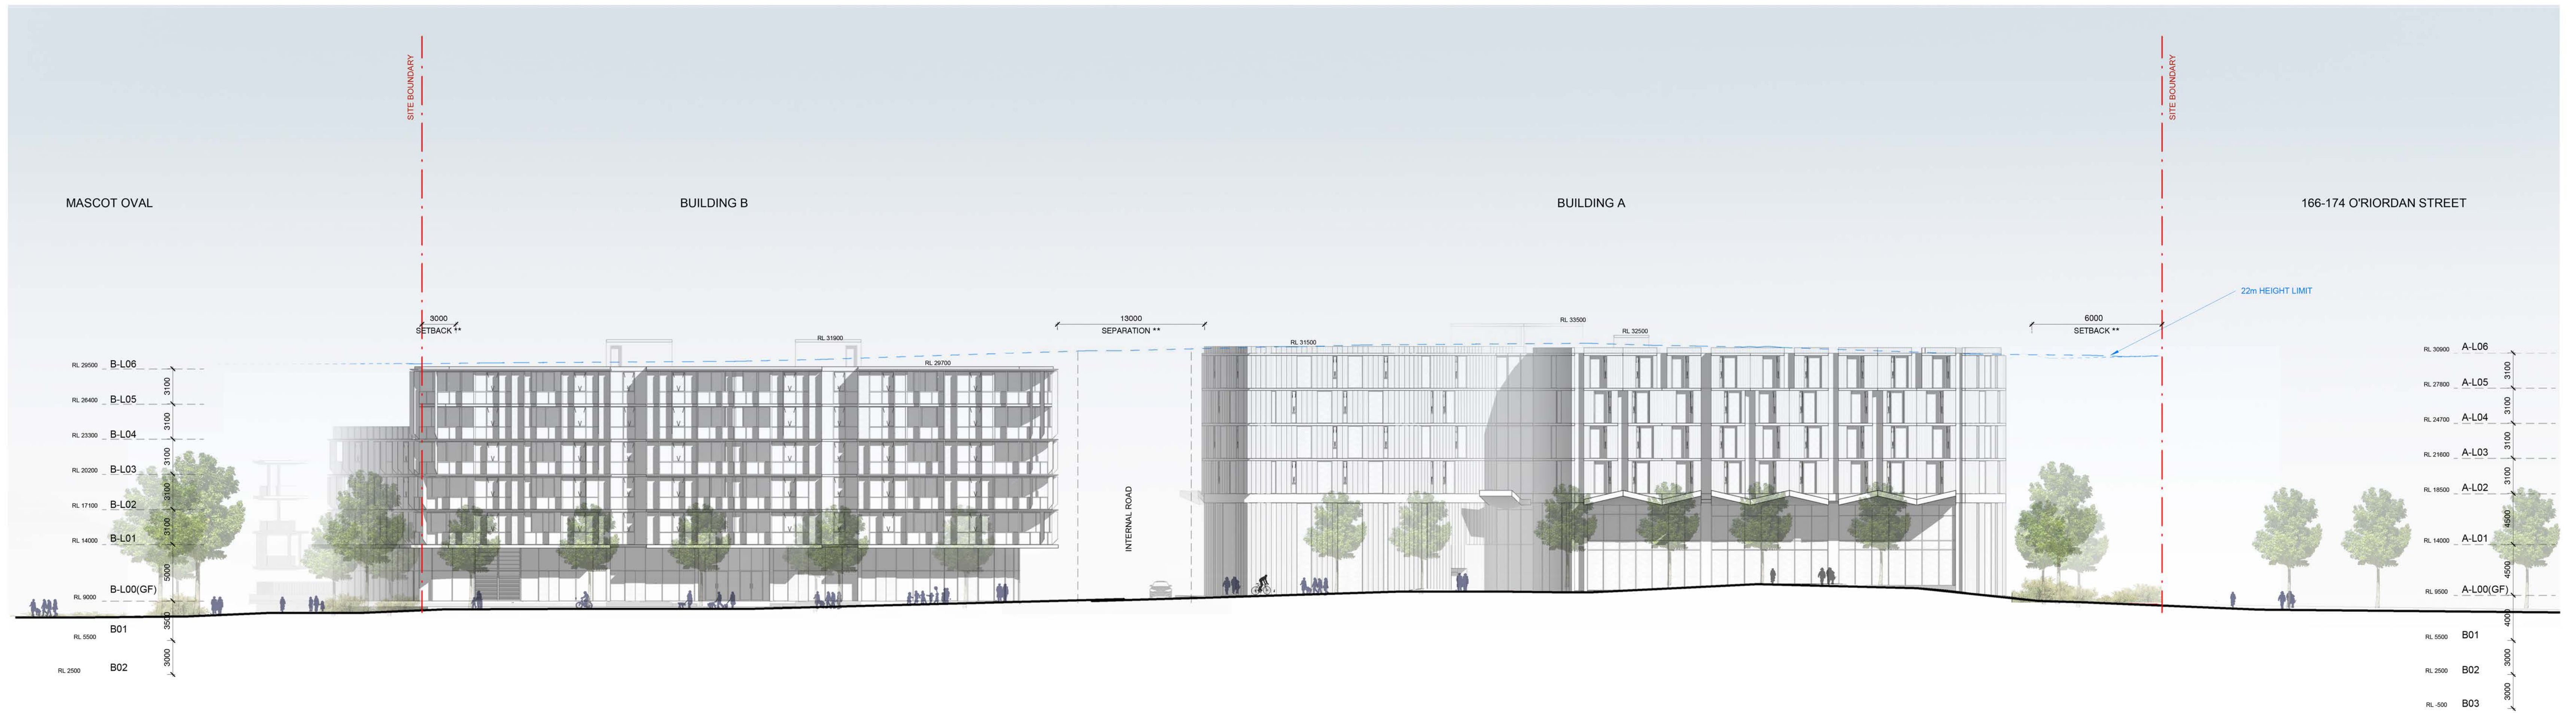


1 West O'Riordan St
1 : 250



2 North Elevation
1 : 250

NOTE:
** : ELEVATIONS AND SECTIONS ARE PARALLEL TO THE
IRREGULAR GEOMETRY OF THE SITE AND MAY SHOW
DISTORTED SETBACKS DISTANCES. REFER TO DRAWING
DA-07-0100 FOR TRUE SETBACKS AND CONSTRAINTS.

Key Plan:

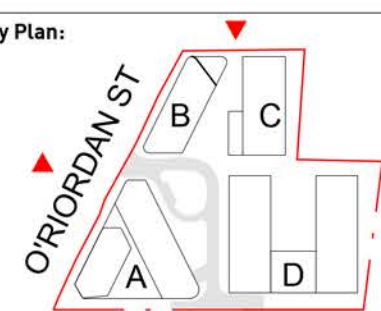

Drawing Disclaimers:
Do not scale from drawings.
Verify all dimensions on site before commencing work.
Copying or reproduction of this drawing is strictly prohibited
without the consent of PTW Architects

Rv	Amendment	By	Ck	Date	Consultants
C	DEVELOPMENT APPLICATION			11/09/2019	
B	DEVELOPMENT APPLICATION			10/01/2019	
A	DEVELOPMENT APPLICATION			20/12/2018	

Client
TOPLACE

Architect
PTW Architects
Level 11, 88 Phillip Street
Sydney NSW 2000 Australia
T +61 2 9232 5877
ptw.com.au

Peddie Thorp & Walker P/L
ABN 23 000 454 624
Trading as PTW Architects

NSW Nominated Architects
S Parsons Architect No.6098
D Jones Architect No.4798

PTW

1:250 B B1 0 1 2 5 10
Project PA016593
O'Riordan St Toplace
146-154 O'Riordan St
Mascot, NSW, 2020
Status
DEVELOPMENT APPLICATION

Title
DA-20 - ELEVATIONS
NORTH & WEST (O'Riordan St)
ELEVATIONS
Drawing Number
DA-20-0100
Revision
C




1 East Elevation
1 : 250



2 South Elevation
1 : 250

NOTE:
** : ELEVATIONS AND SECTIONS ARE PARALLEL TO THE
IRREGULAR GEOMETRY OF THE SITE AND MAY SHOW
DISTORTED SETBACKS DISTANCES. REFER TO DRAWING
DA-07-0100 FOR TRUE SETBACKS AND CONSTRAINTS.

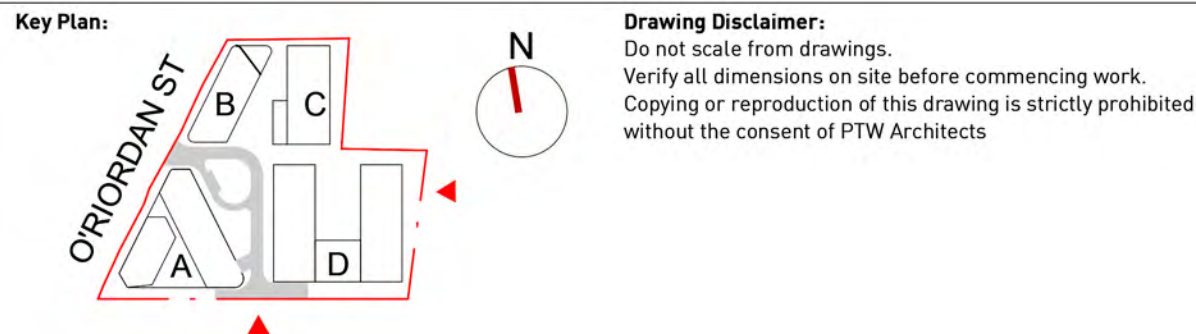

Rv	Amendment	By	Ck	Date	Consultants
C	DEVELOPMENT APPLICATION			11/09/2019	
B	DEVELOPMENT APPLICATION			10/01/2019	
A	DEVELOPMENT APPLICATION			20/12/2018	

Client
TOPLACE

Architect
PTW Architects
Level 11, 88 Phillip Street
Sydney NSW 2000 Australia
T +61 2 9232 5877
ptw.com.au

Peddie Thorp & Walker P/L
ABN 23 000 454 624
Trading as PTW Architects

NSW Nominated Architects
5 Parsons Architect No.6098
D. Jones Architect No.4798

1:250 6 B1 0 2 5 10

PTW


Project PA016593
O'RIORDAN ST TOPLACE
146-154 O'RIORDAN ST
MASCOT, NSW, 2020

Status
DEVELOPMENT APPLICATION


Title
DA-20 - ELEVATIONS
EAST & SOUTH ELEVATIONS

Drawing Number
DA-20-0200

Revision
C

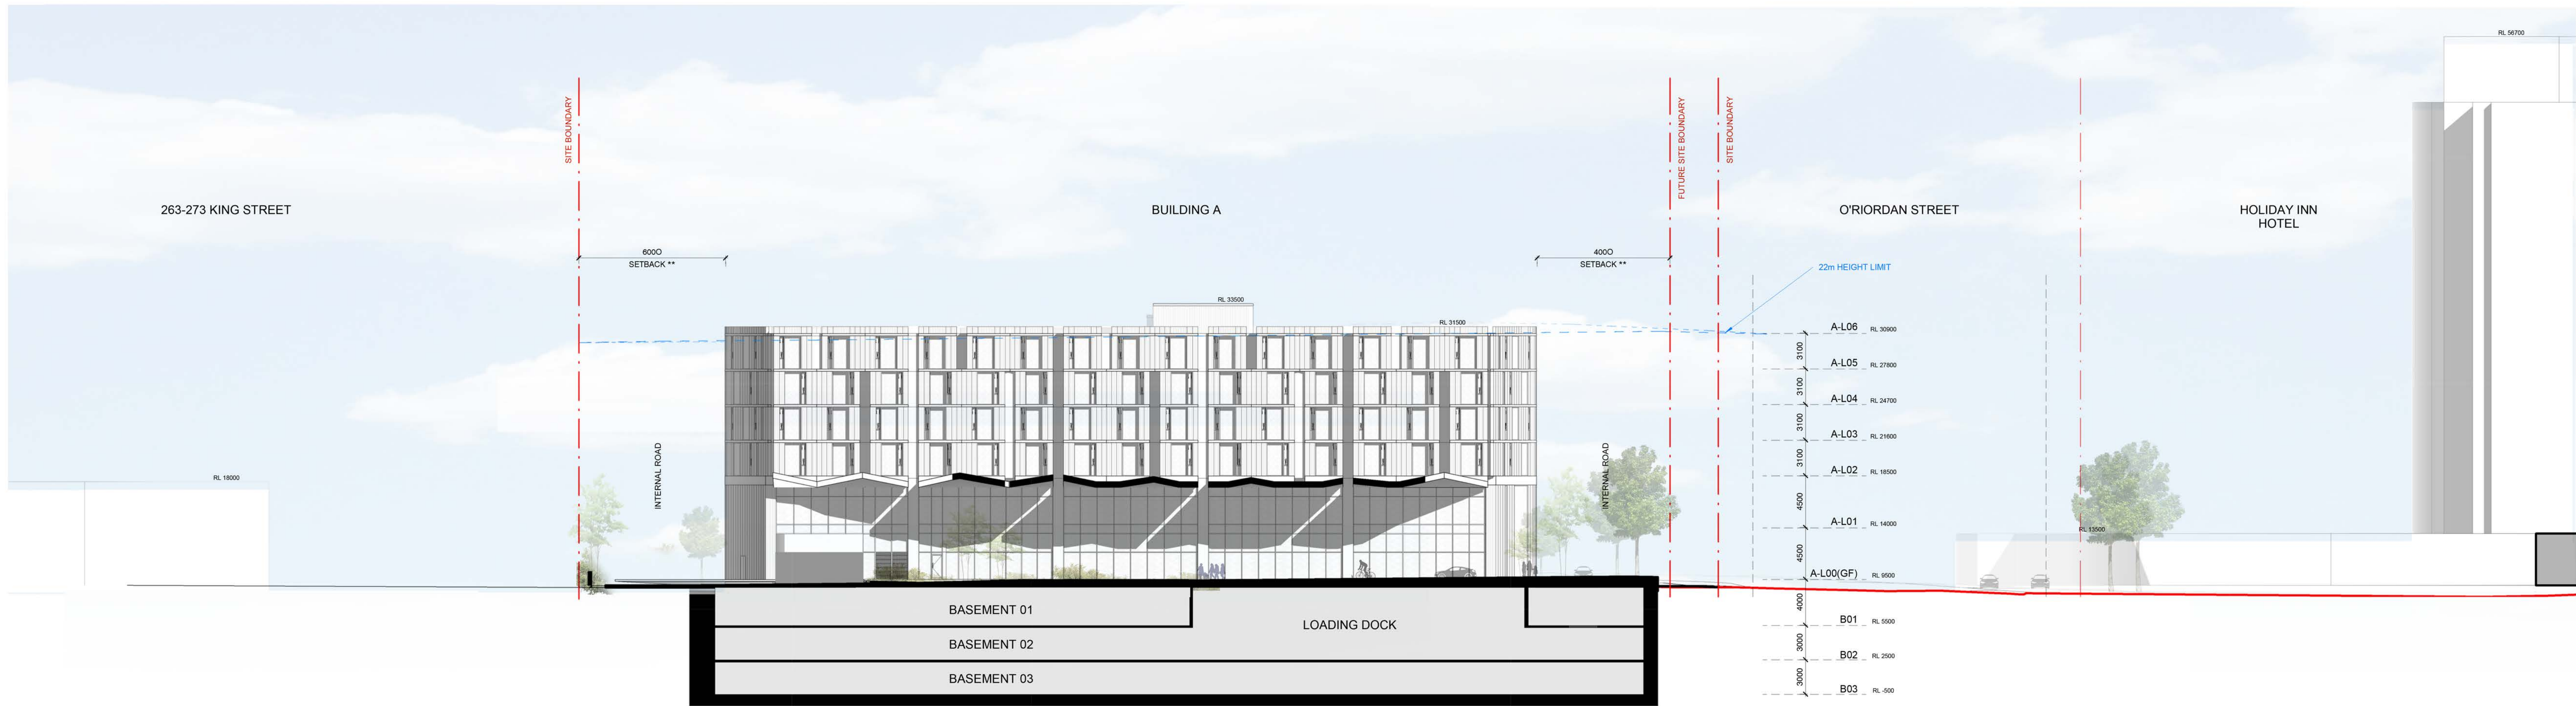


1 SECTION AA
1 : 250

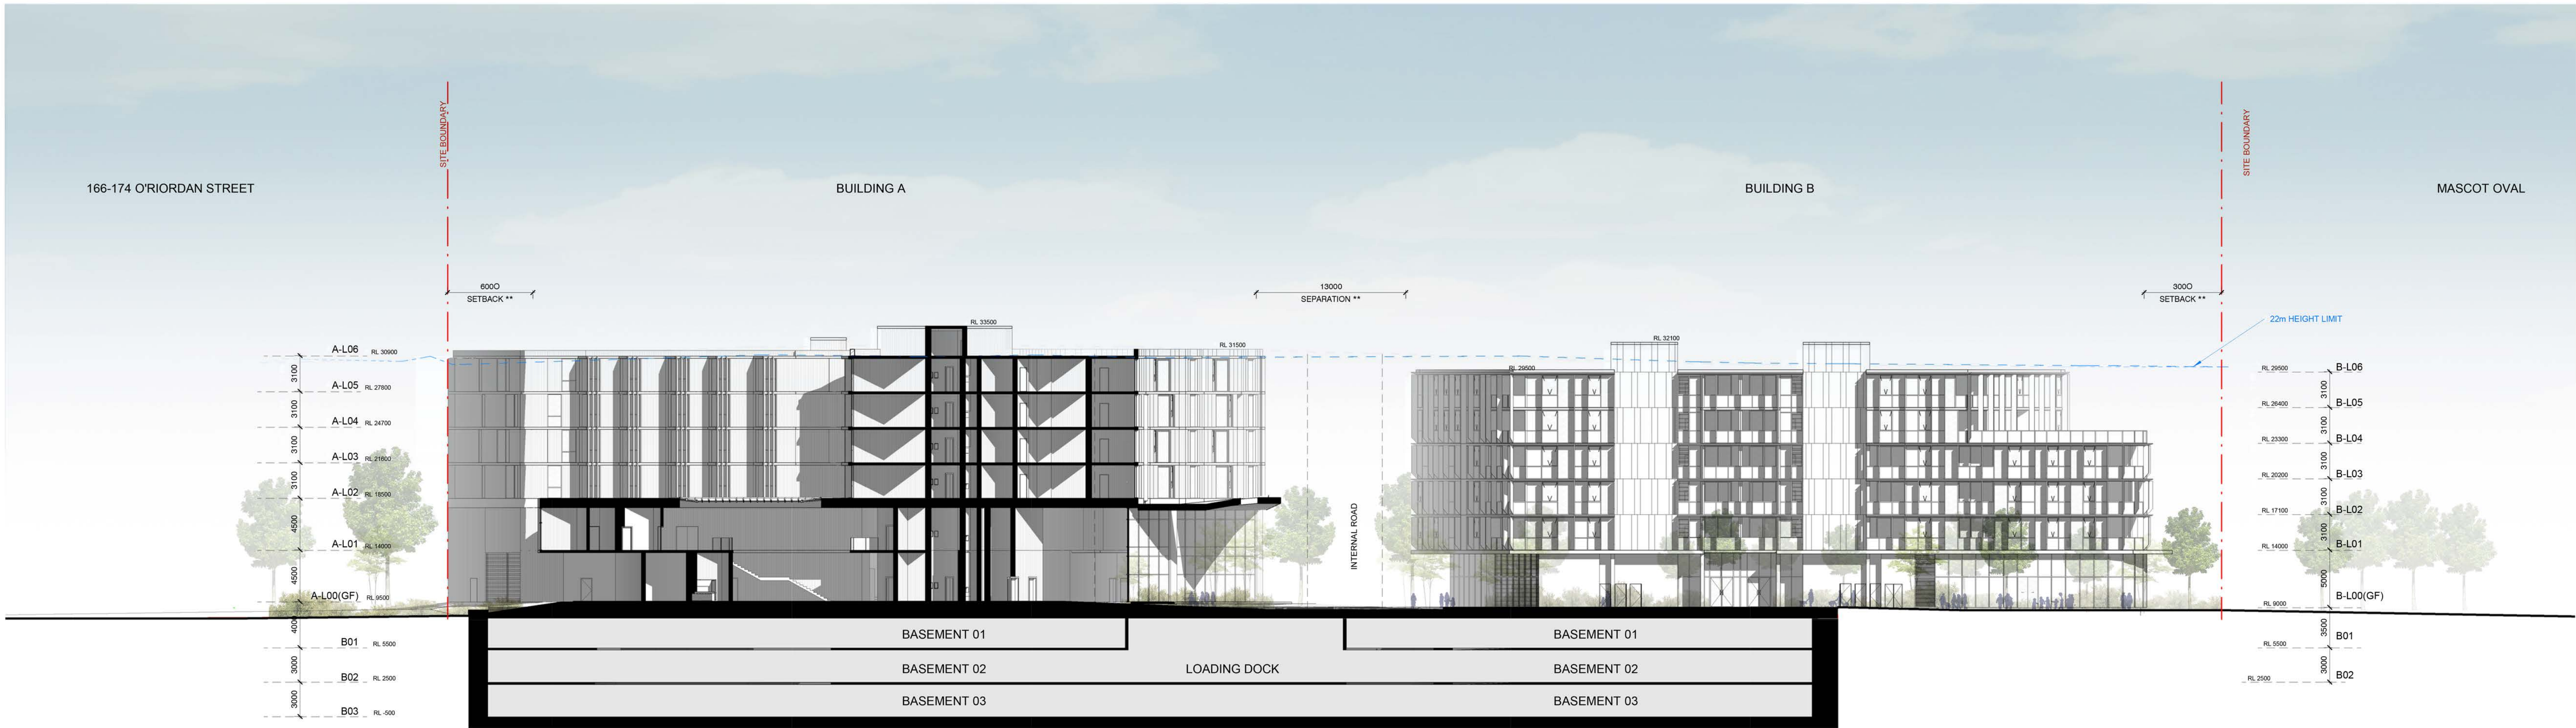

2 SECTION BB
1 : 250

NOTE:
** : ELEVATIONS AND SECTIONS ARE PARALLEL TO THE
IRREGULAR GEOMETRY OF THE SITE AND MAY SHOW
DISTORTED SETBACKS DISTANCES. REFER TO DRAWING
DA-07-0100 FOR TRUE SETBACKS AND CONSTRAINTS.

Key Plan:

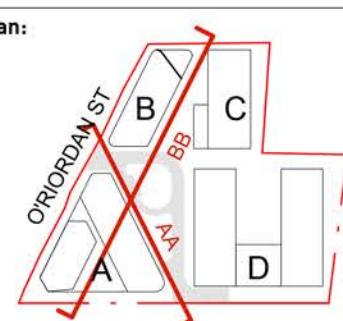

Drawing Disclaimer:
Do not scale from drawings.
Verify all dimensions on site before commencing work.
Copying or reproduction of this drawing is strictly prohibited
without the consent of PTW Architects

Rv	Amendment	By	Ck	Date	Consultants
C	DEVELOPMENT APPLICATION			11/09/2019	
B	DEVELOPMENT APPLICATION			10/01/2019	
A	DEVELOPMENT APPLICATION			20/12/2018	

Client
TOPLACE

Architect
PTW Architects
Level 11, 88 Phillip Street
Sydney NSW 2000 Australia
T +61 2 9232 5877
ptw.com.au

Peddie Thorp & Walker P/L
ABN 23 000 454 624
Trading as PTW Architects

NSW Nominated Architects
5 Parsons Architect No.6098
D. Jones Architect No.4798

PTW


Project PA016593
O'RIORDAN ST TOPLACE
146-154 O'RIORDAN ST
MASCOT, NSW, 2020

Status
DEVELOPMENT APPLICATION


Title
DA-30 - SECTIONS
SITE SECTIONS AA & BB

Drawing Number
DA-30-0100

Revision
C

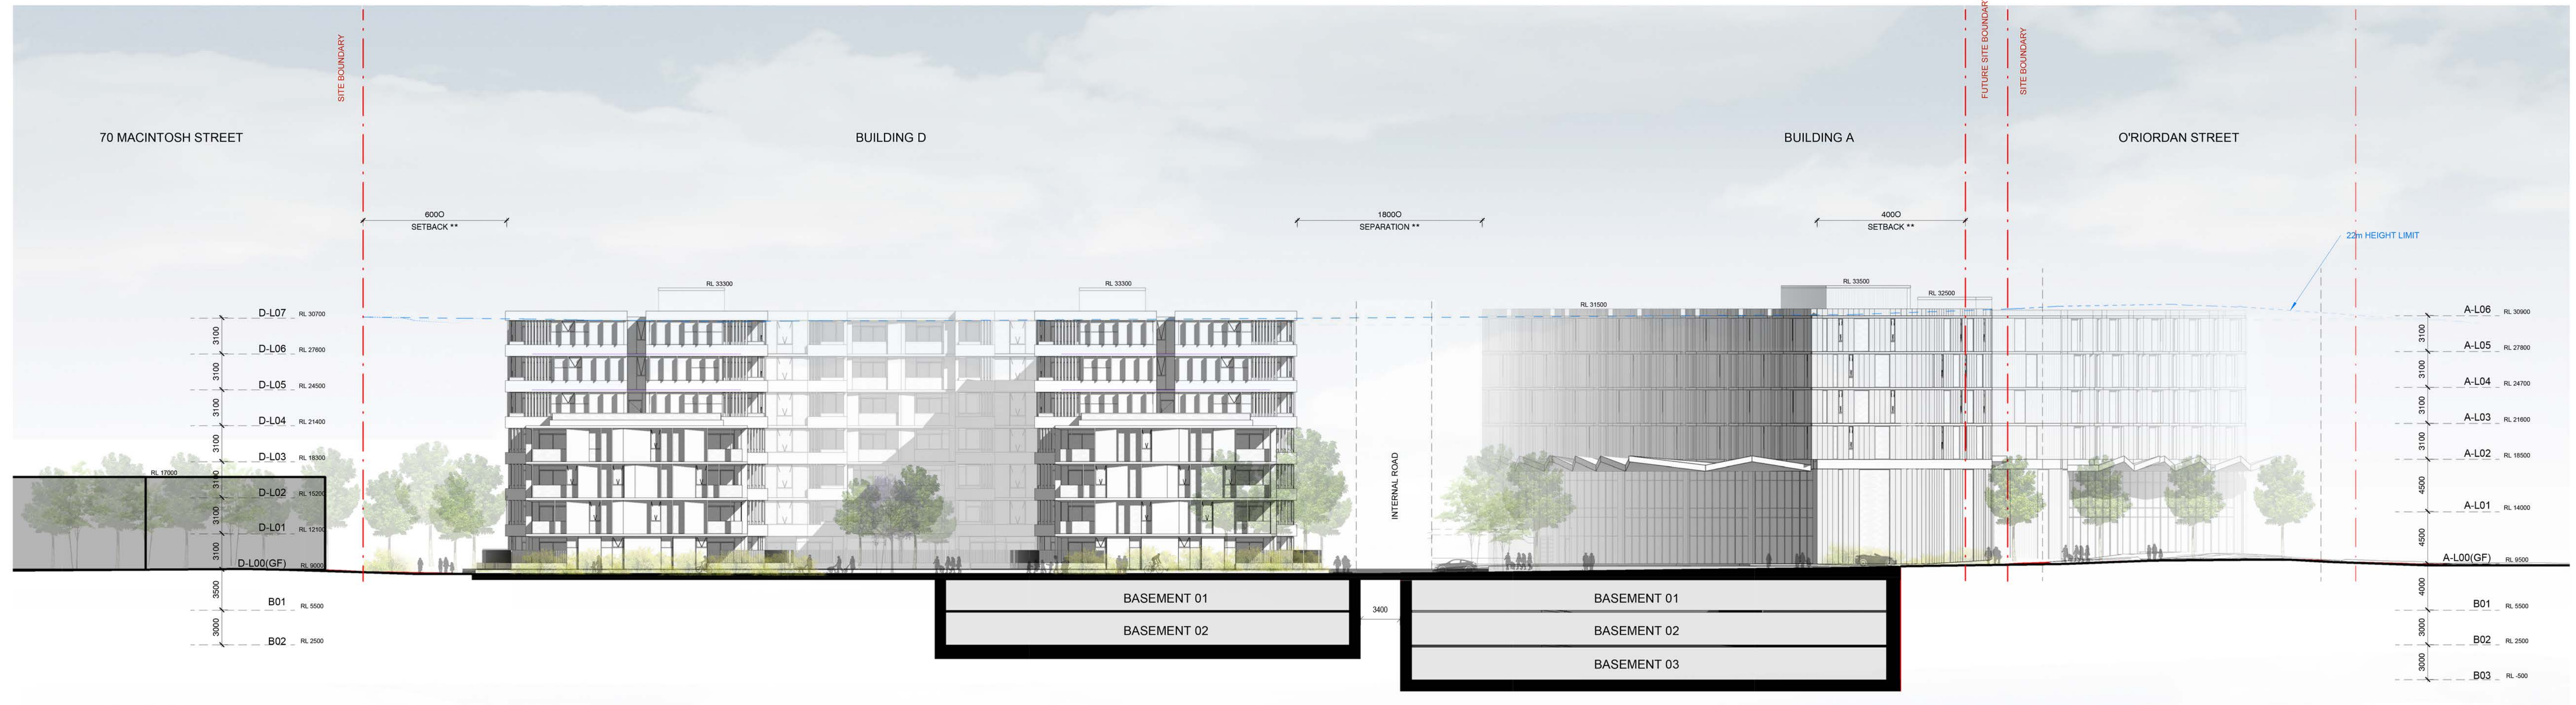

1 SECTION CC
1 : 250

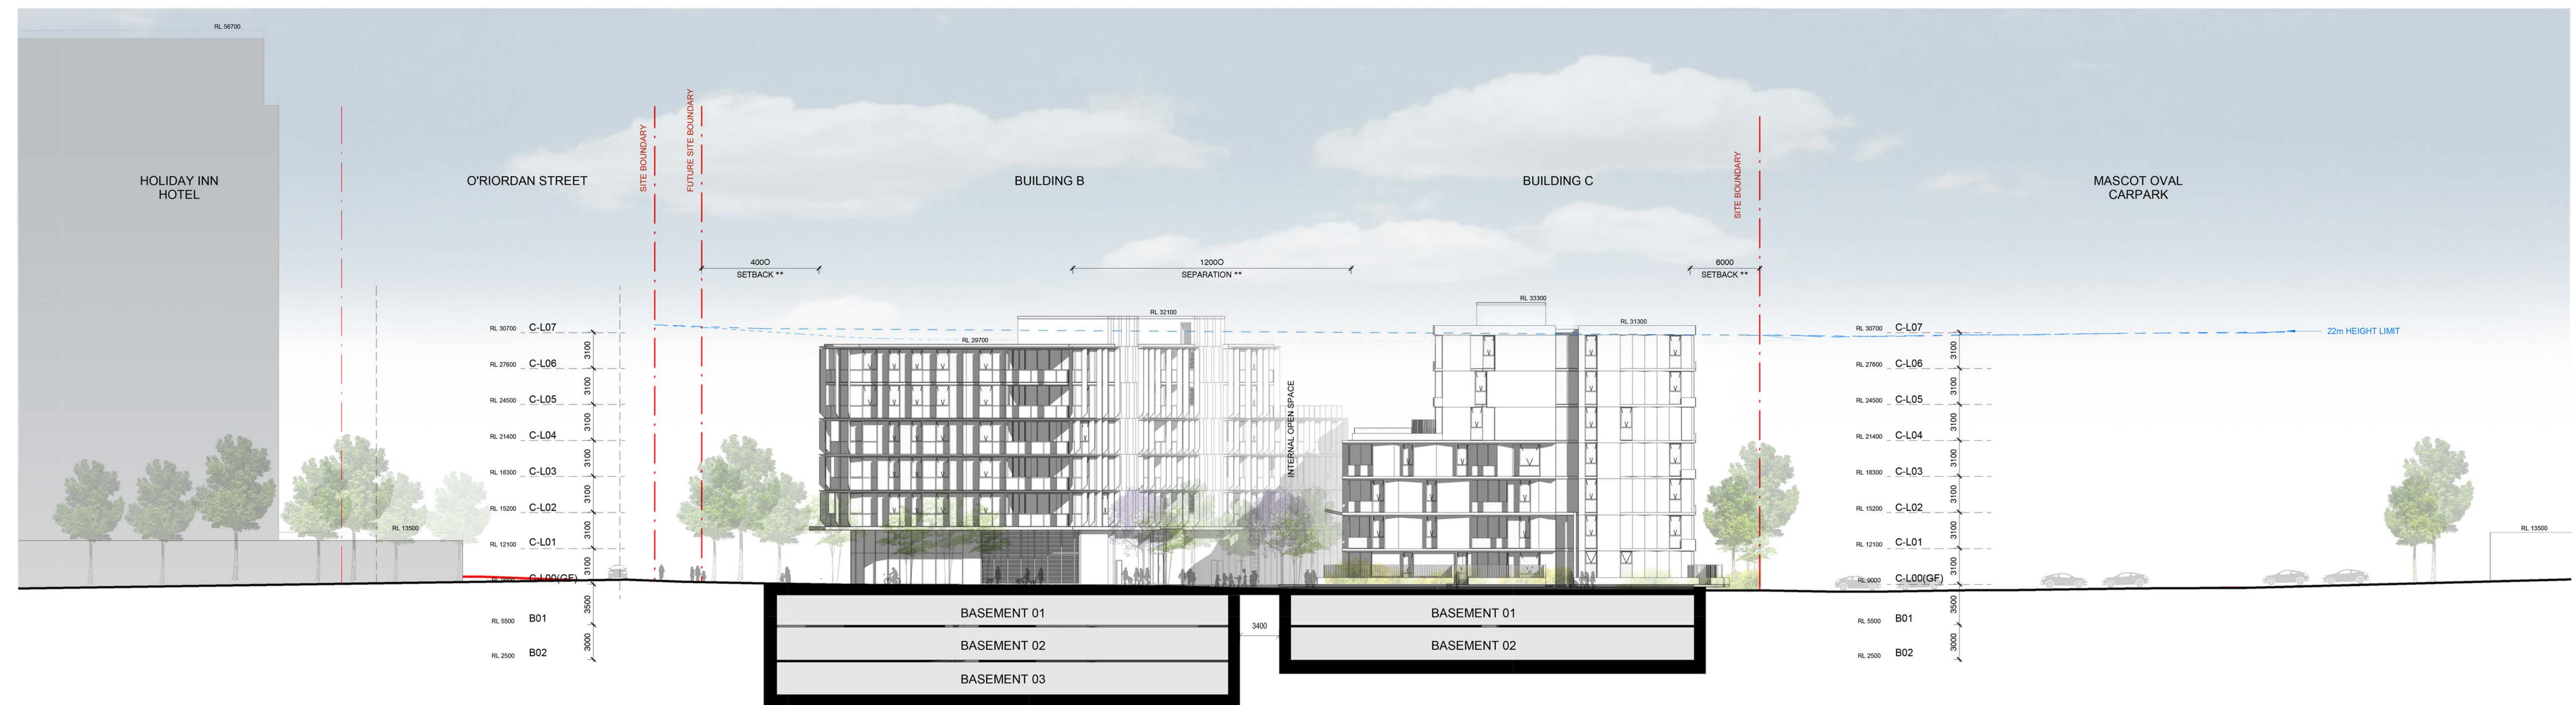

2 SECTION DD
1 : 250

NOTE:
** : ELEVATIONS AND SECTIONS ARE PARALLEL TO THE
IRREGULAR GEOMETRY OF THE SITE AND MAY SHOW
DISTORTED SETBACKS DISTANCES. REFER TO DRAWING
DA-07-0100 FOR TRUE SETBACKS AND CONSTRAINTS.

Key Plan:

Drawing Disclaimers:
Do not scale from drawings.
Verify all dimensions on site before commencing work.
Copying or reproduction of this drawing is strictly prohibited
without the consent of PTW Architects

Rv	Amendment	By	Ck	Date	Consultants
C	DEVELOPMENT APPLICATION			11/09/2019	
B	DEVELOPMENT APPLICATION			10/01/2019	
A	DEVELOPMENT APPLICATION			20/12/2018	

Client
TOPLACE


Architect
PTW Architects
Level 11, 88 Phillip Street
Sydney NSW 2000 Australia
T +61 2 9232 5877
ptw.com.au

Peddie Thorp & Walker P/L
ABN 23 000 454 624
Trading as PTW Architects

NSW Nominated Architects
5 Parsons Architect No.6098
D. Jones Architect No.4798

1:250 B B1 0 1 2 5 10
PTW
Project PA016593
O'RIORDAN ST TOPLACE
146-154 O'RIORDAN ST
MASCOT, NSW, 2020
Status
DEVELOPMENT APPLICATION

Title
DA-30 - SECTIONS
SITE SECTIONS CC & DD
Drawing Number
DA-30-0200
Revision
C

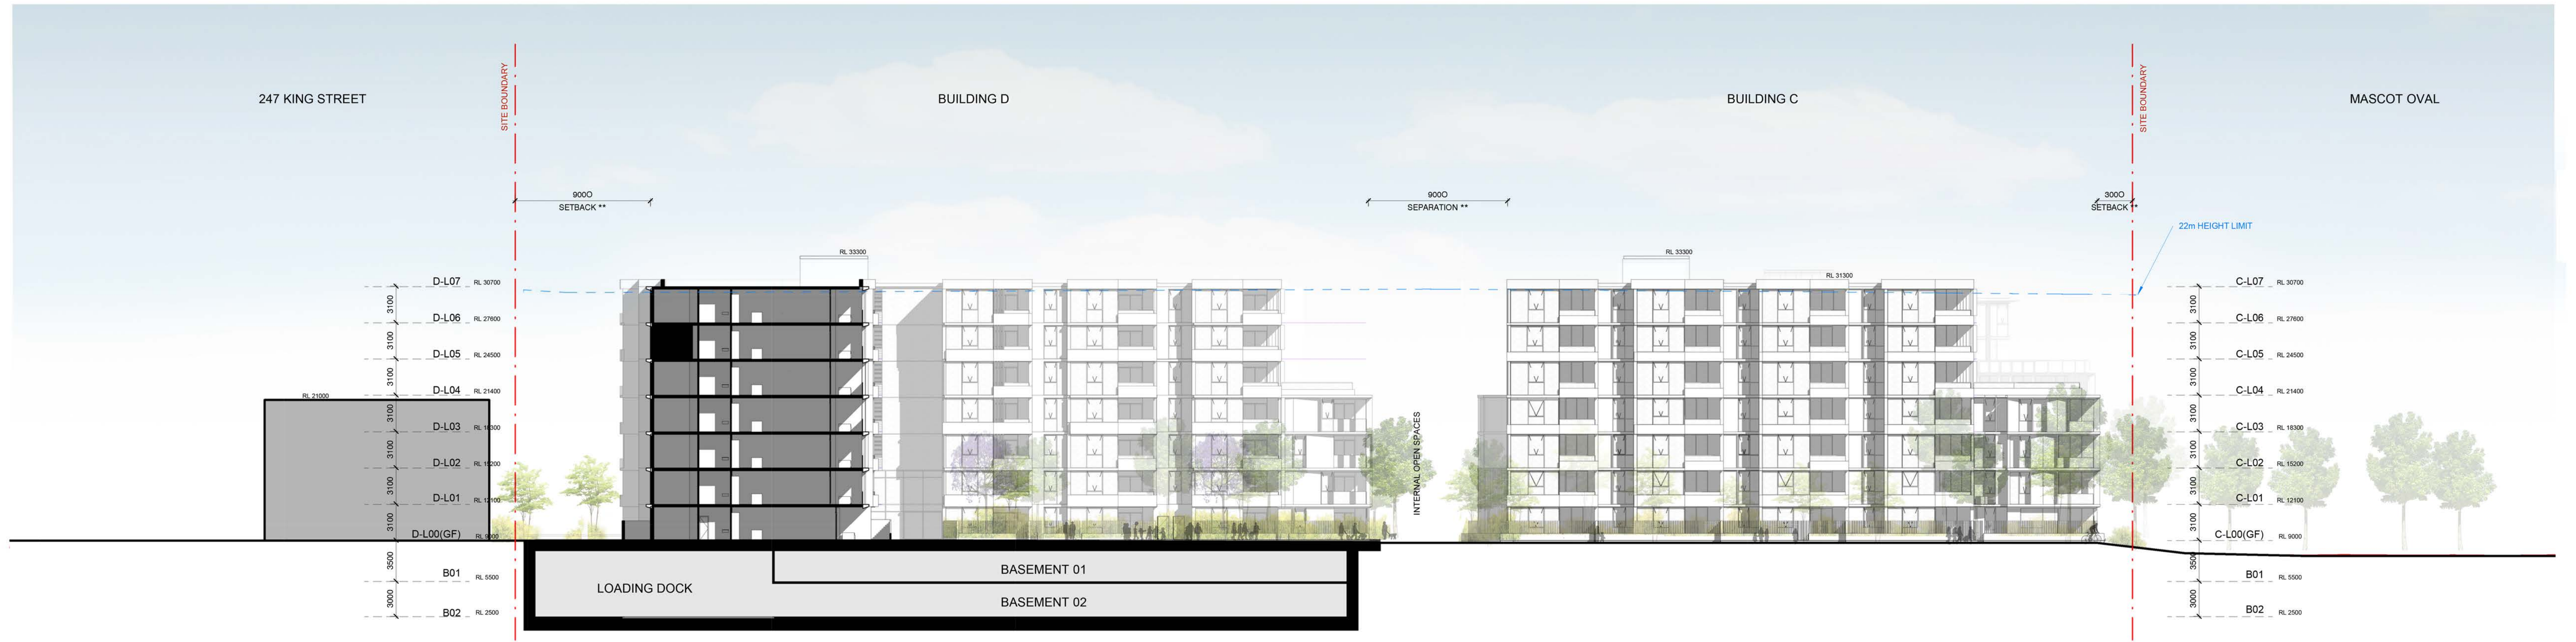

1 SECTION EE
1 : 250



2 SECTION FF
1 : 250

NOTE:
** ELEVATIONS AND SECTIONS ARE PARALLEL TO THE
IRREGULAR GEOMETRY OF THE SITE AND MAY SHOW
DISTORTED SETBACKS DISTANCES. REFER TO DRAWING
DA-07-0100 FOR TRUE SETBACKS AND CONSTRAINTS.

Key Plan:

Drawing Disclaimers:
Do not scale from drawings.
Verify all dimensions on site before commencing work.
Copying or reproduction of this drawing is strictly prohibited
without the consent of PTW Architects

Rv	Amendment	By	Ck	Date	Consultants
C	DEVELOPMENT APPLICATION			11/09/2019	
B	DEVELOPMENT APPLICATION			10/01/2019	
A	DEVELOPMENT APPLICATION			20/12/2018	

Client
TOPLACE

Architect
PTW Architects
Level 11, 88 Phillip Street
Sydney NSW 2000 Australia
T +61 2 9232 5877
ptw.com.au

Project PA016593
O'RIORDAN ST TOPLACE
146-154 O'RIORDAN ST
MASCOT, NSW, 2020

Status
DEVELOPMENT APPLICATION


Title
DA-30 - SECTIONS
SITE SECTION EE & FF

Drawing Number
DA-30-0300


Revision
C




1 SECTION A-A'
1 : 250

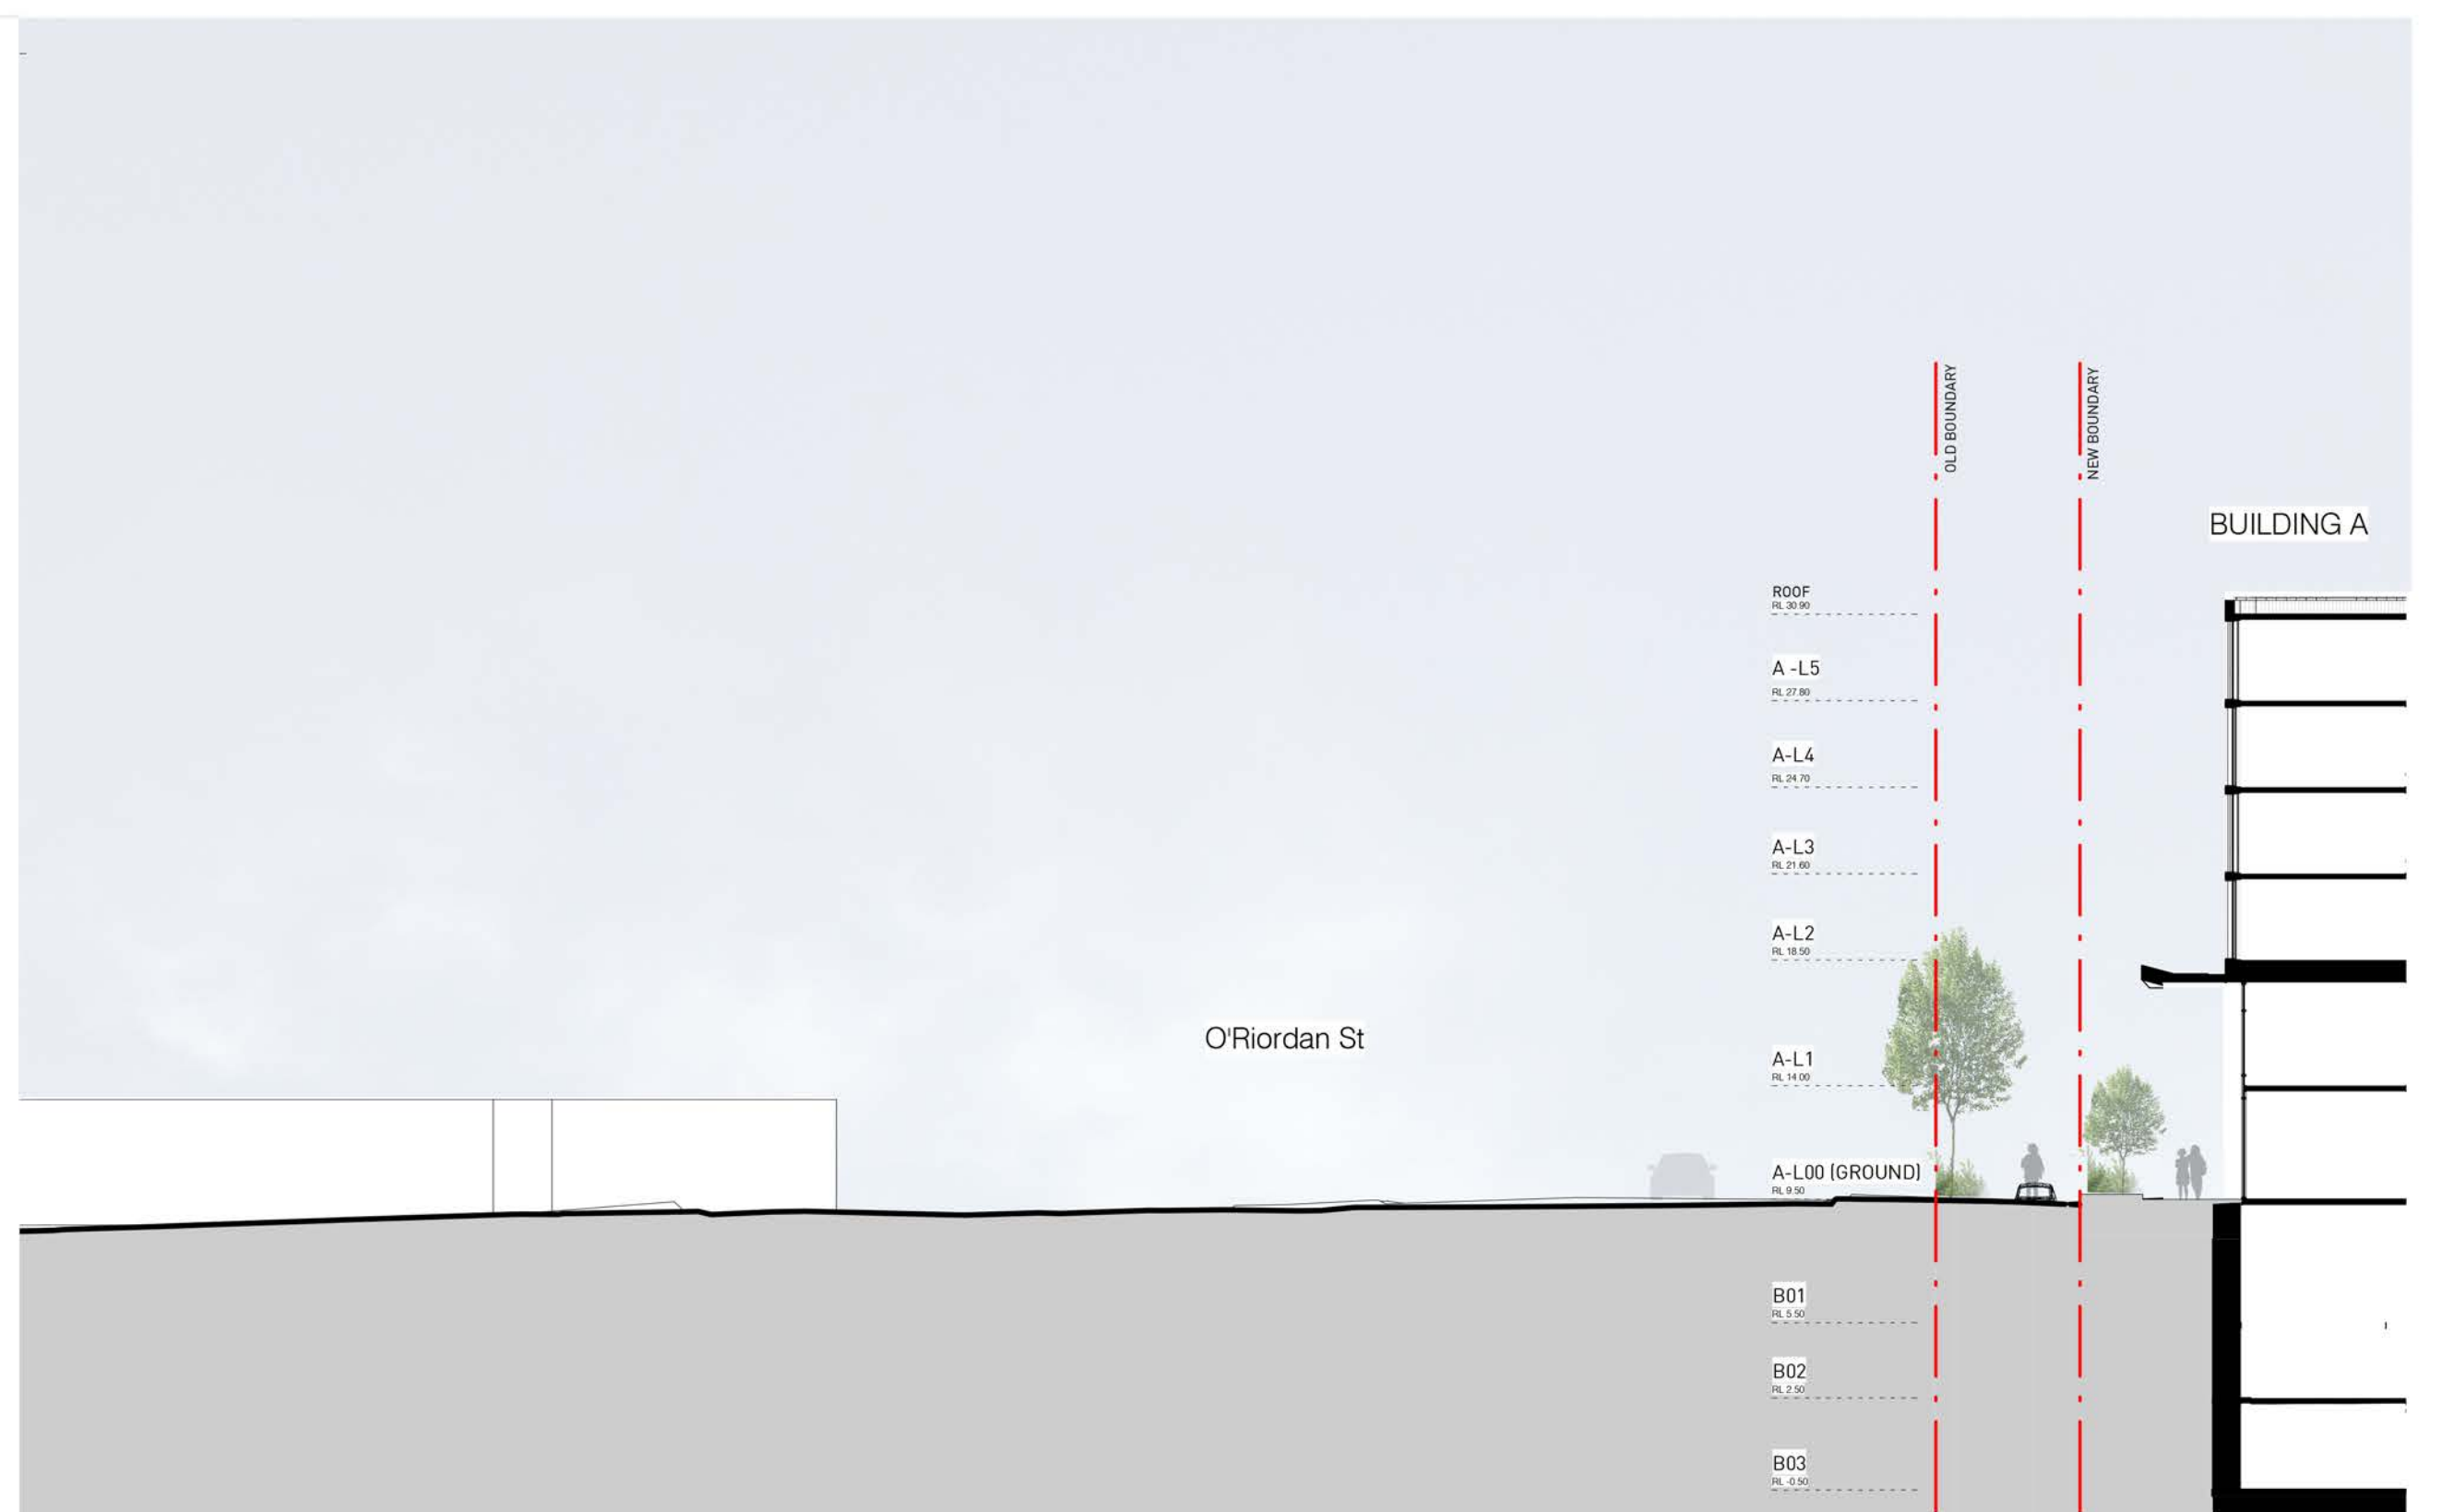


2 SECTION B-B'
1 : 250

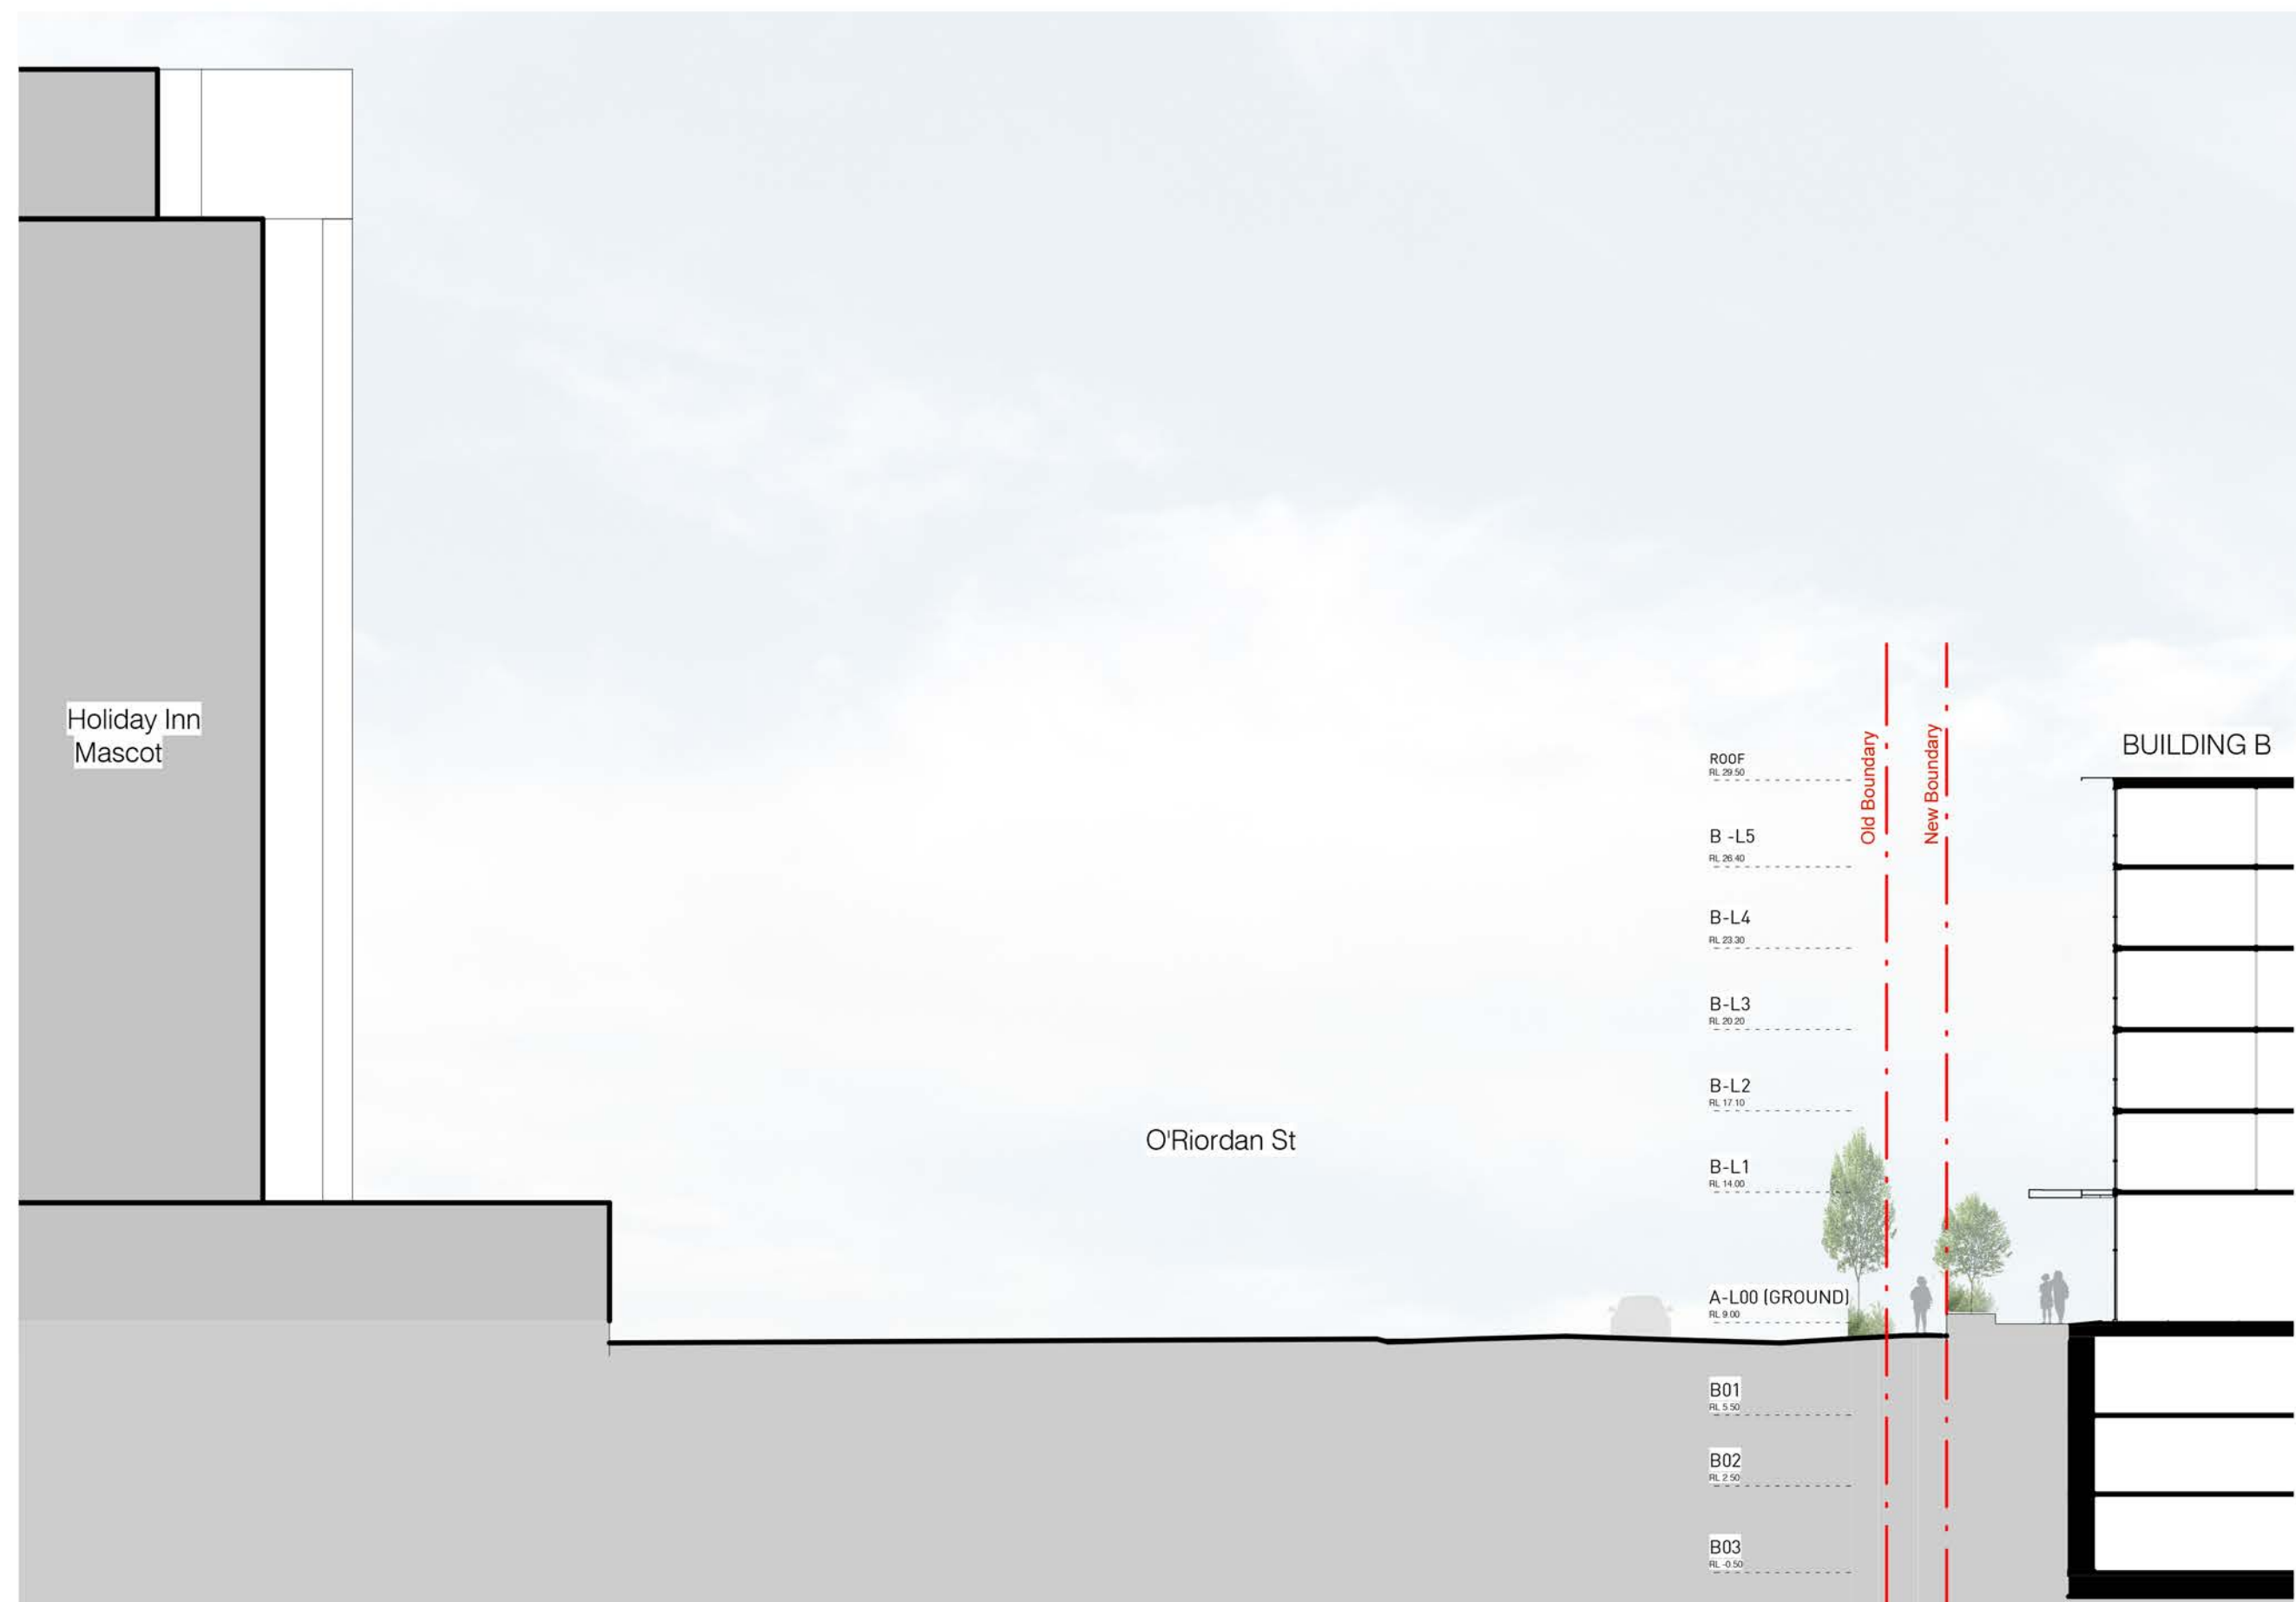

3 SECTION C-C'
1 : 250

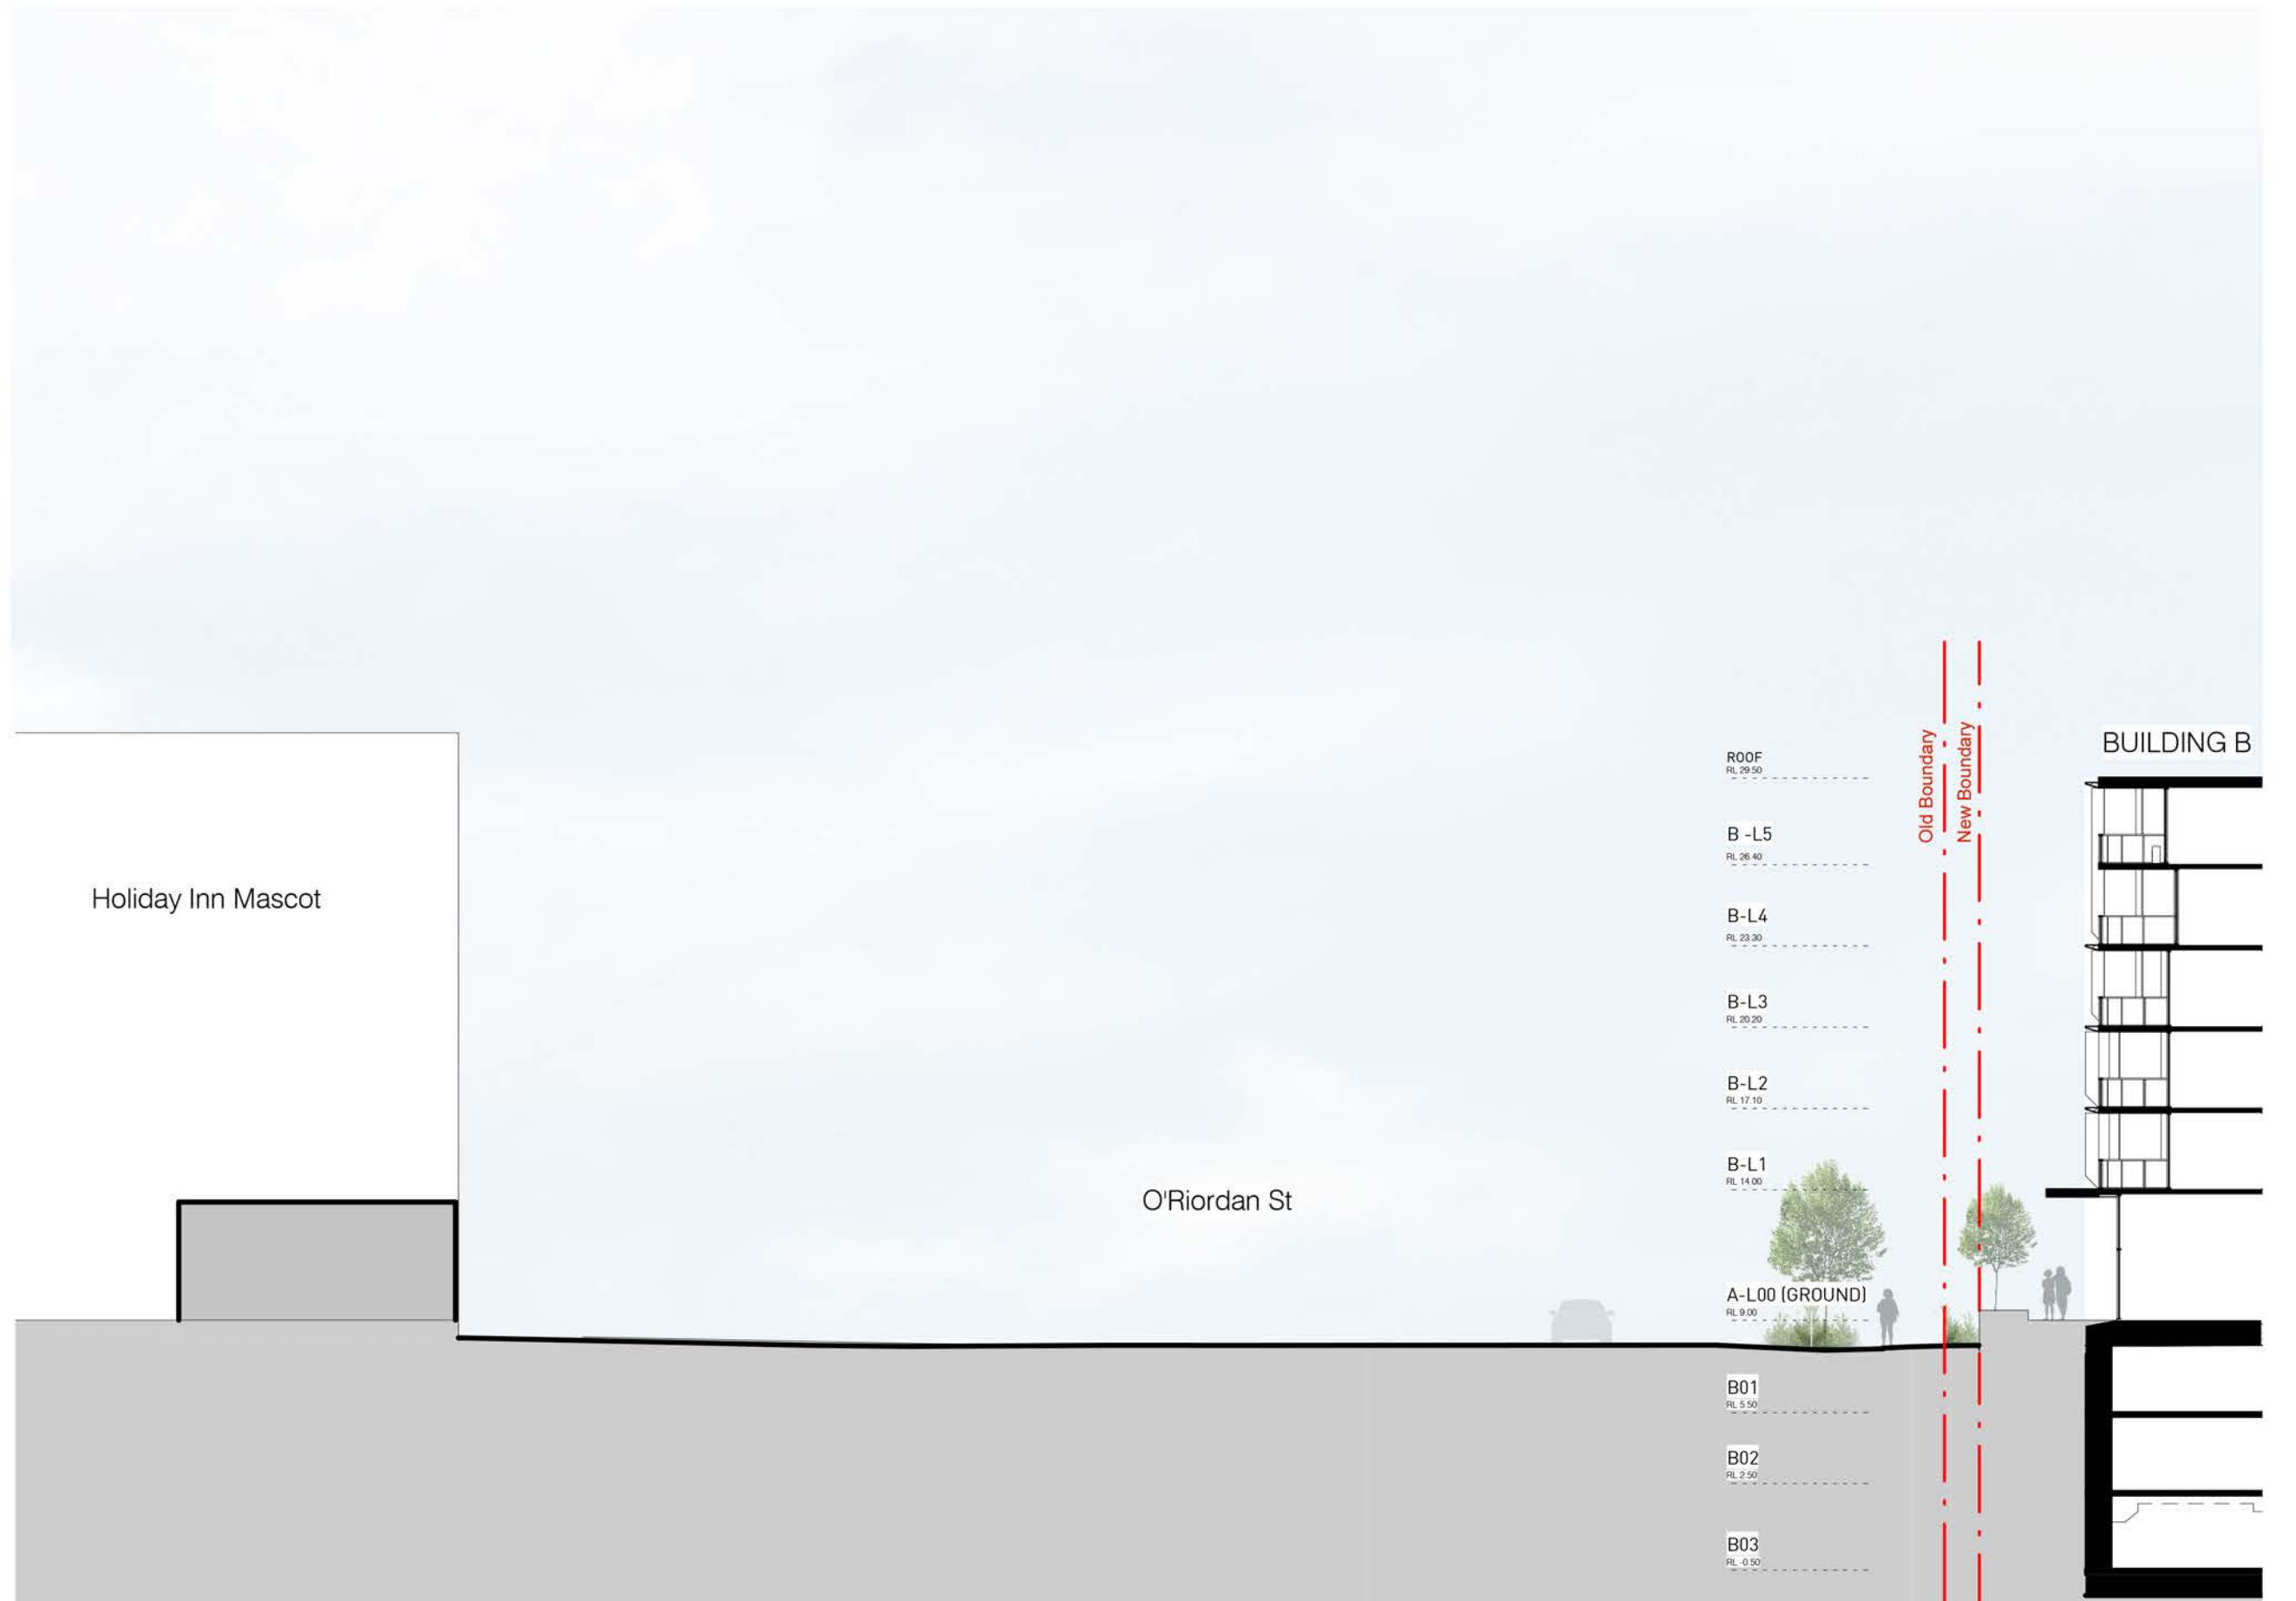

4 SECTION D-D'
1 : 250

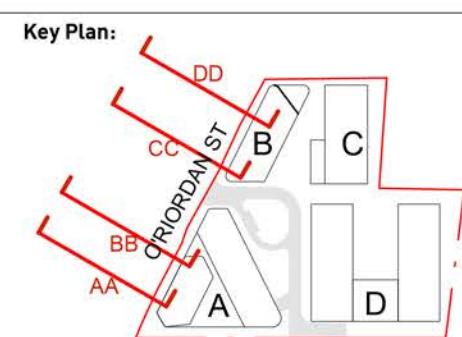

Drawing Disclaimer:
Do not scale from drawings.
Verify all dimensions on site before commencing work.
Copying or reproduction of this drawing is strictly prohibited
without the consent of PTW Architects

Rv	Amendment	By	Ck	Date	Consultants
A	DEVELOPMENT APPLICATION			11/09/2019	

Client
TOPLACE

Architect
PTW Architects
Level 11, 88 Phillip Street
Sydney NSW 2000 Australia
T +61 2 9232 5877
ptw.com.au


Peddie Thorp & Walker P/L
ABN 23 000 454 624
Trading as PTW Architects

NSW Nominated Architects
5 Parsons Architect No.4098
D. Jones Architect No.4778


PTW
Project PA016593
O'RIORDAN ST TOPPLACE
146-154 O'RIORDAN ST
MASCOT, NSW, 2020
Status
DEVELOPMENT APPLICATION

Title
DA-30 - SECTIONS
STREET SECTIONS

Drawing Number
DA-30-0400
Revision
A

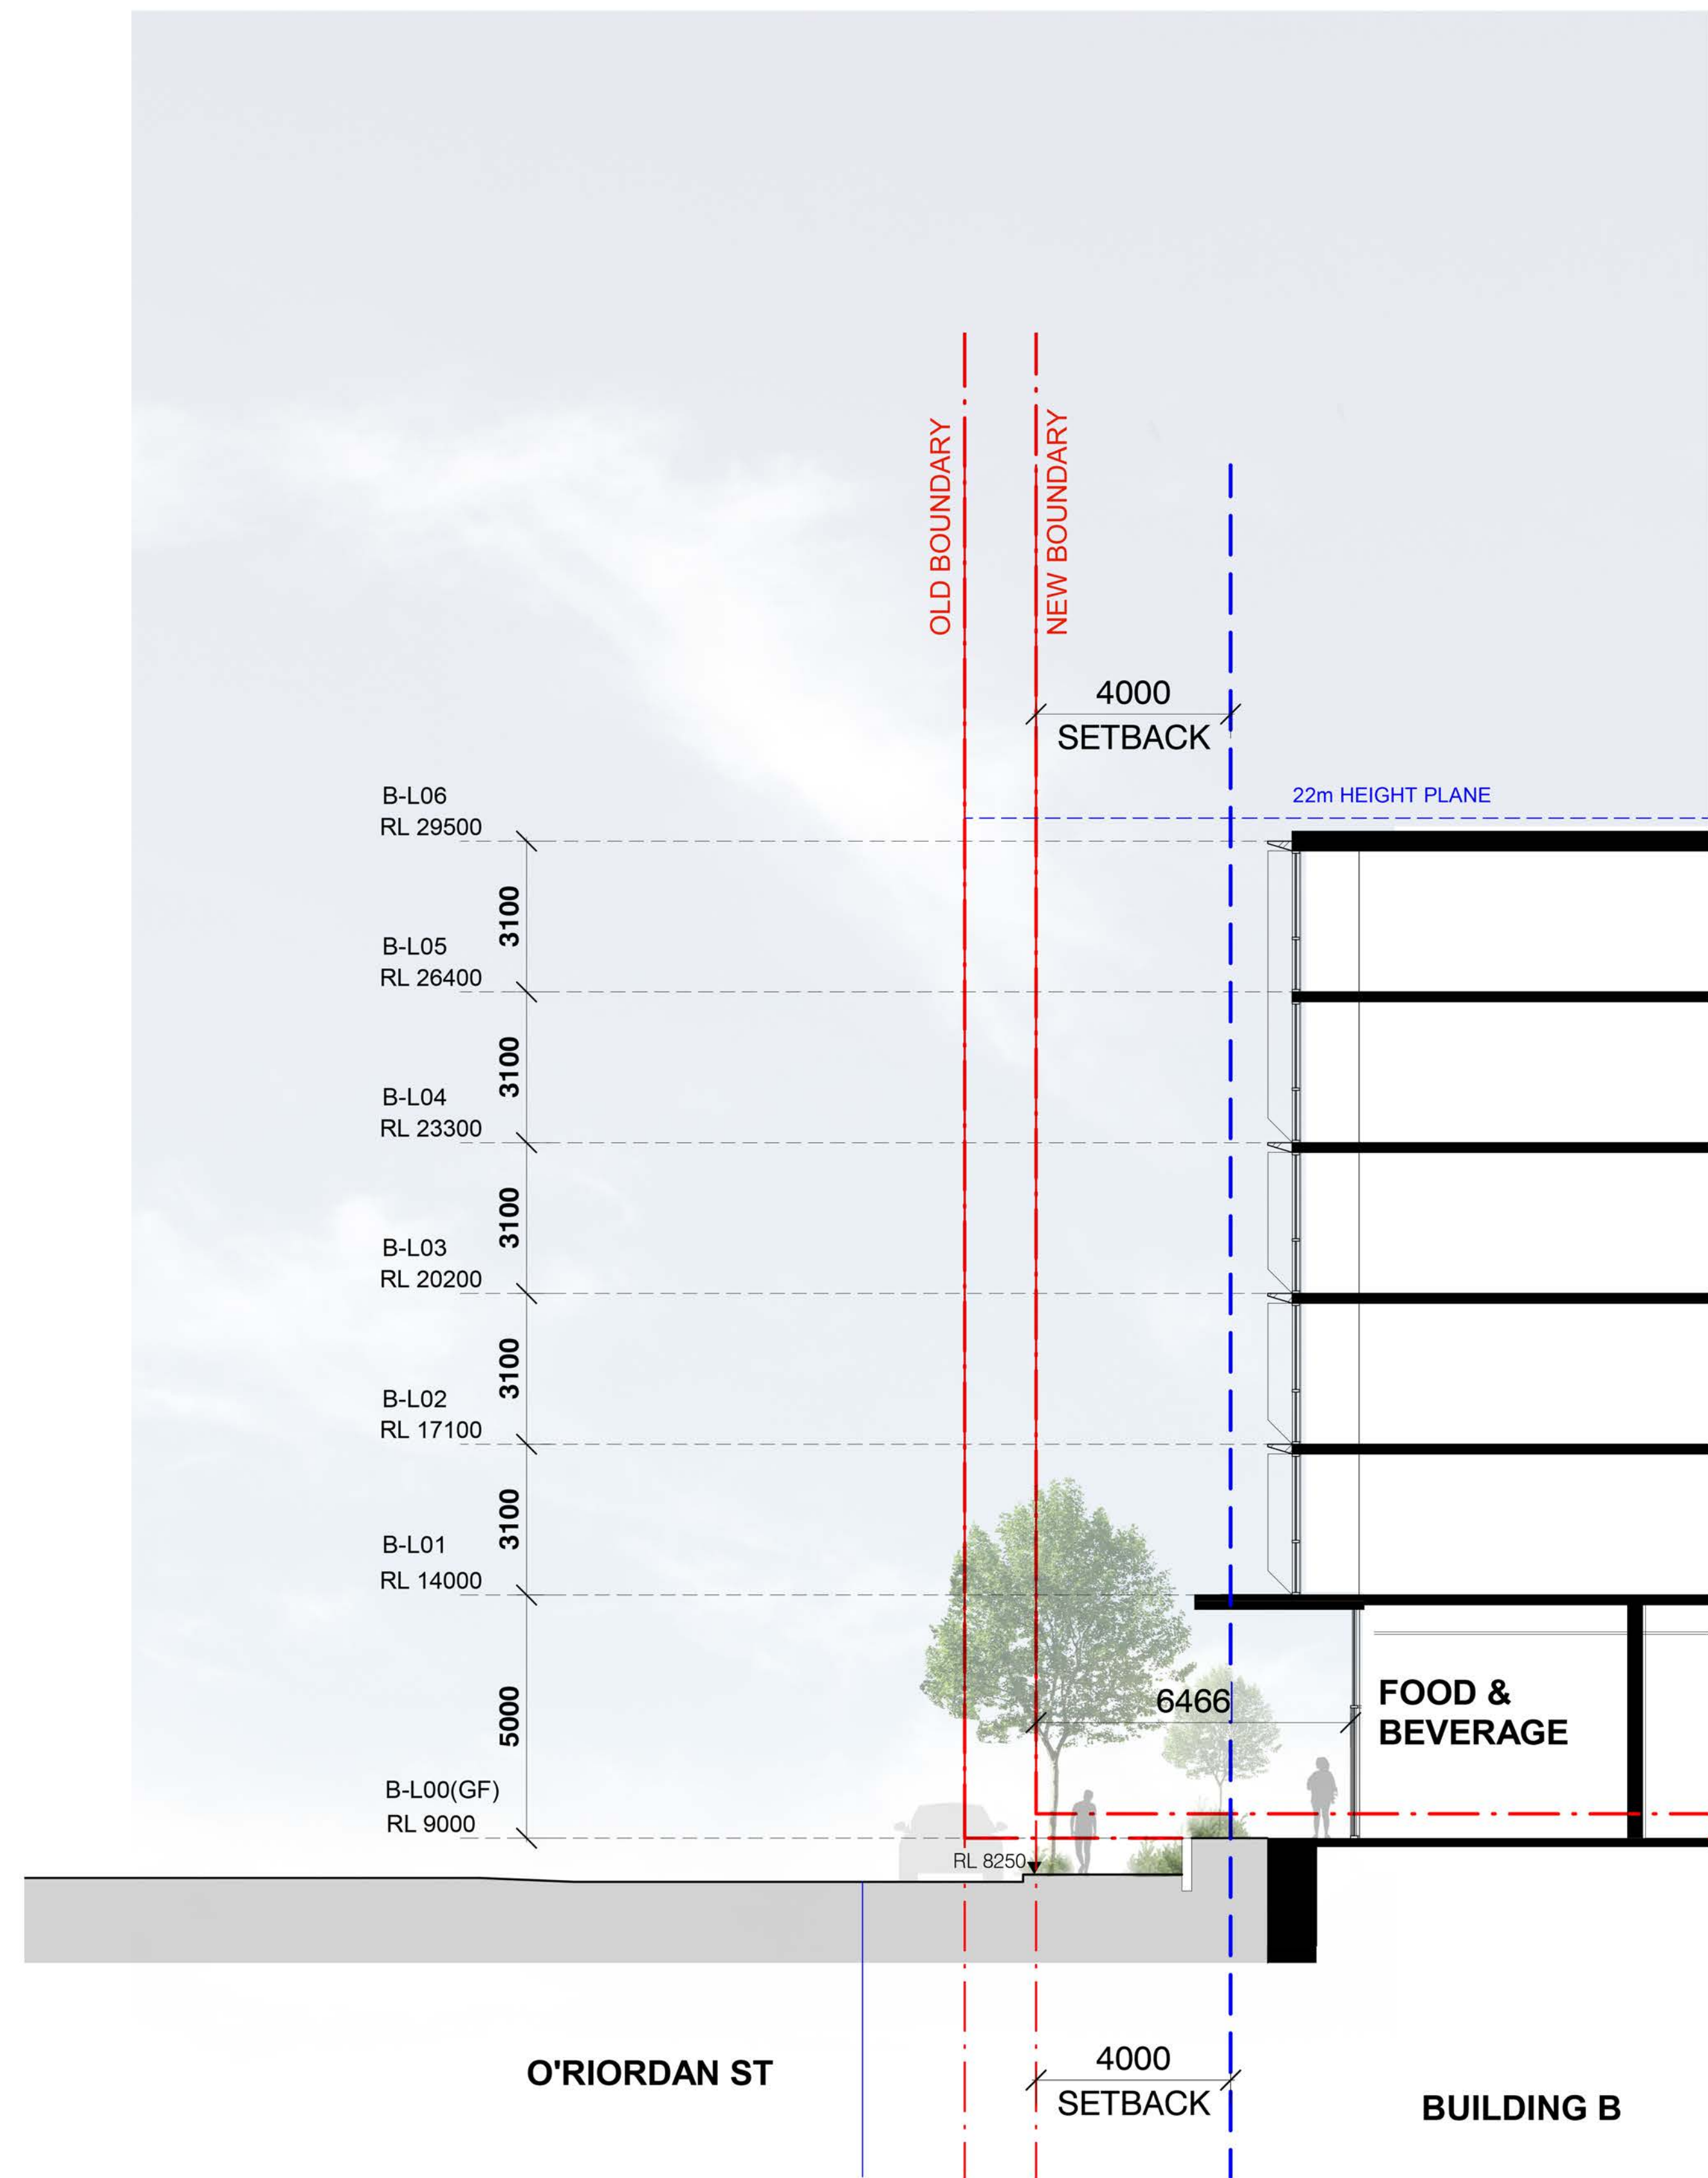


1 SECTION 01
1 : 100

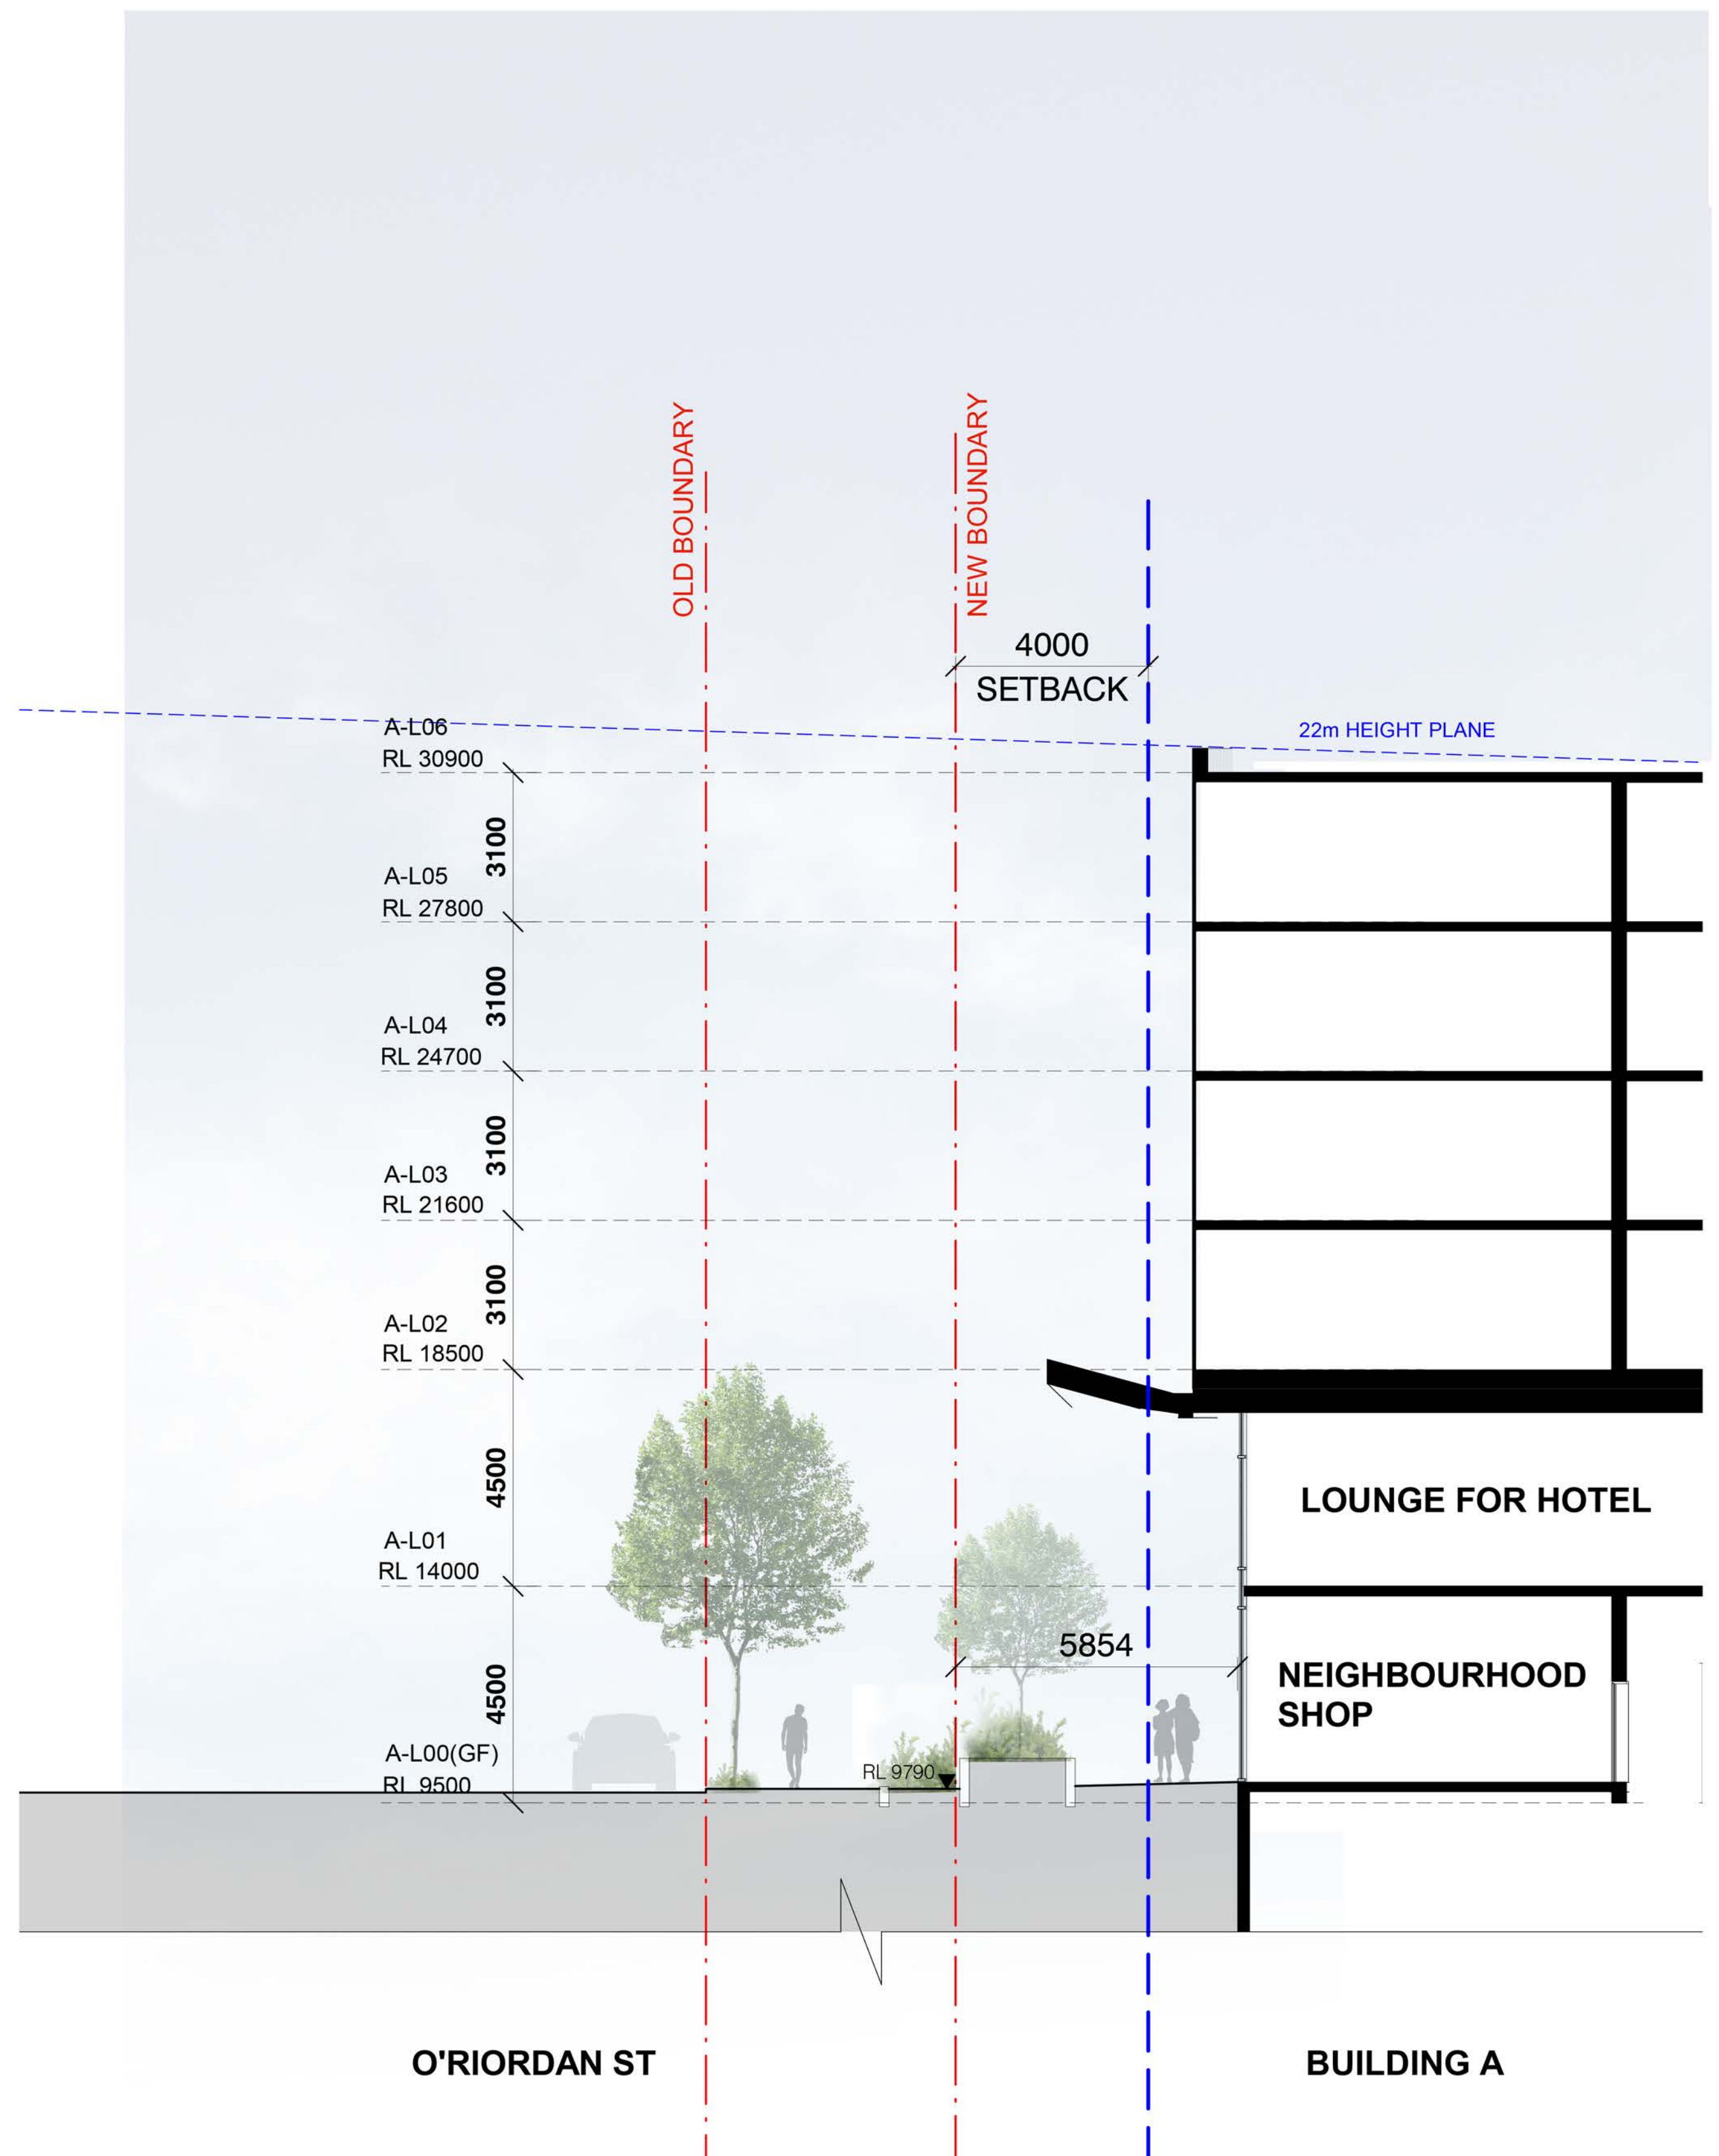

2 SECTION 02
1 : 100

Key Plan:

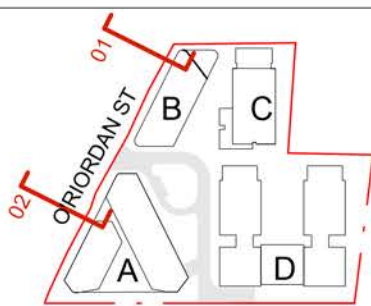

Drawing Disclaimer:
Do not scale from drawings.
Verify all dimensions on site before commencing work.
Copying or reproduction of this drawing is strictly prohibited
without the consent of PTW Architects

Rv	Amendment	By	Ck	Date	Consultants
A	DEVELOPMENT APPLICATION			11/09/2019	

Client
TOPLACE

Architect
PTW Architects
Level 11, 88 Phillip Street
Sydney NSW 2000 Australia
T +61 2 9232 5877
ptw.com.au


Peddie Thorp & Walker P/L
ABN 23 000 454 624
Trading as PTW Architects

NSW Nominated Architects
5 Parsons Architect No.6098
D. Jones Architect No.4798


PTW
Project: PA016593
O'RIORDAN ST TOPLACE
146-154 O'RIORDAN ST
MASCOT, NSW, 2020
Status:
DEVELOPMENT APPLICATION

Title
DA-30 - SECTIONS
STREET SECTIONS


Drawing Number
DA-30-0401
Revision
A

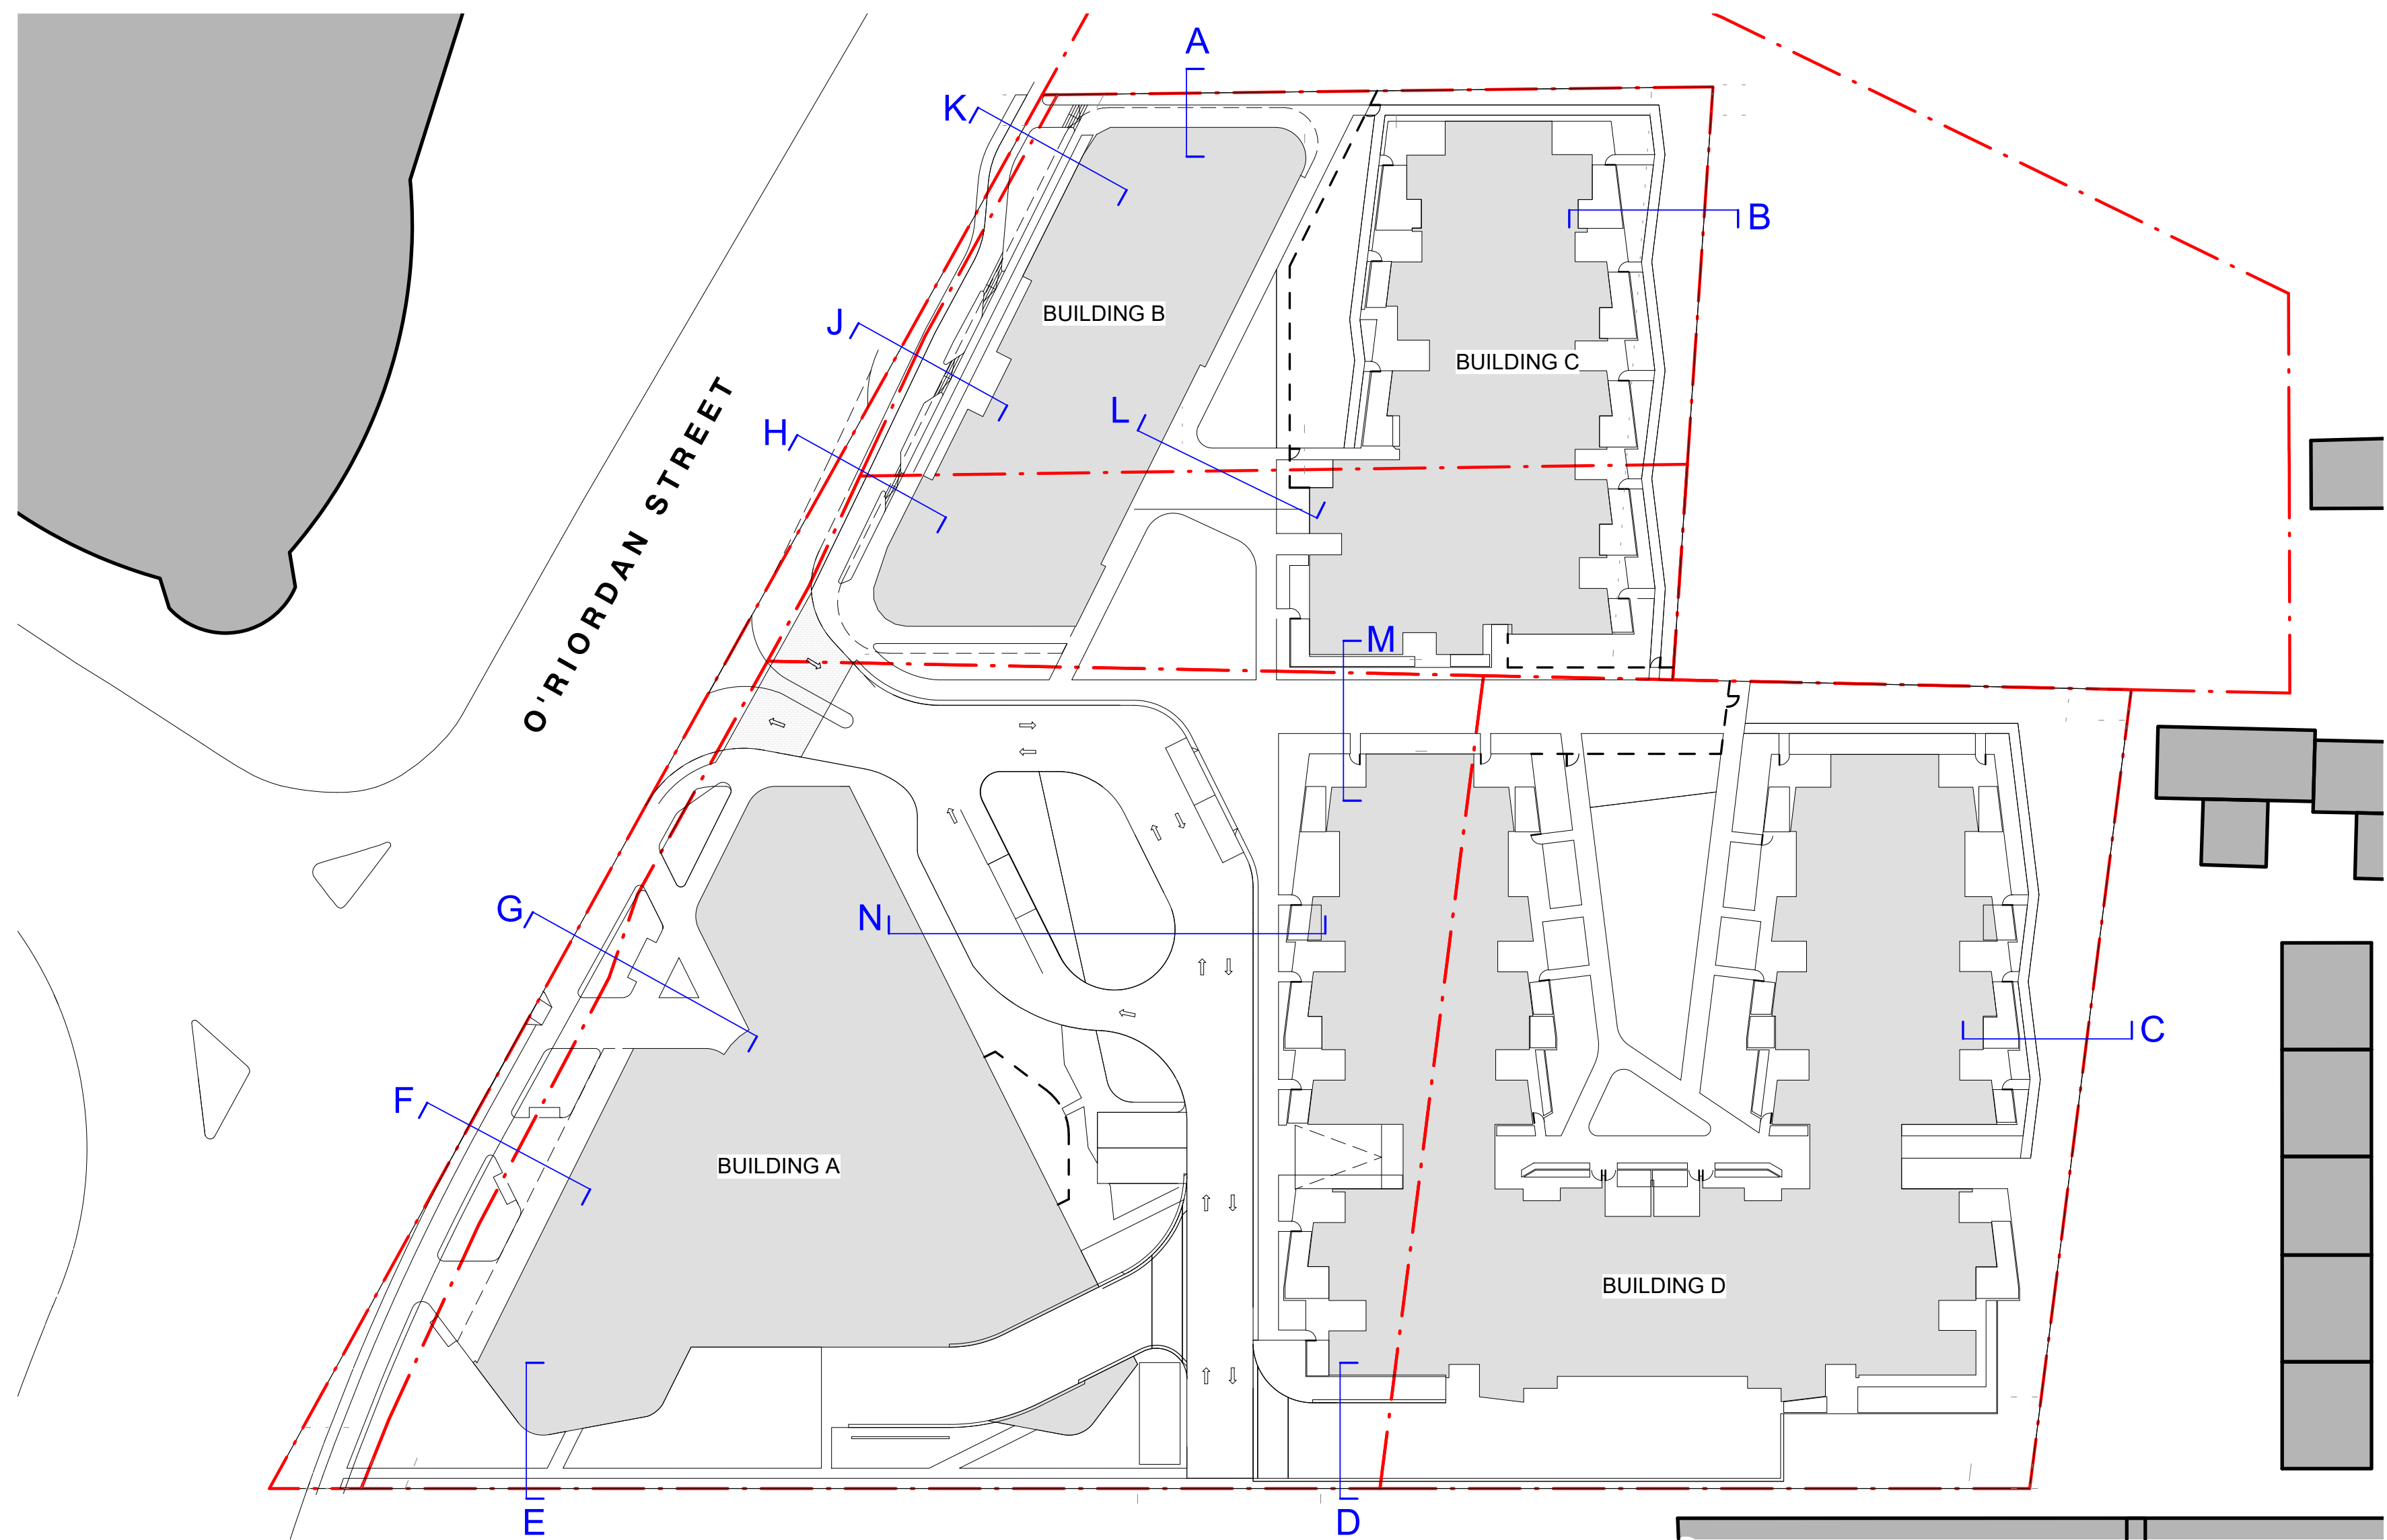

KEY PLAN FOR LANDSCAPE SECTIONS

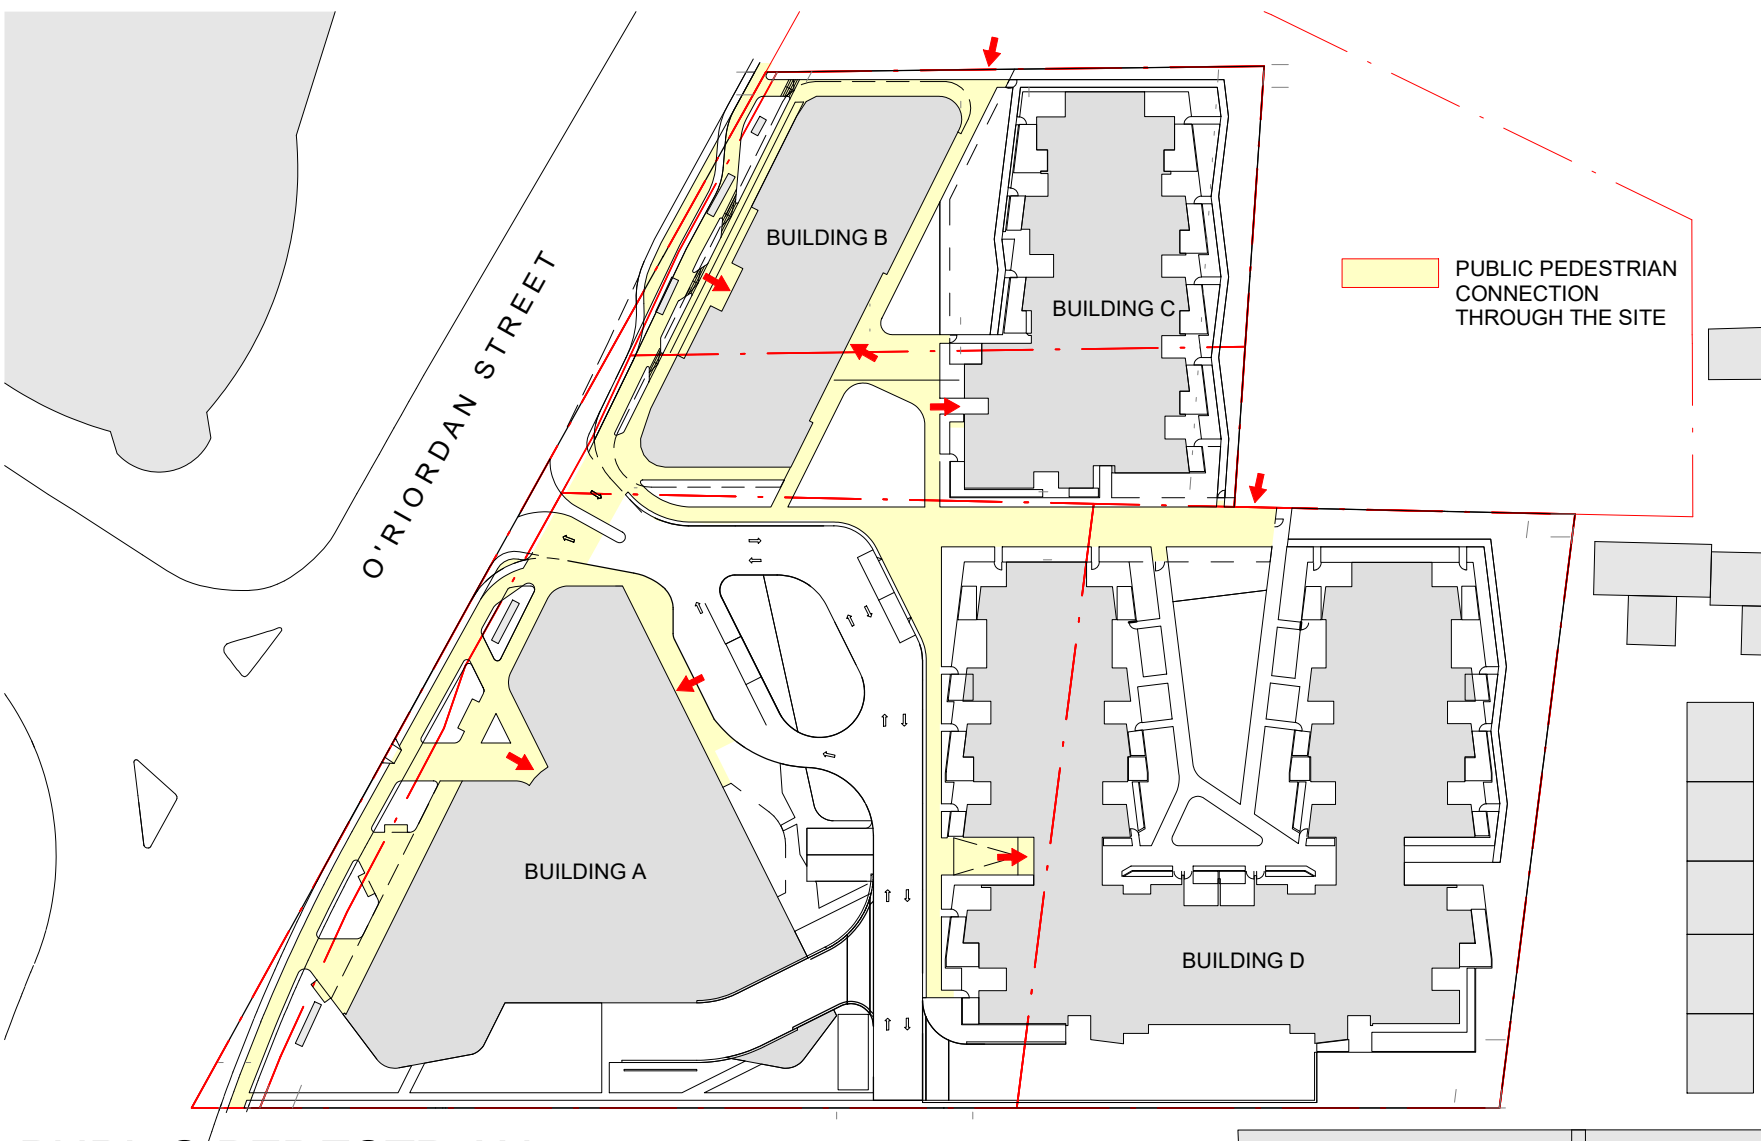

PUBLIC PEDESTRIAN

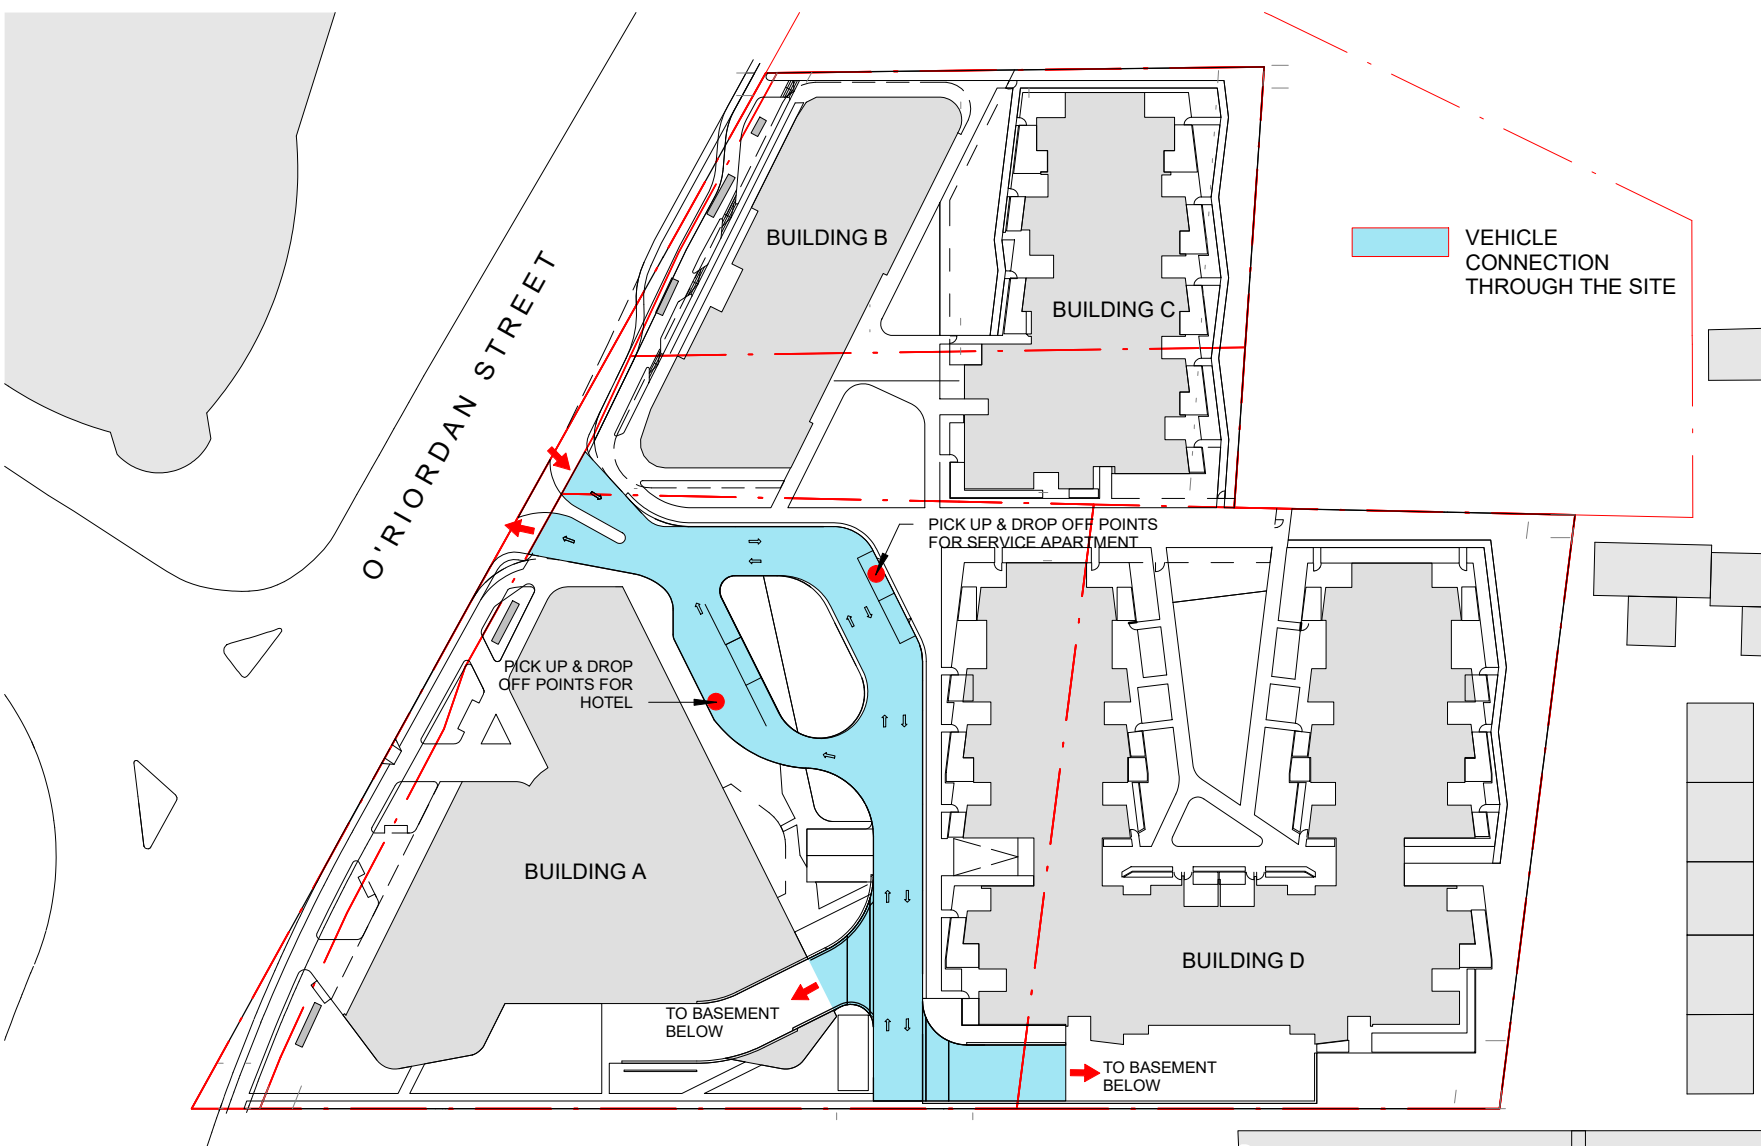

VEHICLE ACCESS



CONNECTION AND ACTIVITY

Key Plan:
Do not scale from drawings.
Verify all dimensions on site before commencing work.
Copying or reproduction of this drawing is strictly prohibited without the consent of PTW Architects

Drawing Disclaimer:
Do not scale from drawings.
Verify all dimensions on site before commencing work.
Copying or reproduction of this drawing is strictly prohibited without the consent of PTW Architects

Rv	Amendment	By	Ck	Date	Consultants
A	DEVELOPMENT APPLICATION			11/09/2019	

Client
TOPLACE

Architect
PTW Architects
Level 11, 88 Philip Street
Sydney NSW 2000 Australia
T +61 2 9232 5877
ptw.com.au

Peddie Thorp & Walker P/L
ABN 23 000 456 624
Trading as PTW Architects

NSW Nominated Architects
S Parsons Architect No A098
D Jones Architect No C798

© B1

Project PA016593
O'RIORDAN ST TOPLACE
146-154 O'RIORDAN ST
MASCOT, NSW, 2020

Status
DEVELOPMENT APPLICATION

Title
DA-30 - SECTIONS
KEY PLANS & DIAGRAMS

Drawing Number
DA-30-0500

Revision
A

Diagram illustrating the vertical dimensions and levels of a building facade section:

- Top Level:** B-L02, RL 17100
- Second Level:** B-L01, RL 14000
- Third Level:** B-L00(GF), RL 9000
- Ground Level:** RL 8400
- Vertical Dimensions:**
 - 3100 (Height from RL 14000 to RL 17100)
 - 5000 (Height from RL 9000 to RL 14000)
- Boundary:** A vertical red dashed line labeled "BOUNDARY" is shown.
- Adjacent Spaces:**
 - SERVICE APARTMENT (Top right)
 - COMMERCIAL (Middle right)
 - BASEMENT (Bottom right)
- Figure:** A silhouette of a person standing next to a bicycle is shown on the ground level.

1 SECTION A
1 : 50

Architectural section drawing showing a building facade and interior. The drawing includes the following elements:

- Exterior:** A sloped roofline with a series of trees and a person walking. A vertical red dashed line is labeled "BOUNDARY".
- Interior:** Three "SERVICE APARTMENT" units are shown, each with a window and a person sitting at a table.
- Basement:** A "BASEMENT" level is indicated at the bottom right.
- Dimensions and Elevations:**
 - Vertical dimensions: 3100 (twice), 3100 (once).
 - Elevations: C-L02 RL 15200, C-L01 RL 12100, C-L00(GF) RL 9000, RL 8200.

2 SECTION B
1 : 50

Architectural section drawing of a building facade. The drawing shows three levels of service apartments, each with a window and a door. The ground level is labeled 'D-L00(GF) RL 9000'. The first floor level is labeled 'D-L01 RL 12100'. The second floor level is labeled 'D-L02 RL 15200'. A vertical boundary line is labeled 'BOUNDARY'. The drawing also shows a basement level labeled 'BASEMENT'. The ground level is landscaped with trees and shrubs. Two figures are shown: one sitting on a bench and one standing. The drawing is a black and white line drawing with some shading to indicate depth and form.

3 SECTION C
1 : 50

Architectural section drawing of a building facade. The drawing shows three levels labeled "SERVICE APARTMENT" and a "BASEMENT". A vertical red dashed line on the right is labeled "BOUNDARY". The drawing includes various level markers: D-L02 RL 15200, D-L01 RL 12100, D-L00/GF RL 9000, and RL 8200. The building is shown in cross-section with a car parked in the basement.

4 SECTION D
1 : 50

CONFERENCE ROOM

NEIGHBOURHOOD SHOP

BOUNDARY


A-L01
RL 14000

4500

A-L00(GF)
RL 9500

RL 8400

5 SECTION E
1 : 50

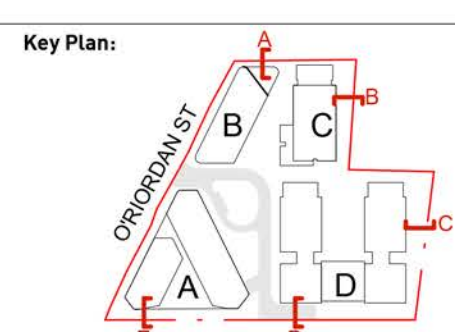

Drawing Disclaimer:
Do not scale from drawings.
Verify all dimensions on site before commencing work.
Copying or reproduction of this drawing is strictly prohibited
without the consent of PTW Architects

Rv	Amendment	By	Ck	Date	Consultant
A	DEVELOPMENT APPLICATION			11/09/2019	

Client
TOPLAC

Architect
PTW Architects
Level 11, 88 Phillip Street
Sydney NSW 2000 Australia
T +61 2 9232 5877
ptw.com.au

Peddle Thorp & Walker P/L
ABN 23 000 454 624
trading as PTW Architects

NSW Nominated Architects
S Parsons Architect No.609
D Jones Architect No.4778

PTM

Project PA016593
O'RIORDAN ST TOPPLACE
146-154 O'RIORDAN ST
MASCOT, NSW, 2020

Status
DEVELOPMENT APPLICATION

Title
DA-30 - SECTIONS
LANDSCAPE SECTIONS

Drawing Number	Revision
DA-30-0501	A

BUILDING A




1 SECTION F
1 : 50

BUILDING A




2 SECTION G
1 : 50

BUILDING B

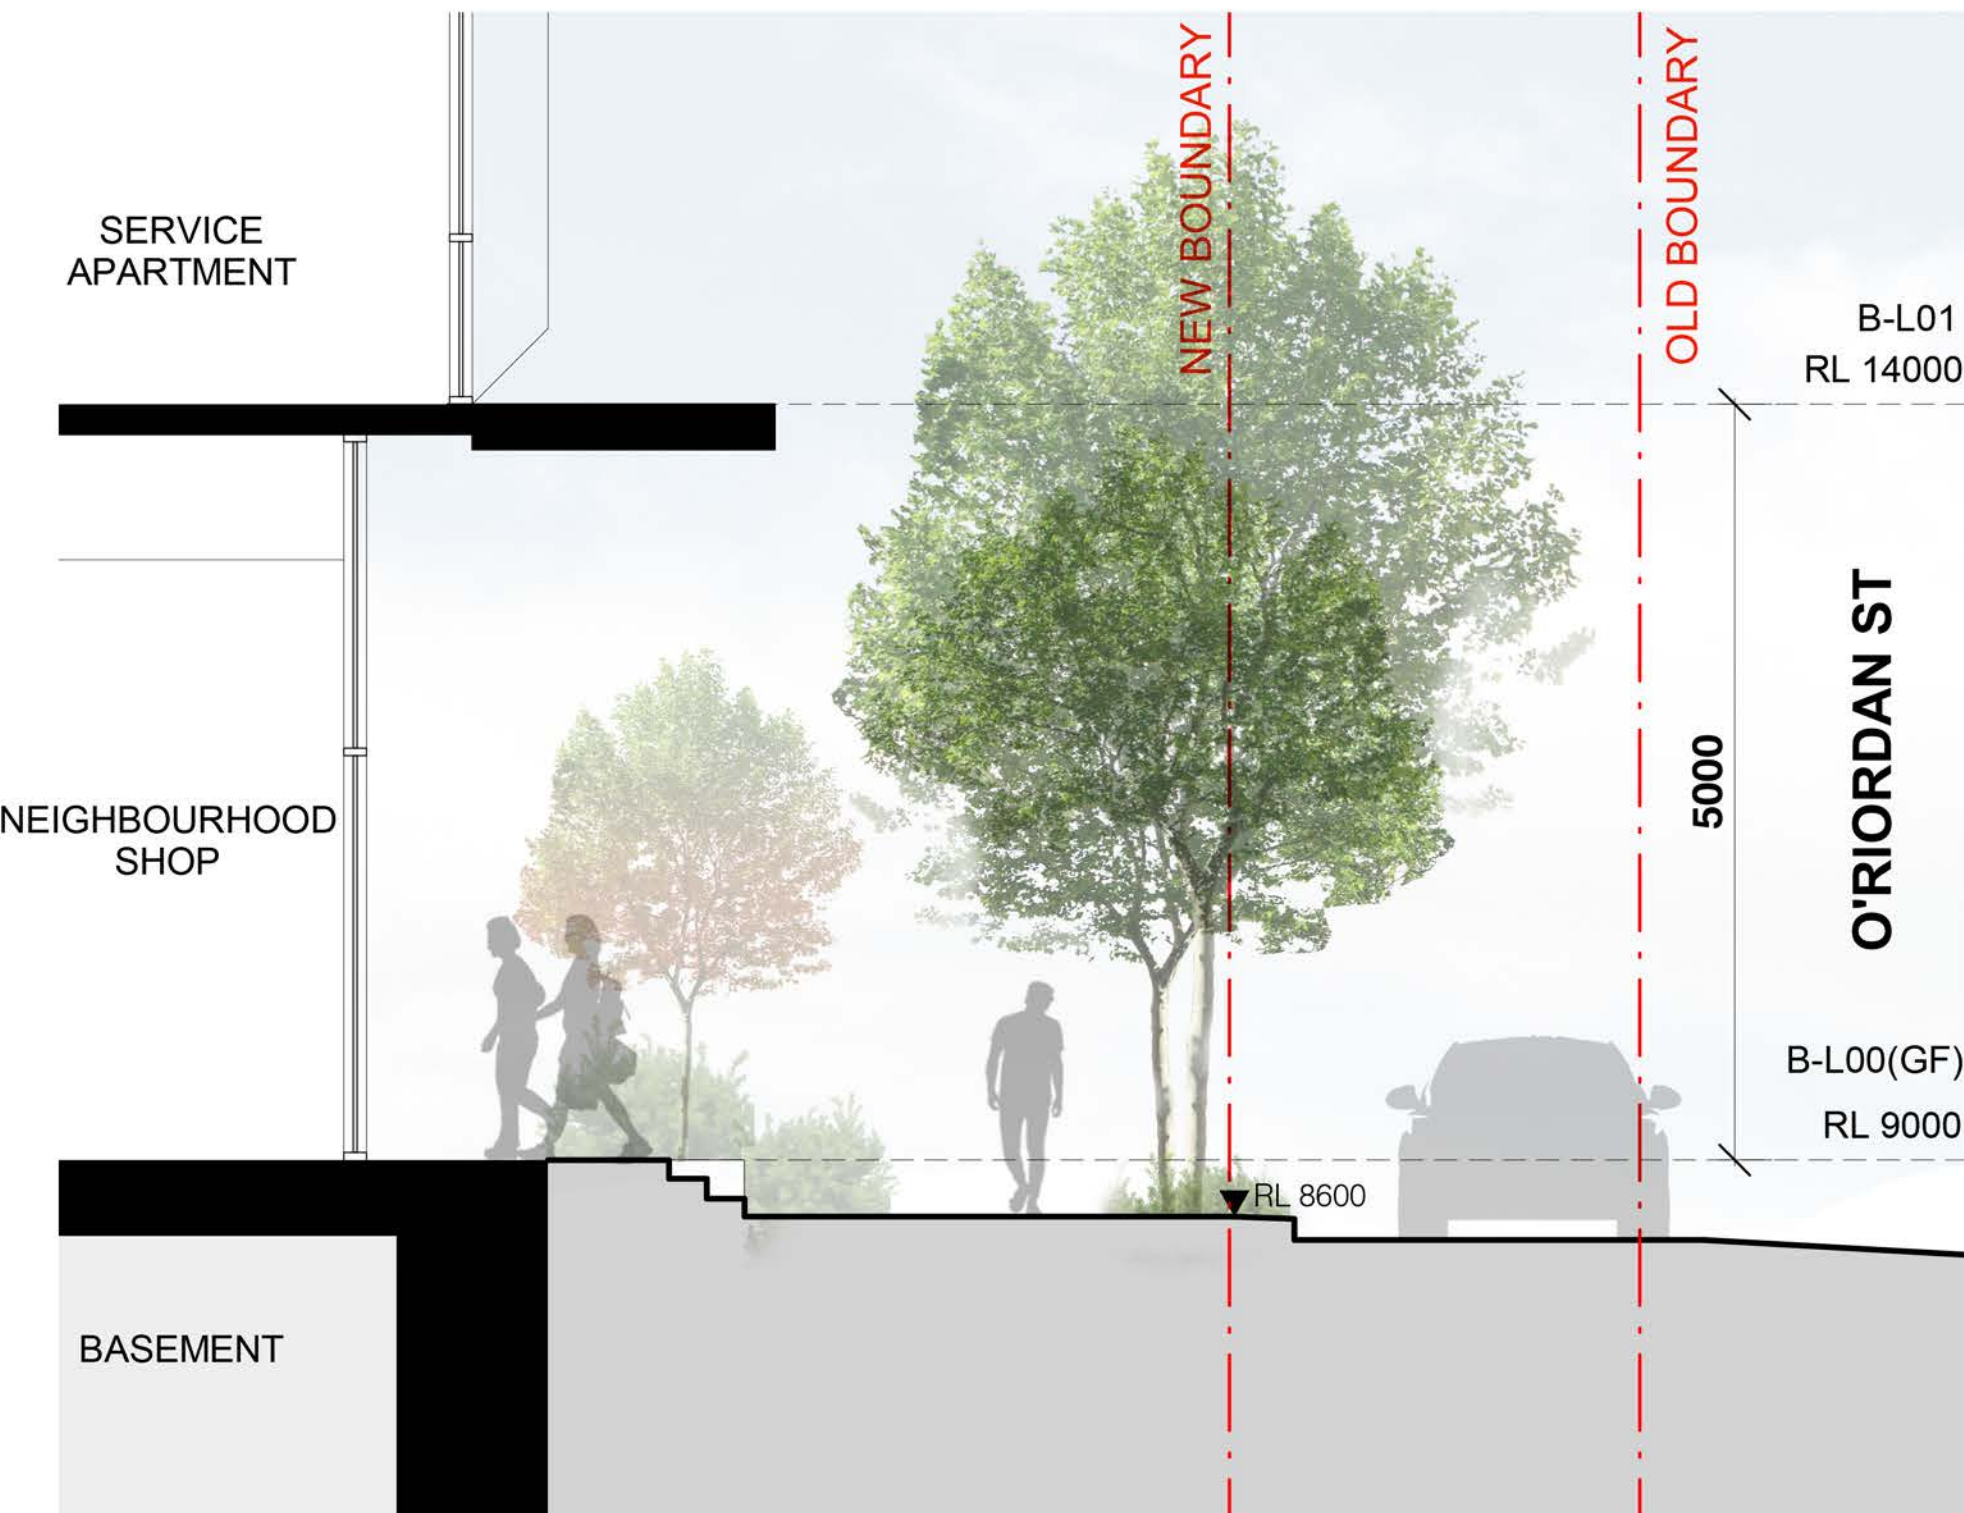


3 SECTION H
1 : 50

BUILDING B

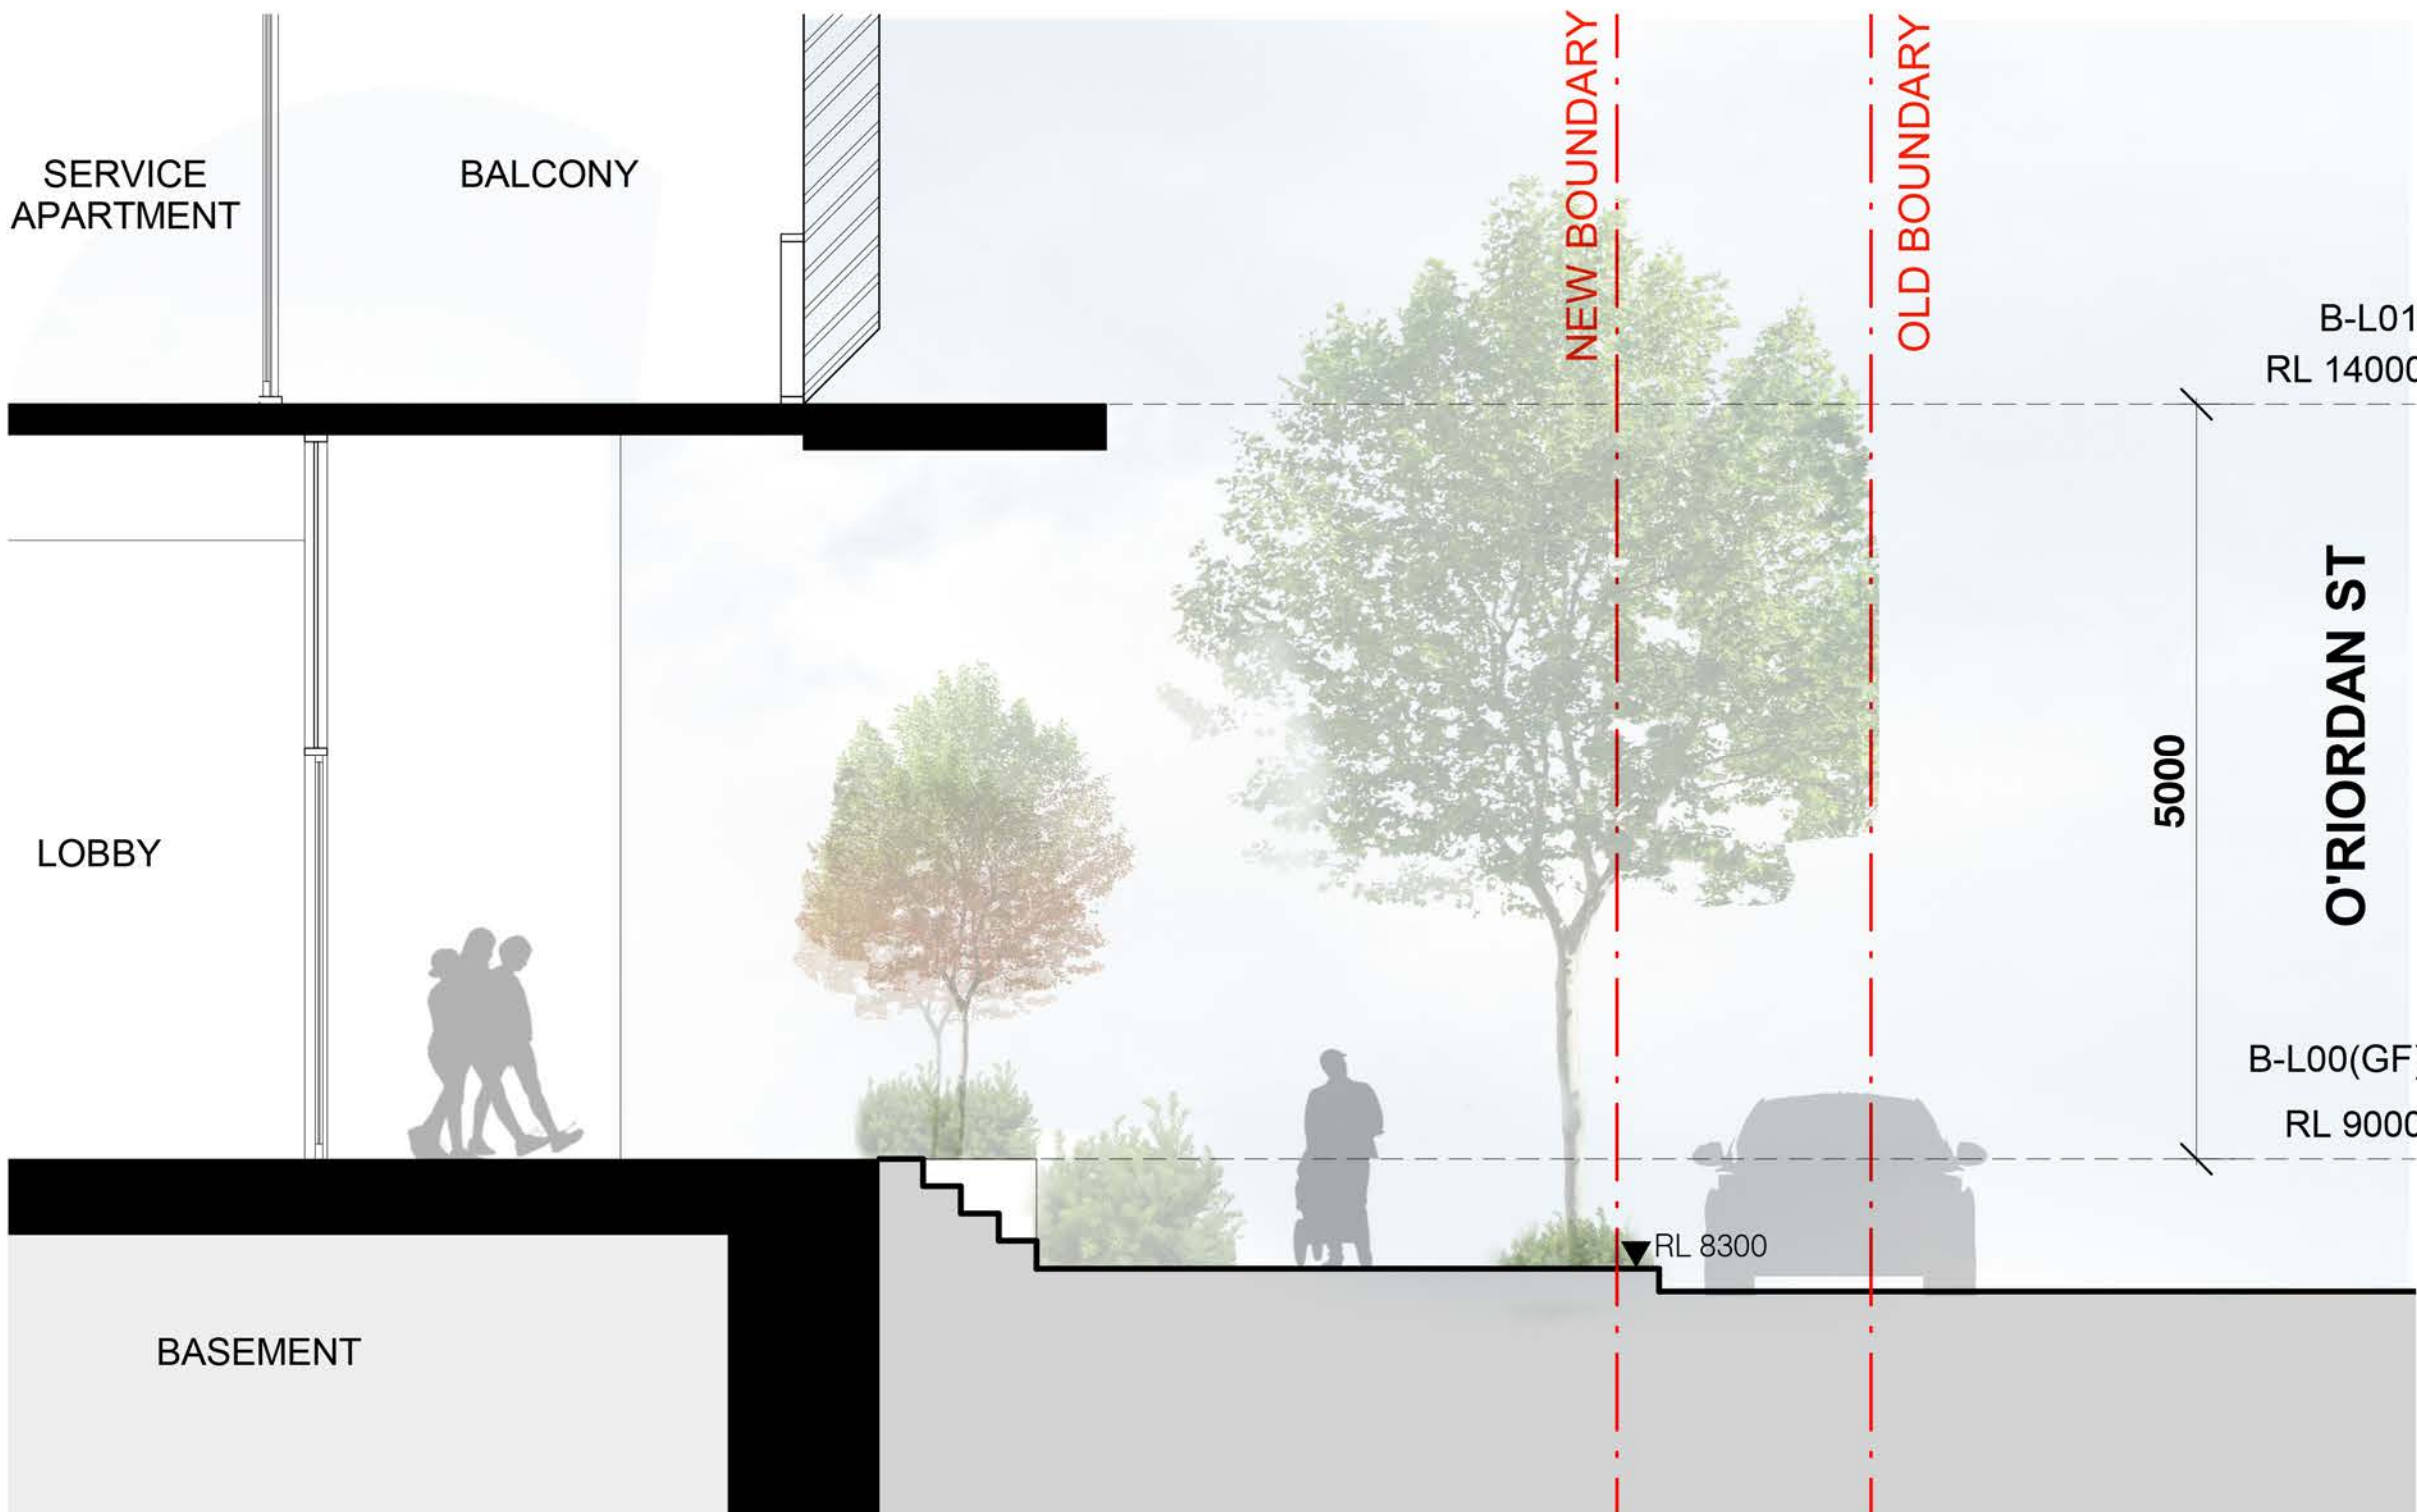


4 SECTION J
1 : 50

BUILDING B

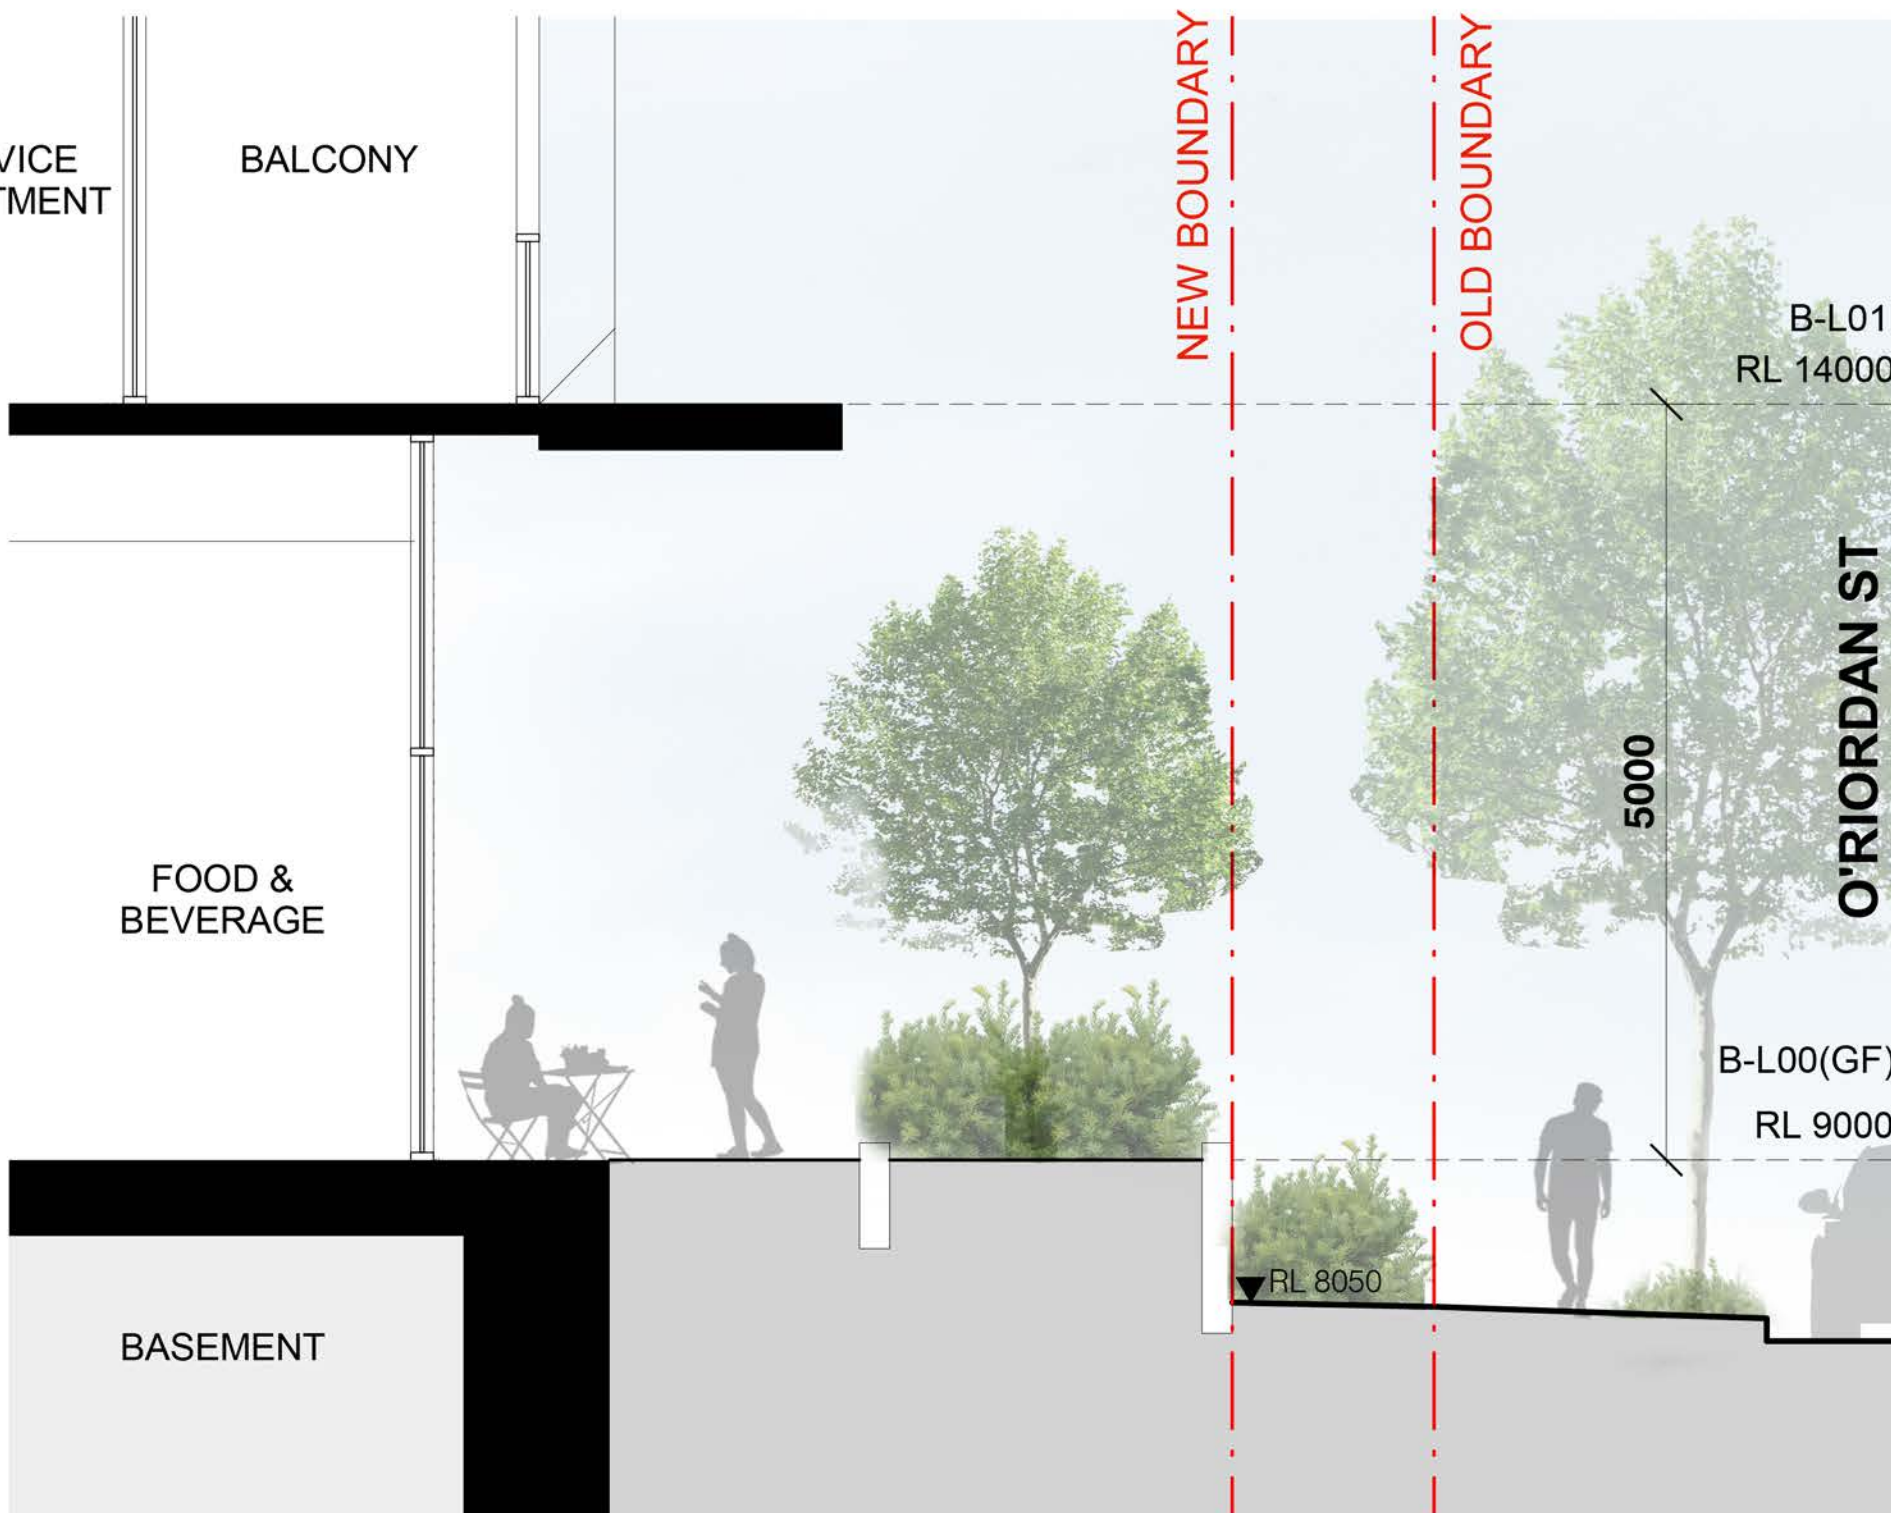

5 SECTION K
1 : 50

Key Plan:

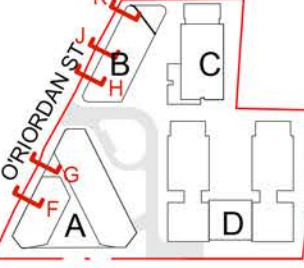

Drawing Disclaimers:
Do not scale from drawings.
Verify all dimensions on site before commencing work.
Copying or reproduction of this drawing is strictly prohibited
without the consent of PTW Architects

Rv	Amendment	By	Ck	Date	Consultants
A	DEVELOPMENT APPLICATION			11/09/2019	

Client
TOPLACE

Architect
PTW Architects
Level 11, 88 Phillip Street
Sydney NSW 2000 Australia
T +61 2 9232 5877
ptw.com.au

Peddie Thorp & Walker P/L
ABN 23 000 454 624
Trading as PTW Architects


NSW Nominated Architects
5 Parsons Architect No.4098
D. Jones Architect No.4798

Project: PA016593
O'RIORDAN ST TOPLACE
146-154 O'RIORDAN ST
MASCOT, NSW, 2020
Status:
DEVELOPMENT APPLICATION


Title
DA-30 - SECTIONS
LANDSCAPE SECTIONS

Drawing Number
DA-30-0502

Revision
A

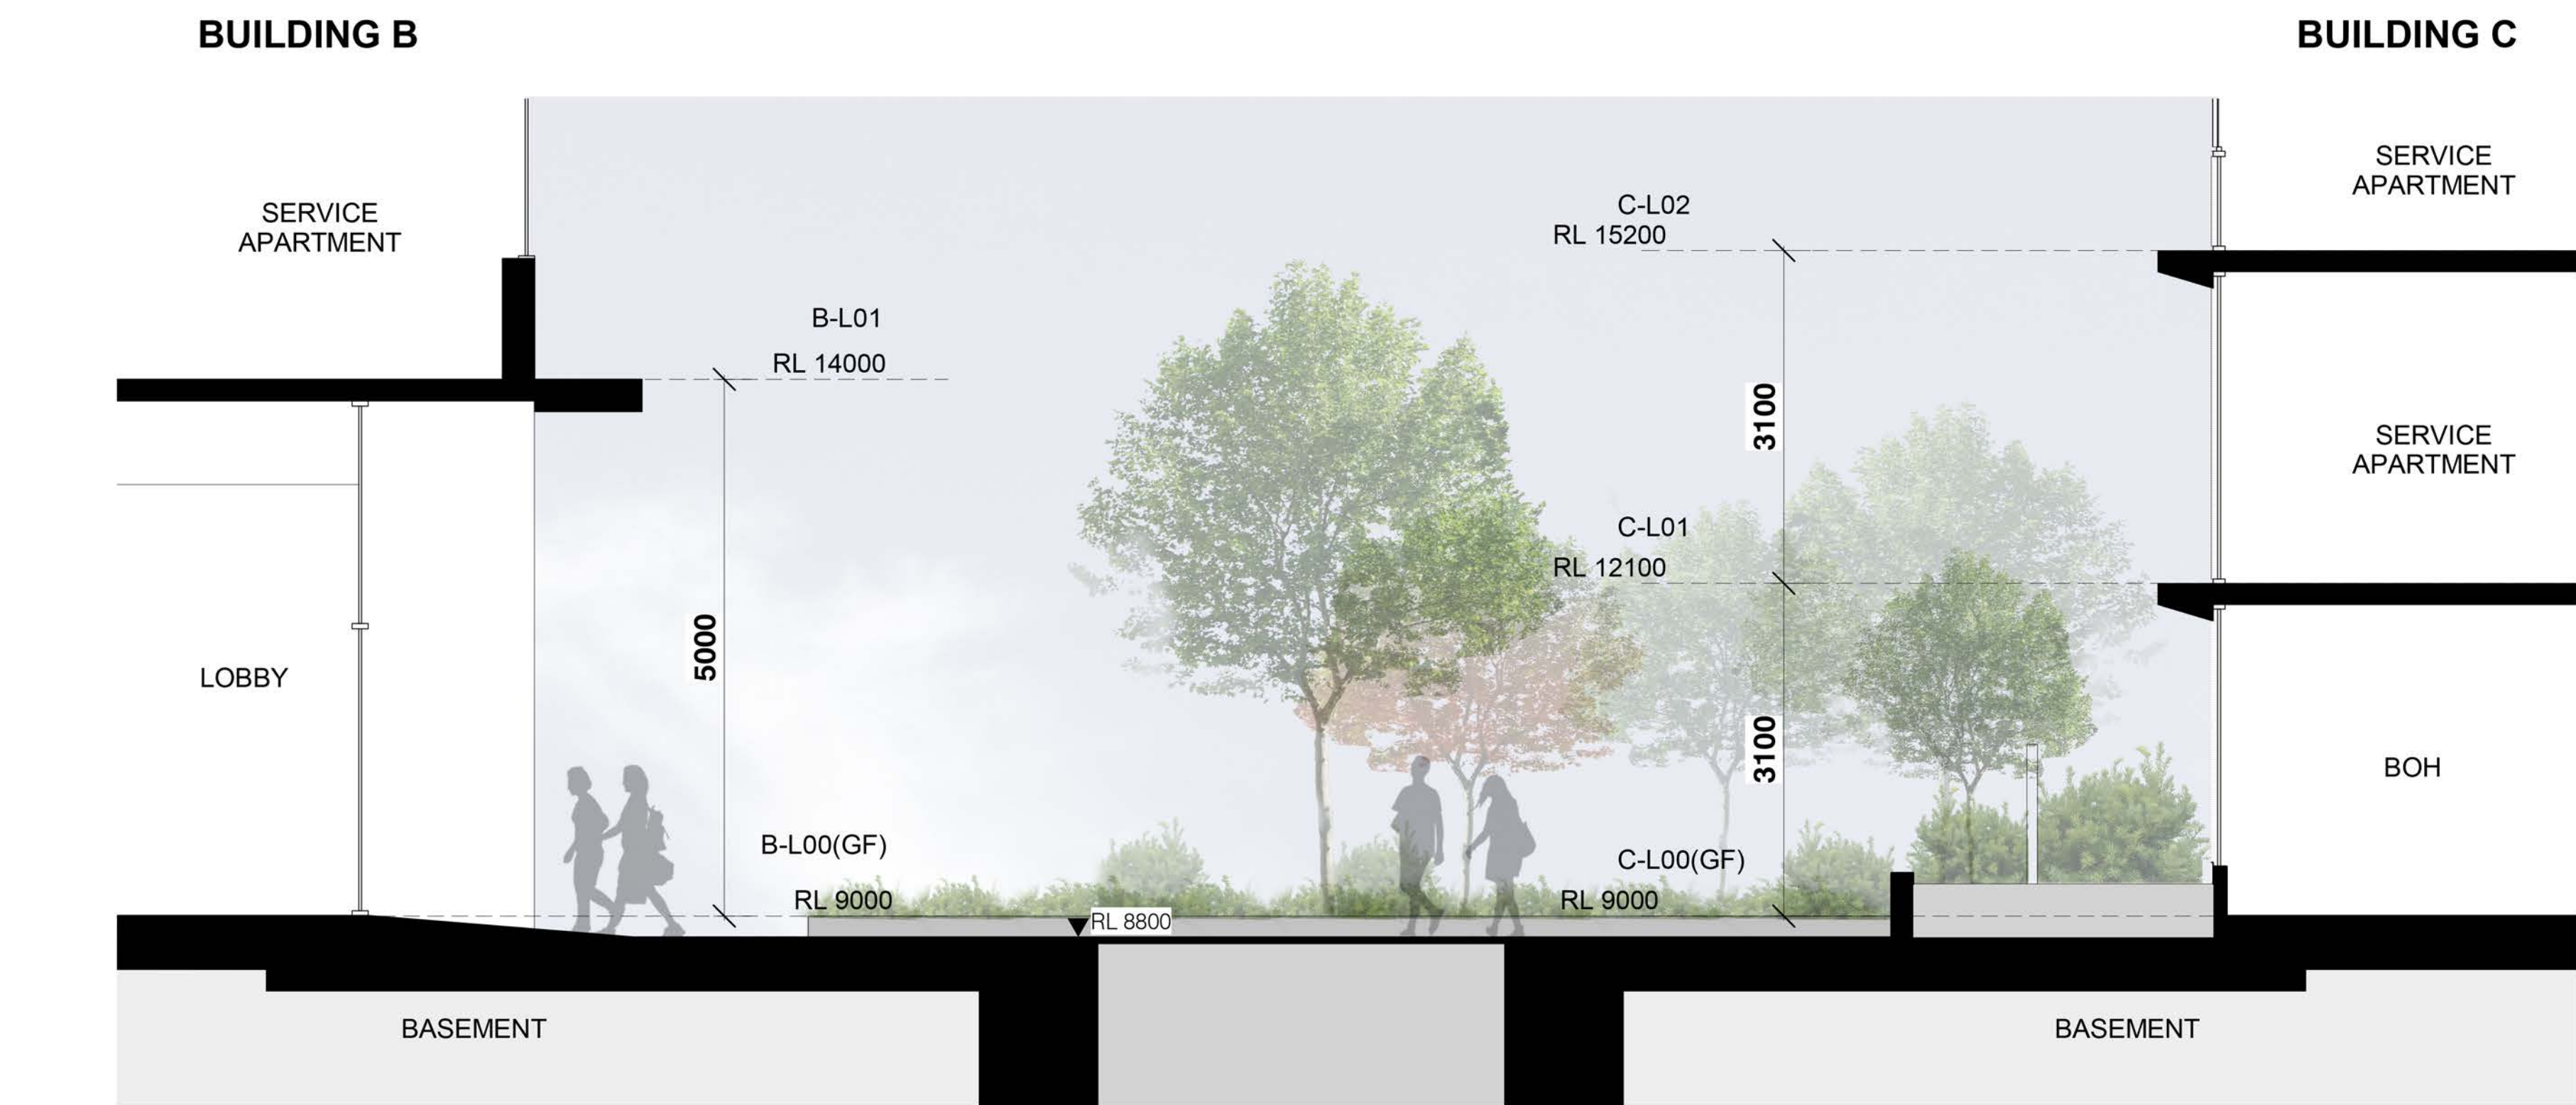

2 Section L
1 : 50

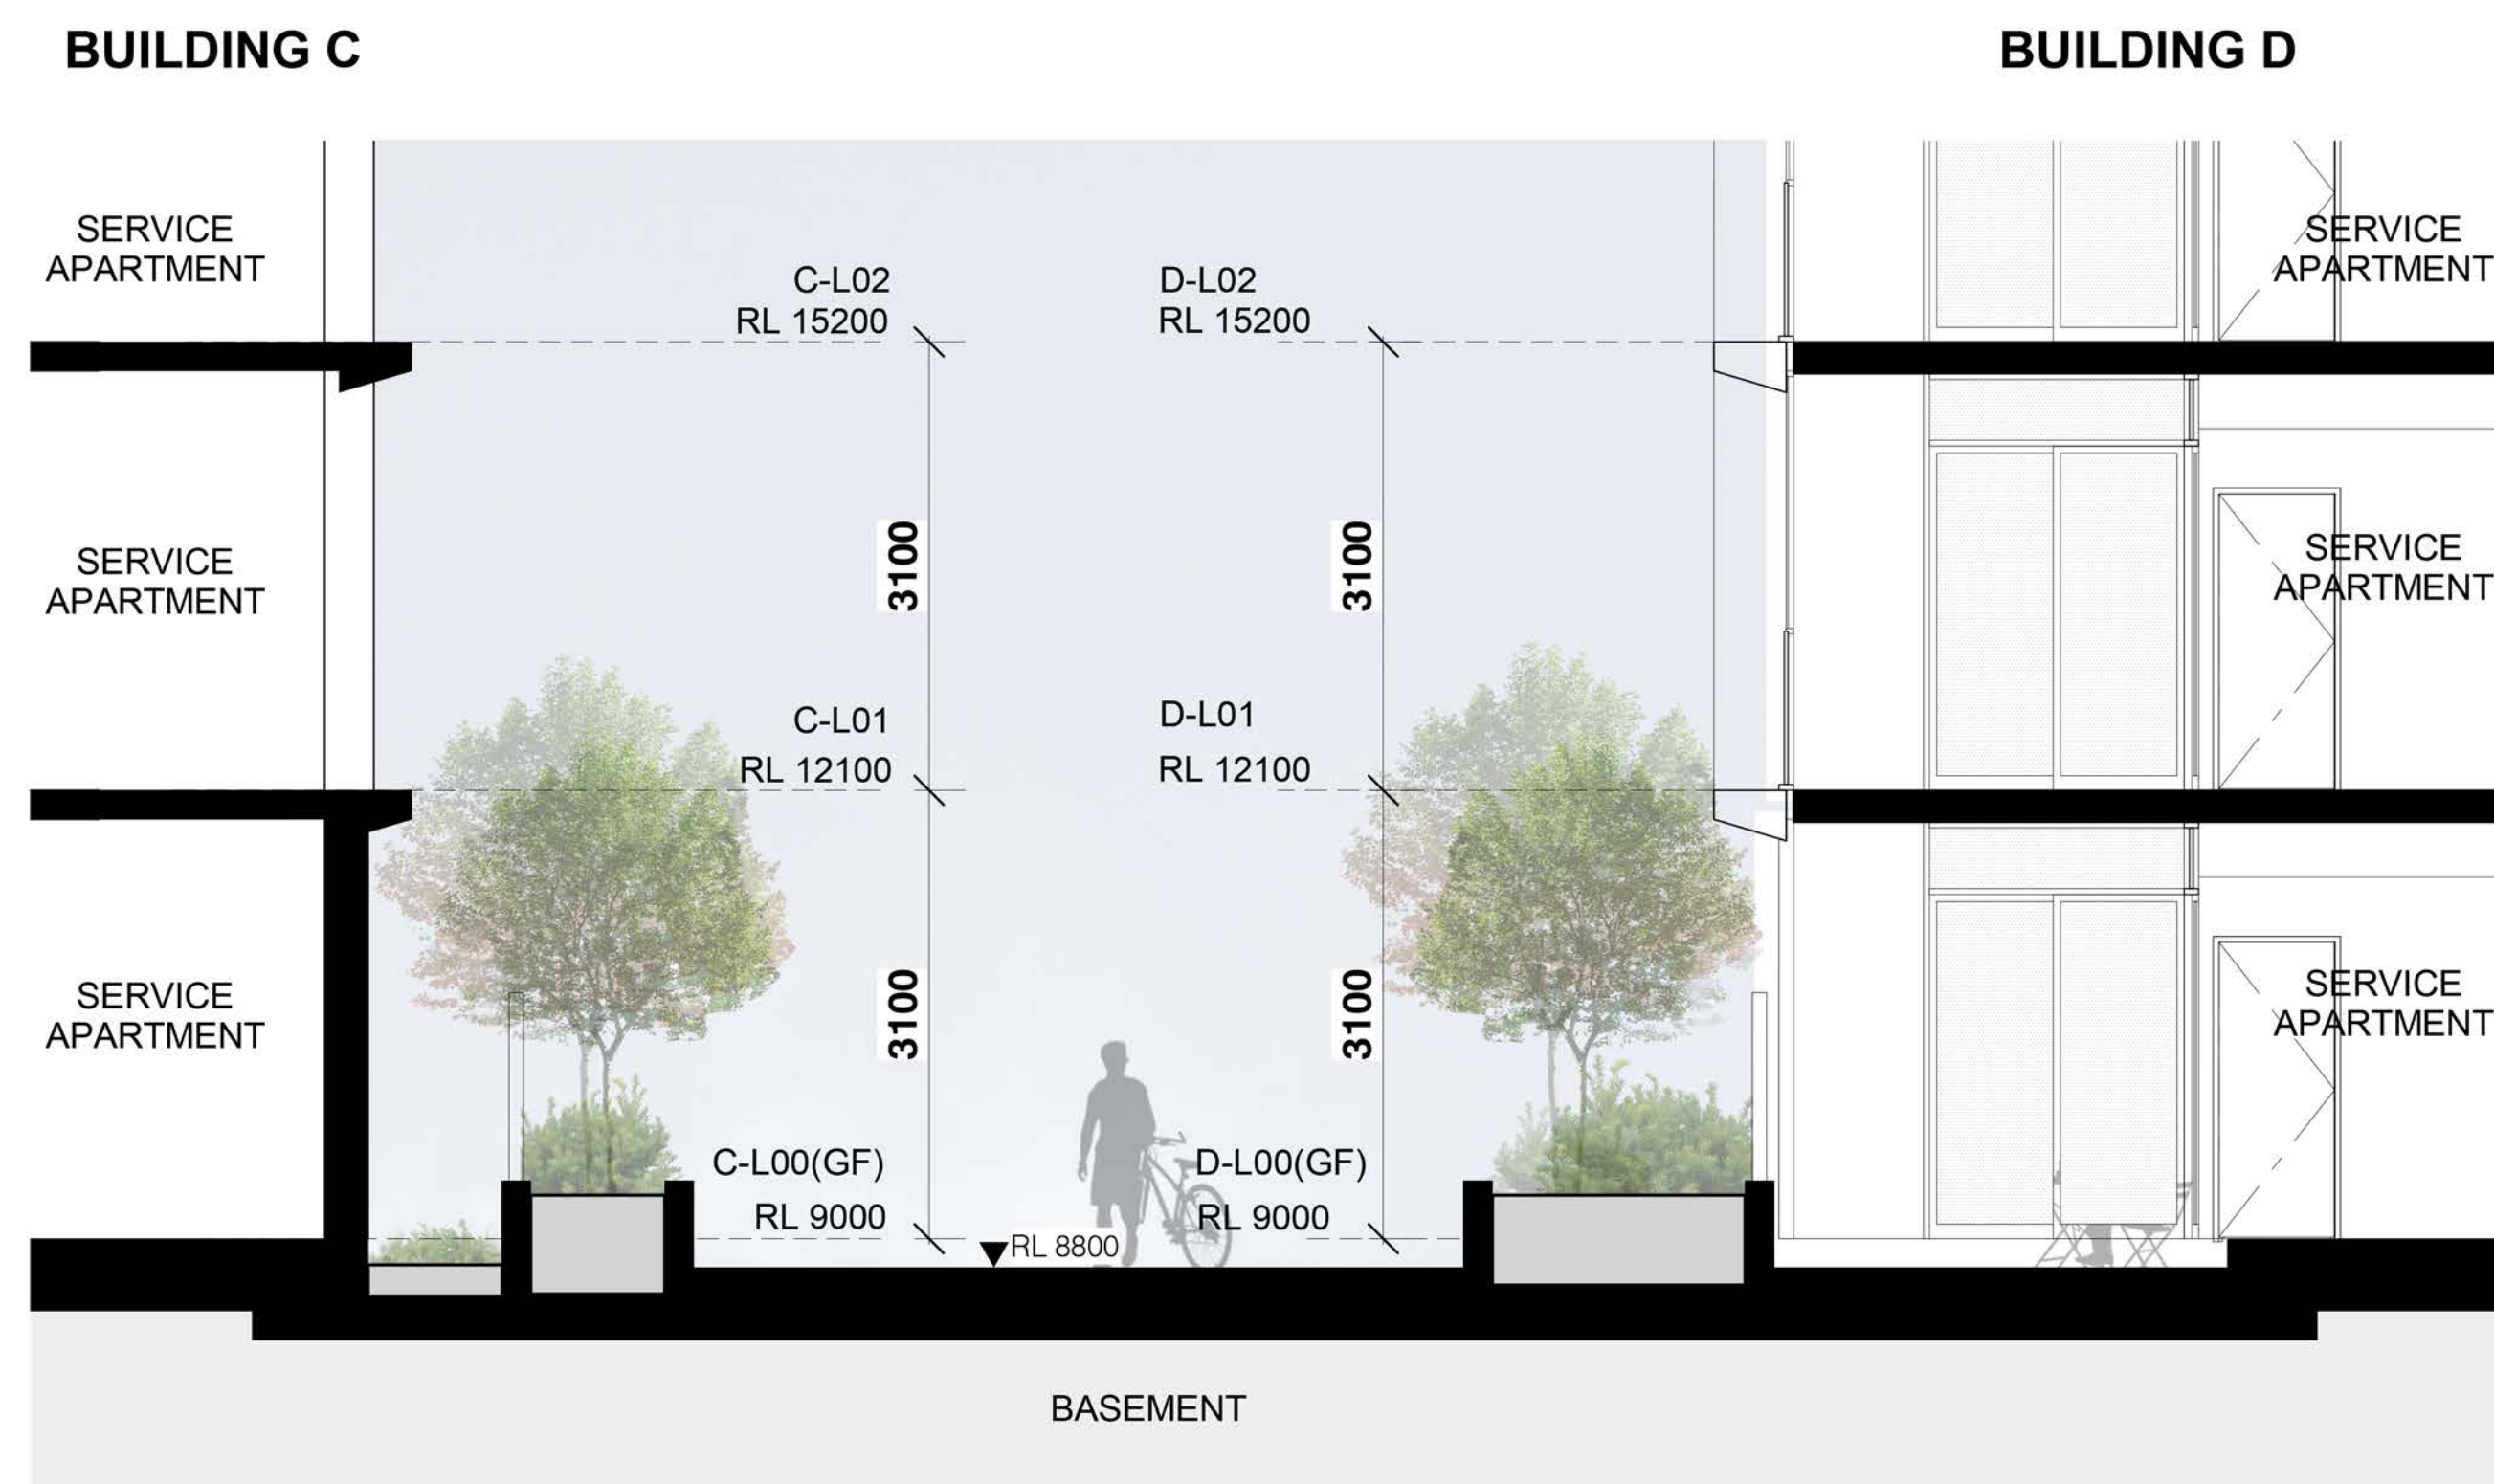


3 Section M
1 : 50



1 Section N
1 : 50

Key Plan:

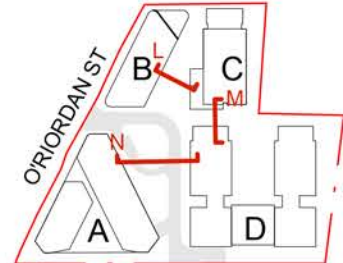

Drawing Disclaimers:
Do not scale from drawings.
Verify all dimensions on site before commencing work.
Copying or reproduction of this drawing is strictly prohibited
without the consent of PTW Architects

Rv	Amendment	By	Ck	Date	Consultants
A	DEVELOPMENT APPLICATION			11/09/2019	

Client
TOPLACE

Architect
PTW Architects
Level 11, 88 Phillip Street
Sydney NSW 2000 Australia
T +61 2 9232 5877
ptw.com.au

Peddie Thorp & Walker P/L
ABN 23 000 454 624
Trading as PTW Architects

NSW Nominated Architects
5 Parsons Architect No.4098
D. Jones Architect No.4798

PTW

Project PA016593
O'RIORDAN ST TOPLACE
146-154 O'RIORDAN ST
MASCOT, NSW, 2020

Status
DEVELOPMENT APPLICATION


Title
DA-30 - SECTIONS
LANDSCAPE SECTIONS

Drawing Number
DA-30-0503

Revision
A

GLASS

- G1 - Clear Vision Glass
- G2 - Colour Back Glass Dark Grey to match P1

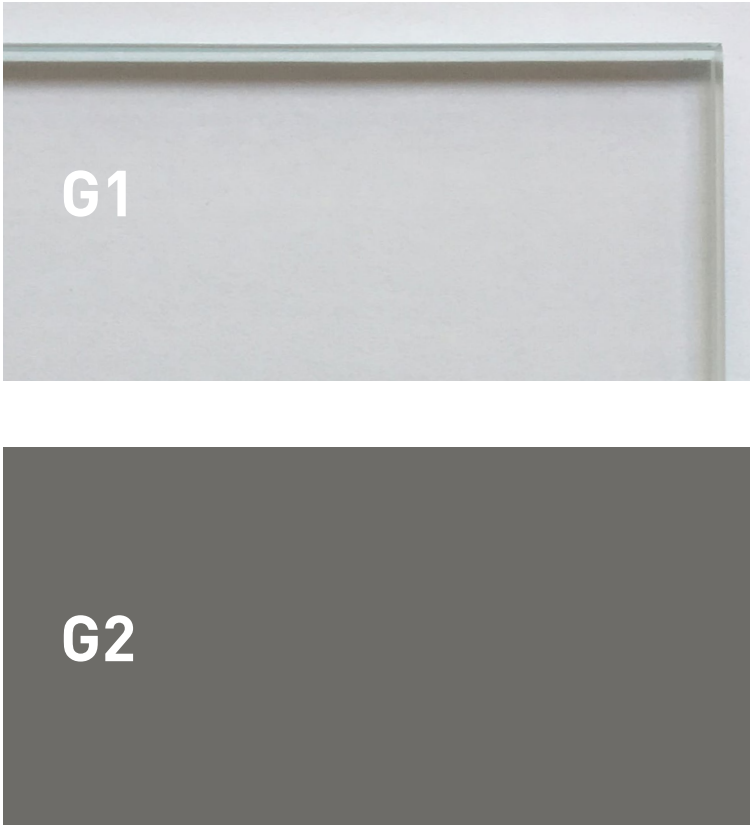


PAINT FINISHES

- P1 - Colour to match Dulux "Malay Grey" (Matt)
- P2 - Colour to match Dulux "Stepney" (Matt)
- P3 - Colour to match Dulux "Silkwort" (Matt)
- P4 - Colour to match Dulux "White Duck Quarter" (Matt)
- P5 - Colour to match Dulux "Rich Biscuit" (Matt)



POWDERCOAT FINISHES

- PC1 - Powdercoat to match Dulux "Namadji (Satin)"
- PC2 - Powdercoat to match Dulux "Dark Bronze (Satin)"
- PC3 - Powdercoat to match Dulux "Light Bronze (Satin)"
- PC4 - Powdercoat to match Dulux "Black Ace (Satin)"
- PC5 - Powdercoat to match Dulux "Western Myall (Satin)"

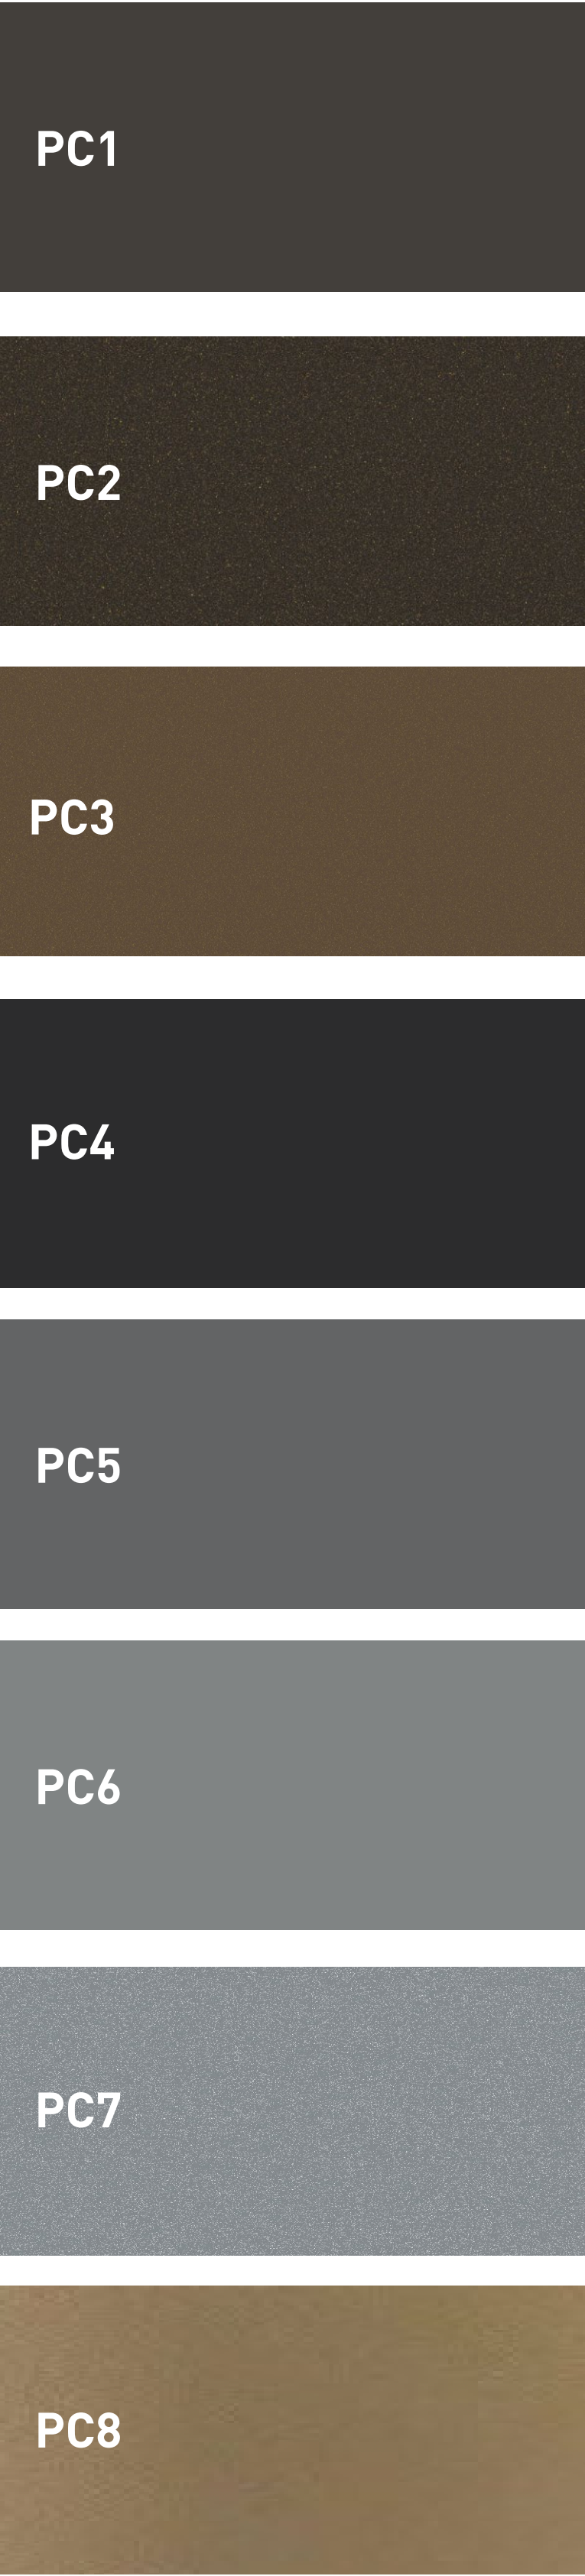

- PC6 - Powdercoat to match Dulux "Eternity Pewter Pearl (Satin)"
- PC7 - Powdercoat to match Dulux "Eternity Silver Kinetic (Satin)"
- PC8 - Powdercoat to match Interpon "Golden Touch Pearl" (Flat)
- PC9 - Powdercoat to match Interpon "Champagne Richel" (Flat)



METAL CLADDING FINISHES

- MC1 - Mini Orb Metal Cladding- Colour to match Interpon "Golden Touch Pearl" (Flat)
- MC2 - Mini Orb Metal Cladding- Colour to match Interpon "Champagne Riche " (Flat)



Key Plan:

N

Drawing Disclaimers:

Do not scale from drawings.
Verify all dimensions on site before commencing work.
Copying or reproduction of this drawing is strictly prohibited without the consent of PTW Architects

Rv	Amendment	By	Ck	Date	Consultants
C	DEVELOPMENT APPLICATION			11/09/2019	
B	DEVELOPMENT APPLICATION			10/01/2019	
A	DEVELOPMENT APPLICATION			20/12/2018	

Client:

TOPLACE

Architect
PTW Architects
Level 11, 88 Phillip Street
Sydney NSW 2000 Australia
T +61 2 9232 5877
ptw.com.au

Peddie Thorp & Walker P/L
ABN 23 030 450 424
Trading as PTW Architects

NSW Nominated Architects
S Parsons Architect No.6098
D Jones Architect No.4778

NTS @ B1

PTW

Project PA016593

O'RIORDAN ST TOPPLACE

146-154 O'RIORDAN ST

MASCOT, NSW, 2020

Status

DEVELOPMENT APPLICATION

Title

DA-50 - EXTERNAL MATERIALS AND EXTERNAL MATERIAL AND FINISHES BOARD

Drawing Number

DA-50-0100

Revision

C



1 BUILDING A - EAST ELEVATION
1 : 50



EXTERNAL FINISHES

GLAZING

- G1 Clear Vision Glass
- G2 Dark Grey Colour Back Glass

METAL CLADDING FINISHES

- MC1 Mini Orb _ Satin Champagne Riche
- MC2 Mini Orb _ Flatt Matt Golden Touch


PAINT FINISHES

- P1 Paint_Malay Grey (Matt)
- P2 Paint_Stepney (Matt)
- P3 Paint_Silkwort (Matt)
- P4 Paint_White Duck Quarter (Matt)
- P5 Paint_Rich Biscuit (Matt)

POWDERCOAT METAL FINISHES

- PC1 Satin_Namadji
- PC2 Satin_Dark Bronze
- PC3 Satin _ Light Bronze
- PC4 Satin _ Black Ace
- PC5 Satin_ Western Myall
- PC6 Satin_ Eternity Pewter Pearl
- PC7 Satin _ Eternity Silver Kinetic
- PC8 Satin _ Flat Matt Golden Touch
- PC9 Satin _ Champagne Riche

Key Plan:

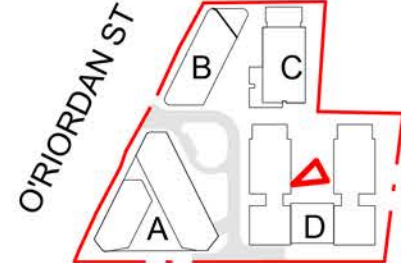

Drawing Disclaimer:
Do not scale from drawings.
Verify all dimensions on site before commencing work.
Copying or reproduction of this drawing is strictly prohibited
without the consent of PTW Architects

Rv	Amendment	By	Ck	Date	Consultants
C	DEVELOPMENT APPLICATION			11/09/2019	
B	DEVELOPMENT APPLICATION			10/01/2019	
A	DEVELOPMENT APPLICATION			20/12/2018	

Client
TOPLACE

Architect
PTW Architects
Level 11, 88 Phillip Street
Sydney NSW 2000 Australia
T +61 2 9232 5877
ptw.com.au

Peddie Thorp & Walker P/L
ABN 23 000 454 626
Trading as PTW Architects

NSW Nominated Architects
5 Parsons Architect No.6098
D. Jones Architect No.4798

PTW

1:50 B B1 0 0.5 1 2
Project PA016593
O'RIORDAN ST TOPLACE
146-154 O'RIORDAN ST
MASCOT, NSW, 2020

Status
DEVELOPMENT APPLICATION

Title
DA-50 - EXTERNAL MATERIALS AND
EXTERNAL MATERIALS AND
FINISHES - BLDG A - HOTEL
Drawing Number
DA-50-0200

Revision
C



EXTERNAL FINISHES

GLAZING

- G1** Clear Vision Glass
- G2** Dark Grey Colour Back Glass

METAL CLADDING FINISHES


- MC1** Mini Orb _ Satin Champagne Riche
- MC2** Mini Orb _ Flat Matt Golden Touch

PAINT FINISHES

- P1** Paint_Malay Grey (Matt)
- P2** Paint_Stepney (Matt)
- P3** Paint_Silkwort (Matt)
- P4** Paint_White Duck Quarter (Matt)
- P5** Paint_Rich Biscuit (Matt)

POWDERCOAT METAL FINISHES

- PC1** Satin_Namadj
- PC2** Satin_Dark Bronze
- PC3** Satin_Light Bronze
- PC4** Satin_Black Ace
- PC5** Satin_Western Myall
- PC6** Satin_Eternity Pewter Pearl
- PC7** Satin_Eternity Silver Kinetic
- PC8** Satin_Flat Matt Golden Touch
- PC9** Satin_Champagne Riche

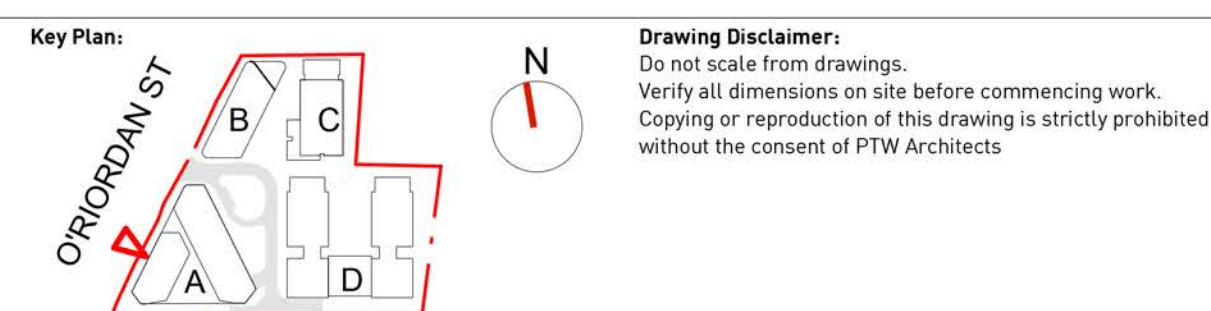

Drawing Disclaimers:
Do not scale from drawings.
Verify all dimensions on site before commencing work.
Copying or reproduction of this drawing is strictly prohibited without the consent of PTW Architects

Rv	Amendment	By	Ck	Date	Consultants
C	DEVELOPMENT APPLICATION			11/09/2019	
B	DEVELOPMENT APPLICATION			10/01/2019	
A	DEVELOPMENT APPLICATION			20/12/2018	

Client
TOPLACE

Architect
PTW Architects
Level 11, 88 Phillip Street
Sydney NSW 2000 Australia
T +61 2 9232 5877
ptw.com.au

Peddie Thorp & Walker P/L
ABN 23 000 454 624
Trading as PTW Architects

NSW Nominated Architects
5 Parsons Architect No.6098
D. Jones Architect No.4795

PTW
Project PA016593
O'RIORDAN ST TOPLACE
146-154 O'RIORDAN ST
MASCOT, NSW, 2020
Status
DEVELOPMENT APPLICATION

Title
DA-50 - EXTERNAL MATERIALS AND
EXTERNAL MATERIALS AND
FINISHES - BLDG A - SERVICED
APARTMENTS
DA-50-0300
Revision
C



EXTERNAL FINISHES

GLAZING

- G1** Clear Vision Glass
- G2** Dark Grey Colour Back Glass

METAL CLADDING FINISHES

- MC1** Mini Orb _ Satin Champagne Riche
- MC2** Mini Orb _ Flatt Matt Golden Touch


PAINT FINISHES

- P1** Paint_Malay Grey (Matt)
- P2** Paint_Stepney (Matt)
- P3** Paint_Silkwort (Matt)
- P4** Paint_White Duck Quarter (Matt)
- P5** Paint_Rich Biscuit (Matt)

POWDERCOAT METAL FINISHES

- PC1** Satin_Namadjji
- PC2** Satin_Dark Bronze
- PC3** Satin_Light Bronze
- PC4** Satin_Black Ace
- PC5** Satin_Western Myall
- PC6** Satin_Eternity Pewter Pearl
- PC7** Satin_Eternity Silver Kinetic
- PC8** Satin_Flat Matt Golden Touch
- PC9** Satin_Champagne Riche

Key Plan:

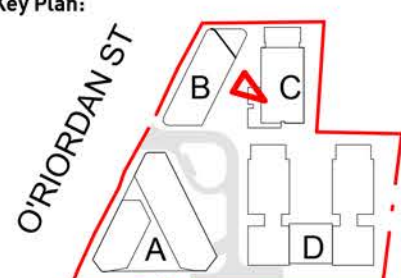

Drawing Disclaimers:
Do not scale from drawings.
Verify all dimensions on site before commencing work.
Copying or reproduction of this drawing is strictly prohibited
without the consent of PTW Architects

Rv	Amendment	By	Ck	Date	Consultants
C	DEVELOPMENT APPLICATION			11/09/2019	
B	DEVELOPMENT APPLICATION			10/01/2019	
A	DEVELOPMENT APPLICATION			20/12/2018	

Client
TOPLACE

Architect
PTW Architects
Level 11, 88 Phillip Street
Sydney NSW 2000 Australia
T +61 2 9232 5877
ptw.com.au

Peddie Thorp & Walker P/L
ABN 23 000 454 624
Trading as PTW Architects

NSW Nominated Architects
5 Parsons Architect No.6098
D Jones Architect No.4798

PTW
Project PA016593
O'RIORDAN ST TOPLACE
146-154 O'RIORDAN ST
MASCOT, NSW, 2020
Status
DEVELOPMENT APPLICATION

Title
DA-50 - EXTERNAL MATERIALS AND
EXTERNAL MATERIALS AND
FINISHES - BLDG B
Drawing Number
DA-50-0400
Revision
C



1 BUILDING C - EAST ELEVATION
1 : 50



2 BUILDING D - NORTH ELEVATION
1 : 50



EXTERNAL FINISHES

GLAZING

- G1 Clear Vision Glass
- G2 Dark Grey Colour Back Glass

METAL CLADDING FINISHES


- MC1 Mini Orb _ Satin Champagne Riche
- MC2 Mini Orb _ Flatt Matt Golden Touch

PAINT FINISHES

- P1 Paint_Malay Grey (Matt)
- P2 Paint_Stepney (Matt)
- P3 Paint_Silkwort (Matt)
- P4 Paint_White Duck Quarter (Matt)
- P5 Paint_Rich Biscuit (Matt)

POWDERCOAT METAL FINISHES

- PC1 Satin_Namadji
- PC2 Satin_Dark Bronze
- PC3 Satin_Light Bronze
- PC4 Satin_Black Ace
- PC5 Satin_Western Myall
- PC6 Satin_Eternity Pewter Pearl
- PC7 Satin_Eternity Silver Kinetic
- PC8 Satin_Flat Matt Golden Touch
- PC9 Satin_Champagne Riche

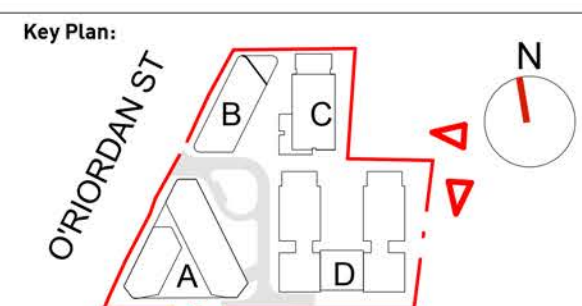

Drawing Disclaimers:
Do not scale from drawings.
Verify all dimensions on site before commencing work.
Copying or reproduction of this drawing is strictly prohibited
without the consent of PTW Architects

Rv	Amendment	By	Ck	Date	Consultants
C	DEVELOPMENT APPLICATION			11/09/2019	
B	DEVELOPMENT APPLICATION			10/01/2019	
A	DEVELOPMENT APPLICATION			20/12/2018	

Client
TOPLACE

Architect
PTW Architects
Level 11, 88 Phillip Street
Sydney NSW 2000 Australia
T +61 2 9232 5877
ptw.com.au


Peddie Thorp & Walker P/L
ABN 23 000 454 624
Trading as PTW Architects

NSW Nominated Architects
5 Parsons Architect No.6098
D Jones Architect No.4795


1:50 B B1 0 0.5 1 2
PTW
Project PA016593
O'RIORDAN ST TOPLACE
146-154 O'RIORDAN ST
MASCOT, NSW, 2020
Status
DEVELOPMENT APPLICATION

Title
DA-50 - EXTERNAL MATERIALS AND
EXTERNAL MATERIALS AND
FINISHES - BLDG C & D
Drawing Number
DA-50-0500
Revision
C

BUILDING A - HOTEL

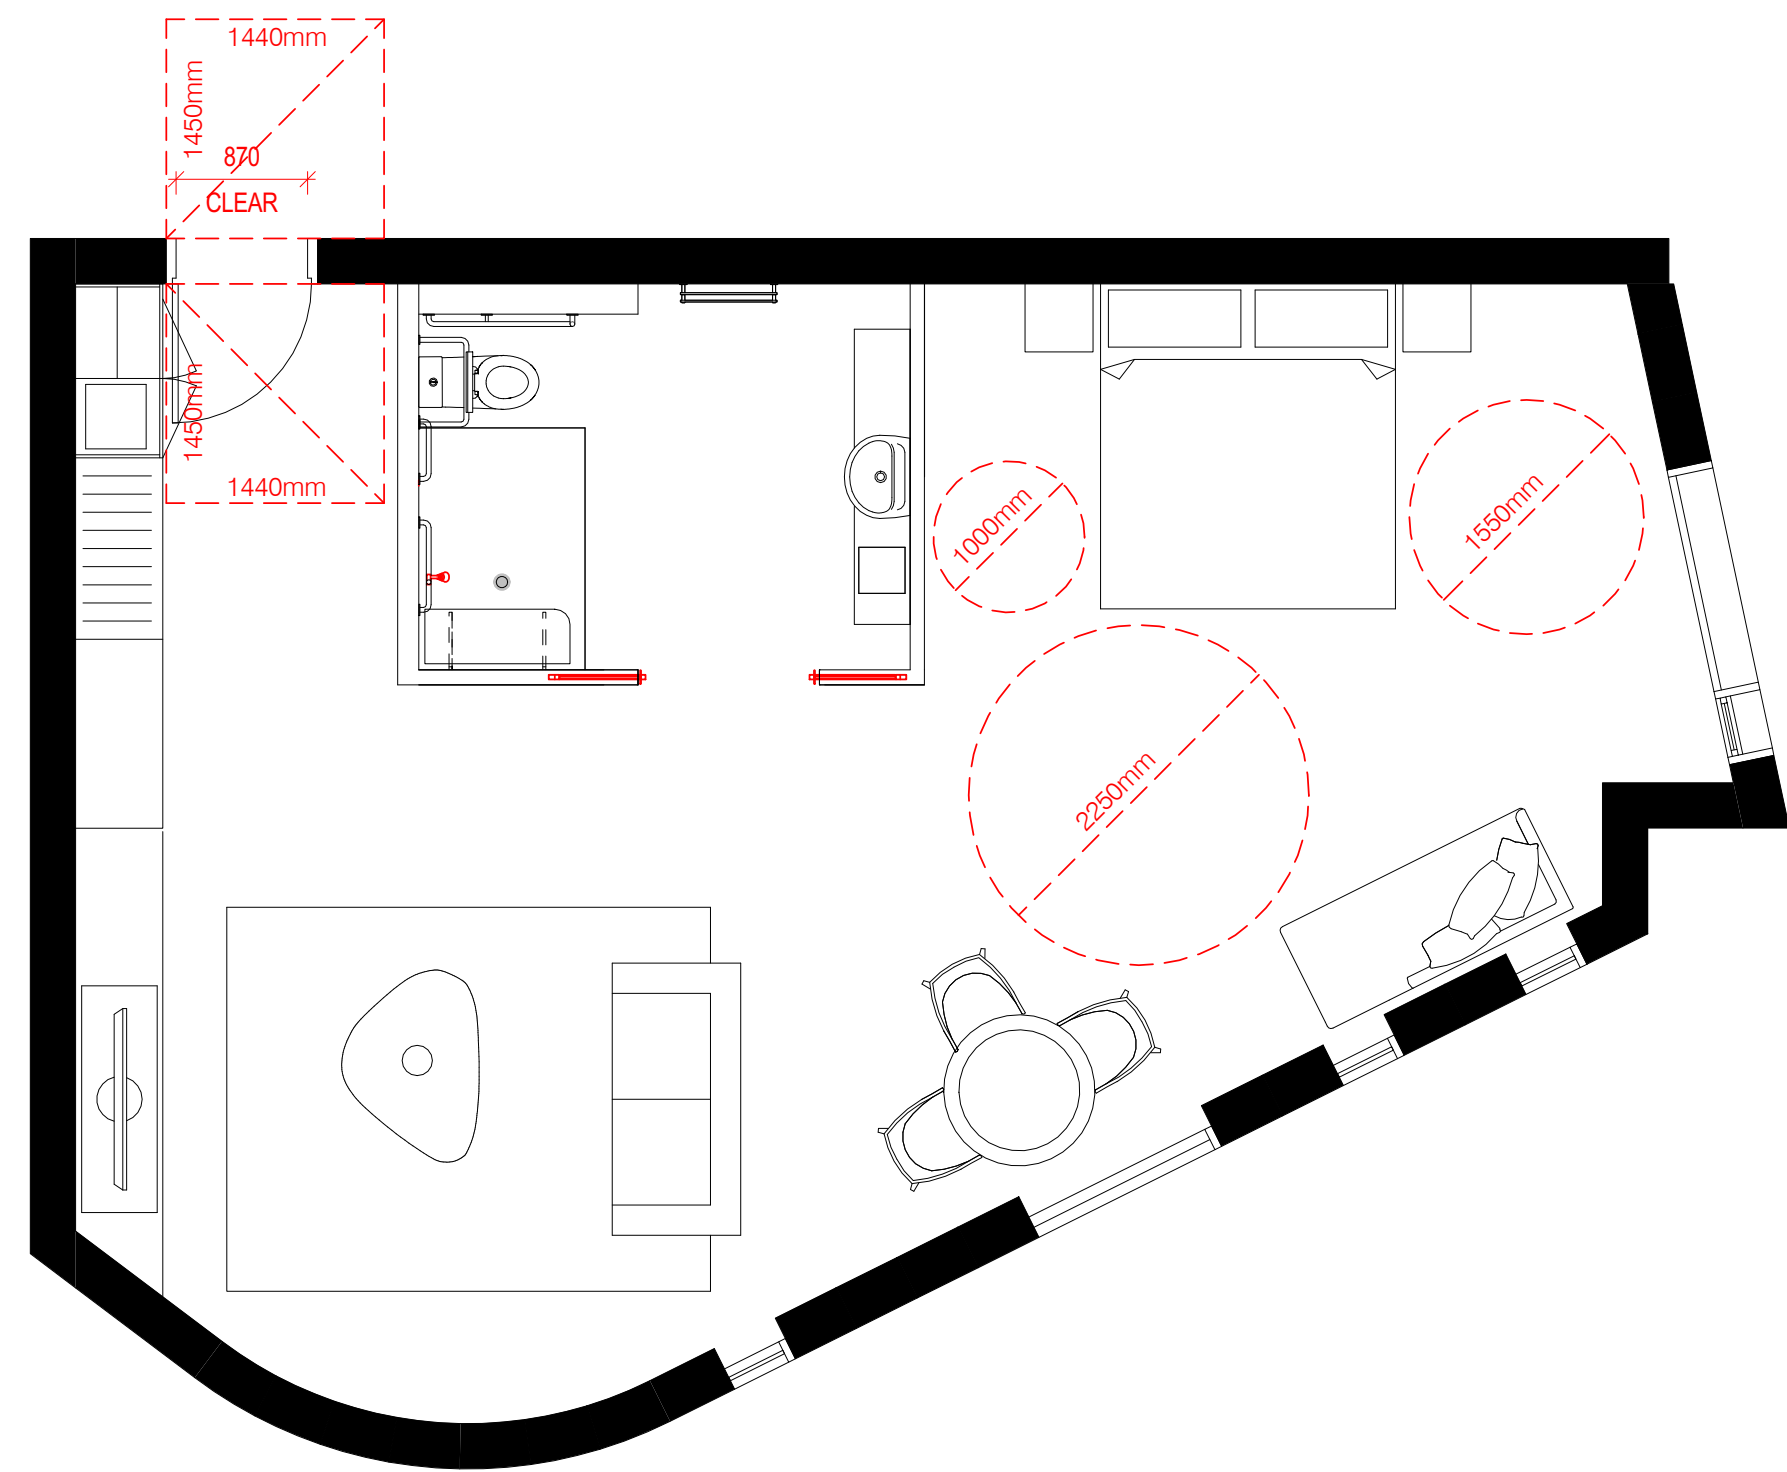


TYPE 01 - KING ROOM 1
1:50

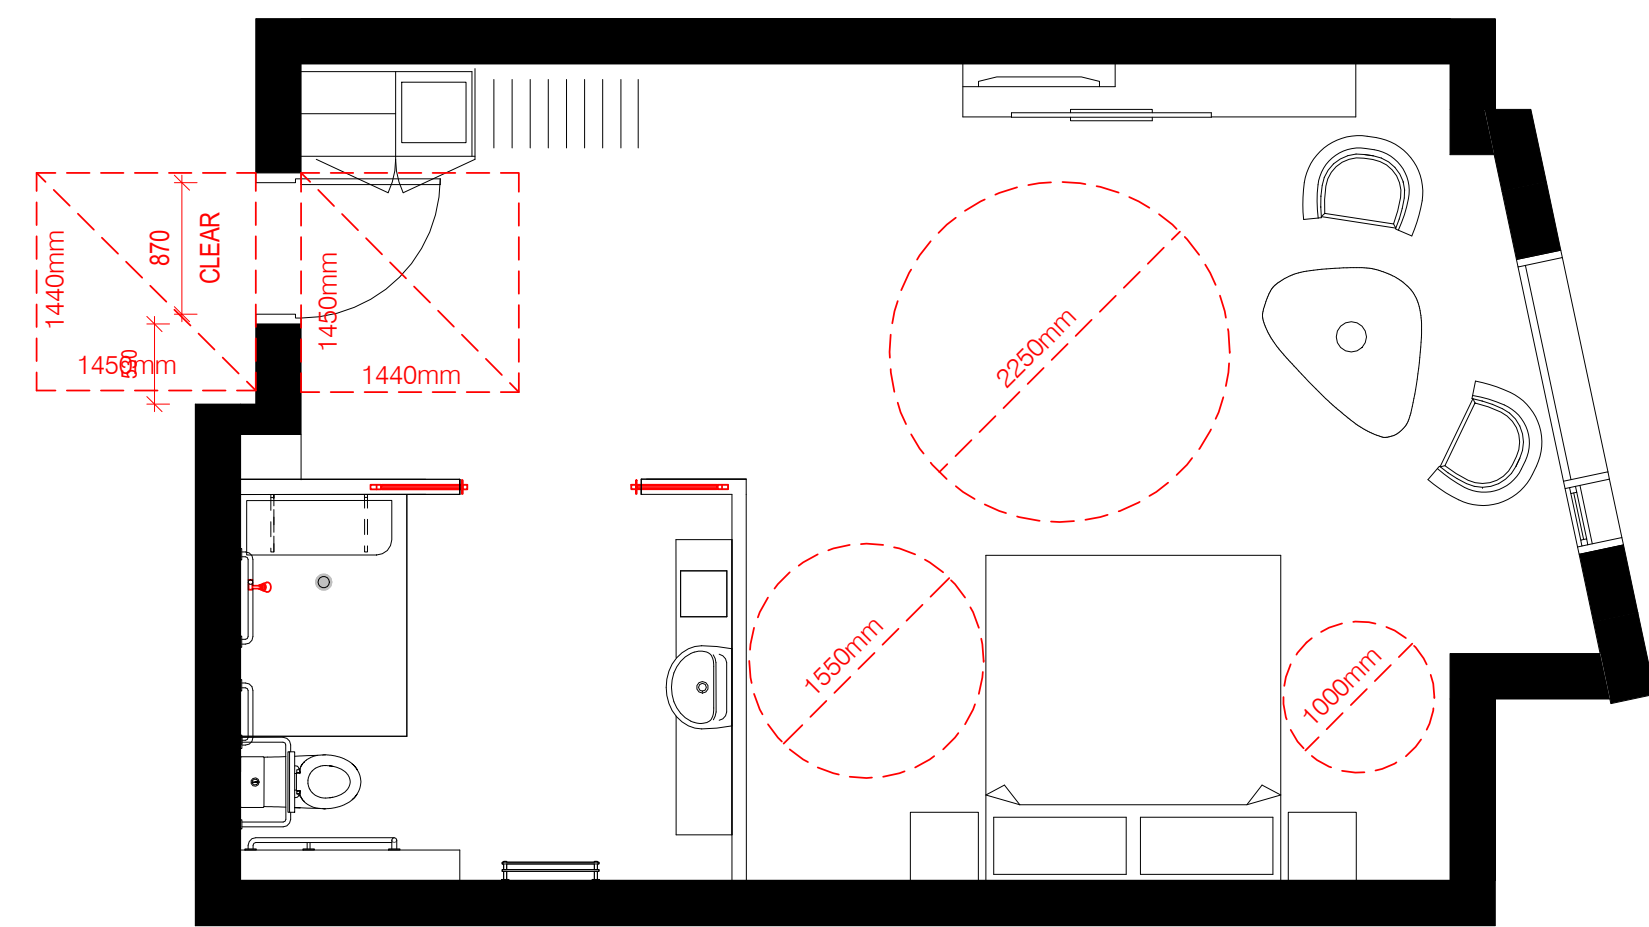


TYPE 02 - KING ROOM 2
1:50

BUILDING A - SERVICED APARTMENT


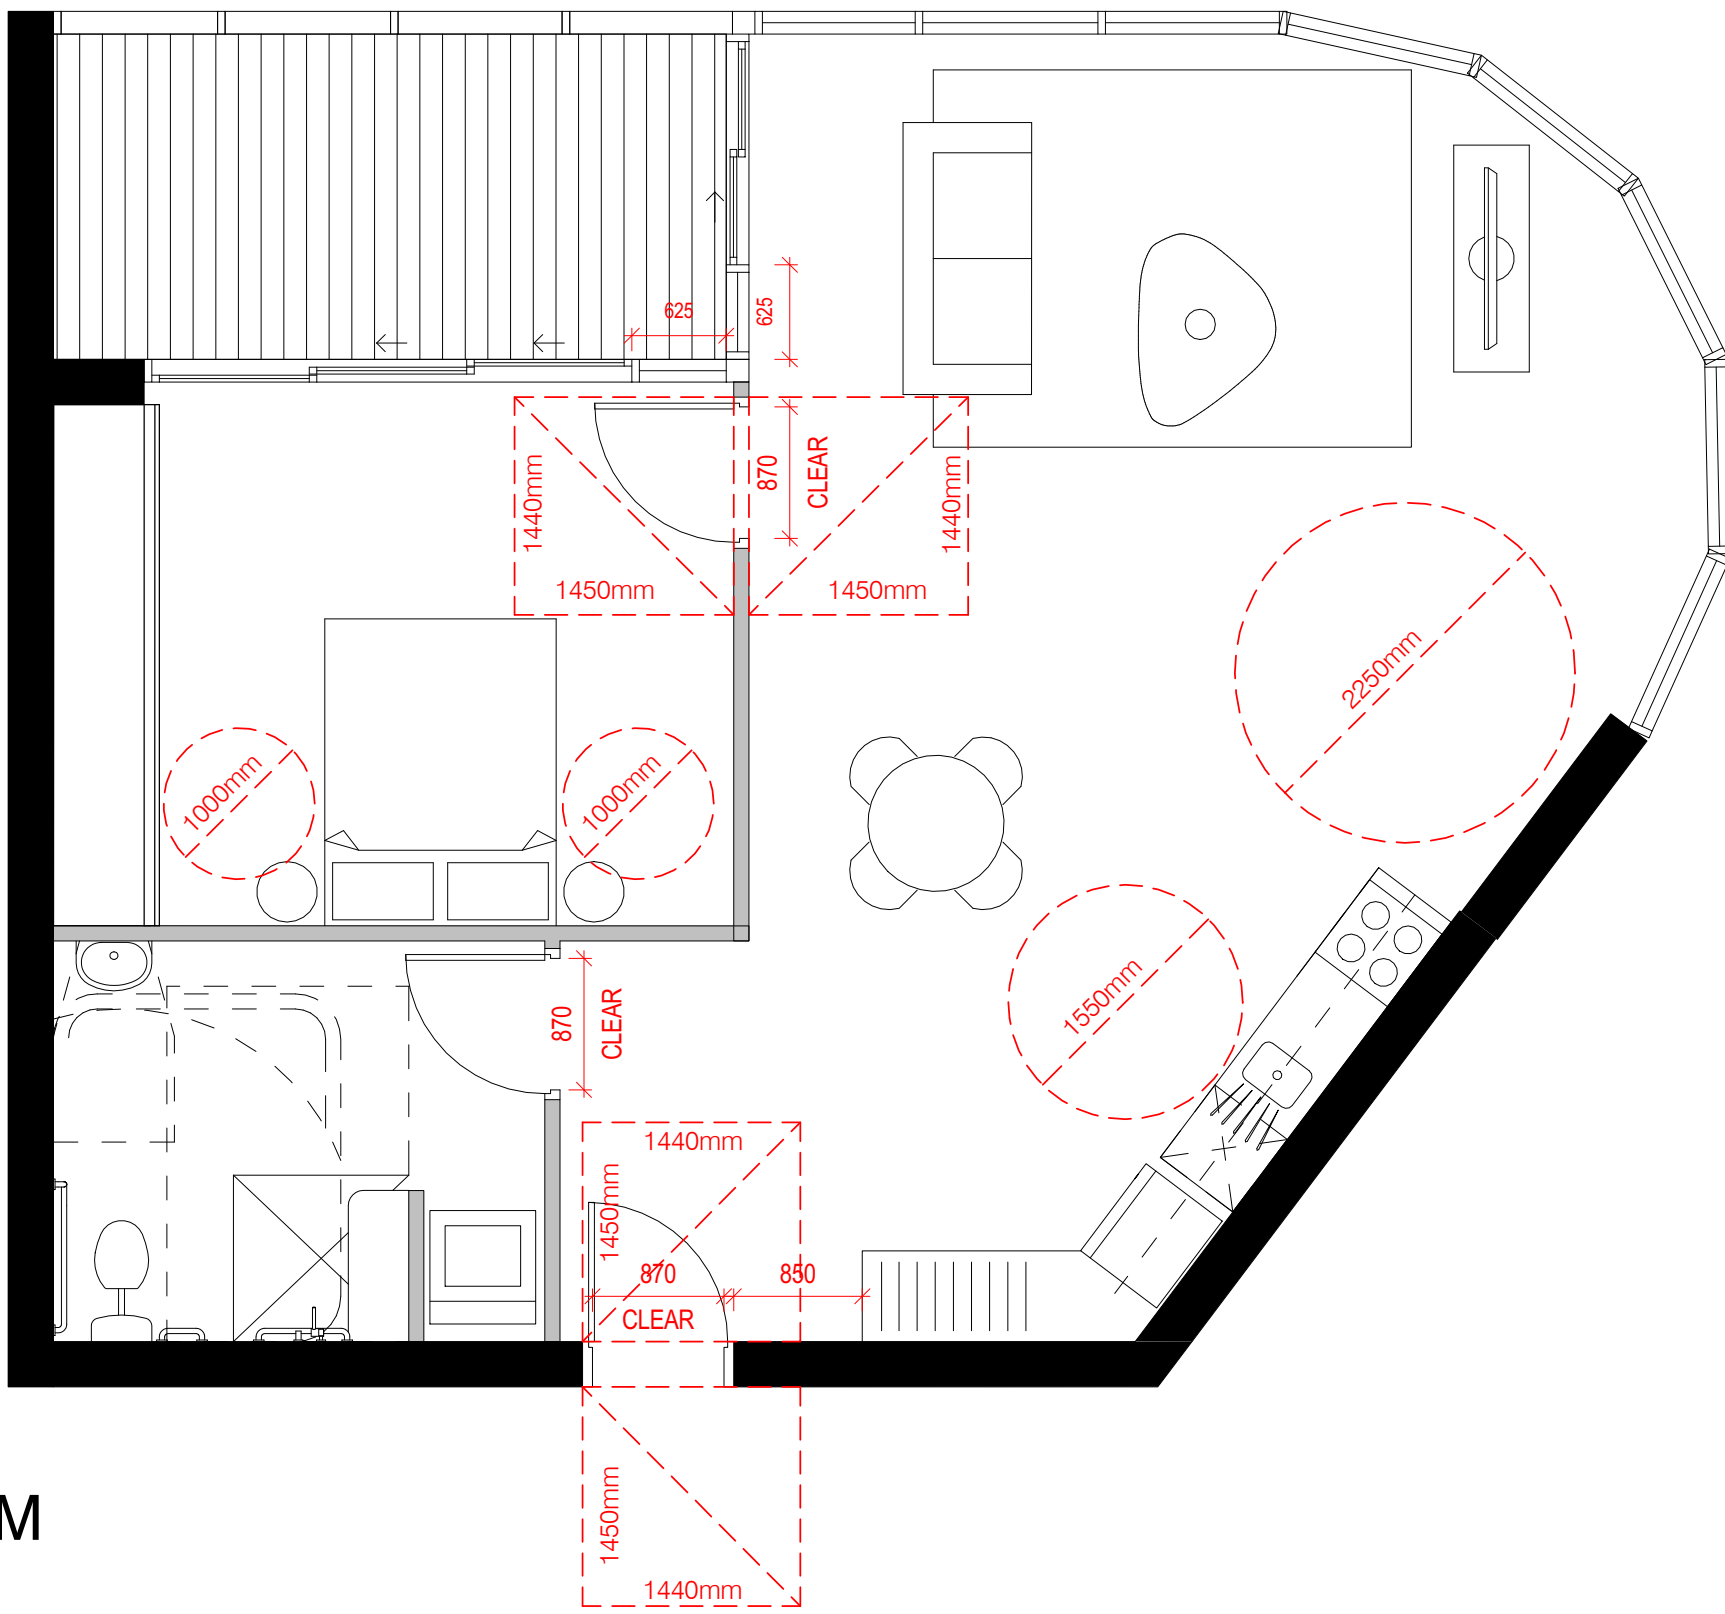


TYPE 01 - 1 BEDROOM
1:50

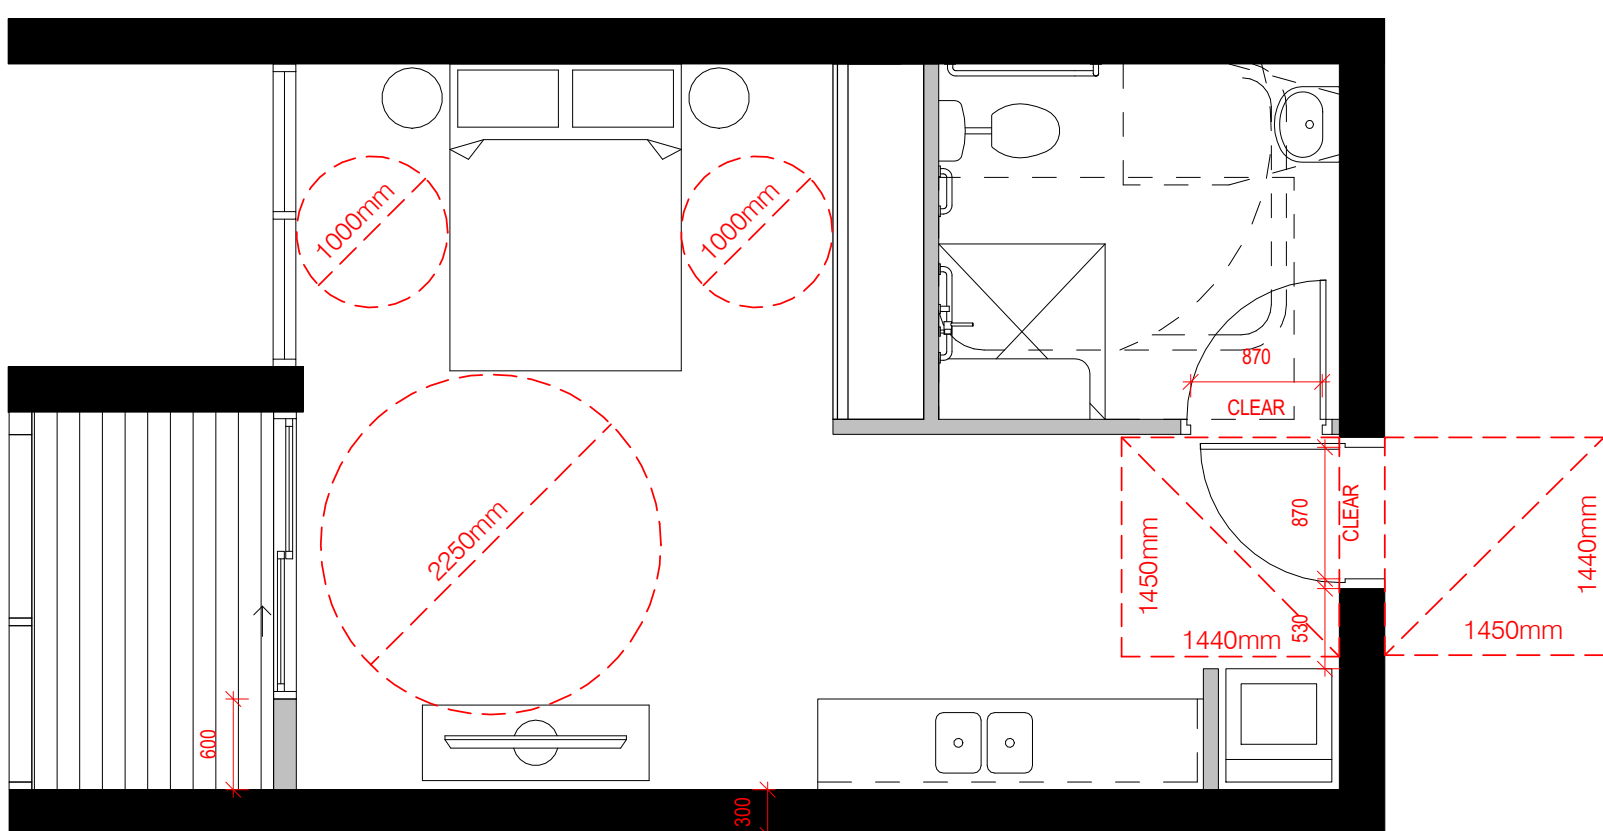

TYPE 02 - STUDIO
1:50

Key Plan:

 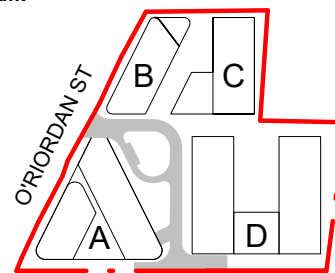

Drawing Disclaimer:
Do not scale from drawings.
Verify all dimensions on site before commencing work.
Copying or reproduction of this drawing is strictly prohibited
without the consent of PTW Architects

Rv	Amendment	By	Ck	Date	Consultants
C	DEVELOPMENT APPLICATION			11/09/2019	
B	DEVELOPMENT APPLICATION			10/01/2019	
A	DEVELOPMENT APPLICATION			20/12/2018	

Client
TOPLACE

Architect
PTW Architects
Level 11, 88 Philip Street
Sydney NSW 2000 Australia
T +61 2 9232 5877
ptw.com.au

Peddie Thorp & Walker P/L
ABN 23 000 456 624
Trading as PTW Architects

NSW Nominated Architects
S Parsons Architect No A698
D Jones Architect No 4798

PTW

Project PA016593
O'RIORDAN ST TOPLACE
146-154 O'RIORDAN ST
MASCOT, NSW, 2020


Status

**BUILDING A - ACCESSIBLE
APARTMENTS**
Drawing Number
DA-70-0100


Revision

C

BUILDING B - SERVICED APARTMENTS


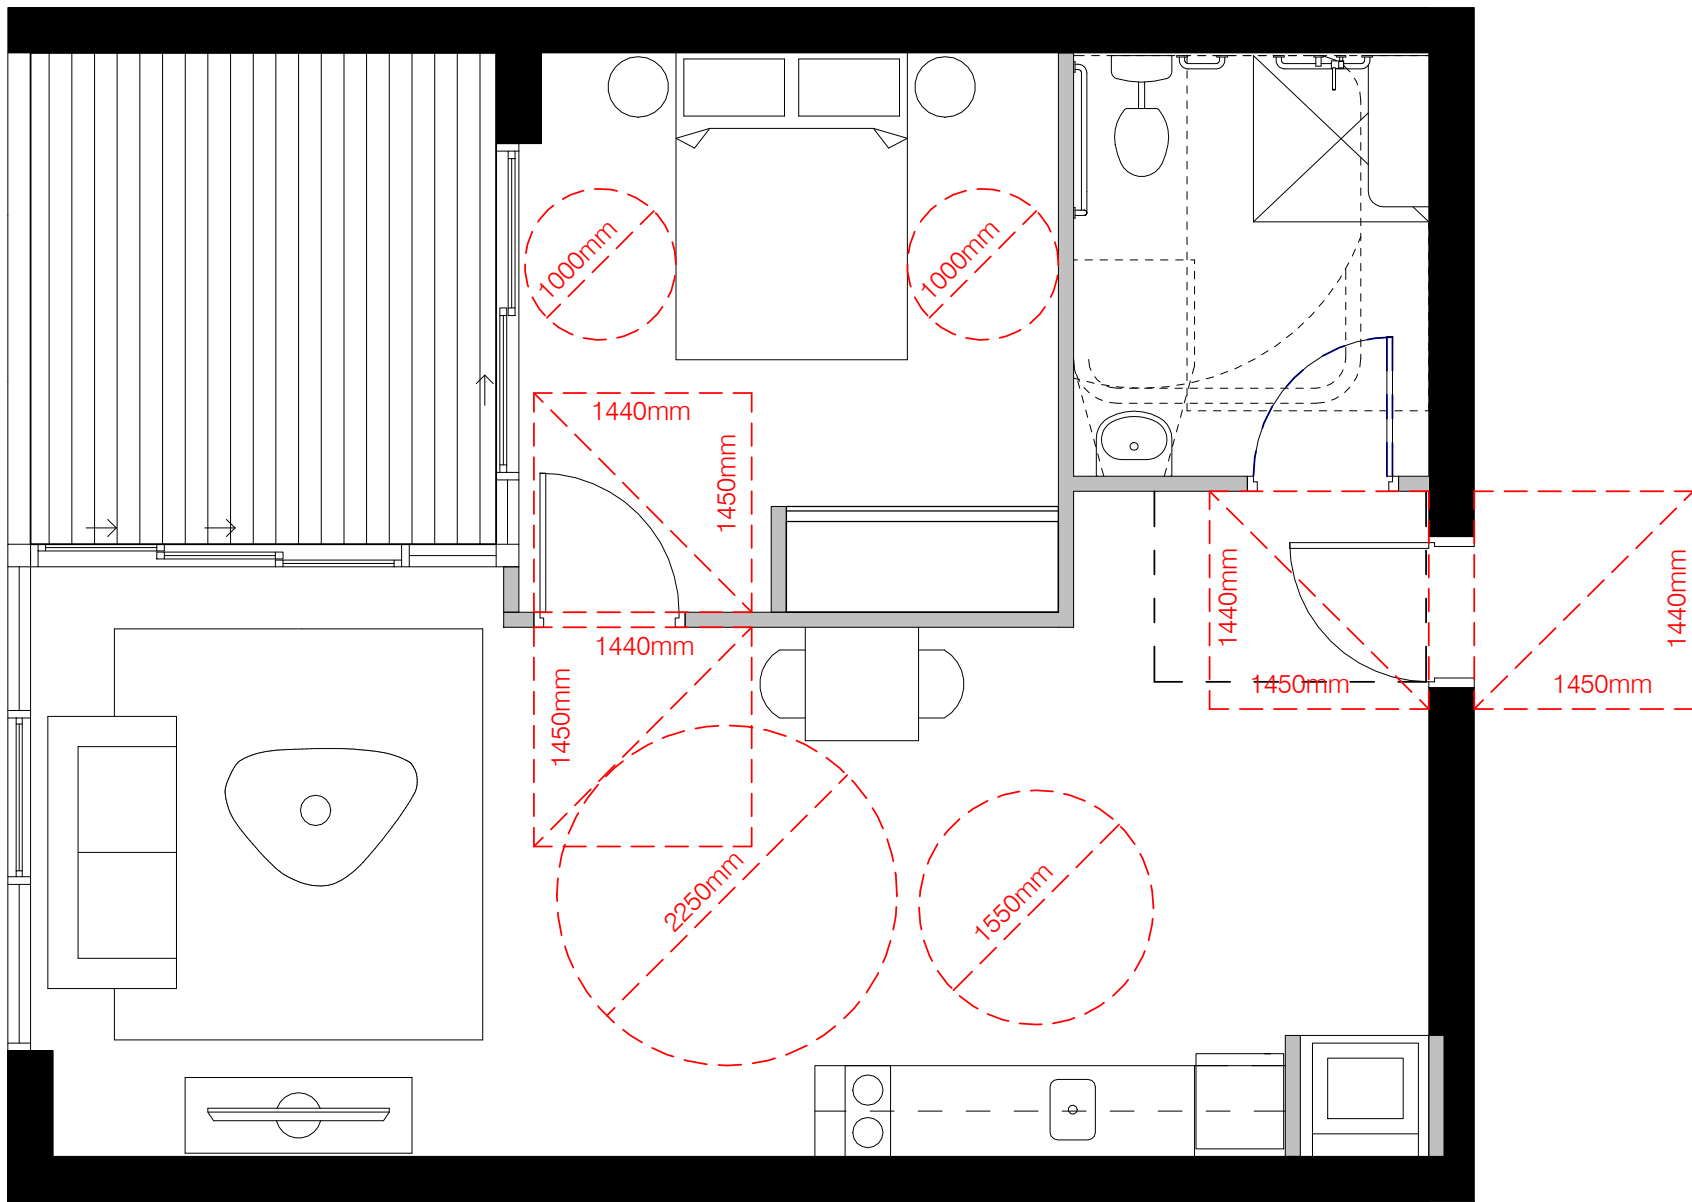


TYPE 01 - 1 BEDROOM
1:50

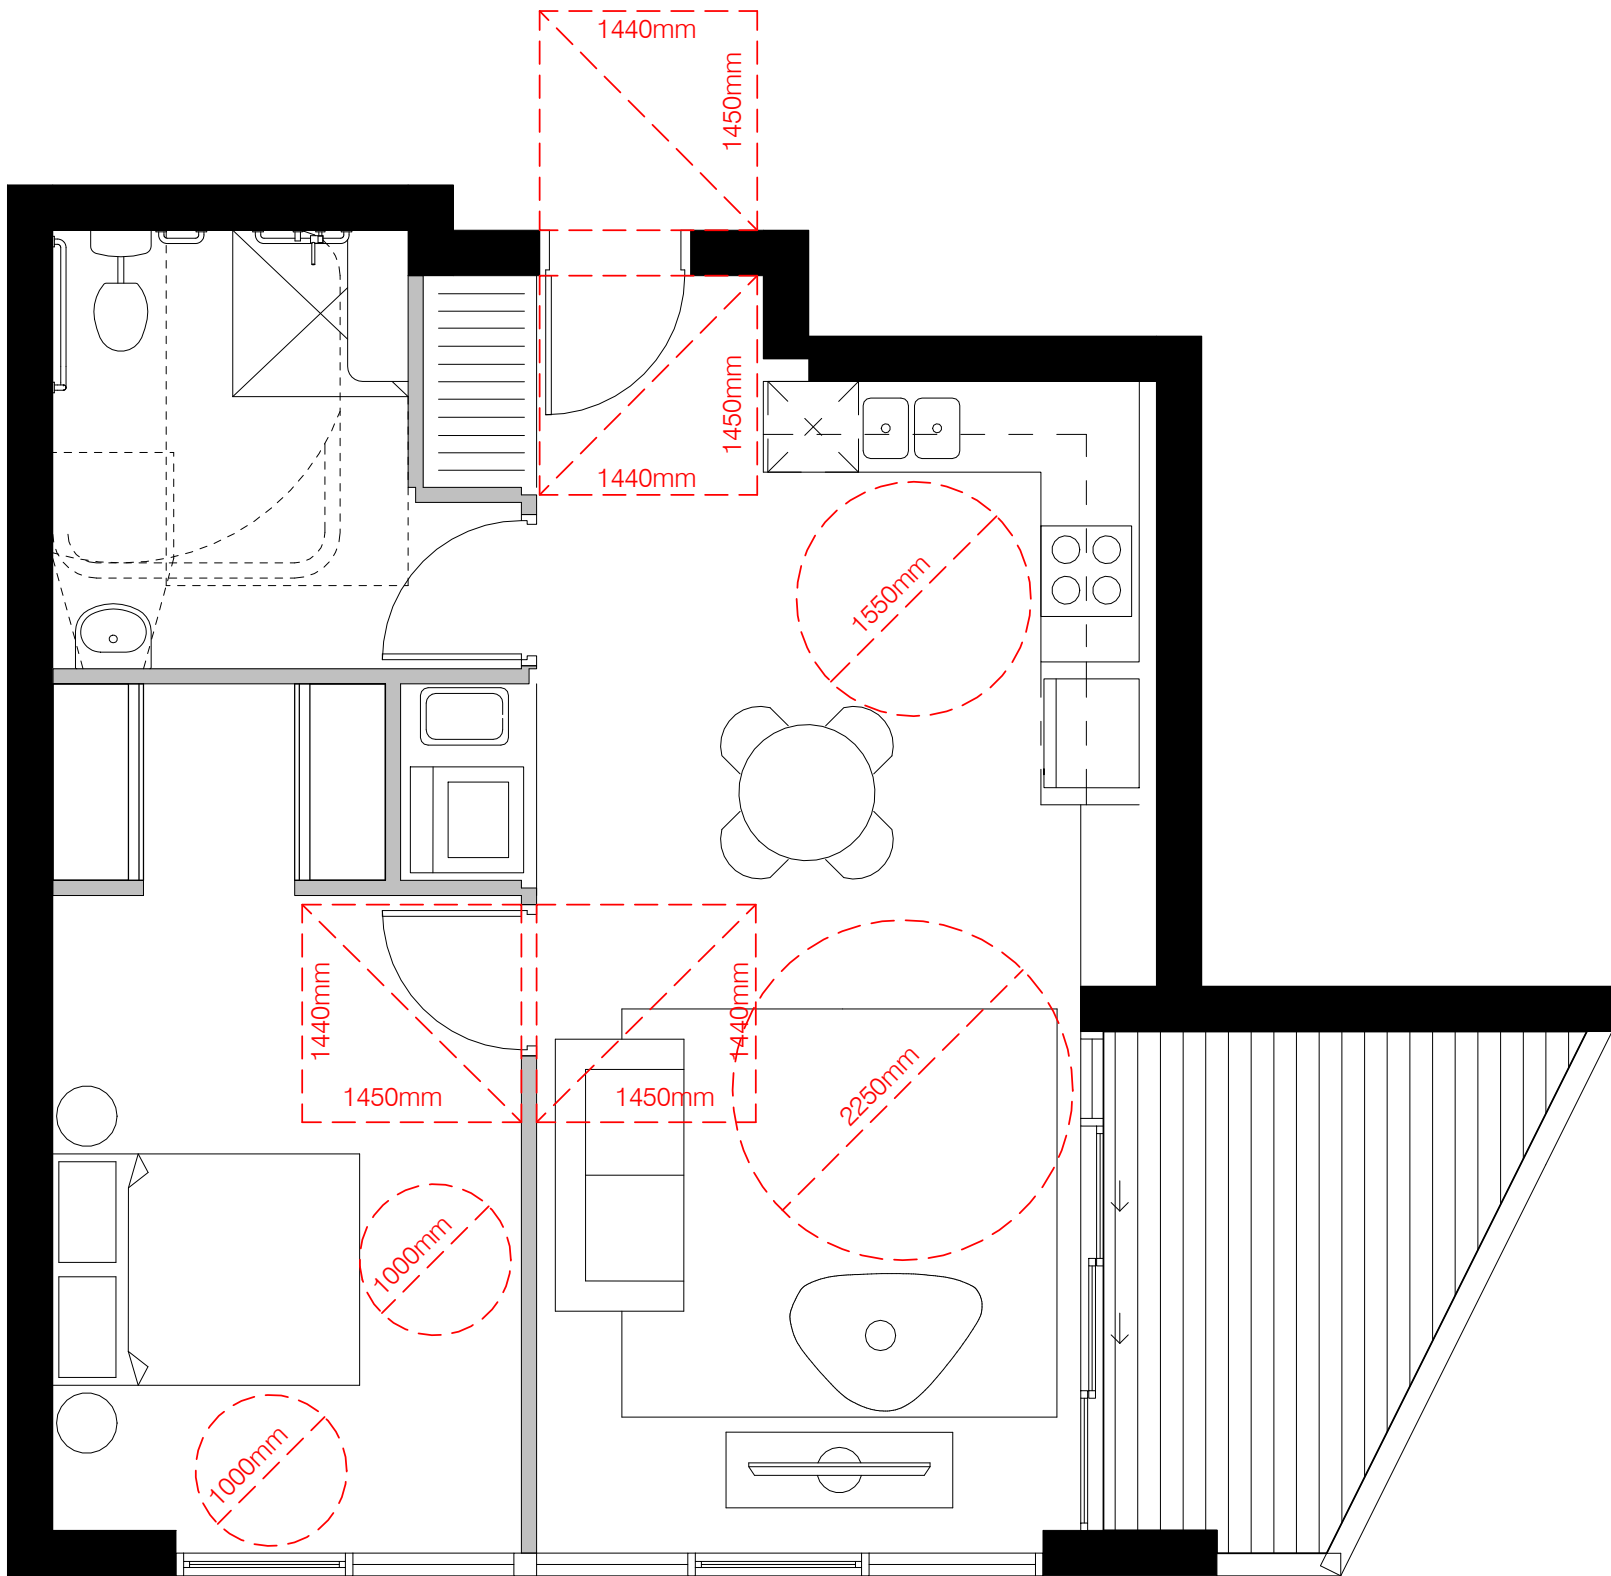

TYPE 02 - 1 BEDROOM
1:50

Key Plan:

 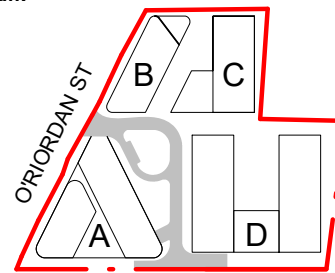

Drawing Disclaimer:
Do not scale from drawings.
Verify all dimensions on site before commencing work.
Copying or reproduction of this drawing is strictly prohibited
without the consent of PTW Architects

Rv	Amendment	By	Ck	Date	Consultants
C	DEVELOPMENT APPLICATION			11/09/2019	
B	DEVELOPMENT APPLICATION			10/01/2019	
A	DEVELOPMENT APPLICATION			20/12/2018	

Client
TOPLACE

Architect
PTW Architects
Level 11, 88 Philip Street
Sydney NSW 2000 Australia
T +61 2 9232 5877
ptw.com.au

Peddie Thorp & Walker P/L
ABN 23 000 456 624
Trading as PTW Architects





NSW Nominated Architects
S Parsons Architect No A698
D Jones Architect No A798

PTW

1:50 @ B1 0 0.5 1 2
Project PA016593
O'RIORDAN ST TOPLACE
146-154 O'RIORDAN ST
MASCOT, NSW, 2020
Status

Title
BUILDING B - ACCESSIBLE
APARTMENTS
Drawing Number
DA-70-0200
Revision
C

C:\Users\WTan\Documents\PA016593_0RJordanToplace_BC_AR_DA_WTan.rvt

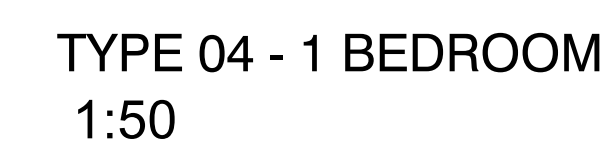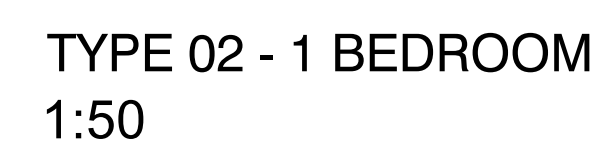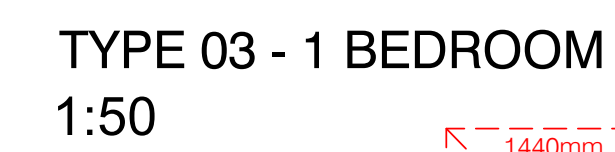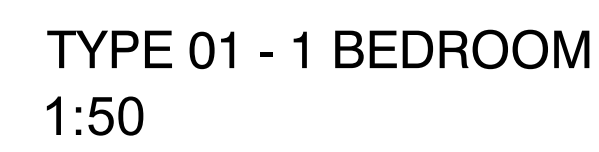

Client
TOPLACE

Peddle Thorp & Walker P/
ABN 23 000 454 624
trading as PTW Architects

NSW Nominated Architects
S Parsons Architect No.6098
D Jones Architect No.4778

Status

Revision

C


10/09/2019 6:20:37 PM




1 DA_GFA_L00
1 : 1000




2 DA_GFA_L01
1 : 1000

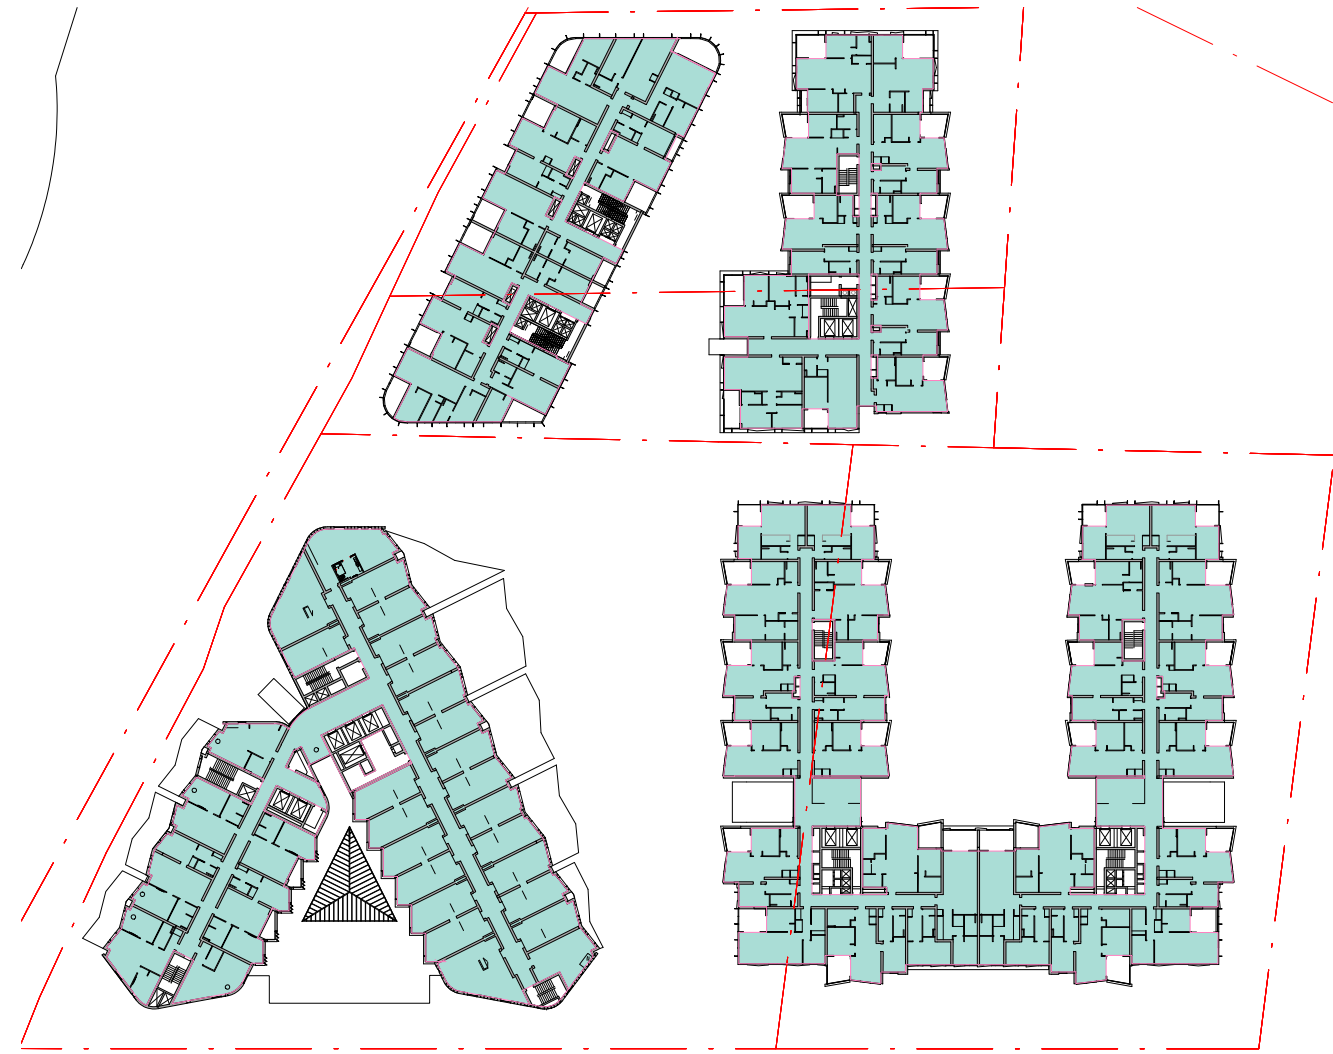


3 DA_GFA_L02
1 : 1000

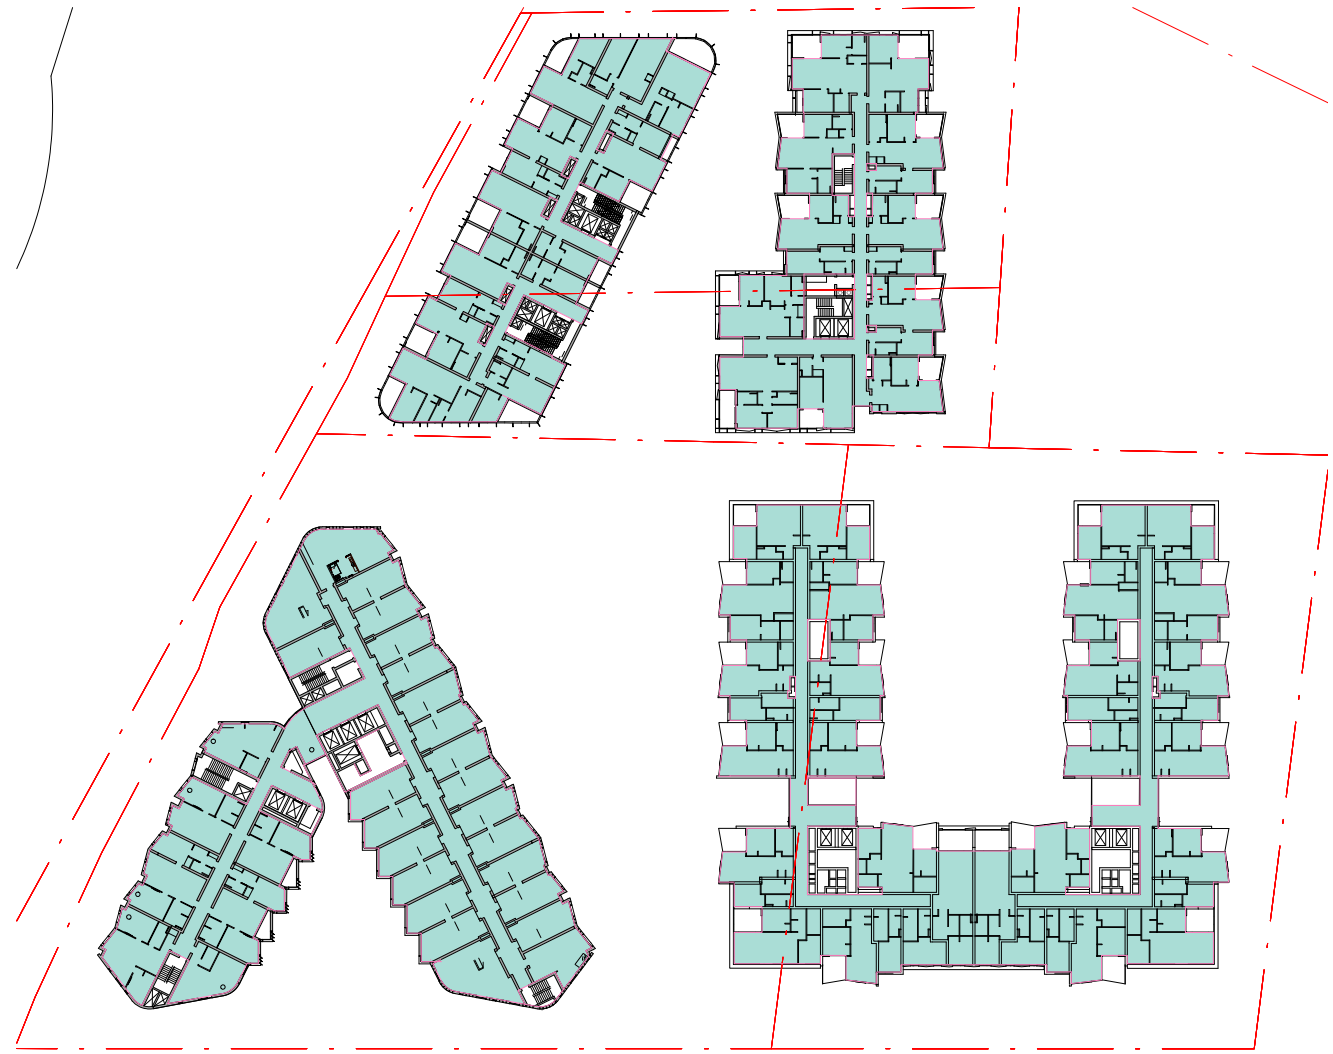


4 DA_GFA_L03
1 : 1000

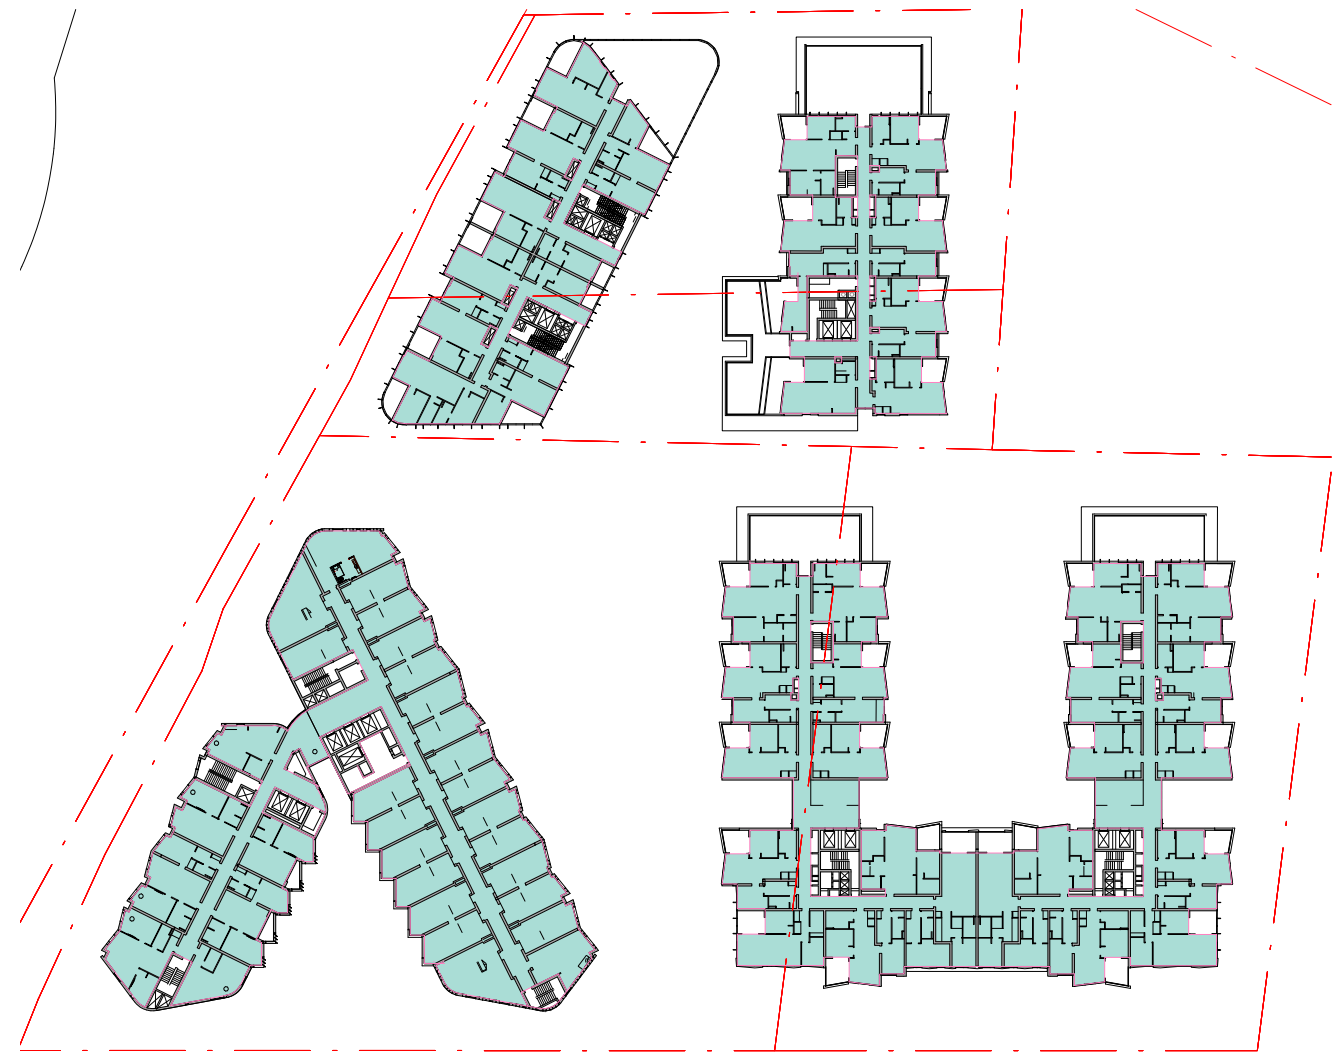

5 DA_GFA_L04
1 : 1000

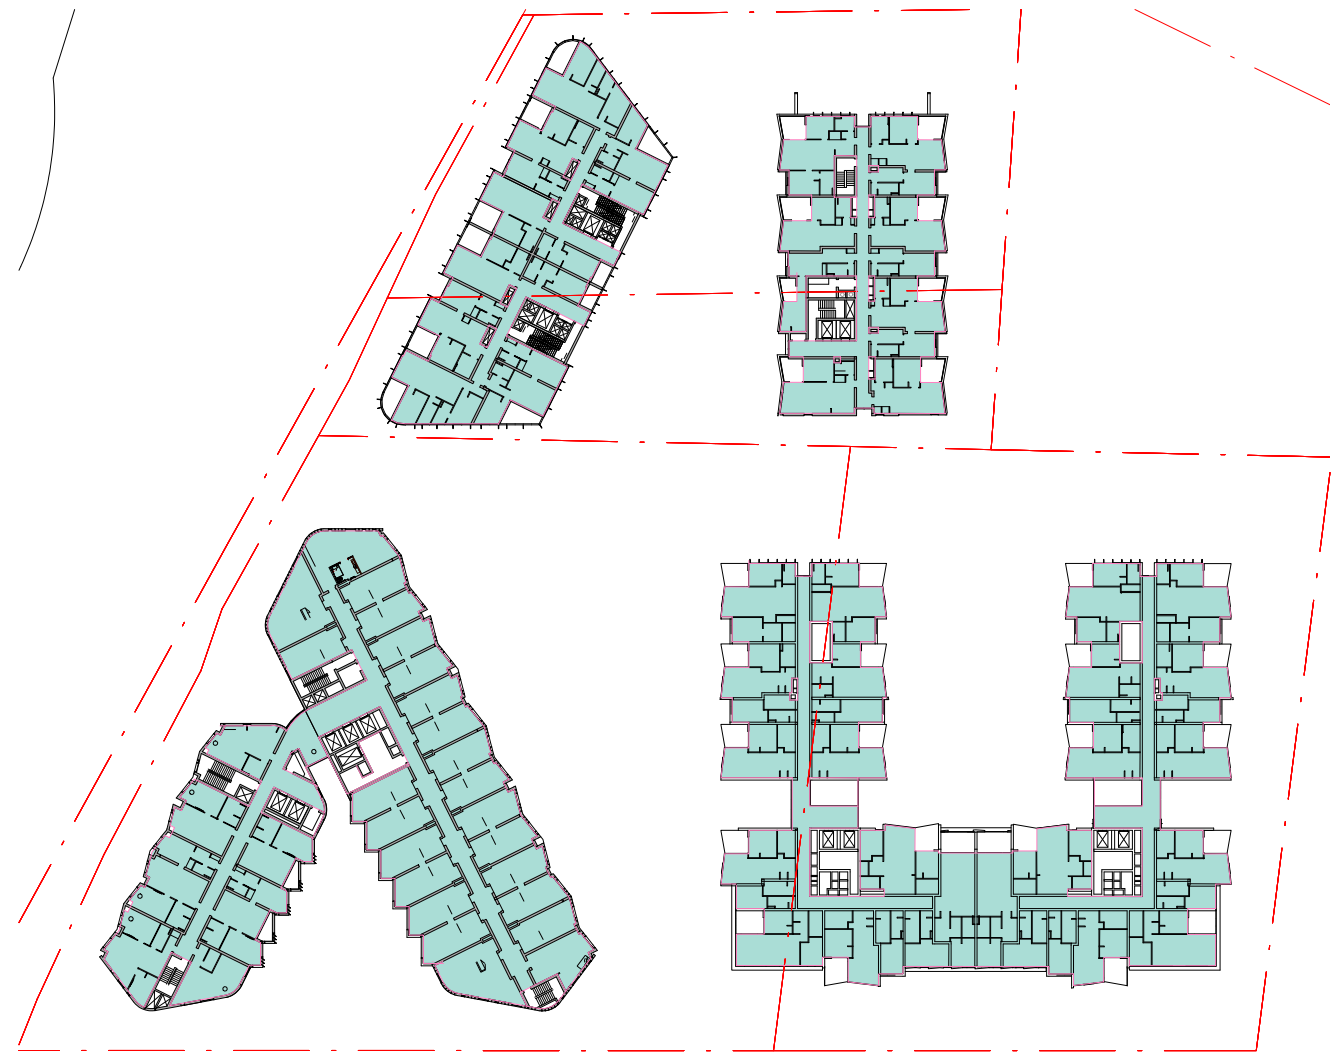



6 DA_GFA_L05
1 : 1000

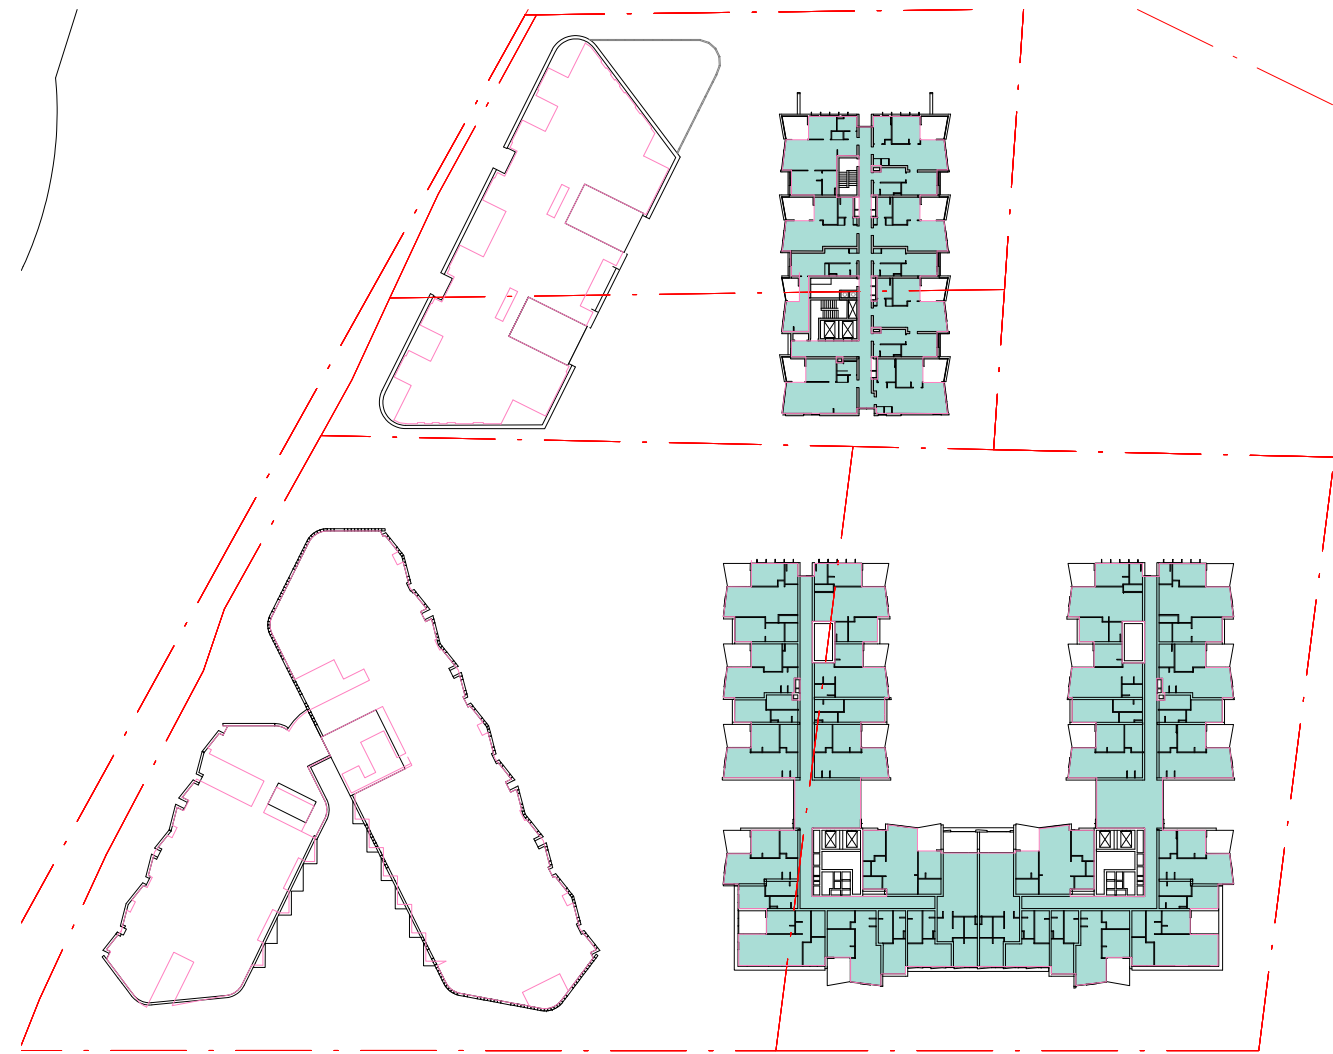

7 DA_GFA_L06
1 : 1000

A			B			C			D		
Area Schedule (DA)			Area Schedule (DA)			Area Schedule (DA)			Area Schedule (DA)		
Level	Comments	Area	Level	Comments	Area	Level	Comments	Area	Level	Comments	Area
L00	Building A	1301 m ²	L00	Building B	147 m ²	L01	Building C	963 m ²	L01	Building D	2283 m ²
L00	Building A	214 m ²	L00	Building B	200 m ²	L02	Building C	963 m ²	L02	Building D	2328 m ²
L00	Building A	47 m ²	L00	Building B	178 m ²	L03	Building C	963 m ²	L03	Building D	2282 m ²
L01	Building A	1406 m ²	L00	Building B	157 m ²	L04	Building C	641 m ²	L04	Building D	2092 m ²
L01	Building A	116 m ²	L00	Building B	26 m ²	L05	Building C	641 m ²	L05	Building D	2044 m ²
L02	Building A	1689 m ²	L00	Building B	50 m ²	L06	Building C	641 m ²	L06	Building D	2091 m ²
L03	Building A	1689 m ²	L01	Building B	873 m ²	Building C		5744 m ²	Building D		15411 m ²
L04	Building A	1689 m ²	L02	Building B	875 m ²	L00	Building D	2292 m ²	Grand total: 34		35870 m ²
L05	Building A	1690 m ²	L03	Building B	875 m ²						
Building A		9840 m ²	L04	Building B	744 m ²						
			L05	Building B	751 m ²						
			Building B		4874 m ²						
			L00	Building C	932 m ²						

Key Plan:

 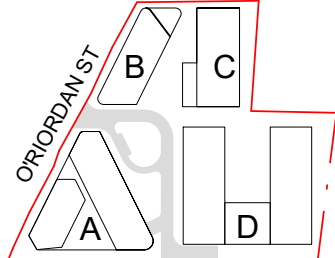

Drawing Disclaimer:
Do not scale from drawings.
Verify all dimensions on site before commencing work.
Copying or reproduction of this drawing is strictly prohibited
without the consent of PTW Architects

Rv Amendment By Ck Date Consultants

C DEVELOPMENT APPLICATION 11/09/2019
B DEVELOPMENT APPLICATION 10/01/2019
A DEVELOPMENT APPLICATION 20/12/2018

Client
TOPLACE

Architect
PTW Architects
Level 11, 88 Phillip Street
Sydney NSW 2000 Australia
T +61 2 9232 5877
ptw.com.au

Peddie Thorp & Walker P/L
ABN 23 000 456 624
Trading as PTW Architects


NSW Nominated Architects
S Parsons Architect No A098
D Jones Architect No C798

1:1000 @ B1 0 10 20 50
PTW
Project PA016593
O'RIORDAN ST TOPLACE
146-154 O'RIORDAN ST
MASCOT, NSW, 2020
Status
DEVELOPMENT APPLICATION


Title
DA-90 - COMPLIANCE DIAGRAMS
GFA DIAGRAMS

Drawing Number Revision

DA-90-0100 C

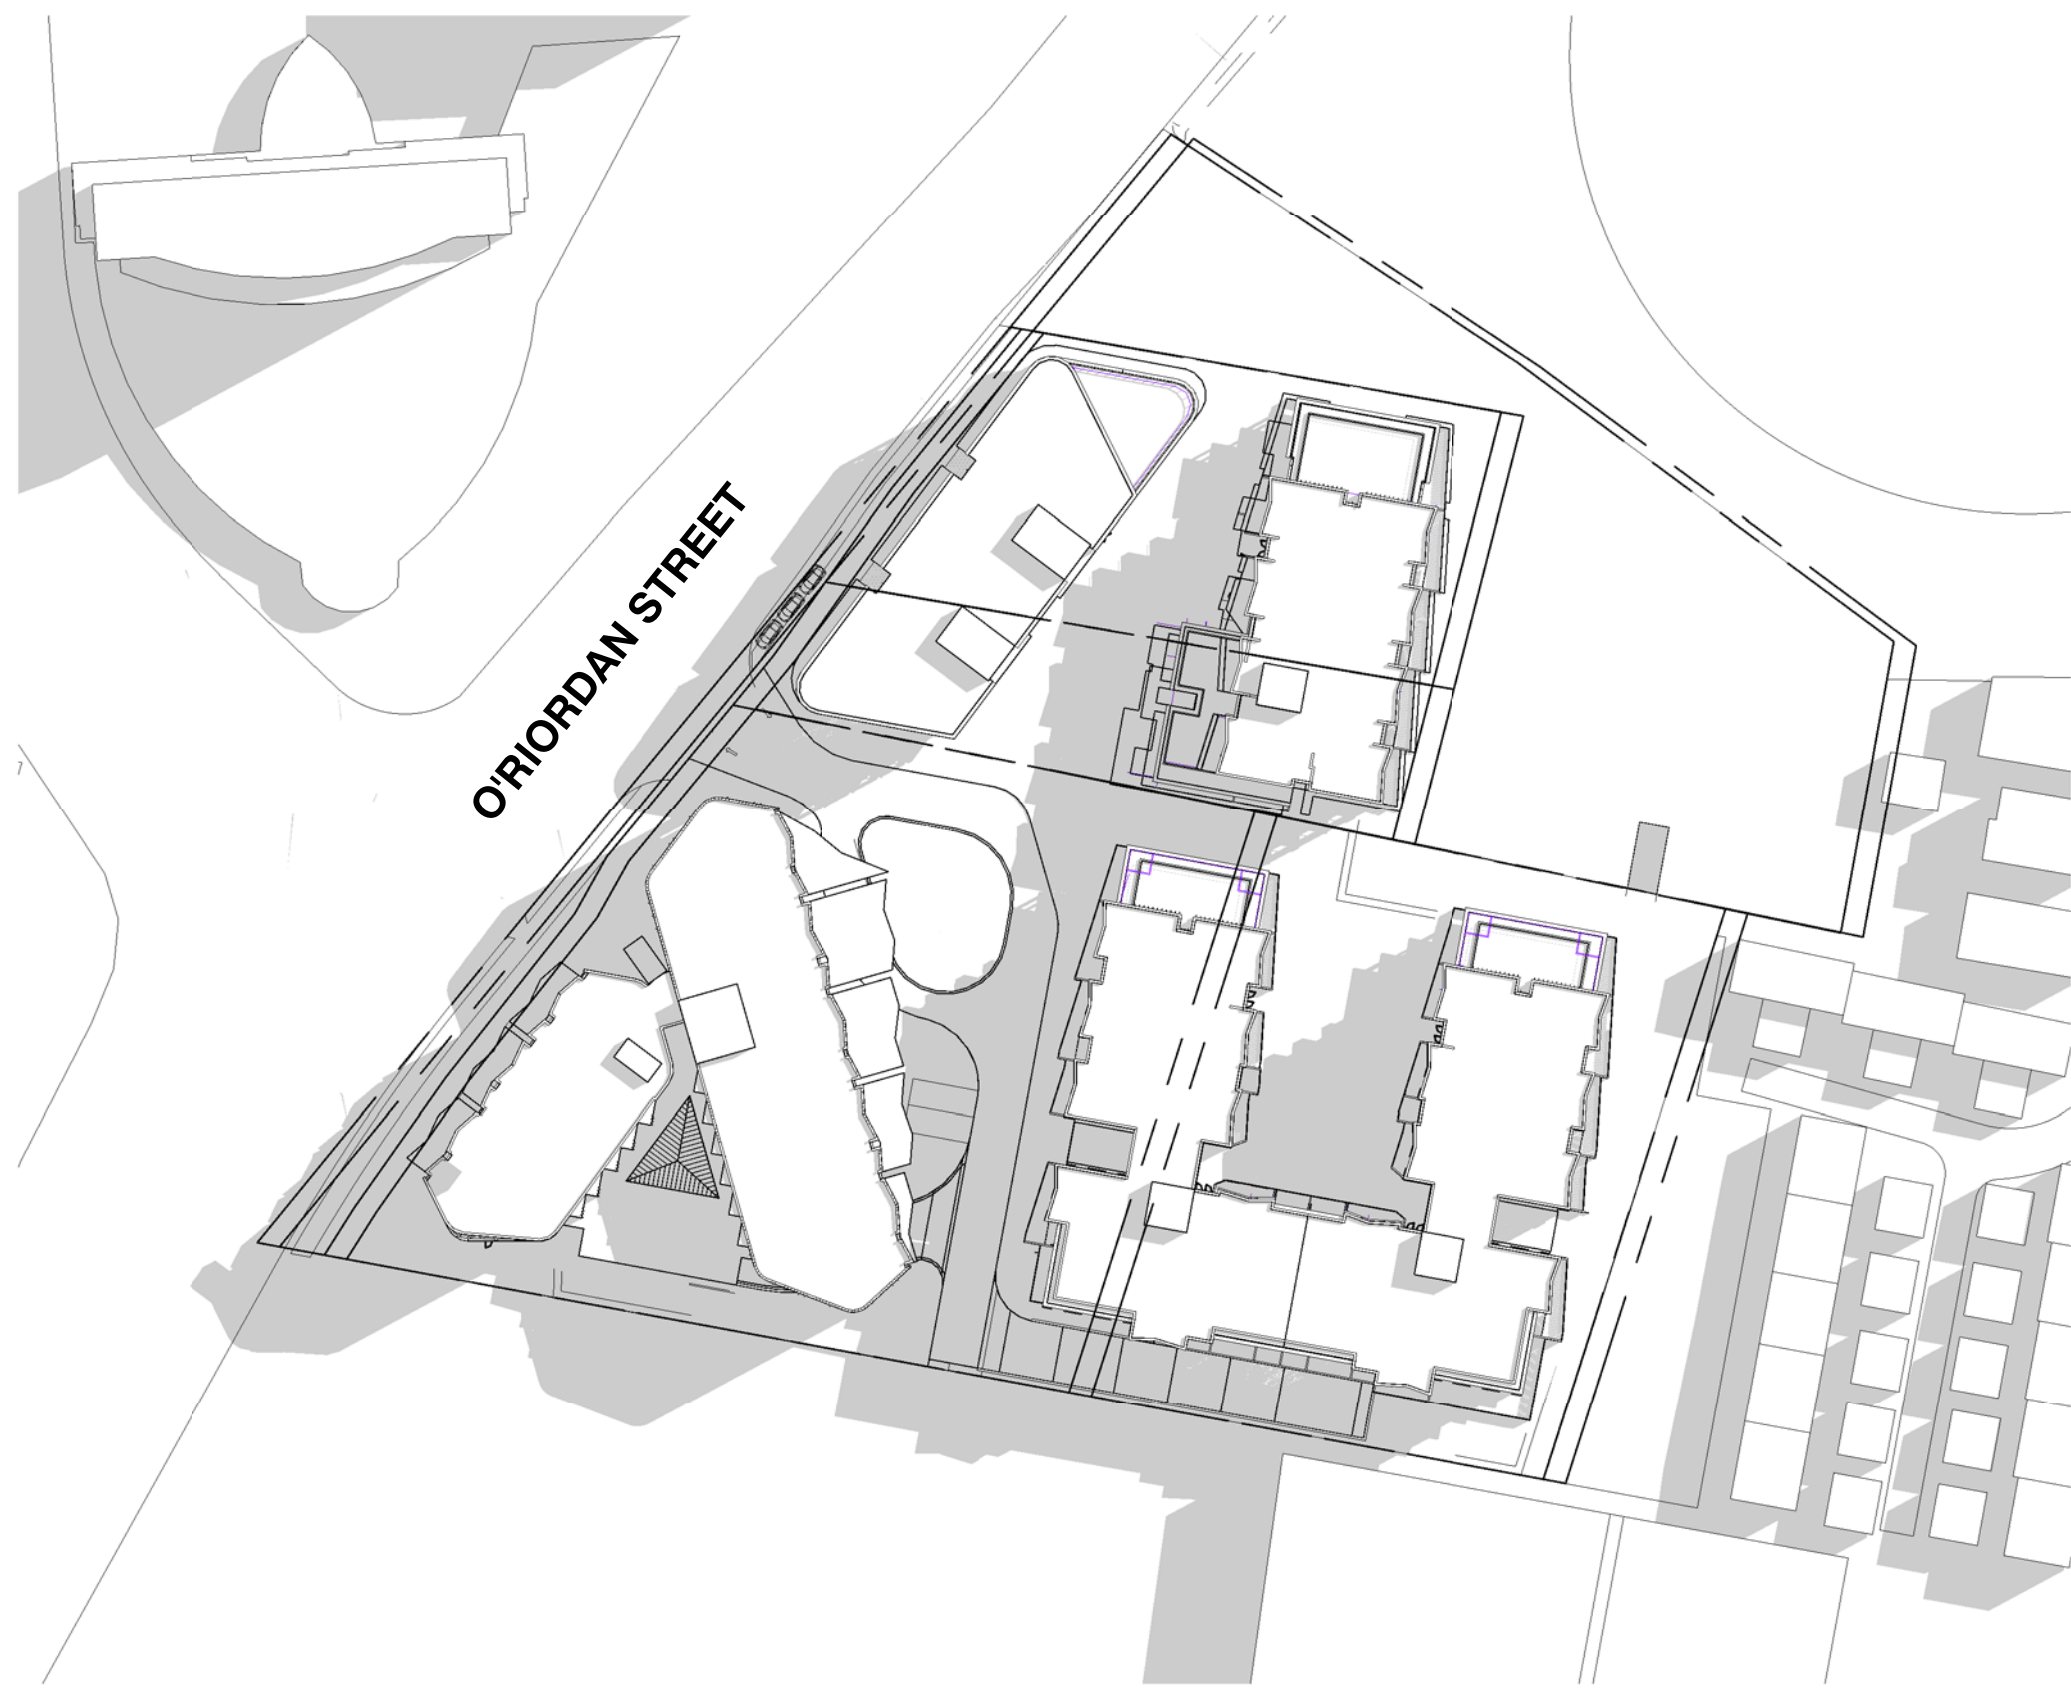


1 SHADOWS - MARCH 22 - 9AM
1 : 1000

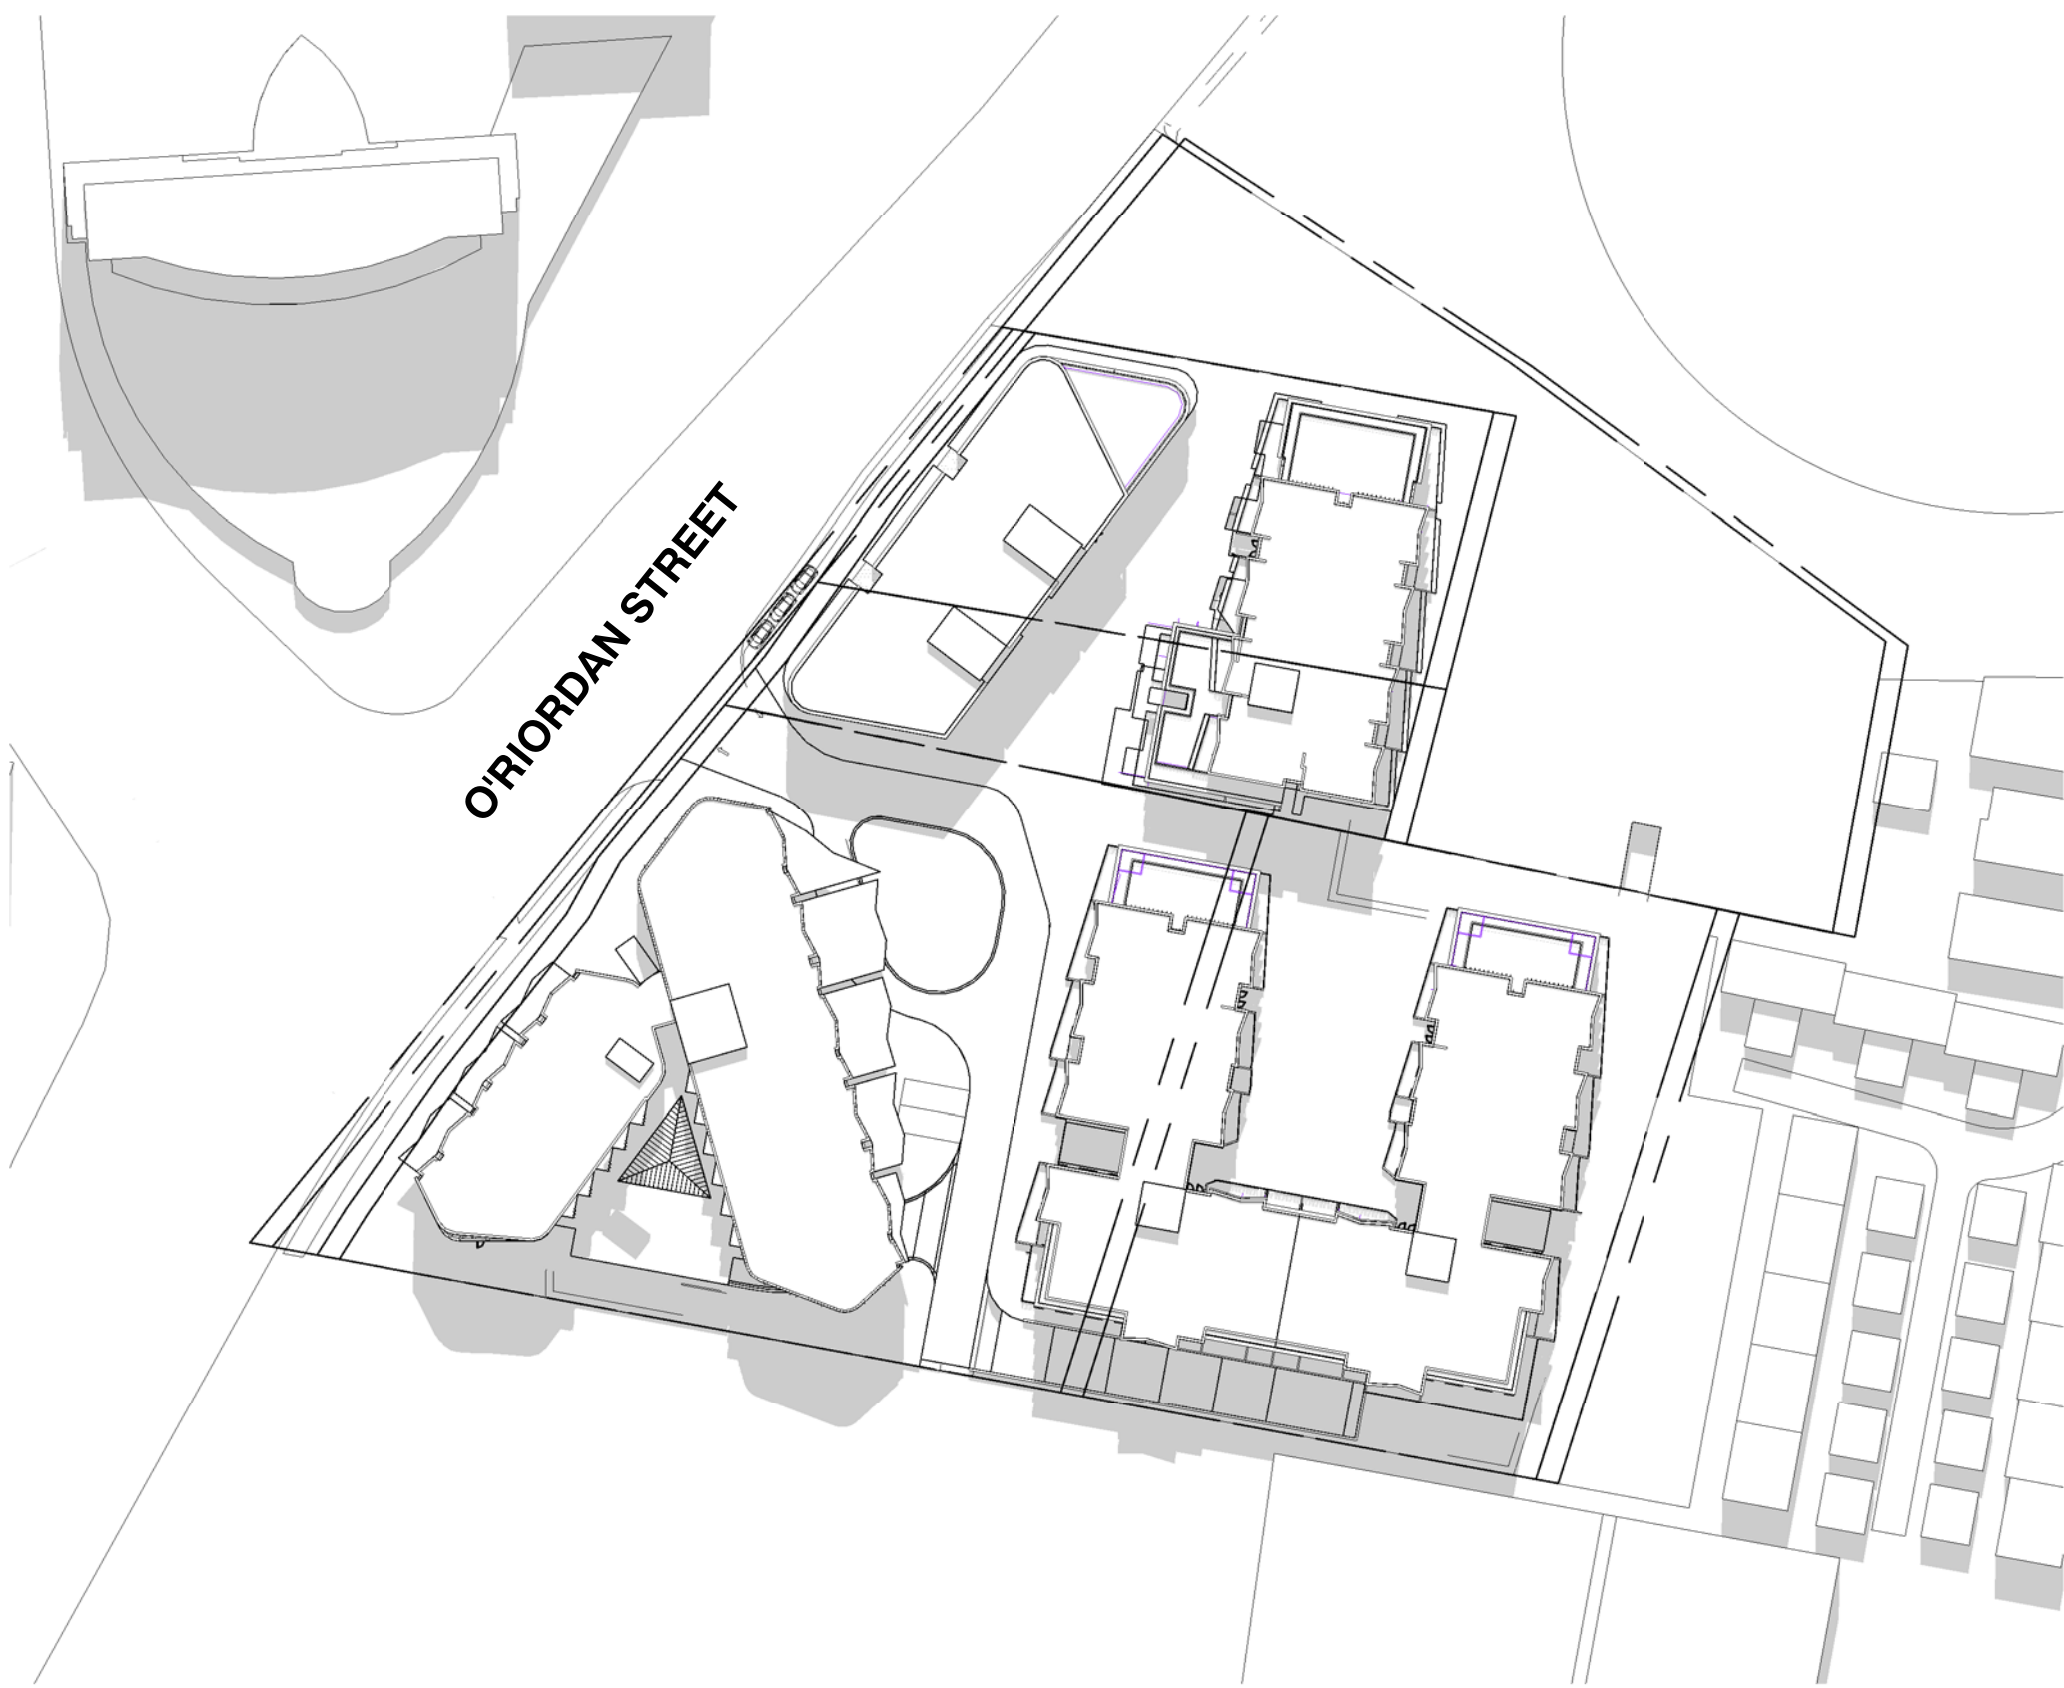


2 SHADOWS - MARCH 22 - 12PM
1 : 1000



3 SHADOWS - MARCH 22 - 3PM
1 : 1000

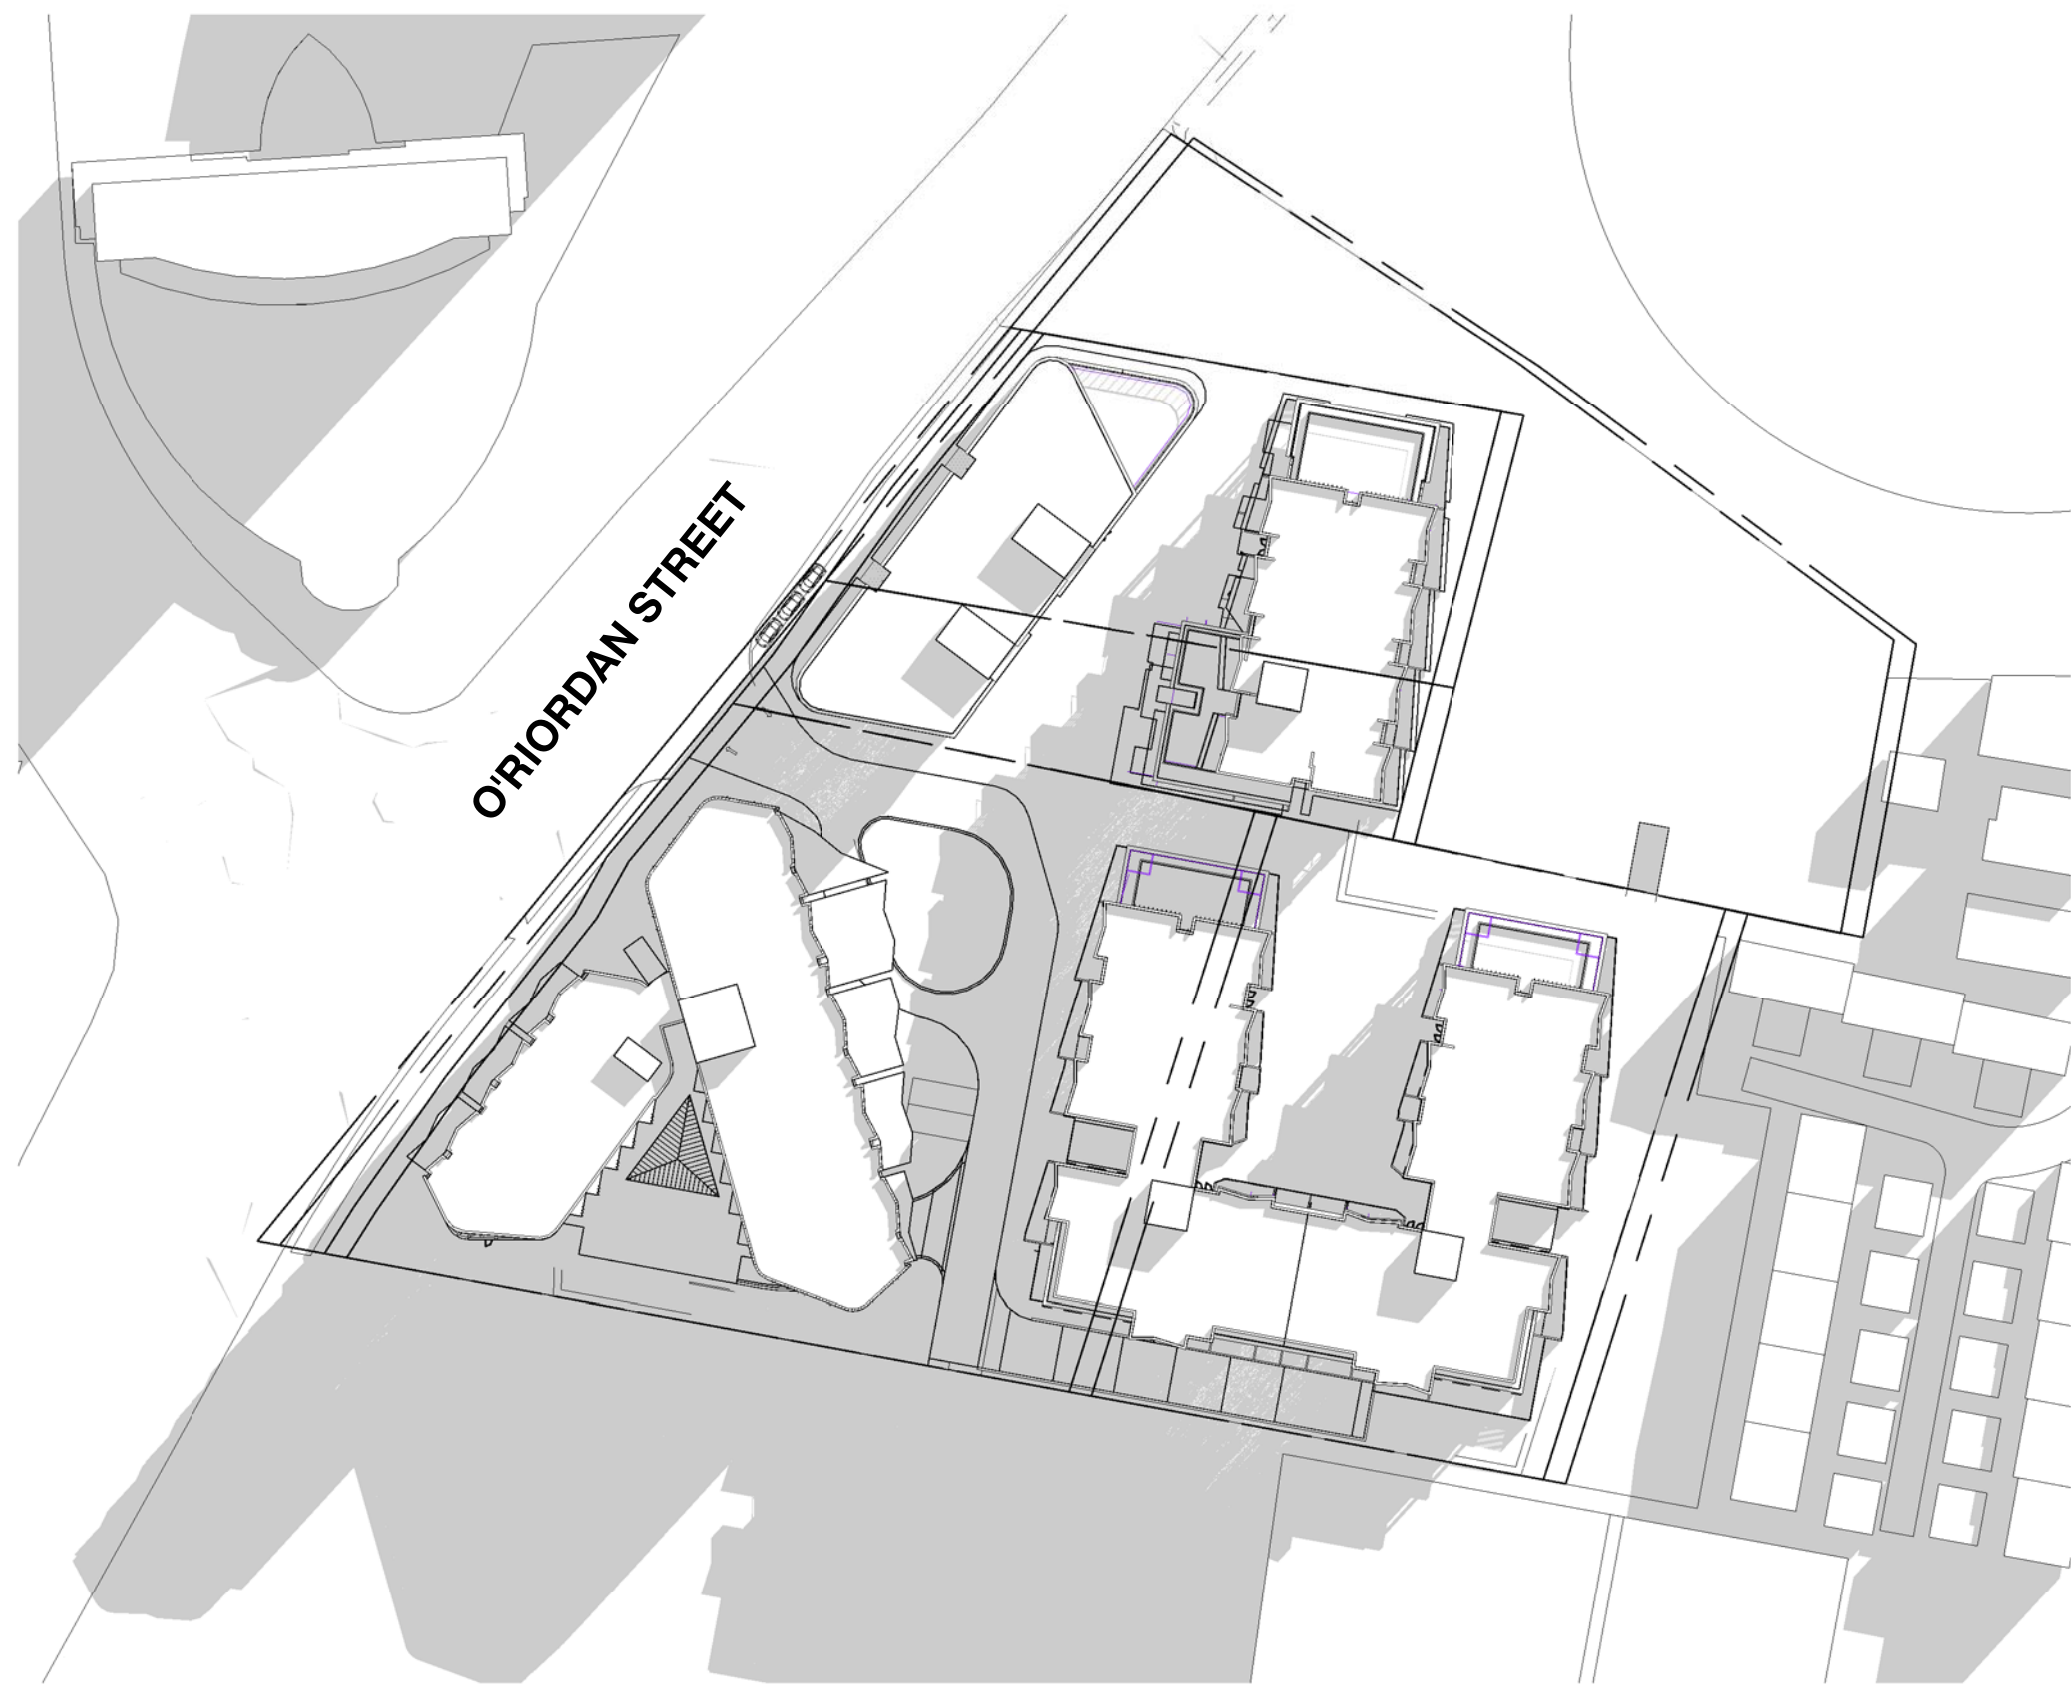

4 SHADOWS - JUNE 22 - 9AM
1 : 1000


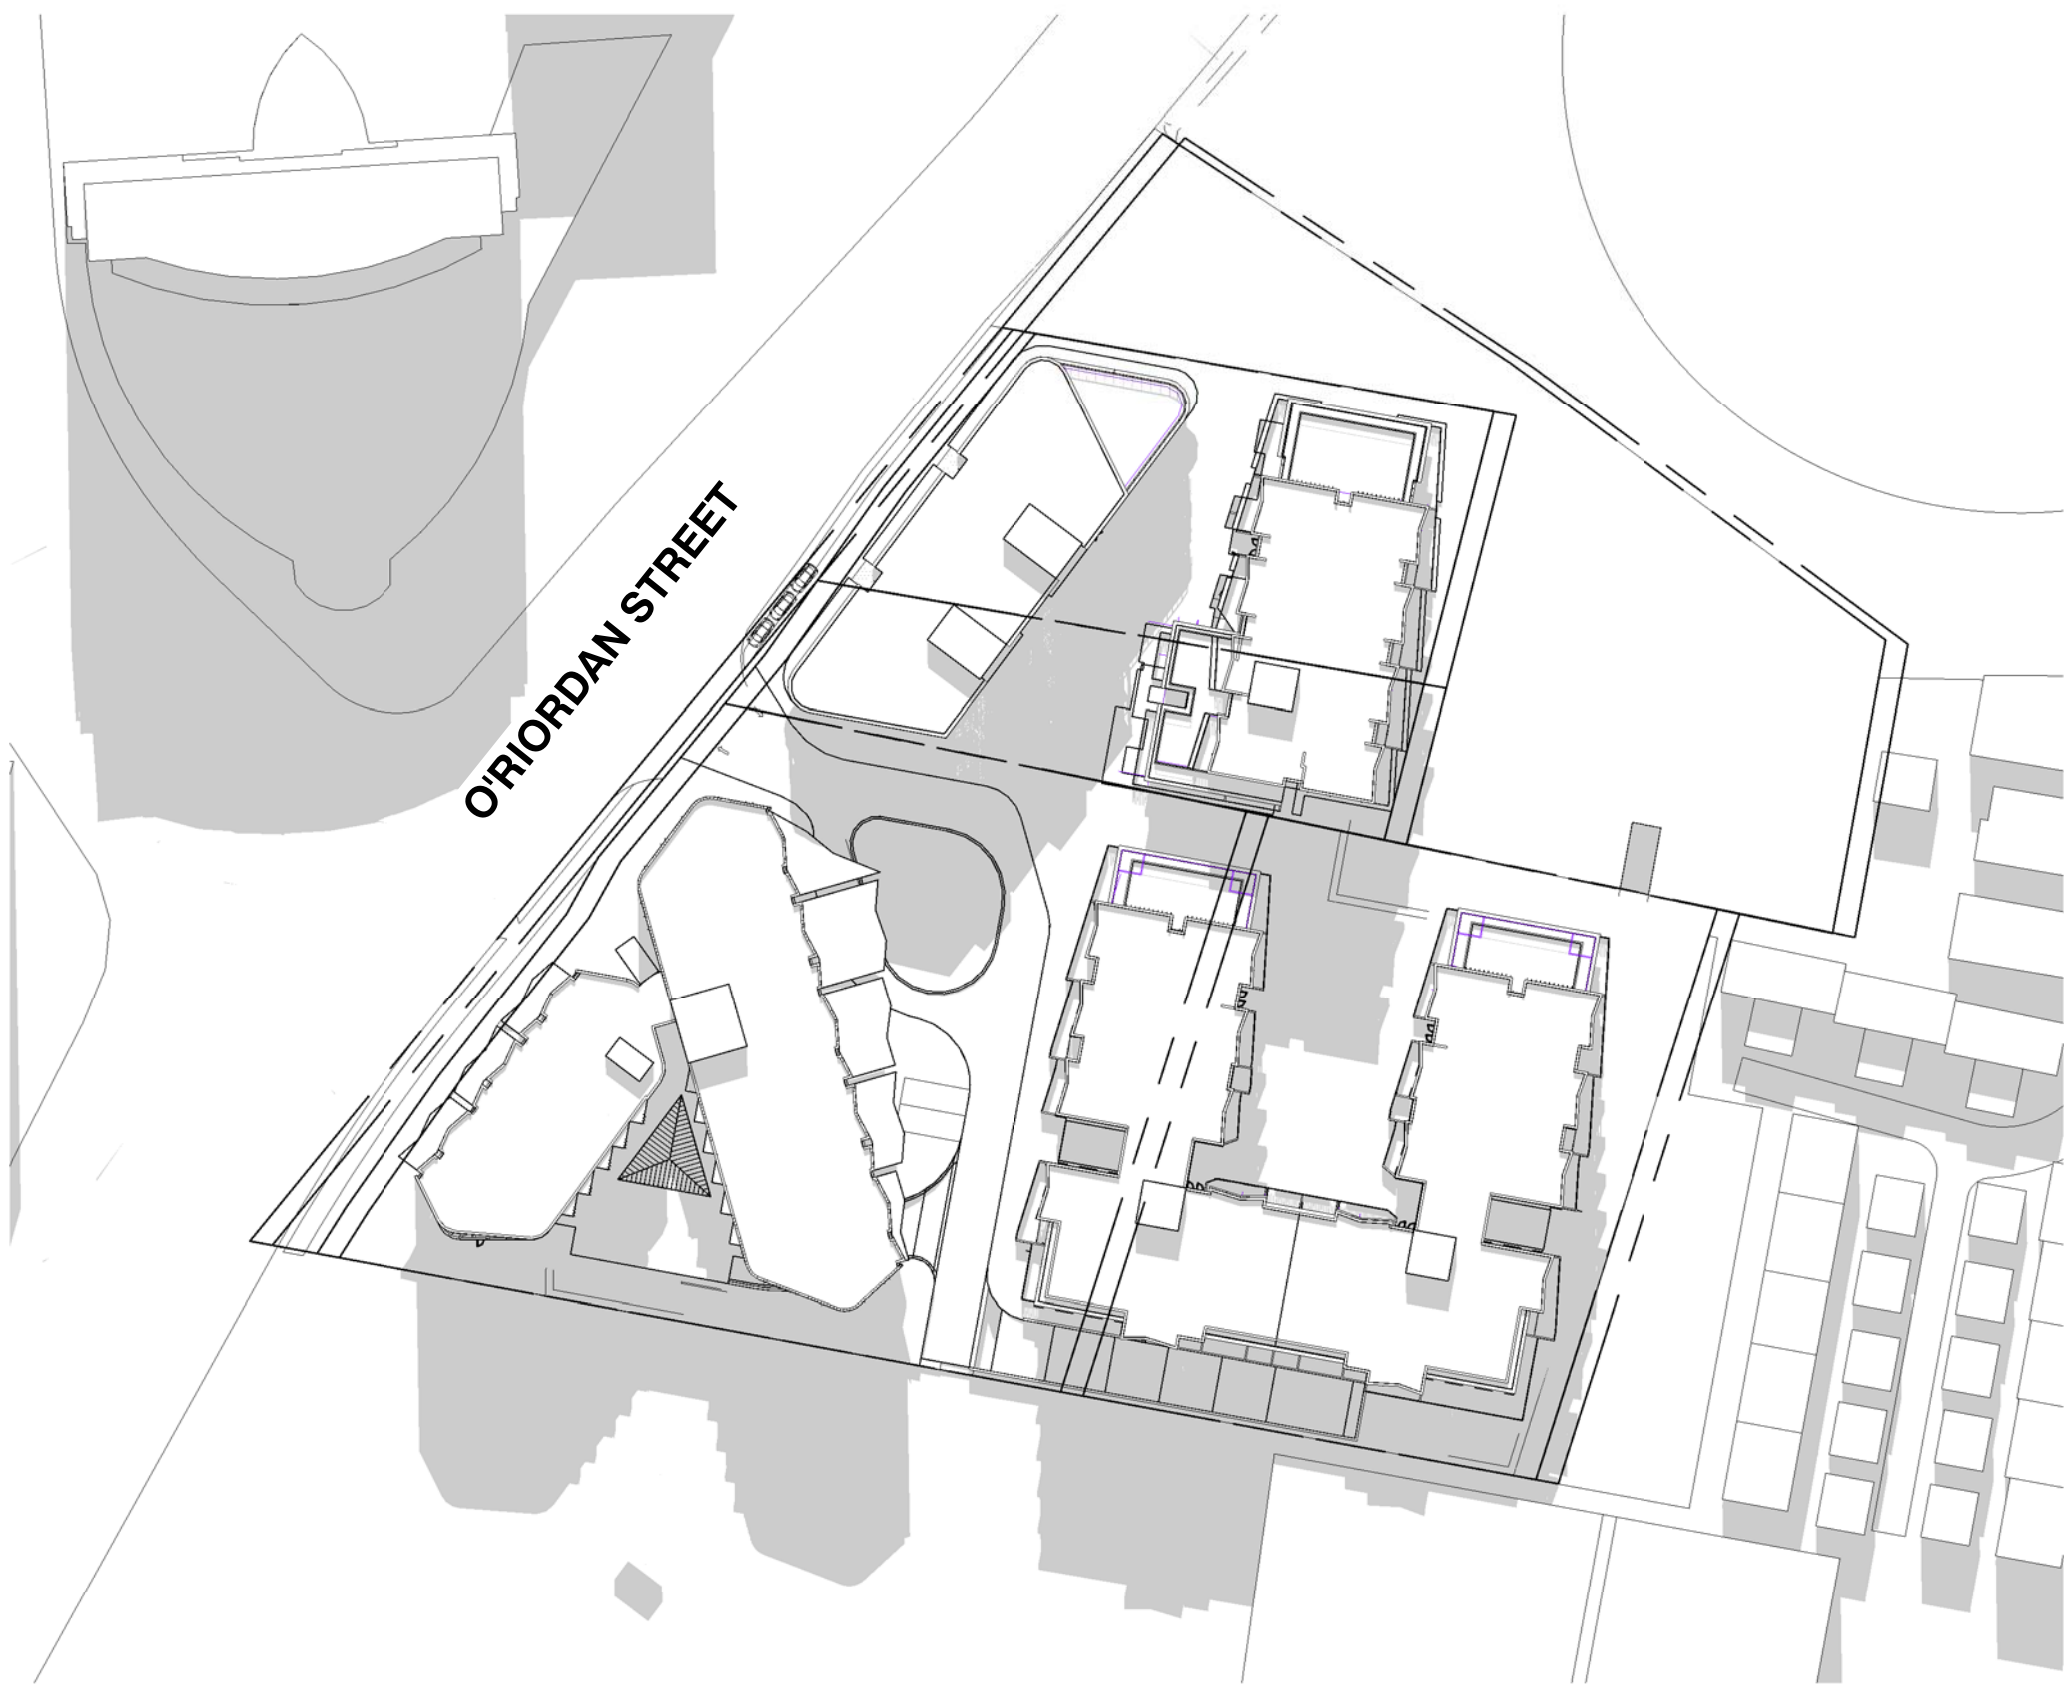


5 SHADOWS - JUNE 22 - 12PM
1 : 1000



6 SHADOWS - JUNE 22 - 3PM
1 : 1000

Key Plan:

 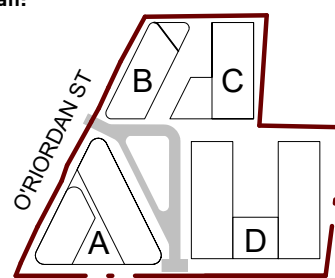

Drawing Disclaimer:
Do not scale from drawings.
Verify all dimensions on site before commencing work.
Copying or reproduction of this drawing is strictly prohibited
without the consent of PTW Architects

Rv	Amendment	By	Ck	Date	Consultants
C	DEVELOPMENT APPLICATION			11/09/2019	
B	DEVELOPMENT APPLICATION			10/01/2019	
A	DEVELOPMENT APPLICATION			20/12/2018	

Client:
TOPLACE

Architect
PTW Architects
Level 11, 88 Philip Street
Sydney NSW 2000 Australia
T +61 2 9232 5877
ptw.com.au

Peddie Thorp & Walker P/L
ABN 23 030 456 624
Trading as PTW Architects

NSW Nominated Architects
S Parsons Architect No A098
D Jones Architect No A278

PTW

1:1000 @ B1 0 10 20 50
Project: PA016593
O'RIORDAN ST TOPLACE
146-154 O'RIORDAN ST
MASCOT, NSW, 2020
Status

Title
90-COMPLIANCE DIAGRAMS
SHADOW DIAGRAMS

Drawing Number
DA-90-0700
Revision
C