

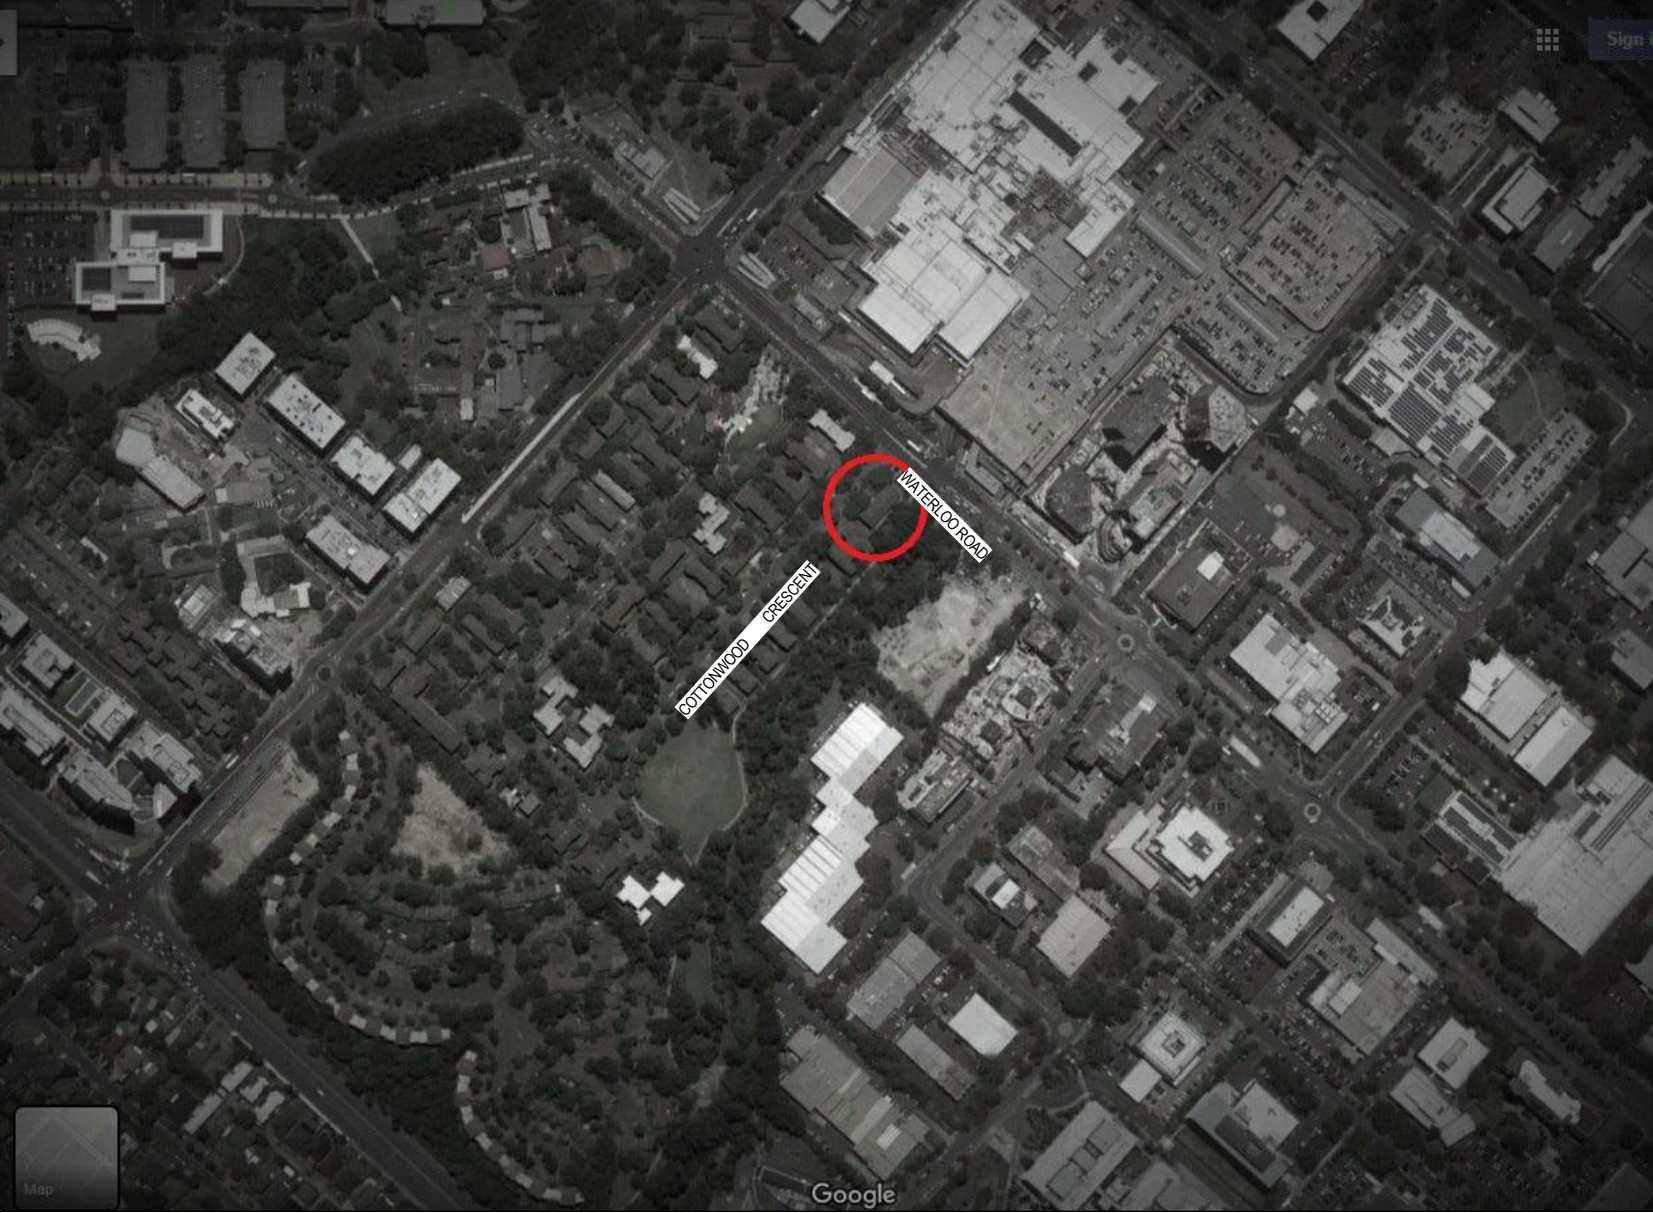



14-16 COTTONWOOD CRESCENT, MACQUARIE PARK

[Status]		DA SUBMISSION
[Nom. Architect]		Hon Diec /9232
[File]		
[Print Date]		14/07/2020 3:18:10 PM
History		
[Rev#]	[Description]	[Date]
5	COUNCIL RFI RESPONSE	14.07.2020


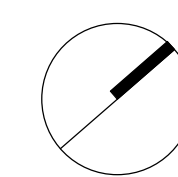


SHEET LIST	
SHEET NUMBER	SHEET NAME
AD-DA3000	COVER SHEET
AD-DA3001	SITE ANALYSIS
AD-DA3002	LOCATION PLAN
AD-DA3005	DEMOLITION PLAN
AD-DA3098	BASEMENT LEVEL 5
AD-DA3099	BASEMENT LEVEL 4
AD-DA3100	BASEMENT LEVEL 3
AD-DA3101	BASEMENT LEVEL 2
AD-DA3102	BASEMENT LEVEL 1
AD-DA3103	GROUND FLOOR PLAN
AD-DA3104	FLOOR PLAN LEVEL 1
AD-DA3105	FLOOR PLAN LEVEL 2
AD-DA3106	FLOOR PLAN LEVELS 3-6
AD-DA3110	FLOOR PLAN LEVELS 7 - 18
AD-DA3122	FLOOR PLAN LEVEL 19
AD-DA3124	ROOF PLAN
AD-DA3200	NORTH ELEVATION
AD-DA3201	SOUTH ELEVATION
AD-DA3202	EAST & WEST ELEVATION
AD-DA3220	LONG SECTION
AD-DA3222	SHORT SECTION
AD-DA3223	SHORT SECTION 2
AD-DA3940	GFA PLANS - SHEET 1
AD-DA3941	GFA PLANS - SHEET 2
AD-DA3950	PRE & POST ADAPTABLE LAYOUT - SHEET 1
AD-DA3951	PRE & POST ADAPTABLE LAYOUT - SHEET 2
AD-DA3952	PRE & POST ADAPTABLE LAYOUT - SHEET 3
AD-DA3980	VEHICLE ENTRY DETAILS
AD-DA3991	HEIGHT PLANE
AD-DA3992	HEIGHT PLANE - SHEET 2

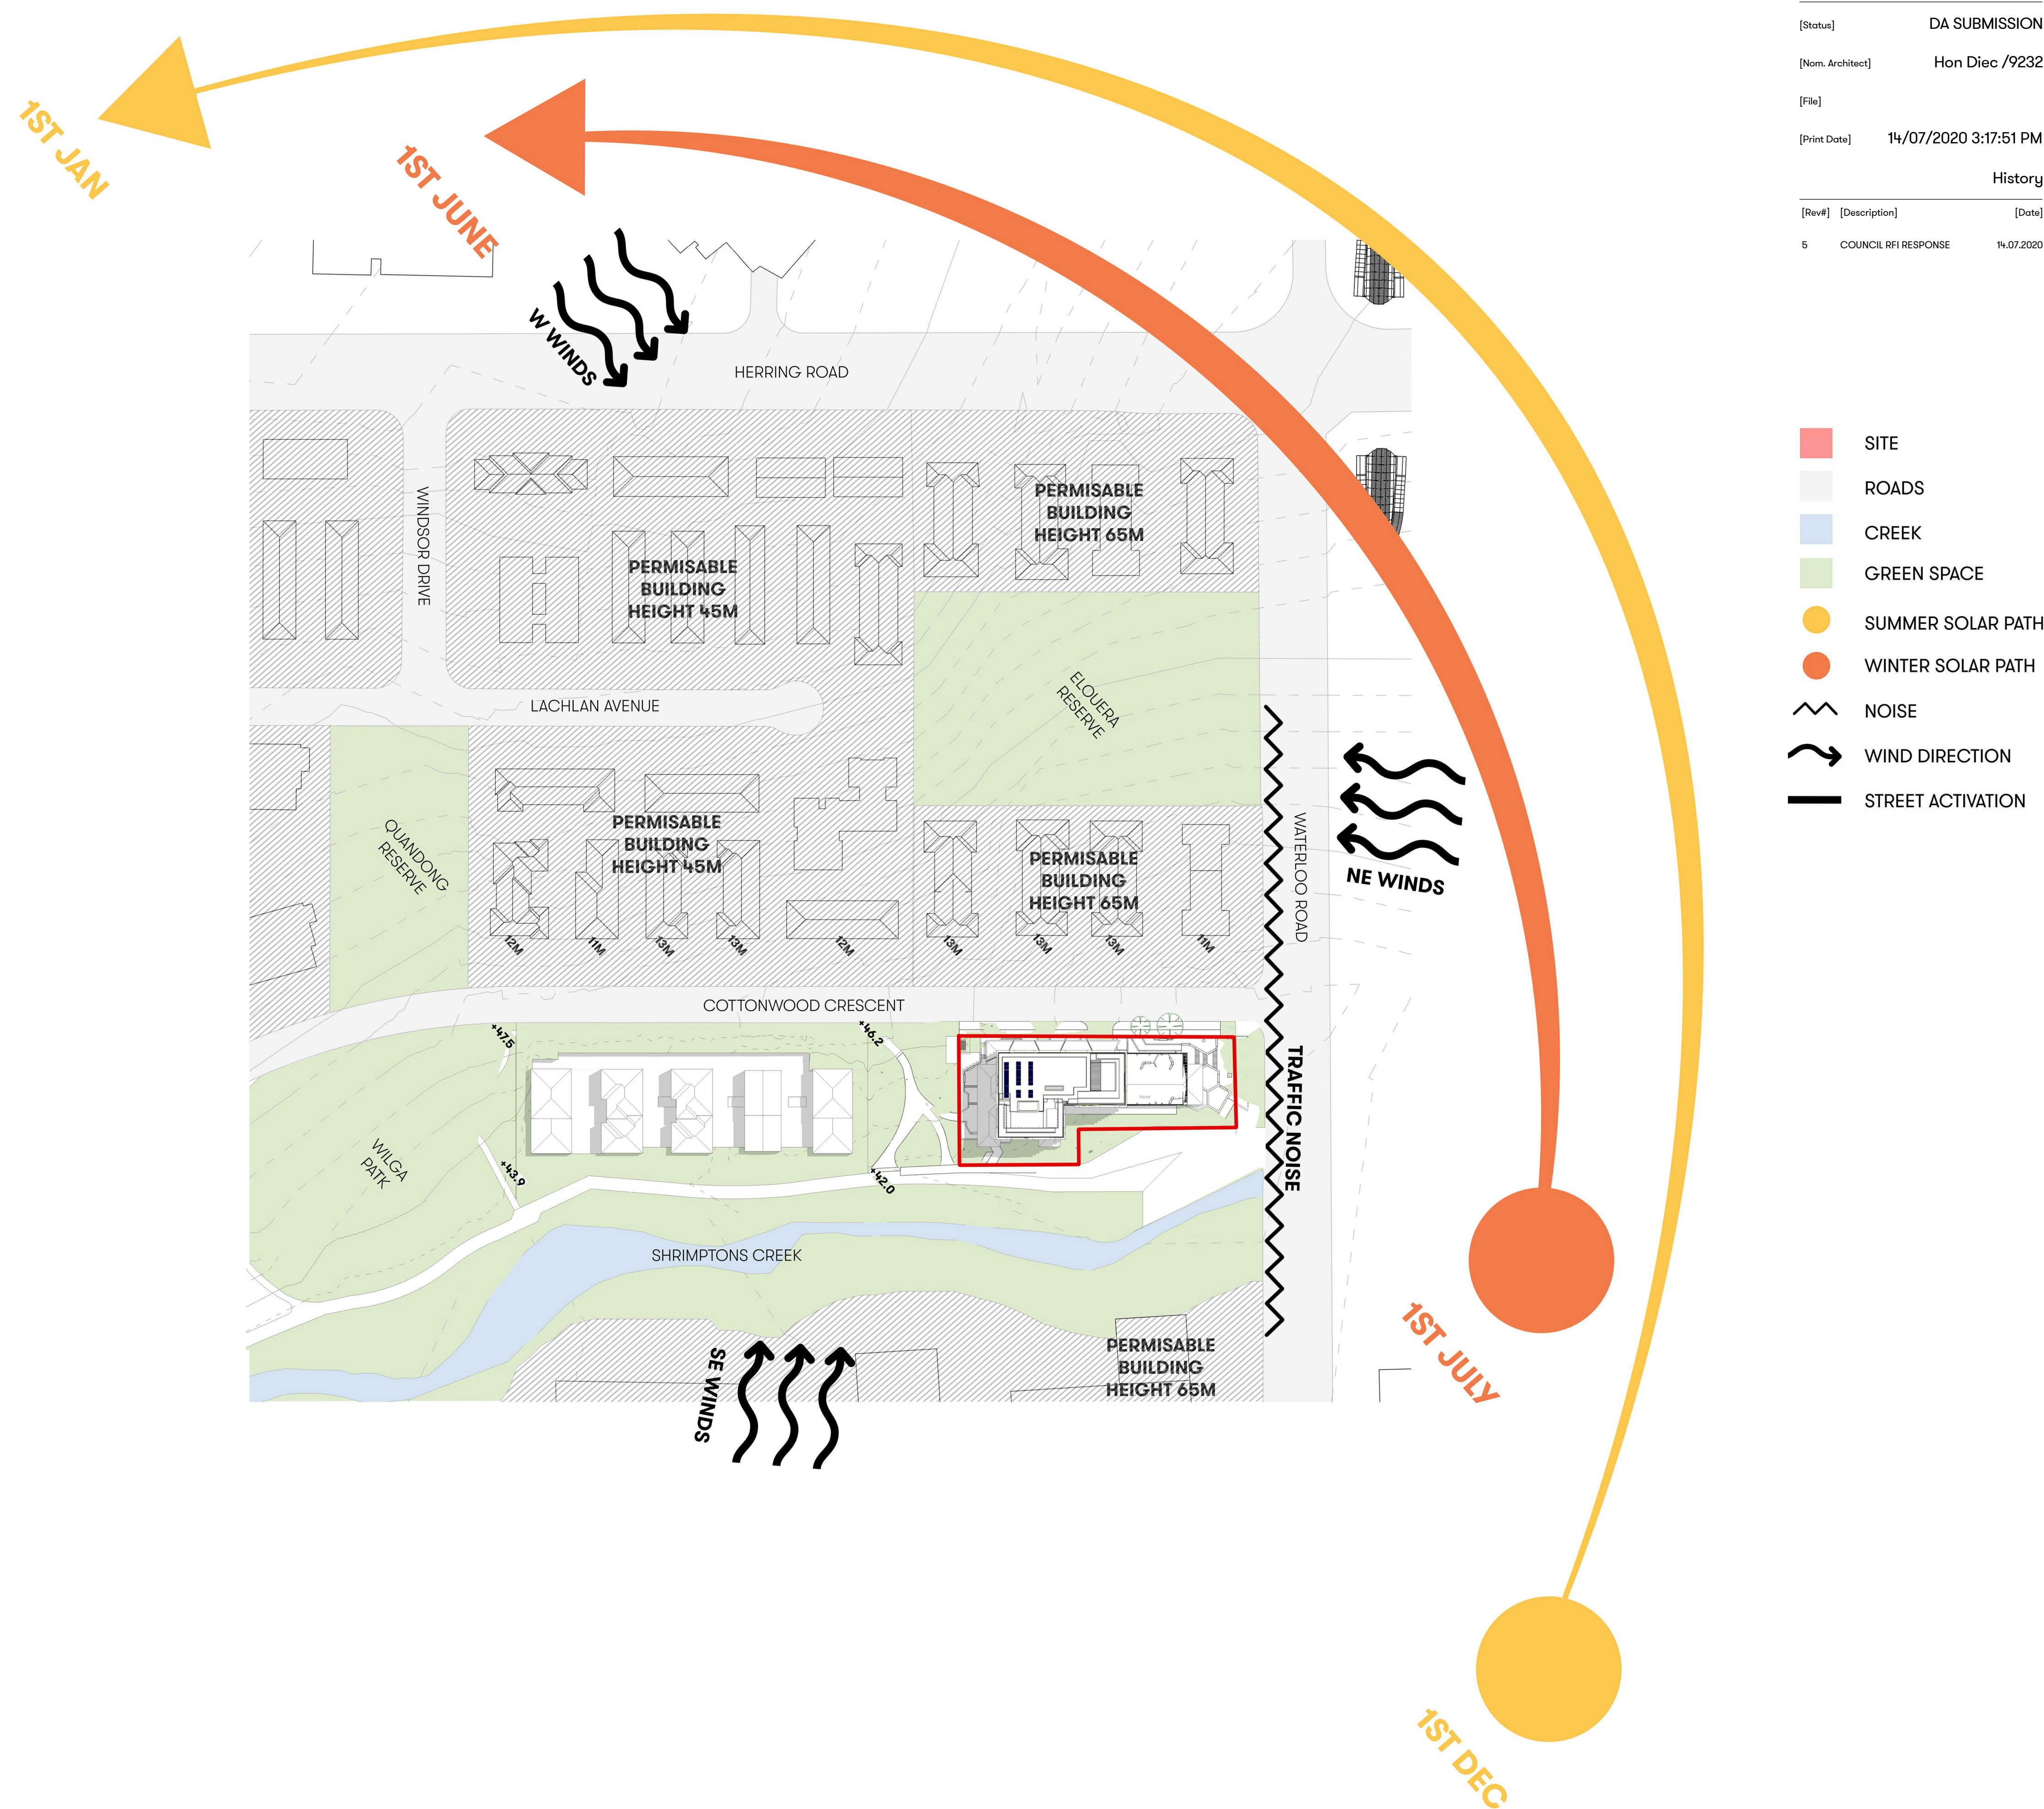


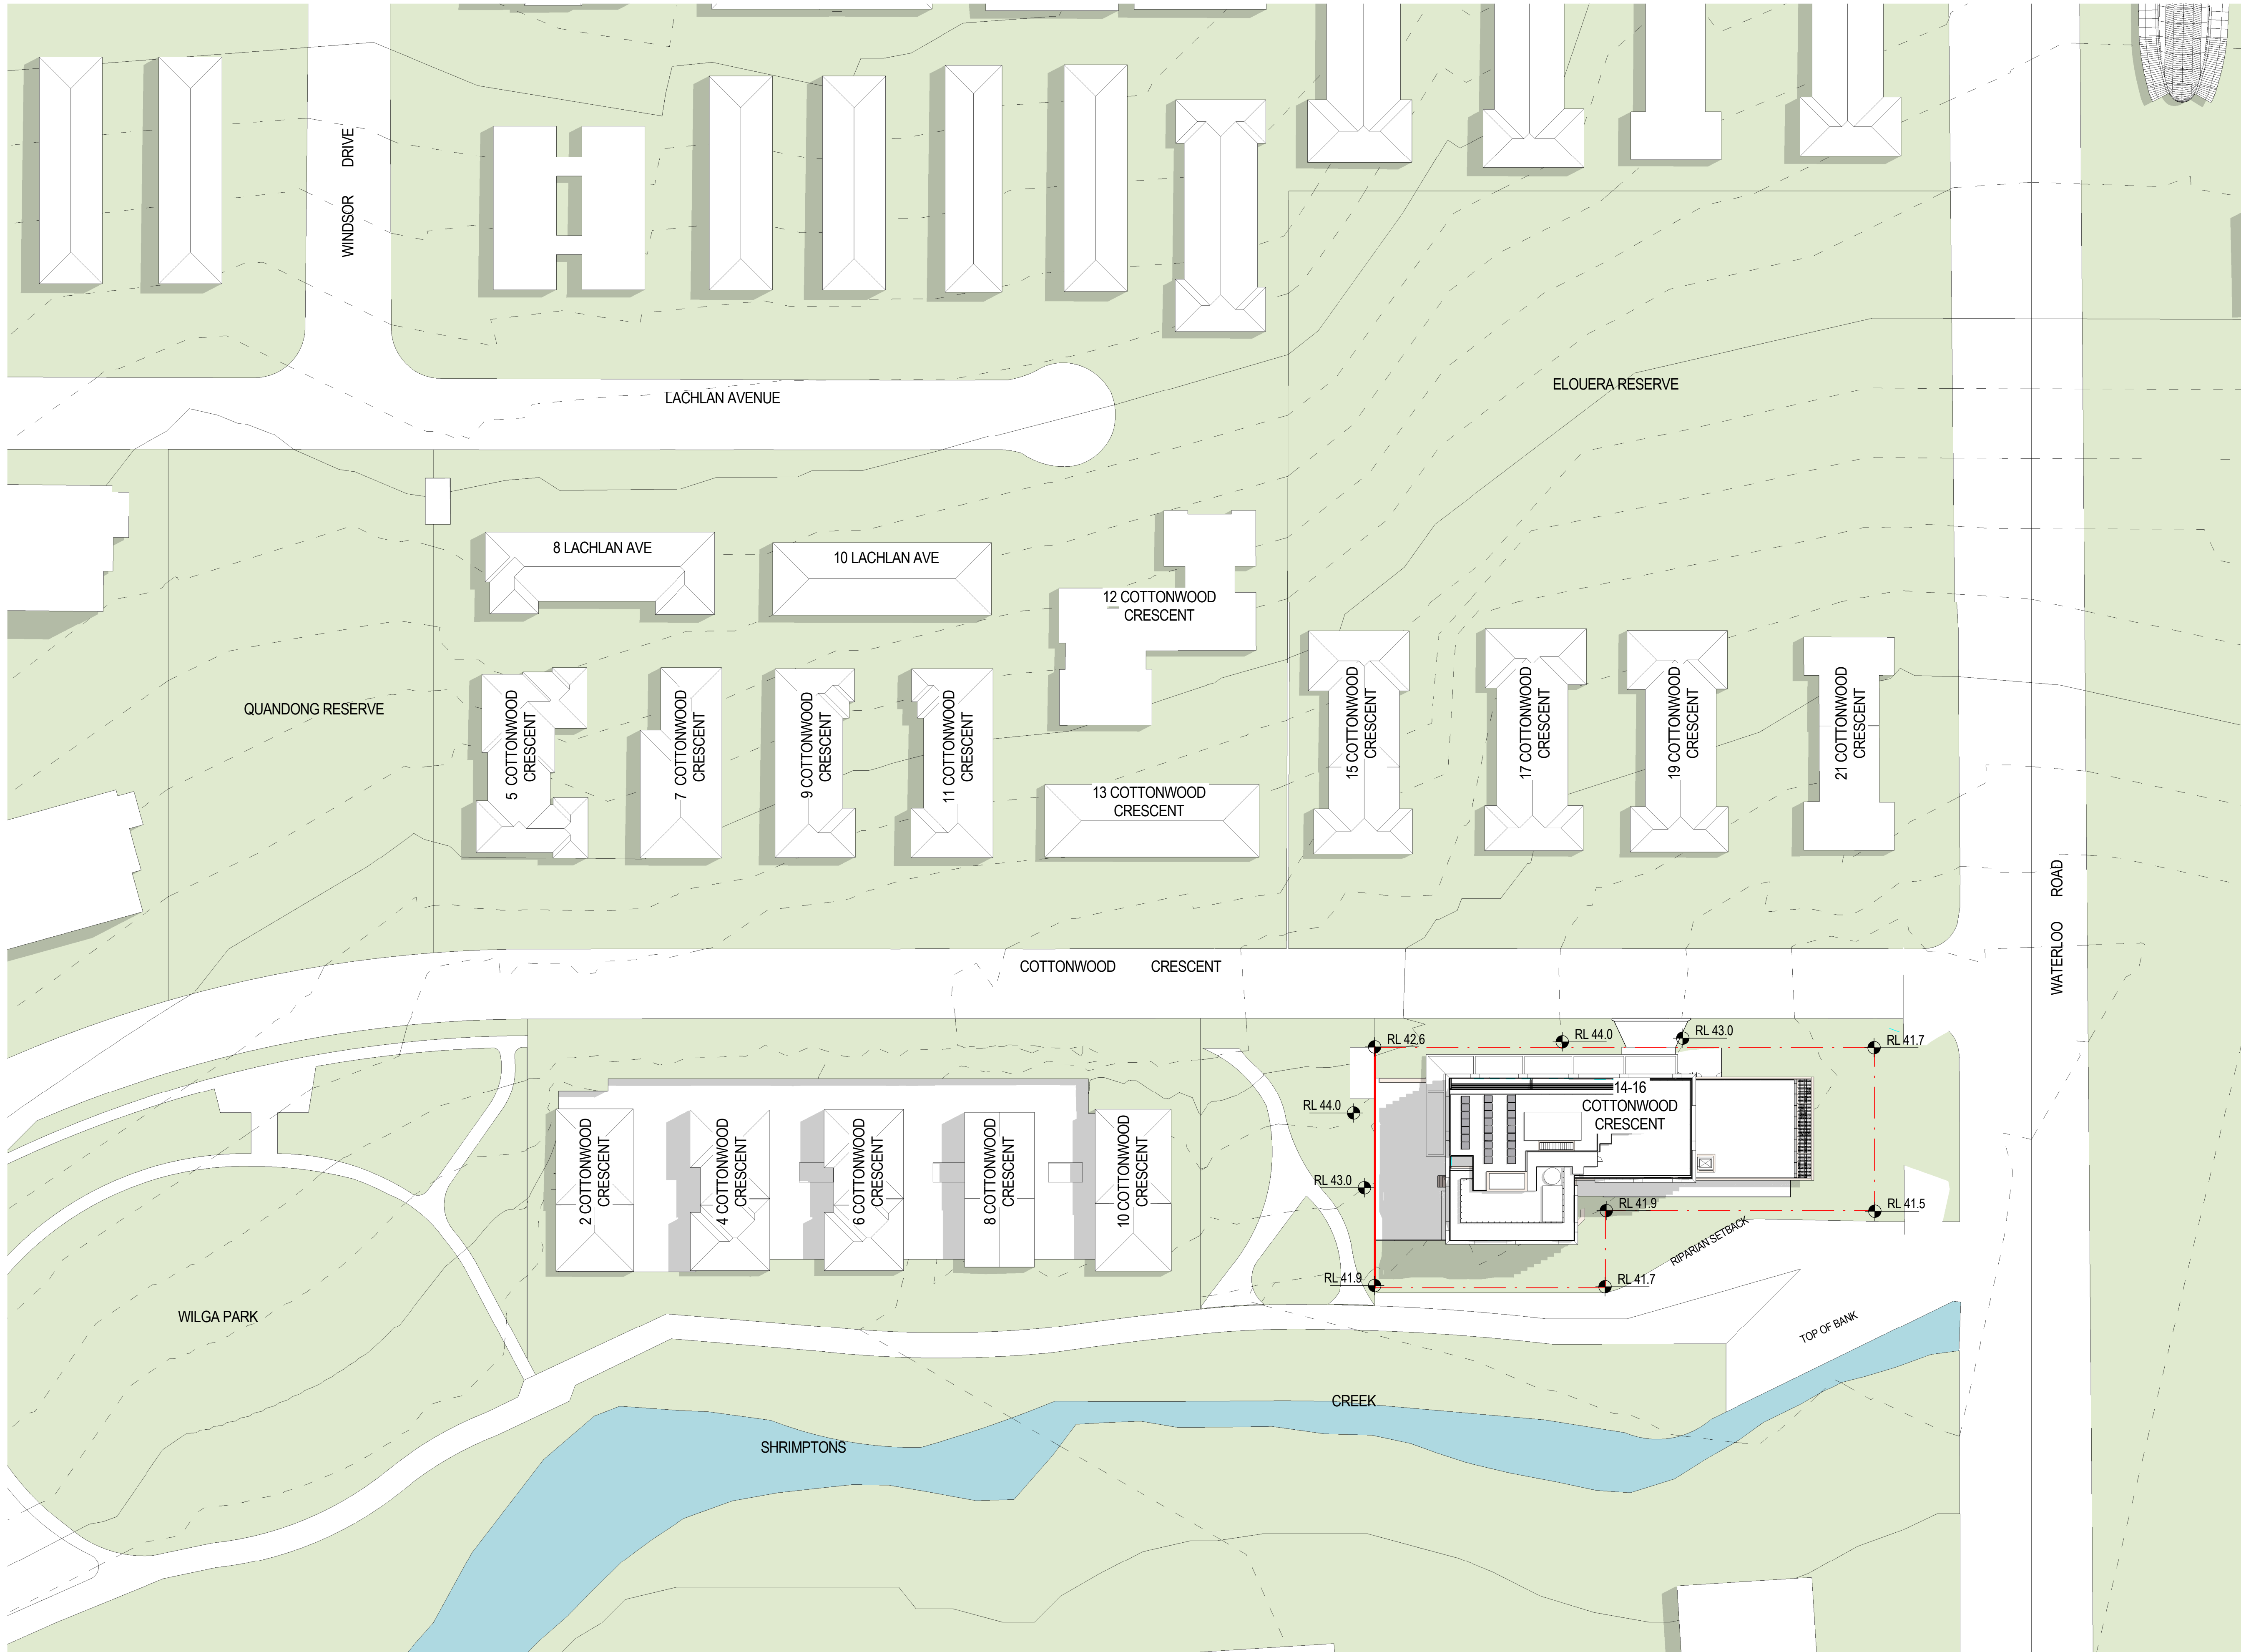



[Status]		DA SUBMISSION
[Nom. Architect]		Hon Diec /9232
[File]		
[Print Date]		14/07/2020 3:08:52 PM
History		
[Rev#]	[Description]	[Date]
5	COUNCIL RF1 RESPONSE	14.07.2020

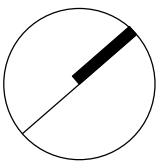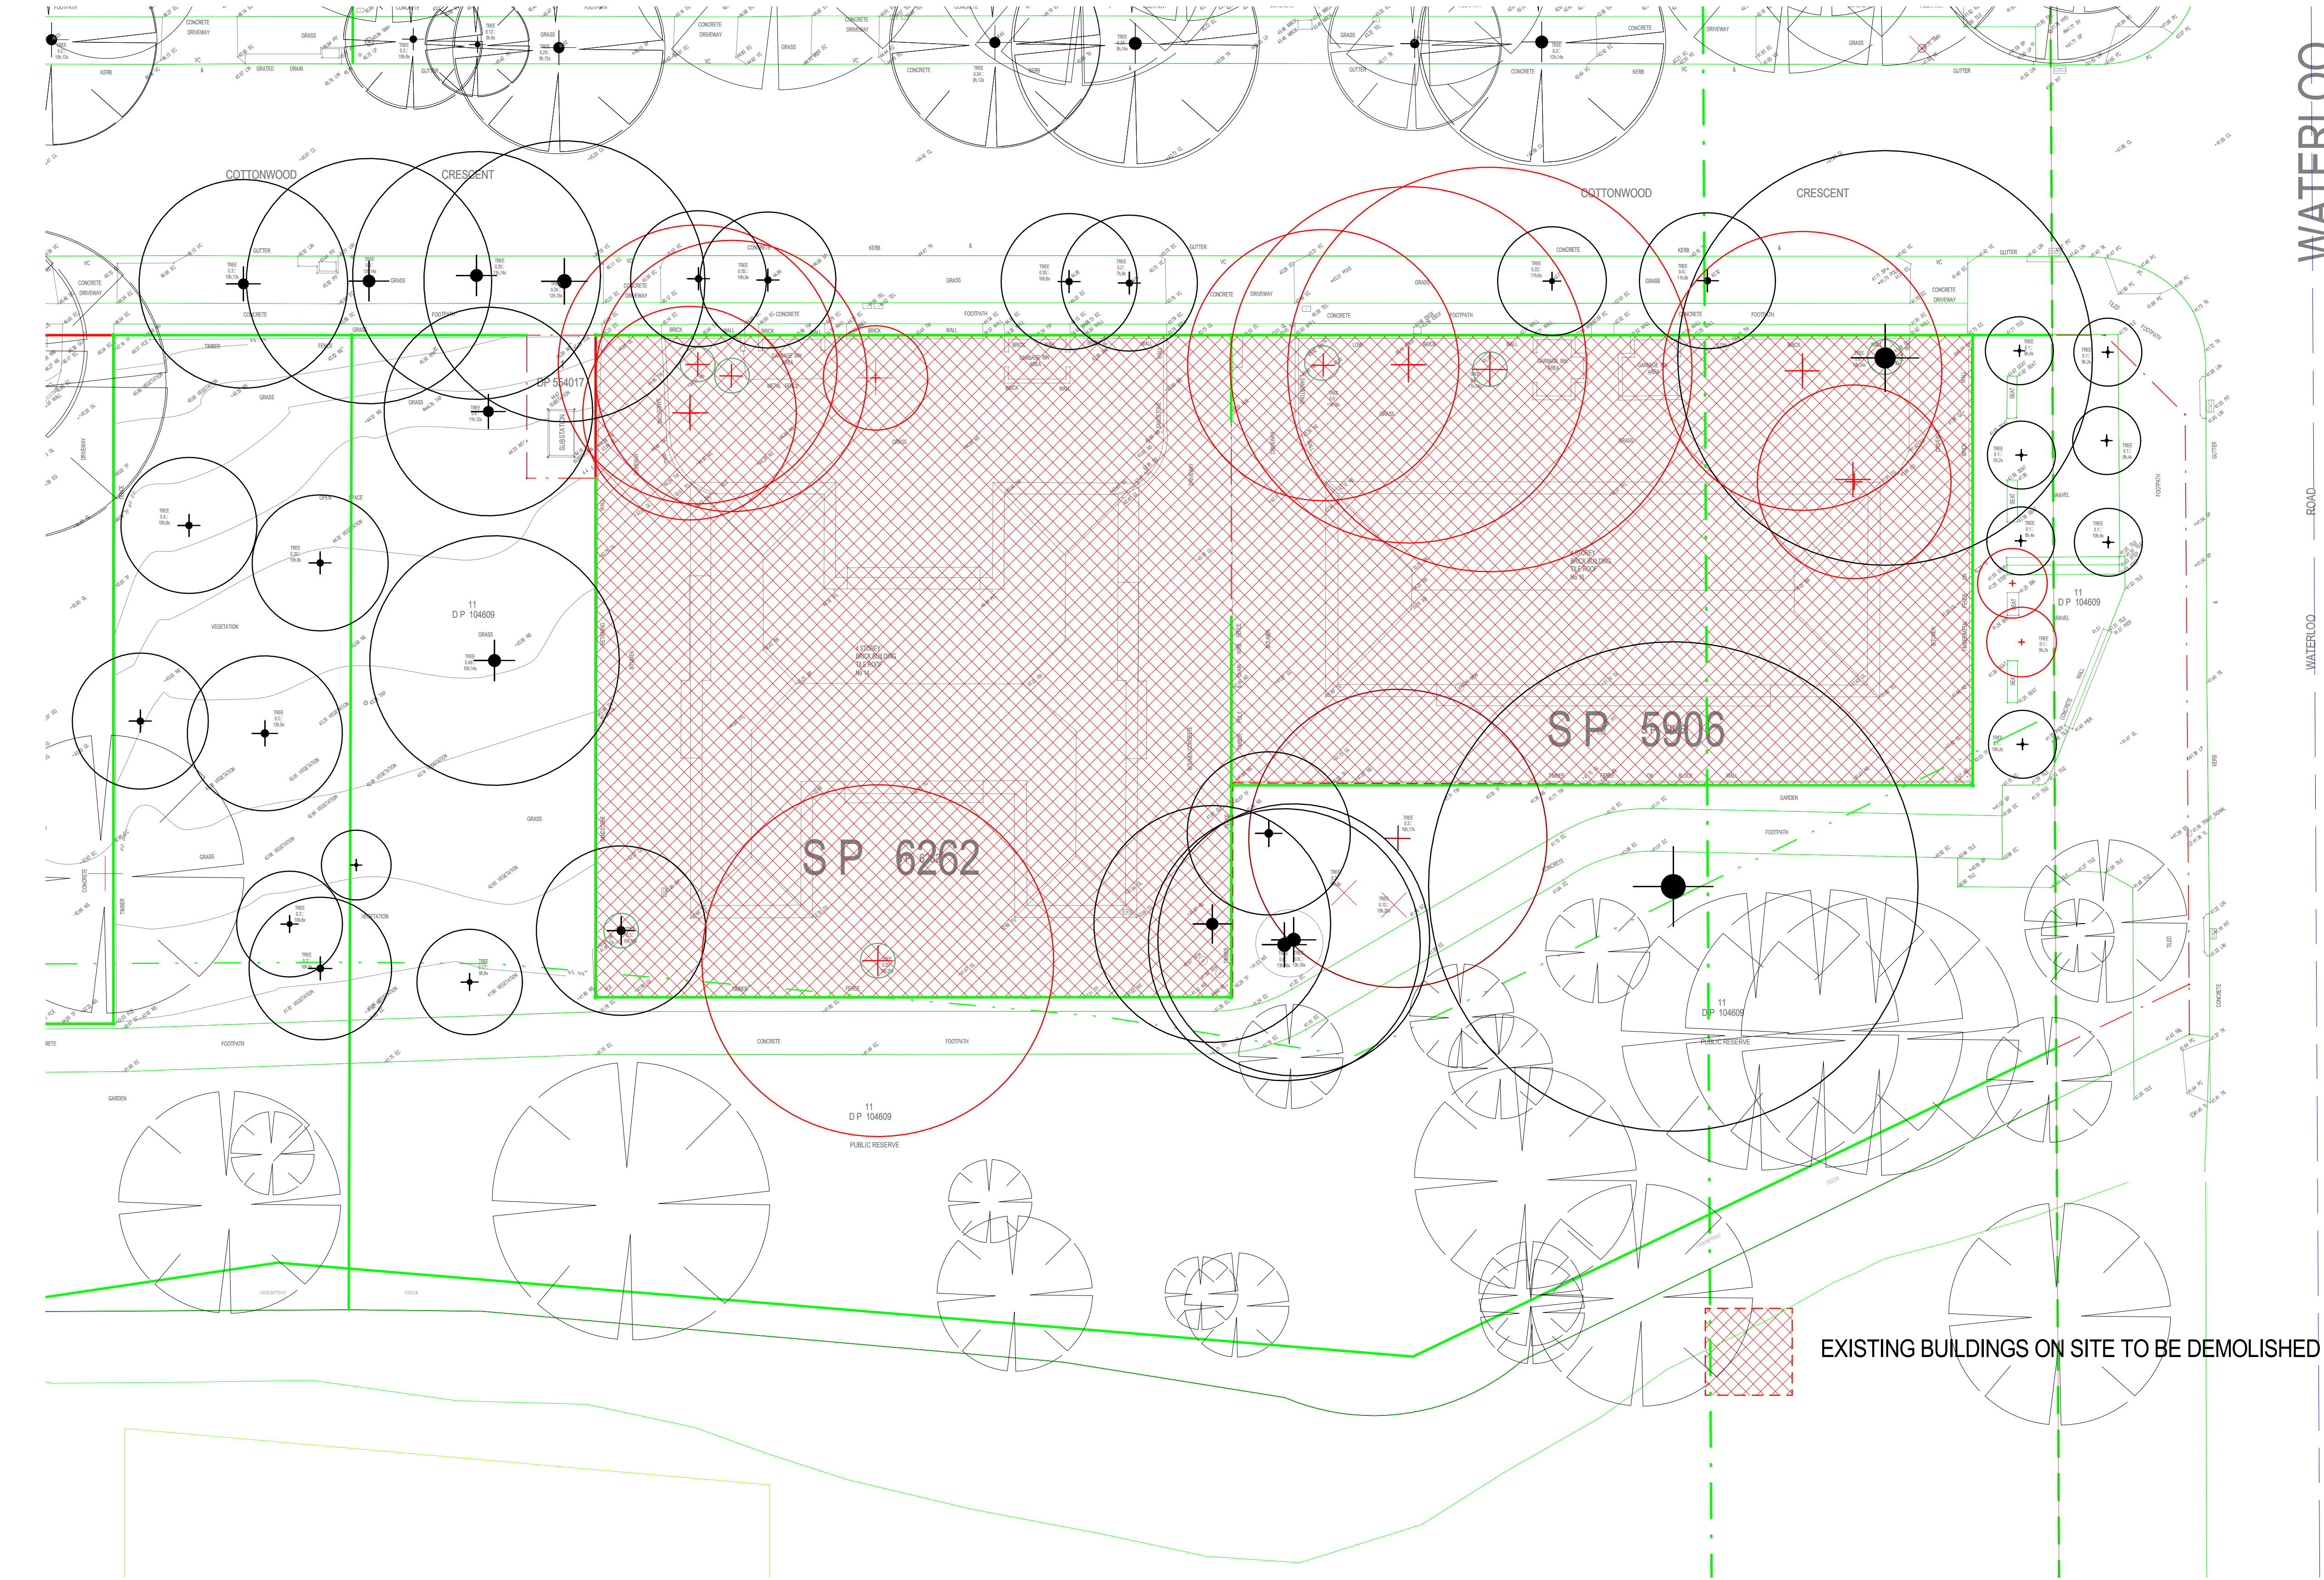




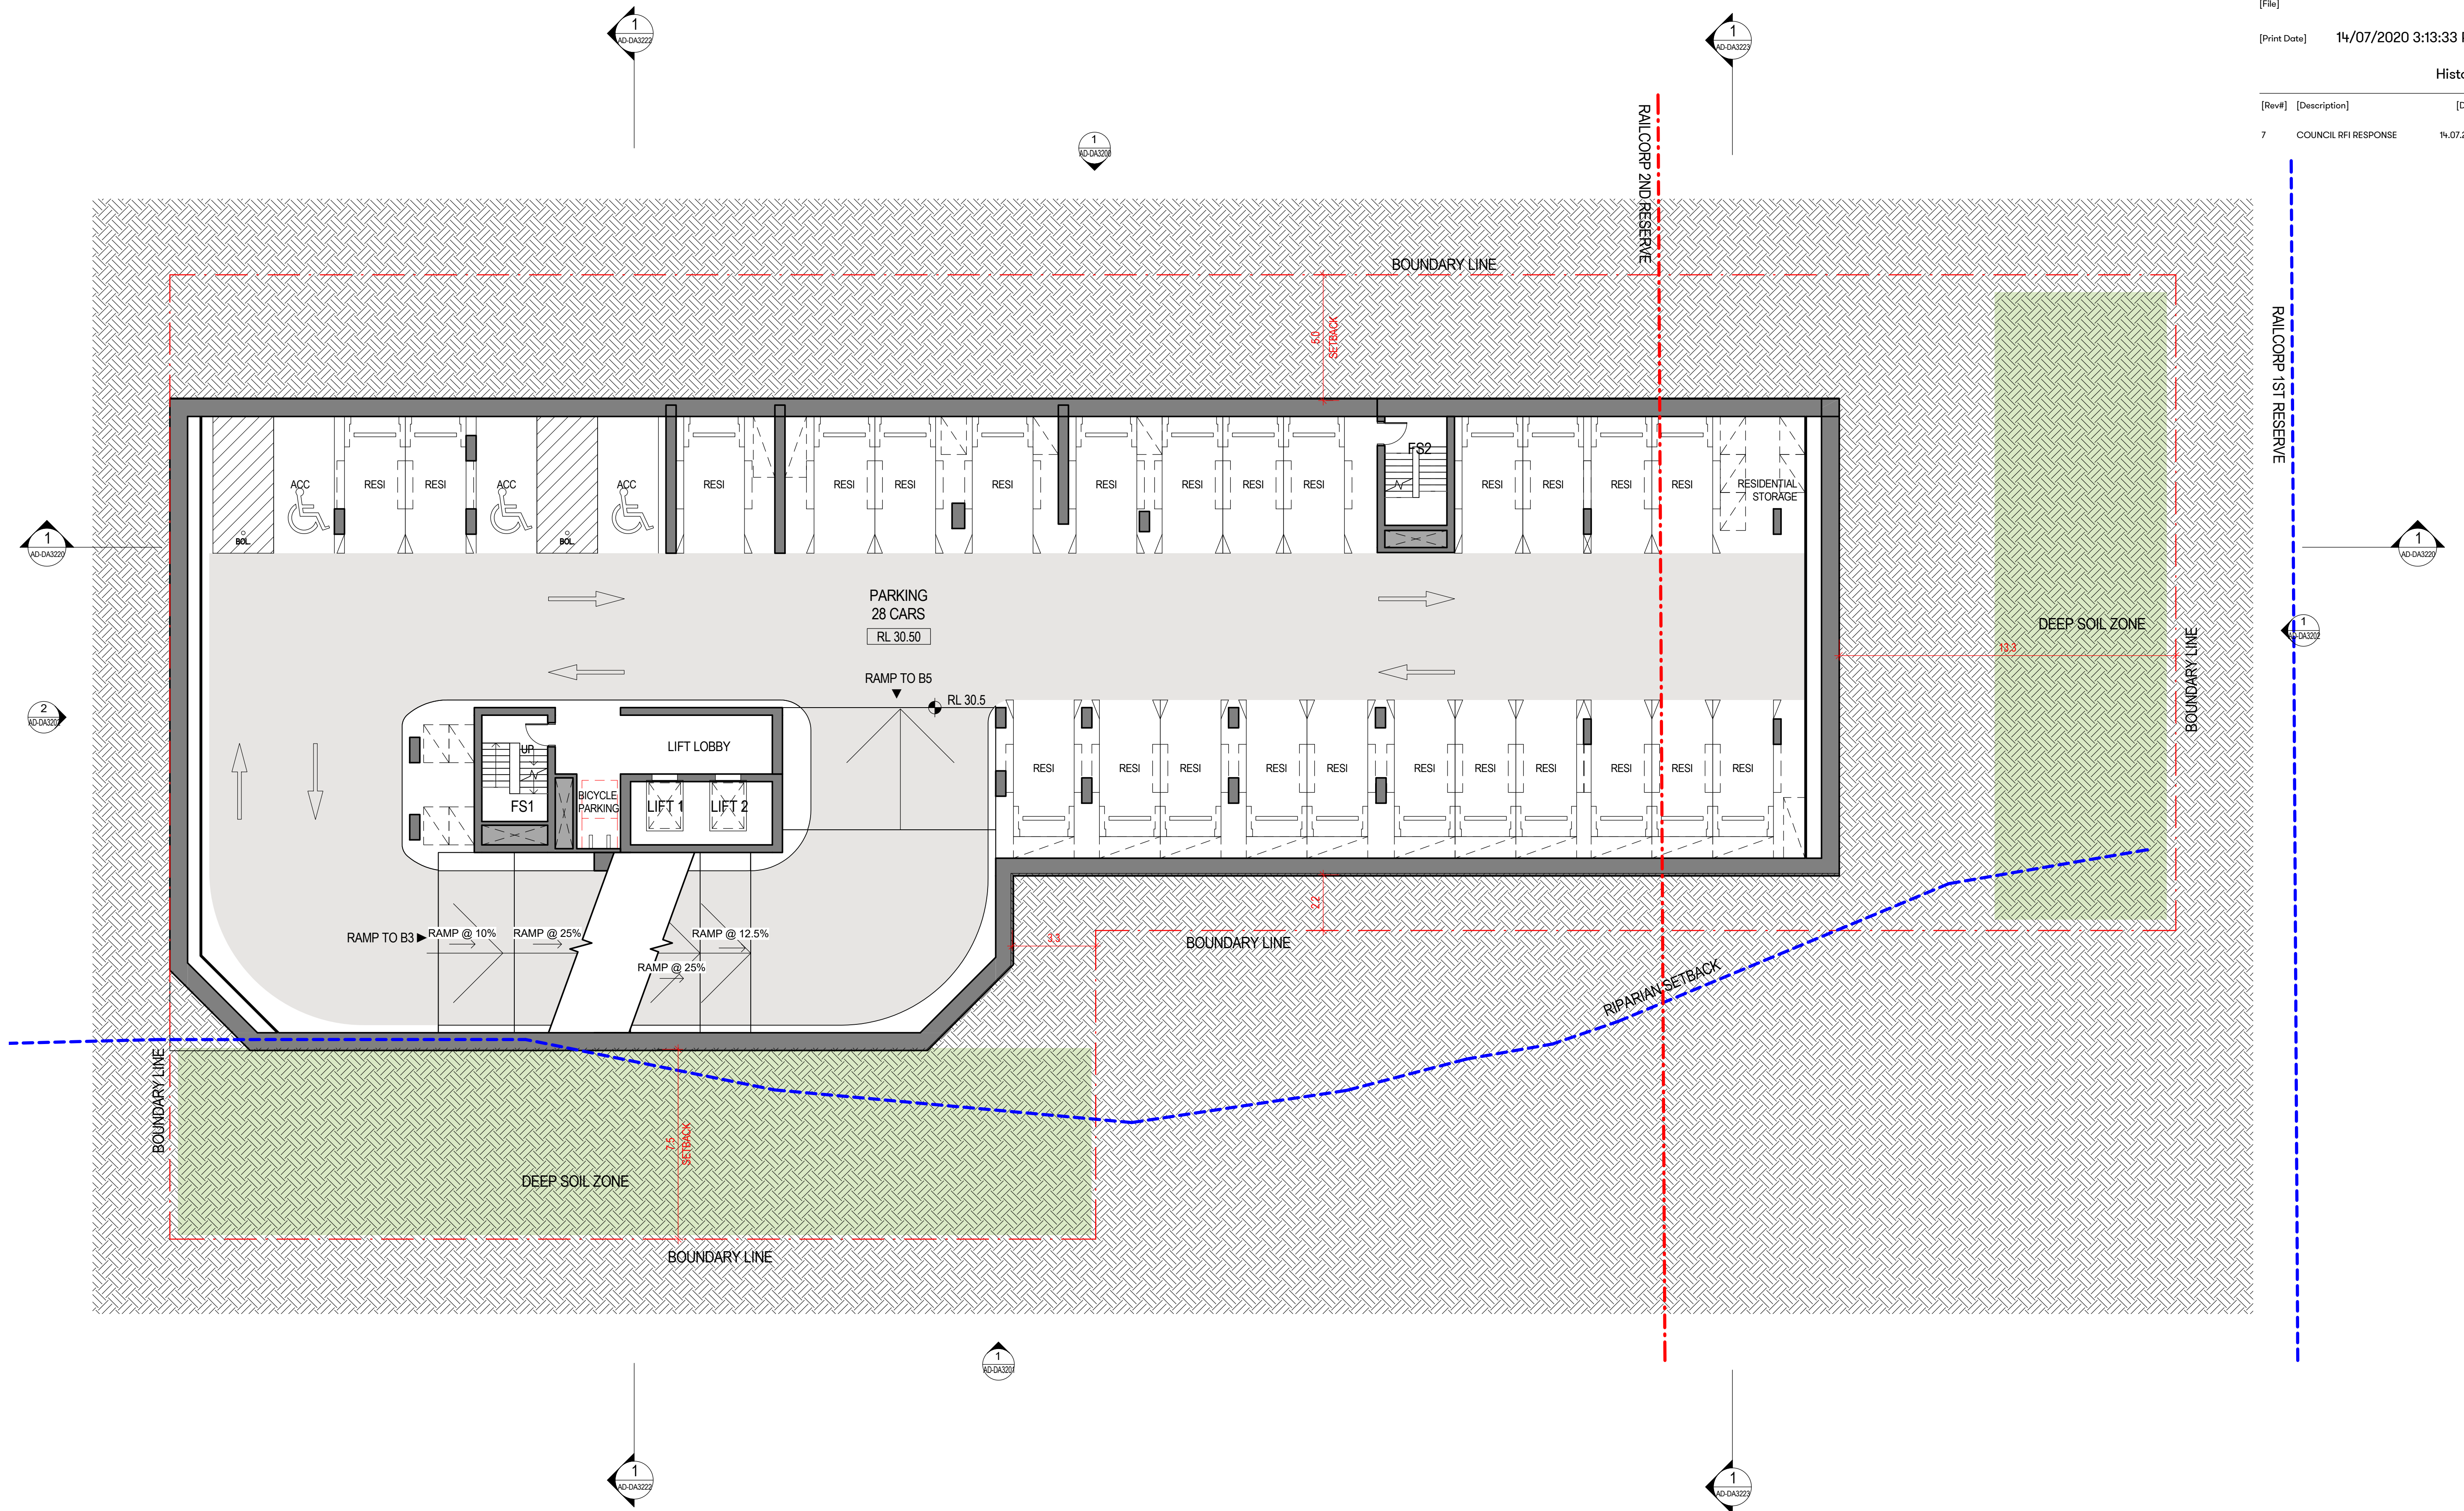


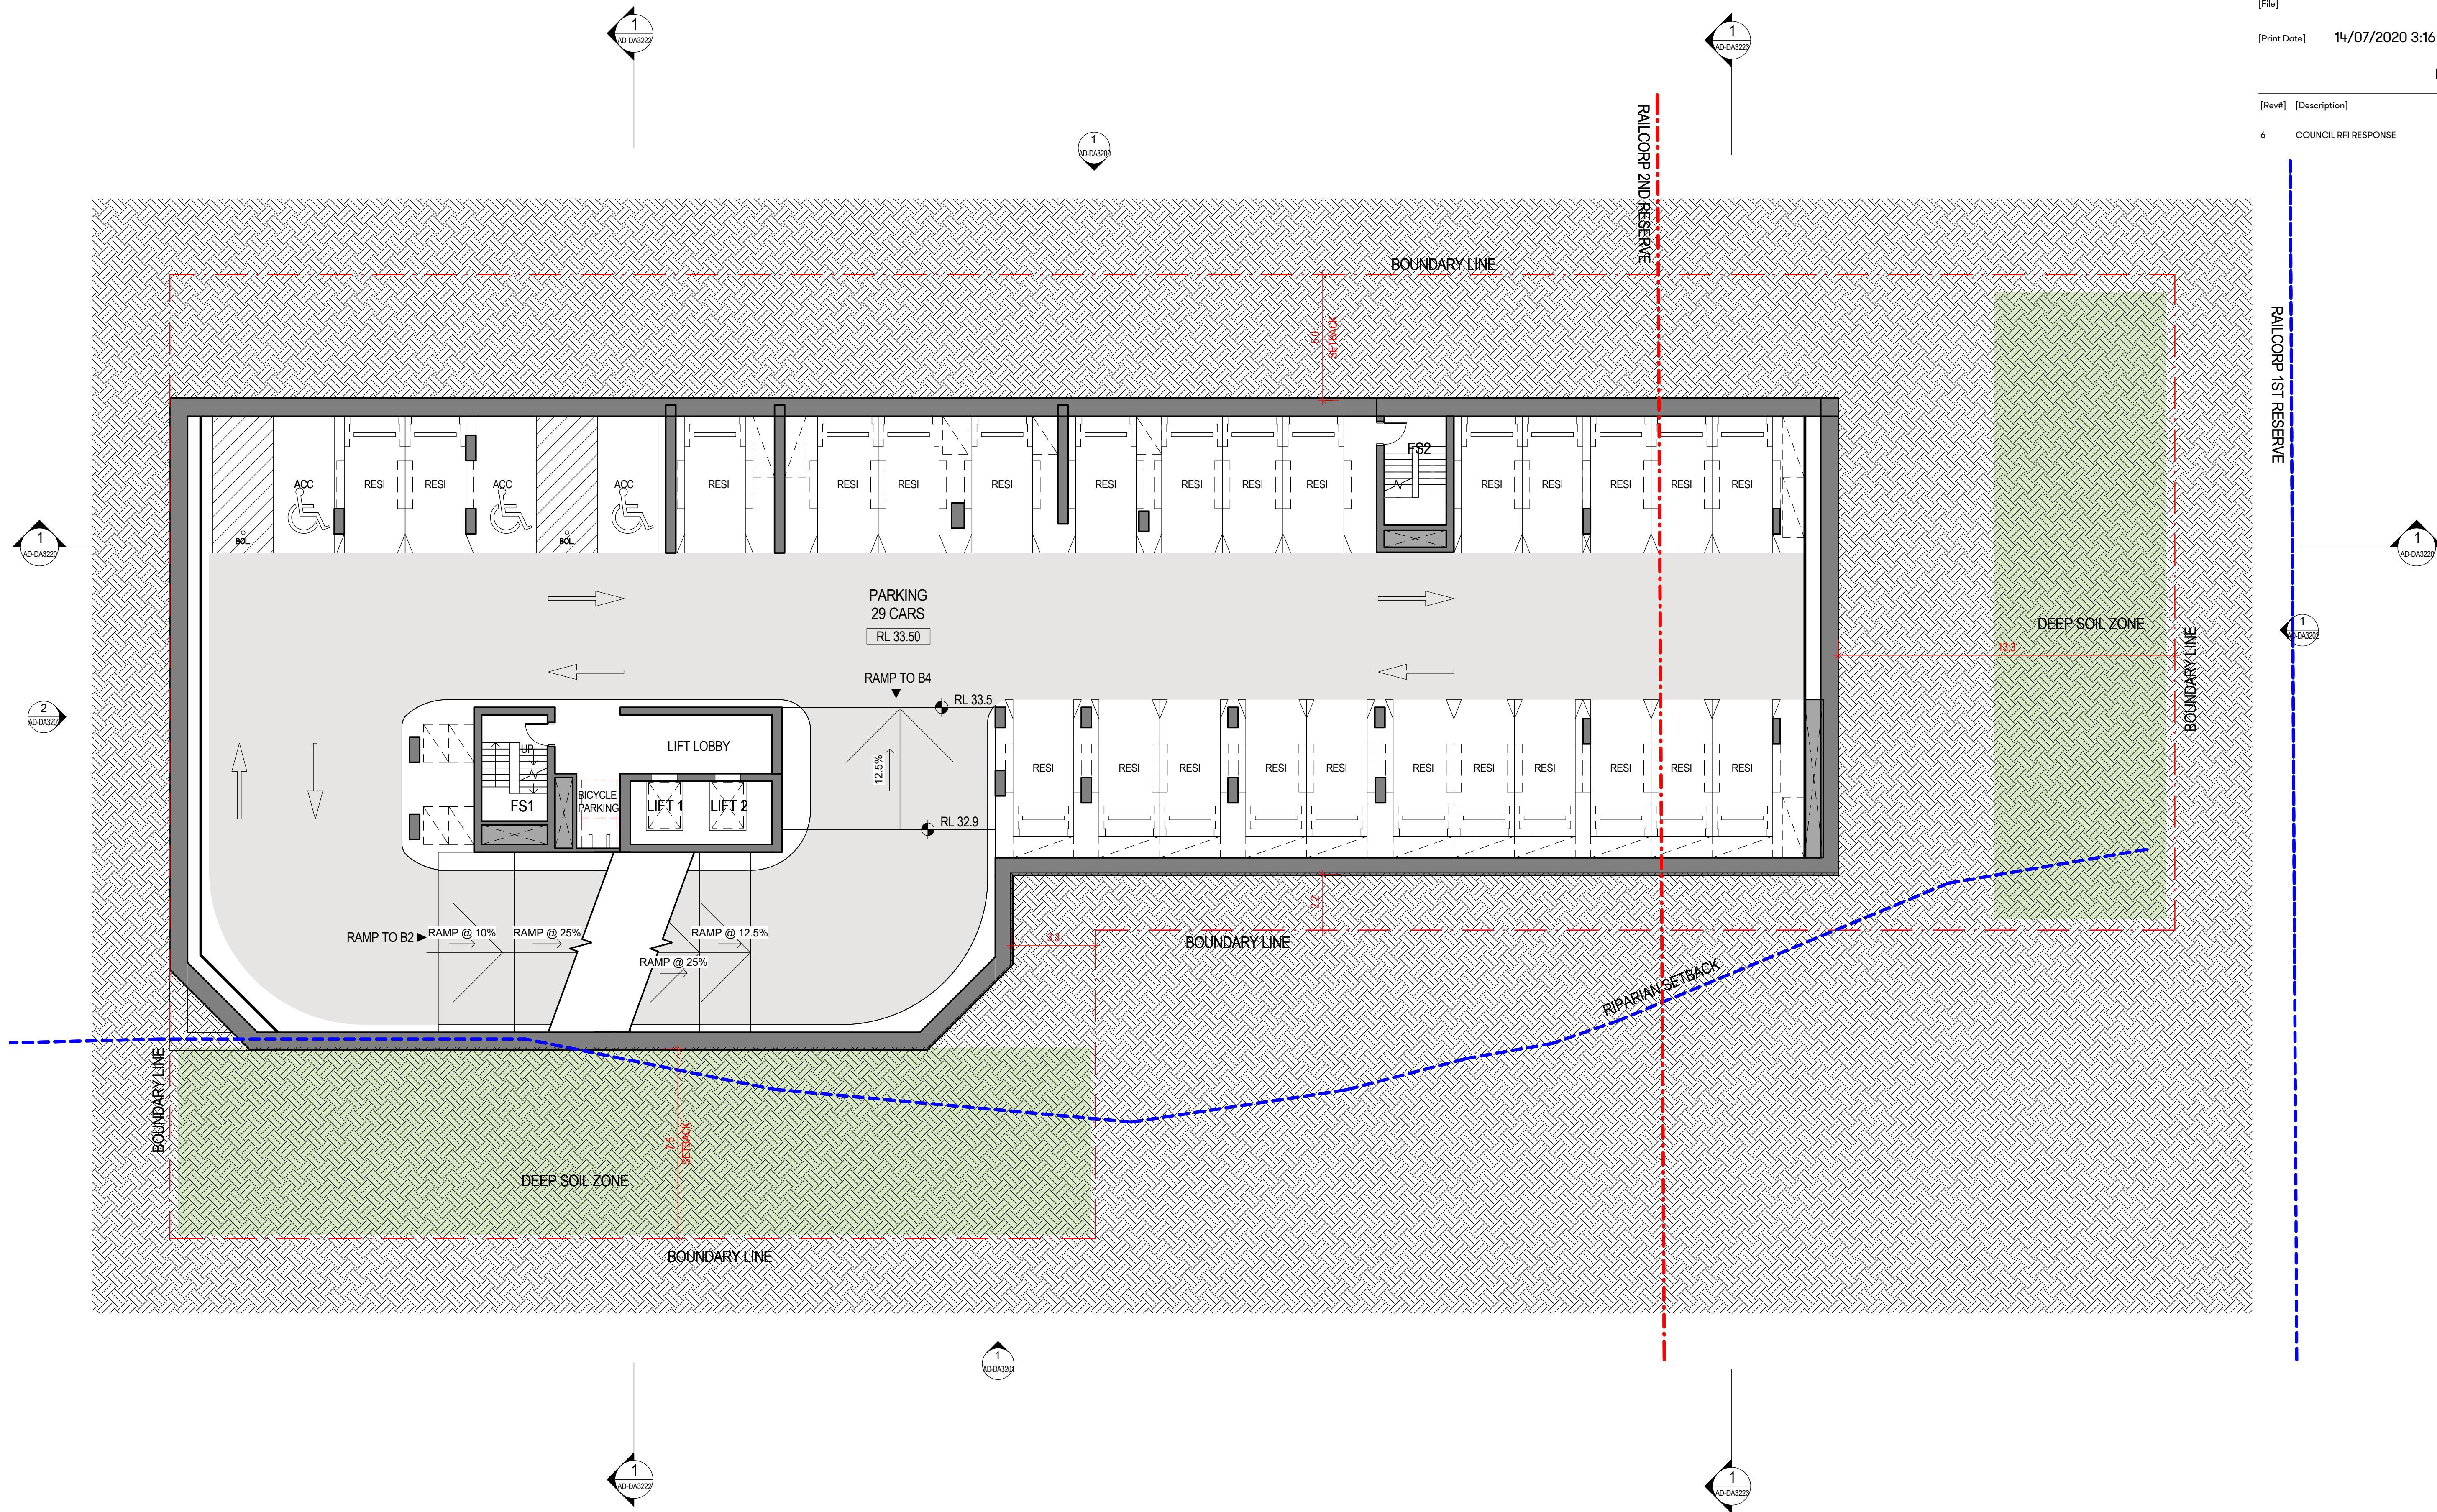


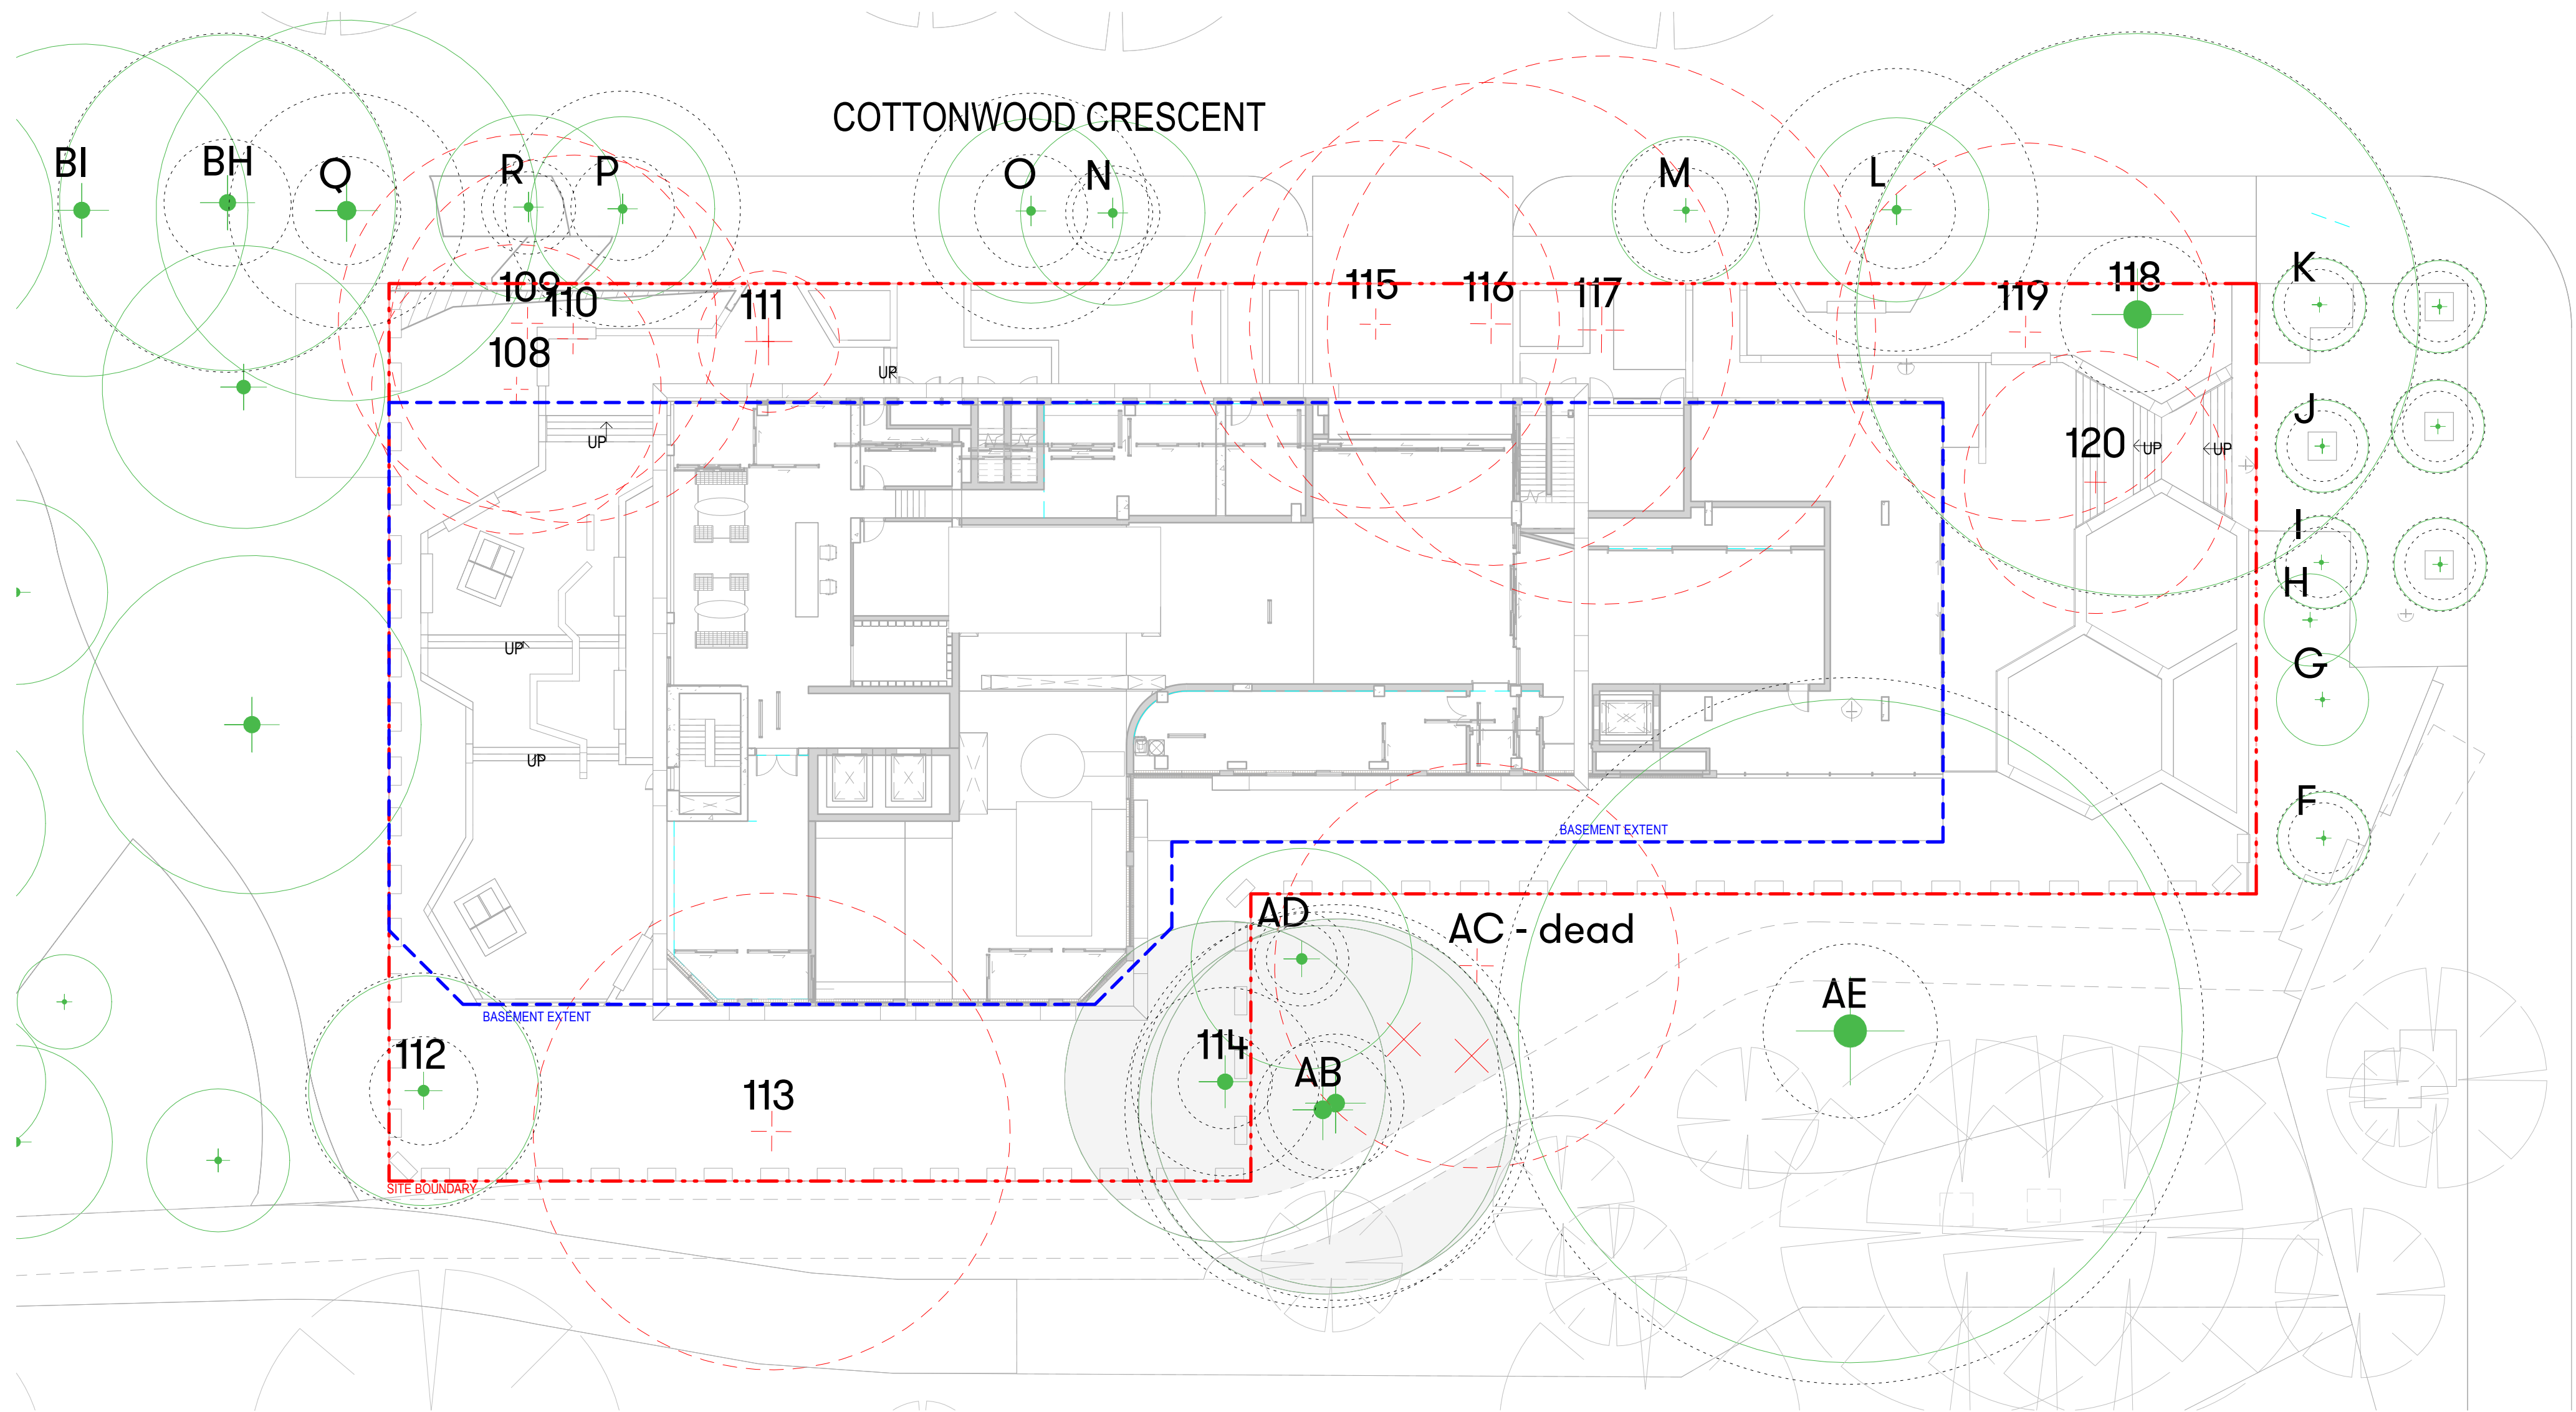


- LEGEND**
- SITE BOUNDARY
 - BASEMENT EXTENT
 - EXISTING TREES TO BE REMOVED
 - EXISTING TREES TO BE REMOVED (AS PER COUNCIL'S PLAN - SHRIMPTONS CREEK PRECINCT ACTIVATION dated 28 February 2019)
 - EXISTING TREES TO BE RETAINED AND PROTECTED
 - TREE PROTECTION ZONE (TPZ) AND STRUCTURAL ROOT ZONE (SRZ)

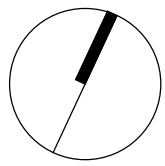

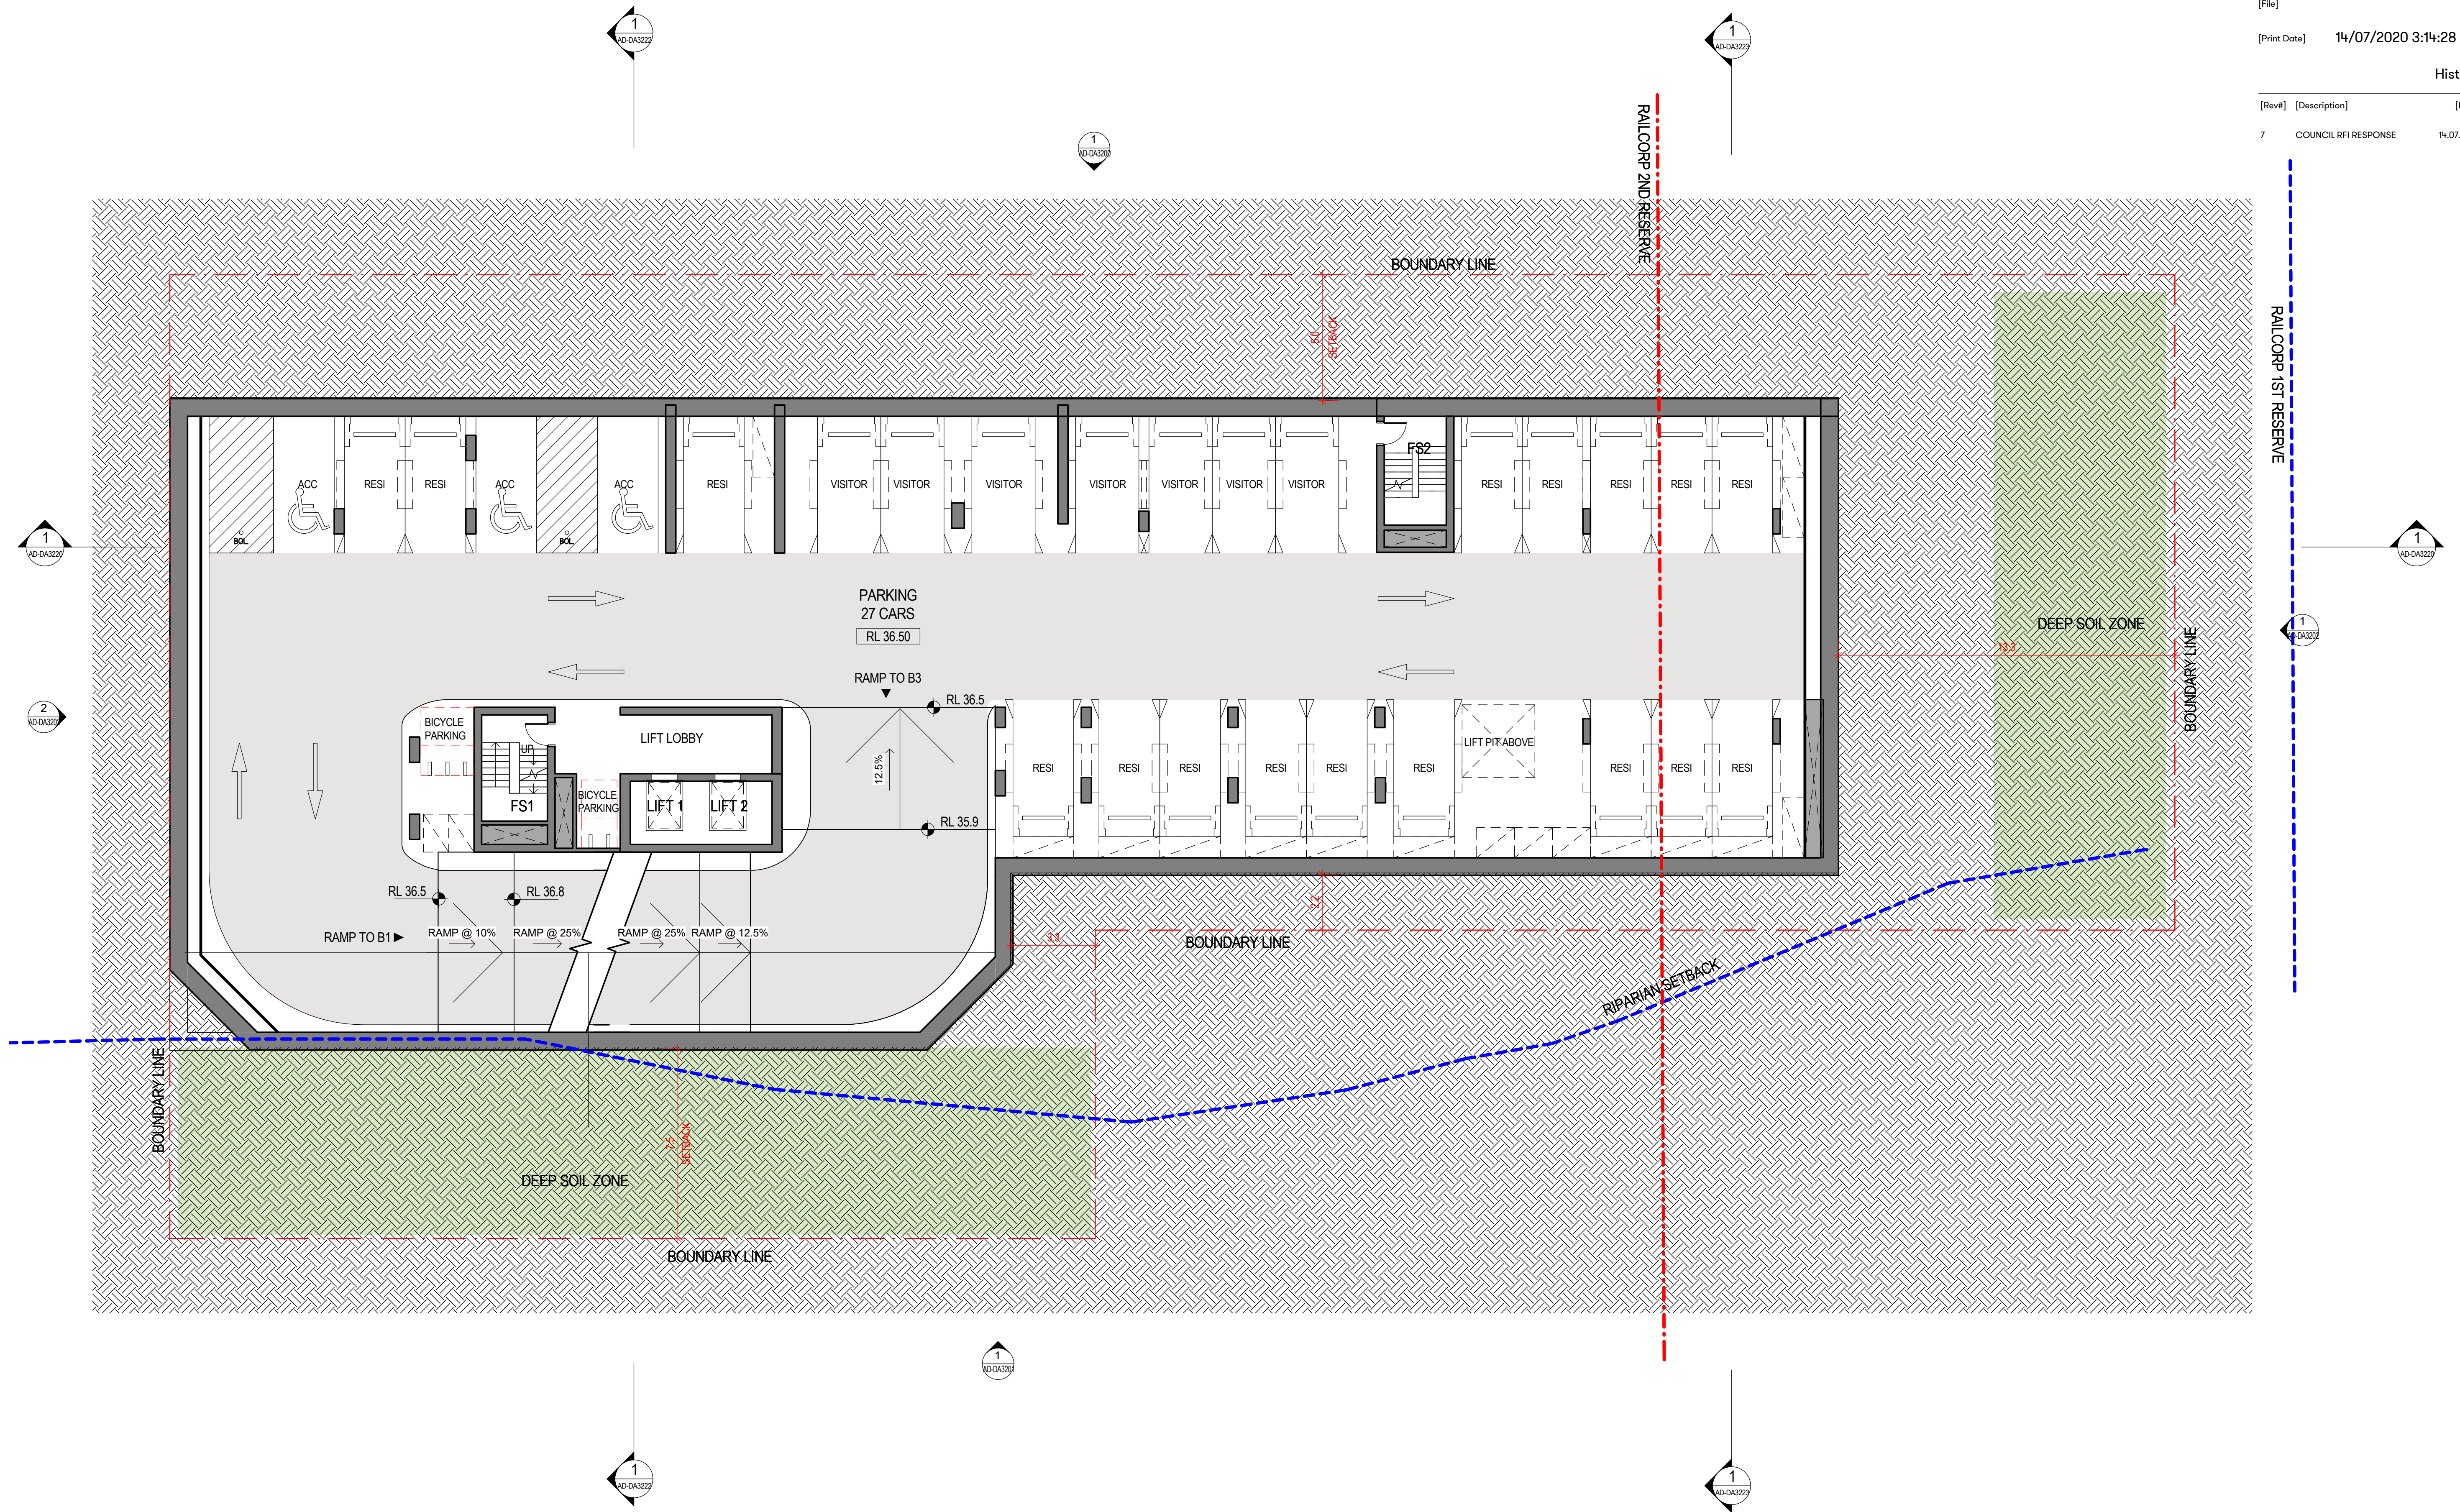


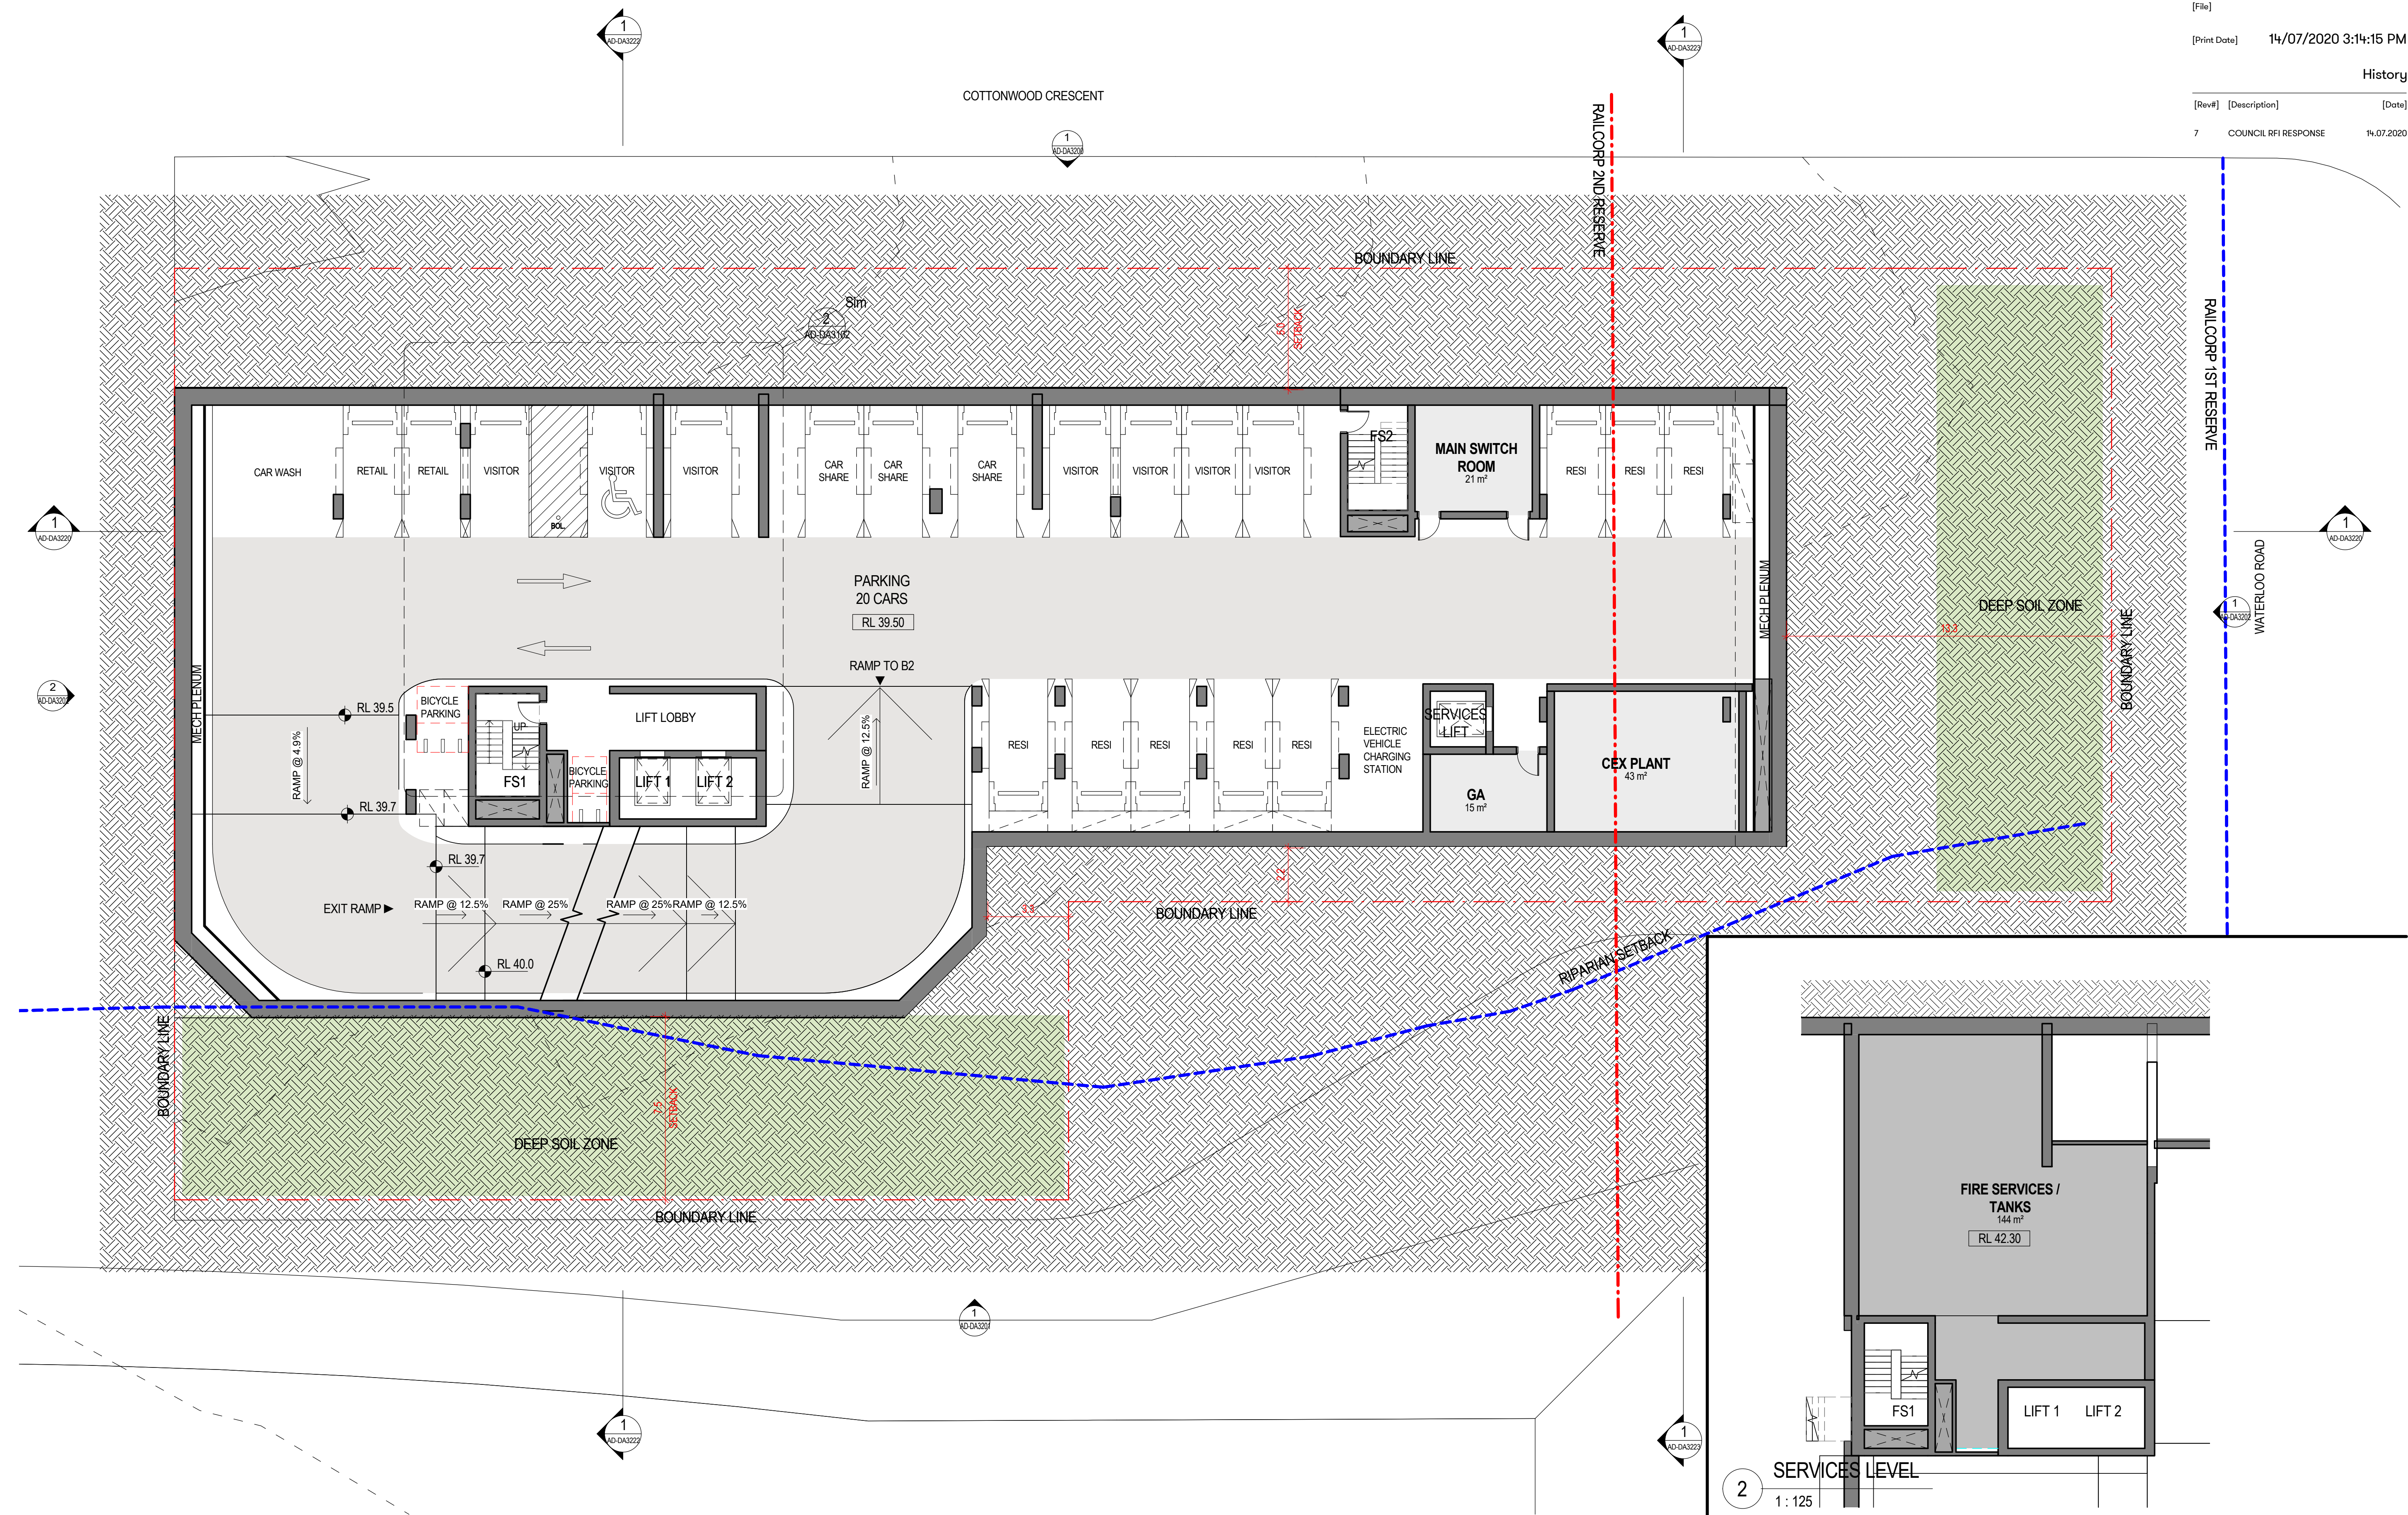




COTTONWOOD CRESCENT

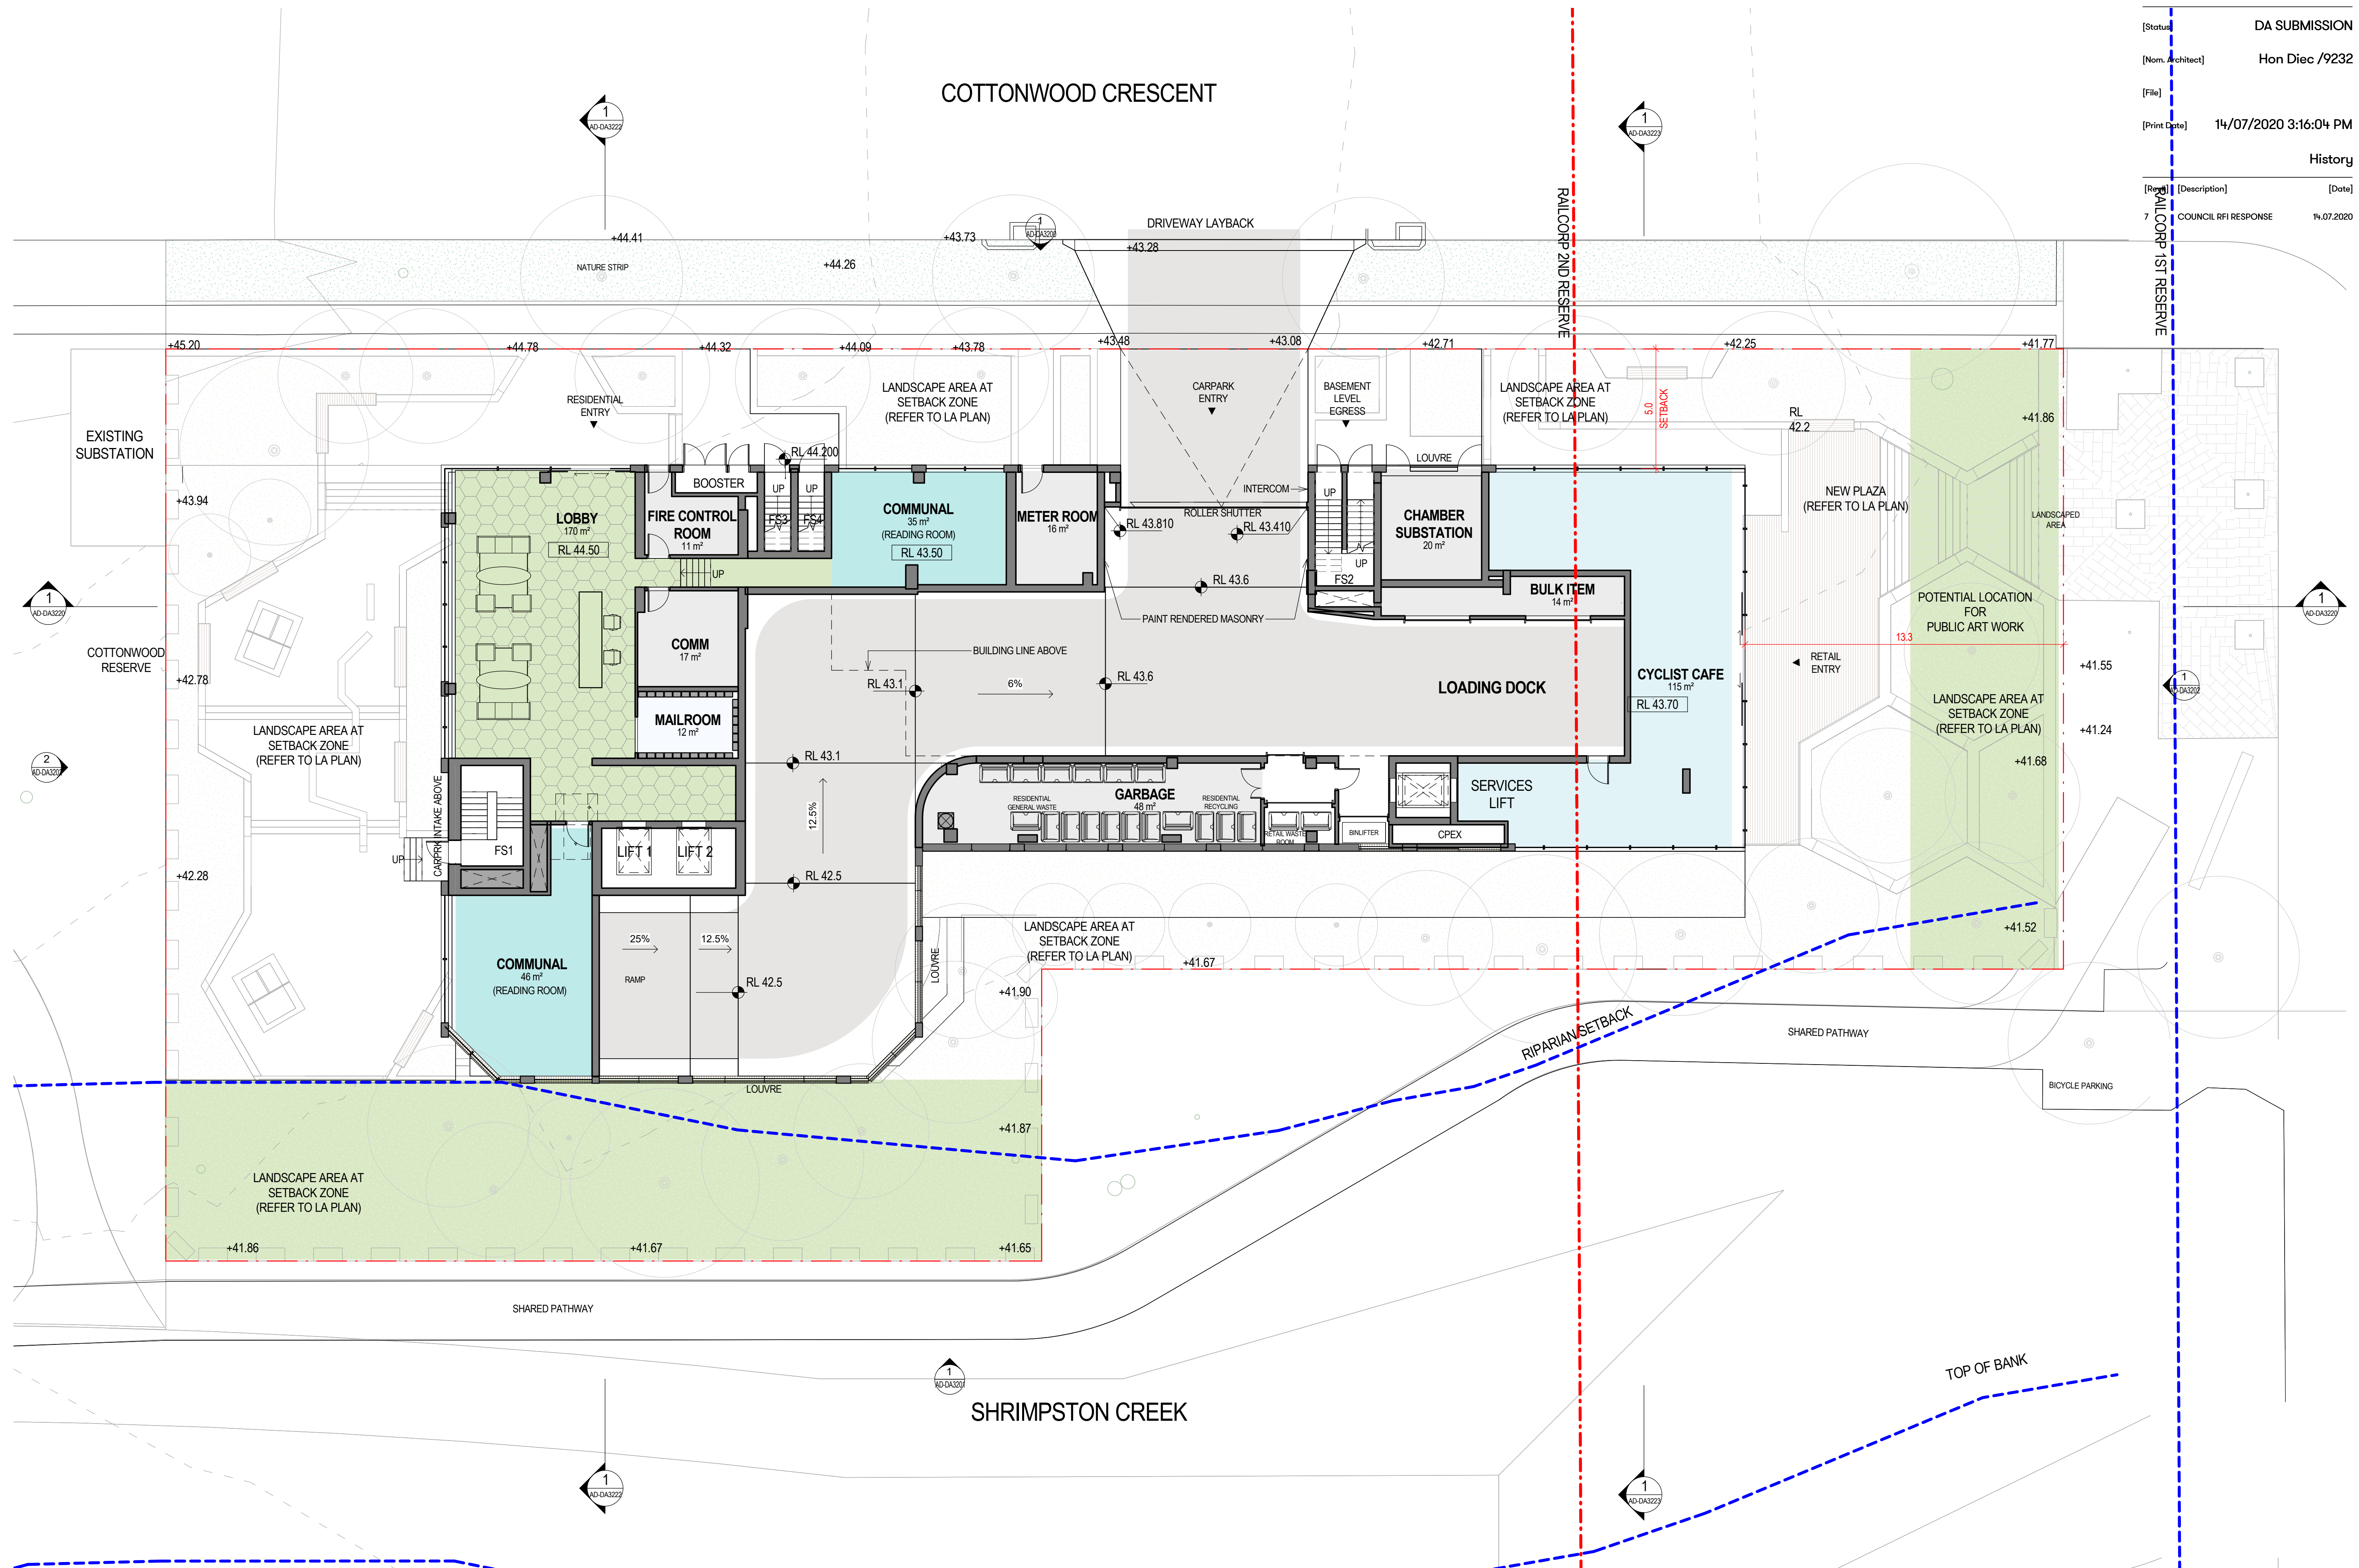


COTTONWOOD CRESCENT

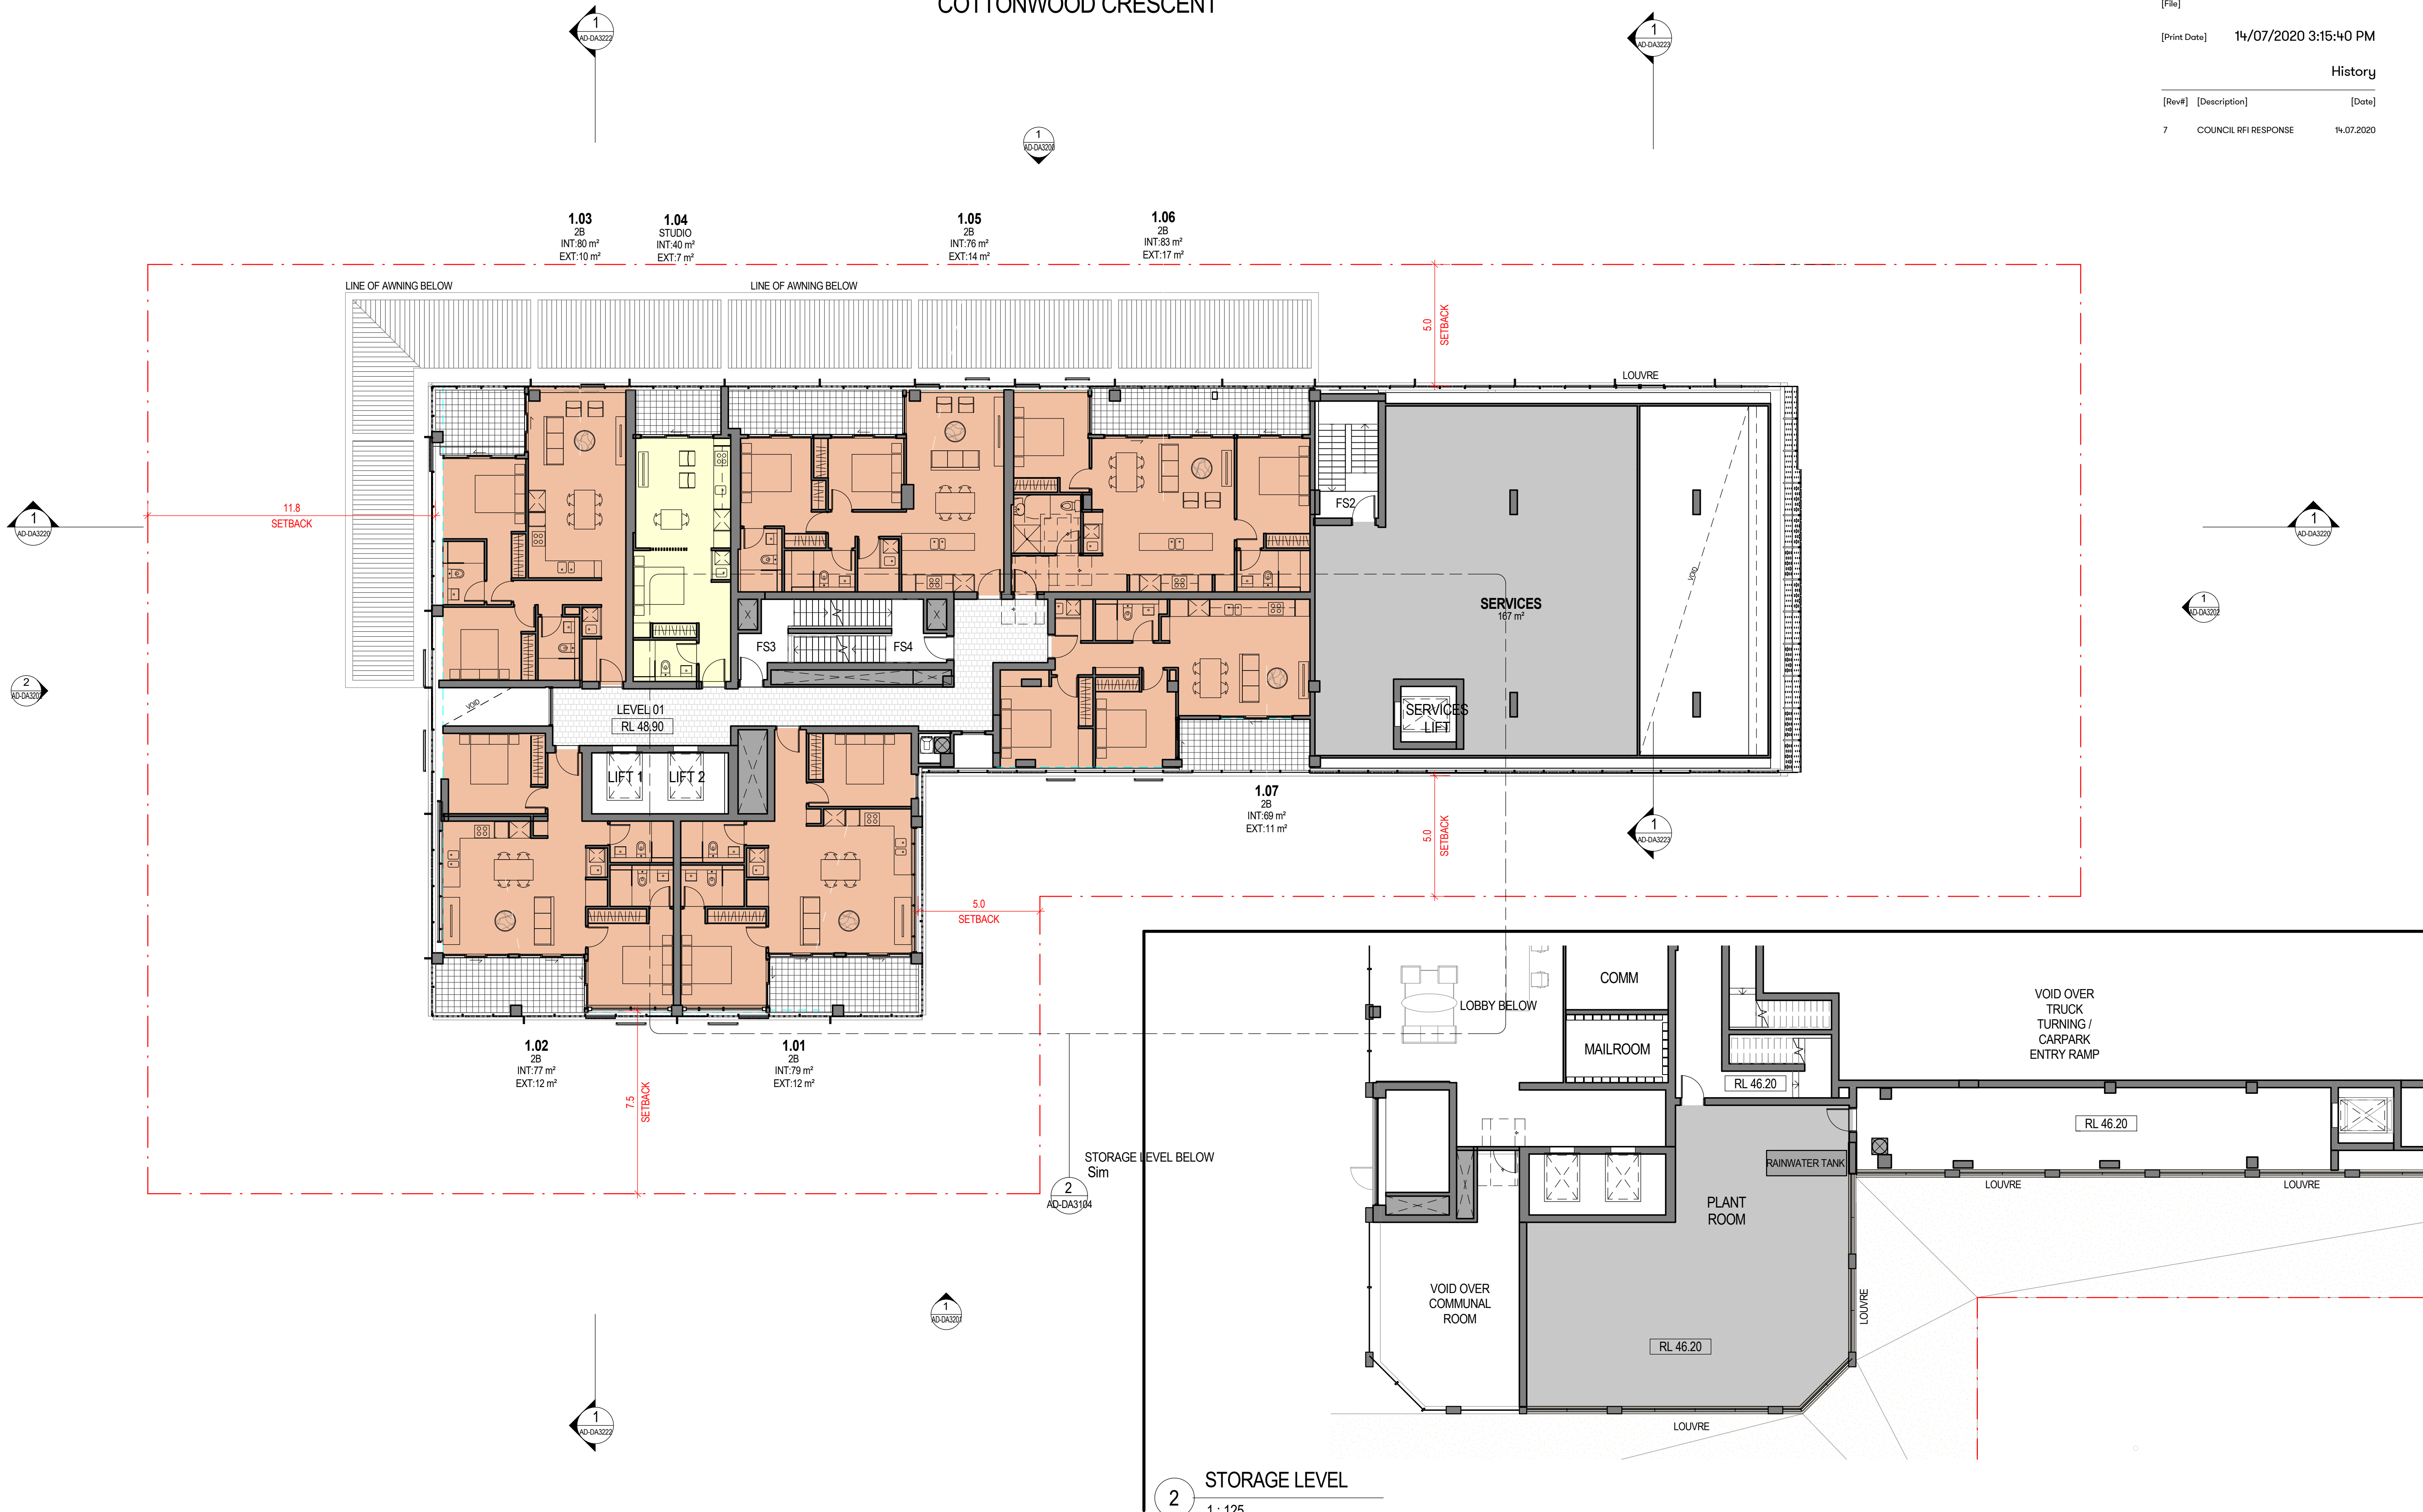

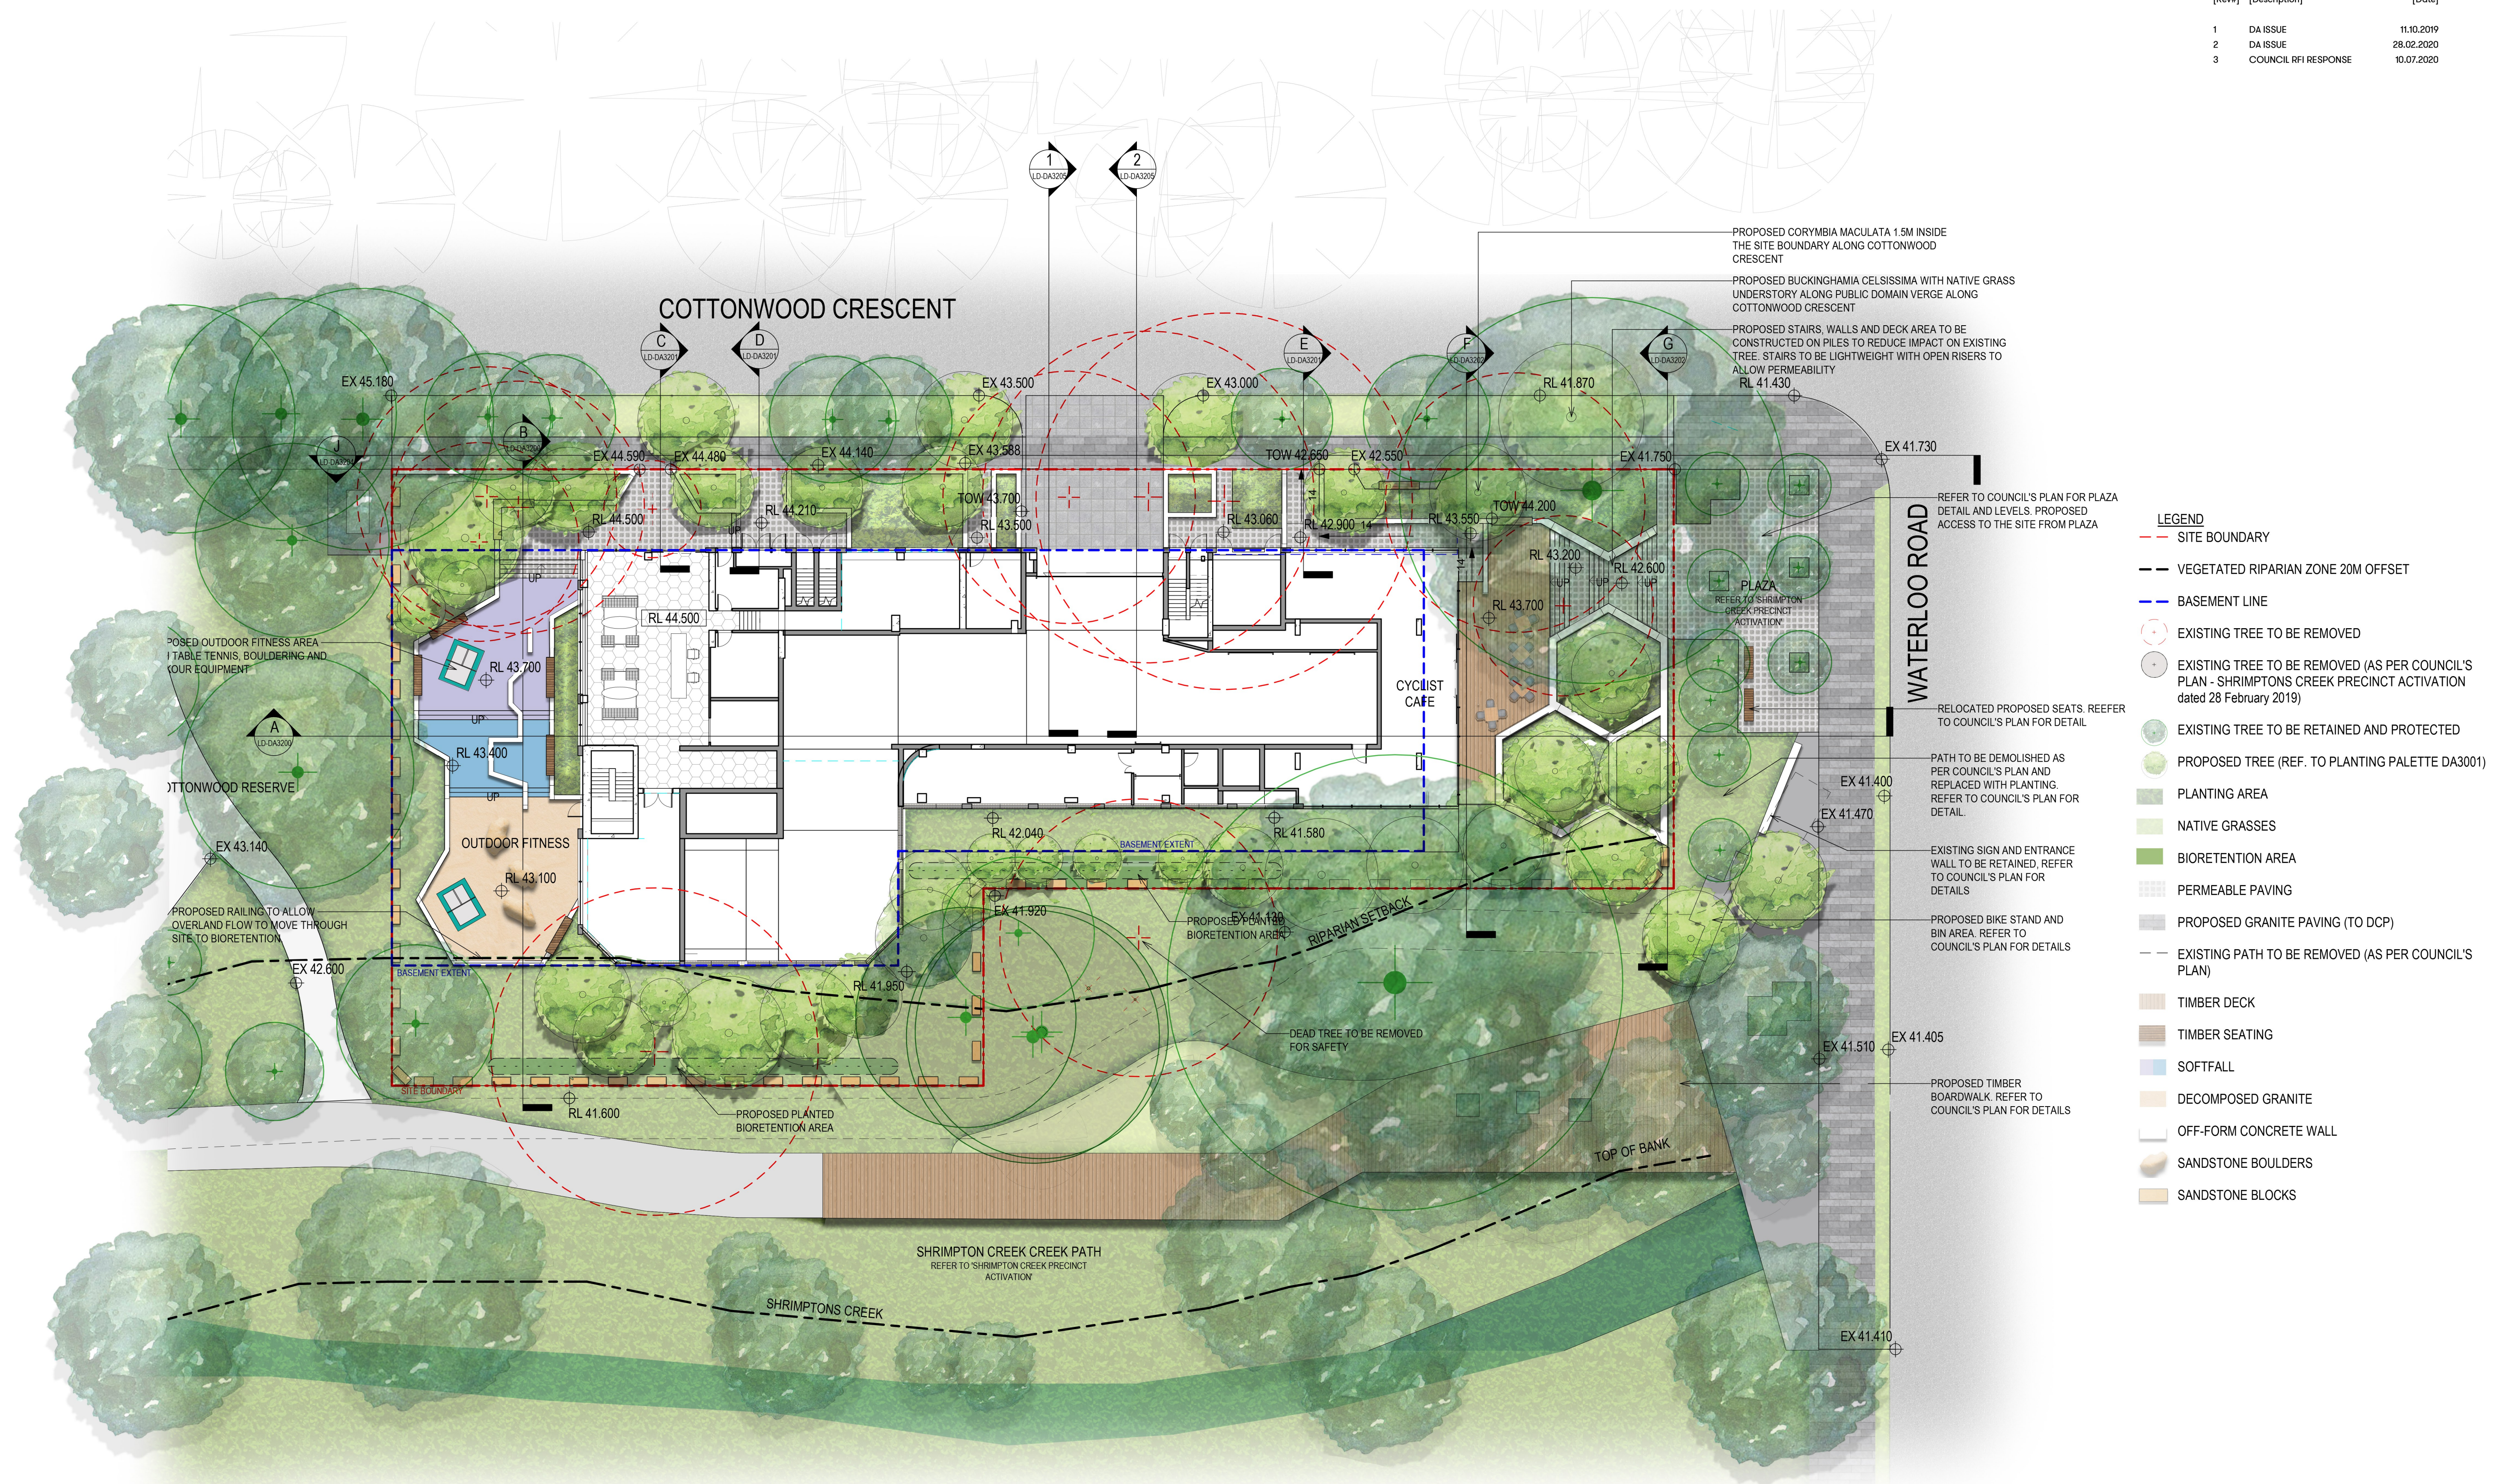

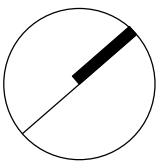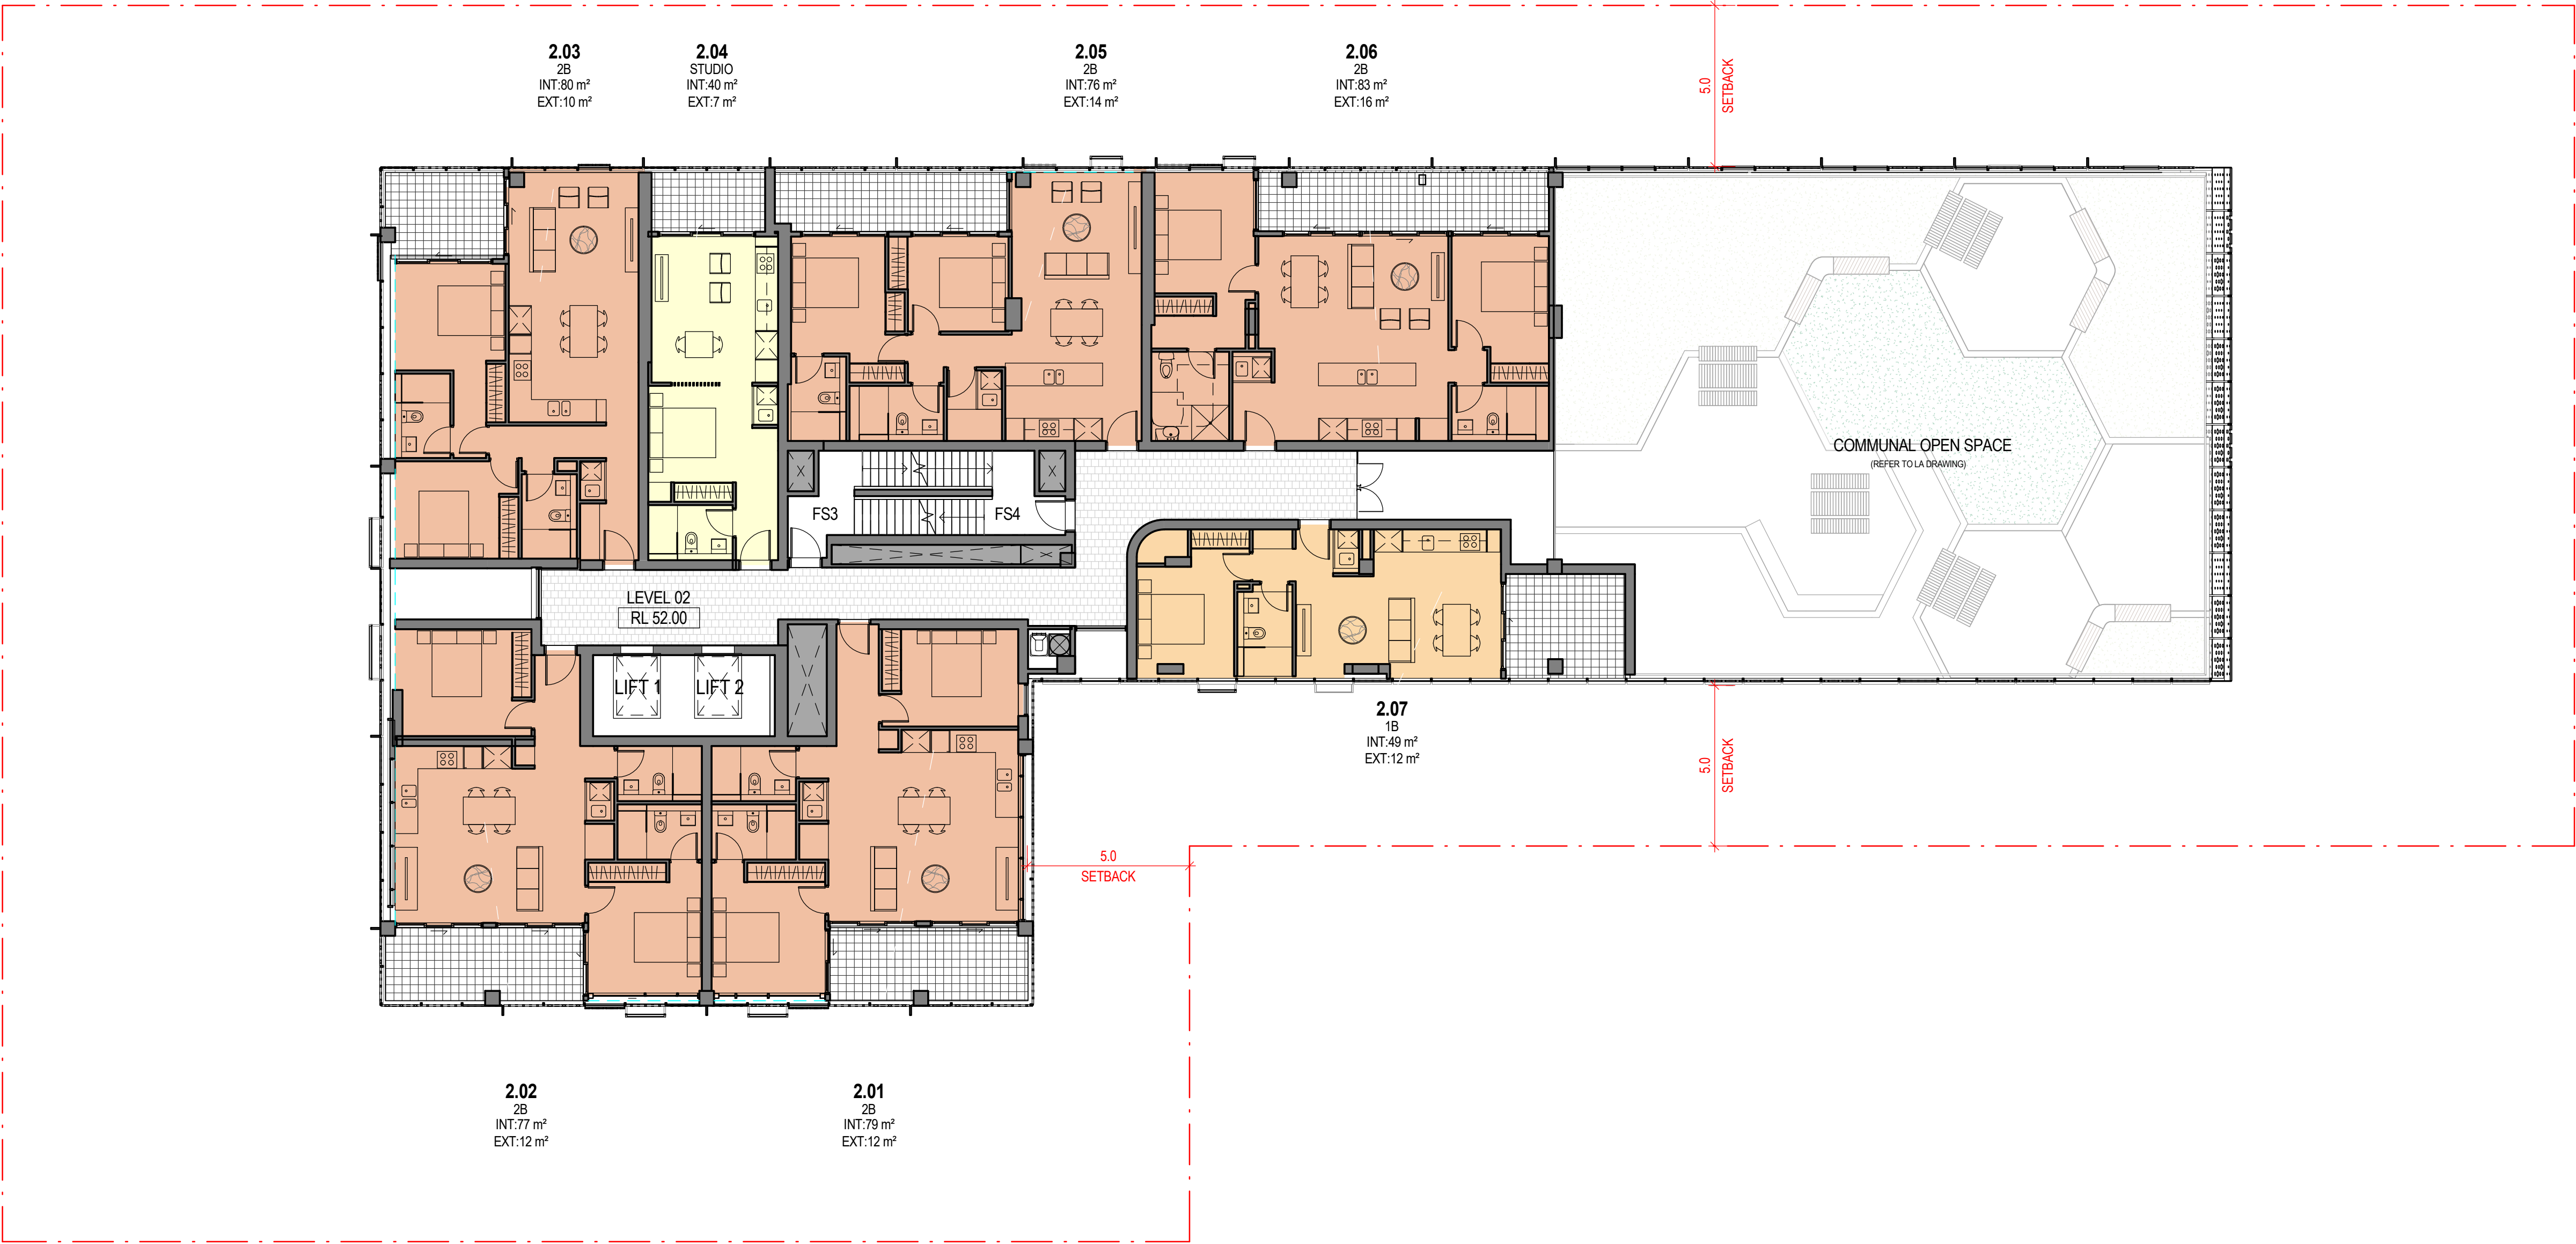

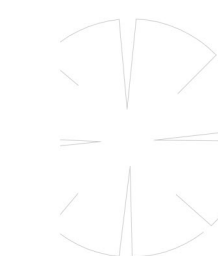

[Status] DA ISSUE



[Nom. Architect] Esther Dickins /1053



[File]

[Print Date] 10/07/2020 5:22:28 PM

History


[Rev#]	[Description]	[Date]
1	DA ISSUE	11.10.2019
2	DA ISSUE	28.02.2020
3	COUNCIL RFI RESPONSE	10.07.2020

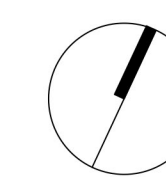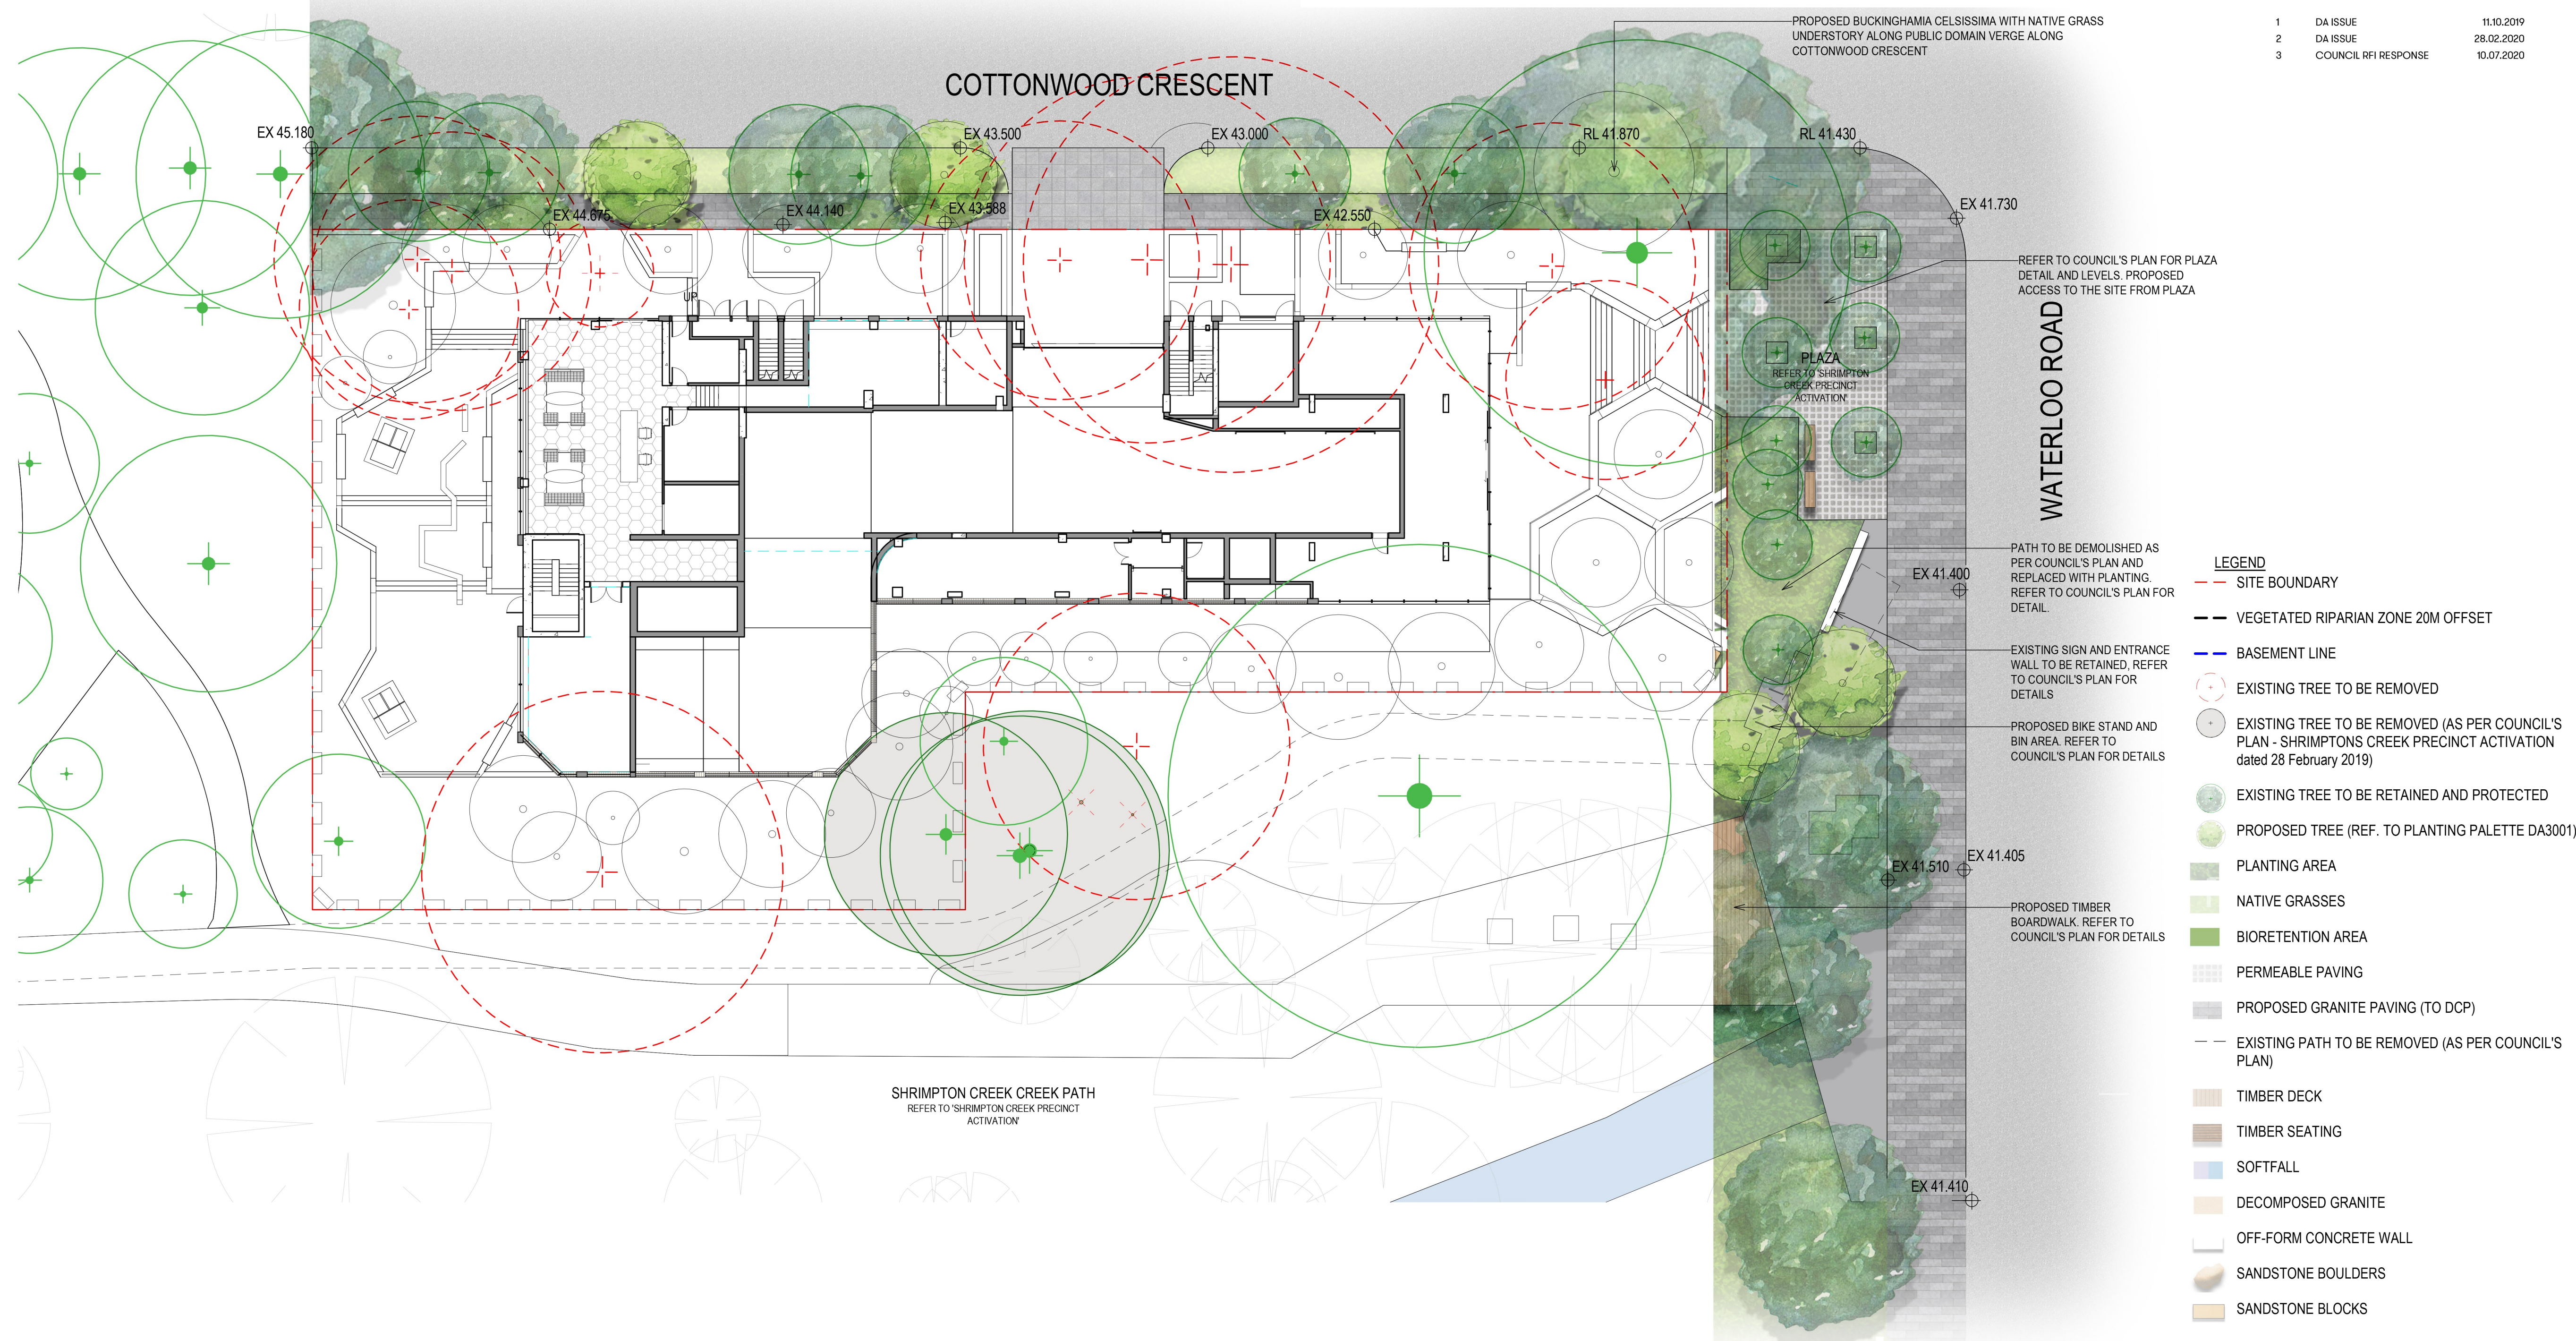

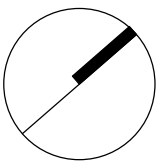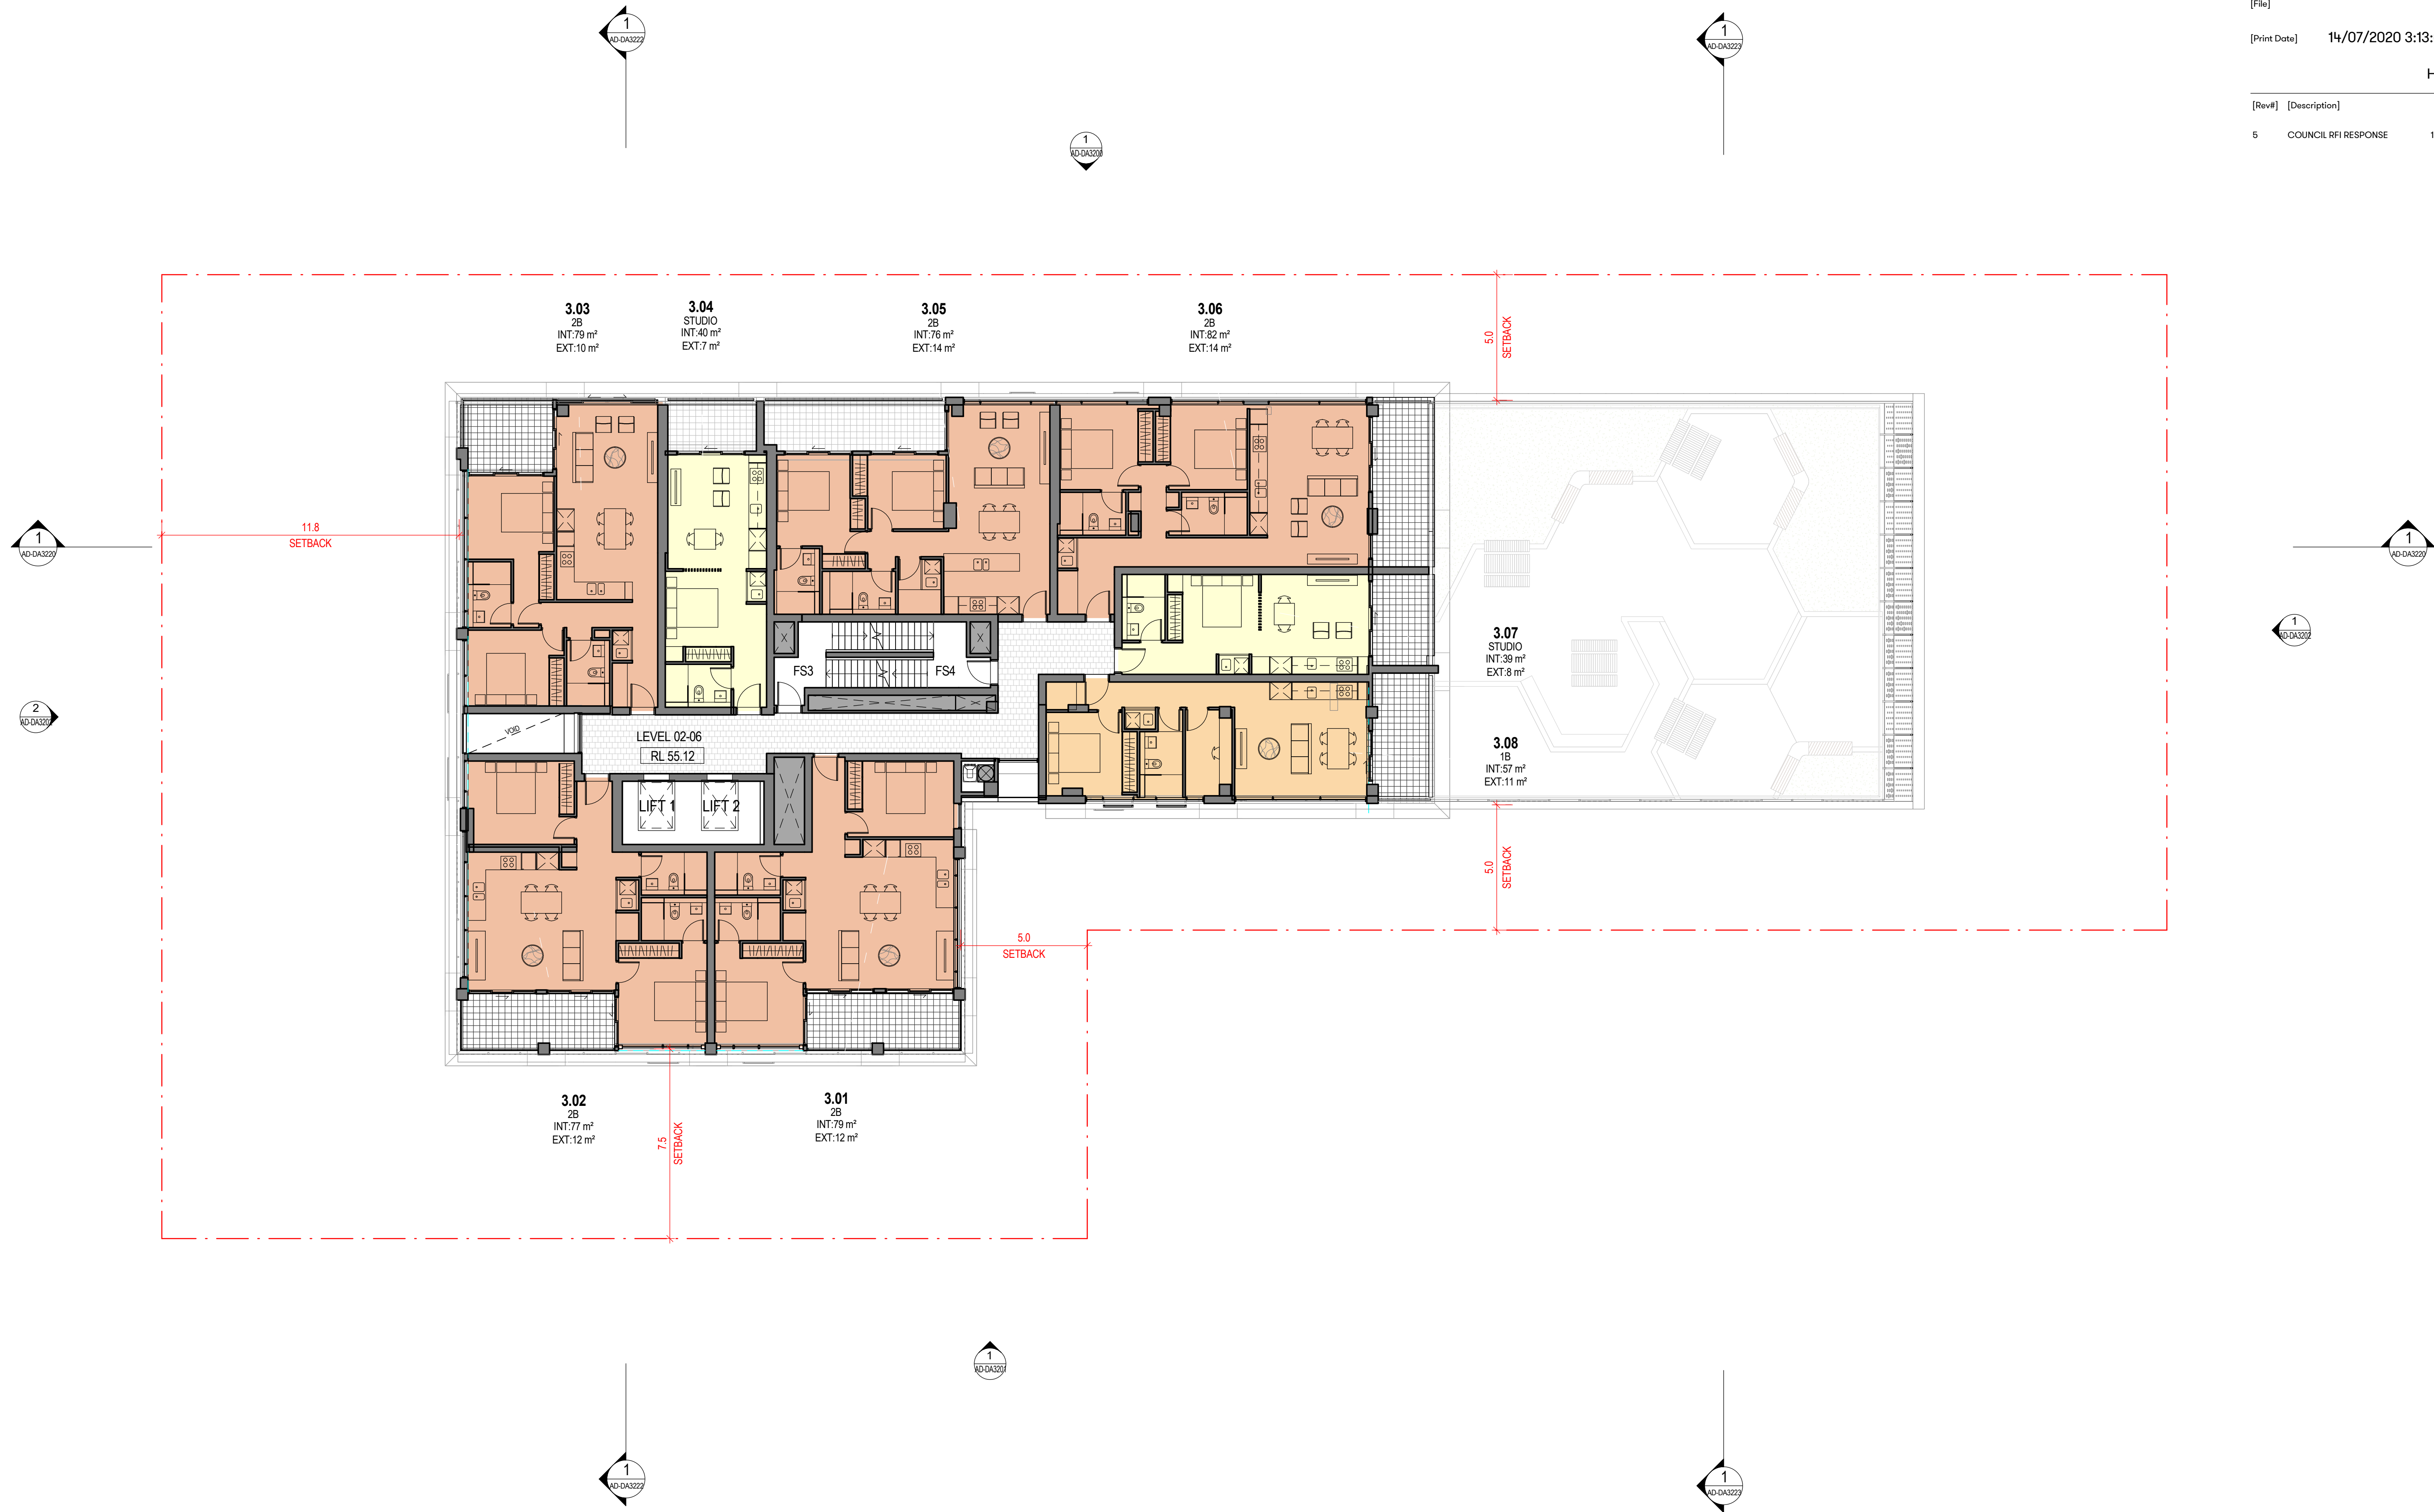


History

[Rev#]	[Description]	[Date]
1	DA ISSUE	11.10.2019
2	DA ISSUE	28.02.2020
3	COUNCIL RFI RESPONSE	10.07.2020

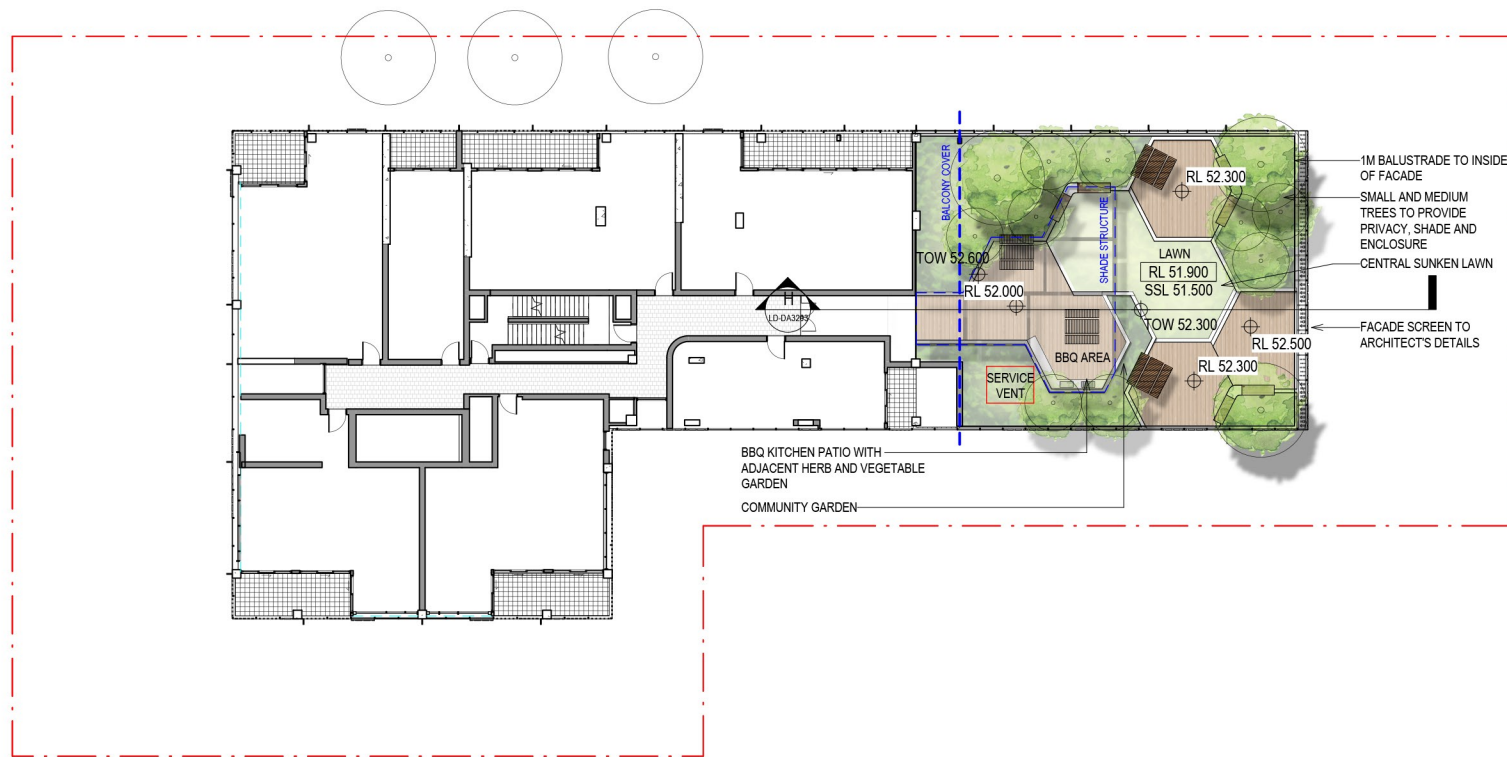



1 Level 2 Communal Open Space
1 : 200



- LEGEND**
- SITE BOUNDARY
 - PROPOSED TREE AND LARGE SHRUBS (REF. TO PLANTING PALETTE IN REPORT)
 - RPA RAISED PLANTING AREA
 - LAWN
 - TIMBER DECKING
 - OFF-FORM CONCRETE WALL
 - GRAVEL

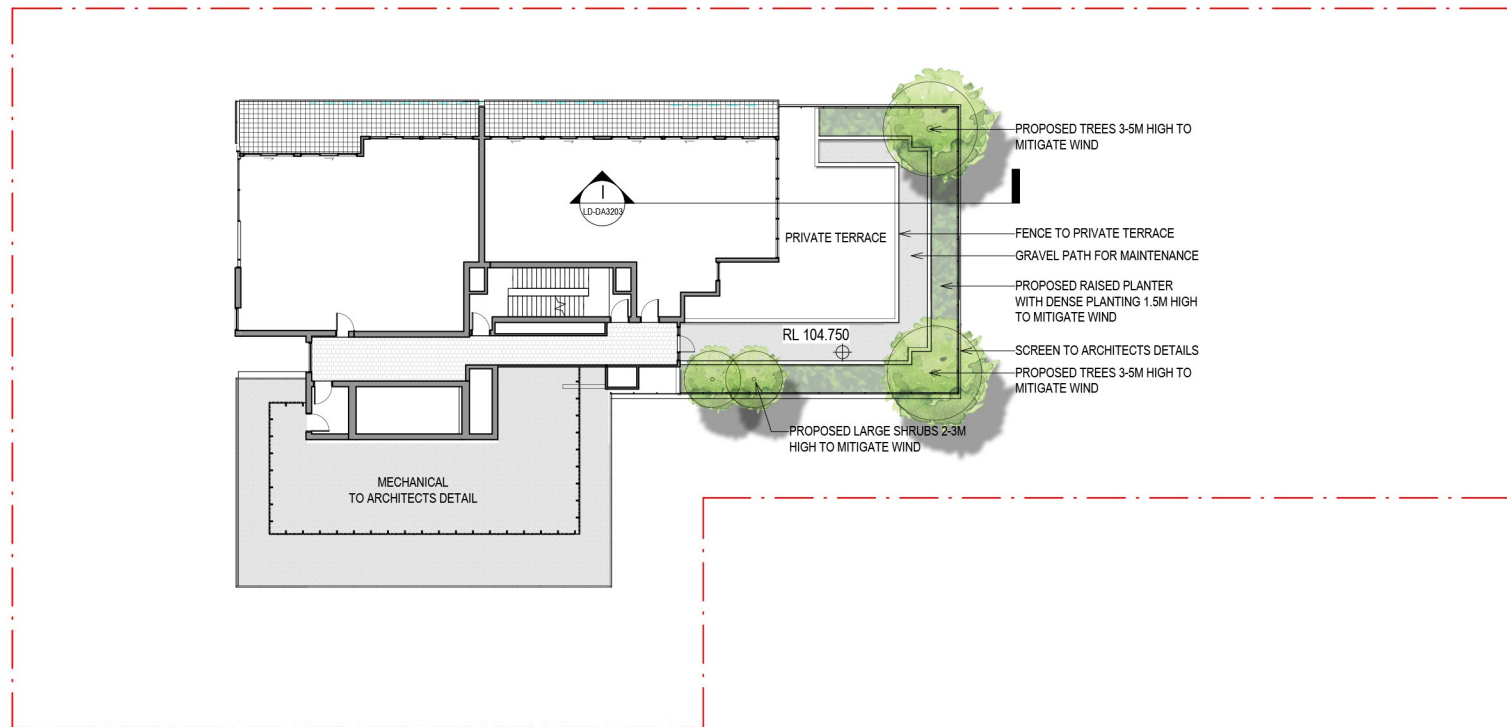


2 Level 19 Private Terrace
1 : 200



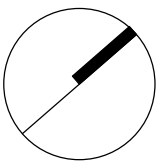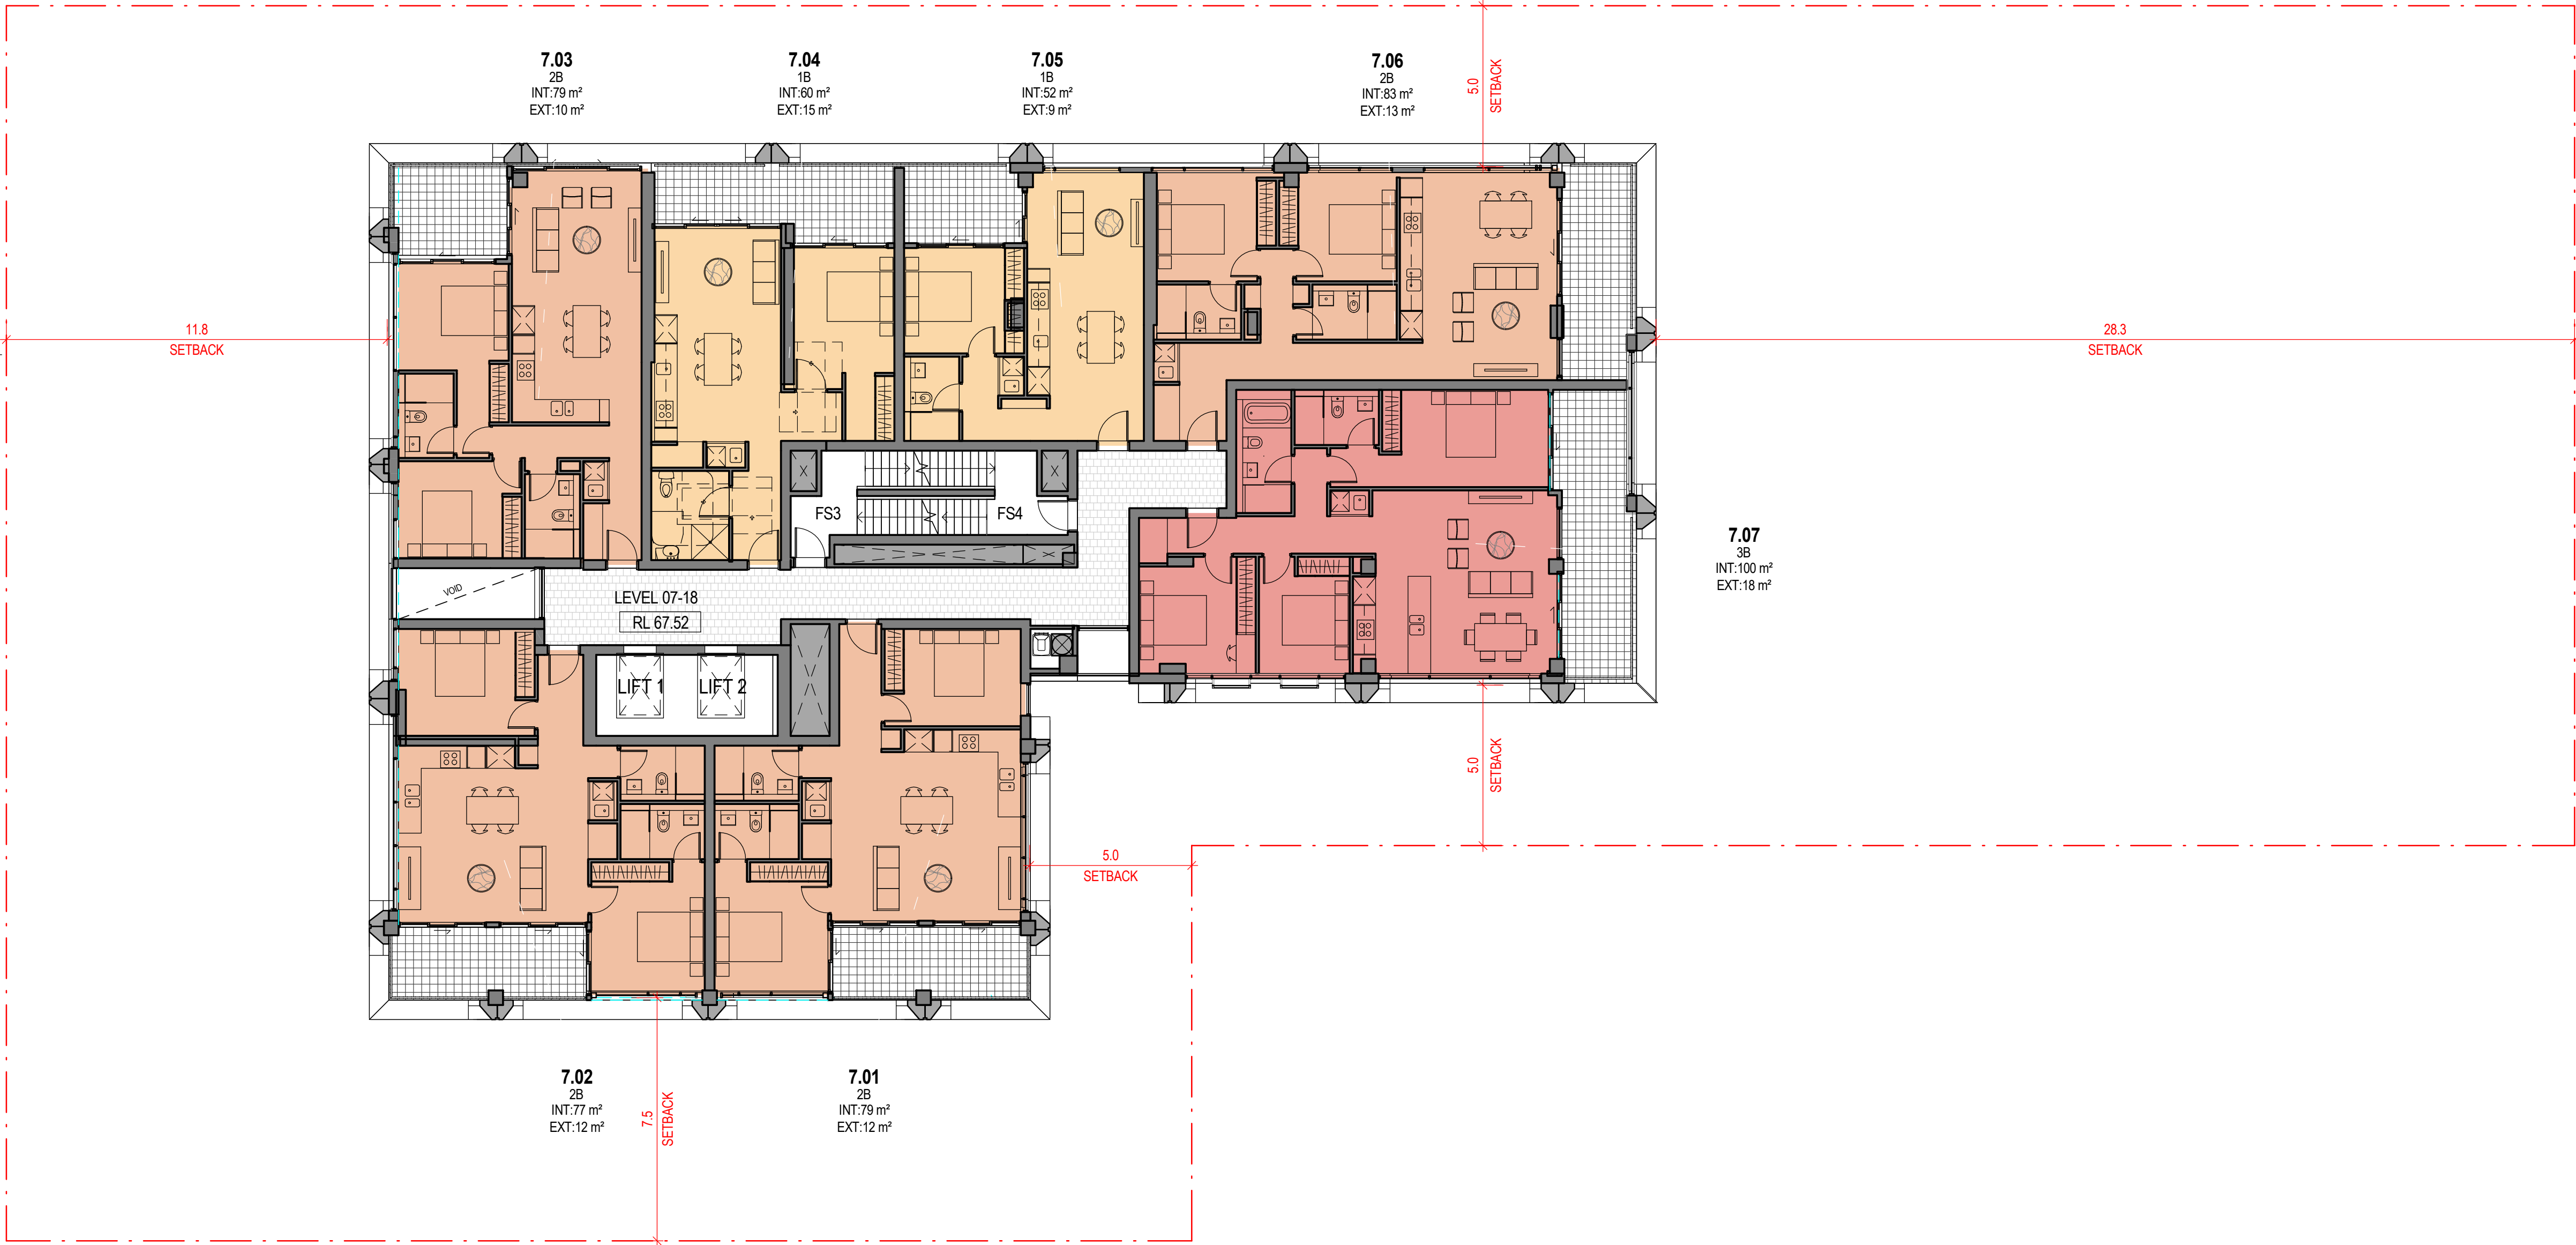


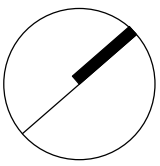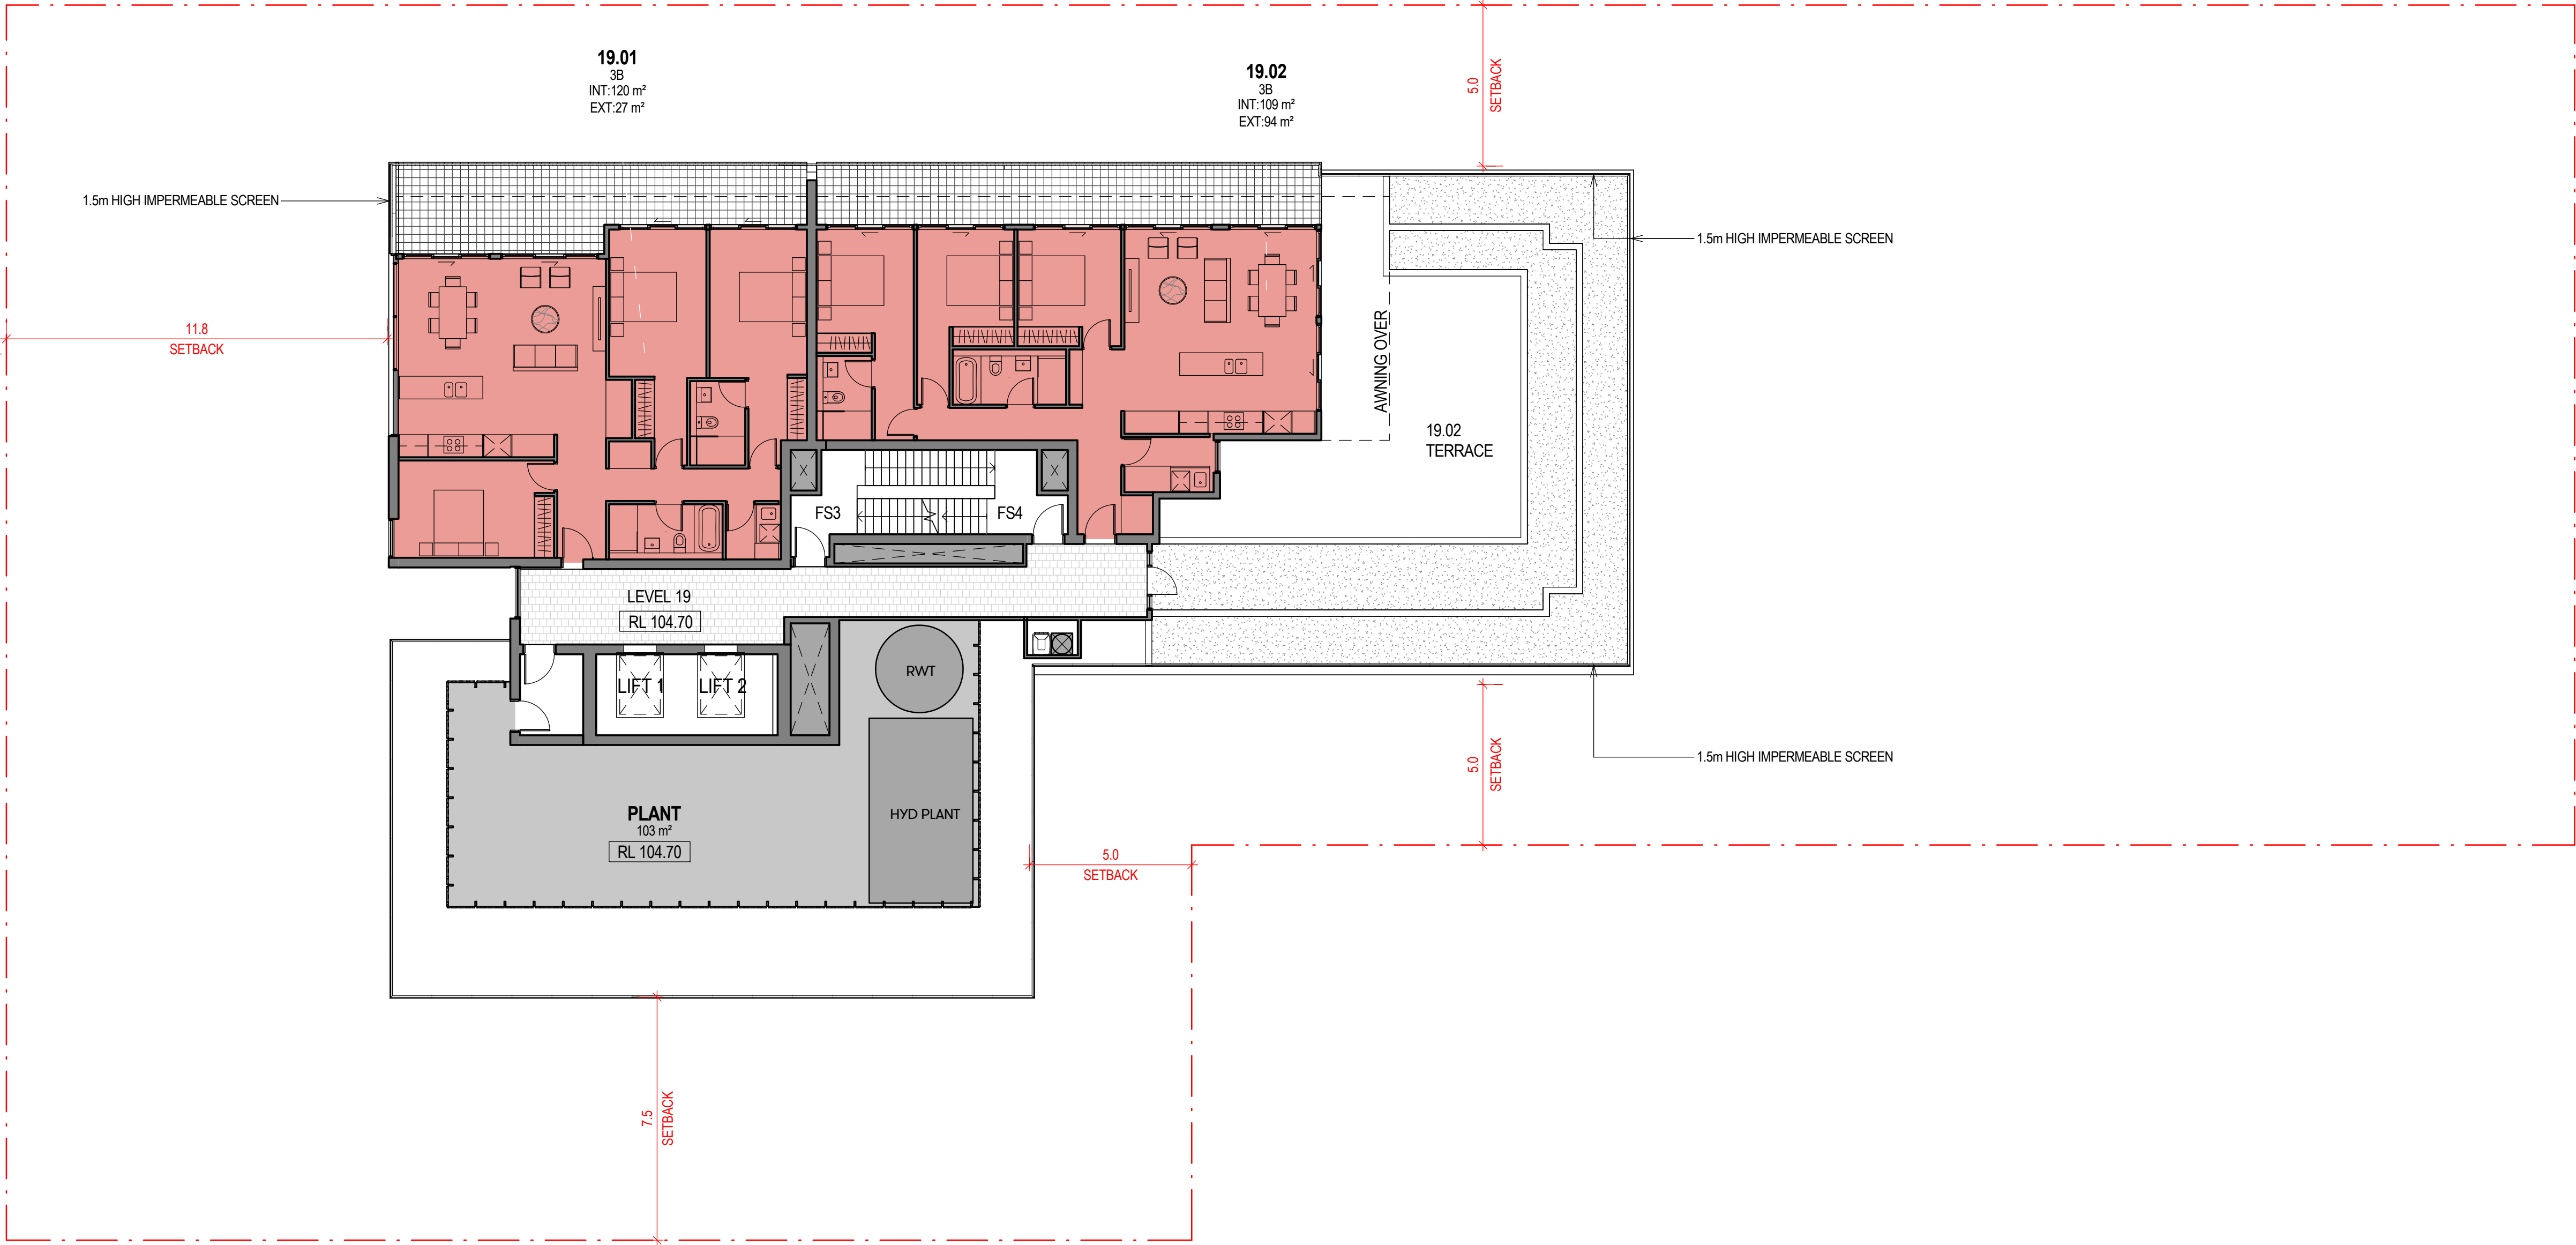

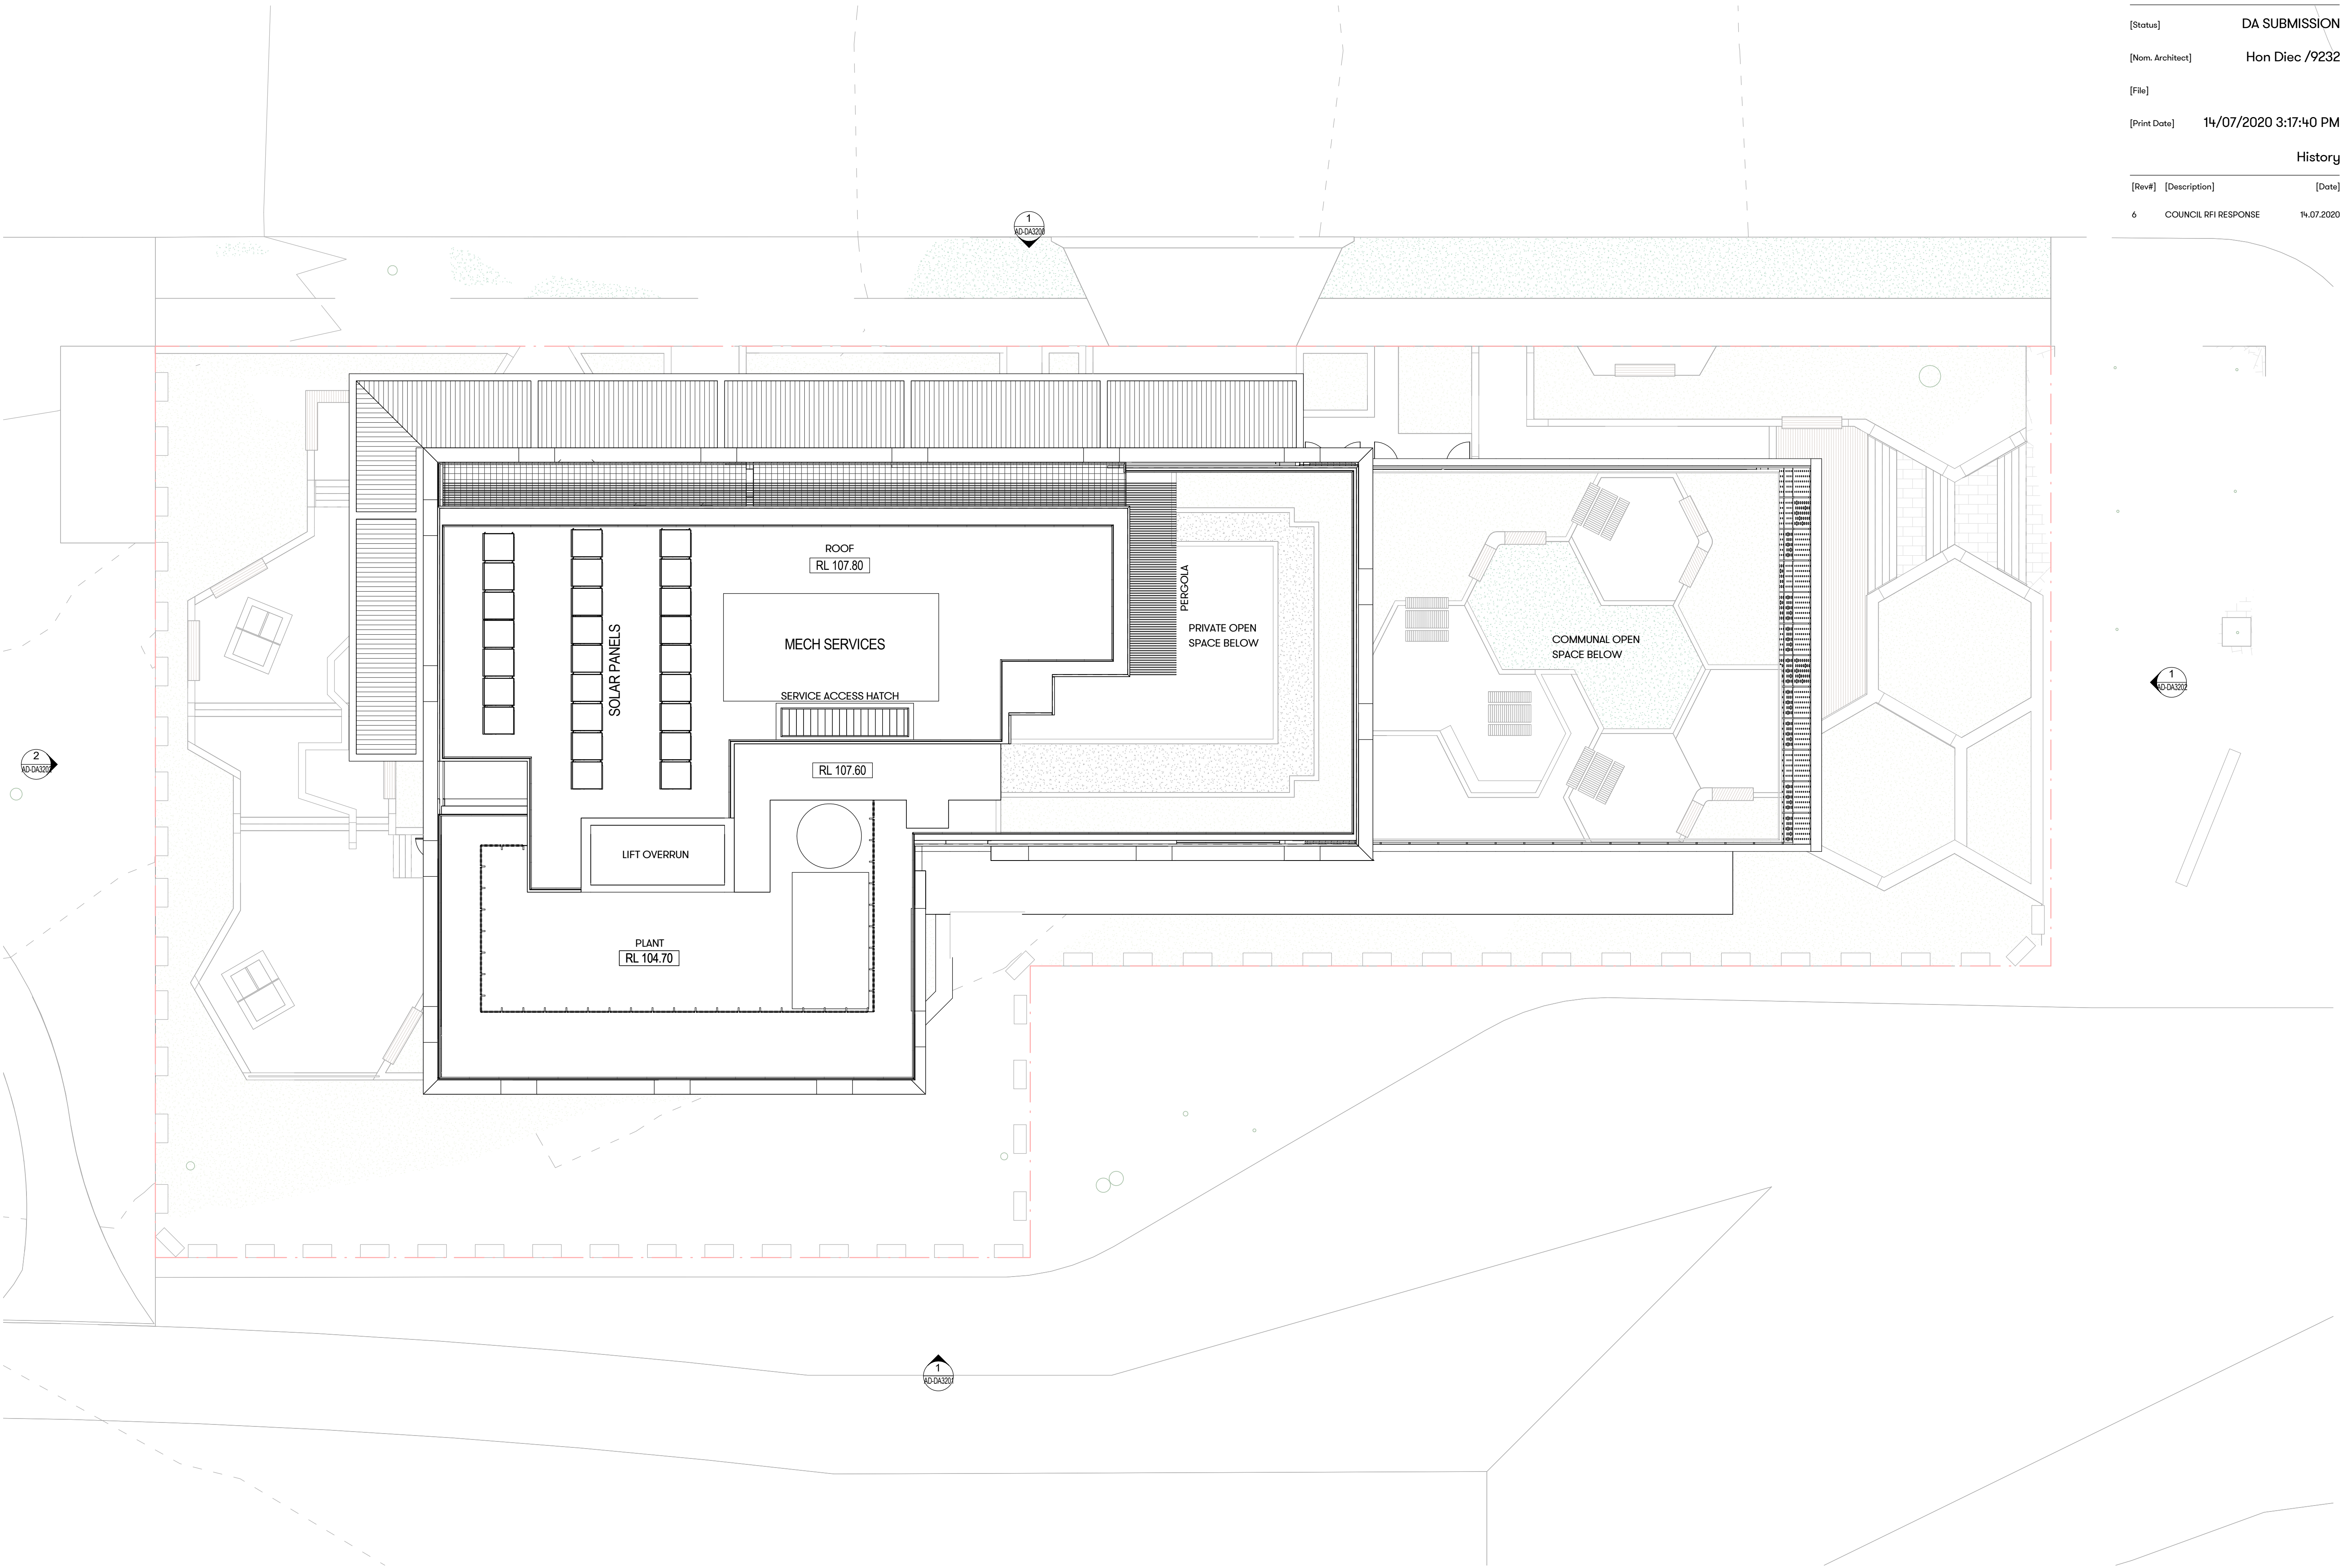



A - Ground Floor 1
1 : 100

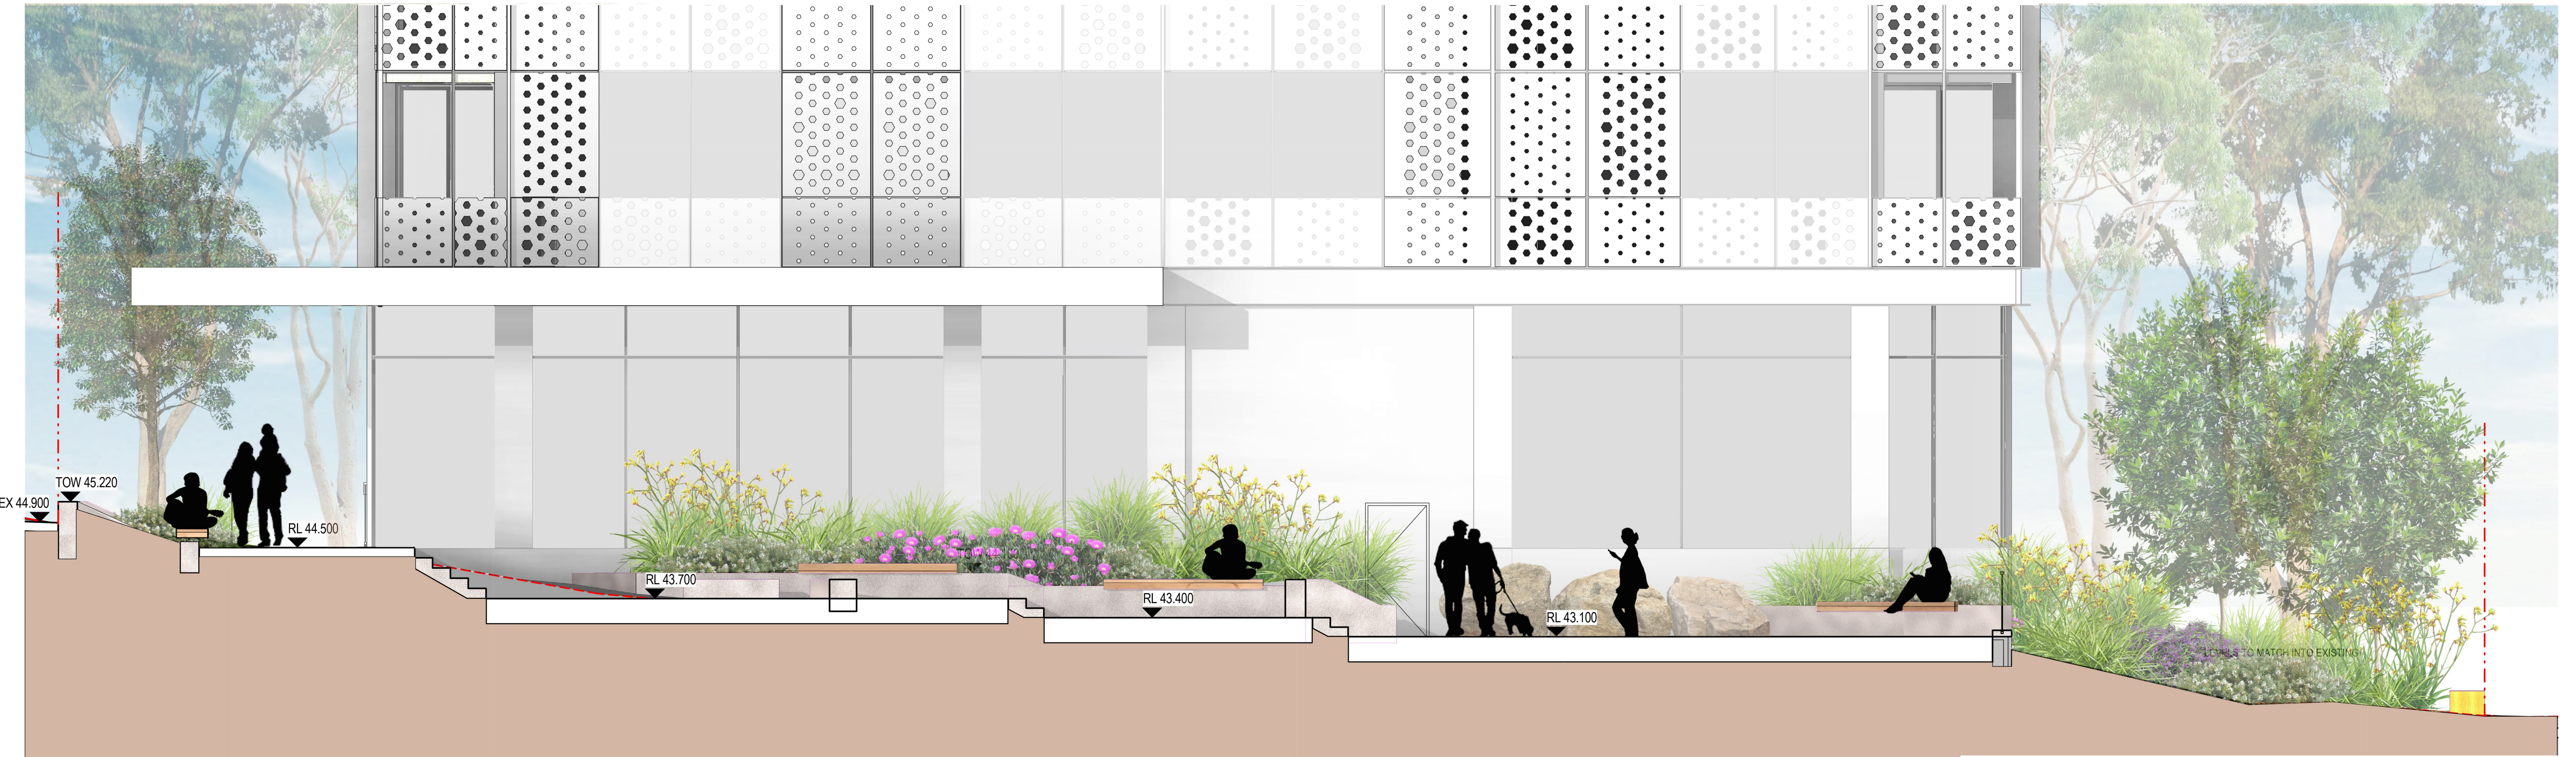

B - Ground Floor 2
1 : 50

Status]

DA ISSUE

Nom. Architect]

Esther Dickins /1053

File]

Print Date]

10/07/2020 5:24:35 PM

History


[Rev#]	[Description]	[Date]
1	DA ISSUE	11.10.2019
2	DA ISSUE	28.02.2020
3	COUNCIL RFI RESPONSE	10.07.2020

MATERIALS AND FINISHES	
1000	LIGHTWEIGHT CLADDING
1001 - TYPE 1 - CHARCOAL	
1002 - TYPE 2 - OFF WHITE	
2000	GLAZING
2001 - CLEAR GLAZING	
2002 - GREY GREEN TINTED GLAZING	
2003 - COLOURBACK GLAZING	
3000	SCREENING
3001 - SCREEN TYPE 1	
3002 - SCREEN TYPE 2	
4000	PAINT FINISHES
4001 - OFF WHITE	
4002 - CHARCOAL	
5000	BALUSTRADES
5001 - GLAZED BALUSTRADE	
5002 - METAL RAILING	
6000	FIXINGS
6001 - CHARCOAL FRAME	
6002 - FEATURE FACADE MATERIAL	
6003 - LOUVRES - CHARCOAL	





C - Ground Floor 3
1 : 25

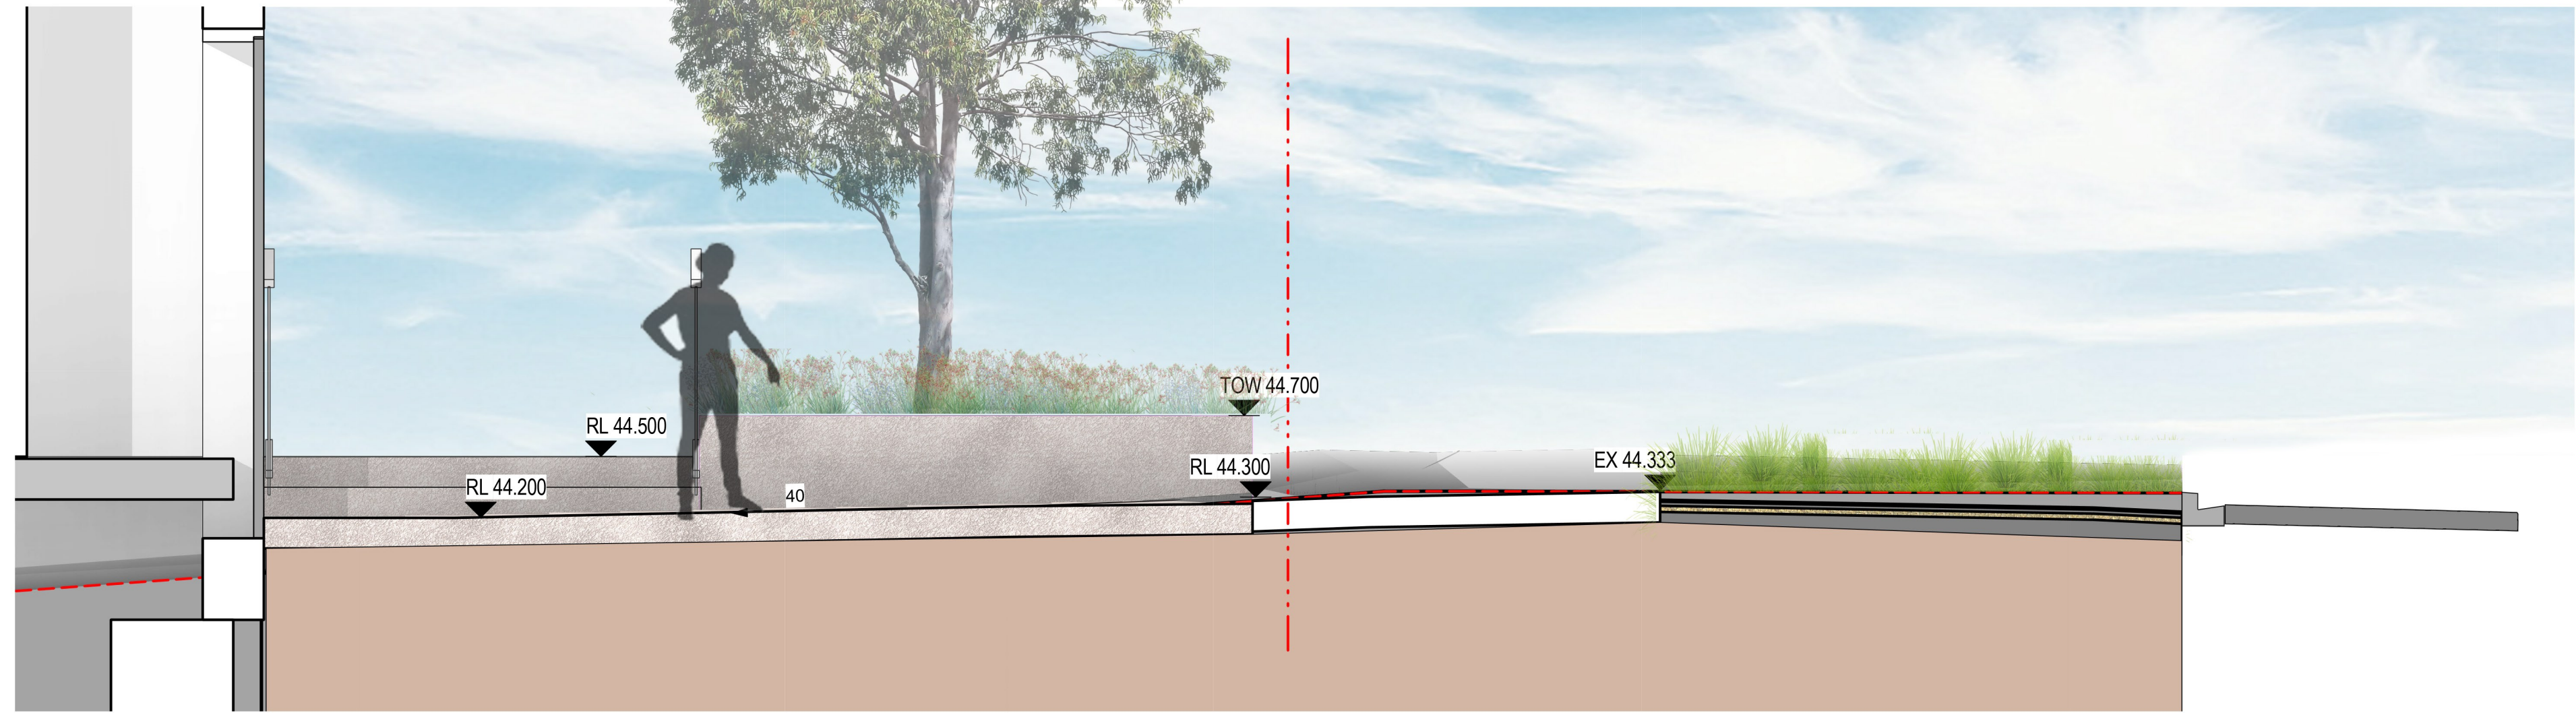

D - Ground Floor 4
1 : 25



E - Ground Floor 5
1 : 25

[Status]	DA ISSUE	
[Nom. Architect]	Esther Dickins /1053	
[File]		
[Print Date]	10/07/2020 5:25:36 PM	
History		
[Rev#]	[Description]	[Date]
1	DA ISSUE	11.10.2019
2	DA ISSUE	28.02.2020
3	COUNCIL RFI RESPONSE	10.07.2020

[Rev#]	[Description]	[Date]
6	COUNCIL RFI RESPONSE	14.07.2020

MATERIALS AND FINISHES

1000 LIGHTWEIGHT CLADDING

- 1001 - TYPE 1 - CHARCOAL
1002 - TYPE 2 - OFF WHITE

2000 GLAZING

- 2001 - CLEAR GLAZING
2002 - GREY GREEN TINTED GLAZING
2003 - COLOURBACK GLAZING

3000 SCREENING

- 3001 - SCREEN TYPE 1
3002 - SCREEN TYPE 2

4000 PAINT FINISHES


- 4001 - OFF WHITE
4002 - CHARCOAL

5000 BALUSTRADES


- 5001 - GLAZED BALUSTRADE
5002 - METAL RAILING

6000 FIXINGS

- 6001 - CHARCOAL FRAME
6002 - FEATURE FACADE MATERIAL
6003 - LOUVRES - CHARCOAL

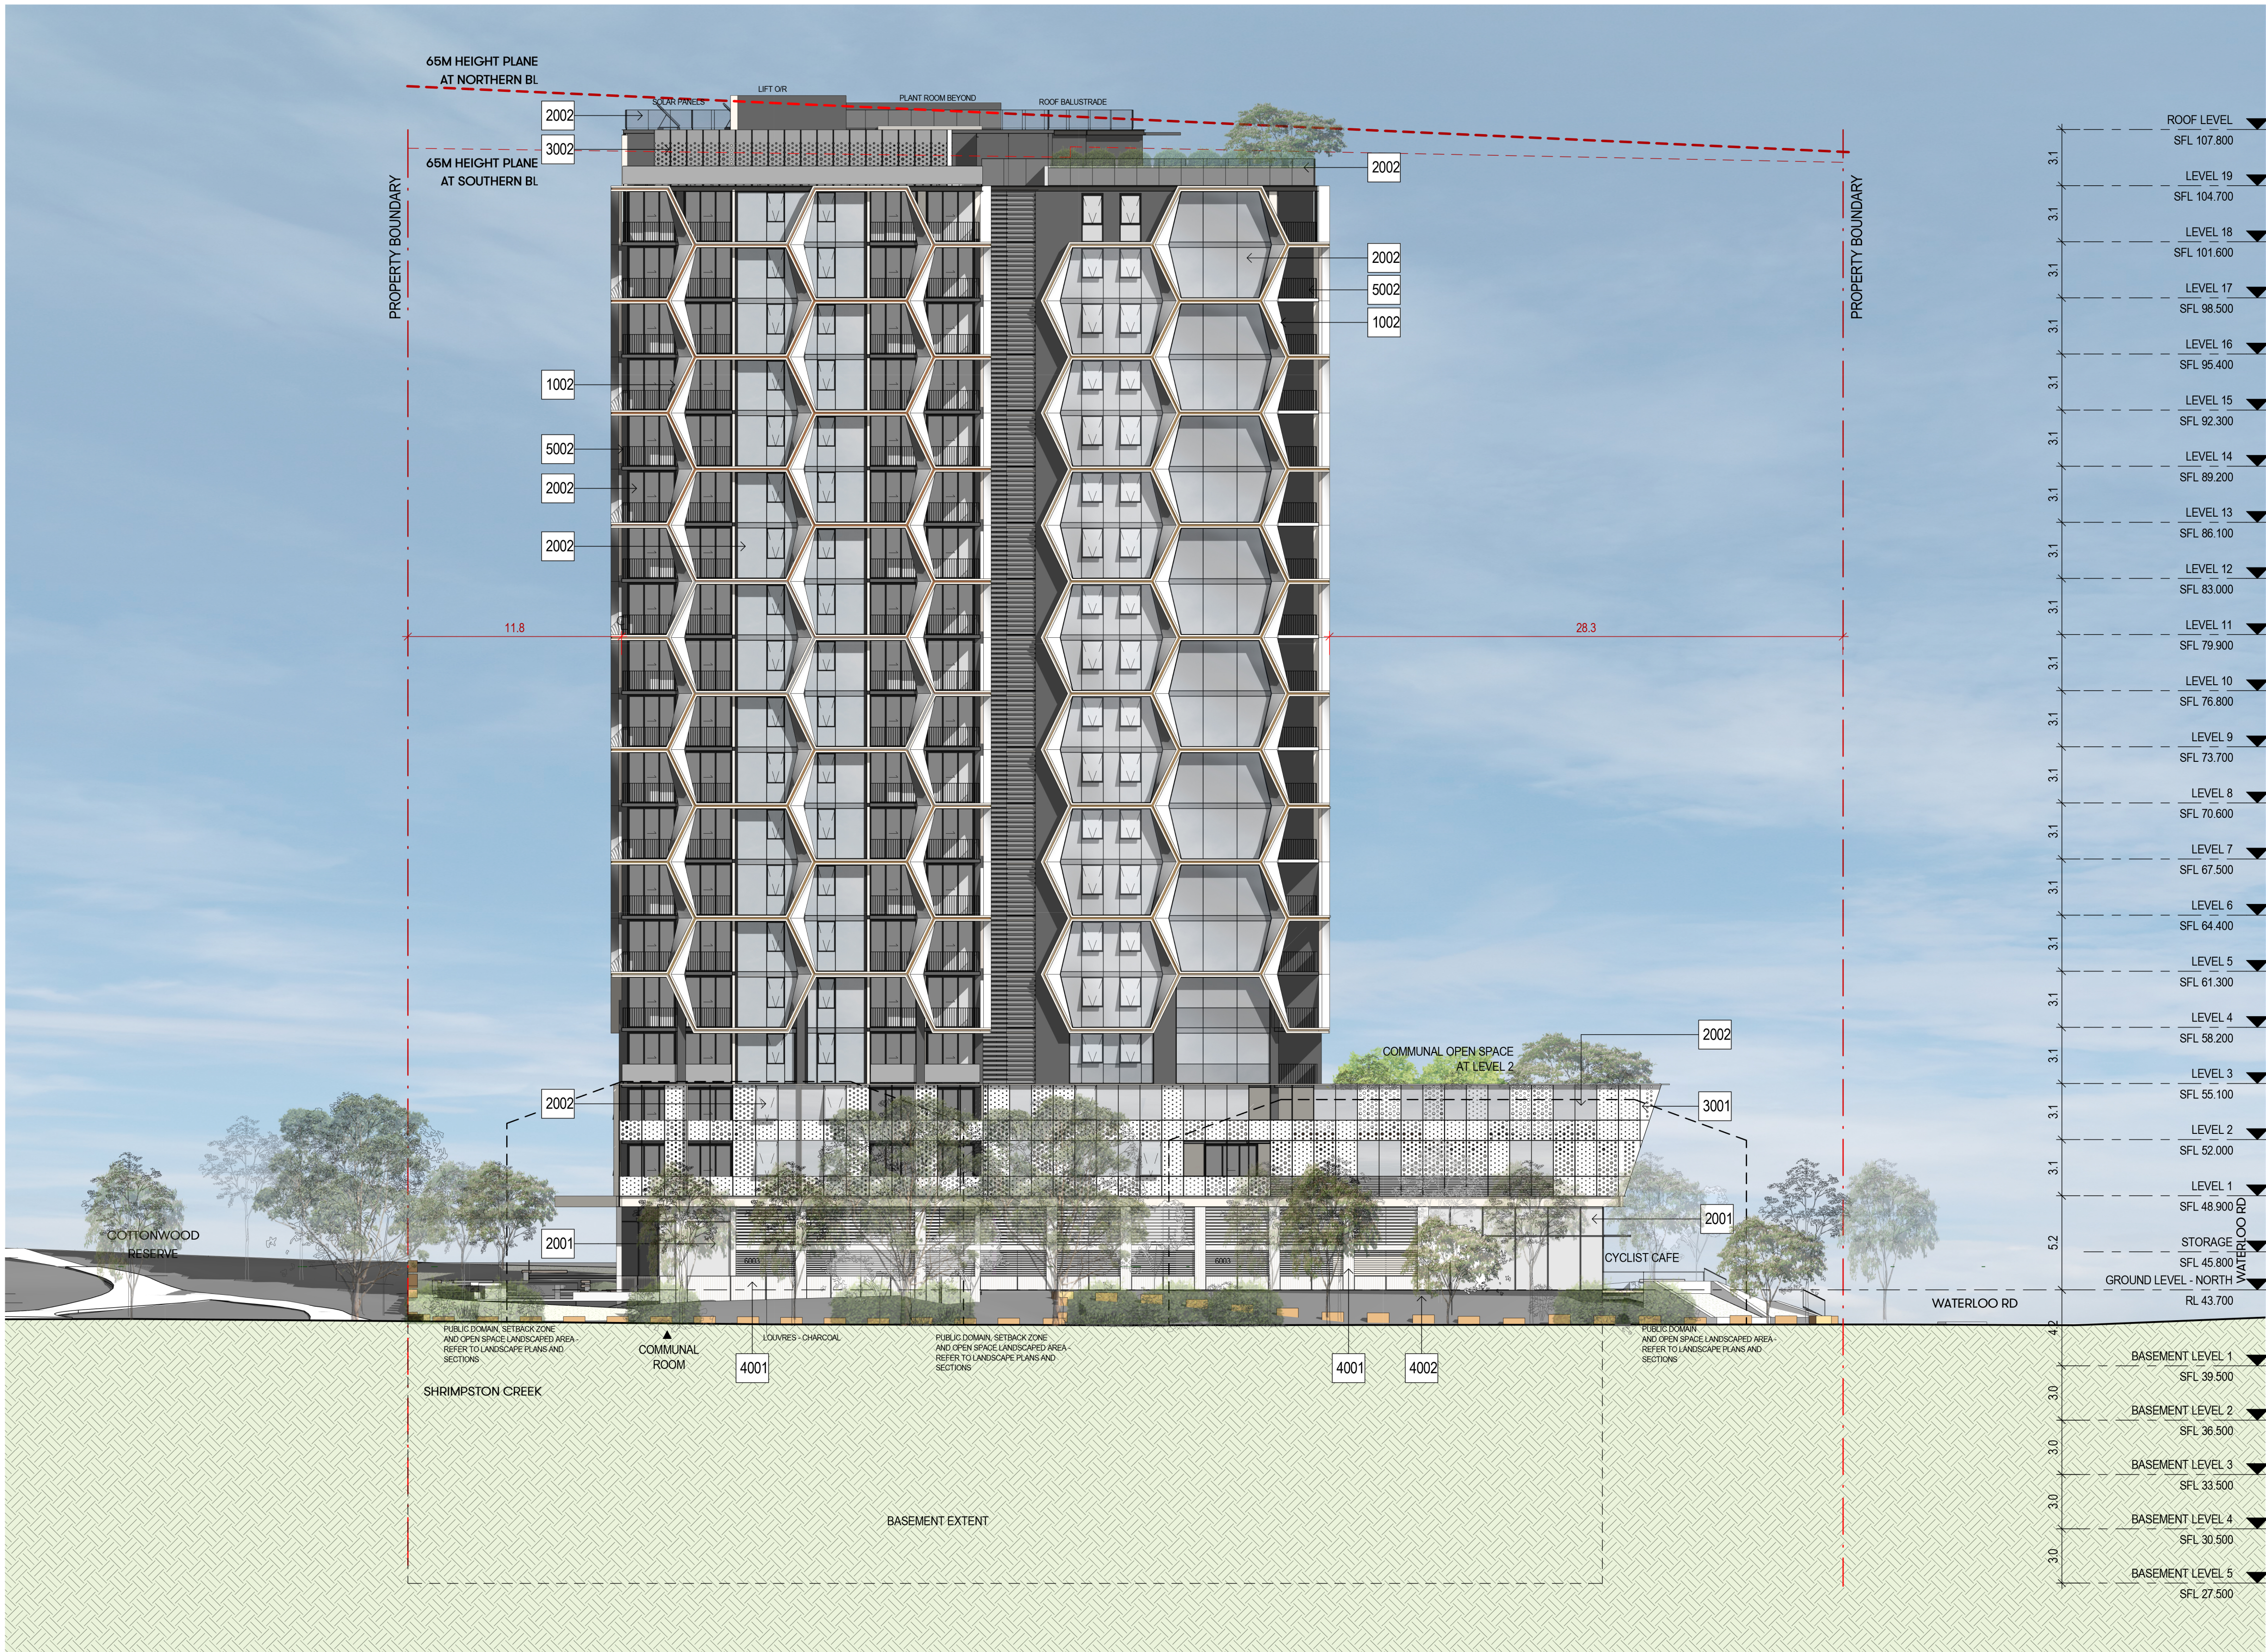


- MATERIALS AND FINISHES**
- 1000 LIGHTWEIGHT CLADDING**
- 1001 - TYPE 1 - CHARCOAL
- 1002 - TYPE 2 - OFF WHITE
- 2000 GLAZING**
- 2001 - CLEAR GLAZING
- 2002 - GREY GREEN TINTED GLAZING
- 2003 - COLOURBACK GLAZING
- 3000 SCREENING**
- 3001 - SCREEN TYPE 1
- 3002 - SCREEN TYPE 2
- 4000 PAINT FINISHES**
- 4001 - OFF WHITE
- 4002 - CHARCOAL
- 5000 BALUSTRADES**
- 5001 - GLAZED BALUSTRADE
- 5002 - METAL RAILING
- 6000 FIXINGS**
- 6001 - CHARCOAL FRAME
- 6002 - FEATURE FACADE MATERIAL
- 6003 - LOUVRES - CHARCOAL

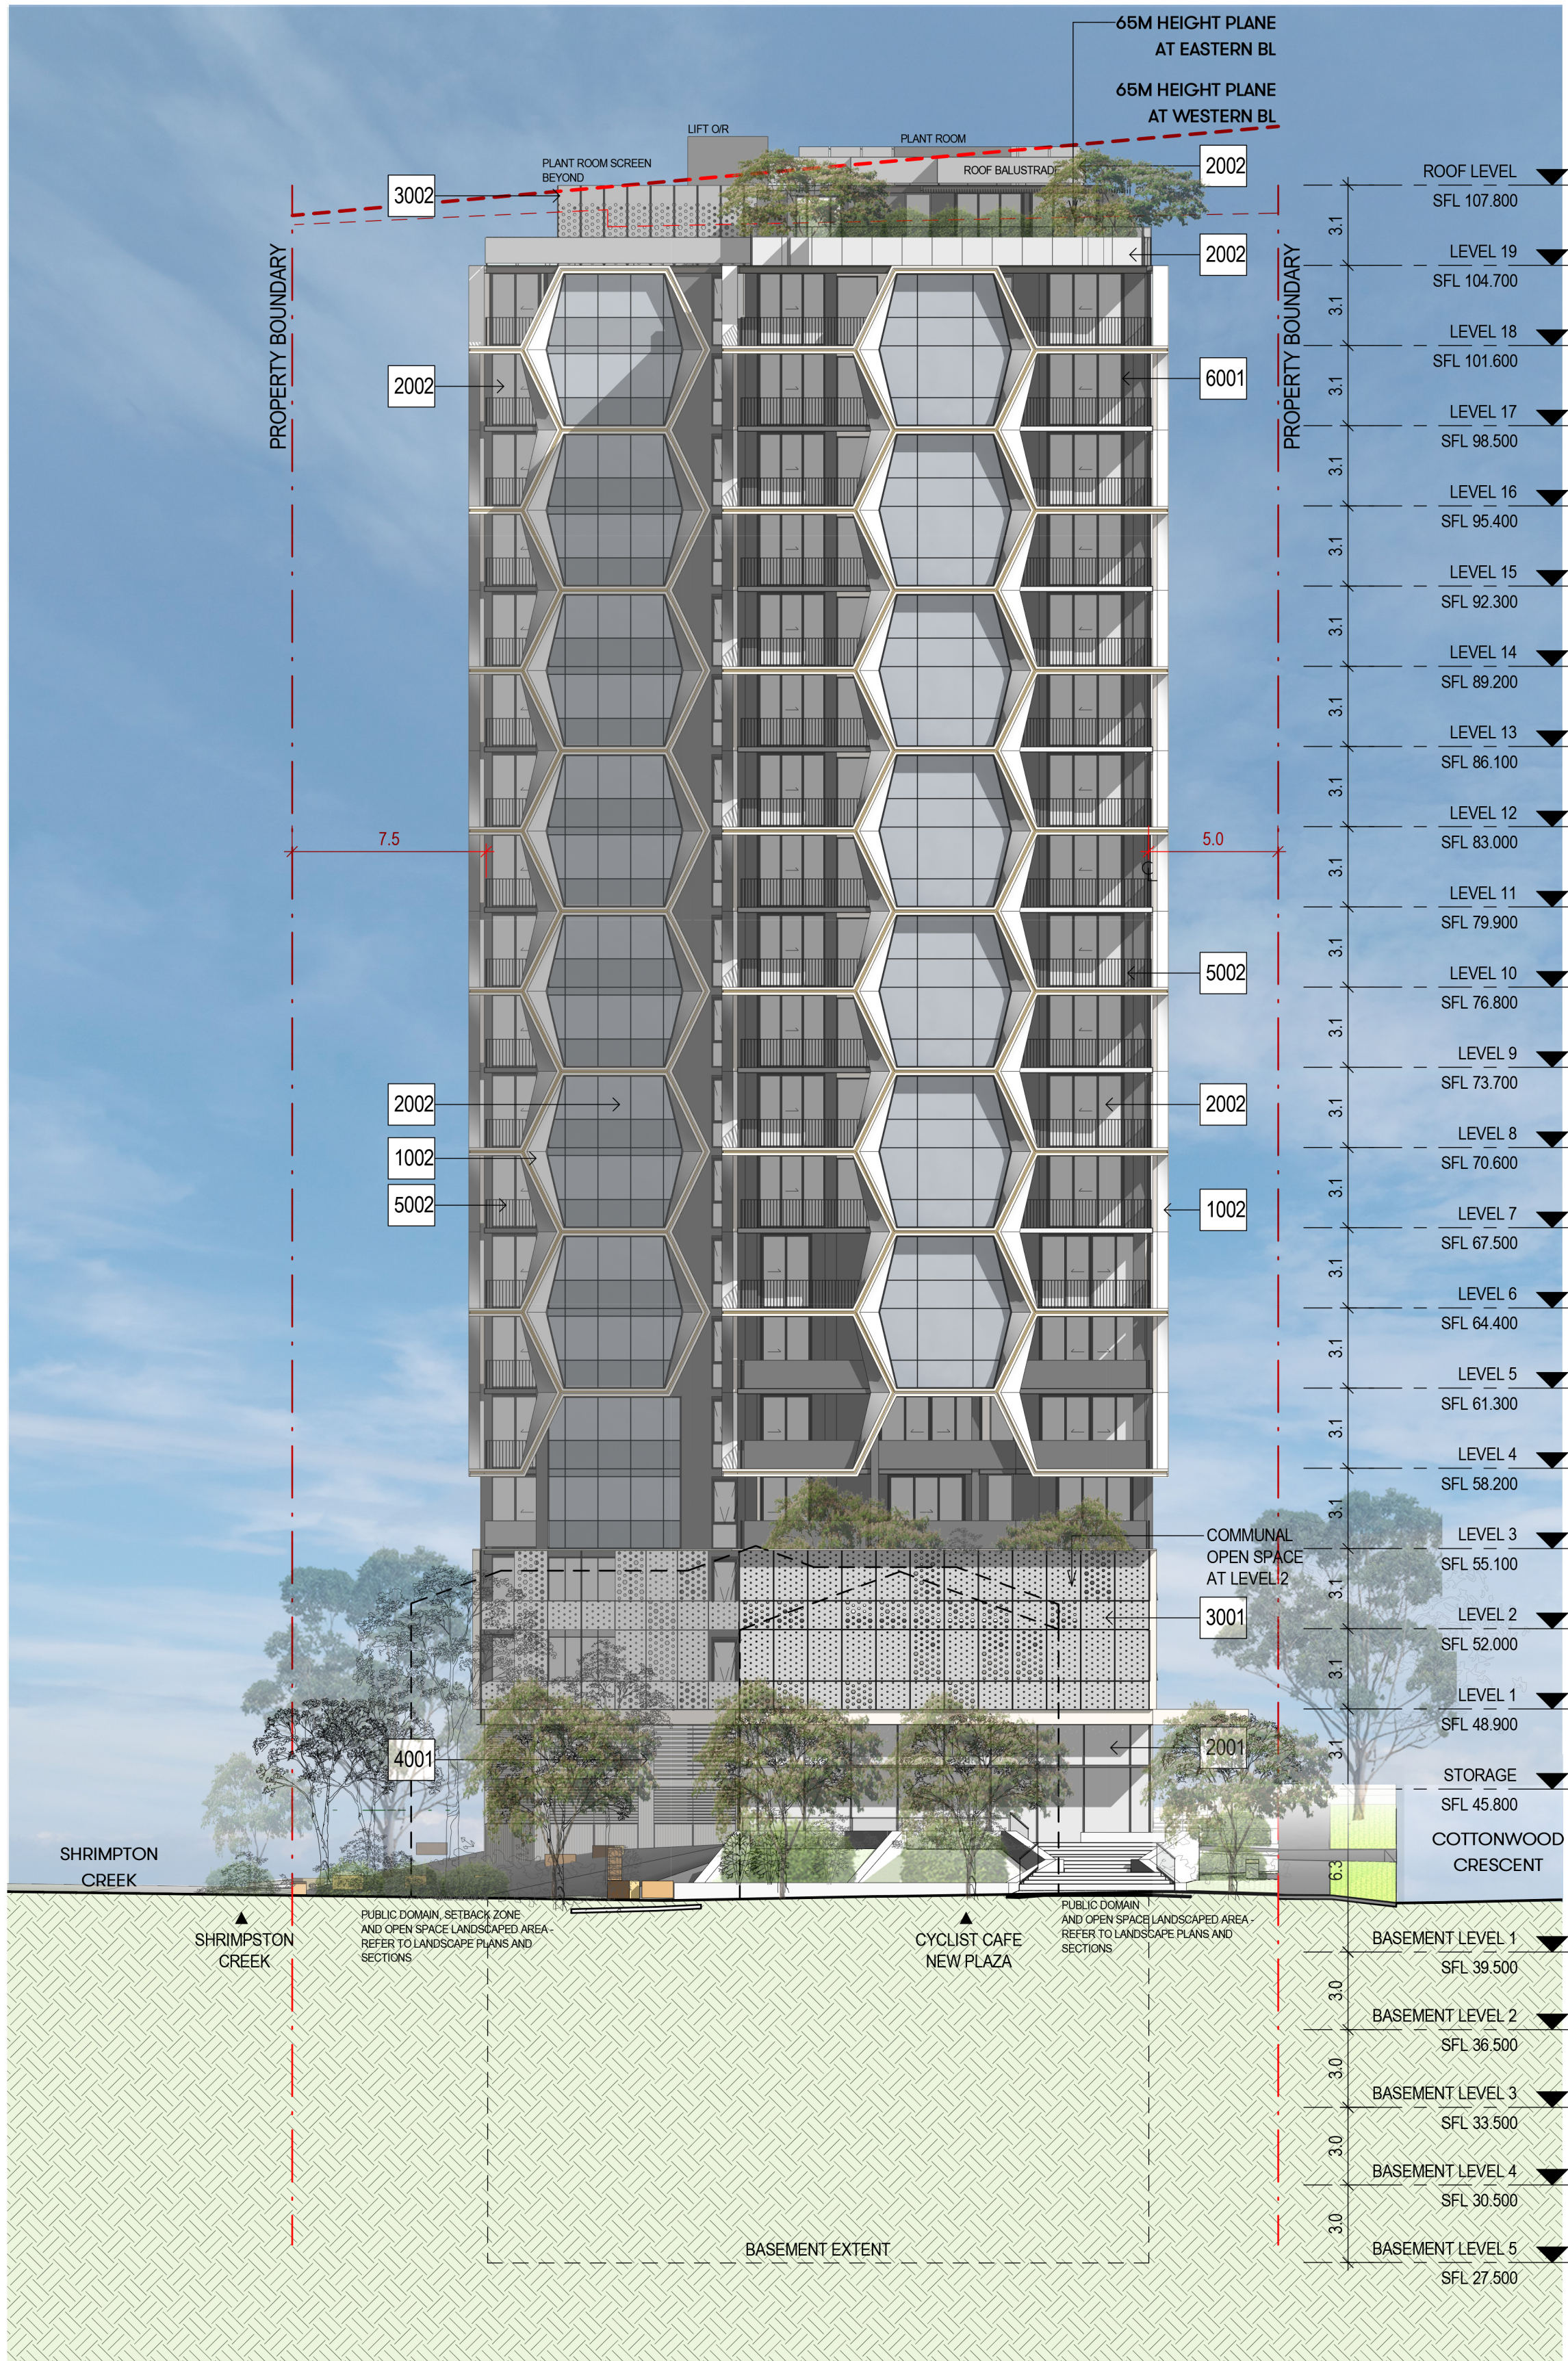


1 EAST ELEVATION

1 : 200

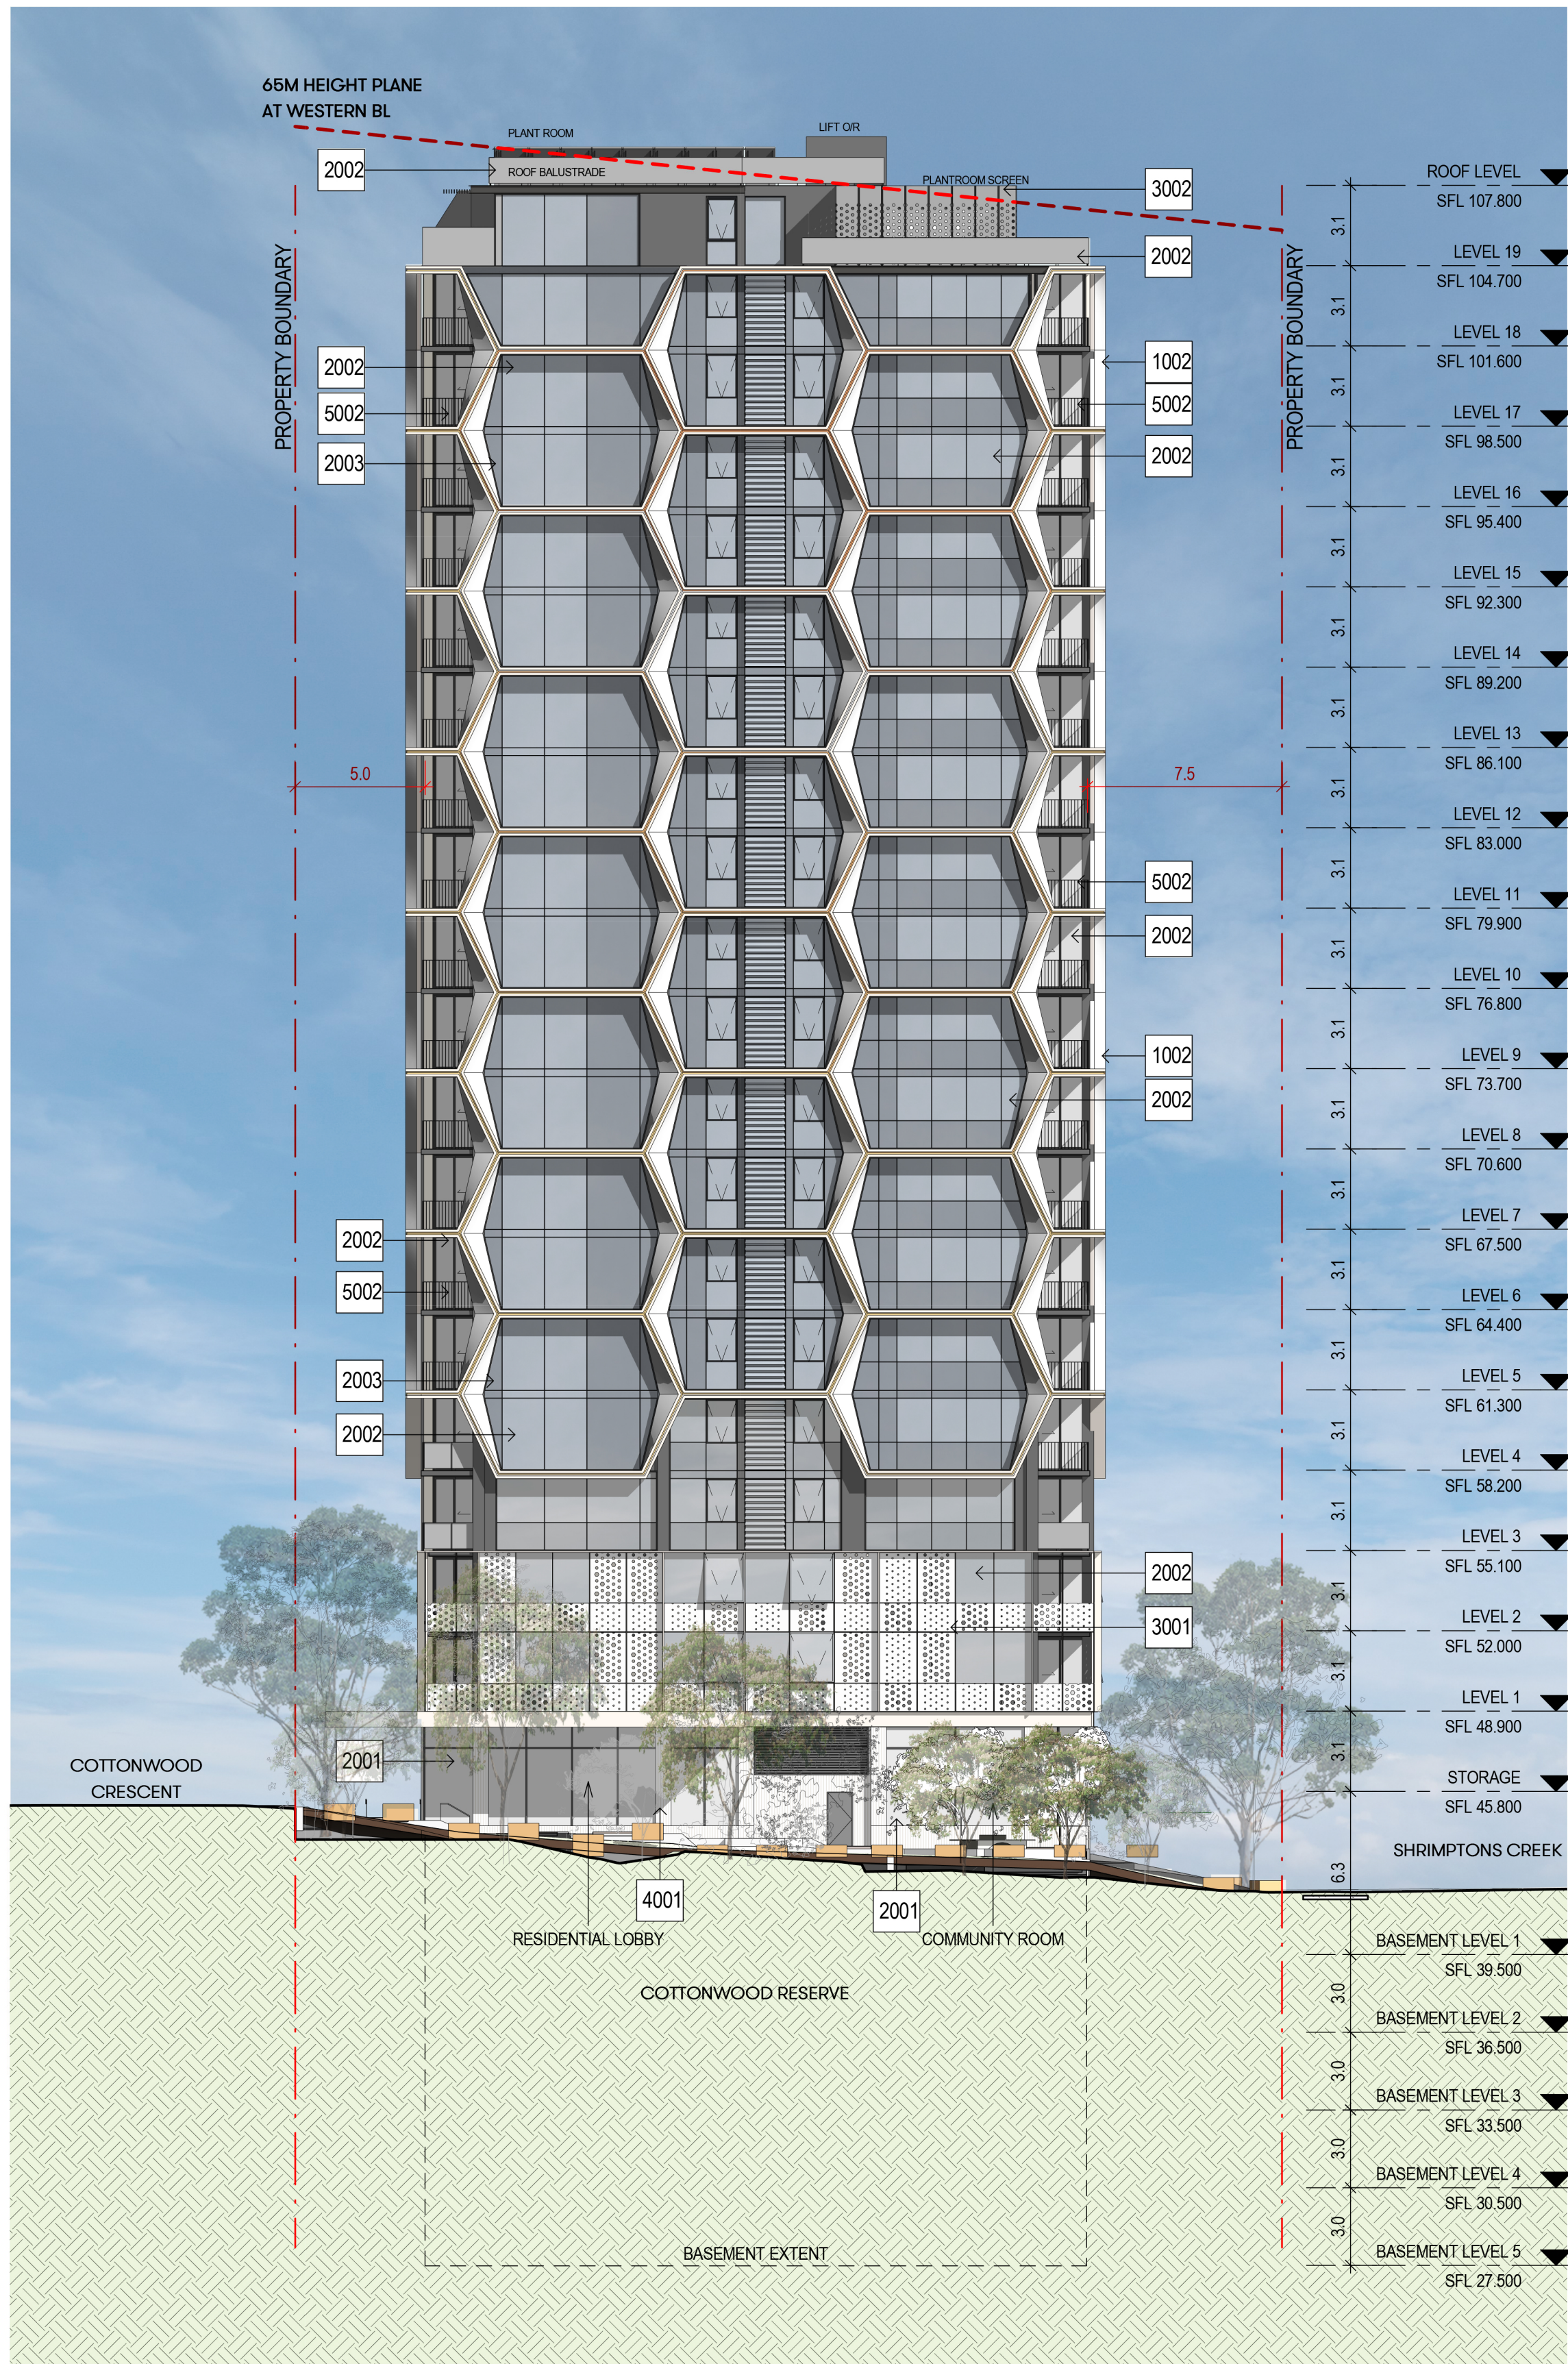


2 WEST ELEVATION

1 : 200

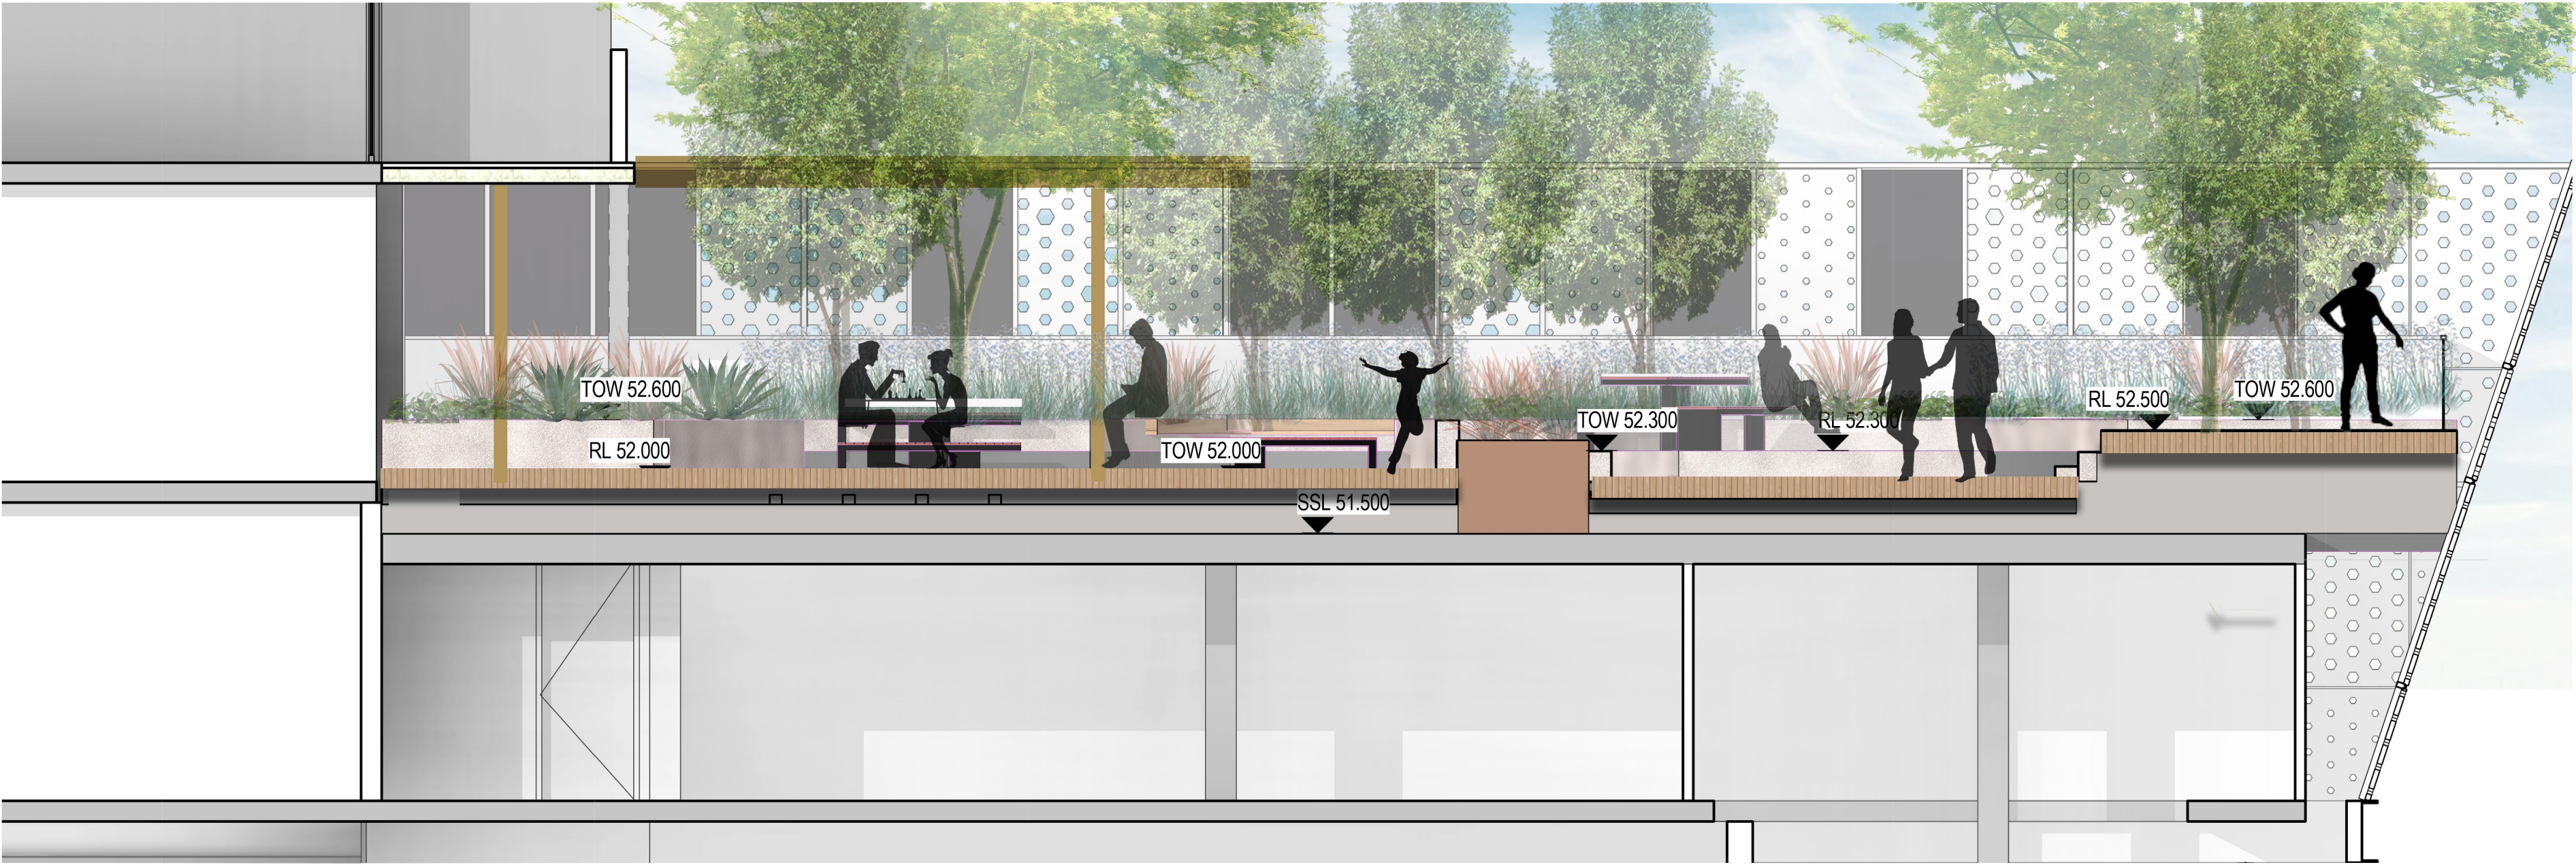

H- Level 2 Terrace
1 : 50

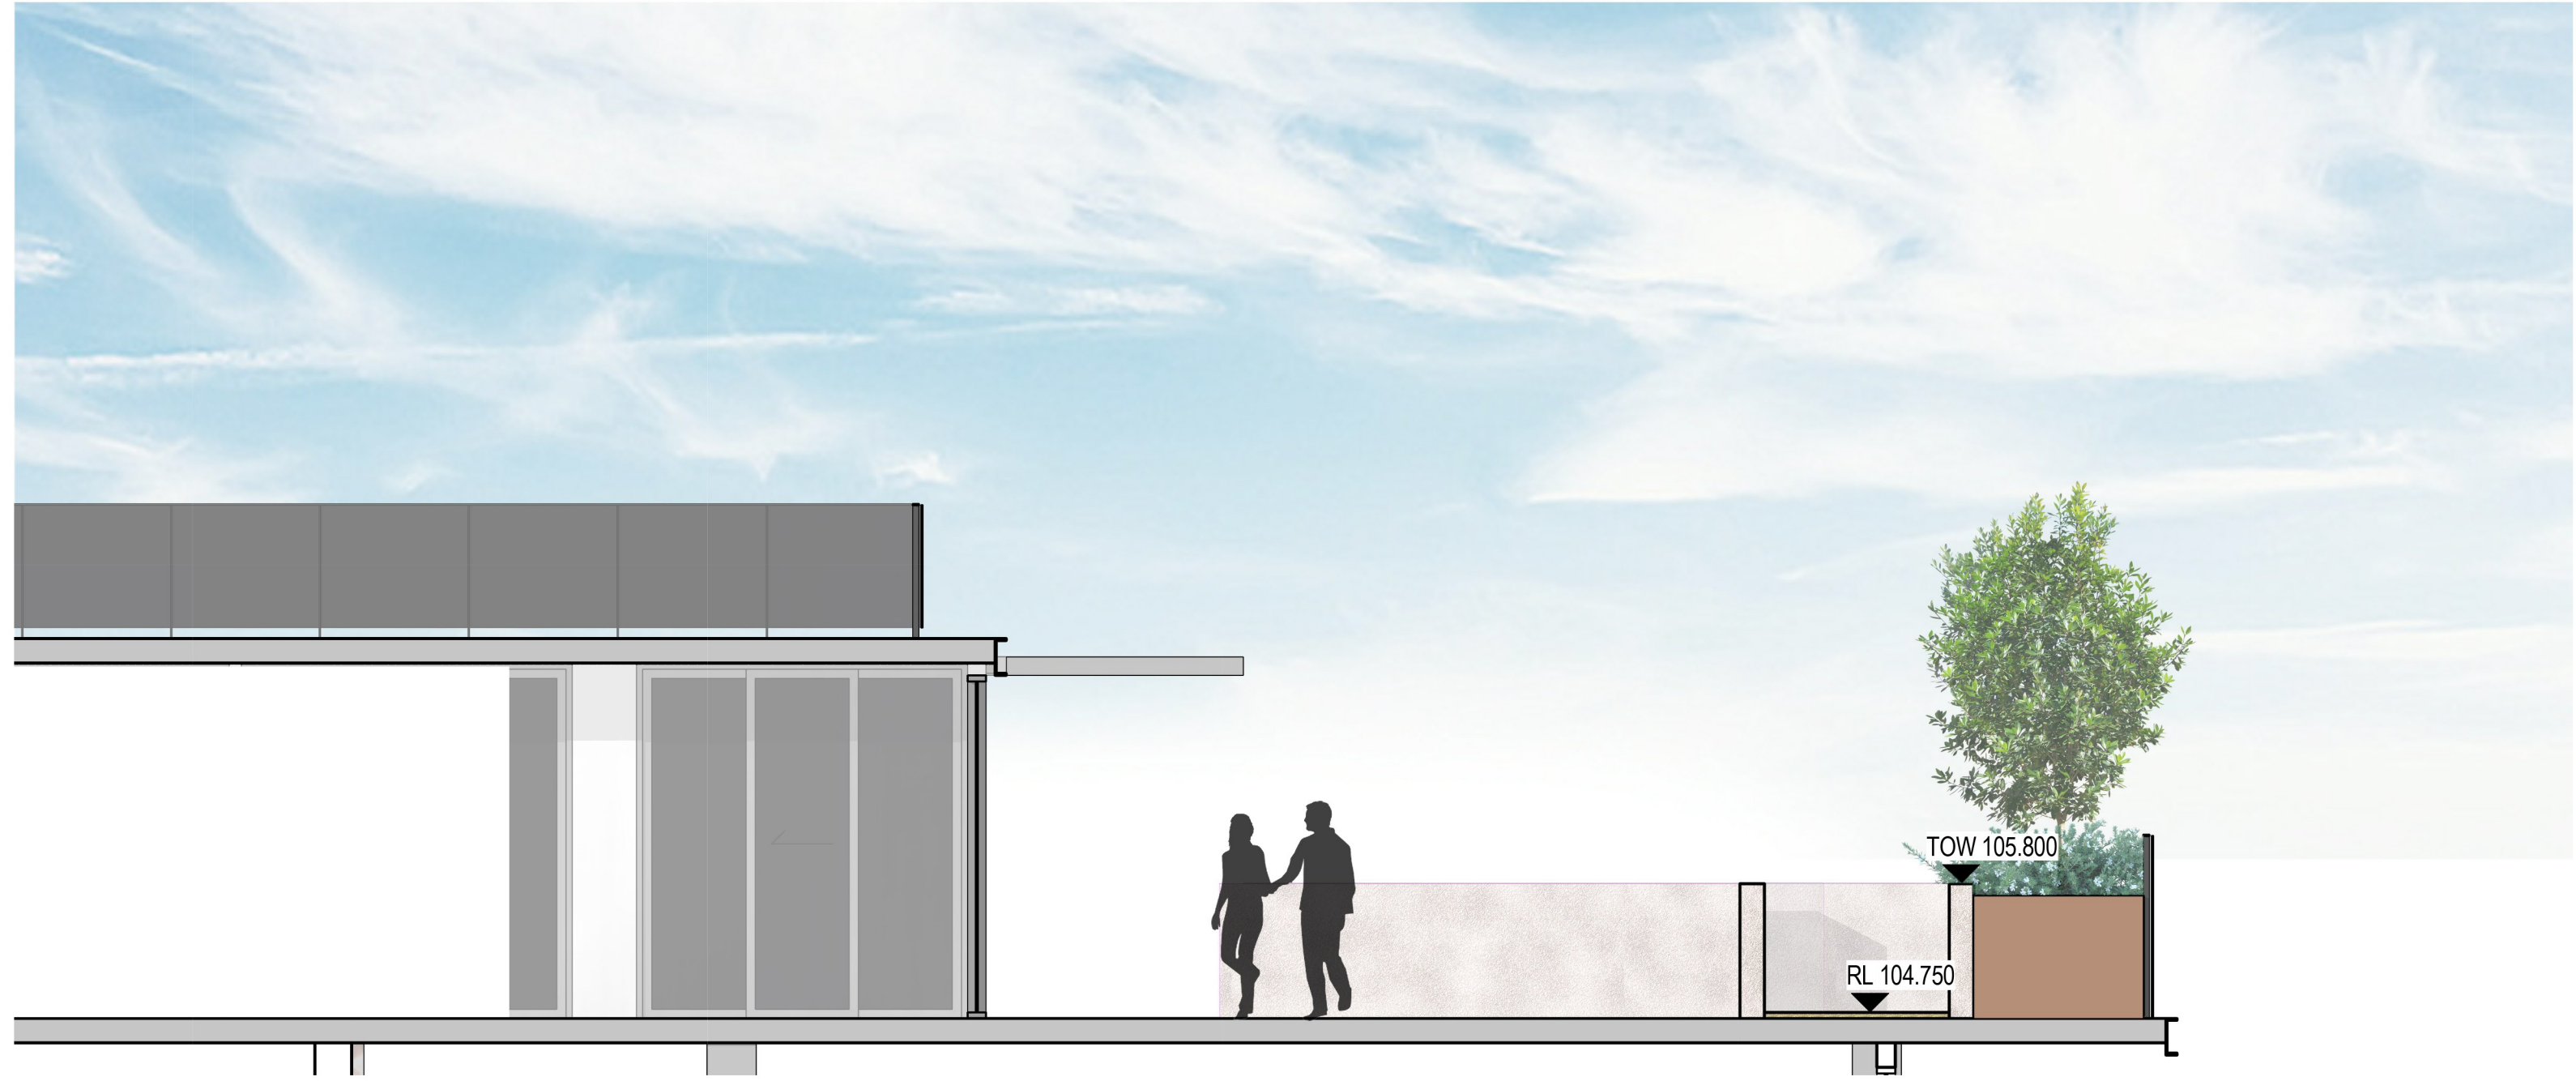

I - Level 19 Terrace
1 : 50



J


J - Cottonwood Crescent

1 : 200


[Rev#]	[Description]	[Date]
6	COUNCIL RF1 RESPONSE	14.07.2020




ROOF LEVEL	SFL 107.800
LEVEL 19	SFL 104.700
LEVEL 18	SFL 101.600
LEVEL 17	SFL 98.500
LEVEL 16	SFL 95.400
LEVEL 15	SFL 92.300
LEVEL 14	SFL 89.200
LEVEL 13	SFL 86.100
LEVEL 12	SFL 83.000
LEVEL 11	SFL 79.900
LEVEL 10	SFL 76.800
LEVEL 9	SFL 73.700
LEVEL 8	SFL 70.600
LEVEL 7	SFL 67.500
LEVEL 6	SFL 64.400
LEVEL 5	SFL 61.300
LEVEL 4	SFL 58.200
LEVEL 3	SFL 55.100
LEVEL 2	SFL 52.000
LEVEL 1	SFL 48.900
STORAGE	SFL 45.800
GROUND LEVEL - NORTH	RL 43.700
BASEMENT LEVEL 1	SFL 39.500
BASEMENT LEVEL 2	SFL 36.500
BASEMENT LEVEL 3	SFL 33.500
BASEMENT LEVEL 4	SFL 30.500
BASEMENT LEVEL 5	SFL 27.500

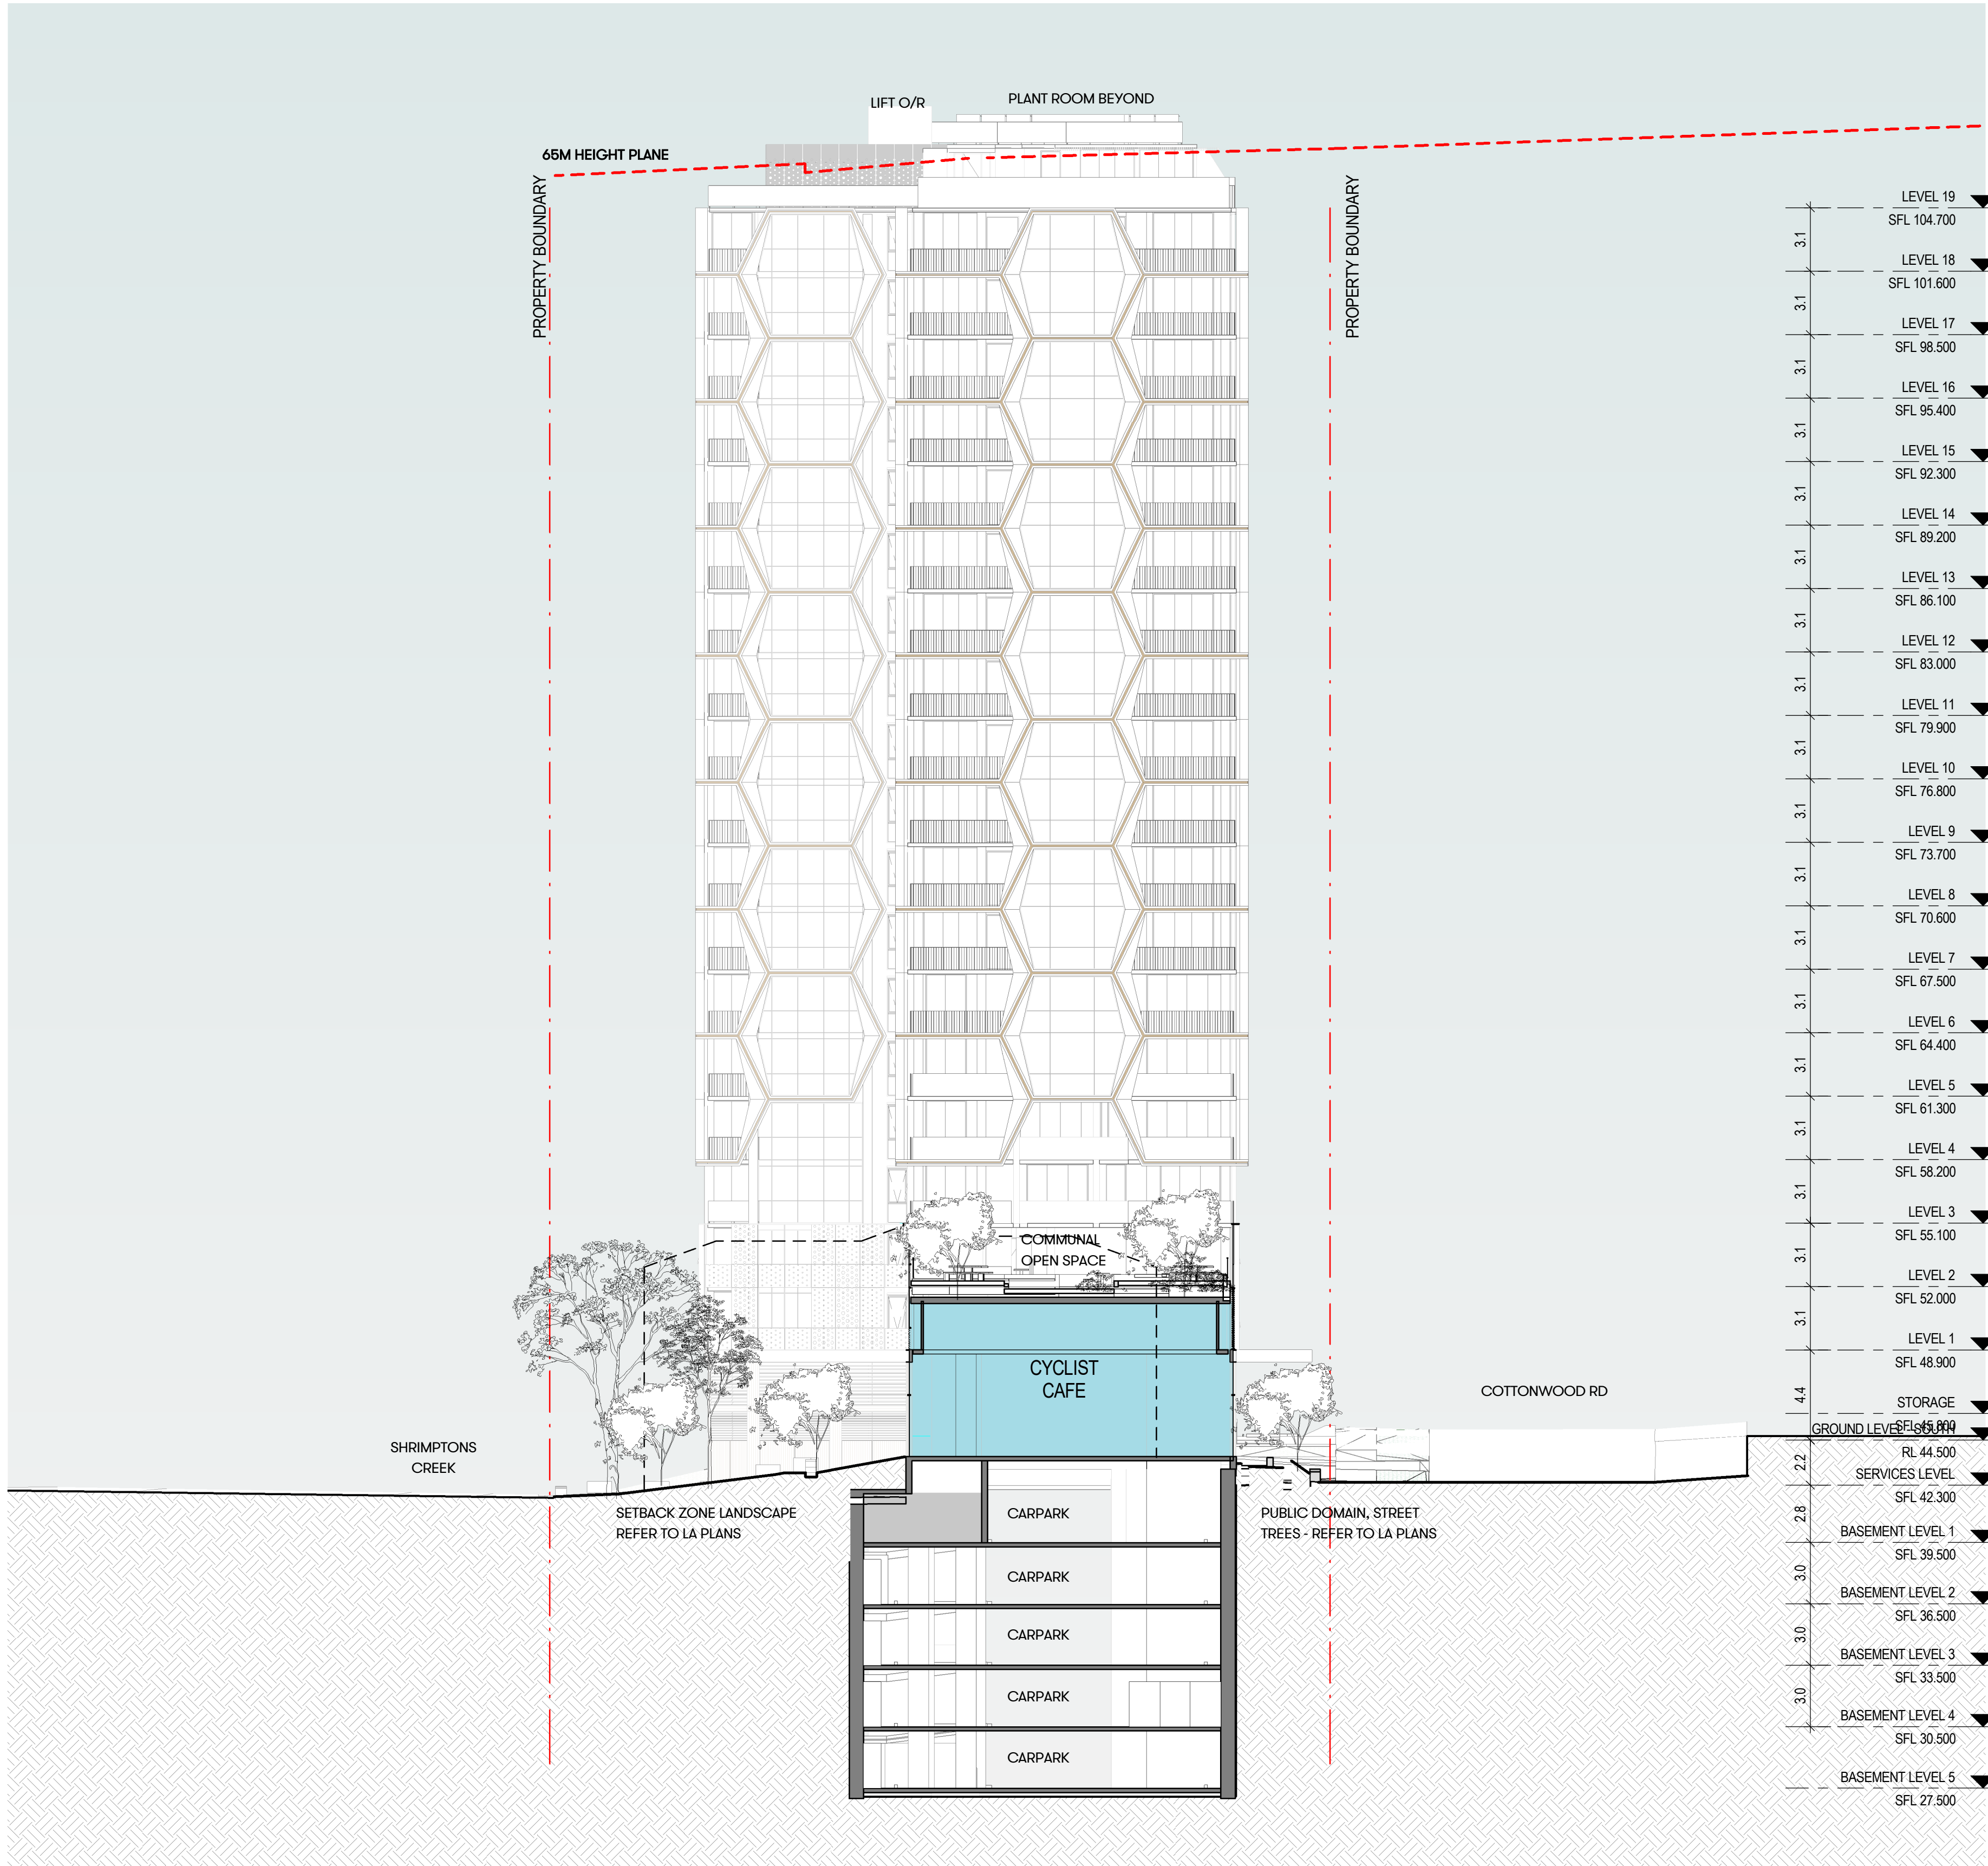


Area Schedule (GFA)		
Level	Area	Name
GROUND FLOOR	339 m²	Area
LEVEL 1	568 m²	Area
LEVEL 2	559 m²	Area
LEVEL 3	597 m²	Area
LEVEL 4	597 m²	Area
LEVEL 5	597 m²	Area
LEVEL 6	597 m²	Area
LEVEL 7	594 m²	Area
LEVEL 8	594 m²	Area
LEVEL 9	594 m²	Area
LEVEL 10	594 m²	Area
LEVEL 11	594 m²	Area
LEVEL 12	594 m²	Area
LEVEL 13	594 m²	Area
LEVEL 14	594 m²	Area
LEVEL 15	594 m²	Area
LEVEL 16	594 m²	Area
LEVEL 17	594 m²	Area
LEVEL 18	594 m²	Area
LEVEL 19	270 m²	Area
Grand total: 22	11245 m²	
MAX PERMISSIBLE: 11245m²		

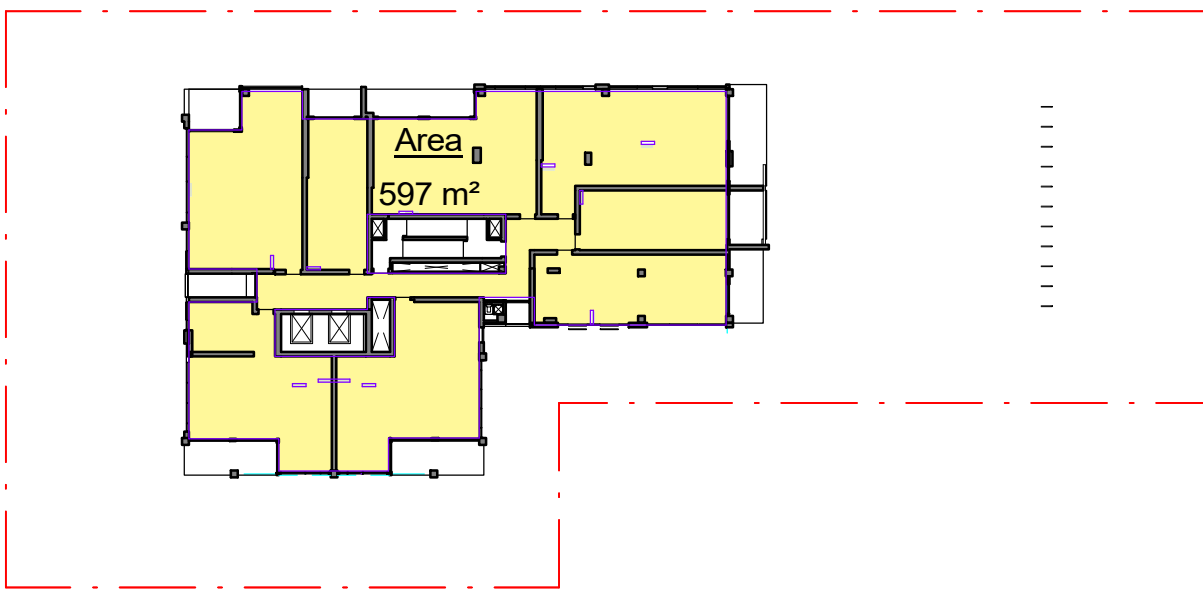


4 LEVEL 3
1 : 500

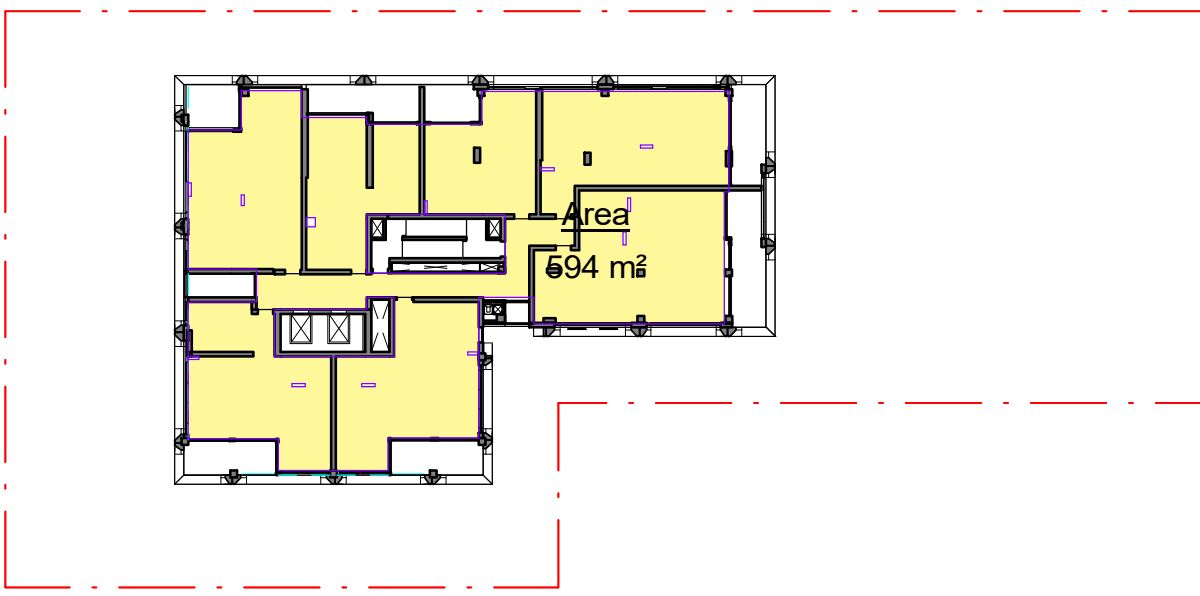


8 LEVEL 7
1 : 500

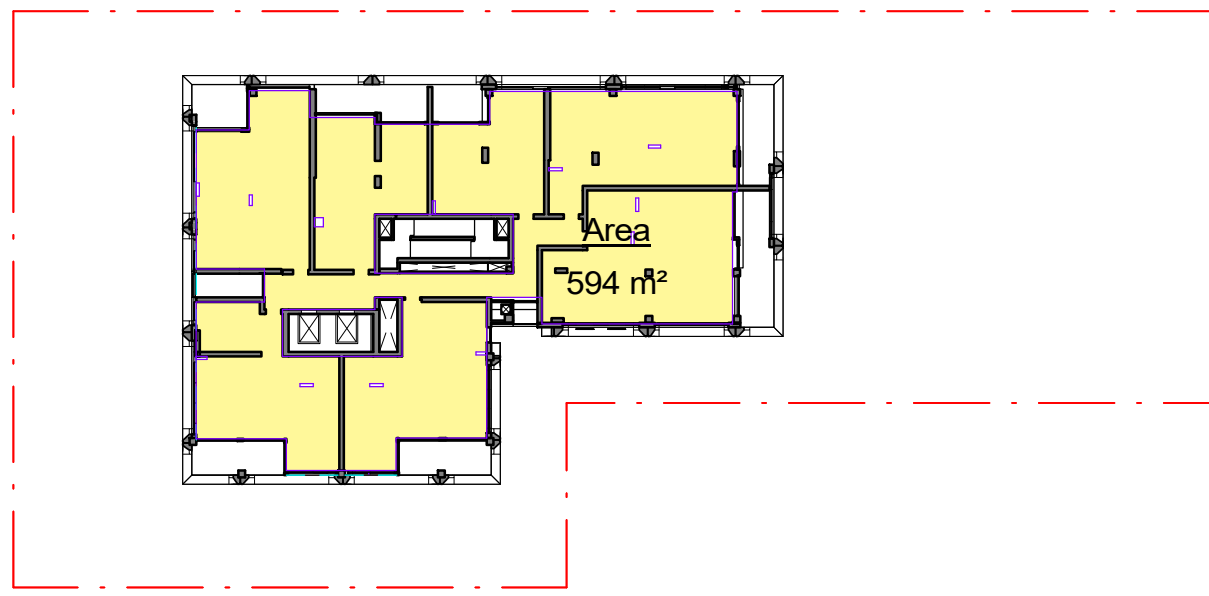


12 LEVEL 11
1 : 500

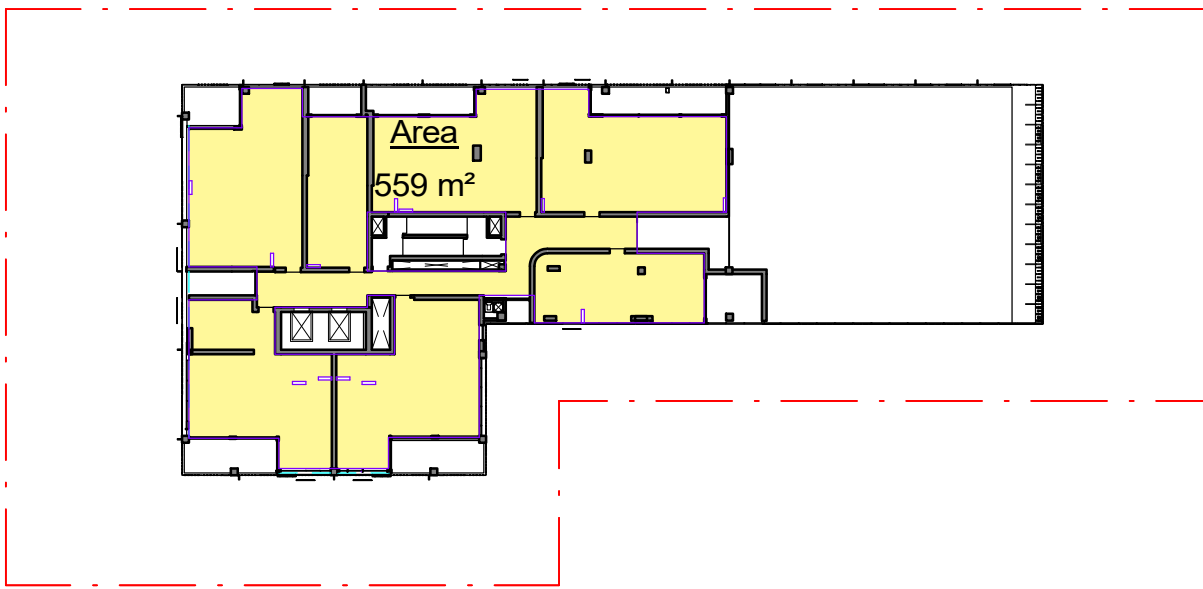


3 LEVEL 2
1 : 500

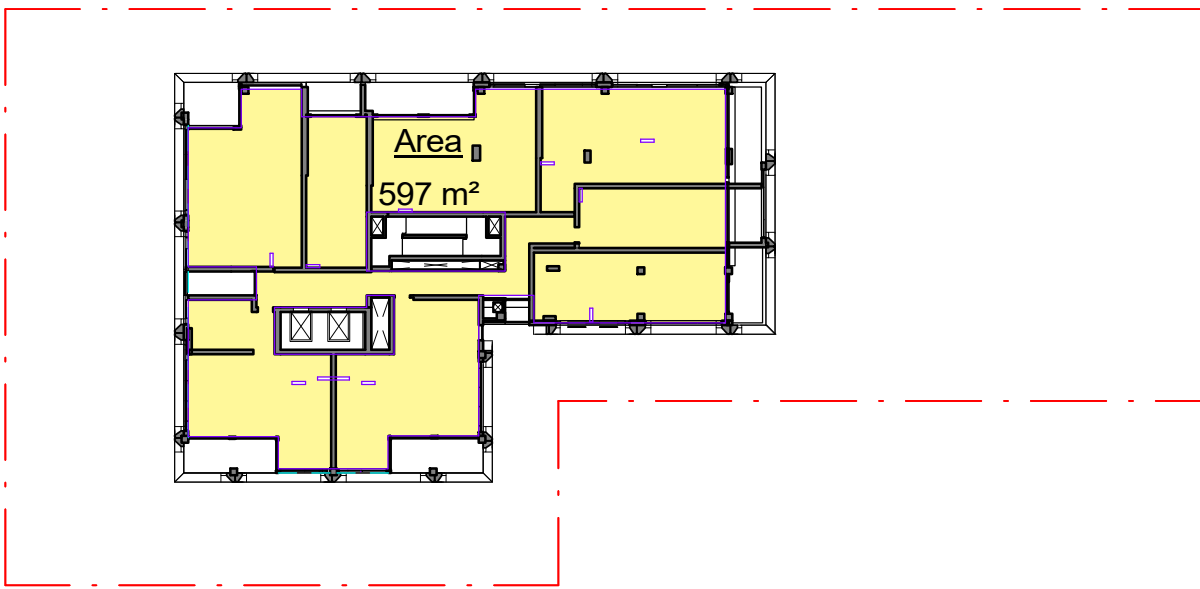


7 LEVEL 6
1 : 500

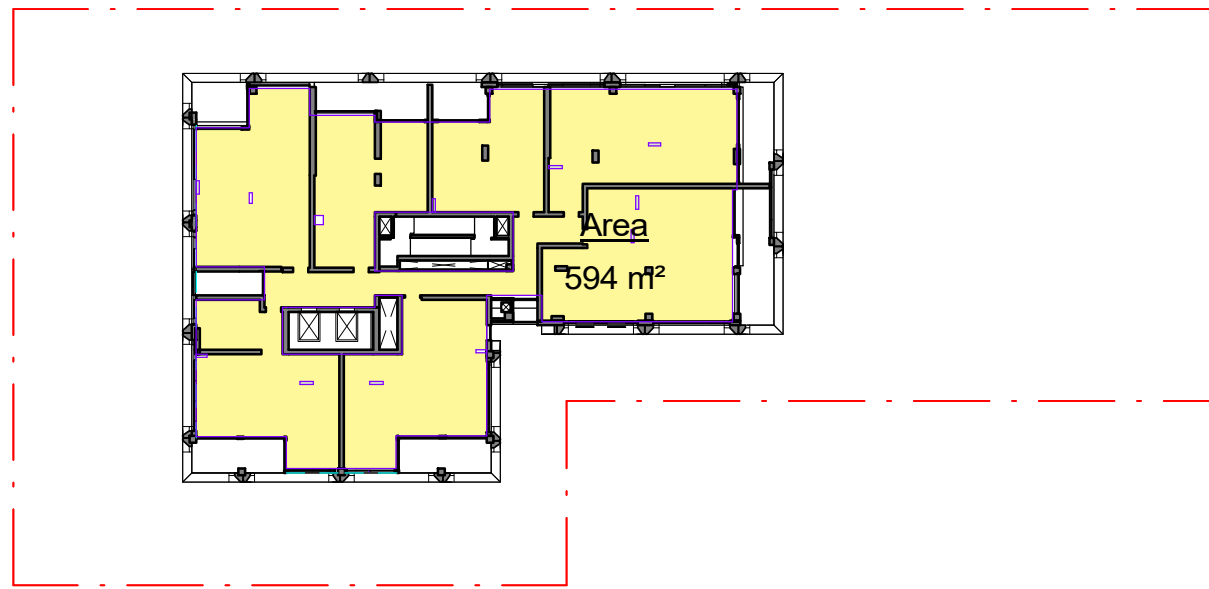


11 LEVEL 10
1 : 500

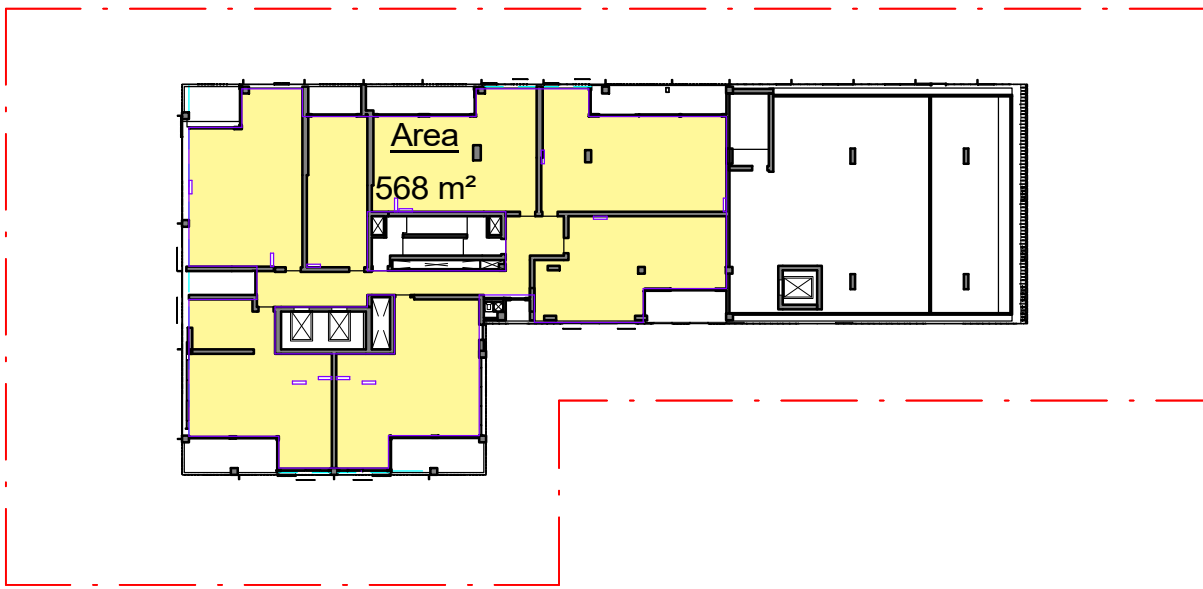


2 LEVEL 1
1 : 500

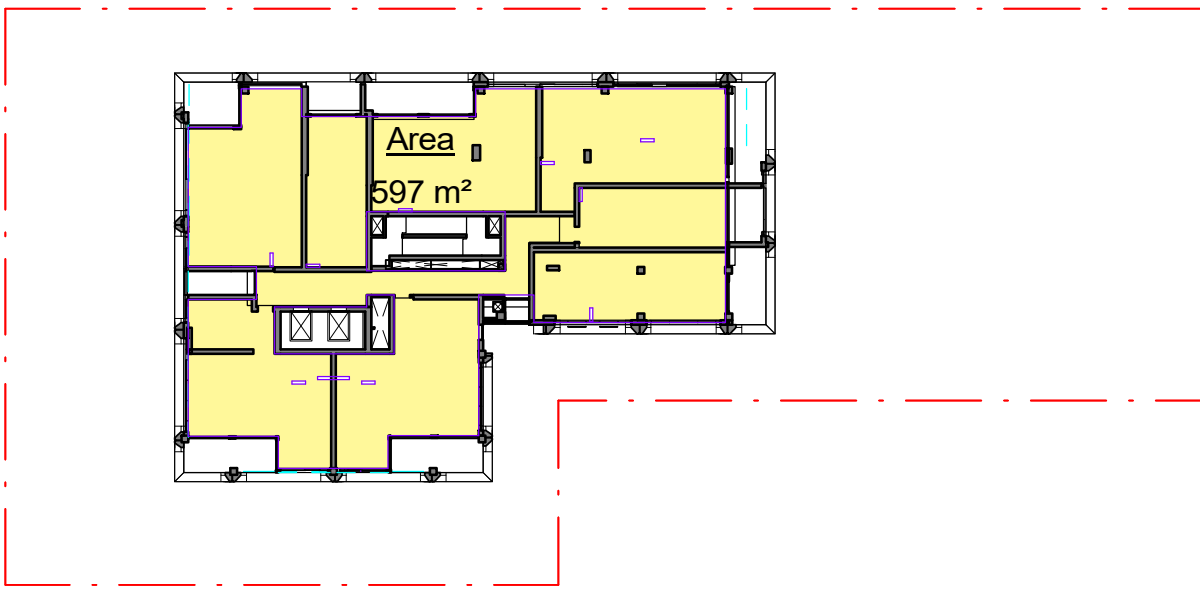


6 LEVEL 5
1 : 500

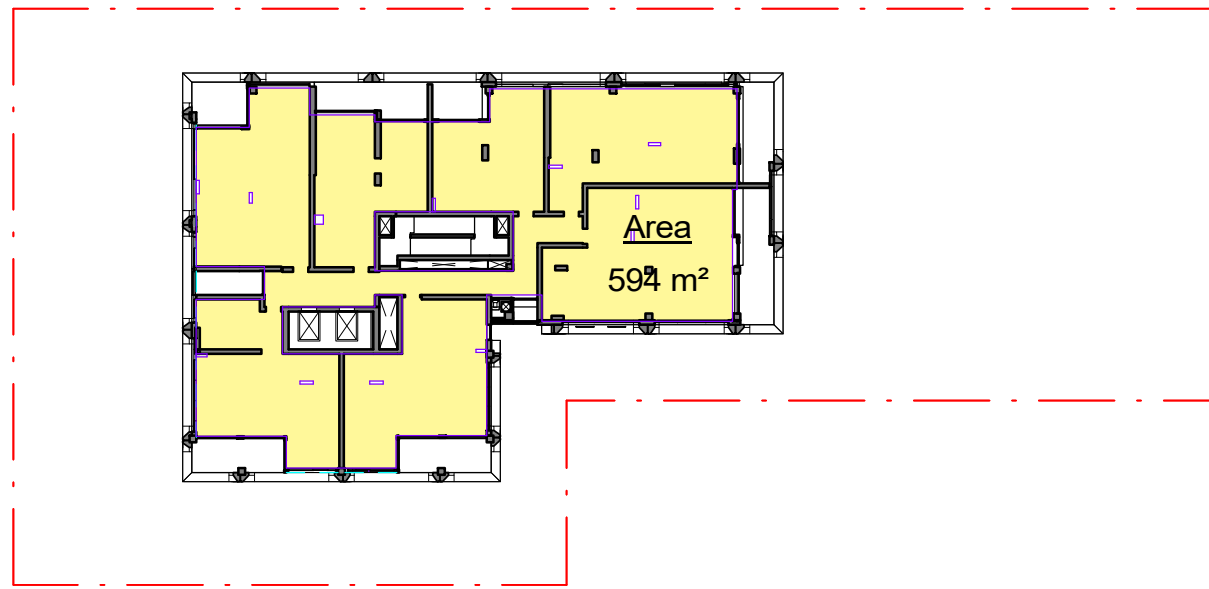


10 LEVEL 9
1 : 500

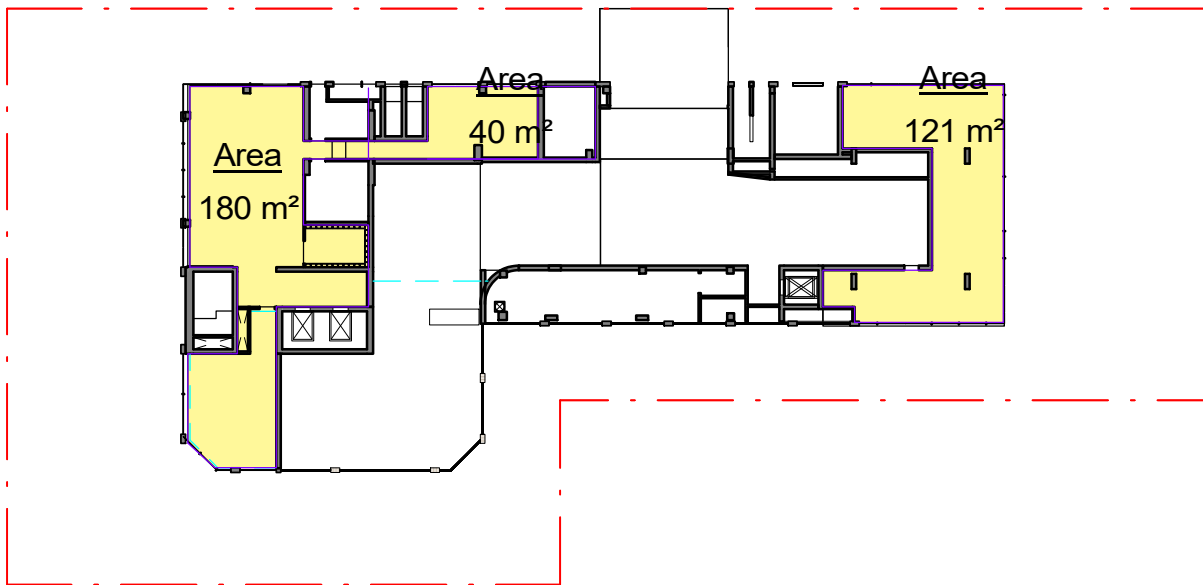


1 GROUND FLOOR
1 : 500

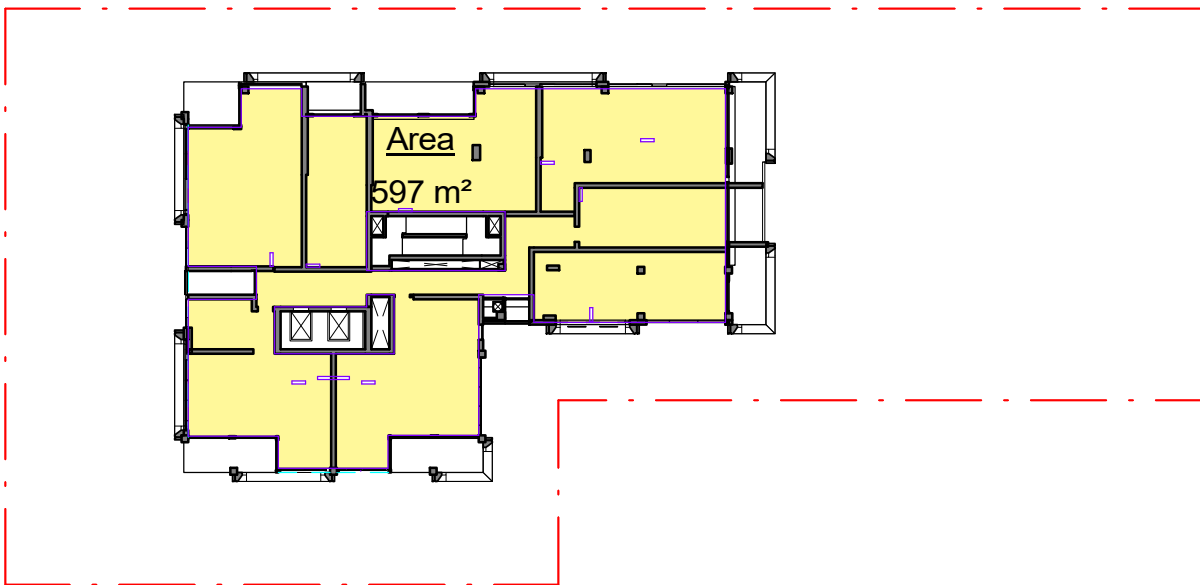


5 LEVEL 4
1 : 500

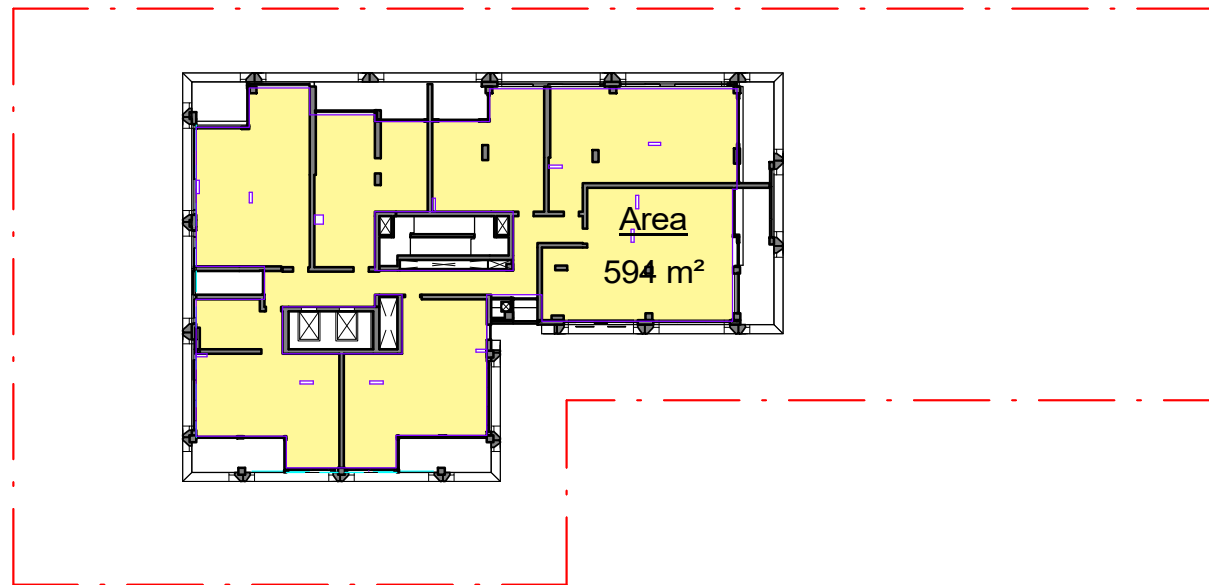


9 LEVEL 8
1 : 500

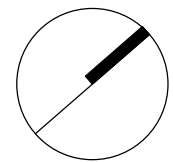


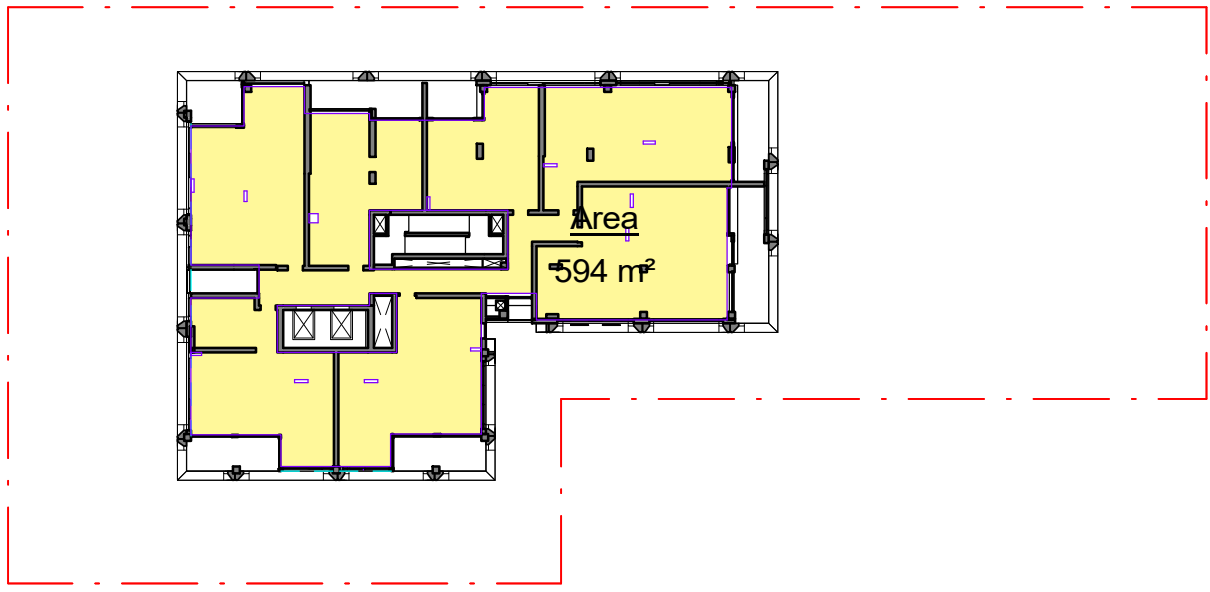


16 LEVEL 15
1 : 500

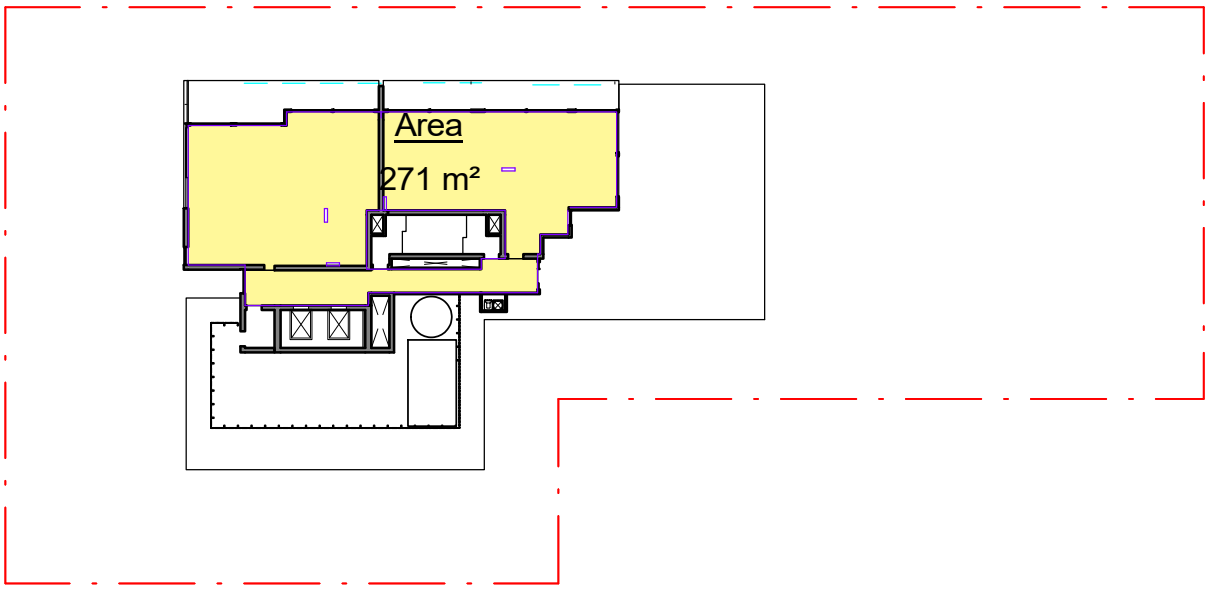


20 LEVEL 19
1 : 500

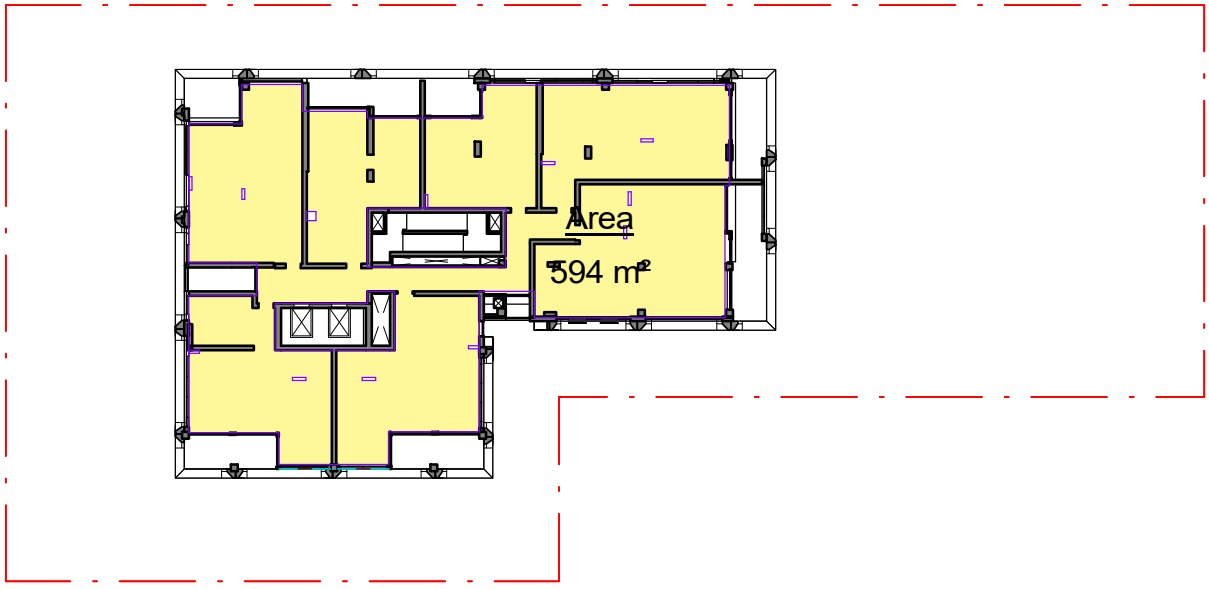


15 LEVEL 14
1 : 500

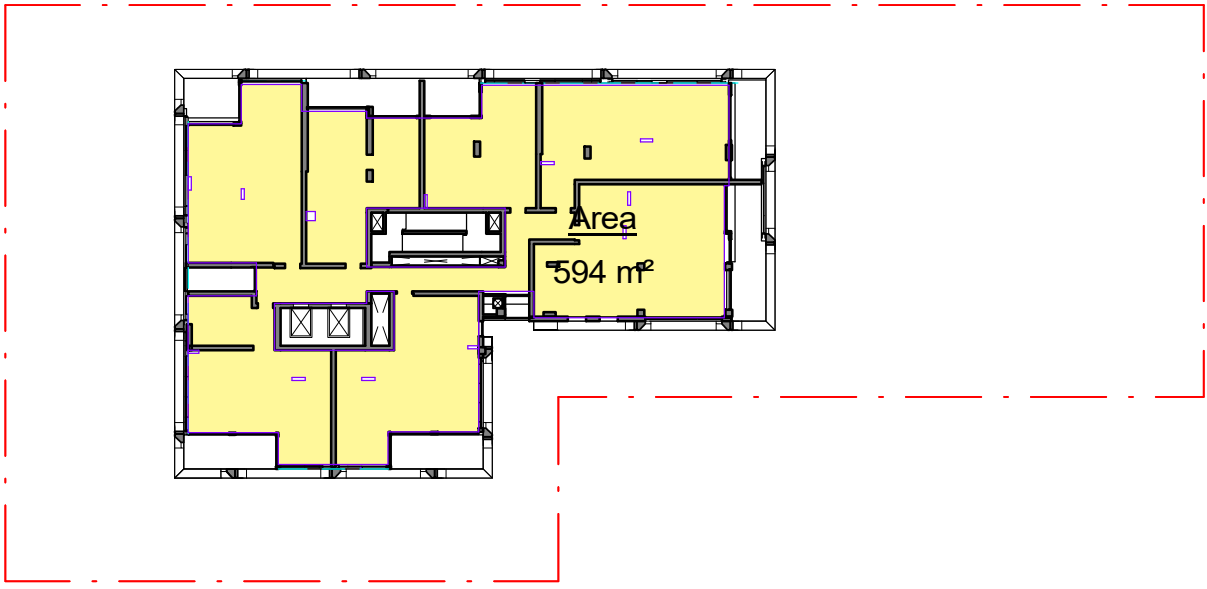


19 LEVEL 18
1 : 500

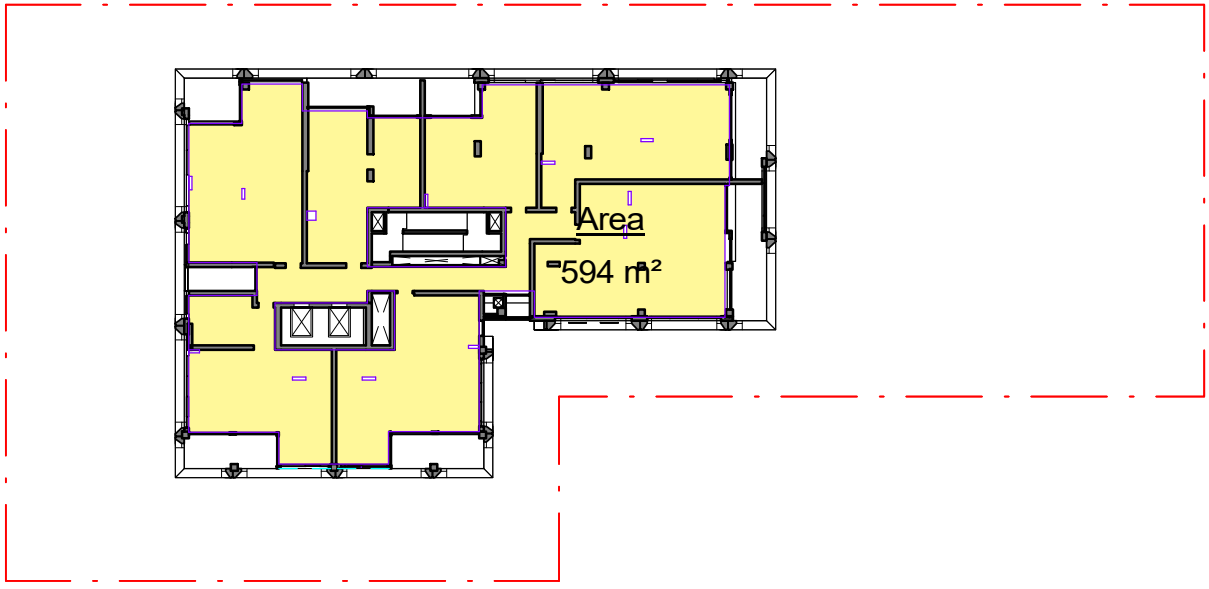


14 LEVEL 13
1 : 500

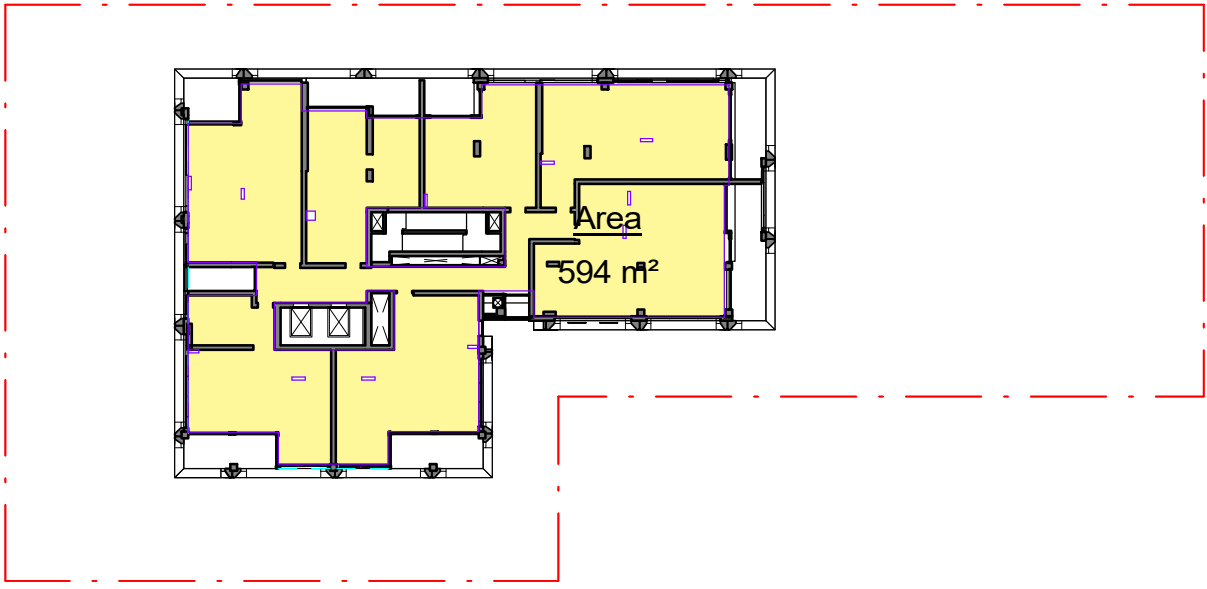


18 LEVEL 17
1 : 500



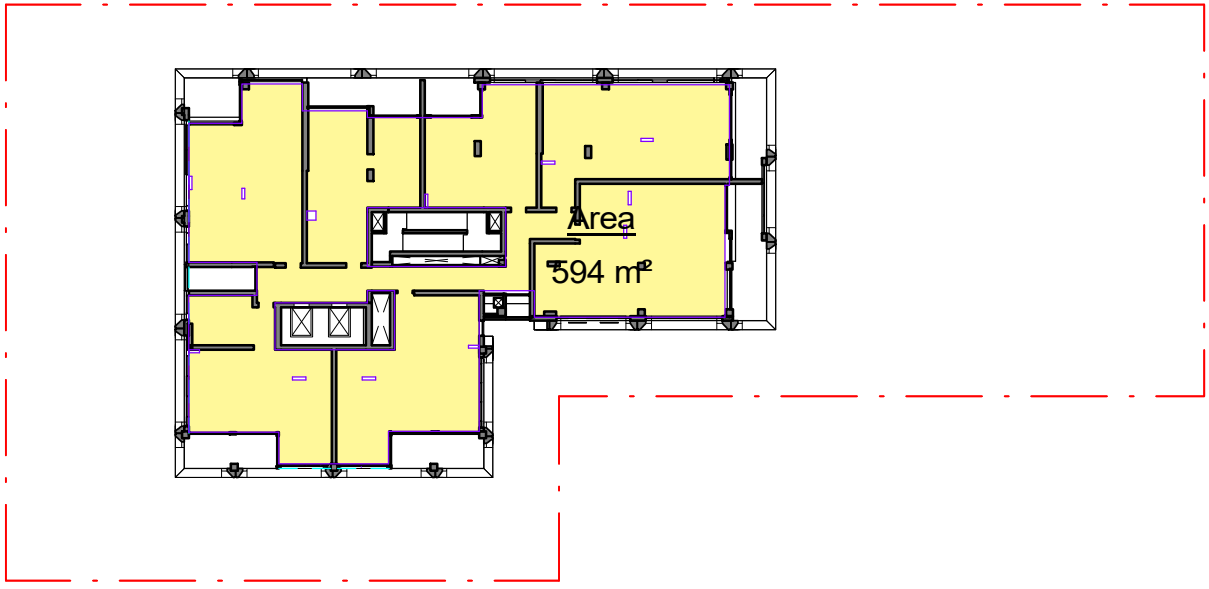





13 LEVEL 12
1 : 500

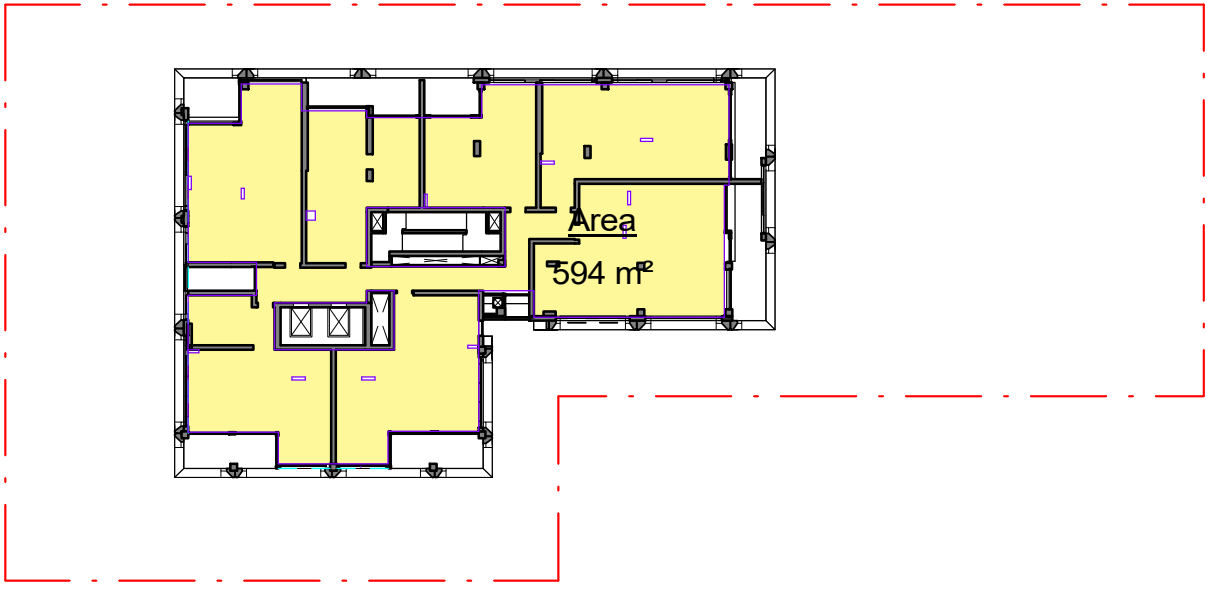


17 LEVEL 16
1 : 500

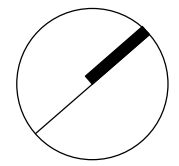


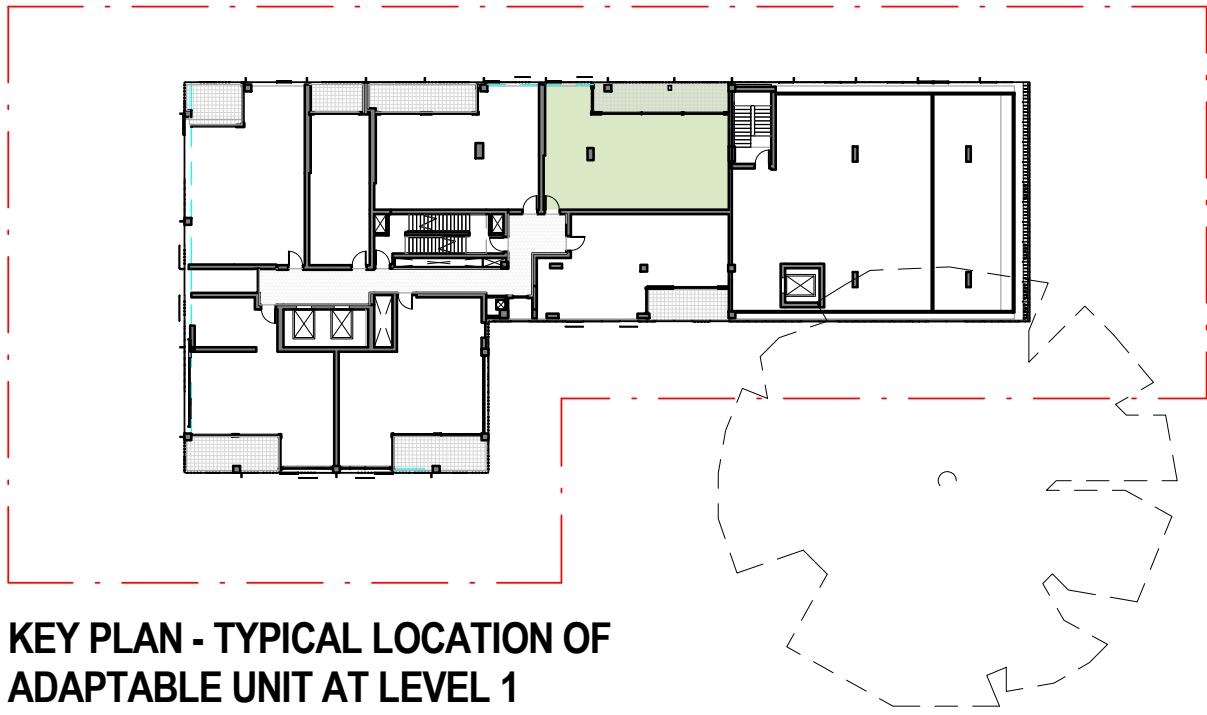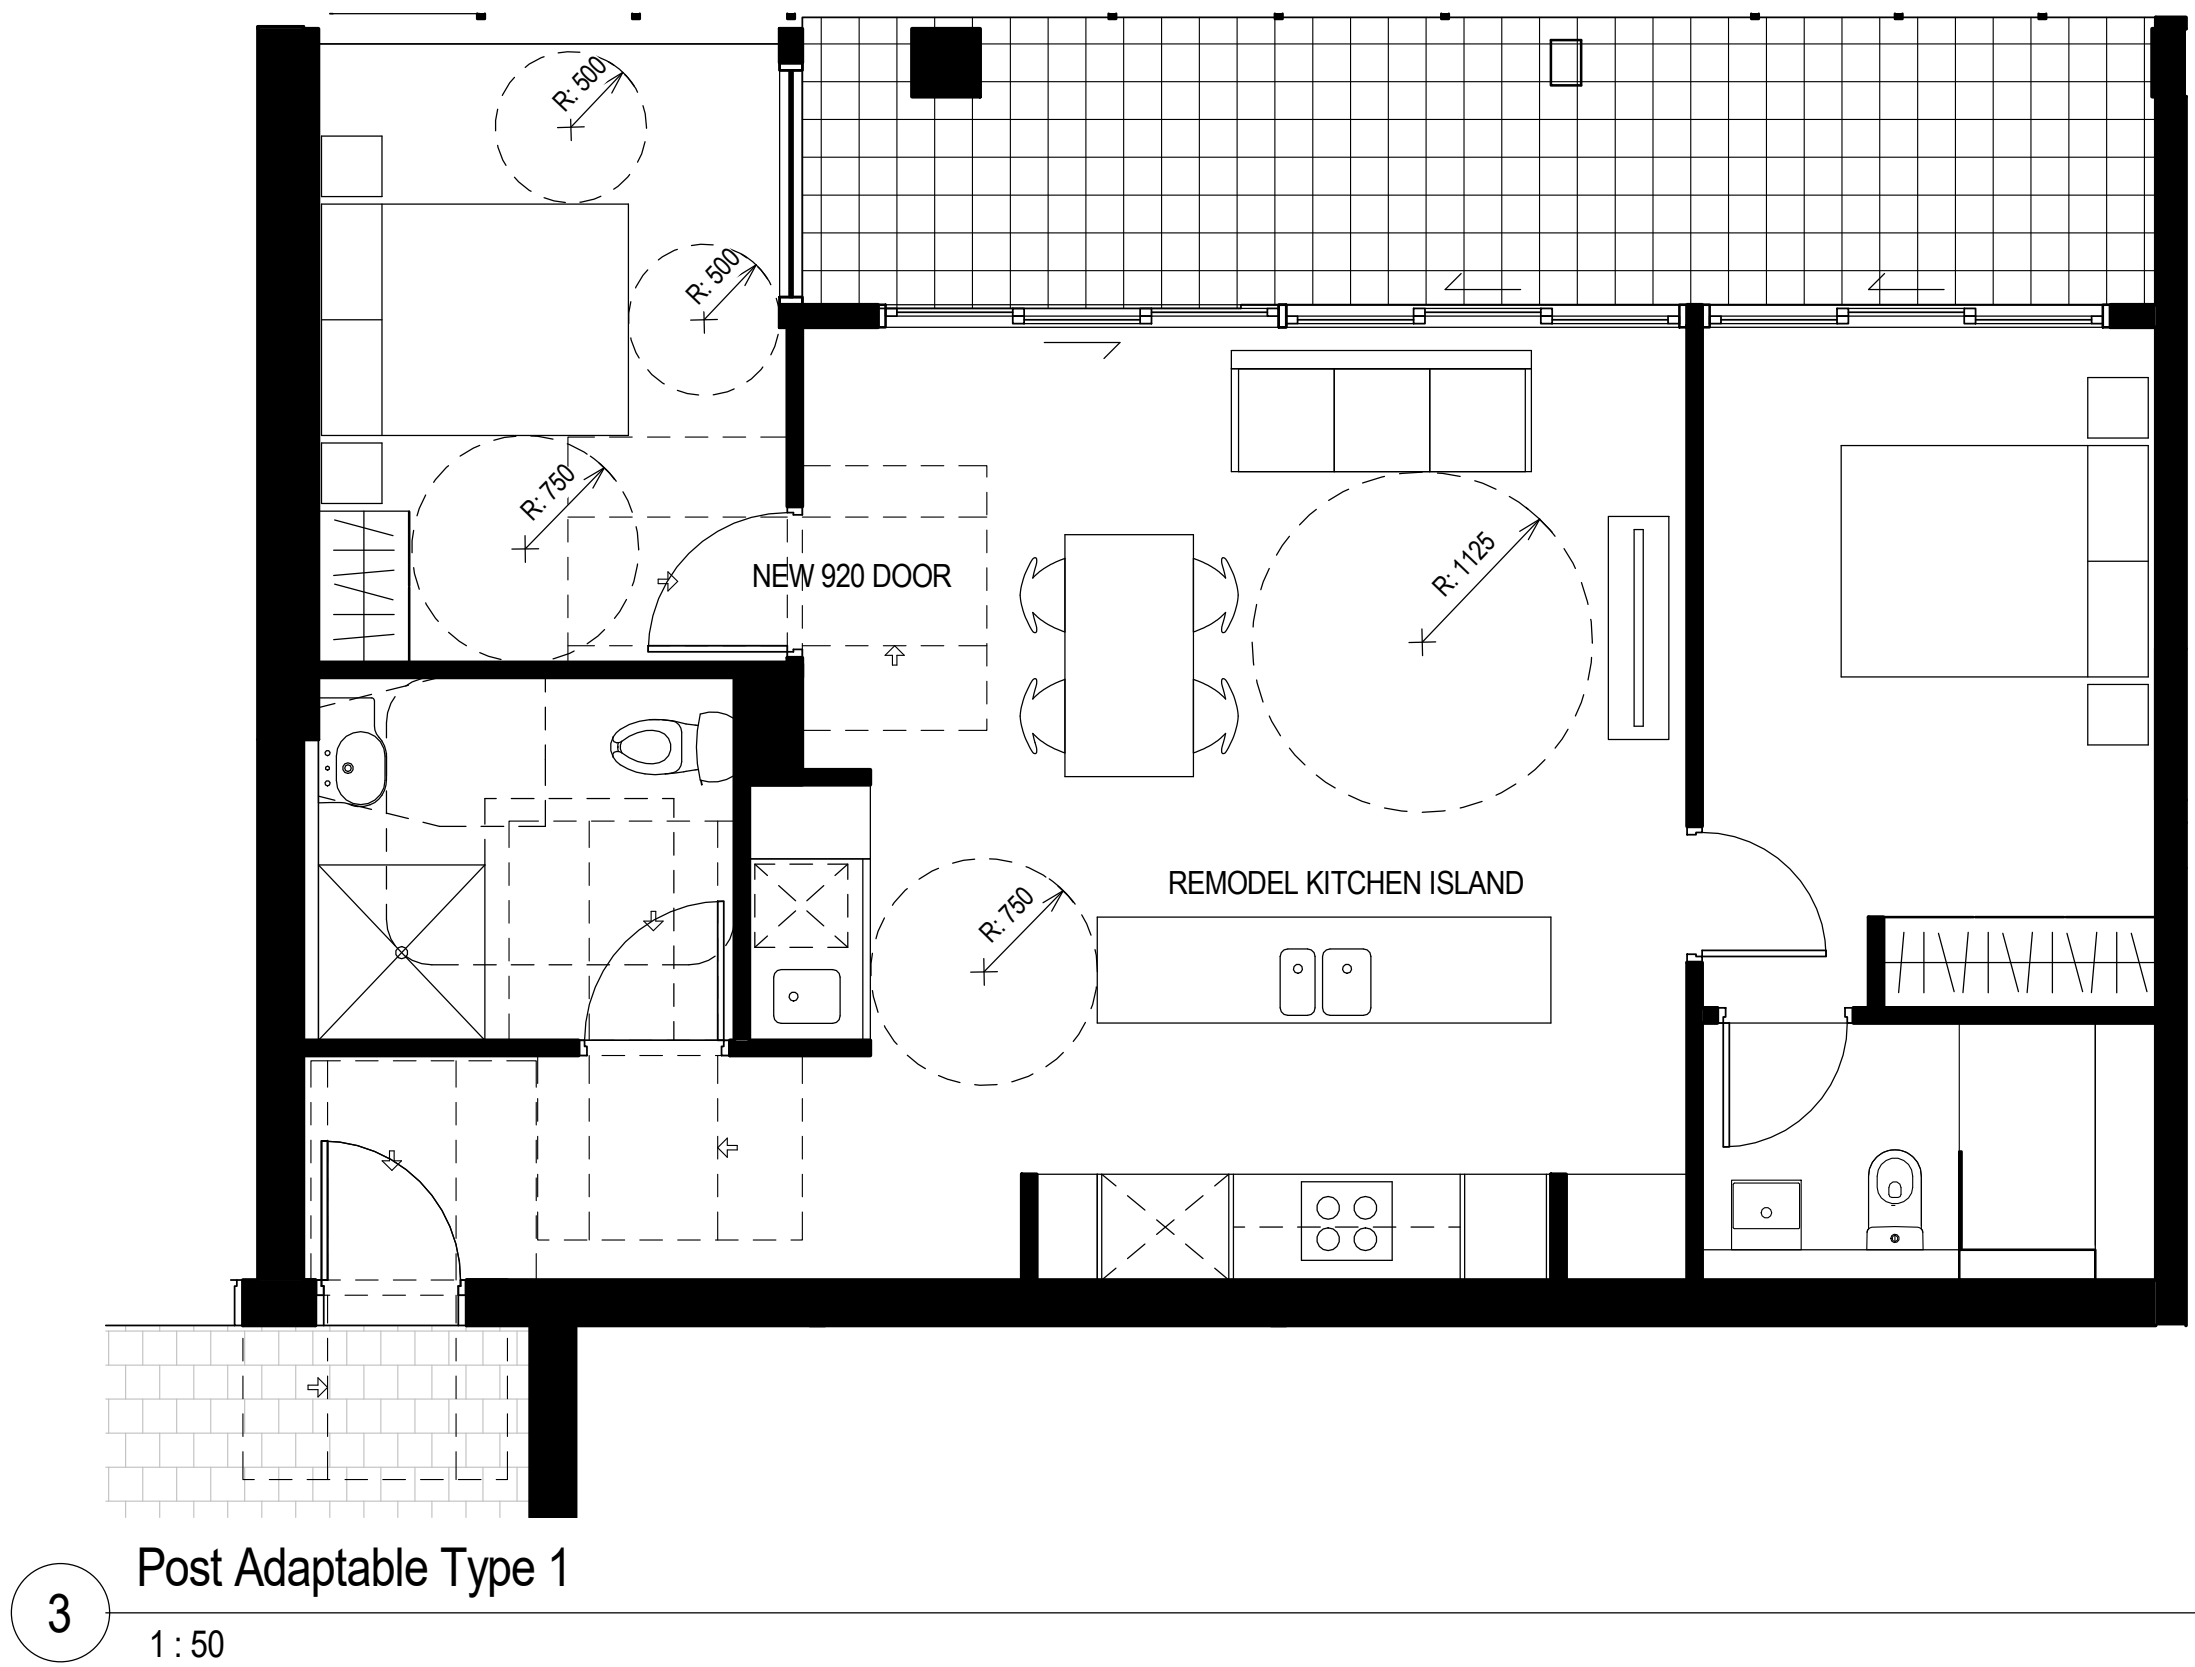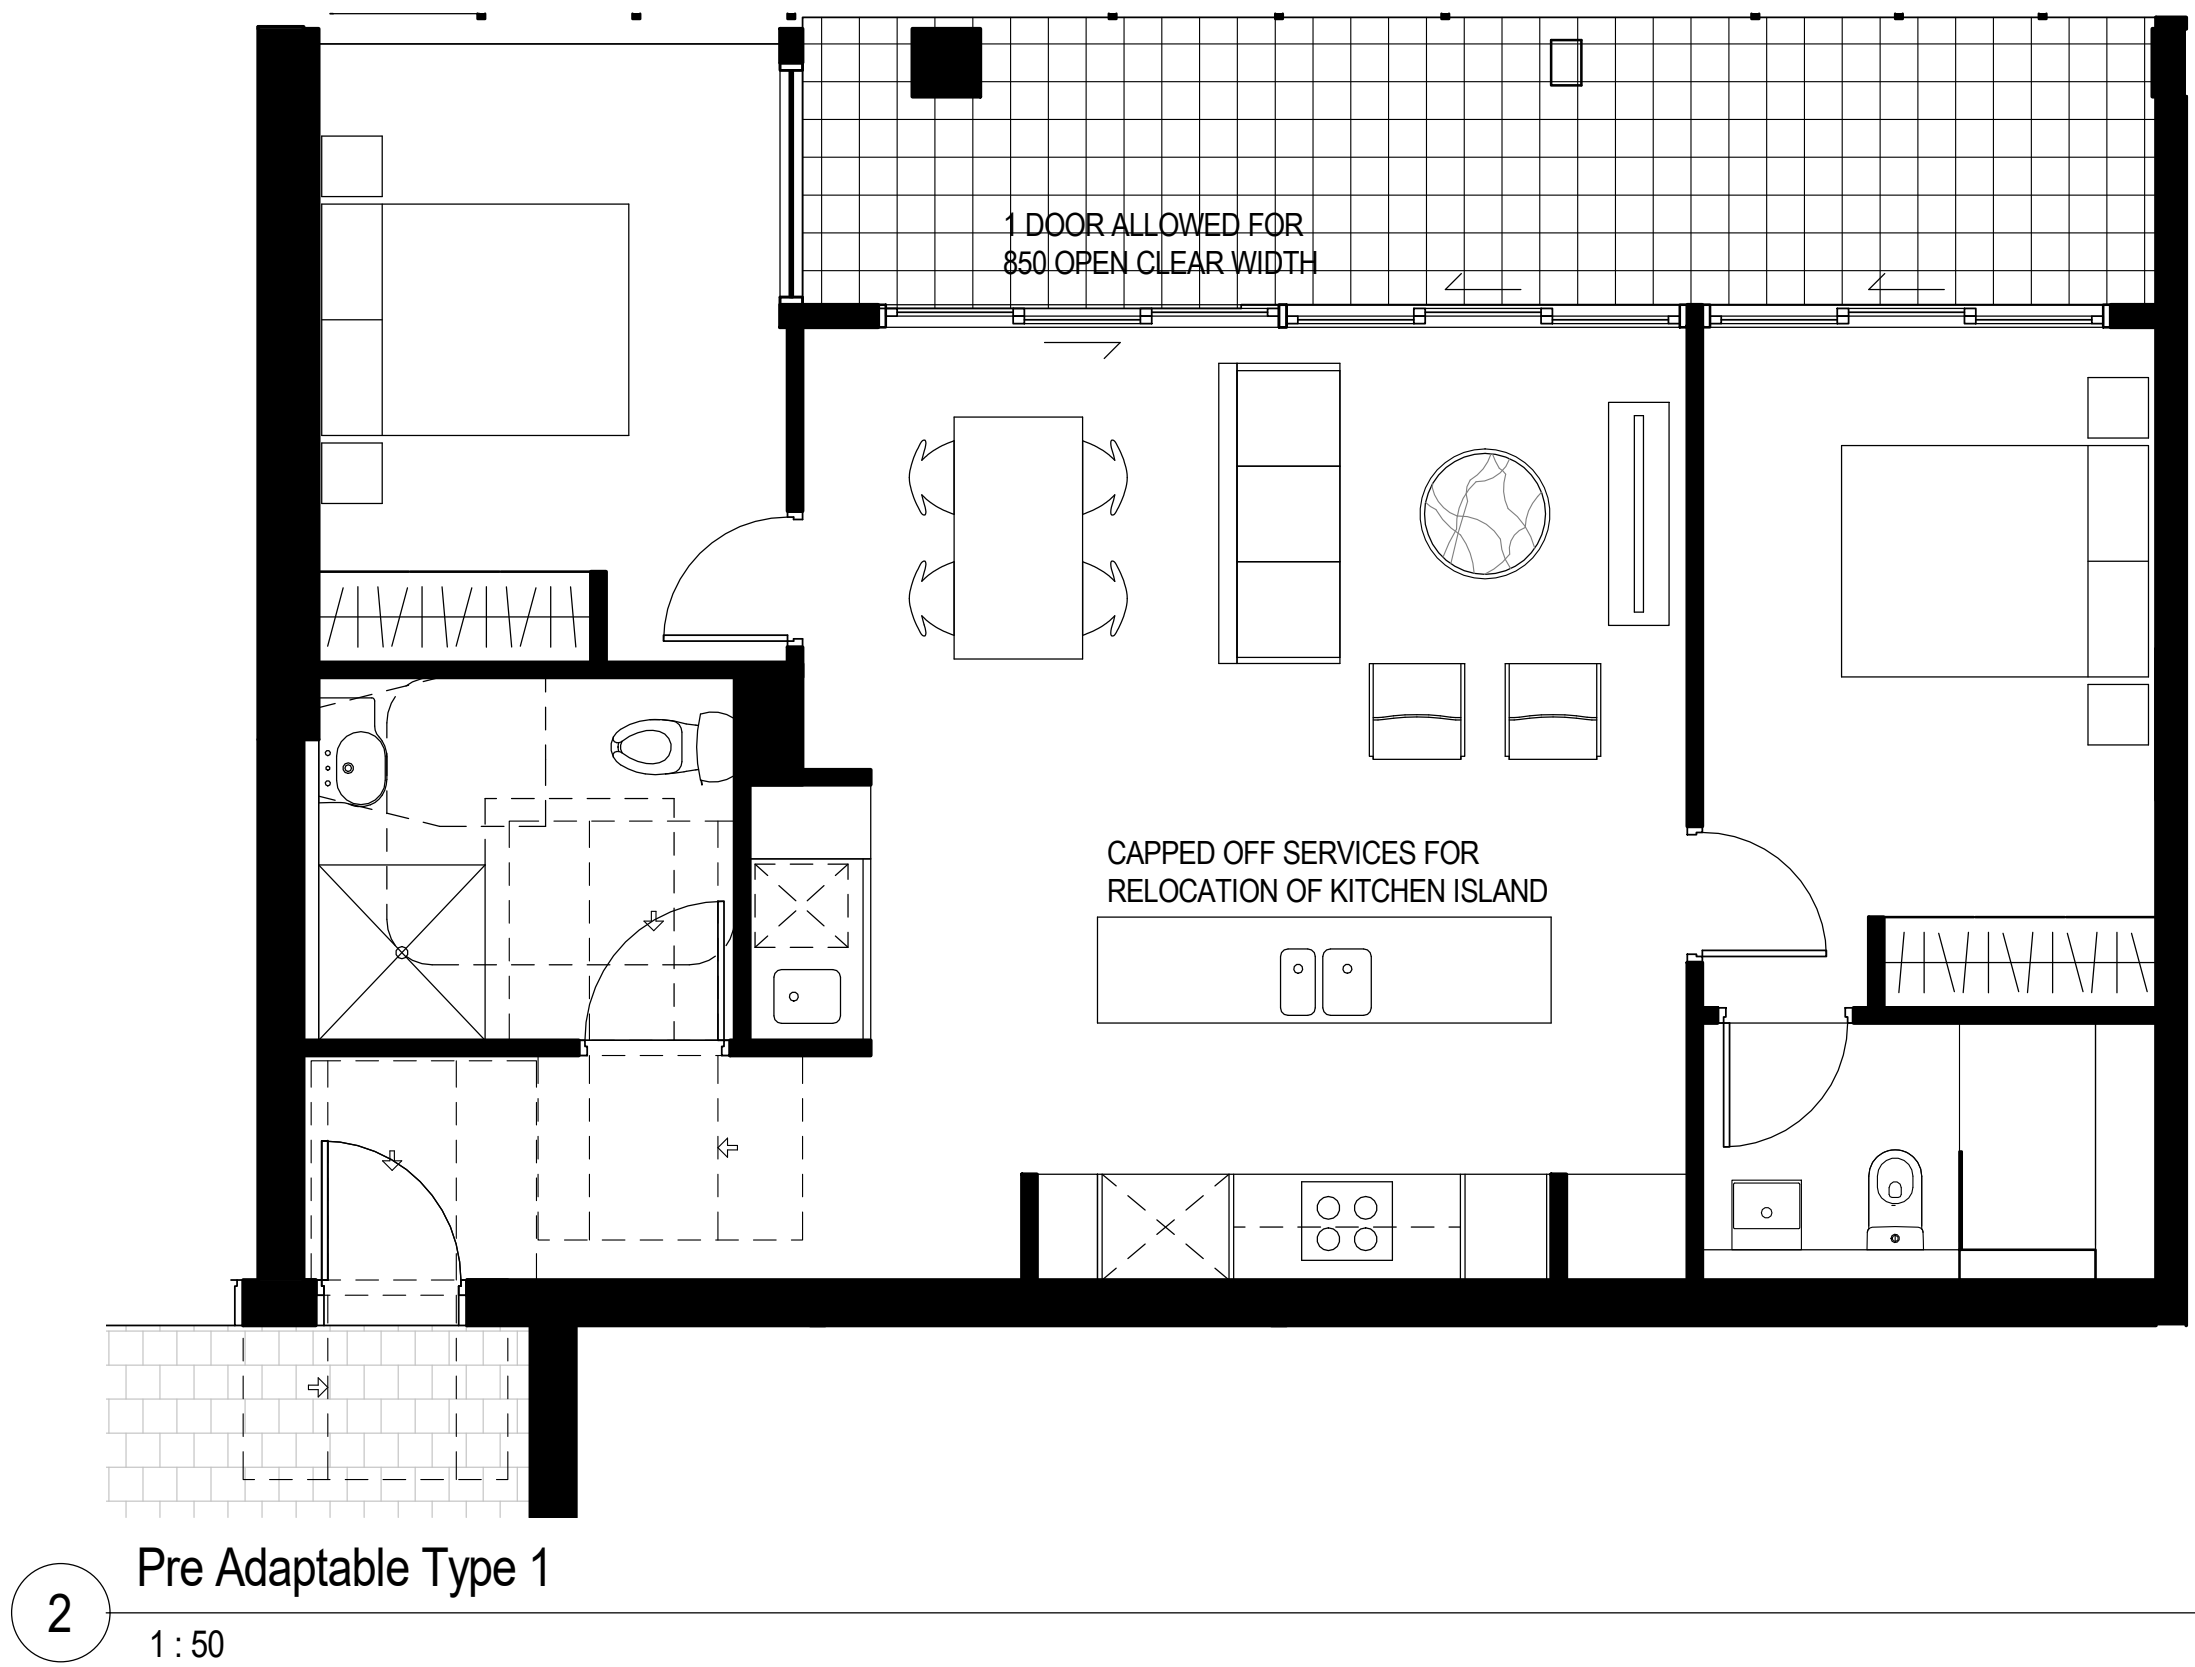

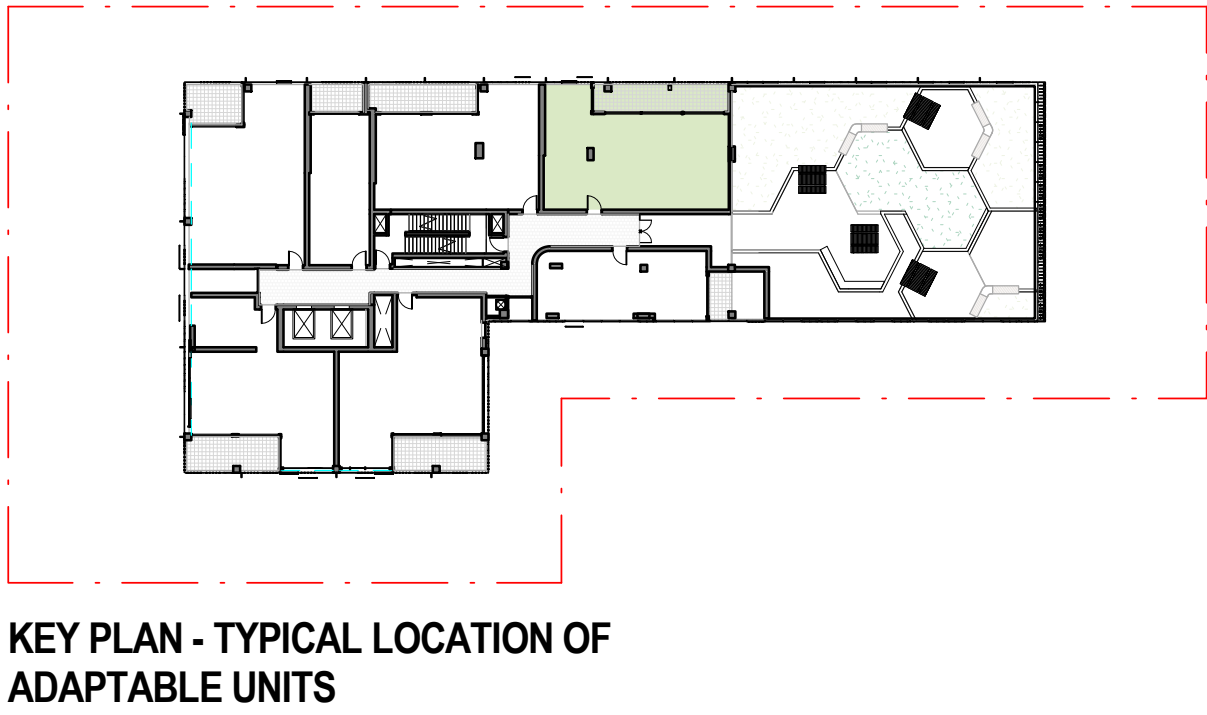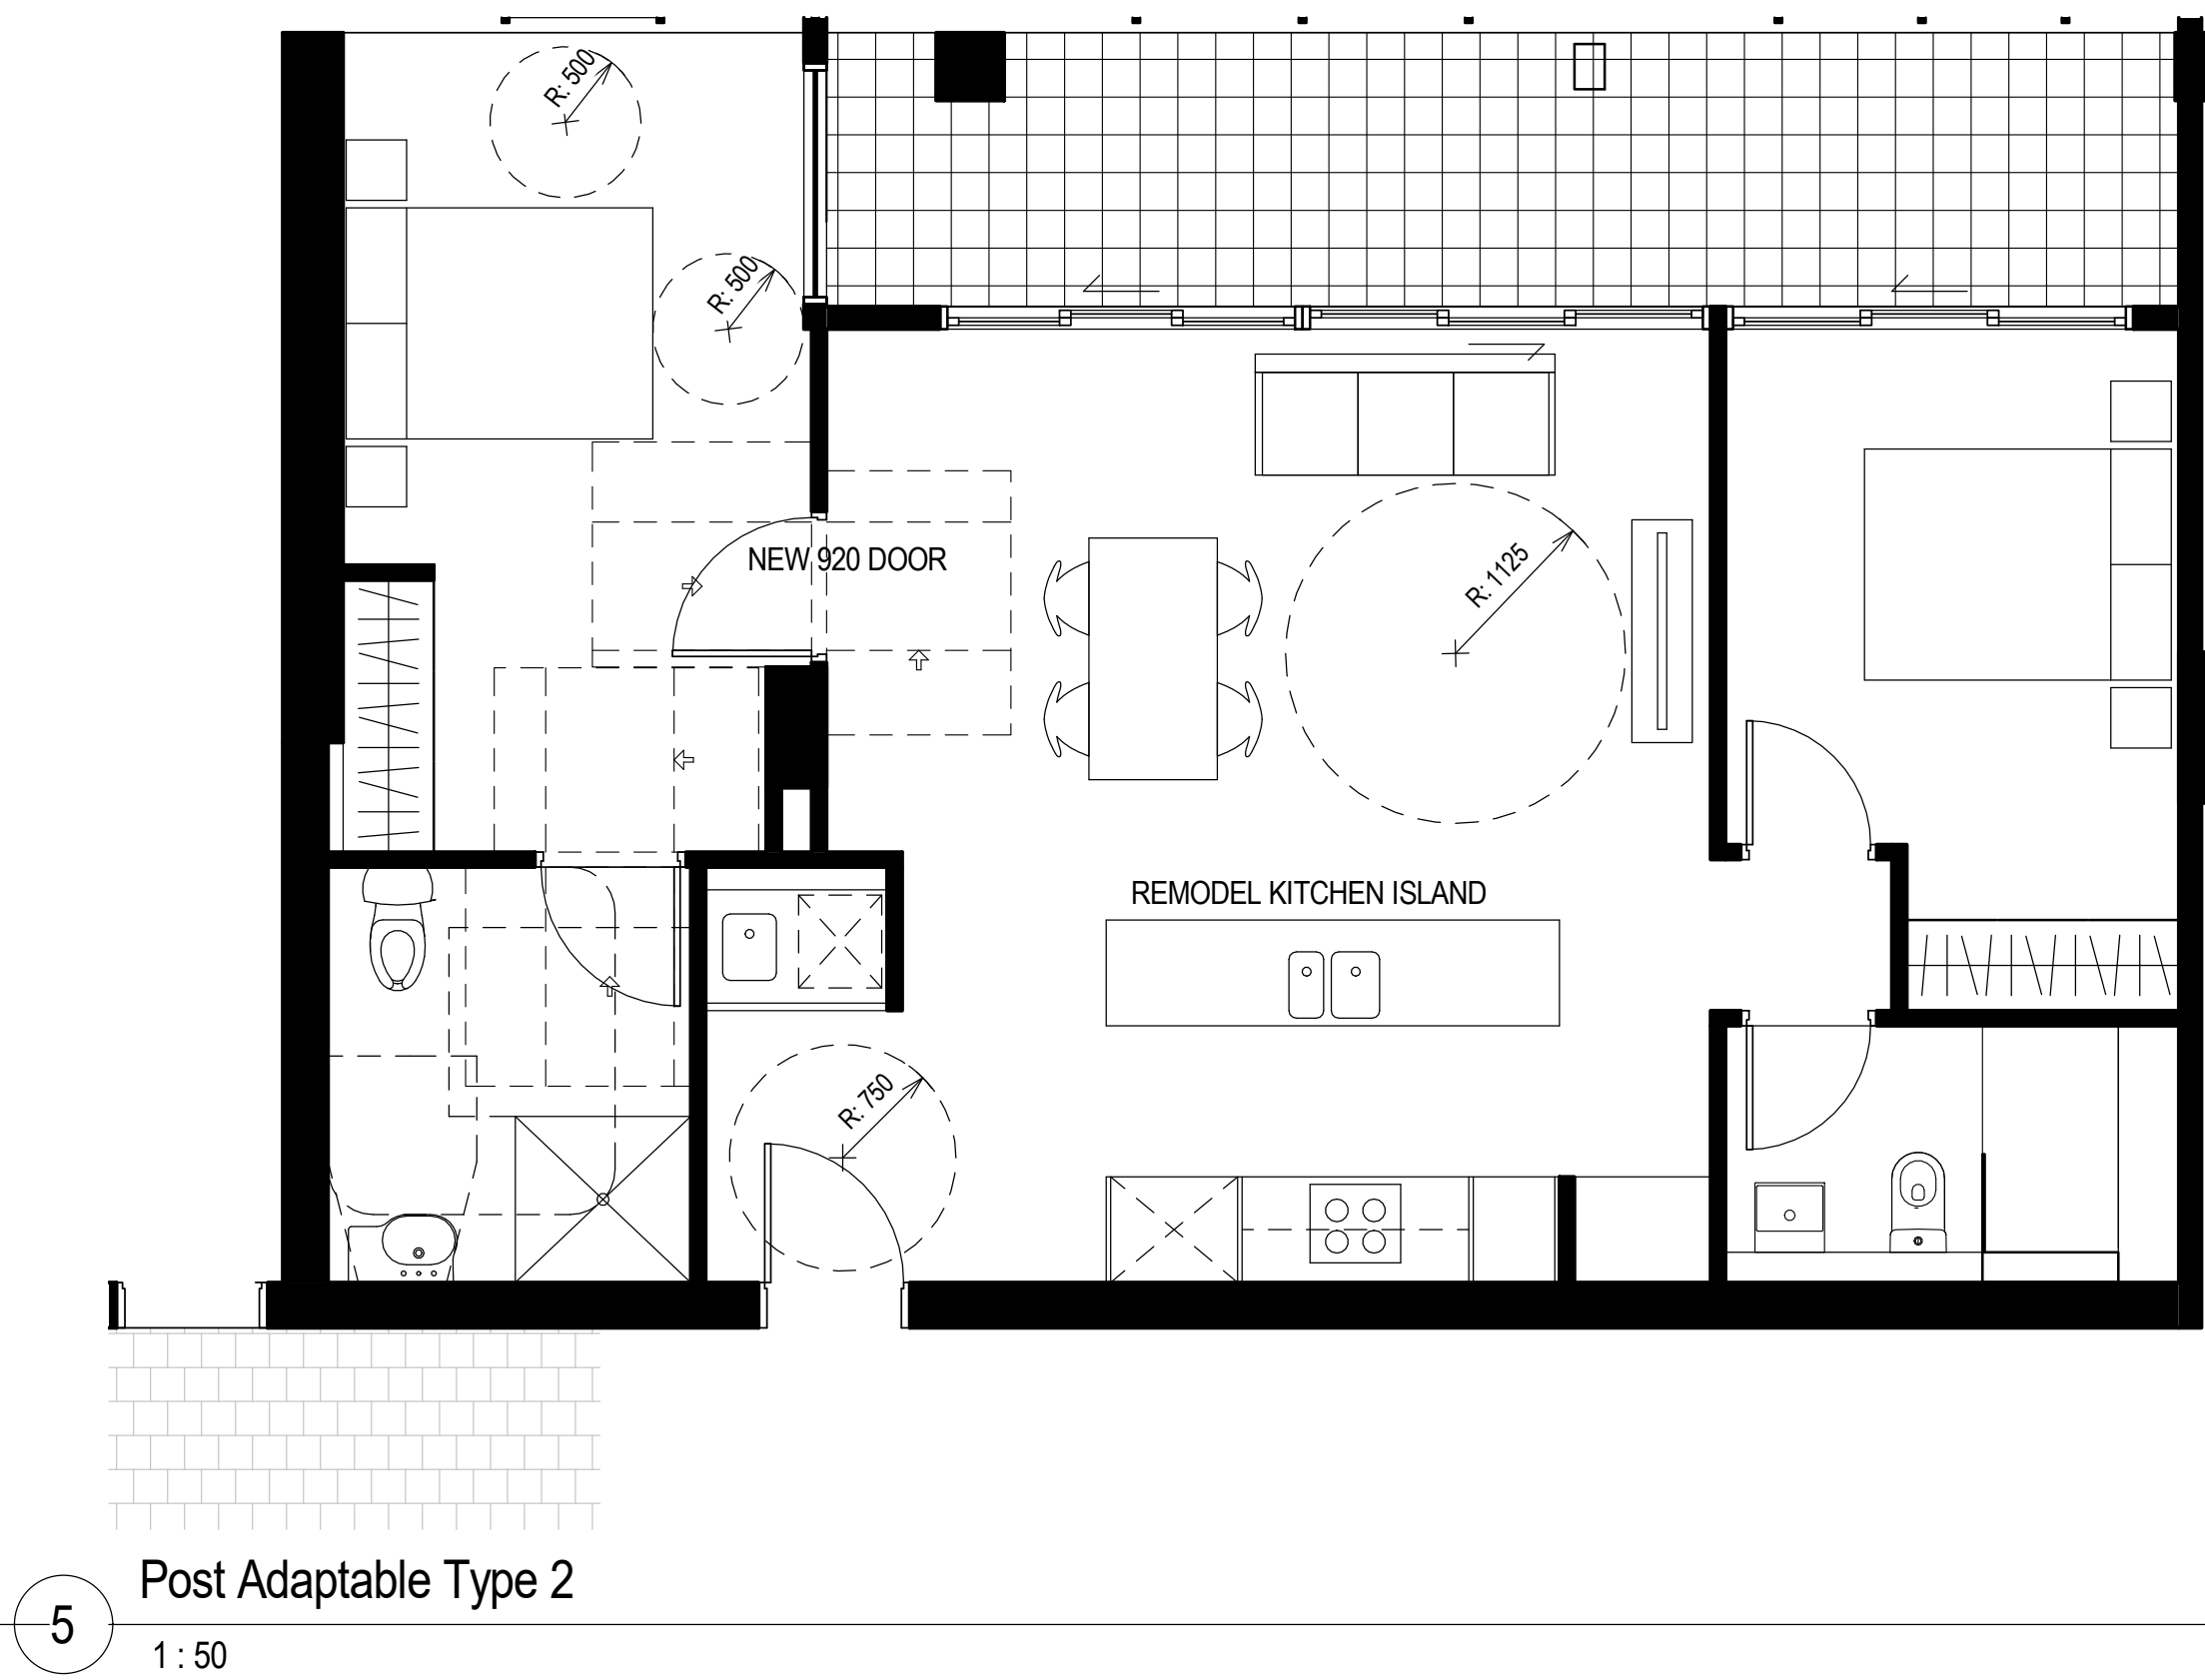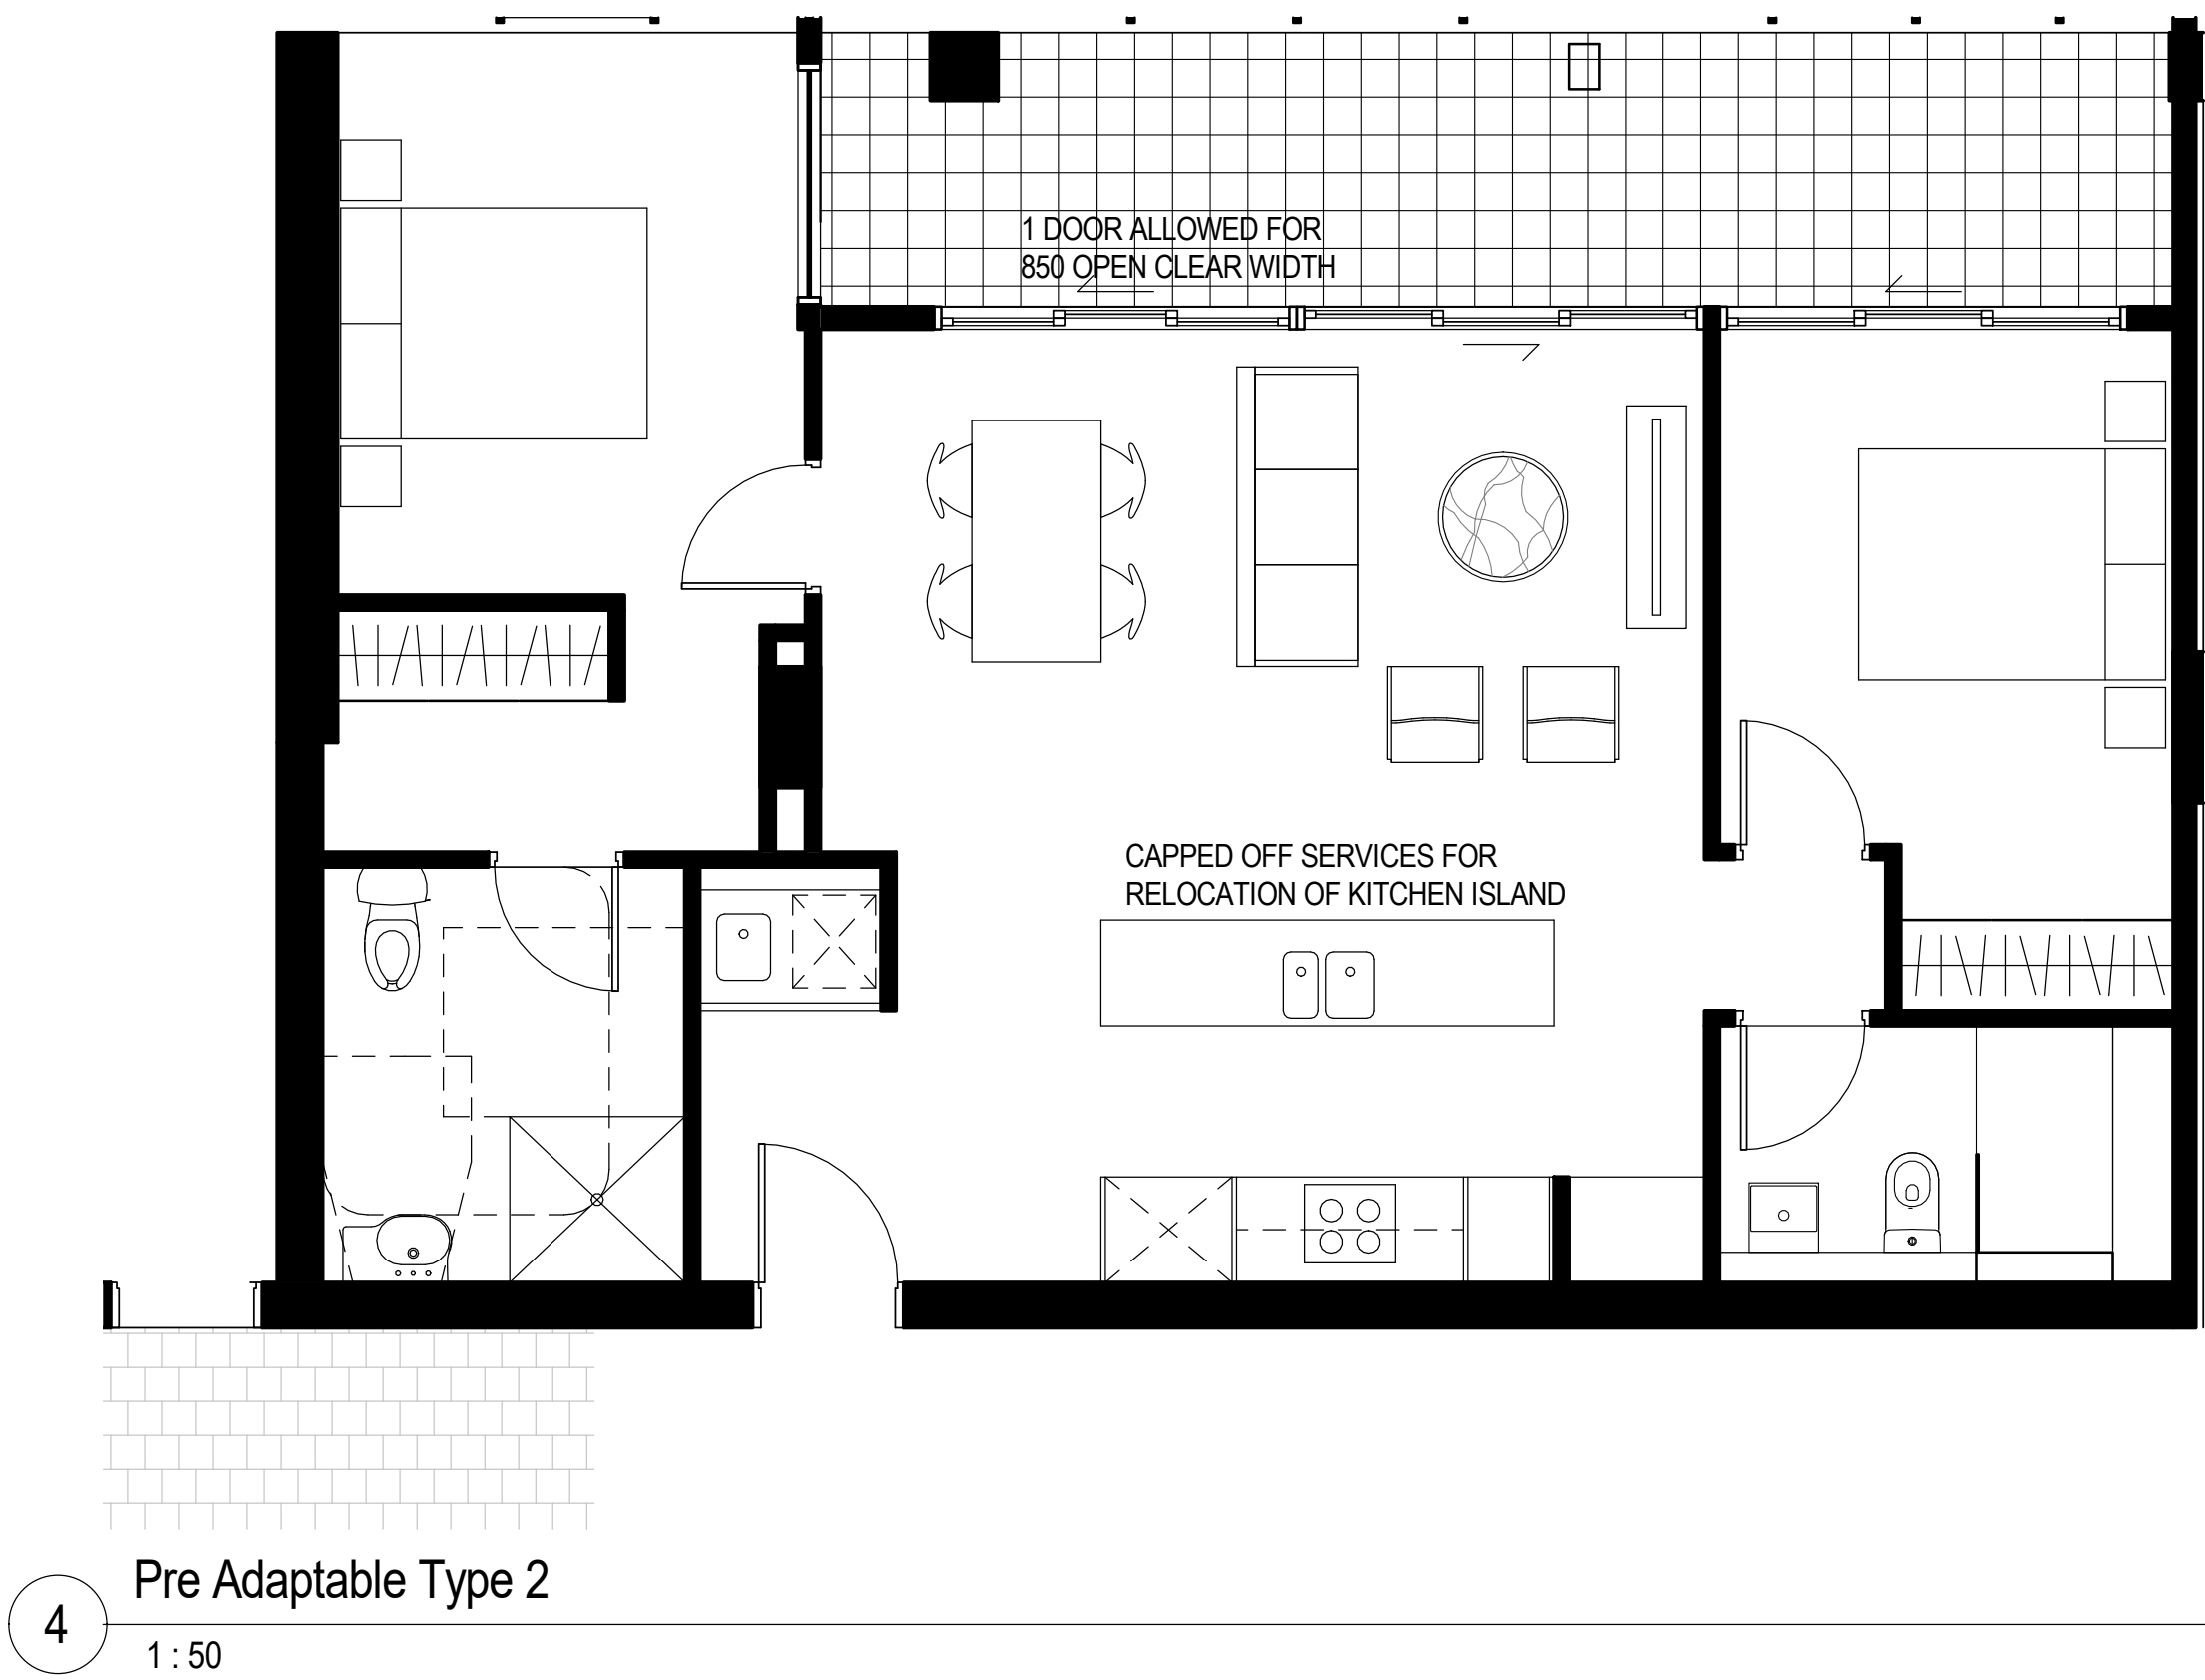


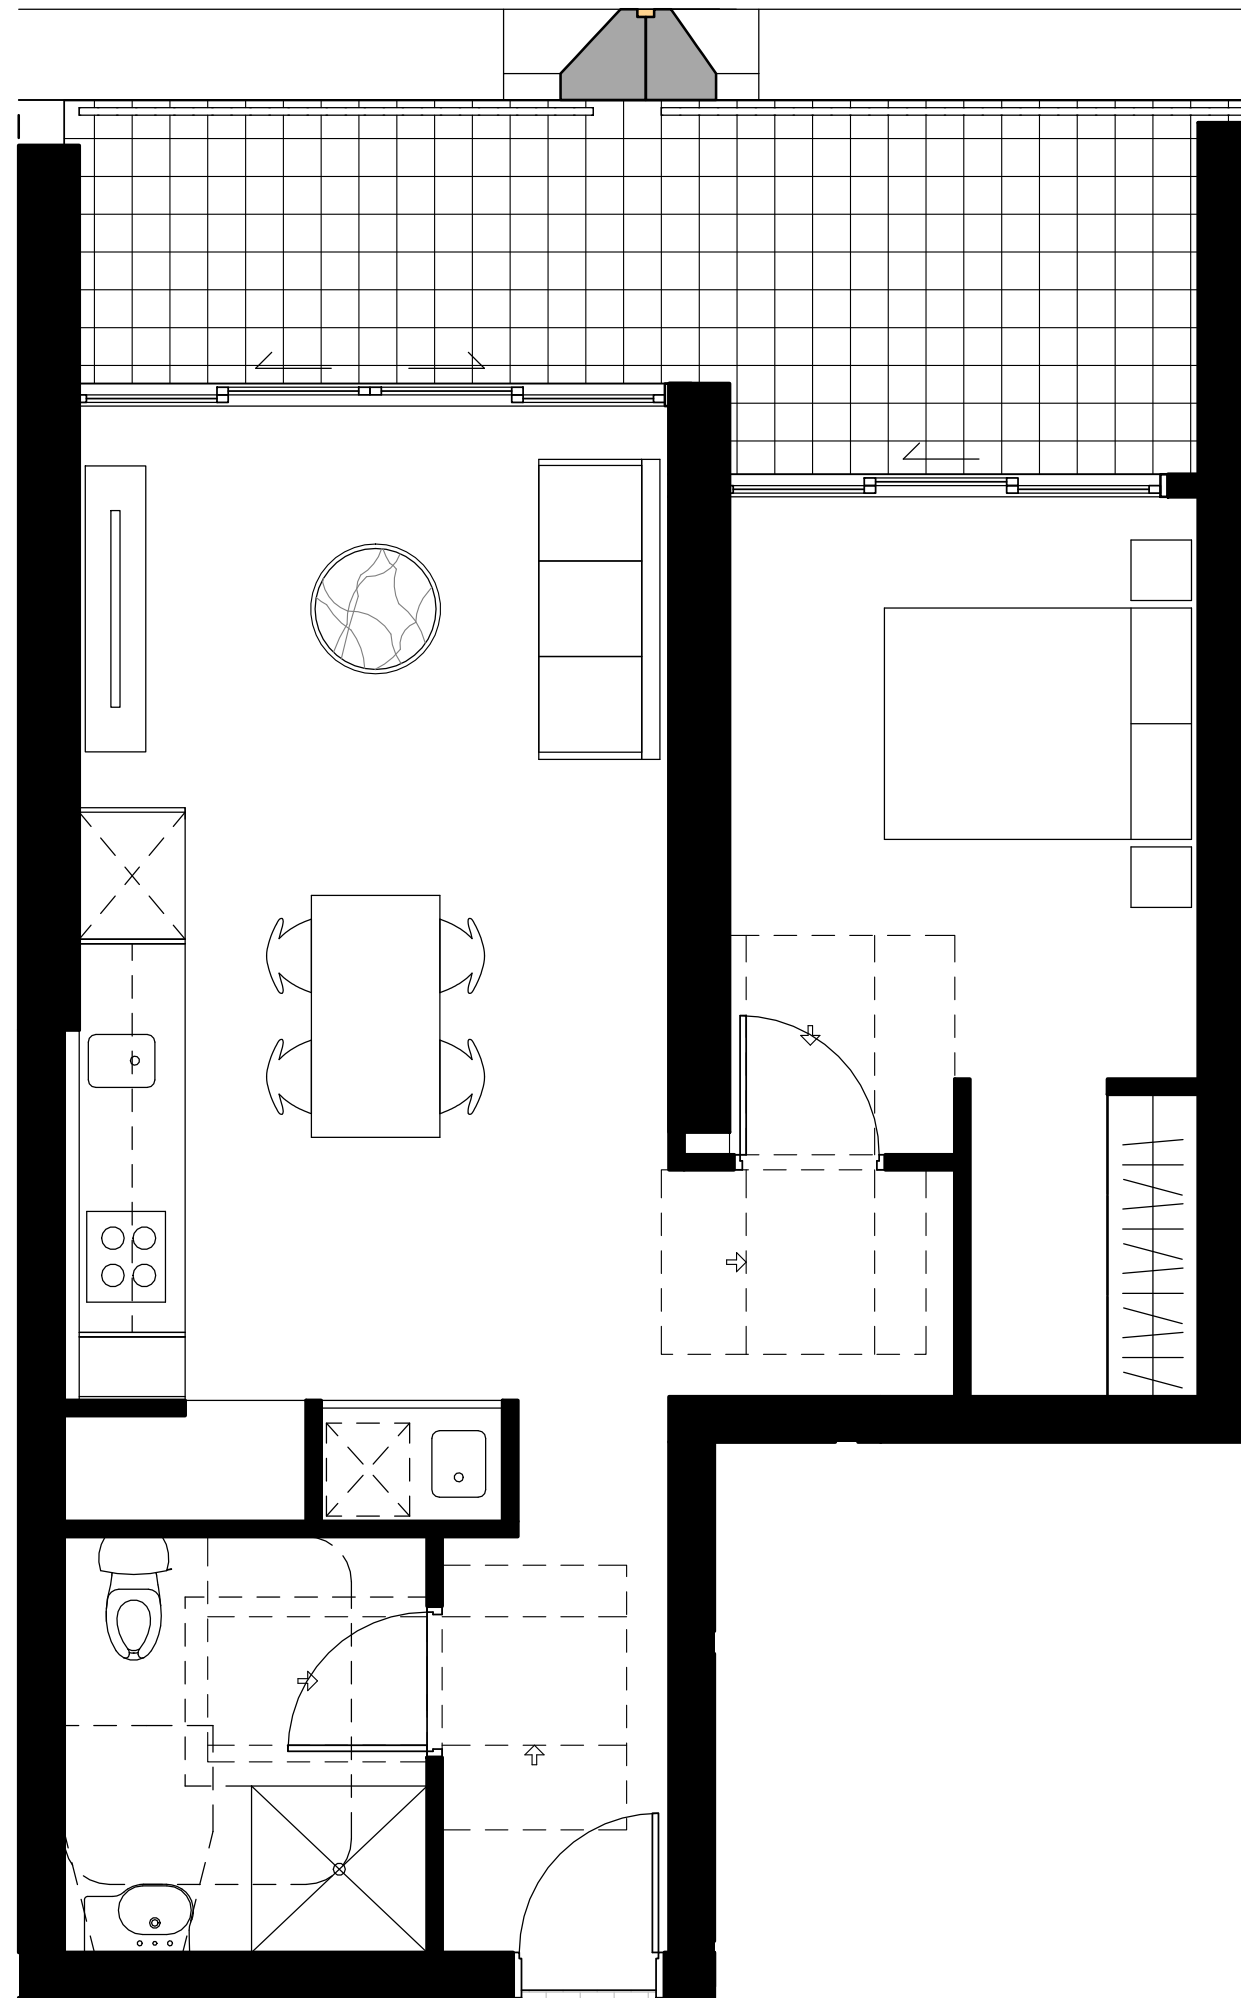


4 Pre Adaptable Type 3
1 : 50

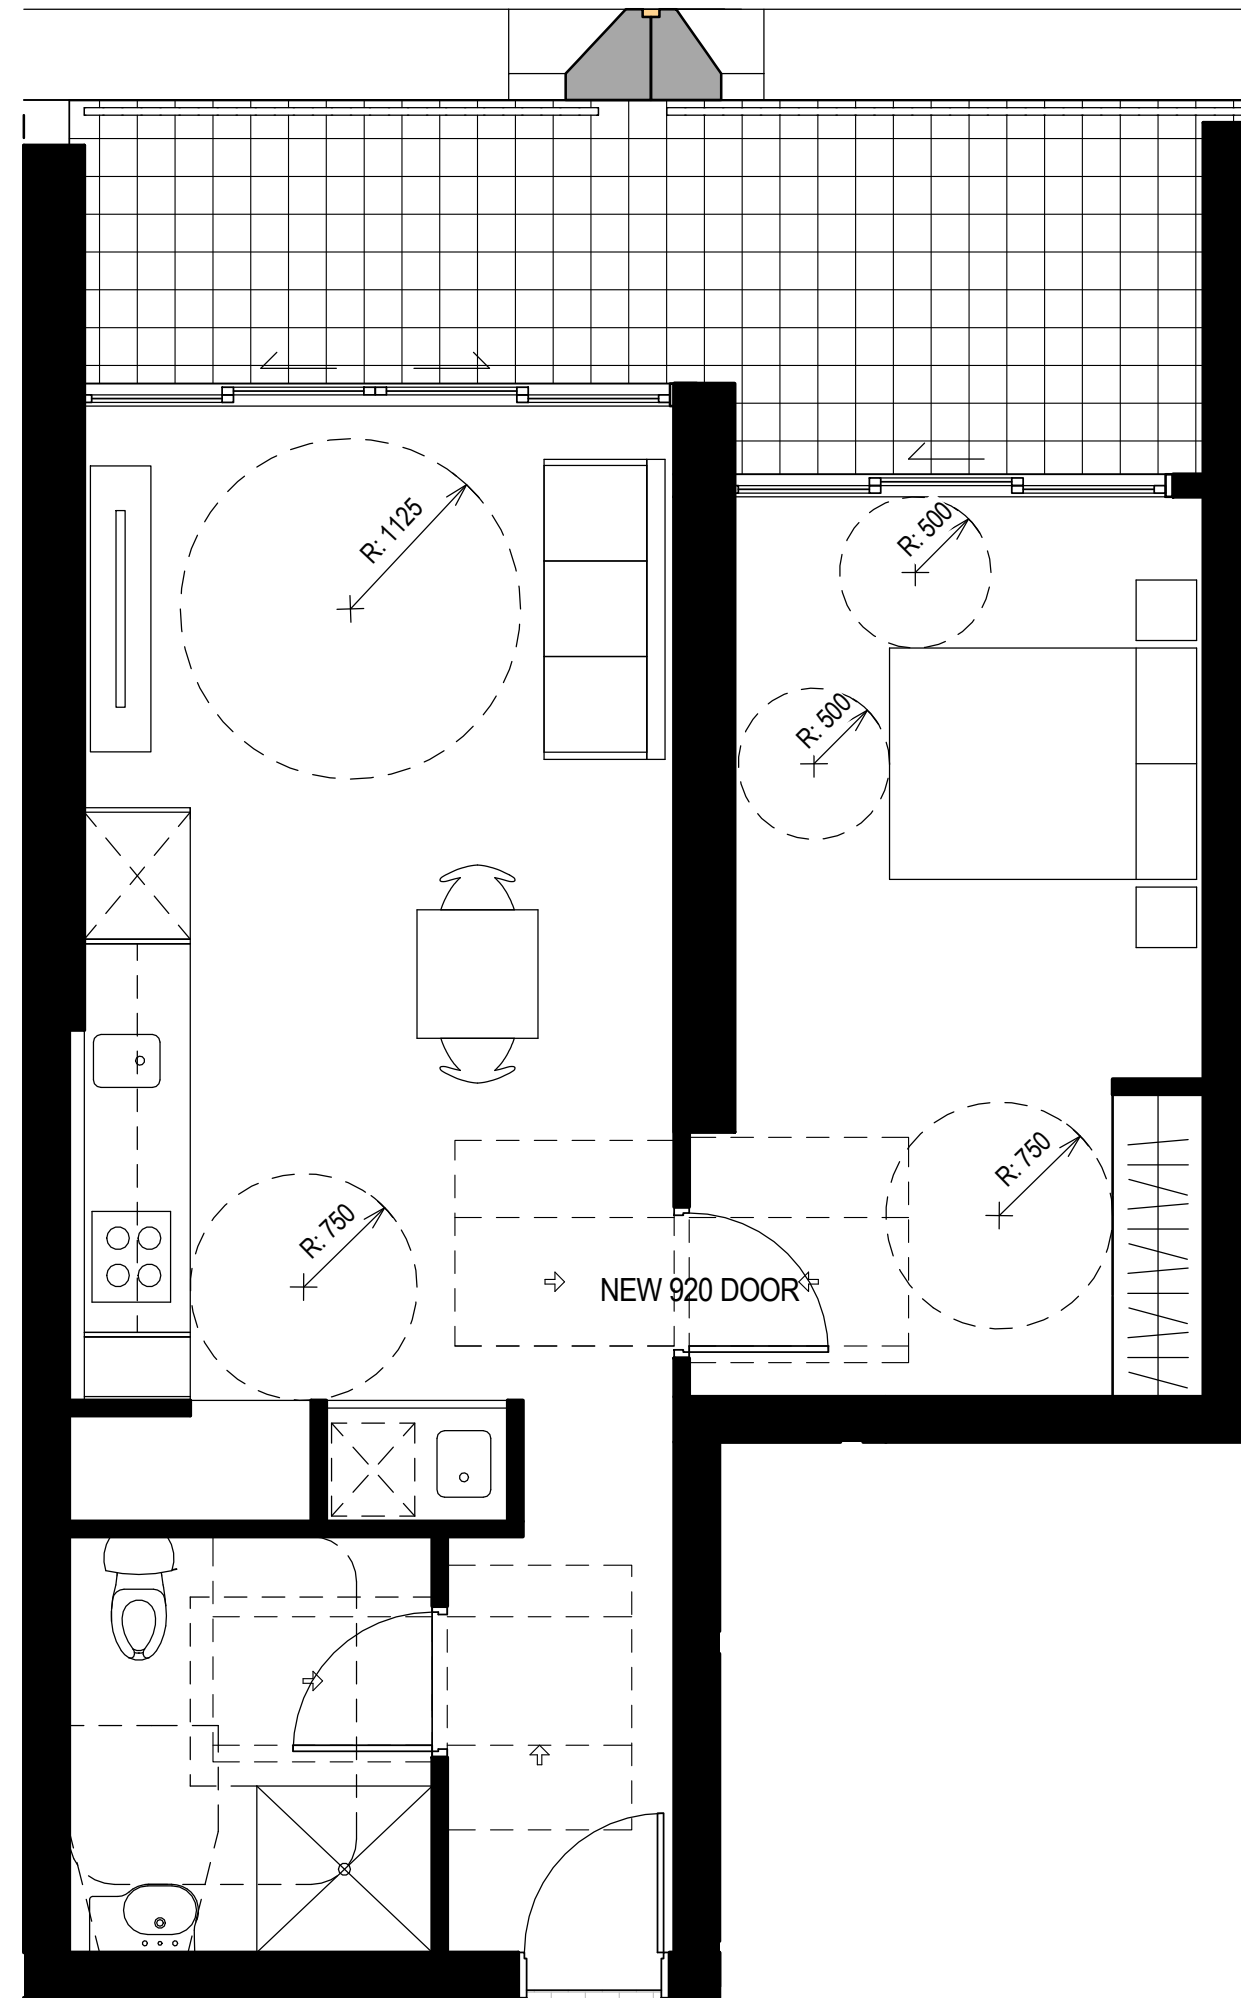


5 Post Adaptable Type 3
1 : 50

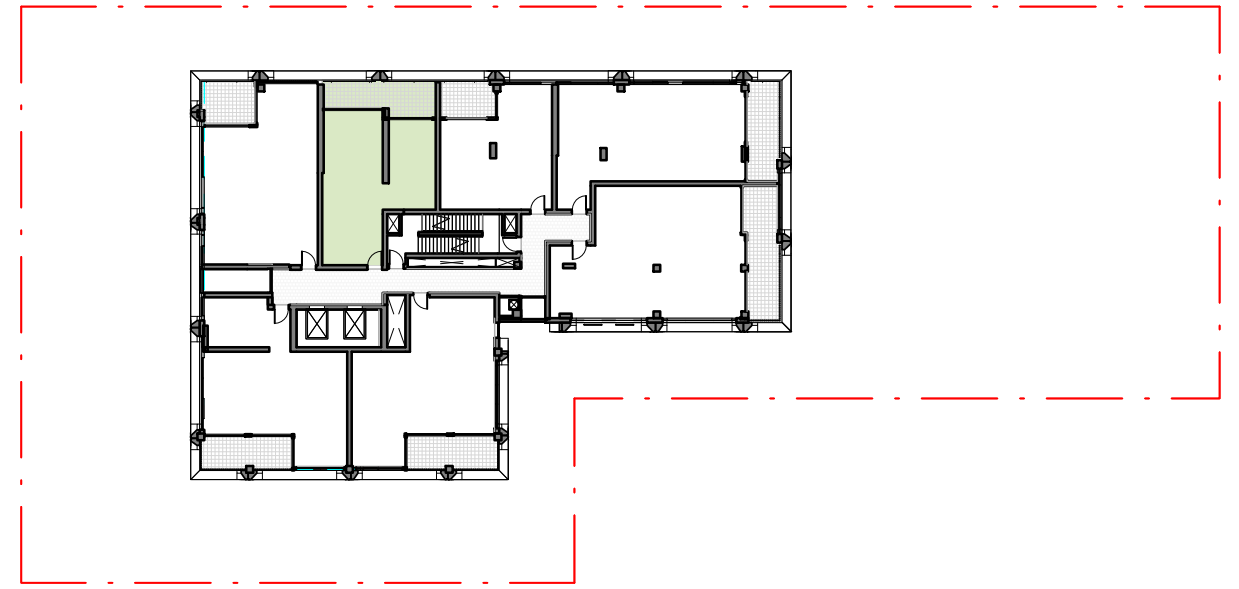


KEY PLAN - TYPICAL LOCATION OF
ADAPTABLE UNITS FROM LEVEL 7 - 18

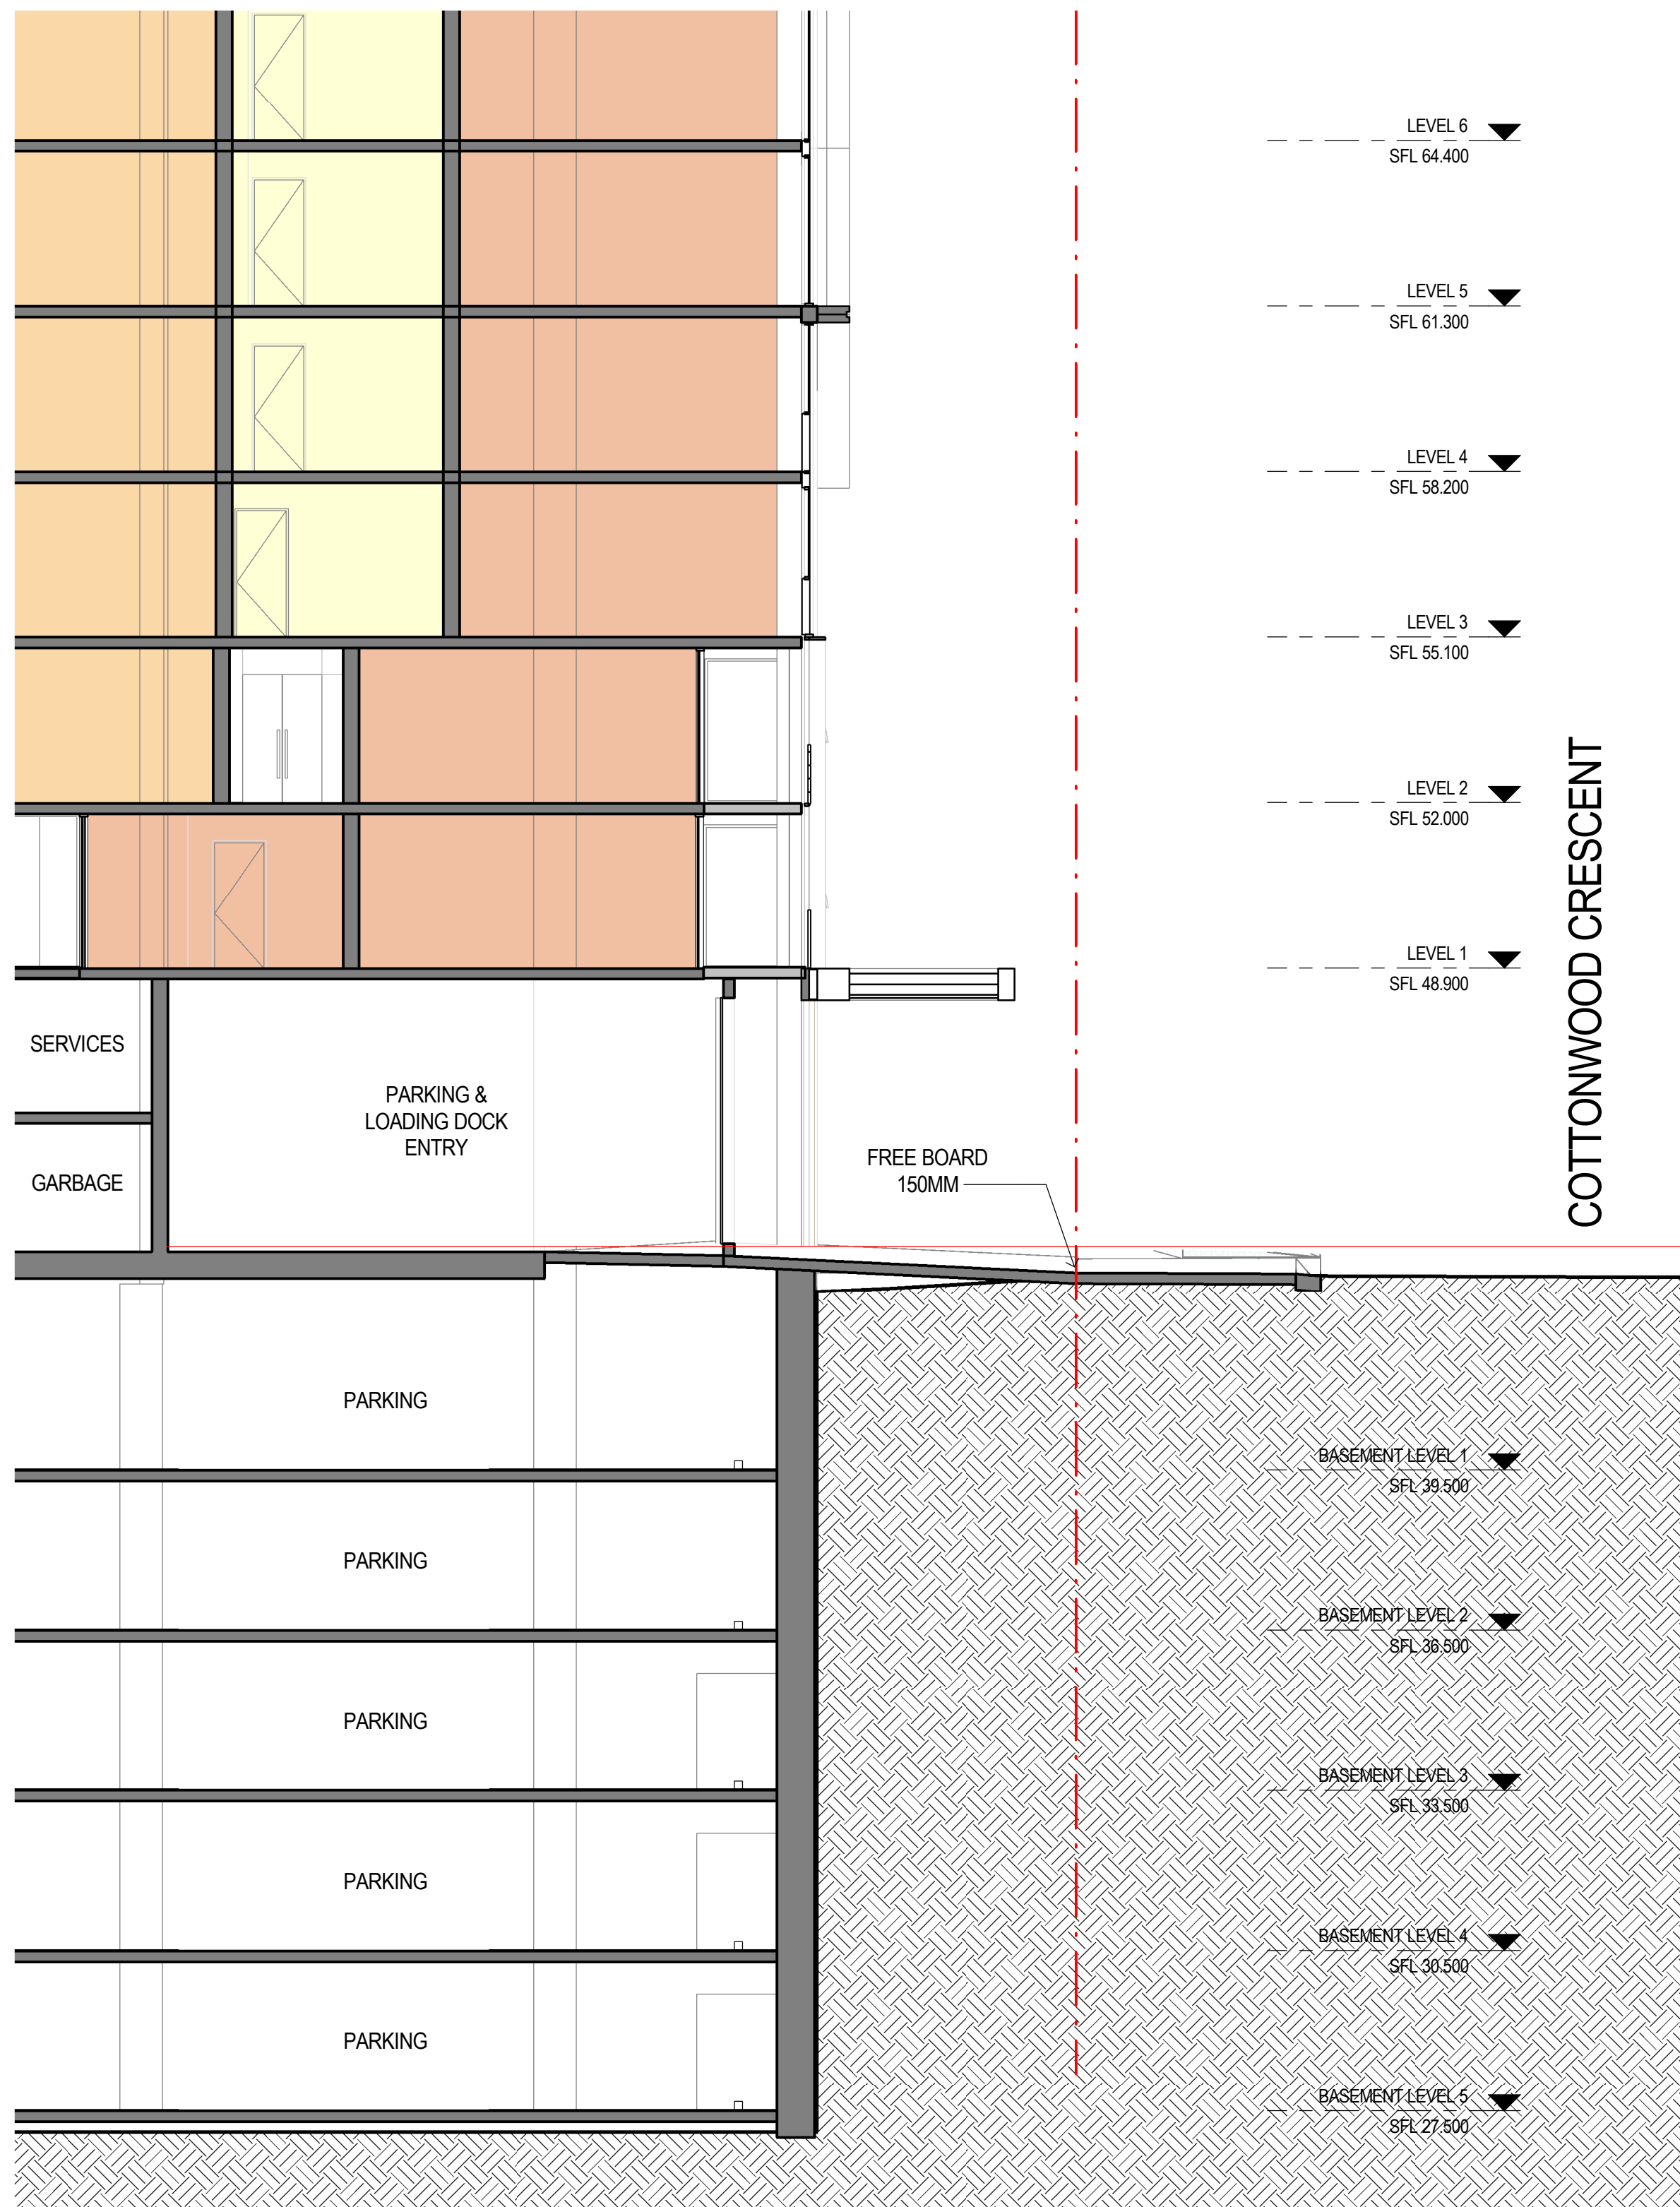

2 SECTION - GROUND FLOOR - VEHICLE ENTRY
1:100

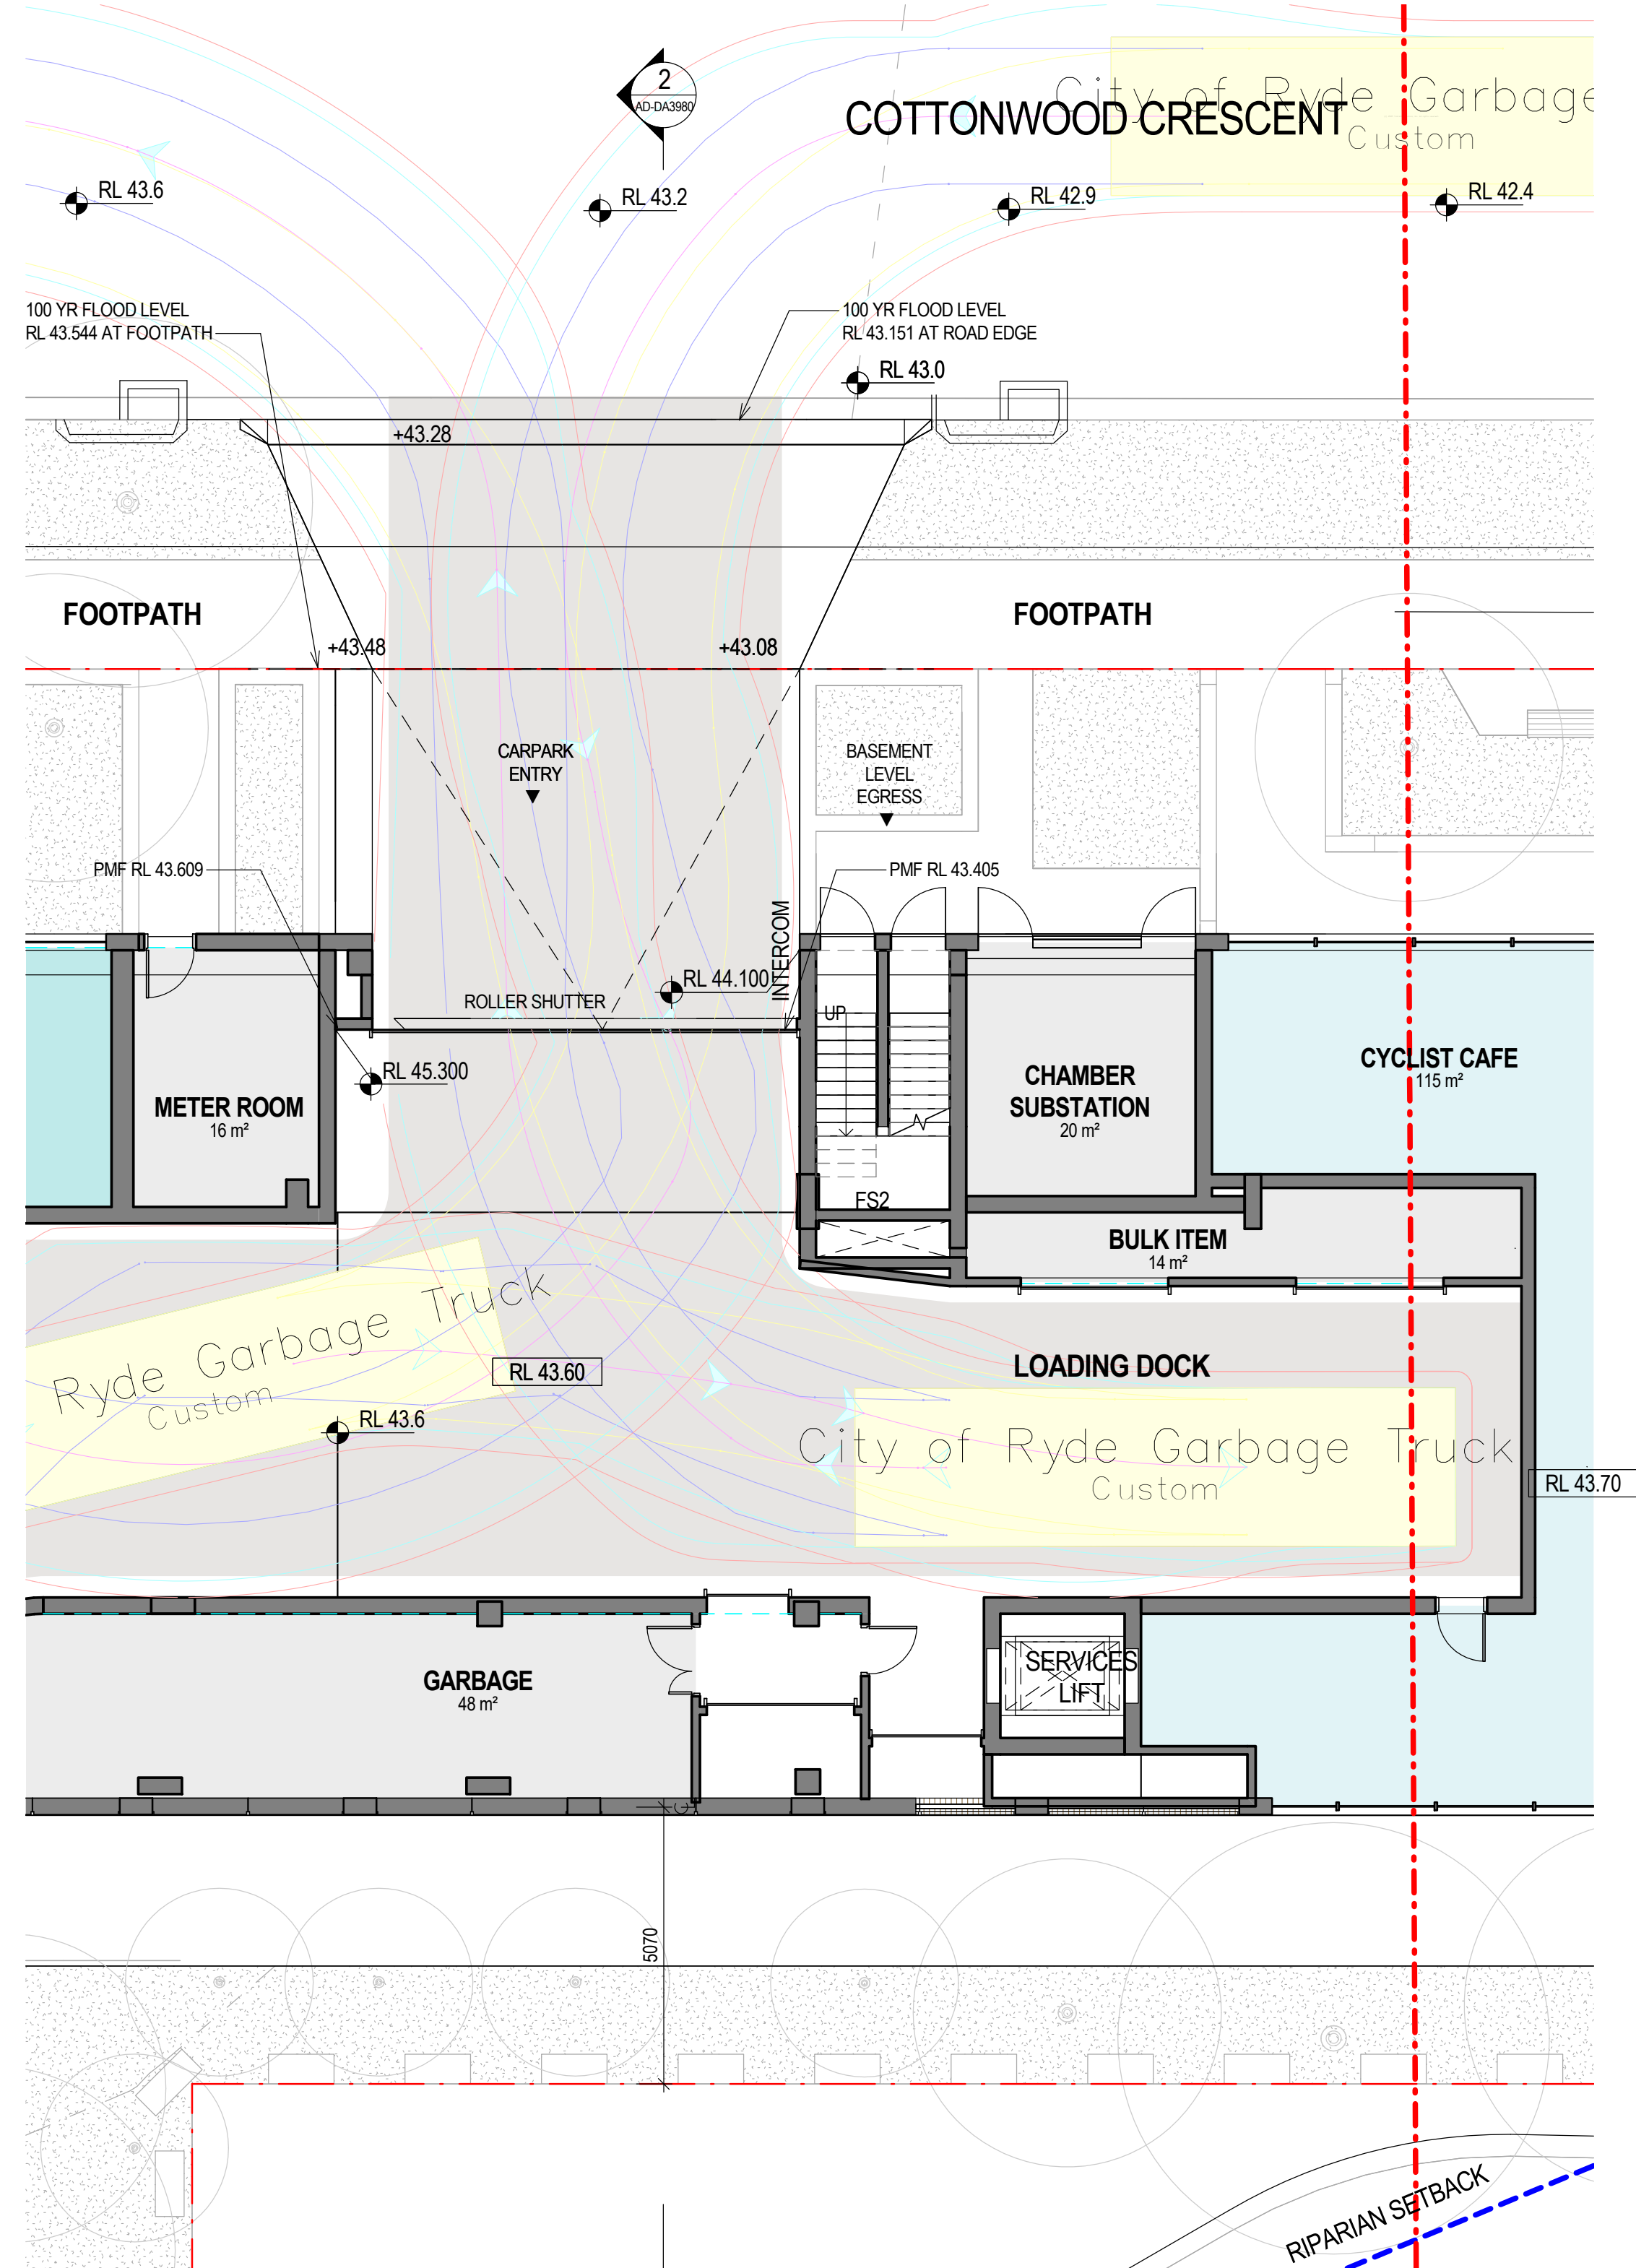

1 GROUND FLOOR - VEHICLE ENTRY
1:100

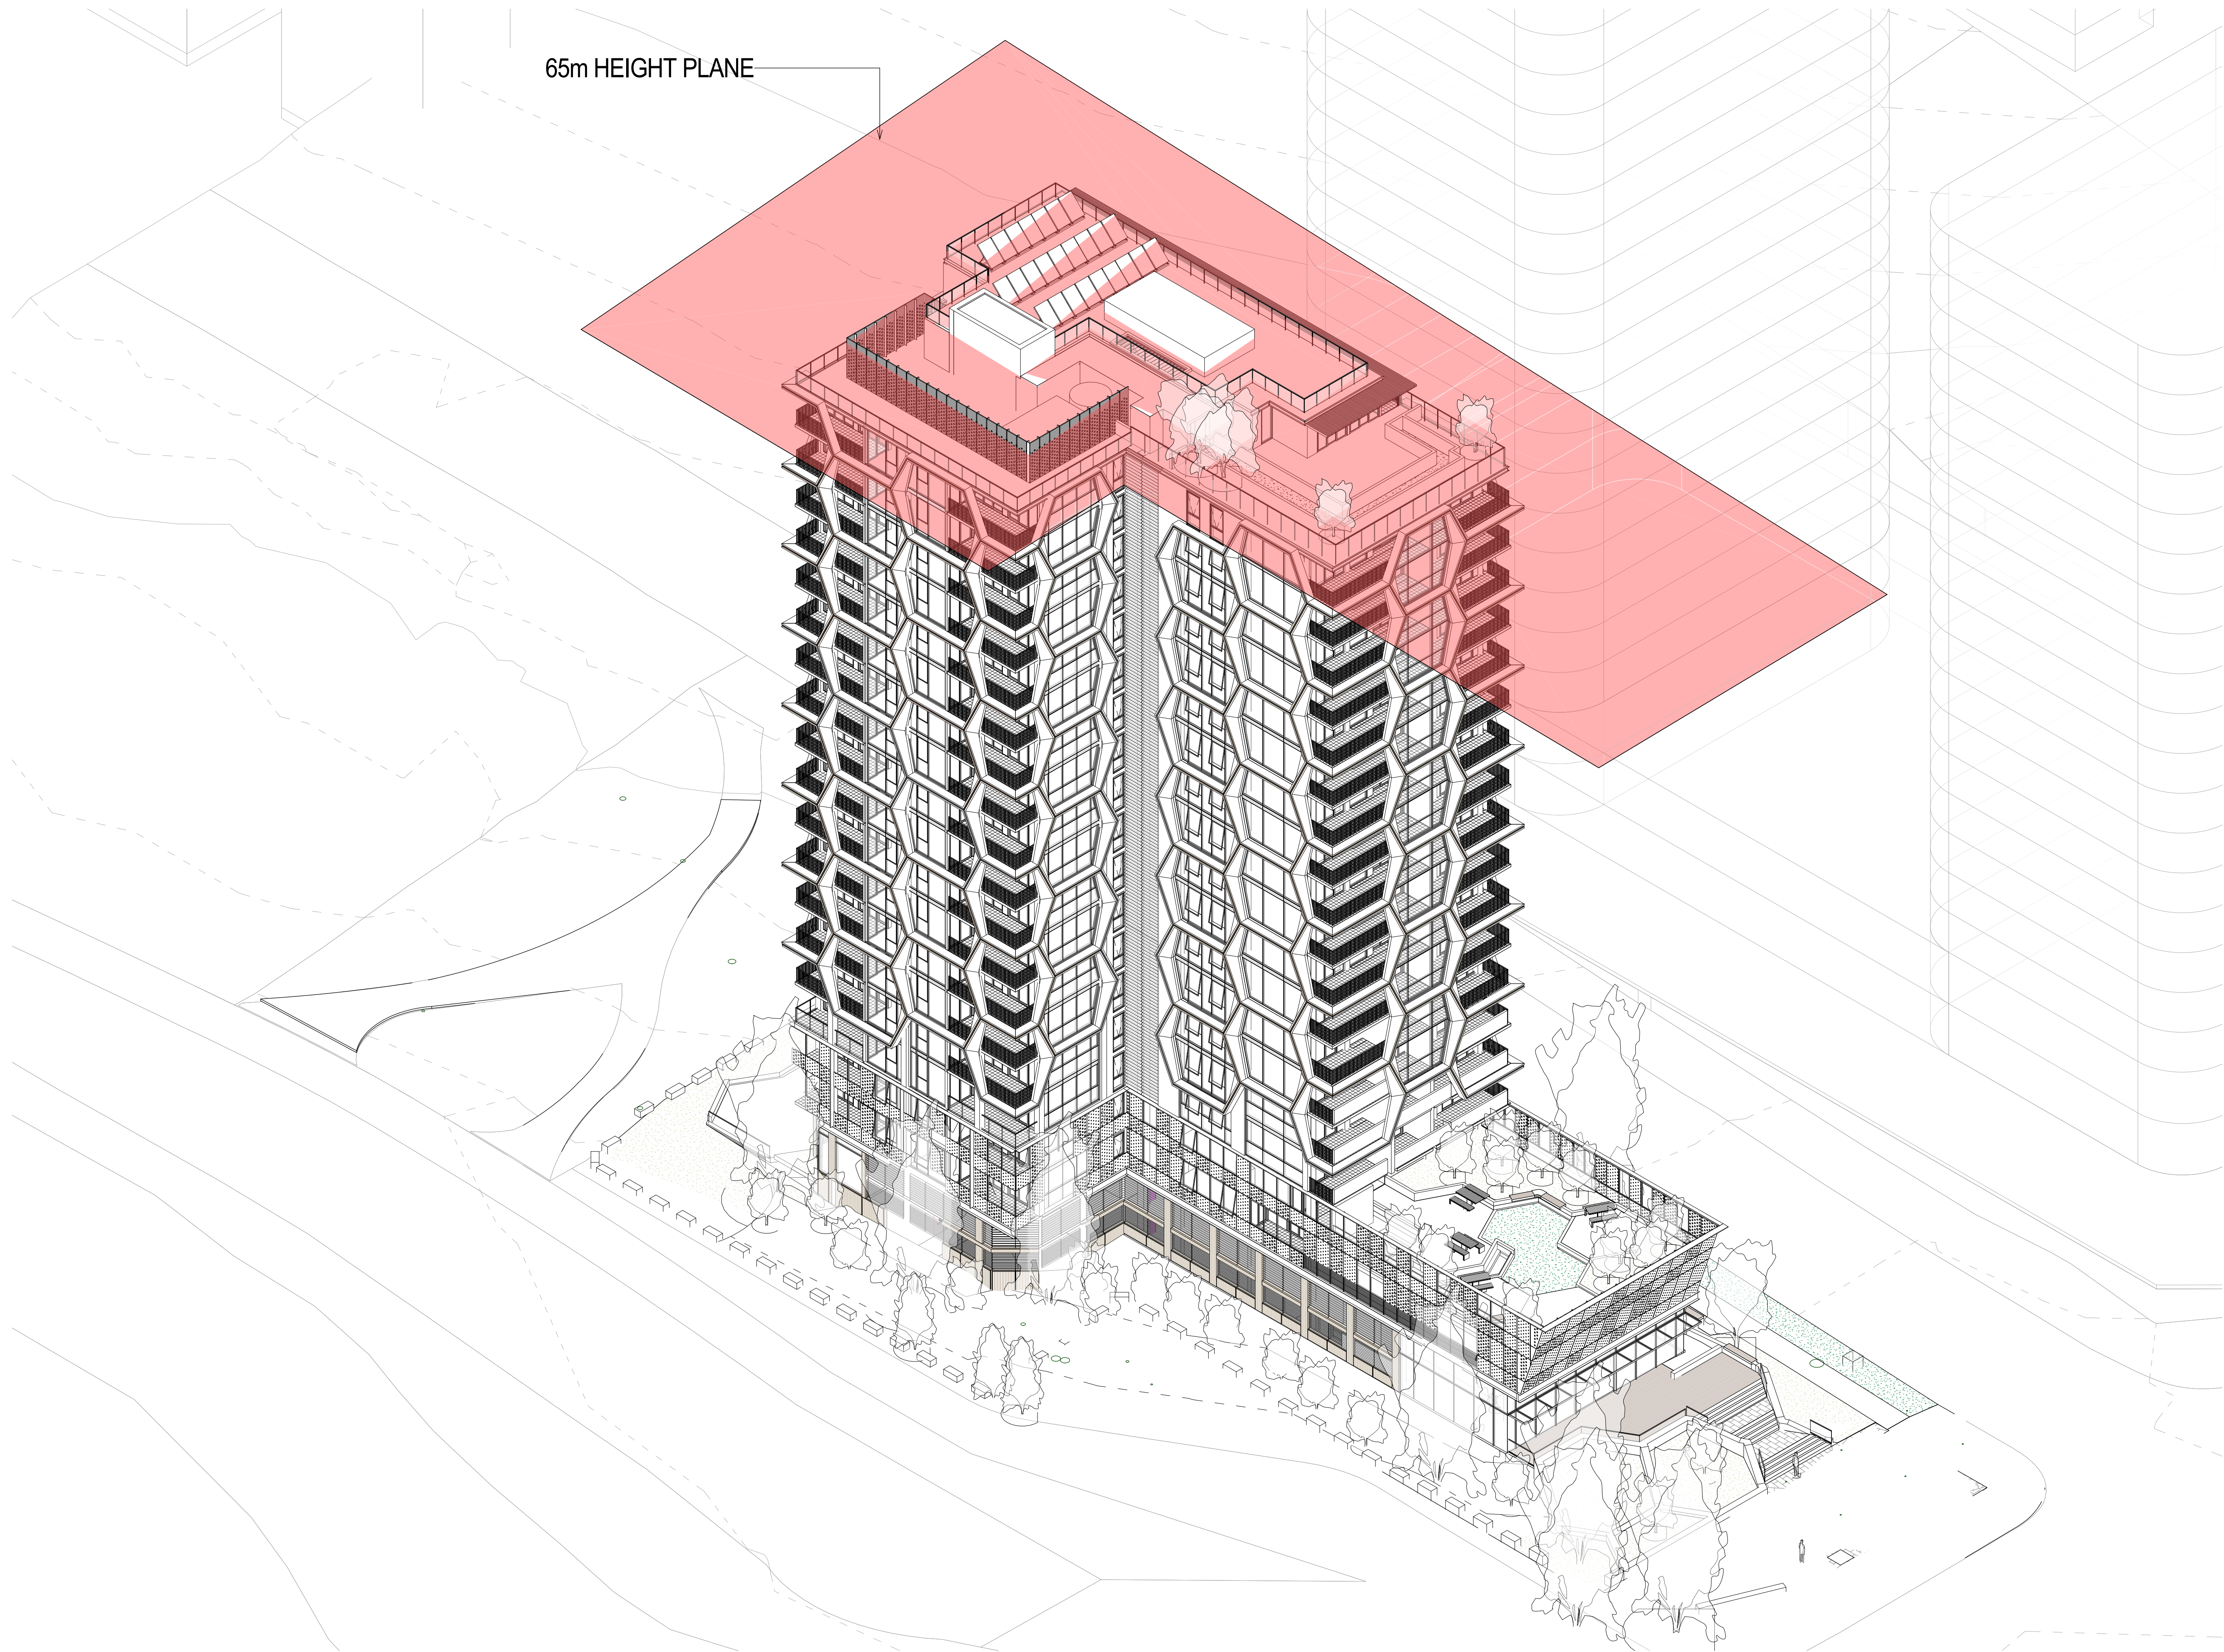

65m HEIGHT PLANE

[Status] DA SUBMISSION


[Nom. Architect] Hon Diec /9232

[File]

[Print Date] 14/07/2020 3:11:11 PM

History

[Rev#]	[Description]	[Date]
2	COUNCIL RFI RESPONSE	14.07.2020

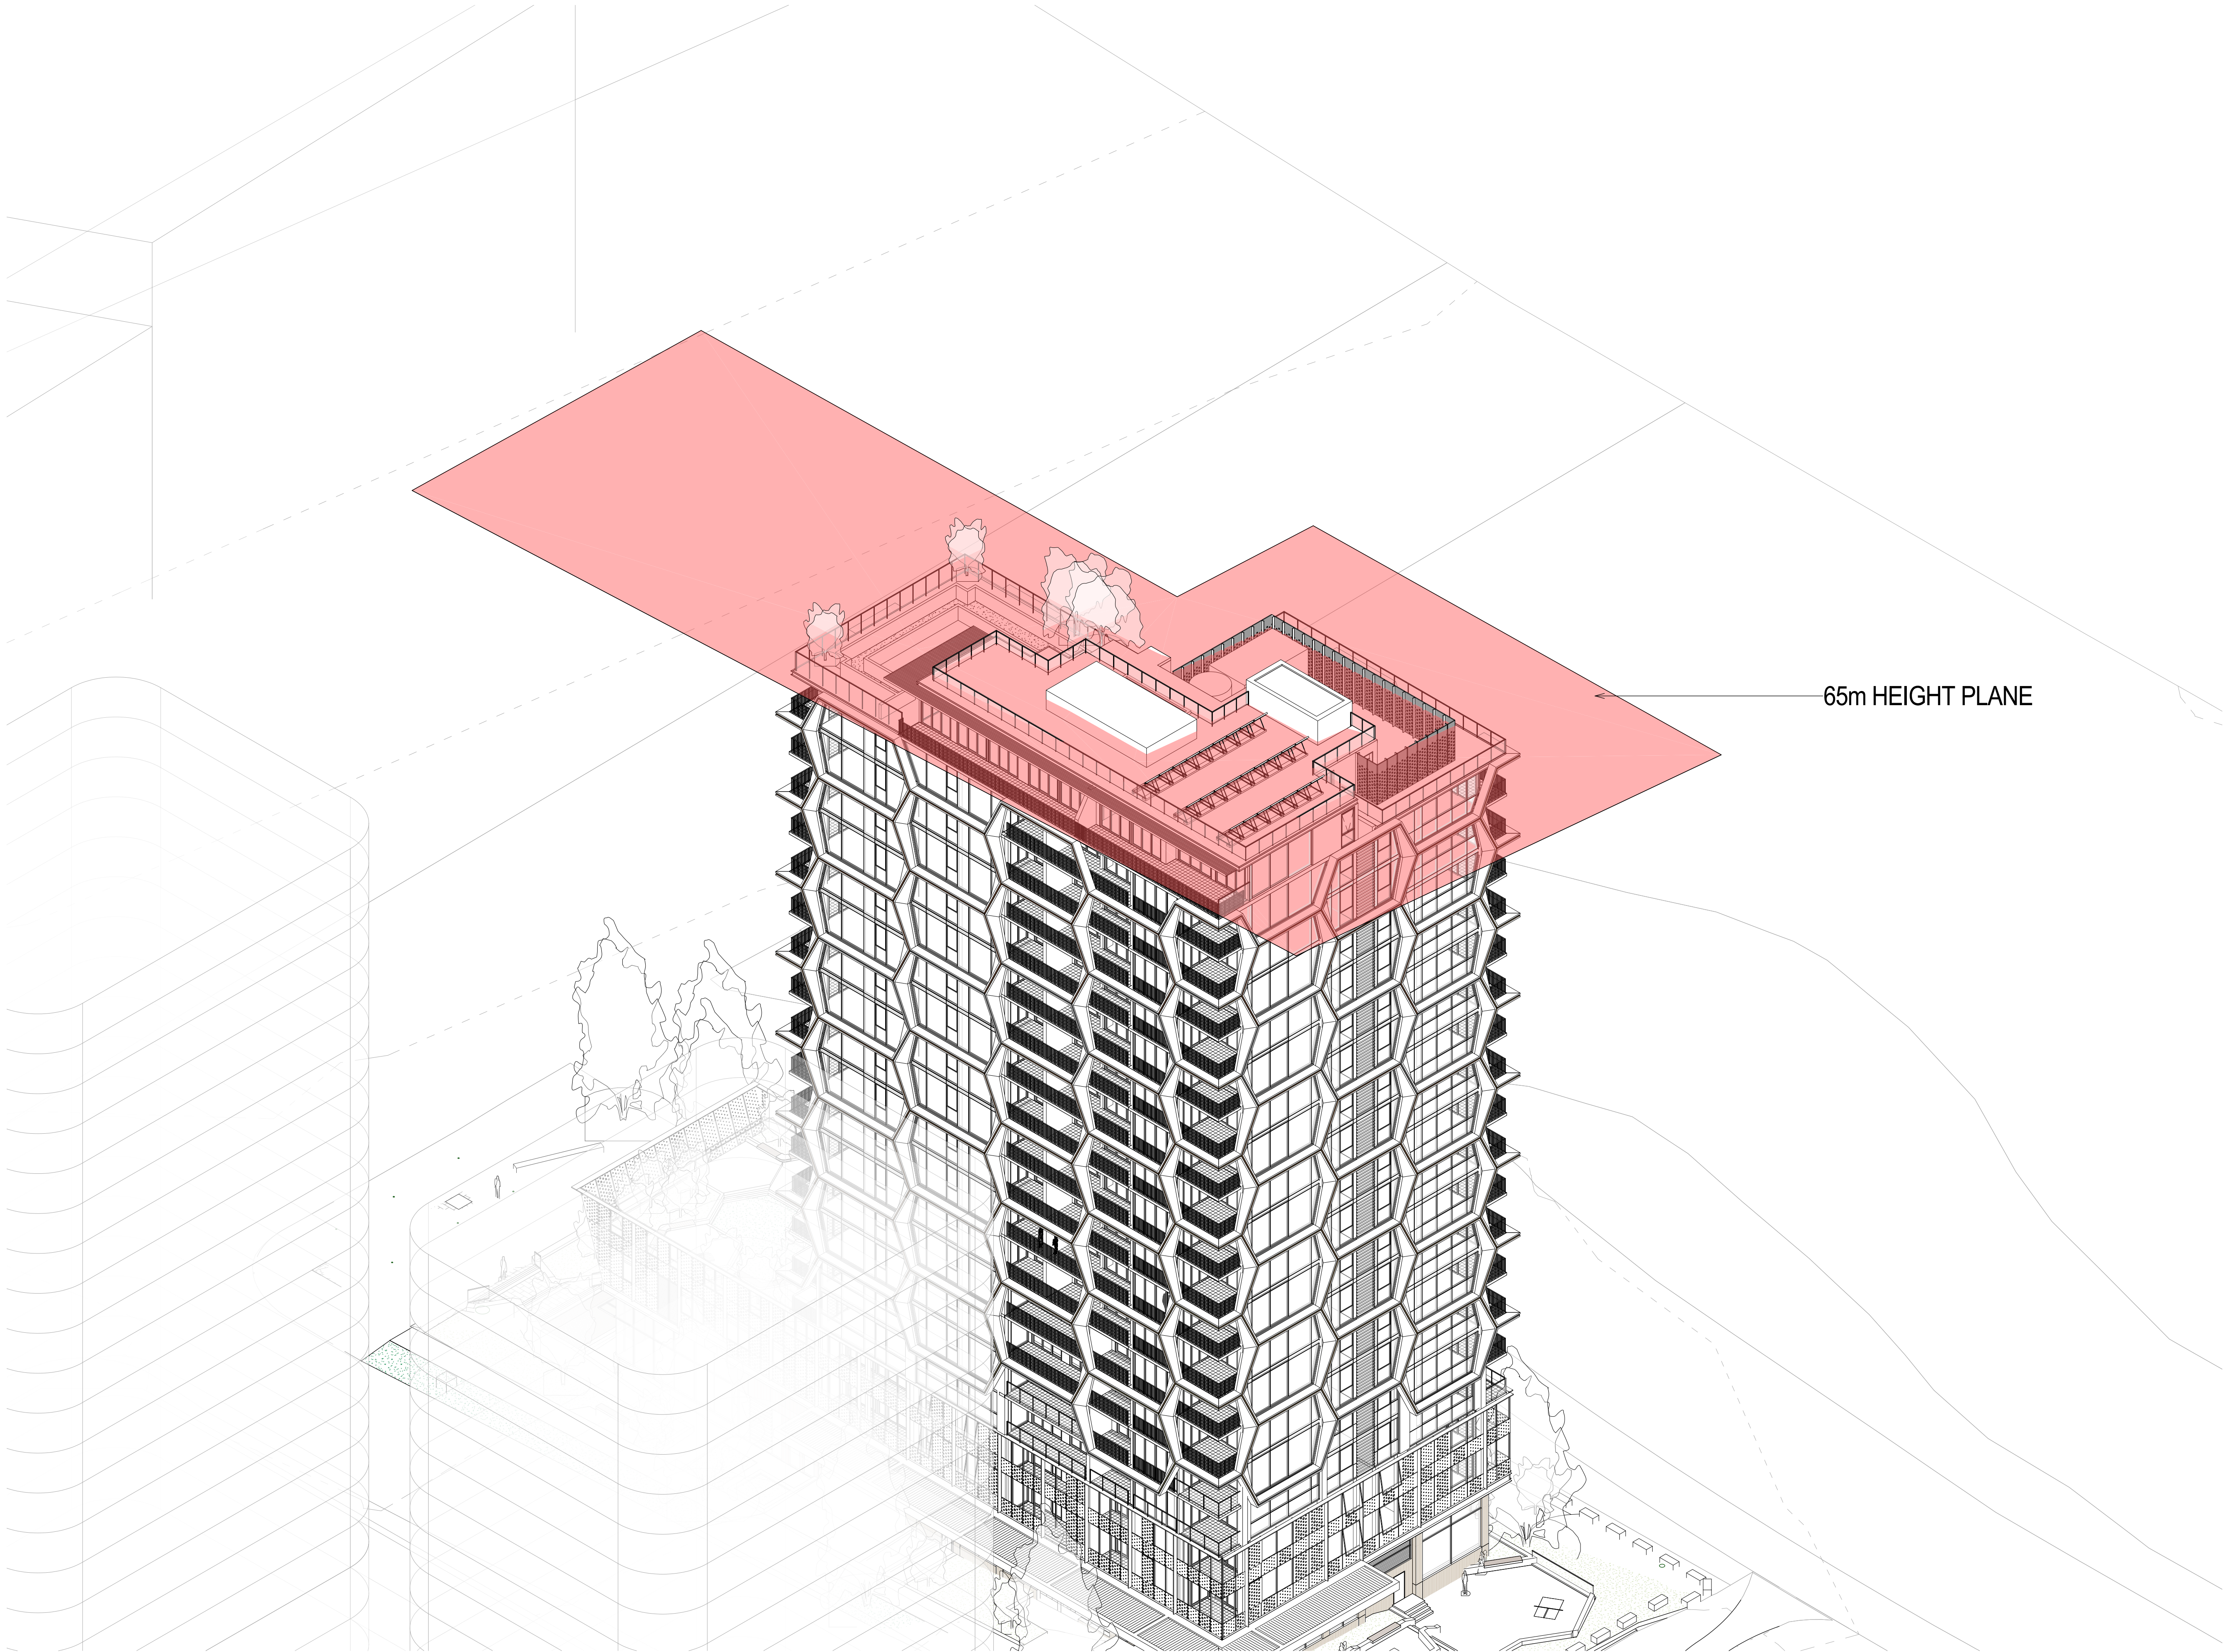




VIEW FROM COTTONWOOD CRESCENT


[Status]	DA SUBMISSION	
[Nom. Architect]	Hon Diec /9232	
[File]		
[Print Date]	14/07/2020 3:33:17 PM	
History		
[Rev#]	[Description]	[Date]
1	COUNCIL RFI RESPONSE	14.07.2020

1. Internal layouts shown are indicative only for information purposes and are subject to further design development and change
2. Window mullions, if shown, are indicative only
3. Louvre panels or other screens, if shown, are indicative only
4. All dimensions, areas and levels shown are approximate
5. Any finishes or other decorations nominated are indicative only and subject to change
6. Articulations shown on the façade are indicative only and are subject to further design development and change
7. Storage allocations and areas are not necessarily shown on the drawings and are subject to change

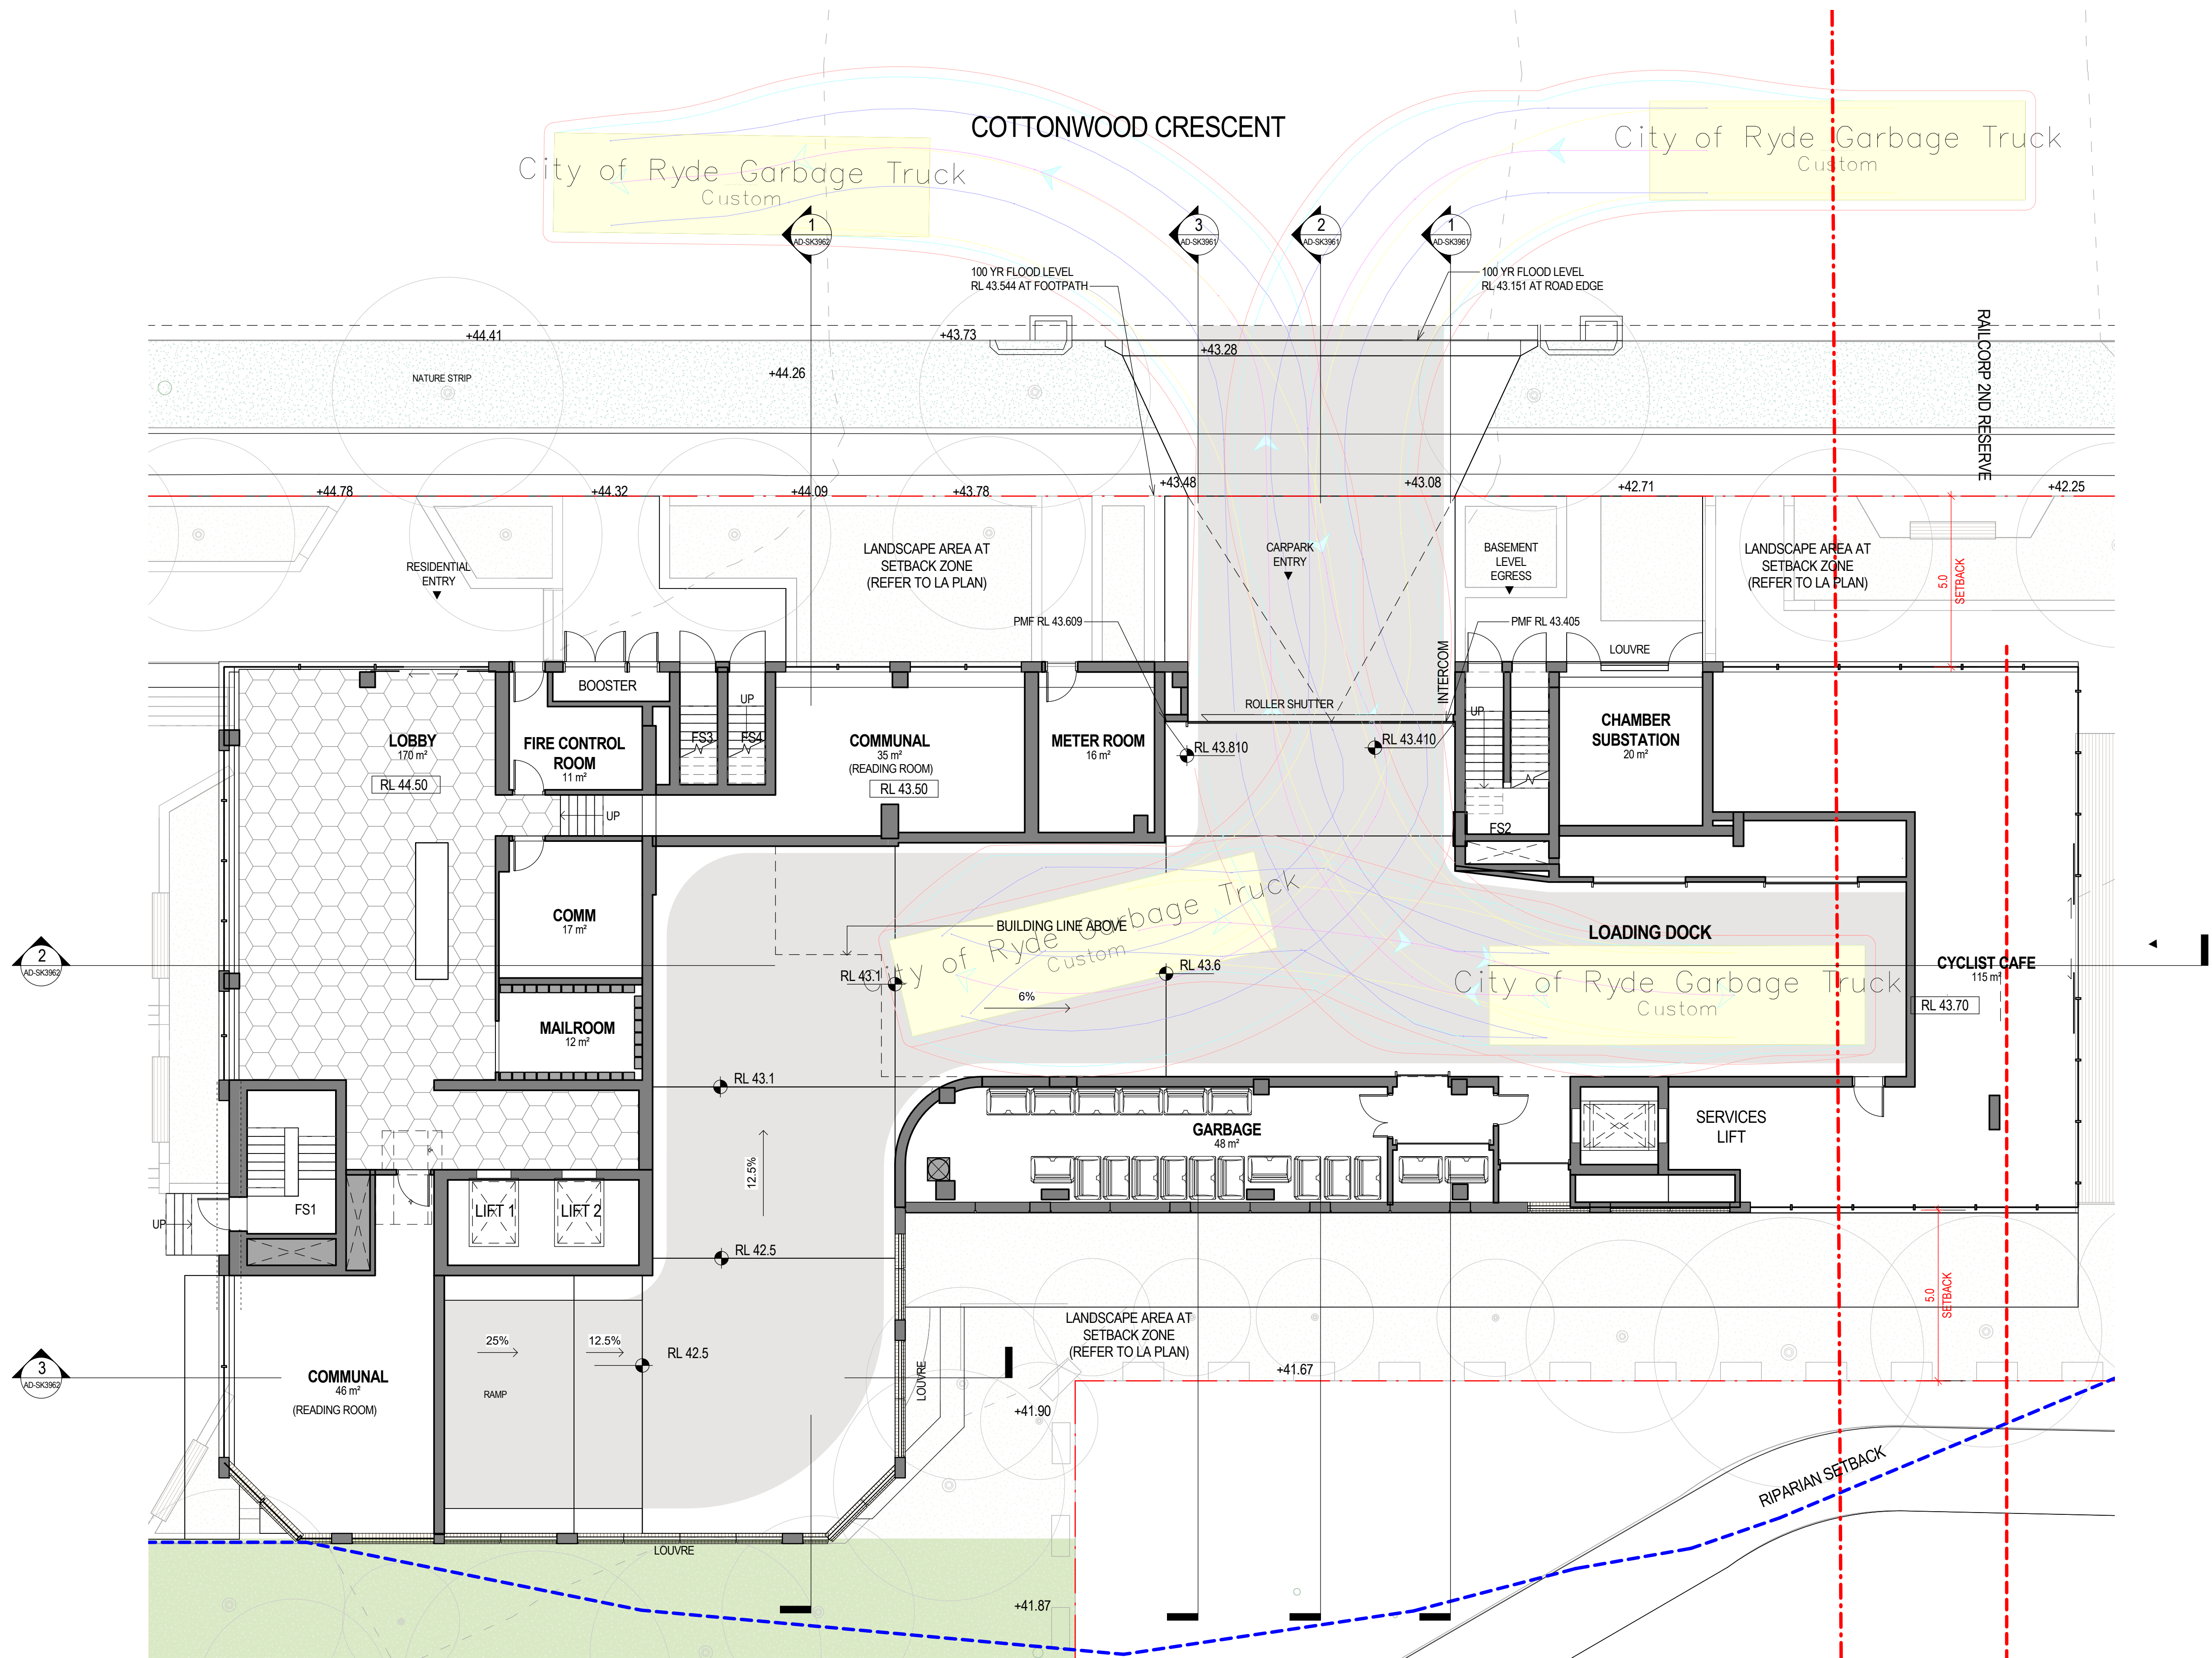


1. Internal layouts shown are indicative only for information purposes and are subject to further design development and change
2. Window mullions, if shown, are indicative only
3. Louvre panels or other screens, if shown, are indicative only
4. All dimensions, areas and levels shown are approximate
5. Any finishes or other decorations nominated are indicative only and subject to change
6. Articulations shown on the façade are indicative only and are subject to further design development and change
7. Storage allocations and areas are not necessarily shown on the drawings and are subject to change


1 ENTRY RAMP DETAIL - PLAN
1 : 100

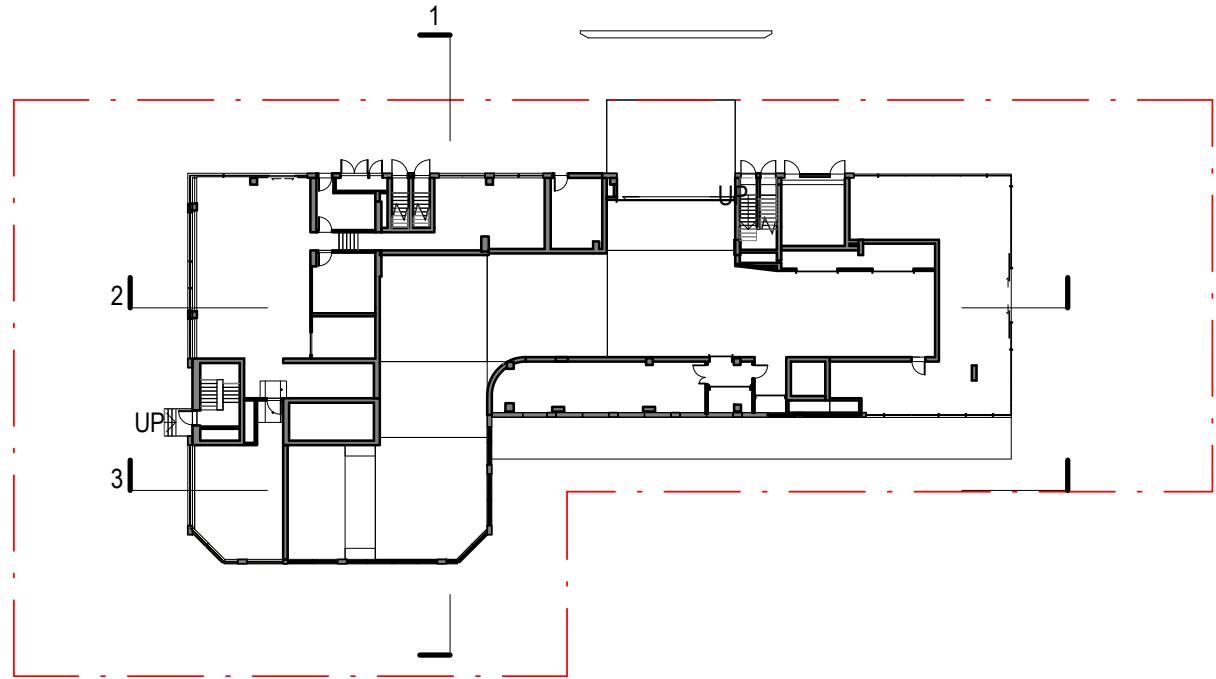


KEY PLAN

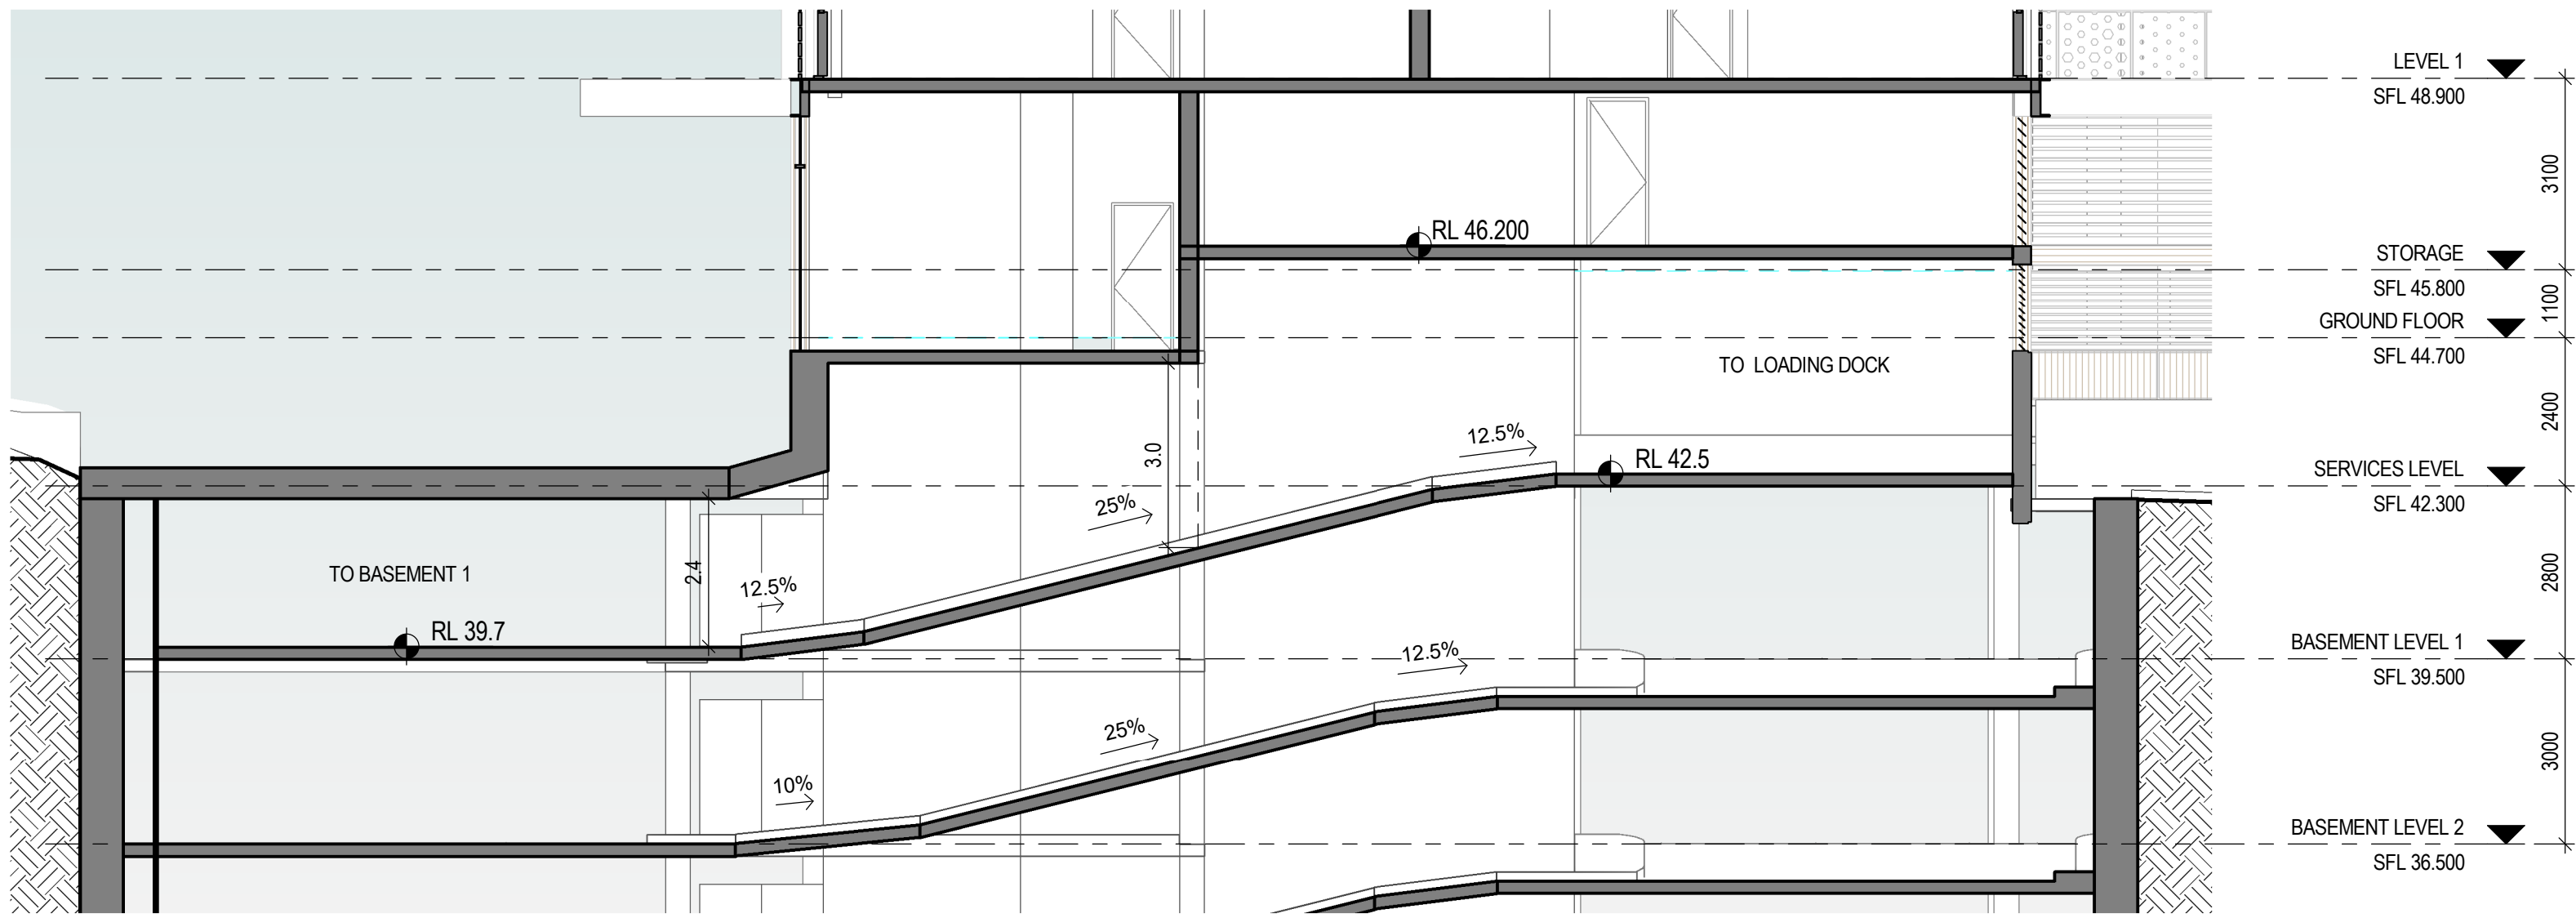

3 ENTRY RAMP - LONG SECTION 2
1 : 100

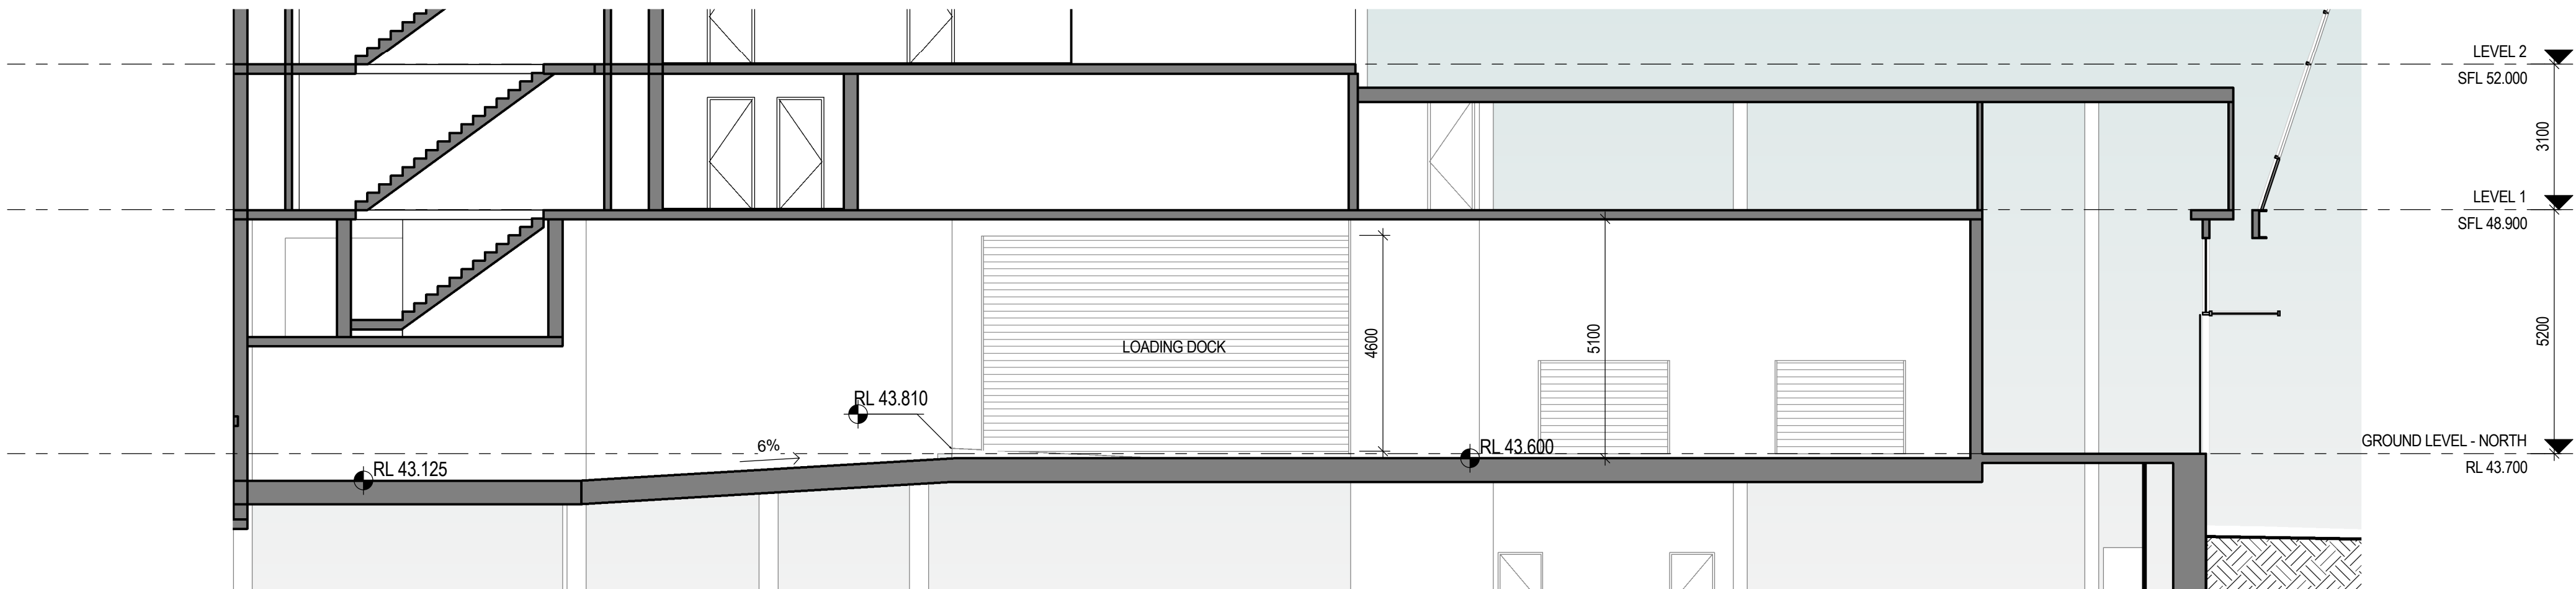

2 ENTRY RAMP - LONG SECTION 1
1 : 100

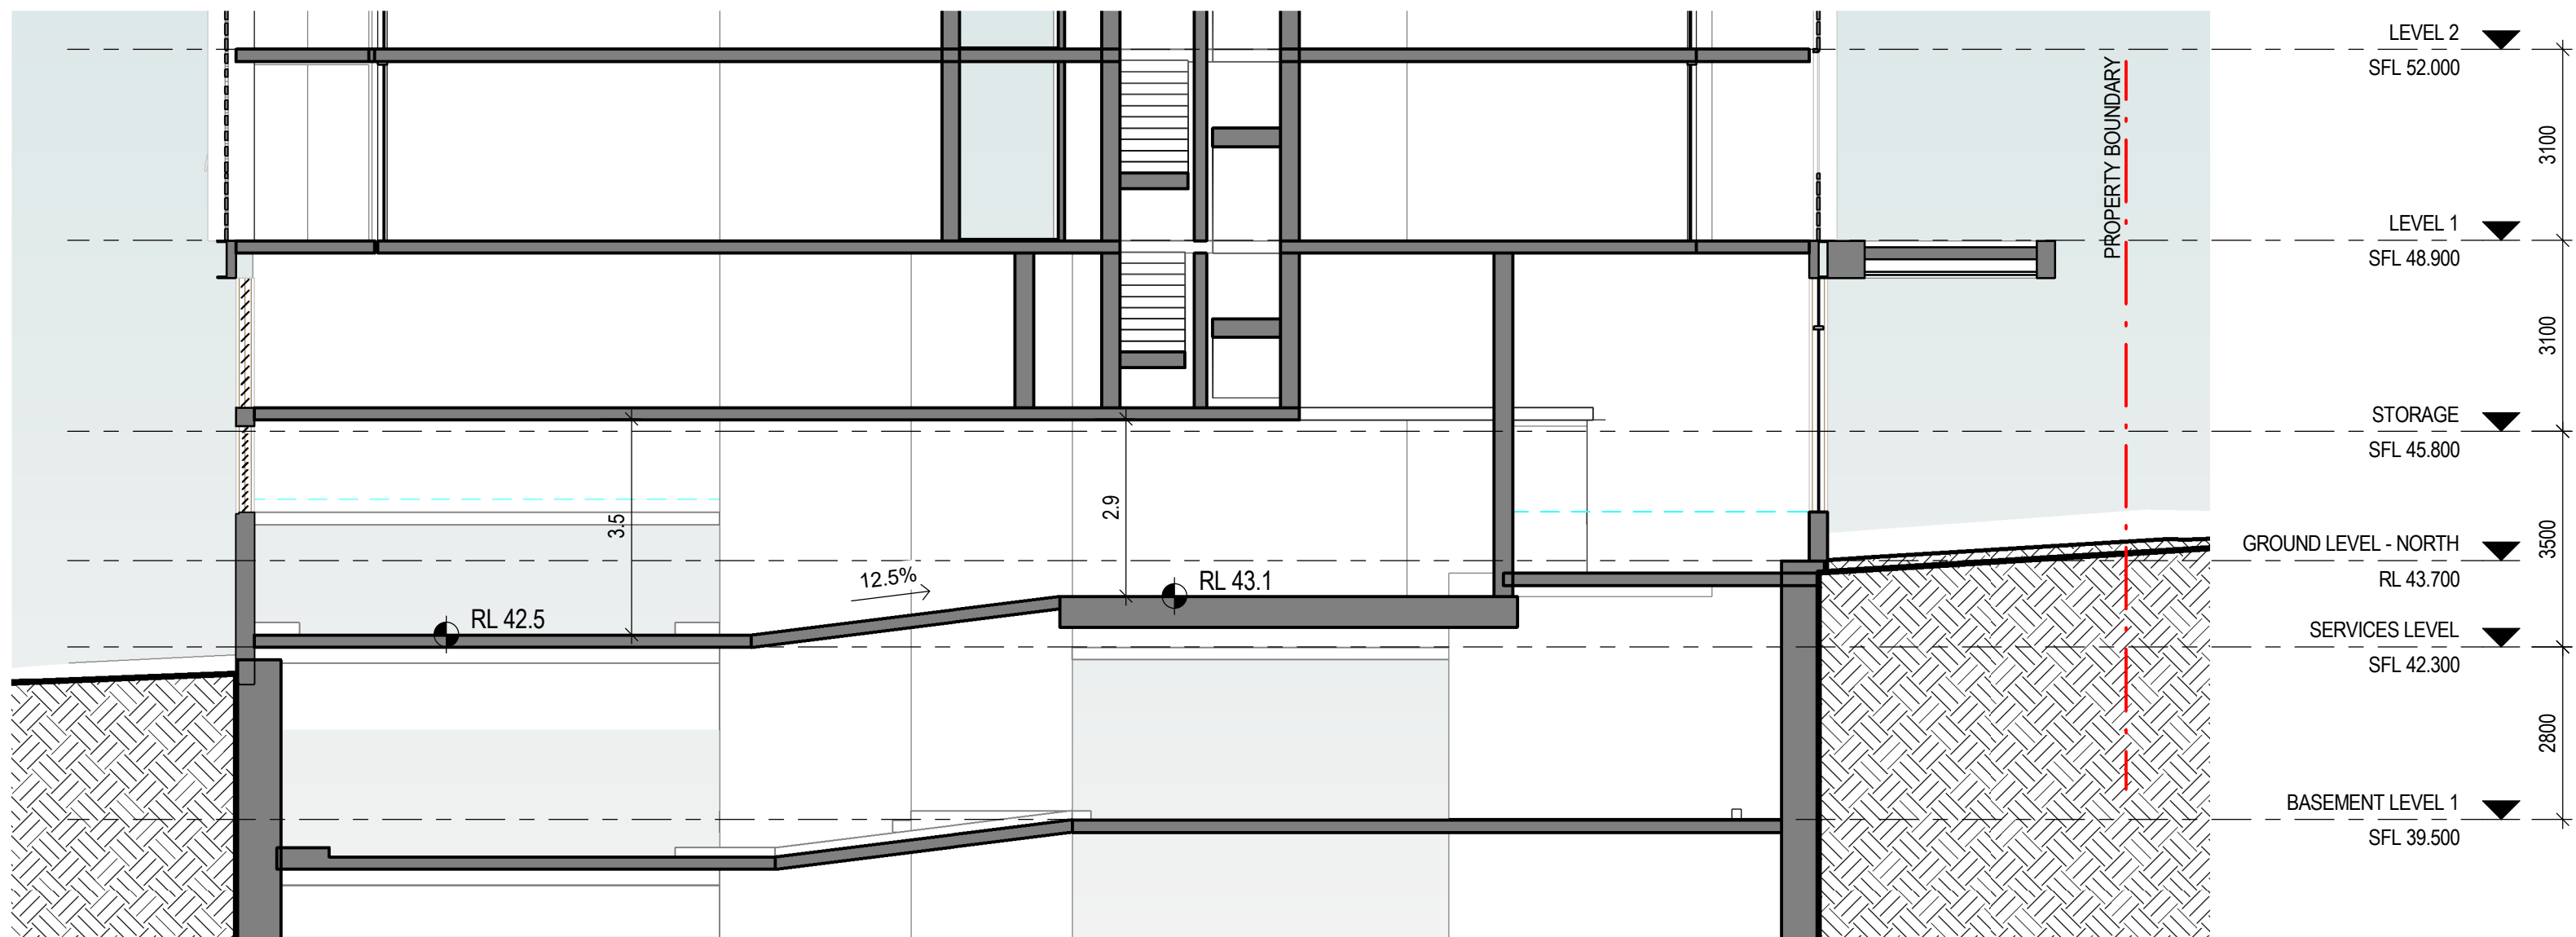

1 ENTRY RAMP DETAIL - SECTION 4
1 : 100

1. Internal layouts shown are indicative only for information purposes and are subject to further design development and change
2. Window mullions, if shown, are indicative only
3. Louvre panels or other screens, if shown, are indicative only
4. All dimensions, areas and levels shown are approximate
5. Any finishes or other decorations nominated are indicative only and subject to change
6. Articulations shown on the façade are indicative only and are subject to further design development and change
7. Storage allocations and areas are not necessarily shown on the drawings and are subject to change