


CANTERBURY SOUTH PUBLIC SCHOOL

20 HIGH ST, CANTERBURY NSW 2193

#SINSW-18-1661

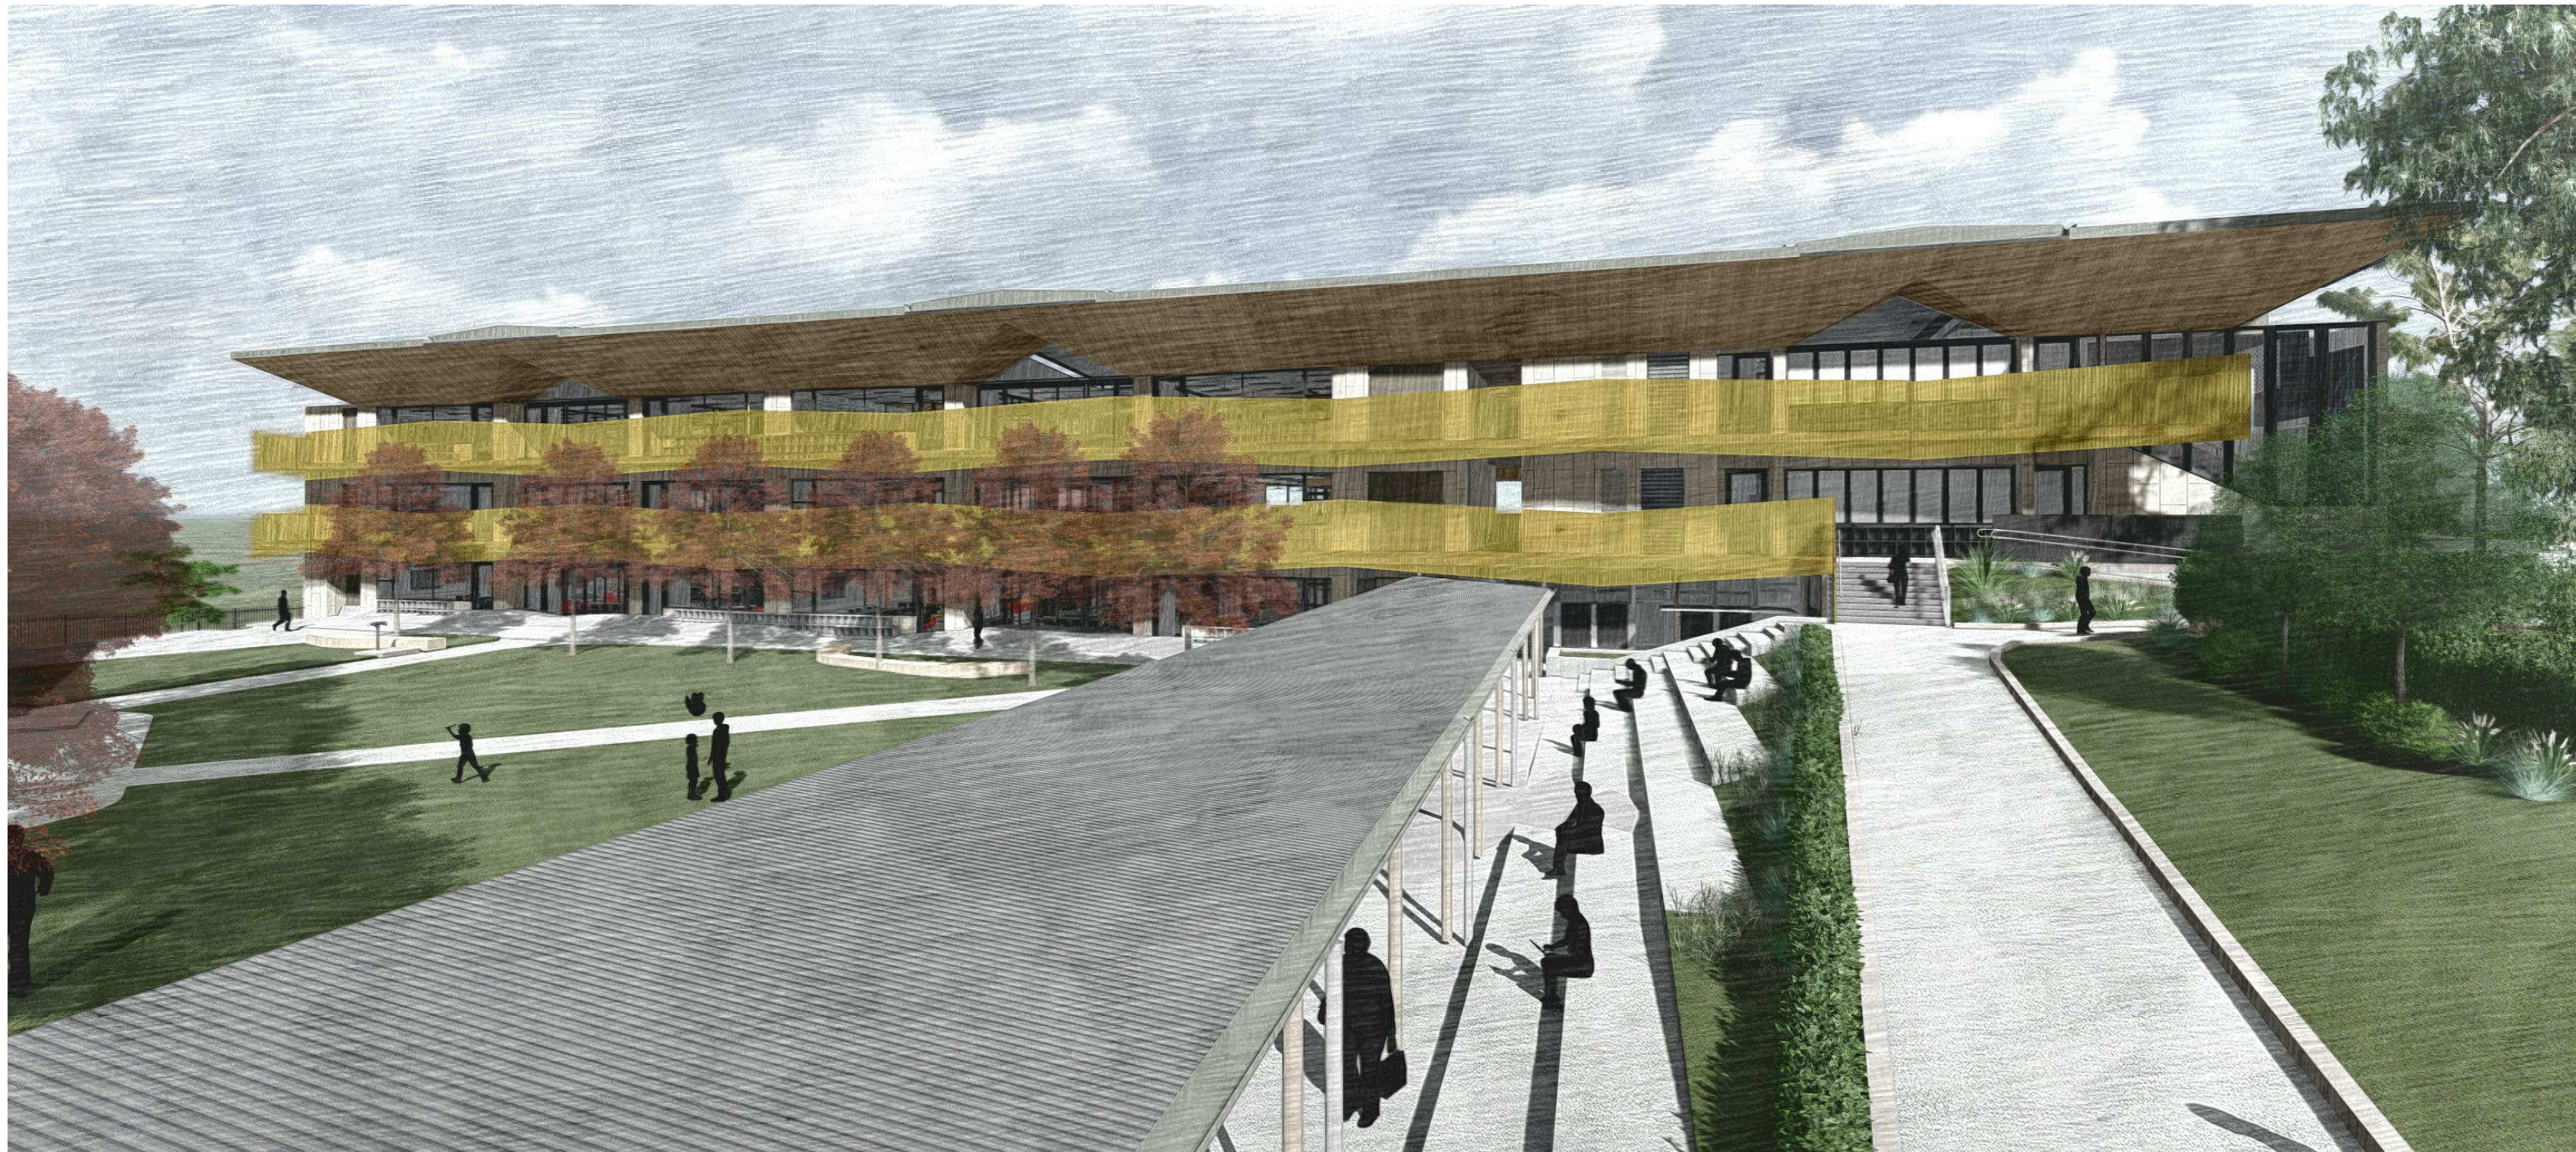

ARCHITECTURAL DRAWING LIST - DA		
SHEET NUMBER	SHEET NAME	
DA0-C00	COVER SHEET / LOCATION PLAN	
DA1-C01	SITE ANALYSIS PLAN	
DA1-C02	SITE DEMOLITION PLAN	
DA1-C03	SITE PLAN	
DA2-C04	BLOCK C - GROUND FLOOR PLAN	
DA2-C05	BLOCK C - LEVEL 1 FLOOR PLAN	
DA2-C06	BLOCK C - LEVEL 2 FLOOR PLAN	
DA2-C07	BLOCK C - ROOF PLAN	
DA3-C08	BLOCK C - ELEVATIONS	
DA3-C09	BLOCK C - ELEVATIONS	
DA4-C10	BLOCK C - SECTIONS	
DA5-C11	PHOTOMONTAGE - VIEW FROM NAPIER STREET	
DA5-C12	ARTIST IMPRESSION - VIEW FROM TOWN SQUARE	
DA6-C13	COVERED WALKWAY	
DA8-C14	SHADOW DIAGRAMS - PLAN	SHEET 1
DA8-C15	SHADOW DIAGRAMS - PLAN	SHEET 2
DA8-C16	FSR CALCULATION	
DA8-C17	NAPIER STREET PARKING	
DA9-C18	BLOCK C - EXTERNAL FINISHES SCHEDULE 1	
DA9-C19	BLOCK C - EXTERNAL FINISHES SCHEDULE 2	
DA9-C20	SAMPLE BOARD	
DA9-C21	SIGNAGE PLAN	
DA9-C22	WASTE AREA PLAN	
DA9-C23	HIGH STREET ELEVATION	



LOCATION PLAN



Issue	No.	Date	Description	Chkd
0	21-02-2019	Issued for DA	TP	

DEVELOPMENT
APPLICATION

Drawing Title
SITE ANALYSIS PLAN

Project
Canterbury South Public School
at
20 High St, Canterbury NSW 2193
for
Department of Education

Architect
NBRSARCHITECTURE.
Sydney
61 2 9922 2344
Any form of replication of this drawing in full or in part without the written permission of NBRS+PARTNERS Pty Ltd constitutes an infringement of the copyright.
Nominated Architects: Geoffrey Deane 3766, Andrew Duffin 5602, Garry Hoddinett 5286
ABN 16 002 247 565
nbrsarchitecture.com

1

Date 21-02-2019
Scale 1000@A1 or 2000@A3
Drawing Reference 17343-NBRS-A-DA1-C01
Revision 0

DEMOLITION LEGEND

EXISTING CONCRETE PATHS TO BE DEMOLISHED

EXISTING LANDSCAPE TO BE REMOVED

EXISTING TREES TO BE REMOVED

PROPOSED BUILDING AND PATHWAY

ZONING LINE

BOUNDARY LINE


EXISTING BUILDINGS AND TREES ON SITE TO BE DEMOLISHED/RELOCATED UNDER SEPARATE PLANNING PATHWAY:

EXISTING BUILDINGS TO BE DEMOLISHED

EXISTING STRUCTURES TO BE DEMOLISHED

EXISTING BUILDINGS TO BE RELOCATED

EXISTING TREES TO BE REMOVED

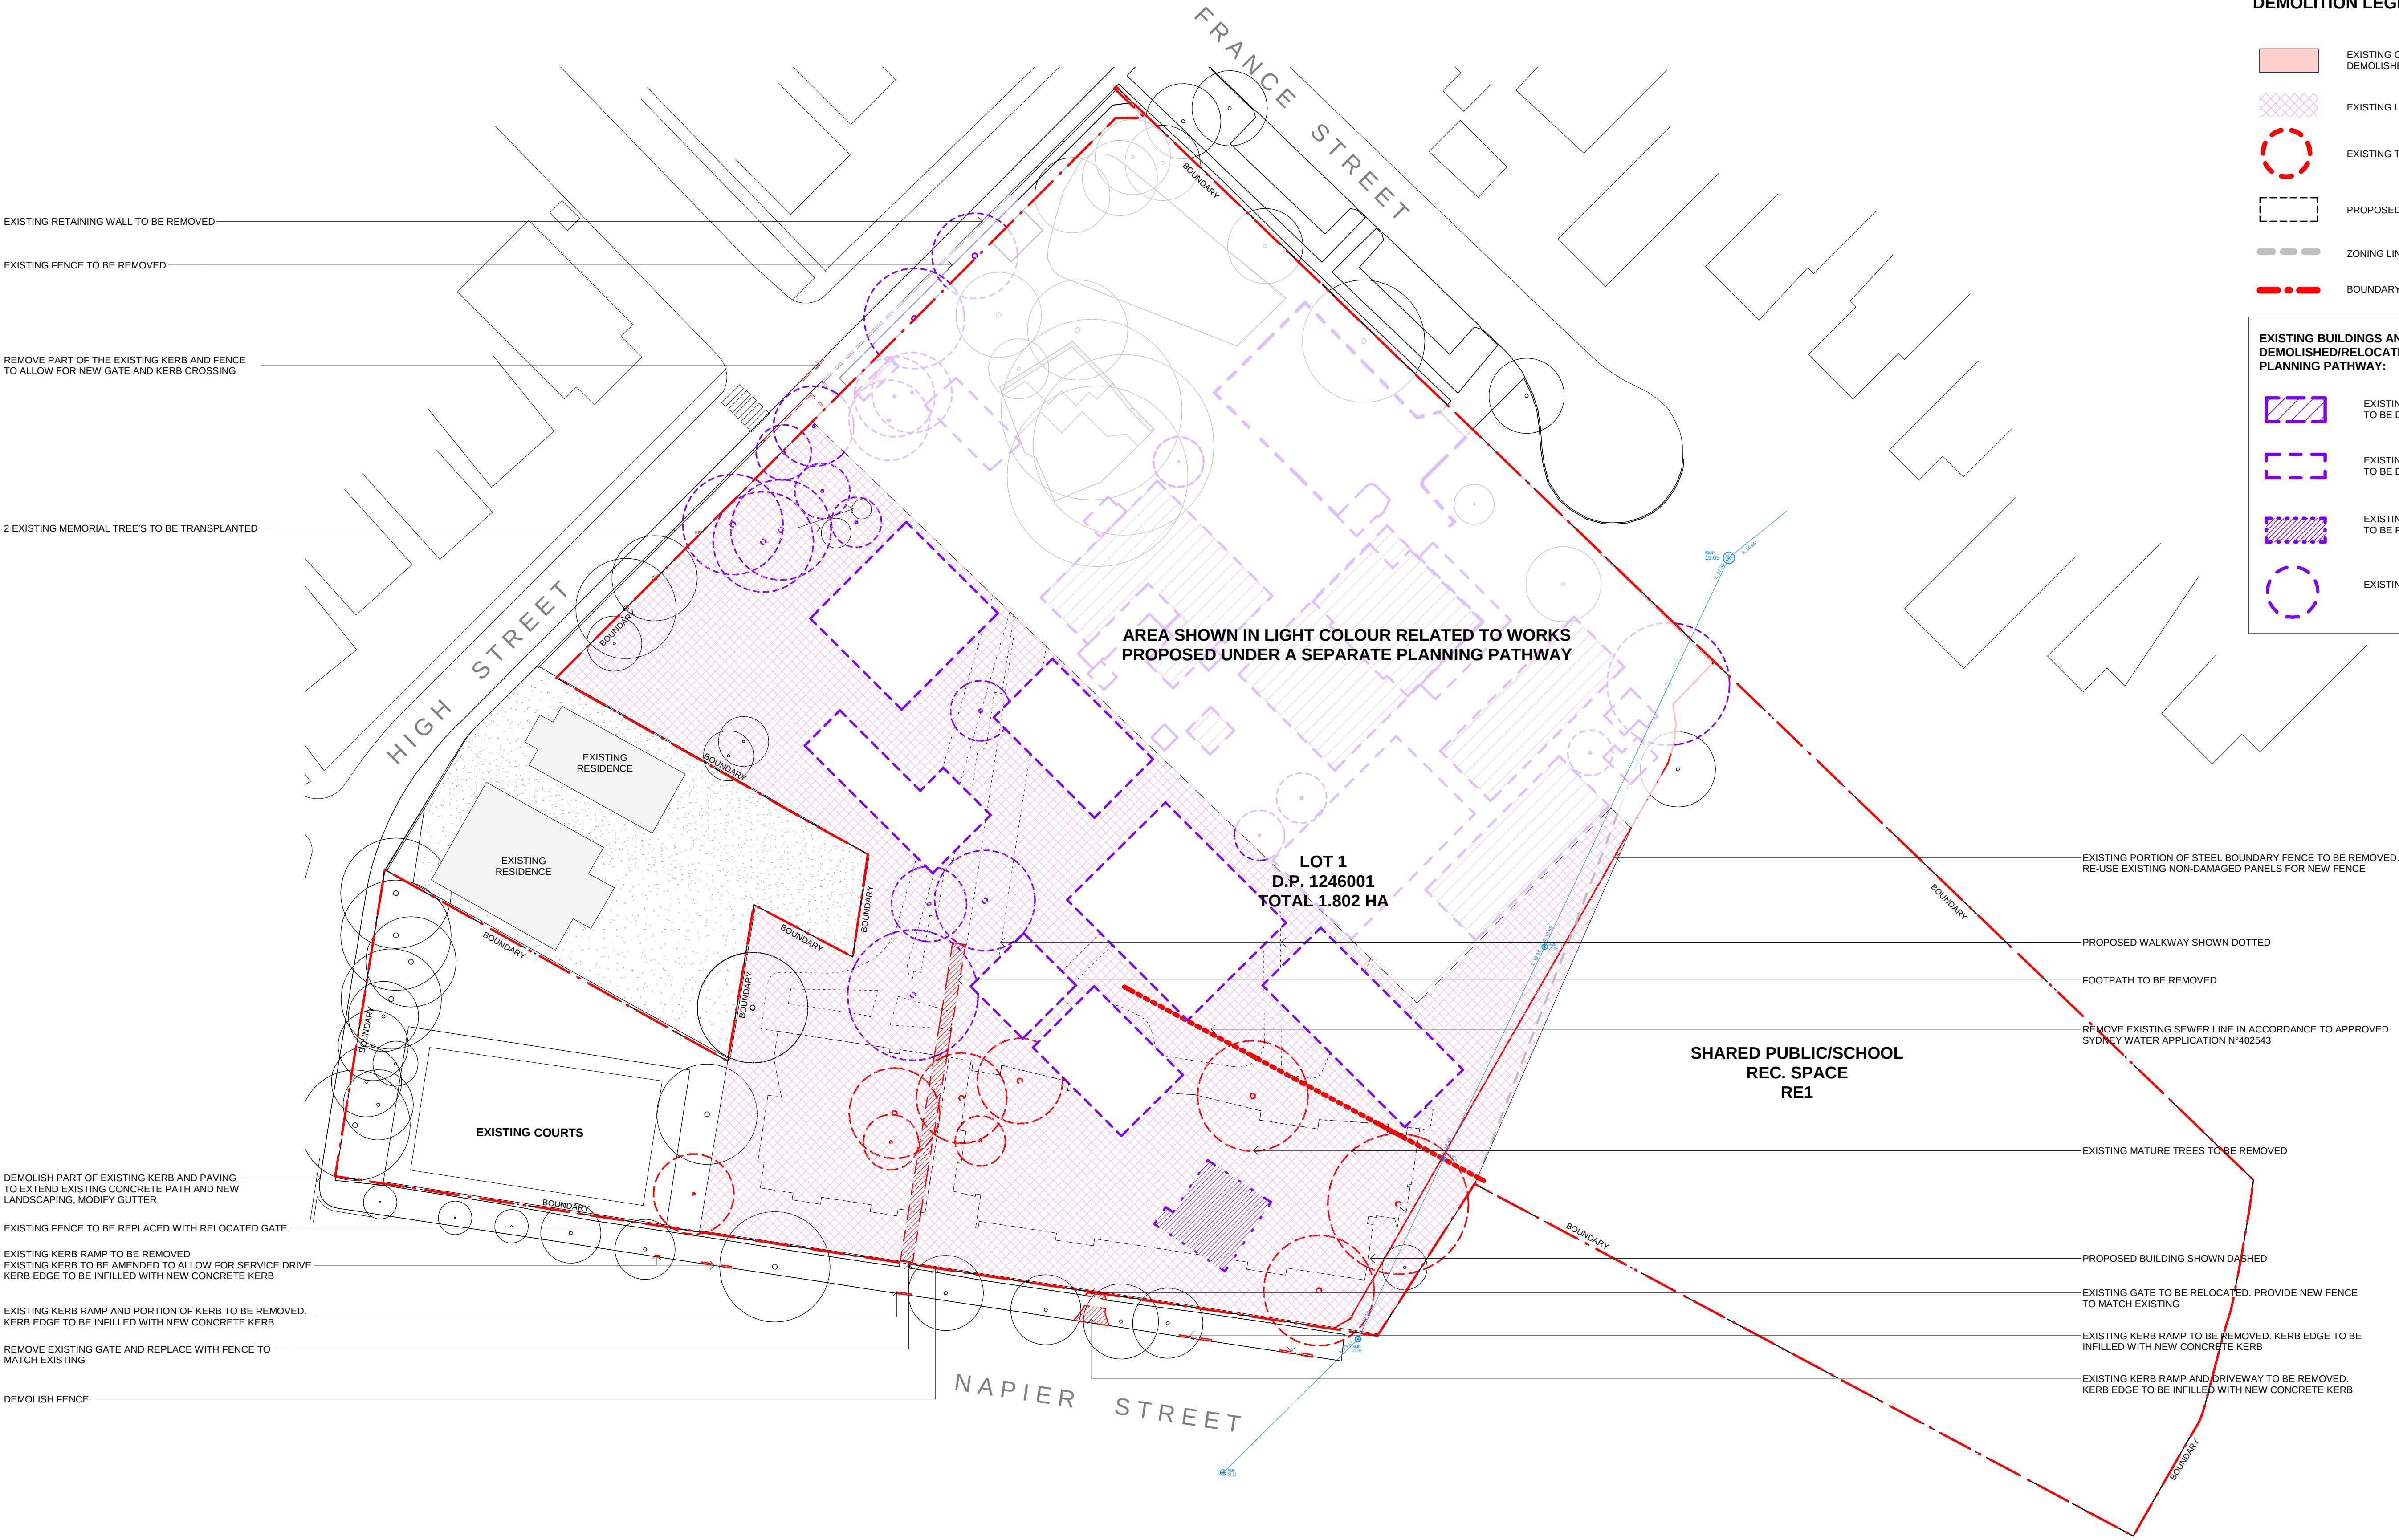

Issue			
No.	Date	Description	Chkd
0	21-02-2019	Issued for DA	TP

DEVELOPMENT
APPLICATION


Drawing Title
SITE DEMOLITION PLAN

Project
Canterbury South Public School

at
20 High St, Canterbury NSW 2193

for
Department of Education

Architect
Sydney
61 2 9922 2344
nbrsarchitecture.com
Any form of replication of this drawing in full or in part without the written permission of NBRSPARTNERS Pty Ltd constitutes an infringement of the copyright.
Nominated Architects: Geoffrey Deane 3766, Andrew Duffin 5602, Garry Hoddinett 5286
ABN 16 002 247 565

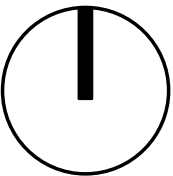

Date 21-02-2019
Scale 400@A1 or 800@A3

Drawing Reference 17343-NBRSPARTNERS-DA1-C02
Revision 0

PROPOSED DA LEGEND

- AREA OF PROPOSED DA
- NOT PART OF THIS DA
- GRASSED AREA PART OF DA REF. TO LANDSCAPE PLANS
- ZONING LINE
- BOUNDARY LINE

SUBSTATION CLEARANCE
NEW SUBSTATION
NEW MSB TBC


NEW GATE PROVIDE INTERCOM
ACCESS CONTROL BACK TO ADMIN
ENTRY SIGNAGE REFER DA9-
C20 & DA9-C23

NEW SIGNAGE REFER TRAFFIC REPORT
REMOVE EXISTING SIGNAGE
NEW SIGNAGE REFER TRAFFIC REPORT
PROVIDE INTERCOM ACCESS CONTROL
BACK TO ADMIN
REMOVE EXISTING SIGNAGE
NEW SIGNAGE REFER TRAFFIC REPORT

EXISTING DRIVEWAY
WASTE AREA
UPGRADED LOADING DOCK

ZONING LINE

EXTEND EXISTING CONCRETE PEDESTRIAN
PATH IN ACCORDANCE WITH COUNCIL
GUIDELINES. MODIFY GUTTER
NEW LANDSCAPING TO BOOKED NEW
CARPARK TO NAPIER STREET
1:5 VEHICLE RAMP
SERVICE DRIVEWAY AND NEW KERB
STREET SIGNAGE REFER DA8-C17
NEW GATE
ENTRY SIGN REFER NAPIER DA9-C21

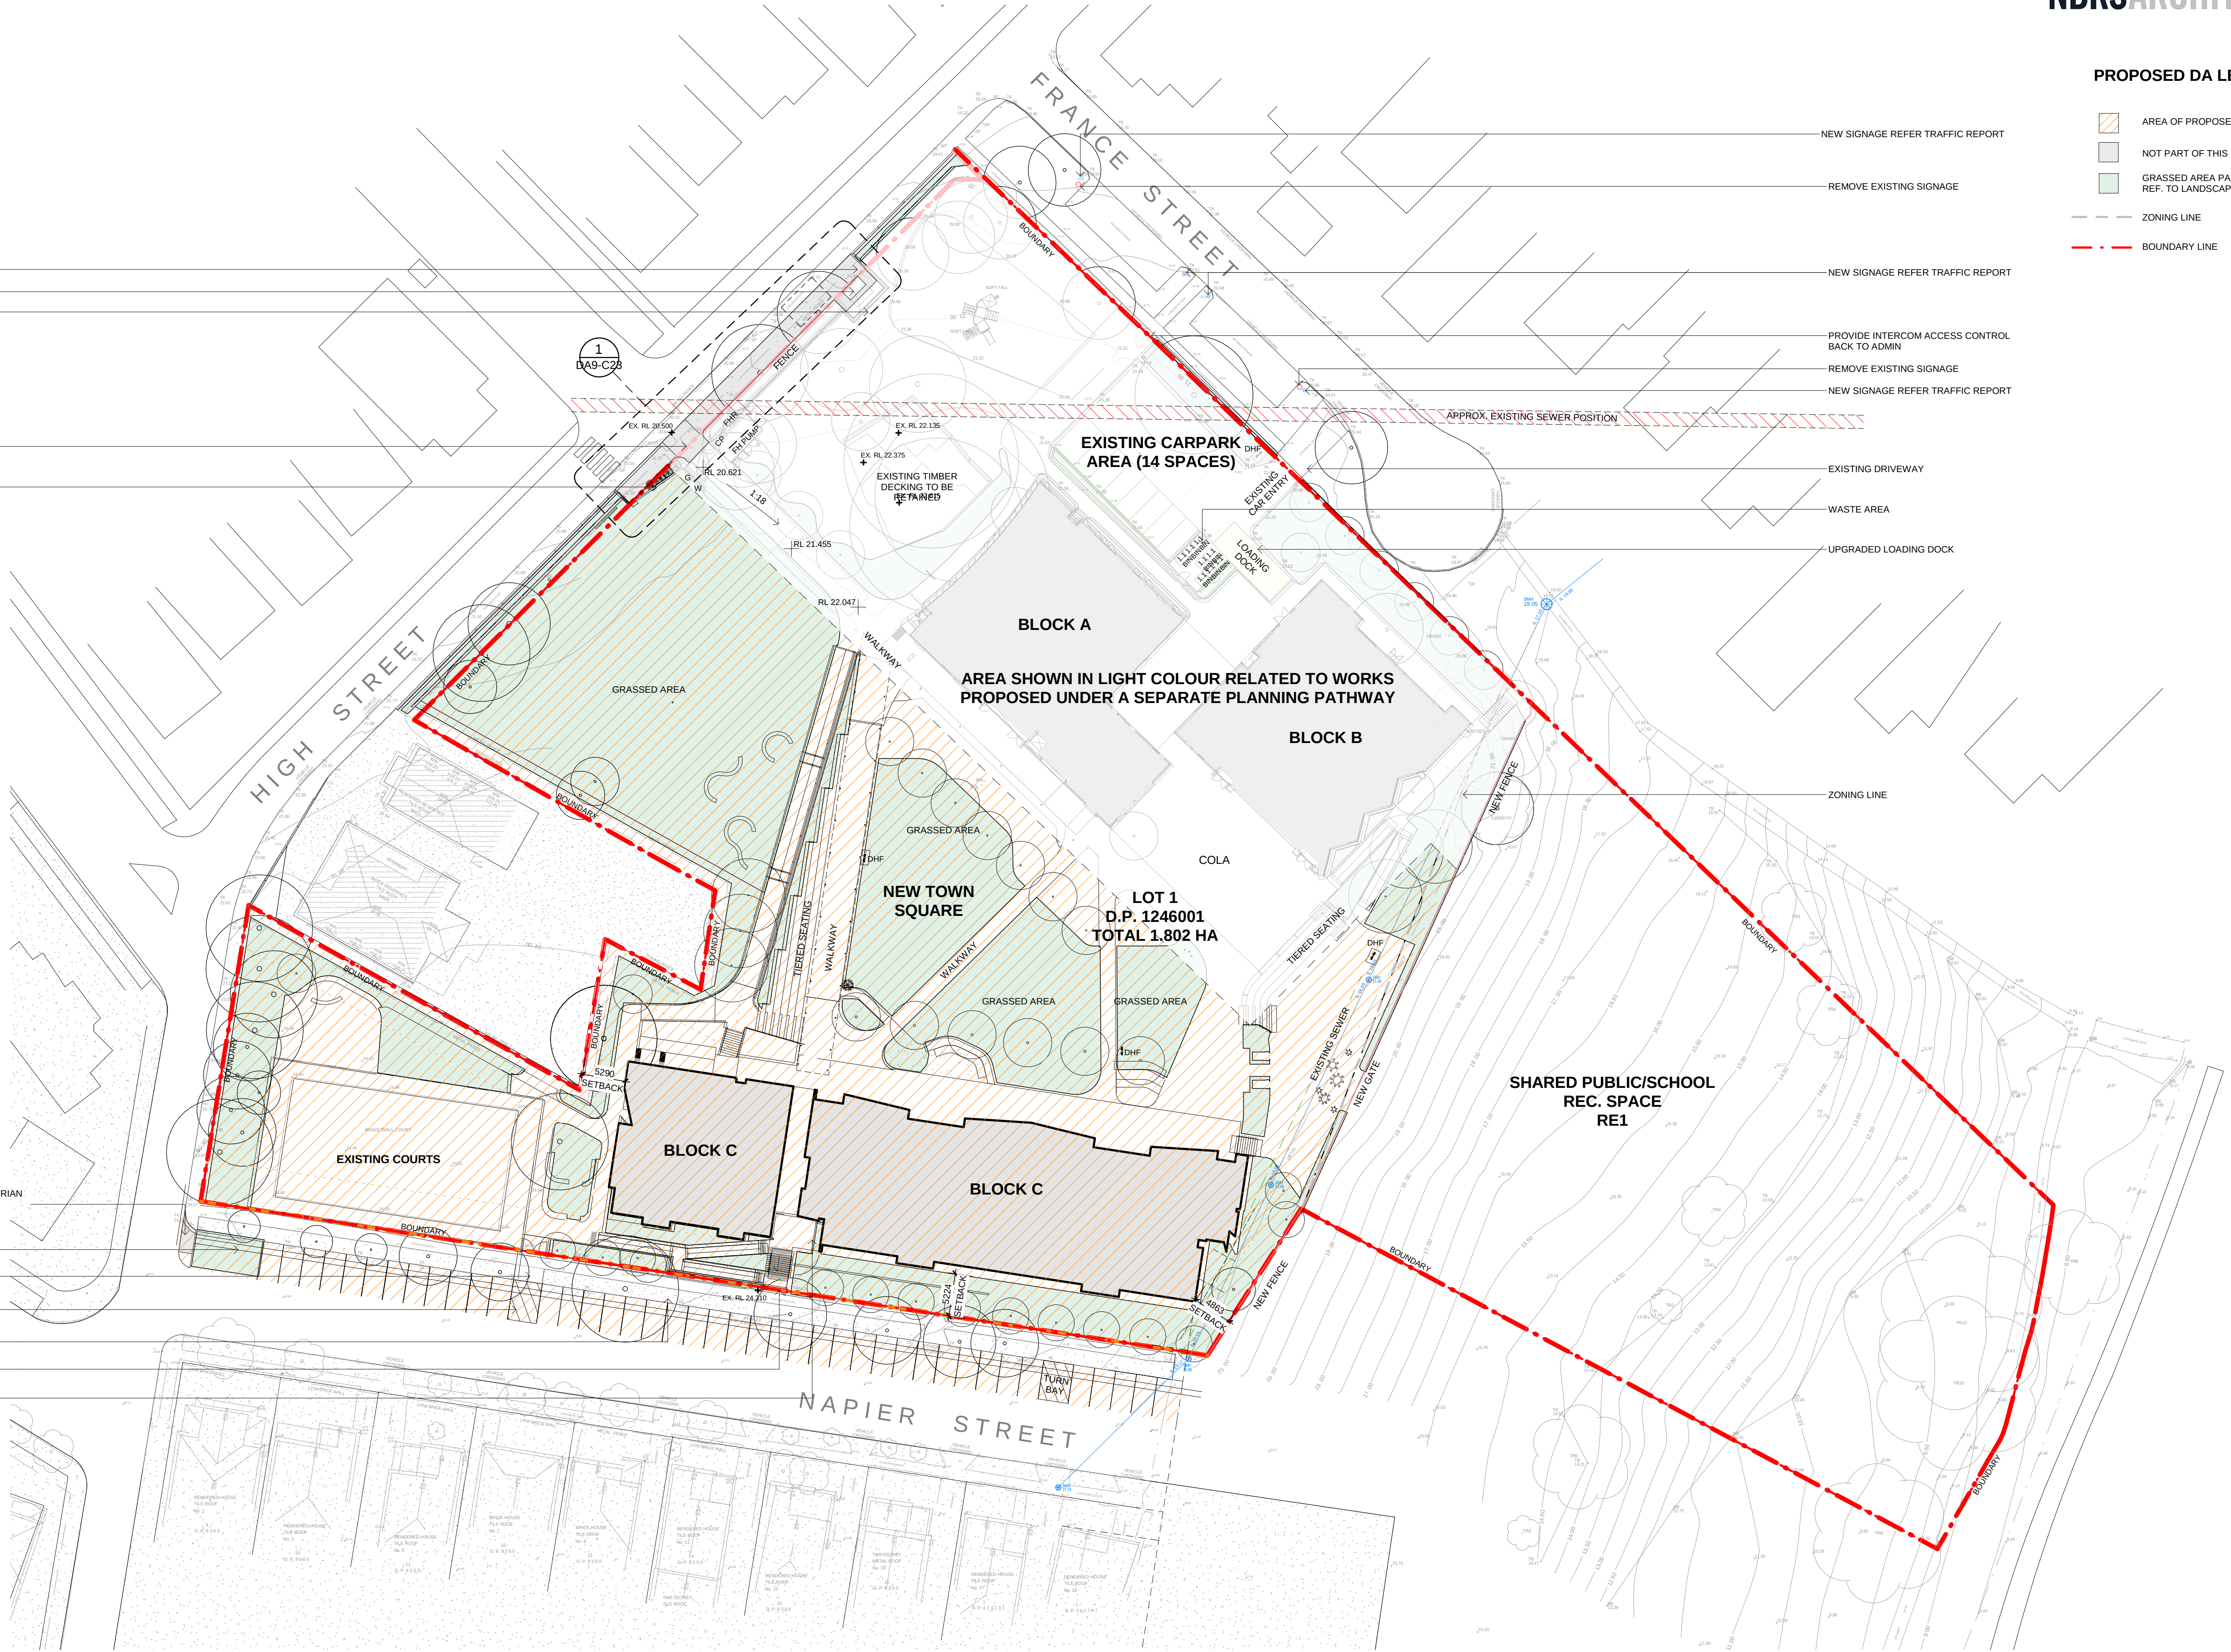


DEVELOPMENT
APPLICATION

Drawing Title
SITE PLAN

Project
Canterbury South Public School

at
20 High St, Canterbury NSW 2193
for
Department of Education

Architect
NBRSARCHITECTURE.
Sydney
61 2 9922 2344
Any form of replication of this drawing in full or in part without the written permission
of NBRS+PARTNERS Pty Ltd constitutes an infringement of the copyright.
Nominated Architects: Geoffrey Deane 3766; Andrew Duffin 5602; Garry Hoddinett 5286
ABN 16 002 247 565

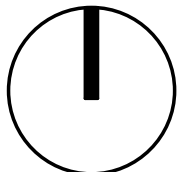

Date 21-02-2019
Scale 400@A1 or 800@A3

Drawing Reference
17343-NBRS-A-DA1-C03
Revision
0

Issue	No.	Date	Description	Chkd
0	21-02-2019	Issued for DA		TP

PLAN LEGEND

- HOME BASE
- PAA
- WITHDRAWAL
- CIRCULATION
- SERVICES
- LIFT
- WC
- BOUNDARY
- DOWNPIPE




Issue		Description	Chkd
No.	Date		
0	21-02-2019	Issued for DA	TP

DEVELOPMENT APPLICATION

Drawing Title
BLOCK C - GROUND FLOOR PLAN

Project
Canterbury South Public School
at
20 High St, Canterbury NSW 2193
for
Department of Education


Architect
Sydney
61 2 9922 2344
Any form of replication of this drawing in full or in part without the written permission of NBRSPARTNERS Pty Ltd constitutes an infringement of the copyright.
Nominated Architects: Geoffrey Deane 3766, Andrew Duffin 5602, Garry Hoddinett 5286
ABN 16 002 247 565
nbrsarchitecture.com

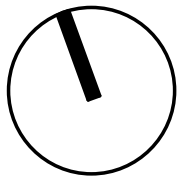

Date 21-02-2019
Scale 100@A1 or 200@A3
Drawing Reference 17343-NBRSPARTNERS-A-DA2-C04
Revision 0

PLAN LEGEND

- HOME BASE
- PAA
- WITHDRAWAL
- CIRCULATION
- SERVICES
- LIFT
- WC
- BOUNDARY
- DOWNPIPE

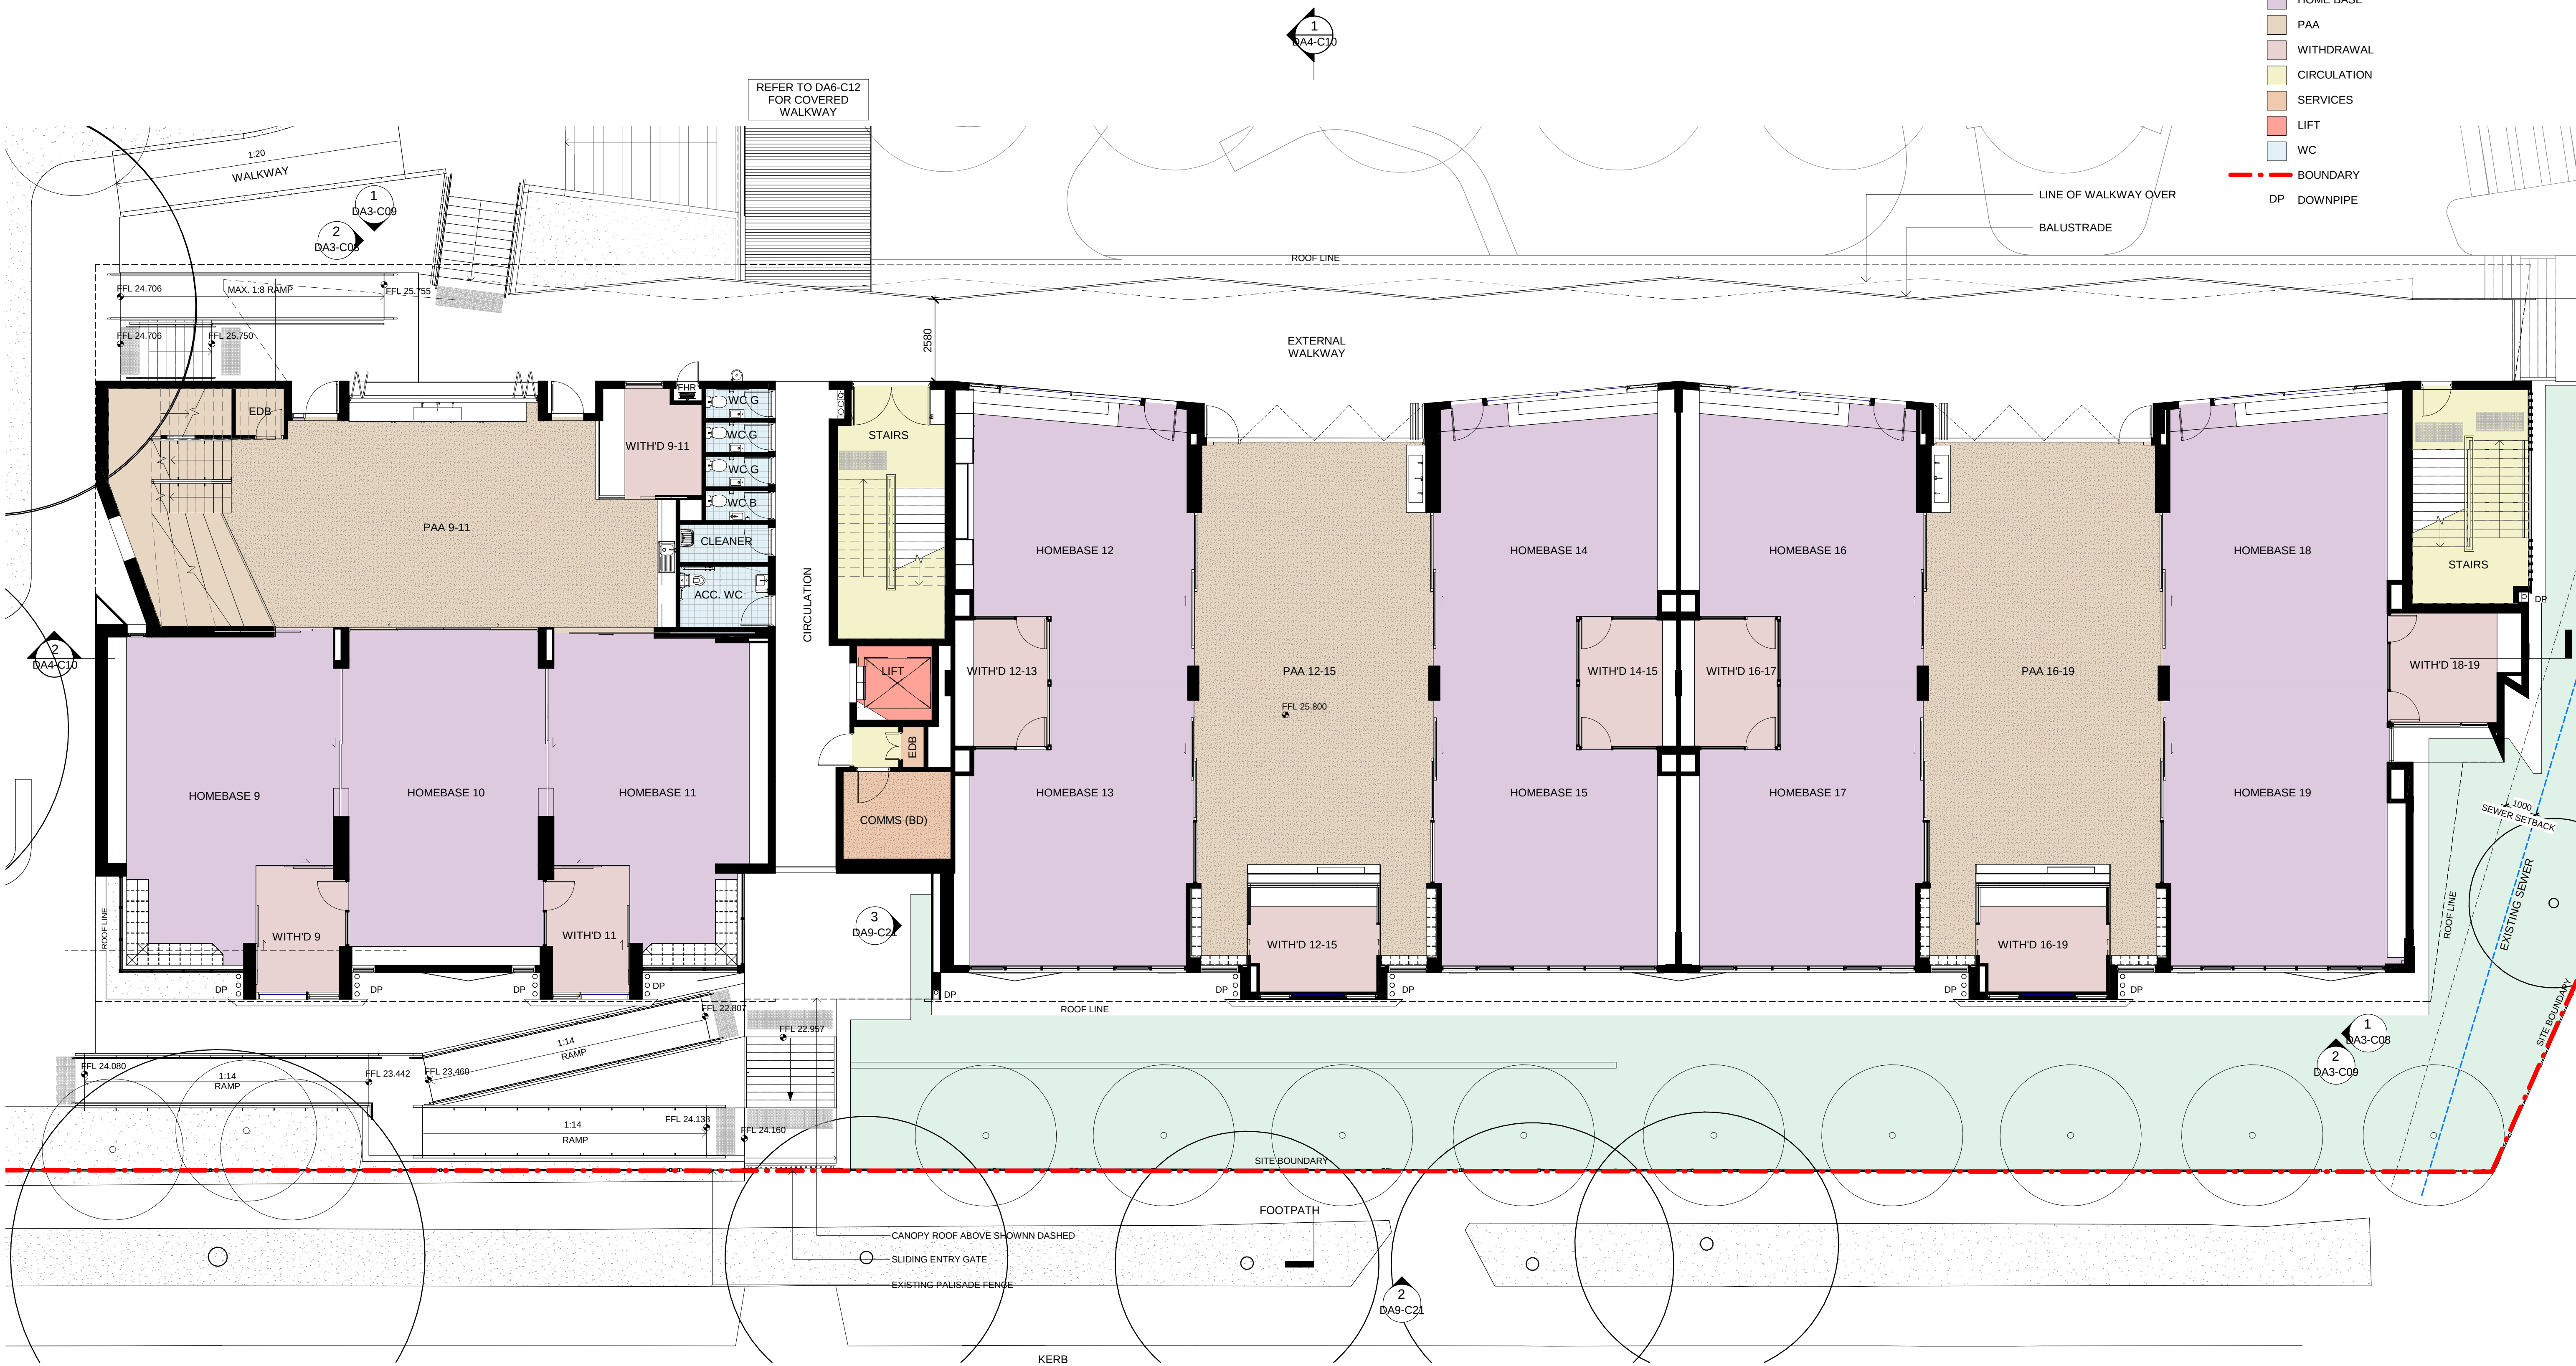


Issue			
No.	Date	Description	Chkd
0	21-02-2019	Issued for DA	TP

DEVELOPMENT
APPLICATION

Drawing Title
BLOCK C - LEVEL 1 FLOOR PLAN

Project
Canterbury South Public School
at
20 High St, Canterbury NSW 2193
for
Department of Education

Architect
NBRARCHITECTURE.
Sydney
61 2 9922 2344
nbrsarchitecture.com
Any form of replication of this drawing in full or in part without the written permission of NBRs+PARTNERS Pty Ltd constitutes an infringement of the copyright.
Nominated Architects: Geoffrey Deane 3766, Andrew Duffin 5602, Garry Hoddinett 5286
ABN 16 002 247 565

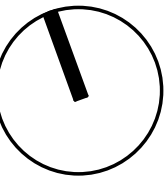

Date 21-02-2019
Scale 100@A1 or 200@A3
Drawing Reference 17343-NBRs-A-DA2-C05
Revision 0

PLAN LEGEND

- HOME BASE
- PAA
- WITHDRAWAL
- CIRCULATION
- SERVICES
- LIFT
- WC
- BOUNDARY
- DP DOWNPIPE



Issue No.	Date	Description	Chkd TP
0	21-02-2019	Issued for DA	


DEVELOPMENT APPLICATION

Drawing Title
BLOCK C - LEVEL 2 FLOOR PLAN

Project
Canterbury South Public School


at
20 High St, Canterbury NSW 2193
for
Department of Education

Architect
NBRSPARTNERS
Sydney
61 2 9922 2344
Any form of replication of this drawing in full or in part without the written permission of NBRSPARTNERS Pty Ltd constitutes an infringement of the copyright.
Nominated Architects: Geoffrey Deane 3766, Andrew Duffin 5602, Garry Hoddinett 5286
ABN 16 002 247 565

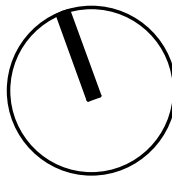

Date 21-02-2019
Scale 100@A1 or 200@A3

Drawing Reference 17343-NBRSPARTNERS-A-DA2-C06
Revision 0

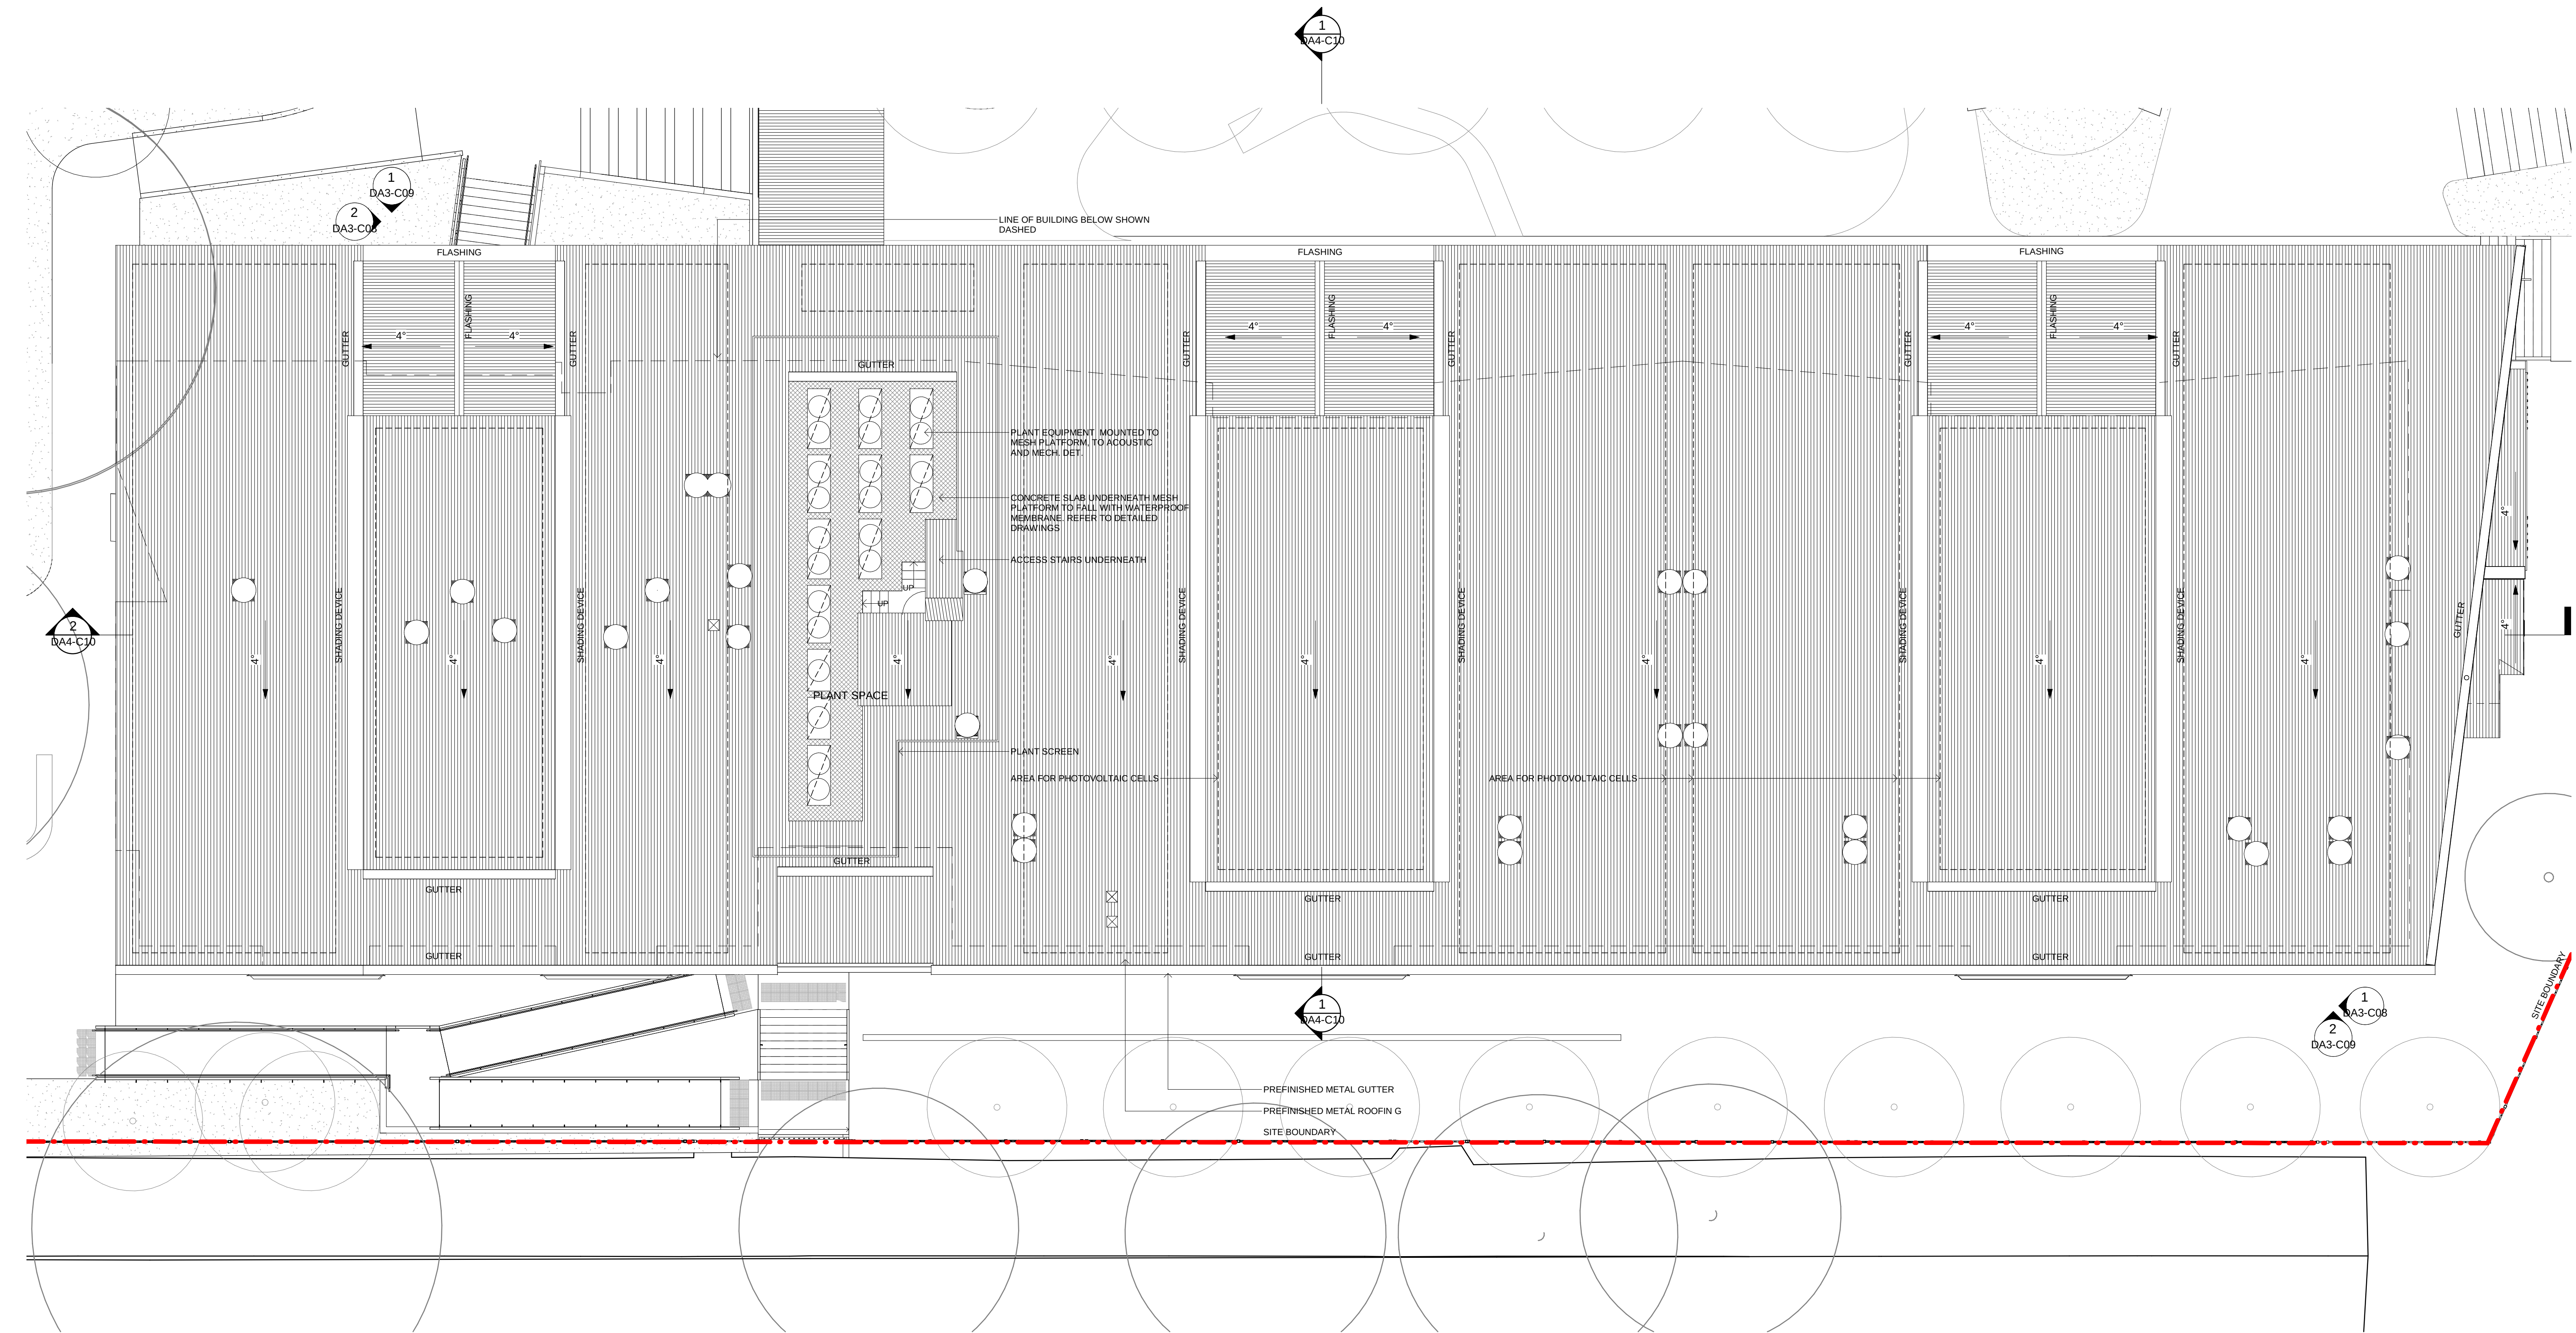

Issue		Description	Chkd
No.	Date		
0	21-02-2019	Issued for DA	TP


DEVELOPMENT
APPLICATION

Drawing Title
BLOCK C - ROOF PLAN

Project
Canterbury South Public School


at
20 High St, Canterbury NSW 2193
for
Department of Education

Architect
NBRSPARTNERSARCHITECTURE.
Sydney
61 2 9922 2344
Any form of replication of this drawing in full or in part without the written permission of NBRSPARTNERS Pty Ltd constitutes an infringement of the copyright.
Nominated Architects: Geoffrey Deane 3766, Andrew Duffin 5602, Garry Hoddinett 5286
ABN 16 002 247 565
nbsarchitecture.com

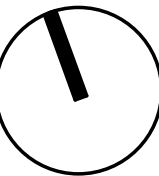


Date 21-02-2019
Scale 100@A1 or 200@A3

Drawing Reference
17343-NBRSPARTNERS-A-DA2-C07
Revision
0

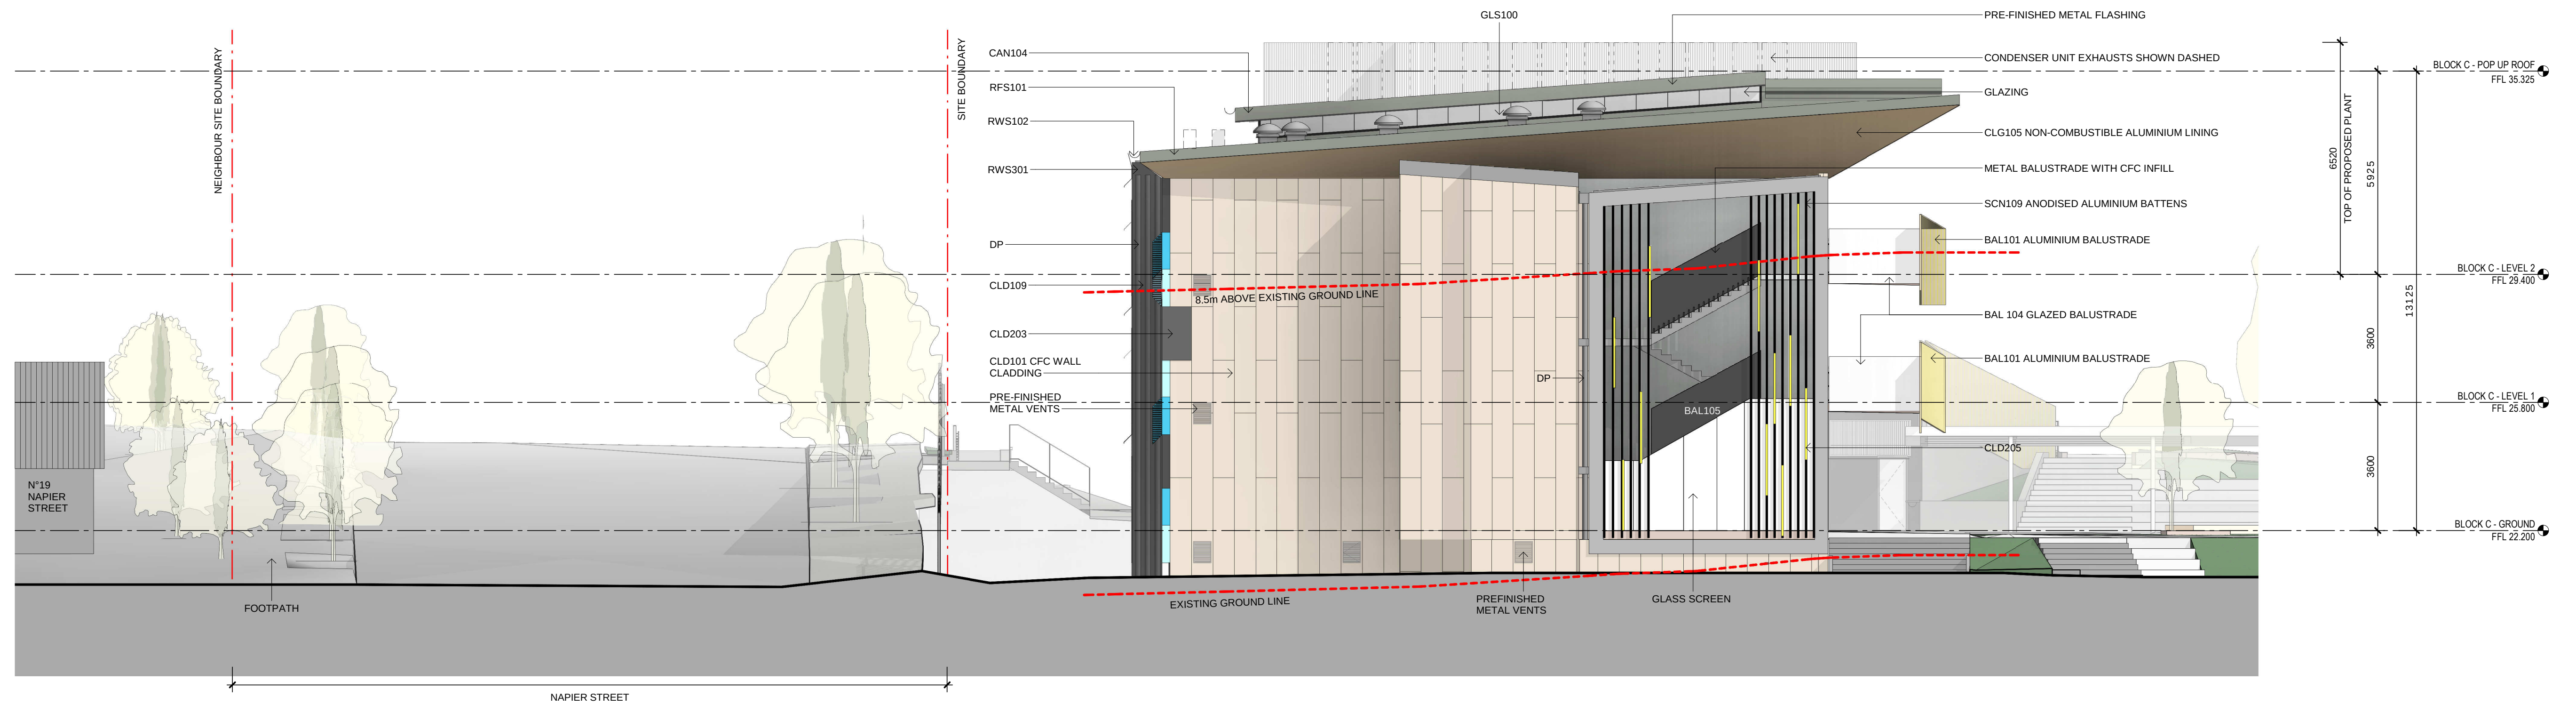

1 BLOCK C - EAST ELEVATION
1 : 100

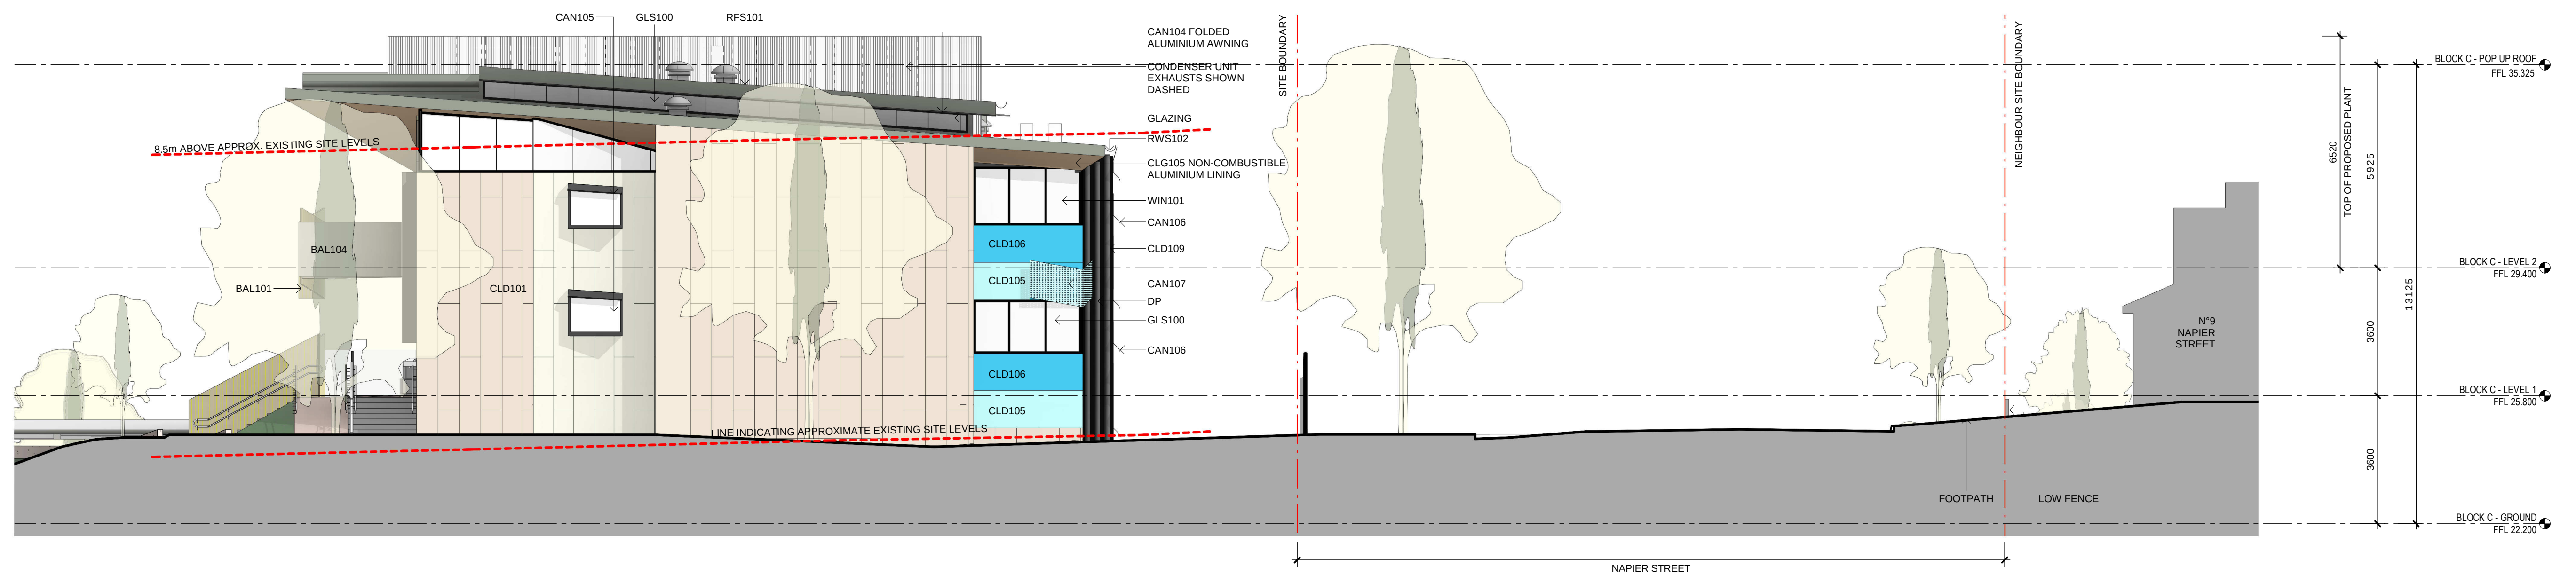

2 BLOCK C - WEST ELEVATION
1 : 100

Issue			
No.	Date	Description	Chkd
0	21-02-2019	Issued for DA	TP

LEGEND				
BAL101	ALUMINIUM BALUSTRADE	CLD105	CFC WALL CLADDING PAINTED	RF5101 PREFINISHED METAL ROOFING
BAL104	GLAZED BALUSTRADE	CLD106	CFC WALL CLADDING PAINTED	RF5102 EAVES GUTTER
CAN105	AL BAL BALUSTRADE + CFC INFILL	CLD108	CFC WALL CLADDING PAINTED	RWS301 RAIRWAY WALL HEAD
CAN104	FOLDED ALUMINIUM AWNING	CLD203	ALUMINIUM COVER PLATES	SCN109 ANODIZED ALUMINIUM BATTENS
CAN106	ALUMINIUM AWNING	CLD205	ALUMINIUM TRIM	WIN101 WINDOW FRAME
CAN107	ALUMINIUM SCREENING	GL105	NON-COMBUSTIBLE ALUMINIUM LINING	
CLD101	CFC WALL CLADDING NATURAL GREY	GLS100	GLAZING	

DEVELOPMENT APPLICATION

Drawing Title
BLOCK C - ELEVATIONS

Project
Canterbury South Public School


at
20 High St, Canterbury NSW 2193
for
Department of Education

Architect
NBRSARCHITECTURE.
Sydney
612 29922 2344
nbrsarchitecture.com
Any form of replication of this drawing in full or in part without the written permission of NBRS+PARTNERS Pty Ltd constitutes an infringement of the copyright.
Nominated Architects: Geoffrey Deane 3766; Andrew Duffin 5602; Gary Hoddnett 5286
ABN 16 002 247 565 © 2017

Date 21-02-2019

Scale 100@A1 or 200@A3

Drawing Reference	Revision
17343-NBRS-A-DA3-C08	0

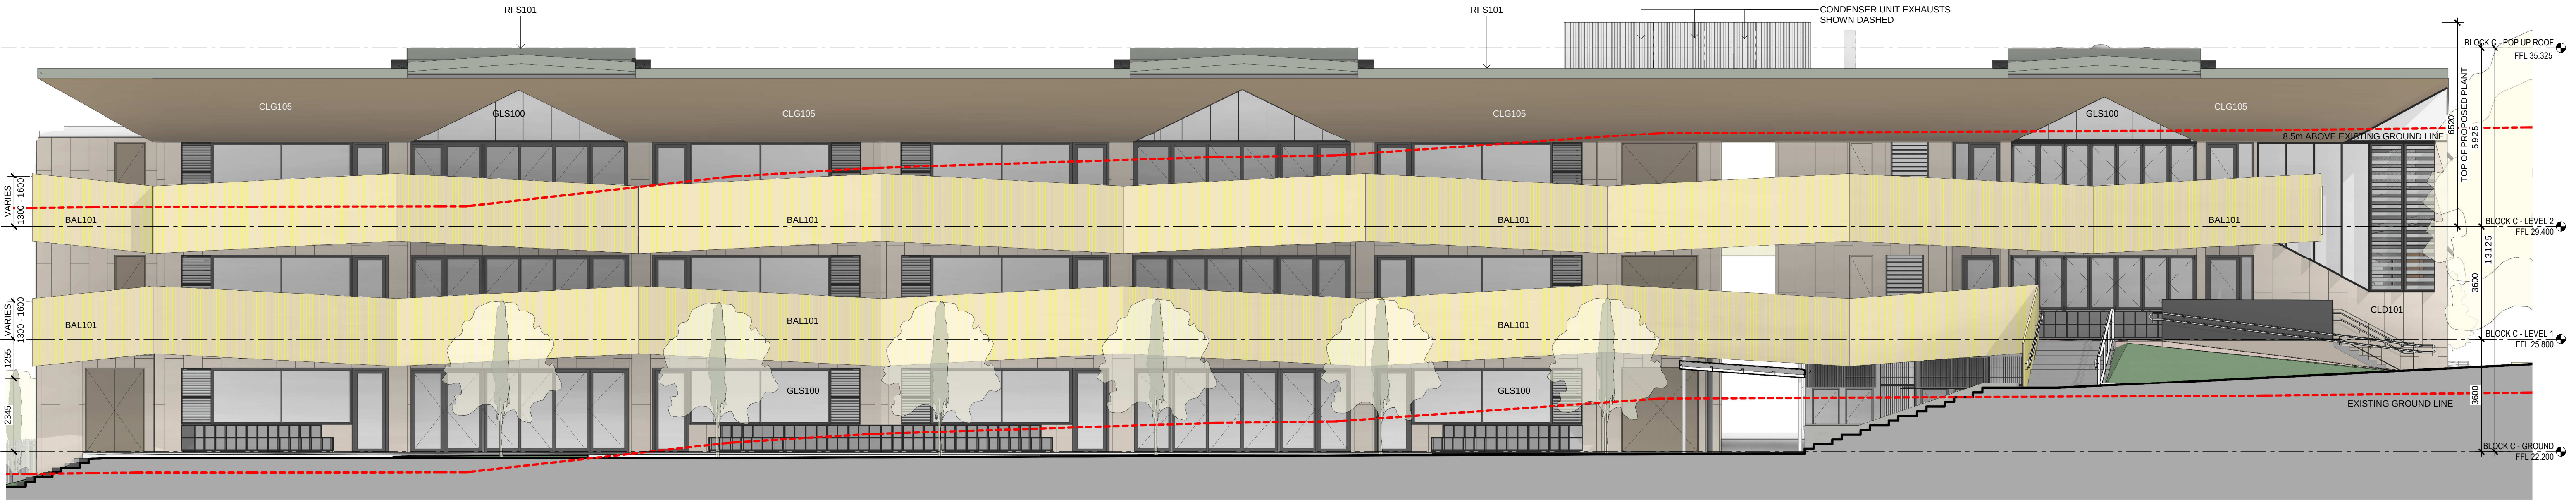

1 BLOCK C - NORTH ELEVATION
1 : 100



2 BLOCK C - SOUTH ELEVATION
1 : 100

Issue No.	Date	Description	Chkd TP
0	21-02-2019	Issued for DA	

LEGEND	
BAL101 ALUMINIUM BALUSTRADE	CLD101 CFC WALL CLADDING NATURAL GREY
BAL108 ALUMINIUM BALUSTRADE	CLD103 CFC WALL CLADDING PAINTED
CAN104 ALUMINIUM AWNING	CLD104 CFC WALL CLADDING PAINTED
CAN106 ALUMINIUM AWNING	CLD105 CFC WALL CLADDING PAINTED
CAN107 ALUMINIUM SCREENING	CLD106 CFC WALL CLADDING PAINTED
CAN108 ALUMINIUM SCREENING	CLD203 ALUMINIUM COVER PLATE
CLG105 NON-COMBUSTIBLE ALUMINIUM LINING	
GLS100 GLAZING	
RFS101 PREFINISHED METAL ROOFING	
SCN112 ALUMINIUM SCREEN	
WIN101 WINDOW FRAME	


DEVELOPMENT APPLICATION

Drawing Title
BLOCK C - ELEVATIONS


Project
Canterbury South Public School
at
20 High St, Canterbury NSW 2193
for
Department of Education

Architect
NBRSARCHITECTURE.
Sydney
61 2 9922 2344
Any form of replication of this drawing in full or in part without the written permission of NBRS+PARTNERS Pty Ltd constitutes an infringement of the copyright.
Nominated Architects: Geoffrey Deane 3766, Andrew Duffin 5602, Garry Hoddinett 5286
ABN 16 002 247 565

Date 21-02-2019
Scale 100@A1 or 200@A3
Drawing Reference 17343-NBRS-A-DA3-C09
Revision 0

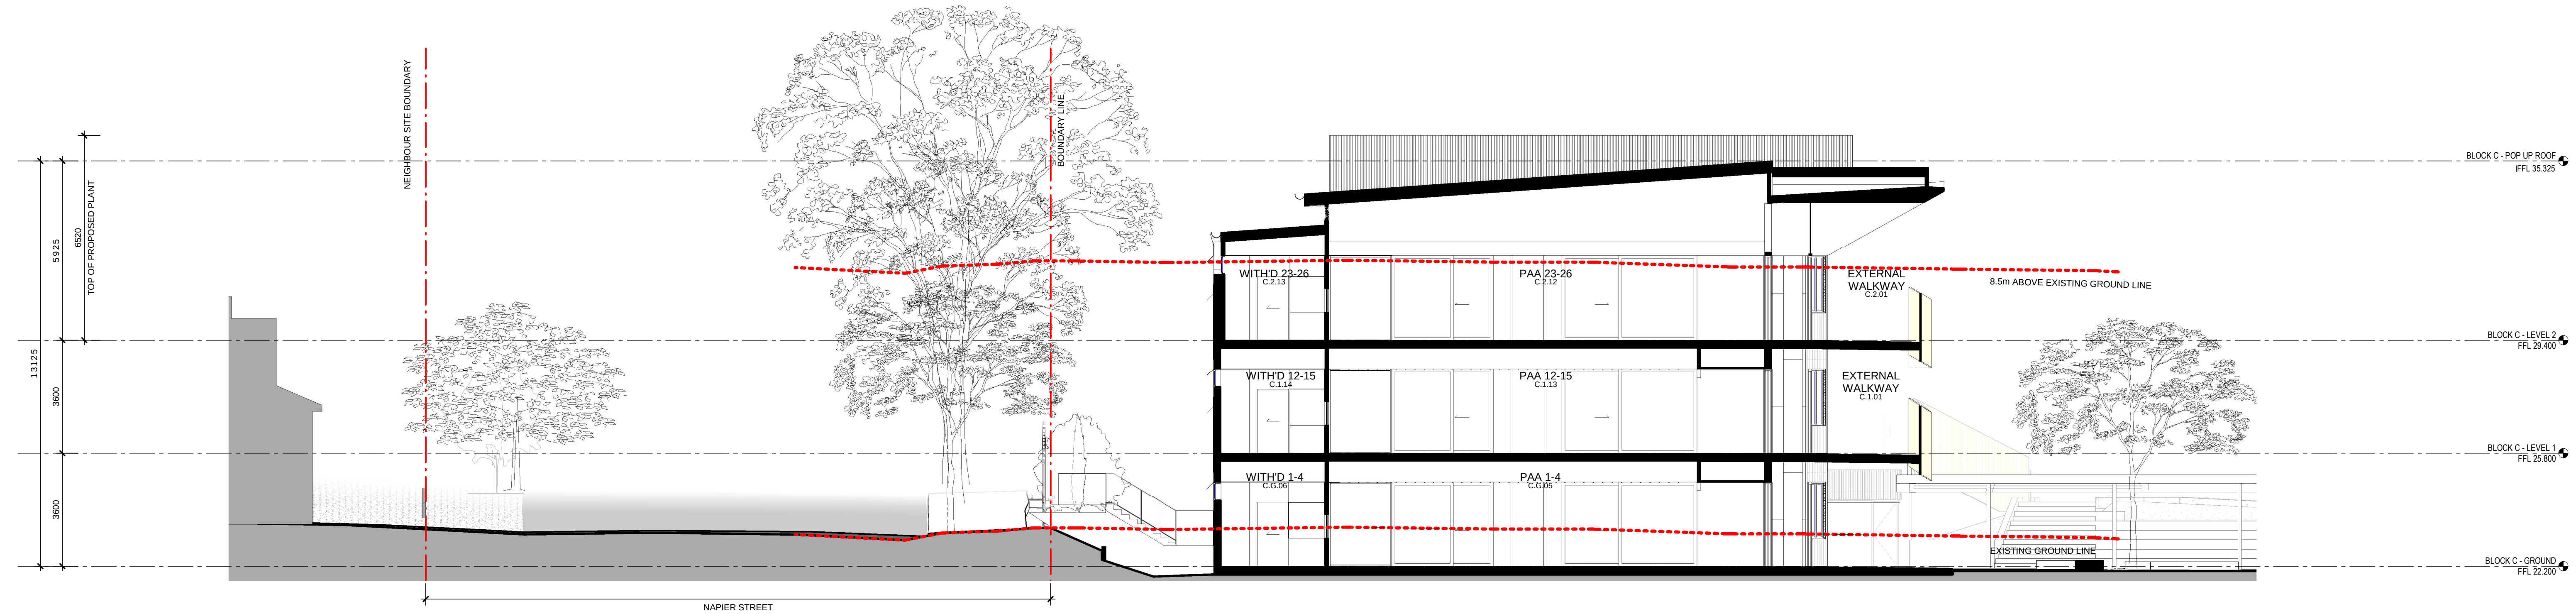

1 BLOCK C - SECTION 1
1 : 100

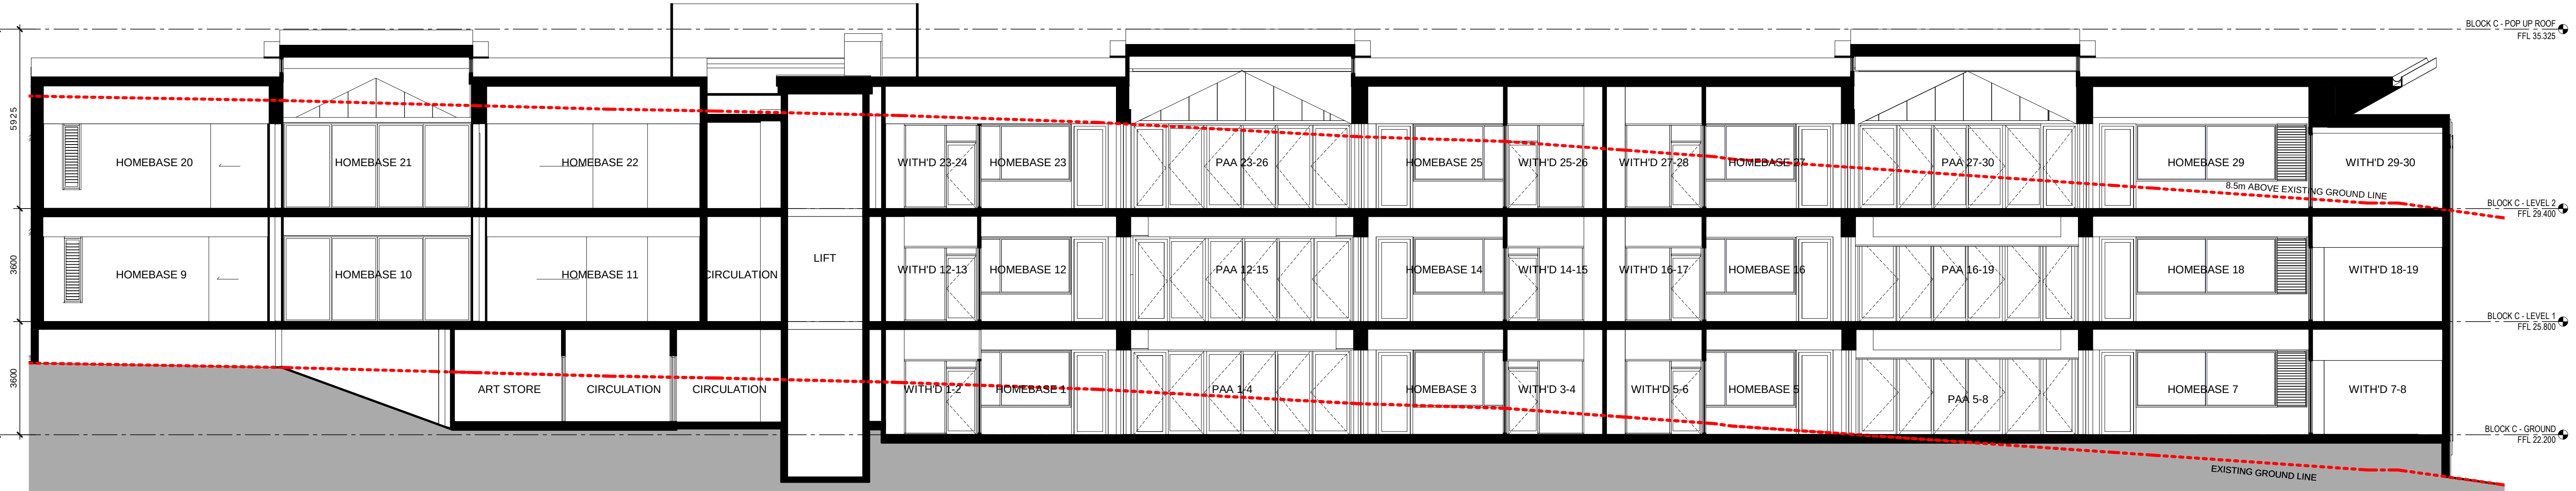

2 BLOCK C - SECTION 2
1 : 100

Issue		Description	Chkd
No.	Date		
0	21-02-2019	Issued for DA	TP

DEVELOPMENT APPLICATION

Drawing Title
BLOCK C - SECTIONS

Project
Canterbury South Public School

at
20 High St, Canterbury NSW 2193
for
Department of Education

Architect
NBRSARCHITECTURE.
Sydney
61 2 9922 2344
Any form of replication of this drawing in full or in part without the written permission of NBRS+PARTNERS Pty Ltd constitutes an infringement of the copyright.
Nominated Architects: Geoffrey Deane 3766, Andrew Duffin 5602, Garry Hoddinett 5286
ABN 16 002 247 565
nbrsarchitecture.com

Date 21-02-2019
Scale 100@A1 or 200@A3

Drawing Reference 17343-NBRS-A-DA4-C10
Revision 0



Issue		Description	Chkd
No.	Date		
0	21-02-2019	Issued for DA	TP

DEVELOPMENT
APPLICATION

Drawing Title
PHOTOMONTAGE - VIEW FROM
NAPIER STREET

Project
Canterbury South Public School
at
20 High St, Canterbury NSW 2193
for
Department of Education

Architect
NBRSEARCHITECTURE.
Sydney
61 2 9922 2344
nbsarchitecture.com
Any form of replication of this drawing in full or in part without the written permission
of NBRSEARCHITECTURE Pty Ltd constitutes an infringement of the copyright.
Nominated Architects: Geoffrey Deane 3766; Andrew Duffin 5602; Garry Hoddinett 5286
ABN 16 002 247 565
© 2017

Date 21-02-2019
NOT TO SCALE

Drawing Reference 17343-NBRS-A-DA5-C11
Revision 0



Issue		Description	Chkd
No.	Date		
0	21-02-2019	Issued for DA	TP


DEVELOPMENT
APPLICATION

Drawing Title
ARTIST IMPRESSION - VIEW FROM
TOWN SQUARE


Project
Canterbury South Public School
at
20 High St, Canterbury NSW 2193
for
Department of Education

Architect
NBRARCHITECTURE.
Sydney
61 2 9922 2344
nbrsarchitecture.com
Any form of replication of this drawing in full or in part without the written permission
of NBR+PARTNERS Pty Ltd constitutes an infringement of the copyright.
Nominated Architects: Geoffrey Deane 3766; Andrew Duffin 5602; Garry Hoddinett 5286
ABN 16 002 247 565


Date 21-02-2019
NOT TO SCALE
Drawing Reference 17343-NBRS-A-DA5-C12
Revision 0

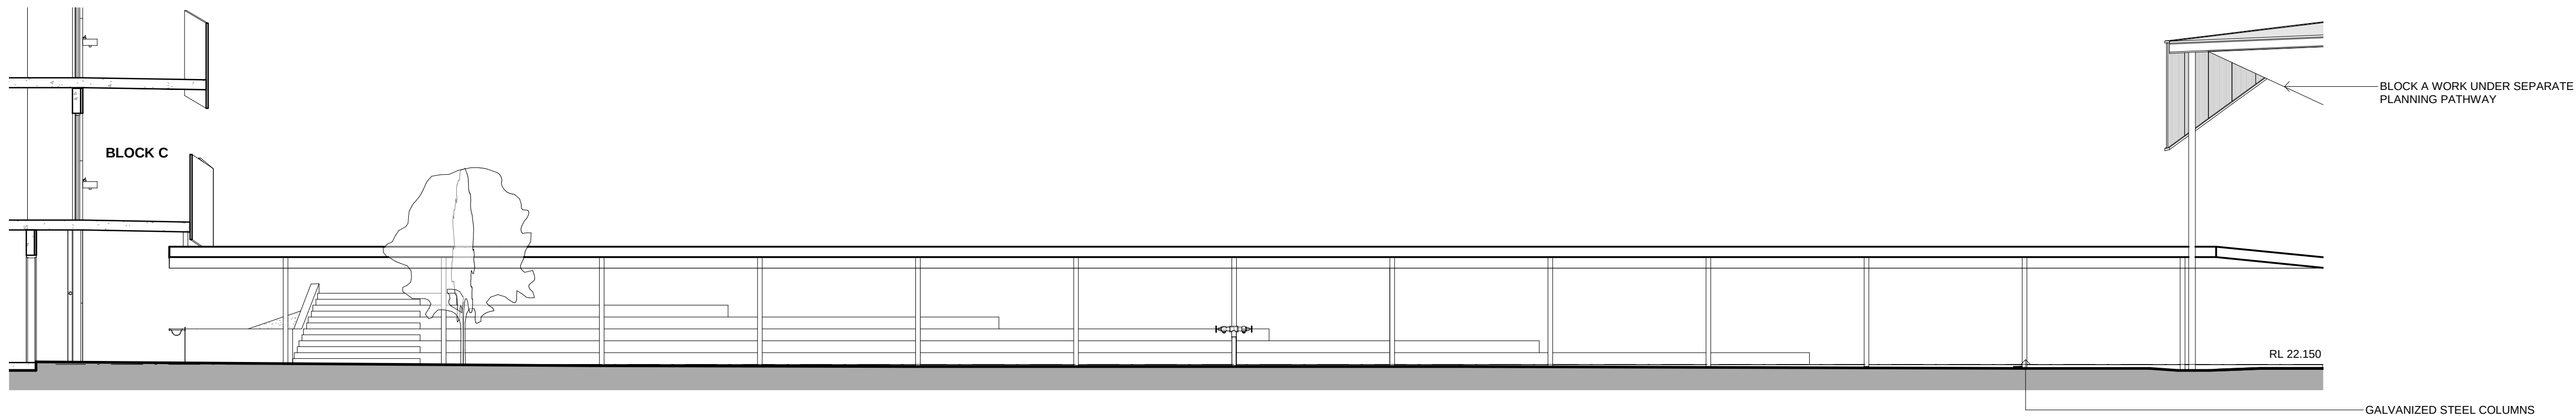

COVERED WALKWAY ELEVATION

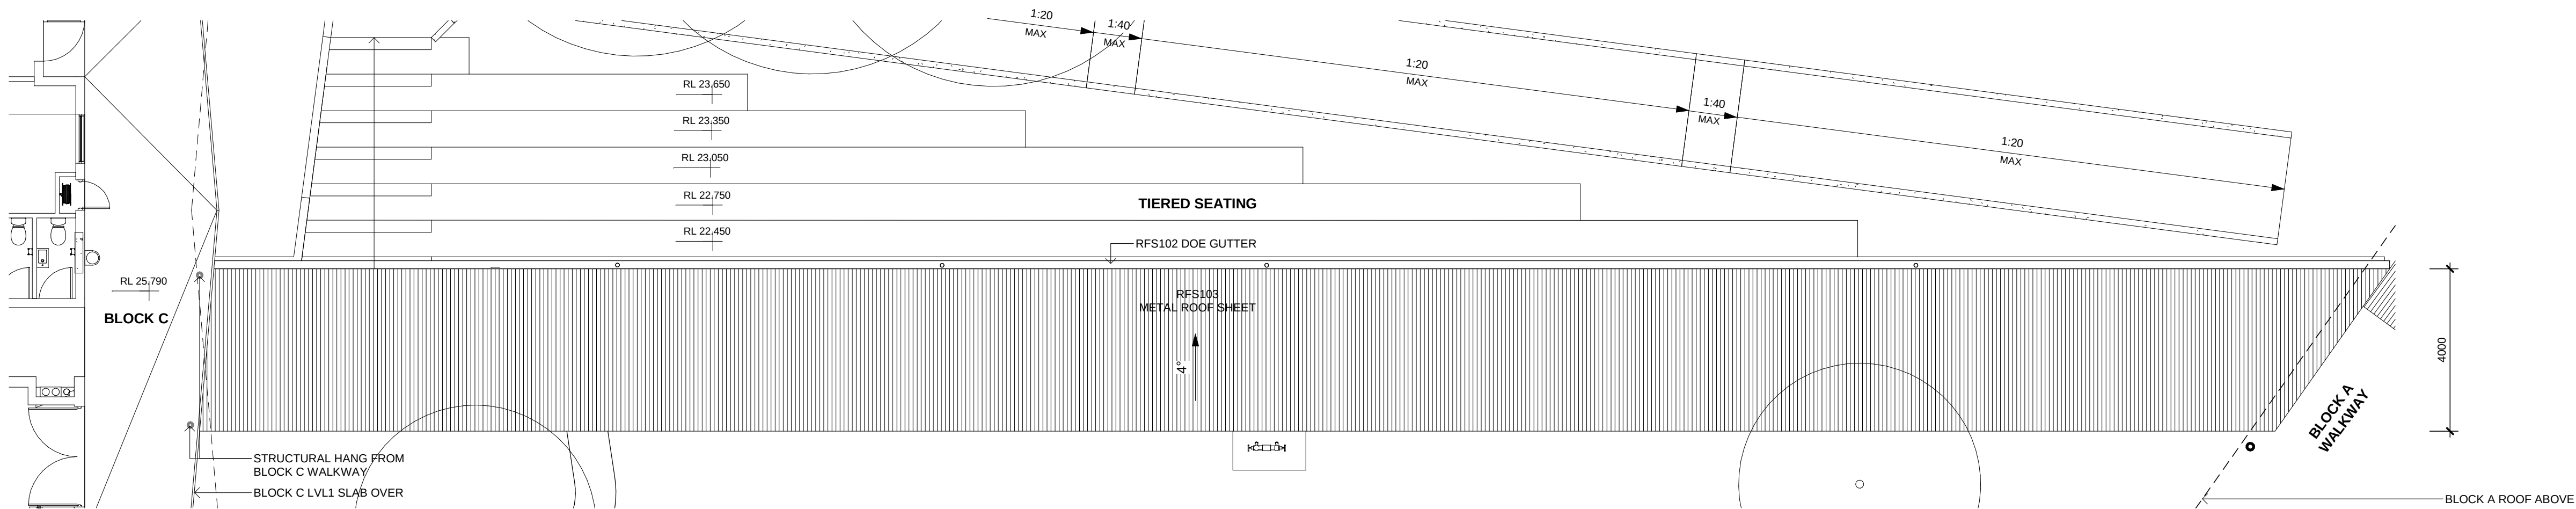

COVERED WALKWAY ROOF

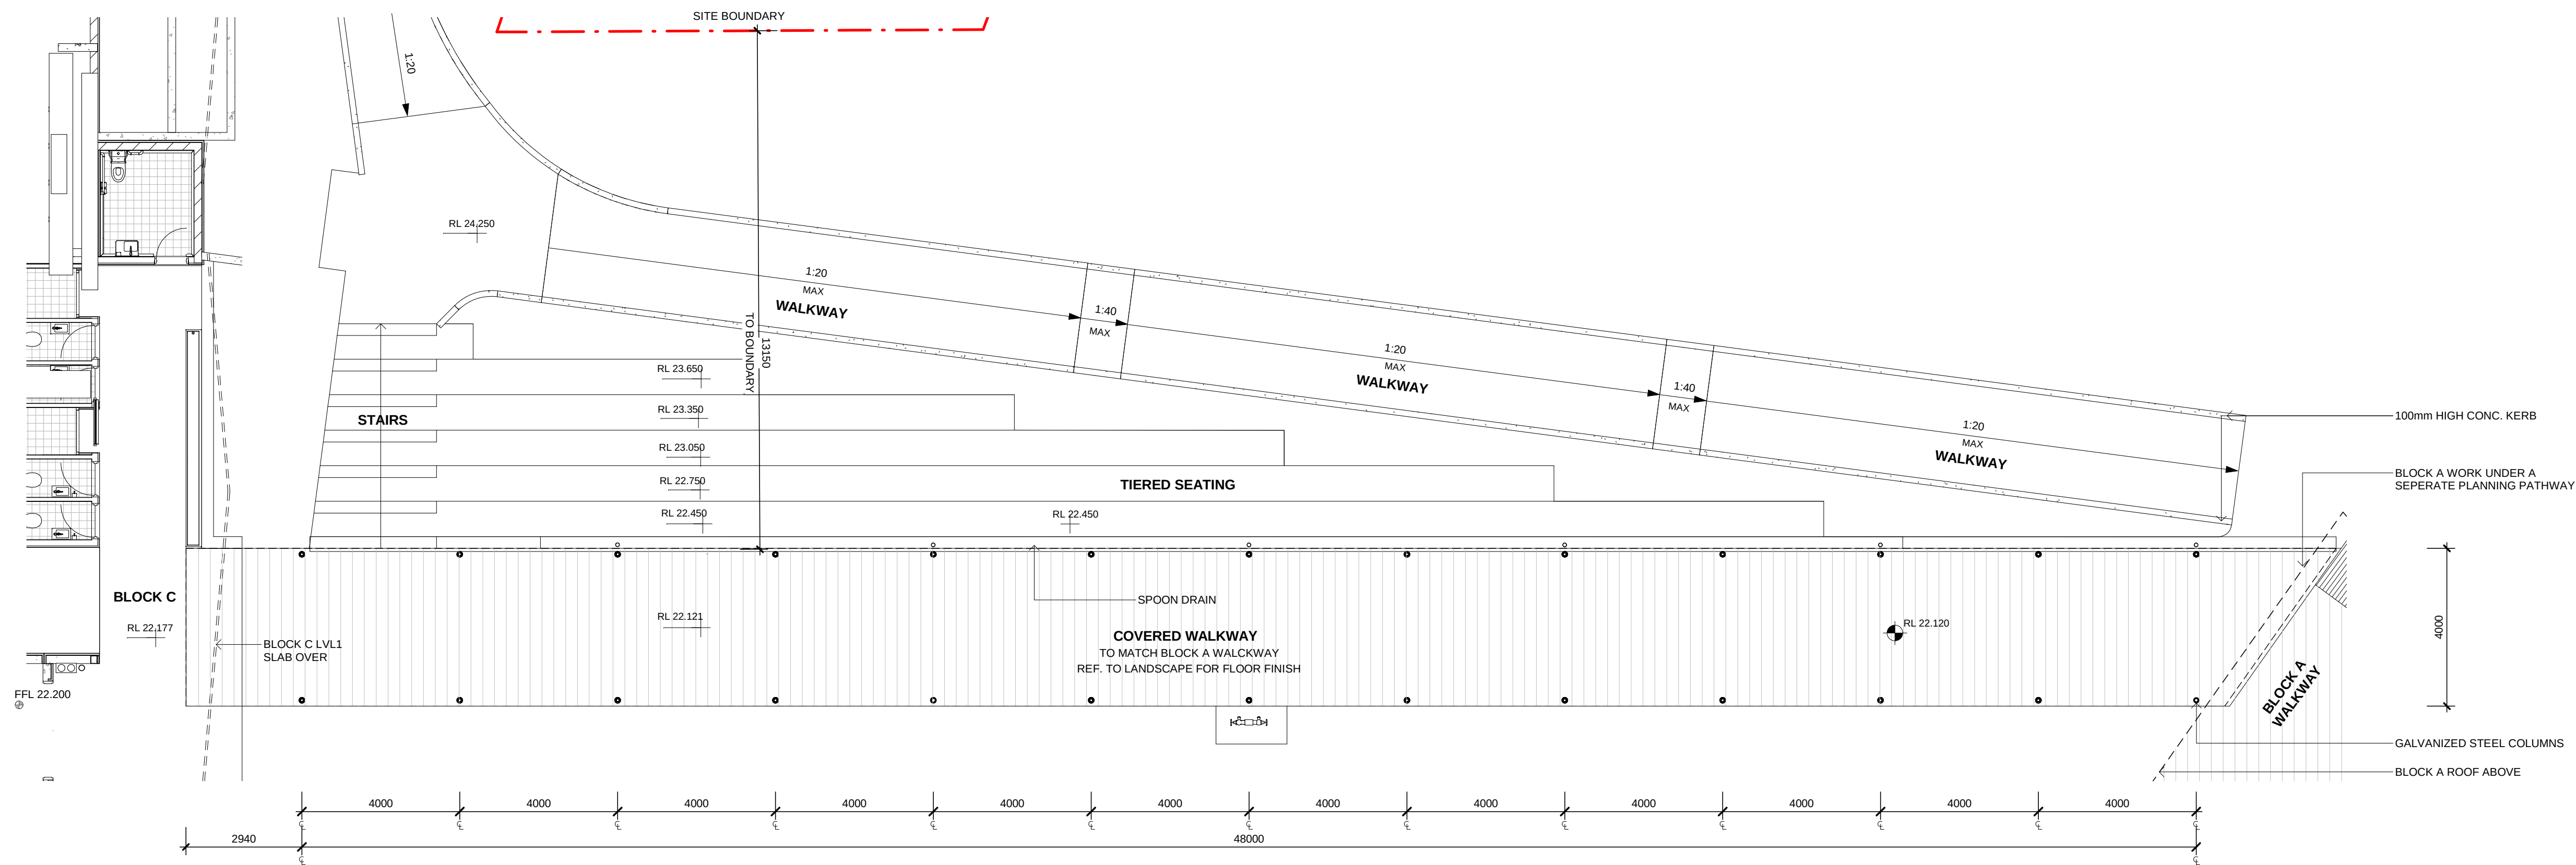

COVERED WALKWAY PLAN


Issue No.	Date	Description	Chkd TP
0	21-02-2019	Issued for DA	

DEVELOPMENT
APPLICATION


Drawing Title
COVERED WALKWAY

Project
Canterbury South Public School
at
20 High St, Canterbury NSW 2193
for
Department of Education


Architect
NBRSARCHITECTURE.
Sydney
61 2 9922 2344
nbrsarchitecture.com
Any form of replication of this drawing in full or in part without the written permission of NBRS+PARTNERS Pty Ltd constitutes an infringement of the copyright.
Nominated Architects: Geoffrey Deane 3766; Andrew Duffin 5602; Garry Hoddinett 5286
ABN 16 002 247 565

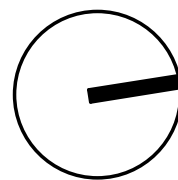


Date 21-02-2019
Scale 100@A1 or 200@A3
Drawing Reference 17343-NBRS-A-DA6-C13
Revision 0

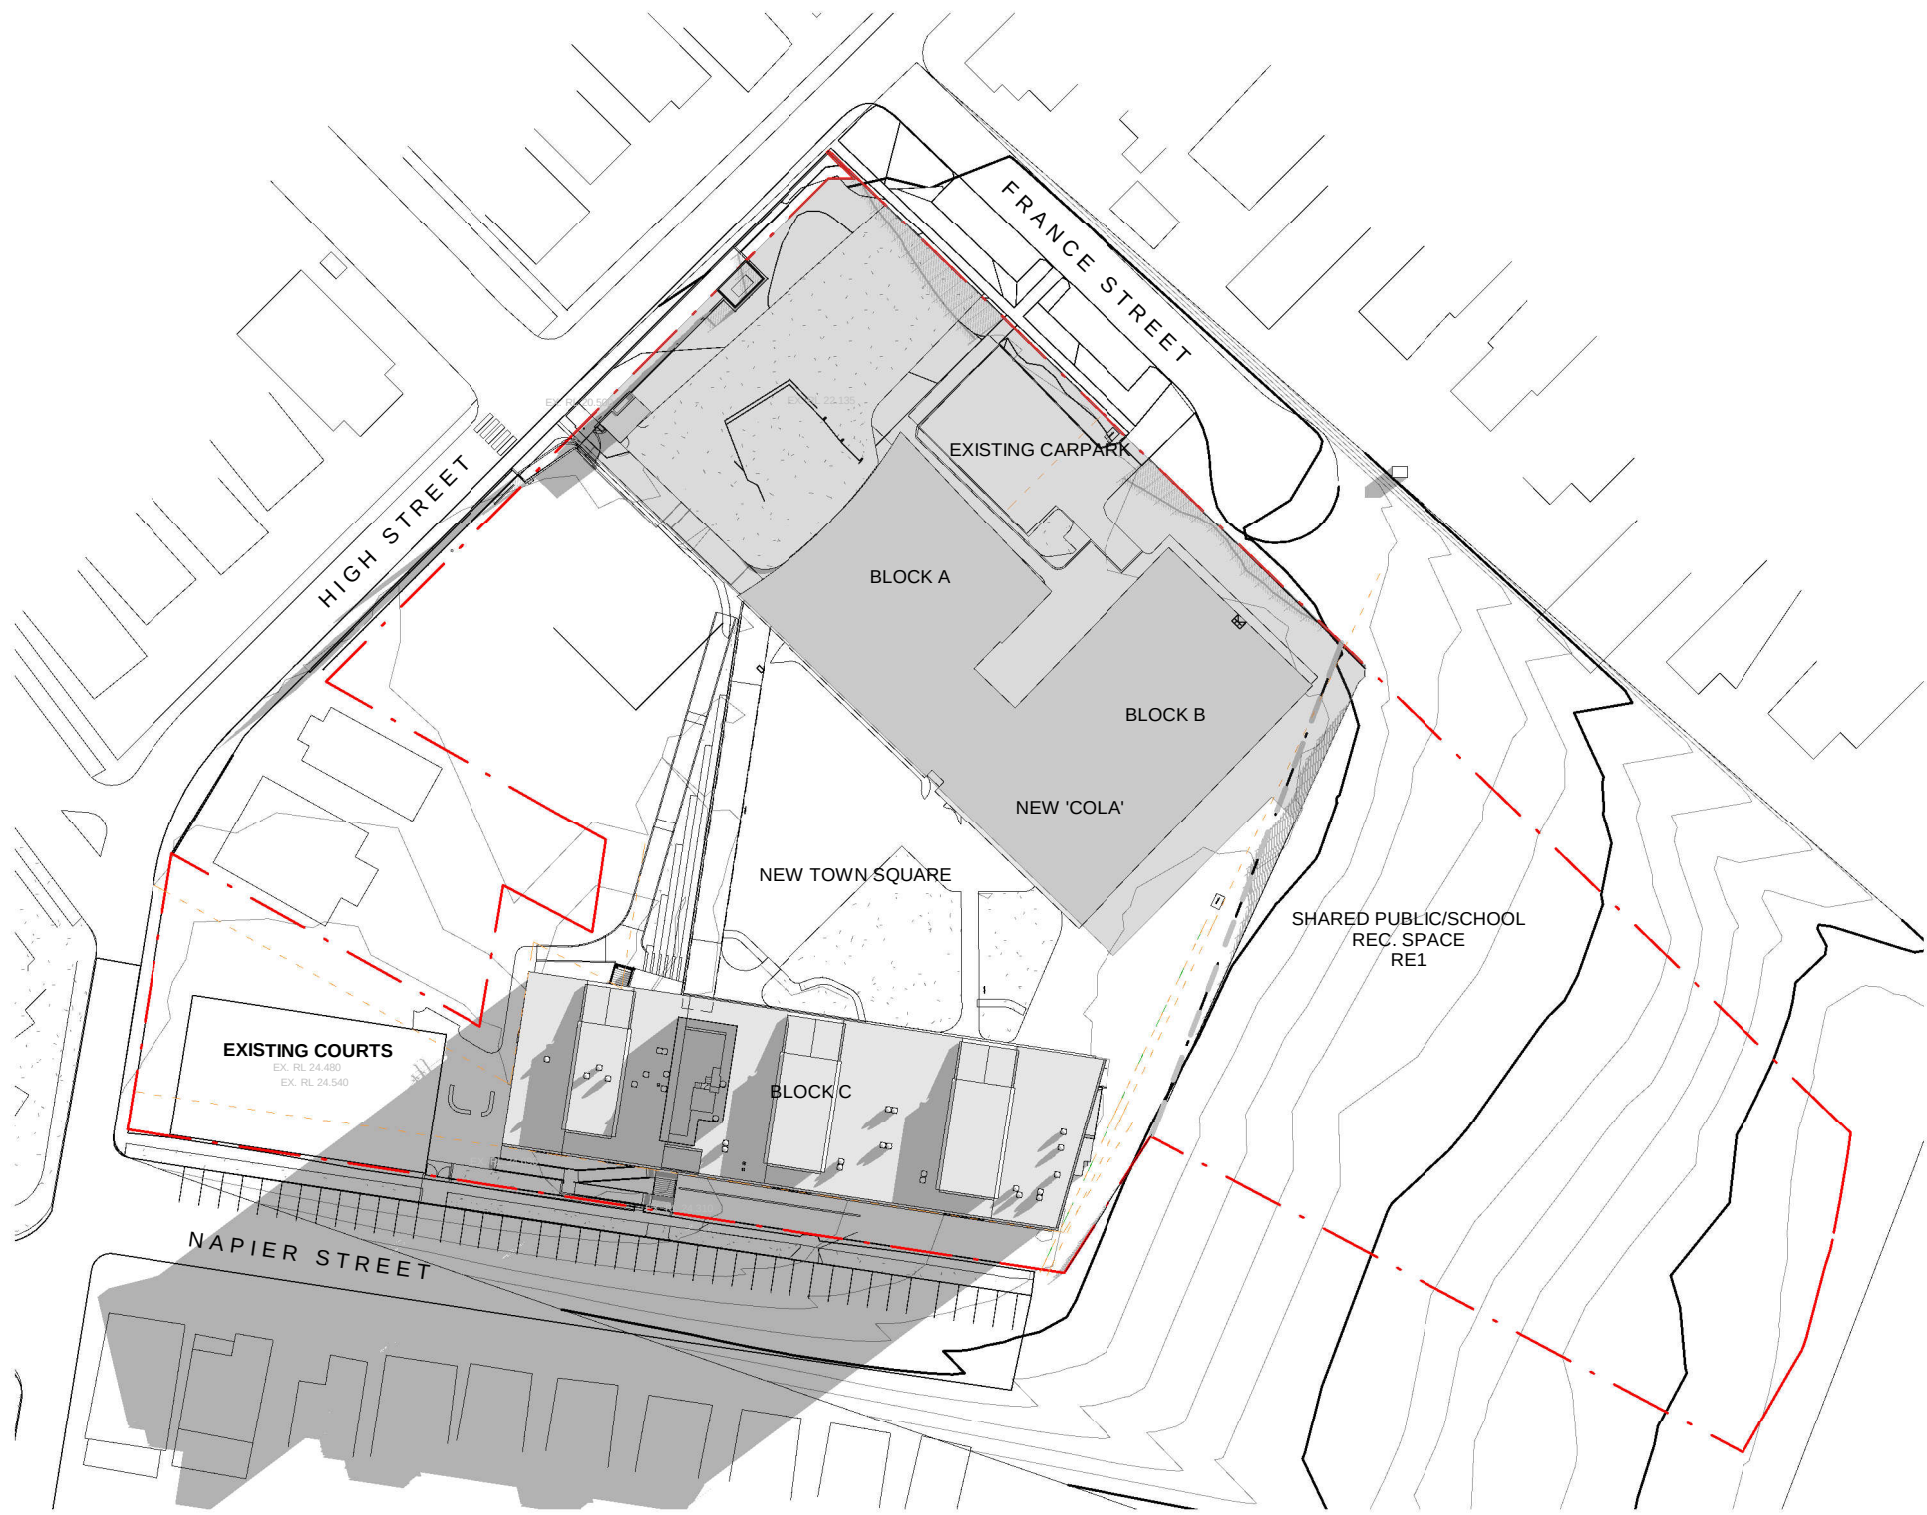

1 JUNE 8AM
1 : 1000

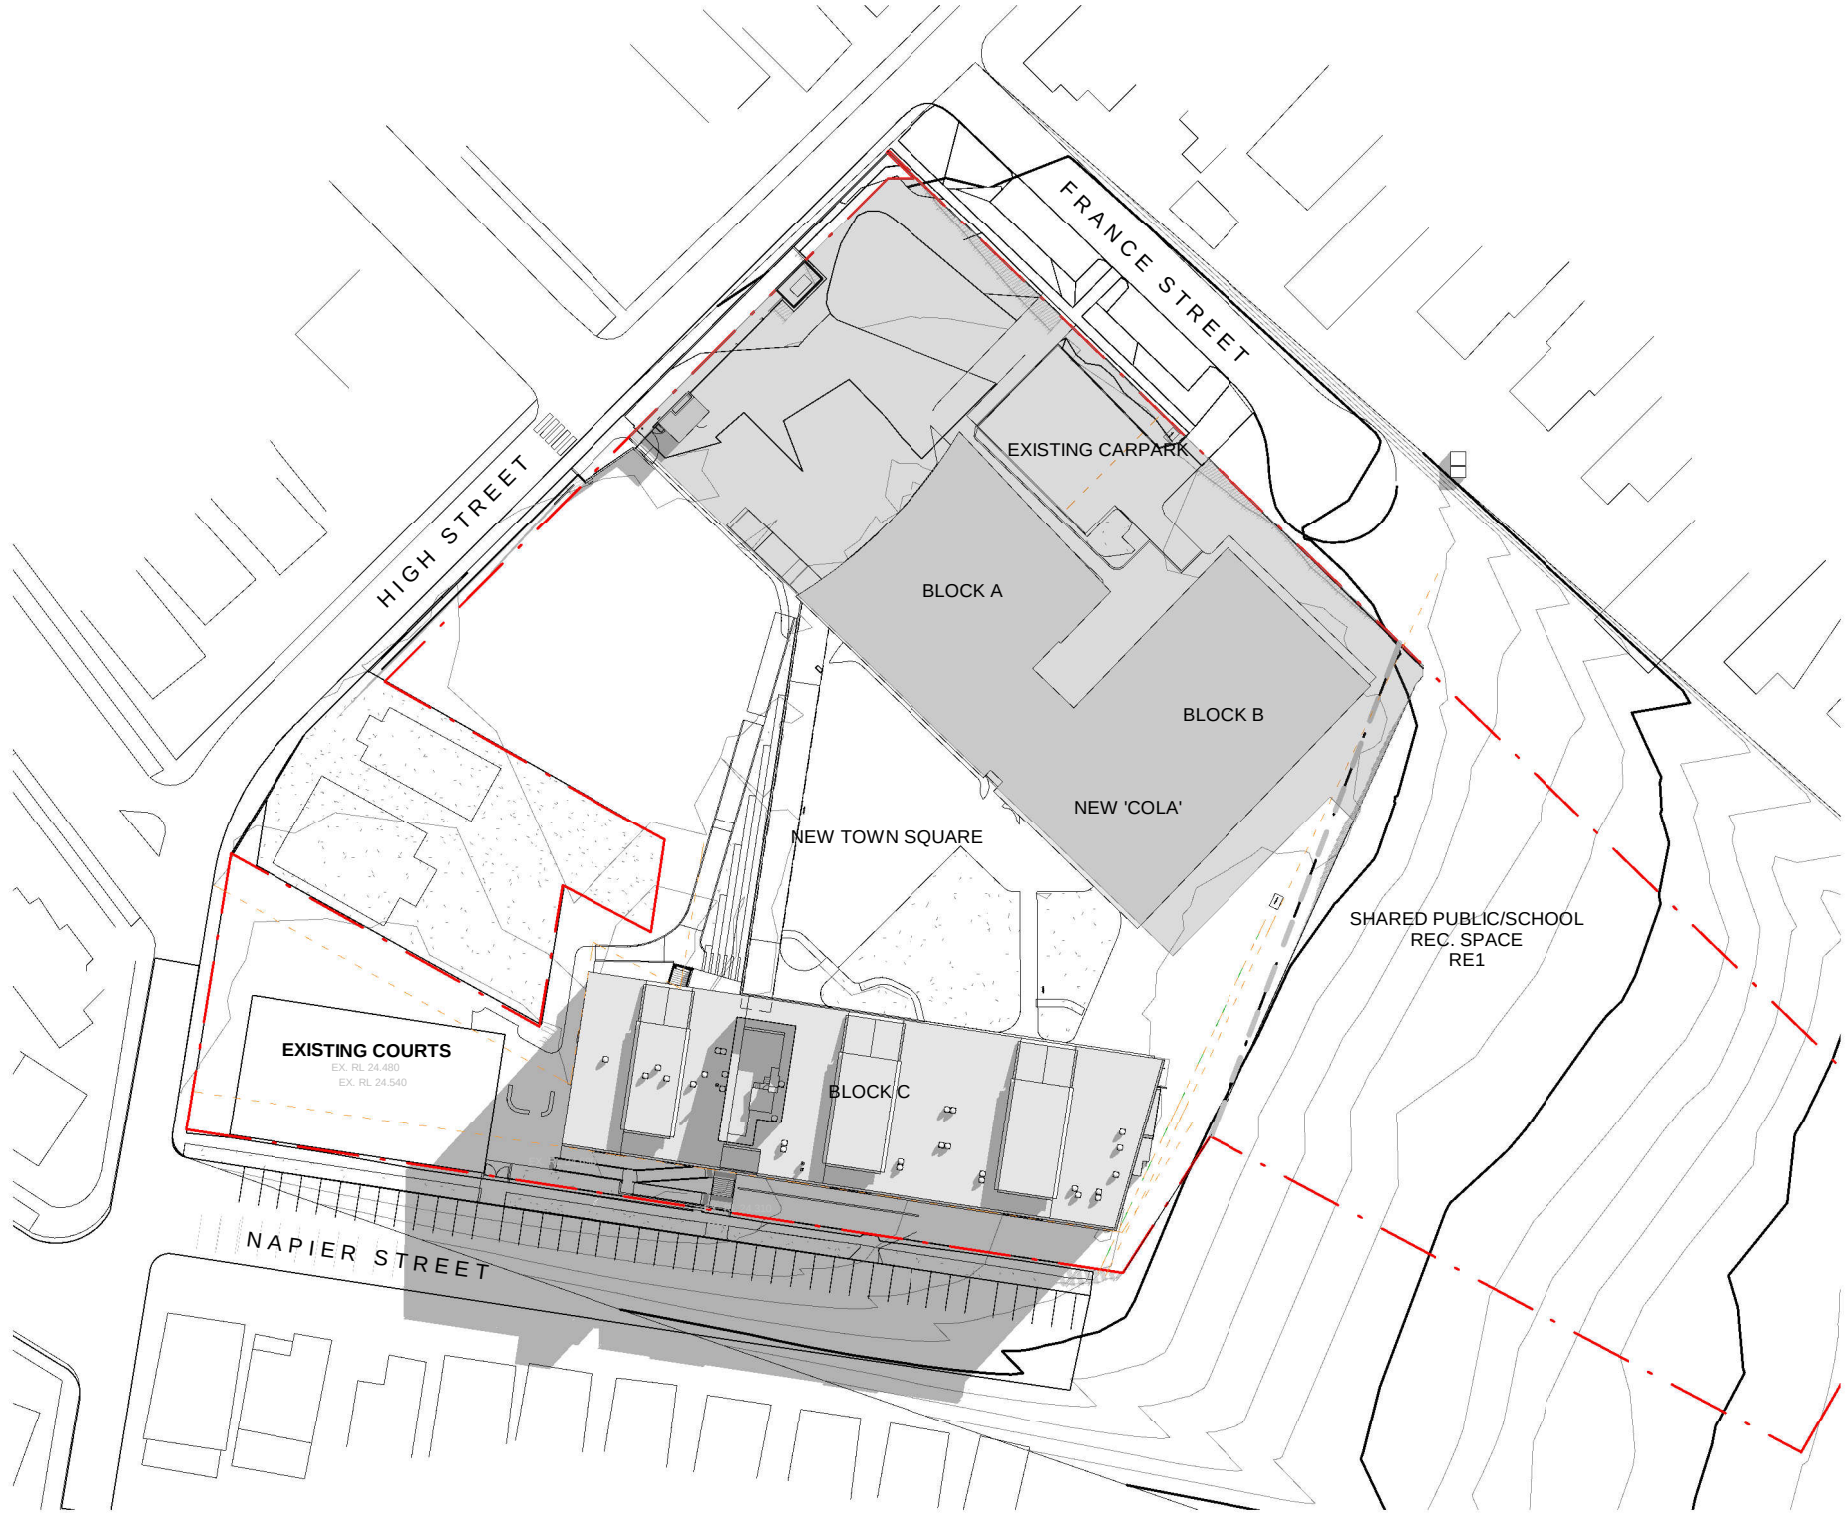

2 JUNE 9AM
1 : 1000

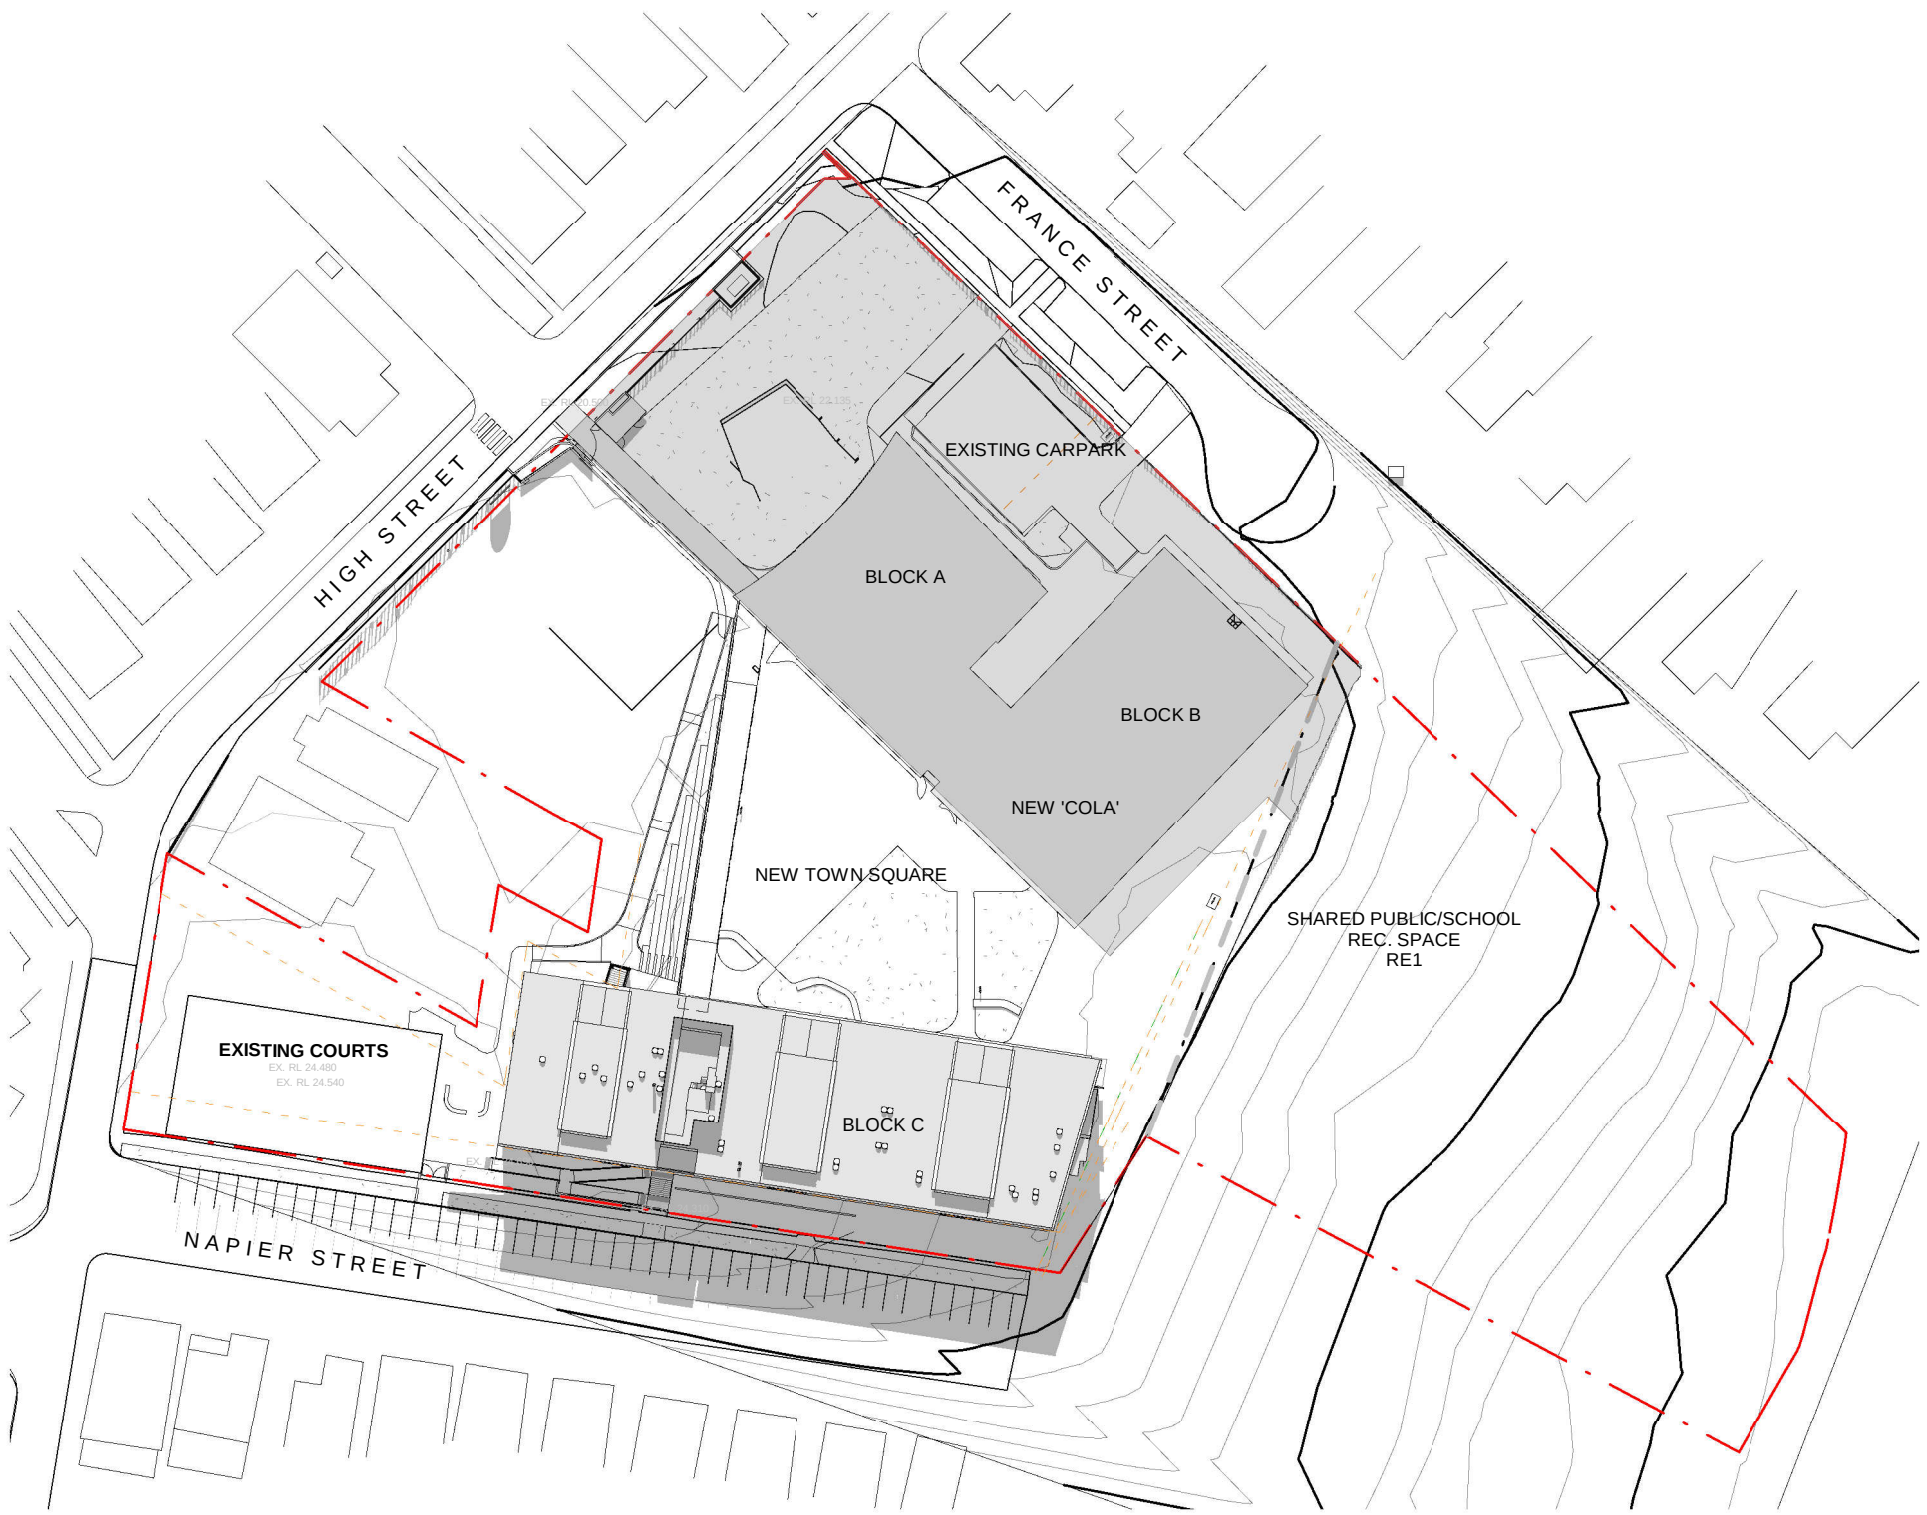

3 JUNE 12PM
1 : 1000



4 JUNE 3PM
1 : 1000



5 JUNE 4PM
1 : 1000

Issue No.	Date	Description	Chkd TP
0	21-02-2019	Issued for DA	

DEVELOPMENT APPLICATION

Drawing Title
SHADOW DIAGRAMS - PLAN
SHEET 1


Project
Canterbury South Public School
at
20 High St, Canterbury NSW 2193
for
Department of Education

Architect
NBRSPARTNERSARCHITECTURE.
Sydney
61 2 9922 2344
Any form of replication of this drawing in full or in part without the written permission of NBRSPARTNERS Pty Ltd constitutes an infringement of the copyright.
Nominated Architects: Geoffrey Deane 3766, Andrew Duffin 5602, Garry Hoddinett 5286
ABN 16 002 247 565
nbsrarchitecture.com


1

Date 21-02-2019
Scale 1000@A1 or 2000@A3


Drawing Reference 17343-NBRSPARTNERS-A-DA8-C14
Revision 0

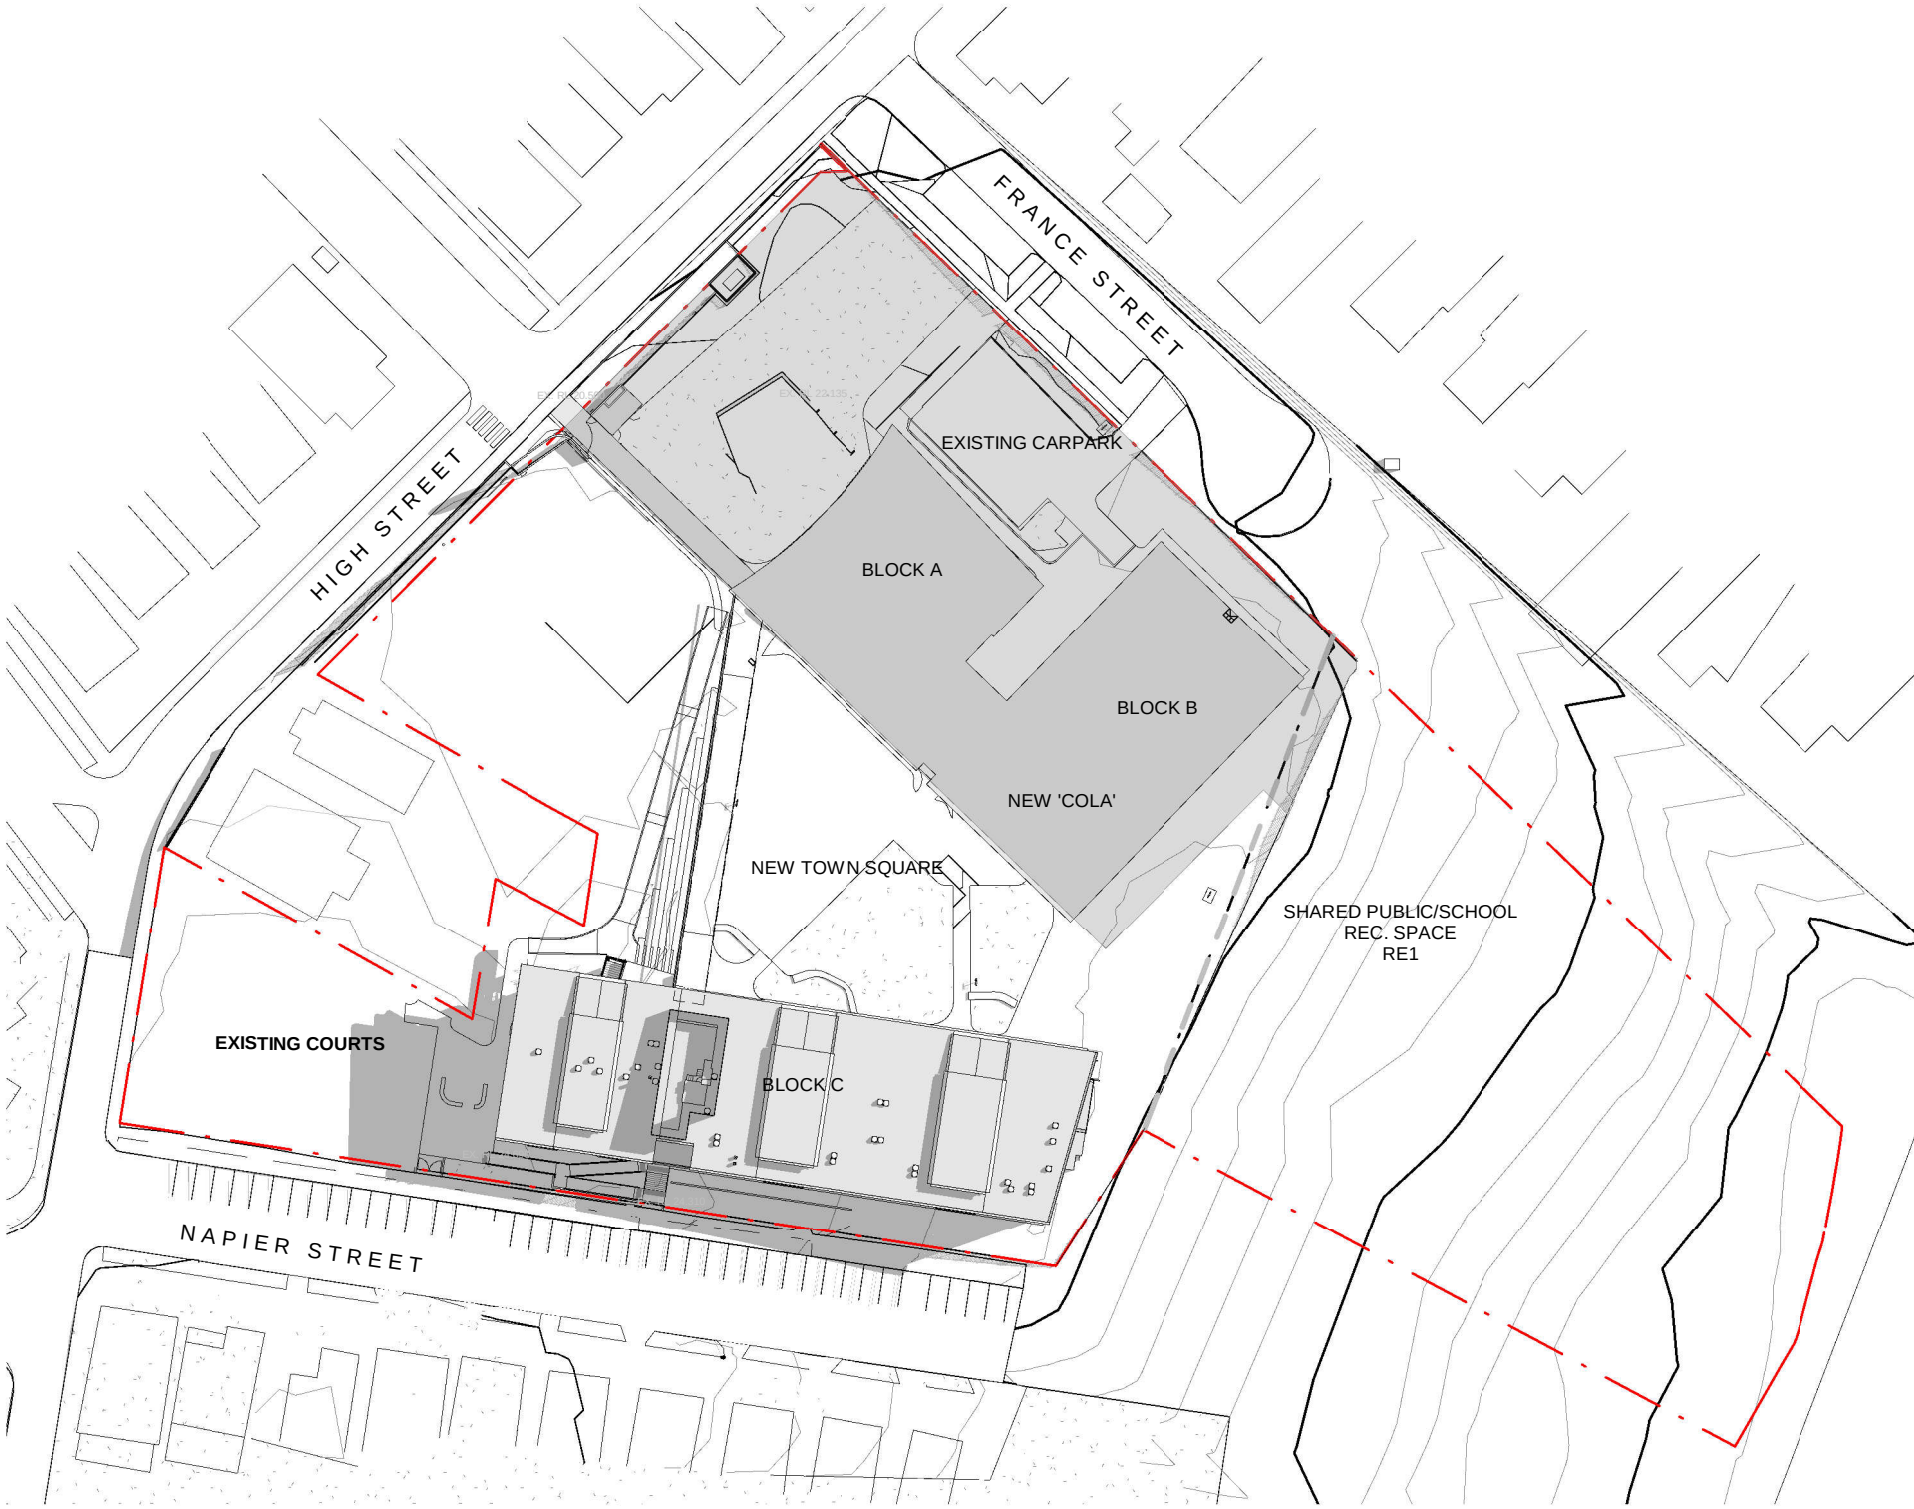


1 SEP 8AM
1 : 1000

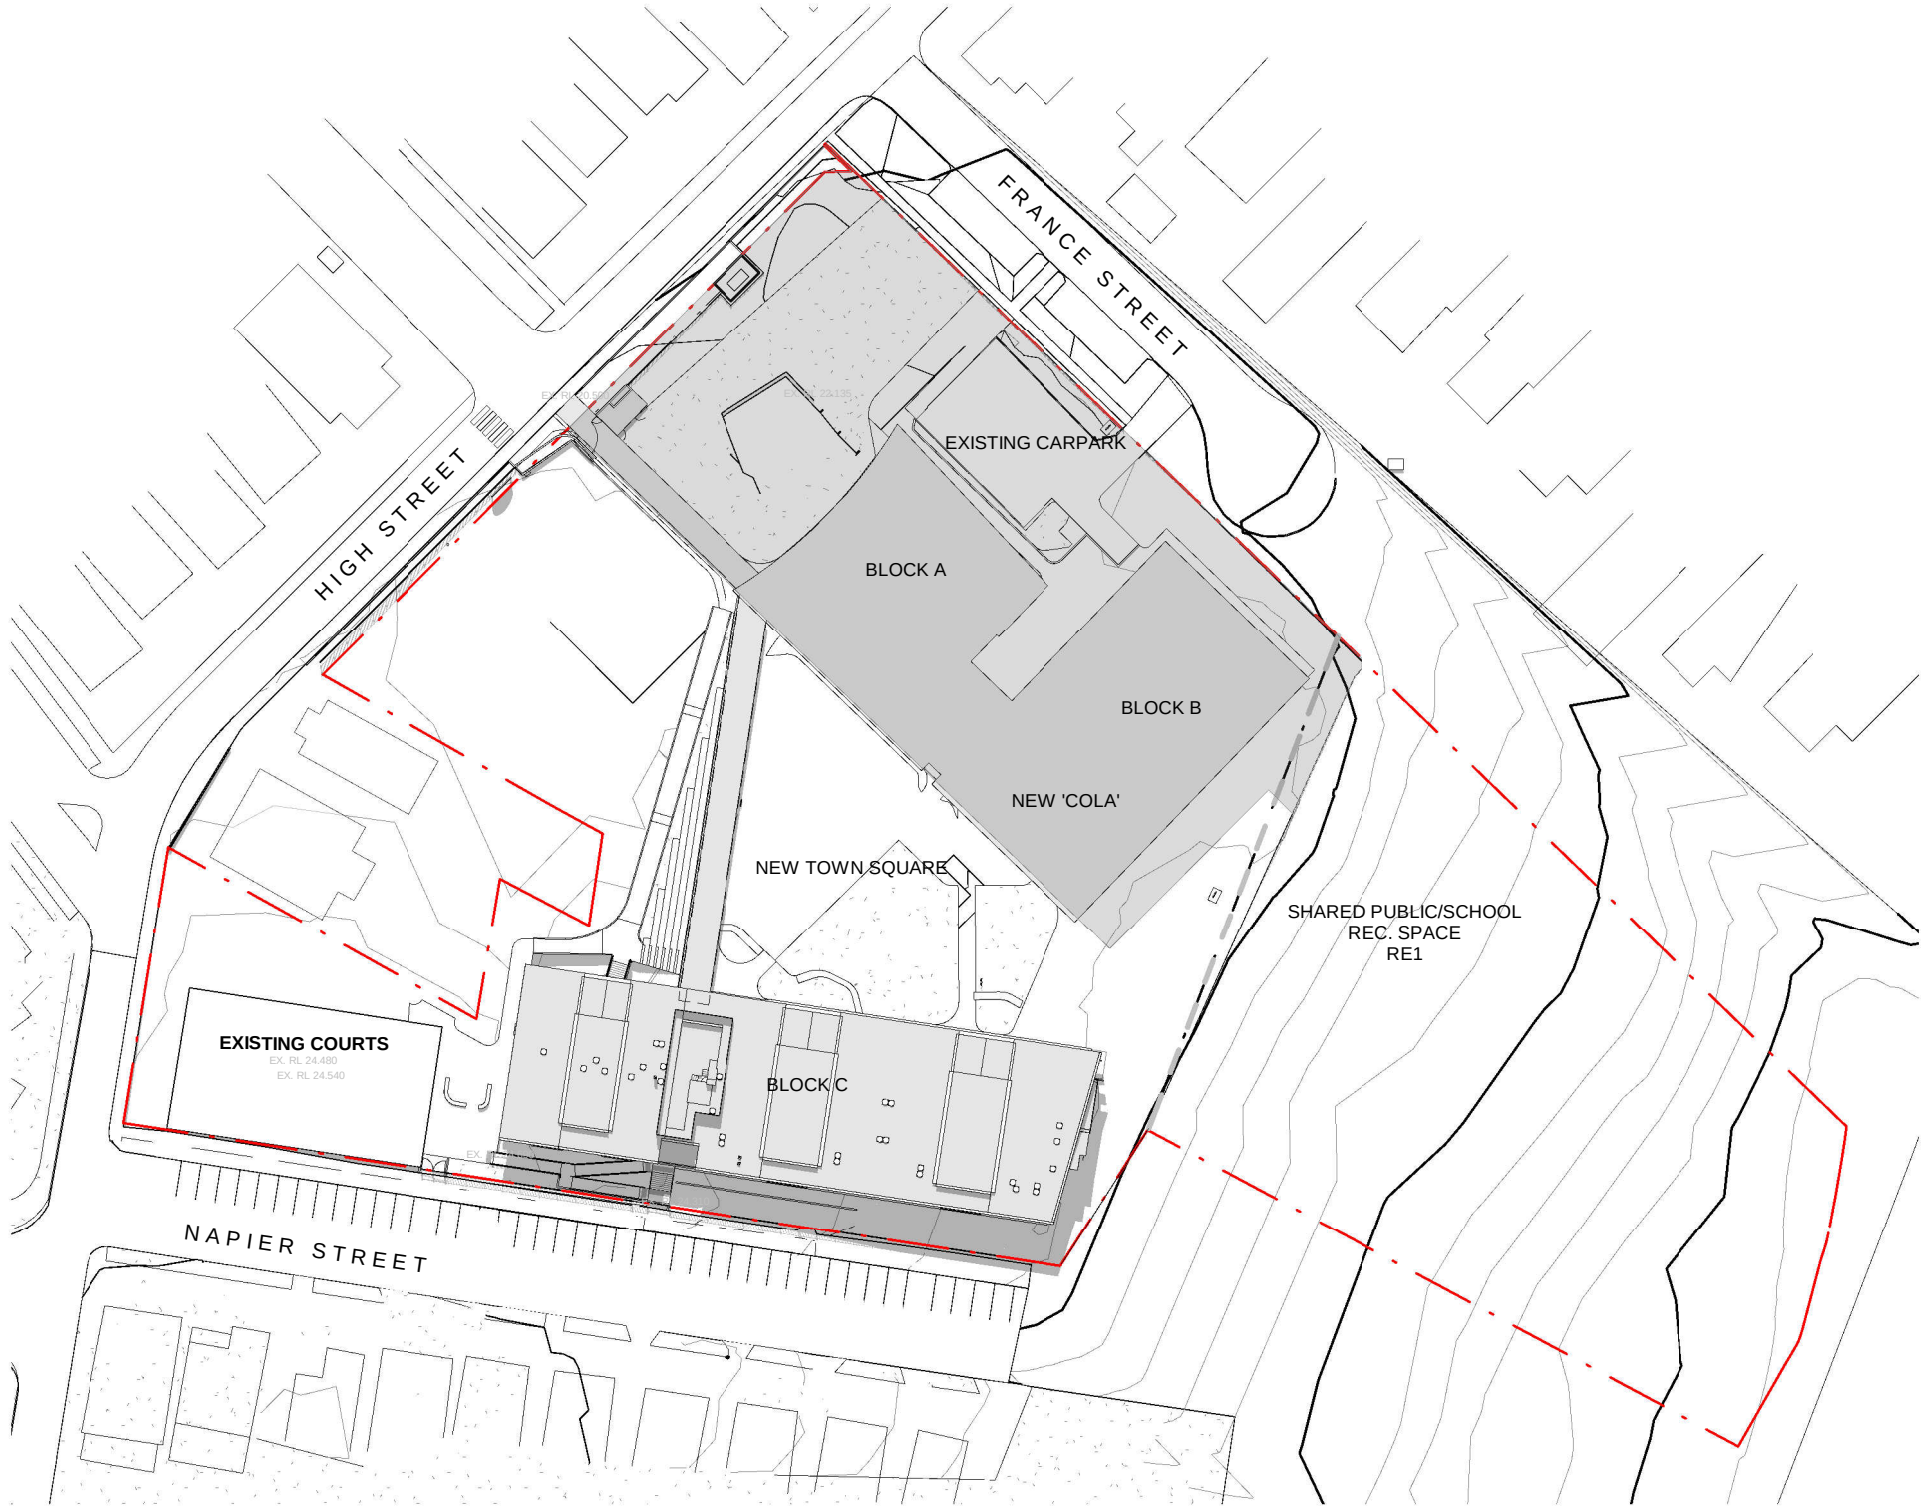


2 SEP 12PM
1 : 1000

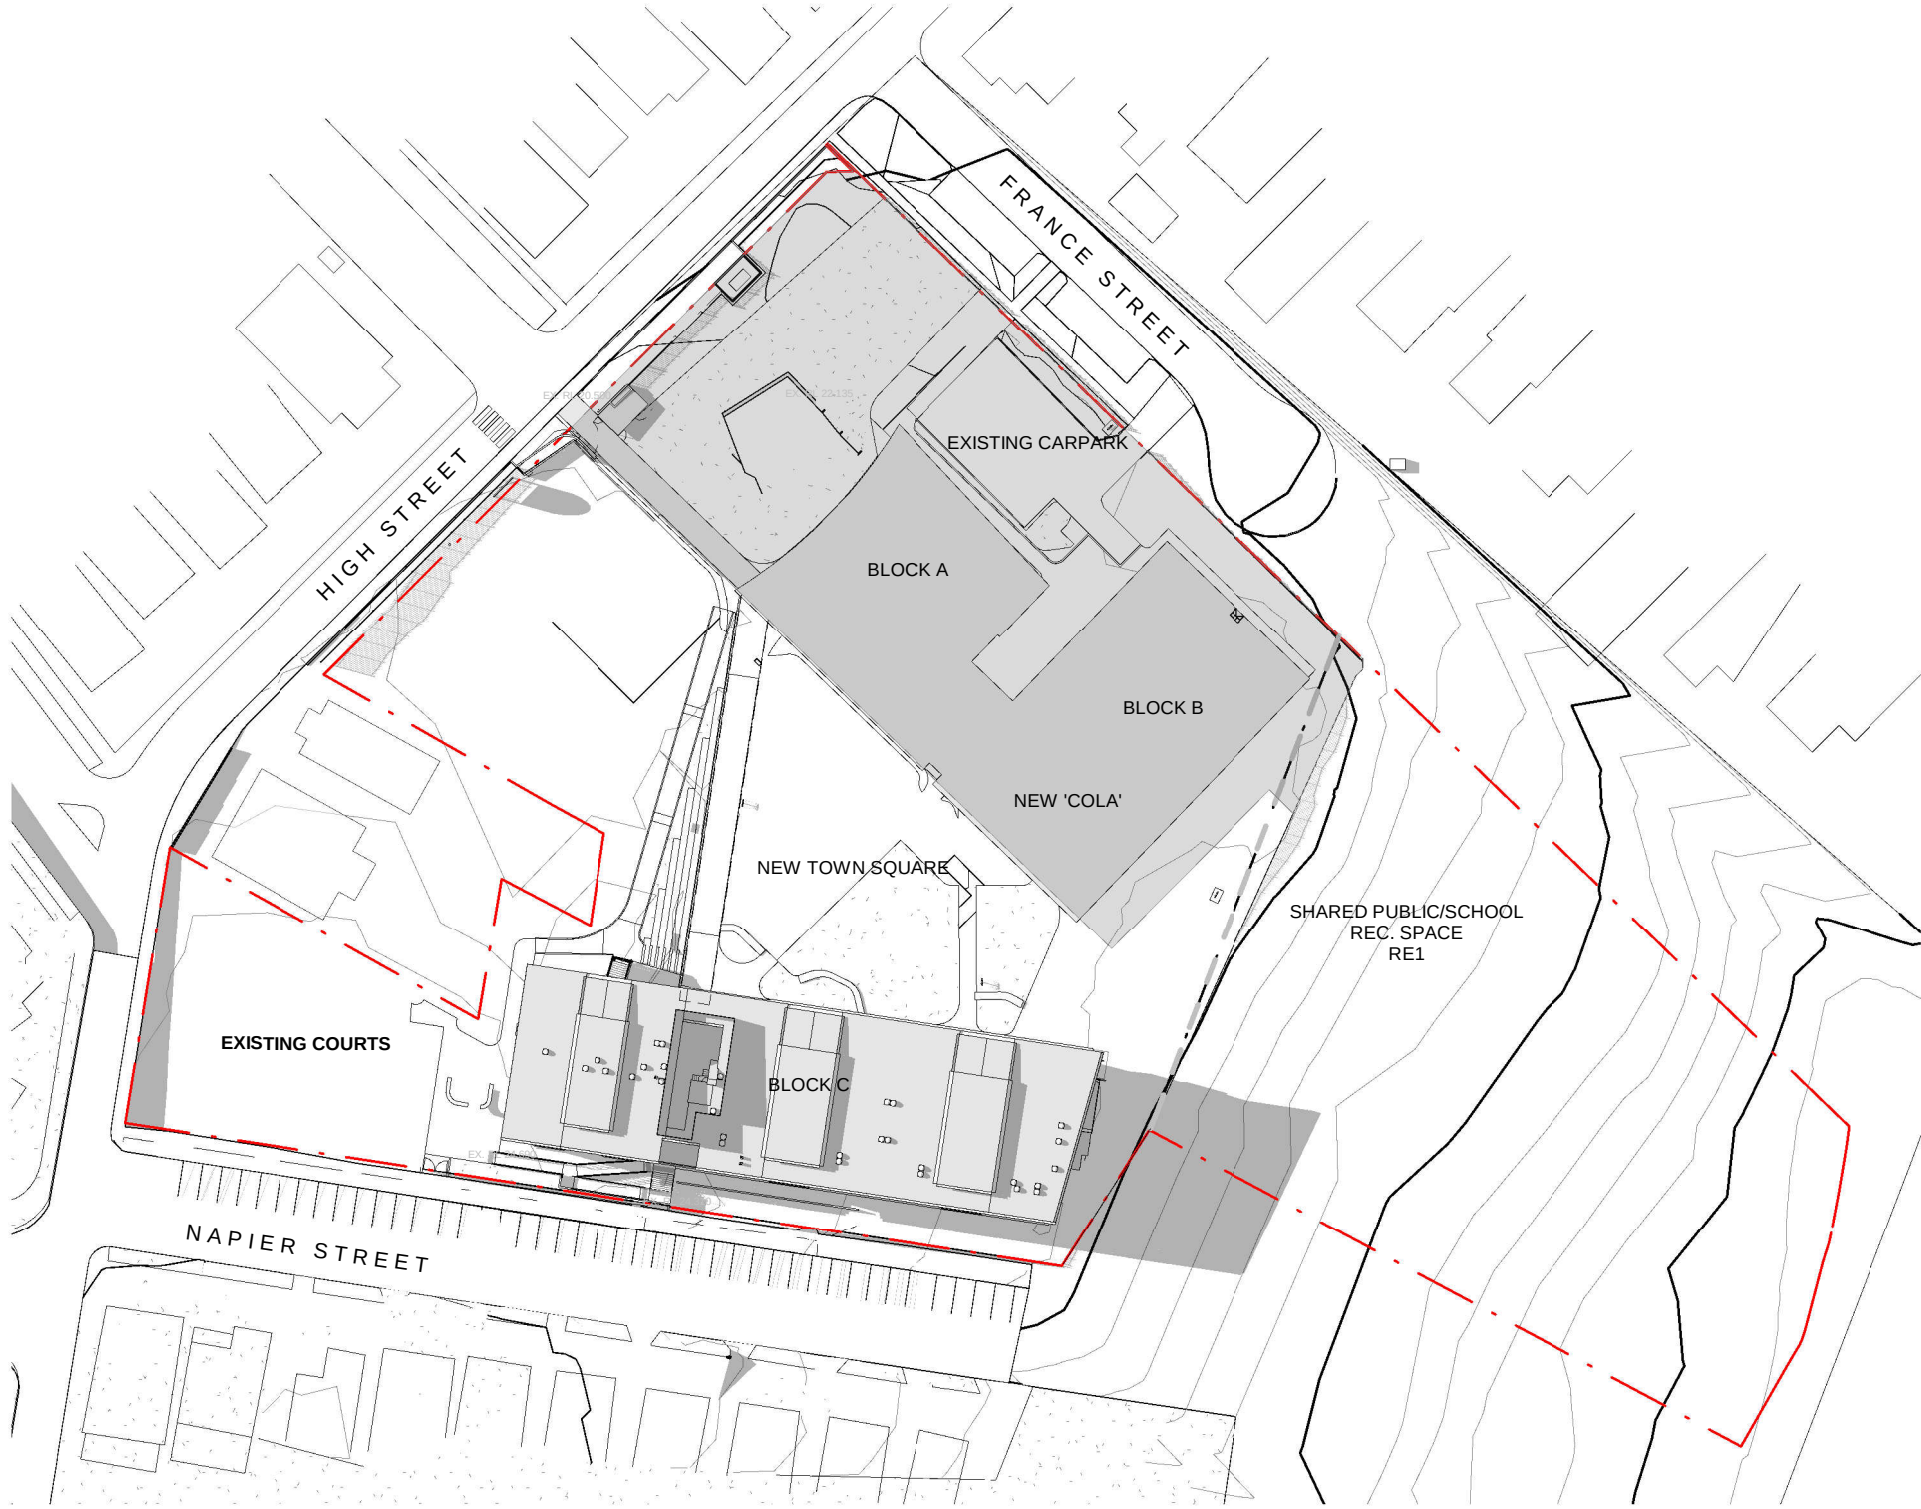

3 SEP 4PM
1 : 1000

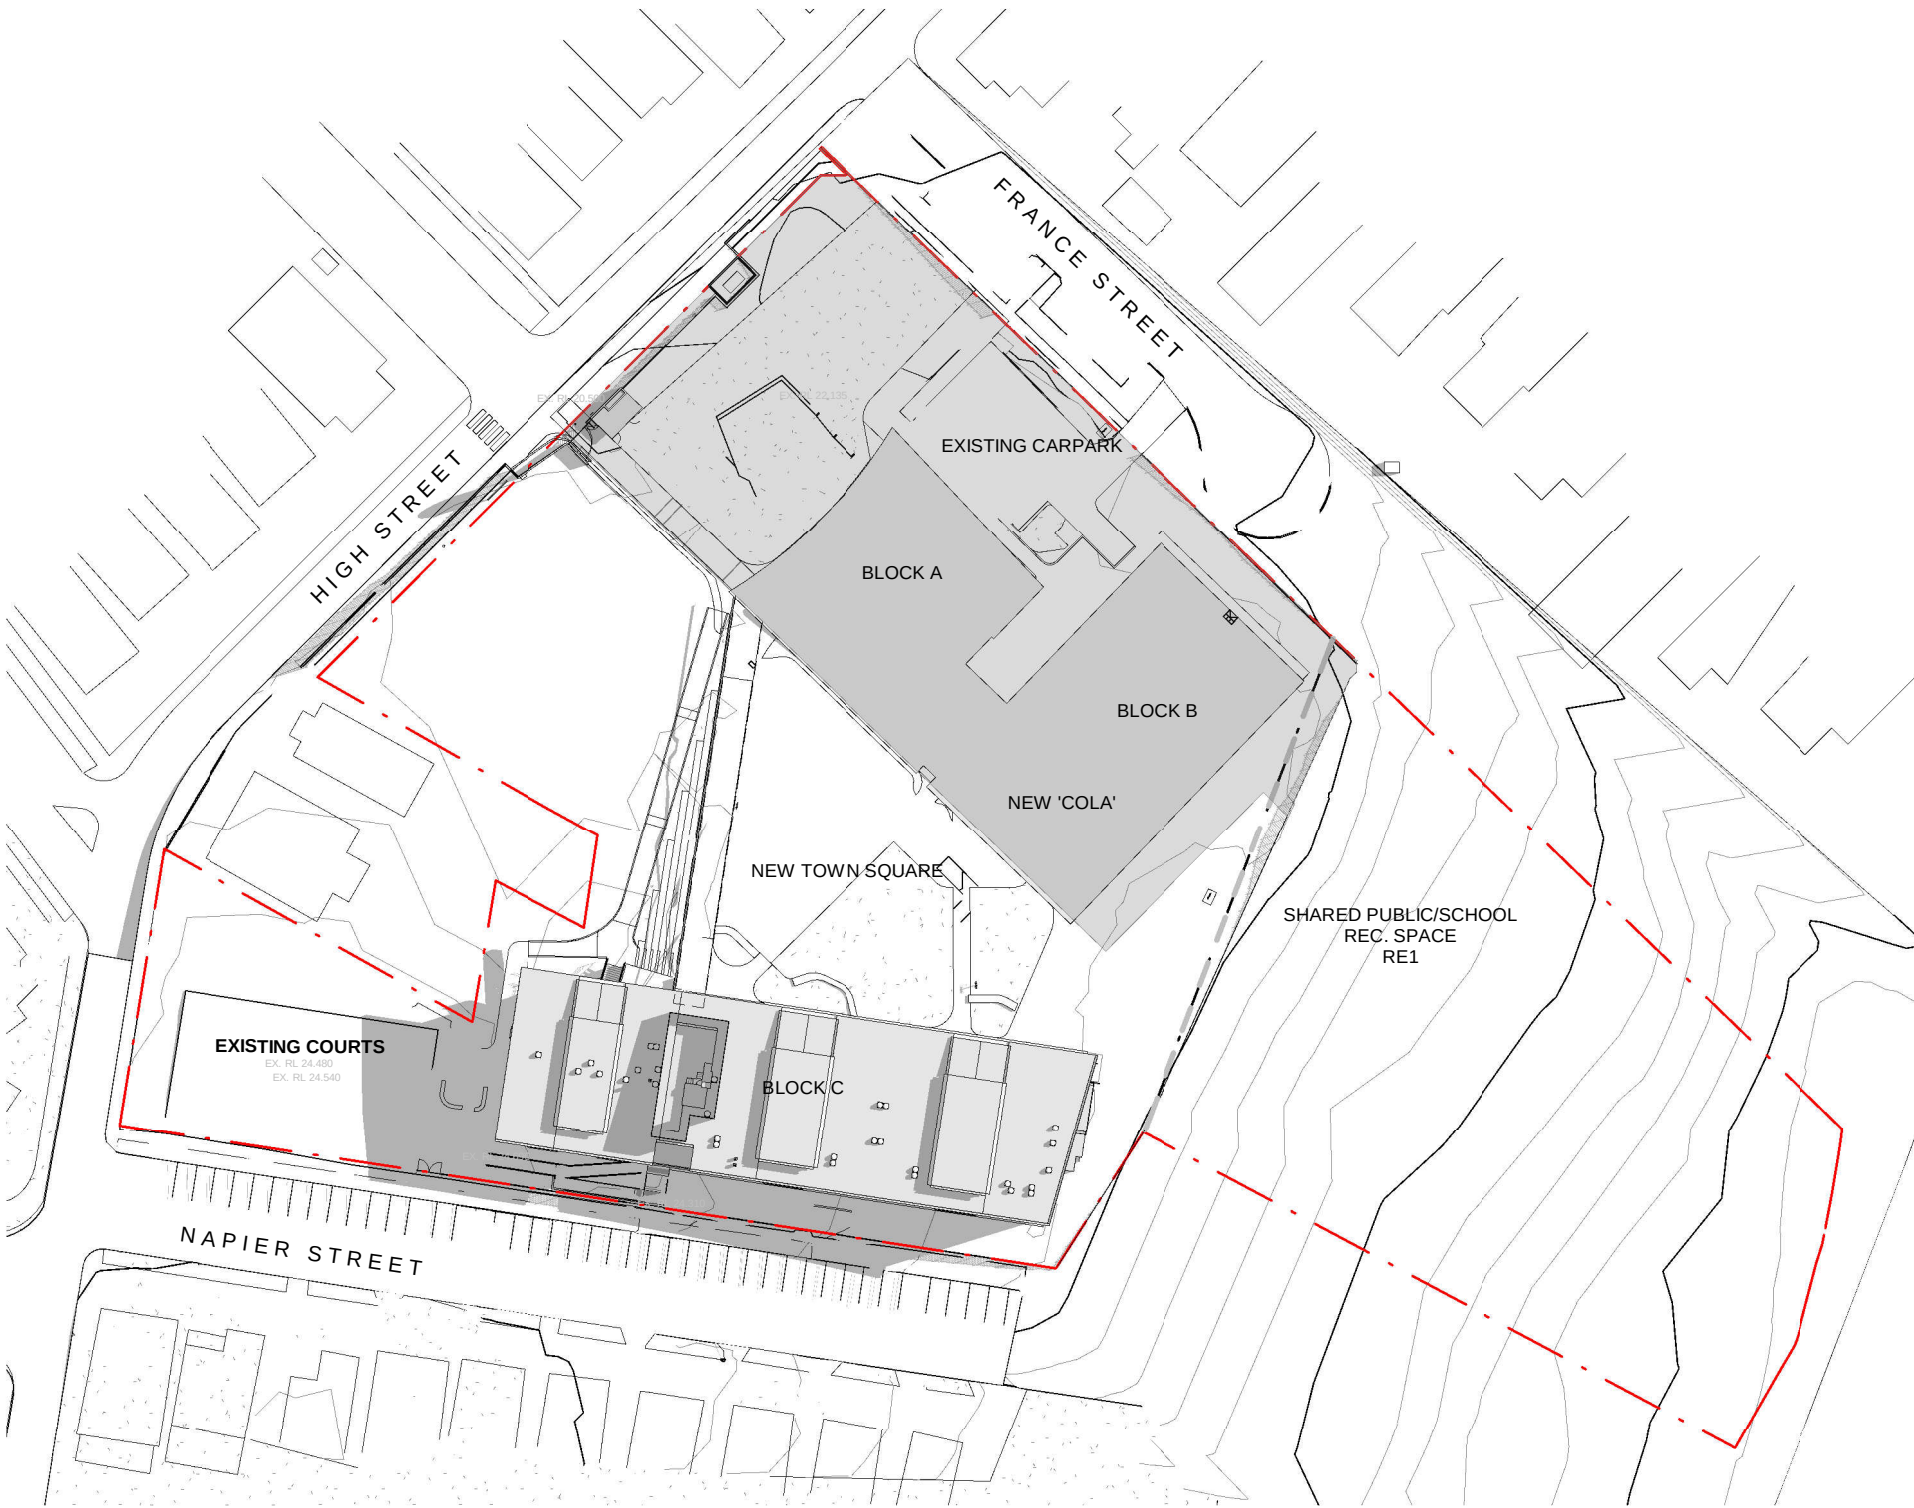

4 MAR 8AM
1 : 1000

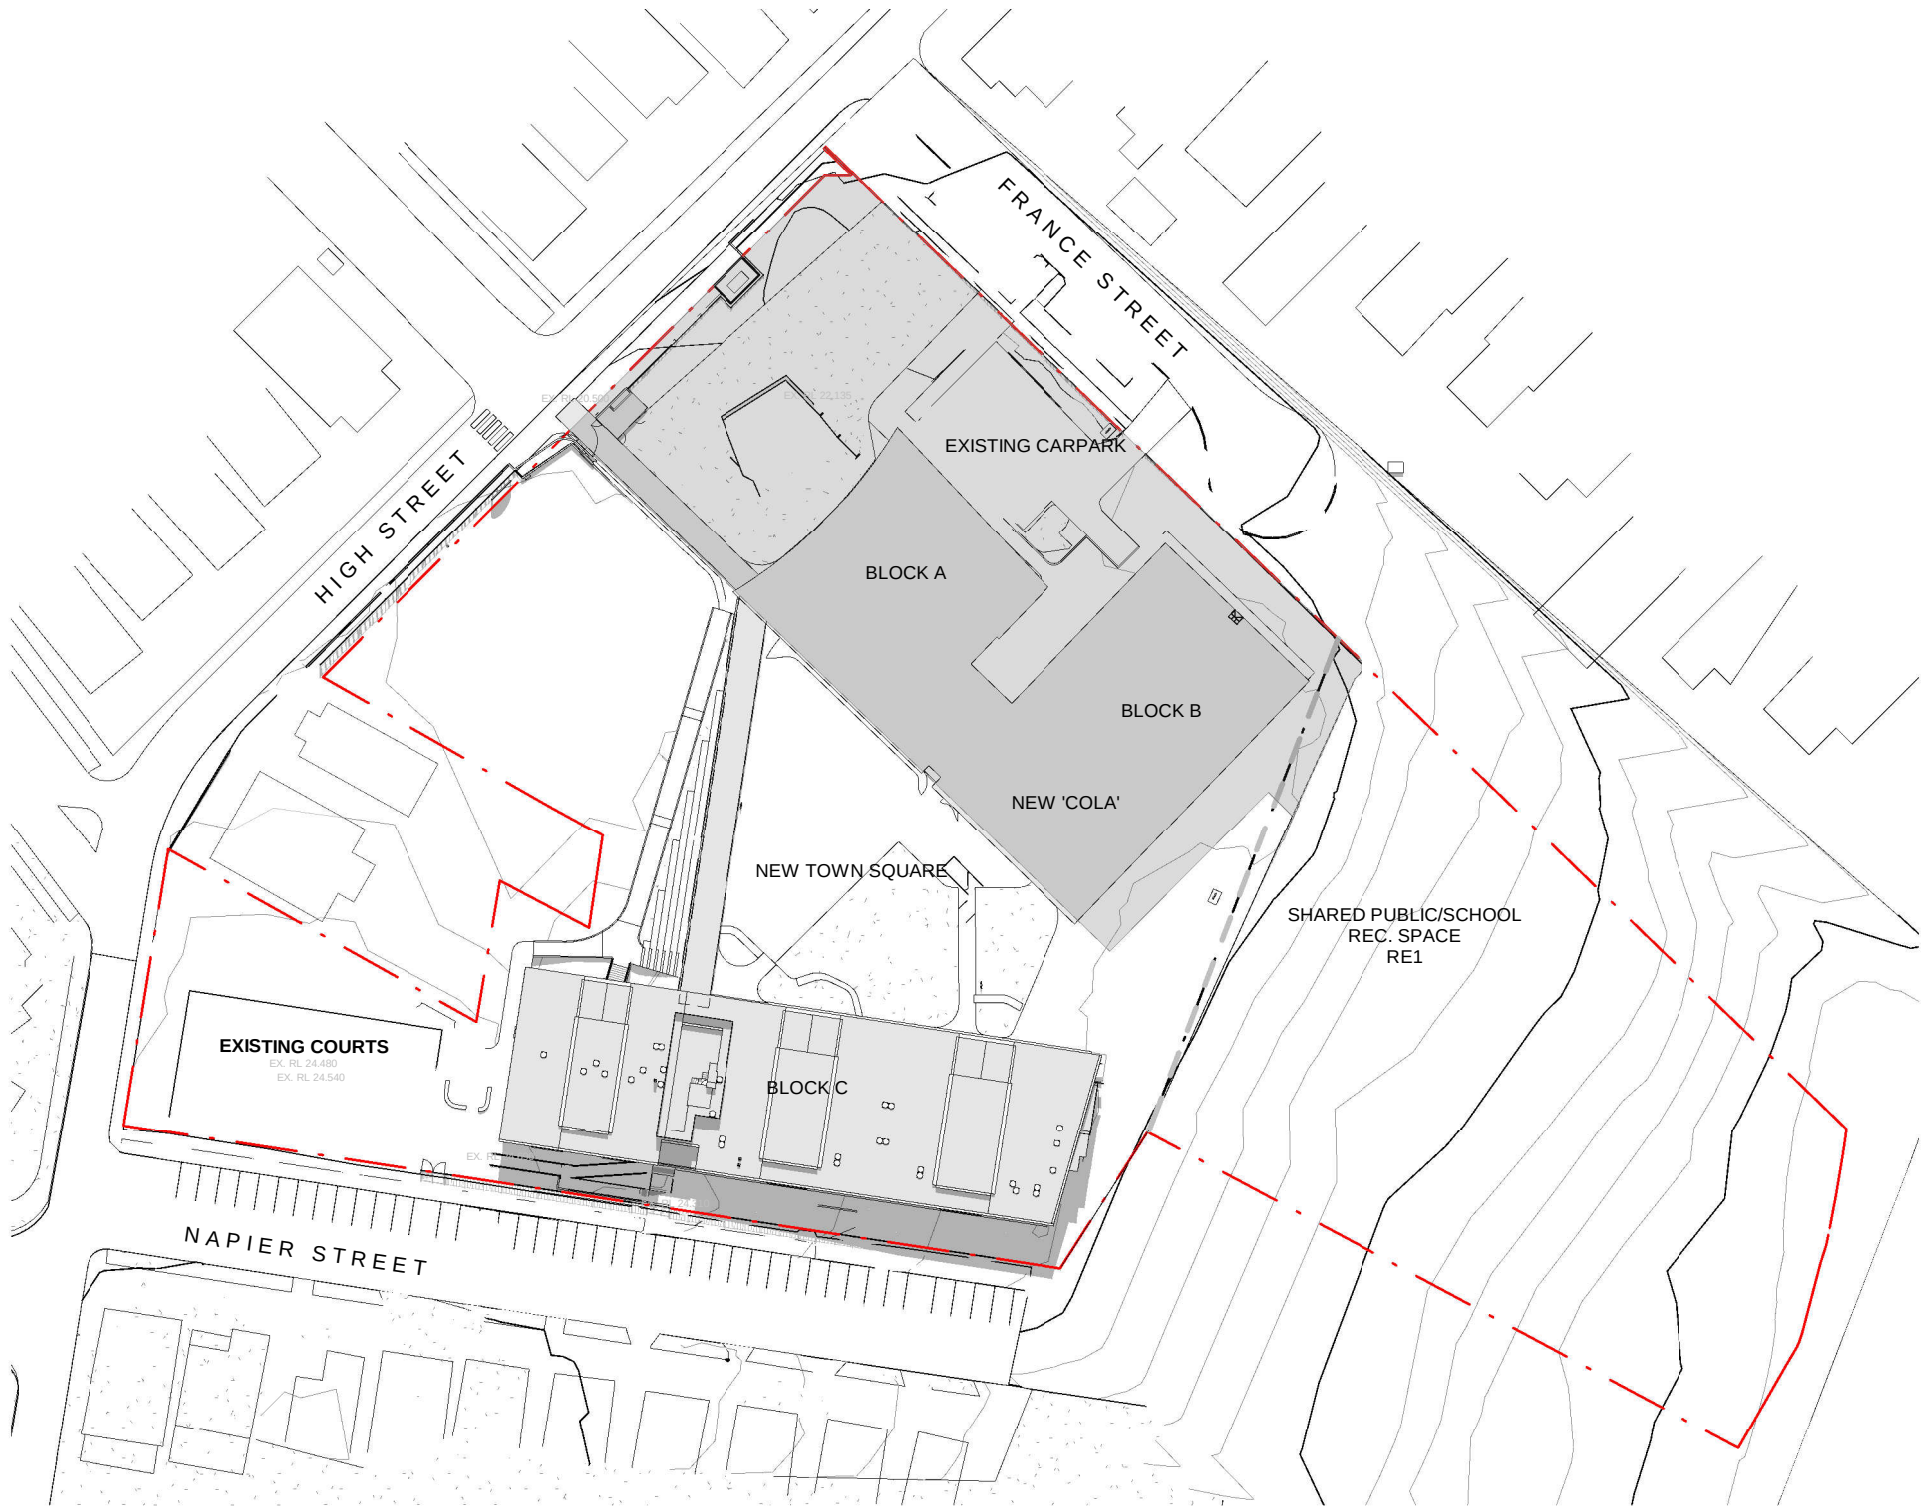

5 MAR 12PM
1 : 1000



6 MAR 3PM
1 : 1000

Issue			Chkd
No.	Date	Description	
0	21-02-2019	Issued for DA	TP

DEVELOPMENT APPLICATION

Drawing Title
SHADOW DIAGRAMS - PLAN
SHEET 2


Project
Canterbury South Public School
at
20 High St, Canterbury NSW 2193
for
Department of Education

Architect
NBRSPARTNERSARCHITECTURE.
Sydney
61 2 9922 2344
Any form of replication of this drawing in full or in part without the written permission of NBRSPARTNERS Pty Ltd constitutes an infringement of the copyright.
Nominated Architects: Geoffrey Deane 3766, Andrew Duffin 5602, Garry Hoddinett 5286
ABN 16 002 247 565
nbrsarchitecture.com


1

Date 21-02-2019
Scale 1000@A1 or 2000@A3


Drawing Reference 17343-NBRSPARTNERS-A-DA8-C15
Revision 0

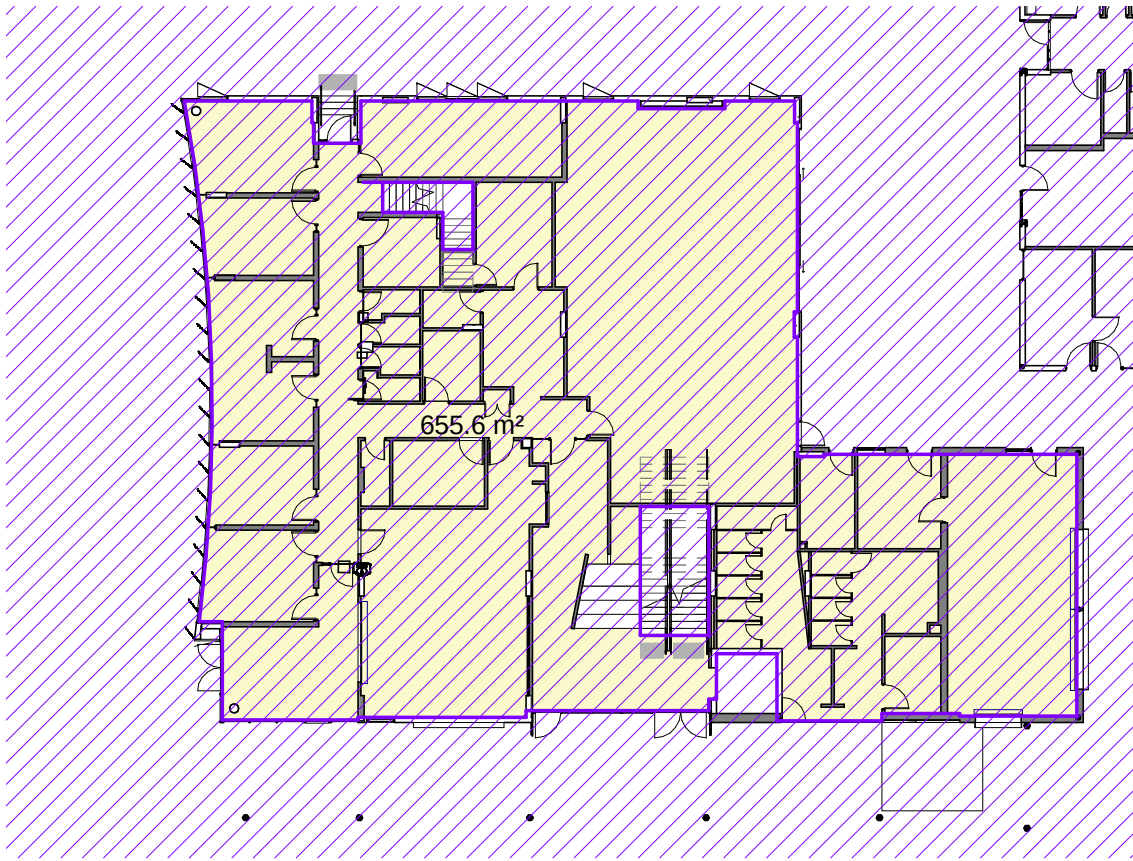


1 BLOCK A - GROUND FLOOR
1 : 300

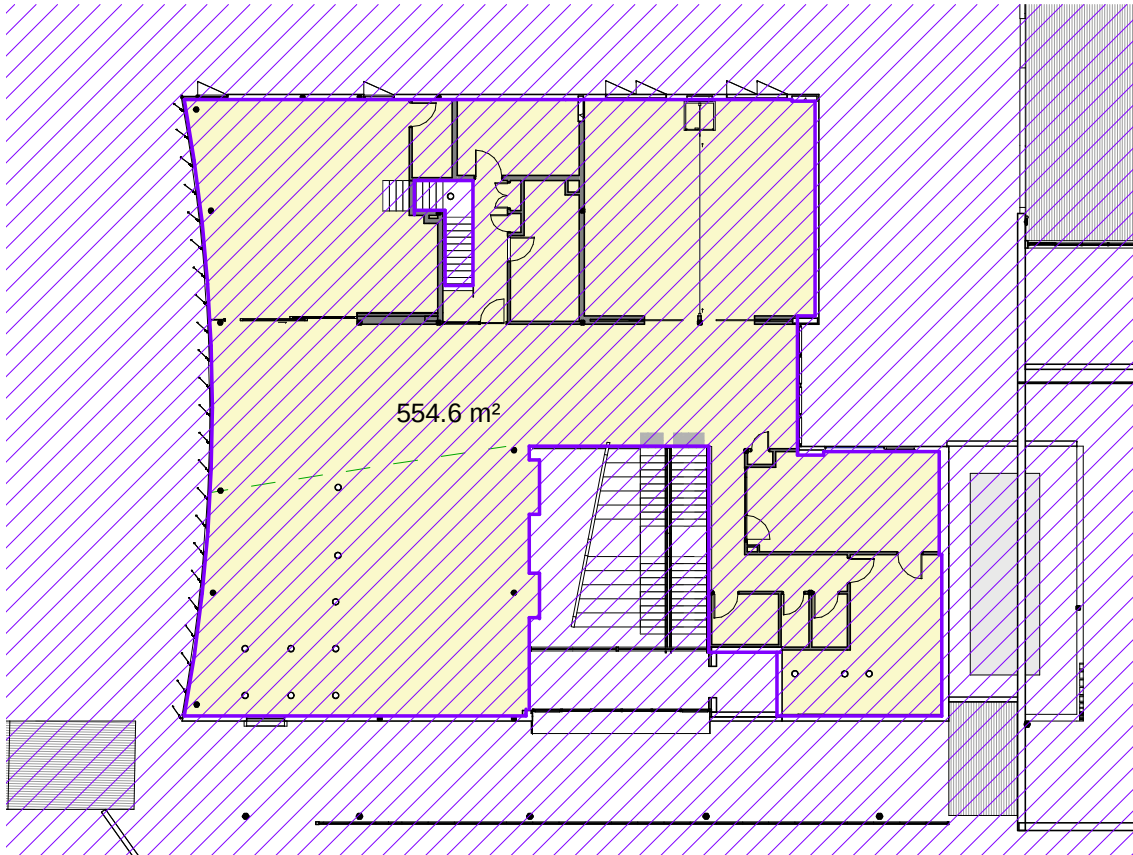


2 BLOCK A - LEVEL 1
1 : 300

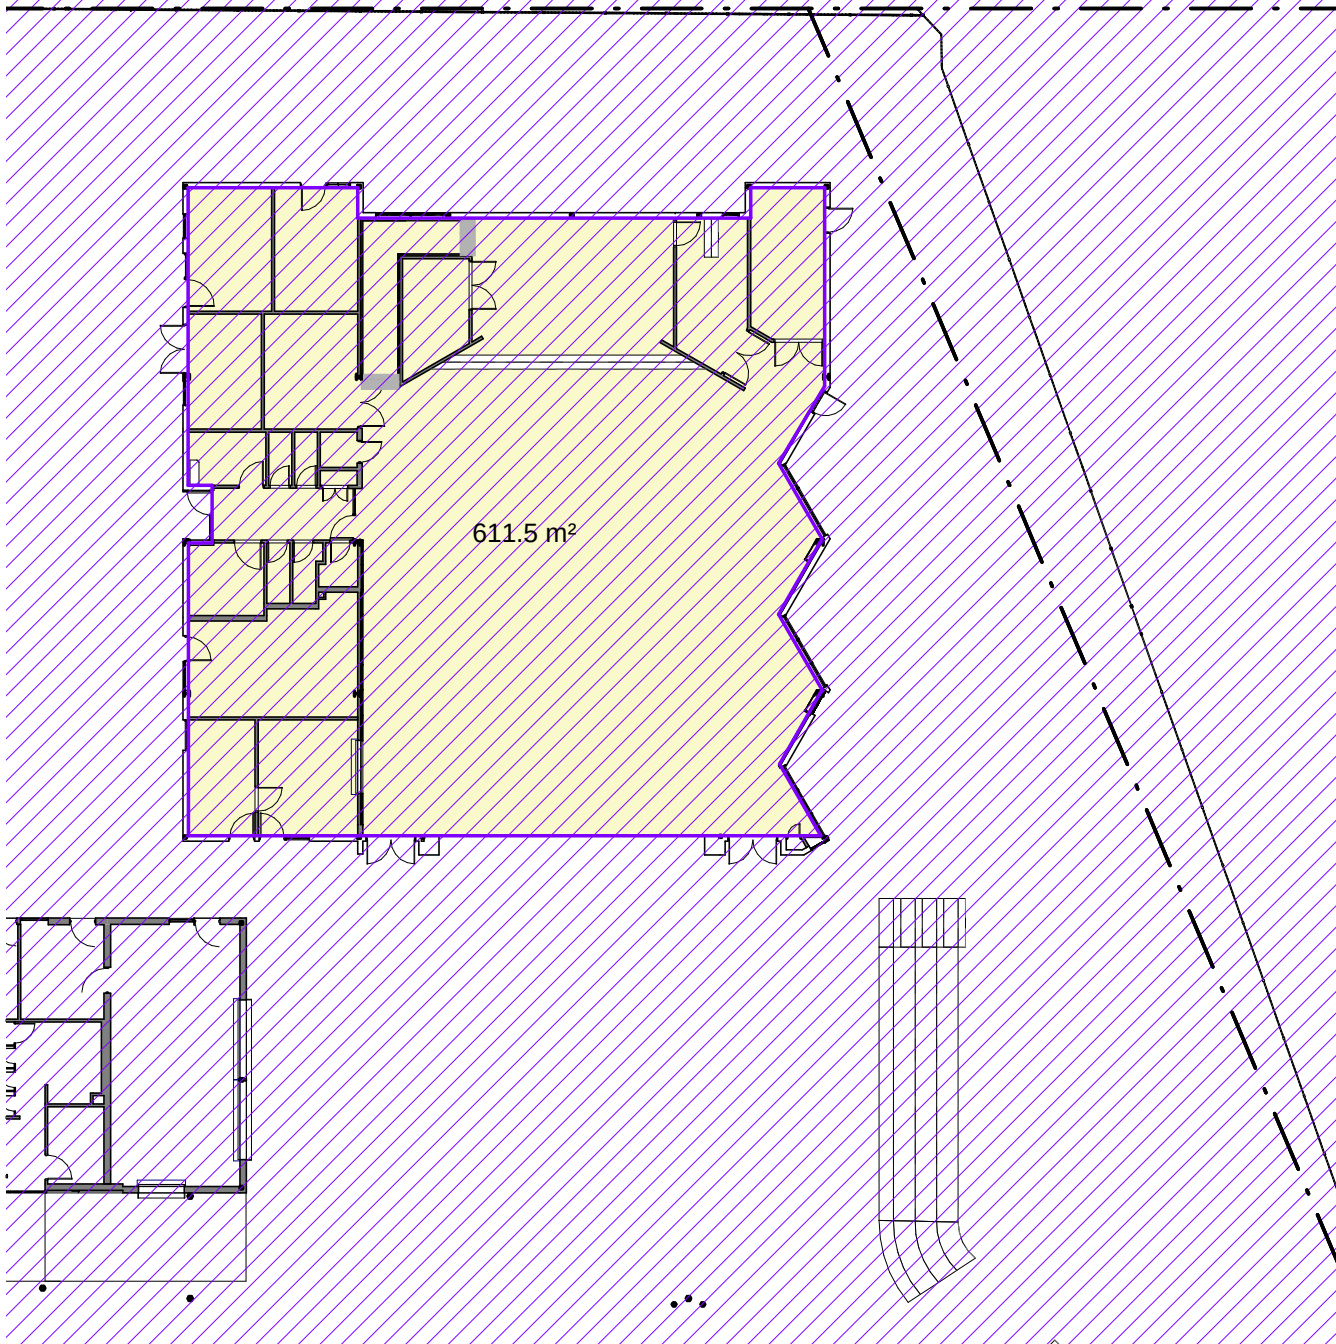


3 BLOCK B - GROUND FLOOR
1 : 300

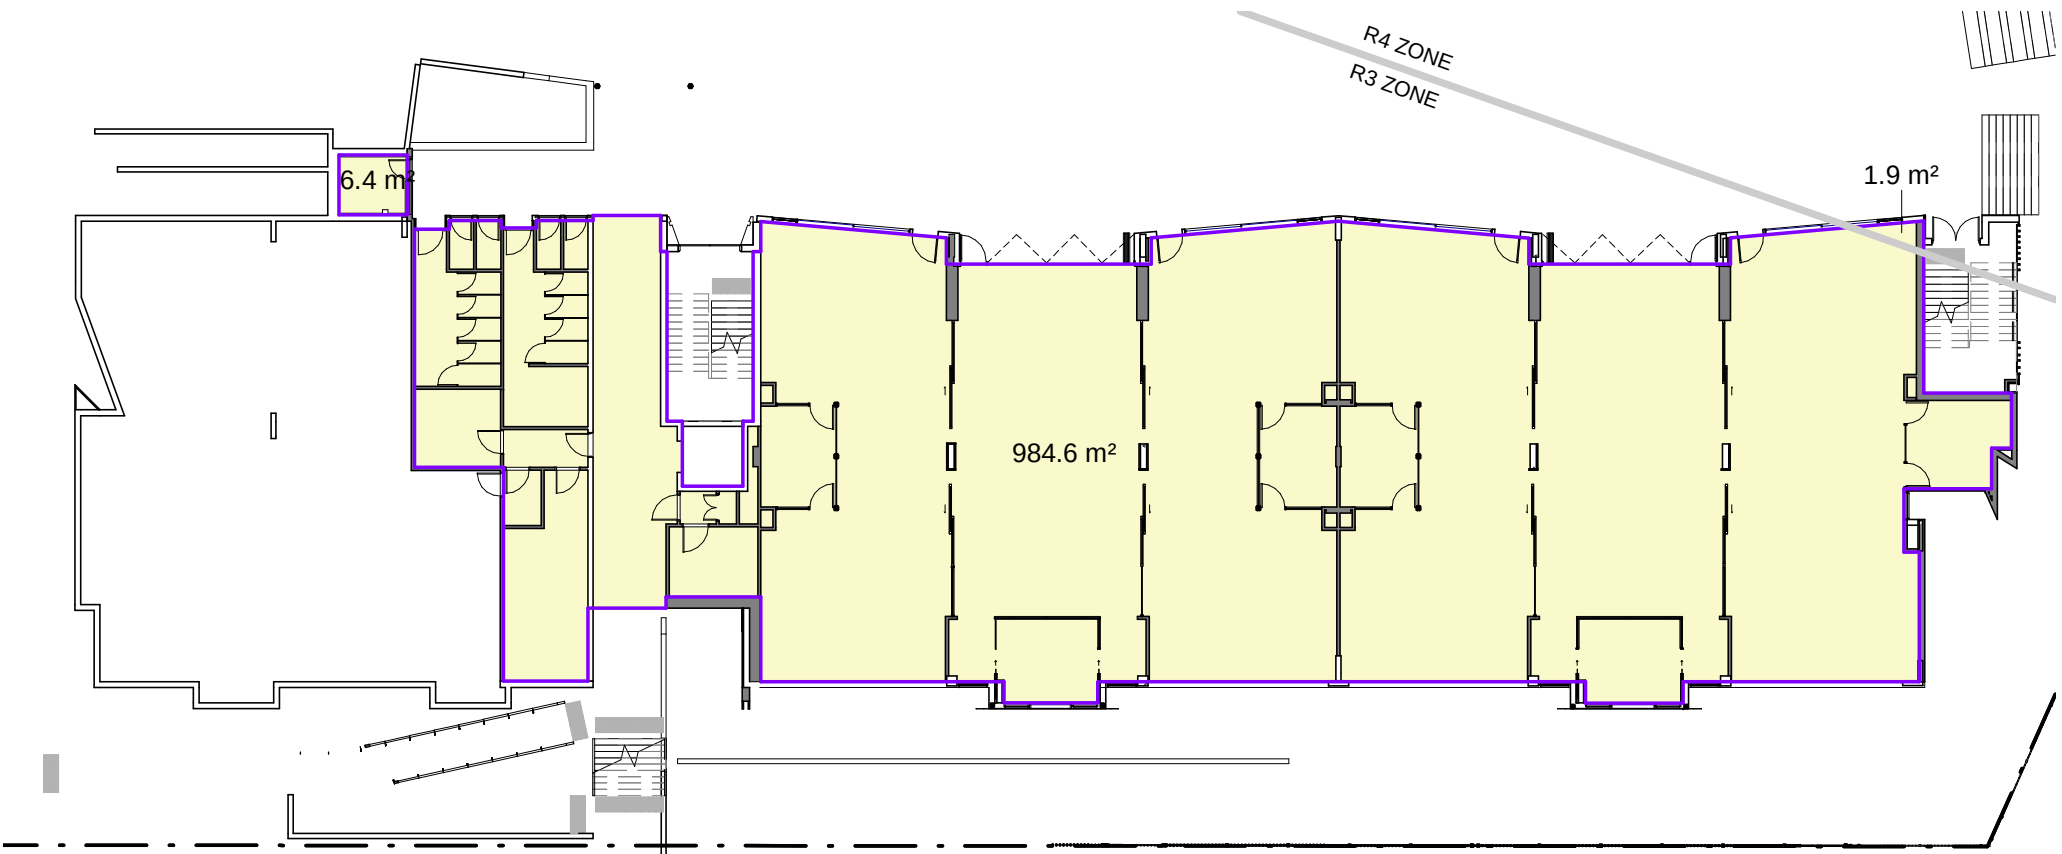

4 BLOCK C - GROUND FLOOR
1 : 300

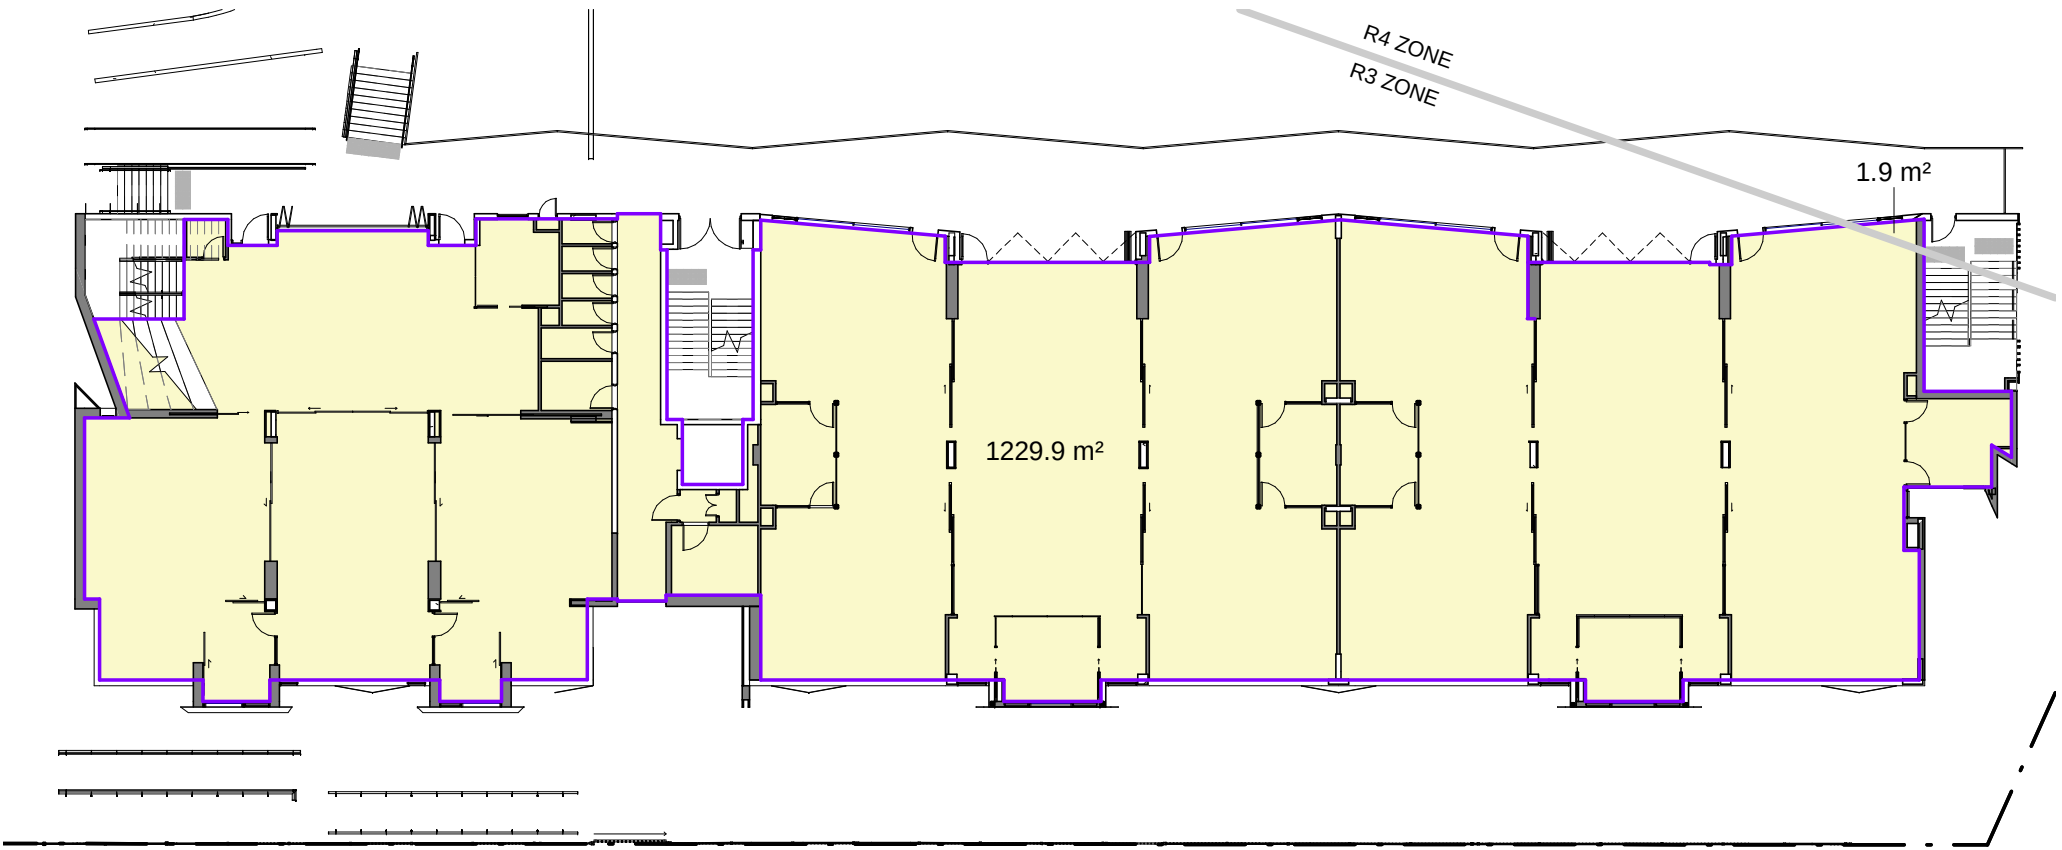

5 BLOCK C - LEVEL 1
1 : 300

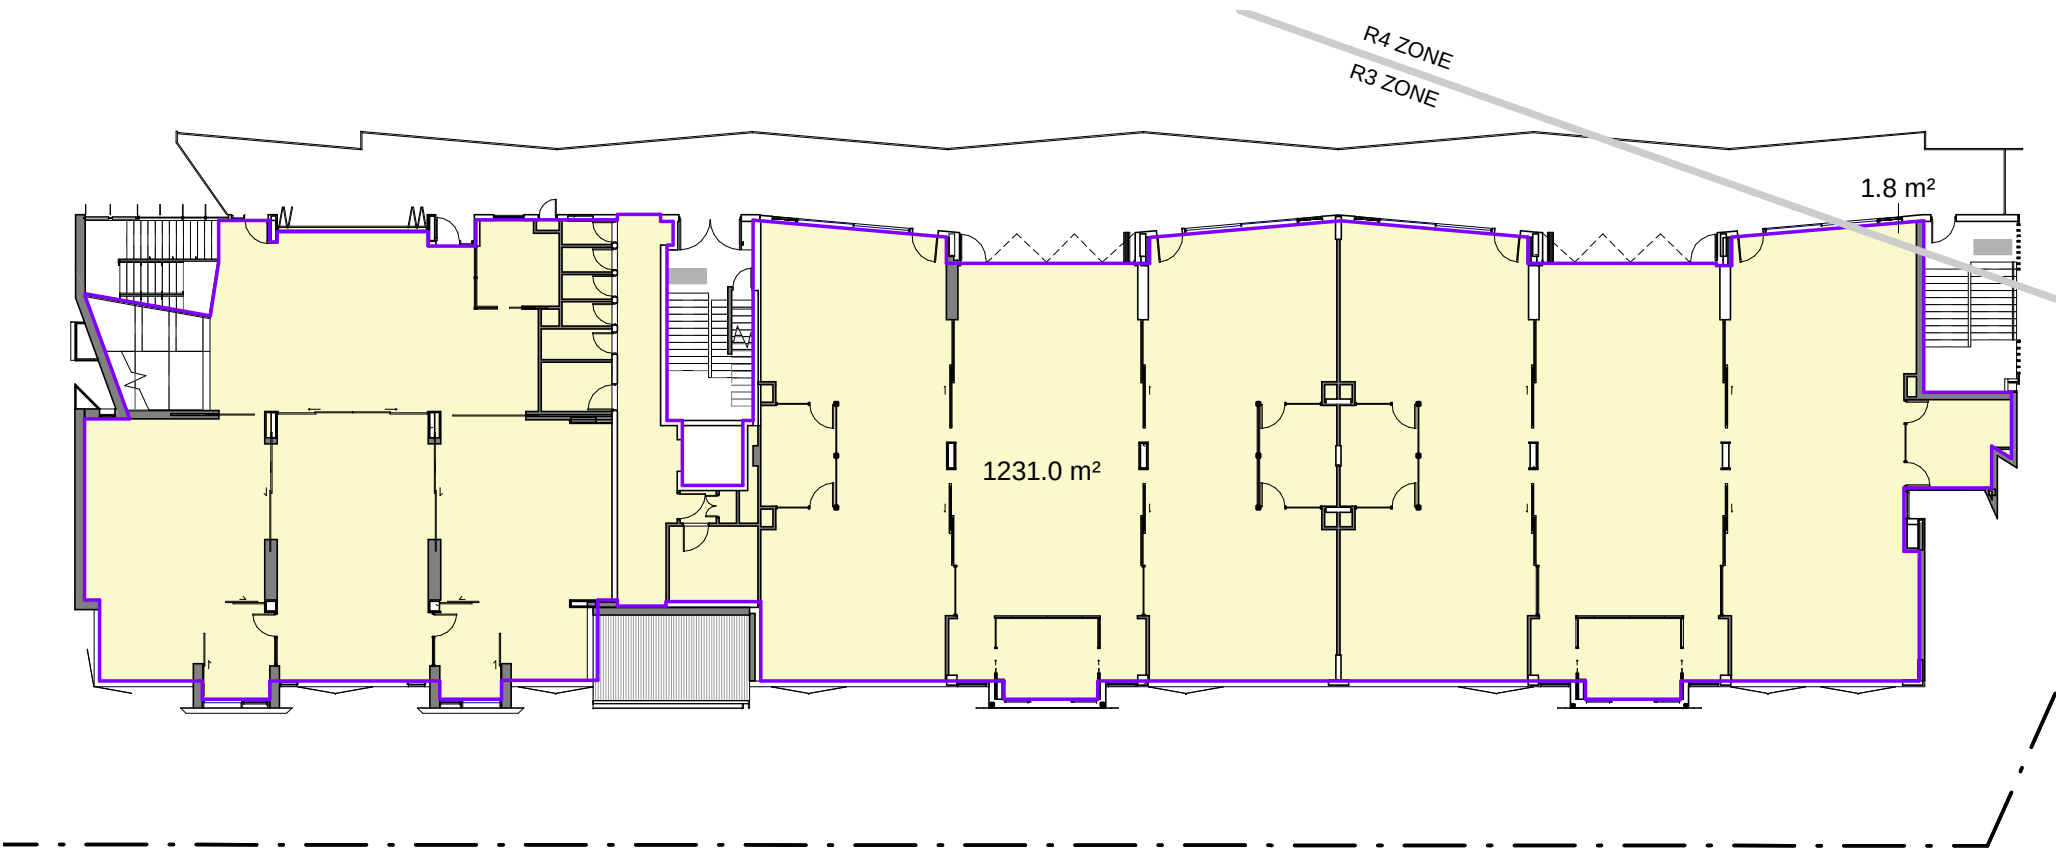

6 BLOCK C - LEVEL 2
1 : 300



7 ZONING PLAN
1 : 1000

SITE AREA

R4 AREA = 8962m²
R3 AREA = 4226m²
RE1 AREA = 4832m²

TOTAL: 18020 m²

EXISTING AREA

TOTAL : 1822.6 m²
(ALL DEMOLISHED)

FSR CALCULATION

R4 FSR:
1827.3m² / 8962m² = 0.2038
NOTE: THESE WORKS ARE NOT PART OF THE DA. HOWEVER FSR CALCULATION PROVIDE AN OVERALL FSR FOR THE SITE

R3 FSR:
3451.9m² / 4226m² = 0.8168

RE1 FSR:
0m² / 4898m² = 0

PROPOSED AREA

R4 AREA
TOTAL : 1827.3m²
(WORKS SUBJECT TO A SEPARATE PLANNING PATHWAY ACCOUNT FOR 1821.7m²)

R3 AREA
TOTAL : 3451.9m²

RE1 AREA
TOTAL : 0m²

TOTAL : 5279.2m²

OVERALL SITE FSR:

**5279.2m²/13188m² = 0.40:1
(NOT INCLUDING RE1 ZONE)**

**5279.2m²/18020m² = 0.29:1
(INCLUDING RE1 ZONE)**

Issue No.	Date	Description	Chkd TP
0	21-02-2019	Issued for DA	

DEVELOPMENT APPLICATION

Drawing Title
FSR CALCULATION

Project
Canterbury South Public School

at
20 High St, Canterbury NSW 2193
for
Department of Education

Architect
NBRARCHITECTURE.
Sydney
61 2 9922 2344
Any form of replication of this drawing in full or in part without the written permission of NBR+PARTNERS Pty Ltd constitutes an infringement of the copyright.
Nominated Architects: Geoffrey Deane 3756; Andrew Duffin 5502; Garry Hoddinett 5286
ABN 16 002 247 565


Date 21-02-2019

Drawing Reference
17343-NBRS-A-DA8-C16

Revision
0

LEGEND

- SIGNAGE PER 'TRAFFIC REPORT' SPECIFICATION
- KERBSIDE LINEMARKING FOR NON STOP RESTRICTION AS PER 'TRAFFIC REPORT'
- BOUNDARY

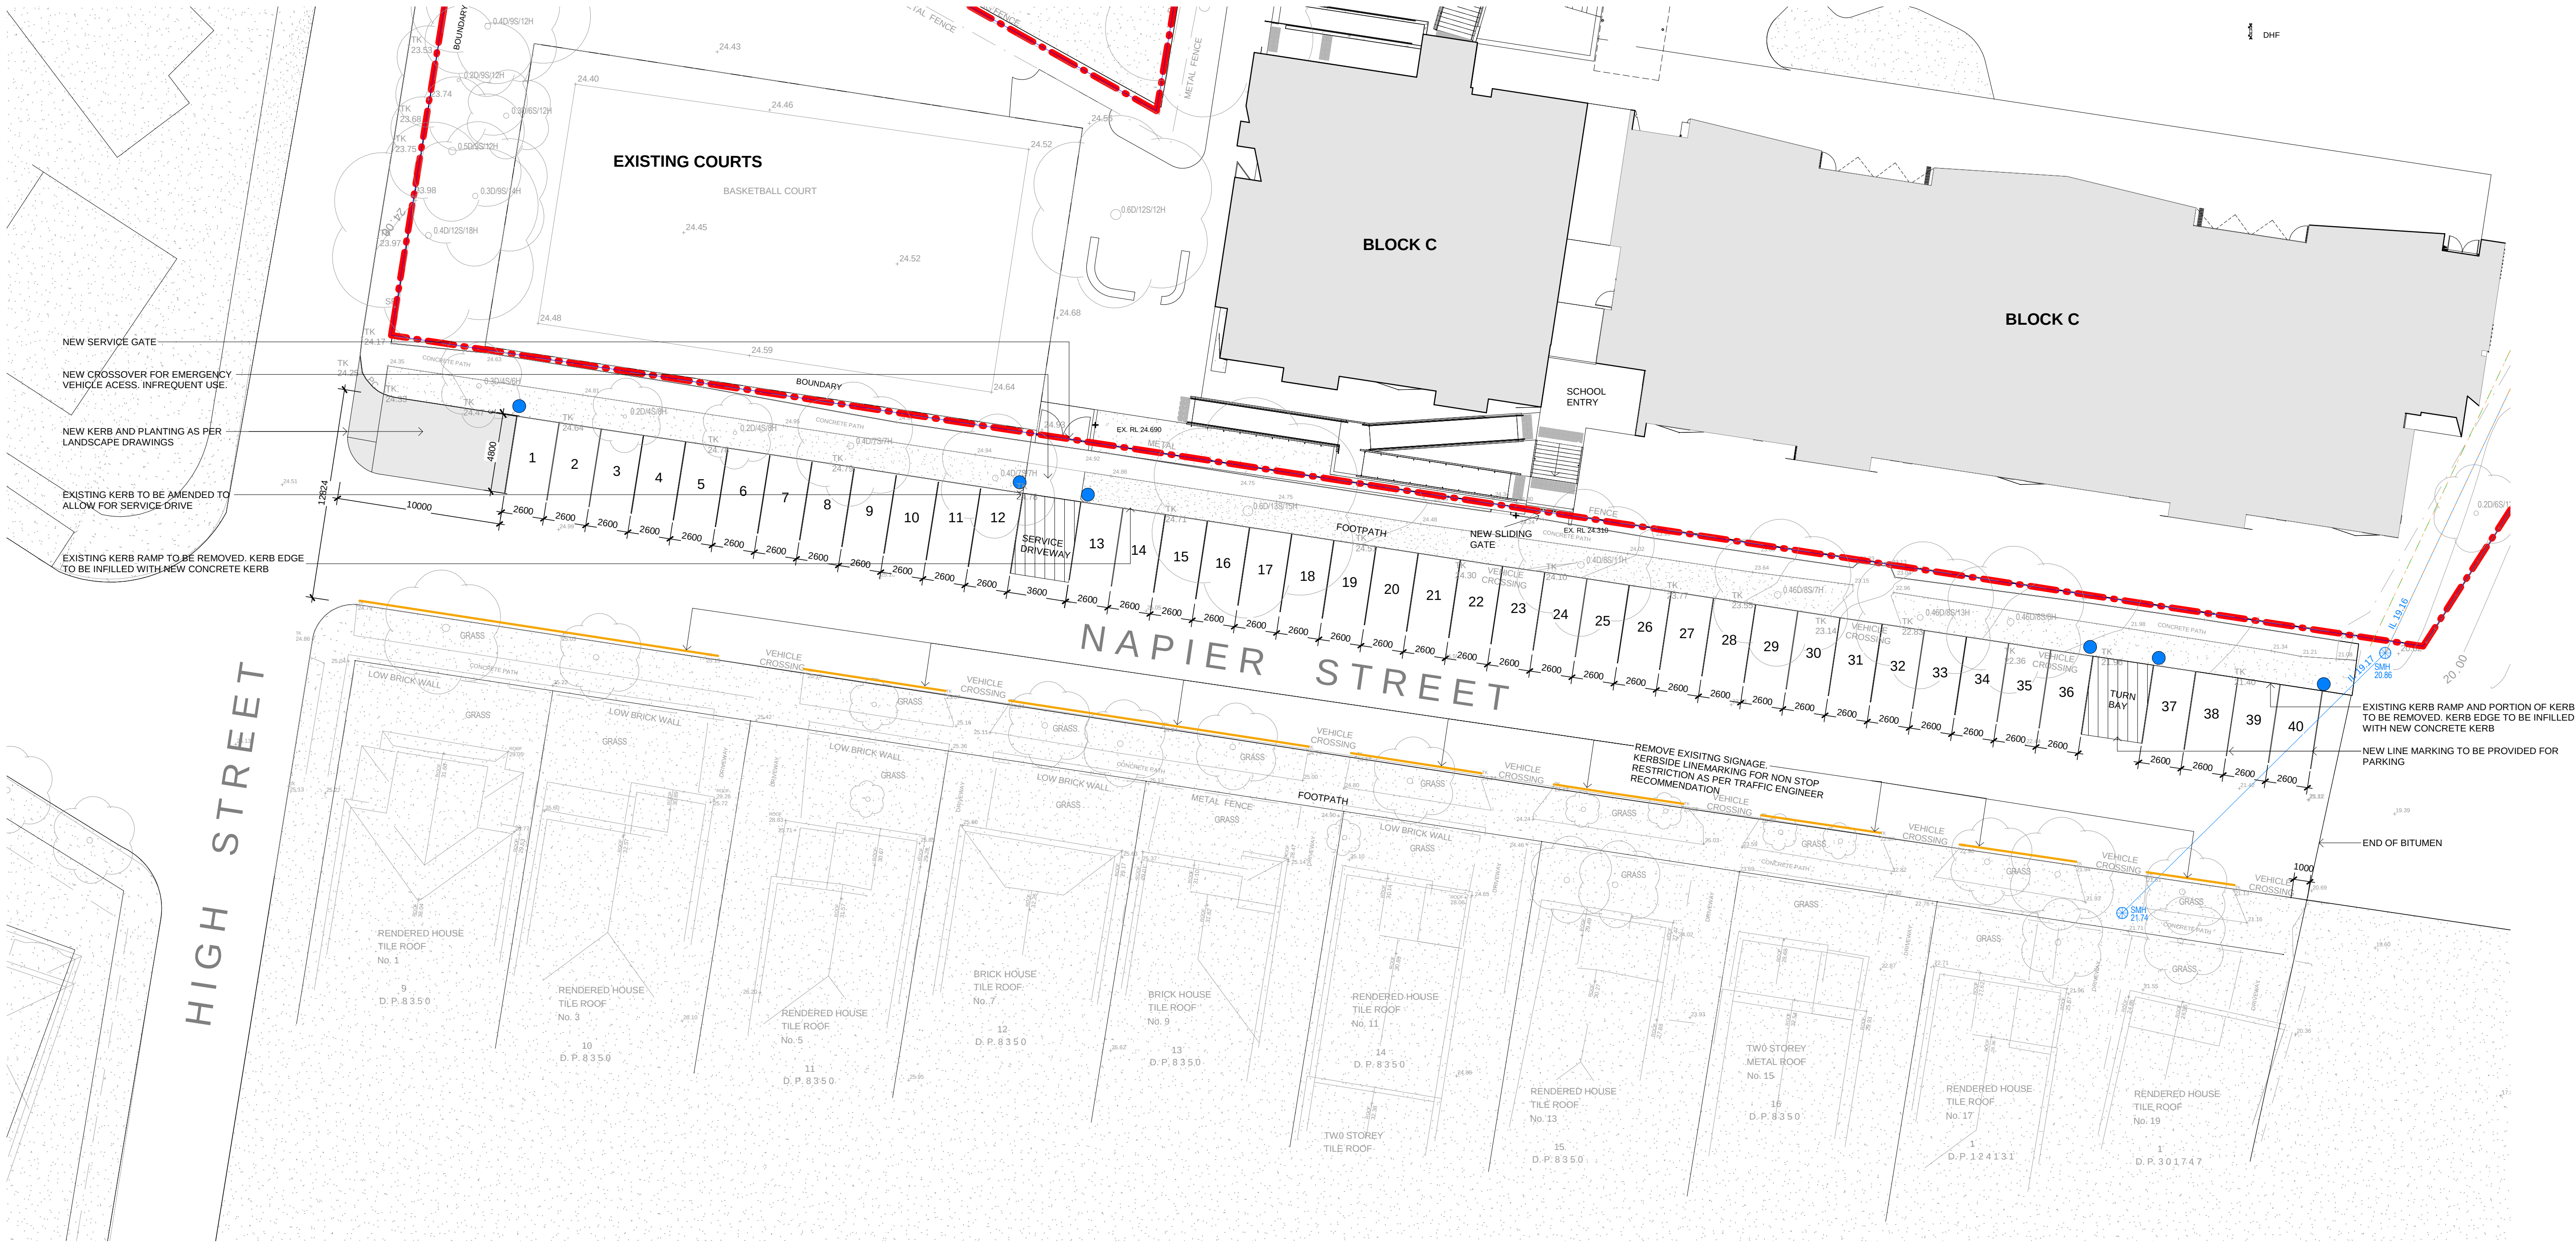

Issue	No.	Date	Description	Chkd
0	21-02-2019	Issued for DA	TP	


DEVELOPMENT
APPLICATION

Drawing Title
NAPIER STREET PARKING

Project
Canterbury South Public School

at
20 High St, Canterbury NSW 2193
for
Department of Education


Architect
NBRARCHITECTURE.
Sydney
61 2 9922 2344
Any form of replication of this drawing in full or in part without the written permission of NBRARCHITECTURE Pty Ltd constitutes an infringement of the copyright.
Nominated Architects: Geoffrey Deane 3766, Andrew Duffin 5602, Garry Hoddinett 5286
ABN 16 002 247 565
nbrsarchitecture.com

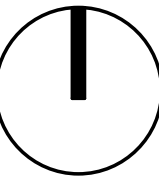

Date 21-02-2019
Scale 200@A1 or 400@A3

Drawing Reference
17343-NBR-A-DA8-C17

Revision
0

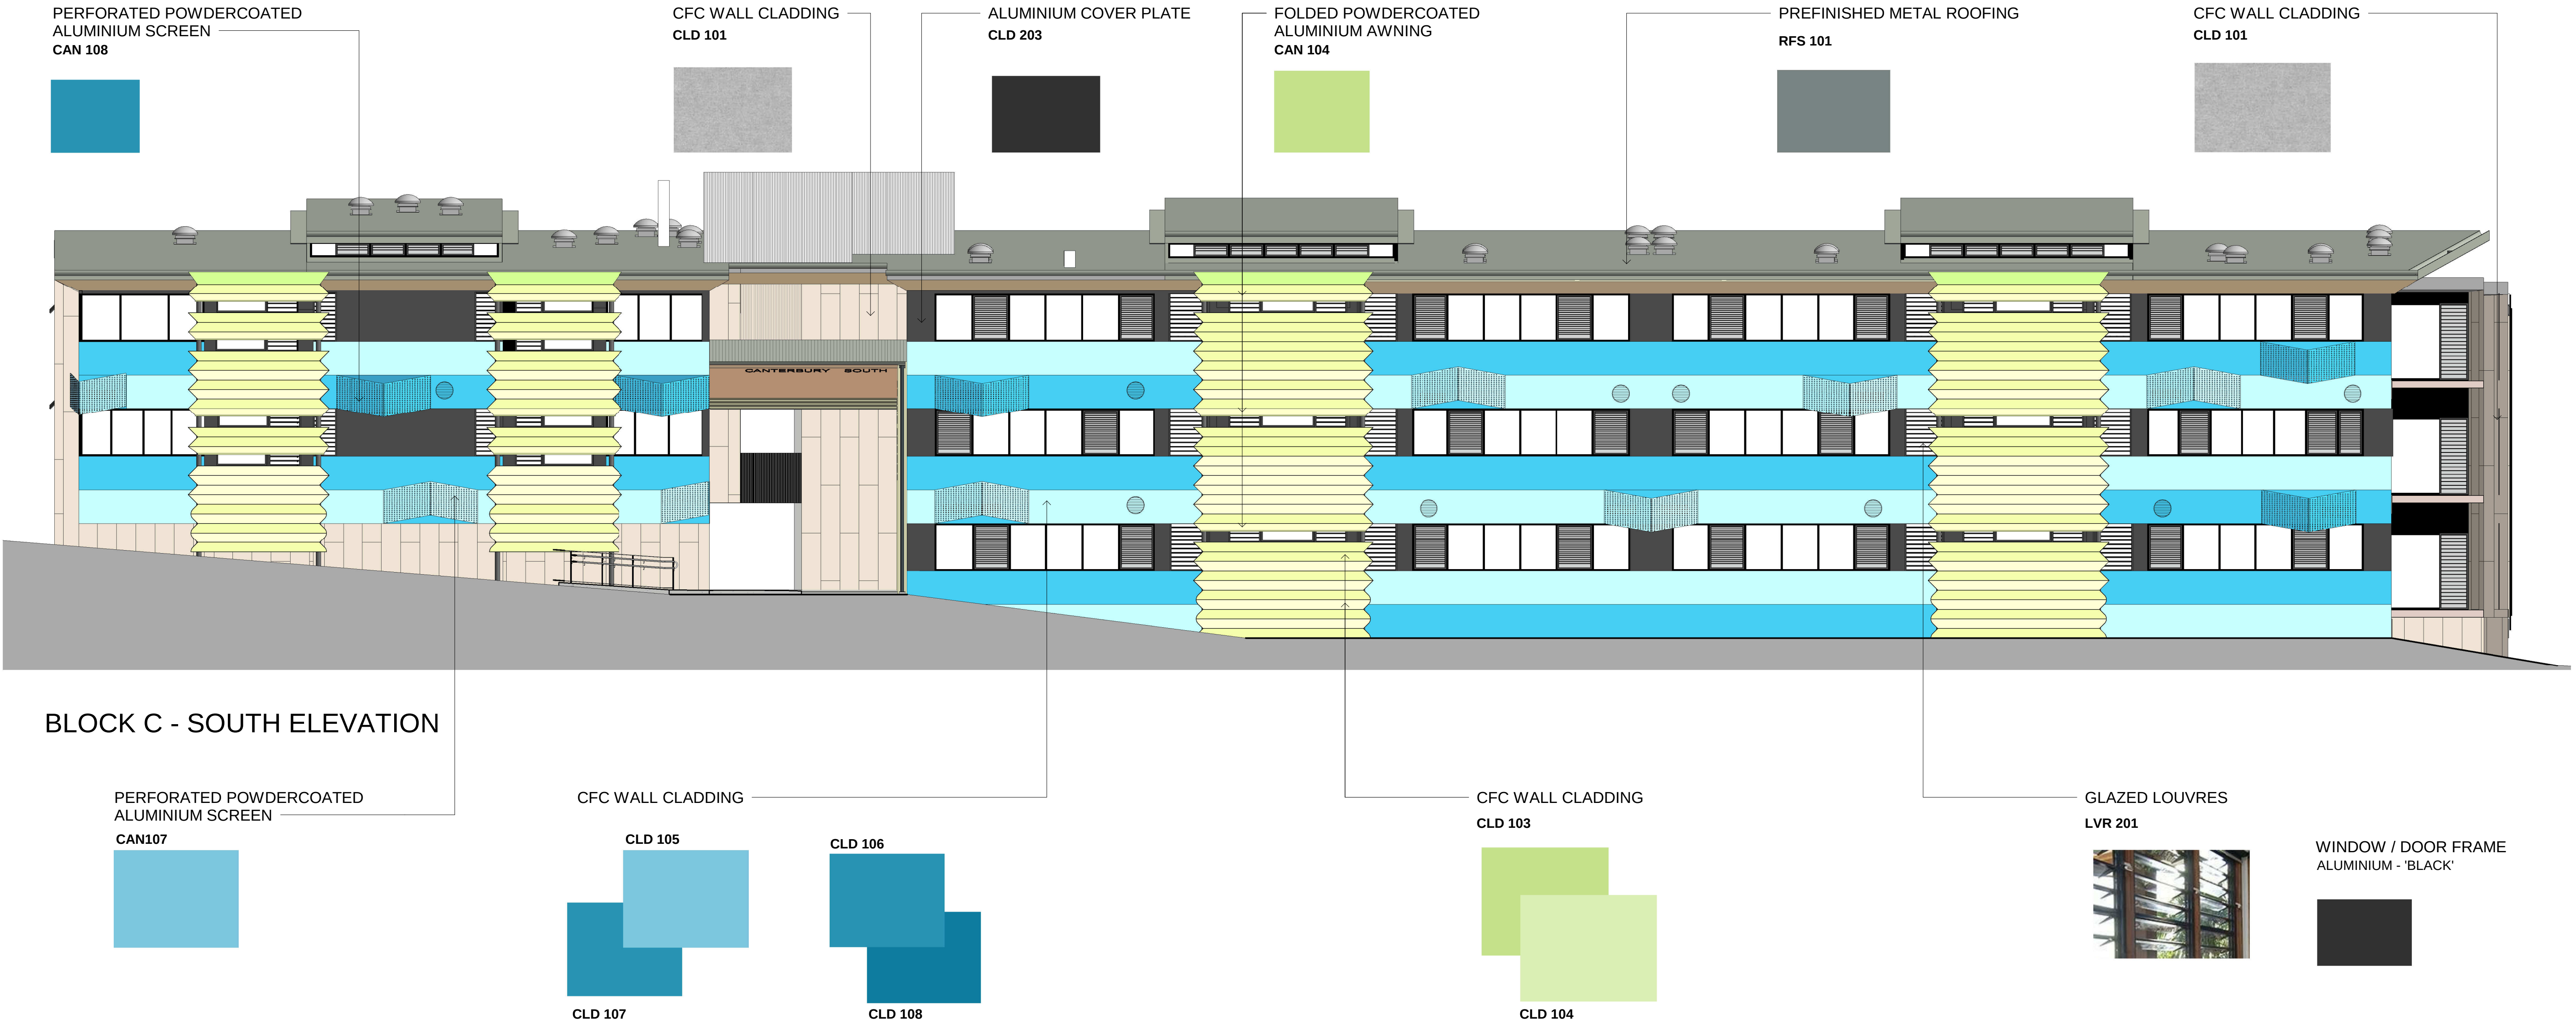

Issue	No.	Date	Description	Chkd
0	21-02-2019	Issued for DA	TP	

DEVELOPMENT
APPLICATION

Drawing Title
BLOCK C - EXTERNAL FINISHES
SCHEDULE 1

Project
Canterbury South Public School
at
20 High St, Canterbury NSW 2193
for
Department of Education

Architect
NBRSARCHITECTURE.
Sydney
61 2 9922 2344
nbrsarchitecture.com
Any form of replication of this drawing in full or in part without the written permission of NBRS+PARTNERS Pty Ltd constitutes an infringement of the copyright.
Nominated Architects: Geoffrey Deane 3766, Andrew Duffin 5602, Garry Hoddinett 5286
ABN 16 002 247 565

Date 21-02-2019
Scale 100@A1 or 200@A3
Drawing Reference 17343-NBRS-A-DA9-C18
Revision 0

EAVES LINING - PRINTED
ALUMINIUM LINING
(NON-COMBUSTIBLE)

CLG 105



PREFINISHED METAL
ROOFING
RFS 101



WINDOW / DOOR FRAME
ANODIZED ALUMINIUM -
SATIN BLACK



PREFINISHED CFC WALL CLADDING

CLD 106



CLD 105


GLAZED BALUSTRADE

ALUMINIUM BALUSTRADE




CFC WALL CLADDING

CLD 109

 

CFC WALL CLADDING

CLD 101

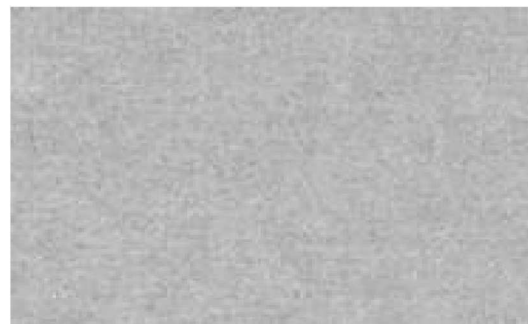


BLOCK C - WEST ELEVATION

PREFINISHED METAL ROOFING
RFS 101



CFC WALL CLADDING
CLD 101

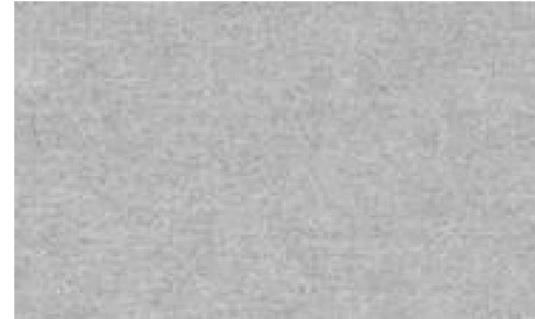


WINDOW / DOOR FRAME
WIN 101
ALUMINIUM WINDOW
FRAME



ALUMINIUM BALUSTRADE
BAL 101



EAVES LINING - PRINTED
ALUMINIUM LINING
(NON-COMBUSTIBLE)

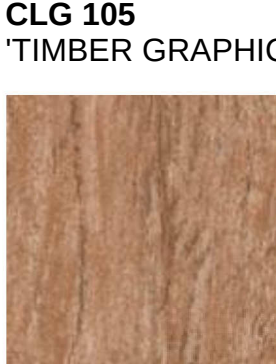

GLAZED OPERABLE
LOUVRE
LVR 201



BLOCK C - NORTH ELEVATION

Issue	No.	Date	Description	Chkd
0	21-02-2019	Issued for DA	TP	

DEVELOPMENT
APPLICATION

Drawing Title
BLOCK C - EXTERNAL FINISHES
SCHEDULE 2

Project
Canterbury South Public School
at
20 High St, Canterbury NSW 2193
for
Department of Education

Architect
NBRSPARTNERSARCHITECTURE.
Sydney
61 2 9922 2344
Any form of replication of this drawing in full or in part without the written permission of NBRSPARTNERS Pty Ltd constitutes an infringement of the copyright.
Nominated Architects: Geoffrey Deane 3766, Andrew Duffin 5602, Garry Hoddinett 5286
ABN 16 002 247 565

Date 21-02-2019
Scale 100@A1 or 200@A3
Drawing Reference 17343-NBRSPARTNERS-A-DA9-C19
Revision 0




RWS201
RFS101
CAN104
RFS103
RWS202



CLD101



BAL101

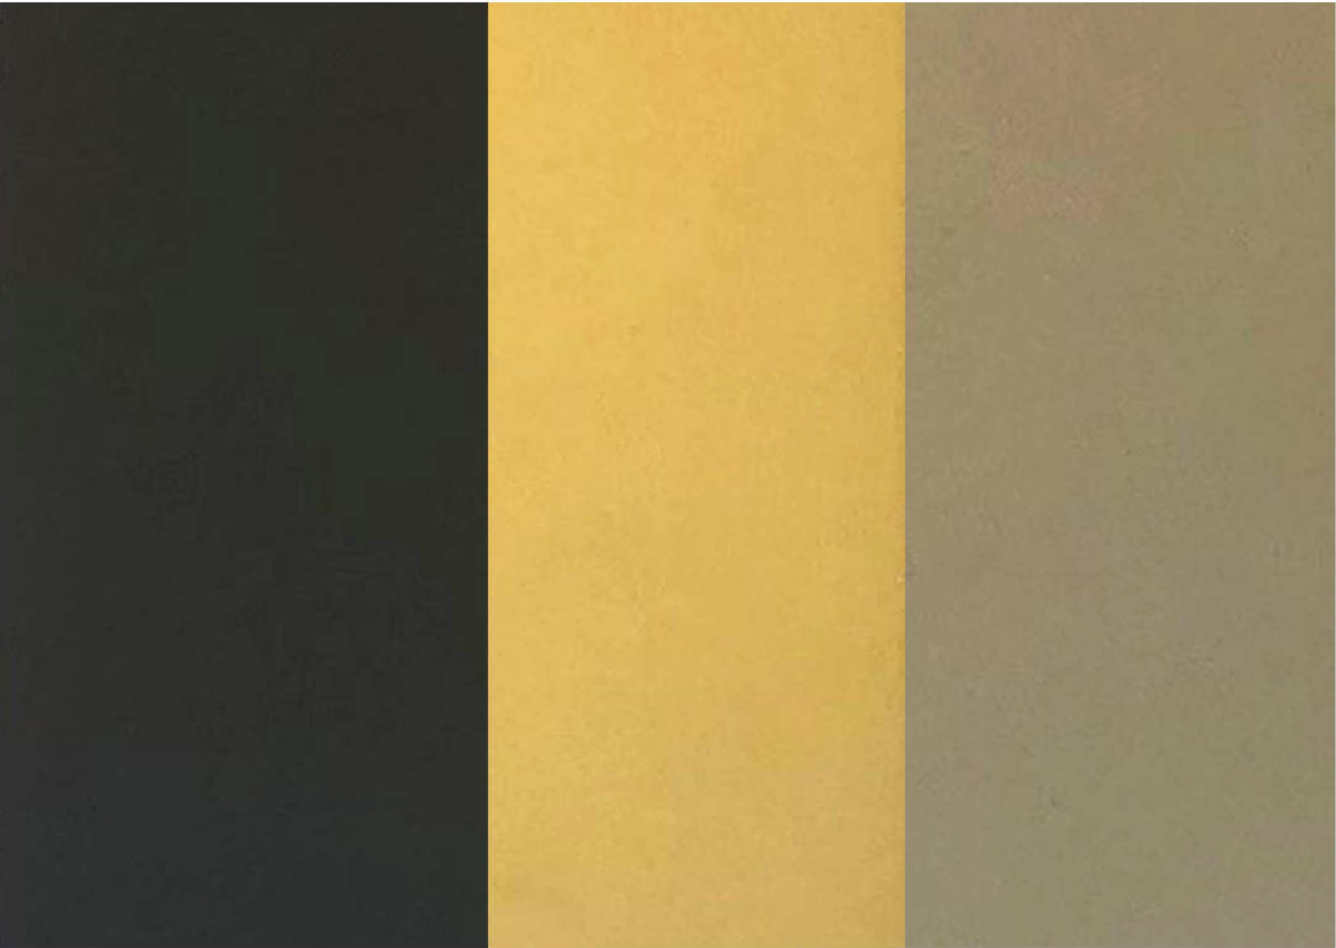

WIN101
CLD203
BAL108
CLD109
CAN105
BAL105
CLD205
SCN112



CLG105




BRK101
BRK102
BRK103



CLD108



CLD106
CLD108
CLD107
CAN108

 


CLD105
CAN107



GLS101



CLD103
CAN106

 

CLD104

- BAL101** BALUSTRADE ALUMINIUM BATTENS YELLOW
- BAL104** BALUSTRADE GLAZED CLEAR
- BAL105** BALUSTRADE SOLID CLADDING BLACK
- BAL108** BALUSTRADE ALUMINIUM BATTENS ANODISED BLACK
- BRK101** FACE BRICKWORK FINISH METALLIC PEWTER
- BRK102** FACE BRICKWORK FINISH GLAZED SEA SALT
- BRK103** FACE BRICKWORK FINISH GLAZED LAGOON
- CAN104** ALUMINIUM AWNING COLOUR TO MATCH ROOF SHEETING
- CAN106** CANOPY ALUMINIUM POWDERCOAT GREEN DULUX OXALIS
- CAN107** CANOPY ALUMINIUM POWDERCOAT BLUE DULUX WHIMSY
- CAN108** CANOPY ALUMINIUM POWDERCOAT BLUE DULUX BLUE SURF
- CLD101** CFC CLADDING NATURAL GREY
- CLD103** CFC CLADDING PREFINISHED GREEN DULUX OXALIS
- CLD104** CFC CLADDING PREFINISHED GREEN DULUX CHICON
- CLD105** CFC CLADDING PREFINISHED BLUE DULUX WHIMSY
- CLD106** CFC CLADDING PREFINISHED BLUE DULUX BLUE SURF
- CLD107** CFC CLADDING PREFINISHED BLUE DULUX BLUE SURF
- CLD108** CFC CLADDING PREFINISHED BLUE DULUX BLUE MITCHELL
- CLD109** CFC CLADDING PREFINISHED BLACK DULUX BLACK
- CLD203** COVER PLATE ANODISED ALUMINIUM SATIN BLACK
- CLD205** FEATURE ANGLE ANODISED ALUMINIUM ORIENTAL GOLD
- CLG105** ALUMINIUM CLADDING NON-CONBUSTIBLE FINISH AMERICAN PINE
- GLS100** GLASS LOW E CLEAR & NEUTRAL
- RFS101** PREFINISH METAL ROOF SHEETING
- RFS103** PREFINISH METAL ROOF SHEETING SHALE GREY
- RWS201** DOWNPIPE METAL NIGHT SKY
- RWS202** DOWNPIPES METAL SHALE GREY
- SCN109** SCREEN ANODISED ALUMINIUM SATIN BLACK
- SCN112** SCREEN ANODISED ALUMINIUM SATIN SANDSTONE
- WIN101** WINDOW FRAME ANODISED ALUMINIUM SATIN BLACK

Issue		Description	Chkd
No.	Date		
0	21-02-2019	Issued for DA	TP

DEVELOPMENT
APPLICATION

Drawing Title
SAMPLE BOARD

Project
Canterbury South Public School


at
20 High St, Canterbury NSW 2193

for
Department of Education


Architect
NBRSARCHITECTURE.
Sydney
61 2 9922 2344
nbrsarchitecture.com
Any form of replication of this drawing in full or in part without the written permission of NBRS+PARTNERS Pty Ltd constitutes an infringement of the copyright.
Nominated Architects: Geoffrey Deane 3766; Andrew Duffin 5602; Garry Hoddinett 5286
ABN 16 002 247 565

Date 21-02-2019
Scale 100@A1 or 200@A3


Drawing Reference 17343-NBRS-A-DA9-C20
Revision 0

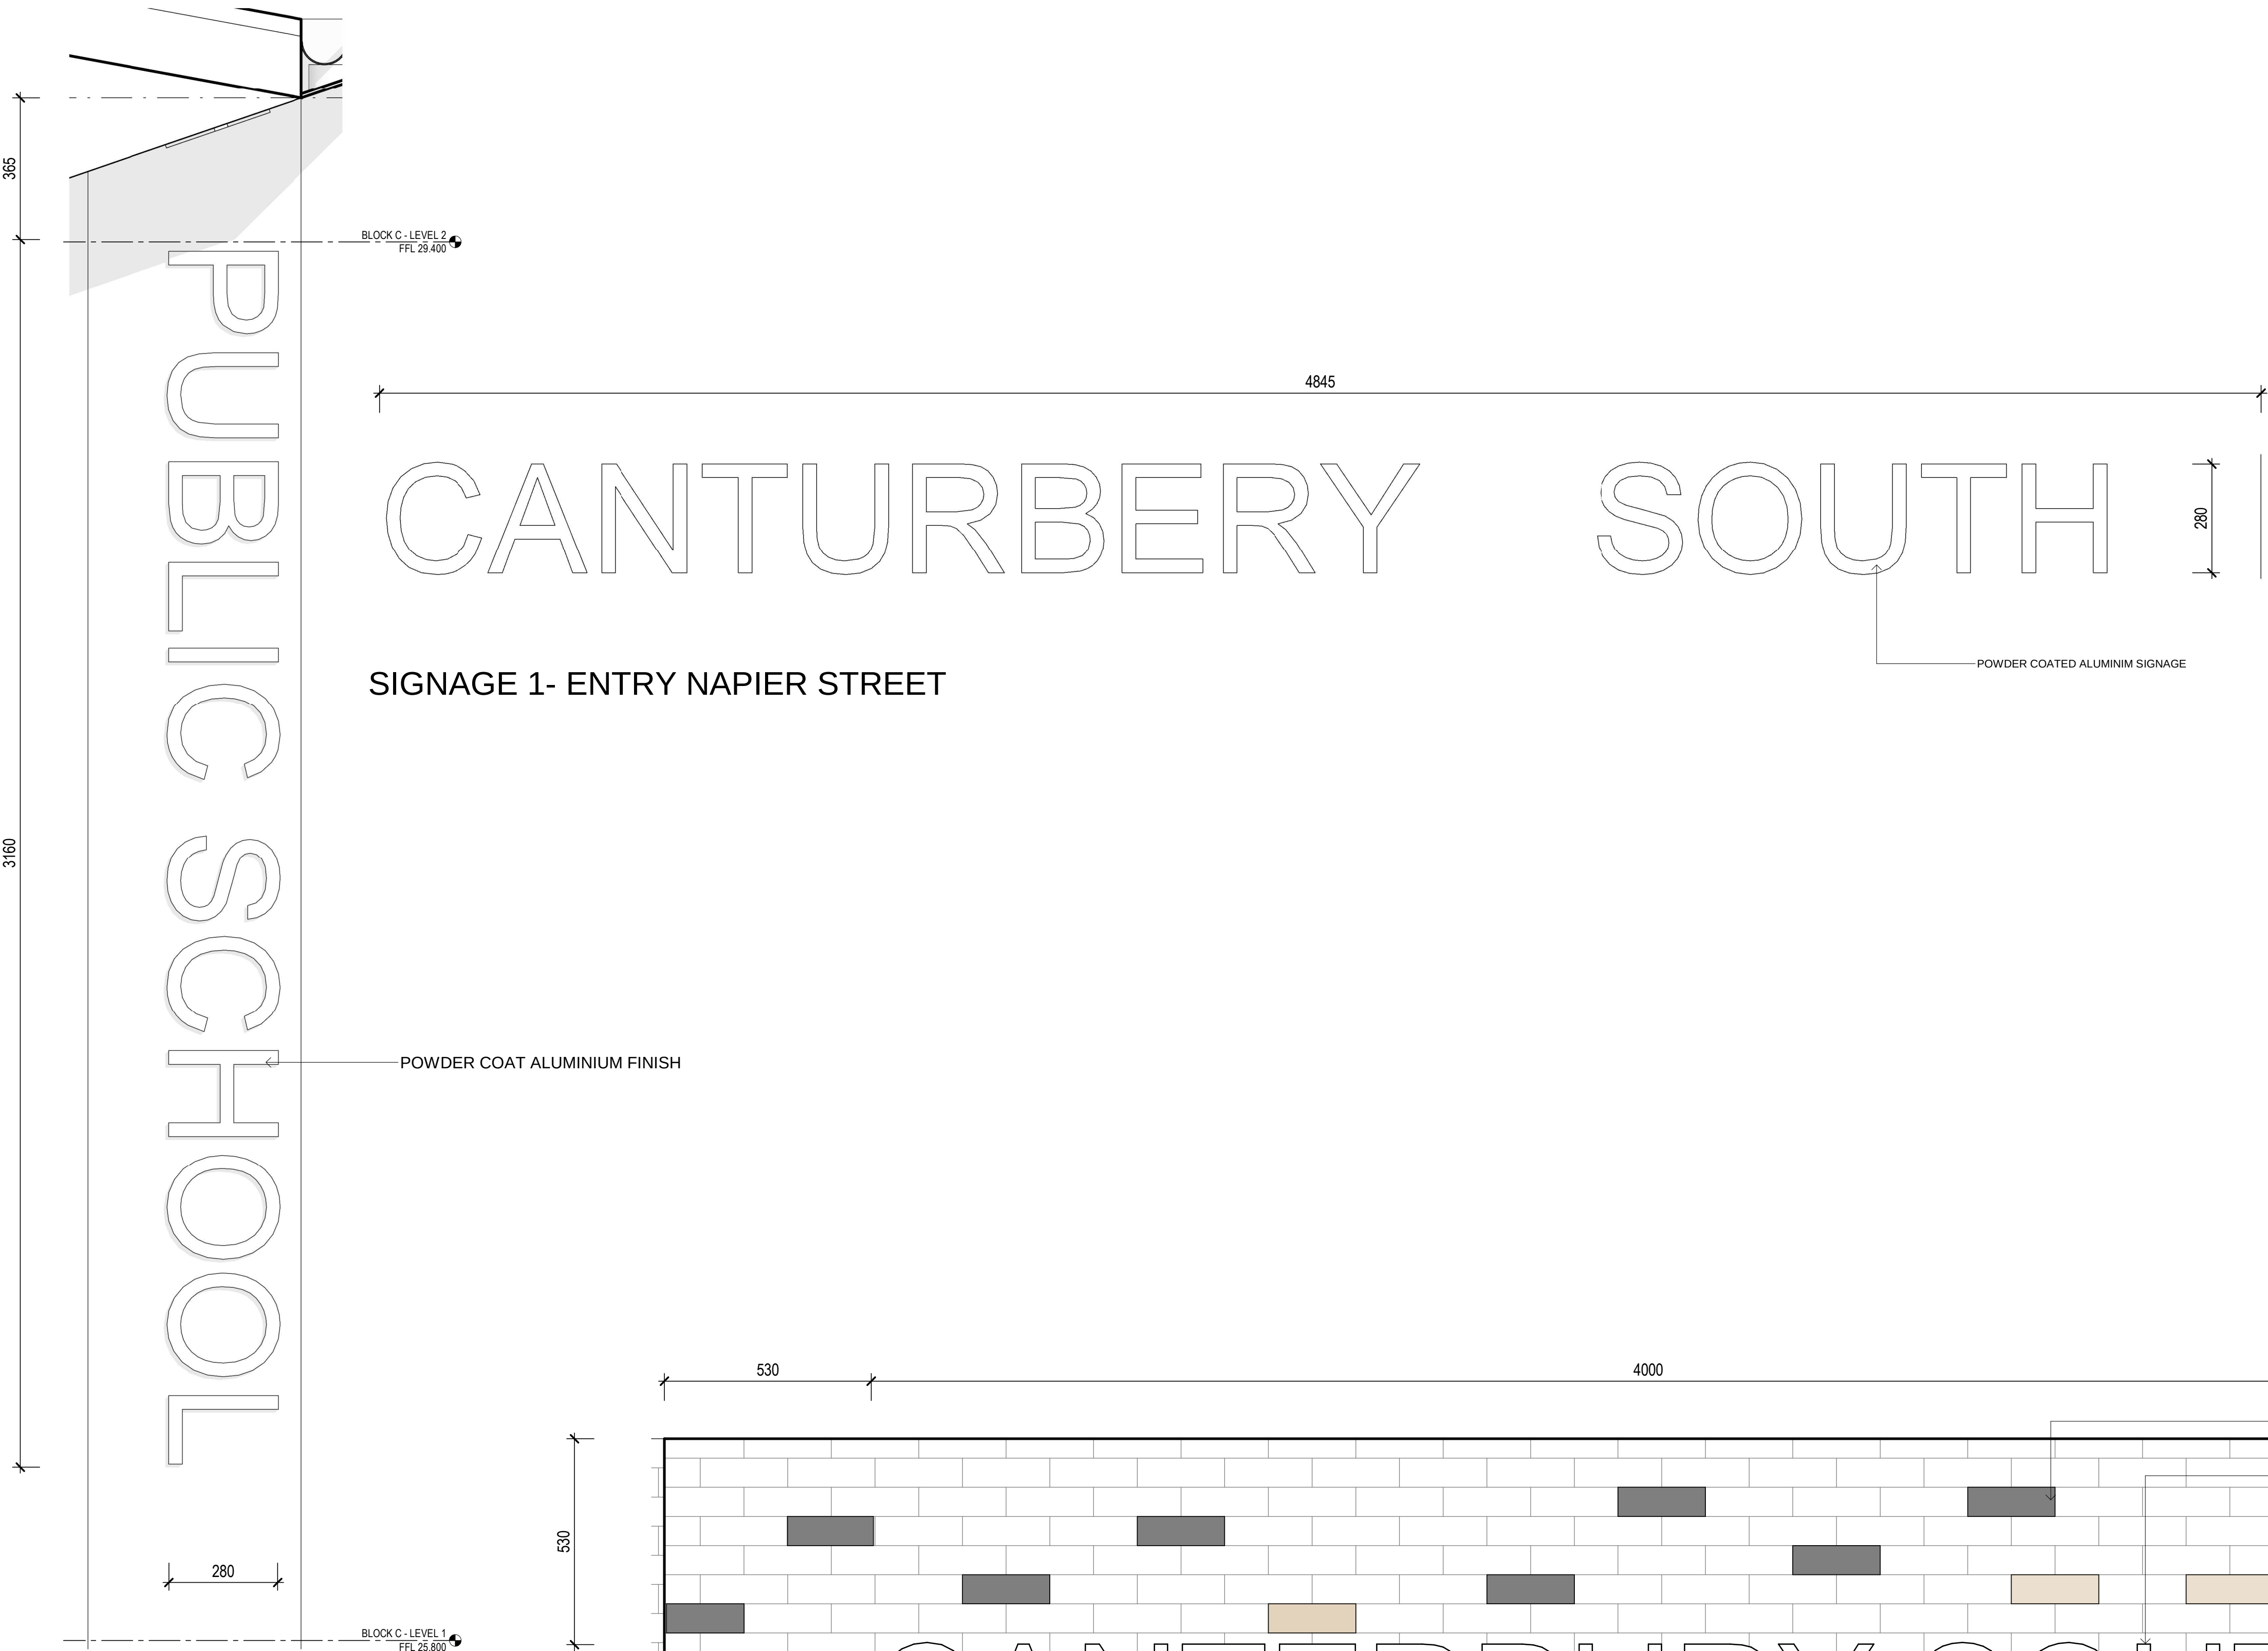

SIGNAGE 1- ENTRY NAPIER STREET

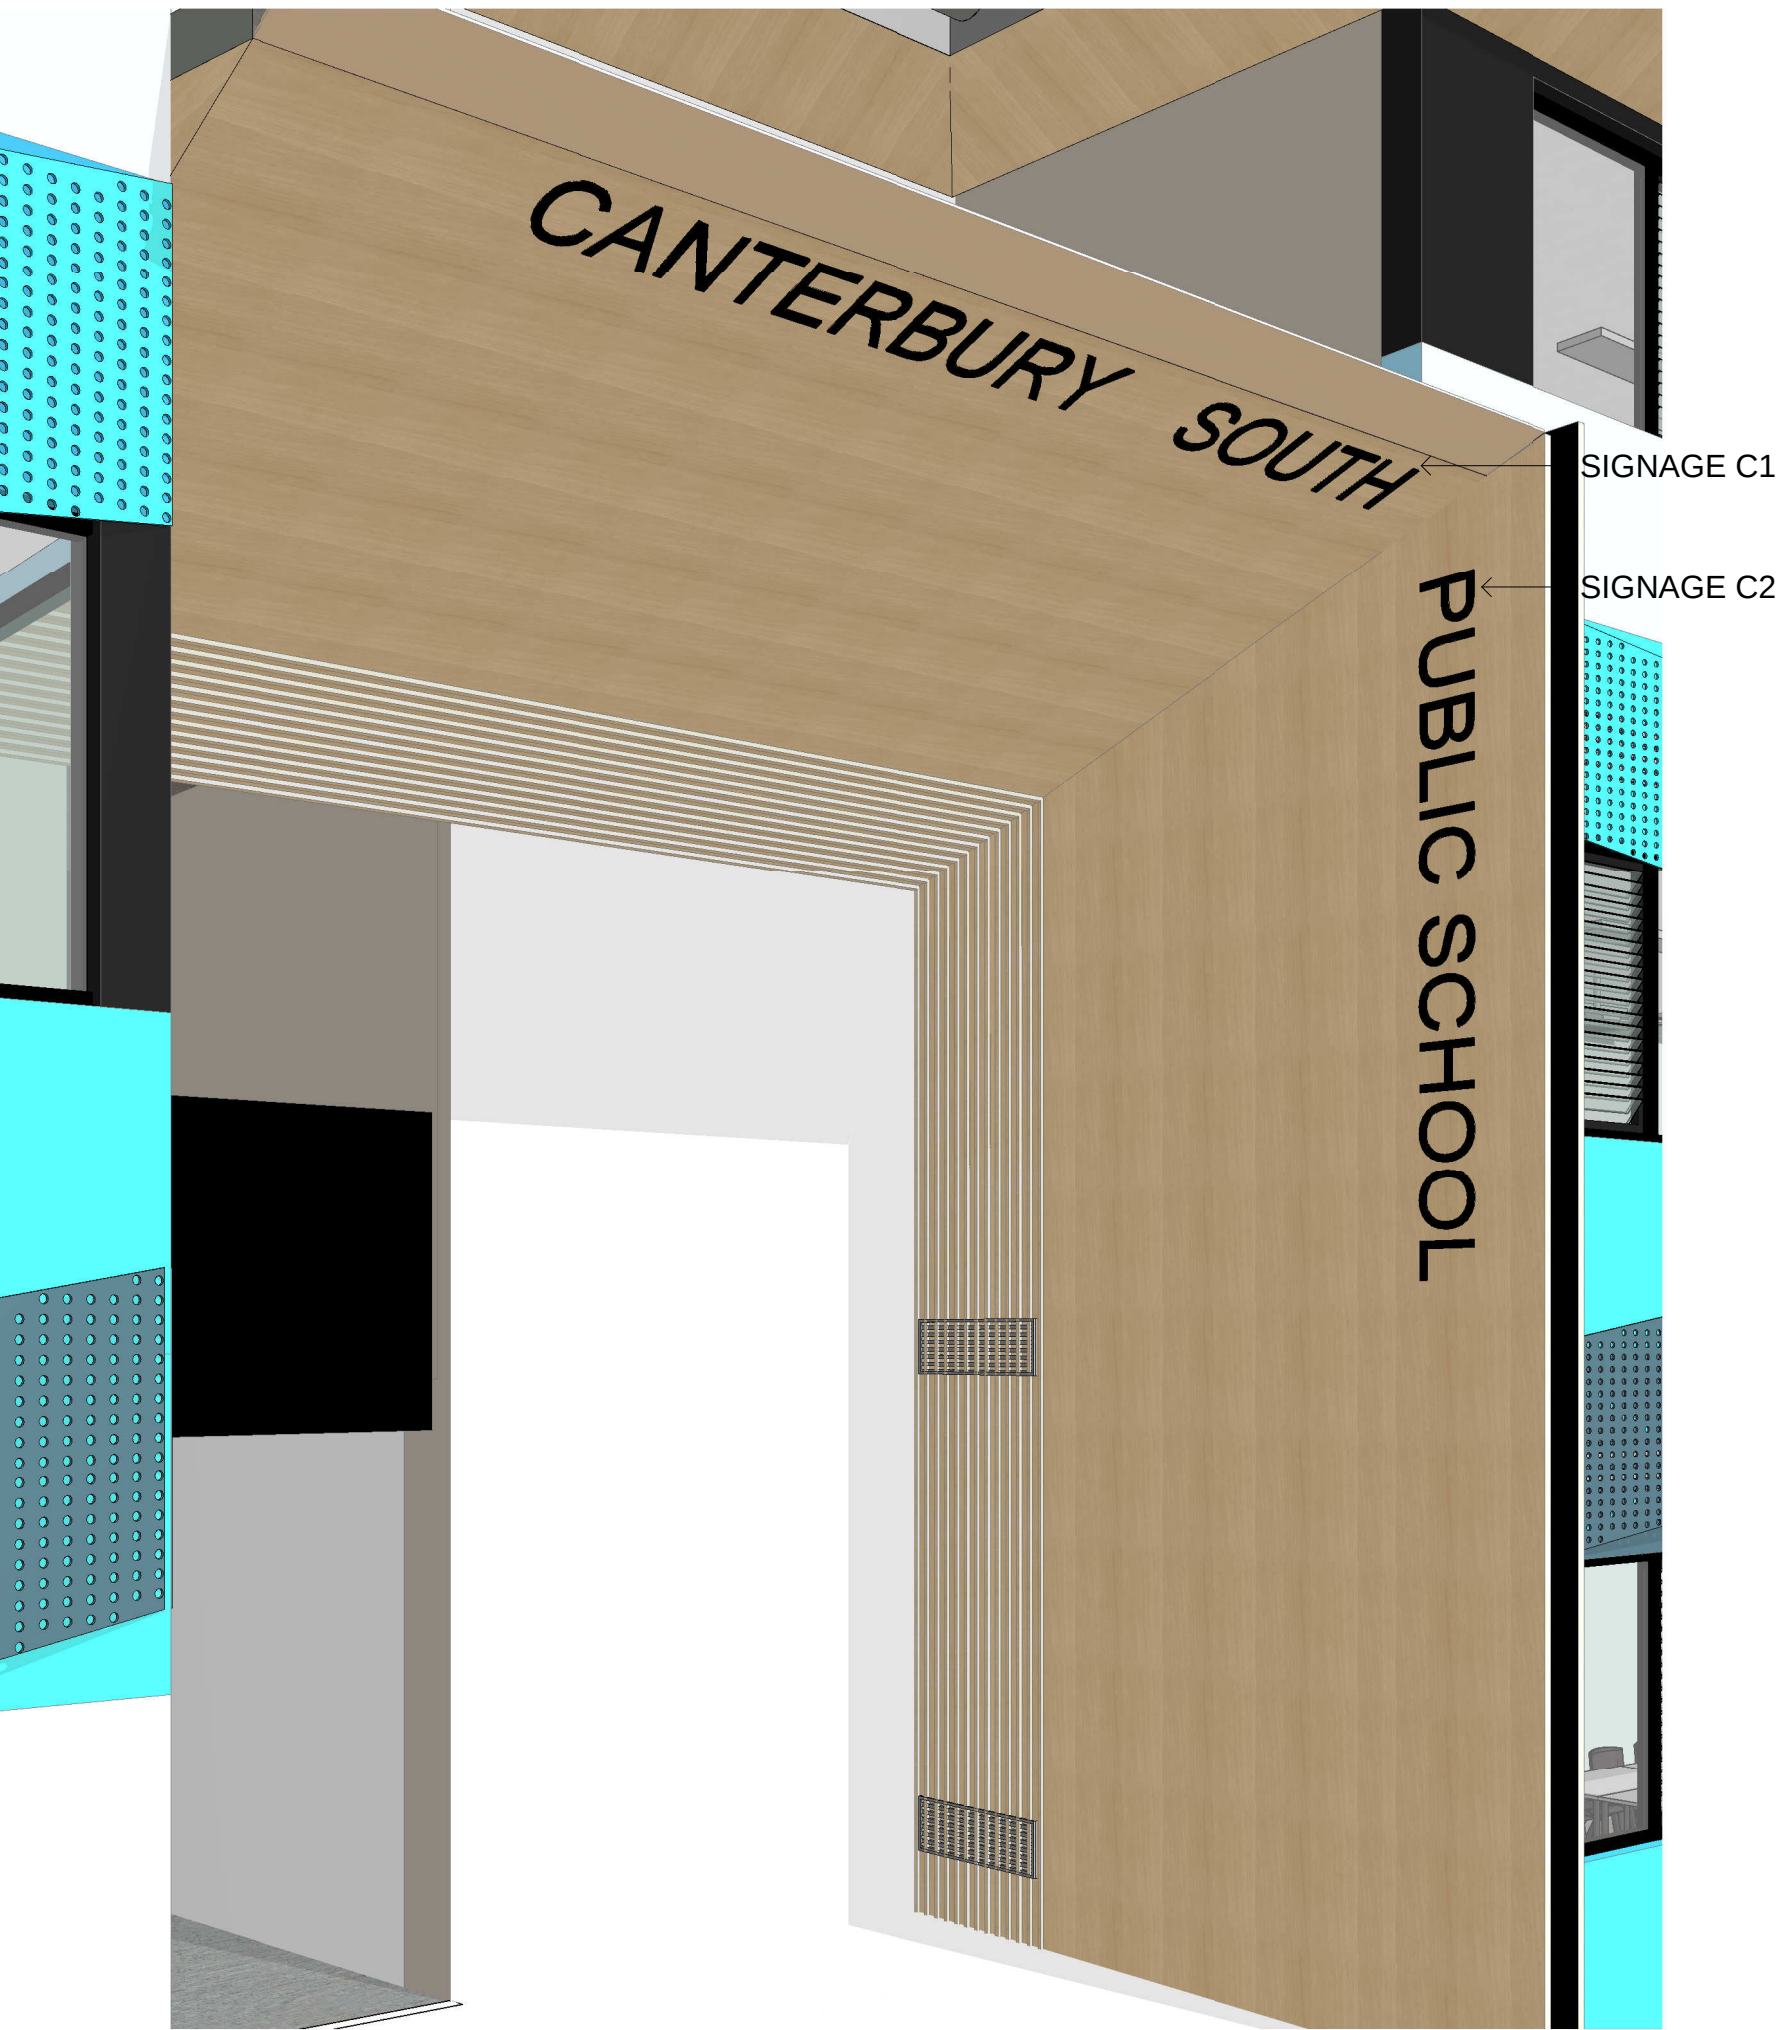

BLOCK C SIGNAGE PERSPECTIVE
ENTRY NAPIER STREET

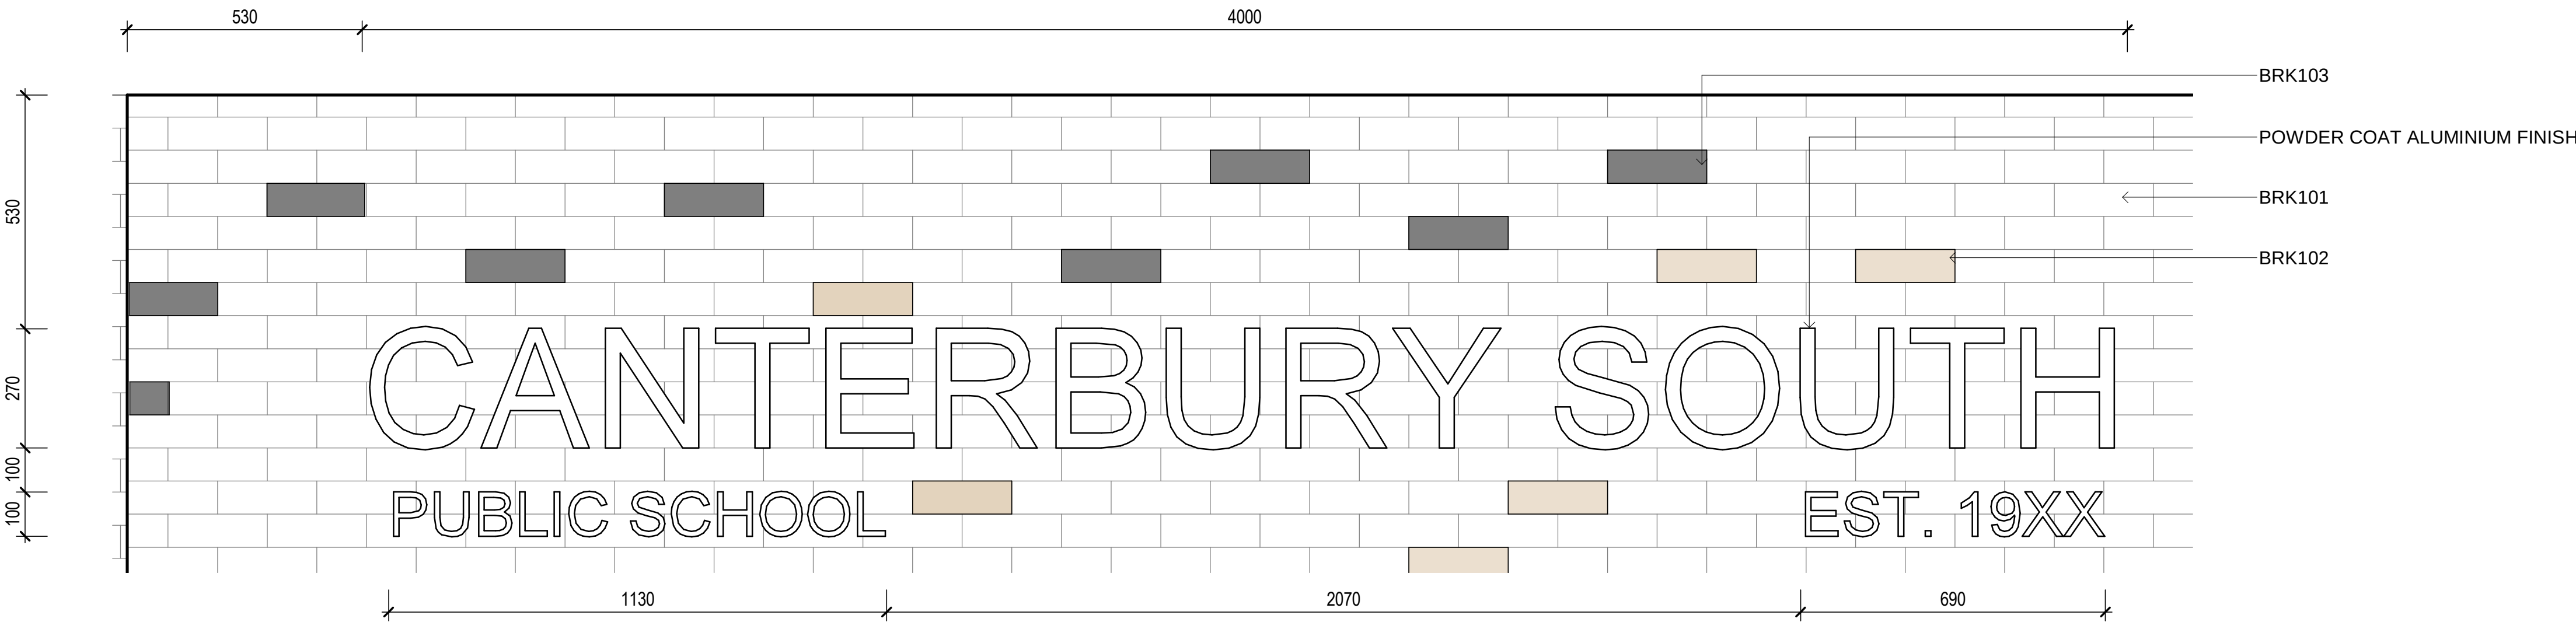

HIGH STREET SIGNAGE ELEVATION

Issue		Description	Chkd
No.	Date		
0	21-02-2019	Issued for DA	TP

DEVELOPMENT
APPLICATION

Drawing Title
SIGNAGE PLAN

Project
Canterbury South Public School

at
20 High St, Canterbury NSW 2193

for
Department of Education


Architect
NBRSARCHITECTURE.

Sydney
61 2 9922 2344
nbrsarchitecture.com

Any form of replication of this drawing in full or in part without the written permission of NBRS+PARTNERS Pty Ltd constitutes an infringement of the copyright.

Nominated Architects: Geoffrey Deane 3766, Andrew Duffin 5602, Garry Hoddinett 5286

ABN 16 002 247 565

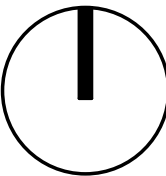

Date 21-02-2019
Scale 100@A1 or 200@A3

Drawing Reference 17343-NBRS-A-DA9-C21
Revision 0

REFER TO TRAFFIC
REPORT FOR WASTE AREA




Issue		Description	Chkd
No.	Date		
0	21-02-2019	Issued for DA	TP

DEVELOPMENT
APPLICATION


Drawing Title
WASTE AREA PLAN

Project
Canterbury South Public School
at
20 High St, Canterbury NSW 2193
for
Department of Education


Architect
NBRSPARTNERSARCHITECTURE.
Sydney
61 2 9922 2344
Any form of replication of this drawing in full or in part without the written permission of NBRSPARTNERS Pty Ltd constitutes an infringement of the copyright.
Nominated Architects: Geoffrey Deane 3766, Andrew Duffin 5602, Garry Hoddinett 5286
ABN 16 002 247 565
nbrsarchitecture.com

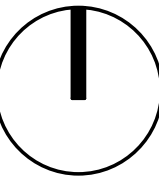


Date 21-02-2019
Scale 200@A1 or 400@A3
Drawing Reference 17343-NBRSPARTNERS-A-DA9-C22
Revision 0

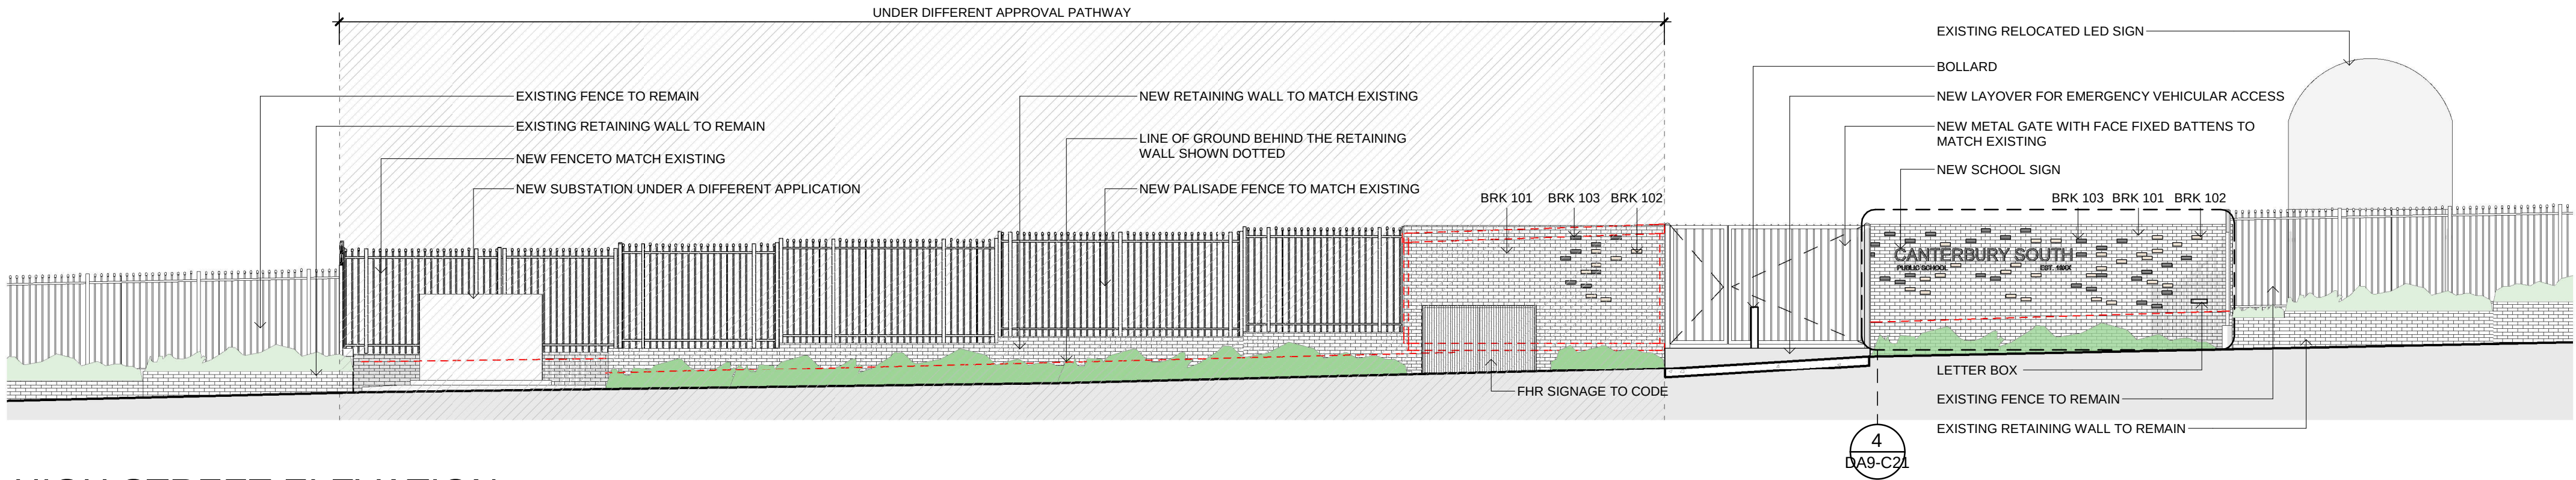


HIGH STREET ELEVATION

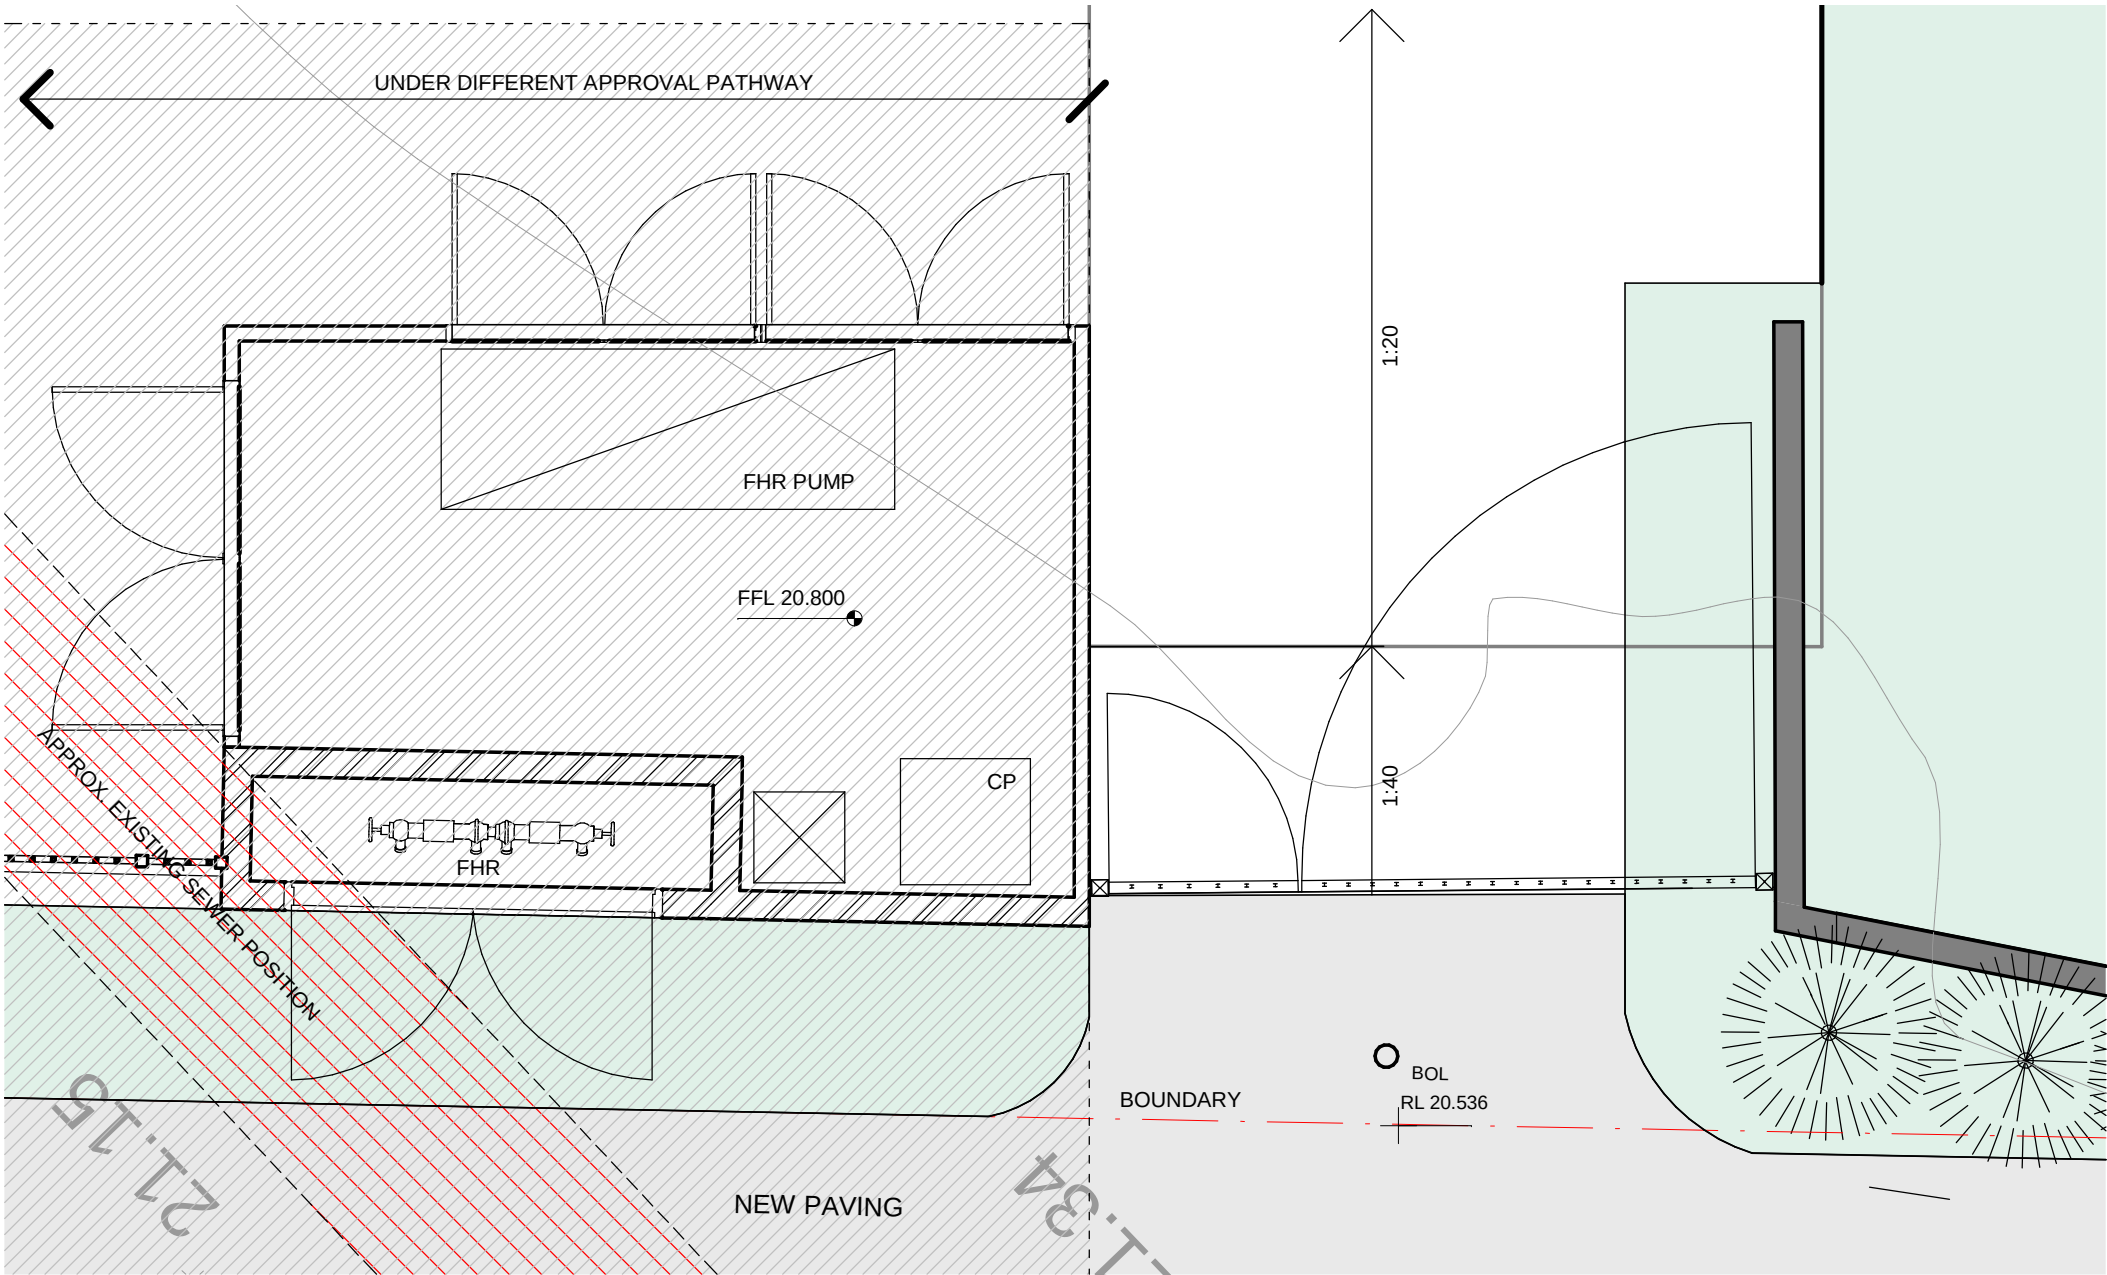

PUMP ROOM PLAN

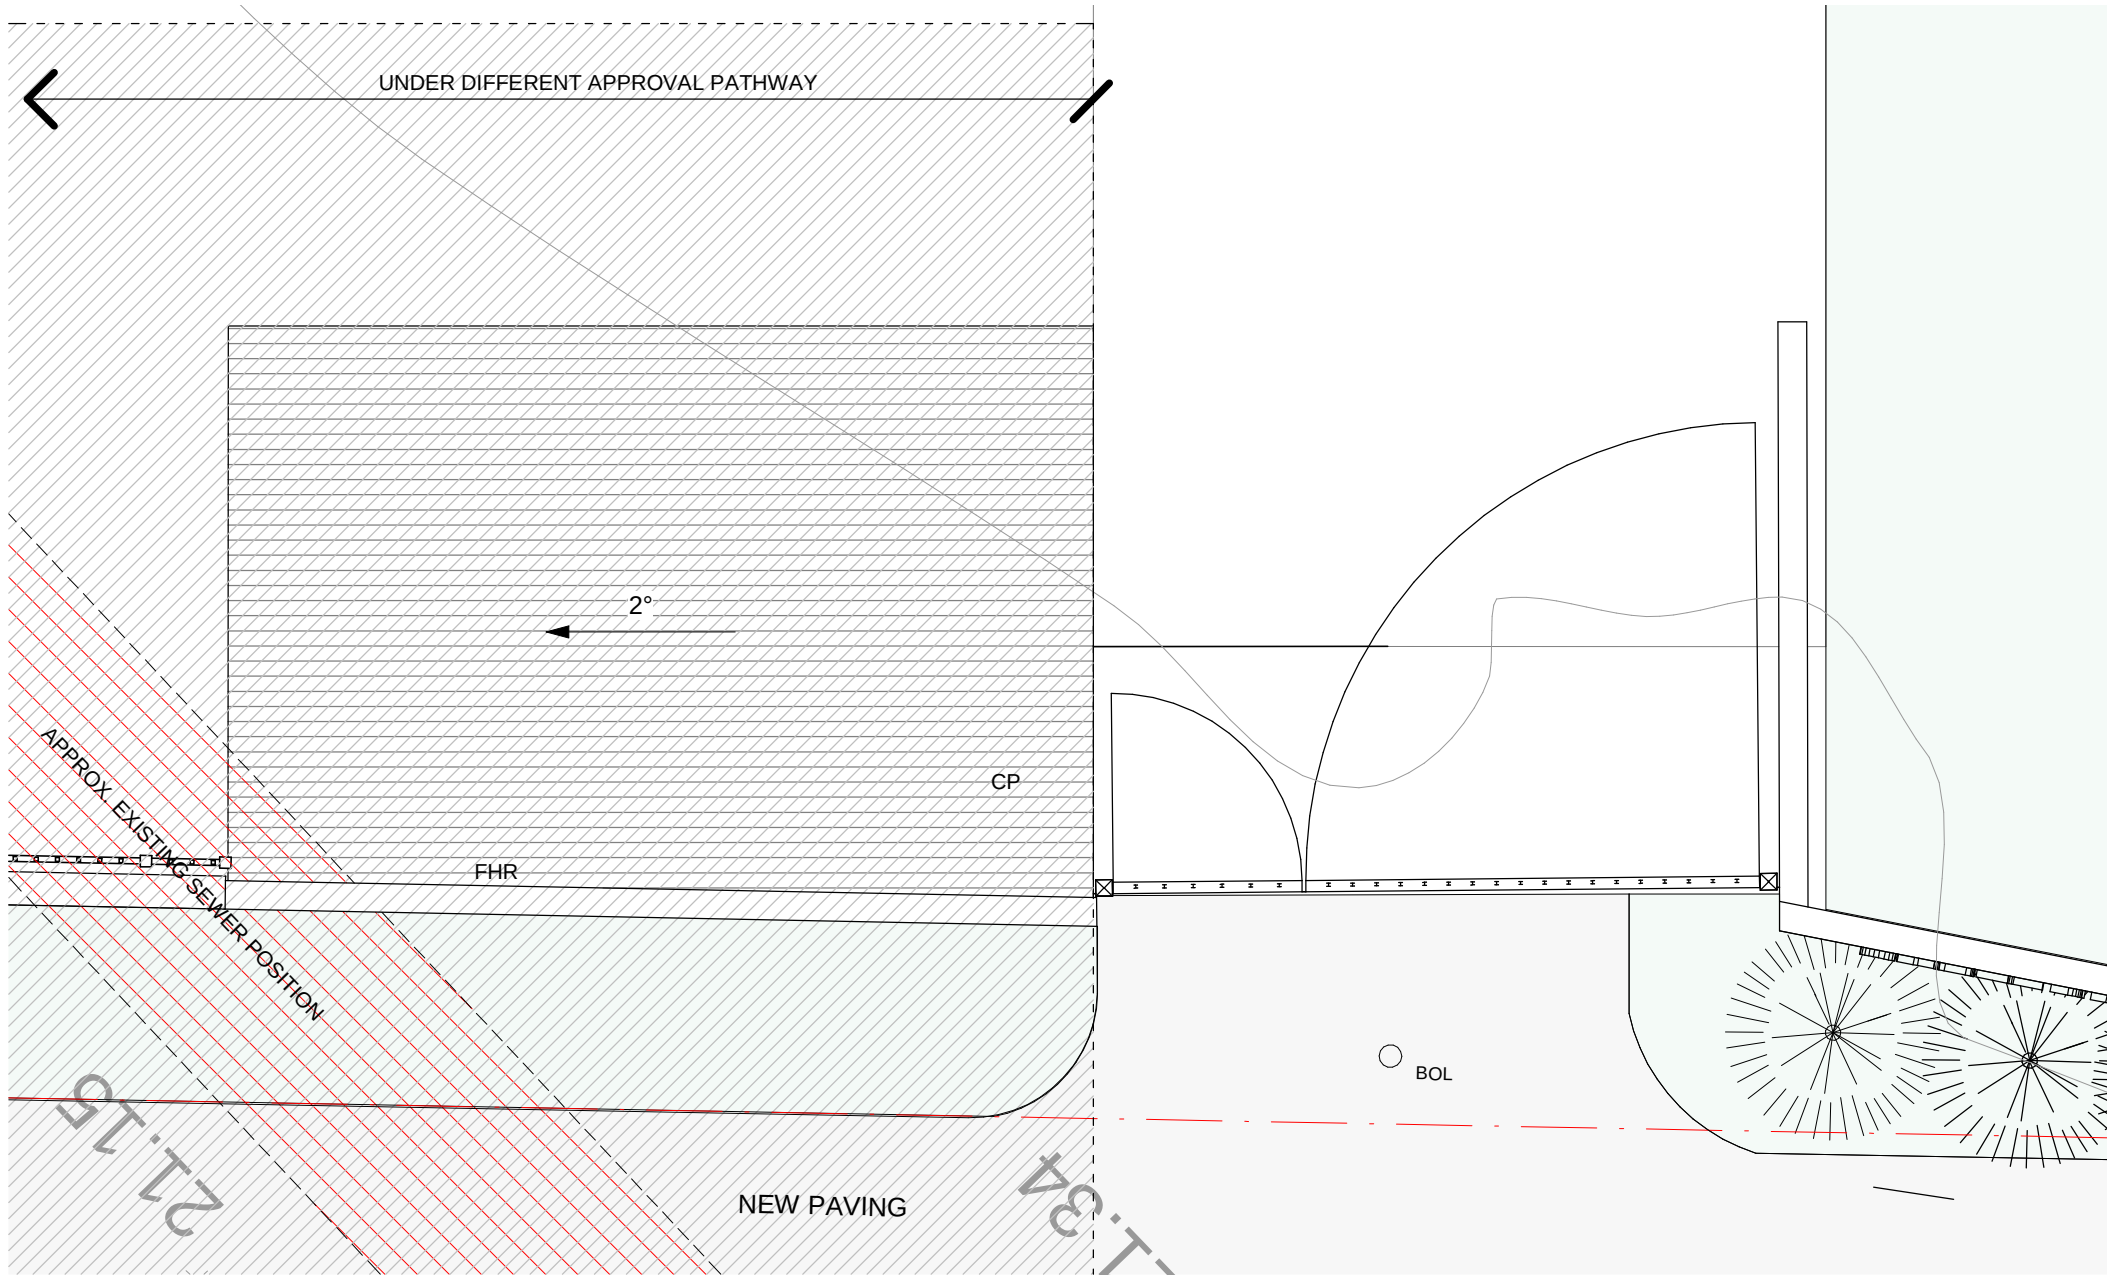

PUMP ROOM ROOF PLAN

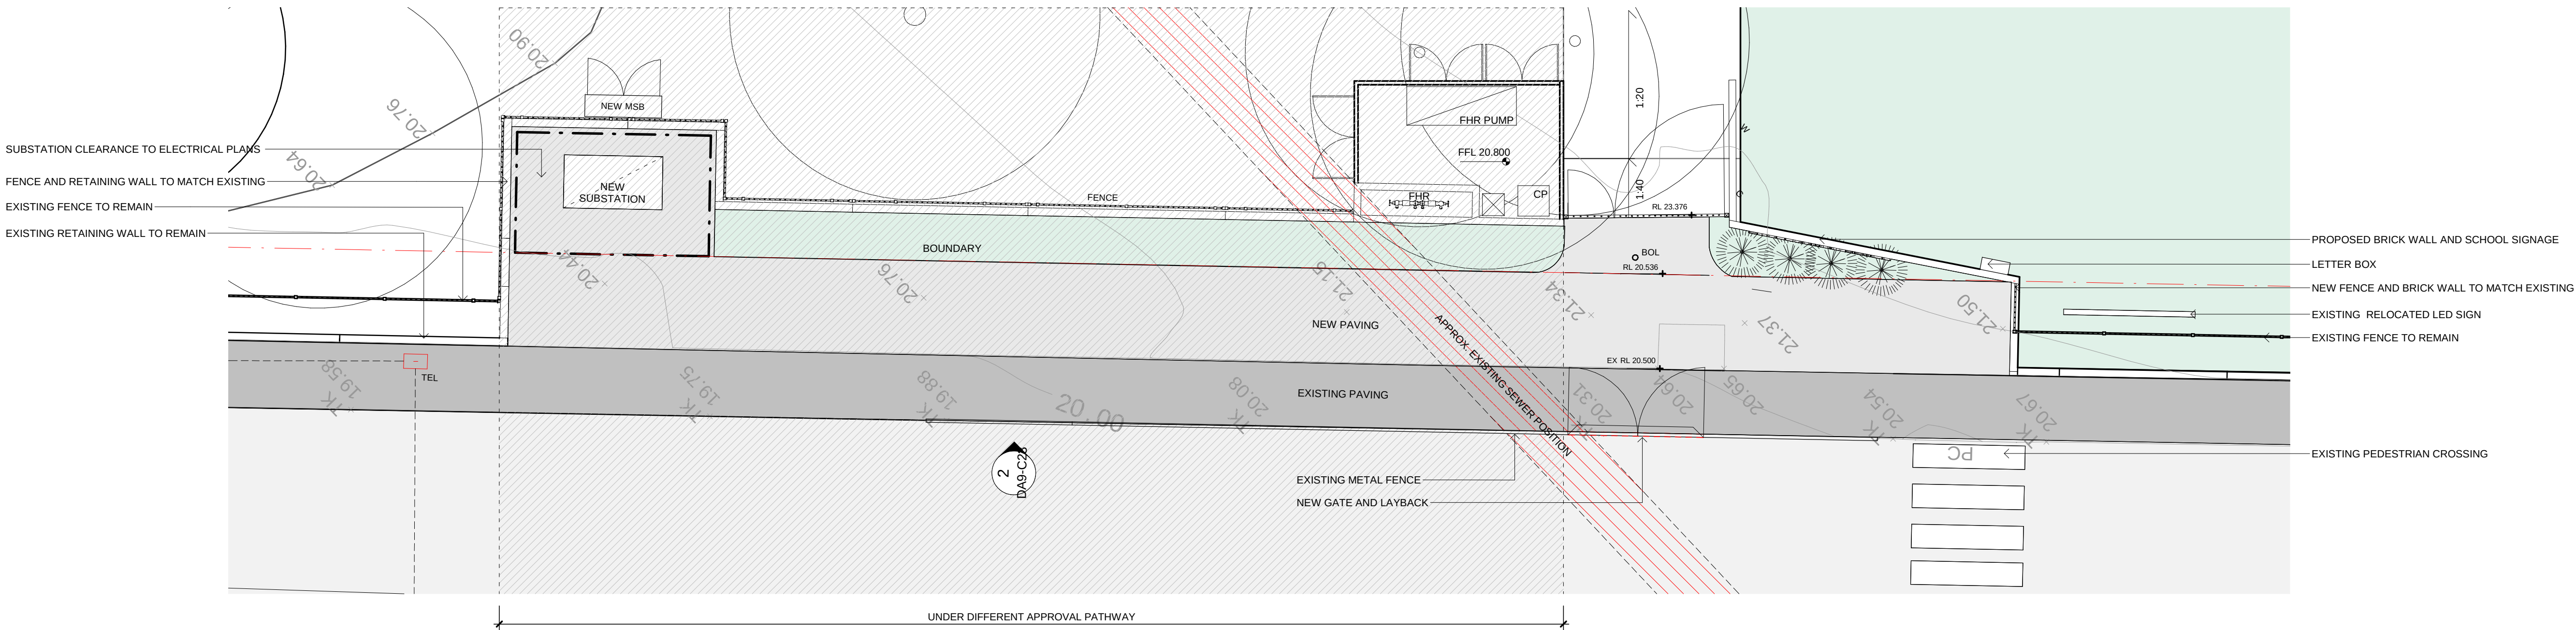

HIGH STREET ENTRY PLAN

Issue	No.	Date	Description	Chkd
0	21-02-2019	Issued for DA		TP

DEVELOPMENT APPLICATION

Drawing Title
HIGH STREET ELEVATION

Project
Canterbury South Public School

at
20 High St, Canterbury NSW 2193
for
Department of Education

Architect
NBRSPARTNERSARCHITECTURE.
Sydney
61 2 9922 2344
Any form of replication of this drawing in full or in part without the written permission of NBRSPARTNERS Pty Ltd constitutes an infringement of the copyright.
Nominated Architects: Geoffrey Deane 3766, Andrew Duffin 5602, Garry Hoddinett 5286
ABN 16 002 247 565

Date 21-02-2019
Scale 100@A1 or 200@A3

Drawing Reference
17343-NBRSPARTNERS-A-DA9-C23
Revision
0