
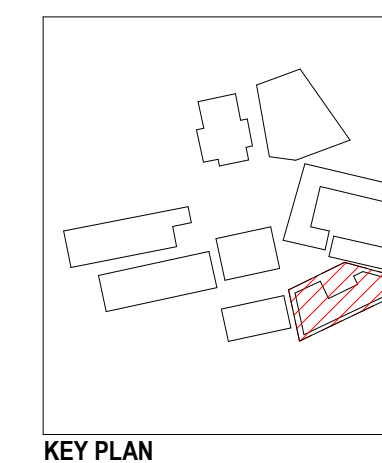


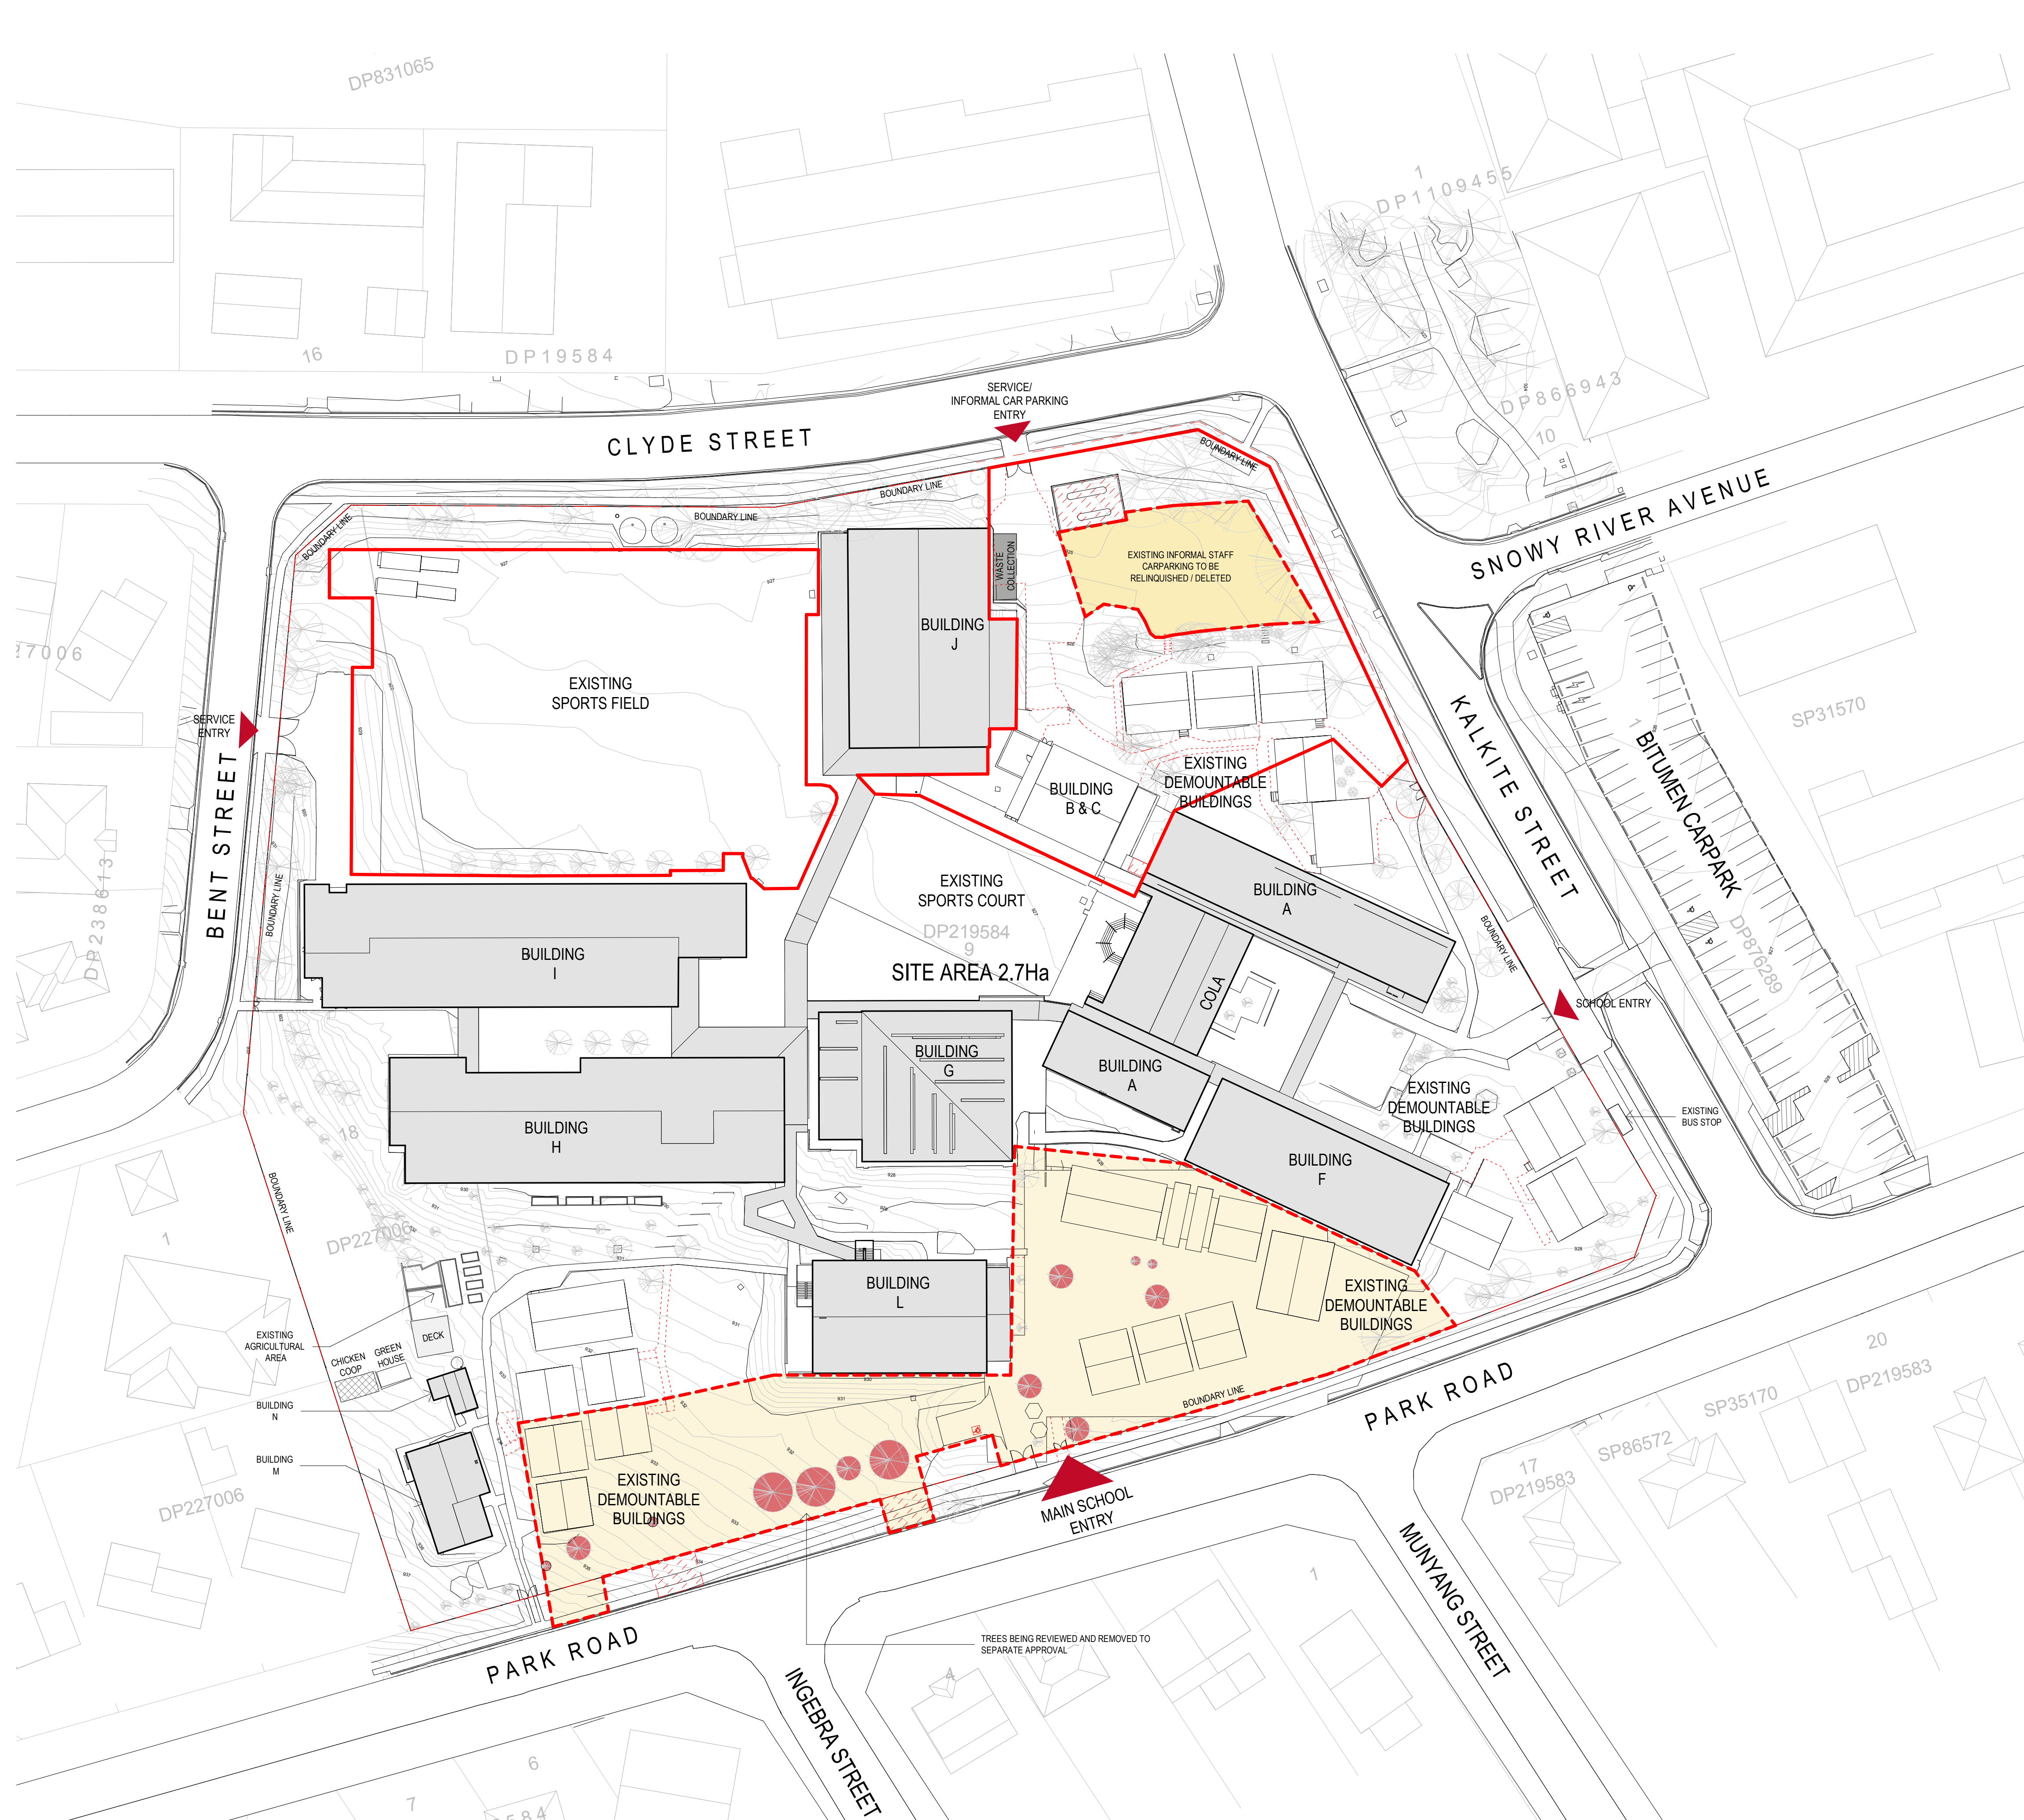

LEGEND

- | | |
|---|---|
|  | DEMOLITION WORKS UNDER SEPARATE PLANNING PATHWAYS INCLUDING: <ul style="list-style-type: none"> - COMPLYING DEVELOPMENT - EXEMPT DEVELOPMENT: DEMOUNTABLE, GENERAL LANDSCAPE WORKS - REF: INTERNAL ALTERATION & FITOUT TO EXISTING BUILDING A.G.H.J & L - TREE REMOVAL PERMIT |
|  | DEMOLITION WORKS UNDER DEVELOPMENT APPLICATION |
|  | NO WORKS |
|  | TREES BEING REVIEWED AND REMOVED TO SEPARATE APPROVAL |

FSR CALCULATION	
EXISTING GROSS FLOOR AREA	6828sqm (APPROX)
SITE AREA	27000sqm (APPROX)
EXISTING FSR	0.25:1

DA APPROVAL ISSUE

WARNING:

This document may not be secure, may be corrupted in transmission or due to software incompatibility and/or may be amended or altered by third parties after leaving Gray Puksand's possession

Gray Puksand is not responsible for and accepts no liability for such matters. Subject to any conflicting provision within any prior binding agreement by Gray Puksand (which agreement may also contain additional conditions relating to this document and its use).

1. The content of this document is confidential and copyright in it belongs to Gray Paksung and the permission to use the content of this document is granted by the addressee.
2. All users of this document must carry out all relevant investigations and must take advice as required and satisfy themselves concerning the contents, correctness and sufficiency of the attachment and its contents for their purposes.
3. To the extent permitted by law, all conditions and warranties concerning this document any use to which they may put (whether as to quality, origin, fitness, care, skill or otherwise) whether express or implied by statute, common law, equity, trade custom or usage are hereby excluded.
4. Any person using or relying on this document releases and indemnifies, and will be indemnified, Gray Paksung against all claims, liabilities, loss, costs and expenses arising directly or indirectly out of or in connection with this use or reliance including without limitation any misrepresentation, error or defect in this document.

Contractors to check and verify all dimensions on site prior to construction/fabrication.
Figured dimensions take precedence over scaled dimensions.
Any discrepancies should be immediately referred to the architect.
All work to comply with N.C.C. Statutory Authorities and relevant Australian Standard

REV	DESCRIPTION	DATE
A	DA ISSUE	10.04.20



Jindabyne Central School

8-20 Park Rd, Jindabyne NSW 2627

EXISTING SITE PLAN

DRAWING NO J-LB-DA02

REVISION	A		
PROJECT NO	218095		
SCALE @ A1	1 : 500		
DRAWN	KD		
CHECKED	BC	APPROVED	B

Brisbane 21/72 Robertson Street Fortitude Valley Brisbane QLD 4006
Melbourne 3/577 Little Bourke Street Melbourne VIC 3000
Sydney 1/156 Clarence Street Sydney NSW 2000

 **graypuksand.com**

graypuksand