



ARTIST IMPRESSION ONLY

DEVELOPMENT APPLICATION


DATE: 23.07.2019 REVISION [B]

WESTFIELD LIVERPOOL


RETAIL - ENTERTAINMENT, LEISURE, DINING PRECINCT, AND
COMMERCIAL DEVELOPMENT



DWG REV CONTEXT			SCALE @ A1
00.01	B	COVER PAGE & DRAWING LIST	
00.02	B	SITE PLAN	1:1500
FLOOR PLAN			
01.01	B	EXISTING & DEMOLITION LEVEL 1 (BASEMENT LEVEL)	1:500
01.02	B	EXISTING & DEMOLITION LEVEL 2 (GROUND LEVEL)	1:500
01.03	B	EXISTING & DEMOLITION LEVEL 2 MEZZANINE	1:500
01.04	B	EXISTING & DEMOLITION LEVEL 3	1:500
01.05	B	EXISTING & DEMOLITION ROOF LEVEL	1:500
ELEVATION, SECTION AND MATERIAL FINISHES			
02.01	B	PROPOSED LEVEL 1 (BASEMENT LEVEL)	1:500
02.02	B	PROPOSED LEVEL 2 (GROUND LEVEL)	1:500
02.03	B	PROPOSED LEVEL 2 MEZZANINE	1:500
02.04	B	PROPOSED LEVEL 3	1:500
02.05	B	PROPOSED LEVEL 4	1:500
02.06	B	PROPOSED LEVEL5 & RETAIL ROOF PLAN	1:500
02.07	B	PROPOSED LEVEL 4-6 TYPICAL OFFICE PLAN	1:250
02.08	B	PROPOSED LEVEL 7-11 TYPICAL OFFICE PLAN	1:250
02.09	B	PROPOSED DEVELOPMENT STAGING DIAGRAM	NTS
3D VIEW ARTIST IMPRESSION			
03.01	B	SOUTH ELEVATION, MATERIALS & FINISHES	1:250
03.02	B	SECTION A & B	1:250
03.03	B	SECTION C	1:250
03.04	B	CAR PARK NORTH & WEST ELEVATION	1:250
04.01	B	ELIZABETH DRIVE ENTRY VIEW	NTS
SHADOW DIAGRAMS			
05.01	B	SHADOW DIAGRAM SUMMER - 21 DEC	NTS
05.02	B	SHADOW DIAGRAM WINTER - 21 JUNE	NTS
ADDITIONAL INFORMATION			
05.03	A	ACTIVATION ALONG ELIZABETH STREET	NTS
05.04	A	AWNING ALONG ELIZABETH STREET	NTS
05.05	A	LEVEL 4 CIRCULATION	1:250

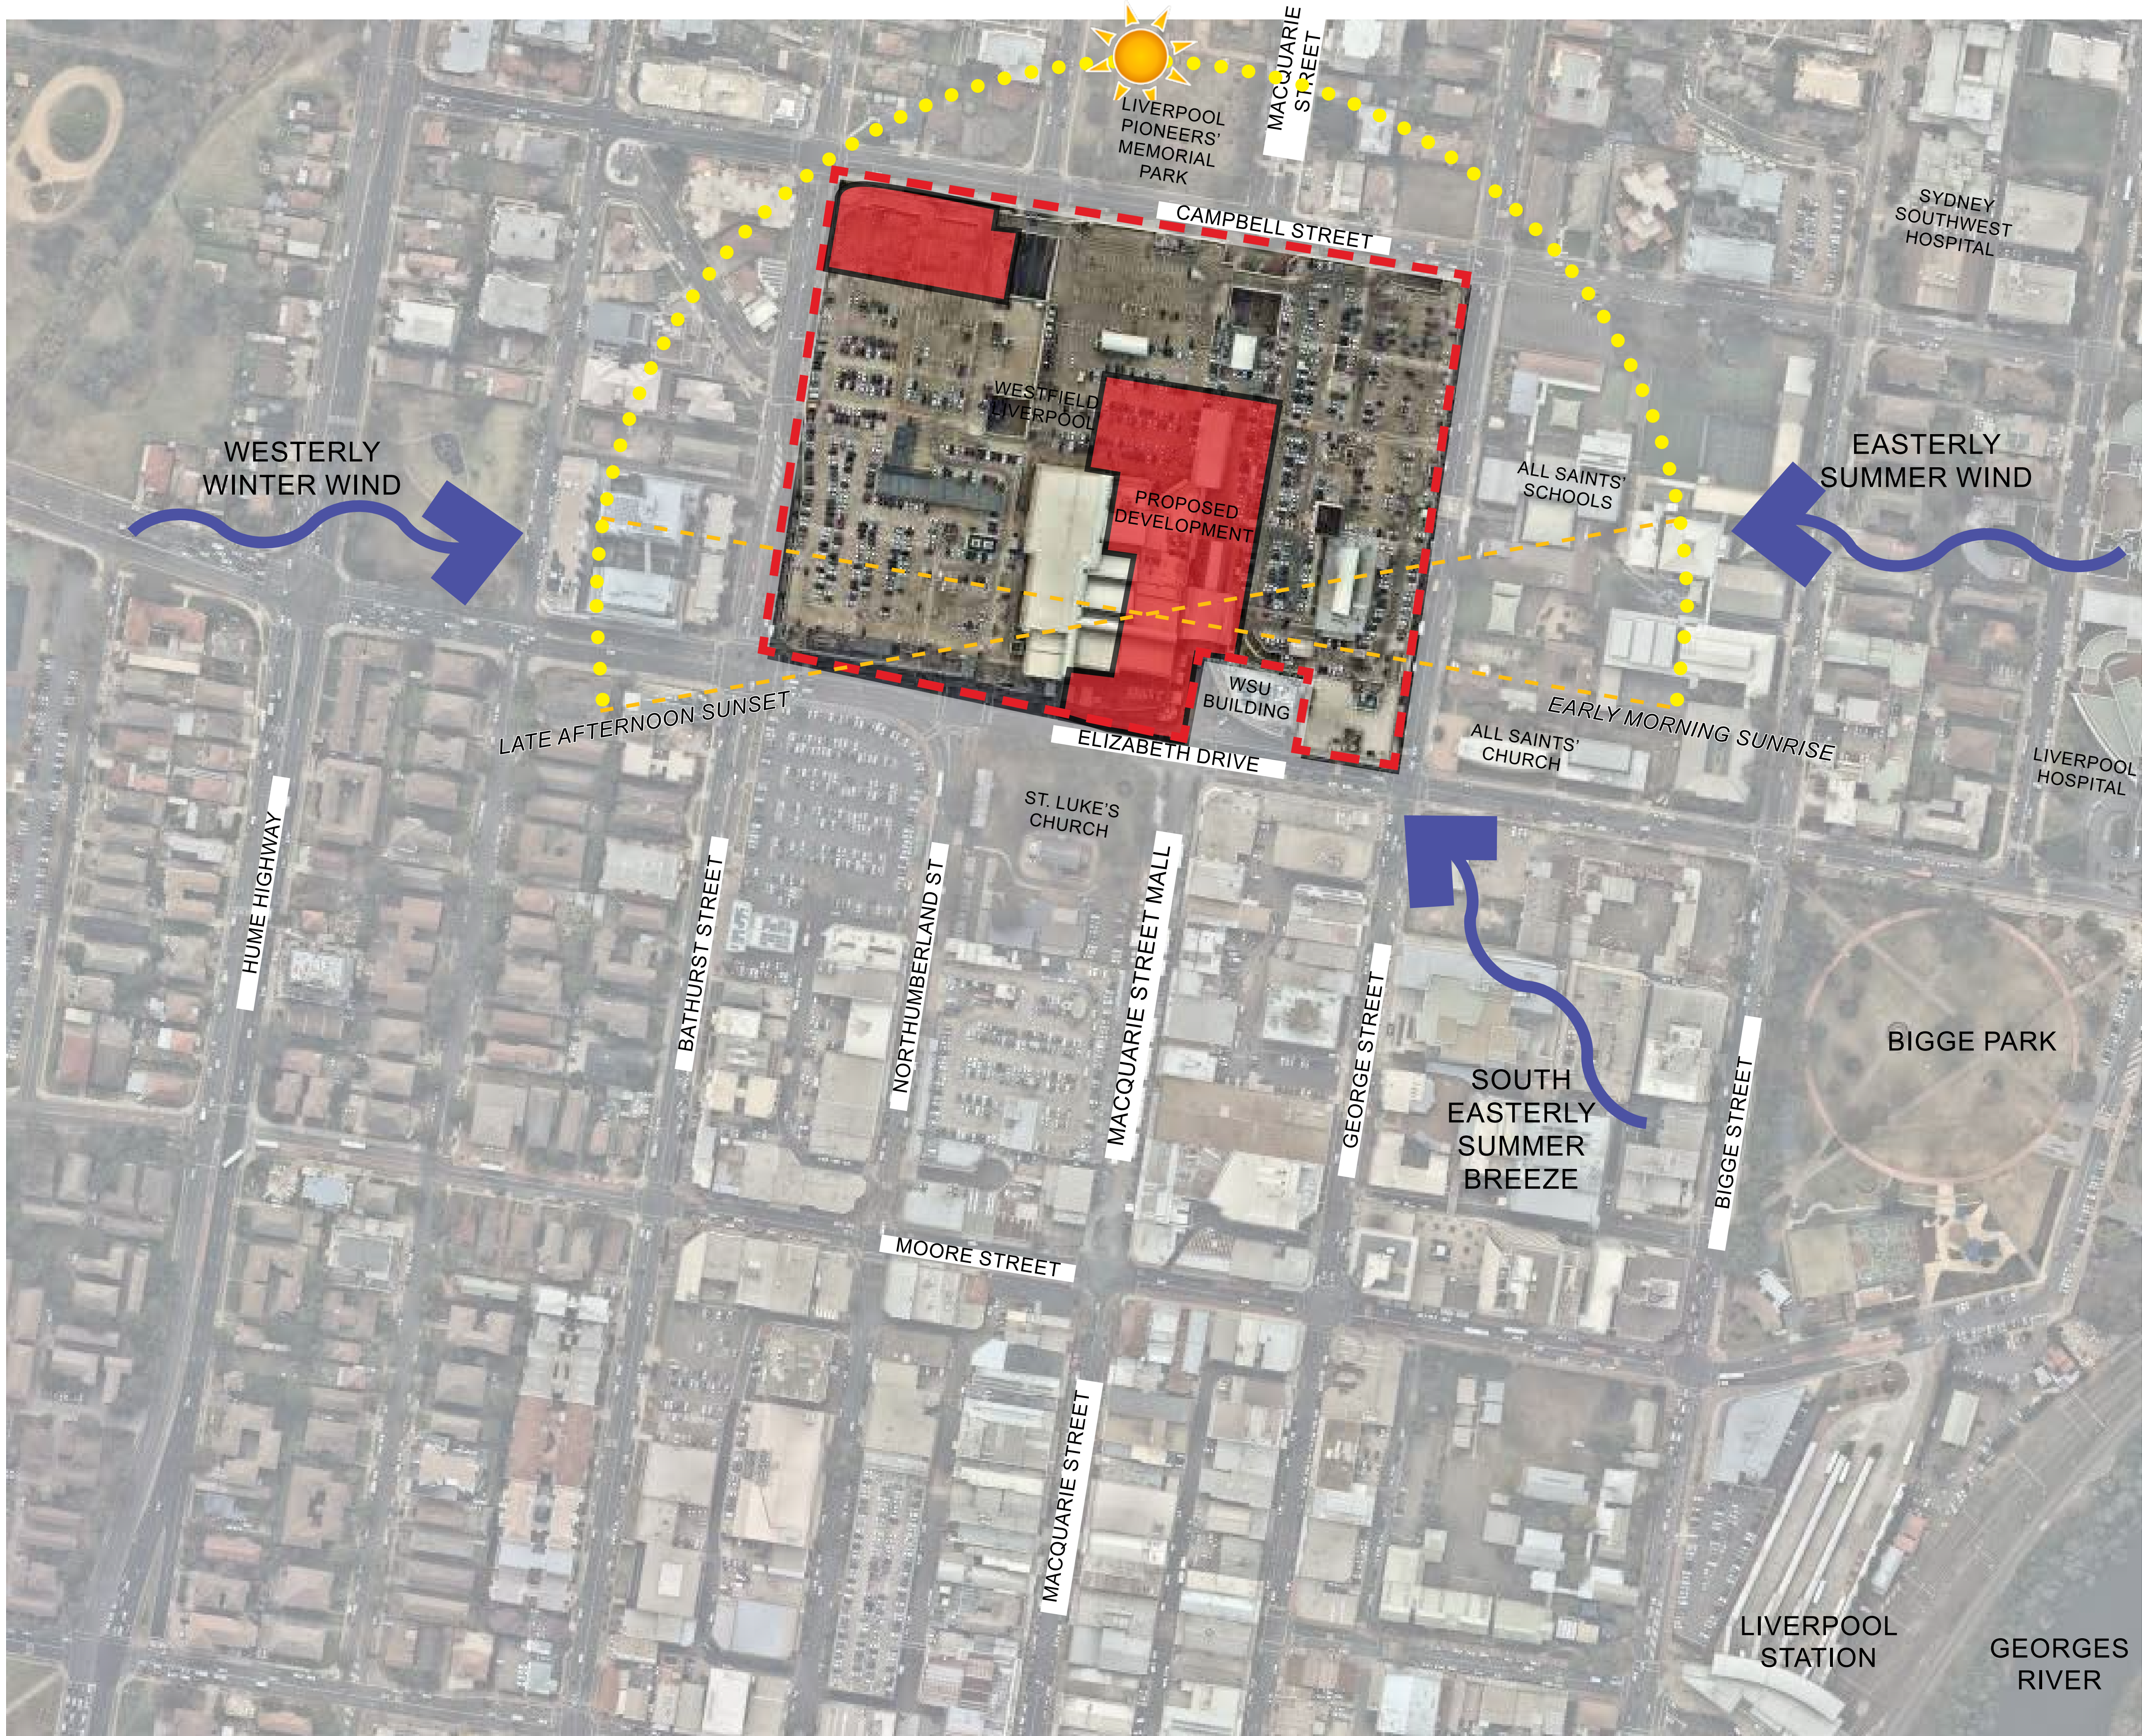

SITE PLAN 1:1500@A1

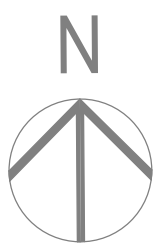

NOTES:

- This document describes a Design Intent only
- Written dimensions take precedence over scaling and are to be checked on site.
- Refer to all project documentation before commencing work.
- Refer any discrepancies to the Project Design Manager.
- Copyright is retained by Scentre Design and Construction.
- Written authority is required for any reproduction.



SCENTRE GROUP

Owner and Operator of **Westfield** in Australia and New Zealand

Scentre Design and Construction Pty Limited
85 Castlereagh Street Sydney NSW 2000
Phone (02) 9338 7000 Fax (02) 9338 8500
GPO Box 4004 Sydney NSW 2001
ACN 200 287 265

SITE PLAN AND ANALYSIS


WESTFIELD LIVERPOOL

DEVELOPMENT APPLICATION

Project Number	Drawing No.	Revision
5222		
Scale @ Print Size		
NTS		
Print Date		
2019-07-26		

00.02

B

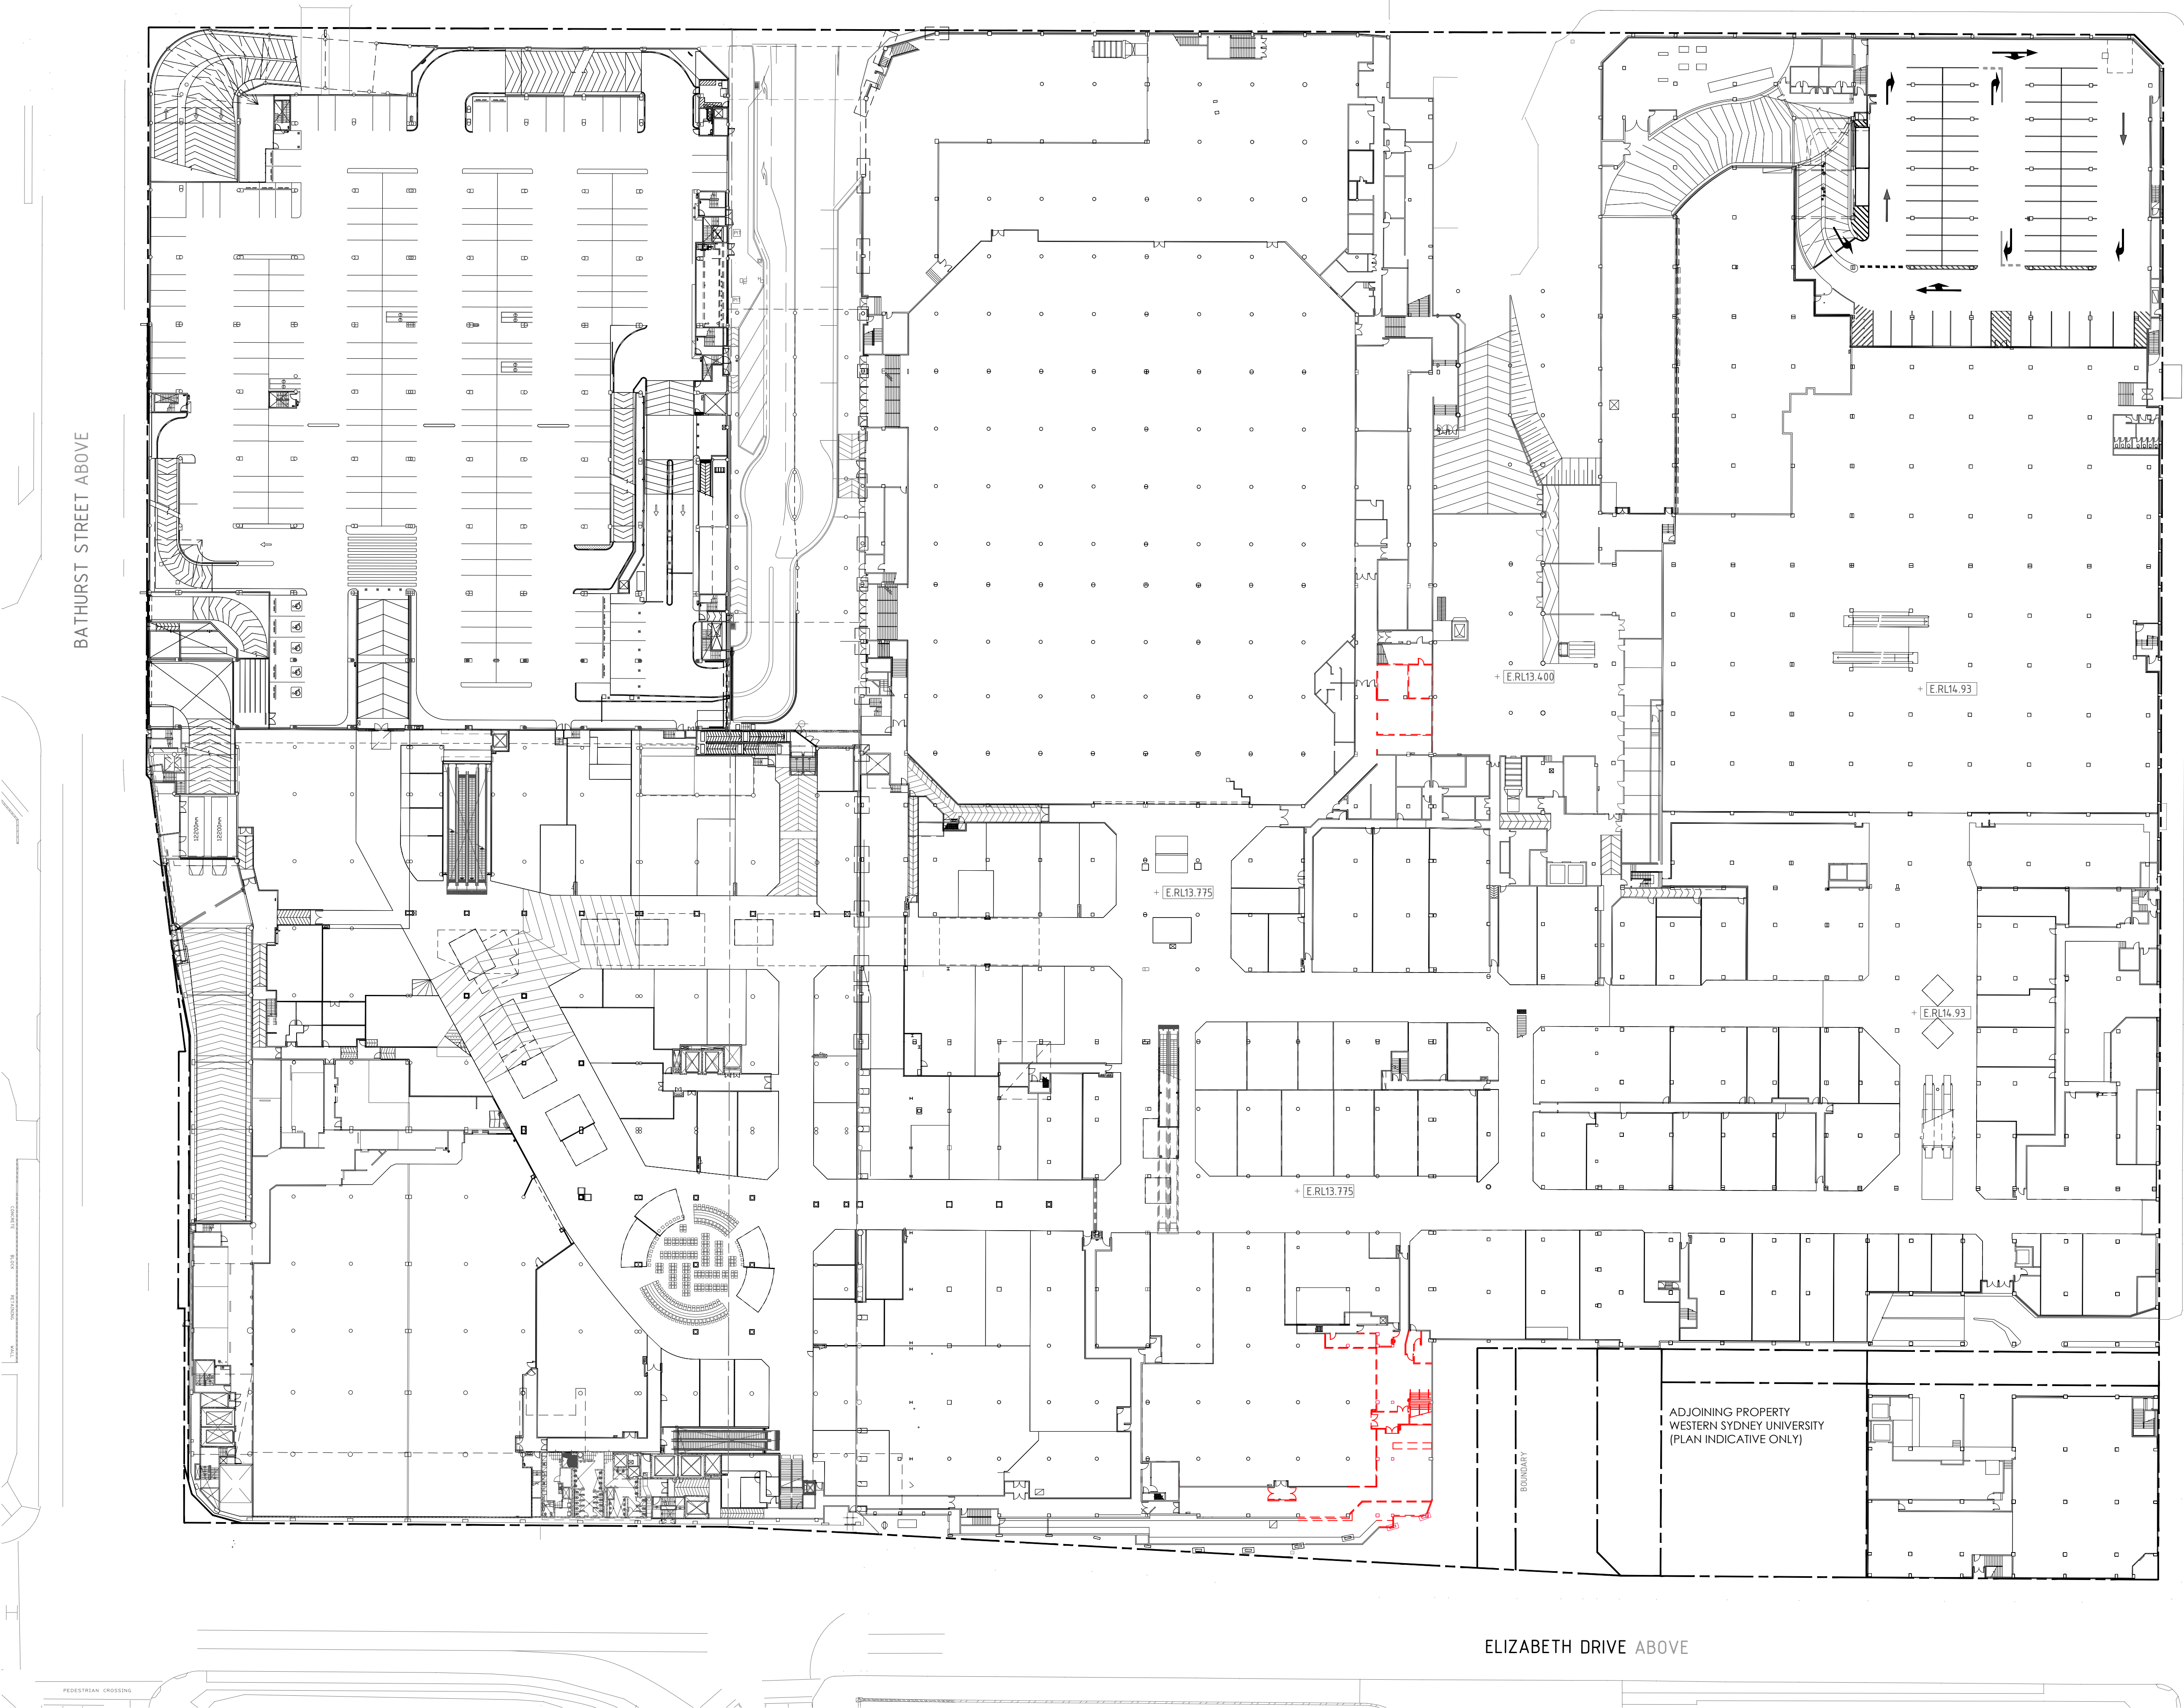

LEGEND

--- DEMOLITION

DEMOLITION NOTES

1. DEMOLITION TO COMPLY WITH THE REQUIREMENTS OF LIVERPOOL CITY COUNCIL & AS 2601-1991.
2. REFER TO WASTE MANAGEMENT PLANS FOR WASTE STRATEGY
3. HOARDING TO BE ACCORDING TO AUSTRALIAN STANDARDS AND SCENTRE GROUP DESIGN STANDARD.
4. MAKE SURE ALL EXISTING SERVICES BELOW GROUND THAT ARE TO BE RETAINED BE PROTECTED AND IDENTIFIED FOR FUTURE USE DURING AND AFTER DEMOLITION WORKS.



NOTES:

- This document describes a Design Intent only
- Written dimensions take precedence over scaling and are to be checked on site.
- Refer to all project documentation before commencing work.
- Refer any discrepancies to the Project Design Manager.
- Copyright is retained by Scentre Design and Construction.
- Written authority is required for any reproduction.

AMPCAPITAL

SCENTRE GROUP

Owner and Operator of **Westfield** in Australia and New Zealand

Scentre Design and Construction Pty Limited
85 Castlereagh Street Sydney NSW 2000
Phone (02) 9338 7000 Fax (02) 9338 8500
GPO Box 4004 Sydney NSW 2001
ACN 000 287 285

EXISTING & DEMOLITION
LEVEL 1 PLAN
(BASEMENT LEVEL)

WESTFIELD
LIVERPOOL

DEVELOPMENT
APPLICATION

Project Number 5222
Drawing No. 01.01
Scale 1:500 @ A1
Date 2019-07-26
Revision B



Project Number	Drawing No.	Revision
5222		
Scale @ Sheet Size		
1:500 @ A1	01.02	B
Plot Date		
2019-07-26		

CAMPBELL STREET BELOW

BATHURST STREET BELOW

GEORGE STREET BELOW

ELIZABETH DRIVE BELOW

LEGEND

--- DEMOLITION

DEMOLITION NOTES

1. DEMOLITION TO COMPLY WITH THE REQUIREMENTS OF LIVERPOOL CITY COUNCIL & AS 2601-1991.
2. REFER TO WASTE MANAGEMENT PLANS FOR WASTE STRATEGY
3. HOARDING TO BE ACCORDING TO AUSTRALIAN STANDARDS AND SCENTRE GROUP DESIGN STANDARD.
4. MAKE SURE ALL EXISTING SERVICES BELOW GROUND THAT ARE TO BE RETAINED BE PROTECTED AND IDENTIFIED FOR FUTURE USE DURING AND AFTER DEMOLITION WORKS.



NOTES:

- This document describes a Design Intent only
- Written dimensions take precedence over scaling and are to be checked on site.
- Refer to all project documentation before commencing work.
- Refer any discrepancies to the Project Design Manager.
- Copyright is retained by Scentre Design and Construction.
- Written authority is required for any reproduction.

AMPCAPITAL

SCENTRE GROUP

Owner and Operator of **Westfield** in Australia and New Zealand

Scentre Design and Construction Pty Limited
85 Castlereagh Street, Sydney NSW 2000
Phone (02) 9338 7000 Fax (02) 9338 8500
GPO Box 4004 Sydney NSW 2001
ACN 000 287 285

EXISTING & DEMOLITION
LEVEL 2 MEZZANINE PLAN

WESTFIELD
LIVERPOOL

DEVELOPMENT
APPLICATION

Project Number 5222
Scale 1:500 @ A1
Page Date 2019-07-26
Revision 01.03 B

EXISTING & DEMOLITION LEVEL 2 MEZZANINE PLAN

1:500@A1

\\WPDESIGN\arch\liverpool\5222 ROOFTOP CASUAL DINING\01 CONCEPTS\B2 DESIGN\WORKING PRESENTATIONS\ACTIVE\150000 LVSCHE\TY DA RESUBMISSION\150718_LV DA_A1.rvt

CAMPBELL STREET BELOW

BATHURST STREET BELOW

GEORGE STREET BELOW

ELIZABETH DRIVE BELOW

LEGEND

--- DEMOLITION

DEMOLITION NOTES

1. DEMOLITION TO COMPLY WITH THE REQUIREMENTS OF LIVERPOOL CITY COUNCIL & AS 2601-1991.
2. REFER TO WASTE MANAGEMENT PLANS FOR WASTE STRATEGY
3. HOARDING TO BE ACCORDING TO AUSTRALIAN STANDARDS AND SCENTRE GROUP DESIGN STANDARD.
4. MAKE SURE ALL EXISTING SERVICES BELOW GROUND THAT ARE TO BE RETAINED BE PROTECTED AND IDENTIFIED FOR FUTURE USE DURING AND AFTER DEMOLITION WORKS.

NOTES:

- This document describes a Design Intent only
- Written dimensions take precedence over scaling and are to be checked on site.
- Refer to all project documentation before commencing work.
- Refer any discrepancies to the Project Design Manager.
- Copyright is retained by Scentre Design and Construction.
- Written authority is required for any reproduction.

AMPCAPITAL

SCENTRE GROUP

Owner and Operator of **Westfield** in Australia and New Zealand

Scentre Design and Construction Pty Limited
85 Castlereagh Street Sydney NSW 2000
Phone (02) 9338 7000 Fax (02) 9338 8500
GPO Box 4004 Sydney NSW 2001
ACN 200 287 285


EXISTING & DEMOLITION
LEVEL 3 PLAN

WESTFIELD
LIVERPOOL

DEVELOPMENT
APPLICATION

Project Number 5222
Scale 1:500 @ A1
Page Date 2019-07-26
Revision 01.04 B

EXISTING & DEMOLITION LEVEL 3 PLAN 1:500@A1

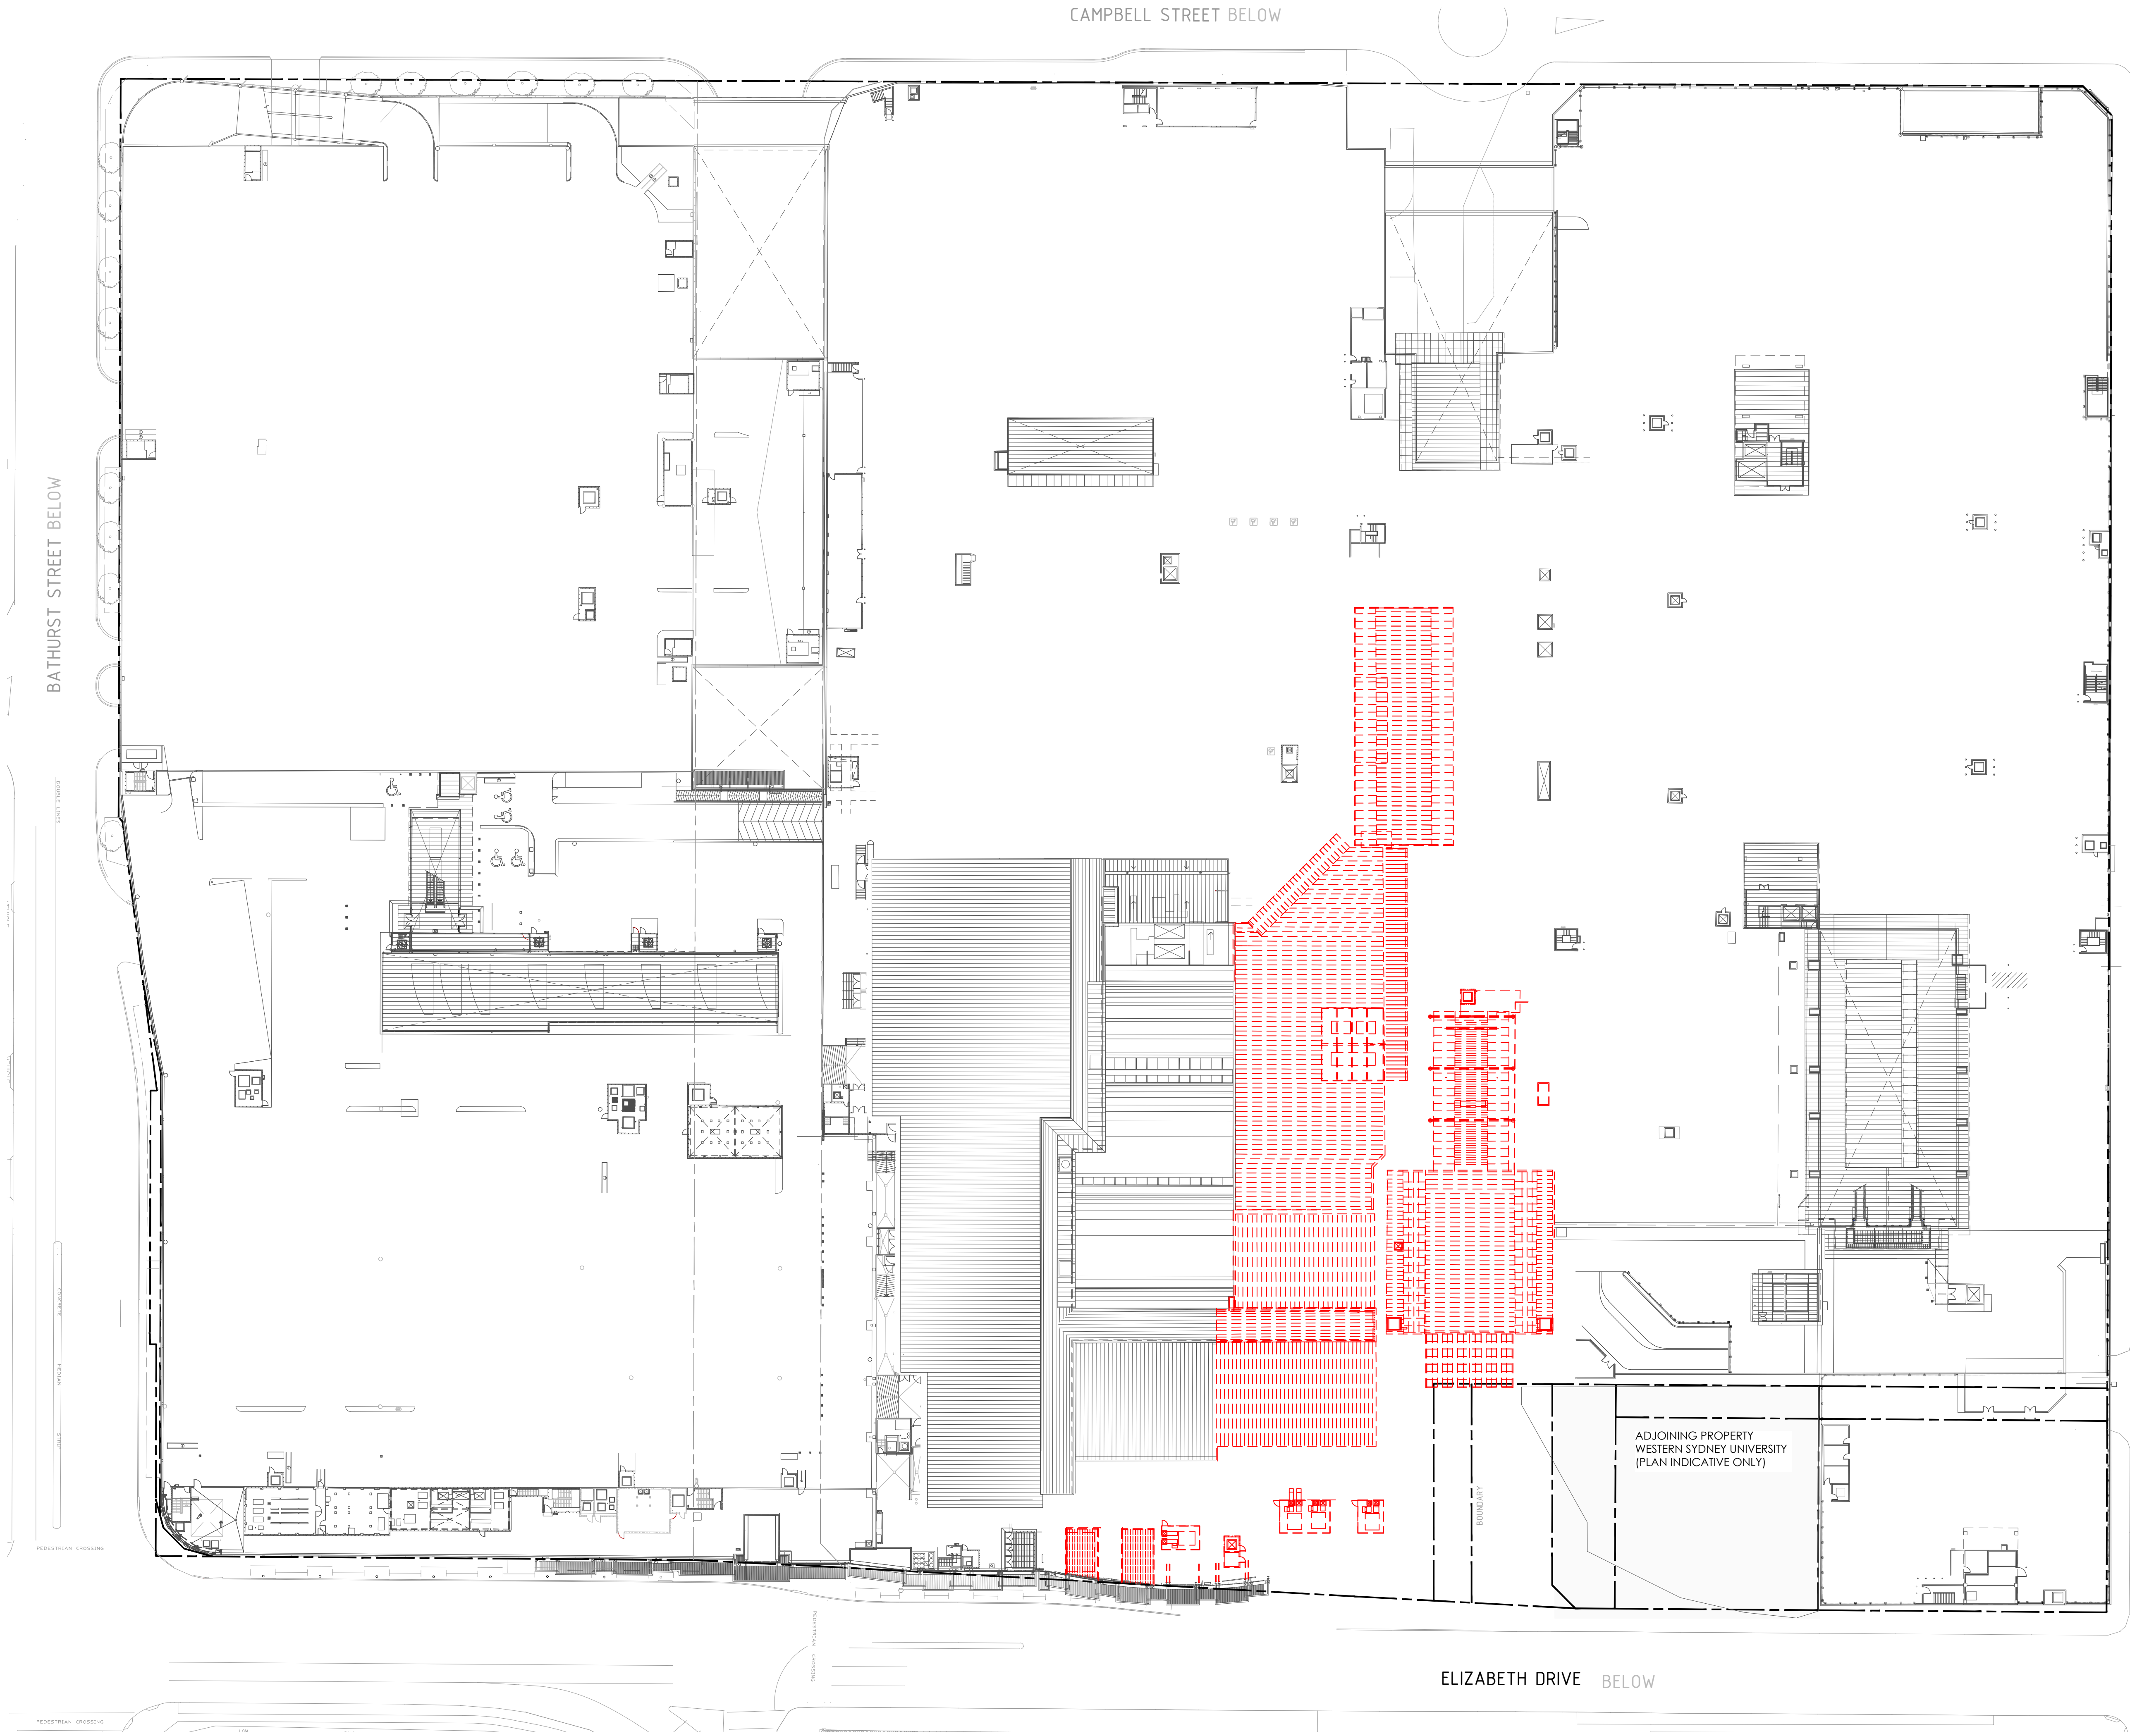


LEGEND

--- DEMOLITION

DEMOLITION NOTES

1. DEMOLITION TO COMPLY WITH THE REQUIREMENTS OF LIVERPOOL CITY COUNCIL & AS 2601-1991.
2. REFER TO WASTE MANAGEMENT PLANS FOR WASTE STRATEGY
3. HOARDING TO BE ACCORDING TO AUSTRALIAN STANDARDS AND SCENTRE GROUP DESIGN STANDARD.
4. MAKE SURE ALL EXISTING SERVICES BELOW GROUND THAT ARE TO BE RETAINED BE PROTECTED AND IDENTIFIED FOR FUTURE USE DURING AND AFTER DEMOLITION WORKS.

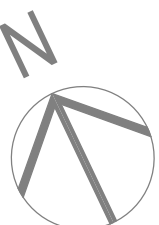

- NOTES:
- This document describes a Design Intent only
 - Written dimensions take precedence over scaling and are to be checked on site.
 - Refer to all project documentation before commencing work.
 - Refer any discrepancies to the Project Design Manager.
 - Copyright is retained by Scentre Design and Construction.
 - Written authority is required for any reproduction.

AMPCAPITAL

SCENTRE GROUP

Owner and Operator of **Westfield** in Australia and New Zealand

Scentre Design and Construction Pty Limited
85 Castlereagh Street Sydney NSW 2000
Phone (02) 9338 7000 Fax (02) 9338 8500
GPO Box 4004 Sydney NSW 2001
ACN 000 287 285

EXISTING & DEMOLITION
ROOF PLAN

WESTFIELD
LIVERPOOL

DEVELOPMENT
APPLICATION

Project Number	Drawing No.	Revision
5222		
Scale: As Shown		
1:500 @ A1		
Proj Date		
2019-07-26		

01.05 B

EXISTING & DEMOLITION ROOF PLAN

1:500@A1

\\WPDESIGN\arch\liverpool\5222 ROOFTOP CASUAL DINING\01 CONCEPTS\02 DESIGN\WORKING PRESENTATIONS\ACTIVE\150000 LIVSCHE\TV DA RESUBMISSION\150718_LIV_DA_A1.rvt

LEGEND

- PROPOSED COMMERCIAL TOWER
- PROPOSED INDOOR RECREATION WITH ANCILLARY AMUSEMENT
- PROPOSED FOOD/ RESTAURANTS
- PROPOSED RETAIL SPECIALTY
- PROPOSED INDOOR RECREATION
- PROPOSED CINEMA
- PROPOSED STORAGE
- PROPOSED AMENITIES/ BACK OF HOUSE
- PROPOSED MALL (INTERNAL)
- PROPOSED EXTERNAL AREA
- PROPOSED CORRIDOR
- PROPOSED PLANT/ SERVICES
- PROPOSED VERTICAL TRANSPORT
- PROPOSED/ MODIFIED CARPARK
- PROPOSED LANDSCAPE ZONE
- PROPOSED RAISED LANDSCAPE ZONE
- PROPOSED AWNING



- NOTES:
- This document describes a Design Intent only
 - Written dimensions take precedence over scaling and are to be checked on site.
 - Refer to all project documentation before commencing work.
 - Refer any discrepancies to the Project Design Manager.
 - Copyright is retained by Scentre Design and Construction.
 - Written authority is required for any reproduction.

AMPCAPITAL

SCENTRE GROUP

Owner and Operator of Westfield in Australia and New Zealand

Scentre Design and Construction Pty Limited
85 Castlereagh Street Sydney NSW 2000
Phone (02) 9338 7000 Fax (02) 9338 8500
GPO Box 4004 Sydney NSW 2001
ACN 000 287 285

100%

PROPOSED LEVEL 1
(BASEMENT LEVEL)

WESTFIELD
LIVERPOOL

DEVELOPMENT
APPLICATION

Project Number 5222
Scale 1:500 @ A1
Page Date 2019-07-26
Revision 02.01 B

LEGEND

- PROPOSED COMMERCIAL TOWER
- PROPOSED INDOOR RECREATION WITH ANCILLARY AMUSEMENT
- PROPOSED FOOD/ RESTAURANTS
- PROPOSED RETAIL SPECIALTY
- PROPOSED INDOOR RECREATION
- PROPOSED CINEMA
- PROPOSED STORAGE
- PROPOSED AMENITIES/ BACK OF HOUSE
- PROPOSED MALL (INTERNAL)
- PROPOSED EXTERNAL AREA
- PROPOSED CORRIDOR
- PROPOSED PLANT/ SERVICES
- PROPOSED VERTICAL TRANSPORT
- PROPOSED/ MODIFIED CARPARK
- PROPOSED LANDSCAPE ZONE
- PROPOSED RAISED LANDSCAPE ZONE
- PROPOSED AWNING

- NOTES:
- This document describes a Design Intent only
 - Written dimensions take precedence over scaling and are to be checked on site
 - Refer to all project documentation before commencing work
 - Refer any discrepancies to the Project Design Manager
 - Copyright is retained by Scentre Design and Construction
 - Written authority is required for any reproduction

AMPCAPITAL

SCENTRE GROUP

Owner and Operator of Westfield in Australia and New Zealand

Scentre Design and Construction Pty Limited
85 Castlereagh Street Sydney NSW 2000
Phone (02) 9338 7000 Fax (02) 9338 8500
GPO Box 4004 Sydney NSW 2001
ACN 000 287 285

PROPOSED LEVEL 2 (GROUND LEVEL)

WESTFIELD LIVERPOOL

DEVELOPMENT APPLICATION

Project Number 5222
Scale 1:500 @ A1
Date 2019-10-16
Revision 02.02

LEVEL 2 MEZZANINE PLAN

1:500@A1

LEGEND

- PROPOSED COMMERCIAL TOWER
- PROPOSED INDOOR RECREATION WITH ANCILLARY AMUSEMENT
- PROPOSED FOOD/ RESTAURANTS
- PROPOSED RETAIL SPECIALTY
- PROPOSED INDOOR RECREATION
- PROPOSED CINEMA
- PROPOSED STORAGE
- PROPOSED AMENITIES/ BACK OF HOUSE
- PROPOSED MALL (INTERNAL)
- PROPOSED EXTERNAL AREA
- PROPOSED CORRIDOR
- PROPOSED PLANT/ SERVICES
- PROPOSED VERTICAL TRANSPORT
- PROPOSED/ MODIFIED CARPARK
- PROPOSED LANDSCAPE ZONE
- PROPOSED RAISED LANDSCAPE ZONE
- PROPOSED AWNING



- NOTES:
- This document describes a Design Intent only
 - Written dimensions take precedence over scaling and are to be checked on site.
 - Refer to all project documentation before commencing work.
 - Refer any discrepancies to the Project Design Manager.
 - Copyright is retained by Scentre Design and Construction.
 - Written authority is required for any reproduction.

AMPCAPITAL

SCENTRE GROUP

Owner and Operator of Westfield in Australia and New Zealand

Scentre Design and Construction Pty Limited
85 Castlereagh Street Sydney NSW 2000
Phone (02) 9338 7000 Fax (02) 9338 8500
GPO Box 4004 Sydney NSW 2001
ACN 000 287 285

PROPOSED LEVEL 2 MEZZANINE PLAN

WESTFIELD LIVERPOOL

DEVELOPMENT APPLICATION

Project Number 5222
Drawing No. 02.03
Scale 1:500 @ A1
Date 2019-07-26
Revision B

LEGEND

- PROPOSED COMMERCIAL TOWER
- PROPOSED INDOOR RECREATION WITH ANCILLARY AMUSEMENT
- PROPOSED FOOD/ RESTAURANTS
- PROPOSED RETAIL SPECIALTY
- PROPOSED INDOOR RECREATION
- PROPOSED CINEMA
- PROPOSED STORAGE
- PROPOSED AMENITIES/ BACK OF HOUSE
- PROPOSED MALL (INTERNAL)
- PROPOSED EXTERNAL AREA
- PROPOSED CORRIDOR
- PROPOSED PLANT/ SERVICES
- PROPOSED VERTICAL TRANSPORT
- PROPOSED/ MODIFIED CARPARK
- PROPOSED LANDSCAPE ZONE
- PROPOSED RAISED LANDSCAPE ZONE
- PROPOSED AWNING

NOTES:

- This document describes a Design Intent only
- Written dimensions take precedence over scaling and are to be checked on site
- Refer to all project documentation before commencing work
- Refer any discrepancies to the Project Design Manager
- Copyright is retained by Scentre Design and Construction
- Written authority is required for any reproduction

AMPCAPITAL

SCENTRE GROUP

Owner and Operator of **Westfield** in Australia and New Zealand

Scentre Design and Construction Pty Limited
85 Castlereagh Street Sydney NSW 2000
Phone (02) 9338 7000 Fax (02) 9338 8500
GPO Box 4004 Sydney NSW 2001
ACN 000 287 285

PROPOSED LEVEL 3 PLAN

WESTFIELD
LIVERPOOLDEVELOPMENT
APPLICATION

Project Number 5222
Scale 1:500 @ A1
Date 2019-07-26
Revision 02.04 B

W:\DESIGN\WV\WVPOOL\5222 ROOFTOP CASUAL DINING\1002 CONCEPT\1002 DESIGN WORKS\PRESENTATION\ACTIVE\100200 LV\SCHEMATIC\DA\RESUBMISSION\190718_LV_DA_A1.rvt

- LEGEND
- PROPOSED COMMERCIAL TOWER
 - PROPOSED INDOOR RECREATION WITH ANCILLARY AMUSEMENT
 - PROPOSED FOOD/ RESTAURANTS
 - PROPOSED RETAIL SPECIALTY
 - PROPOSED INDOOR RECREATION
 - PROPOSED CINEMA
 - PROPOSED STORAGE
 - PROPOSED AMENITIES/ BACK OF HOUSE
 - PROPOSED MALL (INTERNAL)
 - PROPOSED EXTERNAL AREA
 - PROPOSED CORRIDOR
 - PROPOSED PLANT/ SERVICES
 - PROPOSED VERTICAL TRANSPORT
 - PROPOSED/ MODIFIED CARPARK
 - PROPOSED LANDSCAPE ZONE
 - PROPOSED RAISED LANDSCAPE ZONE
 - PROPOSED AWNING

NOTES:

- This document describes a Design Intent only
- Written dimensions take precedence over scaling and are to be checked on site.
- Refer to all project documentation before commencing work.
- Refer any discrepancies to the Project Design Manager.
- Copyright is retained by Scentre Design and Construction.
- Written authority is required for any reproduction.

AMPCAPITAL

SCENTRE GROUP

Owner and Operator of **Westfield** in Australia and New Zealand

Scentre Design and Construction Pty Limited
85 Castlereagh Street Sydney NSW 2000
Phone (02) 9338 7000 Fax (02) 9338 8500
GPO Box 4004 Sydney NSW 2001
ACN 000 287 285

PROPOSED LEVEL 4 PLAN

WESTFIELD LIVERPOOL

DEVELOPMENT APPLICATION


Project Number 5222 Drawing No. 02.05
Scale 1:500 @ A1
Date 2019-07-26

\\WPDESIGN\wpl\liverpool\5222\ROOFTOP CASUAL DINING\01 CONCEPT\02 DESIGN\WORK PRESENTATIONS\ACTIVE\150000 LVSCHE\TV DA RESUBMISSION\150718_LV DA_A1.dwg

ELIZABETH DRIVE BELOW

BATHURST STREET

GEORGE STREET

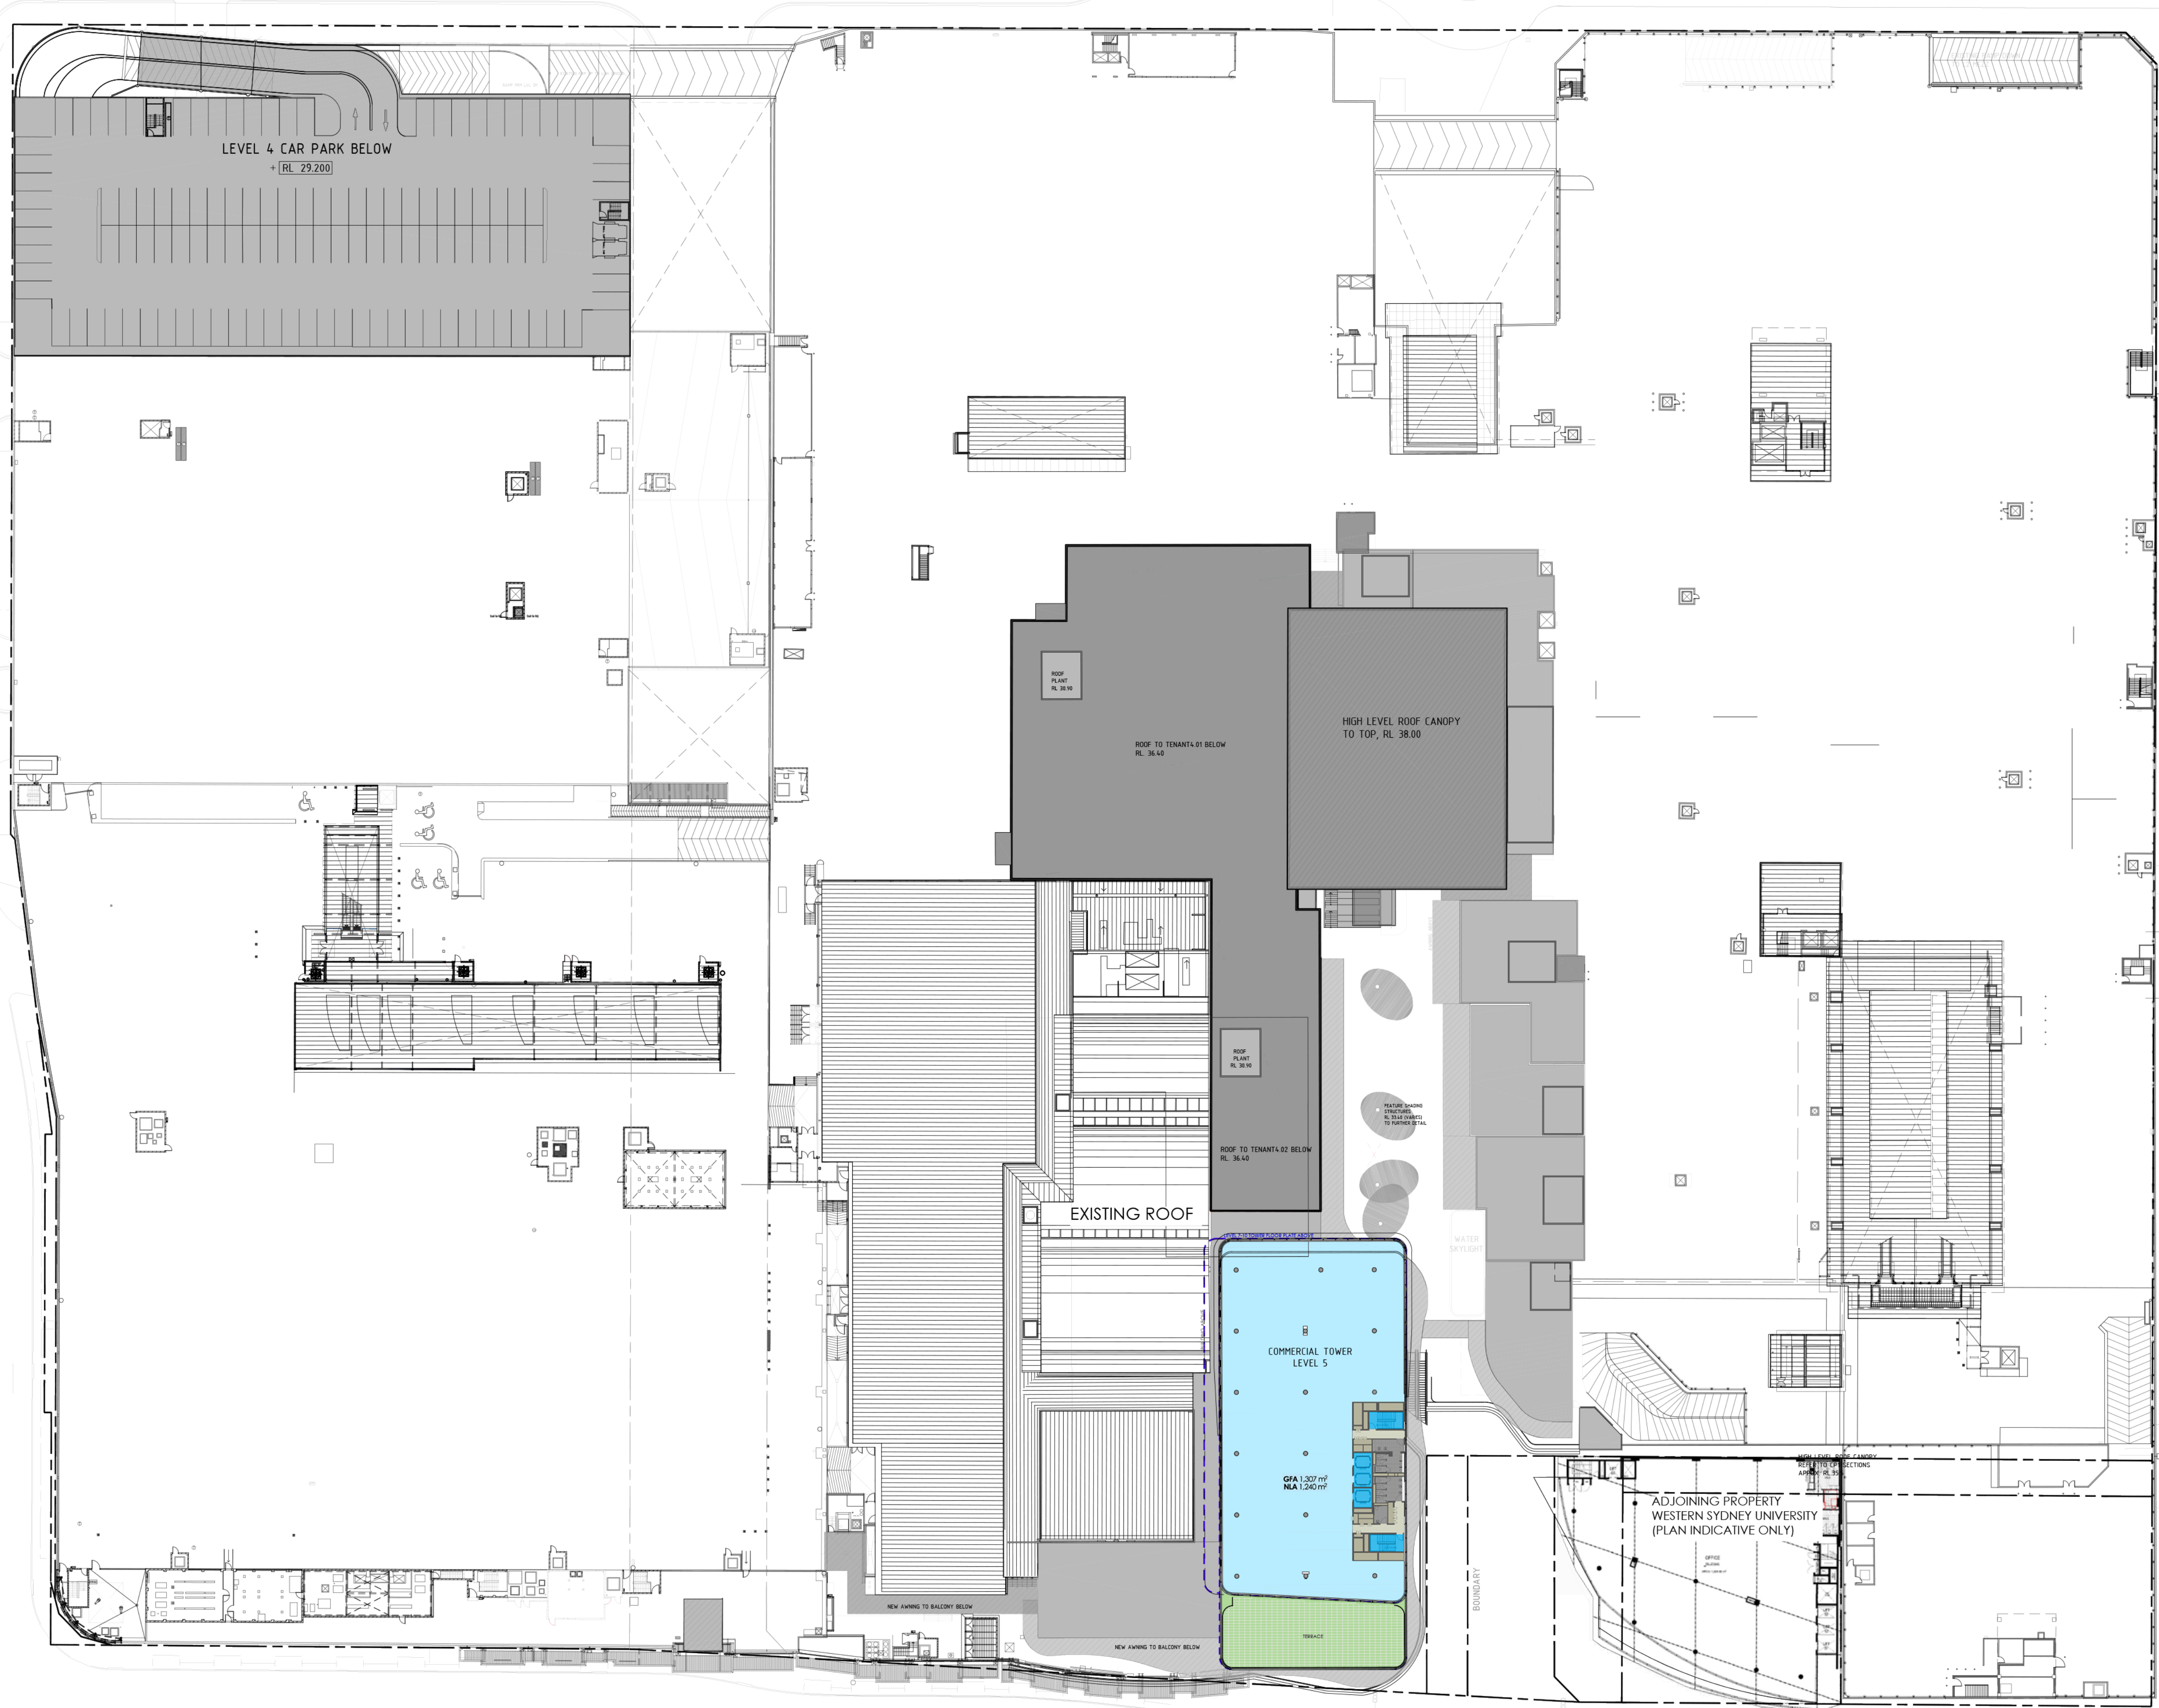

LEGEND

- PROPOSED COMMERCIAL TOWER
- PROPOSED INDOOR RECREATION WITH ANCILLARY AMUSEMENT
- PROPOSED FOOD/ RESTAURANTS
- PROPOSED RETAIL SPECIALTY
- PROPOSED INDOOR RECREATION
- PROPOSED CINEMA
- PROPOSED STORAGE
- PROPOSED AMENITIES/ BACK OF HOUSE
- PROPOSED MALL (INTERNAL)
- PROPOSED EXTERNAL AREA
- PROPOSED CORRIDOR
- PROPOSED PLANT/ SERVICES
- PROPOSED VERTICAL TRANSPORT
- PROPOSED/ MODIFIED CARPARK
- PROPOSED LANDSCAPE ZONE
- PROPOSED RAISED LANDSCAPE ZONE
- PROPOSED AWNING

- NOTES:
- This document describes a Design Intent only
 - Written dimensions take precedence over scaling and are to be checked on site
 - Refer to all project documentation before commencing work
 - Refer any discrepancies to the Project Design Manager
 - Copyright is retained by Scentre Design and Construction
 - Written authority is required for any reproduction

AMPCAPITAL

SCENTRE GROUP

Owner and Operator of Westfield in Australia and New Zealand

Scentre Design and Construction Pty Limited
85 Castlereagh Street Sydney NSW 2000
Phone (02) 9358 7000 Fax (02) 9328 8550
GPO Box 4004 Sydney NSW 2001
NSW 2001 201 200

PROPOSED LEVEL 5 OFFICE AND RETAIL ROOF PLAN

WESTFIELD LIVERPOOL

DEVELOPMENT APPLICATION

Project Number	Drawing No.	Revision
5222		
Scale @ Print Size		
1:500 @ A1		
Print Date		
2019-11-13		


02.06 B



1 LEVEL 4 OFFICE PLAN 1:250@A1



2 LEVEL 5 OFFICE PLAN 1:250@A1

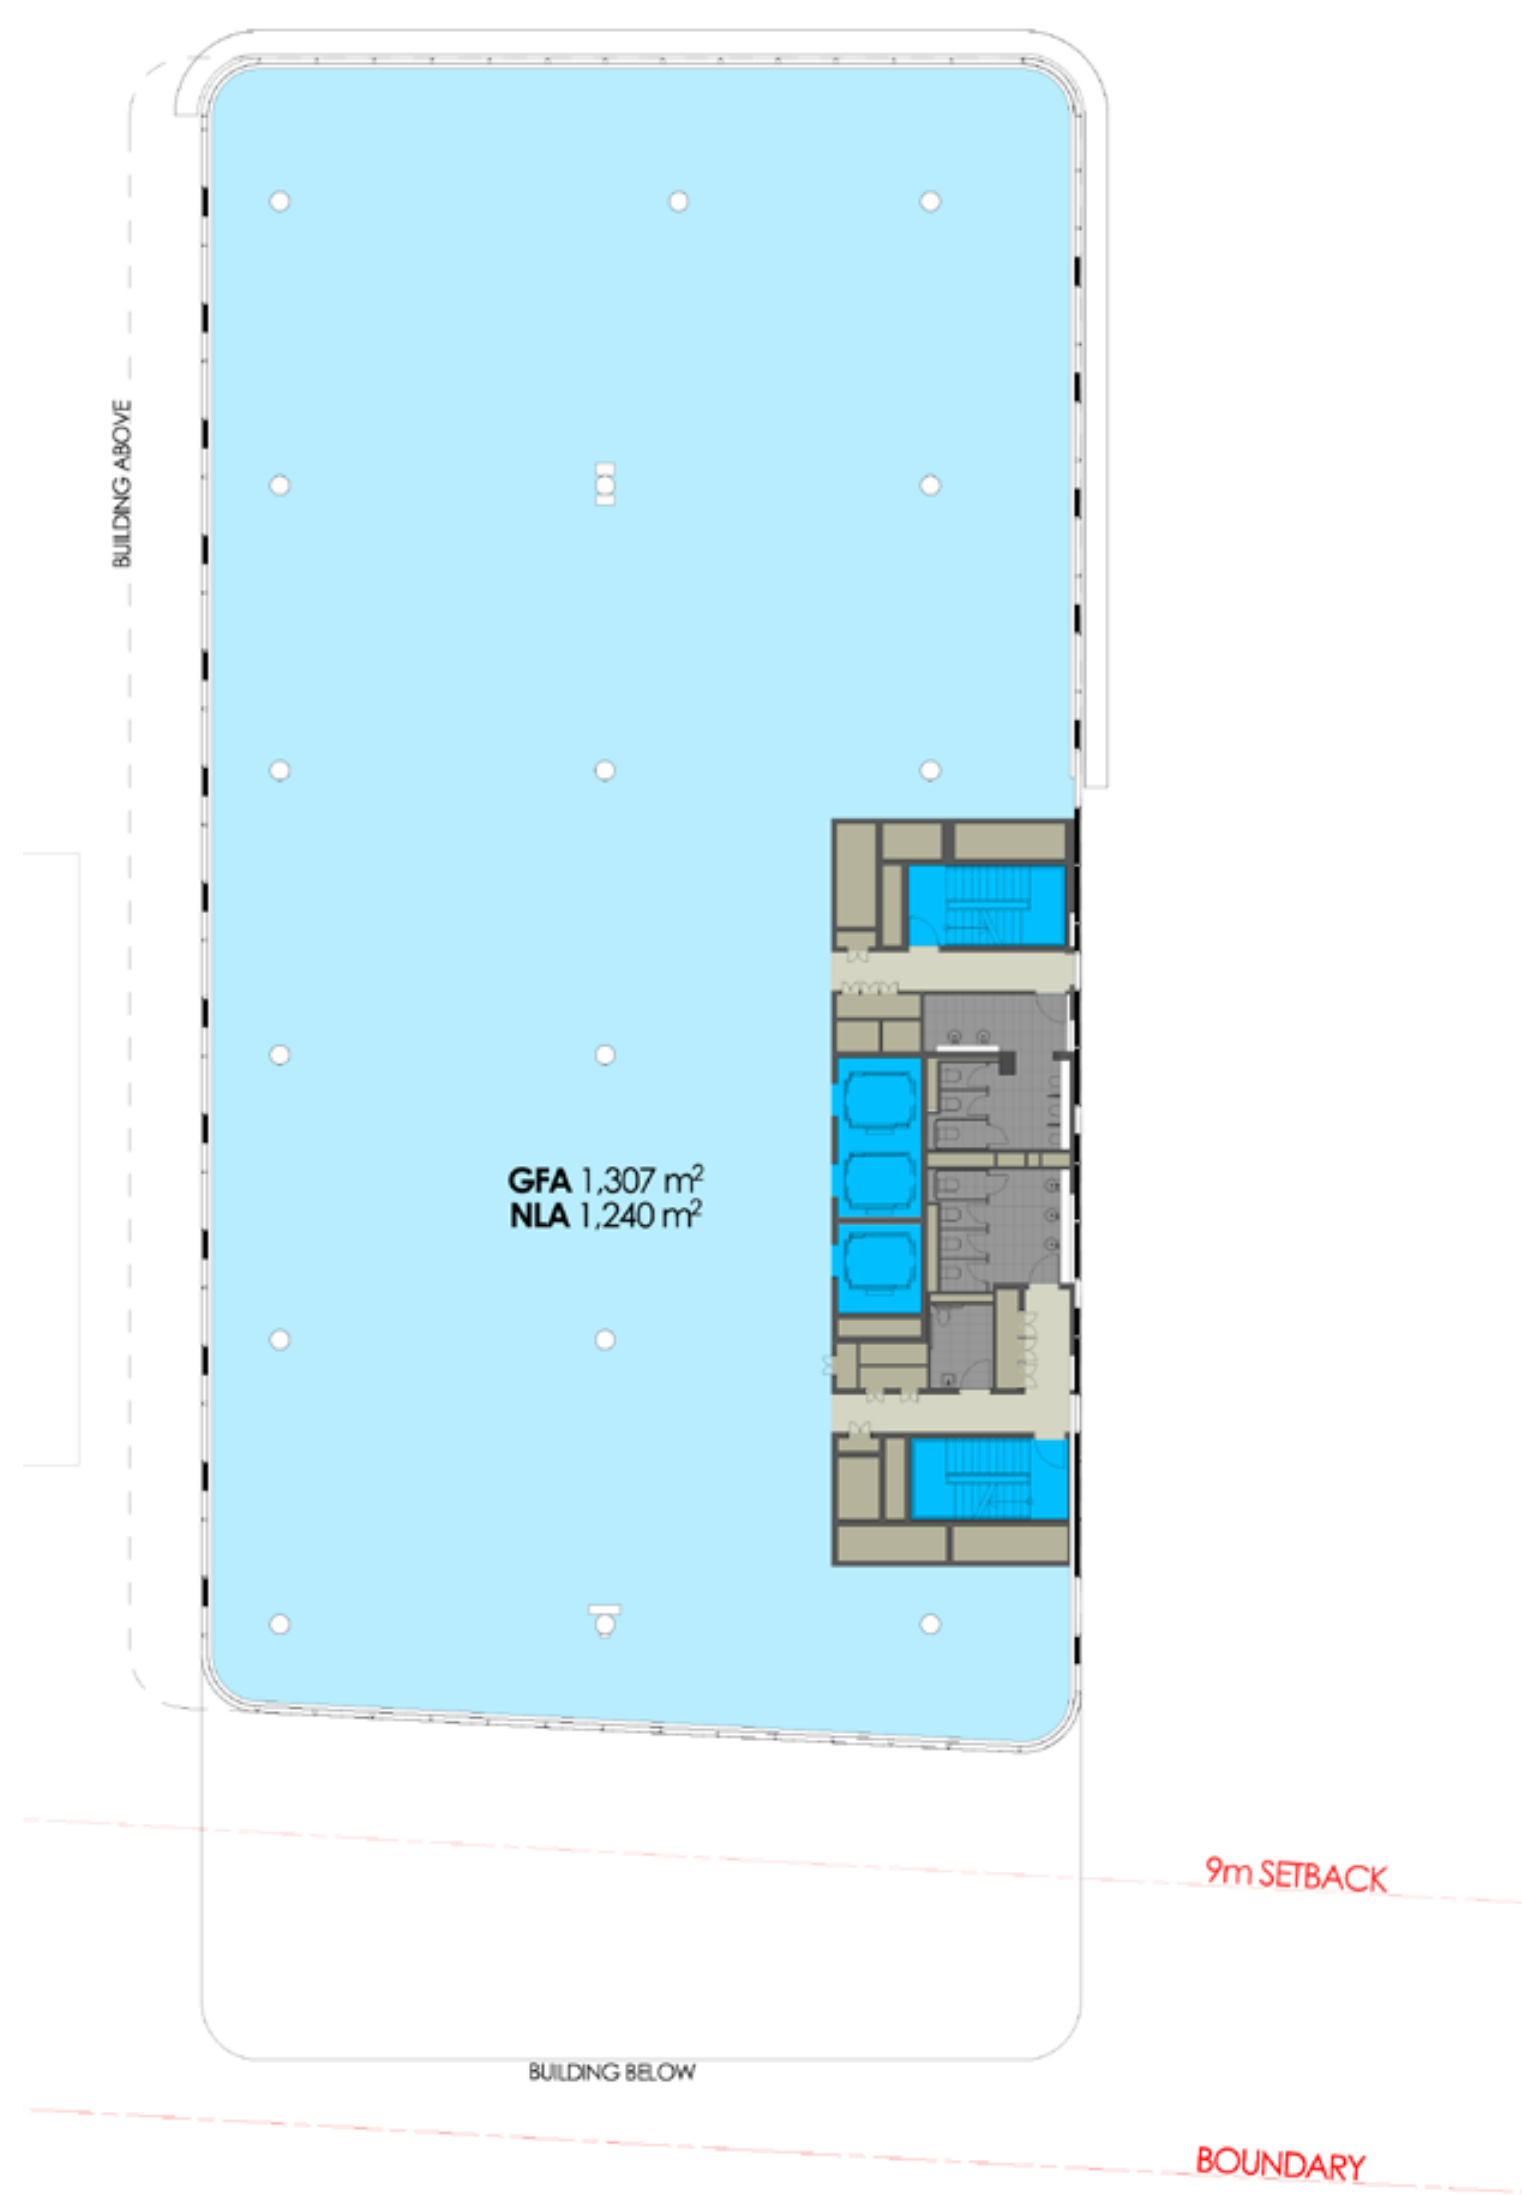

3 LEVEL 6 OFFICE PLAN 1:250@A1

- LEGEND
- PROPOSED COMMERCIAL TOWER
 - PROPOSED AMENITIES/ BACK OF HOUSE
 - PROPOSED CORRIDOR
 - PROPOSED PLANT/ SERVICES
 - PROPOSED VERTICAL TRANSPOR
 - PROPOSED EXTERNAL TERRACE

NOTES:

- This document describes a Design Intent only
- Written dimensions take precedence over scaling and are to be checked on site.
- Refer to all project documentation before commencing work.
- Refer any discrepancies to the Project Design Manager.
- Copyright is retained by Scentre Design and Construction.
- Written authority is required for any reproduction.

AMPCAPITAL

SCENTRE GROUP

Owner and Operator of Westfield in Australia and New Zealand

Scentre Design and Construction Pty Limited
85 Castlereagh Street Sydney NSW 2000
Phone (02) 9338 7000 Fax (02) 9338 8500
GPO Box 4004 Sydney NSW 2001
ACN 000 287 285


PROPOSED LEVEL 4 TO 6
TYPICAL OFFICE PLAN

WESTFIELD
LIVERPOOL


DEVELOPMENT
APPLICATION

Project Number 5222
Scale 1:250 @ A1
Date 2019-07-26
Revision 02.07 B


fitzpatrick+partners

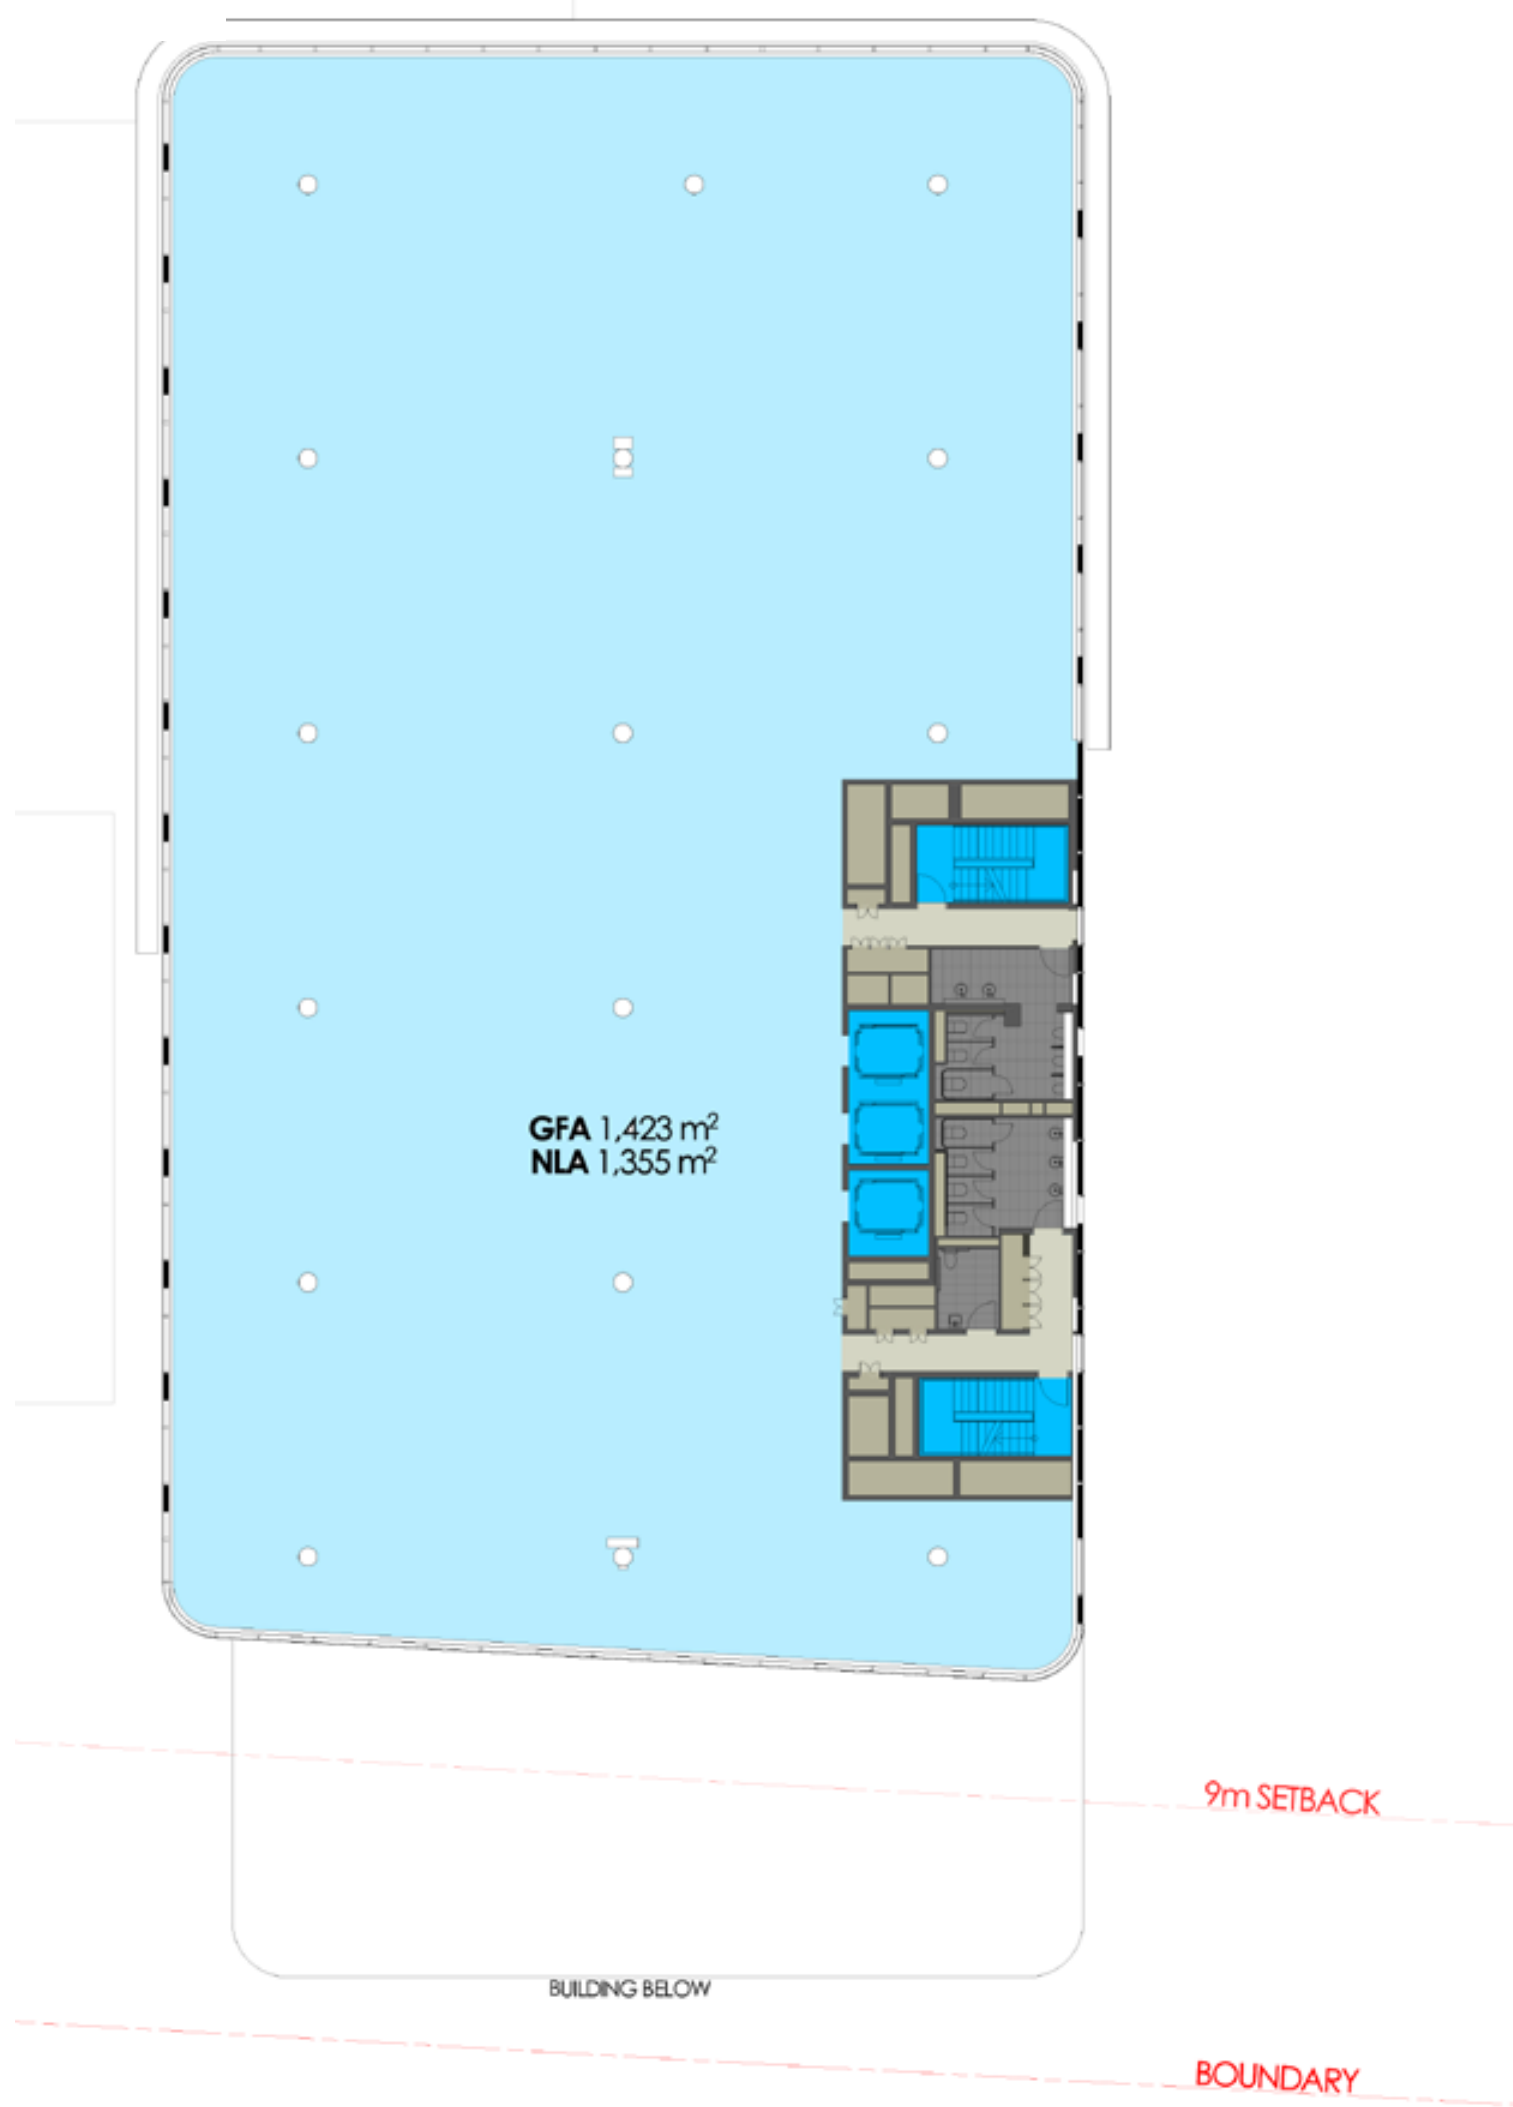


4 LEVEL 7-8 OFFICE PLAN 1:250@A1

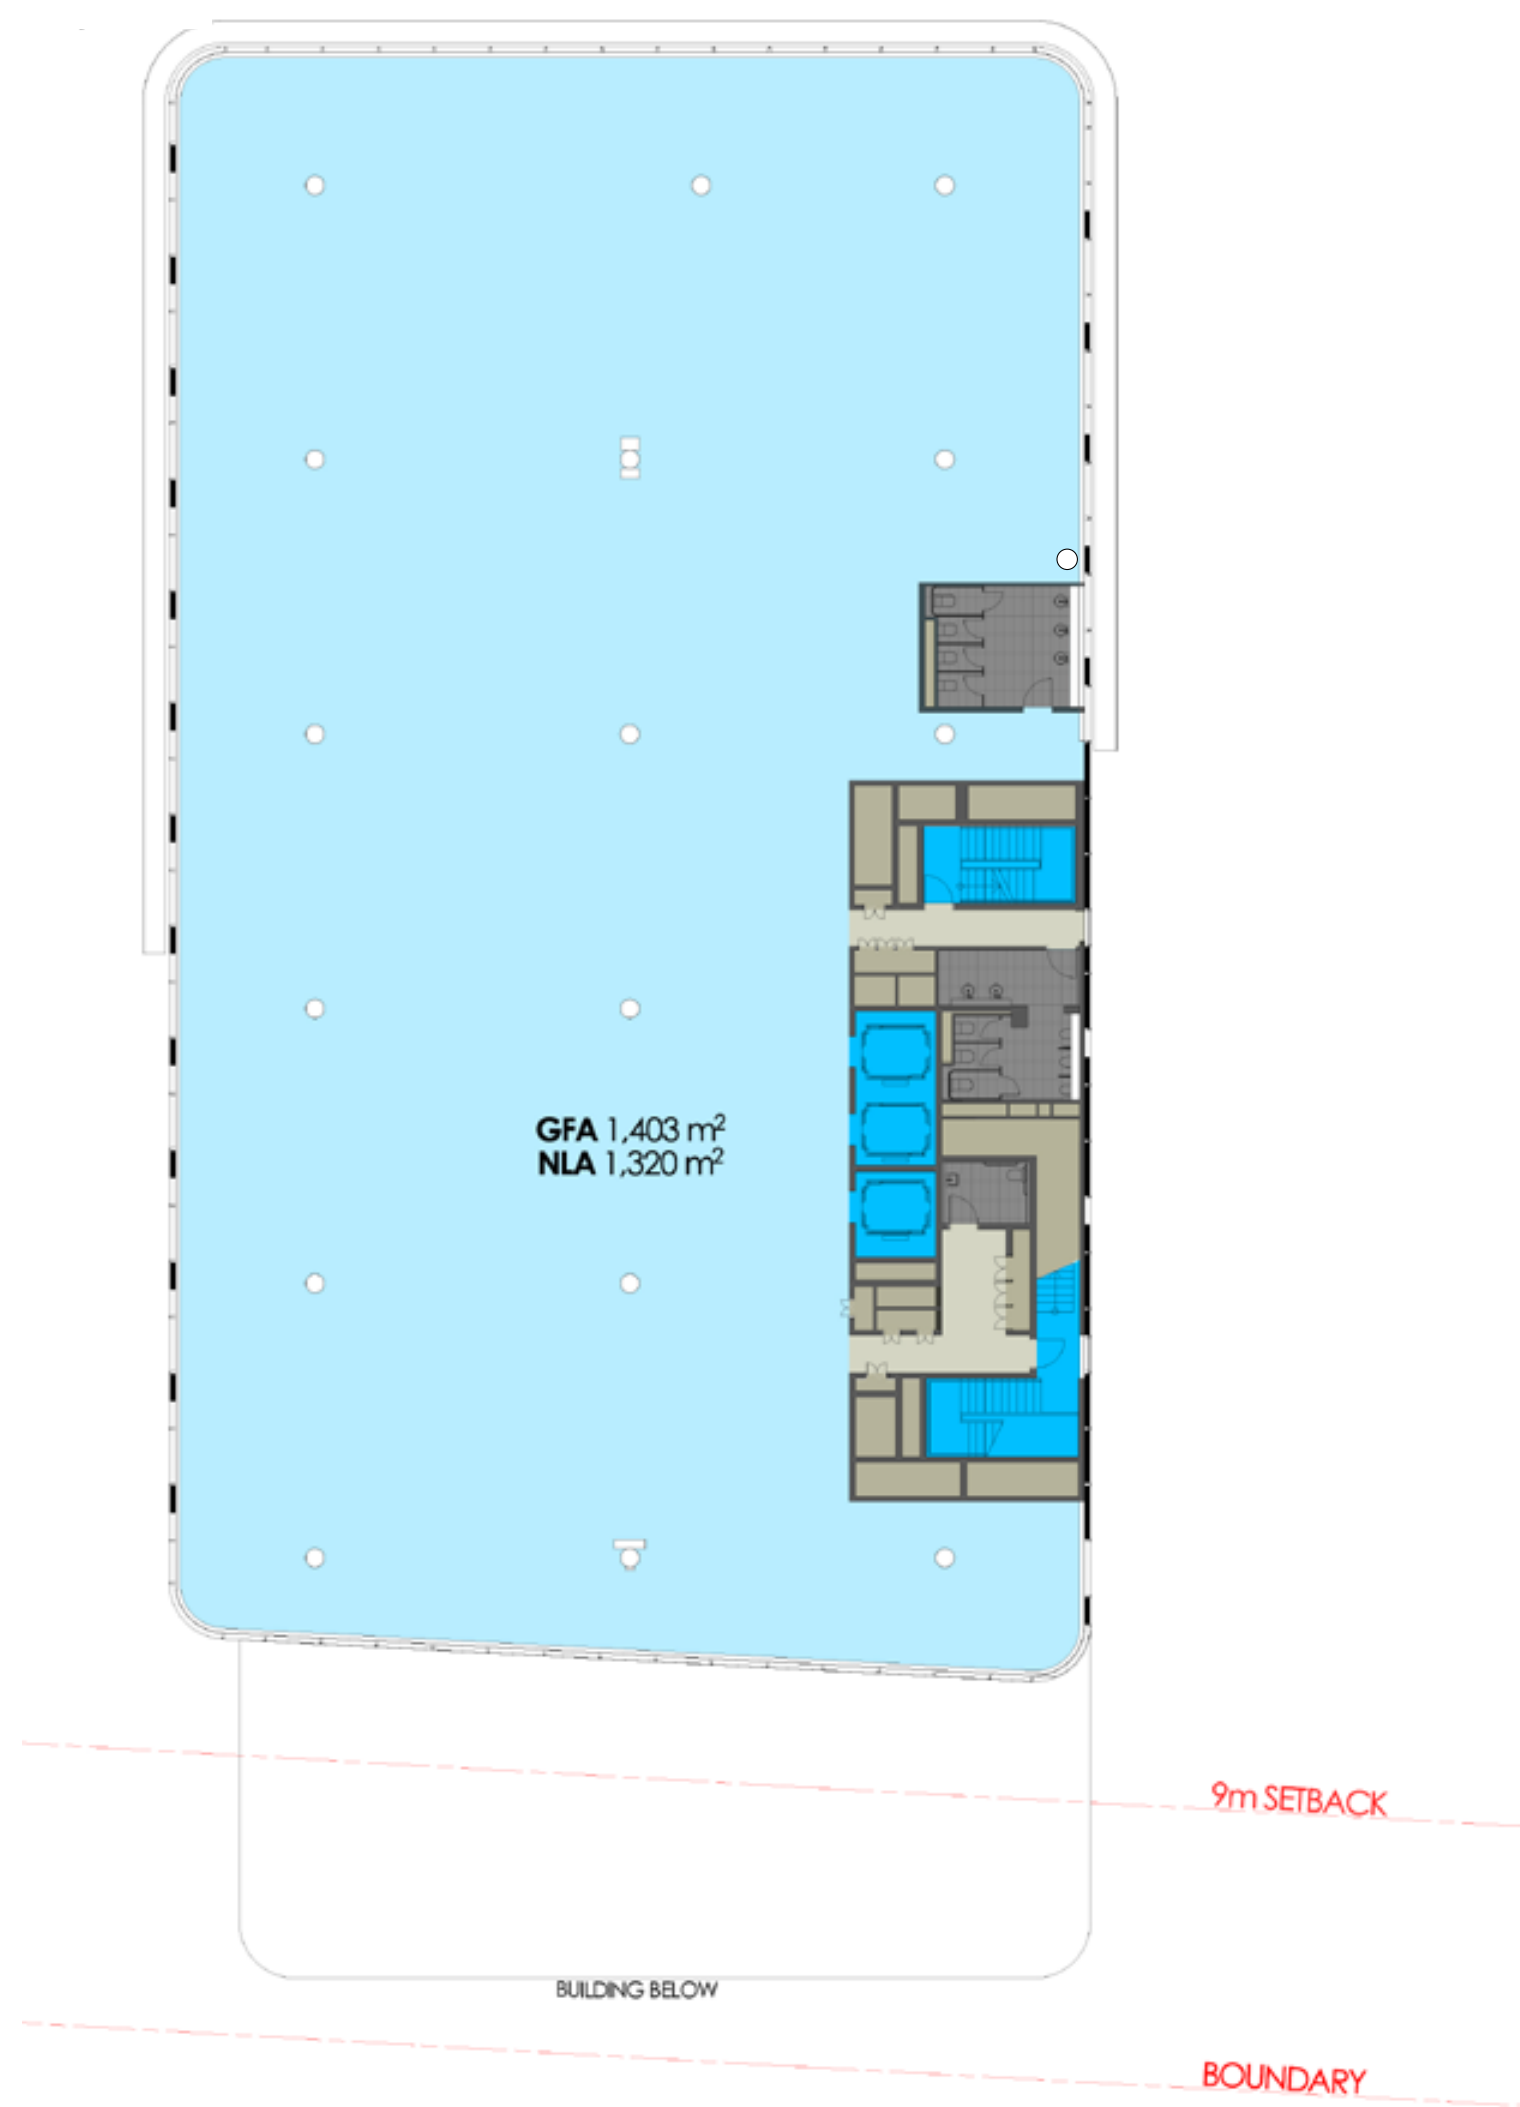

5 LEVEL 9 OFFICE PLAN 1:250@A1

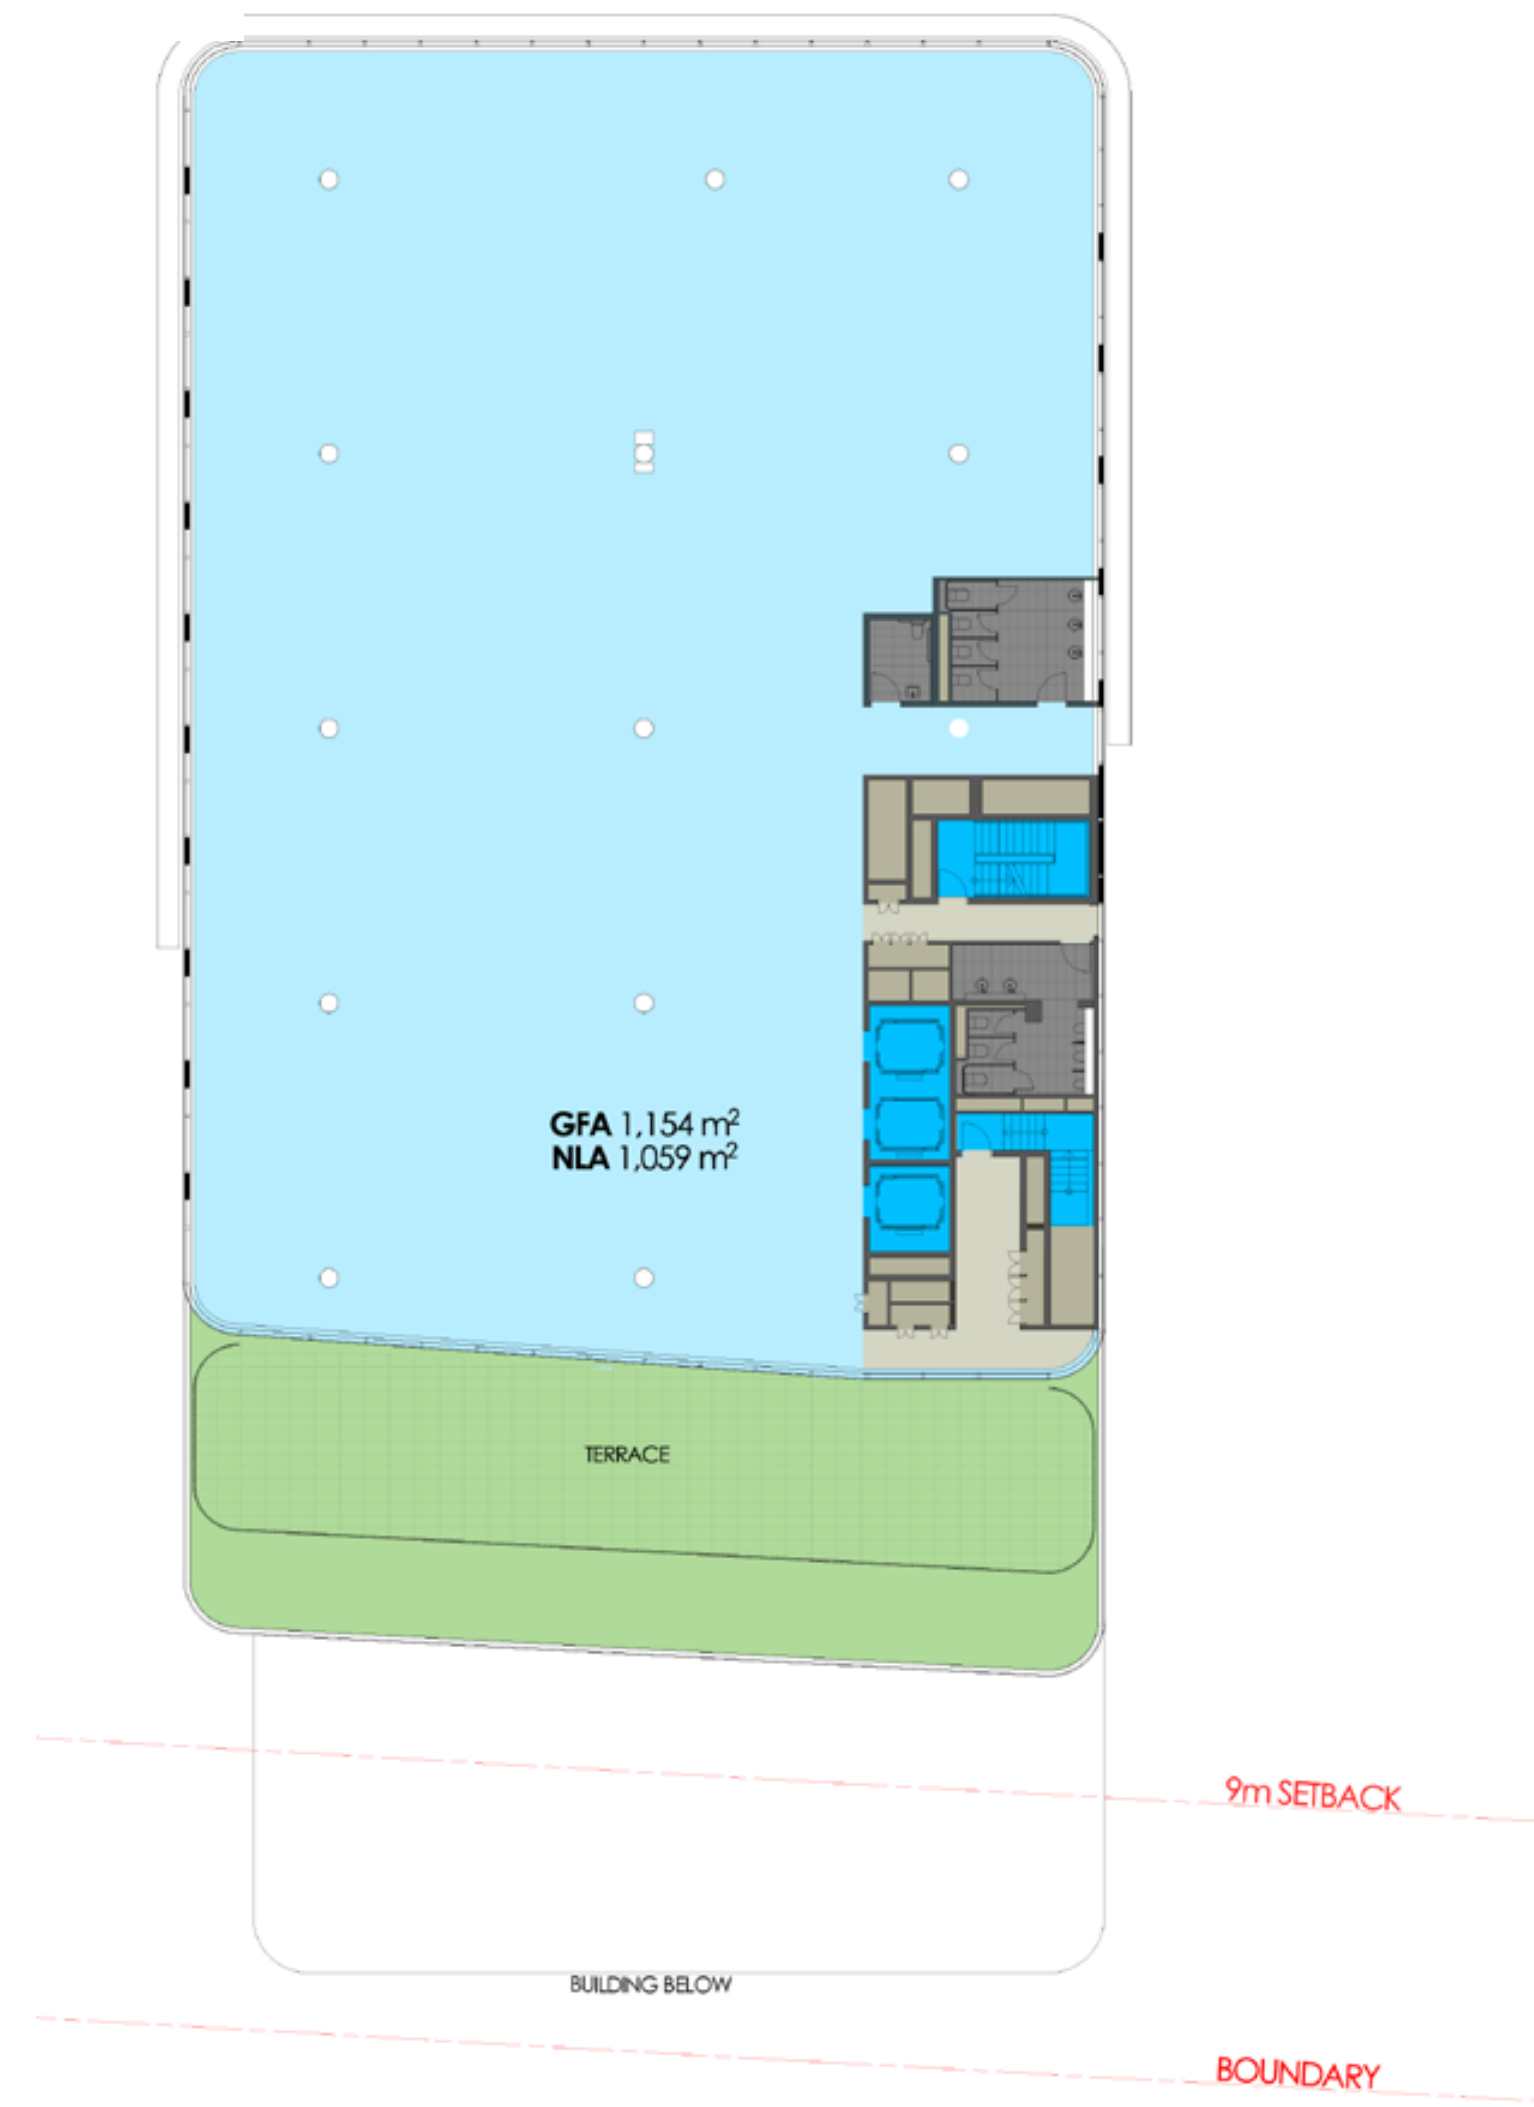

6 LEVEL 10 OFFICE PLAN 1:250@A1

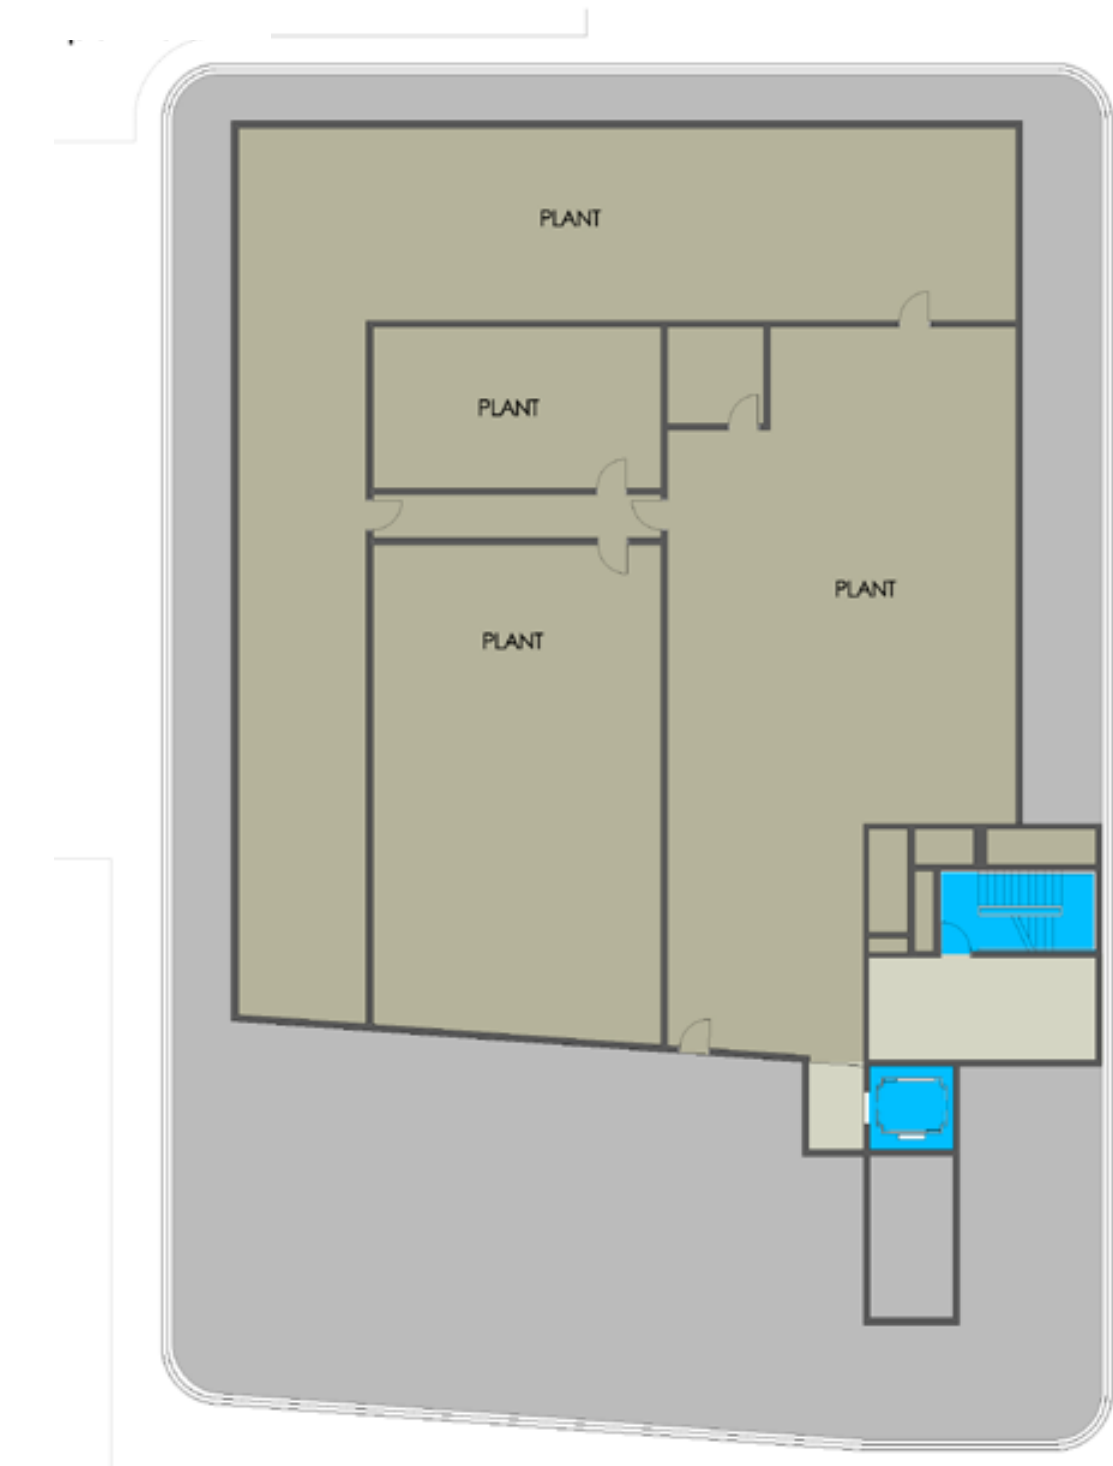

7 ROOF PLAN 1:250@A1

- LEGEND
- PROPOSED COMMERCIAL TOWER
 - PROPOSED AMENITIES/ BACK OF HOUSE
 - PROPOSED CORRIDOR
 - PROPOSED PLANT/ SERVICES
 - PROPOSED VERTICAL TRANSPORT
 - PROPOSED EXTERNAL TERRACE

- NOTES:
- This document describes a Design Intent only
 - Written dimensions take precedence over scaling and are to be checked on site.
 - Refer to all project documentation before commencing work.
 - Refer any discrepancies to the Project Design Manager.
 - Copyright is retained by Scentre Design and Construction.
 - Written authority is required for any reproduction.

AMPCAPITAL

SCENTRE GROUP

Owner and Operator of Westfield in Australia and New Zealand

Scentre Design and Construction Pty Limited
85 Castlereagh Street Sydney NSW 2000
Phone (02) 9358 7000 Fax (02) 9328 8550
GPO Box 4004 Sydney NSW 2001
ACN 000 287 285


PROPOSED LEVEL 7 TO 11
TYPICAL OFFICE PLAN

WESTFIELD
LIVERPOOL


DEVELOPMENT
APPLICATION

Project Number 5222
Drawing No. 1:250 @ A1
Rev'd Date 2019-07-26
Revision 02.08 B


fitzpatrick+partners

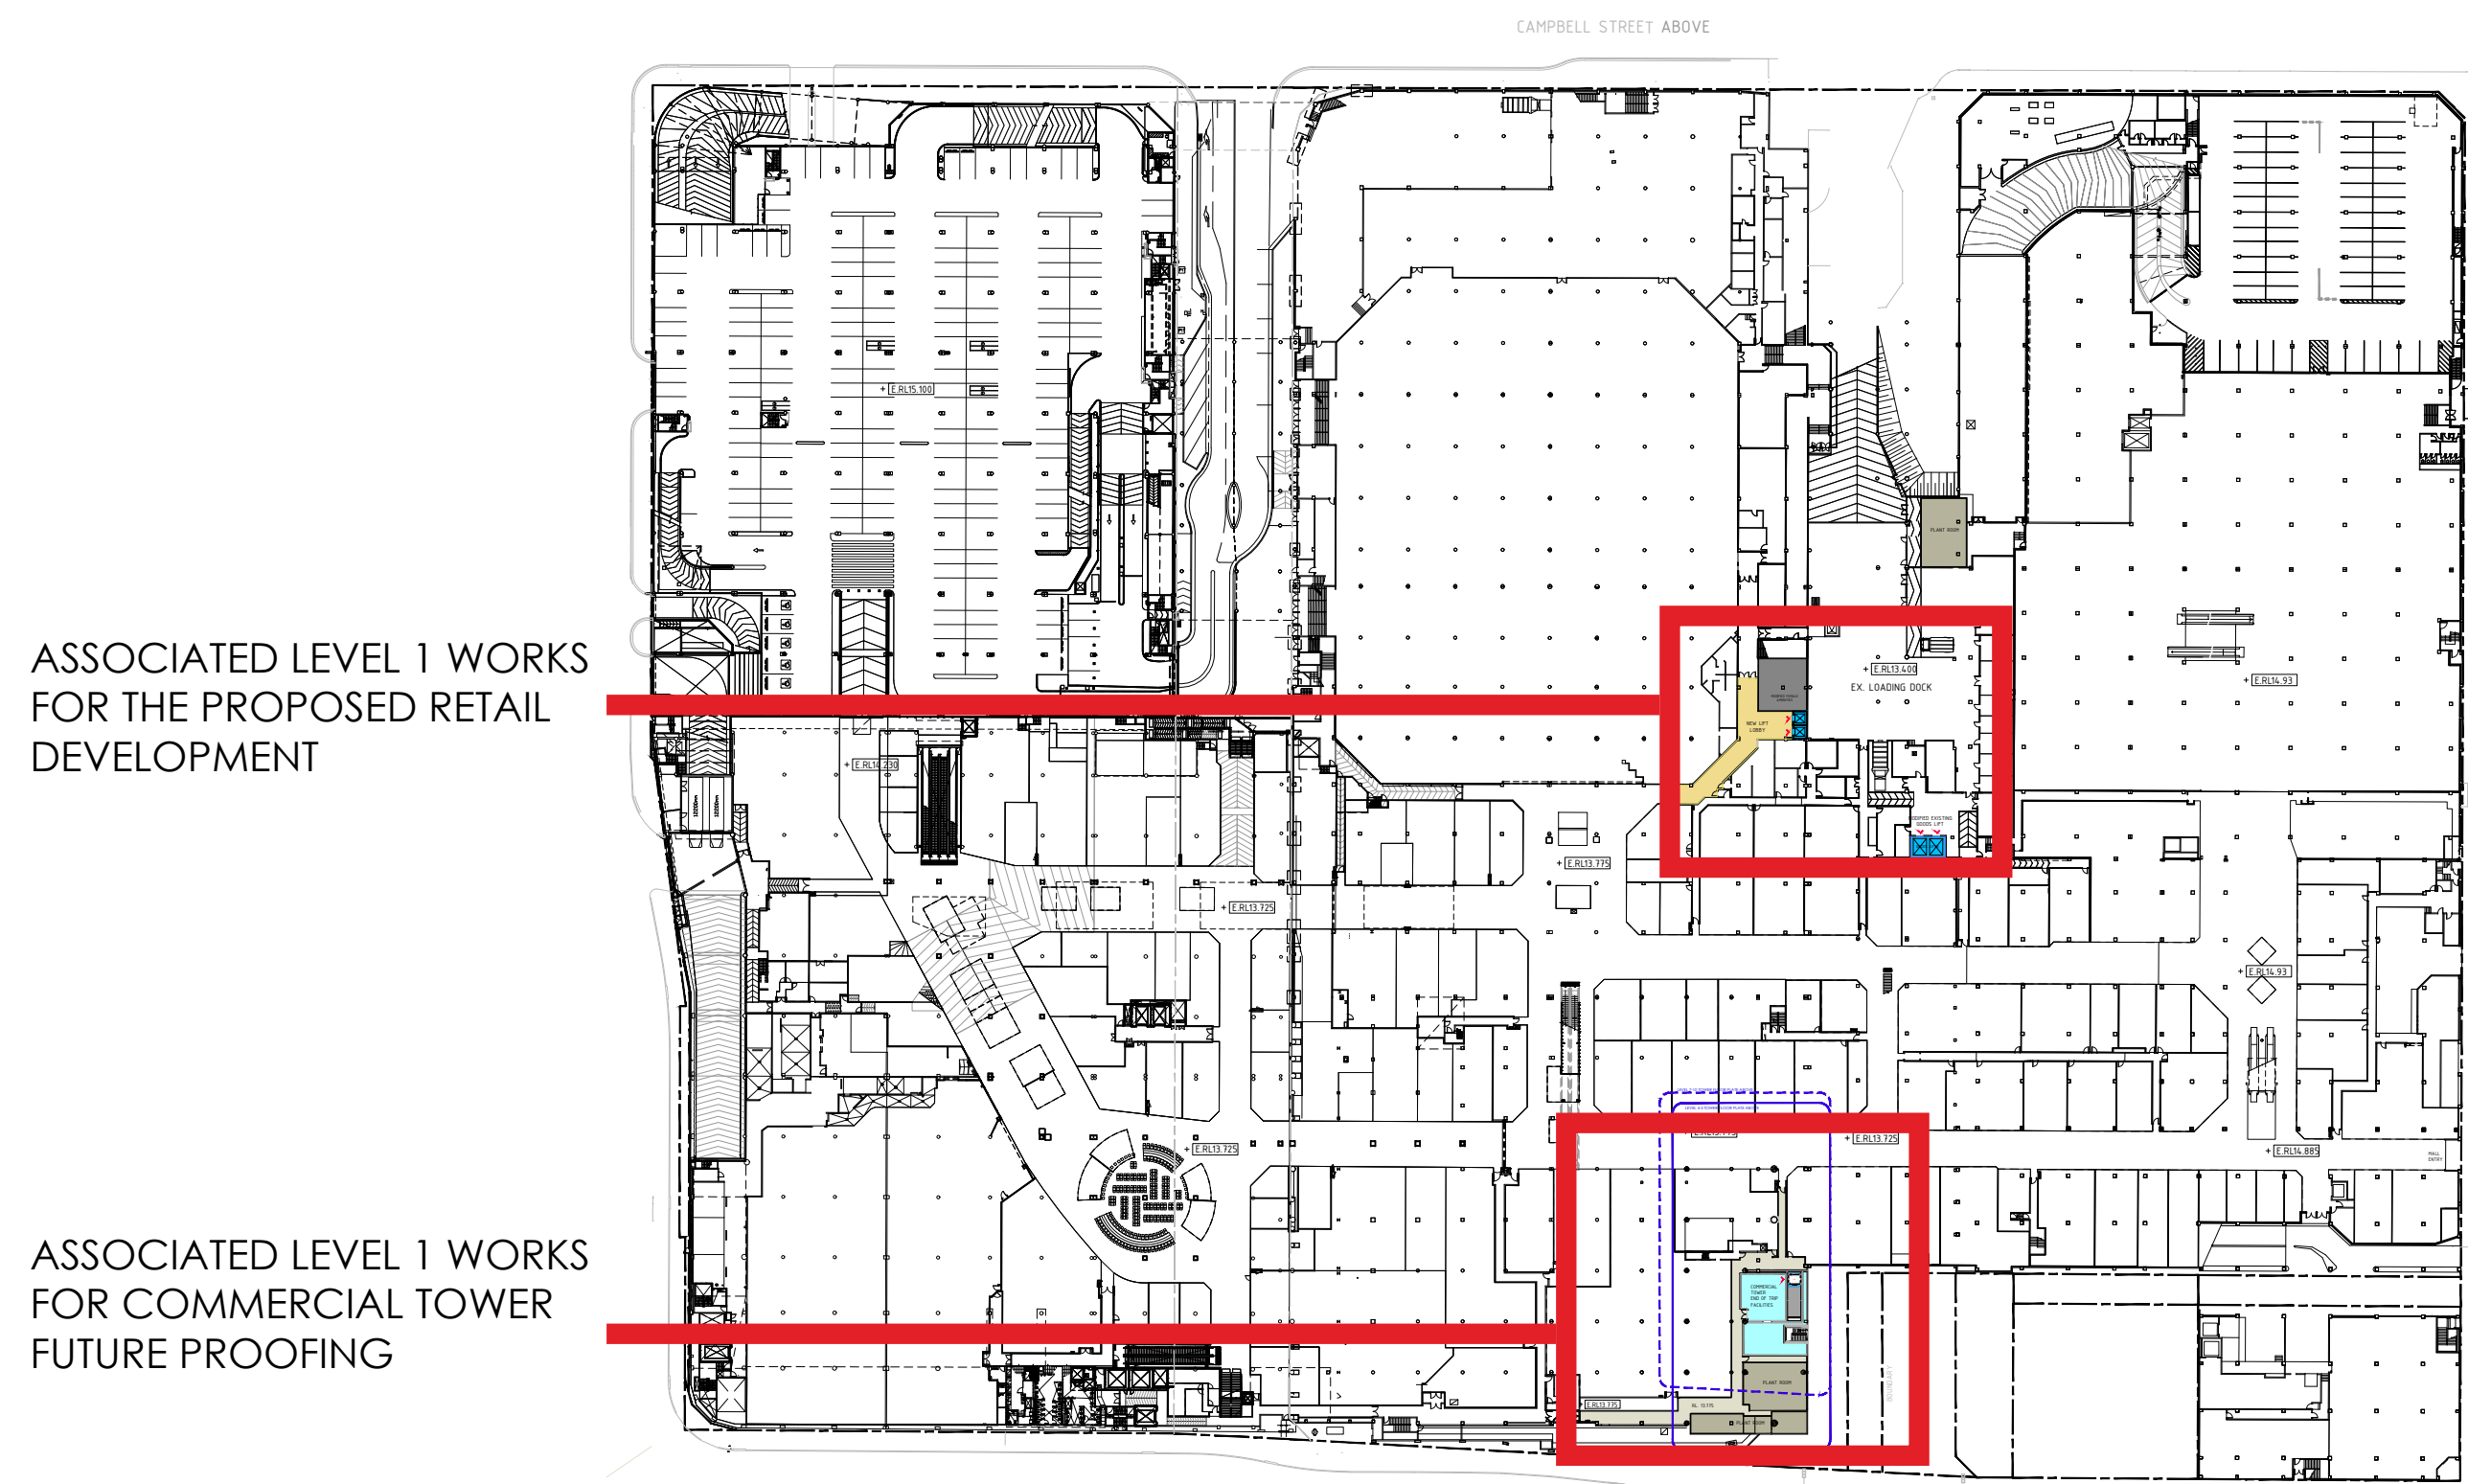


1 LEVEL 1 STAGING DIAGRAM NOT TO SCALE

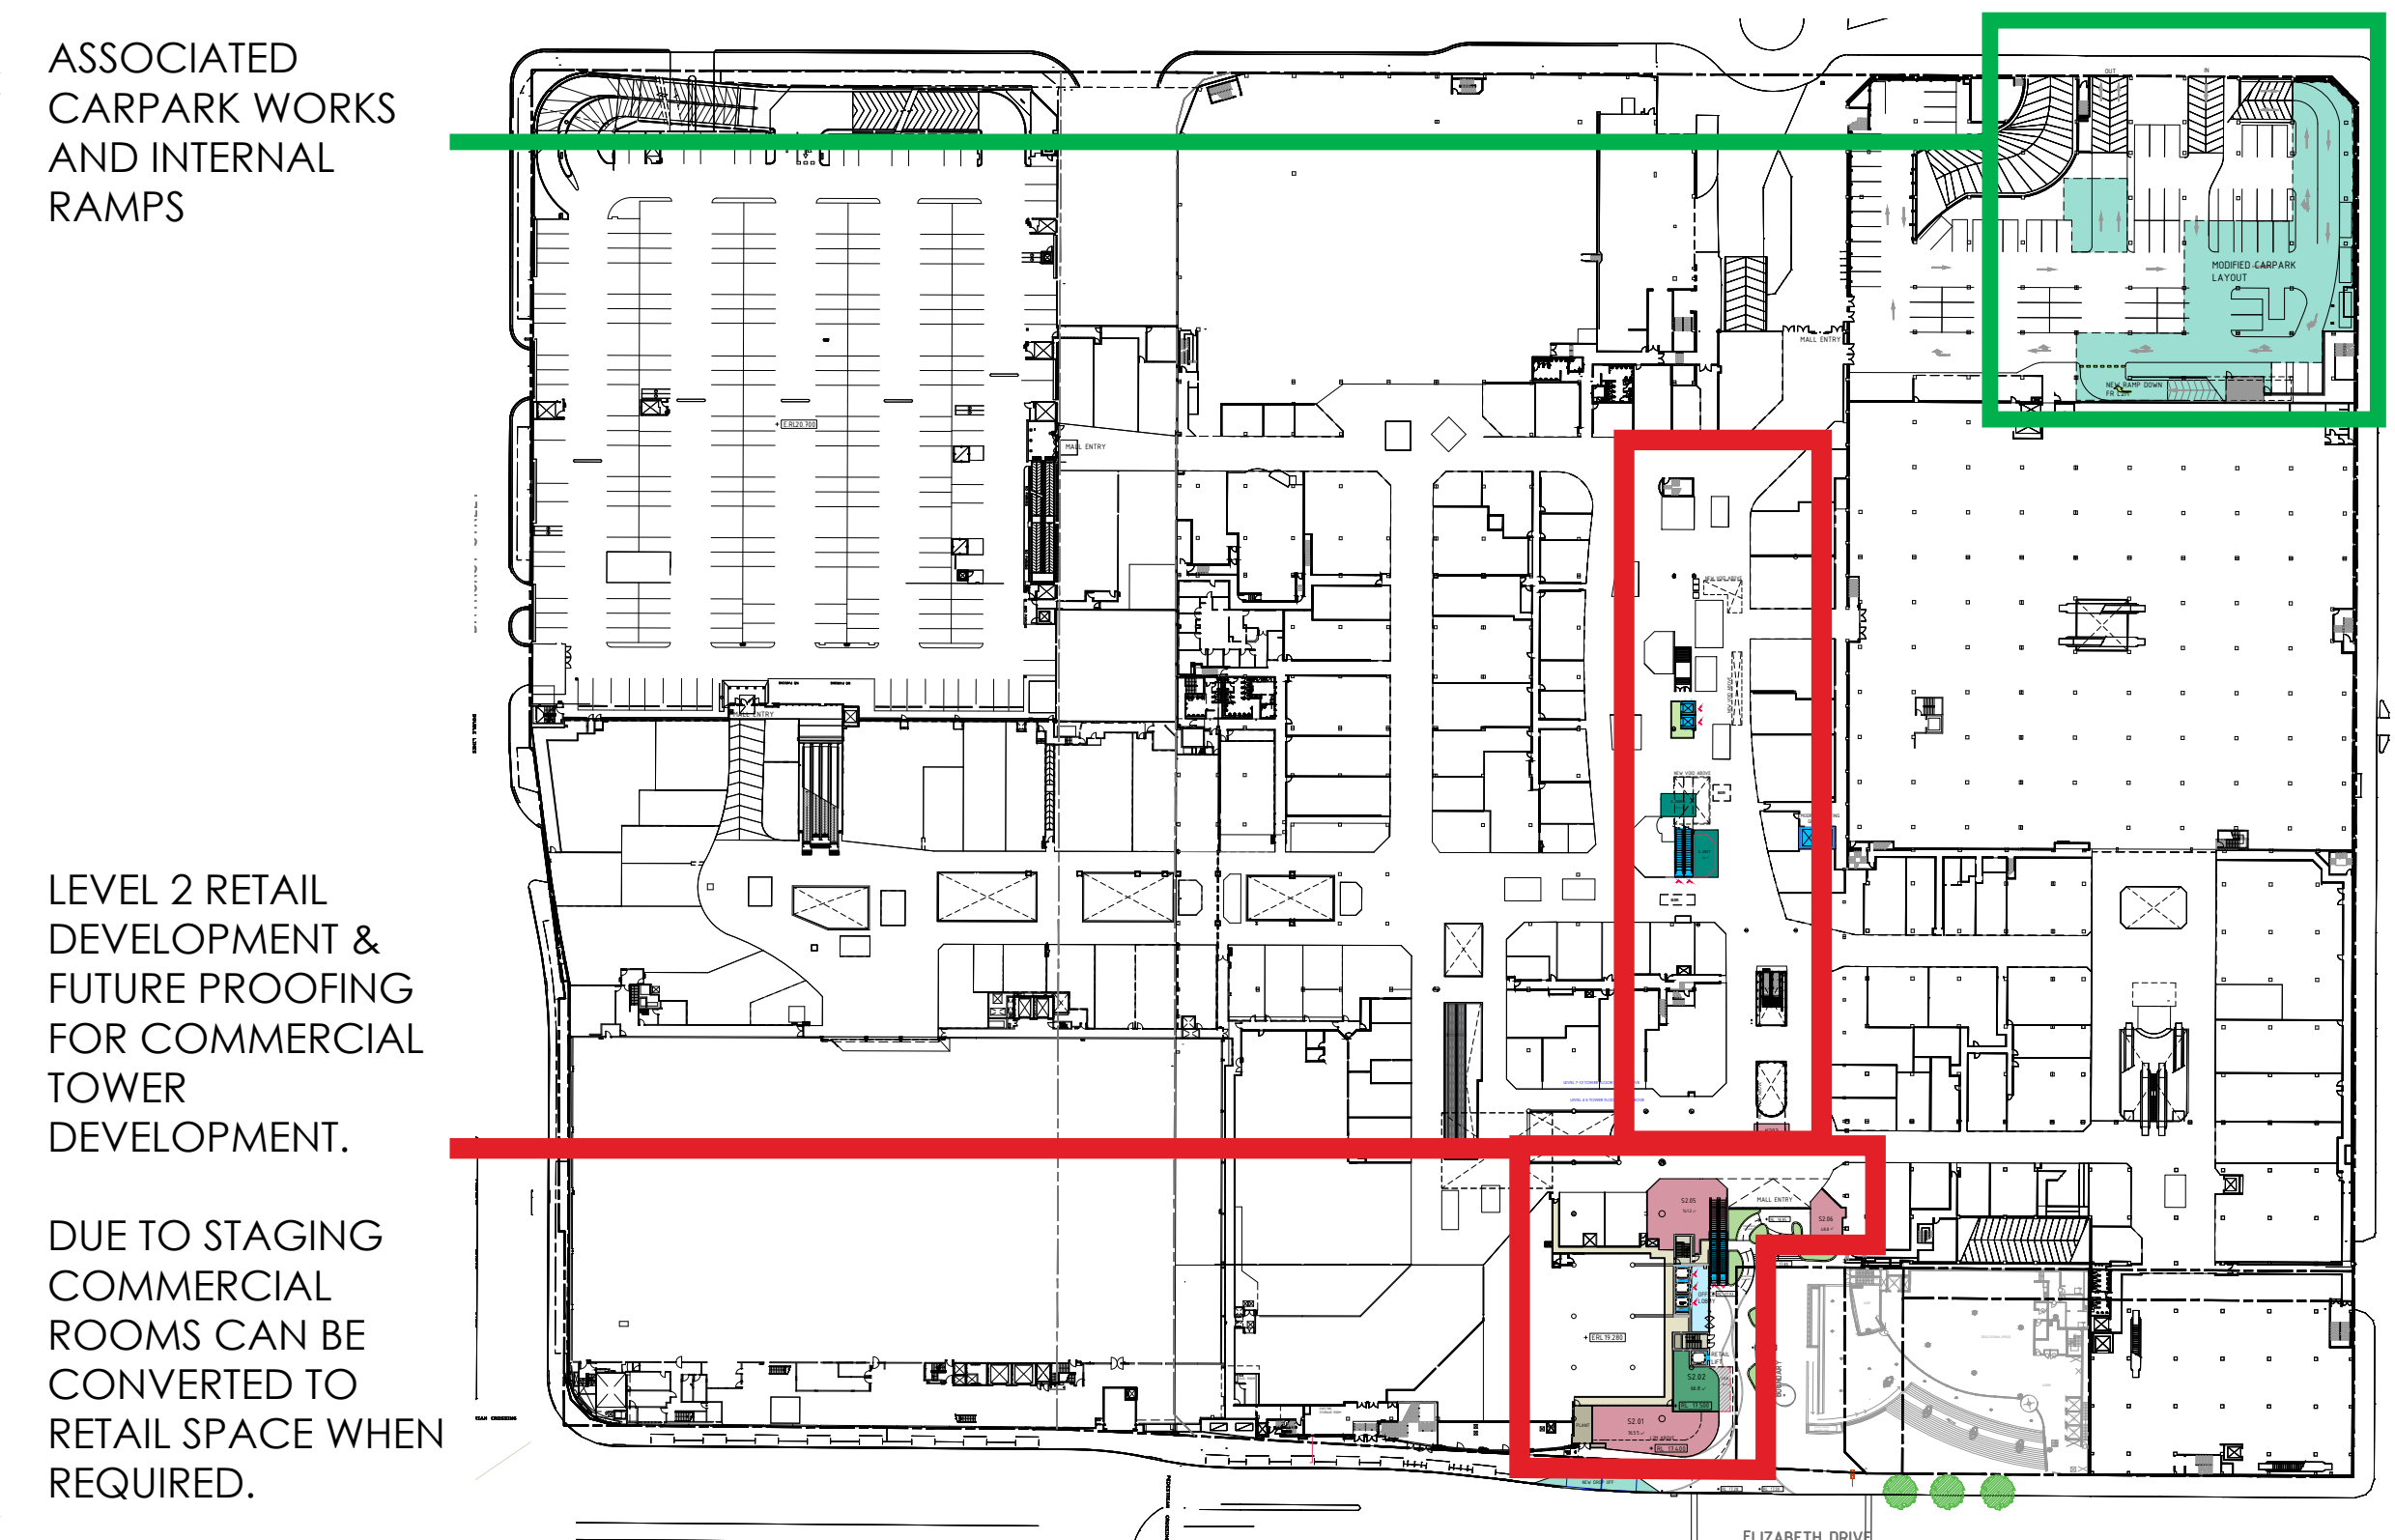

2 LEVEL 2 STAGING DIAGRAM NOT TO SCALE

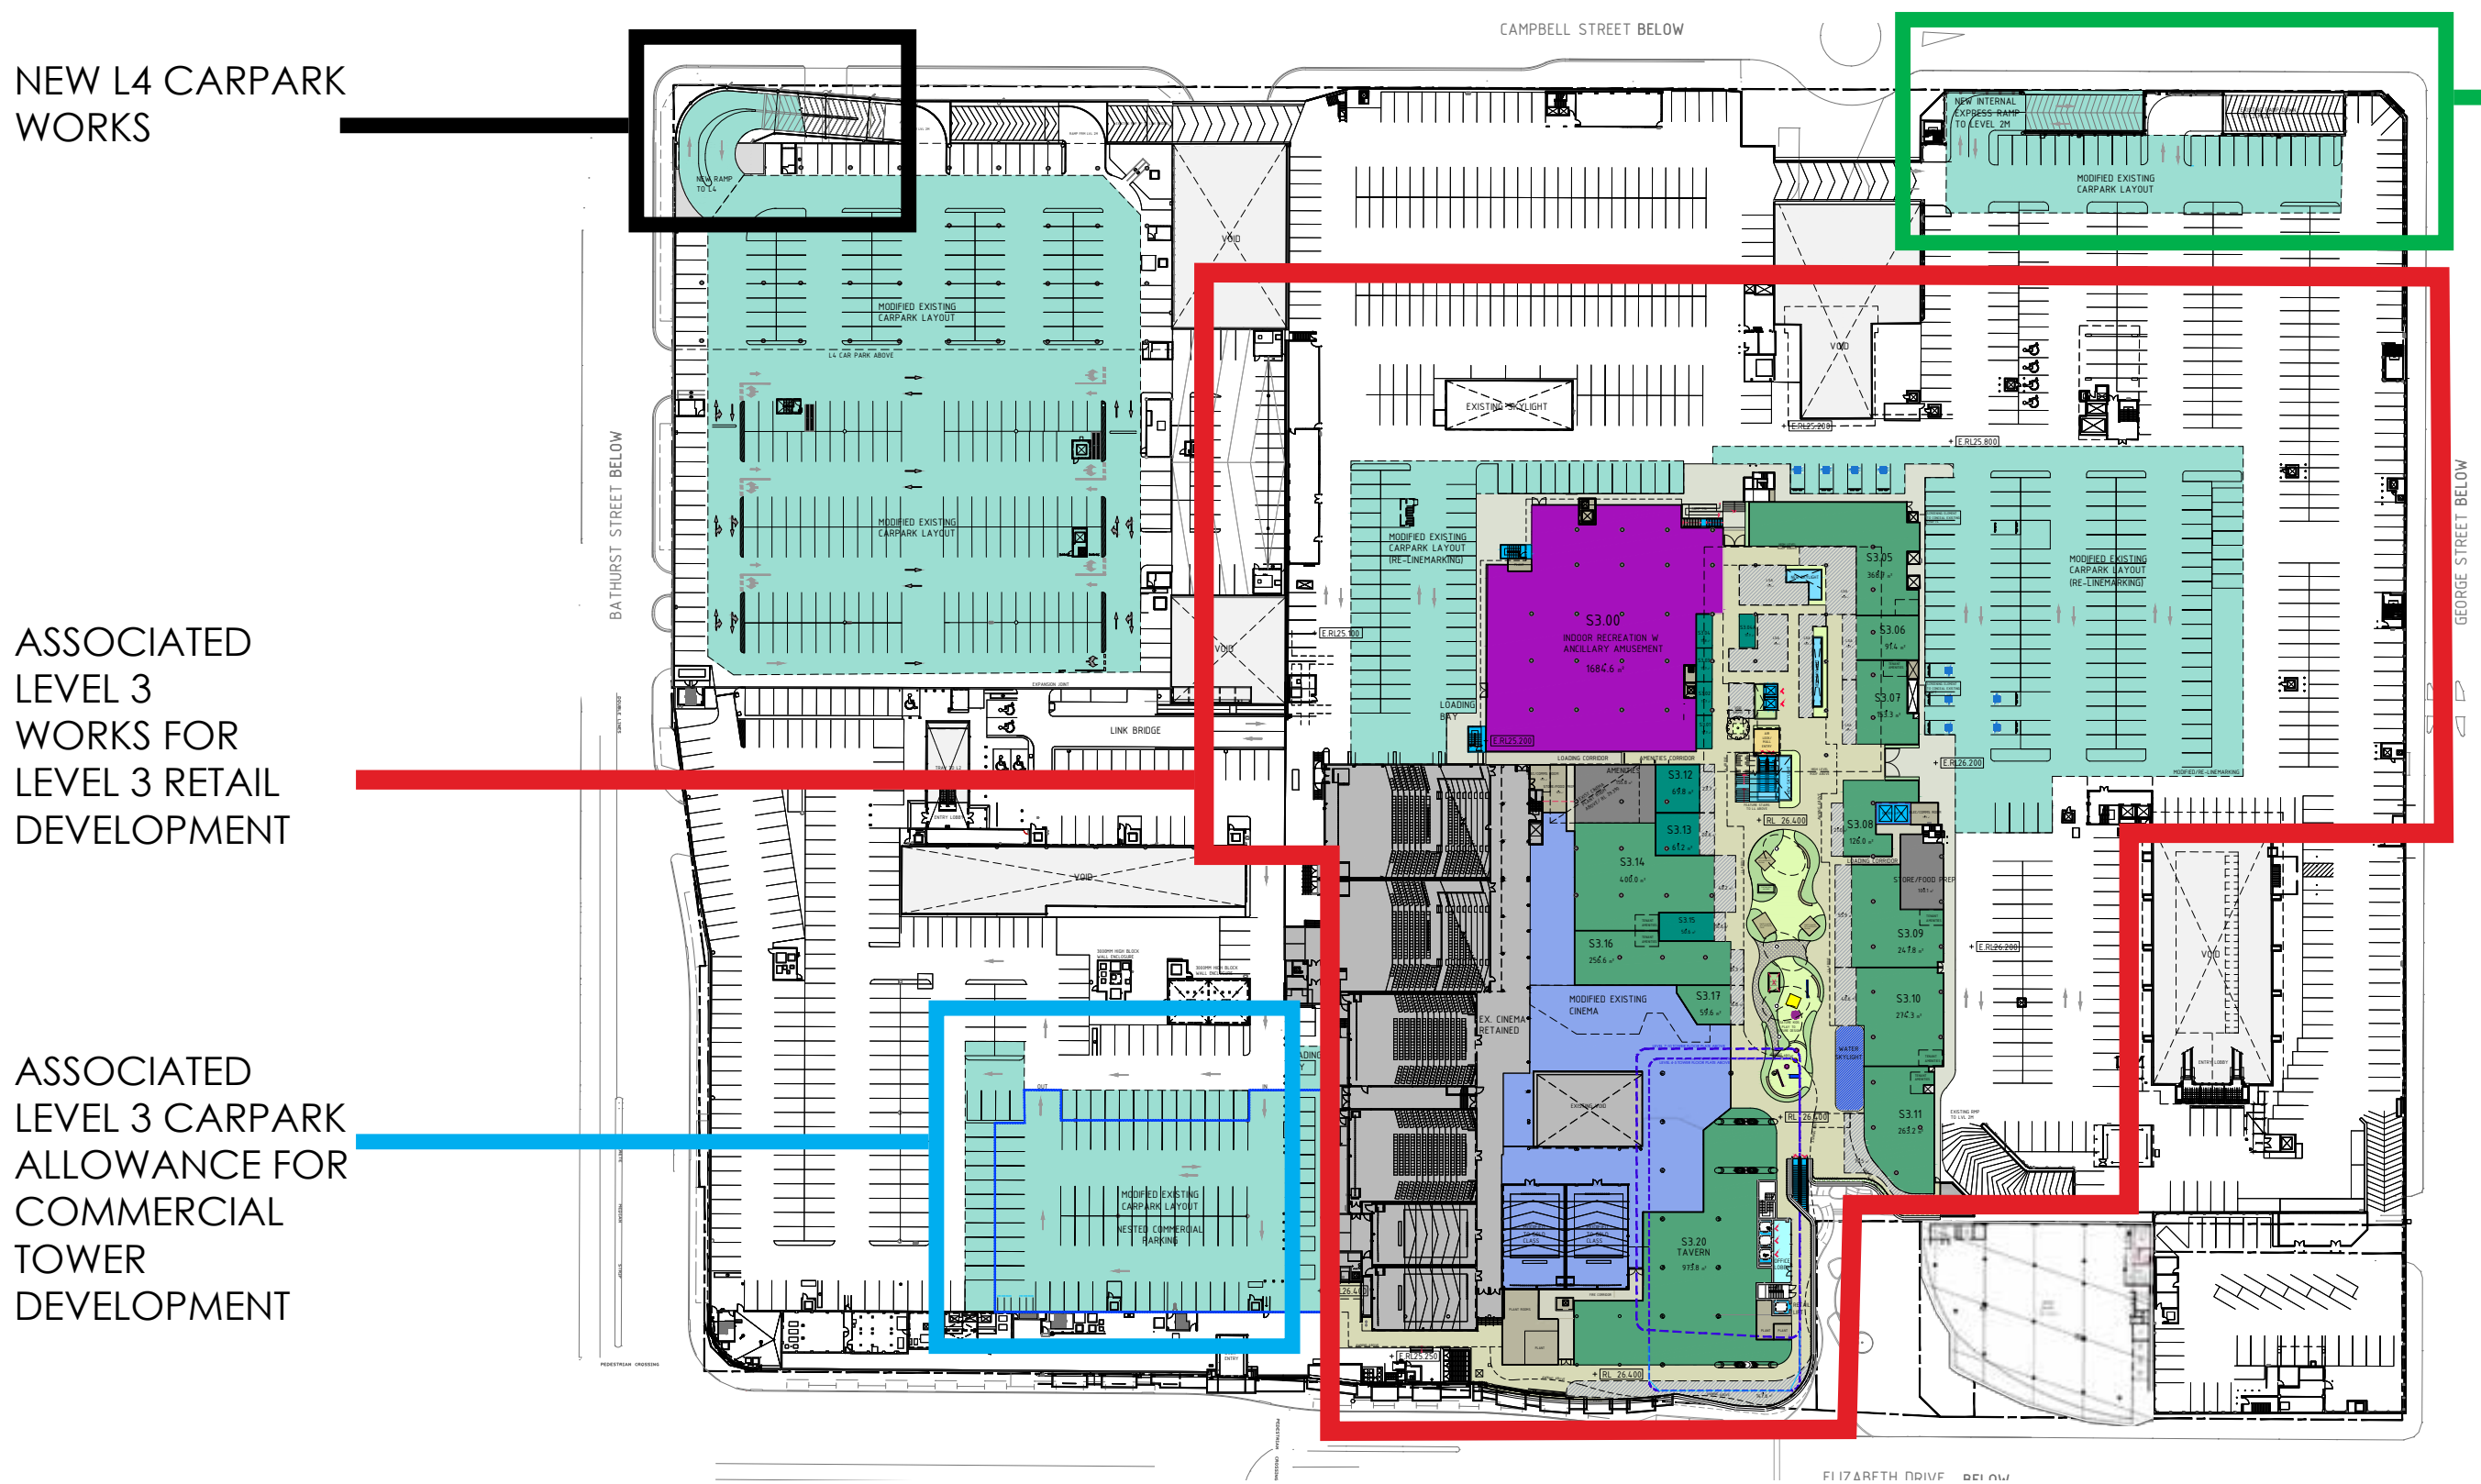

3 LEVEL 3 STAGING DIAGRAM NOT TO SCALE

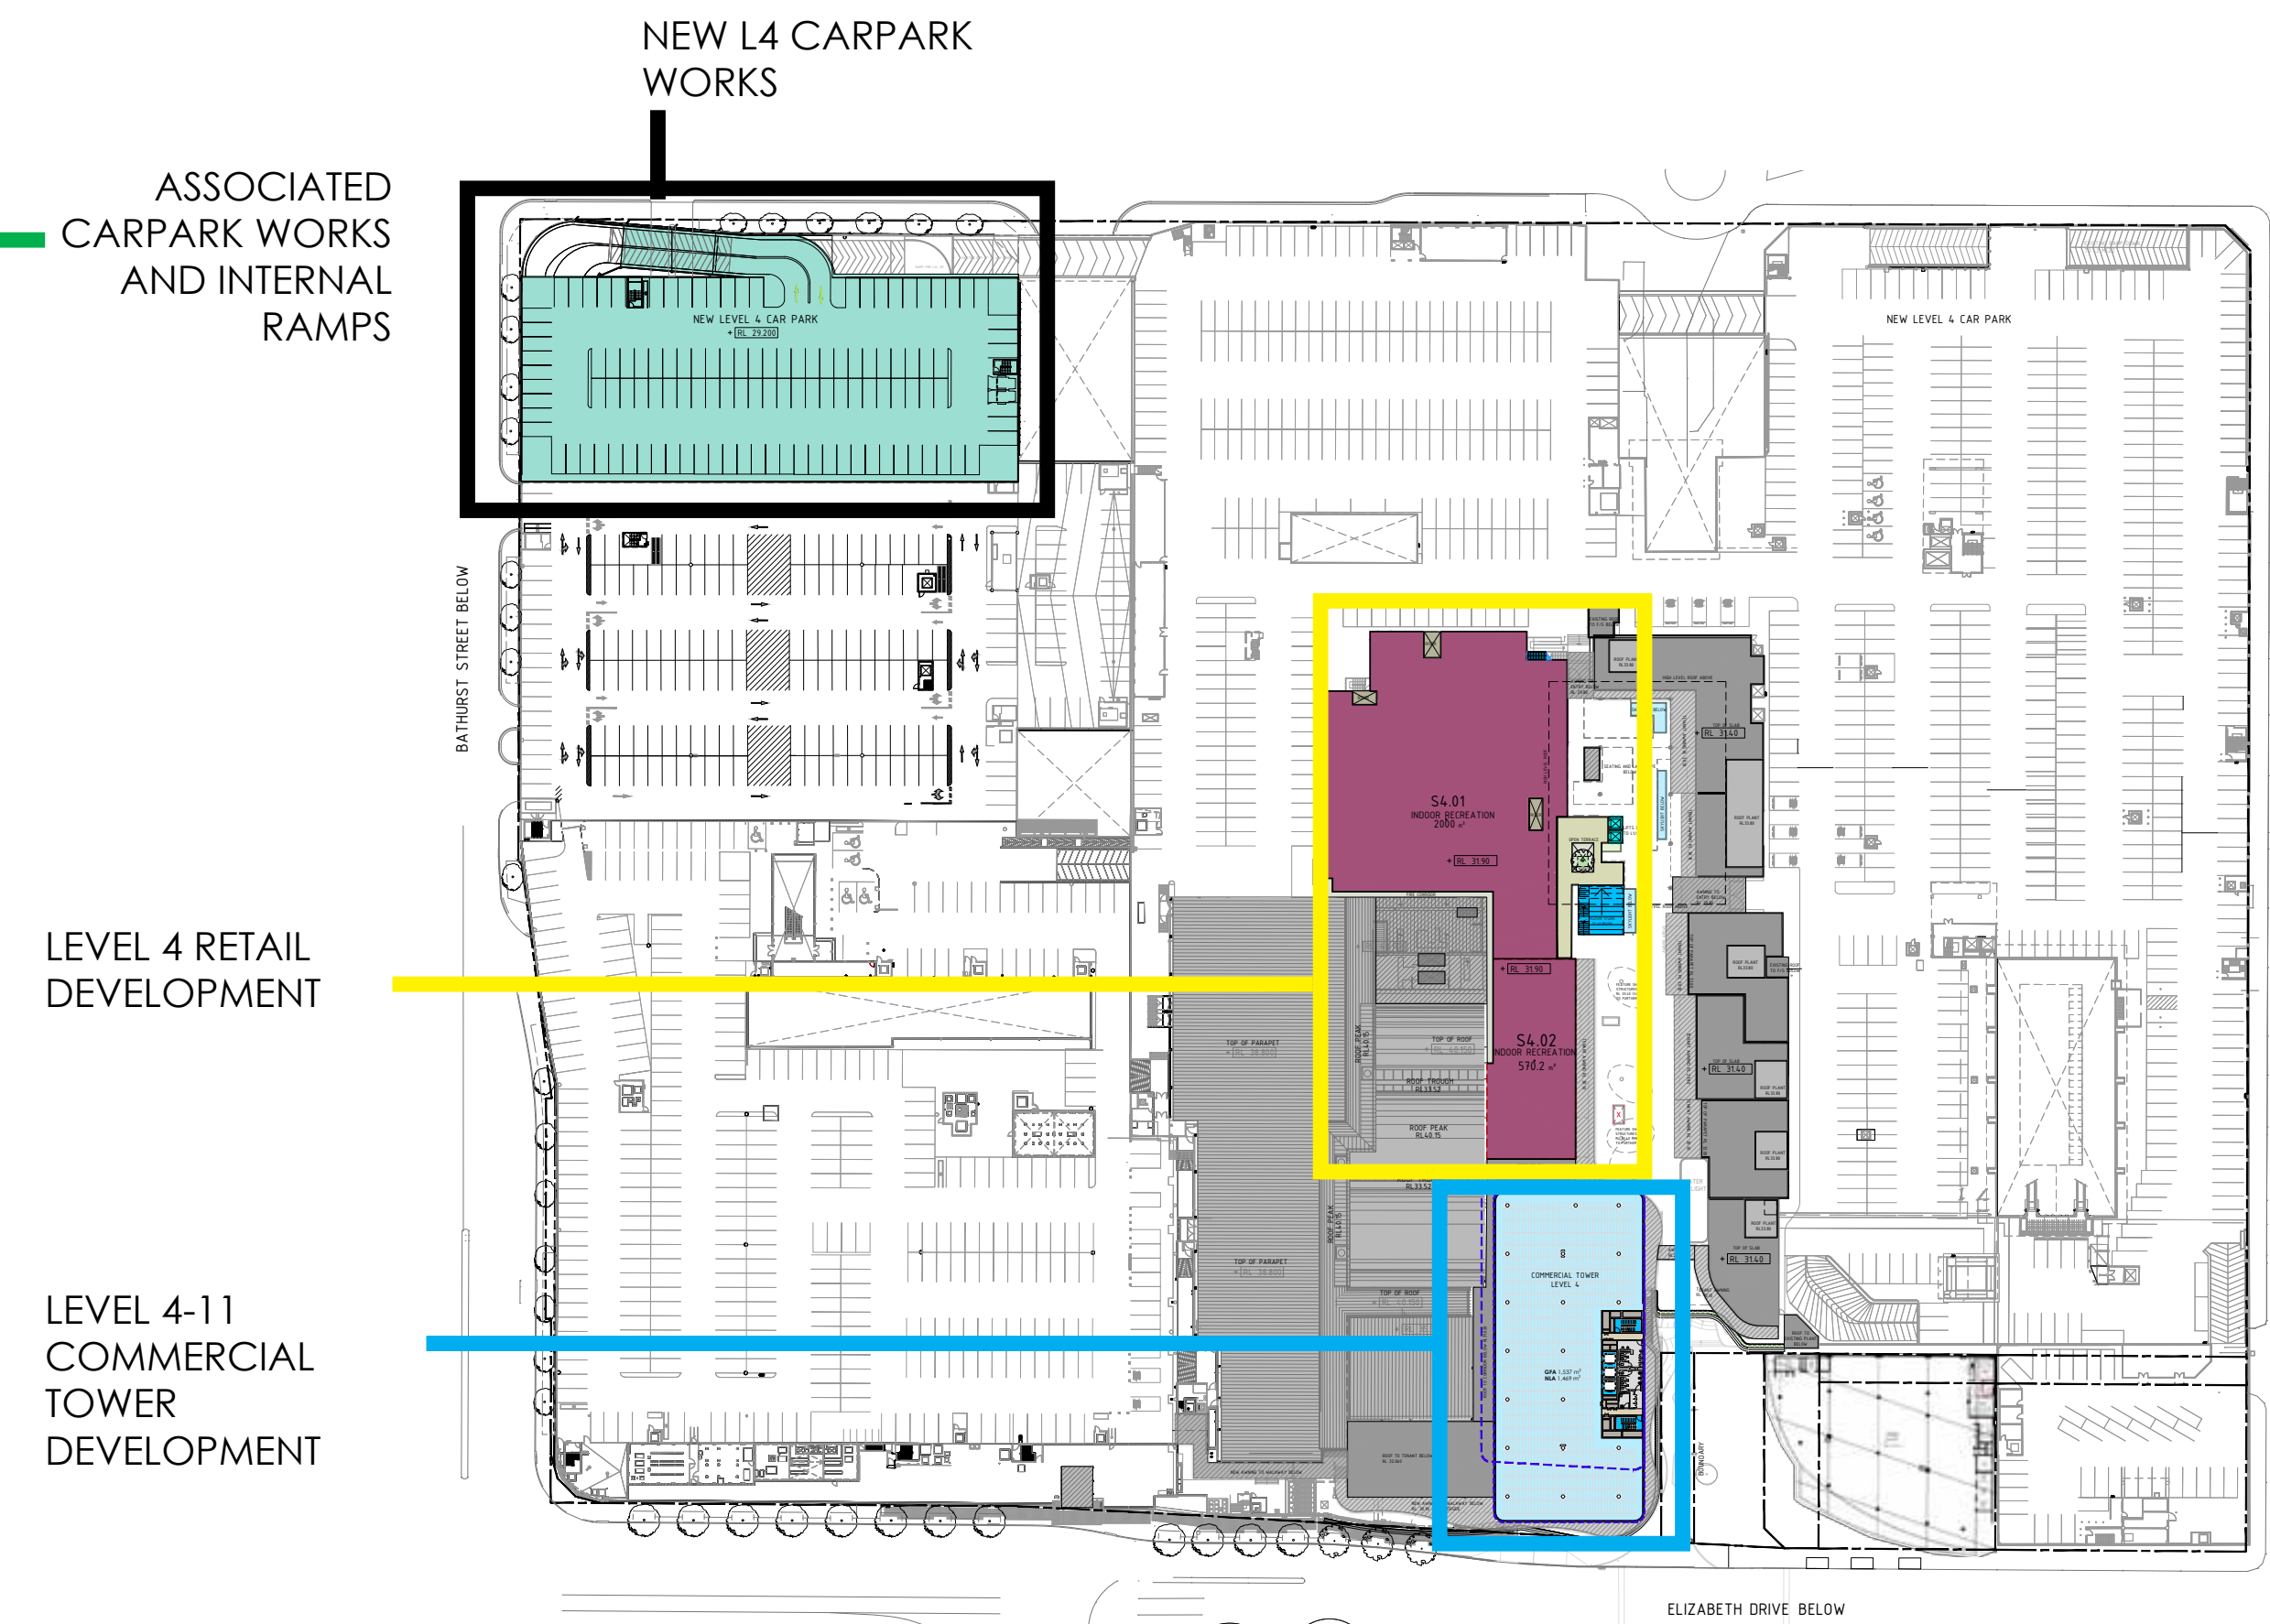

4 LEVEL 4 & ABOVE STAGING DIAGRAM NOT TO SCALE

SCOPE OF DEVELOPMENT STAGING (EXTENT OF AREA IS INDICATIVE ONLY, SUBJECT TO FURTHER DESIGN DEVELOPMENT)

- STAGE 1
- STAGE 2
- STAGE 3
- STAGE 4
- STAGE 5

- NOTES:
- This document describes a Design Intent only
 - Written dimensions take precedence over scaling and are to be checked on site.
 - Refer to all project documentation before commencing work.
 - Refer any discrepancies to the Project Design Manager.
 - Copyright is retained by Scentre Design and Construction.
 - Written authority is required for any reproduction.

AMPCAPITAL

SCENTRE GROUP


Owner and Operator of **Westfield** in Australia and New Zealand

Scentre Design and Construction Pty Limited
85 Castlereagh Street Sydney NSW 2000
Phone (02) 9338 7000 Fax (02) 9338 8500
GPO Box 4004 Sydney NSW 2001
ACN 000 287 285

PROPOSED DEVELOPMENT STAGING DIAGRAM


WESTFIELD LIVERPOOL

DEVELOPMENT APPLICATION

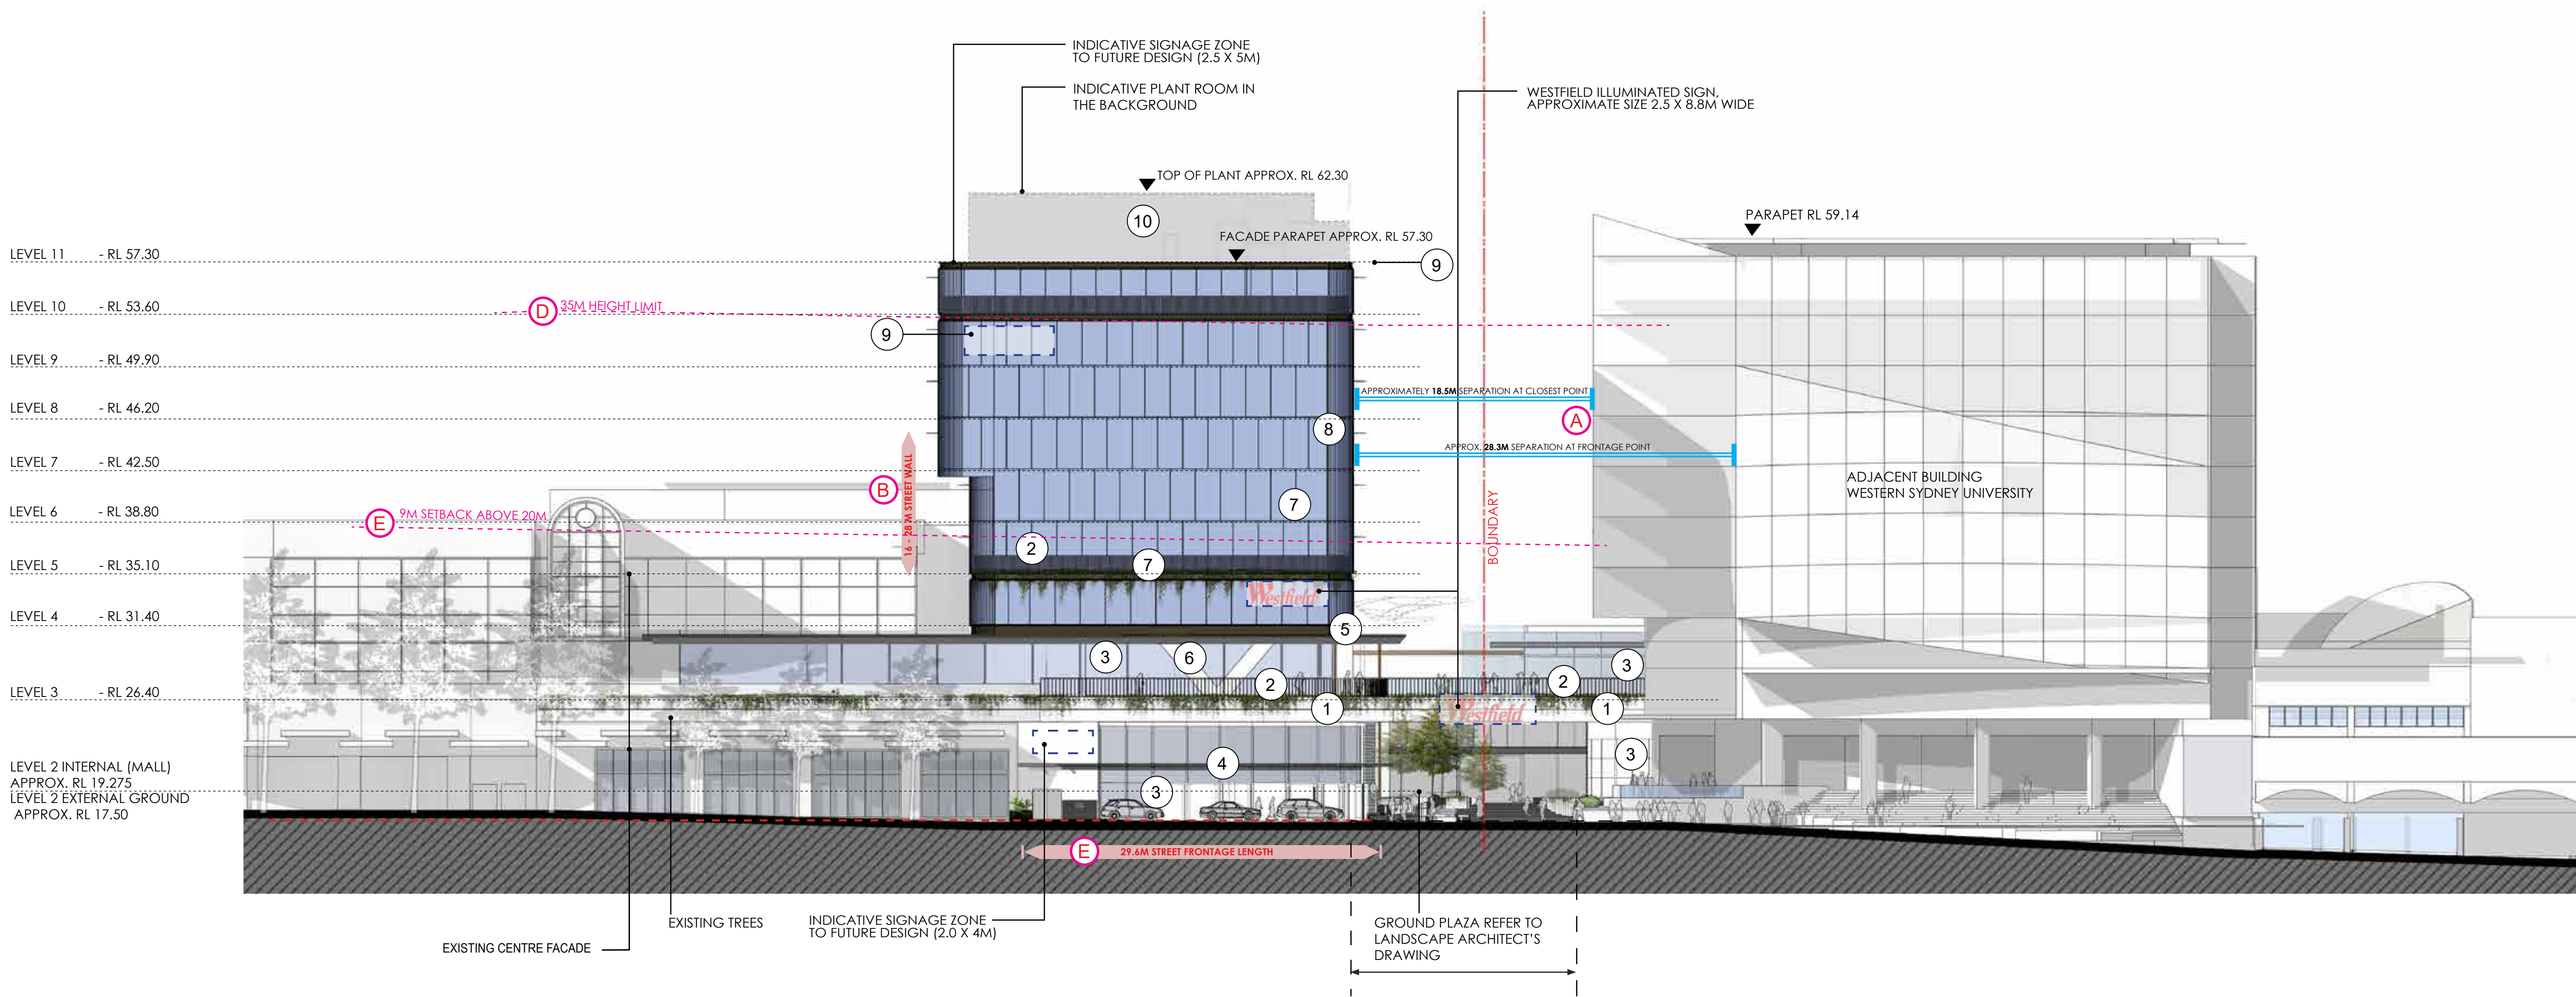

1 SOUTH ELEVATION - ELIZABETH DRIVE - 1:250 @A1

MATERIALS & FINISHES

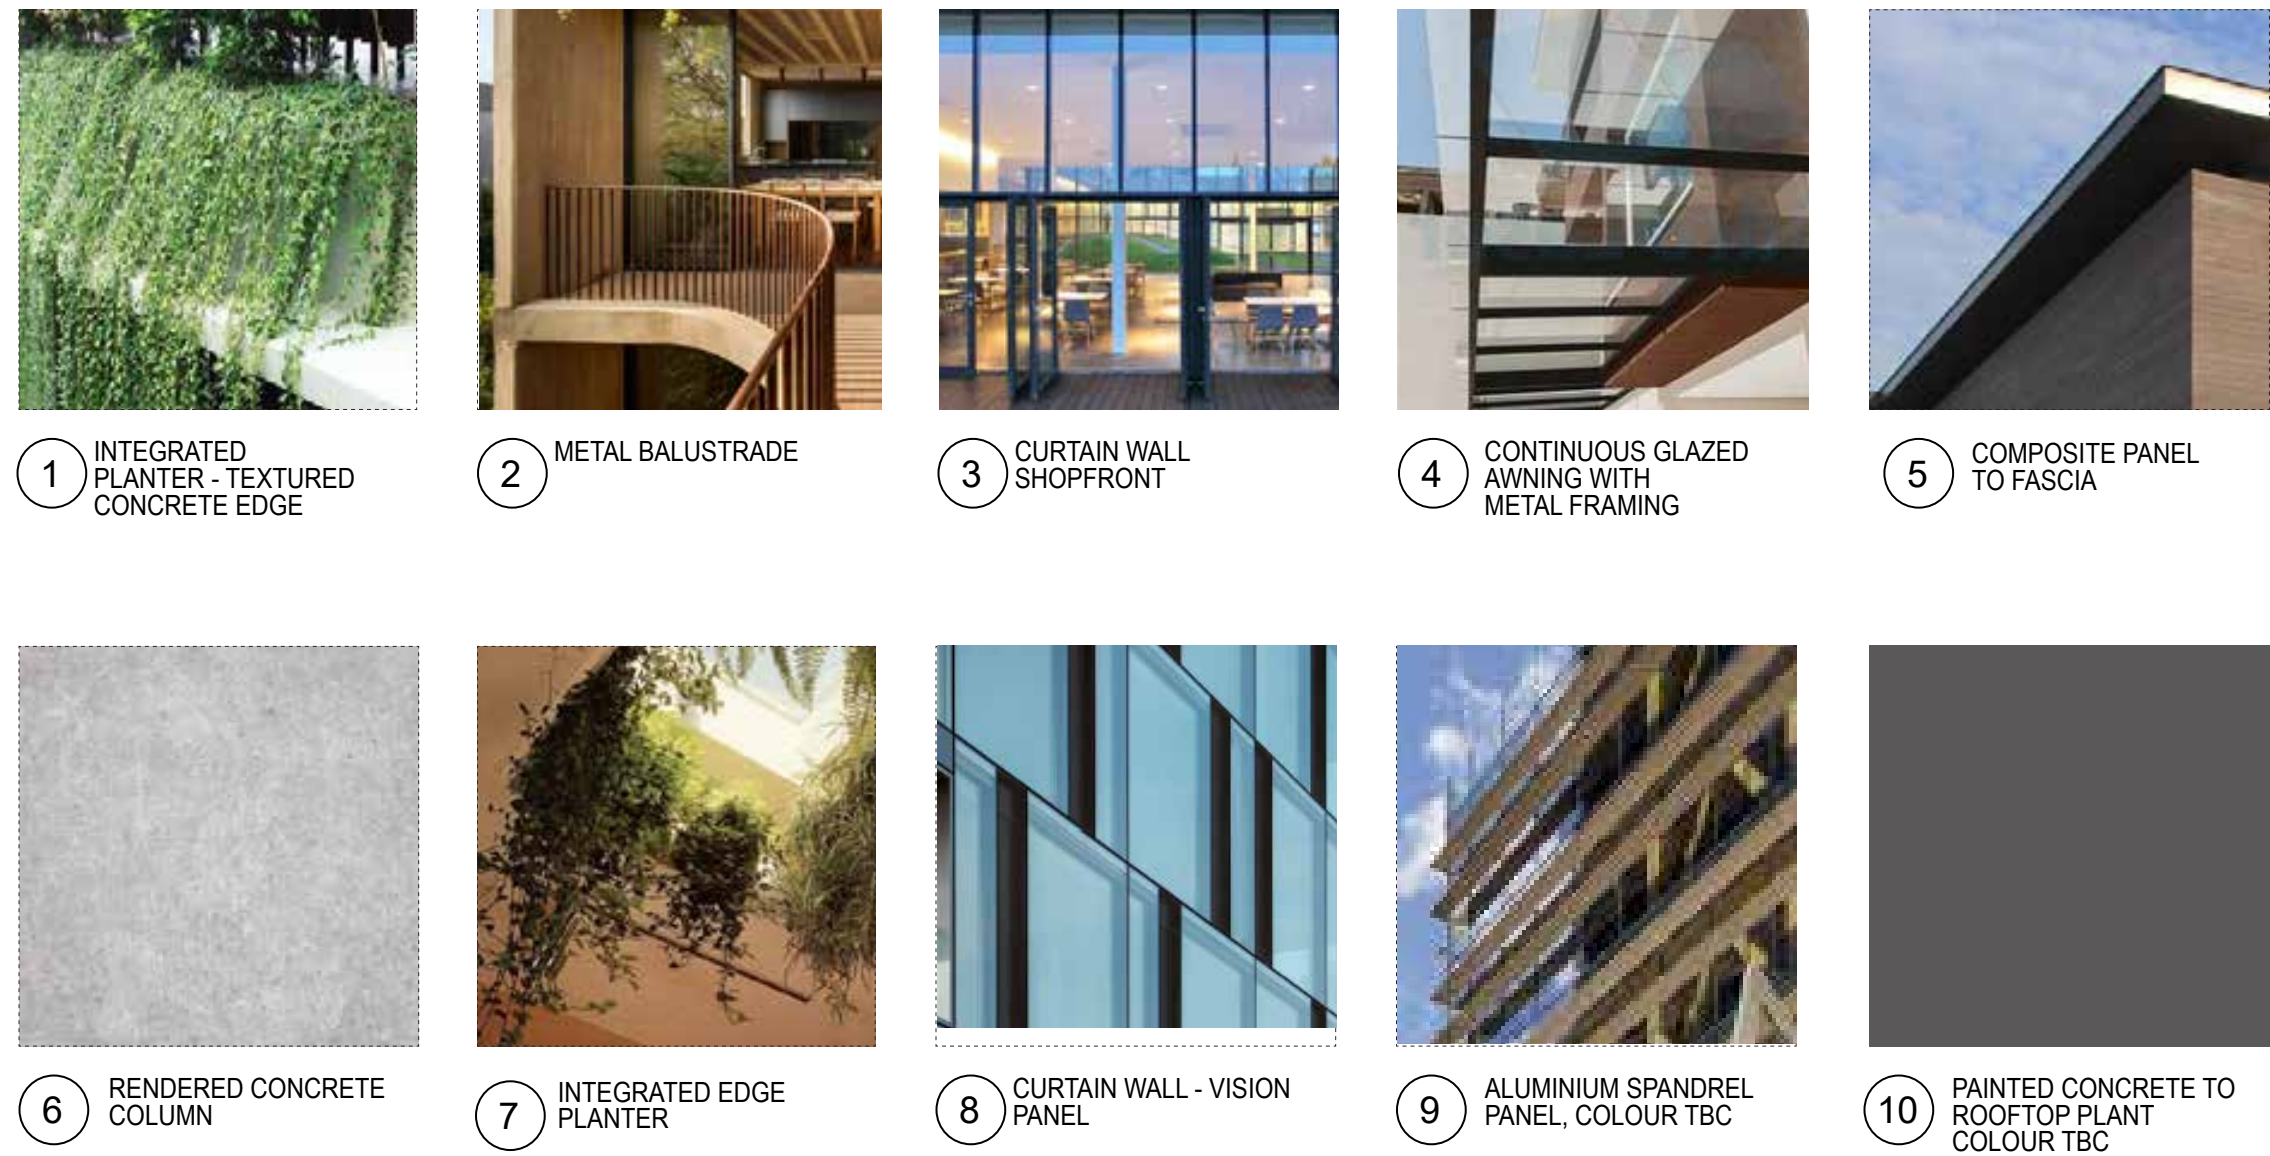

CONTROLS AND COMPLIANCE

- (A) 18.5M SEPARATION DISTANCE FROM NEIGHBOURING BUILDING**
COMPLIANT
LIVERPOOL CITY COUNCIL LOCAL ENVIRONMENT PLAN 2008
7.4 Building Separation in Liverpool City Centre - at least 12m for parts of buildings between 25m and 45m above ground level (finished) on land in Zone B3 Commercial Core or B4 Mixed Use
- (B) 22.1M HIGH STREET WALL**
COMPLIANT
LIVERPOOL CITY COUNCIL DEVELOPMENT CONTROL PLAN 2008 PART 4 DEVELOPMENT IN LIVERPOOL CITY CENTRE
2.1 Building Form - 0m Setback
2.1 Building Form - street frontage height of 16-26m required
- (C) 29.6M COMPONENT ABOVE STREET FRONTAGE LENGTH**
COMPLIANT
LIVERPOOL CITY COUNCIL DEVELOPMENT CONTROL PLAN 2008 PART 4 DEVELOPMENT IN LIVERPOOL CITY CENTRE
2.1 Building Form - Maximum building Length 45m
- (D) 45M OVERALL HEIGHT**
NON COMPLIANT
LIVERPOOL CITY COUNCIL LOCAL ENVIRONMENT PLAN 2008
Height of building 35m
- (E) TOWER SET BACK 11M FROM PUBLIC RIGHT OF WAY ABOVE 22.1M**
COMPLIANT
LIVERPOOL CITY COUNCIL LOCAL ENVIRONMENT PLAN 2008
7.2 Sun Access in Liverpool City Centre - Land within 9m of the public right of way on the northern side of Elizabeth Drive, opposite St Luke's Church Grounds btw Northumberland and Macquarie Street max height 20m

NOTES:
• This document describes a Design Intent only
• Written dimensions take precedence over scaling and are to be checked on site.
• Refer to all project documentation before commencing work.
• Refer any discrepancies to the Project Design Manager.
• Copyright is retained by Scentre Design and Construction.
• Written authority is required for any reproduction.

AMPCAPITAL

SCENTRE GROUP

Owner and Operator of Westfield in Australia and New Zealand

Scentre Design and Construction Pty Limited
85 Castlereagh Street Sydney NSW 2000
Phone (02) 9338 7000 Fax (02) 9338 8550
GPO Box 4004 Sydney NSW 2001
ACN 000 287 285

PROPOSED SOUTH ELEVATION


WESTFIELD LIVERPOOL

DEVELOPMENT APPLICATION


Project Number 5222
Scale 1:250 @ A1
Date 2019-07-26
Revision 03.01 B

\\WPDESIGN\wpl\liverpool\5222 ROOFTOP CASUAL DINING\01 CONCEPTS\2 DESIGN WORKING PRESENTATIONS\ACTIVE\150000 LIVSCHE\TV DA RESUBMISSION\150718 LIV DA_A1.rvt


B11 B12 B13 B14

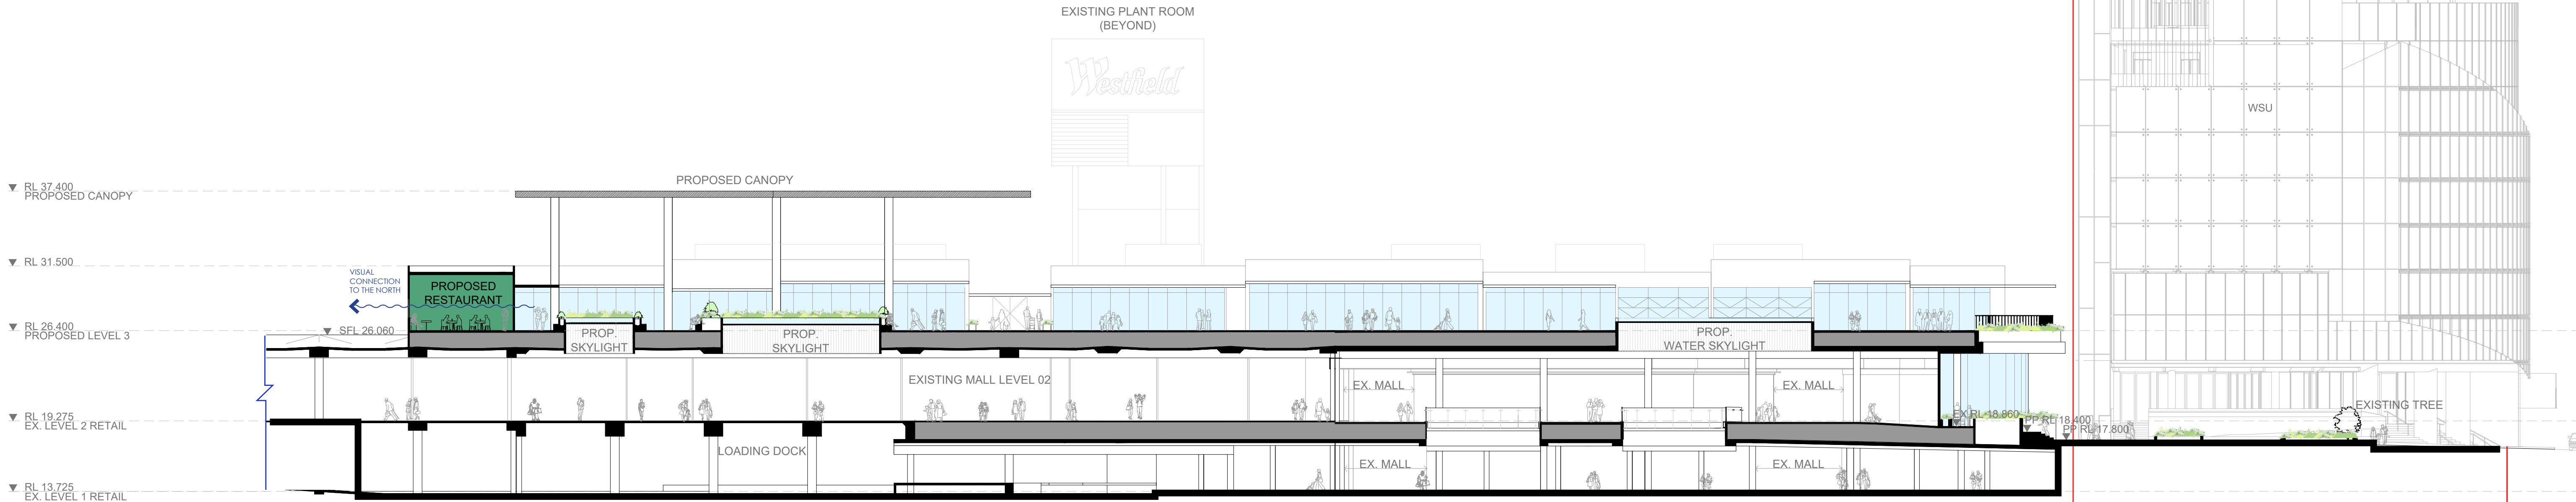

1 SECTION A - 1:250 @ A1

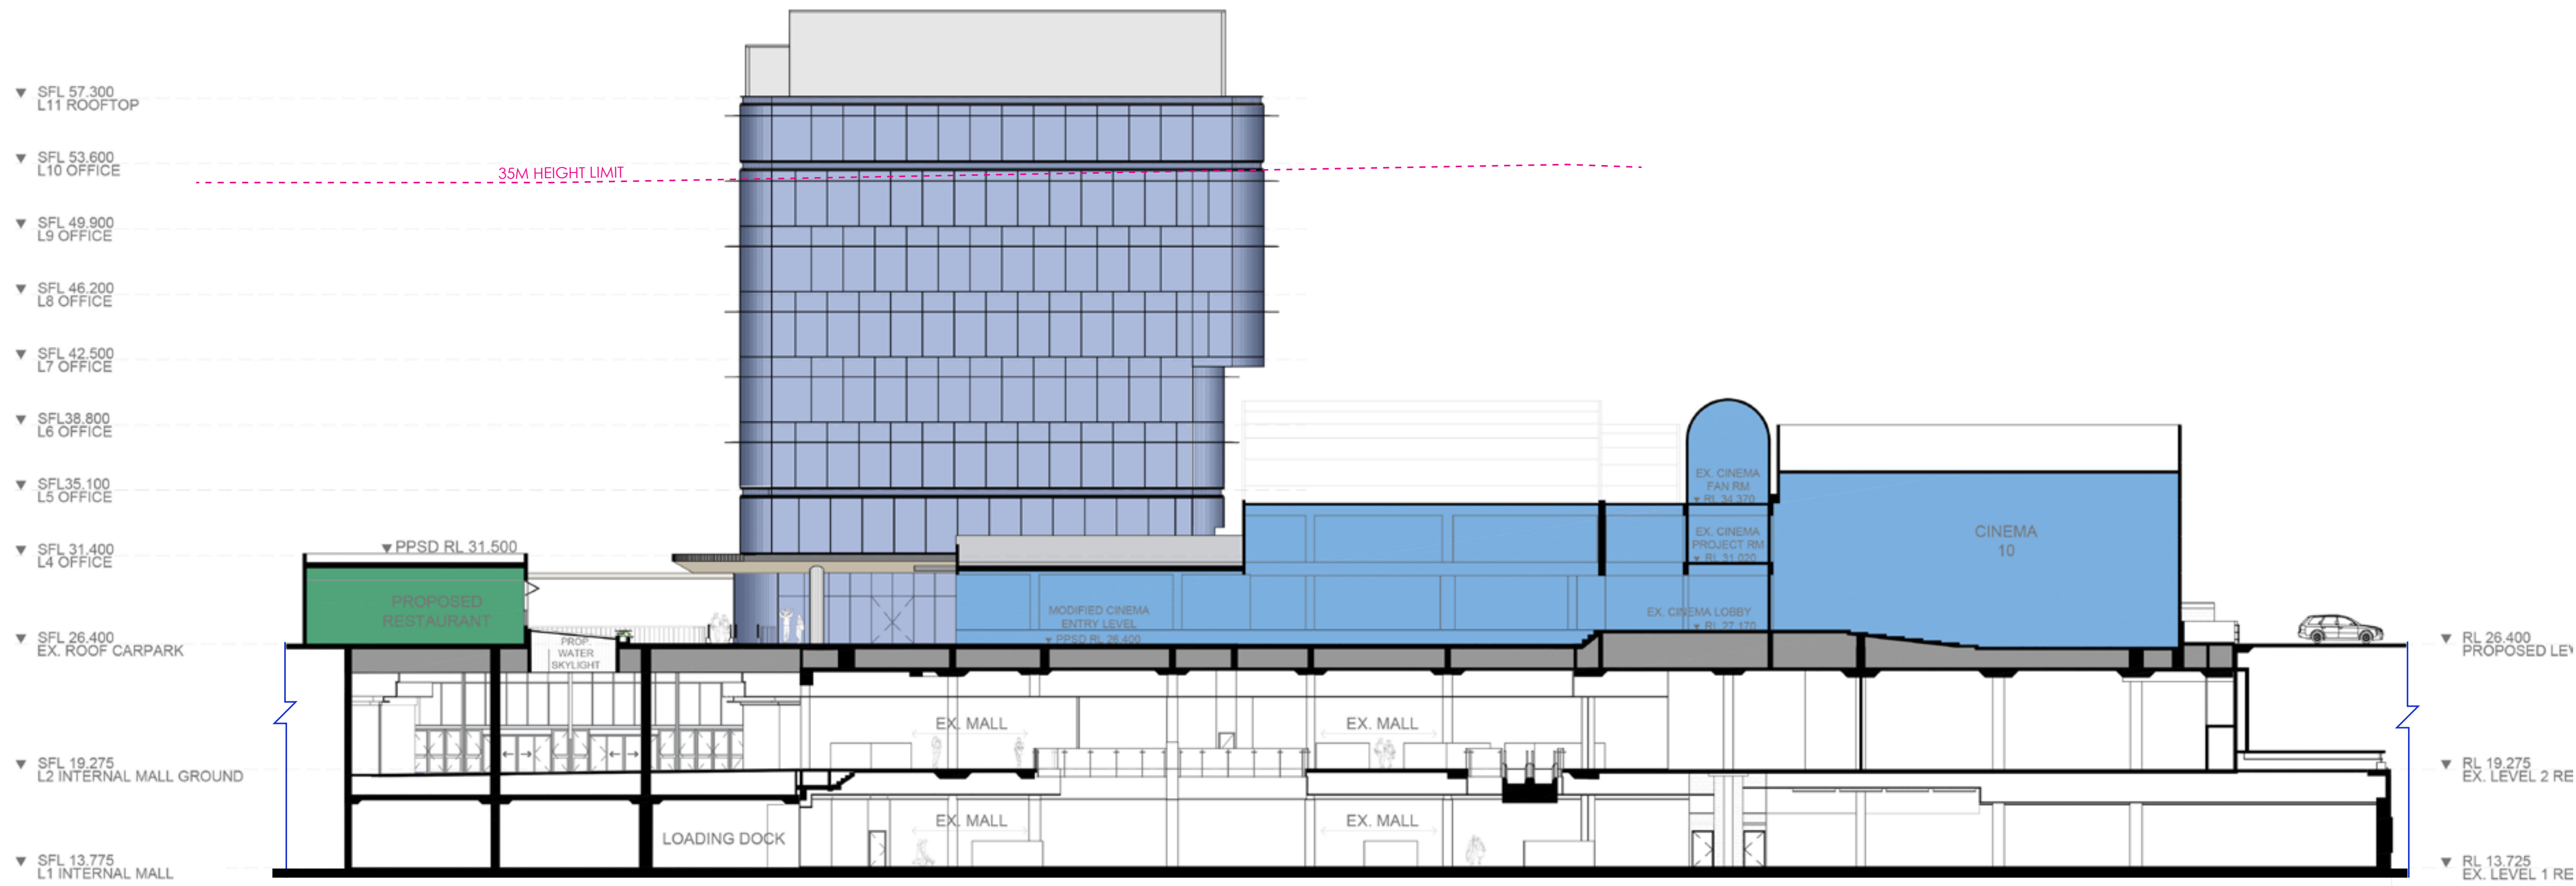

2 SECTION B - 1:250 @ A1

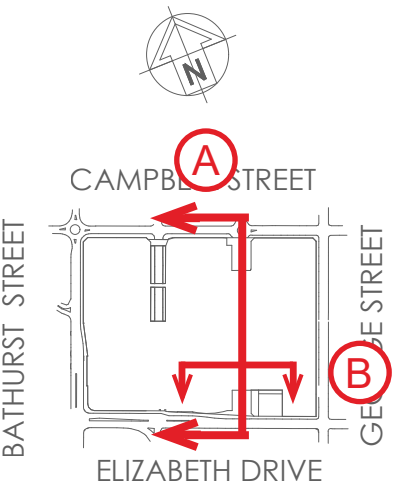

- NOTES:
- This document describes a Design Intent only
 - Written dimensions take precedence over scaling and are to be checked on site.
 - Refer to all project documentation before commencing work.
 - Refer any discrepancies to the Project Design Manager.
 - Copyright is retained by Scentre Design and Construction.
 - Written authority is required for any reproduction.

AMPCAPITAL

SCENTRE GROUP

Owner and Operator of **Westfield** in Australia and New Zealand

Scentre Design and Construction Pty Limited
85 Castlereagh Street Sydney NSW 2000
Phone (02) 9338 7000 Fax (02) 9338 8500
GPO Box 4004 Sydney NSW 2001
ACN 000 287 285

PROPOSED SECTION
A & B


WESTFIELD
LIVERPOOL

DEVELOPMENT
APPLICATION


Project Number	Drawing No.	Revision
5222		
Scale: As Shown	1:250 @ A1	
Proj Date	2019-07-26	

03.02 B

\\WPDESIGN\arch\liverpool\5222 ROOFTOP CASUAL DINING\01 CONCEPTS\B2 DESIGN\WORKING PRESENTATIONS\ACTIVE\150000 LIVERPOOL\DA RESUBMISSION\150718_LIV_DA_A1.rvt

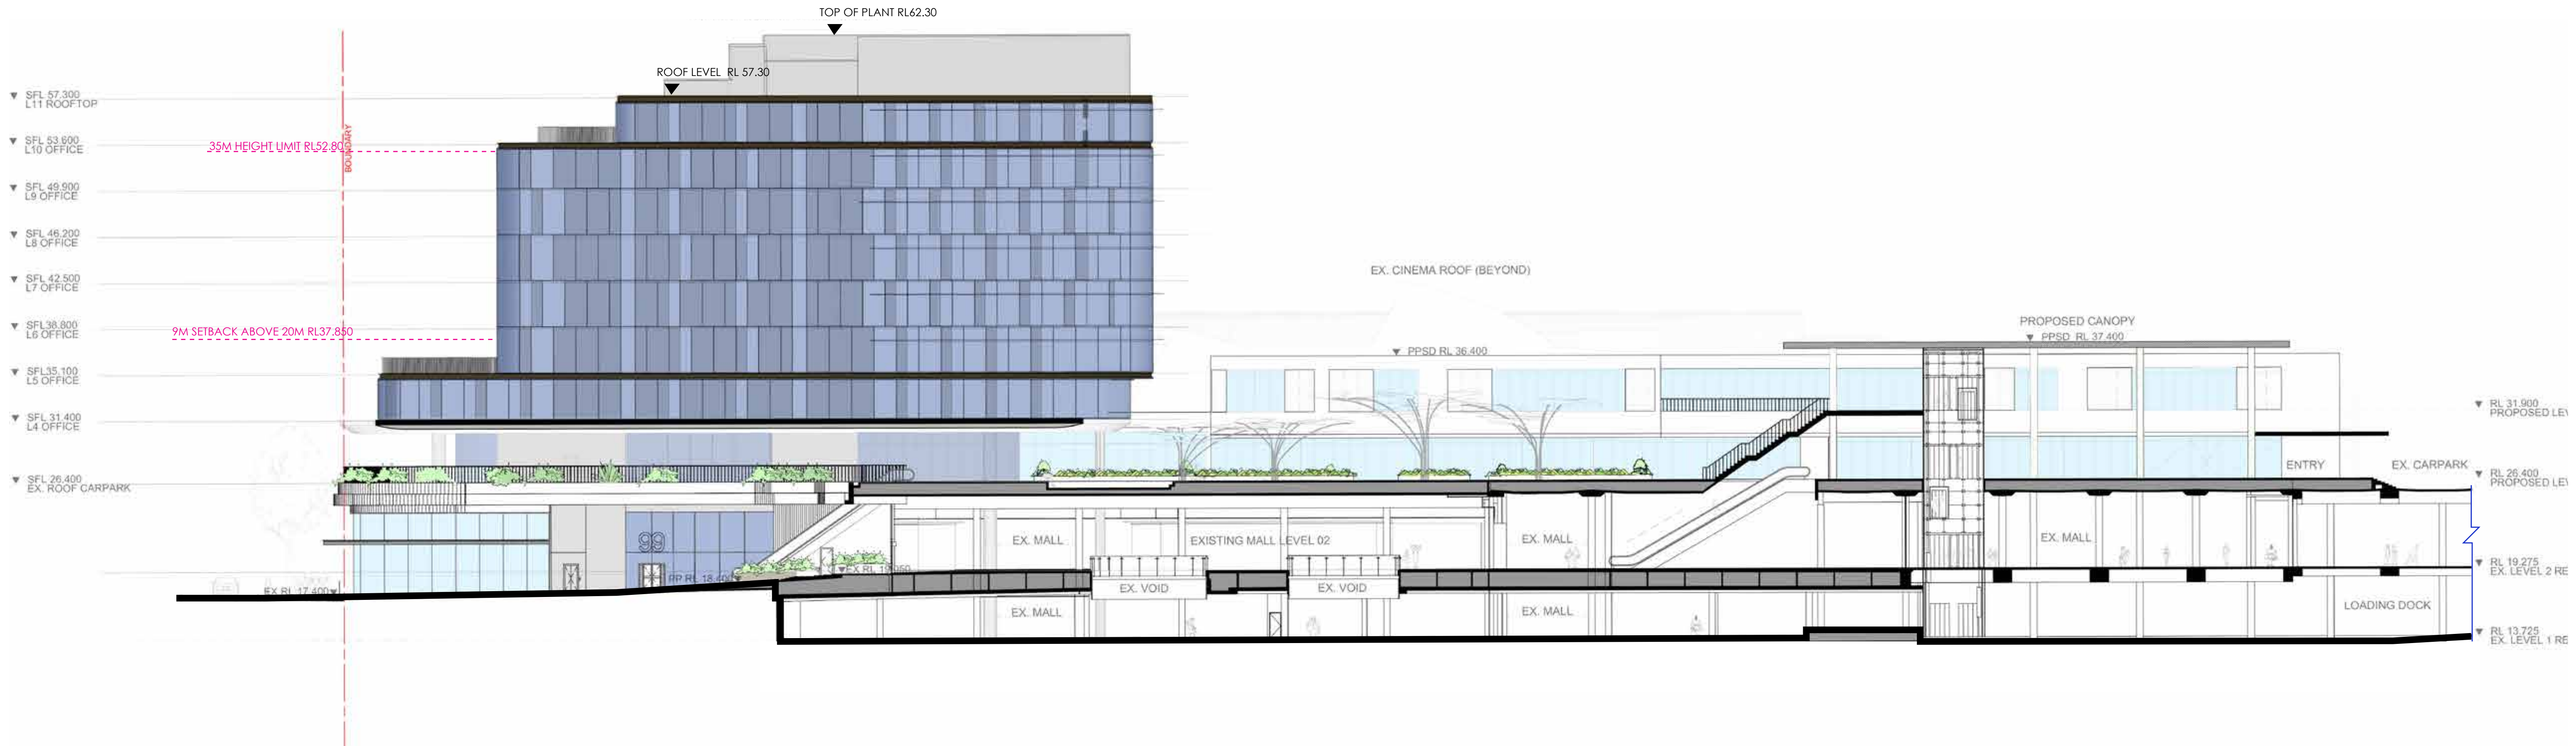

3 SECTION C - 1:250 @ A1

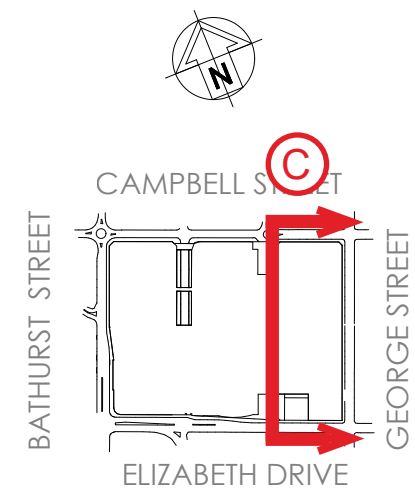

- NOTES:
- This document describes a Design Intent only
 - Written dimensions take precedence over scaling and are to be checked on site.
 - Refer to all project documentation before commencing work.
 - Refer any discrepancies to the Project Design Manager.
 - Copyright is retained by Scentre Design and Construction.
 - Written authority is required for any reproduction.

AMPCAPITAL

SCENTRE GROUP

Owner and Operator of **Westfield** in Australia and New Zealand


Scentre Design and Construction Pty Limited
85 Castlereagh Street Sydney NSW 2000
Phone (02) 9338 7000 Fax (02) 9338 8500
GPO Box 4004 Sydney NSW 2001
ACN 200 287 285

PROPOSED SECTION C

WESTFIELD LIVERPOOL

DEVELOPMENT APPLICATION

Project Number	Drawing No.	Revision
5222		
Scale & Sheet Size	1:250 @ A1	
Plot Date	2019-07-26	

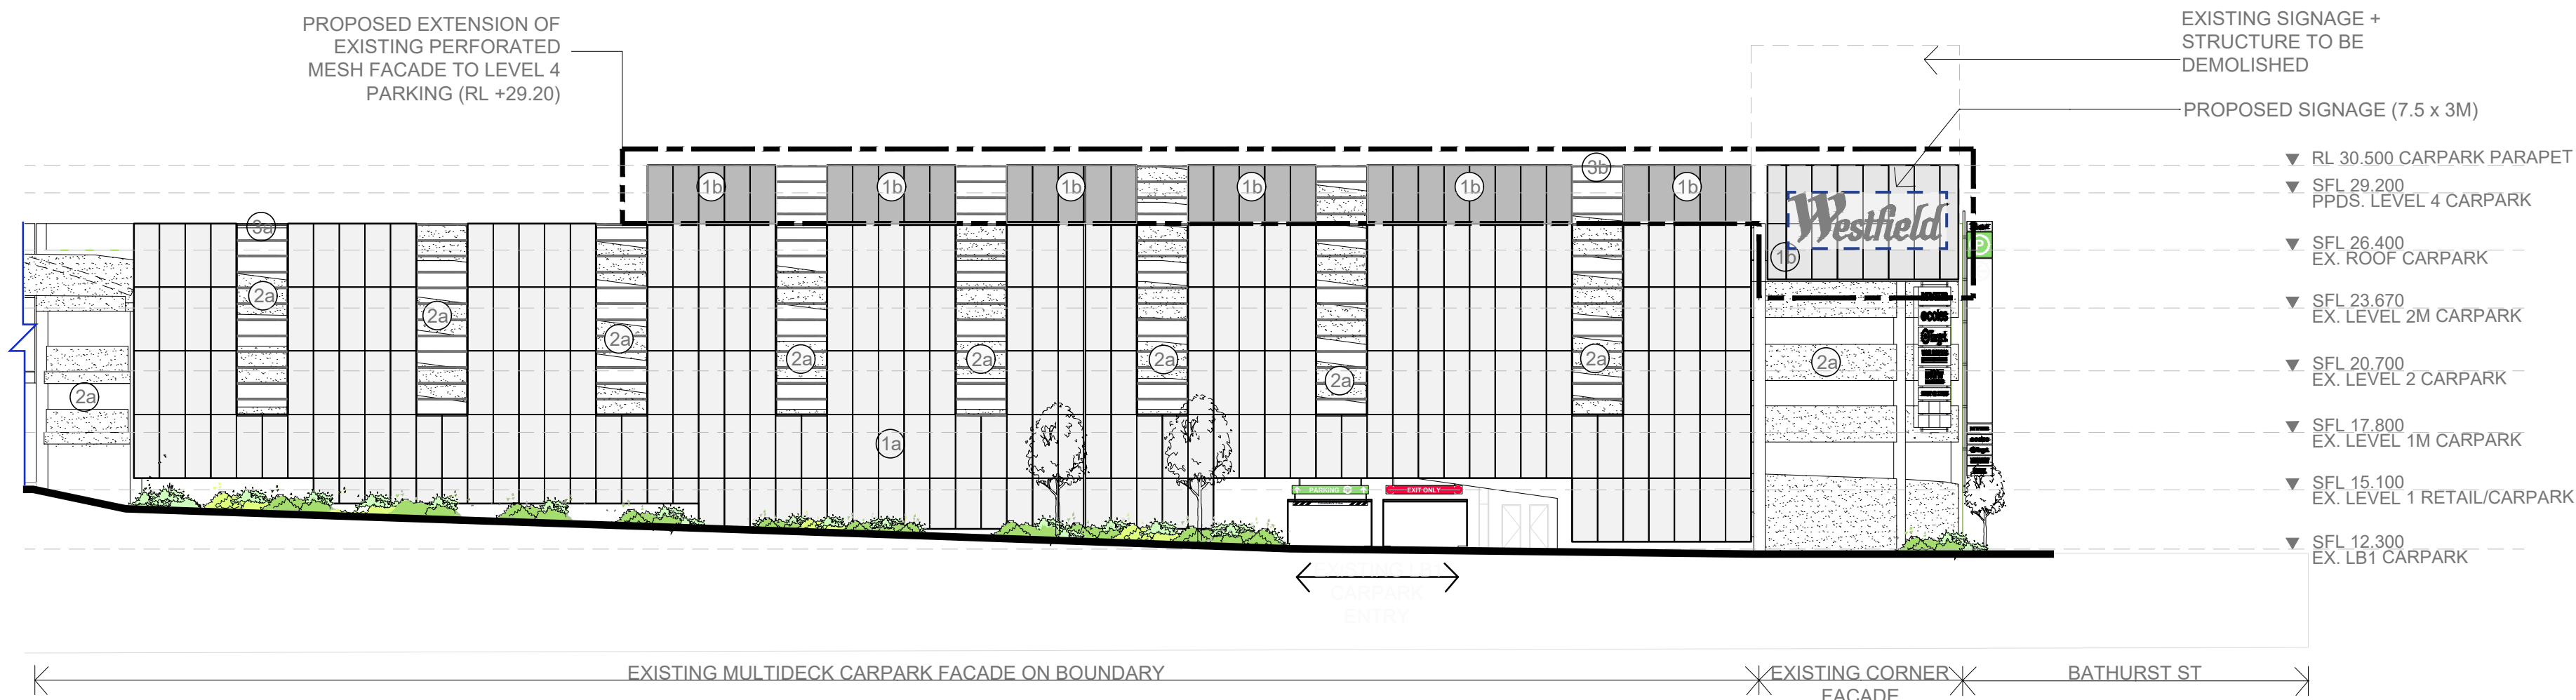


REF. IMAGE: EXISTING CARPARK PERFORATED FACADE AND SUBFRAME



A PROPOSED CAR PARK NORTH ELEVATION
1:250 @ A1

- 1A** EXISTING PERFORATED PANEL TO MULTIDECK CAR PARKS
1B PROPOSED NEW FACADE ON BOUNDARY TO MATCH EXISTING PERFORATED PANEL TO MULTIDECK CAR PARK
2A EXISTING PAINTED CONCRETE STRUCTURE
3B PERFORATED FACADE SUBFRAME TO MATCH EXISTING

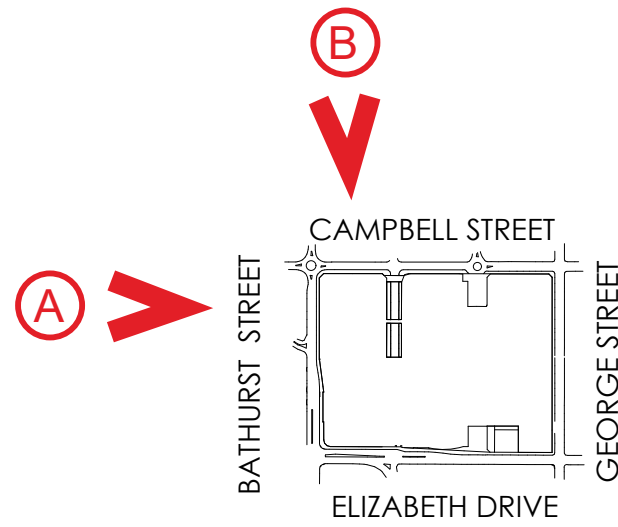

NOTES:
• This document describes a Design Intent only
• Written dimensions take precedence over scaling and are to be checked on site.
• Refer to all project documentation before commencing work.
• Refer any discrepancies to the Project Design Manager.
• Copyright is retained by Scentre Design and Construction.
• Written authority is required for any reproduction.

AMPCAPITAL

SCENTRE GROUP

Owner and Operator of **Westfield** in Australia and New Zealand


Scentre Design and Construction Pty Limited
85 Castlereagh Street Sydney NSW 2000
Phone (02) 9338 7000 Fax (02) 9338 8500
GPO Box 4004 Sydney NSW 2001
ACN 200 287 285

**PROPOSED CARPARK
NORTH & WEST
ELEVATIONS**

**WESTFIELD
LIVERPOOL**

**DEVELOPMENT
APPLICATION**



Project Number 5222
Scale 1:250 @ A1
Date 2019-07-26
Revision 03.04 B

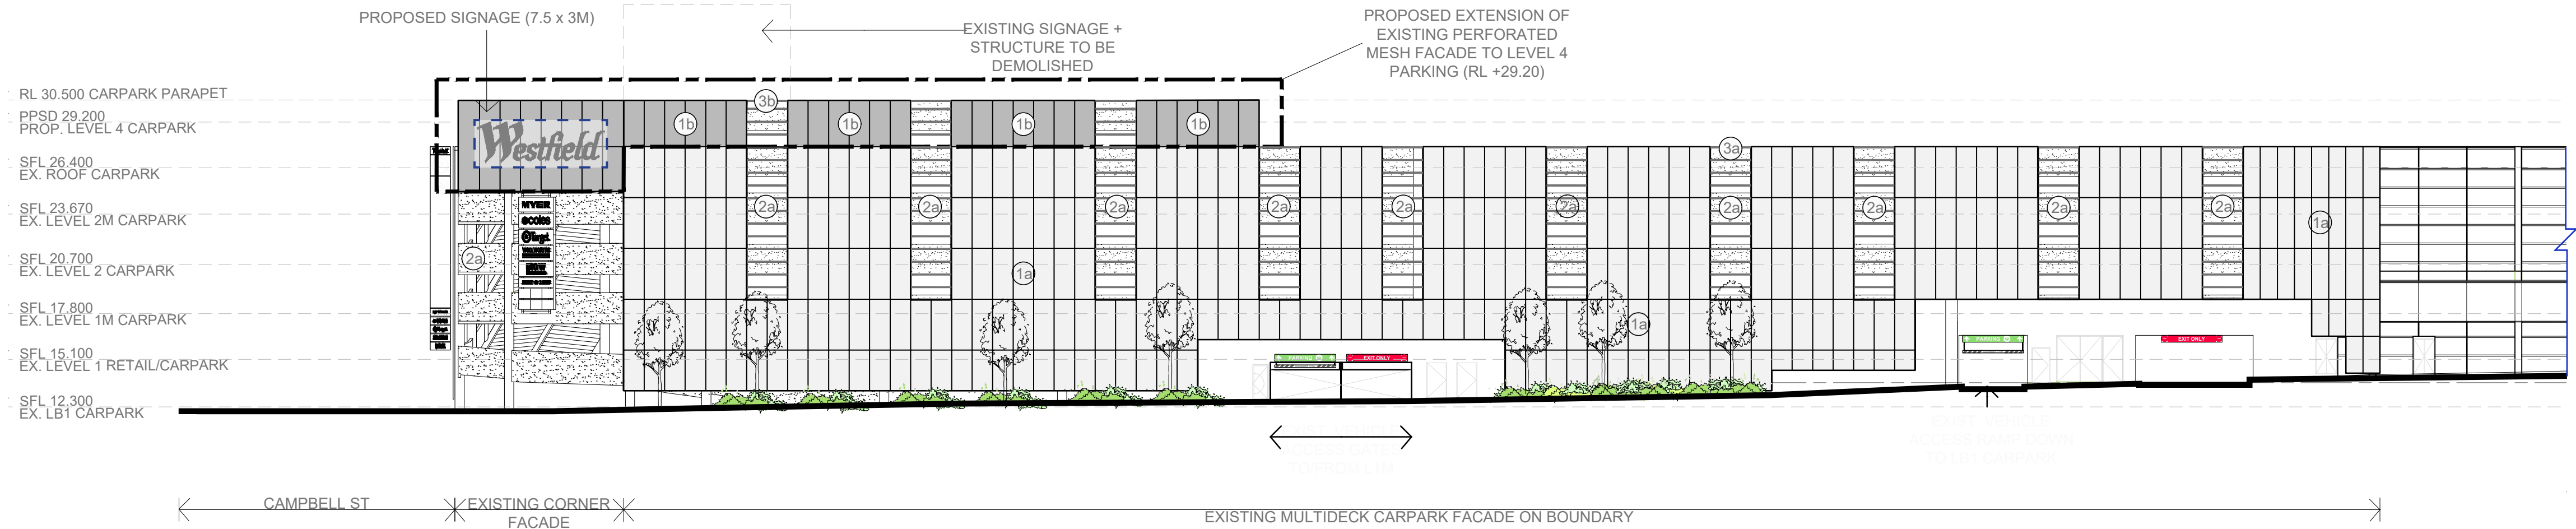

B PROPOSED CAR PARK WEST ELEVATION
1:250 @ A1



ARTIST IMPRESSION - ELIZABETH DRIVE ENTRY VIEW

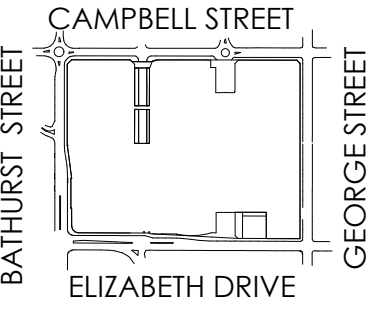 

NOTES:

- This document describes a Design Intent only
- Written dimensions take precedence over scaling and are to be checked on site.
- Refer to all project documentation before commencing work.
- Refer any discrepancies to the Project Design Manager.
- Copyright is retained by Scentre Design and Construction.
- Written authority is required for any reproduction.



Owner and Operator of  in Australia and New Zealand

Scentre Design and Construction Pty Limited
85 Castlereagh Street Sydney NSW 2000
Phone (02) 9338 7000 Fax (02) 9338 8500
GPO Box 4004 Sydney NSW 2001
ACN 000 287 285

3D VIEW - ARTIST IMPRESSION

WESTFIELD LIVERPOOL

DEVELOPMENT APPLICATION

Project Number	Drawing No.	Revision
5222		
Scale @ Print Size		
NTS		
Print Date		
2019-07-26		



21 DEC - 9 AM



21 DEC - 10 AM



21 DEC - 11 AM




21 DEC - 12 PM



21 DEC - 1 PM



21 DEC - 3 PM

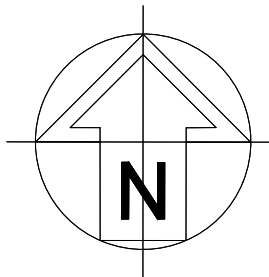

- NOTES:
- This document describes a Design Intent only
 - Written dimensions take precedence over scaling and are to be checked on site.
 - Refer to all project documentation before commencing work.
 - Refer any discrepancies to the Project Design Manager.
 - Copyright is retained by Scentre Design and Construction.
 - Written authority is required for any reproduction.

AMPCAPITAL

SCENTRE GROUP

Owner and Operator of **Westfield** in Australia and New Zealand

Scentre Design and Construction Pty Limited
85 Castlereagh Street Sydney NSW 2000
Phone (02) 9338 7000 Fax (02) 9338 8500
GPO Box 4004 Sydney NSW 2001
ACN 200 287 265

**SHADOW DIAGRAM
SUMMER - 21 DEC**

**WESTFIELD
LIVERPOOL**

**DEVELOPMENT
APPLICATION**

Project Number	Drawing No.	Revision
5222		
Scale @ Print Size		
NTS		
Print Date		
2019-07-29		

05.01 B



21 JUNE- 9 AM



21 JUNE - 10 AM



21 JUNE - 11 AM




21 JUNE - 12 PM



21 JUNE - 1 PM



21 JUNE - 3 PM

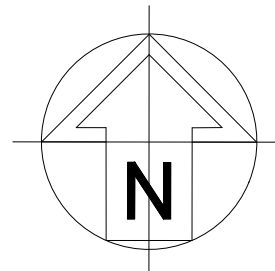

- NOTES:
- This document describes a Design Intent only
 - Written dimensions take precedence over scaling and are to be checked on site.
 - Refer to all project documentation before commencing work.
 - Refer any discrepancies to the Project Design Manager.
 - Copyright is retained by Scentre Design and Construction.
 - Written authority is required for any reproduction.

AMPCAPITAL

SCENTRE GROUP

Owner and Operator of **Westfield** in Australia and New Zealand

Scentre Design and Construction Pty Limited
85 Castlereagh Street Sydney NSW 2000
Phone (02) 9338 7000 Fax (02) 9338 8500
GPO Box 4004 Sydney NSW 2001
ACN 200 287 265

**SHADOW DIAGRAM
WINTER - 21 JUNE**

**WESTFIELD
LIVERPOOL**

**DEVELOPMENT
APPLICATION**

Project Number	Drawing No.	Revision
5222		
Scale @ Sheet Size		
NTS		
Plot Date		
2019-07-29		


05.02 B

ACTIVATION - ELIZABETH STREET



LEGEND :

- SEMI-ACTIVE EDGE:**
Activated shop front glazing with feature entry
- ACTIVE EDGE:**
Highly porous and activated frontage+ outdoor seating
- GLAZED EDGE:**
Glazing to commercial lobby
- SOLID EDGE:**
Edge of Plant rooms and services areas to be treated with high quality materials complimentary to context
- OPEN LANDSCAPE AREA:**
Permeable open public space

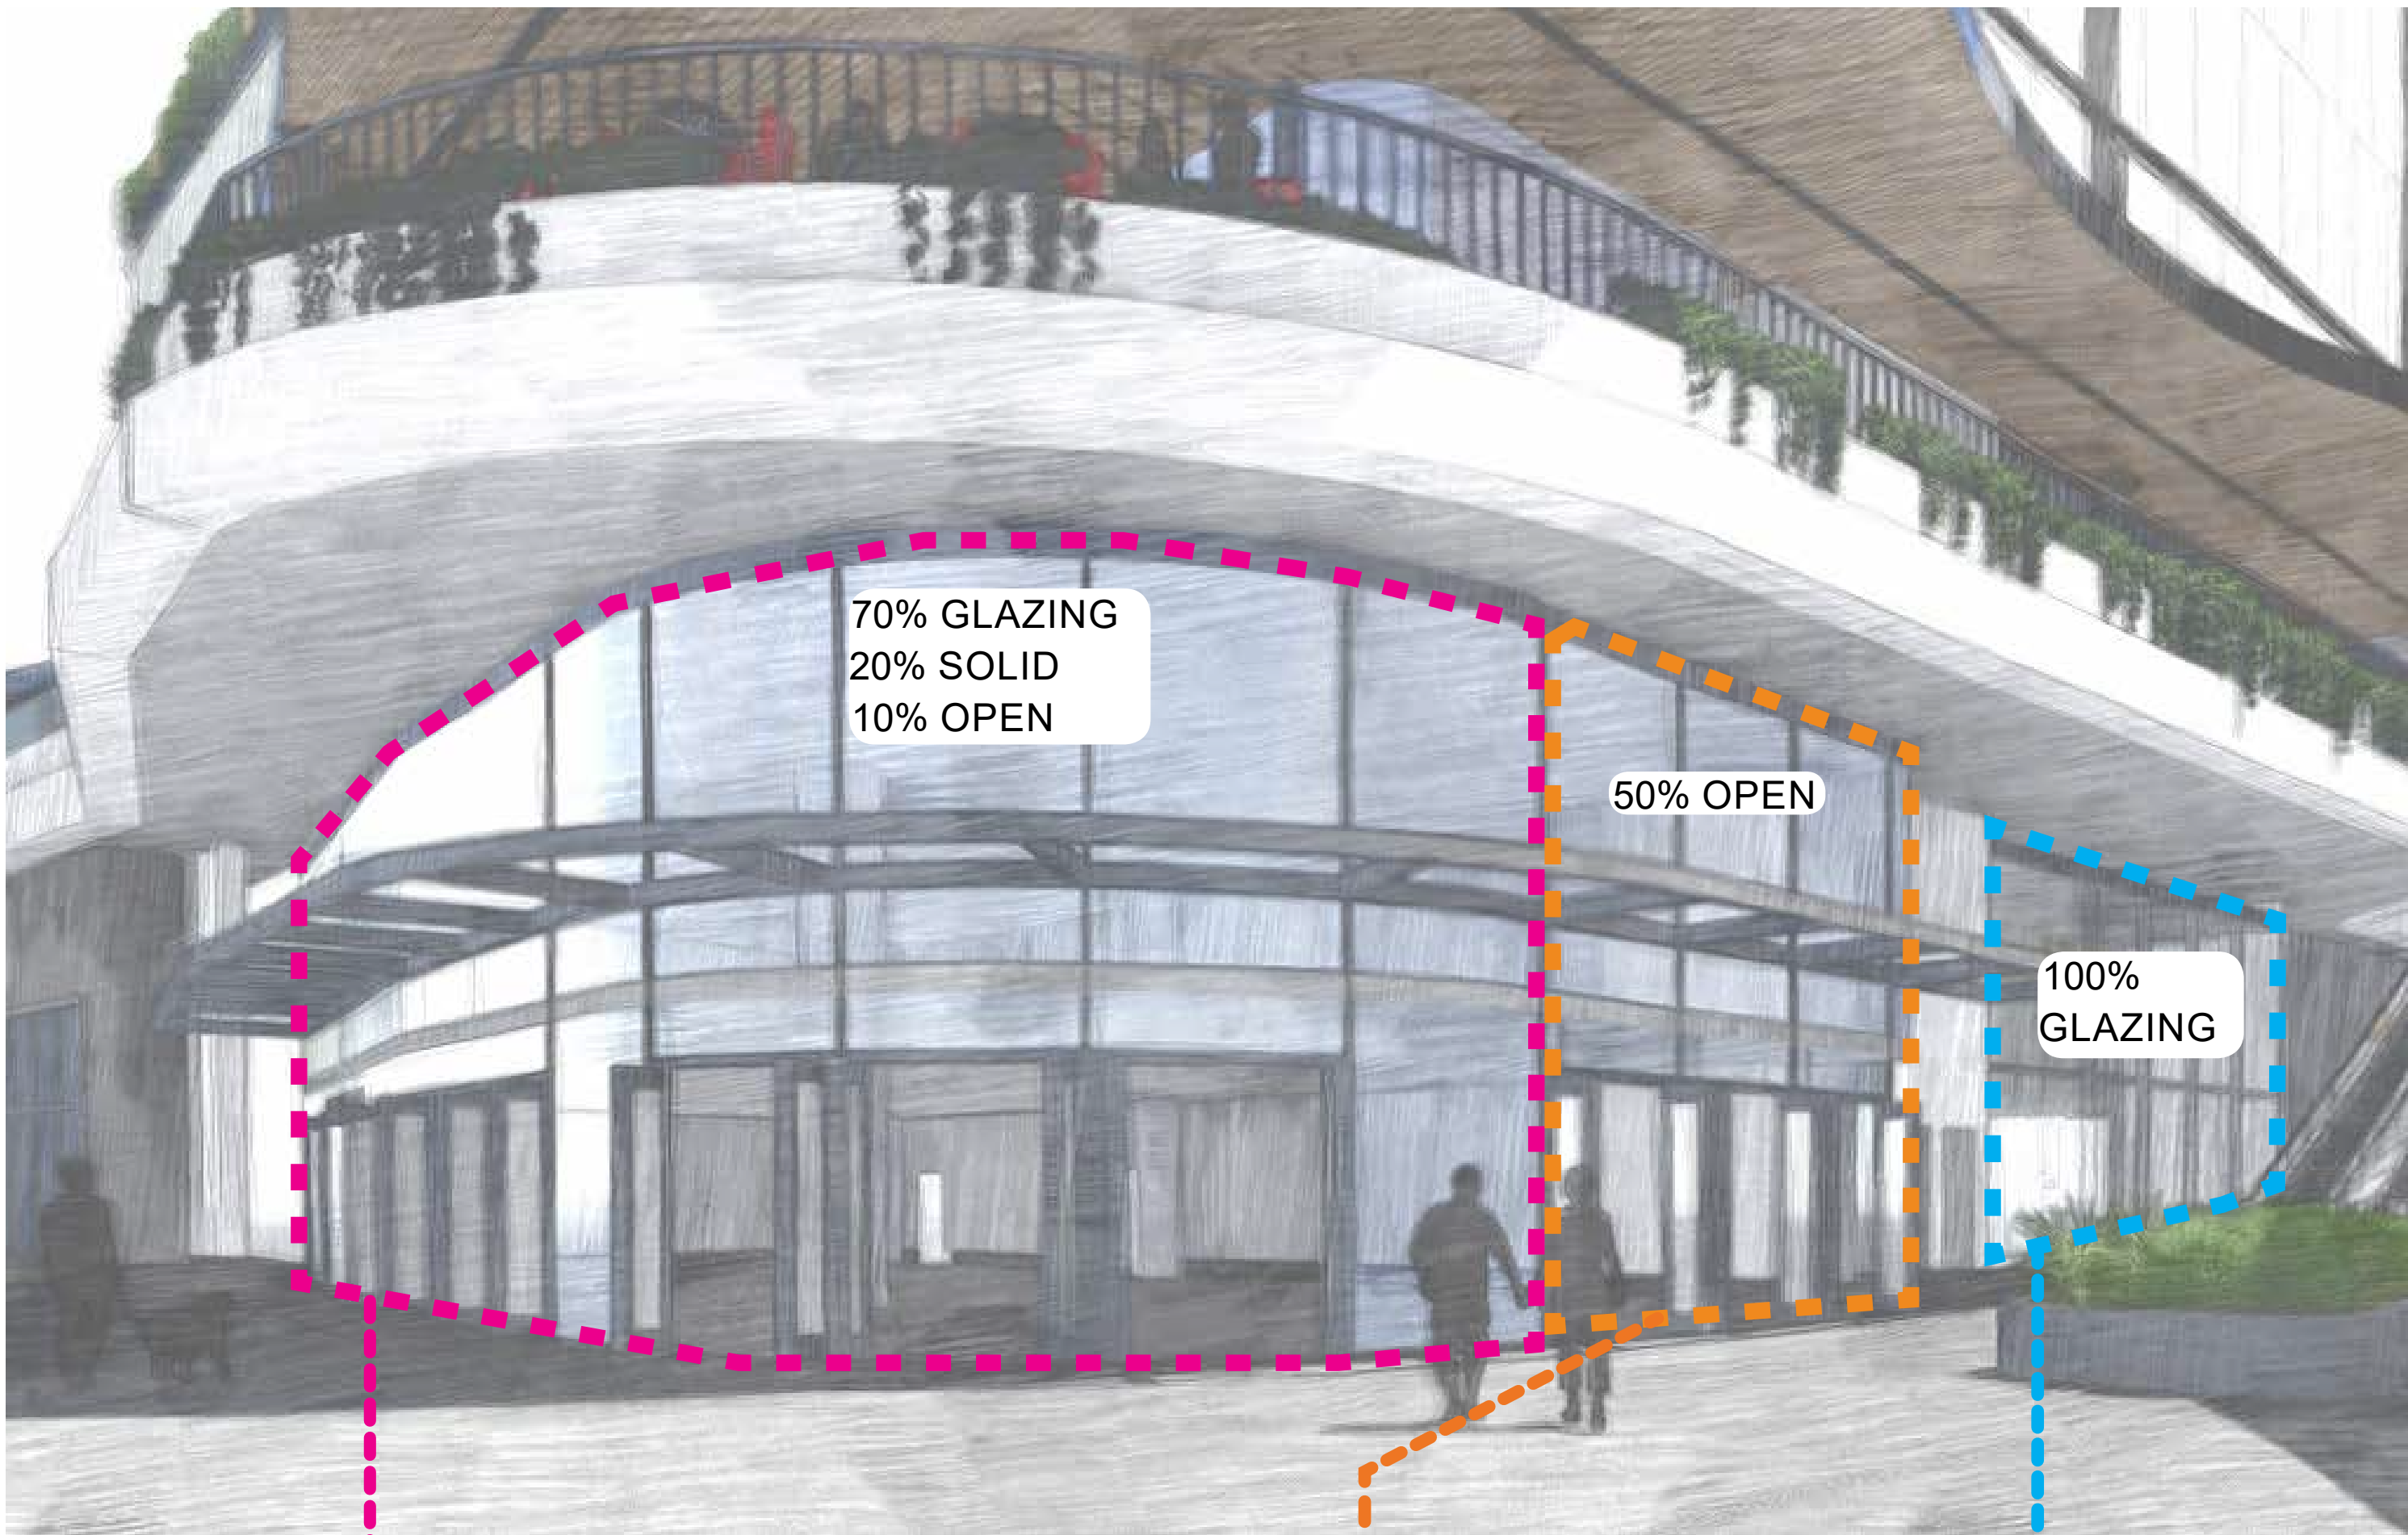

NOTES:
• This document describes a Design Intent only
• Written dimensions take precedence over scaling and are to be checked on site.
• Refer to all project documentation before commencing work.
• Refer any discrepancies to the Project Design Manager.
• Copyright is retained by Scentre Design and Construction.
• Written authority is required for any reproduction.

AMPCAPITAL

SCENTRE GROUP

Owner and Operator of Westfield in Australia and New Zealand

Scentre Design and Construction Pty Limited
85 Castlereagh Street Sydney NSW 2000
Phone (02) 9338 7000 Fax (02) 9338 8500
GPO Box 4004 Sydney NSW 2001
ACN 000 287 285

ADDITIONAL INFORMATION - ELIZ ST FRONTAGE


WESTFIELD LIVERPOOL

DEVELOPMENT APPLICATION

Project Number 5222
Scale B3 Draw Date 100% @ A1
Plot Date 2019-07-26
Revision 05.03 B

\\WPDESIGN\wlv\liverpool\5222 ROOFTOP CASUAL DINING\01 CONCEPTS\2020 WORKING PRESENTATION\ACTIVE\150000 LIVESTRIP\DA\RESUBMISSION\150718_LIV_DA_A1.rvt

ELIZABETH STREET AWNING

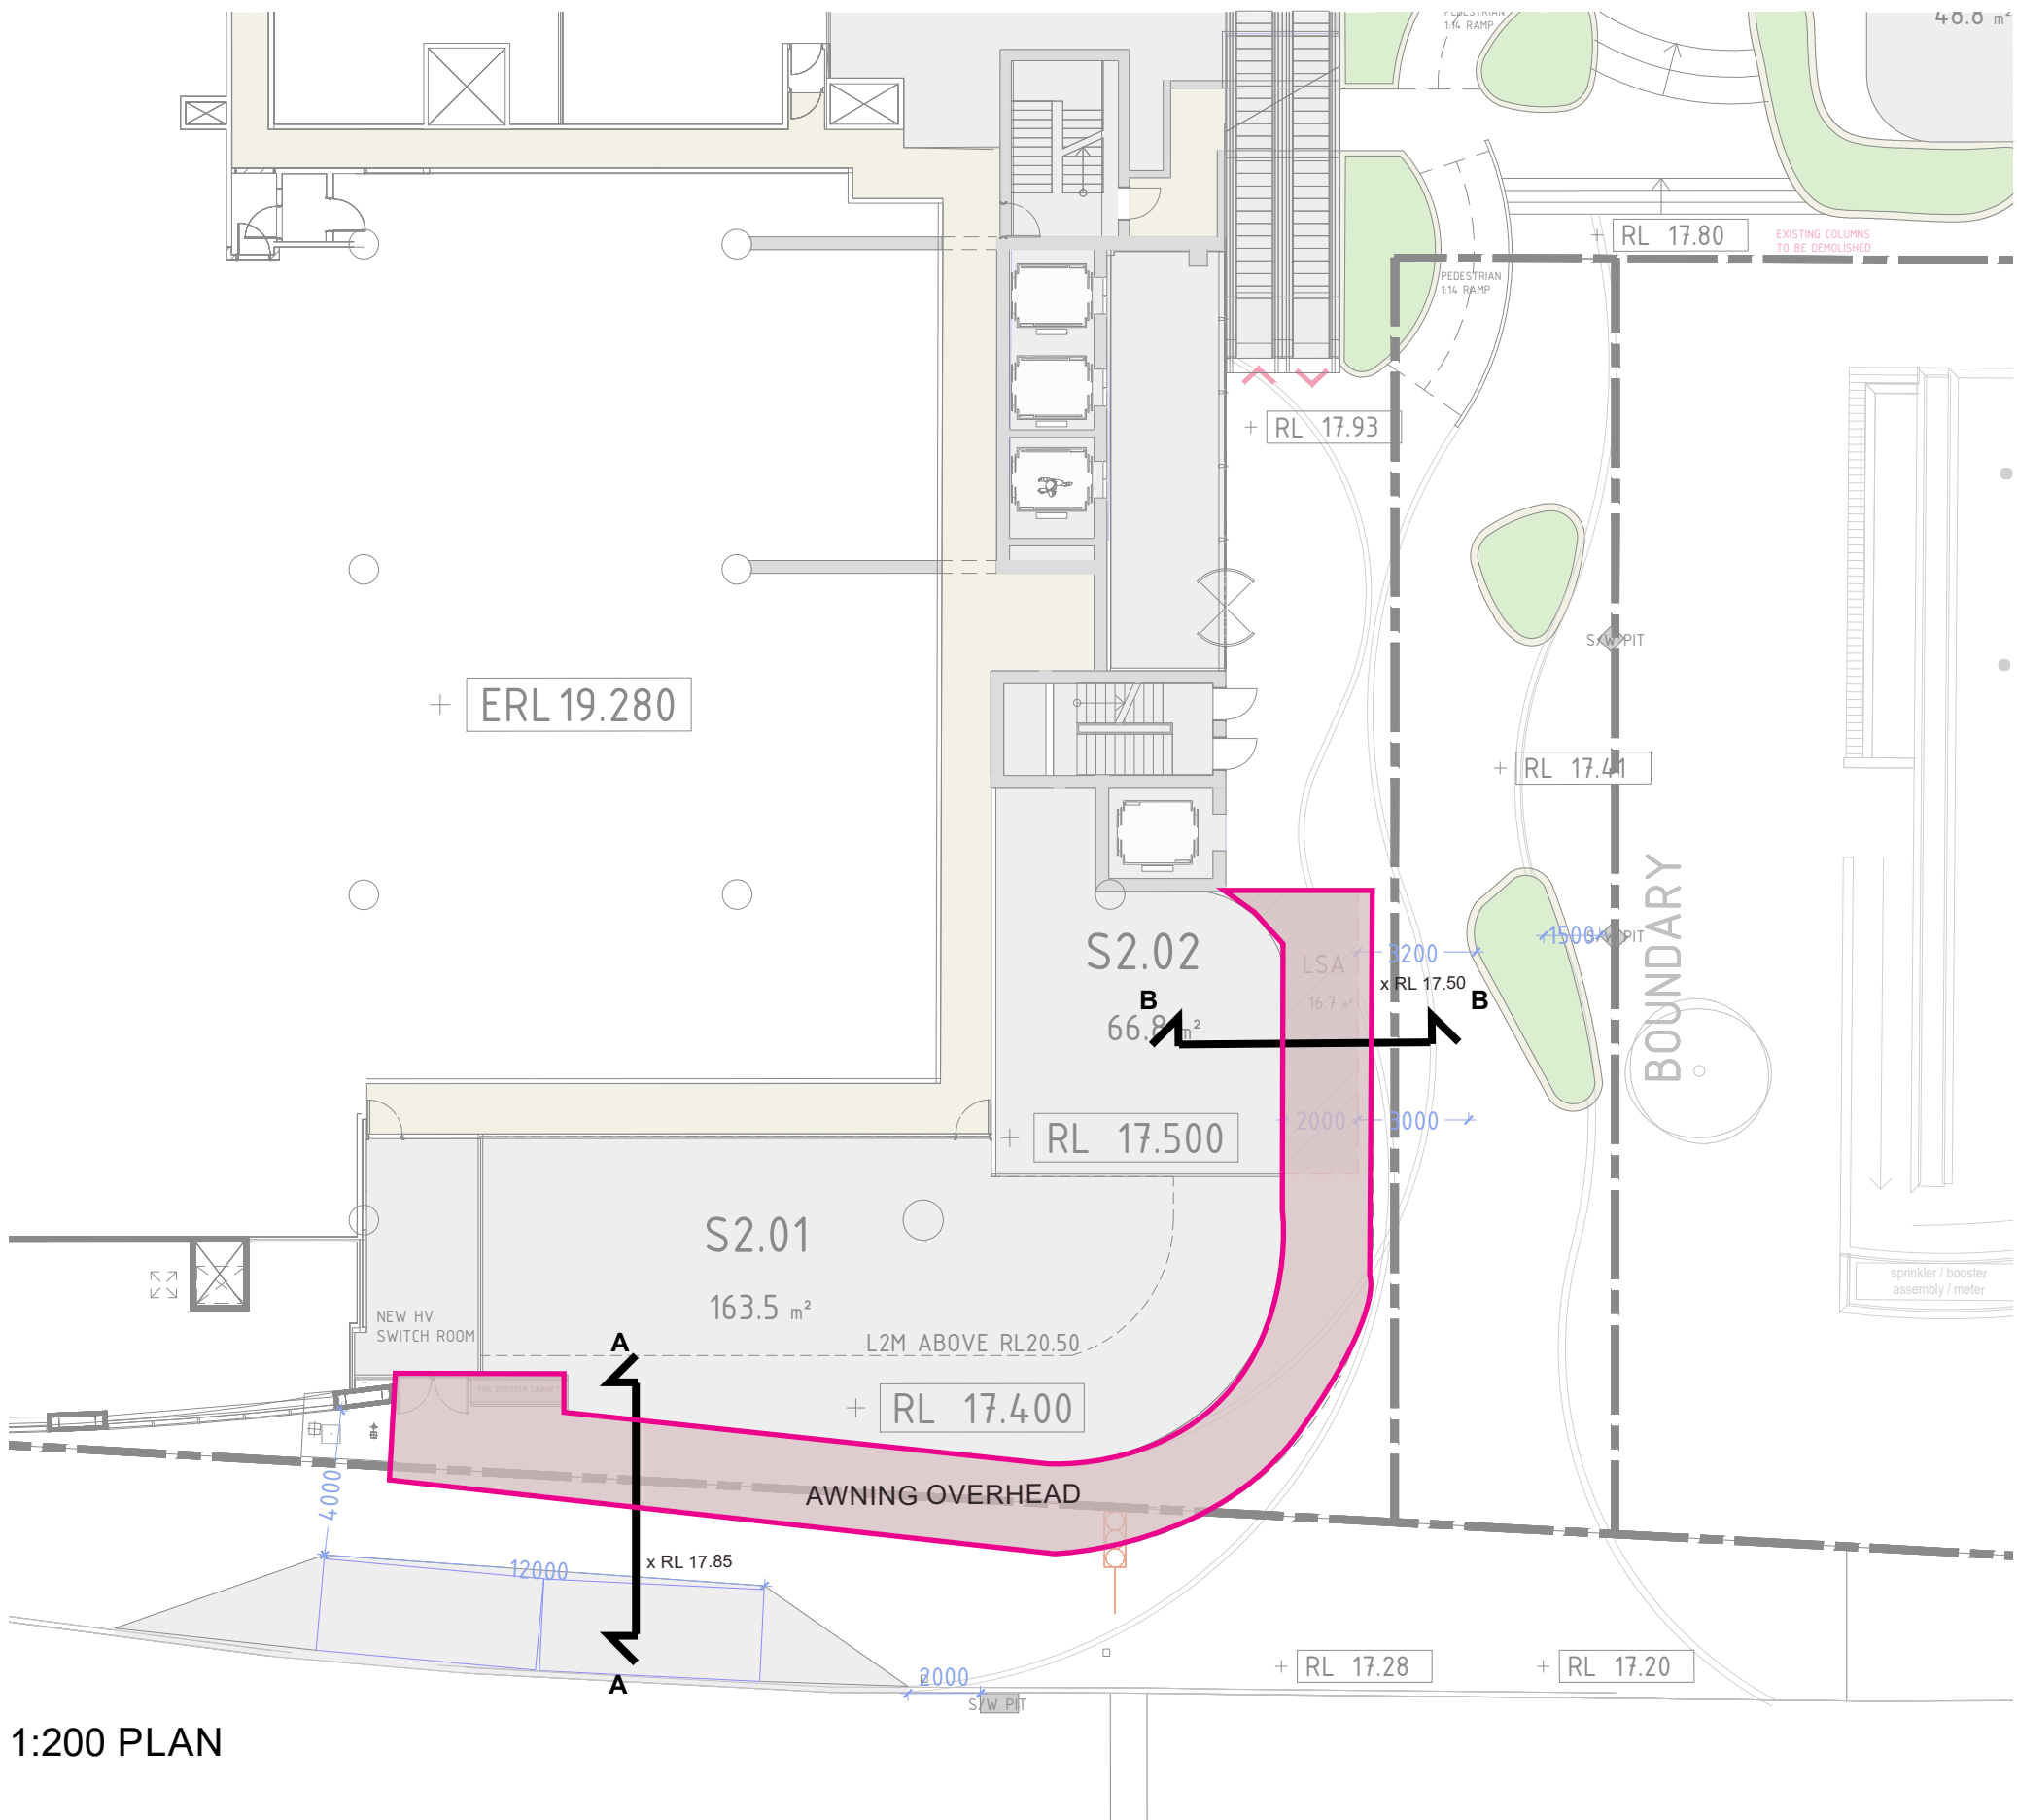


1:200 PLAN



SKETCH PERSPECTIVE



PRECEDENT IMAGES

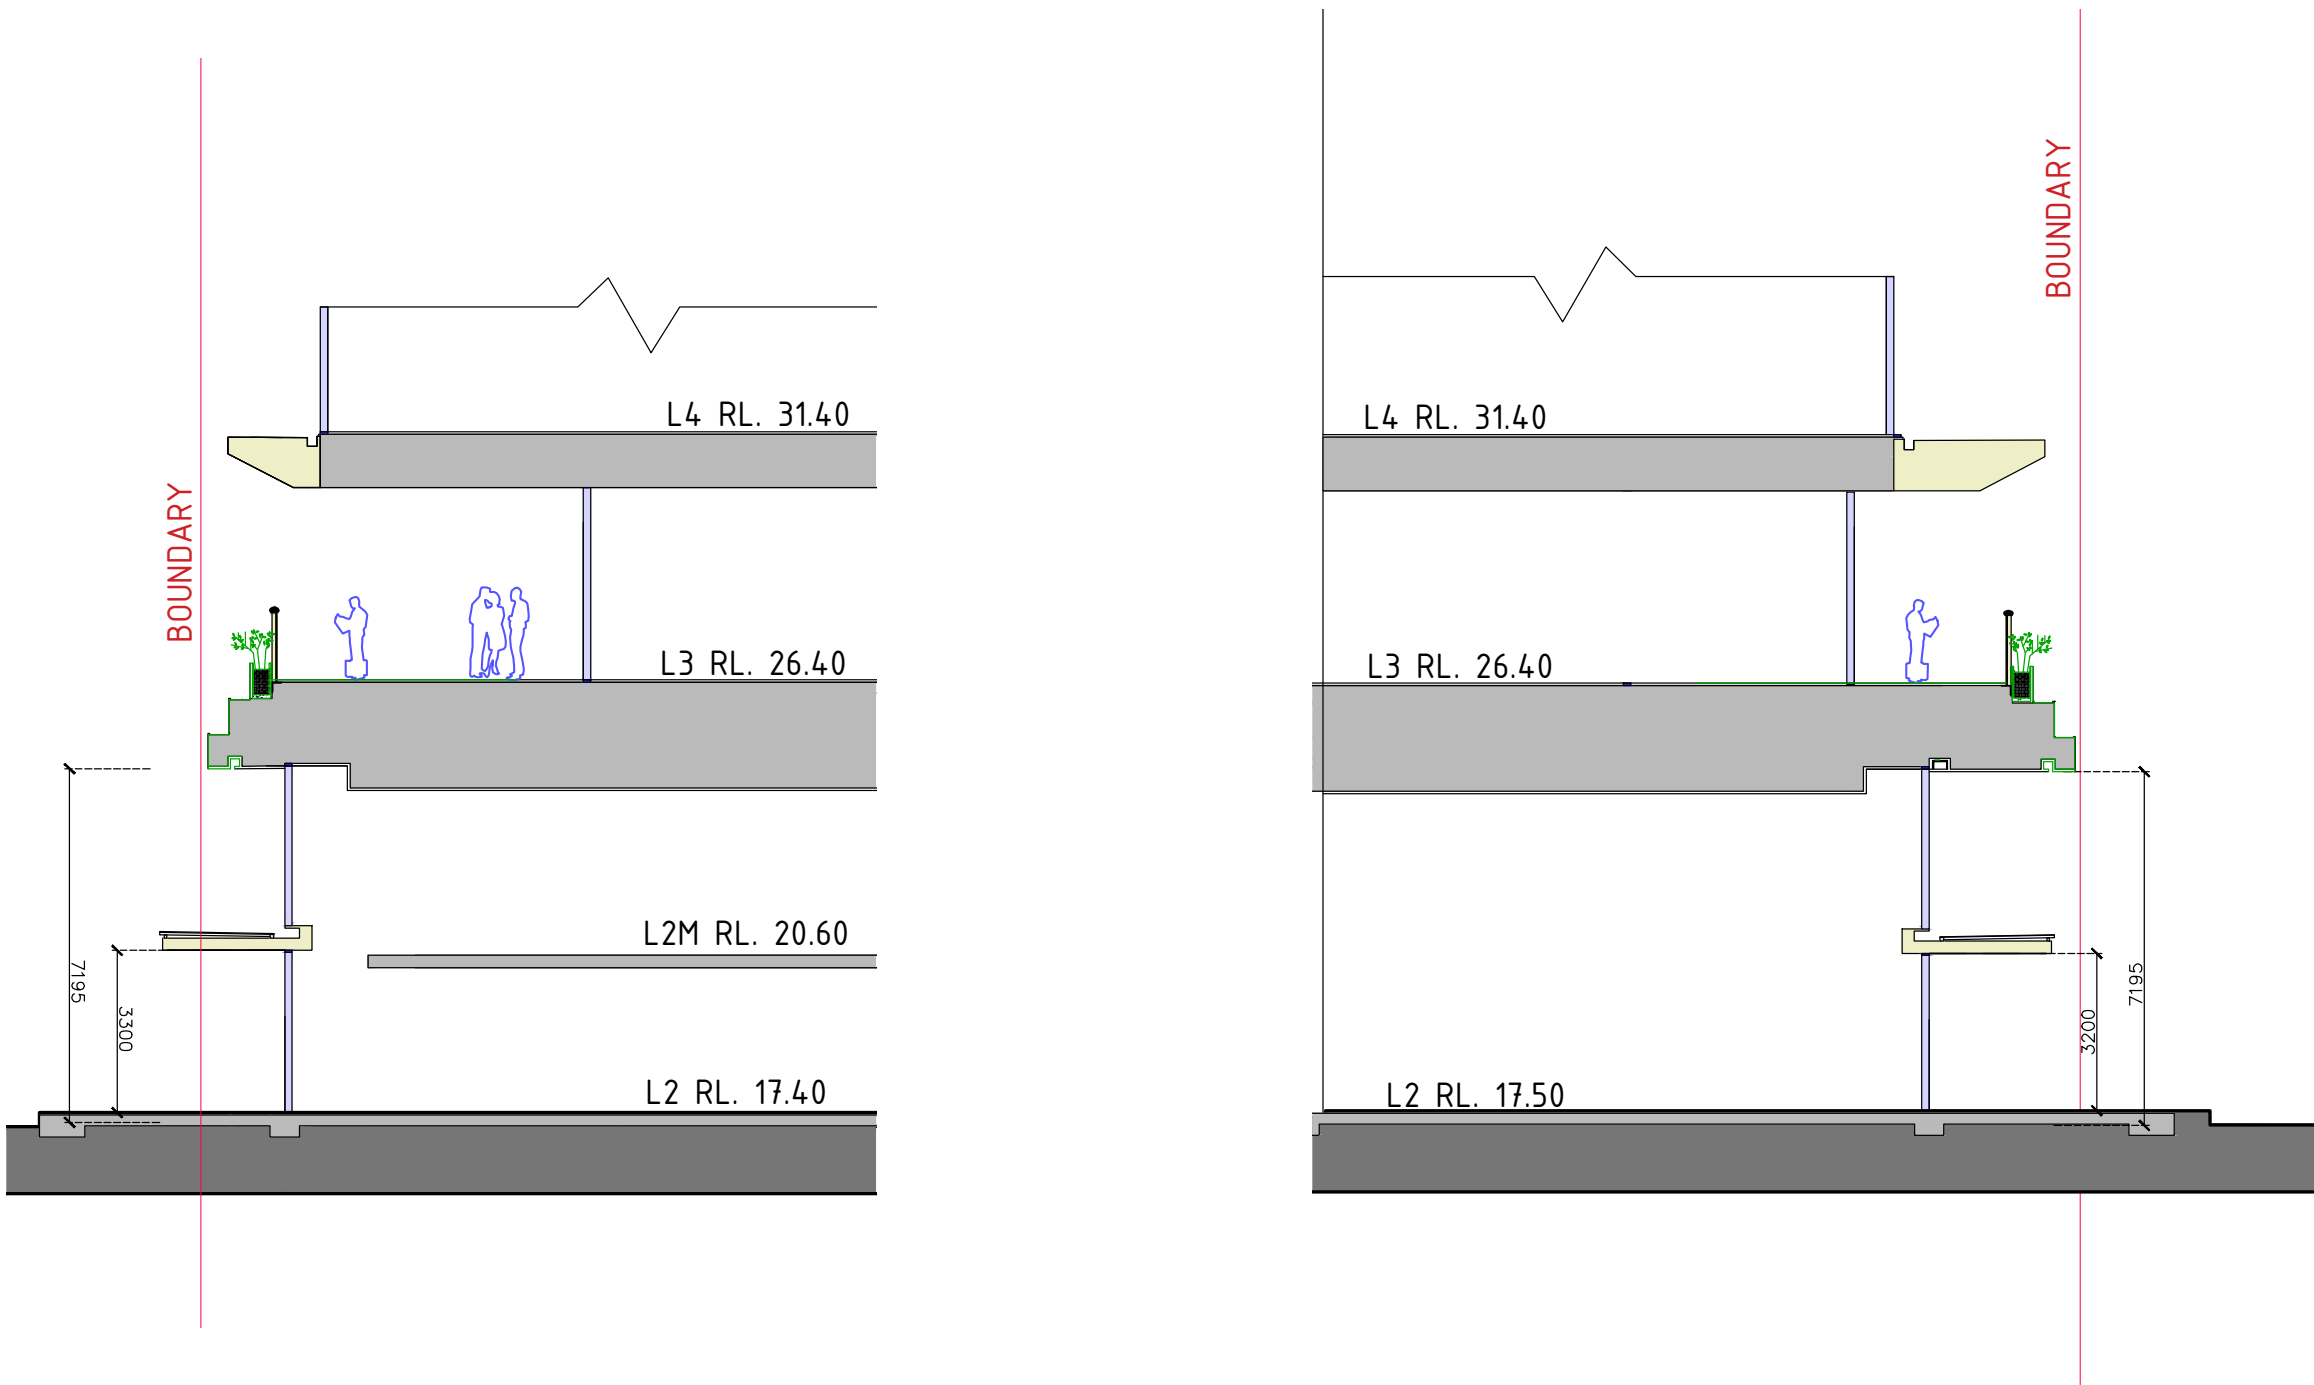


SECTION A-A

1:150

SECTION B-B

1:150

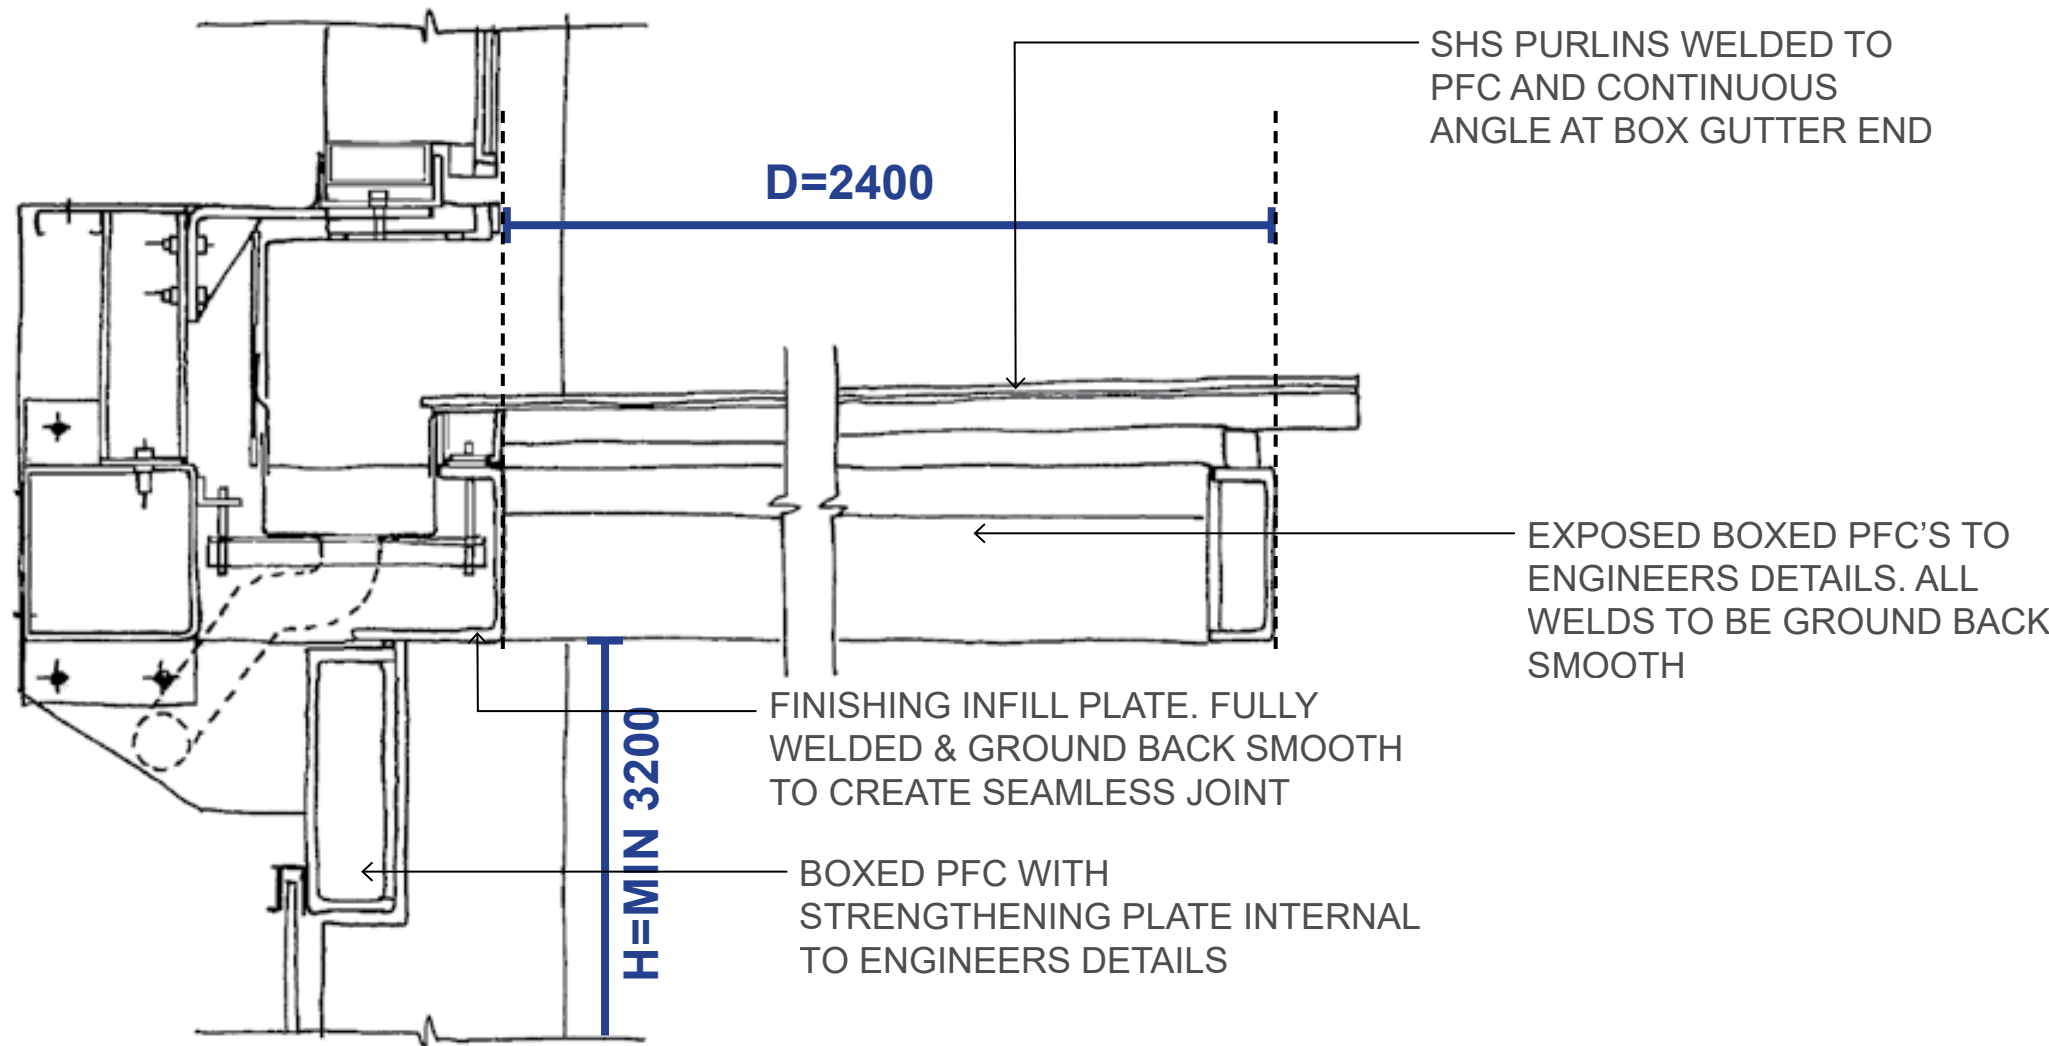

INDICATIVE DETAIL SECTION

- NOTES:
- This document describes a Design Intent only
 - Written dimensions take precedence over scaling and are to be checked on site.
 - Refer to all project documentation before commencing work.
 - Refer any discrepancies to the Project Design Manager.
 - Copyright is retained by Scentre Design and Construction.
 - Written authority is required for any reproduction.

AMPCAPITAL

SCENTRE GROUP

Owner and Operator of Westfield in Australia and New Zealand

Scentre Design and Construction Pty Limited
85 Castlereagh Street Sydney NSW 2000
Phone (02) 9338 7000 Fax (02) 9338 8500
GPO Box 4004 Sydney NSW 2001
ACN 000 287 285

**ADDITIONAL
INFORMATION -
ELIZ ST AWNING**


**WESTFIELD
LIVERPOOL**

**DEVELOPMENT
APPLICATION**

Project Number 5222
Drawing No. 05.04
Scale B3 Drawn Date 2019-07-26
100% @ A1
Rev Date
Revision

\\WPDESIGN\arch\liverpool\5222 ROOFTOP CASUAL DINING\01 CONCEPTS\02 DESIGN\WORKING PRESENTATIONS\ACTIVE\150000 LIVESTREET\DA\RESUBMISSION\150718_LIV DA_A1.rvt

LEVEL 4 CIRCULATION

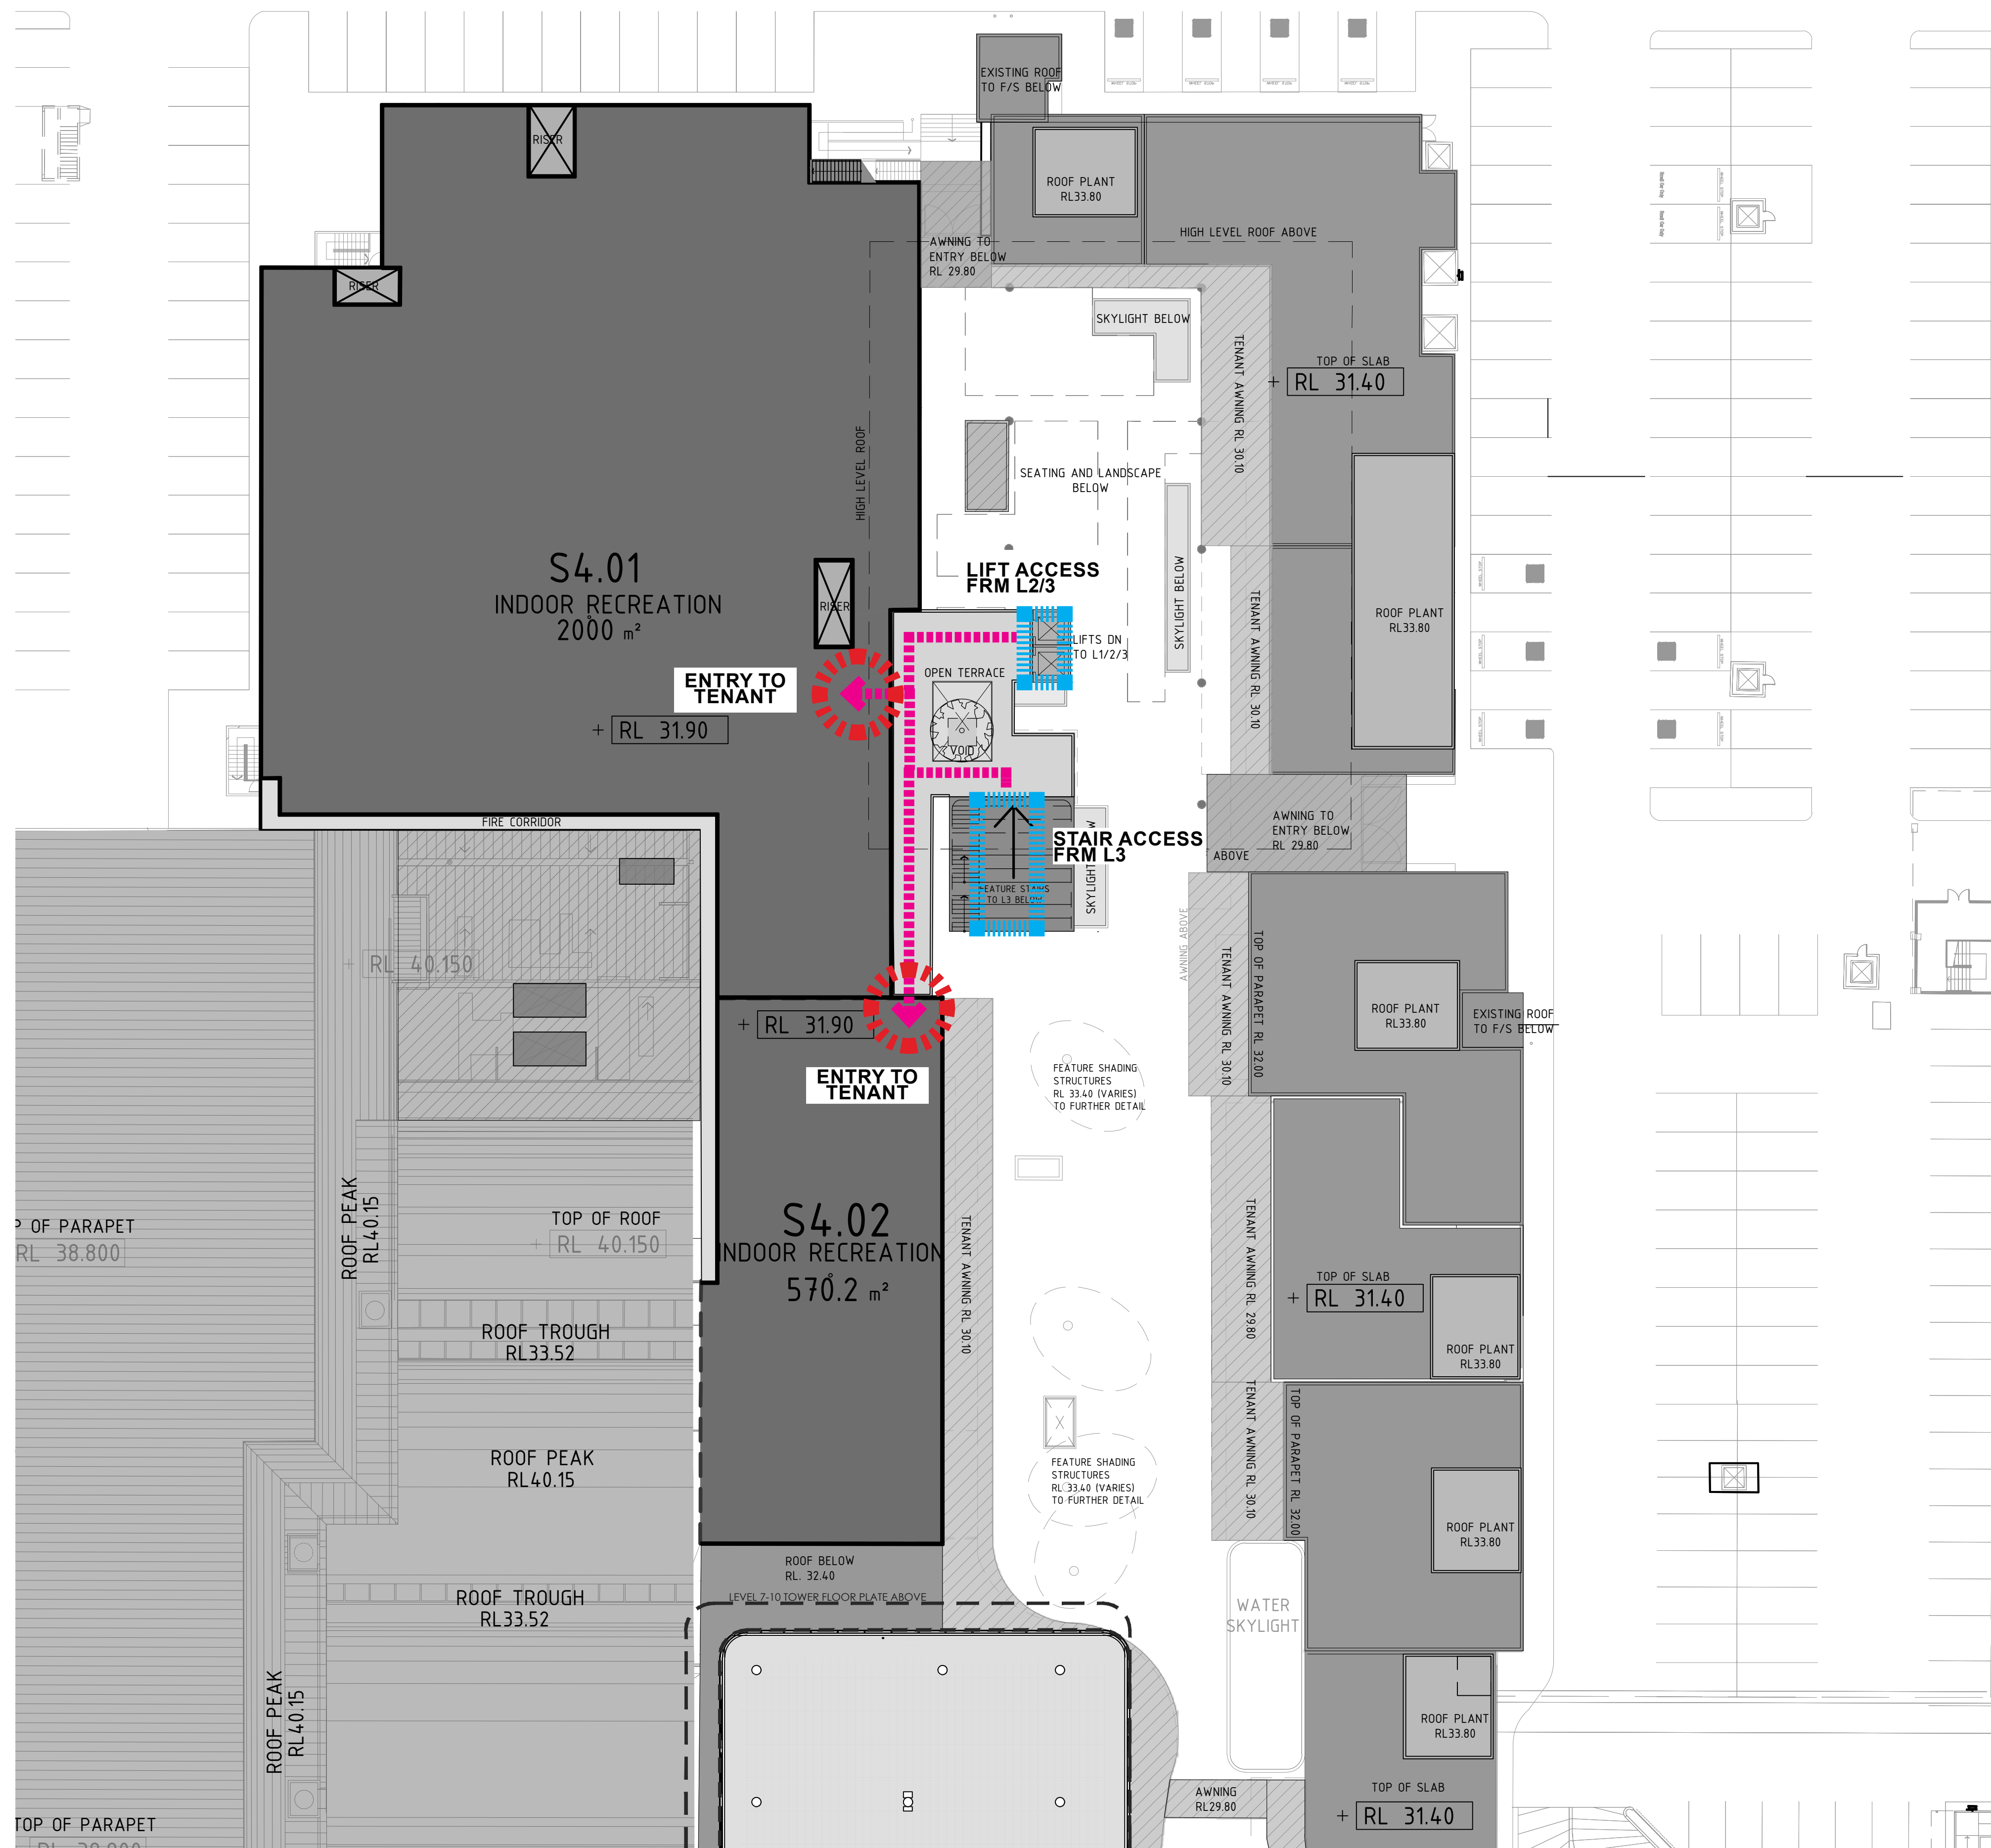

- 
- ENTRY TO TENANT
- CIRCULATION
- VERTICAL TRANSPORT (LIFT/STAIRS)

NOTES:

- This document describes a Design Intent only
- Written dimensions take precedence over scaling and are to be checked on site.
- Refer to all project documentation before commencing work.
- Refer any discrepancies to the Project Design Manager.
- Copyright is retained by Scentre Design and Construction.
- Written authority is required for any reproduction.

AMP CAPITAL 

SCENTRE GROUP

Owner and Operator of **Westfield** in Australia and New Zealand

Scentre Design and Construction Pty Limited
85 Castlereagh Street Sydney NSW 2000
Phone (02) 9358 7000 Fax (02) 9028 8500
GPO Box 4004 Sydney NSW 2001
ACN 000 267 265

**ADDITIONAL
INFORMATION -
L4 CIRCULATION**

Centre

**WESTFIELD
LIVERPOOL**

DEVELOPMENT
APPLICATION

Project Number	Drawing No.	Revision
5222		
Scale @ Sheet Size	05.05 B	
1:250 @ A1		
Plot Date		
2019-07-26		