

# DEVELOPMENT APPLICATION

SENIORS LIVING & RACF DEVELOPMENT  
VILLAGE GREEN PENRITH  
GREENGATE

## DRAWING REGISTER

| SHEET NO. | SHEET NAME                                                      | CURRENT REV. |
|-----------|-----------------------------------------------------------------|--------------|
| DA-000    | COVER SHEET                                                     | C            |
| DA-011    | SITE ANALYSIS                                                   | B            |
| DA-020    | DEMOLITION PLAN                                                 | B            |
| DA-030    | SITE PLAN                                                       | C            |
| DA-109    | BASEMENT FLOOR PLAN                                             | C            |
| DA-110    | GROUND FLOOR PLAN                                               | C            |
| DA-111    | TYPICAL FLOOR PLAN, L1                                          | C            |
| DA-112    | TYPICAL FLOOR PLAN, L2 - L3                                     | B            |
| DA-114    | TYPICAL FLOOR PLAN, L4 - L5                                     | C            |
| DA-120    | ROOF PLAN                                                       | C            |
| DA-200    | ELEVATIONS SHEET 01 OF 03                                       | C            |
| DA-201    | ELEVATIONS SHEET 02 OF 03                                       | C            |
| DA-202    | ELEVATIONS SHEET 03 OF 03                                       | C            |
| DA-300    | SECTIONS 01                                                     | C            |
| DA-301    | SECTIONS 02                                                     | C            |
| DA-500    | APARTMENT TYPES                                                 | B            |
| DA-501    | APARTMENT TYPES                                                 | A            |
| DA-510    | APARTMENT NUMBERING AND ADG COMPLIANCE SCHEDULE                 | C            |
| DA-600    | GFA DIAGRAMS                                                    | C            |
| DA-610    | SITE SETBACK, DEEP SOIL, LANDSCAPING & COMMUNAL OPEN SPACE AREA | C            |
| DA-700    | SOLAR ACCESS & CROSS VENTILATION DIAGRAMS                       | C            |
| DA-800    | SHADOW DIAGRAMS                                                 | B            |
| DA-900    | NOTIFICATION PLAN 01                                            | C            |
| DA-901    | NOTIFICATION PLAN 02                                            | C            |

## PROJECT SUMMARY

### INDEPENDENT LIVING UNIT SUMMARY

|                 |                      |    |
|-----------------|----------------------|----|
| 1B              | - 1 BEDROOM          | 16 |
| 1B+S            | - 1 BEDROOM + STUDY  | 31 |
| 2B+1B           | - 2 BEDROOM + 2 BATH | 9  |
| 2B+2B           | - 2 BEDROOM + 2 BATH | 12 |
| 3B+2B           | - 3 BEDROOM + 2 BATH | 6  |
| TOTAL UNITS: 74 |                      |    |

### RACF ROOM SUMMARY

|                             |    |
|-----------------------------|----|
| RACF-DOUBLE                 | 20 |
| RACF-SINGLE                 | 80 |
| TOTAL ROOMS: 100 (120 BEDS) |    |

### PARKING SUMMARY

|                      |    |
|----------------------|----|
| PWD CARPARK BAY      | 5  |
| SMALL CARPARK BAY    | 3  |
| STANDARD CARPARK BAY | 81 |
| TOTAL COUNT: 89      |    |

### COMPLIANCE OVERVIEW

|                                             |                              |          |                 |
|---------------------------------------------|------------------------------|----------|-----------------|
| - SITE AREA                                 | 4953 m <sup>2</sup>          |          |                 |
| - TOTAL GFA                                 | 12344 m <sup>2</sup>         |          |                 |
| - CURRENT FSR                               | 2.49                         |          |                 |
|                                             |                              |          |                 |
| - HARD & SOFT LANDSCAPE AREA @ GROUND FLOOR | 2479 m <sup>2</sup>          | (50.0%)  |                 |
| - HARD & SOFT LANDSCAPE AREA @ LV 01        | 244 m <sup>2</sup>           | (4.9%)   |                 |
| - HARD & SOFT LANDSCAPE AREA @ LV 02-05     | 17 m <sup>2</sup> x 4 LEVELS | (1.4%)   |                 |
| TOTAL                                       | 2791m <sup>2</sup>           | (56.3%)  | ...30% REQUIRED |
|                                             |                              |          |                 |
| - COMMUNAL OPEN SPACE AREA                  | 2257 m <sup>2</sup>          | (45.5%)  |                 |
| - DEEP SOIL PLANTING AREA                   | > 3m WIDE 925 m <sup>2</sup> | (18.6%)  |                 |
|                                             | < 3m WIDE 139 m <sup>2</sup> | (2.8%)   |                 |
| TOTAL                                       | 1064m <sup>2</sup>           | (21.4%)  | ...15% REQUIRED |
|                                             |                              |          |                 |
| - 52 OF 74 ILUS RECEIVE 3 HOURS OF SUNLIGHT |                              | (70.2%)  | ...70% REQUIRED |
| - 45 OF 74 ILUS RECEIVE CROSS VENTILATION   |                              | (60.08%) | ...60% REQUIRED |



## SITE

## CONSULTANT INFORMATION

|   |   |
|---|---|
| <b>PLANNER</b><br>BBC CONSULTING PLANNERS<br>55 MOUNTAIN ST,<br>BROADWAY, NSW<br>T: (02) 9211 4099<br>E: BBC@BBCPLANNERS.COM.AU                                     | <b>GEOTECHNICAL ENGINEER</b><br>DOUGLAS PARTNERS<br>96 HERMITAGE ROAD<br>WEST RYDE, NSW 2114<br>T: (02) 9809 0666<br>E: SYDNEY@DOUGLASPARTNERS.COM.AU          |
| <b>SITE SURVEY</b><br>LINKER SURVEYING<br>SUITE 301, LEVEL 3, 55 HOLT ST,<br>SURRY HILLS, NSW 2010<br>T: (02) 9212 4655<br>E: RECEPTION@LINKERSURVEYING.COM.AU      | <b>CIVIL ENGINEER</b><br>WARREN SMITH & PARTNERS PTY LTD<br>LEVEL 9, 233 CASTLEREAGH ST,<br>SYDNEY, NSW 2000<br>T: (02) 9299 1312<br>E: WSP@WARRENSMITH.COM.AU |
| <b>LANDSCAPE ARCHITECT</b><br>PLACE DESIGN GROUP<br>38/830-832 ELIZABETH STREET,<br>WATERLOO, NSW 2017<br>T: (02) 9290 3300<br>E: SYDNEY@PLACEDESIGNGROUP.COM       | <b>ACCESS CONSULTANT</b><br>ACCESSALLWAYS<br>23 MISSING LINK ROAD,<br>ILKLEY, QLD 4554<br>T: (07) 5457 3189<br>E: BRYCE@ACCESSALLWAYS.COM                      |
| <b>ARBORIST</b><br>REDGUM HORTICULTURAL<br>PO BOX 3687,<br>ROUSE HILLS, NSW 2155<br>T: (02) 8847 3586<br>E: INFO@REDGUMHRT.COM.AU                                   | <b>TRAFFIC CONSULTANT</b><br>PTC CONSULTANTS<br>SUITE 102, 506 MILLER STREET,<br>CAMMERAY, NSW 2062<br>T: (02) 8920 0800<br>E: INFO@PTCCONSULTANTS.COM         |
| <b>BCA CONSULTANT</b><br>BLACKETT MAGUIRE + GOLDSMITH PTY LTD<br>SUITE 2.01, 22-36 MOUNTAIN ST,<br>ULTIMO, NSW 2007<br>T: (02) 9211 7777<br>E: ADMIN@BMPLUSG.COM.AU | <b>BASIX CONSULTANT</b><br>THERMAL ENVIRONMENTAL<br>61 YALLAMBEE ROAD,<br>BEROWRA, NSW 2081<br>T: (02) 9456 7008<br>E: ARJUN.ADHIKARI@THERMALENVIRONMENTAL.COM |

| AMENDMENTS   |                                | ISSUED BY | DATE       |
|---|--------------------------------|-----------|------------|
| ISSUE   | DESCRIPTION                    | PH        | 17/12/2018 |
| A   | DA ISSUE                       | PH        | 27/06/2019 |
| B   | PCC INFORMATION RESPONSE ISSUE | PH        | 15/10/2019 |
| C   | UPDATED DA ISSUE               |           |            |
| THIS DRAWING ISSUE HAS BEEN REVIEWED FOR   |                                |           |            |
| CO-ORDINATION   |                                |           |            |
|   |                                |           |            |
| CONCEPTS AND INFORMATION CONTAINED IN THIS DRAWING ARE COPYRIGHT AND MAY NOT BE REPRODUCED IN WHOLE OR PART OR BY ANY MEDIUM, WITHOUT THE WRITTEN PERMISSION OF JACKSON TEECE. DO NOT SCALE THIS DRAWING. USE DIMENSIONS ONLY. VERIFY ALL PROJECT DIMENSIONS BEFORE COMMENCING ON-SITE WORK OR OFF-SITE FABRICATION. NOTIFY JACKSON TEECE OF ANY DISCREPANCIES AND SEEK INSTRUCTIONS. |                                |           |            |
| PLOT DATE: 16/10/2019 11:12:23 AM   |                                |           |            |

### GENERAL NOTES

CLIENT  
GREENGATE  
DRAWING  
COVER SHEET



PROJECT  
VILLAGE GREEN PENRITH

DATE  
NOVEMBER 2018

SCALE @ A1

DRAWN  
SR/PH


PROJECT No. 2018085  
DISC. A  
DRAWING No. DA-000  
ISSUE C

Jackson Teece Chesterman Willis Pty Ltd  
Trading as Jackson Teece  
ABN 15 083 837 200  
www.jacksonteece.com  
Level 20, 344 Queen Street  
Brisbane, Queensland 4000 Australia  
T +61 7 3236 2771 F +61 7 3236 2338  
E brisbane@jacksonteece.com

Nominated Architects: Damien Barker (8192), John Gow (6790), Daniel Hudson (8315)


**JACKSON TEECE**



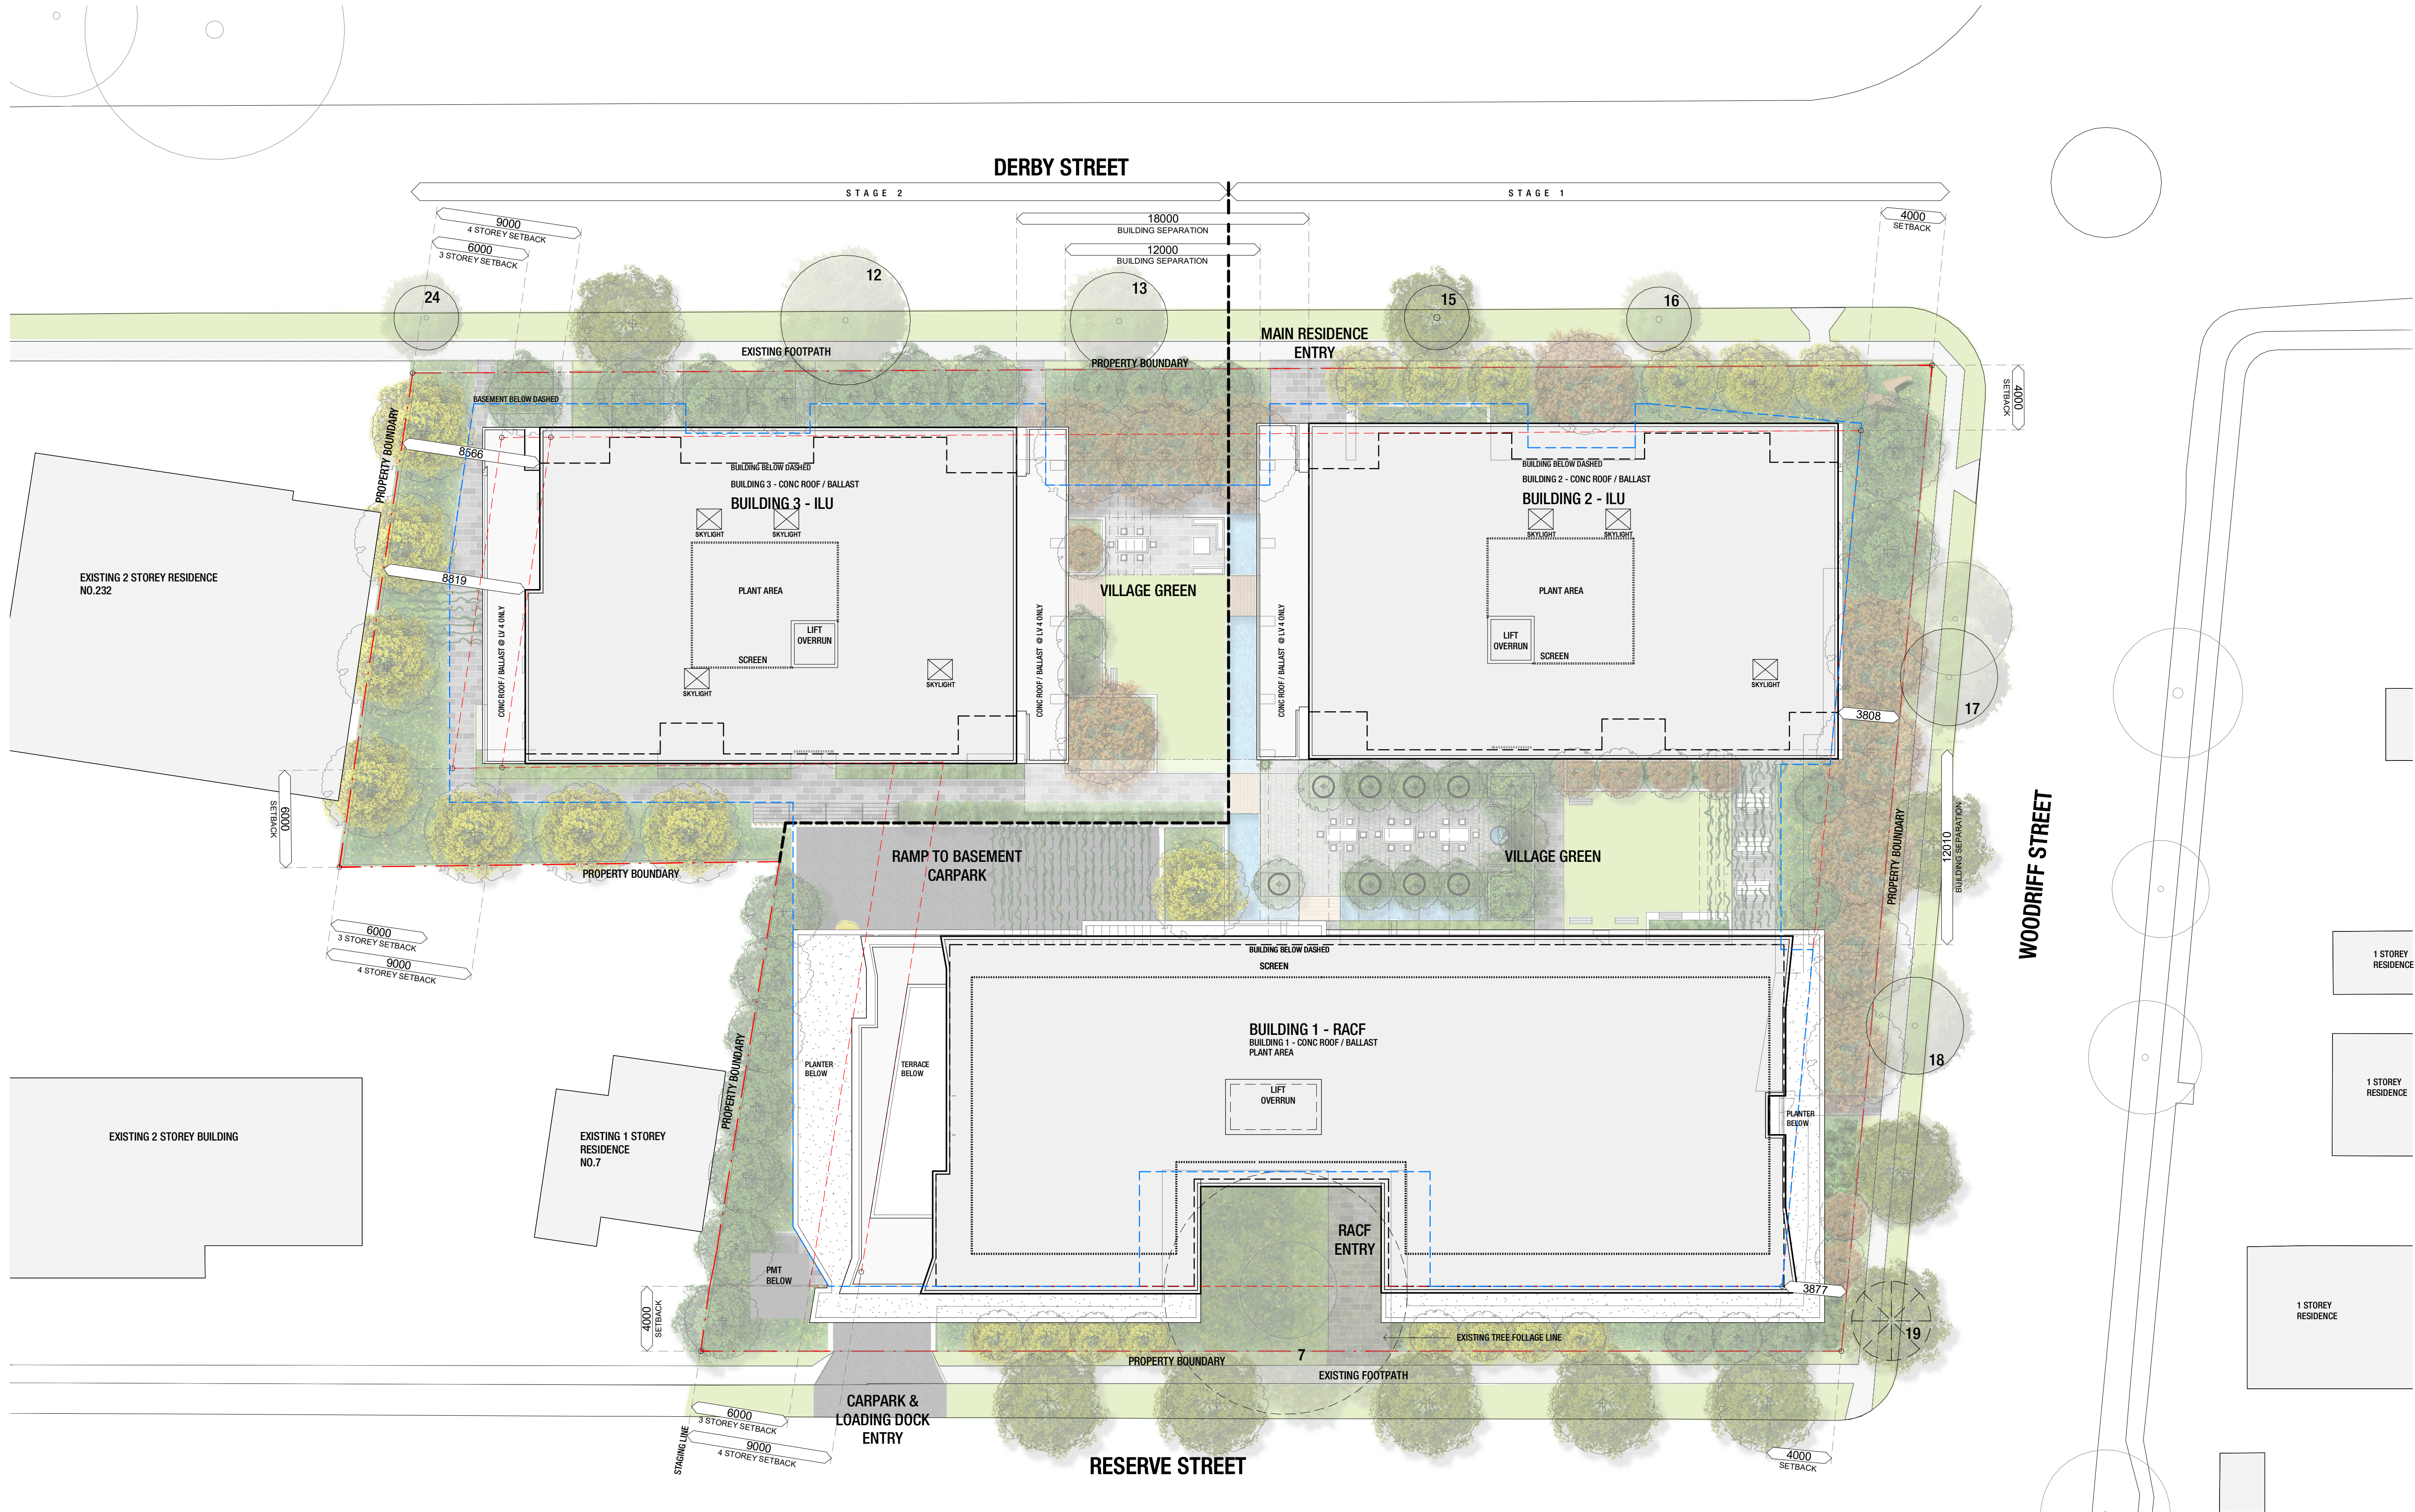

| AMENDMENTS |                                |
|------------|--------------------------------|
| ISSUE      | DESCRIPTION                    |
| A          | DA ISSUE                       |
| B          | PCC INFORMATION RESPONSE ISSUE |
| C          | UPDATED DA ISSUE               |

| ISSUED BY | DATE       |
|-----------|------------|
| PH        | 17/12/2018 |
| PH        | 27/08/2019 |
| PH        | 15/10/2019 |

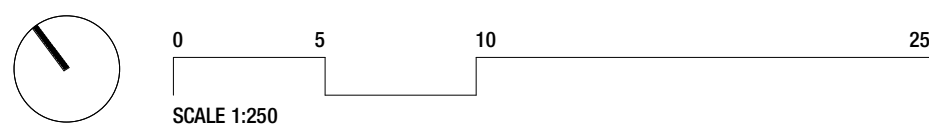

THIS DRAWING ISSUE HAS BEEN REVIEWED FOR

CO-ORDINATION

CHECKED BY  
PH

APPROVED BY  
DP

CONCEPTS AND INFORMATION CONTAINED IN THIS DRAWING ARE COPYRIGHT AND MAY NOT BE REPRODUCED IN WHOLE OR PART OR BY ANY MEANS, WITHOUT THE WRITTEN PERMISSION OF JACKSON TEECE. DO NOT SCALE THIS DRAWING. USE FIGURED DIMENSIONS ONLY. VERIFY ALL PROJECT DIMENSIONS BEFORE COMMENCING ON-SITE WORK OR OFF-SITE FABRICATION. NOTIFY JACKSON TEECE OF ANY DISCREPANCIES AND SEEK INSTRUCTIONS.

PLOT DATE: 16/10/2019 12:09:21 PM

GENERAL NOTES

CLIENT  
**GREENGATE**  
DRAWING  
SITE PLAN

*Greengate*  
Your life. Your community.

DATE  
**NOVEMBER 2018**

SCALE @ A1  
**1 : 200**

DRAWN  
SR/PH

PROJECT No.  
**2018085**

DISCP.  
**A**

DRAWING No.  
**DA-030**

ISSUE  
**C**


PROJECT  
**VILLAGE GREEN PENRITH**

Jackson Teece Chesterman Willis Pty Ltd  
Trading as Jackson Teece  
AOB 15 083 837 200  
www.jacksonteece.com  
Level 20, 344 Queen Street  
Brisbane, Queensland 4000 Australia  
T +61 7 3236 2771 F +61 7 3236 2338  
E brisbane@jacksonteece.com

Nominated Architects: Damien Barker (8192), John Gow (6790), Daniel Hudson (8315)

**JACKSON TEECE**



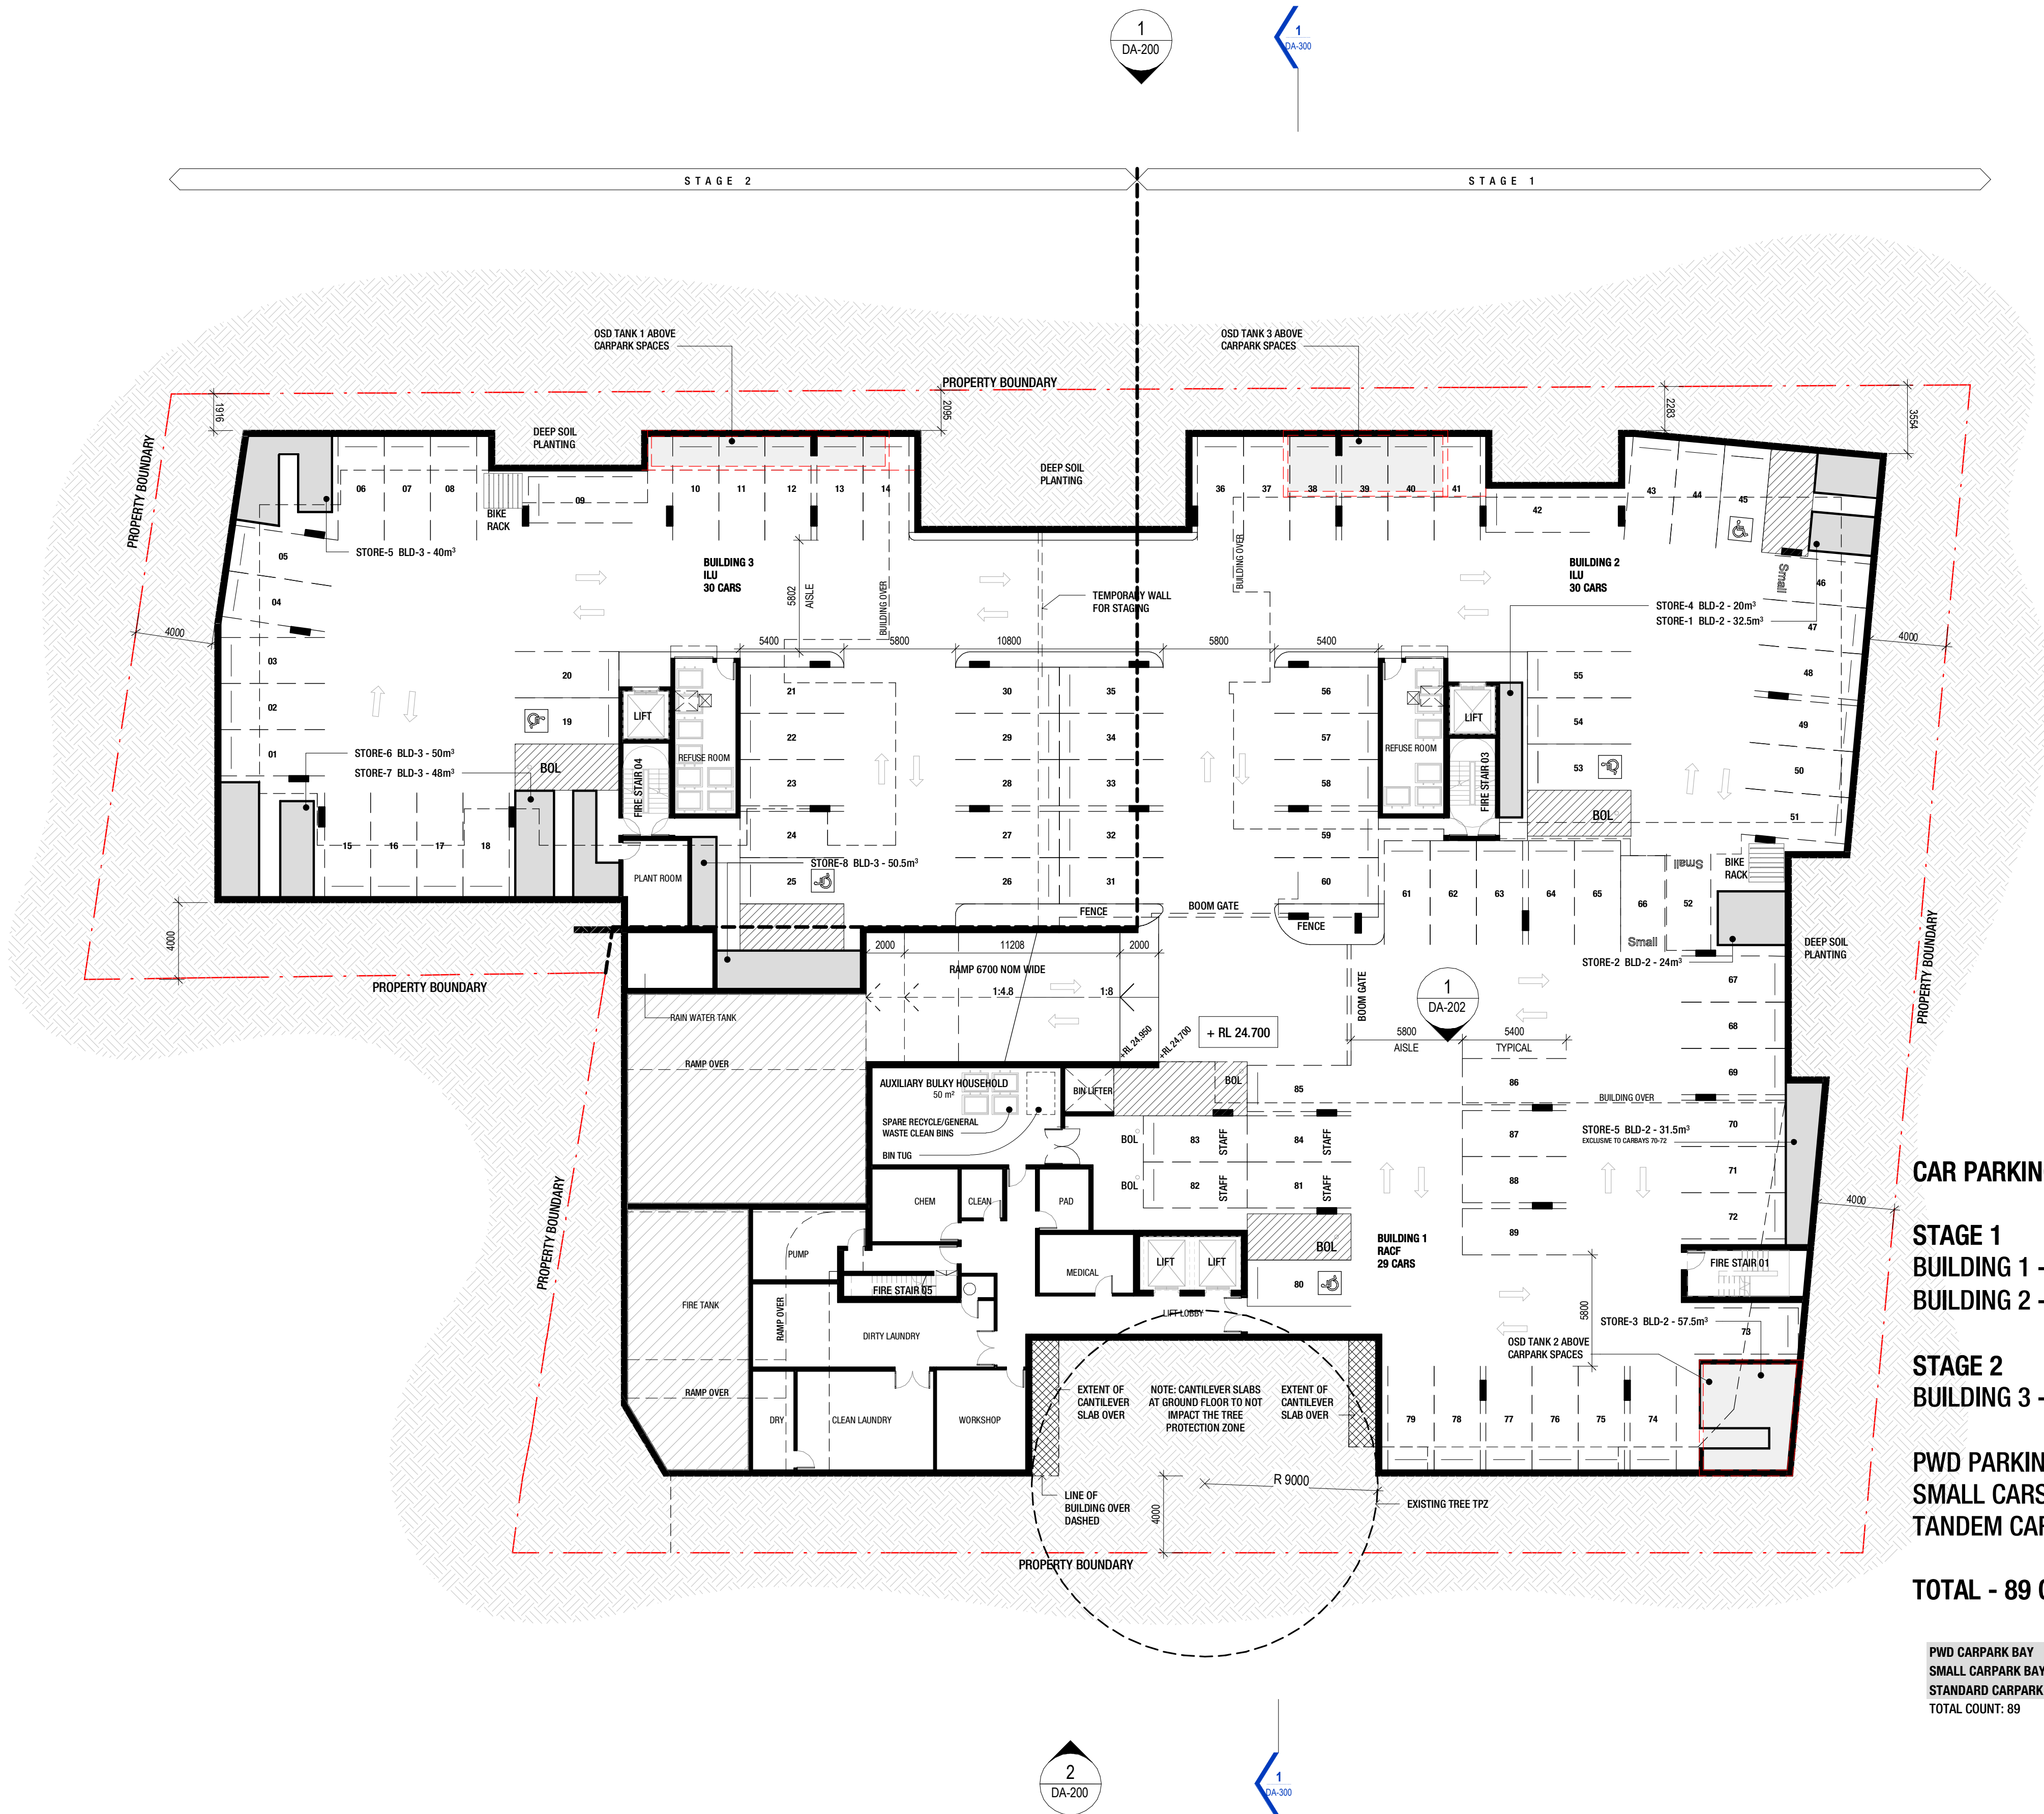

### CAR PARKING

#### STAGE 1

BUILDING 1 - RACF - 25 CARS (INCL 1 DISABLED)

BUILDING 2 - ILU - 34 CARS (INCL 2 DISABLED)

#### STAGE 2

BUILDING 3 - ILU - 30 CARS (INCL 2 DISABLED)

PWD PARKING - 5 CARS

SMALL CARS - 3

TANDEM CARS - 2

**TOTAL - 89 CAR SPACES**

|                      |    |
|----------------------|----|
| PWD CARPARK BAY      | 5  |
| SMALL CARPARK BAY    | 3  |
| STANDARD CARPARK BAY | 81 |
| TOTAL COUNT: 89      |    |

### APARTMENTS STORAGE

BUILDING 2 - ILU

STORE 1- 32.5 m<sup>3</sup>

STORE 2- 24 m<sup>3</sup>

STORE 3- 57.5 m<sup>3</sup>

STORE 4- 20 m<sup>3</sup>

STORE 5- 31.5 m<sup>3</sup>

**TOTAL - 165.5 m<sup>3</sup>**

**REQUIRED: 102 m<sup>3</sup>**

BUILDING 3 - ILU

STORE 5- 40 m<sup>3</sup>

STORE 6- 50 m<sup>3</sup>

STORE 7- 48 m<sup>3</sup>

STORE 8- 50.5 m<sup>3</sup>

**TOTAL - 188.5 m<sup>3</sup>**

**REQUIRED: 110 m<sup>3</sup>**

#### AMENDMENTS

| ISSUE | DESCRIPTION                    |
|-------|--------------------------------|
| A     | DA ISSUE                       |
| B     | PCC INFORMATION RESPONSE ISSUE |
| C     | UPDATED DA ISSUE               |

| ISSUED BY | DATE       |
|-----------|------------|
| PH        | 17/12/2018 |
| PH        | 27/06/2019 |
| PH        | 15/10/2019 |



THIS DRAWING ISSUE HAS BEEN REVIEWED FOR

#### CO-ORDINATION

| CHECKED BY | APPROVED BY |
|------------|-------------|
| PH         | DP          |

CONCEPTS AND INFORMATION CONTAINED IN THIS DRAWING ARE COPYRIGHT AND MAY NOT BE REPRODUCED IN WHOLE OR PART OR BY ANY MEDIUM, WITHOUT THE WRITTEN PERMISSION OF JACKSON TEECE. DO NOT SCALE THIS DRAWING. USE FIGURED DIMENSIONS ONLY. VERIFY ALL PROJECT DIMENSIONS BEFORE COMMENCING ON-SITE WORK OR OFF-SITE FABRICATION. NOTIFY JACKSON TEECE OF ANY DISCREPANCIES AND SEEK INSTRUCTIONS.

PLOT DATE: 16/10/2019 11:12:36 AM

#### GENERAL NOTES

#### CLIENT

GREENGATE

DRAWING

BASEMENT FLOOR PLAN



#### PROJECT

VILLAGE GREEN PENRITH

DATE  
NOVEMBER 2018

SCALE @ A1  
1 : 200

DRAWN  
SR/PH

PROJECT No.  
2018085

DISC.  
A

DRAWING No.  
DA-109

ISSUE  
C

Jackson Teece Chesterman Willis Pty Ltd  
Trading as Jackson Teece  
ABN 15 063 837 200  
www.jacksonteece.com

Level 20, 344 Queen Street  
Brisbane, Queensland 4000 Australia  
T +61 7 3236 2771 F +61 7 3236 2338  
E brisbane@jacksonteece.com

Nominated Architects: Damien Barker (8192), John Gow (6790), Daniel Hudson (8315)

**JACKSON TEECE**





| AMENDMENTS |                                |
|------------|--------------------------------|
| ISSUE      | DESCRIPTION                    |
| A          | DA ISSUE                       |
| B          | PCC INFORMATION RESPONSE ISSUE |
| C          | UPDATED DA ISSUE               |

| ISSUED BY | DATE       |
|-----------|------------|
| PH        | 17/12/2018 |
| PH        | 27/08/2019 |
| PH        | 15/10/2019 |



THIS DRAWING ISSUE HAS BEEN REVIEWED FOR  
**CO-ORDINATION**

CHECKED BY  
**PH**

APPROVED BY  
**DP**

GENERAL NOTES

CONCEPTS AND INFORMATION CONTAINED IN THIS DRAWING ARE COPYRIGHT AND MAY NOT BE REPRODUCED IN WHOLE OR PART OR BY ANY MEANS, WITHOUT THE WRITTEN PERMISSION OF JACKSON TEECE. DO NOT SCALE THIS DRAWING. USE FIGURED DIMENSIONS ONLY. VERIFY ALL PROJECT DIMENSIONS BEFORE COMMENCING ON-SITE WORK OR OFF-SITE FABRICATION. NOTIFY JACKSON TEECE OF ANY DISCREPANCIES AND SEEK INSTRUCTIONS.

PLOT DATE: 16/10/2019 11:16:45 AM

CLIENT  
**GREENGATE**  
DRAWING  
**GROUND FLOOR PLAN**

*Greengate*  
Your life. Your community.

PROJECT  
**VILLAGE GREEN PENRITH**

DATE  
**NOVEMBER 2018**

SCALE @ A1  
**1 : 200**

DRAWN  
**SR/PH**

PROJECT No.  
**2018085**

DISC.  
**A**

DRAWING No.  
**DA-110**

ISSUE  
**C**

Jackson Teece Chesterman Willis Pty Ltd  
Trading as Jackson Teece  
ABN 15 083 937 290  
www.jacksonteece.com

Nominated Architects: Damien Barker (8192), John Gorr (8790), Daniel Hudson (8315)  
**JACKSON TEECE**

Level 20, 344 Queen Street  
Brisbane, Queensland 4000 Australia  
T +61 7 3236 2771 F +61 7 3236 2538  
E brisbane@jacksonteece.com





AMENDMENTS

| ISSUE | DESCRIPTION                    |
|-------|--------------------------------|
| A     | DA ISSUE                       |
| B     | PCC INFORMATION RESPONSE ISSUE |
| C     | UPDATED DA ISSUE               |

ISSUED BY

DATE

PH

17/12/2018

PH

27/08/2019

PH

15/10/2019

0

5

10

20

SCALE 1:200

THIS DRAWING ISSUE HAS BEEN REVIEWED FOR

CO-ORDINATION

CHECKED BY

PH

APPROVED BY

DP

CONCEPTS AND INFORMATION CONTAINED IN THIS DRAWING ARE COPYRIGHT AND MAY NOT BE REPRODUCED IN WHOLE OR PART OR BY ANY MEDIUM, WITHOUT THE WRITTEN PERMISSION OF JACKSON TEECE. DO NOT SCALE THIS DRAWING. USE FIGURED DIMENSIONS ONLY. VERIFY ALL PROJECT DIMENSIONS BEFORE COMMENCING ON-SITE WORK OR OFF-SITE FABRICATION. NOTIFY JACKSON TEECE OF ANY DISCREPANCIES AND SEEK INSTRUCTIONS.

PLOT DATE: 16/10/2019 11:12:47 AM

KEY PLAN

GENERAL NOTES

CLIENT

GREENGATE

DRAWING

TYPICAL FLOOR PLAN, L1

DATE

NOVEMBER 2018

SCALE @ A1

1 : 200

DRAWN

SR/PH

PROJECT No.

2018085

DISC.

A

DRAWING No.

DA-111

ISSUE

C

PROJECT

VILLAGE GREEN PENRITH

Jackson Teece

Chesterman Willis Pty Ltd

Trading as Jackson Teece

ABN 15 083 837 290

www.jacksonteece.com

Level 20, 344 Queen Street

Brisbane, Queensland 4000 Australia

T +61 7 3236 2771 F +61 7 3236 2338

E brisbane@jacksonteece.com

JACKSON TEECE





| AMENDMENTS |                                |
|------------|--------------------------------|
| ISSUE      | DESCRIPTION                    |
| A          | PCC INFORMATION RESPONSE ISSUE |
| B          | UPDATED DA ISSUE               |

ISSUED BY  
PH

DATE  
27/08/2019  
15/10/2019




THIS DRAWING ISSUE HAS BEEN REVIEWED FOR

CO-ORDINATION

CHECKED BY  
Checker

APPROVED BY  
Approver

KEY PLAN

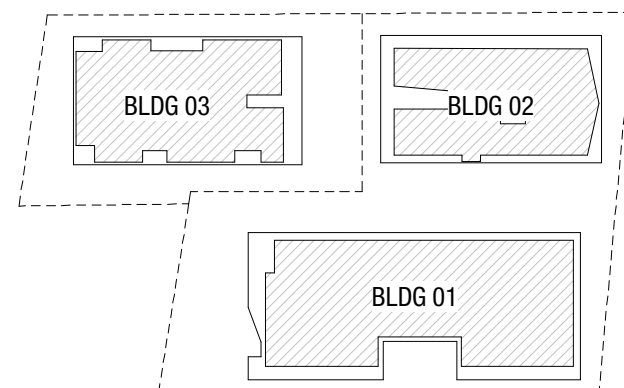

GENERAL NOTES

CONCEPTS AND INFORMATION CONTAINED IN THIS DRAWING ARE COPYRIGHT AND MAY NOT BE REPRODUCED IN WHOLE OR PART OR BY ANY MEDIUM, WITHOUT THE WRITTEN PERMISSION OF JACKSON TEECE. DO NOT SCALE THIS DRAWING. USE FIGURED DIMENSIONS ONLY. VERIFY ALL PROJECT DIMENSIONS BEFORE COMMENCING ON-SITE WORK OR OFF-SITE FABRICATION. NOTIFY JACKSON TEECE OF ANY DISCREPANCIES AND SEEK INSTRUCTIONS.

PLOT DATE: 16/10/2019 12:09:25 PM

CLIENT  
**GREENGATE**  
DRAWING  
TYPICAL FLOOR PLAN, L2 - L3

*Greengate*  
Your life. Your community.

PROJECT  
**VILLAGE GREEN PENRITH**

DATE  
06/19/19

SCALE @ A1  
1 : 200

DRAWN  
Author

PROJECT No.  
2018085

DISCP.  
A

DRAWING No.  
DA-112

ISSUE  
B

Jackson Teece Chesterman Willis Pty Ltd  
Trading as Jackson Teece  
ABN 15 083 837 200  
www.jacksonteece.com

Level 20, 344 Queen Street  
Brisbane, Queensland 4000 Australia  
T +61 7 3236 2771 F +61 7 3236 2338  
E brisbane@jacksonteece.com

Nominated Architects: Damien Barker (8192), John Gow (6790), Daniel Hudson (8315)

**JACKSON TEECE**






| AMENDMENTS |                                |
|------------|--------------------------------|
| ISSUE      | DESCRIPTION                    |
| A          | DA ISSUE                       |
| B          | PCC INFORMATION RESPONSE ISSUE |
| C          | UPDATED DA ISSUE               |

| ISSUED BY | DATE       |
|-----------|------------|
| PH        | 17/12/2018 |
| PH        | 27/08/2019 |
| PH        | 15/10/2019 |



| CHECKED BY | APPROVED BY |
|------------|-------------|
| PH         | DP          |

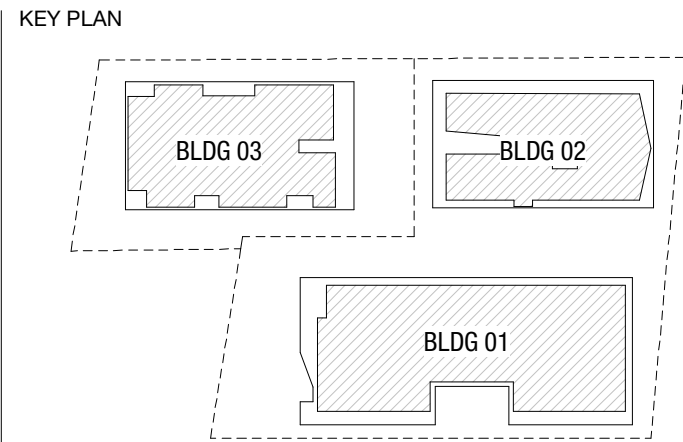

GENERAL NOTES

CLIENT  
**GREENGATE**  
DRAWING  
**TYPICAL FLOOR PLAN, L4 - L5**



PROJECT  
**VILLAGE GREEN PENRITH**


| DATE          | SCALE @ A1 | DRAWN       |
|---------------|------------|-------------|
| NOVEMBER 2018 | 1 : 200    | SR          |
| PROJECT No.   | DISC.      | DRAWING No. |
| 2018085       | A          | DA-114      |

| ISSUE |
|-------|
| C     |

Jackson Teece Chesterman Willis Pty Ltd  
Trading as Jackson Teece  
ABN 15 083 837 200  
www.jacksonteece.com  
Level 20, 344 Queen Street  
Brisbane, Queensland 4000 Australia  
T +61 7 3236 2771 F +61 7 3236 2338  
E brisbane@jacksonteece.com


Nominated Architects: Damien Barker (8192), John Gow (6790), Daniel Hudson (8315)  
**JACKSON TEECE**



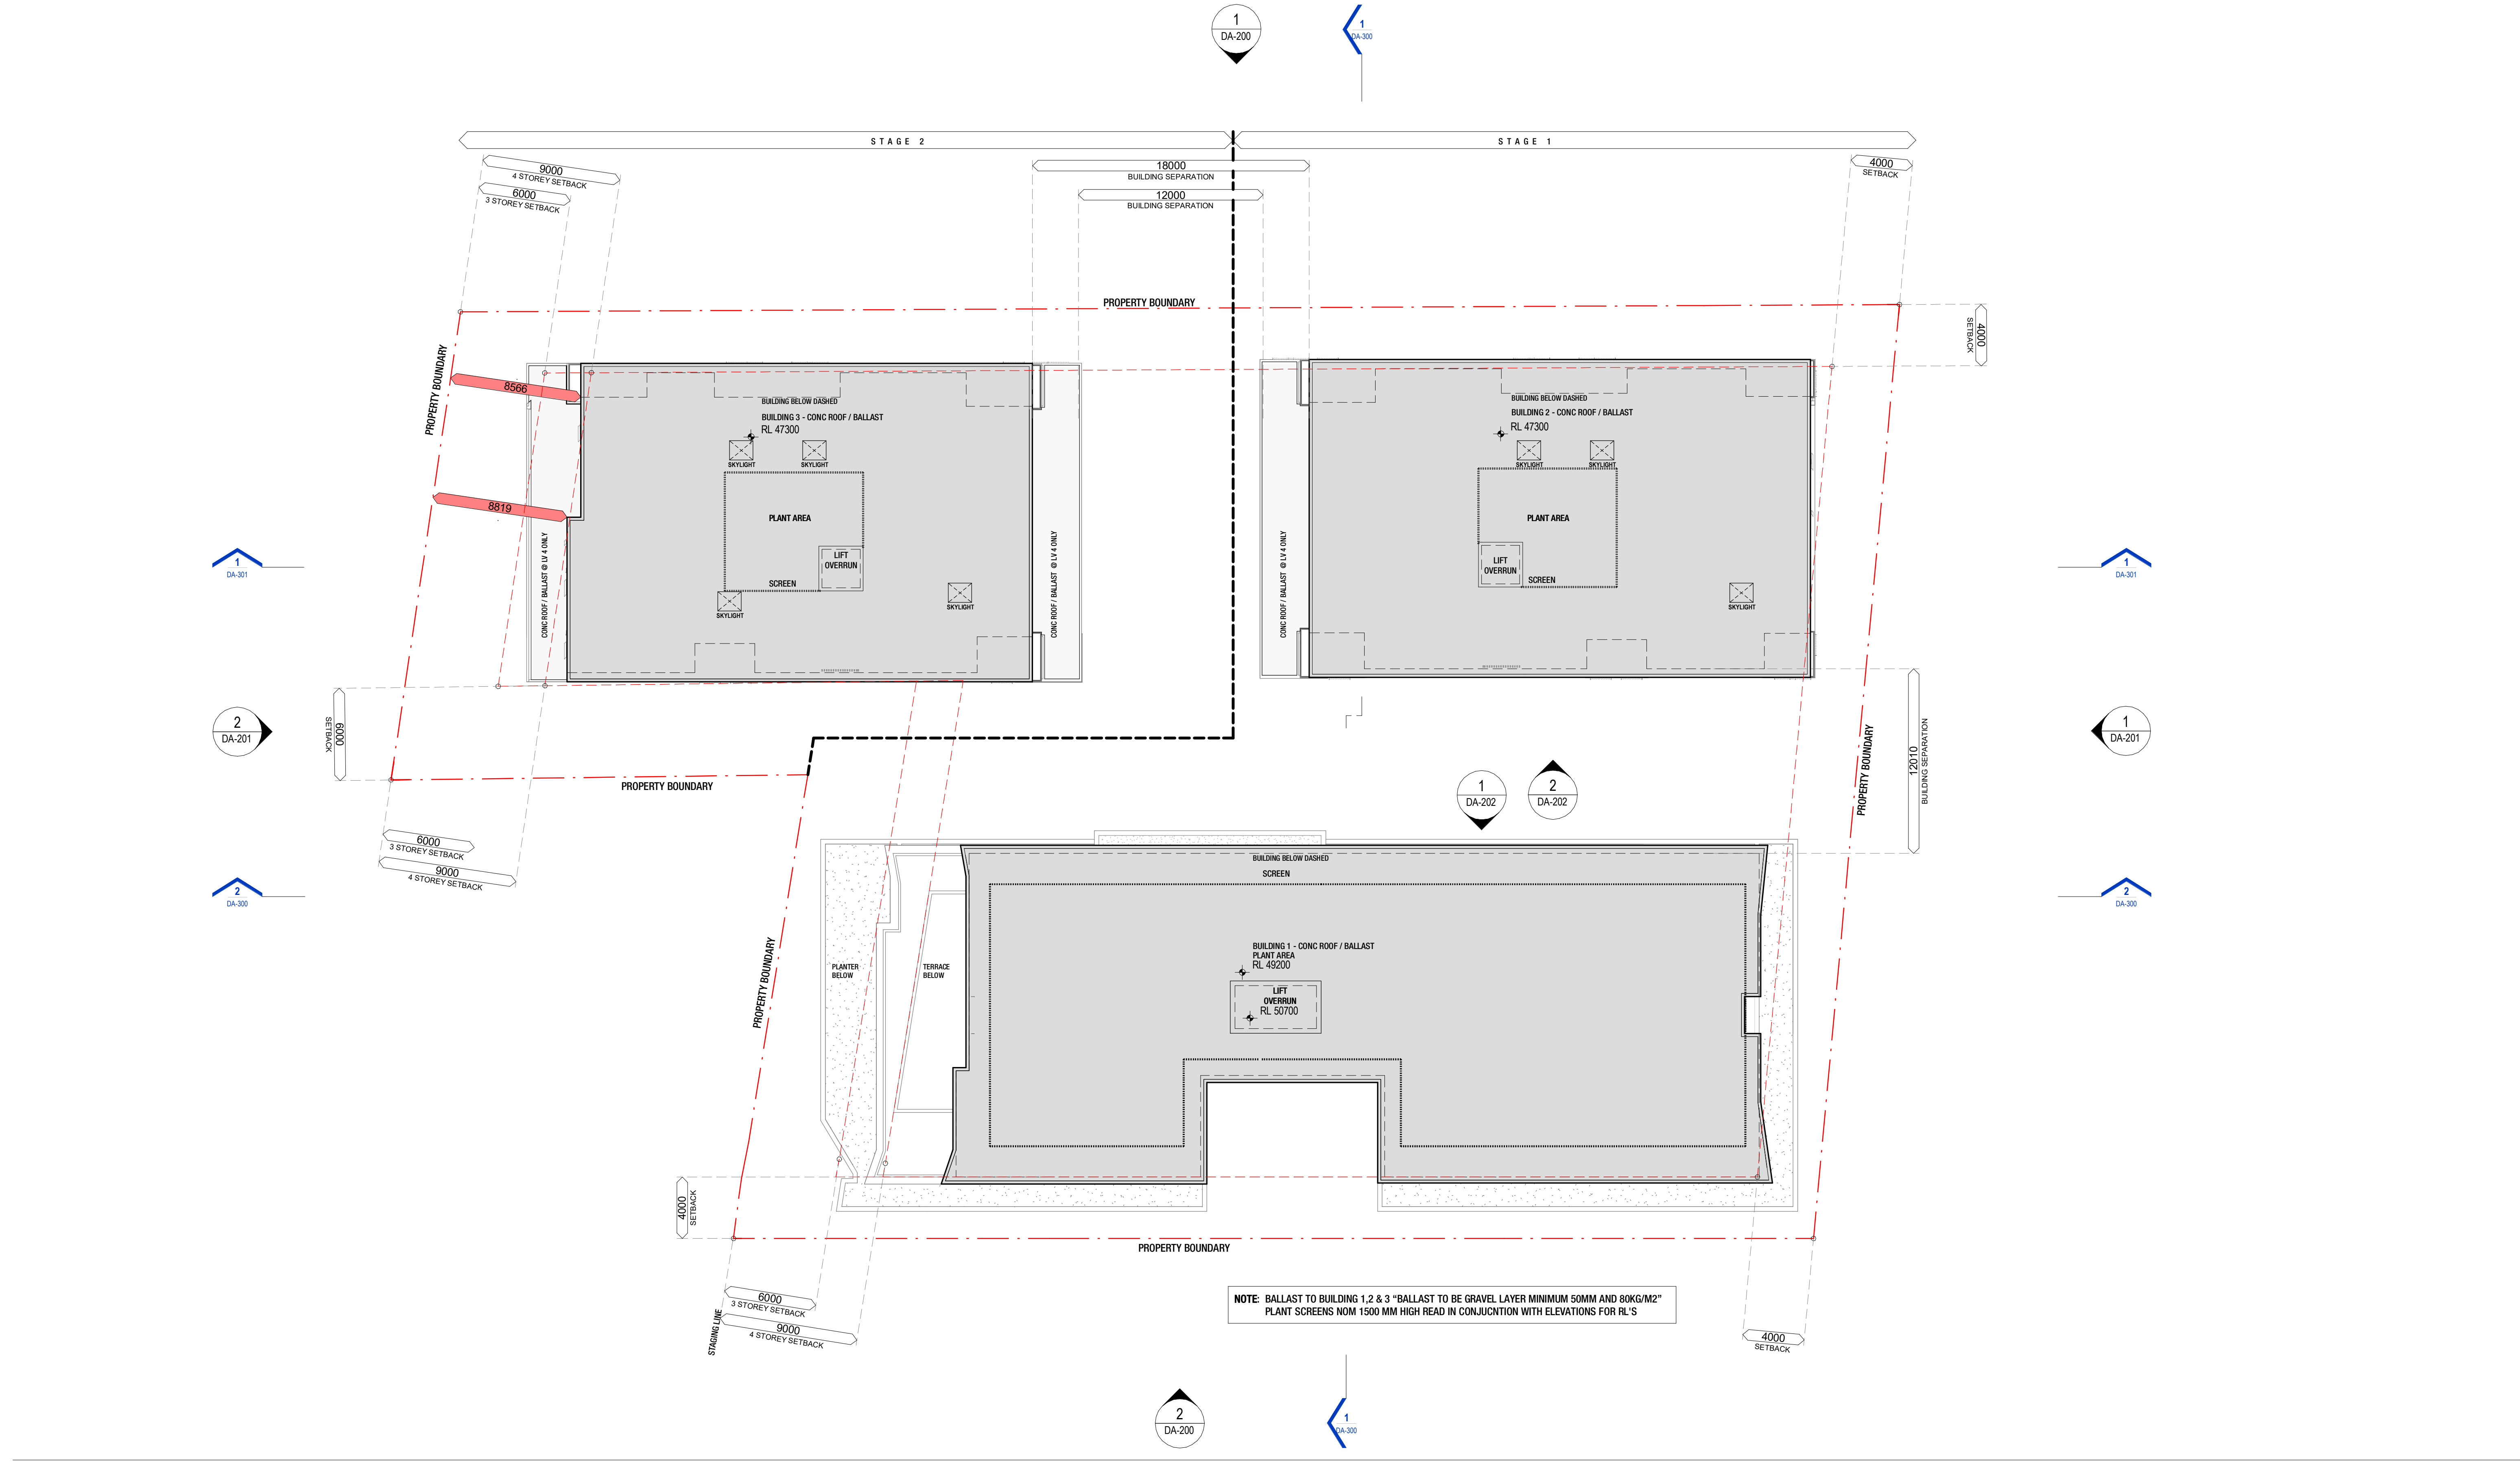

| <b>AMENDMENTS</b> <table><tr><th>ISSUE</th><th>DESCRIPTION</th></tr><tr><td>A</td><td>DA ISSUE</td></tr><tr><td>B</td><td>PCC INFORMATION RESPONSE ISSUE</td></tr><tr><td>C</td><td>UPDATED DA ISSUE</td></tr></table>   | ISSUE                          | DESCRIPTION | A | DA ISSUE                                            | B                                   | PCC INFORMATION RESPONSE ISSUE      | C                  | UPDATED DA ISSUE              | <b>ISSUED BY</b><br>PH<br><b>DATE</b><br>17/12/2018<br>27/06/2019<br>15/10/2019 | <b>SCALE</b><br>0 5 10 20<br>SCALE 1:200 | <b>KEY PLAN</b><br> | <b>GENERAL NOTES</b> | <b>CLIENT</b><br><b>GREENGATE</b><br><b>DRAWING</b><br><b>ROOF PLAN</b> |  | <b>PROJECT</b><br><b>VILLAGE GREEN PENRITH</b> |
|---|--------------------------------|-------------|---|-----------------------------------------------------|-------------------------------------|-------------------------------------|--------------------|-------------------------------|---------------------------------------------------------------------------------|------------------------------------------|---------------------|----------------------|-------------------------------------------------------------------------|--|------------------------------------------------|
| ISSUE   | DESCRIPTION                    |             |   |                                                     |                                     |                                     |                    |                               |                                                                                 |                                          |                     |                      |                                                                         |  |                                                |
| A   | DA ISSUE                       |             |   |                                                     |                                     |                                     |                    |                               |                                                                                 |                                          |                     |                      |                                                                         |  |                                                |
| B   | PCC INFORMATION RESPONSE ISSUE |             |   |                                                     |                                     |                                     |                    |                               |                                                                                 |                                          |                     |                      |                                                                         |  |                                                |
| C   | UPDATED DA ISSUE               |             |   |                                                     |                                     |                                     |                    |                               |                                                                                 |                                          |                     |                      |                                                                         |  |                                                |
| <b>THIS DRAWING ISSUE HAS BEEN REVIEWED FOR</b><br><b>CO-ORDINATION</b>   |                                |             |   | <b>CHECKED BY</b><br>PH<br><b>APPROVED BY</b><br>DP | <b>DATE</b><br><b>NOVEMBER 2018</b> | <b>SCALE @ A1</b><br><b>1 : 200</b> | <b>DRAWN</b><br>SR | <b>PROJECT No.</b><br>2018085 | <b>DISCP.</b><br>A                                                              | <b>DRAWING No.</b><br>DA-120             | <b>ISSUE</b><br>C   | <b>JACKSON TEECE</b> |                                                                         |  |                                                |
| <small>CONCEPTS AND INFORMATION CONTAINED IN THIS DRAWING ARE COPYRIGHT AND MAY NOT BE REPRODUCED IN WHOLE OR PART OR BY ANY MEDIUM, WITHOUT THE WRITTEN PERMISSION OF JACKSON TEECE. DO NOT SCALE THIS DRAWING. USE FIGURED DIMENSIONS ONLY. VERIFY ALL PROJECT DIMENSIONS BEFORE COMMENCING ON-SITE WORK OR OFF-SITE FABRICATION. NOTIFY JACKSON TEECE OF ANY DISCREPANCIES AND SEEK INSTRUCTIONS.</small> |                                |             |   |                                                     |                                     |                                     |                    |                               |                                                                                 |                                          |                     |                      |                                                                         |  |                                                |
| <small>PLOT DATE: 16/10/2019 11:12:53 AM</small>   |                                |             |   |                                                     |                                     |                                     |                    |                               |                                                                                 |                                          |                     |                      |                                                                         |  |                                                |



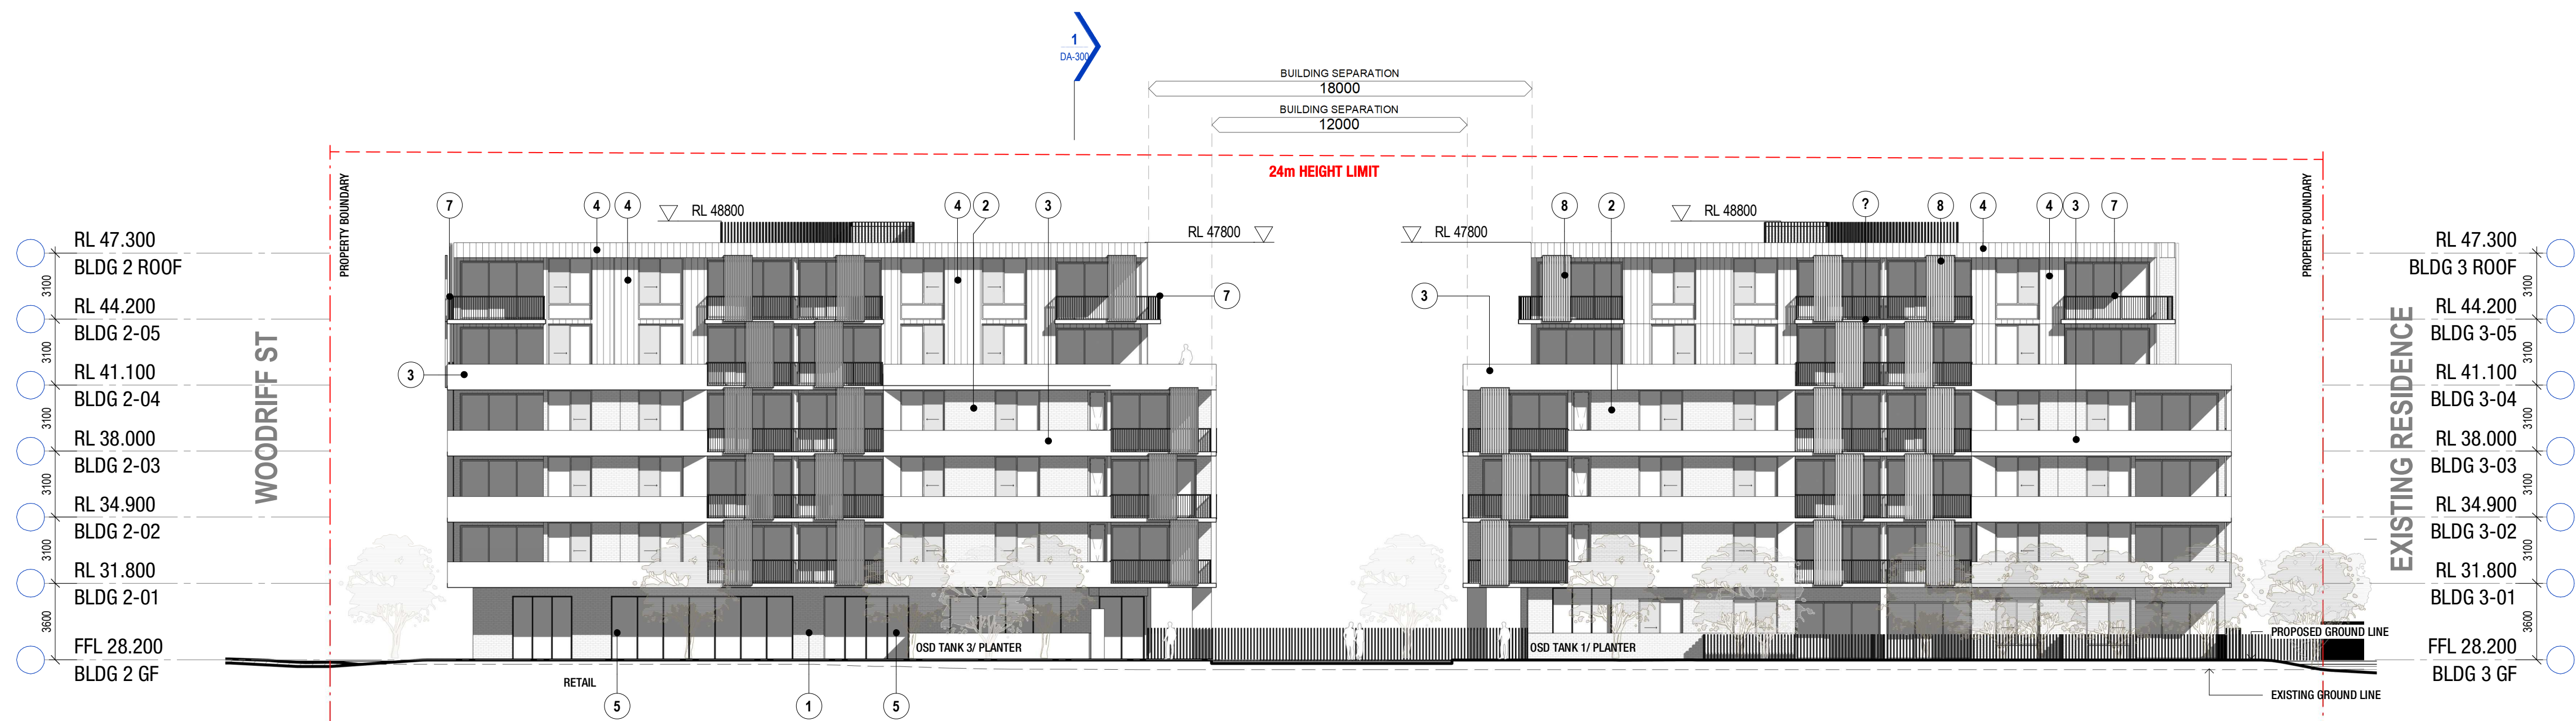

1 DERBY STREET ELEVATION  
1 : 200



2 RESERVE STREET ELEVATION  
1 : 200



AMENDMENTS

| ISSUE | DESCRIPTION                    |
|-------|--------------------------------|
| A     | DA ISSUE                       |
| B     | PCC INFORMATION RESPONSE ISSUE |
| C     | UPDATED DA ISSUE               |

| ISSUED BY | DATE       |
|-----------|------------|
| PH        | 17/12/2018 |
| PH        | 27/06/2019 |
| PH        | 15/10/2019 |

051020

SCALE 1:200

THIS DRAWING ISSUE HAS BEEN REVIEWED FOR

CO-ORDINATION

CHECKED BY

PH

APPROVED BY

DP

CONCEPTS AND INFORMATION CONTAINED IN THIS DRAWING ARE COPYRIGHT AND MAY NOT BE REPRODUCED IN WHOLE OR IN PART WITHOUT THE WRITTEN PERMISSION OF JACKSON TEECE. DO NOT SCALE THIS DRAWING. USE FIGURED DIMENSIONS ONLY. VERIFY ALL PROJECT DIMENSIONS BEFORE COMMENCING ON-SITE WORK OR OFF-SITE FABRICATION. NOTIFY JACKSON TEECE OF ANY DISCREPANCIES AND SEEK INSTRUCTIONS.

PLOT DATE: 16/10/2019 11:13:10 AM

KEY PLAN

1

BLDG 03

BLDG 02

BLDG 01

2

GENERAL NOTES

CLIENT

GREENGATE

DRAWING

ELEVATIONS SHEET 01 OF 03

DATE

NOVEMBER 2018

SCALE @ A1

1 : 200

DRAWN

SR/PH

PROJECT No.

2018085

DISC.

A

DRAWING No.

DA-200

ISSUE

C

GreenGate

Your life. Your community.

PROJECT

VILLAGE GREEN PENRITH

Jackson Teece Chesterman Willis Pty Ltd

Trading as Jackson Teece

ABN 15 083 837 280

www.jacksonteece.com

Level 20, 344 Queen Street

Brisbane, Queensland 4000 Australia


T +61 7 3236 2771 F +61 7 3236 2338

E brisbane@jacksonteece.com


Nominated Architects: Damien Barker (8192), John Gow (6790), Daniel Hudson (8315)

JACKSON TEECE



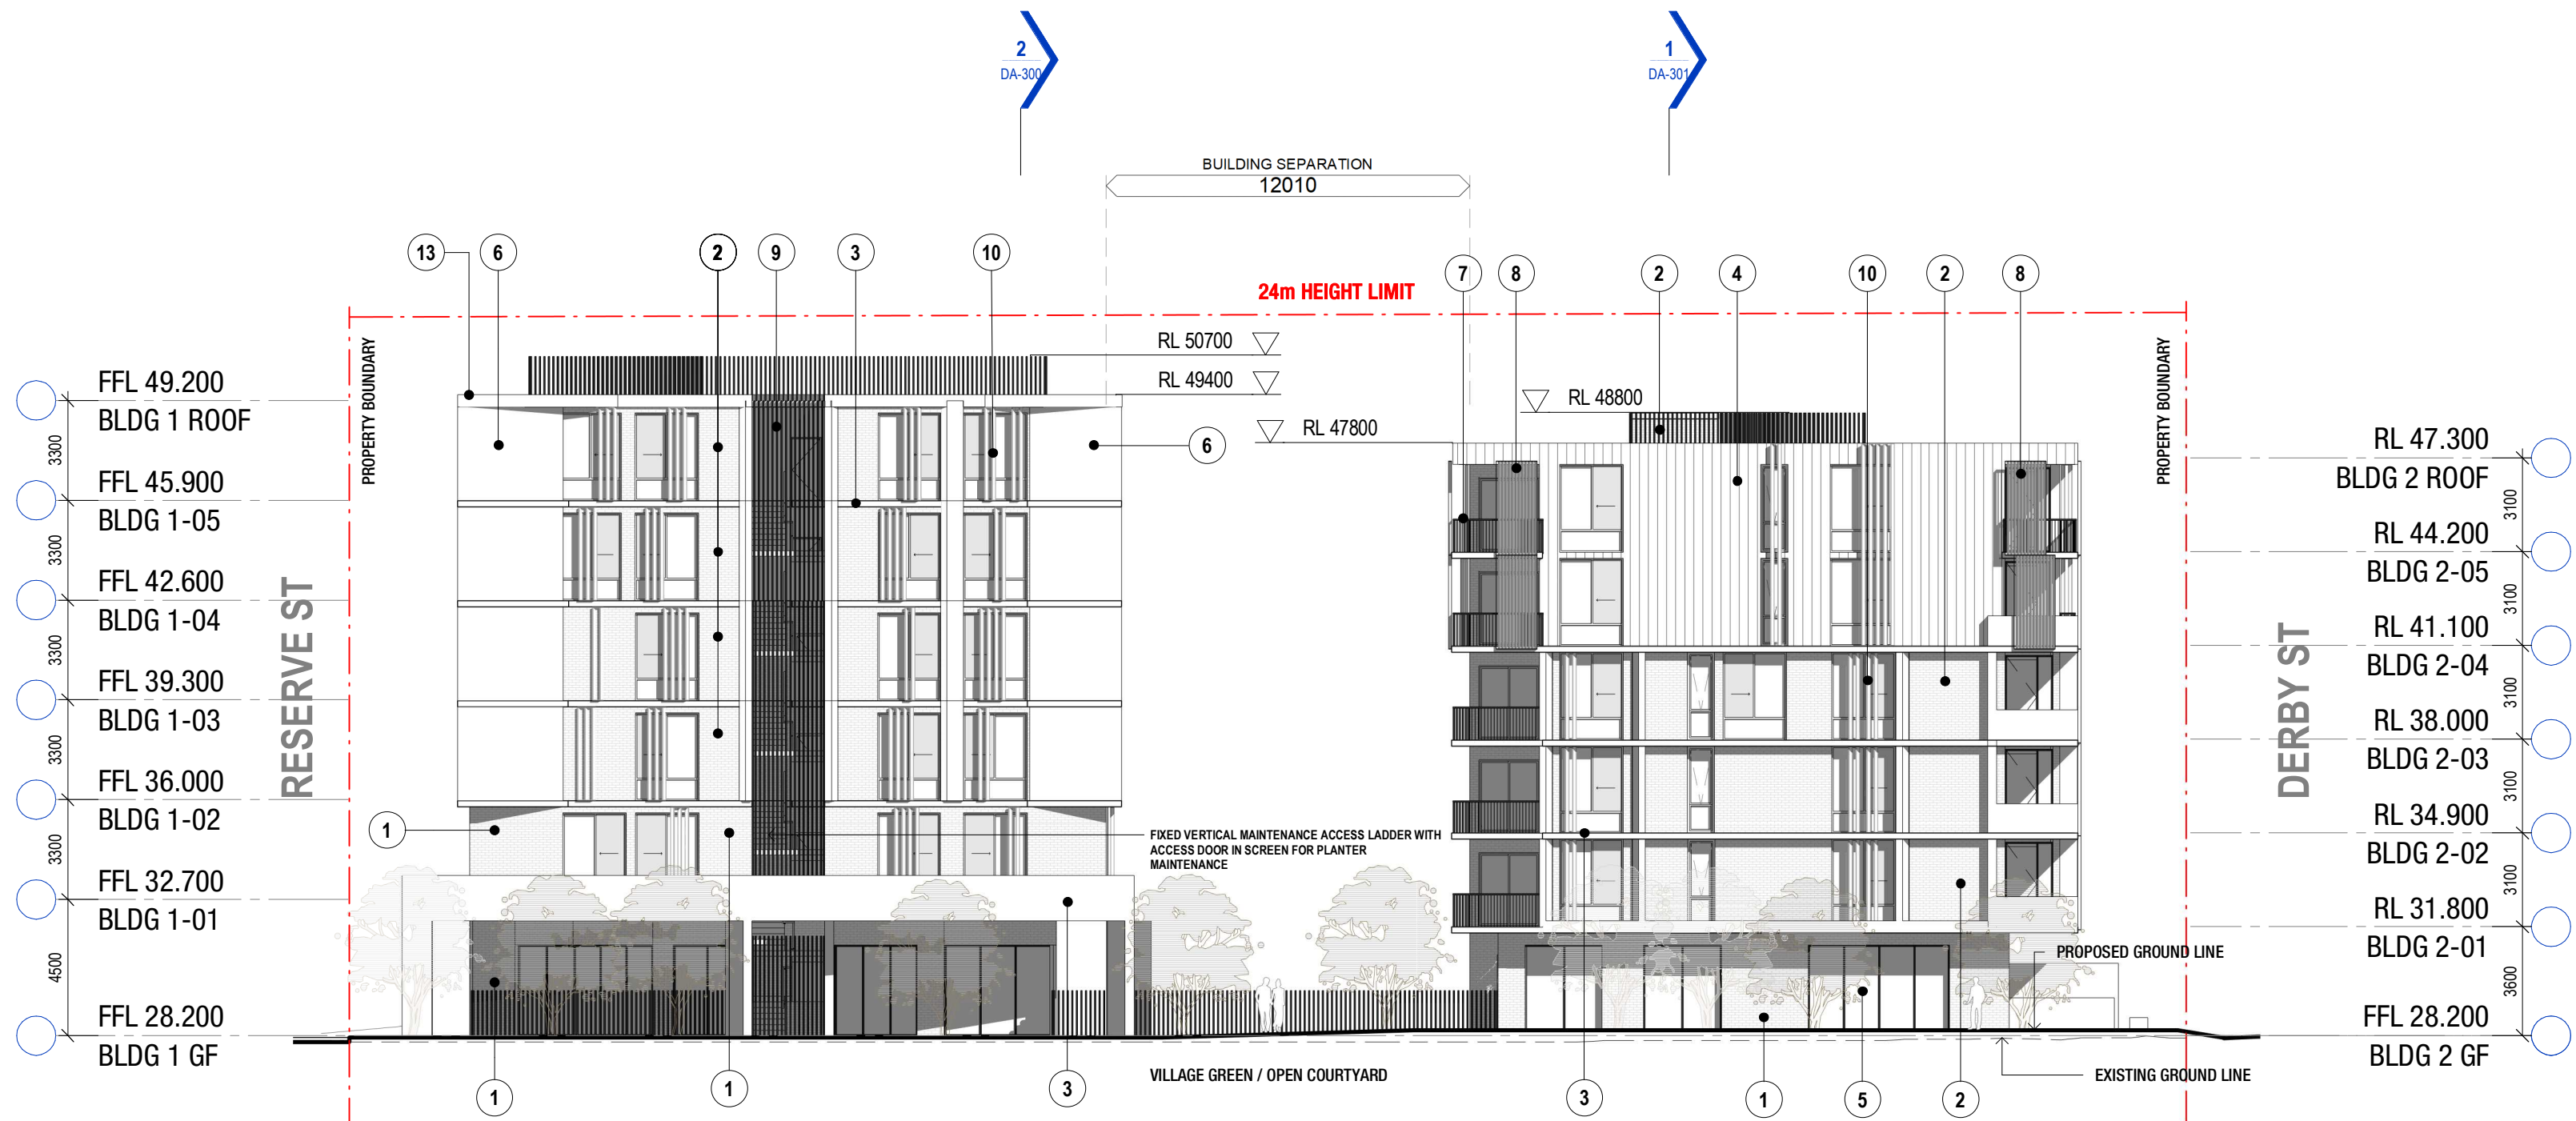

1 WOODRIFF STREET ELEVATION  
1 : 200

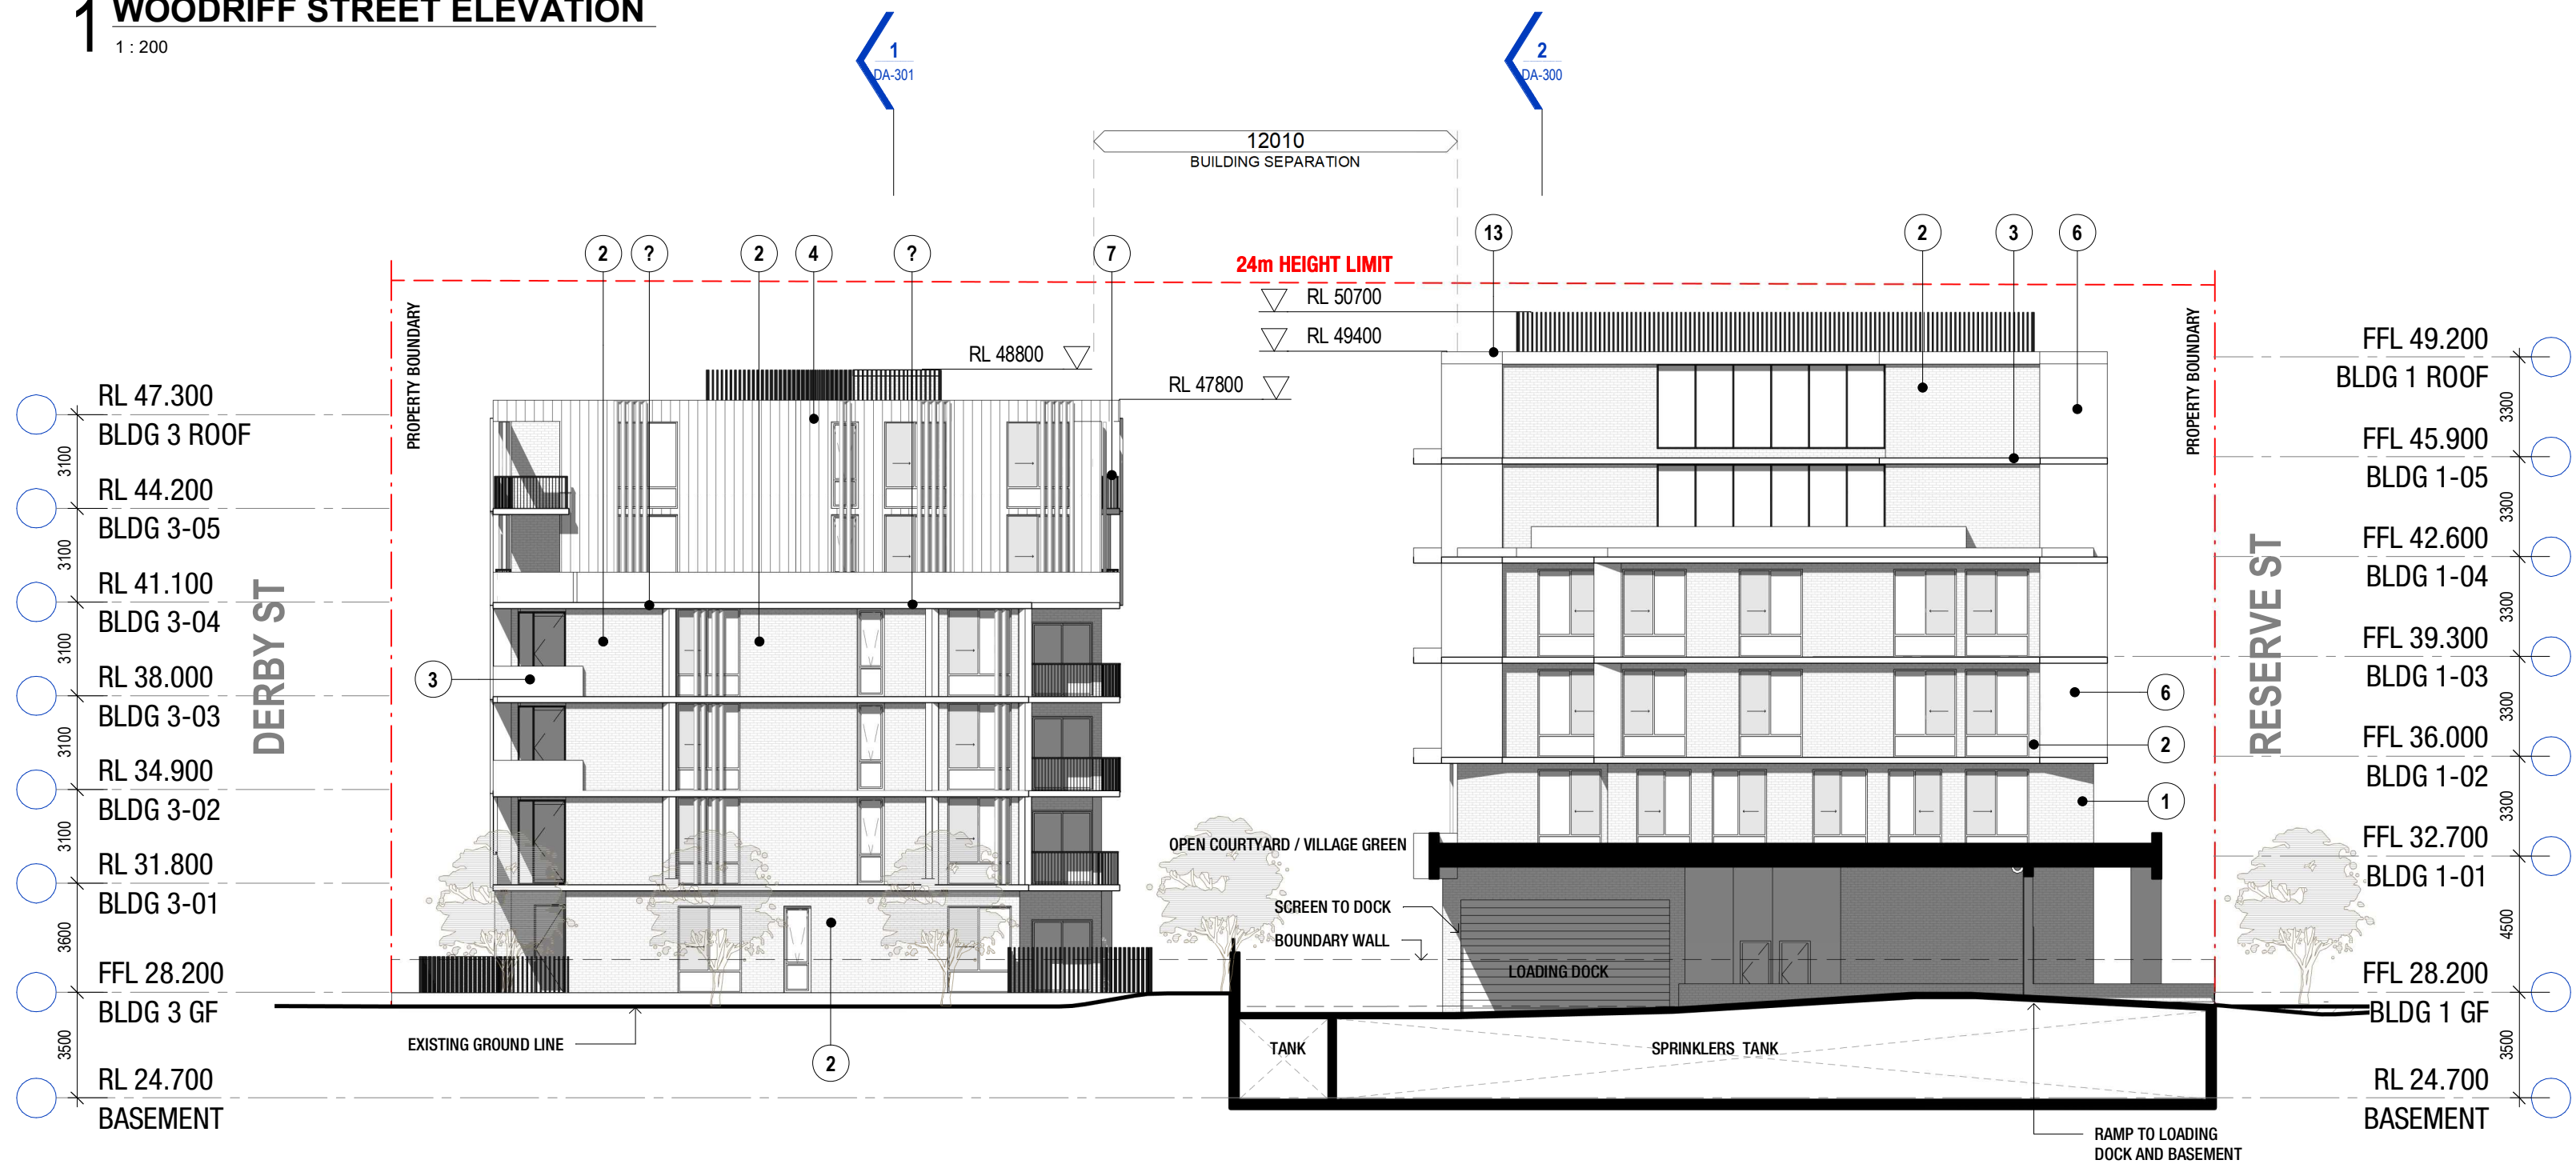

2 NORTH WEST ELEVATION  
1 : 200



| <b>AMENDMENTS</b> <table><tr><th>ISSUE</th><th>DESCRIPTION</th><th>ISSUED BY</th><th>DATE</th></tr><tr><td>A</td><td>DA ISSUE</td><td>PH</td><td>17/12/2018</td></tr><tr><td>B</td><td>PCC INFORMATION RESPONSE ISSUE</td><td>PH</td><td>27/08/2019</td></tr><tr><td>C</td><td>UPDATED DA ISSUE</td><td>PH</td><td>15/10/2019</td></tr></table>                                                                                                  | ISSUE                          | DESCRIPTION           | ISSUED BY  | DATE   | A | DA ISSUE              | PH                    | 17/12/2018     | B          | PCC INFORMATION RESPONSE ISSUE | PH         | 27/08/2019            | C | UPDATED DA ISSUE | PH | 15/10/2019 | <b>CO-ORDINATION</b><br>CHECKED BY PH<br>APPROVED BY DP | <b>KEY PLAN</b><br>BLDG 03, BLDG 02, BLDG 01 | <b>GENERAL NOTES</b> | <b>CLIENT</b><br>GREENGATE<br>DRAWING<br>ELEVATIONS SHEET 02 OF 03<br> | <b>PROJECT</b><br>VILLAGE GREEN PENRITH |
|---|--------------------------------|-----------------------|------------|---|---|-----------------------|-----------------------|----------------|------------|--------------------------------|------------|-----------------------|---|------------------|----|------------|---------------------------------------------------------|----------------------------------------------|----------------------|------------------------------------------------------------------------|-----------------------------------------|
| ISSUE   | DESCRIPTION                    | ISSUED BY             | DATE       |   |   |                       |                       |                |            |                                |            |                       |   |                  |    |            |                                                         |                                              |                      |                                                                        |                                         |
| A   | DA ISSUE                       | PH                    | 17/12/2018 |   |   |                       |                       |                |            |                                |            |                       |   |                  |    |            |                                                         |                                              |                      |                                                                        |                                         |
| B   | PCC INFORMATION RESPONSE ISSUE | PH                    | 27/08/2019 |   |   |                       |                       |                |            |                                |            |                       |   |                  |    |            |                                                         |                                              |                      |                                                                        |                                         |
| C   | UPDATED DA ISSUE               | PH                    | 15/10/2019 |   |   |                       |                       |                |            |                                |            |                       |   |                  |    |            |                                                         |                                              |                      |                                                                        |                                         |
| <small>CONCEPTS AND INFORMATION CONTAINED IN THIS DRAWING ARE COPYRIGHT AND MAY NOT BE REPRODUCED IN WHOLE OR PART OR BY ANY MEDIUM, WITHOUT THE WRITTEN PERMISSION OF JACKSON TEECE. DO NOT SCALE THIS DRAWING. USE FIGURED DIMENSIONS ONLY. VERIFY ALL PROJECT DIMENSIONS BEFORE COMMENCING ON-SITE WORK OR OFF-SITE FABRICATION. NOTIFY JACKSON TEECE OF ANY DISCREPANCIES AND SEEK INSTRUCTIONS.</small><br>PLOT DATE: 15/10/2019 7:47:08 PM |                                |                       |            | <table><tr><td>DATE<br/>NOVEMBER 2018</td><td>SCALE @ A1<br/>1 : 200</td><td>DRAWN<br/>SR/PH</td><td>ISSUE<br/>C</td></tr><tr><td>PROJECT No.<br/>2018085</td><td>DISC.<br/>A</td><td>DRAWING No.<br/>DA-201</td><td></td></tr></table> |   | DATE<br>NOVEMBER 2018 | SCALE @ A1<br>1 : 200 | DRAWN<br>SR/PH | ISSUE<br>C | PROJECT No.<br>2018085         | DISC.<br>A | DRAWING No.<br>DA-201 |   |                  |    |            |                                                         |                                              |                      |                                                                        |                                         |
| DATE<br>NOVEMBER 2018   | SCALE @ A1<br>1 : 200          | DRAWN<br>SR/PH        | ISSUE<br>C |   |   |                       |                       |                |            |                                |            |                       |   |                  |    |            |                                                         |                                              |                      |                                                                        |                                         |
| PROJECT No.<br>2018085   | DISC.<br>A                     | DRAWING No.<br>DA-201 |            |   |   |                       |                       |                |            |                                |            |                       |   |                  |    |            |                                                         |                                              |                      |                                                                        |                                         |

Jackson Teece Chesterman Willis Pty Ltd  
Trading as Jackson Teece  
ABN 15 083 837 200  
www.jacksonteece.com  
Level 20, 344 Queen Street  
Brisbane, Queensland 4000 Australia  
T +61 7 3236 2771 F +61 7 3236 2358  
E brisbane@jacksonteece.com

Nominated Architects: Damien Barker (8192), John Gow (8790), Daniel Hudson (8315)  
**JACKSON TEECE**





1 BLDG 1 NORTH EAST ELEVATION  
1 : 200



2 BLDG 2 & 3 SOUTH WEST ELEVATION  
1 : 200



AMENDMENTS

| ISSUE | DESCRIPTION                    |
|-------|--------------------------------|
| A     | DA ISSUE                       |
| B     | PCC INFORMATION RESPONSE ISSUE |
| C     | UPDATED DA ISSUE               |

| ISSUED BY | DATE       |
|-----------|------------|
| PH        | 17/12/2018 |
| PH        | 27/08/2019 |
| PH        | 15/10/2019 |

051020

SCALE 1:200

THIS DRAWING ISSUE HAS BEEN REVIEWED FOR

CO-ORDINATION

CHECKED BY

PH

APPROVED BY

DP

CONCEPTS AND INFORMATION CONTAINED IN THIS DRAWING ARE COPYRIGHT AND MAY NOT BE REPRODUCED IN WHOLE OR PART OR BY ANY MEDIUM, WITHOUT THE WRITTEN PERMISSION OF JACKSON TEECE. DO NOT SCALE THIS DRAWING. USE FIGURED DIMENSIONS ONLY. VERIFY ALL PROJECT DIMENSIONS BEFORE COMMENCING ON-SITE WORK OR OFF-SITE FABRICATION. NOTIFY JACKSON TEECE OF ANY DISCREPANCIES AND SEEK INSTRUCTIONS.

PLOT DATE: 15/10/2019 7:47:24 PM

KEY PLAN

GENERAL NOTES

CLIENT

GREENGATE

DRAWING

ELEVATIONS SHEET 03 OF 03

DATE

NOVEMBER 2018

SCALE @ A1

1 : 200

DRAWN

SR/PH

PROJECT No.

2018085

DISC.

A

DRAWING No.

DA-202

ISSUE

C


JACKSON TEECE

Architects


Level 20, 344 Queen Street  
Brisbane, Queensland 4000 Australia  
T +61 7 3258 2771 F +61 7 3258 1000  
E brisbane@jacksonteece.com

Level 20, 344 Queen Street  
Brisbane, Queensland 4000 Australia  
T +61 7 3258 2771 F +61 7 3258 1000  
E brisbane@jacksonteece.com




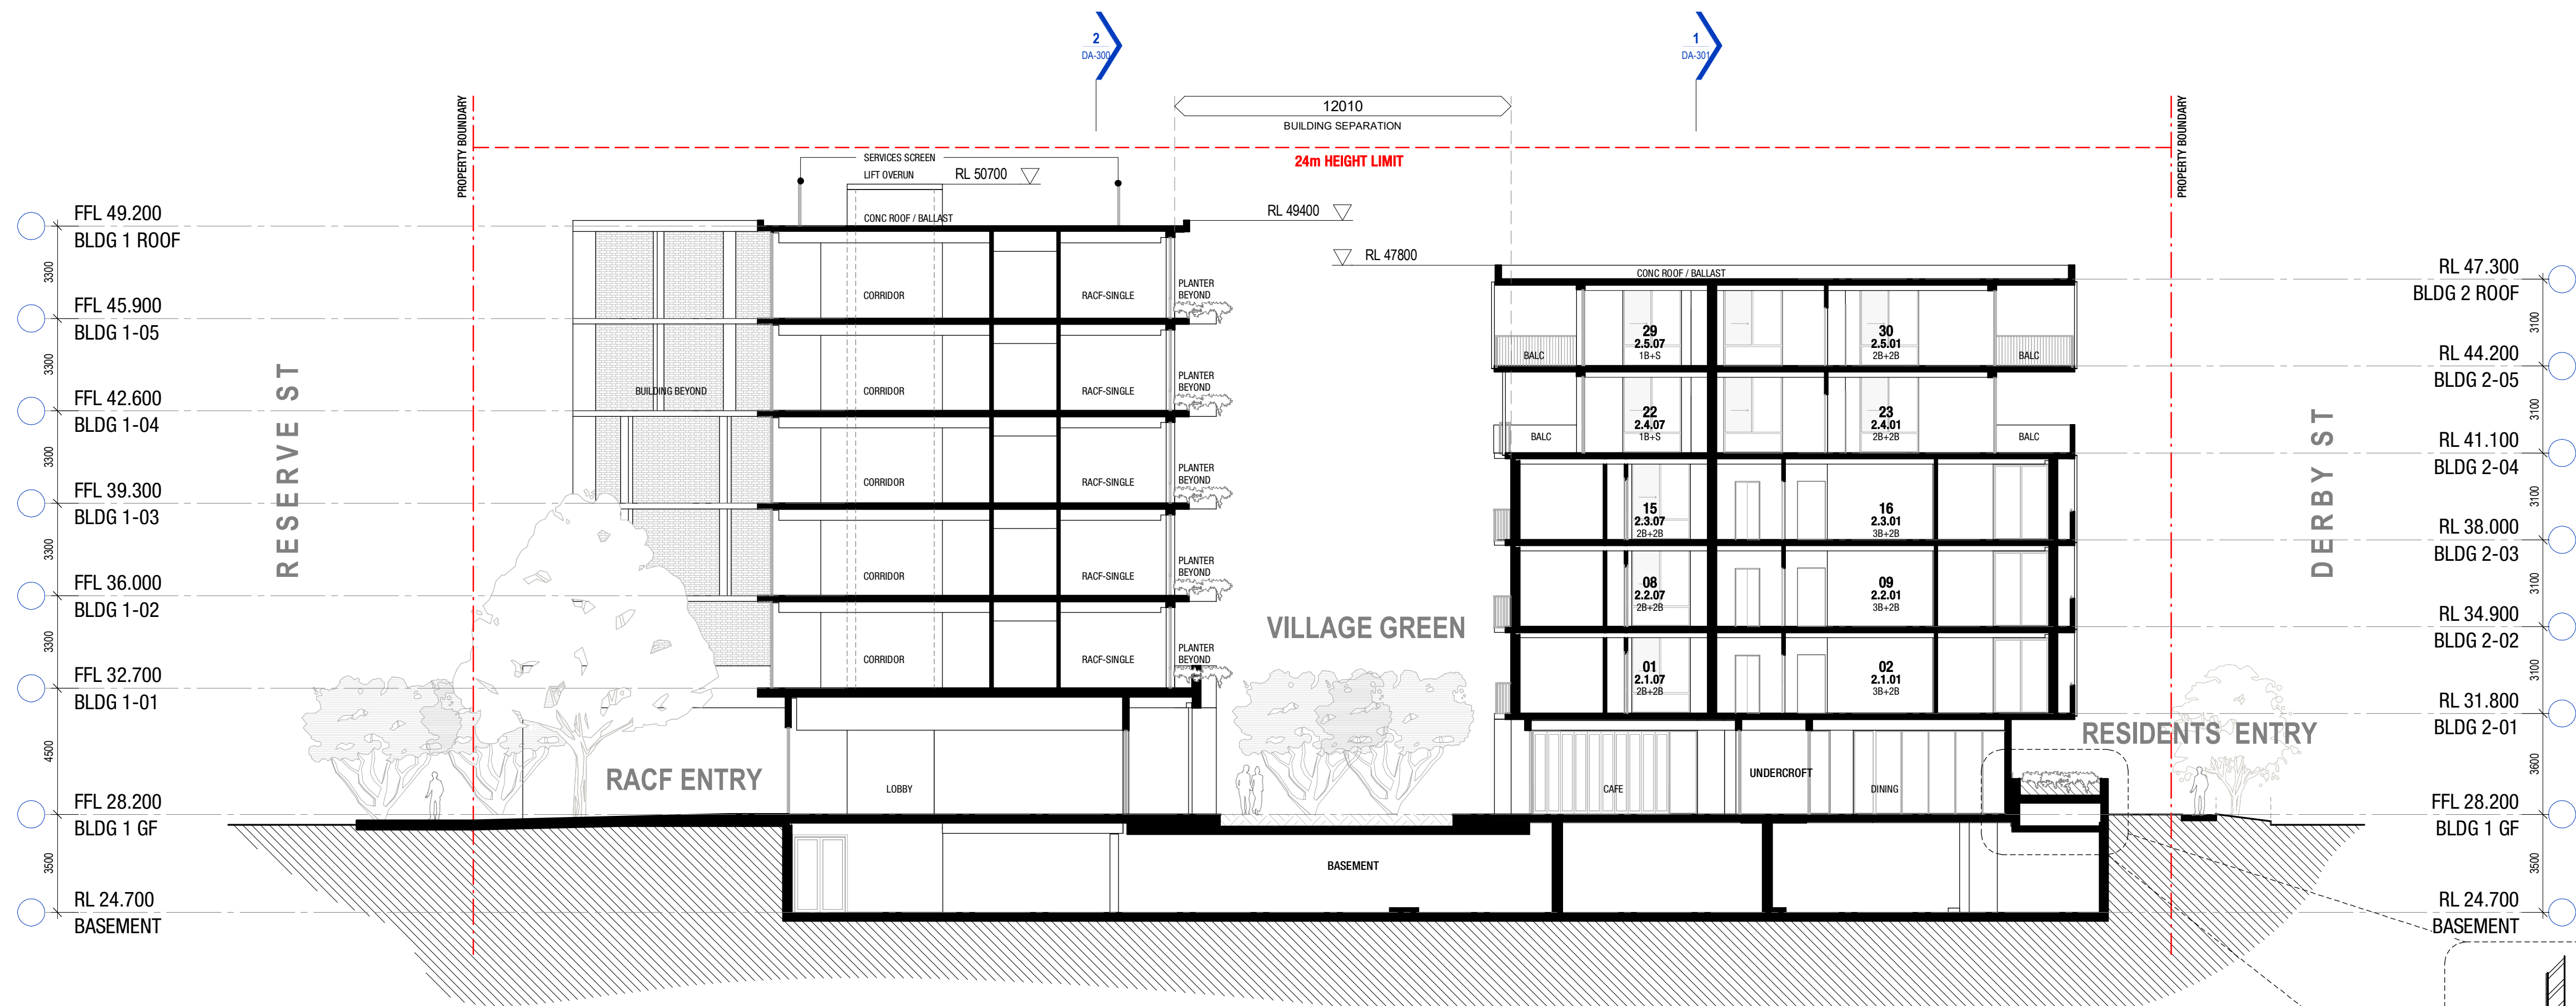

1 SECTION THROUGH BLDG 1 & 2  
1 : 150

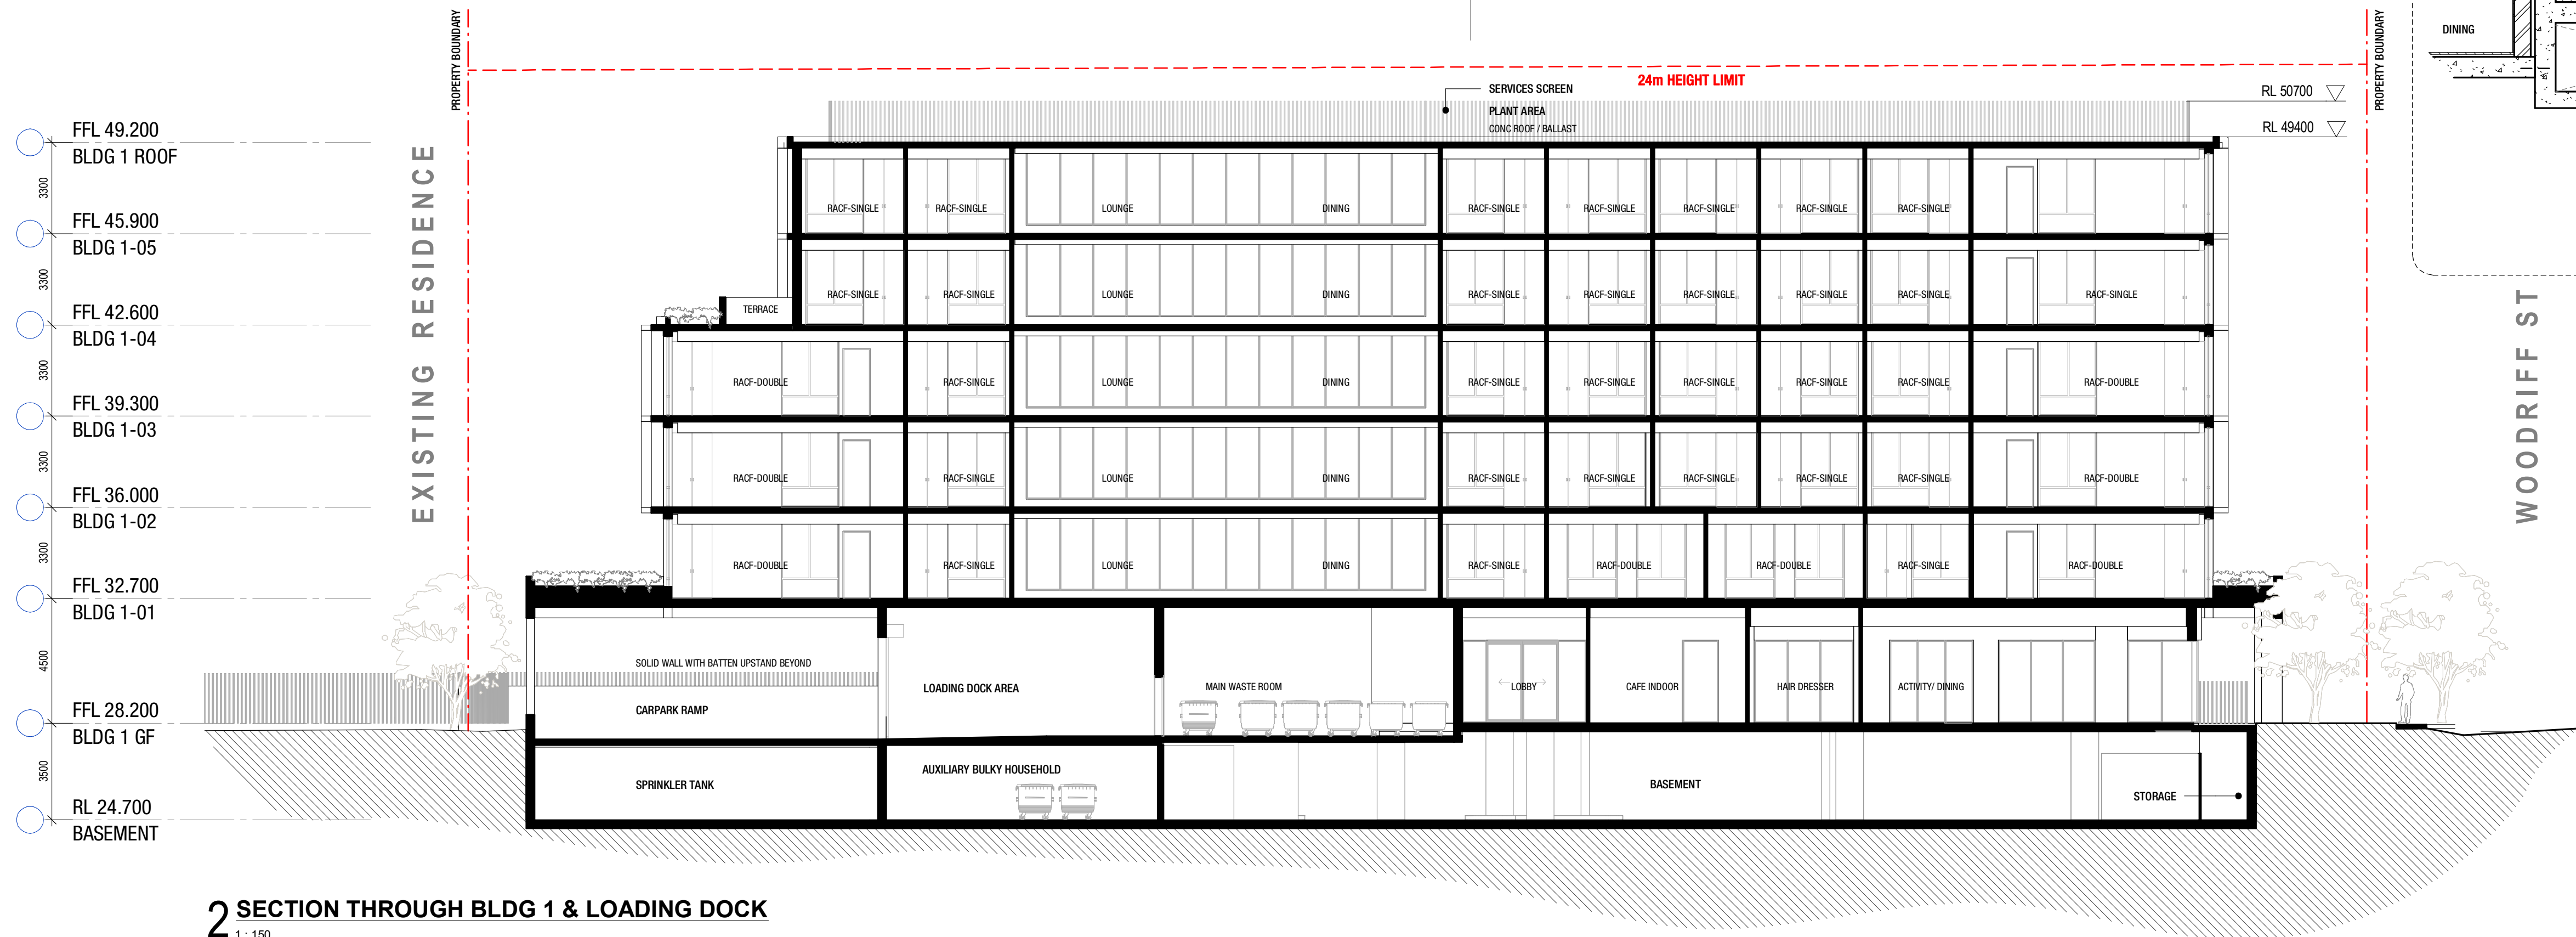

2 SECTION THROUGH BLDG 1 & LOADING DOCK  
1 : 150

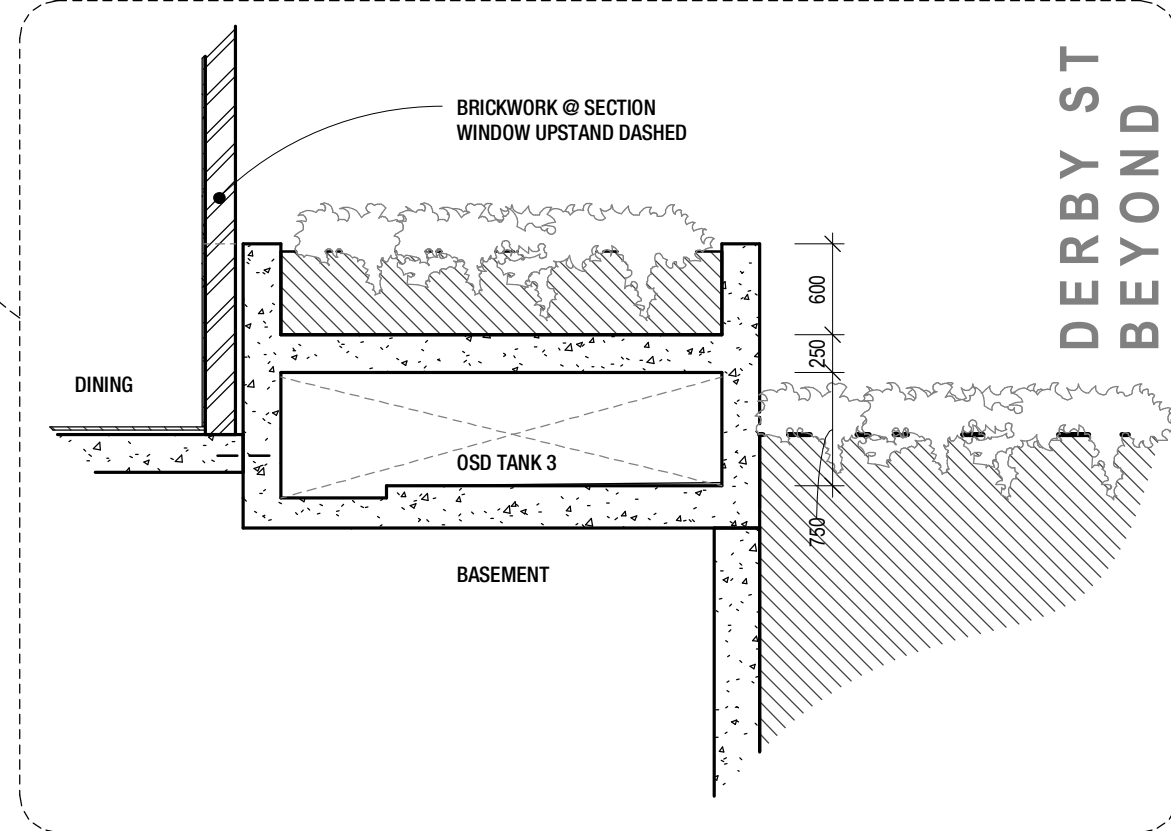

| AMENDMENTS |                                |           |            |
|------------|--------------------------------|-----------|------------|
| ISSUE      | DESCRIPTION                    | ISSUED BY | DATE       |
| A          | DA ISSUE                       | PH        | 17/12/2018 |
| B          | PCC INFORMATION RESPONSE ISSUE | PH        | 27/06/2019 |
| C          | UPDATED DA ISSUE               | PH        | 15/10/2019 |


| ISSUED BY | DATE       |
|-----------|------------|
| PH        | 17/12/2018 |
| PH        | 27/06/2019 |
| PH        | 15/10/2019 |

THIS DRAWING ISSUE HAS BEEN REVIEWED FOR

CO-ORDINATION

CHECKED BY  
PH

APPROVED BY  
DP

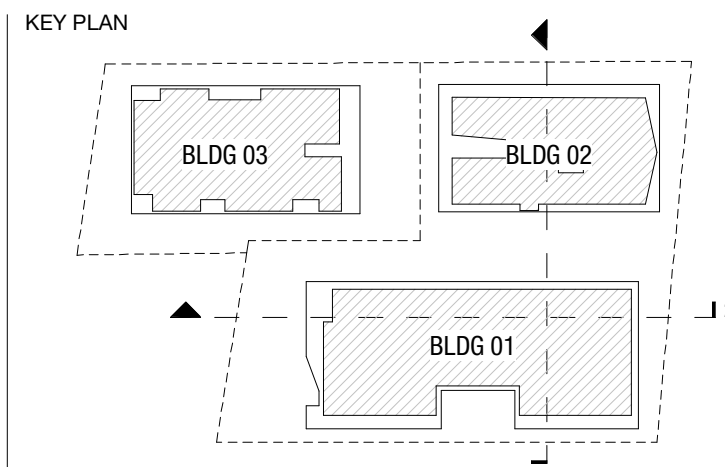

GENERAL NOTES

CONCEPTS AND INFORMATION CONTAINED IN THIS DRAWING ARE COPYRIGHT AND MAY NOT BE REPRODUCED IN WHOLE OR PART OR BY ANY MEDIUM, WITHOUT THE WRITTEN PERMISSION OF JACKSON TEECE. DO NOT SCALE THIS DRAWING. USE FIGURED DIMENSIONS ONLY. VERIFY ALL PROJECT DIMENSIONS BEFORE COMMENCING ON-SITE WORK OR OFF-SITE FABRICATION. NOTIFY JACKSON TEECE OF ANY DISCREPANCIES AND SEEK INSTRUCTIONS.

PLOT DATE: 15/10/2019 7:47:30 PM

CLIENT  
**GREENGATE**  
DRAWING  
SECTIONS 01  
SHEET 01 OF 02

*Greengate*  
Your life. Your community.

PROJECT  
**VILLAGE GREEN PENRITH**

DATE  
**NOVEMBER 2018**

SCALE @ A1  
**As indicated**

DRAWN  
**SR**

PROJECT No.  
**2018085**

DISCP.  
**A**

DRAWING No.  
**DA-300**


ISSUE  
**C**

Jackson Teece Chesterman Willis Pty Ltd  
Trading as Jackson Teece  
ABN 15 063 837 200  
www.jacksonteece.com  
Level 20, 344 Queen Street  
Brisbane, Queensland 4000 Australia  
T +61 7 3236 2771 F +61 7 3236 2338  
E brisbane@jacksonteece.com

Nominated Architects: Damian Barker (8192), John Gow (6790), Daniel Hudson (8315)

**JACKSON TEECE**



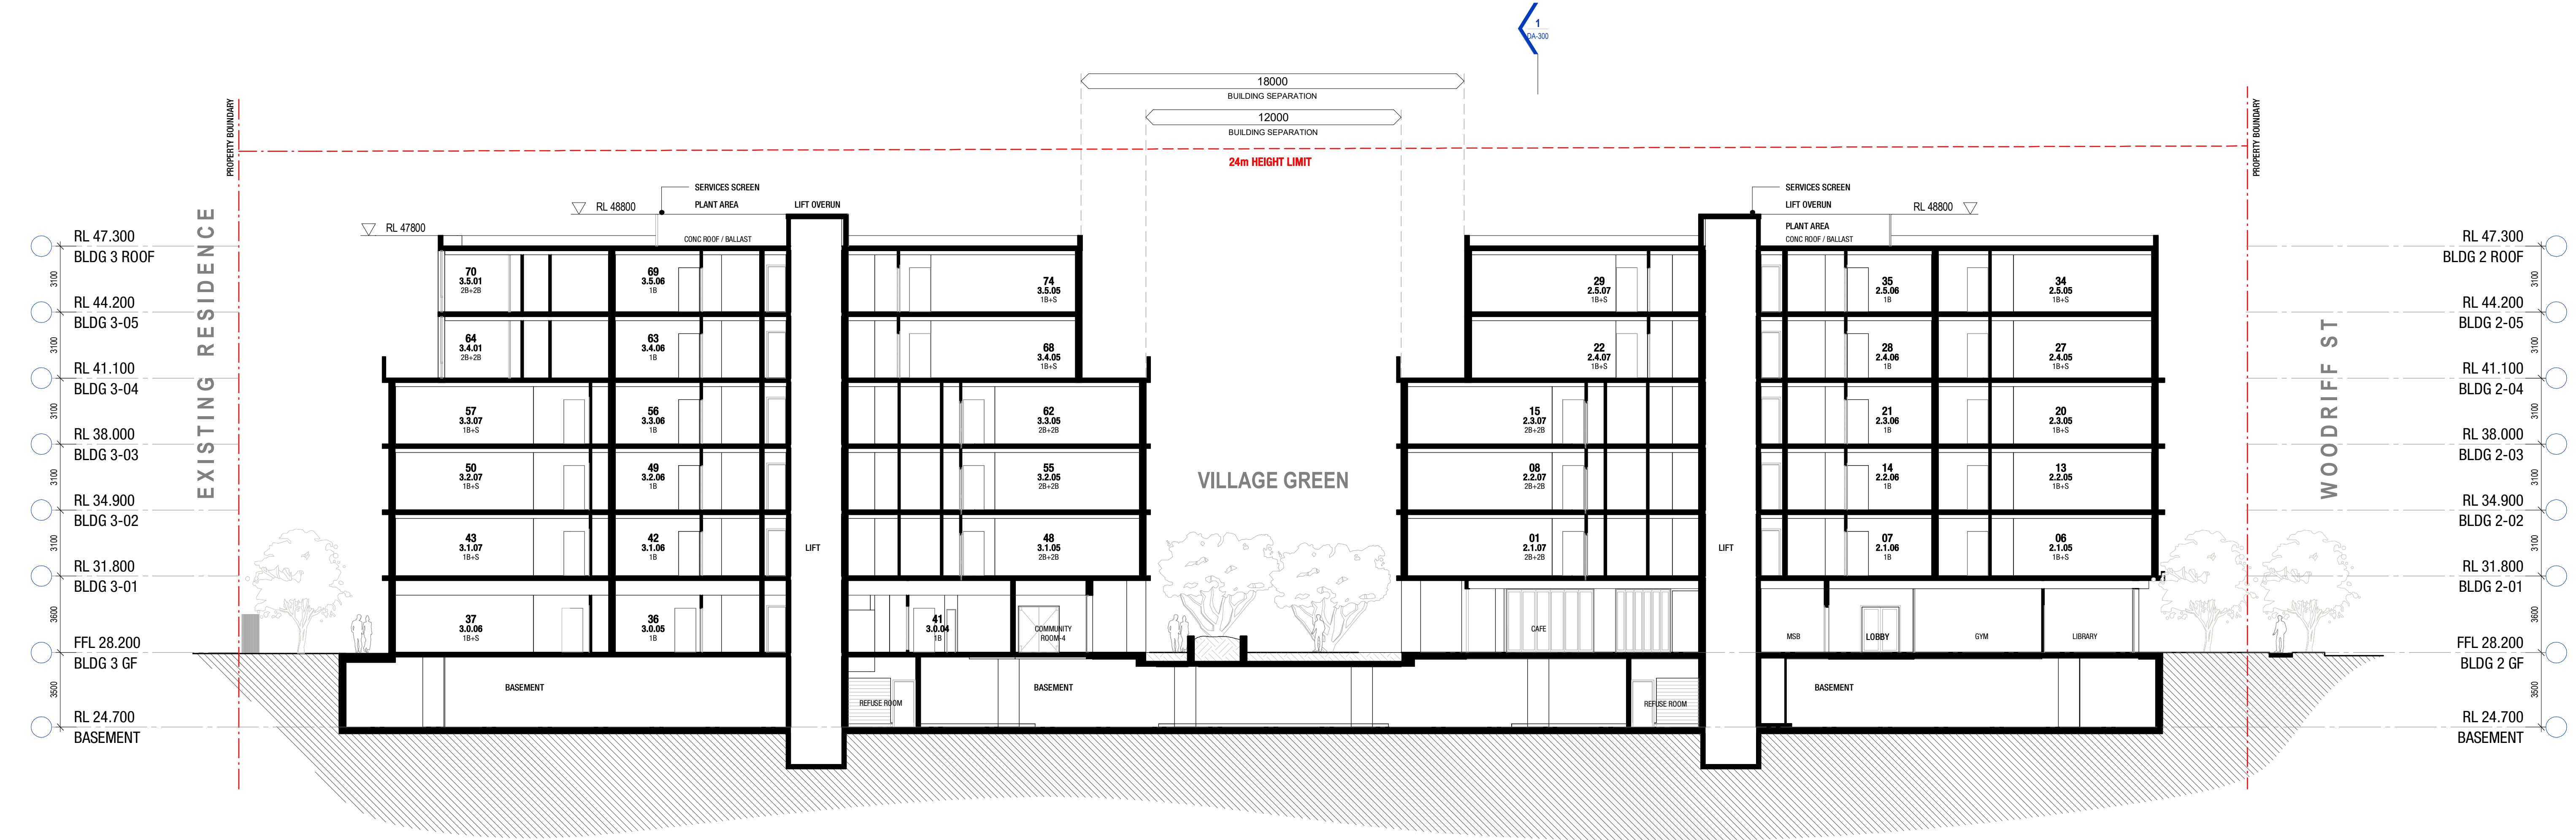

1 SECTION THROUGH BLDG 2 & 3  
1 : 150

| AMENDMENTS |                                |
|------------|--------------------------------|
| ISSUE      | DESCRIPTION                    |
| A          | DA ISSUE                       |
| B          | PCC INFORMATION RESPONSE ISSUE |
| C          | UPDATED DA ISSUE               |

| ISSUED BY | DATE       |
|-----------|------------|
| PH        | 17/12/2018 |
| PH        | 27/06/2019 |
| PH        | 15/10/2019 |

THIS DRAWING ISSUE HAS BEEN REVIEWED FOR

CO-ORDINATION


CHECKED BY  
PH

APPROVED BY  
DP

CONCEPTS AND INFORMATION CONTAINED IN THIS DRAWING ARE COPYRIGHT AND MAY NOT BE REPRODUCED IN WHOLE OR PART OR BY ANY MEANS, WITHOUT THE WRITTEN PERMISSION OF JACKSON TEECE. DO NOT SCALE THIS DRAWING. USE FIGURED DIMENSIONS ONLY. VERIFY ALL PROJECT DIMENSIONS BEFORE COMMENCING ON-SITE WORK OR OFF-SITE FABRICATION. NOTIFY JACKSON TEECE OF ANY DISCREPANCIES AND SEEK INSTRUCTIONS.

PLOT DATE: 15/10/2019 7:47:34 PM

KEY PLAN

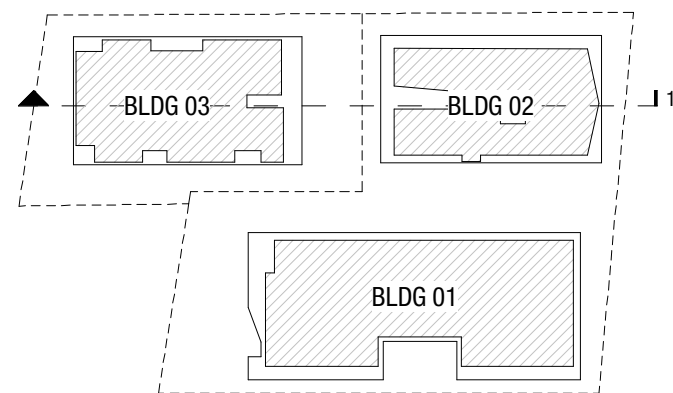

GENERAL NOTES

CLIENT  
**GREENGATE**  
DRAWING  
**SECTIONS 02**  
**SHEET 02 OF 02**



PROJECT  
**VILLAGE GREEN PENRITH**

DATE  
**NOVEMBER 2018**

SCALE @ A1  
**1 : 150**

DRAWN  
**SR**

PROJECT No.  
**2018085**

DISCP.  
**A**

DRAWING No.  
**DA-301**


ISSUE  
**C**

Jackson Teece Chesterman Willis Pty Ltd  
Trading as Jackson Teece  
ABN 15 063 837 200  
www.jacksonteece.com  
Level 20, 344 Queen Street  
Brisbane, Queensland 4000 Australia  
T +61 7 3236 2771 F +61 7 3236 2338  
E brisbane@jacksonteece.com


Nominated Architects: Damien Barker (8192), John Gow (5790), Daniel Hudson (8315)

**JACKSON TEECE**




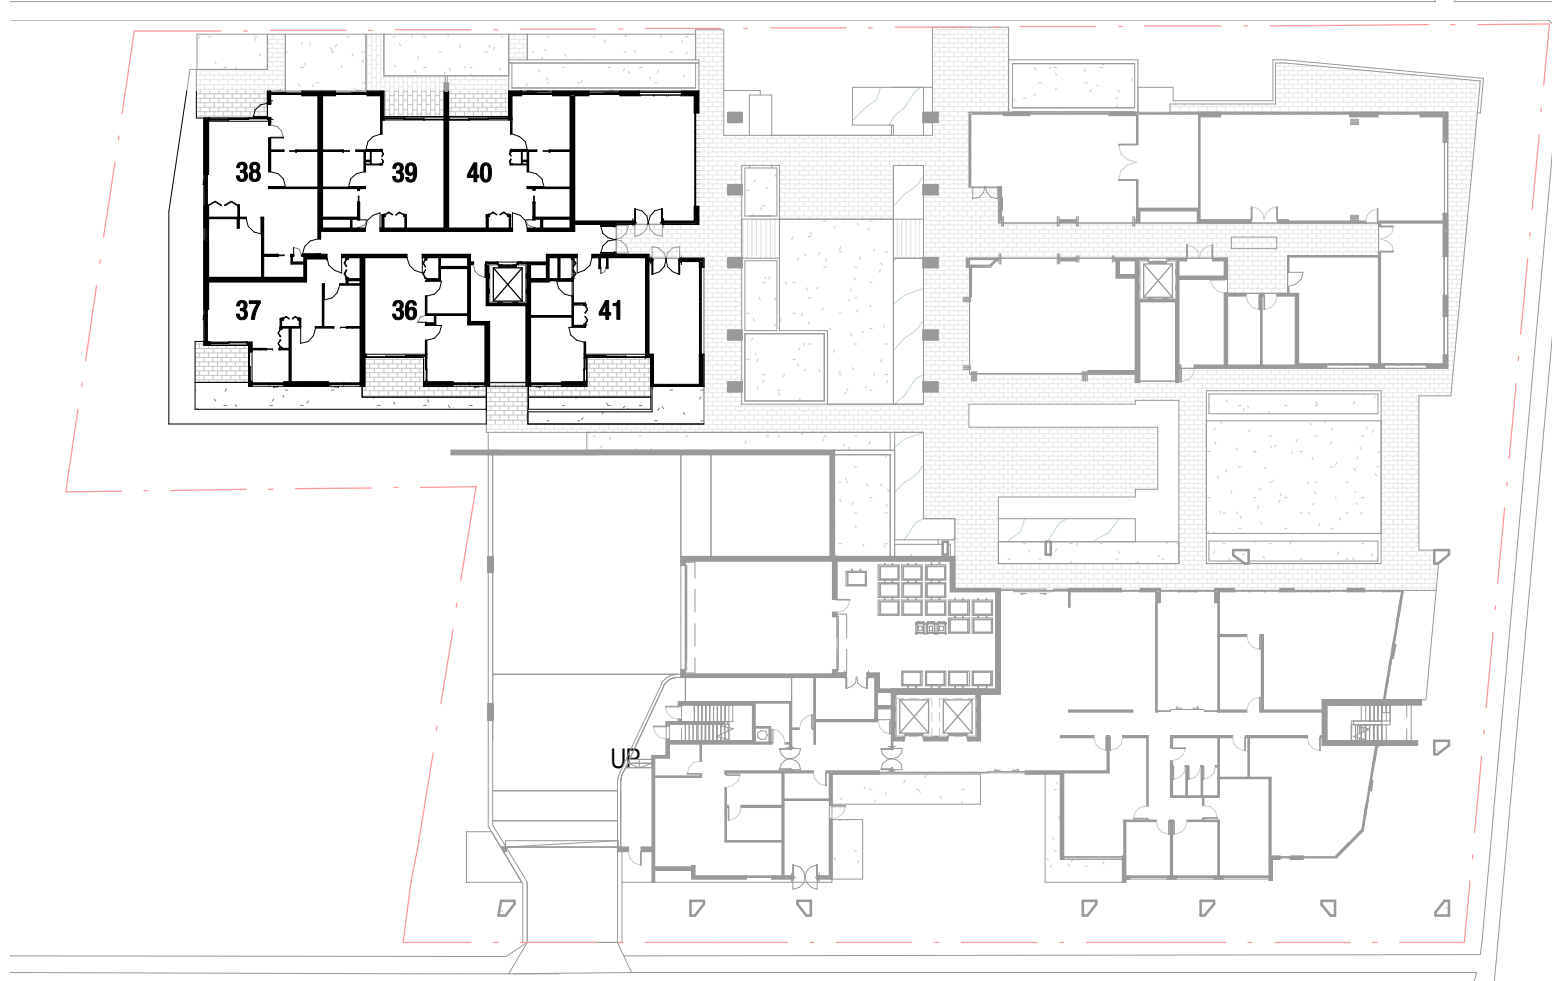


1 GROUND LEVEL - UNITS  
1 : 500

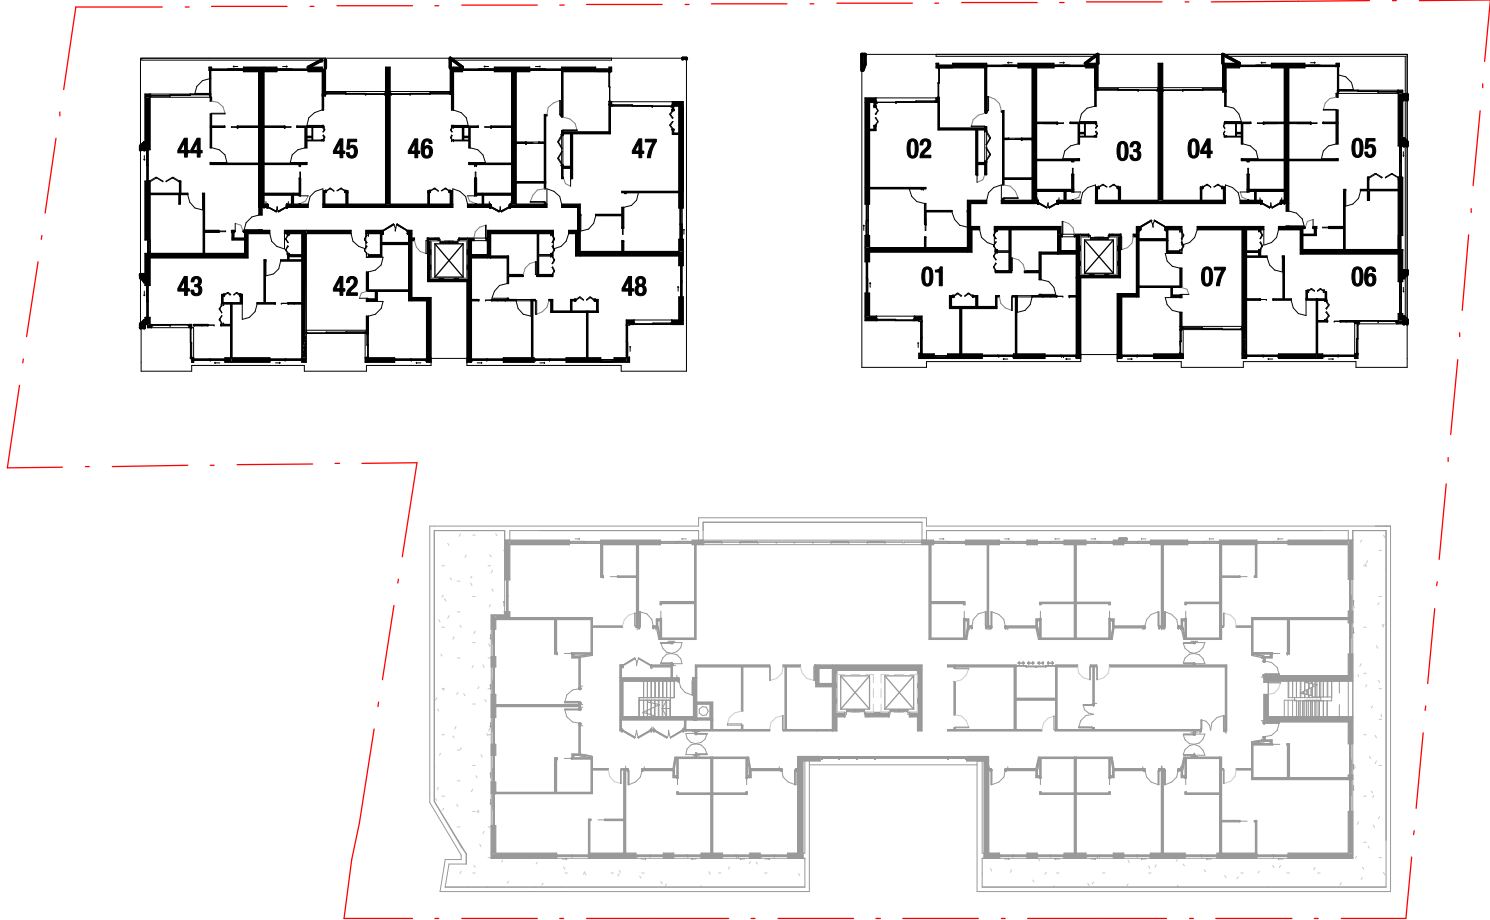


2 LEVEL 01 - UNITS  
1 : 500

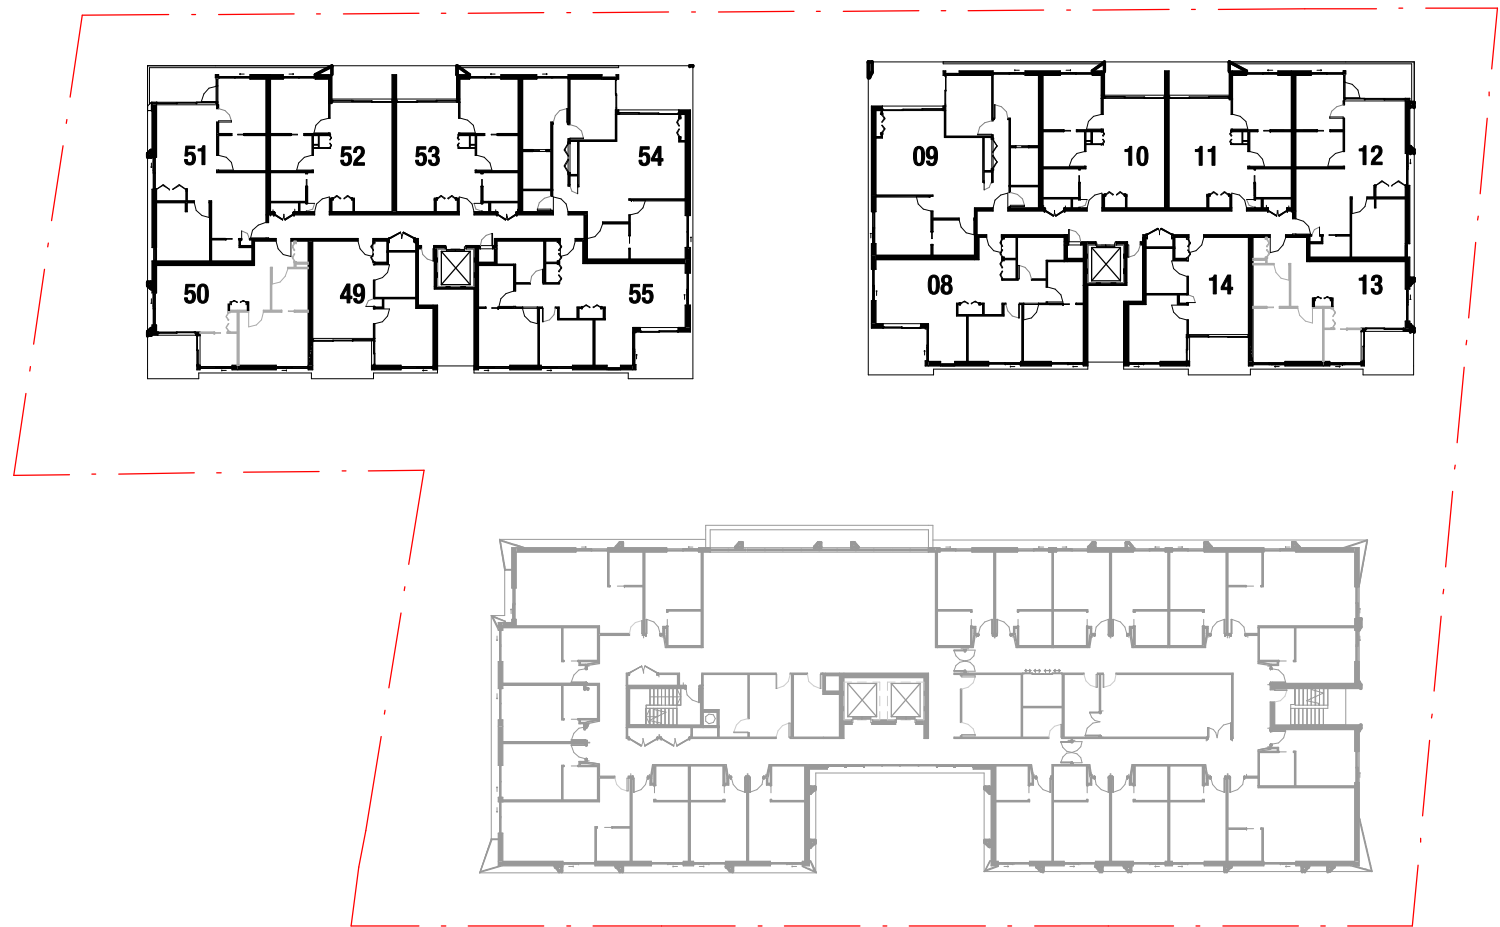


3 LEVEL 02 - UNITS  
1 : 500

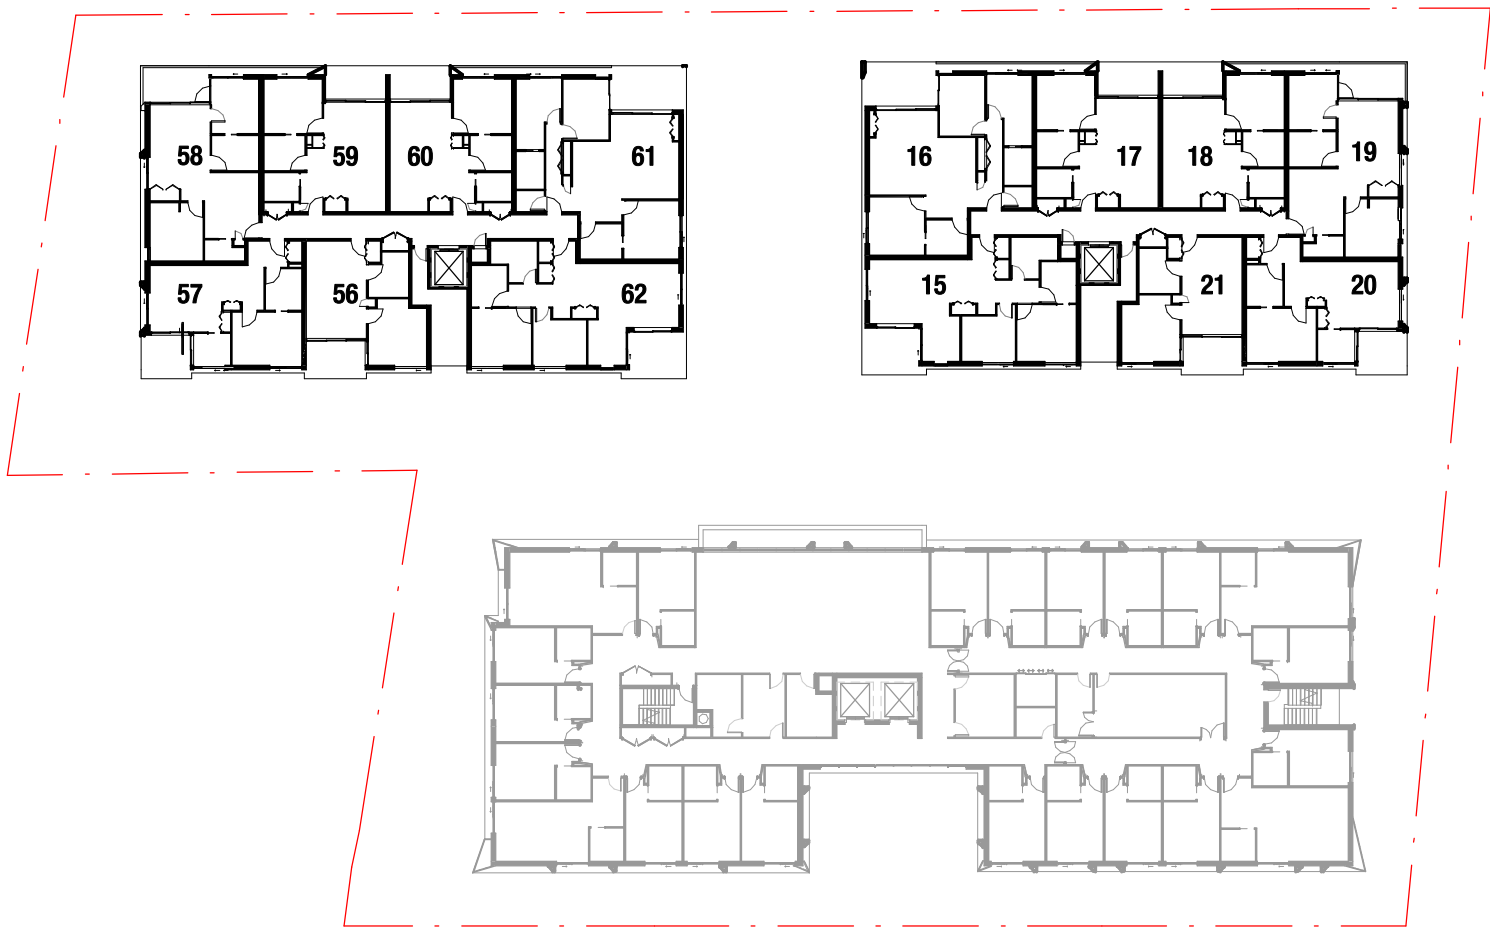

4 LEVEL 03 - UNITS  
1 : 500

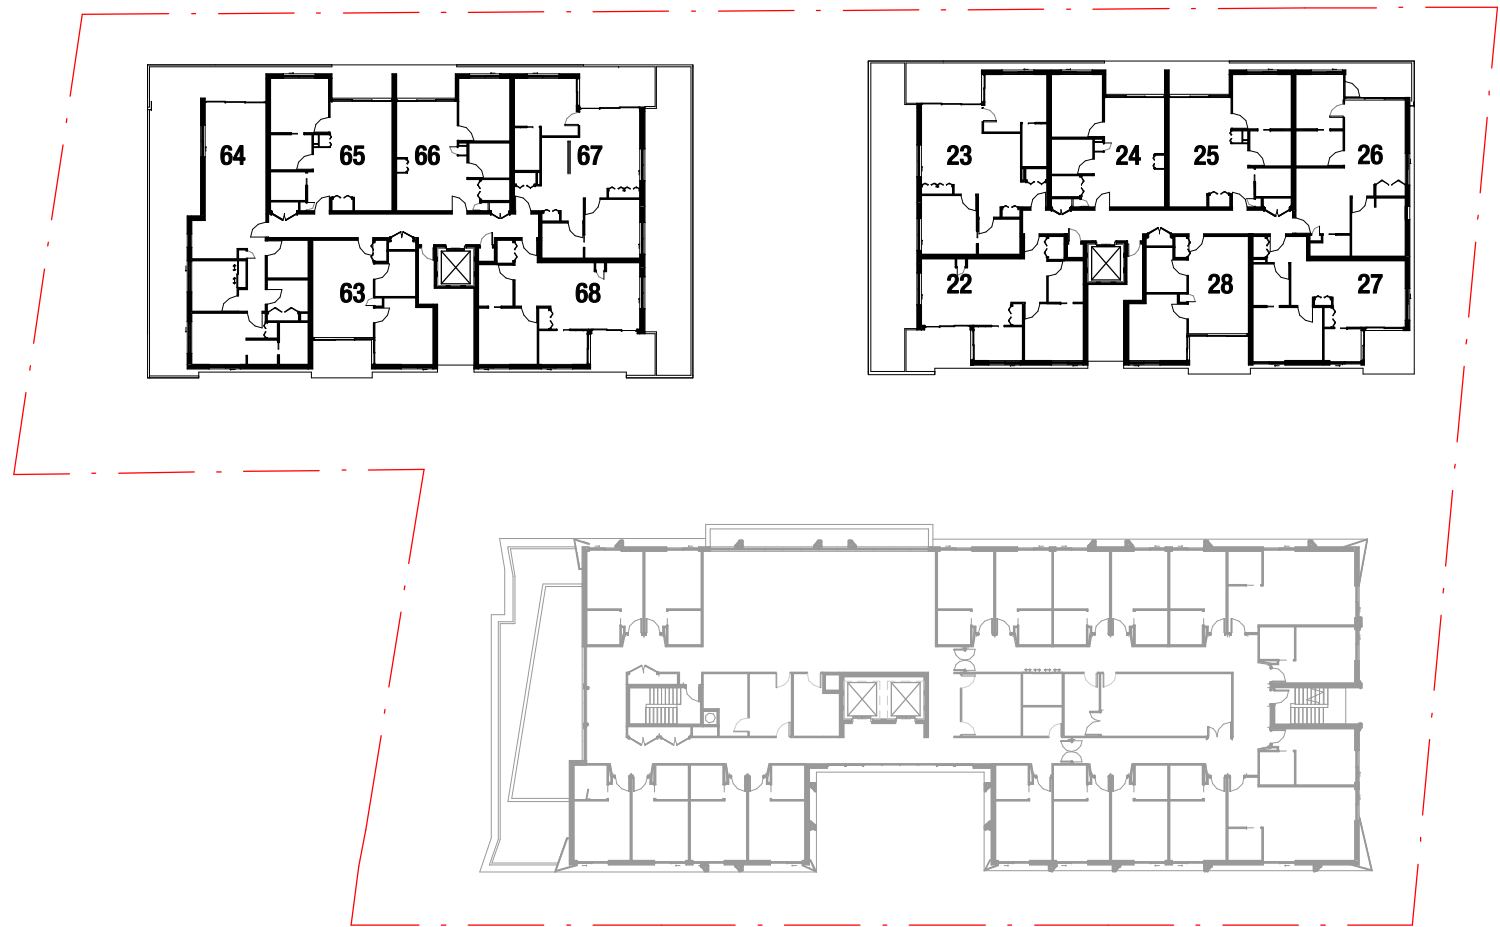

5 LEVEL 04 - UNITS  
1 : 500

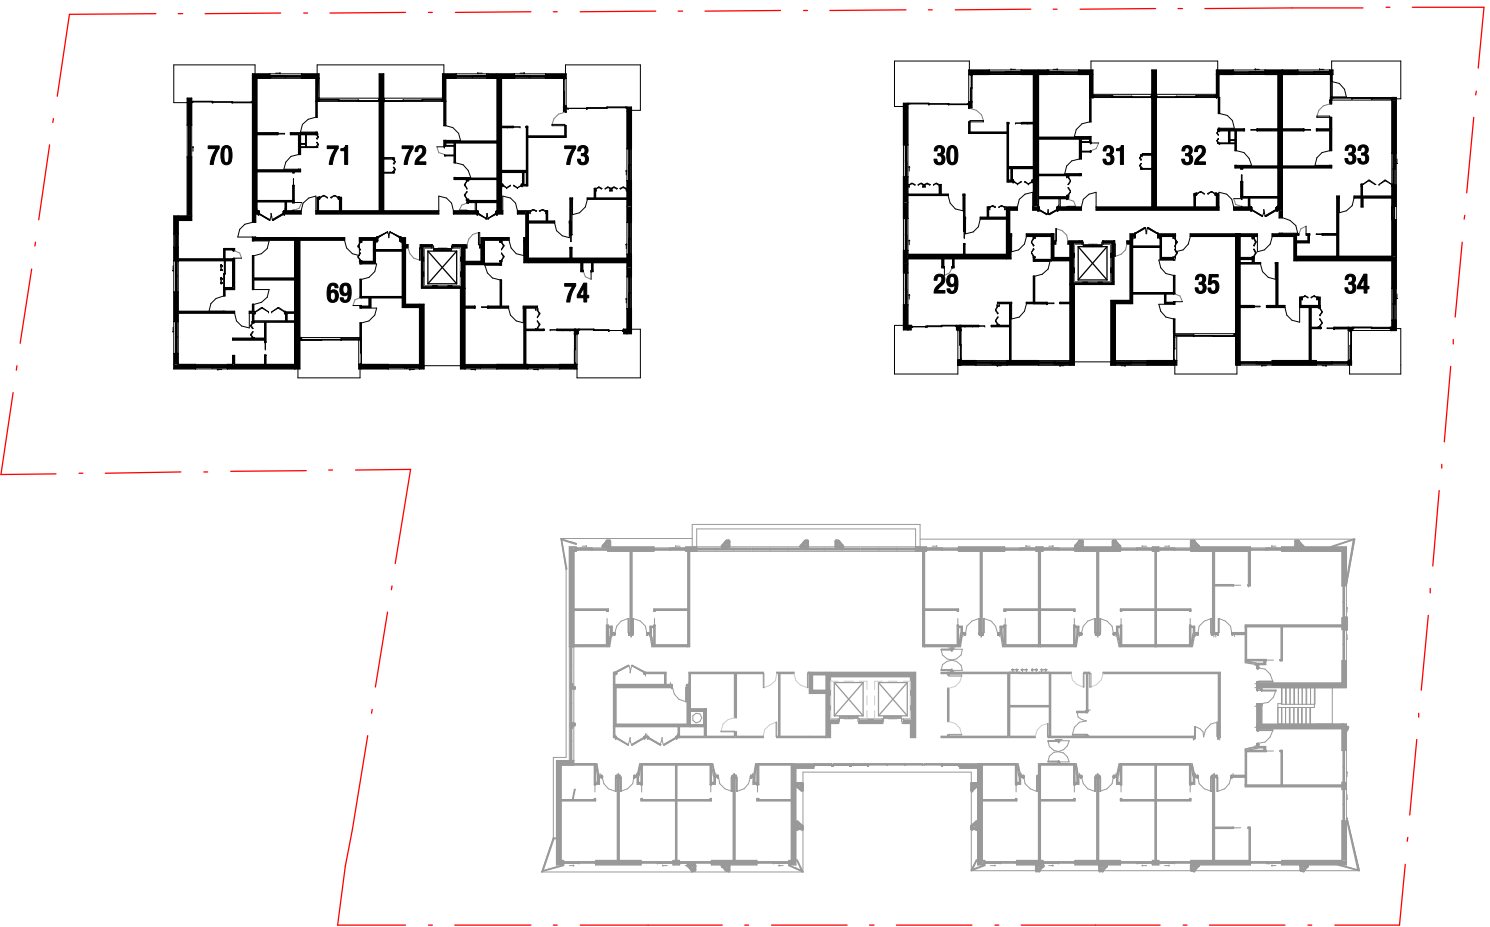

6 LEVEL 05 - UNITS  
1 : 500

UNIT SCHEDULE

|             | UNIT NO. | APARTMENT TYPE | APARTMENT DESCRIPTION | INT AREA           | ADAPTABLE UNIT | AFFORDABLE UNITS | STORAGE - IN UNIT   | STORAGE - ADG REQUIRED | CROSS VENTILATION | MIN SOLAR ACCESS (HR) | BALCONY AREA      |
|-------------|----------|----------------|-----------------------|--------------------|----------------|------------------|---------------------|------------------------|-------------------|-----------------------|-------------------|
| BUILDING 02 | 01       | 8              | 2B+2B                 | 92 m <sup>2</sup>  |                |                  | 5.56 m <sup>2</sup> | 8.00 m <sup>2</sup>    | YES               | 0.5                   | 11 m <sup>2</sup> |
| BUILDING 02 | 02       | 10             | 3B+2B                 | 104 m <sup>2</sup> |                |                  | 5.26 m <sup>2</sup> | 8.00 m <sup>2</sup>    | YES               | 3                     | 13 m <sup>2</sup> |
| BUILDING 02 | 03       | 1              | 1B+S                  | 63 m <sup>2</sup>  |                |                  | 3.77 m <sup>2</sup> | 6.00 m <sup>2</sup>    | NO                | 3                     | 8 m <sup>2</sup>  |
| BUILDING 02 | 04       | 1              | 1B+S                  | 63 m <sup>2</sup>  |                |                  | 3.77 m <sup>2</sup> | 6.00 m <sup>2</sup>    | NO                | 3                     | 8 m <sup>2</sup>  |
| BUILDING 02 | 05       | 7              | 2B+1B                 | 78 m <sup>2</sup>  |                |                  | 4.20 m <sup>2</sup> | 8.00 m <sup>2</sup>    | YES               | 3                     | 10 m <sup>2</sup> |
| BUILDING 02 | 06       | 3              | 1B+S                  | 66 m <sup>2</sup>  |                |                  | 3.20 m <sup>2</sup> | 6.00 m <sup>2</sup>    | YES               | 0.5                   | 9 m <sup>2</sup>  |
| BUILDING 02 | 07       | 2              | 1B                    | 51 m <sup>2</sup>  | Yes            | Yes              | 3.00 m <sup>2</sup> | 6.00 m <sup>2</sup>    | NO                | 0                     | 9 m <sup>2</sup>  |
| BUILDING 02 | 08       | 8              | 2B+2B                 | 92 m <sup>2</sup>  |                |                  | 5.56 m <sup>2</sup> | 8.00 m <sup>2</sup>    | YES               | 0.5                   | 11 m <sup>2</sup> |
| BUILDING 02 | 09       | 10             | 3B+2B                 | 104 m <sup>2</sup> |                |                  | 5.26 m <sup>2</sup> | 8.00 m <sup>2</sup>    | YES               | 3                     | 13 m <sup>2</sup> |
| BUILDING 02 | 10       | 1              | 1B+S                  | 63 m <sup>2</sup>  |                |                  | 3.77 m <sup>2</sup> | 6.00 m <sup>2</sup>    | NO                | 3                     | 8 m <sup>2</sup>  |
| BUILDING 02 | 11       | 1              | 1B+S                  | 63 m <sup>2</sup>  |                |                  | 3.77 m <sup>2</sup> | 6.00 m <sup>2</sup>    | NO                | 3                     | 8 m <sup>2</sup>  |
| BUILDING 02 | 12       | 7              | 2B+1B                 | 78 m <sup>2</sup>  |                |                  | 4.20 m <sup>2</sup> | 8.00 m <sup>2</sup>    | YES               | 3                     | 10 m <sup>2</sup> |
| BUILDING 02 | 13       | 3              | 1B+S                  | 66 m <sup>2</sup>  |                |                  | 3.20 m <sup>2</sup> | 6.00 m <sup>2</sup>    | YES               | 0.5                   | 9 m <sup>2</sup>  |
| BUILDING 02 | 14       | 2              | 1B                    | 51 m <sup>2</sup>  | Yes            | Yes              | 3.00 m <sup>2</sup> | 6.00 m <sup>2</sup>    | NO                | 0                     | 9 m <sup>2</sup>  |
| BUILDING 02 | 15       | 8              | 2B+2B                 | 91 m <sup>2</sup>  |                |                  | 5.56 m <sup>2</sup> | 8.00 m <sup>2</sup>    | YES               | 3                     | 11 m <sup>2</sup> |
| BUILDING 02 | 16       | 10             | 3B+2B                 | 104 m <sup>2</sup> |                |                  | 5.26 m <sup>2</sup> | 8.00 m <sup>2</sup>    | YES               | 3                     | 13 m <sup>2</sup> |
| BUILDING 02 | 17       | 1              | 1B+S                  | 63 m <sup>2</sup>  |                |                  | 3.77 m <sup>2</sup> | 6.00 m <sup>2</sup>    | NO                | 3                     | 8 m <sup>2</sup>  |
| BUILDING 02 | 18       | 1              | 1B+S                  | 63 m <sup>2</sup>  |                |                  | 3.77 m <sup>2</sup> | 6.00 m <sup>2</sup>    | NO                | 3                     | 8 m <sup>2</sup>  |
| BUILDING 02 | 19       | 7              | 2B+1B                 | 78 m <sup>2</sup>  |                |                  | 4.20 m <sup>2</sup> | 8.00 m <sup>2</sup>    | YES               | 3                     | 10 m <sup>2</sup> |
| BUILDING 02 | 20       | 3              | 1B+S                  | 66 m <sup>2</sup>  |                |                  | 3.20 m <sup>2</sup> | 6.00 m <sup>2</sup>    | YES               | 0.5                   | 9 m <sup>2</sup>  |
| BUILDING 02 | 21       | 2              | 1B                    | 51 m <sup>2</sup>  | Yes            | Yes              | 3.00 m <sup>2</sup> | 6.00 m <sup>2</sup>    | NO                | 0                     | 9 m <sup>2</sup>  |
| BUILDING 02 | 22       | 6              | 1B+S                  | 67 m <sup>2</sup>  |                |                  | 3.45 m <sup>2</sup> | 6.00 m <sup>2</sup>    | YES               | 3                     | 11 m <sup>2</sup> |
| BUILDING 02 | 23       | 9              | 2B+2B                 | 84 m <sup>2</sup>  |                |                  | 4.06 m <sup>2</sup> | 8.00 m <sup>2</sup>    | YES               | 3                     | 13 m <sup>2</sup> |
| BUILDING 02 | 24       | 4              | 1B                    | 59 m <sup>2</sup>  |                |                  | 2.88 m <sup>2</sup> | 6.00 m <sup>2</sup>    | NO                | 3                     | 8 m <sup>2</sup>  |
| BUILDING 02 | 25       | 1              | 1B+S                  | 63 m <sup>2</sup>  |                |                  | 3.77 m <sup>2</sup> | 6.00 m <sup>2</sup>    | NO                | 3                     | 8 m <sup>2</sup>  |
| BUILDING 02 | 26       | 7              | 2B+1B                 | 78 m <sup>2</sup>  |                |                  | 4.20 m <sup>2</sup> | 8.00 m <sup>2</sup>    | YES               | 3                     | 10 m <sup>2</sup> |
| BUILDING 02 | 27       | 3              | 1B+S                  | 66 m <sup>2</sup>  |                |                  | 3.20 m <sup>2</sup> | 6.00 m <sup>2</sup>    | YES               | 0.5                   | 9 m <sup>2</sup>  |
| BUILDING 02 | 28       | 2              | 1B                    | 51 m <sup>2</sup>  | Yes            | Yes              | 3.00 m <sup>2</sup> | 6.00 m <sup>2</sup>    | NO                | 0                     | 9 m <sup>2</sup>  |
| BUILDING 02 | 29       | 6              | 1B+S                  | 67 m <sup>2</sup>  |                |                  | 3.45 m <sup>2</sup> | 6.00 m <sup>2</sup>    | YES               | 3                     | 12 m <sup>2</sup> |
| BUILDING 02 | 30       | 9              | 2B+2B                 | 84 m <sup>2</sup>  |                |                  | 4.06 m <sup>2</sup> | 8.00 m <sup>2</sup>    | YES               | 3                     | 13 m <sup>2</sup> |
| BUILDING 02 | 31       | 4              | 1B                    | 59 m <sup>2</sup>  |                |                  | 2.88 m <sup>2</sup> | 6.00 m <sup>2</sup>    | NO                | 3                     | 8 m <sup>2</sup>  |
| BUILDING 02 | 32       | 1              | 1B+S                  | 63 m <sup>2</sup>  |                |                  | 3.77 m <sup>2</sup> | 6.00 m <sup>2</sup>    | NO                | 3                     | 8 m <sup>2</sup>  |
| BUILDING 02 | 33       | 7              | 2B+1B                 | 78 m <sup>2</sup>  |                |                  | 4.20 m <sup>2</sup> | 8.00 m <sup>2</sup>    | YES               | 3                     | 10 m <sup>2</sup> |
| BUILDING 02 | 34       | 3              | 1B+S                  | 66 m <sup>2</sup>  |                |                  | 3.20 m <sup>2</sup> | 6.00 m <sup>2</sup>    | YES               | 3 (WITH SKYLIGHT)     | 9 m <sup>2</sup>  |
| BUILDING 02 | 35       | 2              | 1B                    | 51 m <sup>2</sup>  | Yes            | Yes              | 3.00 m <sup>2</sup> | 6.00 m <sup>2</sup>    | NO                | 0.5                   | 9 m <sup>2</sup>  |
| BUILDING 03 | 36       | 2              | 1B                    | 51 m <sup>2</sup>  | Yes            | Yes              | 3.00 m <sup>2</sup> | 6.00 m <sup>2</sup>    | NO                | 0                     | 21 m <sup>2</sup> |
| BUILDING 03 | 37       | 3              | 1B+S                  | 64 m <sup>2</sup>  |                |                  | 3.20 m <sup>2</sup> | 6.00 m <sup>2</sup>    | YES               | 3                     | 28 m <sup>2</sup> |
| BUILDING 03 | 38       | 7              | 2B+1B                 | 78 m <sup>2</sup>  |                |                  | 4.20 m <sup>2</sup> | 8.00 m <sup>2</sup>    | YES               | 3                     | 30 m <sup>2</sup> |
| BUILDING 03 | 39       | 1              | 1B+S                  | 62 m <sup>2</sup>  |                |                  | 3.77 m <sup>2</sup> | 6.00 m <sup>2</sup>    | NO                | 3                     | 32 m <sup>2</sup> |
| BUILDING 03 | 40       | 1              | 1B+S                  | 62 m <sup>2</sup>  |                |                  | 3.77 m <sup>2</sup> | 6.00 m <sup>2</sup>    | NO                | 3                     | 23 m <sup>2</sup> |
| BUILDING 03 | 41       | 5              | 1B                    | 52 m <sup>2</sup>  |                |                  | 3.20 m <sup>2</sup> | 6.00 m <sup>2</sup>    | NO                | 0                     | 21 m <sup>2</sup> |
| BUILDING 03 | 42       | 2              | 1B                    | 51 m <sup>2</sup>  | Yes            | Yes              | 3.00 m <sup>2</sup> | 6.00 m <sup>2</sup>    | NO                | 0                     | 9 m <sup>2</sup>  |
| BUILDING 03 | 43       | 3              | 1B+S                  | 66 m <sup>2</sup>  |                |                  | 3.20 m <sup>2</sup> | 6.00 m <sup>2</sup>    | YES               | 3                     | 9 m <sup>2</sup>  |
| BUILDING 03 | 44       | 7              | 2B+1B                 | 78 m <sup>2</sup>  |                |                  | 4.20 m <sup>2</sup> | 8.00 m <sup>2</sup>    | YES               | 3                     | 10 m <sup>2</sup> |
| BUILDING 03 | 45       | 1              | 1B+S                  | 63 m <sup>2</sup>  |                |                  | 3.77 m <sup>2</sup> | 6.00 m <sup>2</sup>    | NO                | 3                     | 8 m <sup>2</sup>  |
| BUILDING 03 | 46       | 1              | 1B+S                  | 63 m <sup>2</sup>  |                |                  | 3.77 m <sup>2</sup> | 6.00 m <sup>2</sup>    | NO                | 3                     | 8 m <sup>2</sup>  |
| BUILDING 03 | 47       | 10             | 3B+2B                 | 104 m <sup>2</sup> |                |                  | 5.26 m <sup>2</sup> | 8.00 m <sup>2</sup>    | YES               | 3                     | 13 m <sup>2</sup> |
| BUILDING 03 | 48       | 8              | 2B+2B                 | 92 m <sup>2</sup>  |                |                  | 5.56 m <sup>2</sup> | 8.00 m <sup>2</sup>    | YES               | 0.5                   | 11 m <sup>2</sup> |
| BUILDING 03 | 49       | 2              | 1B                    | 51 m <sup>2</sup>  | Yes            | Yes              | 3.00 m <sup>2</sup> | 6.00 m <sup>2</sup>    | NO                | 0                     | 9 m <sup>2</sup>  |
| BUILDING 03 | 50       | 3              | 1B+S                  | 66 m <sup>2</sup>  |                |                  | 3.20 m <sup>2</sup> | 6.00 m <sup>2</sup>    | YES               | 3                     | 9 m <sup>2</sup>  |
| BUILDING 03 | 51       | 7              | 2B+1B                 | 78 m <sup>2</sup>  |                |                  | 4.20 m <sup>2</sup> | 8.00 m <sup>2</sup>    | YES               | 3                     | 10 m <sup>2</sup> |
| BUILDING 03 | 52       | 1              | 1B+S                  | 63 m <sup>2</sup>  |                |                  | 3.77 m <sup>2</sup> | 6.00 m <sup>2</sup>    | NO                | 3                     | 8 m <sup>2</sup>  |
| BUILDING 03 | 53       | 1              | 1B+S                  | 63 m <sup>2</sup>  |                |                  | 3.77 m <sup>2</sup> | 6.00 m <sup>2</sup>    | NO                | 3                     | 8 m <sup>2</sup>  |
| BUILDING 03 | 54       | 10             | 3B+2B                 | 104 m <sup>2</sup> |                |                  | 5.26 m <sup>2</sup> | 8.00 m <sup>2</sup>    | YES               | 3                     | 13 m <sup>2</sup> |
| BUILDING 03 | 55       | 8              | 2B+2B                 | 92 m <sup>2</sup>  |                |                  | 5.56 m <sup>2</sup> | 8.00 m <sup>2</sup>    | YES               | 0.5                   | 11 m <sup>2</sup> |
| BUILDING 03 | 56       | 2              | 1B                    | 51 m <sup>2</sup>  | Yes            | Yes              | 3.00 m <sup>2</sup> | 6.00 m <sup>2</sup>    | NO                | 0                     | 9 m <sup>2</sup>  |
| BUILDING 03 | 57       | 3              | 1B+S                  | 66 m <sup>2</sup>  |                |                  | 3.20 m <sup>2</sup> | 6.00 m <sup>2</sup>    | YES               | 3                     | 9 m <sup>2</sup>  |
| BUILDING 03 | 58       | 7              | 2B+1B                 | 78 m <sup>2</sup>  |                |                  | 4.20 m <sup>2</sup> | 8.00 m <sup>2</sup>    | YES               | 3                     | 10 m <sup>2</sup> |
| BUILDING 03 | 59       | 1              | 1B+S                  | 63 m <sup>2</sup>  |                |                  | 3.77 m <sup>2</sup> | 6.00 m <sup>2</sup>    | NO                | 3                     | 8 m <sup>2</sup>  |
| BUILDING 03 | 60       | 1              | 1B+S                  | 63 m <sup>2</sup>  |                |                  | 3.77 m <sup>2</sup> | 6.00 m <sup>2</sup>    | NO                | 3                     | 8 m <sup>2</sup>  |
| BUILDING 03 | 61       | 10             | 3B+2B                 | 104 m <sup>2</sup> |                |                  | 5.26 m <sup>2</sup> | 8.00 m <sup>2</sup>    | YES               | 3                     | 13 m <sup>2</sup> |
| BUILDING 03 | 62       | 8              | 2B+2B                 | 92 m <sup>2</sup>  |                |                  | 5.56 m <sup>2</sup> | 8.00 m <sup>2</sup>    | YES               | 0.5                   | 11 m <sup>2</sup> |
| BUILDING 03 | 63       | 2              | 1B                    | 51 m <sup>2</sup>  | Yes            | Yes              | 3.00 m <sup>2</sup> | 6.00 m <sup>2</sup>    | NO                | 0                     | 9 m <sup>2</sup>  |
| BUILDING 03 | 64       | 11             | 2B+2B                 | 101 m <sup>2</sup> |                |                  | 5.66 m <sup>2</sup> | 8.00 m <sup>2</sup>    | YES               | 3                     | 11 m <sup>2</sup> |
| BUILDING 03 | 65       | 1              | 1B+S                  | 63 m <sup>2</sup>  |                |                  | 3.77 m <sup>2</sup> | 6.00 m <sup>2</sup>    | NO                | 3                     | 8 m <sup>2</sup>  |
| BUILDING 03 | 66       | 4              | 1B                    | 59 m <sup>2</sup>  |                |                  | 2.88 m <sup>2</sup> | 6.00 m <sup>2</sup>    | NO                | 3                     | 8 m <sup>2</sup>  |
| BUILDING 03 | 67       | 9              | 2B+2B                 | 84 m <sup>2</sup>  |                |                  | 4.06 m <sup>2</sup> | 8.00 m <sup>2</sup>    | YES               | 3                     | 13 m <sup>2</sup> |
| BUILDING 03 | 68       | 6              | 1B+S                  | 67 m <sup>2</sup>  |                |                  | 3.45 m <sup>2</sup> | 6.00 m <sup>2</sup>    | YES               | 0.5                   | 11 m <sup>2</sup> |
| BUILDING 03 | 69       | 2              | 1B                    | 51 m <sup>2</sup>  | Yes            | Yes              | 3.00 m <sup>2</sup> | 6.00 m <sup>2</sup>    | NO                | 0.5                   | 9 m <sup>2</sup>  |
| BUILDING 03 | 70       | 11             | 2B+2B                 | 101 m <sup>2</sup> |                |                  | 5.66 m <sup>2</sup> | 8.00 m <sup>2</sup>    | YES               | 3                     | 11 m <sup>2</sup> |
| BUILDING 03 | 71       | 1              | 1B+S                  | 63 m <sup>2</sup>  |                |                  | 3.77 m <sup>2</sup> | 6.00 m <sup>2</sup>    | NO                | 3                     | 8 m <sup>2</sup>  |
| BUILDING 03 | 72       | 4              | 1B                    | 59 m <sup>2</sup>  |                |                  | 2.88 m <sup>2</sup> | 6.00 m <sup>2</sup>    | NO                | 3                     | 8 m <sup>2</sup>  |
| BUILDING 03 | 73       | 9              | 2B+2B                 | 84 m <sup>2</sup>  |                |                  | 4.06 m <sup>2</sup> | 8.00 m <sup>2</sup>    | YES               | 3                     | 13 m <sup>2</sup> |
| BUILDING 03 | 74       | 6              | 1B+S                  | 67 m <sup>2</sup>  |                |                  | 3.45 m <sup>2</sup> | 6.00 m <sup>2</sup>    | YES               | 3 (WITH SKYLIGHT)     | 12 m <sup>2</sup> |

APARTMENTS BASMENT STORAGE


BUILDING 2 - ILU  
TOTAL ~ 165.5 m<sup>3</sup>  
REQUIRED: 102 m<sup>3</sup>

BUILDING 3 - ILU  
TOTAL ~ 188.5 m<sup>3</sup>  
REQUIRED: 110 m<sup>3</sup>

AMENDMENTS

| ISSUE | DESCRIPTION                    |
|-------|--------------------------------|
| A     | DA ISSUE                       |
| B     | PCC INFORMATION RESPONSE ISSUE |
| C     | UPDATED DA ISSUE               |

| ISSUED BY | DATE       |
|-----------|------------|
| PH        | 17/12/2018 |
| PH        | 27/08/2019 |
| PH        | 15/10/2019 |

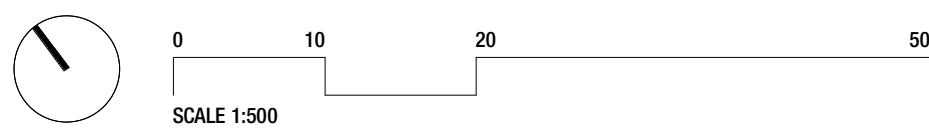

THIS DRAWING ISSUE HAS BEEN REVIEWED FOR

CO-ORDINATION

CHECKED BY

PH

APPROVED BY

DP

GENERAL NOTES

CLIENT  
GREENGATE

DRAWING  
APARTMENT NUMBERING  
AND ADG COMPLIANCE  
SCHEDULE



PROJECT  
VILLAGE GREEN PENRITH

DATE  
NOVEMBER 2018

SCALE @ A1  
1 : 500

DRAWN  
SM

PROJECT No.  
2018085

DISCP.  
A

DRAWING No.  
DA-510

ISSUE  
C

Jackson Teece Chesterman Willis Pty Ltd  
Trading as Jackson Teece  
AOB 15/08/2017 200  
www.jacksonteece.com  
Level 20, 344 Queen Street  
Brisbane, Queensland 4000 Australia  
T +61 7 3236 2771 F +61 7 3236 2358  
E brisbane@jacksonteece.com

Nominated Architects: Damien Barker (8192), John Gow (5790), Daniel Hudson (8315)

JACKSON TEECE






**NOTE:** *gross floor area* means the sum of the areas of each floor of a building, where the area of each floor is taken to be the area within the outer face of the external enclosing walls (as measured at a height of 1,400 millimetres above each floor level):

- (a) excluding columns, fin walls, sun control devices and any elements, projections or works outside the general lines of the outer face of the external wall, and
- (b) excluding cooling towers, machinery and plant rooms, ancillary storage space and vertical air conditioning ducts, and
- (c) excluding car parking needed to meet any requirements of this Policy or the council of the local government area concerned and any internal access to such parking, and
- (d) including in the case of in-fill self-care housing any car parking (other than for visitors) in excess of 1 per dwelling that is provided at ground level, and
- (e) excluding space for the loading and unloading of goods, and
- (f) in the case of a residential care facility—excluding any floor space below ground level that is used for service activities provided by the facility.



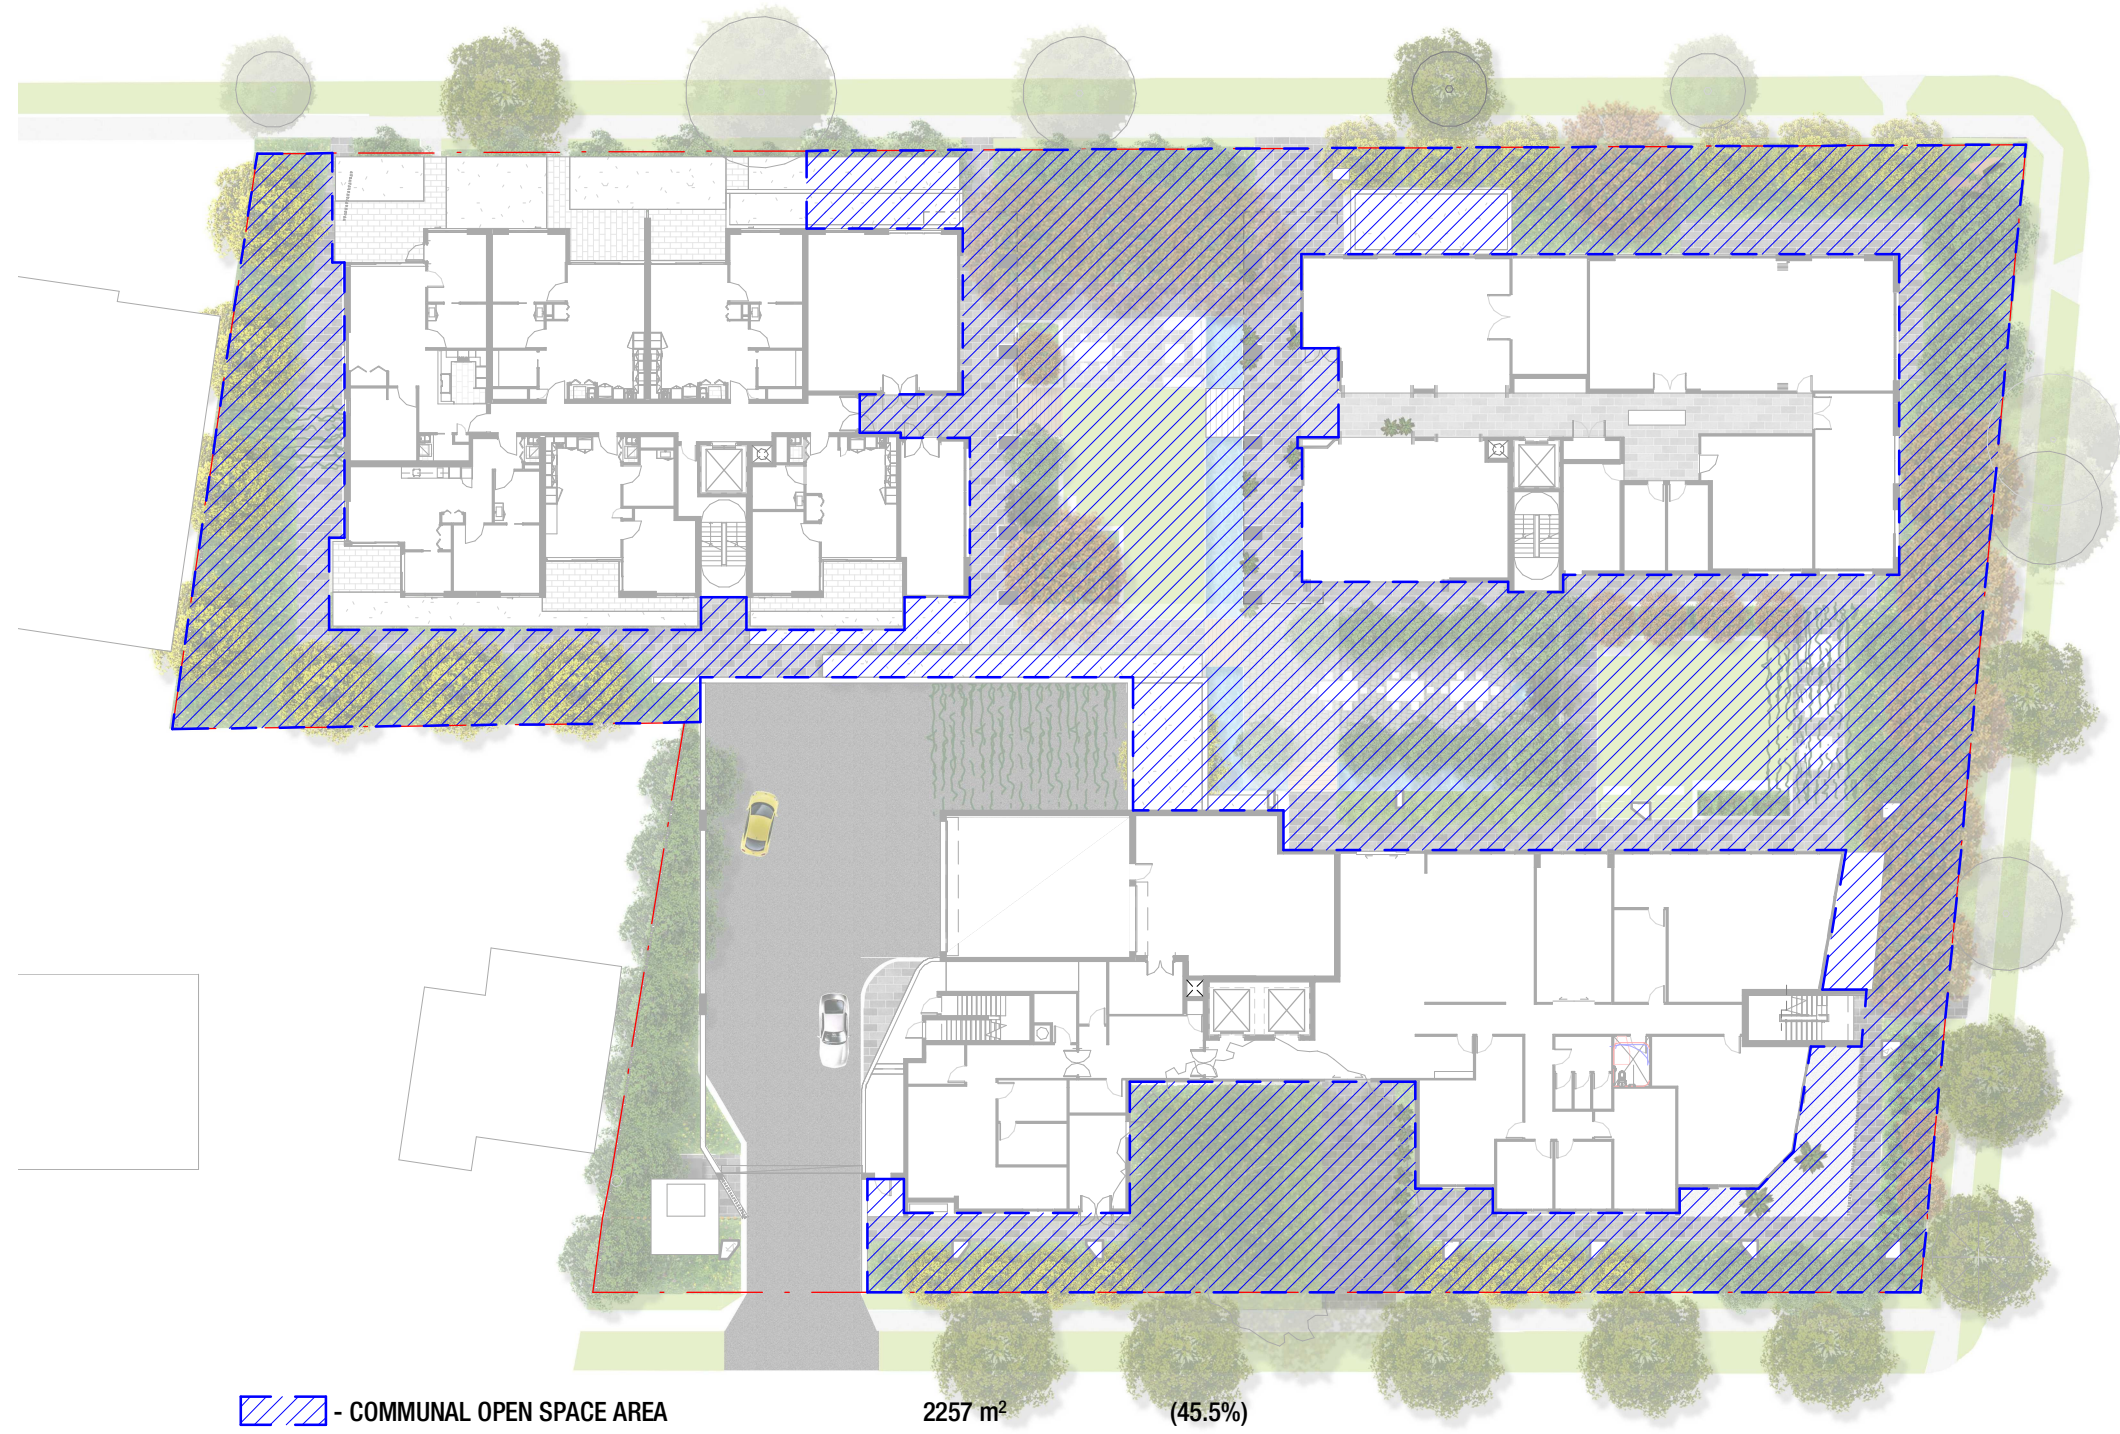

COMMUNAL OPEN SPACE AREA 2257 m<sup>2</sup> (45.5%)

### 1 COMMUNAL OPEN SPACE AREA


1 : 400



|                         |           |                    |         |                                               |
|-------------------------|-----------|--------------------|---------|-----------------------------------------------|
| DEEP SOIL PLANTING AREA | 1m DEEP   | 95 m <sup>2</sup>  | (1.9%)  | NOT INCLUDED IN DEEP SOIL PLANTING PERCENTAGE |
| DEEP SOIL PLANTING AREA | > 3m WIDE | 925 m <sup>2</sup> | (18.6%) |                                               |
|                         | < 3m WIDE | 139 m <sup>2</sup> | (2.8%)  |                                               |
| TOTAL                   |           | 1064m <sup>2</sup> | (21.4%) | 15% REQUIRED                                  |

### 2 DEEP SOIL PLANTING AREA

1 : 400

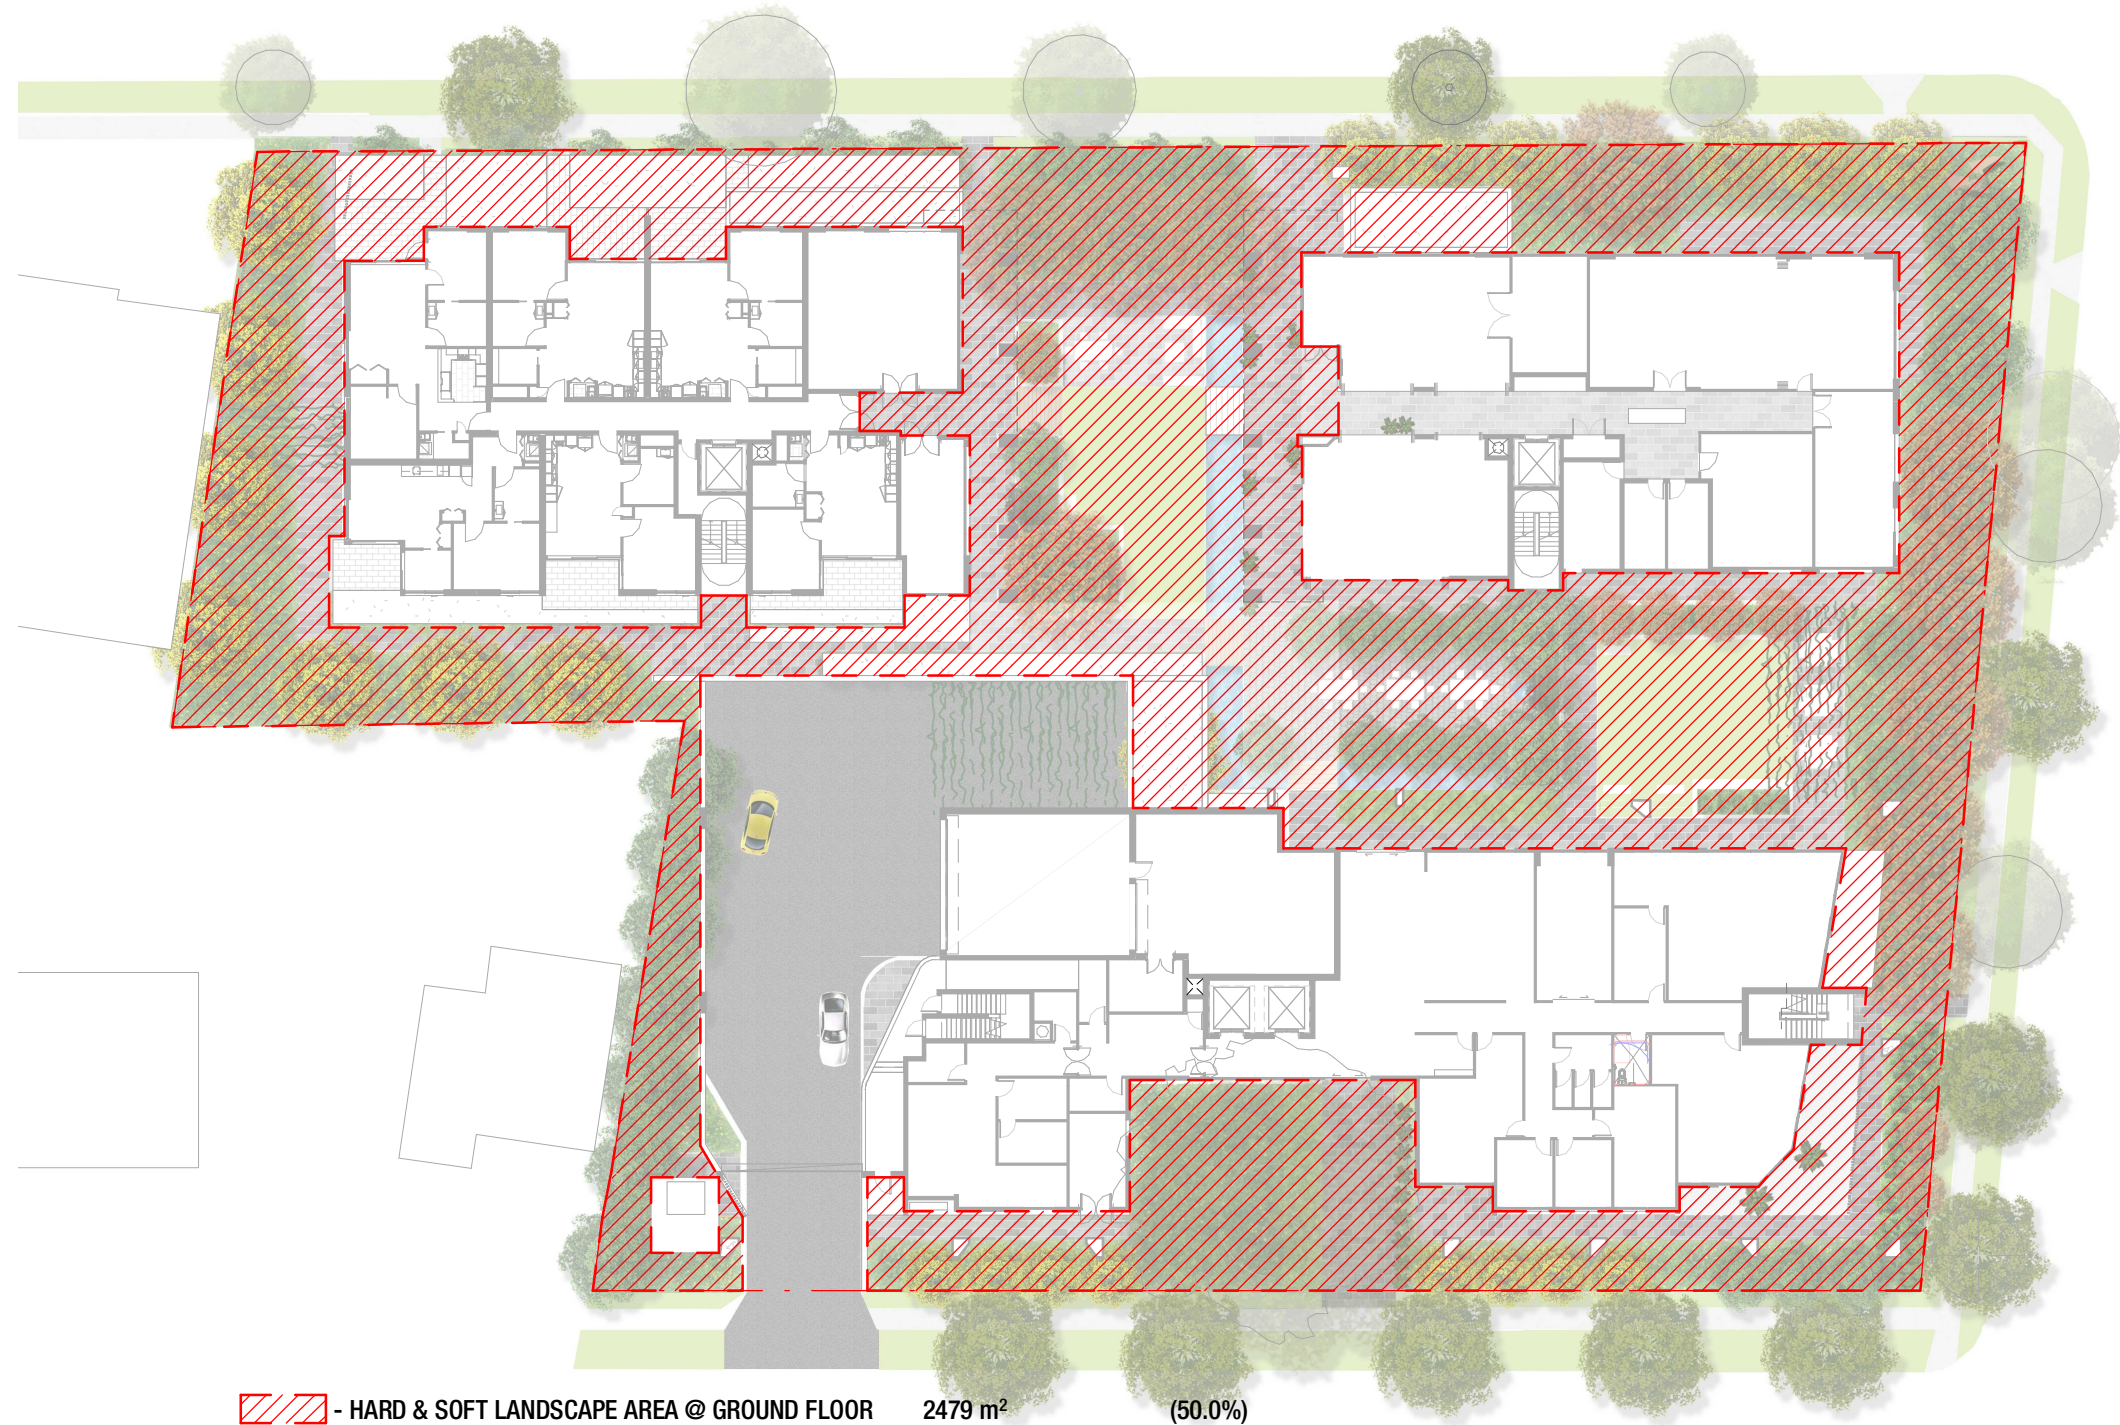

|                                           |                              |         |              |
|-------------------------------------------|------------------------------|---------|--------------|
| HARD & SOFT LANDSCAPE AREA @ GROUND FLOOR | 2479 m <sup>2</sup>          | (50.0%) |              |
| HARD & SOFT LANDSCAPE AREA @ LV 01        | 244 m <sup>2</sup>           | (4.9%)  |              |
| HARD & SOFT LANDSCAPE AREA @ LV 02-05     | 17 m <sup>2</sup> x 4 LEVELS | (1.4%)  |              |
| TOTAL                                     | 2791 m <sup>2</sup>          | (56.3%) | 30% REQUIRED |

### 3 HARD & SOFT LANDSCAPED AREA

1 : 400



REFER 3/DA 610 FOR AREAS


### 5 HARD & SOFT LANDSCAPED AREA CONT

1 : 400

#### AMENDMENTS

| ISSUE | DESCRIPTION                    |
|-------|--------------------------------|
| A     | DA ISSUE                       |
| B     | PCC INFORMATION RESPONSE ISSUE |
| C     | UPDATED DA ISSUE               |

| ISSUED BY | DATE       |
|-----------|------------|
| PH        | 17/12/2018 |
| PH        | 27/06/2019 |
| PH        | 15/10/2019 |

 

THIS DRAWING ISSUE HAS BEEN REVIEWED FOR

CO-ORDINATION

CHECKED BY  
PH

APPROVED BY  
DP

CONCEPTS AND INFORMATION CONTAINED IN THIS DRAWING ARE COPYRIGHT AND MAY NOT BE REPRODUCED IN WHOLE OR PART OR BY ANY MEDIUM, WITHOUT THE WRITTEN PERMISSION OF JACKSON TEECE. DO NOT SCALE THIS DRAWING. USE FIGURED DIMENSIONS ONLY. VERIFY ALL PROJECT DIMENSIONS BEFORE COMMENCING ON-SITE WORK OR OFF-SITE FABRICATION. NOTIFY JACKSON TEECE OF ANY DISCREPANCIES AND SEEK INSTRUCTIONS.

PLOT DATE: 16/10/2019 11:13:36 AM

#### GENERAL NOTES

CLIENT  
GREENGATE

DRAWING  
SITE SETBACK, DEEP SOIL,  
LANDSCAPING & COMMUNAL  
OPEN SPACE AREA

DATE  
NOVEMBER 2018

PROJECT No.  
2018085

DISCP.  
A

SCALE @ A1  
As indicated

DRAWING No.  
DA-610

DRAWN  
SR/PH  
ISSUE  
C

*Greengate*  
Your life. Your community.

PROJECT  
VILLAGE GREEN PENRITH


Jackson Teece Chesterman Willis Pty Ltd  
Trading as Jackson Teece  
AOB 15/06/2017 200  
www.jacksonteece.com

Level 20, 344 Queen Street  
Brisbane, Queensland 4000 Australia  
T +61 7 3236 2771 F +61 7 3236 2338  
E brisbane@jacksonteece.com

Nominated Architects: Damien Barker (8192), John Gow (6790), Daniel Hudson (8315)

**JACKSON TEECE**



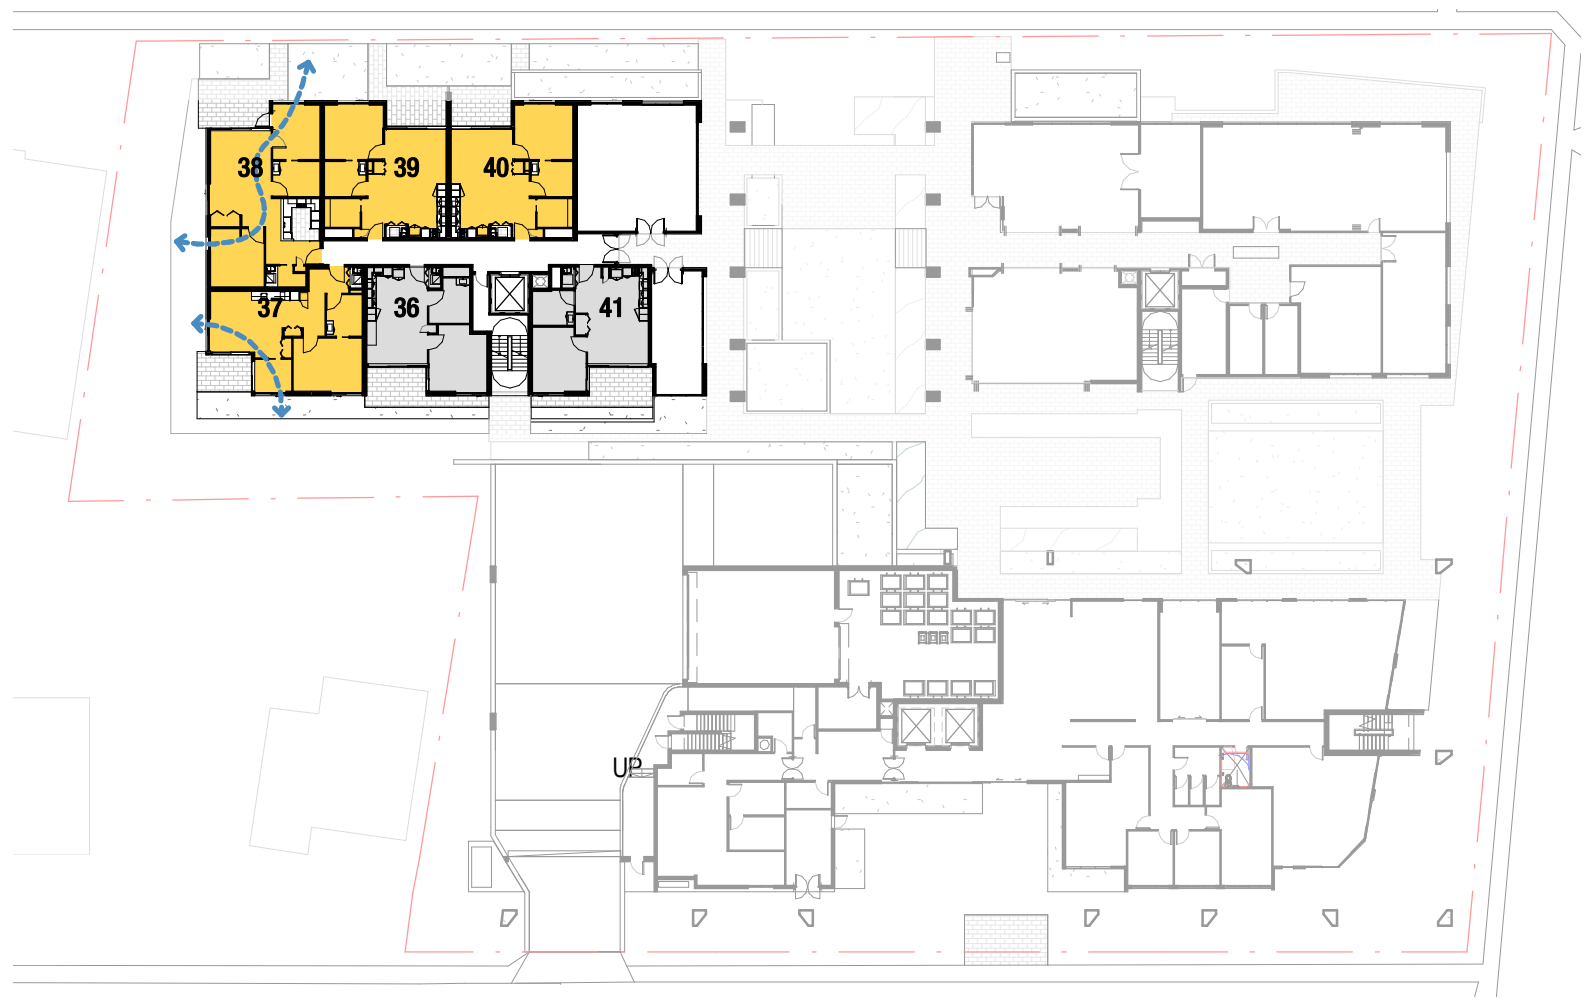

1 GROUND LEVEL - SOLAR ACCESS & CROSS VENTILATION  
1 : 500



2 LEVEL 01 - SOLAR ACCESS & CROSS VENTILATION  
1 : 500



3 LEVEL 02 - SOLAR ACCESS & CROSS VENTILATION  
1 : 500



4 LEVEL 03 - SOLAR ACCESS & CROSS VENTILATION  
1 : 500



5 LEVEL 04 - SOLAR ACCESS & CROSS VENTILATION  
1 : 500



6 LEVEL 05 - SOLAR ACCESS & CROSS VENTILATION  
1 : 500

| SOLAR ACCESS                                |                                                         | UNIT NUMBERS (%) - 74 TOTAL |
|---------------------------------------------|---------------------------------------------------------|-----------------------------|
|                                             | 3+ HOURS DIRECT SUNLIGHT BETWEEN 9AM TO 3PM             | 50 (67.5%)                  |
|                                             | 3+ HOURS DIRECT SUNLIGHT BY SKYLIGHT BETWEEN 9AM TO 3PM | 2 (2.70%)                   |
|                                             | >15 MINUTES DIRECT SUNLIGHT BETWEEN 9AM & 3PM           | 12 (17.56%)                 |
|                                             | NO DIRECT SUNLIGHT BETWEEN 9AM & 3PM                    | 10 (13.5%)                  |
|                                             | SKYLIGHT ABOVE                                          |                             |
| - 52 OF 74 ILUS RECEIVE 3 HOURS OF SUNLIGHT |                                                         | (70.2%)    70% REQUIRED     |


  

| CROSS VENTILATION                         |                                   | UNIT NUMBERS (%) - 74 TOTAL |
|-------------------------------------------|-----------------------------------|-----------------------------|
|                                           | INDICATIVE CROSS VENTILATION LINE | 40                          |
|                                           | SKYLIGHT ABOVE                    | 5 FOR CROSS VENTILATION     |
| - 45 OF 74 ILUS RECEIVE CROSS VENTILATION |                                   | (60.8%)    60% REQUIRED     |

AMENDMENTS

| ISSUE | DESCRIPTION                    |
|-------|--------------------------------|
| A     | DA ISSUE                       |
| B     | PCC INFORMATION RESPONSE ISSUE |
| C     | UPDATED DA ISSUE               |

| ISSUED BY | DATE       |
|-----------|------------|
| PH        | 17/12/2018 |
| PH        | 27/06/2019 |
| PH        | 15/10/2019 |

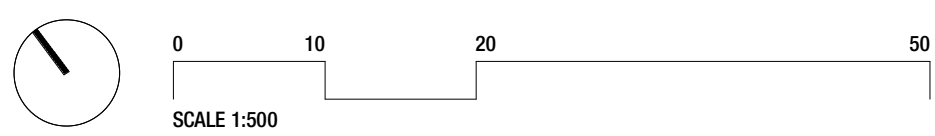

THIS DRAWING ISSUE HAS BEEN REVIEWED FOR

CO-ORDINATION

CHECKED BY  
PH

APPROVED BY  
DP

CONCEPTS AND INFORMATION CONTAINED IN THIS DRAWING ARE COPYRIGHT AND MAY NOT BE REPRODUCED IN WHOLE OR PART OR BY ANY MEDIUM, WITHOUT THE WRITTEN PERMISSION OF JACKSON TEECE. DO NOT SCALE THIS DRAWING. USE FIGURED DIMENSIONS ONLY. VERIFY ALL PROJECT DIMENSIONS BEFORE COMMENCING ON-SITE WORK OR OFF-SITE FABRICATION. NOTIFY JACKSON TEECE OF ANY DISCREPANCIES AND SEEK INSTRUCTIONS.

PLOT DATE: 15/10/2019 7:48:16 PM

GENERAL NOTES

CLIENT  
GREENGATE

DRAWING  
SOLAR ACCESS & CROSS  
VENTILATION DIAGRAMS

*Greengate*  
Your life. Your community.

PROJECT  
VILLAGE GREEN PENRITH

DATE  
NOVEMBER 2018

SCALE @ A1  
As indicated

DRAWN  
SR/PH

PROJECT No.  
2018085

DISC.  
A

DRAWING No.  
DA-700

ISSUE  
C

Jackson Teece Chesterman Willis Pty Ltd  
Trading as Jackson Teece  
ABN 15 063 837 200  
www.jacksonteece.com  
Level 20, 344 Queen Street  
Brisbane, Queensland 4000 Australia  
T +61 7 3236 2771 F +61 7 3236 2338  
E brisbane@jacksonteece.com


Nominated Architects: Damien Barker (8192), John Gow (6790), Daniel Hudson (8315)

**JACKSON TEECE**









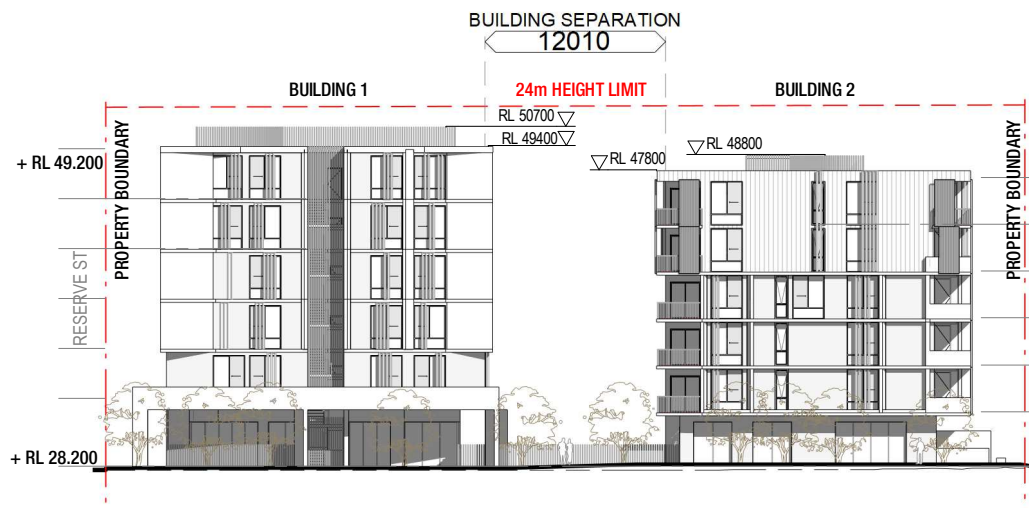

WOODRUFF STREET ELEVATION

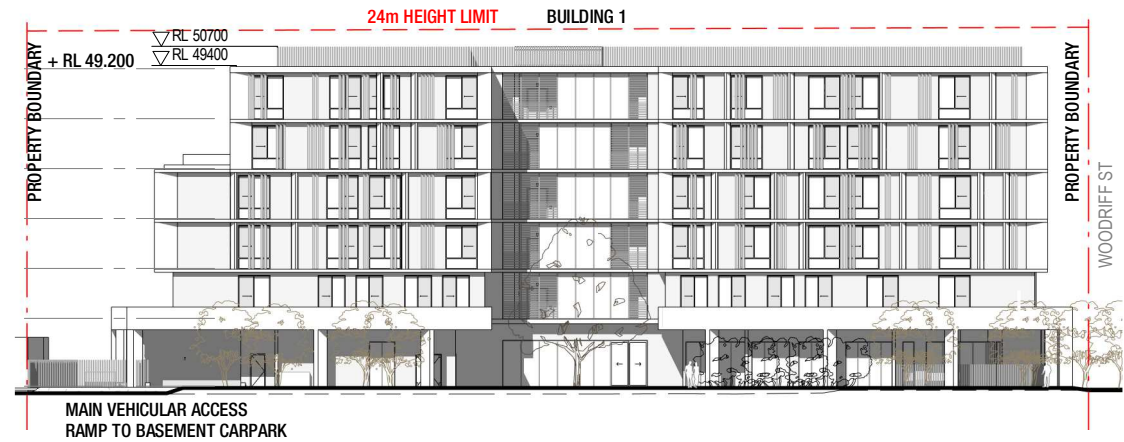

RESERVE STREET ELEVATION

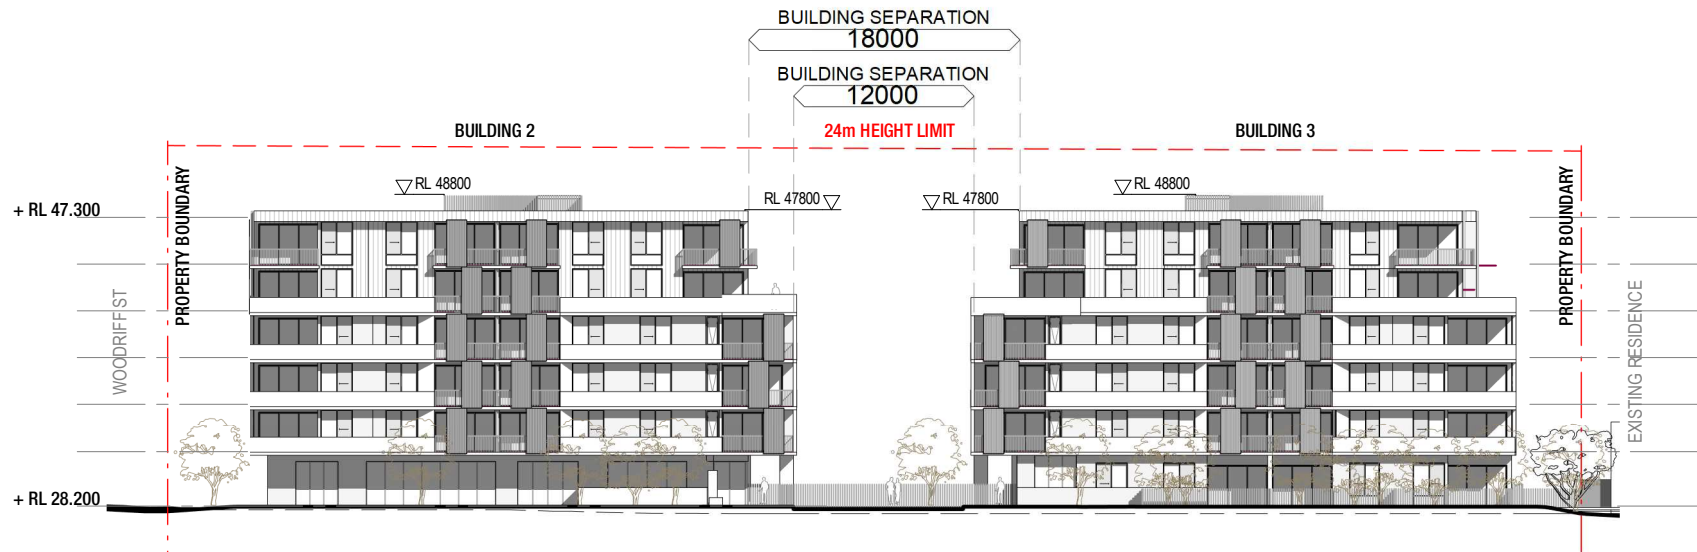

DERBY STREET ELEVATION

## ISSUE

|   |                                |
|---|--------------------------------|
| A | DA ISSUE                       |
| B | PCC INFORMATION RESPONSE ISSUE |
| C | UPDATED DA ISSUE               |

|    |            |
|----|------------|
| PH | 17/12/2018 |
| PH | 27/06/2019 |
| PH | 15/10/2019 |

**2018085 VILLAGE GREEN PENRITH**  
RESERVE & DERBY STREET VERGE SECTION -  
PENRITH

**GREENGATE**

## NOTIFICATION PLAN 02

JACKSON TEECE CHESTERMAN WILLIS PTY LTD,  
TRADING AS JACKSON TEECE ABN 15 083 837 290  
CONCEPTS AND INFORMATION CONTAINED IN THIS DRAWING ARE COPYRIGHT AND  
MAY NOT BE REPRODUCED IN WHOLE OR PART OR BY ANY MEDIUM, WITHOUT THE  
WRITTEN PERMISSION OF JACKSON TEECE.

**DA-901**

**1 : 500 @ A4**

LOT 1, PIER 8-9, 23 HICKSON ROAD  
WALSH BAY, NEW SOUTH WALES 2000 AUSTRALIA  
T+61 2 9290 2722 F+61 2 9290 1150  
E SYDNEY@JACKSONTEECE.COM  
**NOMINATED ARCHITECTS:** DAMIAN BARKER (8192),  
JOHN GOW (6790) & DANIEL HUDSON (8315)

**JACKSON TEECE**