

STAGE ONE DEVELOPMENT APPLICATION
711 HUNTER ST NEWCASTLE WEST NSW 2302

DRAWING TO BE READ IN CONJUNCTION WITH RELEVANT
CONSULTANT REPORT AND SCHEDULE

REFER TO SOIL AND WATER MANAGEMENT STRATEGY AND
STORMWATER DRAWINGS PREPARED BY BG&E

REFER TO STRATUM REPORT PREPARED BY CMS FOR
STORMWATER EASEMENTS



DRAWING LIST	
LAYOUT NO.	NAME
PLA-DA-S1-0000 PRELIMINARY	
PLA-DA-S1-0000	STAGE ONE DEVELOPMENT APPLICATION
PLA-DA-S1-0100	EXISTING PLAN
PLA-DA-S1-0200	SITE ANALYSIS
PLA-DA-S1-0300	DEMOLITION PLAN
PLA-DA-S1-0301	DEMOLITION PLAN
PLA-DA-S1-0400	PROPOSED SITE PLAN
PLA-DA-S1-0500	STAGING PLAN
PLA-DA-S1-0700	LEP HEIGHT PLANE DIAGRAM
PLA-DA-S1-0800	VIEW ANALYSIS
PLA-DA-S1-0900	NOTIFICATION - SITE PLAN
PLA-DA-S1-0901	NOTIFICATION - NORTH ELEVATION
PLA-DA-S1-0902	NOTIFICATION - EAST ELEVATION
PLA-DA-S1-0903	NOTIFICATION - SOUTH ELEVATION
PLA-DA-S1-0904	NOTIFICATION - WEST ELEVATION
PLA-DA-S1-1000 OVERALL FLOOR PLAN	
PLA-DA-S1-1000	OVERALL FLOOR PLAN - GROUND
PLA-DA-S1-1000.1	OVERALL FLOOR PLAN - MEZZANINE
PLA-DA-S1-1001	OVERALL FLOOR PLAN - LEVEL 01
PLA-DA-S1-1002	OVERALL FLOOR PLAN - LEVEL 02
PLA-DA-S1-1003	OVERALL FLOOR PLAN - LEVEL 03
PLA-DA-S1-1004	OVERALL FLOOR PLAN - LEVEL 04
PLA-DA-S1-1005	OVERALL FLOOR PLAN - LEVEL 05
PLA-DA-S1-1007	OVERALL FLOOR PLAN - LEVEL 07-16
PLA-DA-S1-1017	OVERALL FLOOR PLAN - LEVEL 17
PLA-DA-S1-1024	OVERALL FLOOR PLAN - LEVEL 18-24
PLA-DA-S1-1025	OVERALL FLOOR PLAN - LEVEL 25
PLA-DA-S1-1026	OVERALL FLOOR PLAN - LEVEL 26
PLA-DA-S1-1027	OVERALL FLOOR PLAN - ROOF
PLA-DA-S1-1100 GENERAL FLOOR PLAN	
PLA-DA-S1-1100	GENERAL FLOOR PLAN - GROUND
PLA-DA-S1-1100.1	GENERAL FLOOR PLAN - MEZZANINE
PLA-DA-S1-1101	GENERAL FLOOR PLAN - LEVEL 01
PLA-DA-S1-1102	GENERAL FLOOR PLAN - LEVEL 02
PLA-DA-S1-1103	GENERAL FLOOR PLAN - LEVEL 03
PLA-DA-S1-1104	GENERAL FLOOR PLAN - LEVEL 04
PLA-DA-S1-1105	GENERAL FLOOR PLAN - LEVEL 05
PLA-DA-S1-1107	GENERAL FLOOR PLAN - LEVEL 06 - LEVEL 16
PLA-DA-S1-1117	GENERAL FLOOR PLAN - LEVEL 17
PLA-DA-S1-1118	GENERAL FLOOR PLAN - LEVEL 18 - LEVEL 24
PLA-DA-S1-1125	GENERAL FLOOR PLAN - LEVEL 25
PLA-DA-S1-1126	GENERAL FLOOR PLAN - LEVEL 26
PLA-DA-S1-1027	GENERAL FLOOR PLAN - ROOF
PLA-DA-S1-2000 ELEVATION	
PLA-DA-S1-2000	ELEVATION NORTH
PLA-DA-S1-2001	ELEVATION SOUTH
PLA-DA-S1-2002	ELEVATION EAST
PLA-DA-S1-2003	ELEVATION WEST
PLA-DA-S1-3000 SECTION	
PLA-DA-S1-3000	SECTION 01
PLA-DA-S1-3001	SECTION 02
PLA-DA-S1-3002	SECTION 03
PLA-DA-S1-4000 SUN EYE VIEWS	
PLA-DA-S1-4000	SUN EYE VIEW 21 JUN
PLA-DA-S1-4001	SUN EYE VIEW 21 JUN
PLA-DA-S1-4002	SUN EYE VIEW 21 JUN
PLA-DA-S1-4003	SUN EYE VIEW 22 DEC
PLA-DA-S1-4004	SUN EYE VIEW 22 DEC
PLA-DA-S1-4005	SUN EYE VIEW 22 DEC
PLA-DA-S1-4100 SHADOW DIAGRAM	
PLA-DA-S1-4100	SHADOW DIAGRAM 9AM
PLA-DA-S1-4101	SHADOW DIAGRAM 10AM
PLA-DA-S1-4102	SHADOW DIAGRAM 11AM
PLA-DA-S1-4103	SHADOW DIAGRAM 12PM
PLA-DA-S1-4104	SHADOW DIAGRAM 1PM
PLA-DA-S1-4105	SHADOW DIAGRAM 2PM
PLA-DA-S1-4106	SHADOW DIAGRAM 3PM
PLA-DA-S1-4200 SOLAR AMENITY DIAGRAM	
PLA-DA-S1-4200	SOLAR AMENITY DIAGRAM
PLA-DA-S1-4201	SOLAR AMENITY DIAGRAM
PLA-DA-S1-4300 CROSS VENTILATION DIAGRAM	
PLA-DA-S1-4300	CROSS VENTILATION DIAGRAM
PLA-DA-S1-5000 AREA DIAGRAM	
PLA-DA-S1-5000	GFA DIAGRAM
PLA-DA-S1-5001	GFA DIAGRAM
PLA-DA-S1-5002	GFA DIAGRAM
PLA-DA-S1-5100	GBA DIAGRAM
PLA-DA-S1-5101	GBA DIAGRAM
PLA-DA-S1-5102	GBA DIAGRAM
PLA-DA-S1-5103	COMMUNAL OPEN SPACE DIAGRAM
PLA-DA-S1-6000 ADAPTABLE UNITS	
PLA-DA-S1-6000	ADAPTABLE UNITS (PRE & POST)
PLA-DA-S1-6001	ADAPTABLE UNITS (PRE & POST)
PLA-DA-S1-7000 MATERIAL SCHEDULE	
PLA-DA-S1-7000	MATERIAL SCHEDULE
PLA-DA-S1-8000 DEVELOPMENT SUMMARY TABLES	
PLA-DA-S1-8000	DEVELOPMENT SUMMARY TABLES
PLA-DA-S1-8001	DEVELOPMENT SUMMARY TABLES
PLA-DA-S1-9000 PERSPECTIVE	
PLA-DA-S1-9000	PERSPECTIVE 01
PLA-DA-S1-9001	PERSPECTIVE 02
PLA-DA-S1-9003	PERSPECTIVE 03
PLA-DA-S1-9004	PERSPECTIVE 04

[illegible]

CLIENT



Level 4, 222 Clarence Street
Sydney, NSW 2000 Australia
Telephone +61 2 8823 7000
Instagram #plusarchitecture
arch@plusarchitecture.com.au
www.plusarchitecture.com.au
Plus Architecture Pty. Ltd.
ACN 600506303
Nominated Architect (NSW):
Rido Pin 11286

PROJECT
711 HUNTER ST
NEWCASTLE WEST
NSW 2302

DRAWING TITLE
**STAGE ONE
DEVELOPMENT
APPLICATION**

FOR INFORMATION

DATE 19/05/2023	PLOT DATE 19/05/2023	SCALE N.T.S. @A1
DRAWN AA/CY	CHECKED HN	

JOB NO.


20623

In accepting and utilising this document the recipient agrees that Plus Architecture Pty. Ltd. ACN 600506303, retain all common law, statutory law and other rights including copyright and intellectual property rights. The recipient agrees not to use this document for any purpose other than its intended use; to waive all claims against Plus Architecture resulting from unauthorised changes; or to reuse the document on other projects without the prior written consent of Plus Architecture. Under no circumstances shall transfer of this document be deemed a sale. Plus Architecture makes no warranties of fitness for any purpose. The Builder/Contractor shall verify job dimensions prior to any work commencing. Figured dimensions shall take precedence over scaled work.

DRG. NO.
PLA-DA-S1-0000

REVISION
B

REFER TO STRATUM REPORT PREPARED BY CMS FOR
STORMWATER EASEMENTS

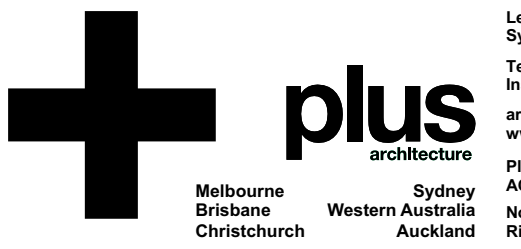[illegible]

Level 4, 222 Clarence Street
Sydney, NSW 2000 Australia
Telephone +61 2 8823 7000
Instagram #plusarchitecture
Email ch@plusarchitecture.com.au
Website www.plusarchitecture.com.au
Plus Architecture Pty. Ltd.
CN 600506303
Dominant Architect (NSW):
Licence No. 11286

FOR INFORMATION


JOB NO.
20623

In accepting and utilising this document the recipient agrees that Plus Architecture Pty. Ltd. ACN 600508303, retain all common law, statutory law and other rights including copyright and intellectual property rights. The recipient agrees not to use this document for any purpose other than its intended use; to waive all claims against Plus Architecture resulting from unauthorised changes; or to reuse the document on other projects without the prior written consent of Plus Architecture. Under no circumstances shall transfer of this document be deemed a sale. Plus Architecture makes no warranties of fitness for any purpose.

The Builder/Contractor shall verify job dimensions prior to any work commencing. Figure dimensions shall take precedence over scaled work.

DRG. NO.
PLA-DA-S1-0100

REVISION
B

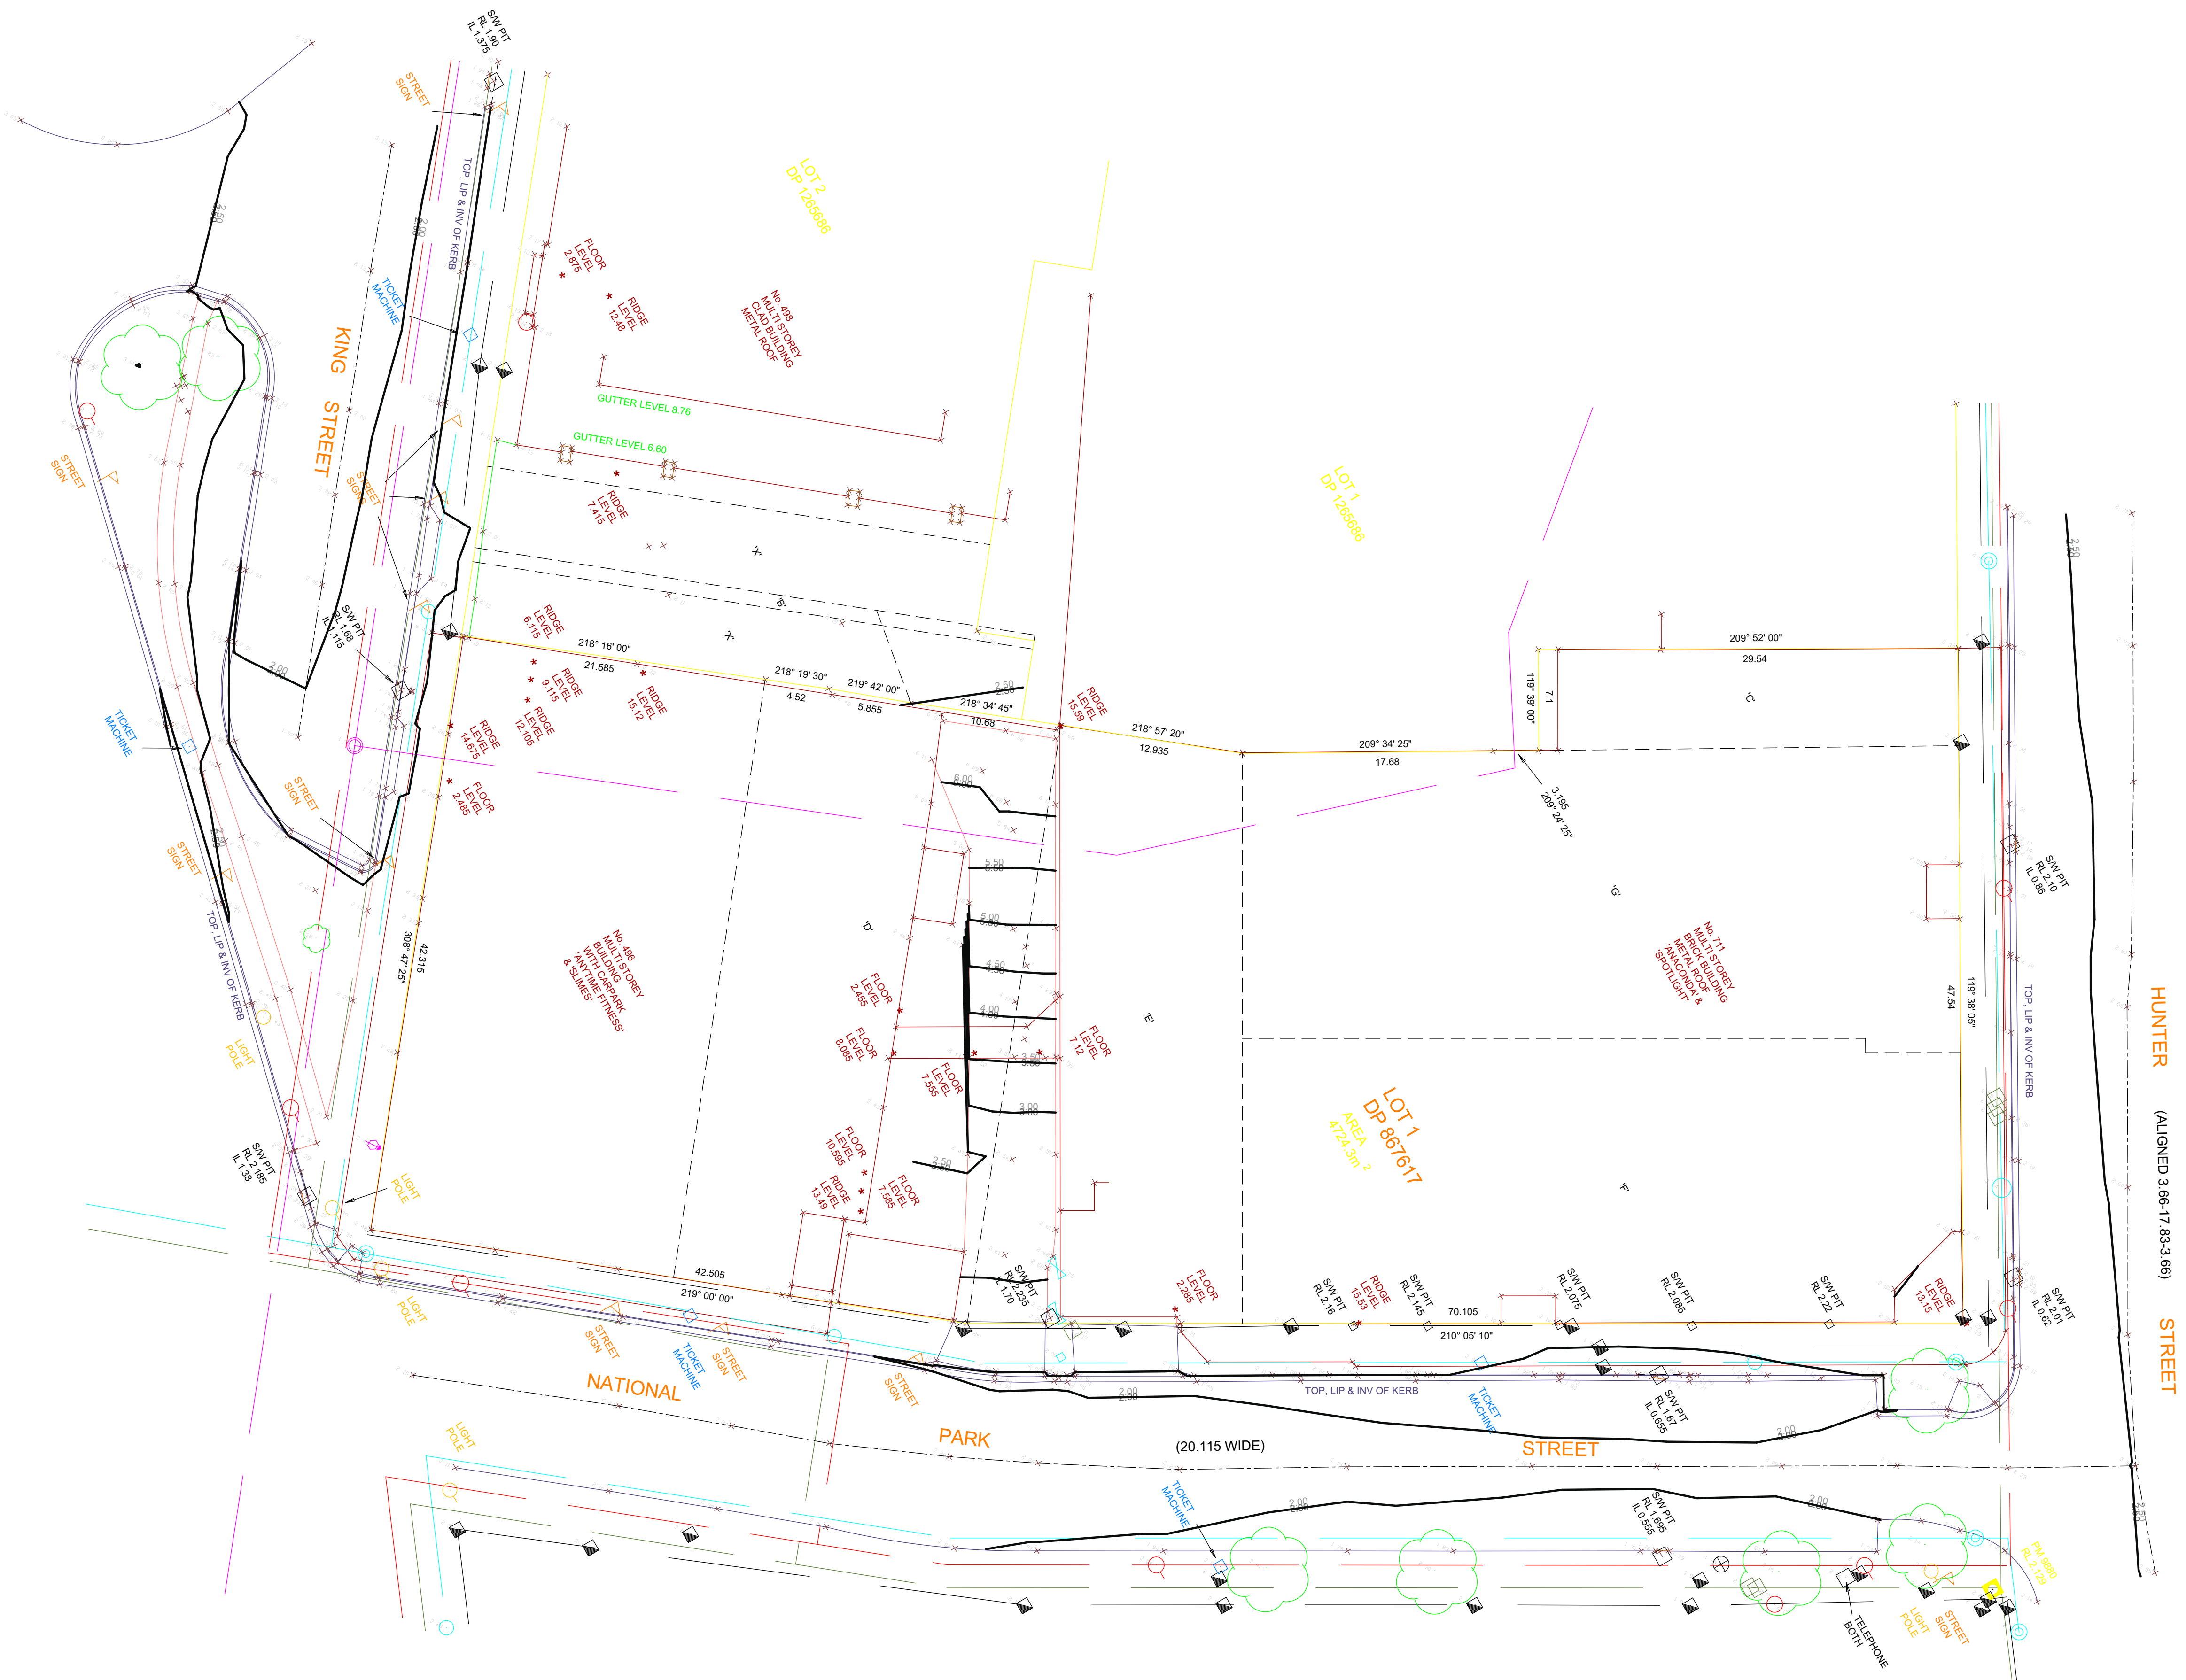

REFER TO STRATUM REPORT PREPARED BY CMS FOR
STORMWATER EASEMENTS

[illegible]

FOR INFORMATION

JOB NO.
20623

In accepting and utilising this document the recipient agrees that Plus Architecture Pty. Ltd. ACN 600508303, retain all common law, statutory law and other rights including copyright and intellectual property rights. The recipient agrees not to use this document for any purpose other than as intended use; to waive all claims against Plus Architecture resulting from unauthorised changes; or to reuse the document on other projects without the prior written consent of Plus Architecture. Under no circumstances shall transfer of this document be deemed a sale. Plus Architecture makes no warranties of fitness for any purpose. The Builder/Contractor shall verify all dimensions prior to any work commencing. Figured dimensions shall take precedence over scaled work.

DRG. NO.
PLA-DA-S1-0200
REVISION
B



REFER TO STRATUM REPORT PREPARED BY CMS FOR
STORMWATER EASEMENTS

[illegible]

DRAWING TITLE
DEMOLITION PLAN


FOR INFORMATION

JOB NO.
20623

In accepting and utilising this document the recipient agrees that Plus Architecture Pty. Ltd. ACN 600506303, retain all common law, statutory law and other rights including copyright and intellectual property rights. The recipient agrees not to use this document for any purpose other than its intended use; to waive all claims against Plus Architecture resulting from unauthorised changes; or to reuse the document on other projects without the prior written consent of Plus Architecture. Under no circumstances shall transfer of this document be deemed a sale. Plus Architecture makes no warranties of fitness for any purpose.

The Builder/Contractor shall verify job dimensions prior to any work commencing. Fitted dimensions shall take precedence over scaled work.

DRG. NO.
PLA-DA-S1-0300
REVISION
B

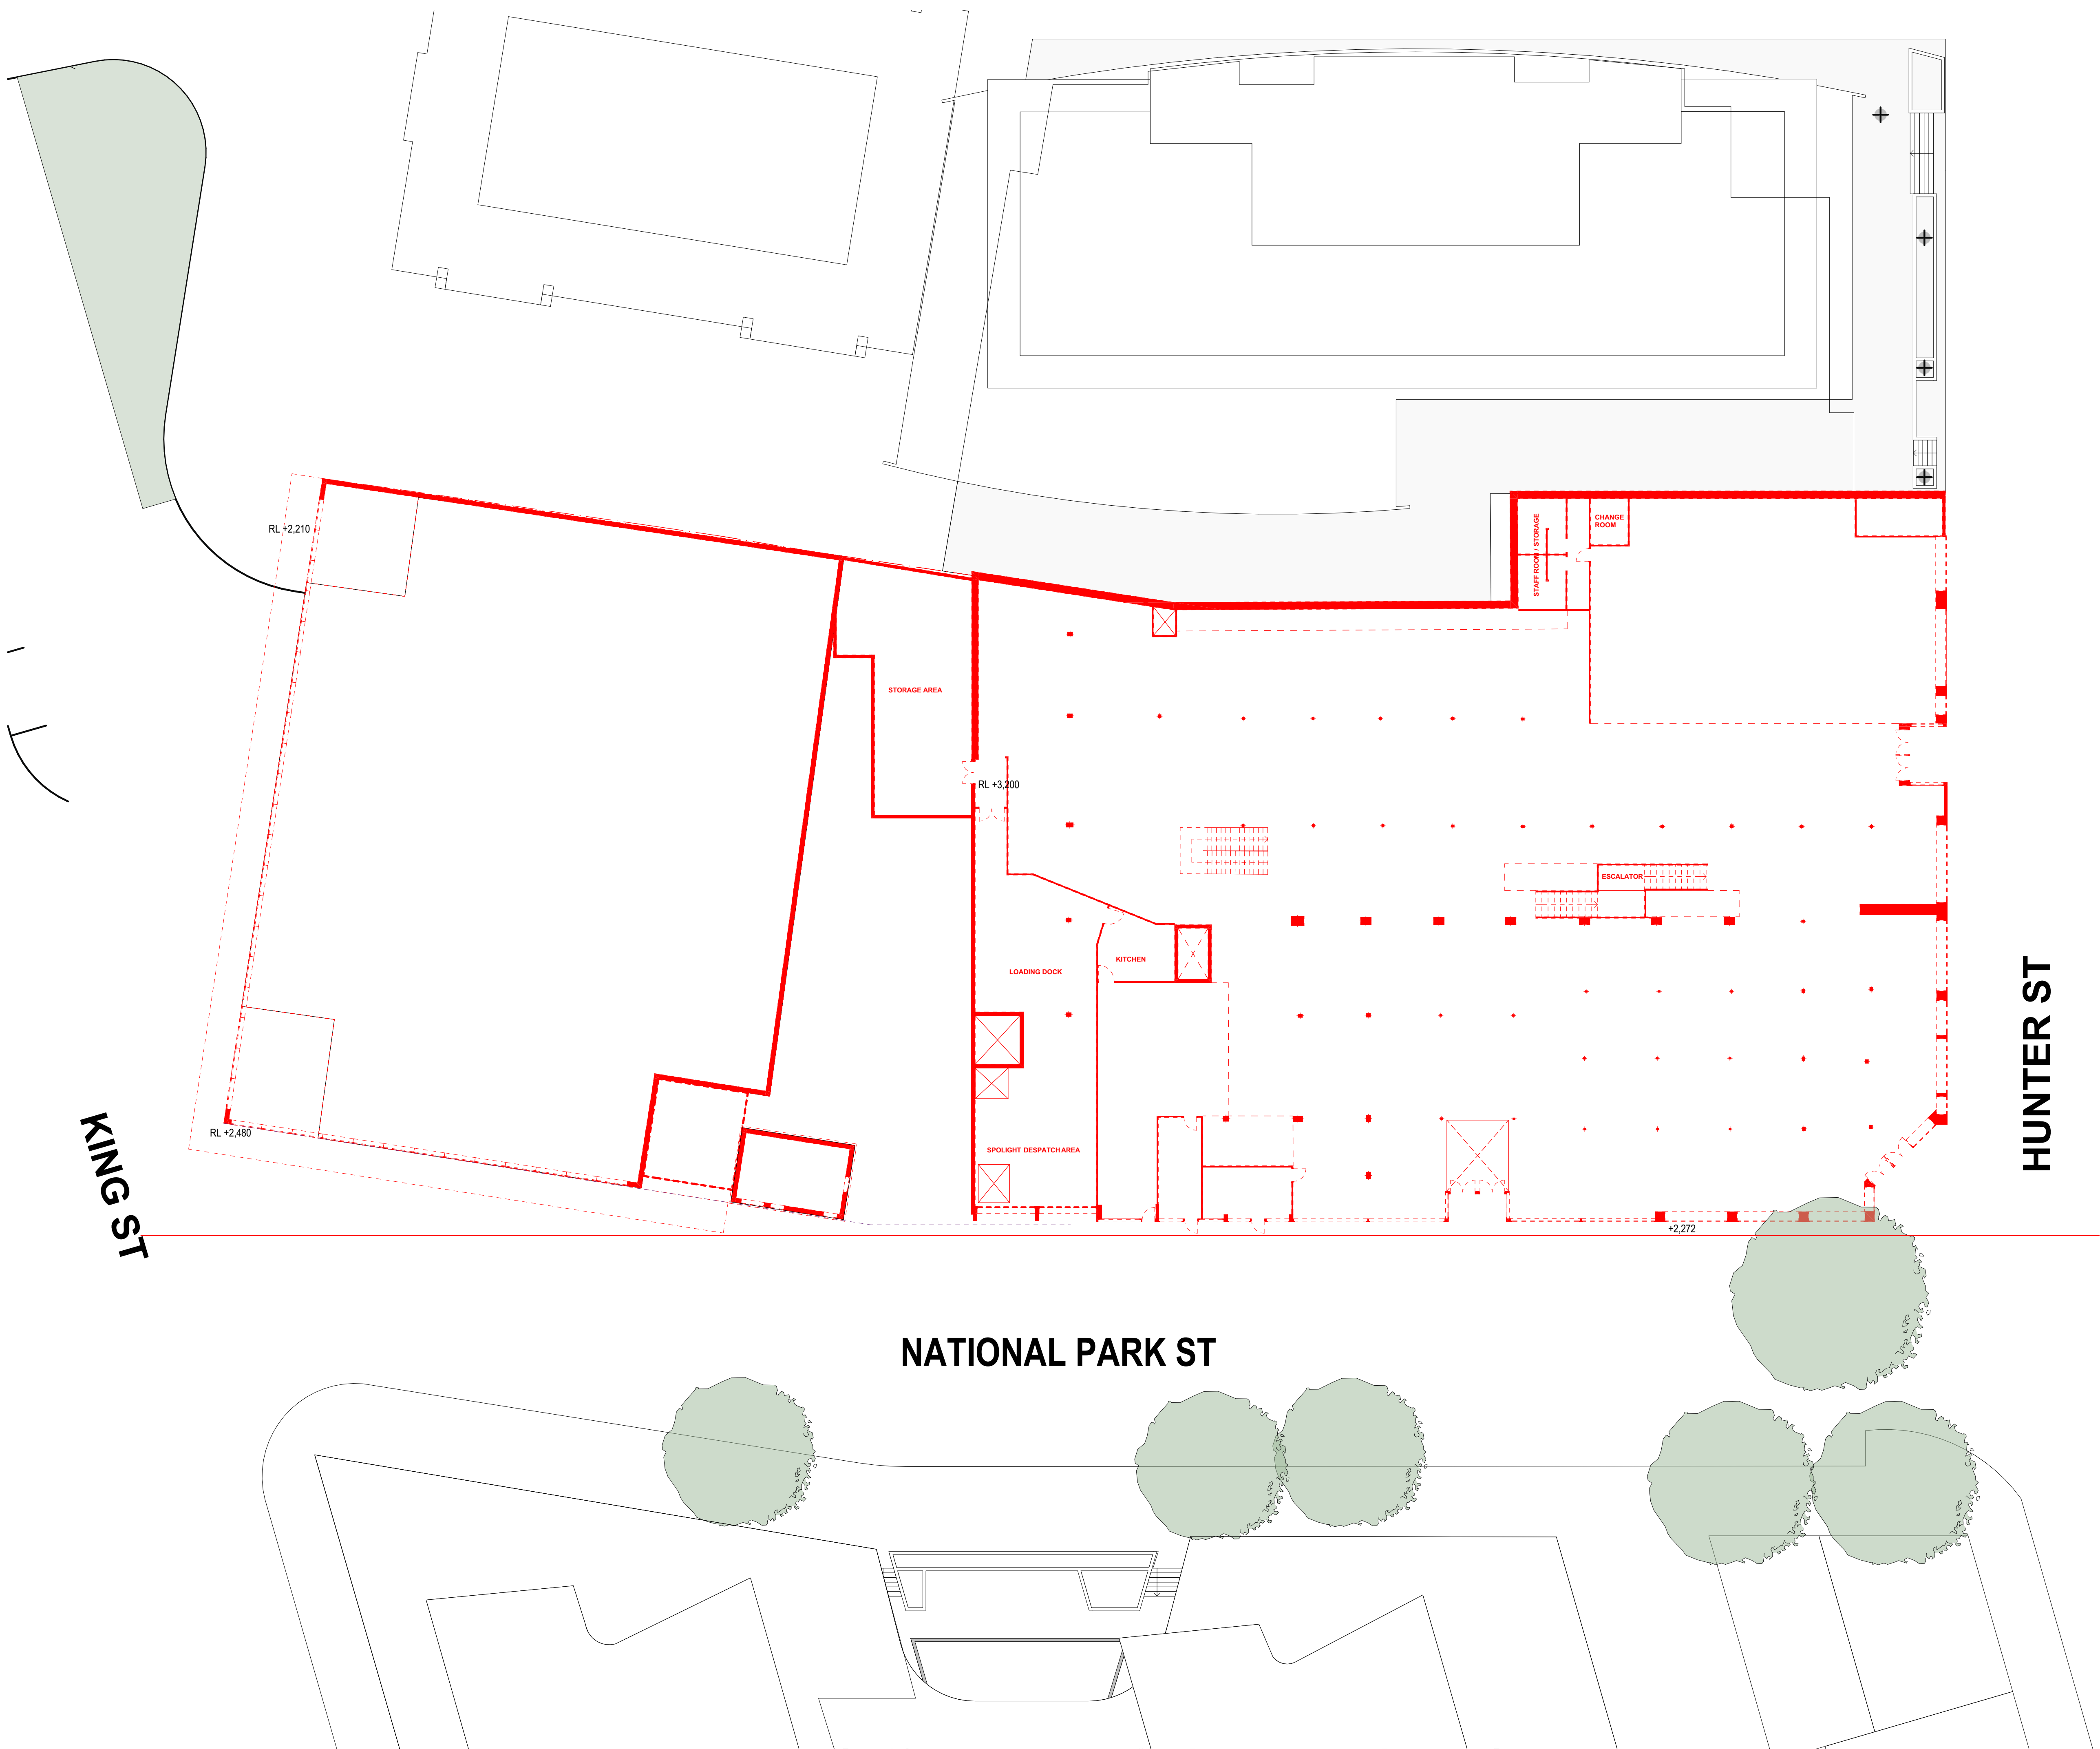



HUNTER ST

NATIONAL PARK ST

REFER TO STRATUM REPORT PREPARED BY CMS FOR
STORMWATER EASEMENTS

[illegible]

CLIENT



Level 4, 222 Clarence Street
Sydney, NSW 2000 Australia
Telephone +61 2 8823 7000
Instagram #plusarchitecture
arch@plusarchitecture.com.au
www.plusarchitecture.com.au
Plus Architecture Pty. Ltd.
ACN 600506303
Nominated Architect (NSW):
Rido Pin 11286


PROJECT
711 HUNTER ST
NEWCASTLE WEST
NSW 2302

DRAWING TITLE
DEMOLITION PLAN

FOR INFORMATION


DATE 19/05/2023	PLOT DATE 19/05/2023	SCALE 1:200 @A1
DRAWN AA/CY	CHECKED HN	

JOB NO.
20623


 


In accepting and utilising this document, the recipient agrees that Plus Architecture Pty. Ltd. ACN 600508303, retains all common law, statutory law and other rights including copyright and intellectual property rights. The recipient agrees not to use this document for any purpose other than its intended use; to waive all claims against Plus Architecture resulting from unauthorised changes; or to reuse the document on other projects without the prior written consent of Plus Architecture. Under no circumstances shall transfer of this document be deemed a sale. Plus Architecture makes no warranties of fitness for any purpose. The Builder/Contractor shall verify job dimensions prior to any work commencing. Figured dimensions shall take precedence over scaled work.

DRG. NO.
PLA-DA-S1-0301
REVISION
B

 


REFER TO STRATUM REPORT PREPARED BY CMS FOR STORMWATER ELEMENTS

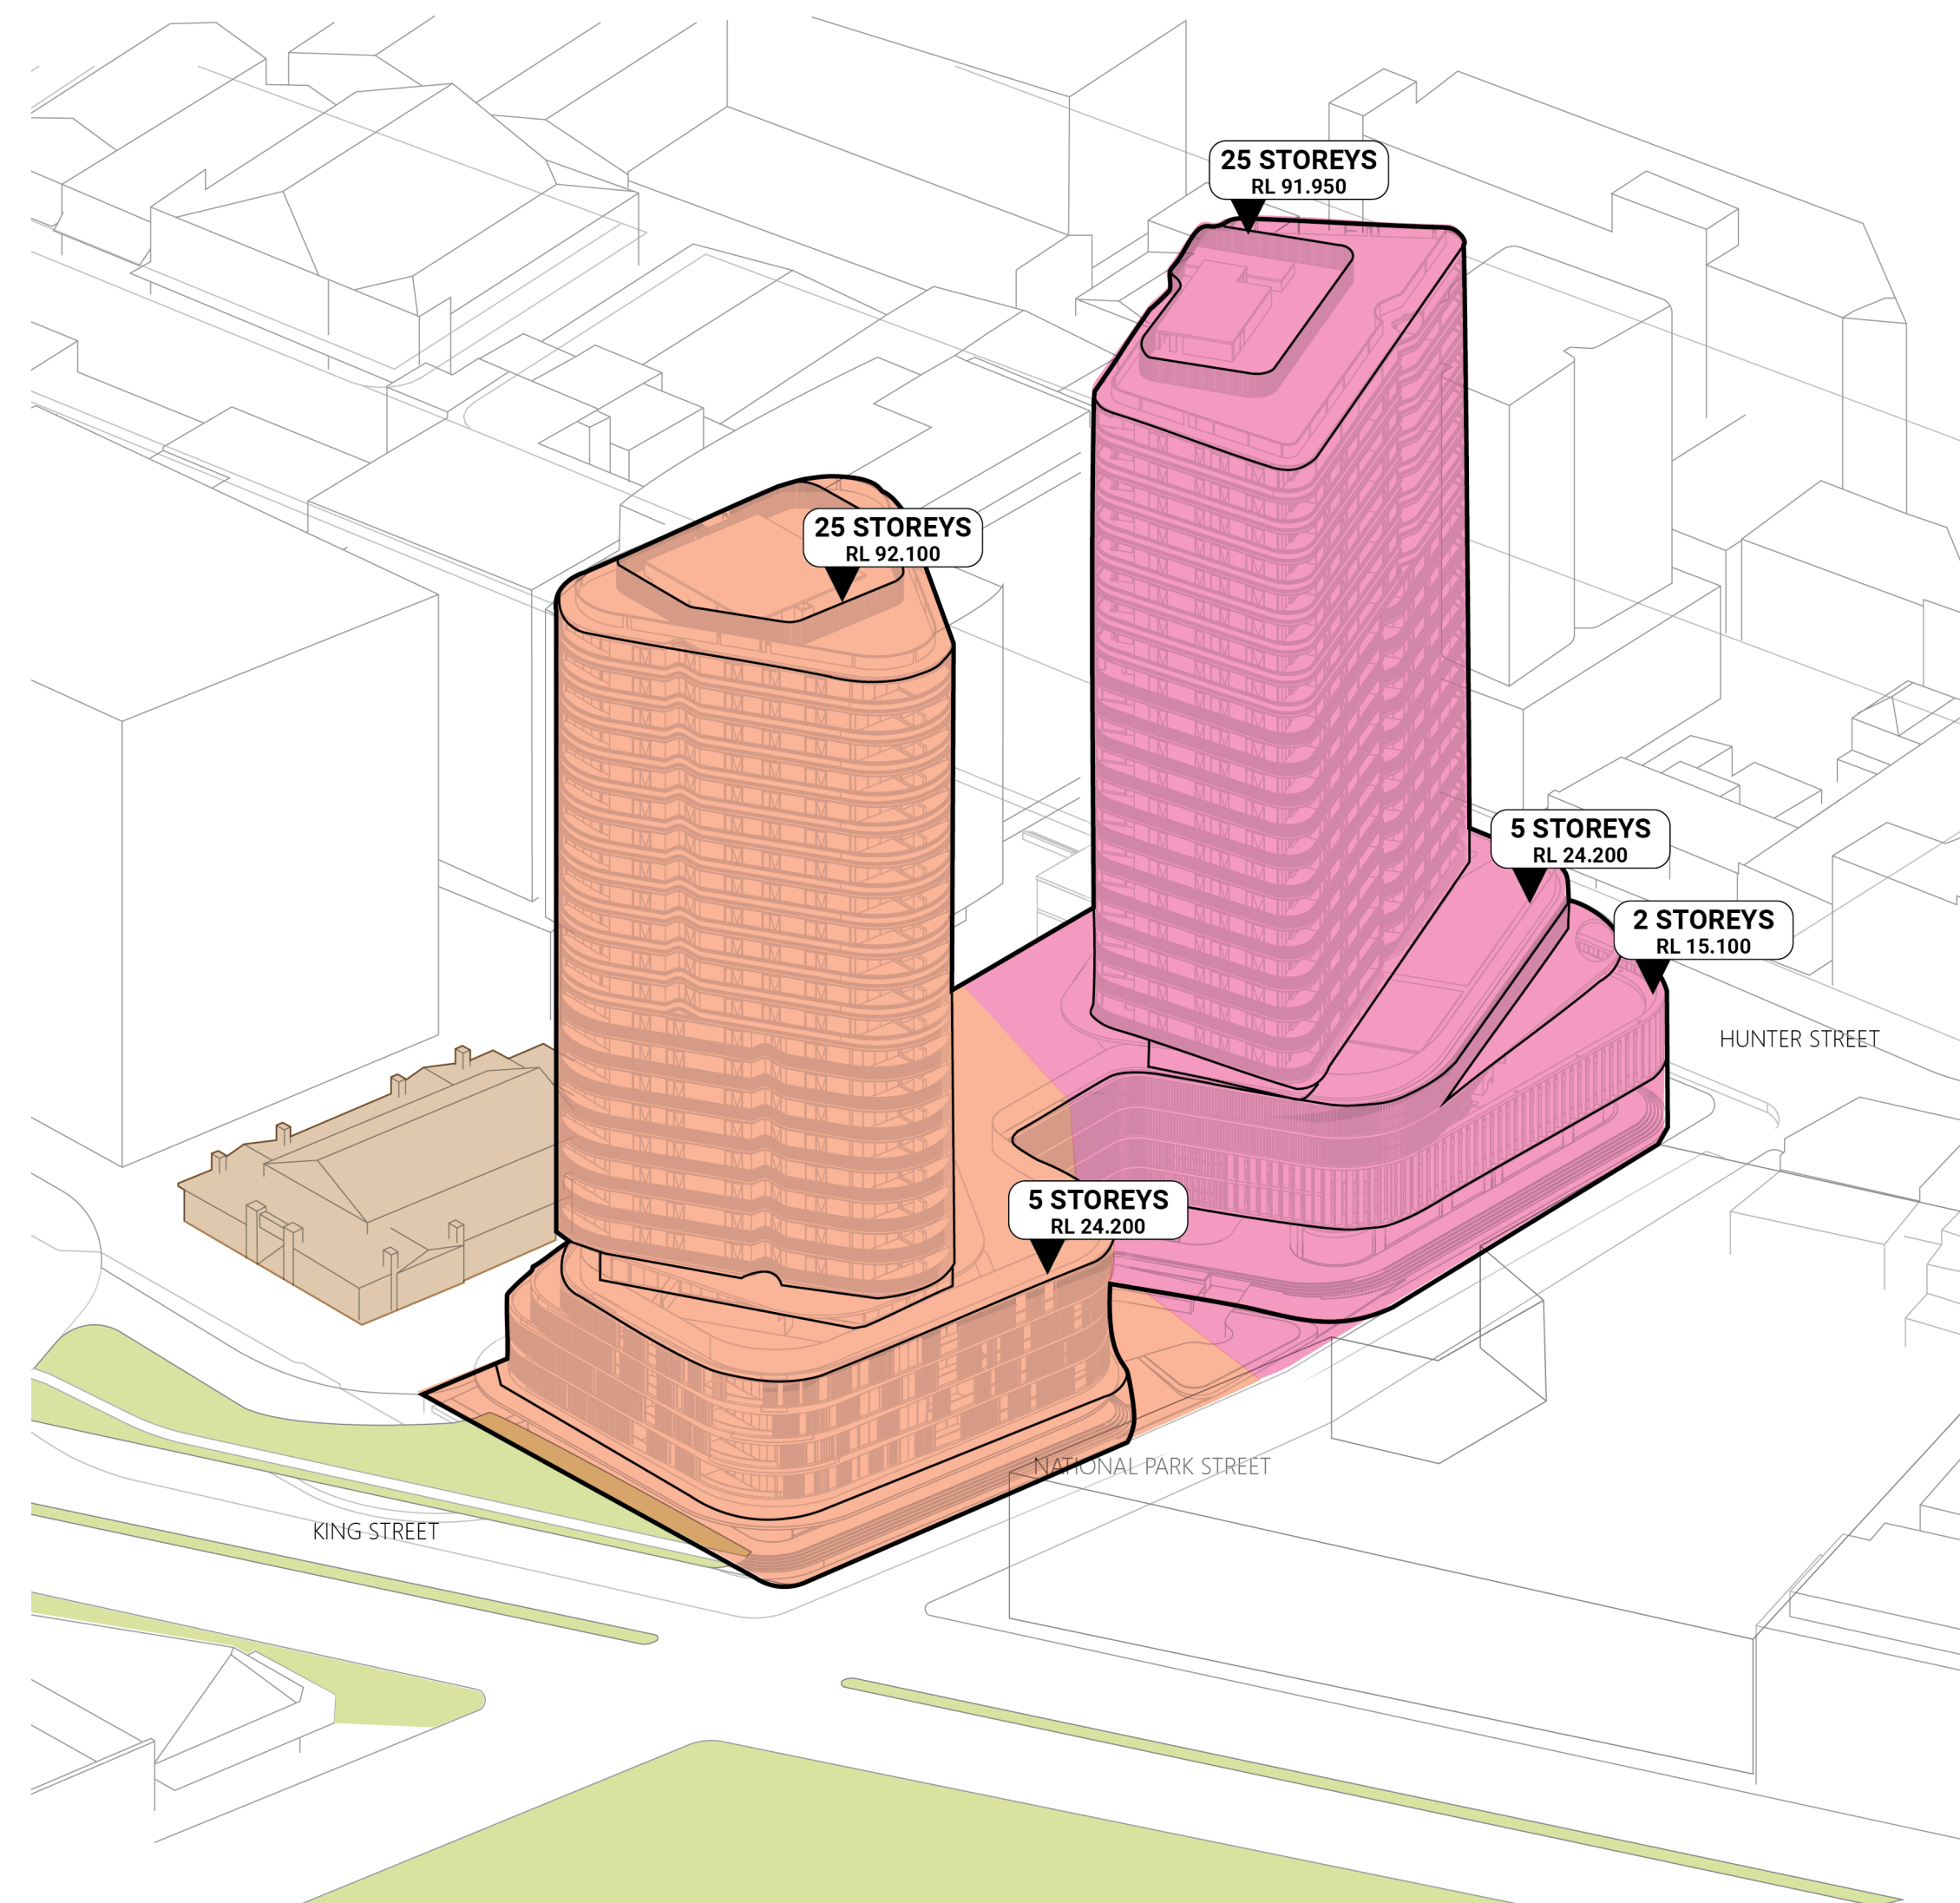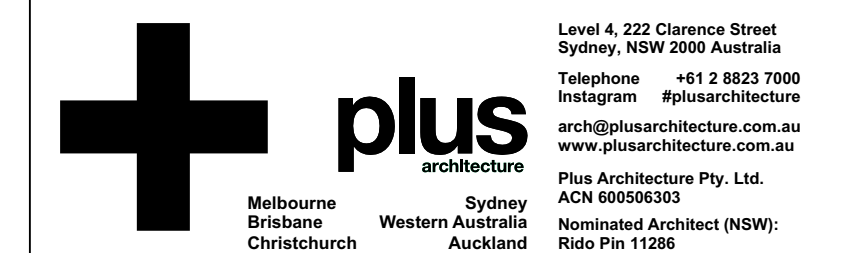[illegible]

DRAWING TITLE
STAGING PLAN

FOR INFORMATION

JOB NO.
20623

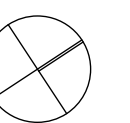

DRG. NO.
PLA-DA-S1-0500
REVISION
B

REFER TO STRATUM REPORT PREPARED BY CMS FOR
STORMWATER EASEMENTS

[illegible]



DRAWING TITLE
**LEP HEIGHT PLANE
DIAGRAM**

FOR INFORMATION

DRAWN AA/CY	CHECKED HN
----------------	---------------

DRG. NO.
PLA-DA-S1-0700
REVISION
B

REFER TO STRATUM REPORT PREPARED BY CMS FOR
STORMWATER EASEMENTS

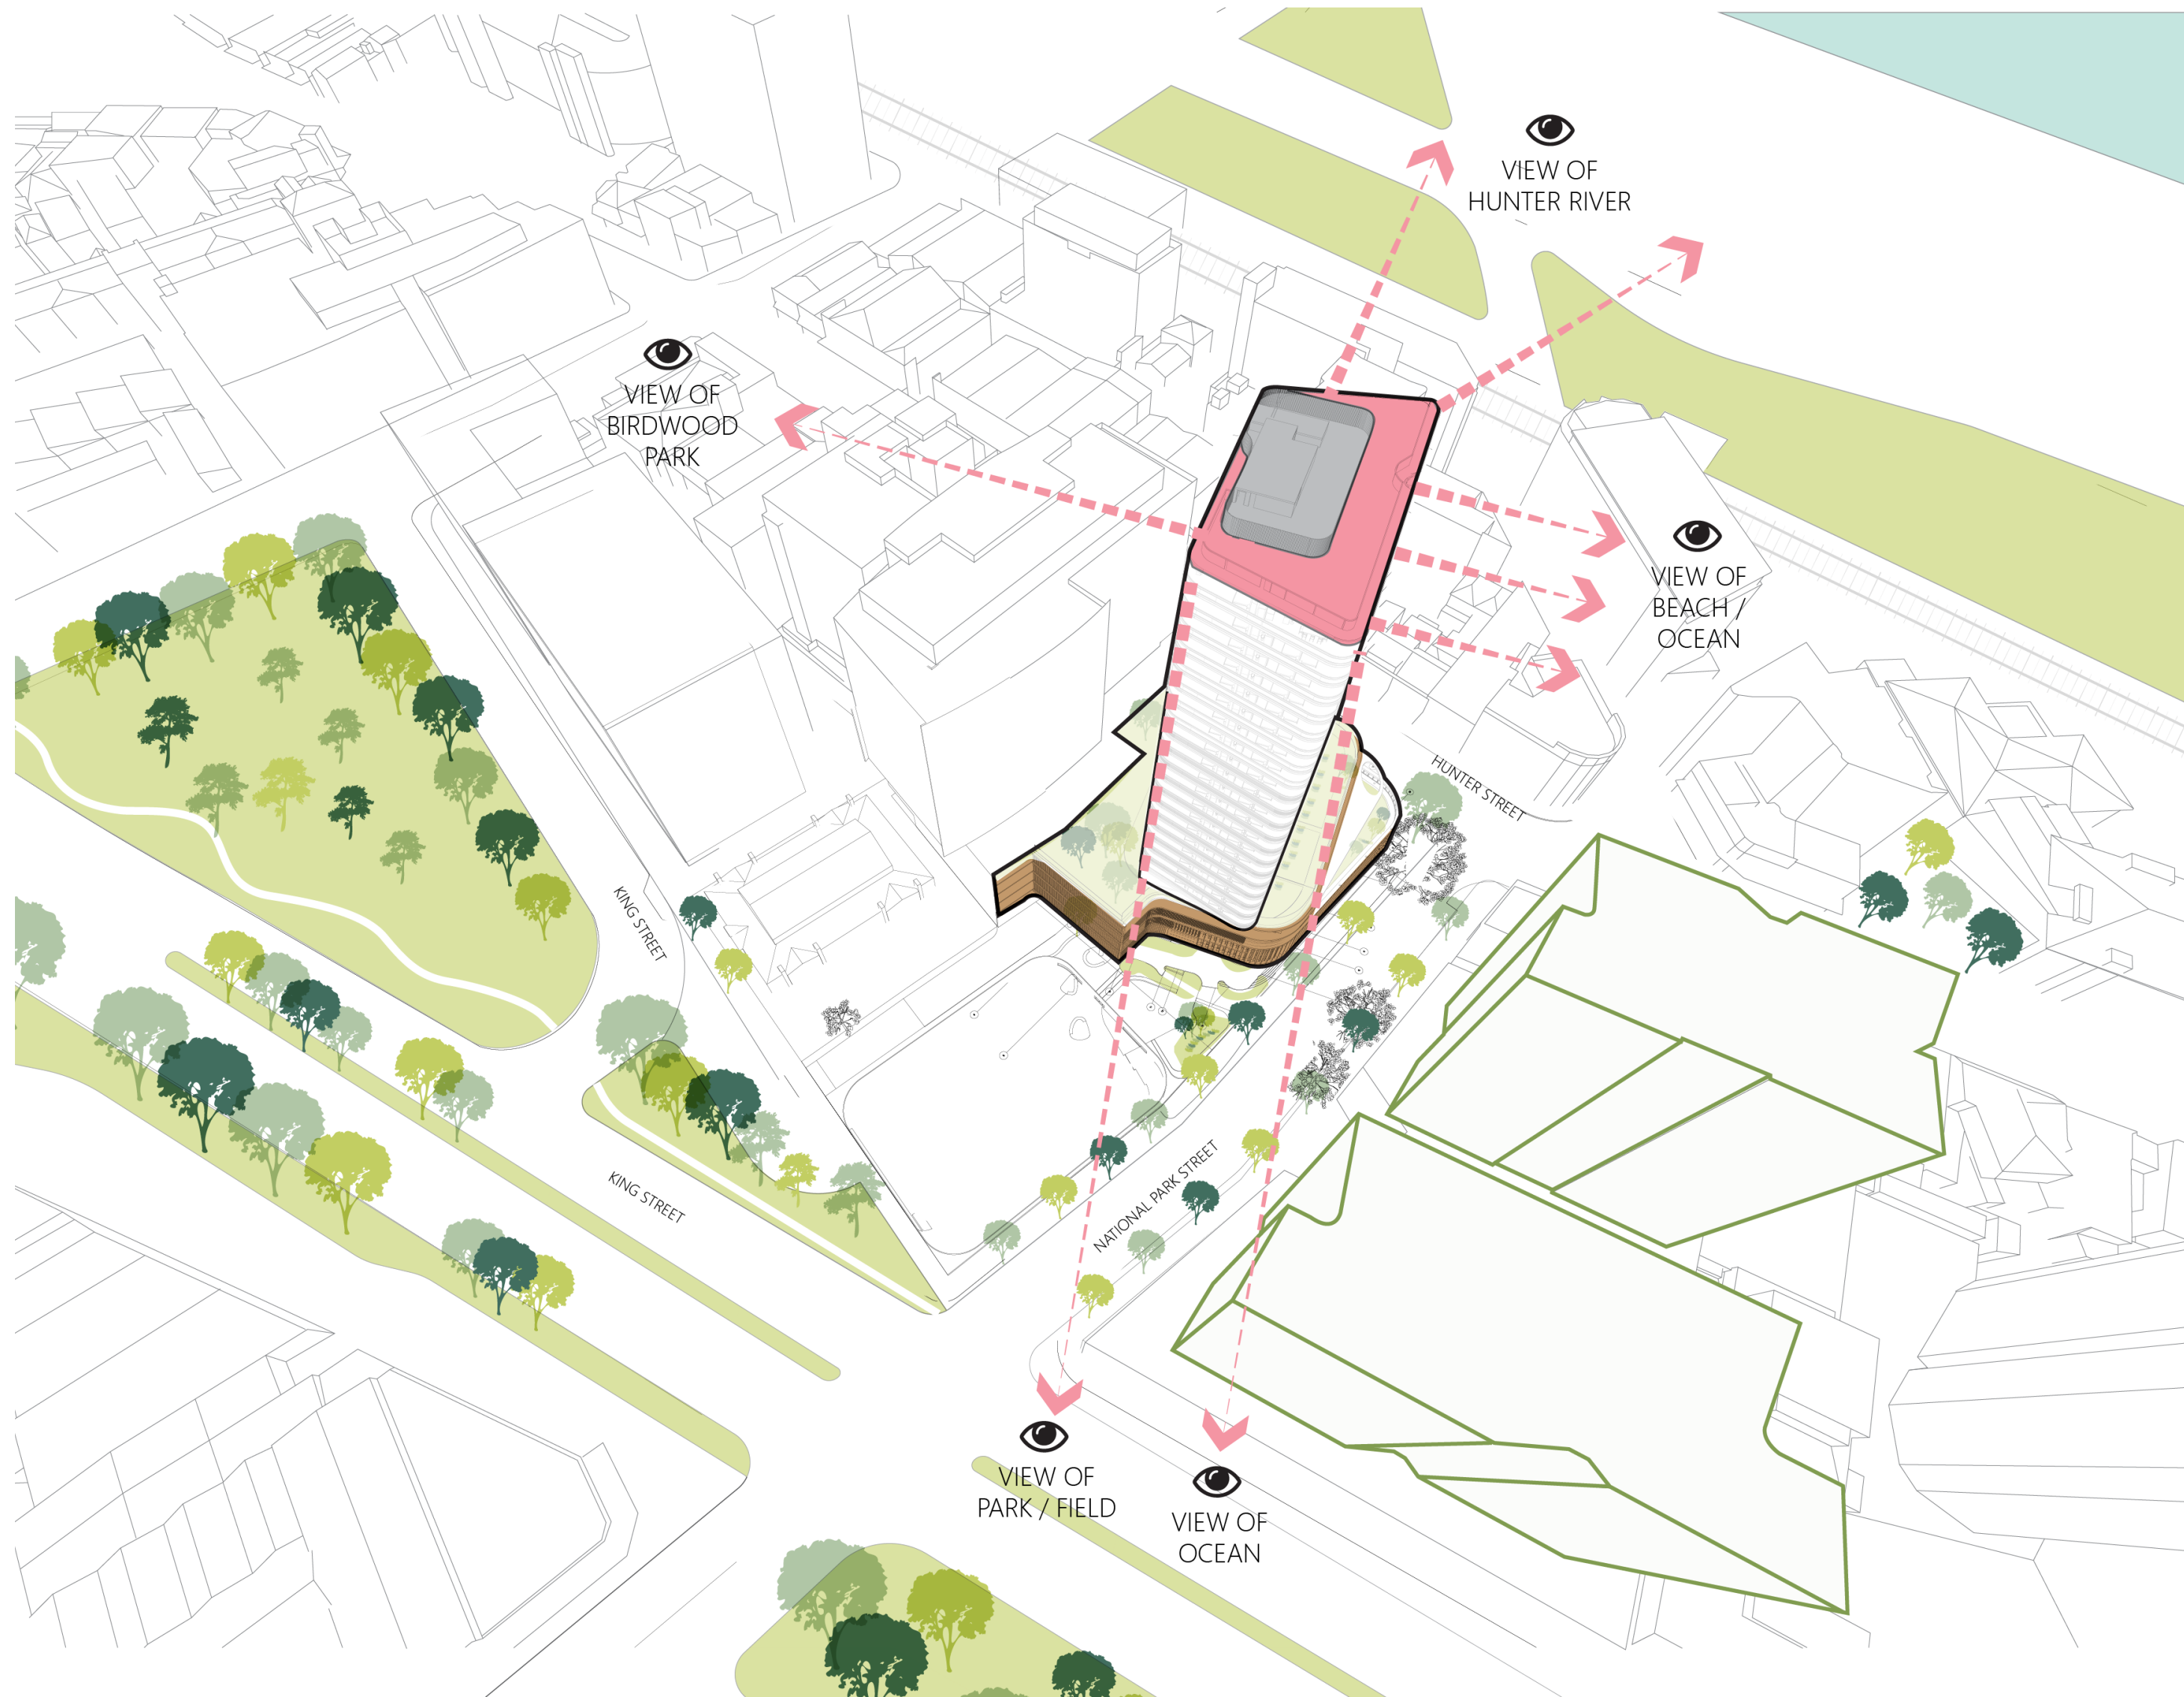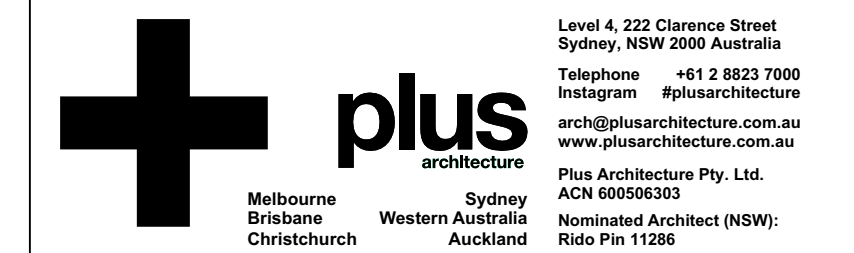[illegible]

PROJECT
711 HUNTER ST
NEWCASTLE WEST
NSW 2302

DRAWING TITLE
VIEW ANALYSIS

FOR INFORMATION


DRAWN AA/CY	CHECKED HN
----------------	---------------

JOB NO. **20623** 

In accepting and utilizing this document the recipient agrees that Plus Architecture Pty. Ltd. ACN 600506303, retain all common law, statutory law and other rights including copyright and intellectual property rights. The recipient agrees not to use this document for any purpose other than as intended use: to waive all claims against Plus Architecture resulting from unauthorised changes; or to reuse the document on other projects without the prior written consent of Plus Architecture. Under no circumstances shall transfer of this document be deemed a sale. Plus Architecture makes no warranties of fitness for any purpose.

The Builder/Contractor shall verify job dimensions prior to any work commencing. Fitted dimensions shall take precedence over scaled work.

DRG. NO.
PLA-DA-S1-0800
REVISION
B

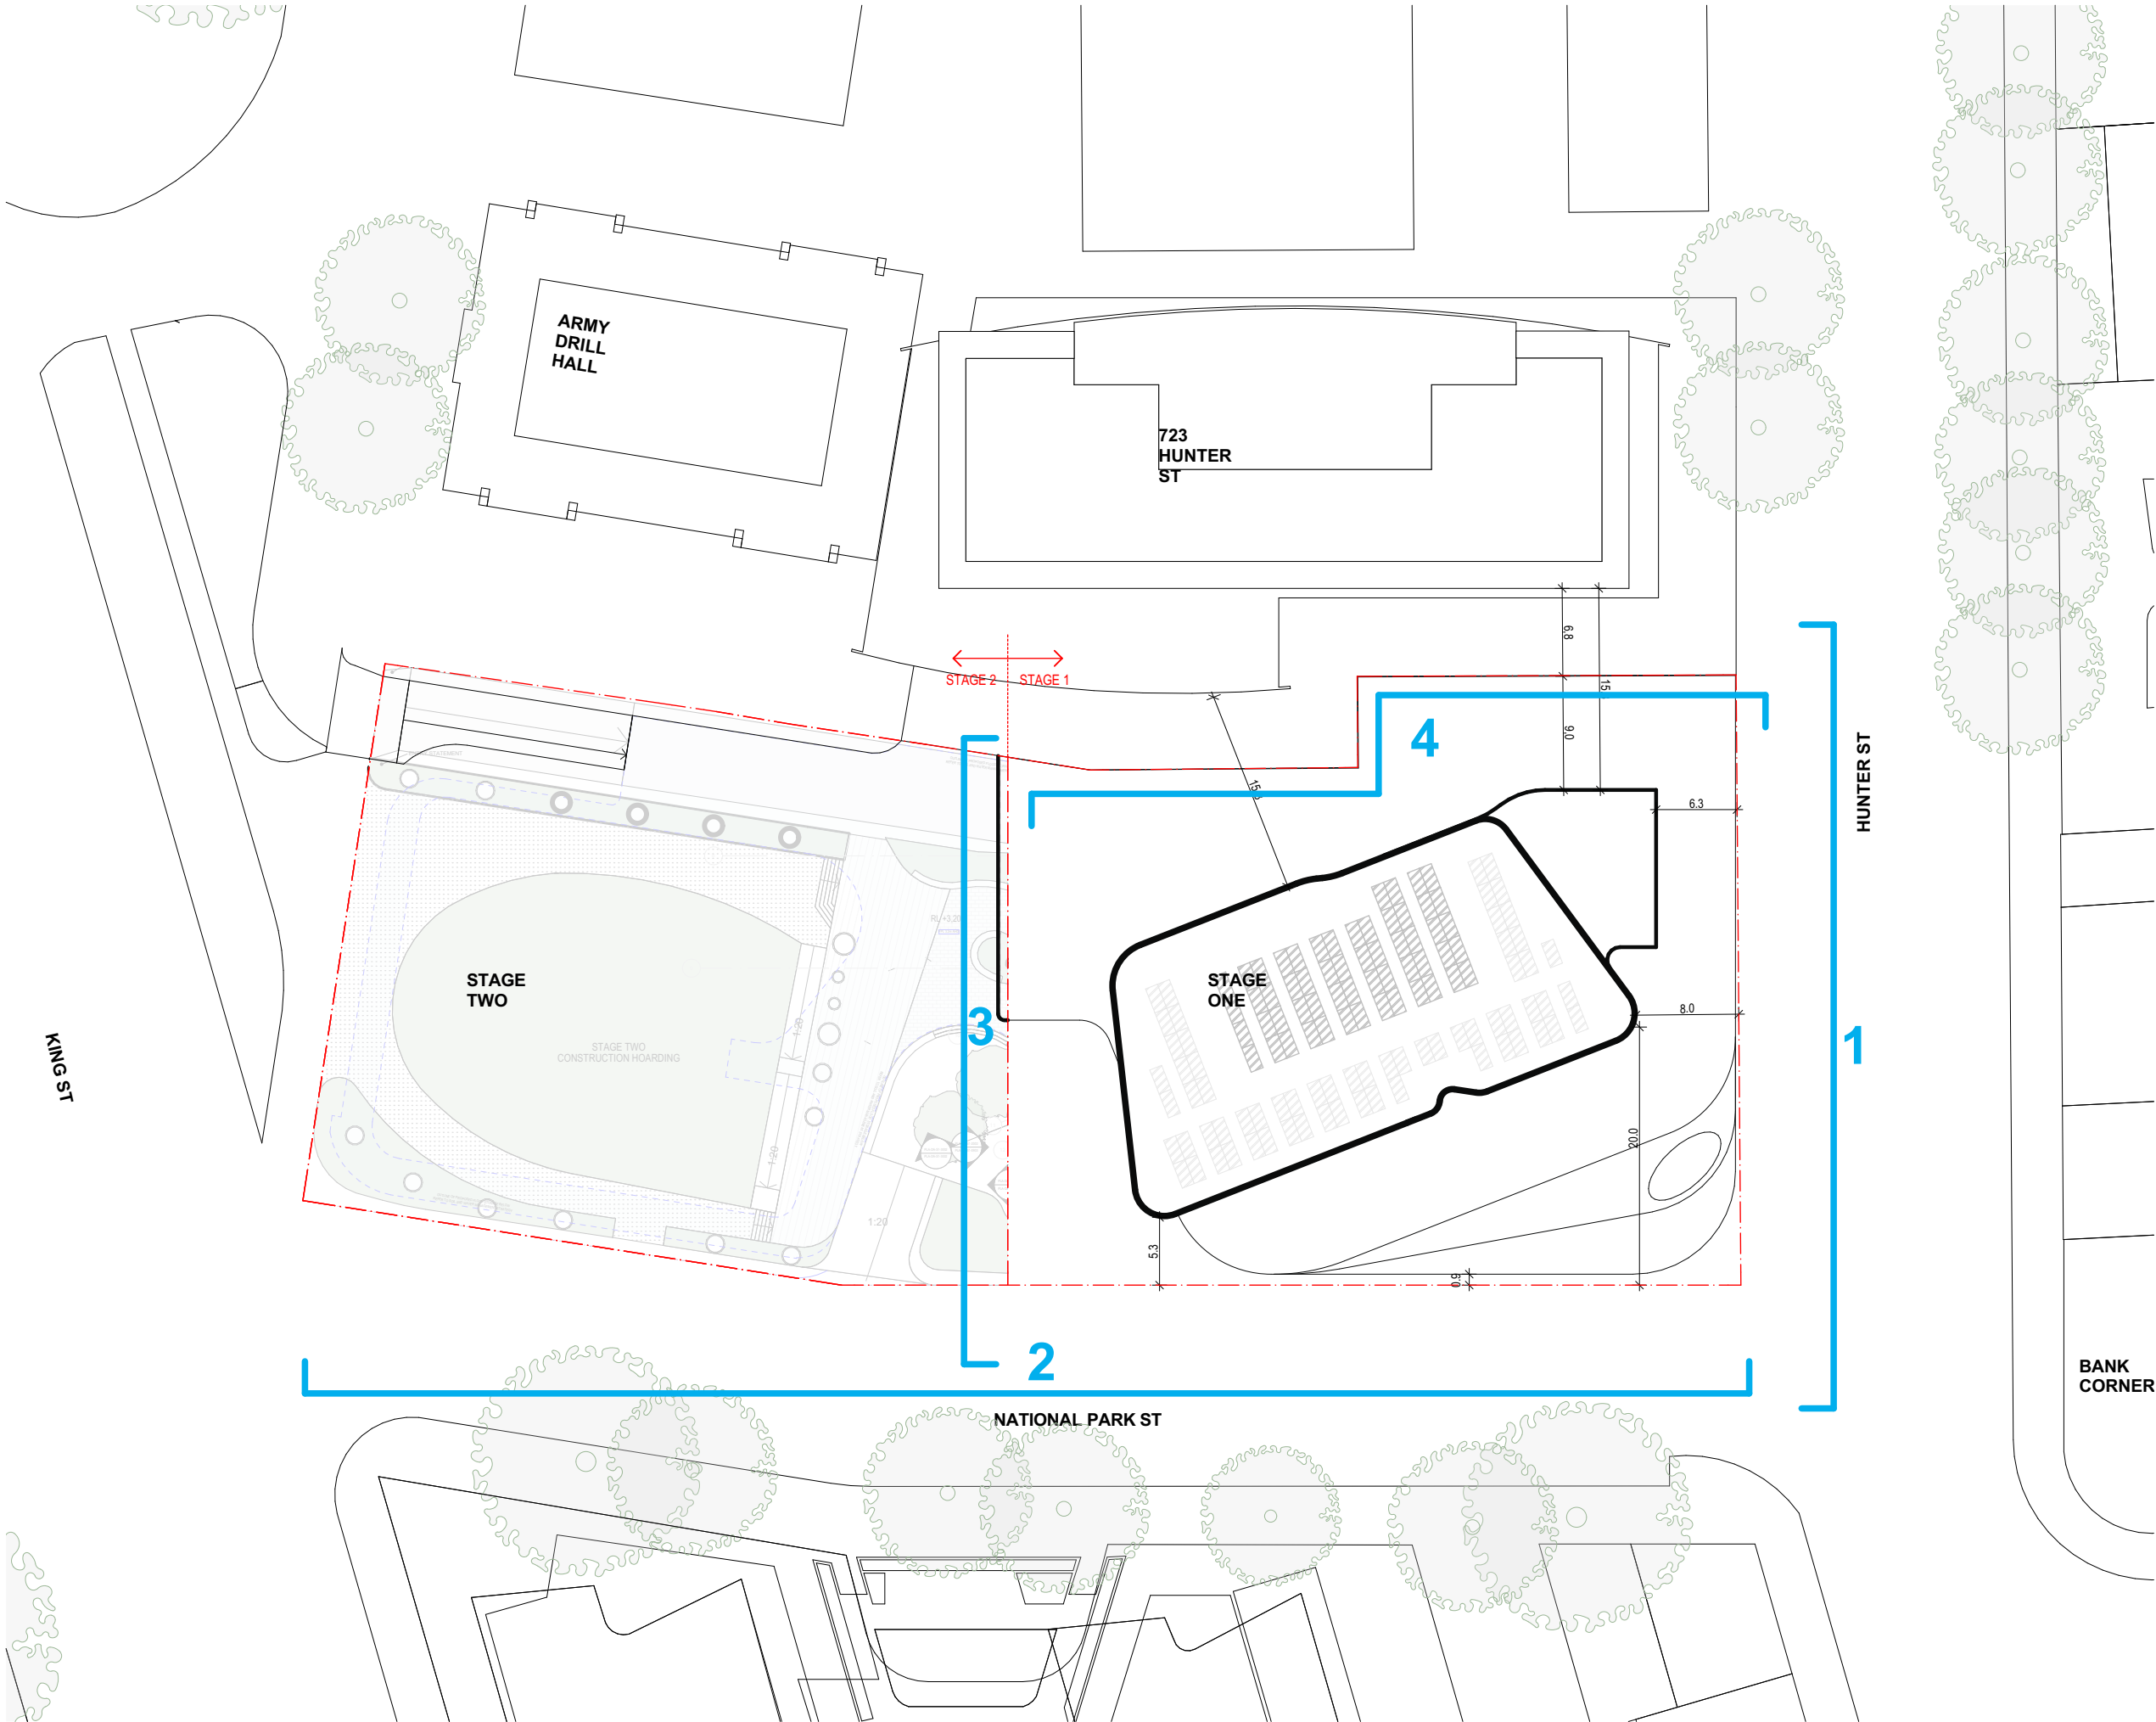

DRAWING TO BE READ IN CONJUNCTION WITH A0000
LEGEND, RELEVANT SCHEDULES AND PROJECT
SPECIFICATION.

DATE	REVISION	BY	CHK	NO.
28/10/2022	ISSUE FOR SUBMISSIO N			01
4/11/2022	ISSUE FOR DA SUBMISSIO N	AA/CY	HN	A
19/05/2023	AMENDED FOR DA SUBMISSIO N	AA/CY	HN	B

CLIENT



CONSULTANTS		
CONSULTANT 1 TYPE	☐ #CONSULTANT 1-COMPANY NAME	T CONS. 1 PHONE
CONSULTANT 2 TYPE	☐ #CONSULTANT 2-COMPANY NAME	T CONS. 2 PHONE
CONSULTANT 3 TYPE	☐ #CONSULTANT 3-COMPANY NAME	T CONS. 3 PHONE
CONSULTANT 4 TYPE	☐ #CONSULTANT 4-COMPANY NAME	T CONS. 4 PHONE
CONSULTANT 5 TYPE	☐ #CONSULTANT 5-COMPANY NAME	T CONS. 5 PHONE

PROJECT
711 HUNTER ST
NEWCASTLE WEST
NSW 2302


DRAWING TITLE
NOTIFICATION - SITE
PLAN

FOR INFORMATION

DATE 19/05/2023	PLOT DATE 19/05/2023	SCALE 1:500 @A3
--------------------	-------------------------	--------------------


DRAWN AA/CY	CHECKED HN
----------------	---------------

JOB NO.
20623

 

In accepting and utilizing this document the recipient agrees that Plus Architecture Pty. Ltd. ACN 600506303, retain all common law, statutory law and other rights including copyright and intellectual property rights. The recipient agrees not to use this document for any purpose other than its intended use; to waive all claims against Plus Architecture resulting from unauthorized changes; or to reuse the document on other projects without the prior written consent of Plus Architecture. Under no circumstances shall transfer of this document be deemed a sale. Plus Architecture makes no warranties of fitness for any purpose. The Builder/Contractor shall verify job dimensions prior to any work commencing. Figure dimensions shall take precedence over scaled work.

DRG. NO.
PLA-DA-S1-0900
REVISION
B

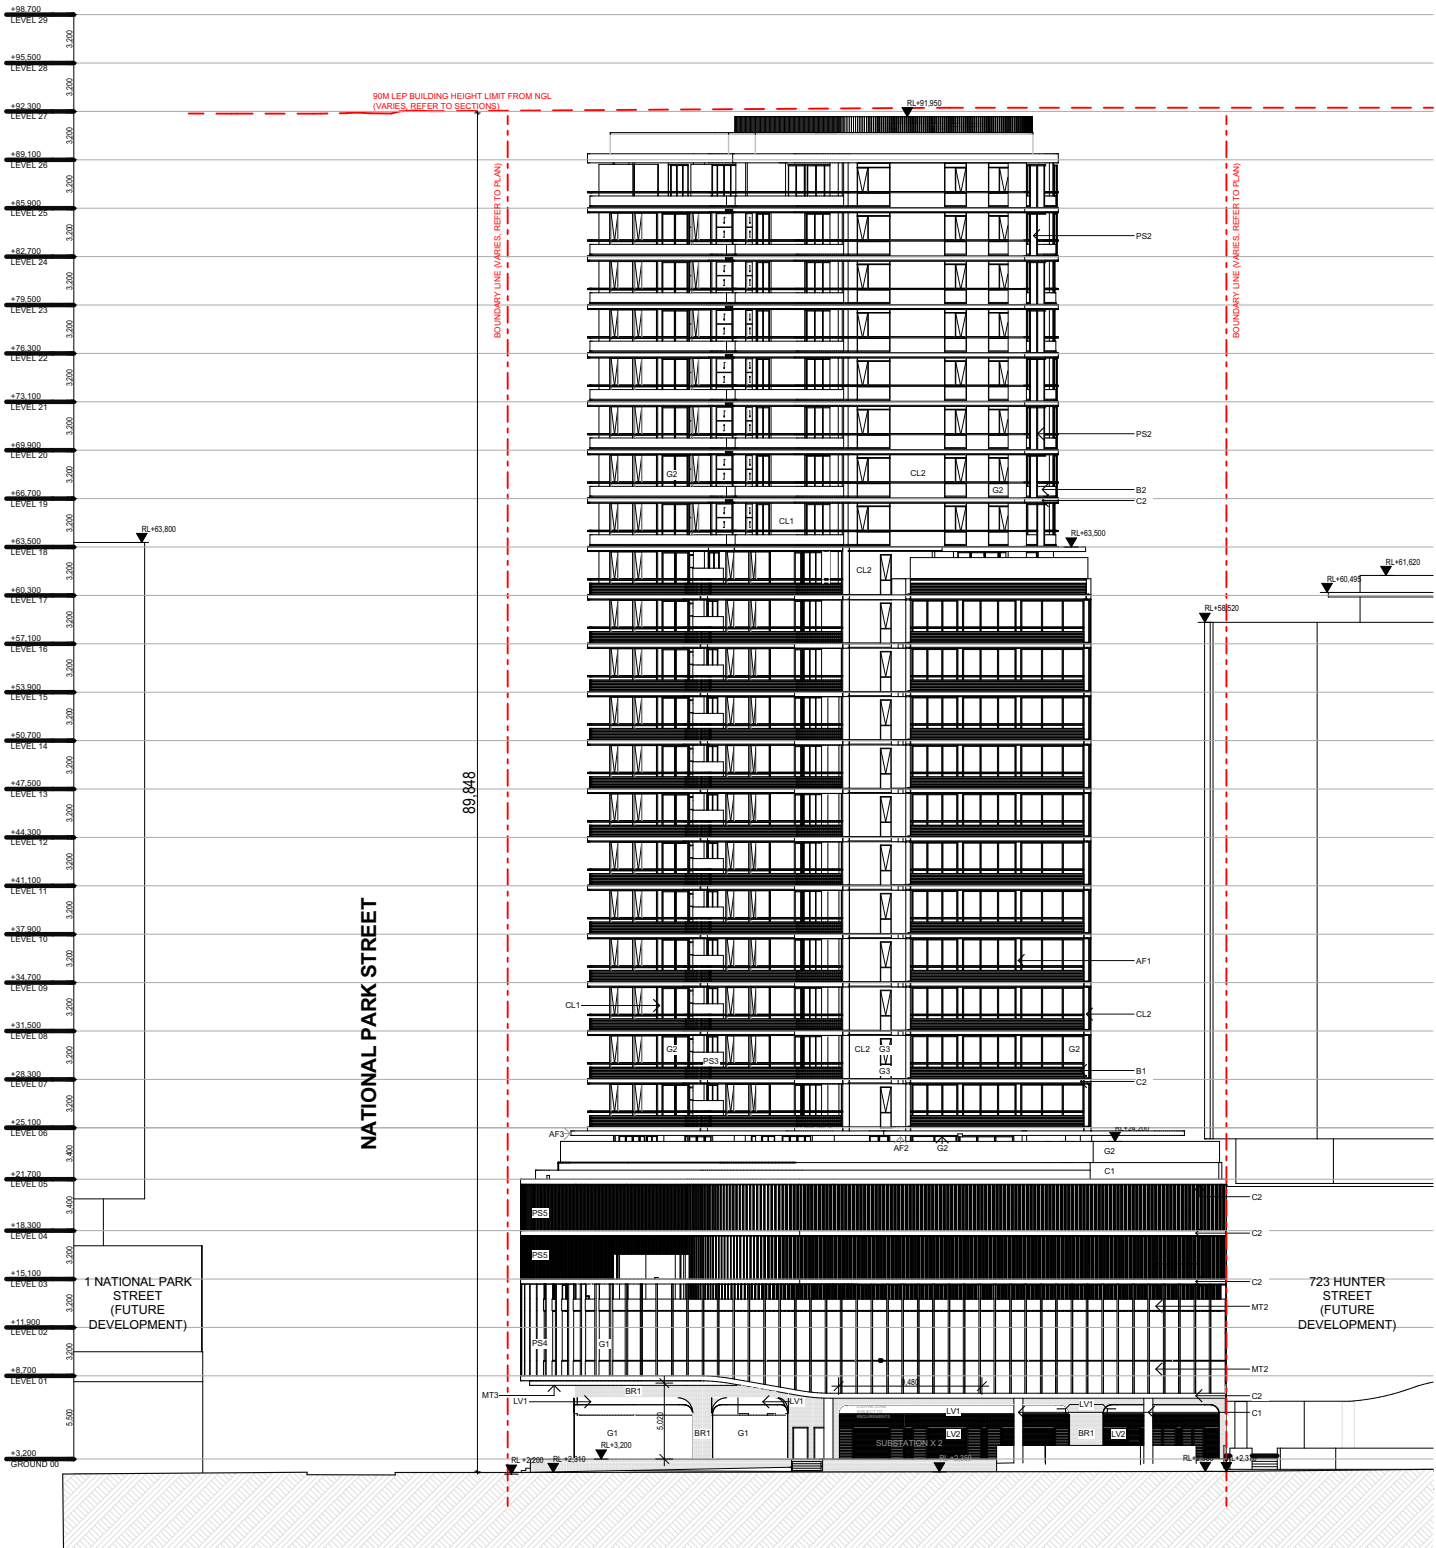

DATE	REVISION	BY	CHK	NO.
28/10/2022	ISSUE FOR SUBMISSIO N			01
4/11/2022	ISSUE FOR DA SUBMISSIO N	AA/CY	HN	A
19/05/2023	AMENDED FOR DA SUBMISSIO N	AA/CY	HN	B

CLIENT



CONSULTANTS		
CONSULTANT 1 TYPE	☐ #CONSULTANT 1-COMPANY NAME	T CONS. 1 PHONE
CONSULTANT 2 TYPE	☐ #CONSULTANT 2-COMPANY NAME	T CONS. 2 PHONE
CONSULTANT 3 TYPE	☐ #CONSULTANT 3-COMPANY NAME	T CONS. 3 PHONE
CONSULTANT 4 TYPE	☐ #CONSULTANT 4-COMPANY NAME	T CONS. 4 PHONE
CONSULTANT 5 TYPE	☐ #CONSULTANT 5-COMPANY NAME	T CONS. 5 PHONE

PROJECT
711 HUNTER ST
NEWCASTLE WEST
NSW 2302


DRAWING TITLE
NOTIFICATION - NORTH
ELEVATION

FOR INFORMATION

DATE 19/05/2023	PLOT DATE 19/05/2023	SCALE 1:500 @A3
--------------------	-------------------------	--------------------

DRAWN AA/CY	CHECKED HN
----------------	---------------

JOB NO.
20623

 


In accepting and utilizing this document the recipient agrees that Plus Architecture Pty. Ltd. ACN 600506303, retain all common law, statutory law and other rights including copyright and intellectual property rights. The recipient agrees not to use this document for any purpose other than its intended use; to waive all claims against Plus Architecture resulting from unauthorized changes; or to reuse the document on other projects without the prior written consent of Plus Architecture. Under no circumstances shall transfer of this document be deemed a sale. Plus Architecture makes no warranties of fitness for any purpose. The Builder/Contractor shall verify job dimensions prior to any work commencing. Figure dimensions shall take precedence over scaled work.

DRG. NO.
PLA-DA-S1-0901

REVISION
B

DRAWING TO BE READ IN CONJUNCTION WITH A0000 LEGEND, RELEVANT SCHEDULES AND PROJECT SPECIFICATION.

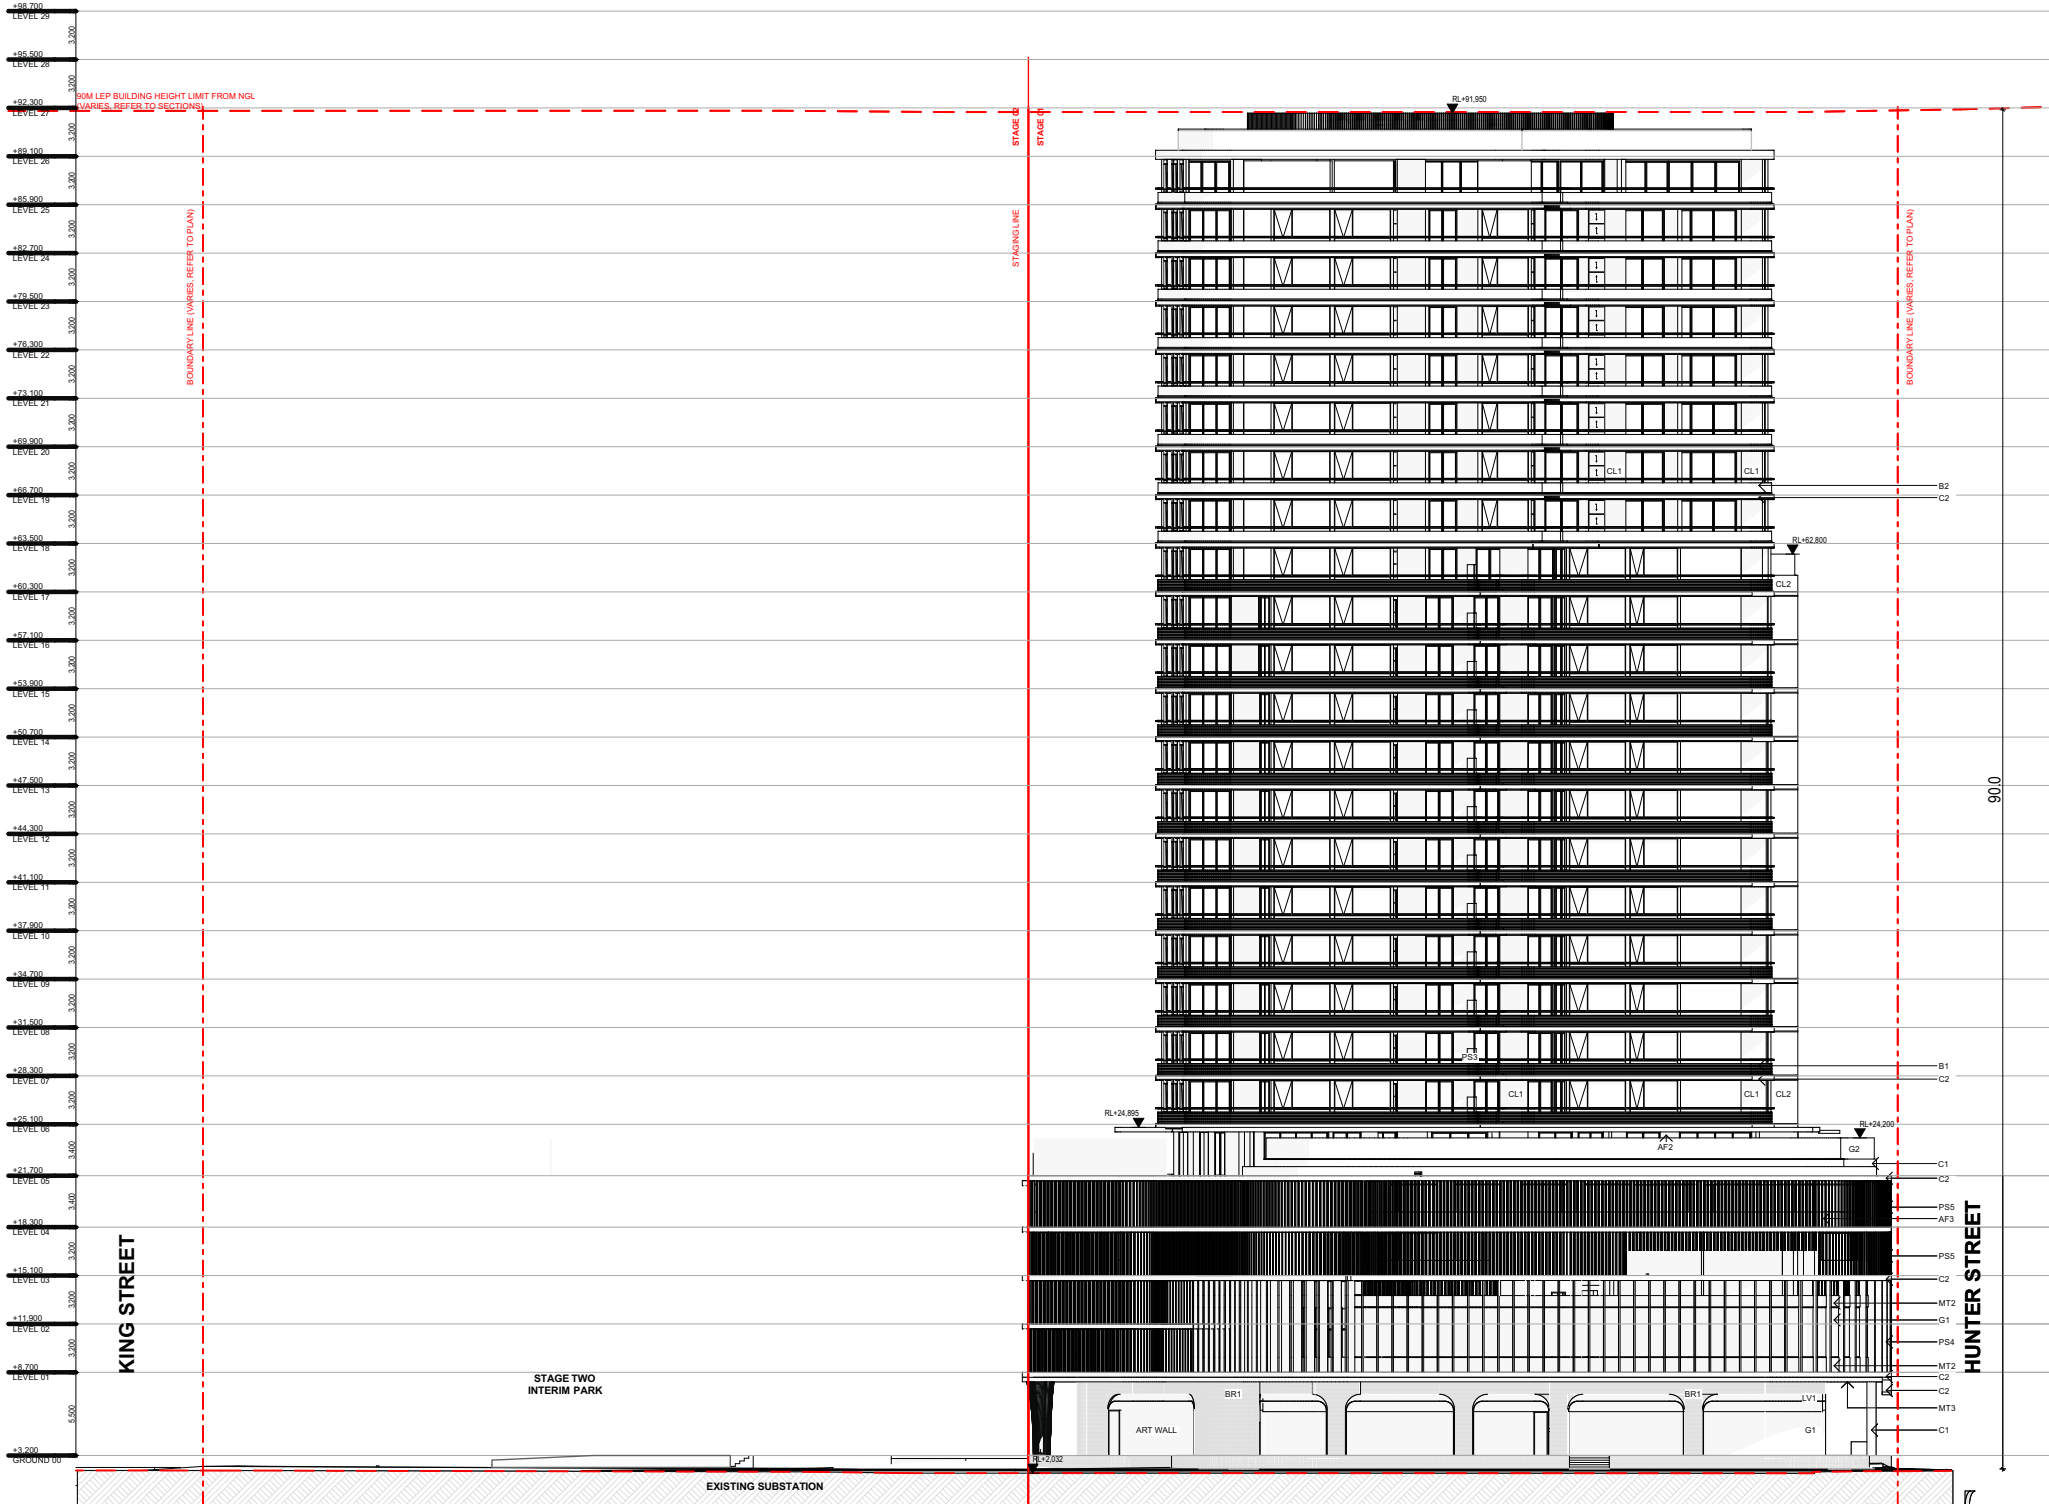

DATE	REVISION	BY	CHK	NO.
28/10/2022	ISSUE FOR SUBMISSIO N			01
4/11/2022	ISSUE FOR DA SUBMISSIO N	AA/CY	HN	A
19/05/2023	AMENDED FOR DA SUBMISSIO N	AA/CY	HN	B

CLIENT



CONSULTANTS		
CONSULTANT 1 TYPE	☐ #CONSULTANT 1-COMPANY NAME	T CONS. 1 PHONE
CONSULTANT 2 TYPE	☐ #CONSULTANT 2-COMPANY NAME	T CONS. 2 PHONE
CONSULTANT 3 TYPE	☐ #CONSULTANT 3-COMPANY NAME	T CONS. 3 PHONE
CONSULTANT 4 TYPE	☐ #CONSULTANT 4-COMPANY NAME	T CONS. 4 PHONE
CONSULTANT 5 TYPE	☐ #CONSULTANT 5-COMPANY NAME	T CONS. 5 PHONE

PROJECT
711 HUNTER ST
NEWCASTLE WEST
NSW 2302


DRAWING TITLE
NOTIFICATION - EAST
ELEVATION

FOR INFORMATION

DATE 19/05/2023	PLOT DATE 19/05/2023	SCALE 1:500 @A3
--------------------	-------------------------	--------------------

DRAWN AA/CY	CHECKED HN
----------------	---------------


JOB NO.
20623

 

In accepting and utilizing this document the recipient agrees that Plus Architecture Pty. Ltd. ACN 600506303, retain all common law, statutory law and other rights including copyright and intellectual property rights. The recipient agrees not to use this document for any purpose other than its intended use; to waive all claims against Plus Architecture resulting from unauthorised changes; or to reuse the document on other projects without the prior written consent of Plus Architecture. Under no circumstances shall transfer of this document be deemed a sale. Plus Architecture makes no warranties of fitness for any purpose. The Builder/Contractor shall verify job dimensions prior to any work commencing. Figured dimensions shall take precedence over scaled work.

DRG. NO.
PLA-DA-S1-0902
REVISION
B

DRAWING TO BE READ IN CONJUNCTION WITH A0000 LEGEND, RELEVANT SCHEDULES AND PROJECT SPECIFICATION.

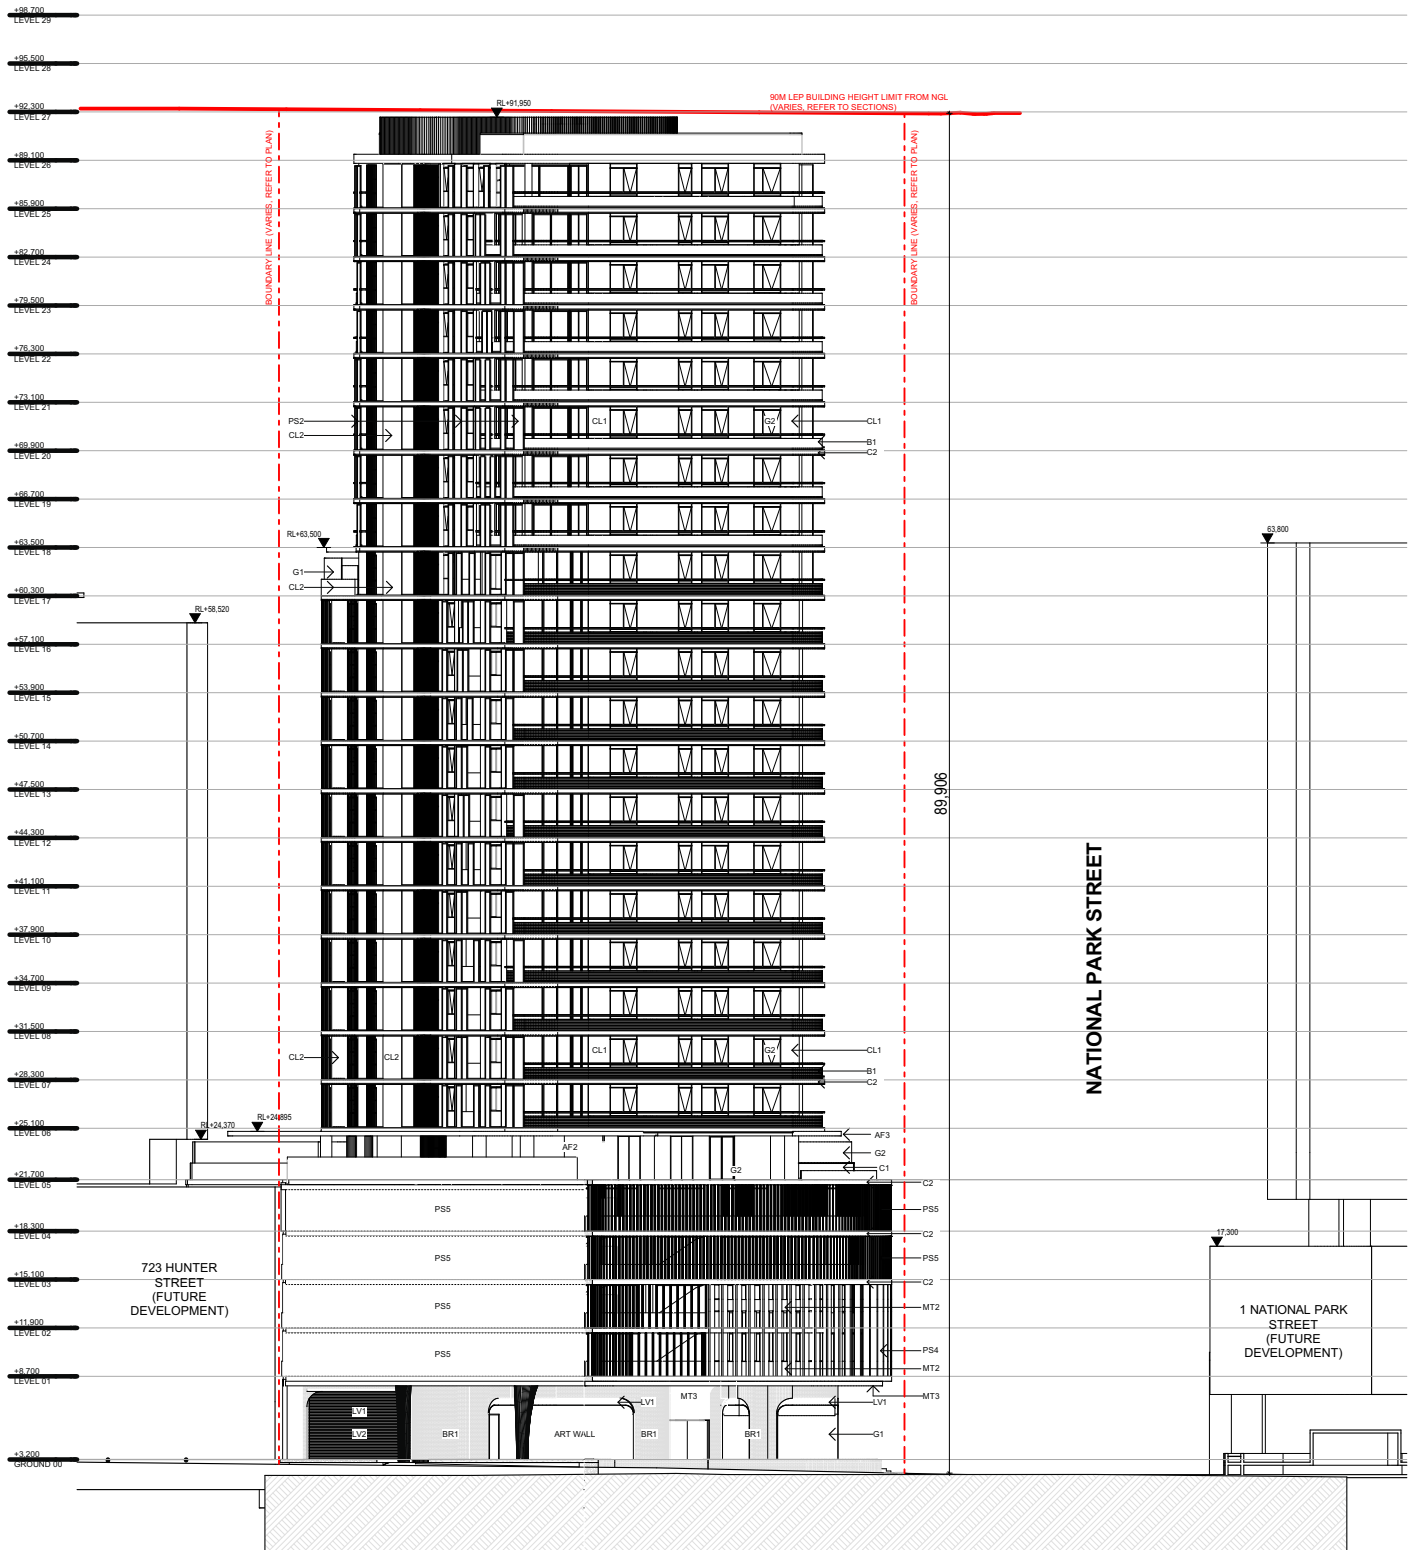

DATE	REVISION	BY	CHK	NO.
28/10/2022	ISSUE FOR SUBMISSIO N			01
4/11/2022	ISSUE FOR DA SUBMISSIO N	AA/CY	HN	A
19/05/2023	AMENDED FOR DA SUBMISSIO N	AA/CY	HN	B

CLIENT



CONSULTANTS		
CONSULTANT 1 TYPE	☐ #CONSULTANT 1-COMPANY NAME	T CONS. 1 PHONE
CONSULTANT 2 TYPE	☐ #CONSULTANT 2-COMPANY NAME	T CONS. 2 PHONE
CONSULTANT 3 TYPE	☐ #CONSULTANT 3-COMPANY NAME	T CONS. 3 PHONE
CONSULTANT 4 TYPE	☐ #CONSULTANT 4-COMPANY NAME	T CONS. 4 PHONE
CONSULTANT 5 TYPE	☐ #CONSULTANT 5-COMPANY NAME	T CONS. 5 PHONE

PROJECT
711 HUNTER ST
NEWCASTLE WEST
NSW 2302


DRAWING TITLE
NOTIFICATION - SOUTH
ELEVATION

FOR INFORMATION

DATE 19/05/2023	PLOT DATE 19/05/2023	SCALE 1:500 @A3
--------------------	-------------------------	--------------------


DRAWN AA/CY	CHECKED HN
----------------	---------------

JOB NO.
20623

 

In accepting and utilizing this document the recipient agrees that Plus Architecture Pty. Ltd. ACN 600506303, retain all common law, statutory law and other rights including copyright and intellectual property rights. The recipient agrees not to use this document for any purpose other than its intended use; to waive all claims against Plus Architecture resulting from unauthorized changes; or to reuse the document on other projects without the prior written consent of Plus Architecture. Under no circumstances shall transfer of this document be deemed a sale. Plus Architecture makes no warranties of fitness for any purpose. The Builder/Contractor shall verify job dimensions prior to any work commencing. Figure dimensions shall take precedence over scaled work.

DRG. NO.
PLA-DA-S1-0903
REVISION
B

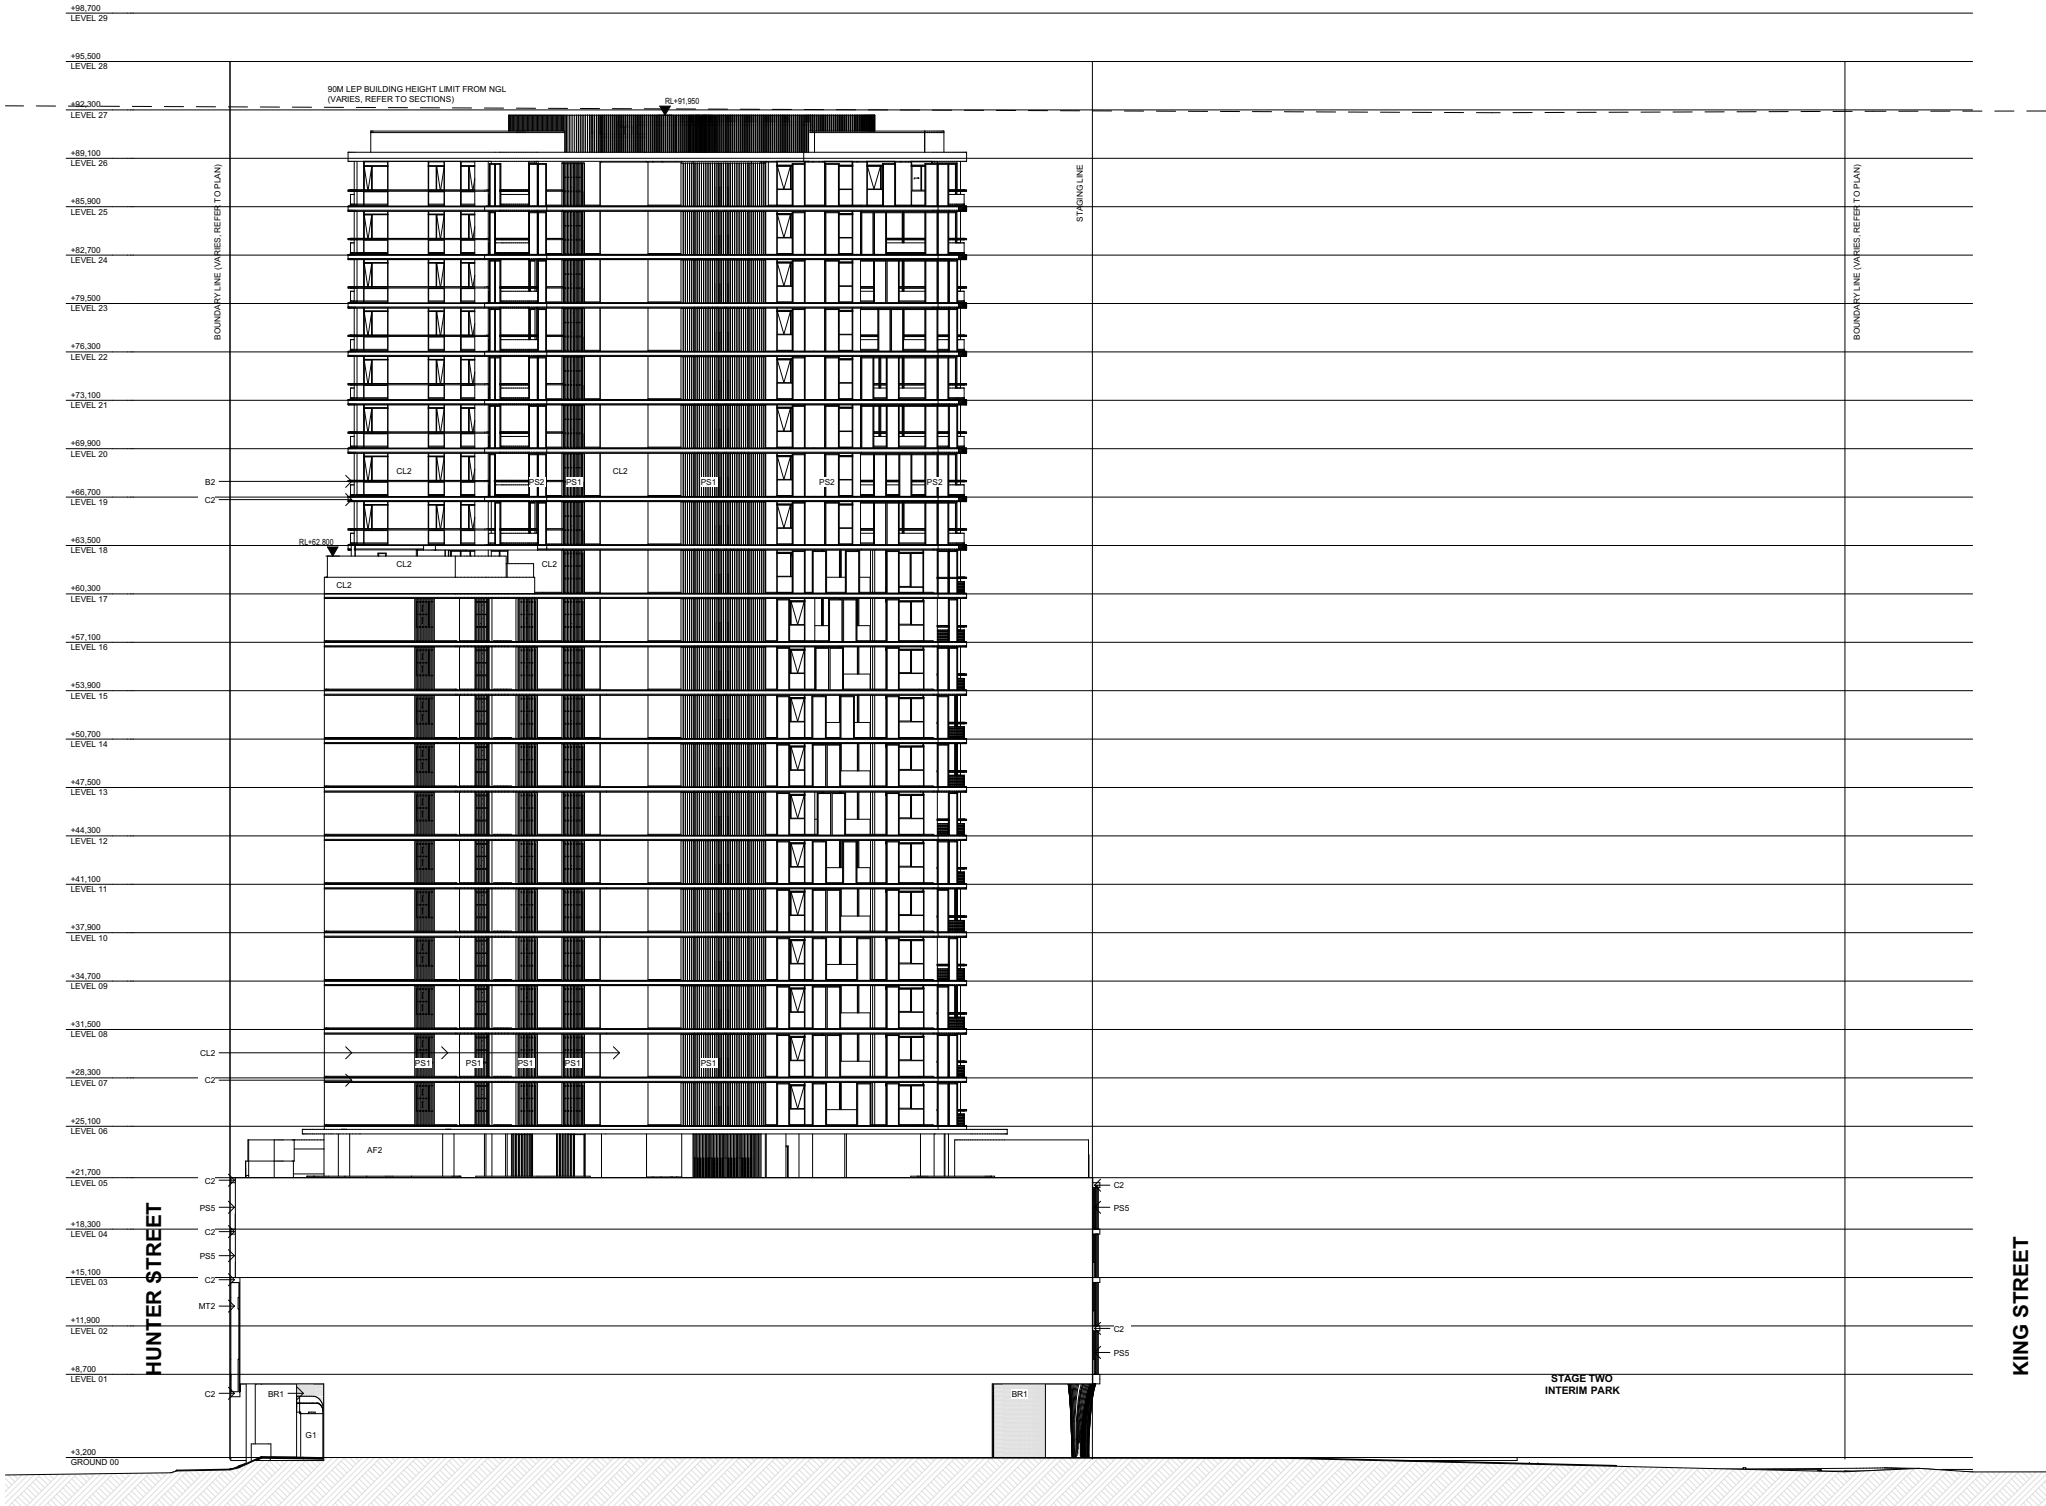

DATE	REVISION	BY	CHK	NO.
28/10/2022	ISSUE FOR SUBMISSIO N			01
4/11/2022	ISSUE FOR DA SUBMISSIO N	AA/CY	HN	A
19/05/2023	AMENDED FOR DA SUBMISSIO N	AA/CY	HN	B

CLIENT



Level 4, 222 Clarence Street
Sydney, NSW 2000 Australia
Telephone +61 2 9823 7000
Instagram #plusarchitecture
arch@plusarchitecture.com.au
www.plusarchitecture.com.au
Plus Architecture Pty. Ltd.
ACN 600506303
Nominated Architect (NSW):
Rido Pin 11286

CONSULTANTS

CONSULTANT 1 TYPE	☐	#CONSULTANT 1-COMPANY NAME	T CONS. 1 PHONE
CONSULTANT 2 TYPE	☐	#CONSULTANT 2-COMPANY NAME	T CONS. 2 PHONE
CONSULTANT 3 TYPE	☐	#CONSULTANT 3-COMPANY NAME	T CONS. 3 PHONE
CONSULTANT 4 TYPE	☐	#CONSULTANT 4-COMPANY NAME	T CONS. 4 PHONE
CONSULTANT 5 TYPE	☐	#CONSULTANT 5-COMPANY NAME	T CONS. 5 PHONE

PROJECT
711 HUNTER ST
NEWCASTLE WEST
NSW 2302


DRAWING TITLE
NOTIFICATION - WEST
ELEVATION

FOR INFORMATION

DATE 19/05/2023	PLOT DATE 19/05/2023	SCALE 1:500 @A3
--------------------	-------------------------	--------------------

DRAWN AA/CY	CHECKED HN
----------------	---------------


JOB NO.
20623

 

In accepting and utilizing this document the recipient agrees that Plus Architecture Pty. Ltd. ACN 600506303, retain all common law, statutory law and other rights including copyright and intellectual property rights. The recipient agrees not to use this document for any purpose other than its intended use; to waive all claims against Plus Architecture resulting from unauthorised changes; or to reuse the document on other projects without the prior written consent of Plus Architecture. Under no circumstances shall transfer of this document be deemed a sale. Plus Architecture makes no warranties of fitness for any purpose. The Builder/Contractor shall verify job dimensions prior to any work commencing. Figure dimensions shall take precedence over scaled work.

DRG. NO.
PLA-DA-S1-0904
REVISION
B

REFER TO STRATUM REPORT PREPARED BY CMS FOR
STORMWATER EASEMENTS

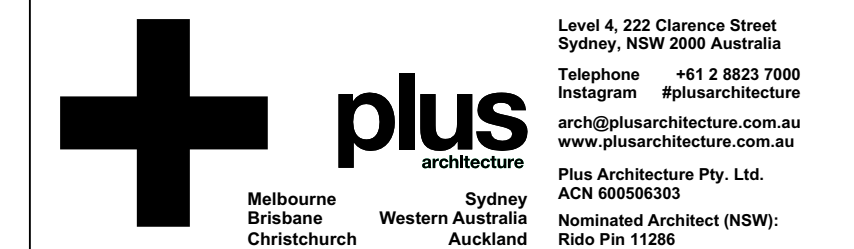[illegible]

PROJECT
711 HUNTER ST
NEWCASTLE WEST
NSW 2302

DRAWING TITLE
**OVERALL FLOOR PLAN -
GROUND**

FOR INFORMATION


DATE 19/05/2023	PLOT DATE 19/05/2023	SCALE 1:200 @A1
DRAWN AA/CY	CHECKED HN	

JOB NO.
20623

In accepting and utilising this document, the recipient agrees that Plus Architecture Pty. Ltd. ACN 600508303, retain all common law, statutory law and other rights including copyright and intellectual property rights. The recipient agrees not to use this document for any purpose other than its intended use; to waive all claims against Plus Architecture resulting from unauthorised changes; or to reuse the document on other projects without the prior written consent of Plus Architecture. Under no circumstances shall transfer of this document be deemed a sale. Plus Architecture makes no warranties of fitness for any purpose.

The Builder/Contractor shall verify job dimensions prior to any work commencing. Fitted dimensions shall take precedence over scaled work.

DRG. NO.
PLA-DA-S1-1000
REVISION
B

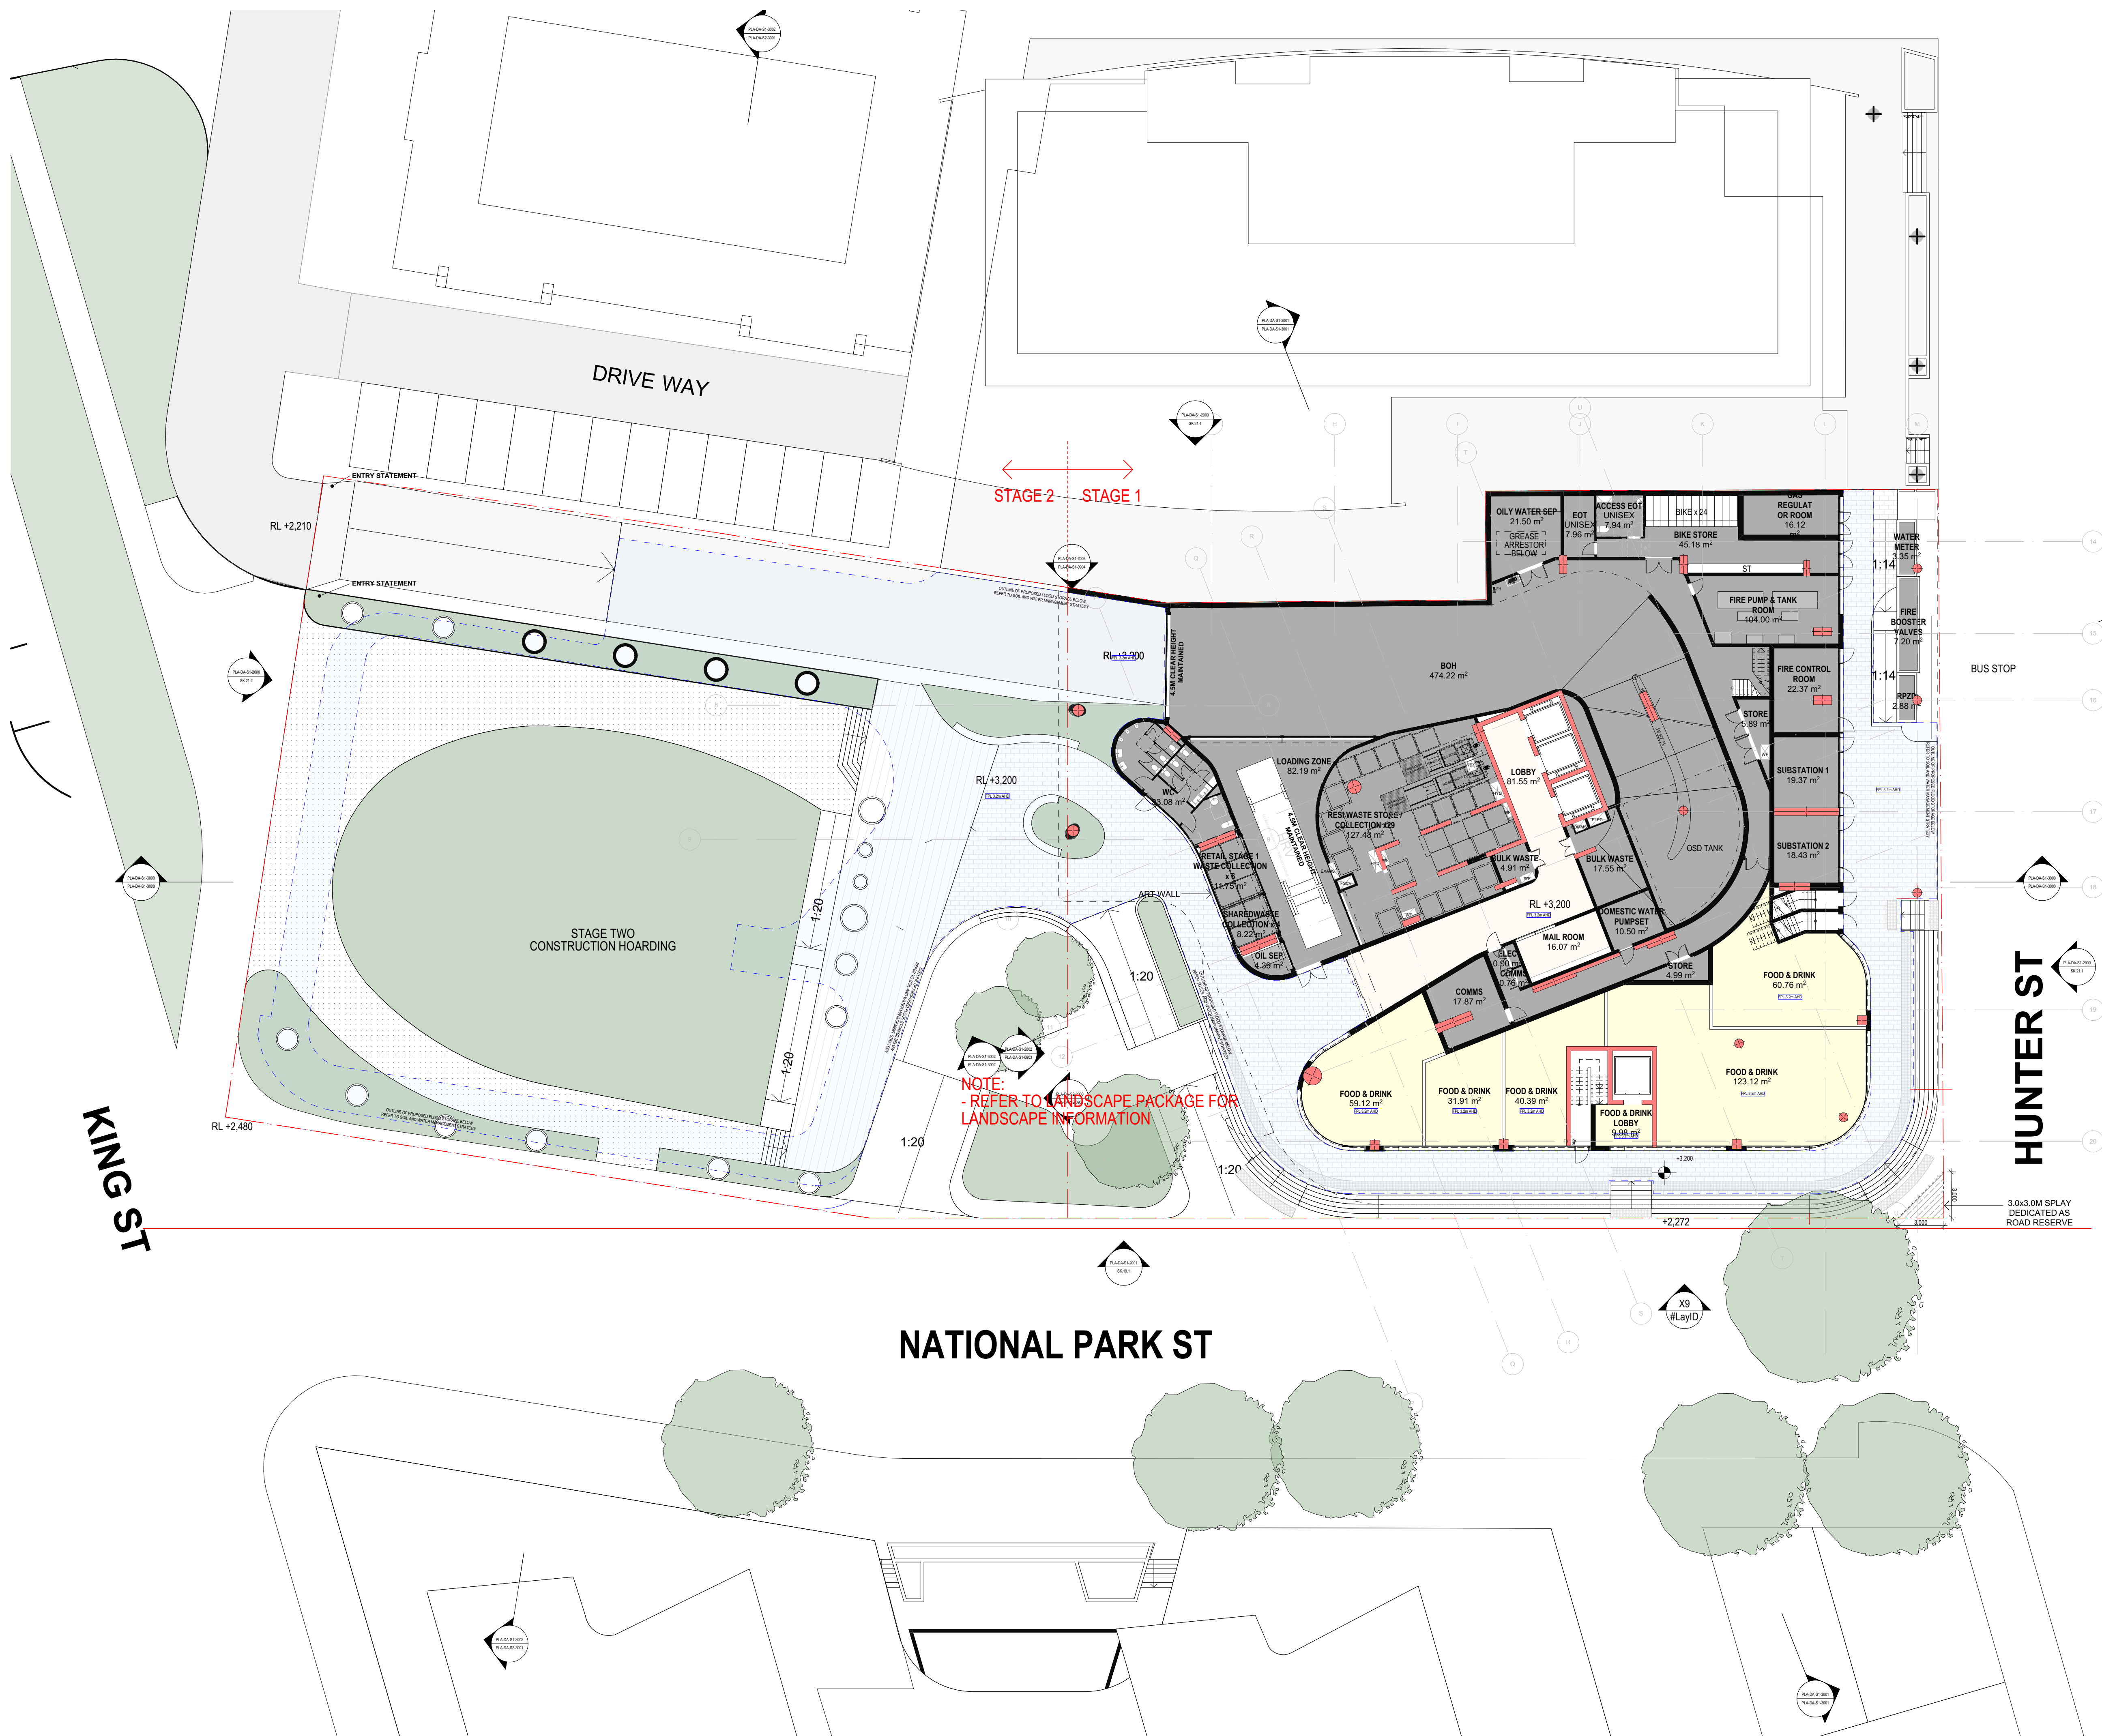

REFER TO STRATUM REPORT PREPARED BY CMS FOR
STORMWATER EASEMENTS

[illegible]

Level 4, 222 Clarence Street
Sydney, NSW 2000 Australia
Telephone +61 2 8823 7000
Instagram #plusarchitecture
arch@plusarchitecture.com.au
www.plusarchitecture.com.au
Plus Architecture Pty. Ltd.
ACN 600506303
Nominated Architect (NSW):
Rido Piu 11286

DRAWING TITLE
**OVERALL FLOOR PLAN -
MEZZANINE**


FOR INFORMATION

DATE 19/05/2023	PLOT DATE 19/05/2023	SCALE 1:200 @A1
DRAWN AA/CY	CHECKED HN	


In accepting and utilizing this document the recipient agrees that Plus Architecture Pty. Ltd. ACN 600560303, retain all common law, statutory law and other rights including copyright and intellectual property rights. The recipient agrees not to use this document for any purpose other than its intended use; to waive all claims against Plus Architecture resulting from unauthorised changes; or to release the document on other projects without the prior written consent of Plus Architecture. Under no circumstances shall transfer of this document be deemed a sale. Plus Architecture makes no warranties of fitness for any purpose.

The Builder/Contractor shall verify job dimensions prior to any work commencing. Figured dimensions shall take precedence over scaled work.

DRG. NO.
PLA-DA-S1-1000.1
REVISION
B

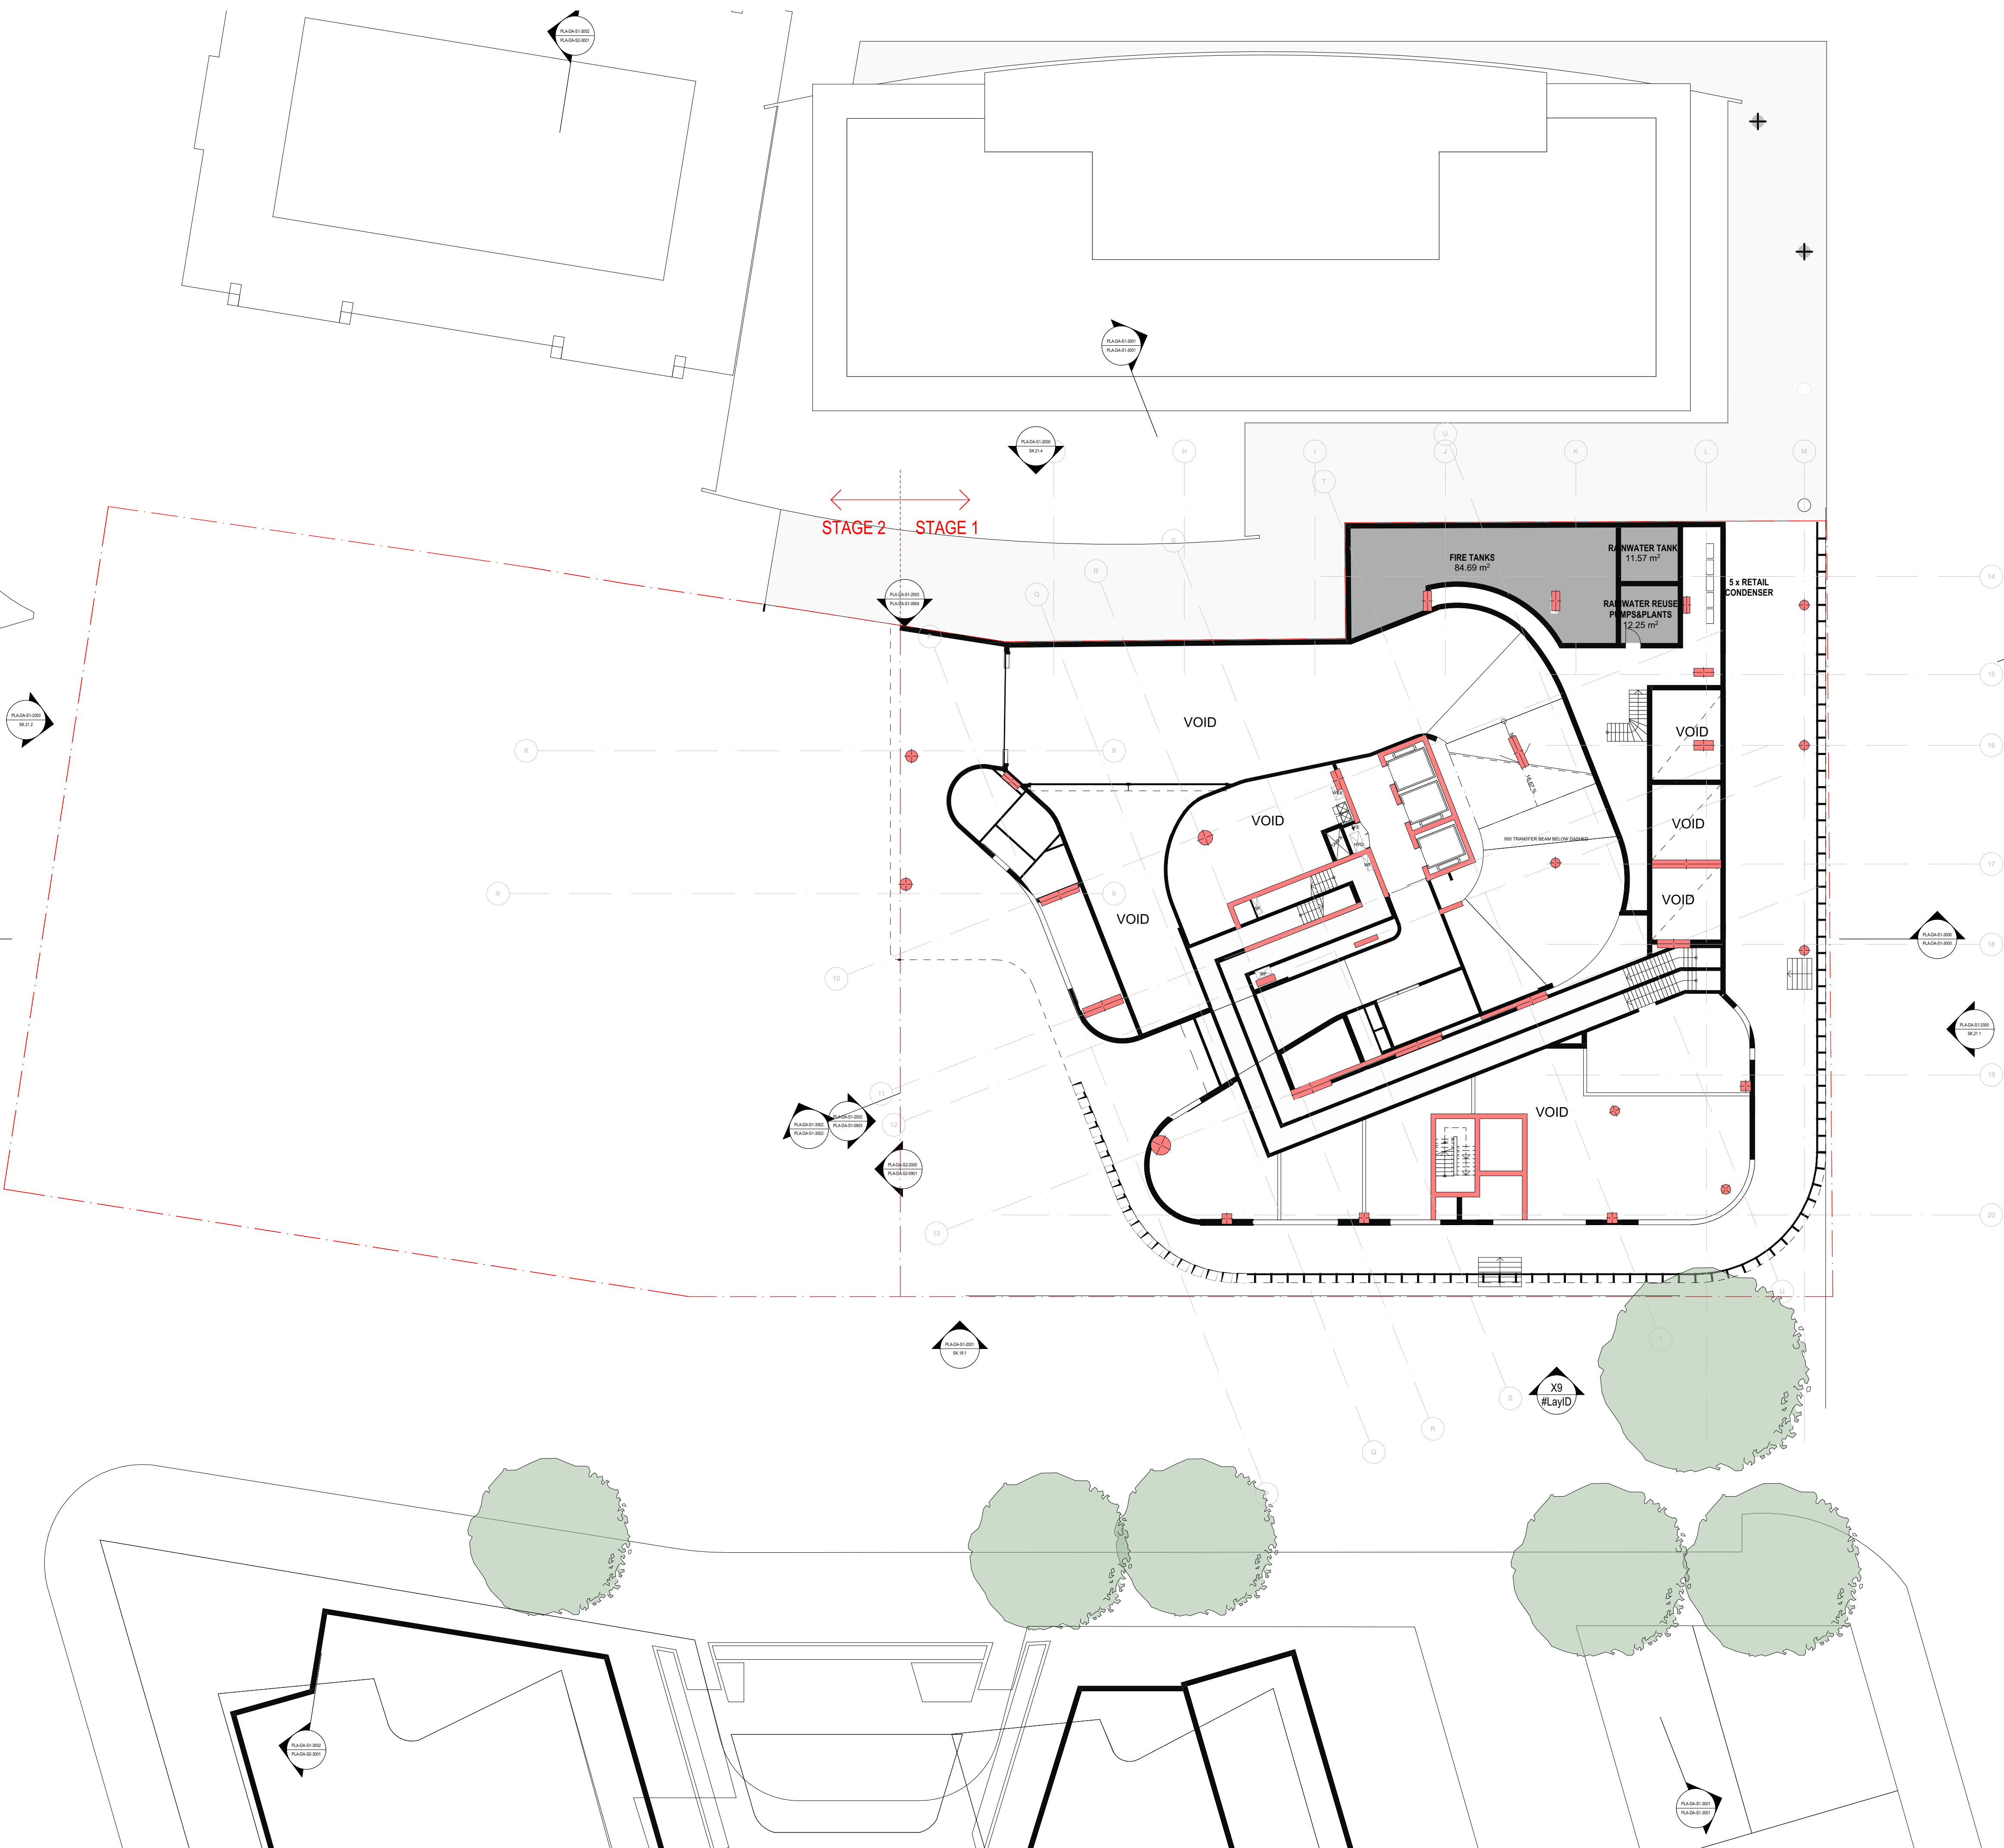

REFER TO STRATUM REPORT PREPARED BY CMS FOR
STORMWATER EASEMENTS

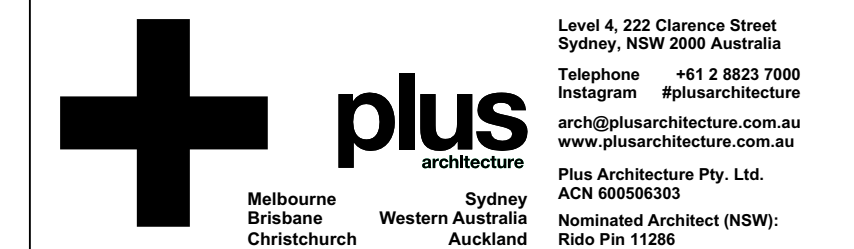[illegible]

DRAWING TITLE
**OVERALL FLOOR PLAN -
LEVEL 01**

DATE	PLOT DATE	SCALE
19/05/2023	19/05/2023	1:200 @A1

DATE	PLOT DATE	SCALE
19/05/2023	19/05/2023	1:200 @A1

DRAWN AA/CY	CHECKED HN
----------------	---------------


JOB NO.
20623

In accepting and utilising this document the recipient agrees that Plus Architecture Pty. Ltd. ACN 600506303, retain all common law, statutory law and other rights including copyright and intellectual property rights. The recipient agrees not to use this document for any purpose other than its intended use; to waive all claims against Plus Architecture resulting from unauthorised changes; or to reuse the document on other projects without the prior written consent of Plus Architecture. Under no circumstances shall transfer of this document be deemed a sale. Plus Architecture makes no warranties of fitness for any purpose.


The Builder/Contractor shall verify job dimensions prior to any work commencing. Fitted dimensions shall take precedence over scaled work.

DRG. NO.
A-DA-S1-1001

REVISION
B

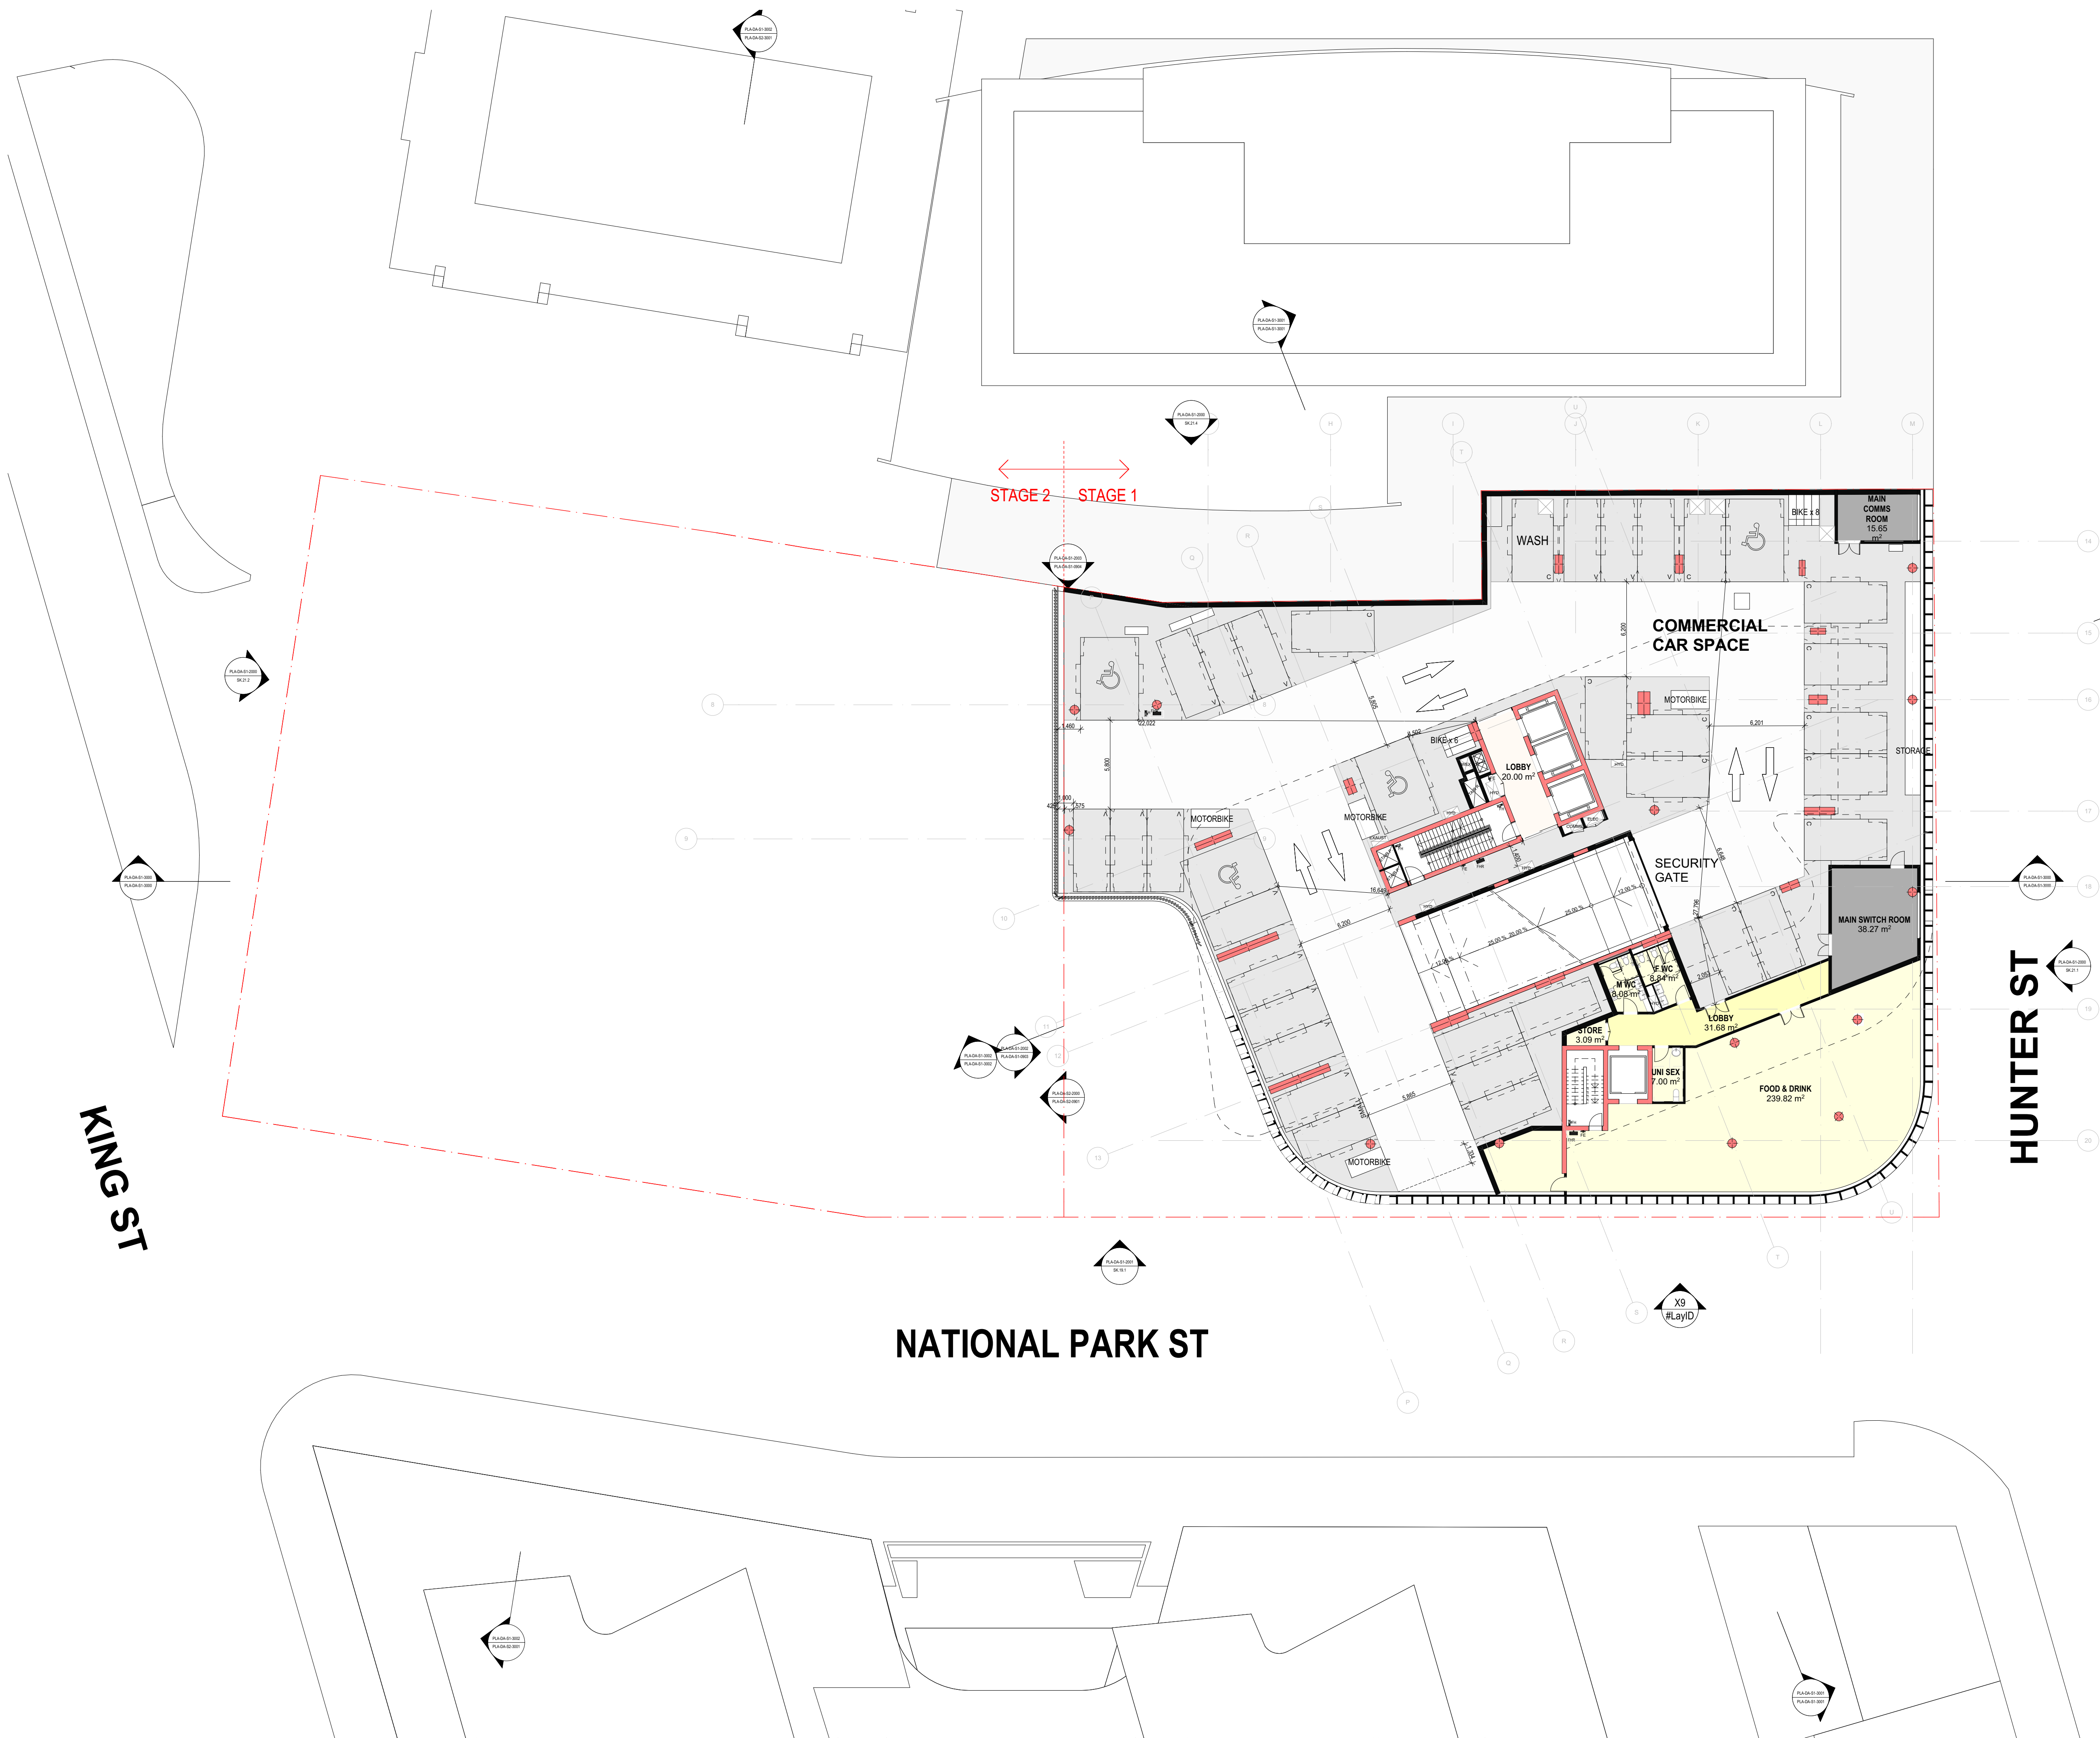

REFER TO STRATUM REPORT PREPARED BY CMS FOR
STORMWATER EASEMENTS

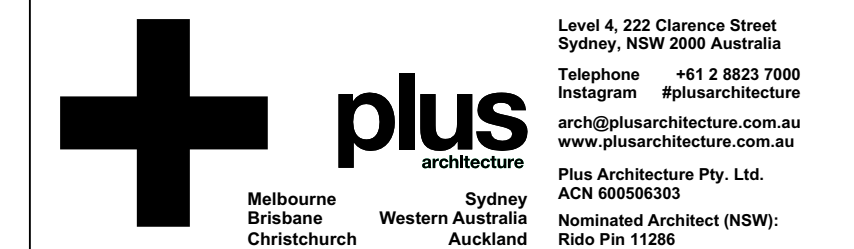[illegible]

DRAWING TITLE
**OVERALL FLOOR PLAN -
LEVEL 02**

DATE	PLOT DATE	SCALE
19/05/2023	19/05/2023	1:200 @A1

DATE	PLOT DATE	SCALE
19/05/2023	19/05/2023	1:200 @A1


DRAWN AA/CY	CHECKED HN
----------------	---------------

JOB NO.
20623

In accepting and utilising this document the recipient agrees that Plus Architecture Pty. Ltd. ACN 600506303, retain all common law, statutory law and other rights including copyright and intellectual property rights. The recipient agrees not to use this document for any purpose other than its intended use; to waive all claims against Plus Architecture resulting from unauthorised changes; or to reuse the document on other projects without the prior written consent of Plus Architecture. Under no circumstances shall transfer of this document be deemed a sale. Plus Architecture makes no warranties of fitness for any purpose.

The Builder/Contractor shall verify job dimensions prior to any work commencing. Figured dimensions shall take precedence over scaled work.

DRG. NO.
PLA-DA-S1-1002
REVISION
B

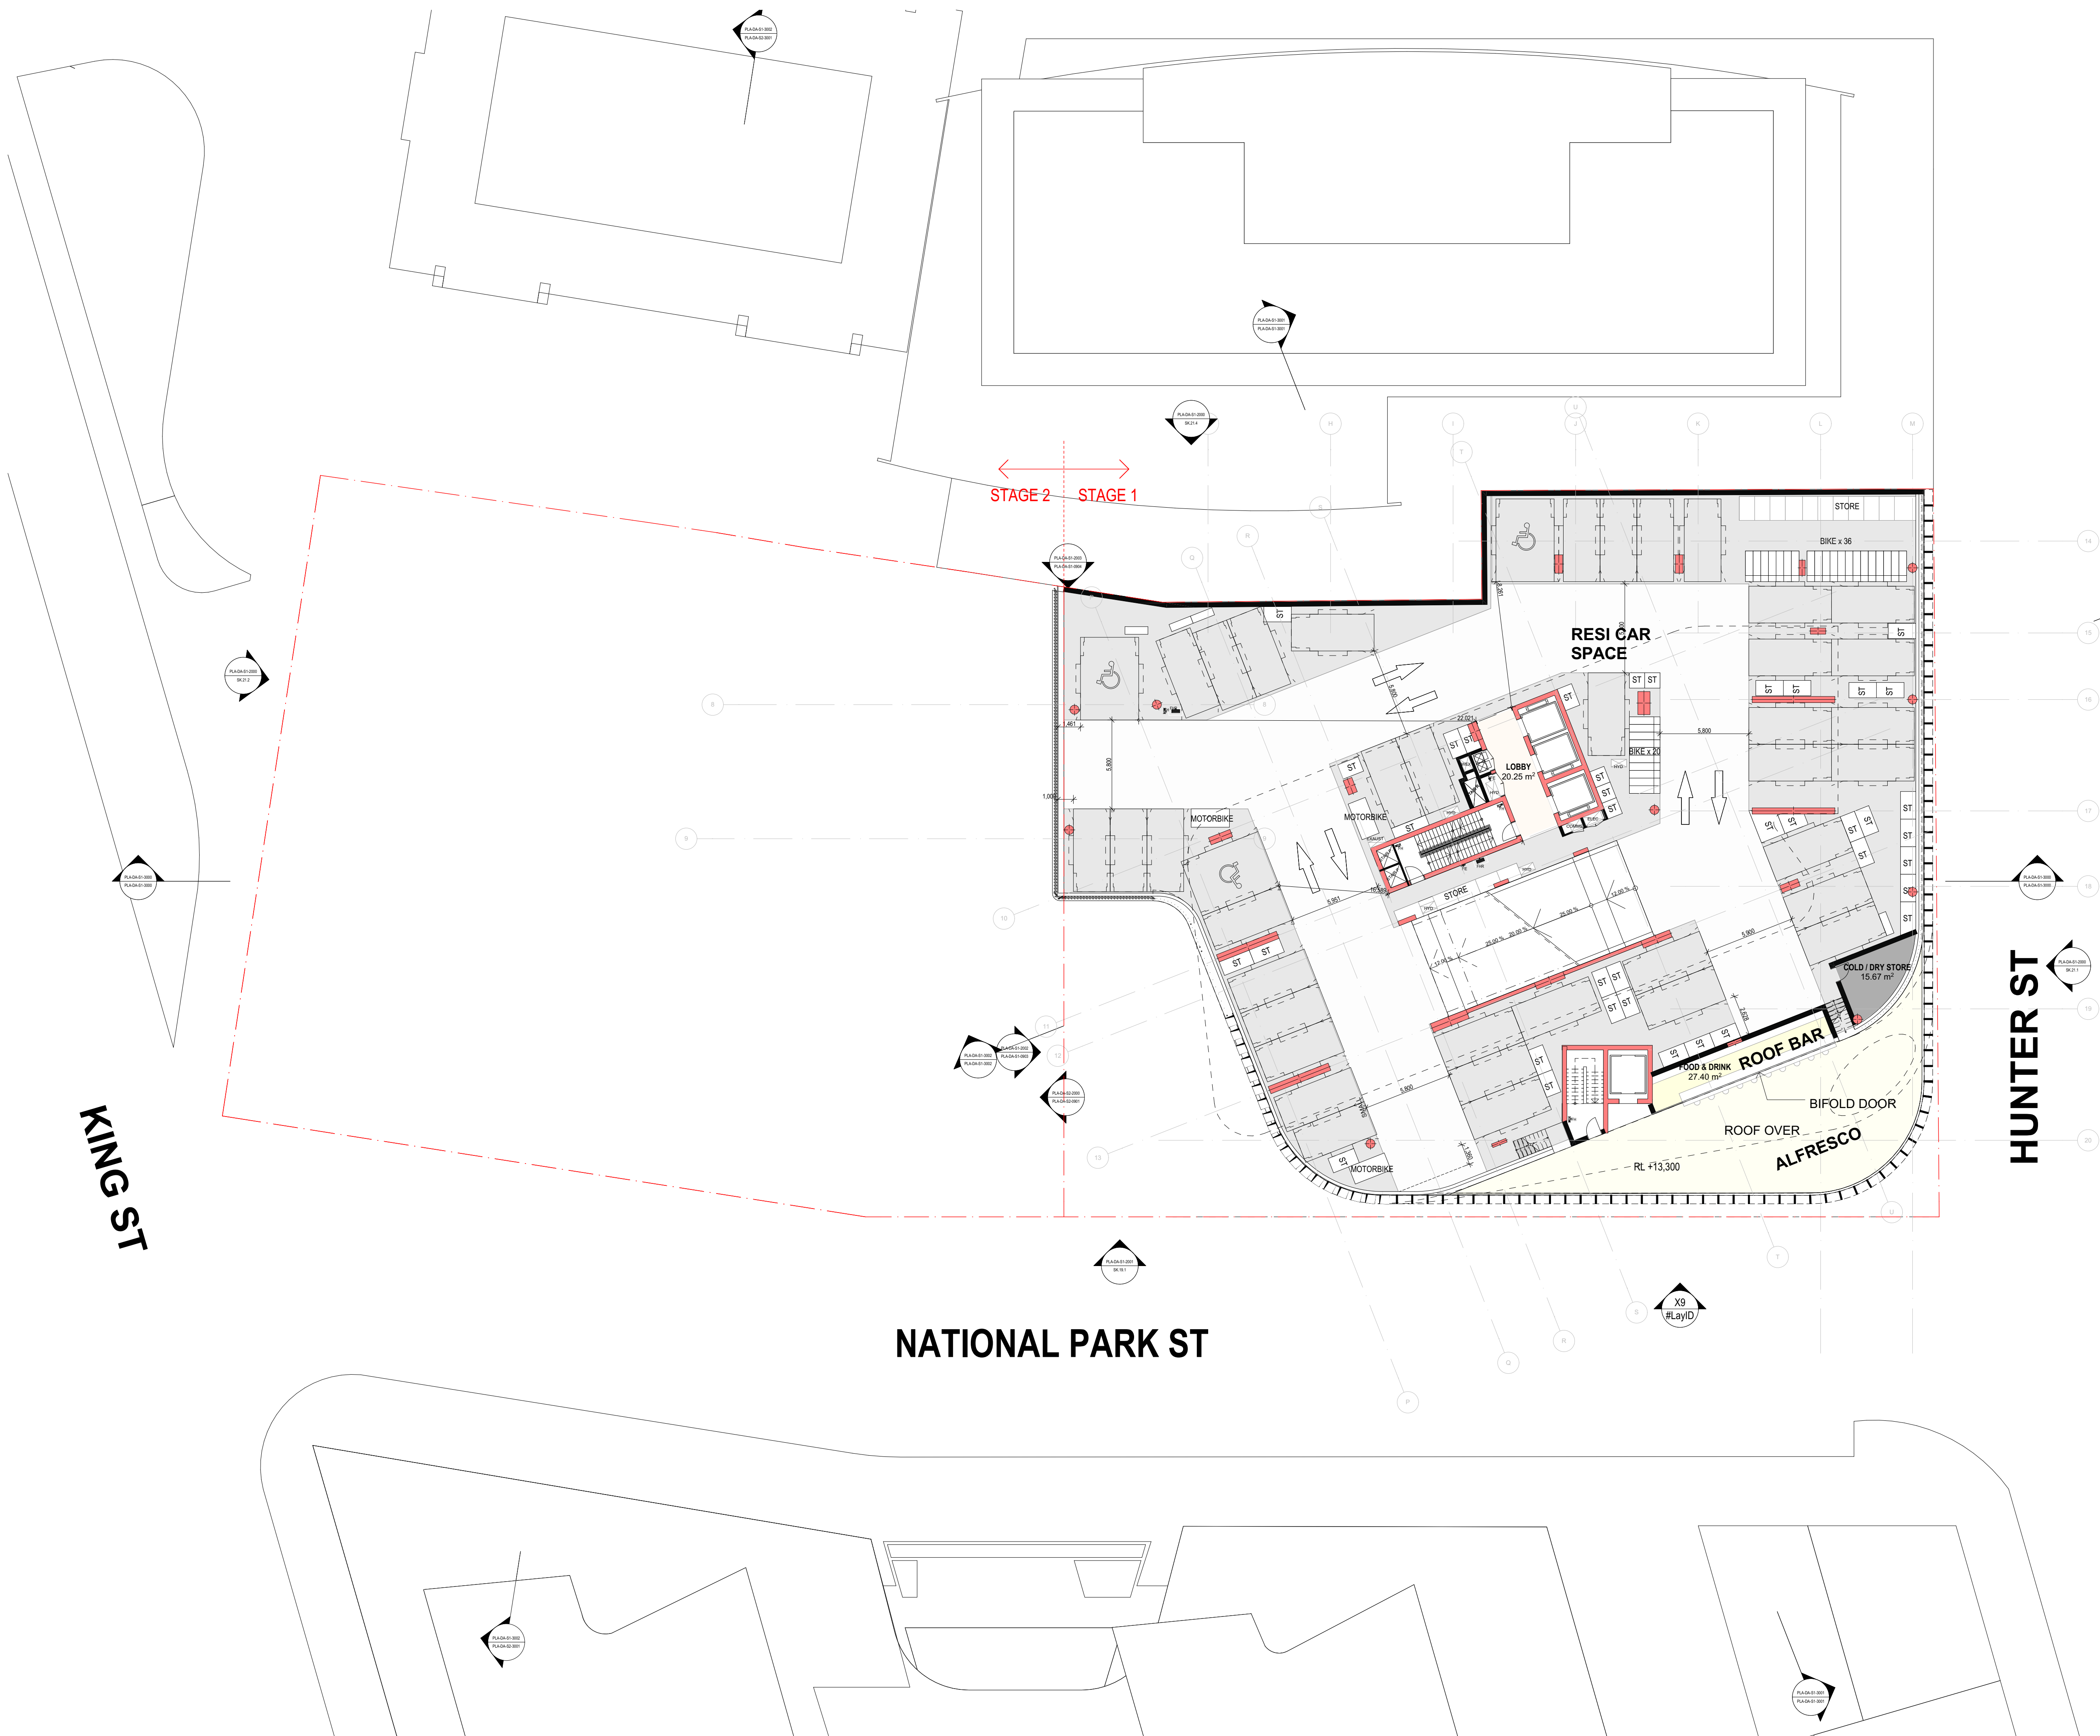

REFER TO STRATUM REPORT PREPARED BY CMS FOR
STORMWATER EASEMENTS


[illegible]

DRAWING TITLE
**OVERALL FLOOR PLAN -
LEVEL 03**

DATE	PLOT DATE	SCALE
19/05/2023	19/05/2023	1:200 @A1

JOB NO. **20623**

DRG. NO.
PLA-DA-S1-1003
REVISION
B

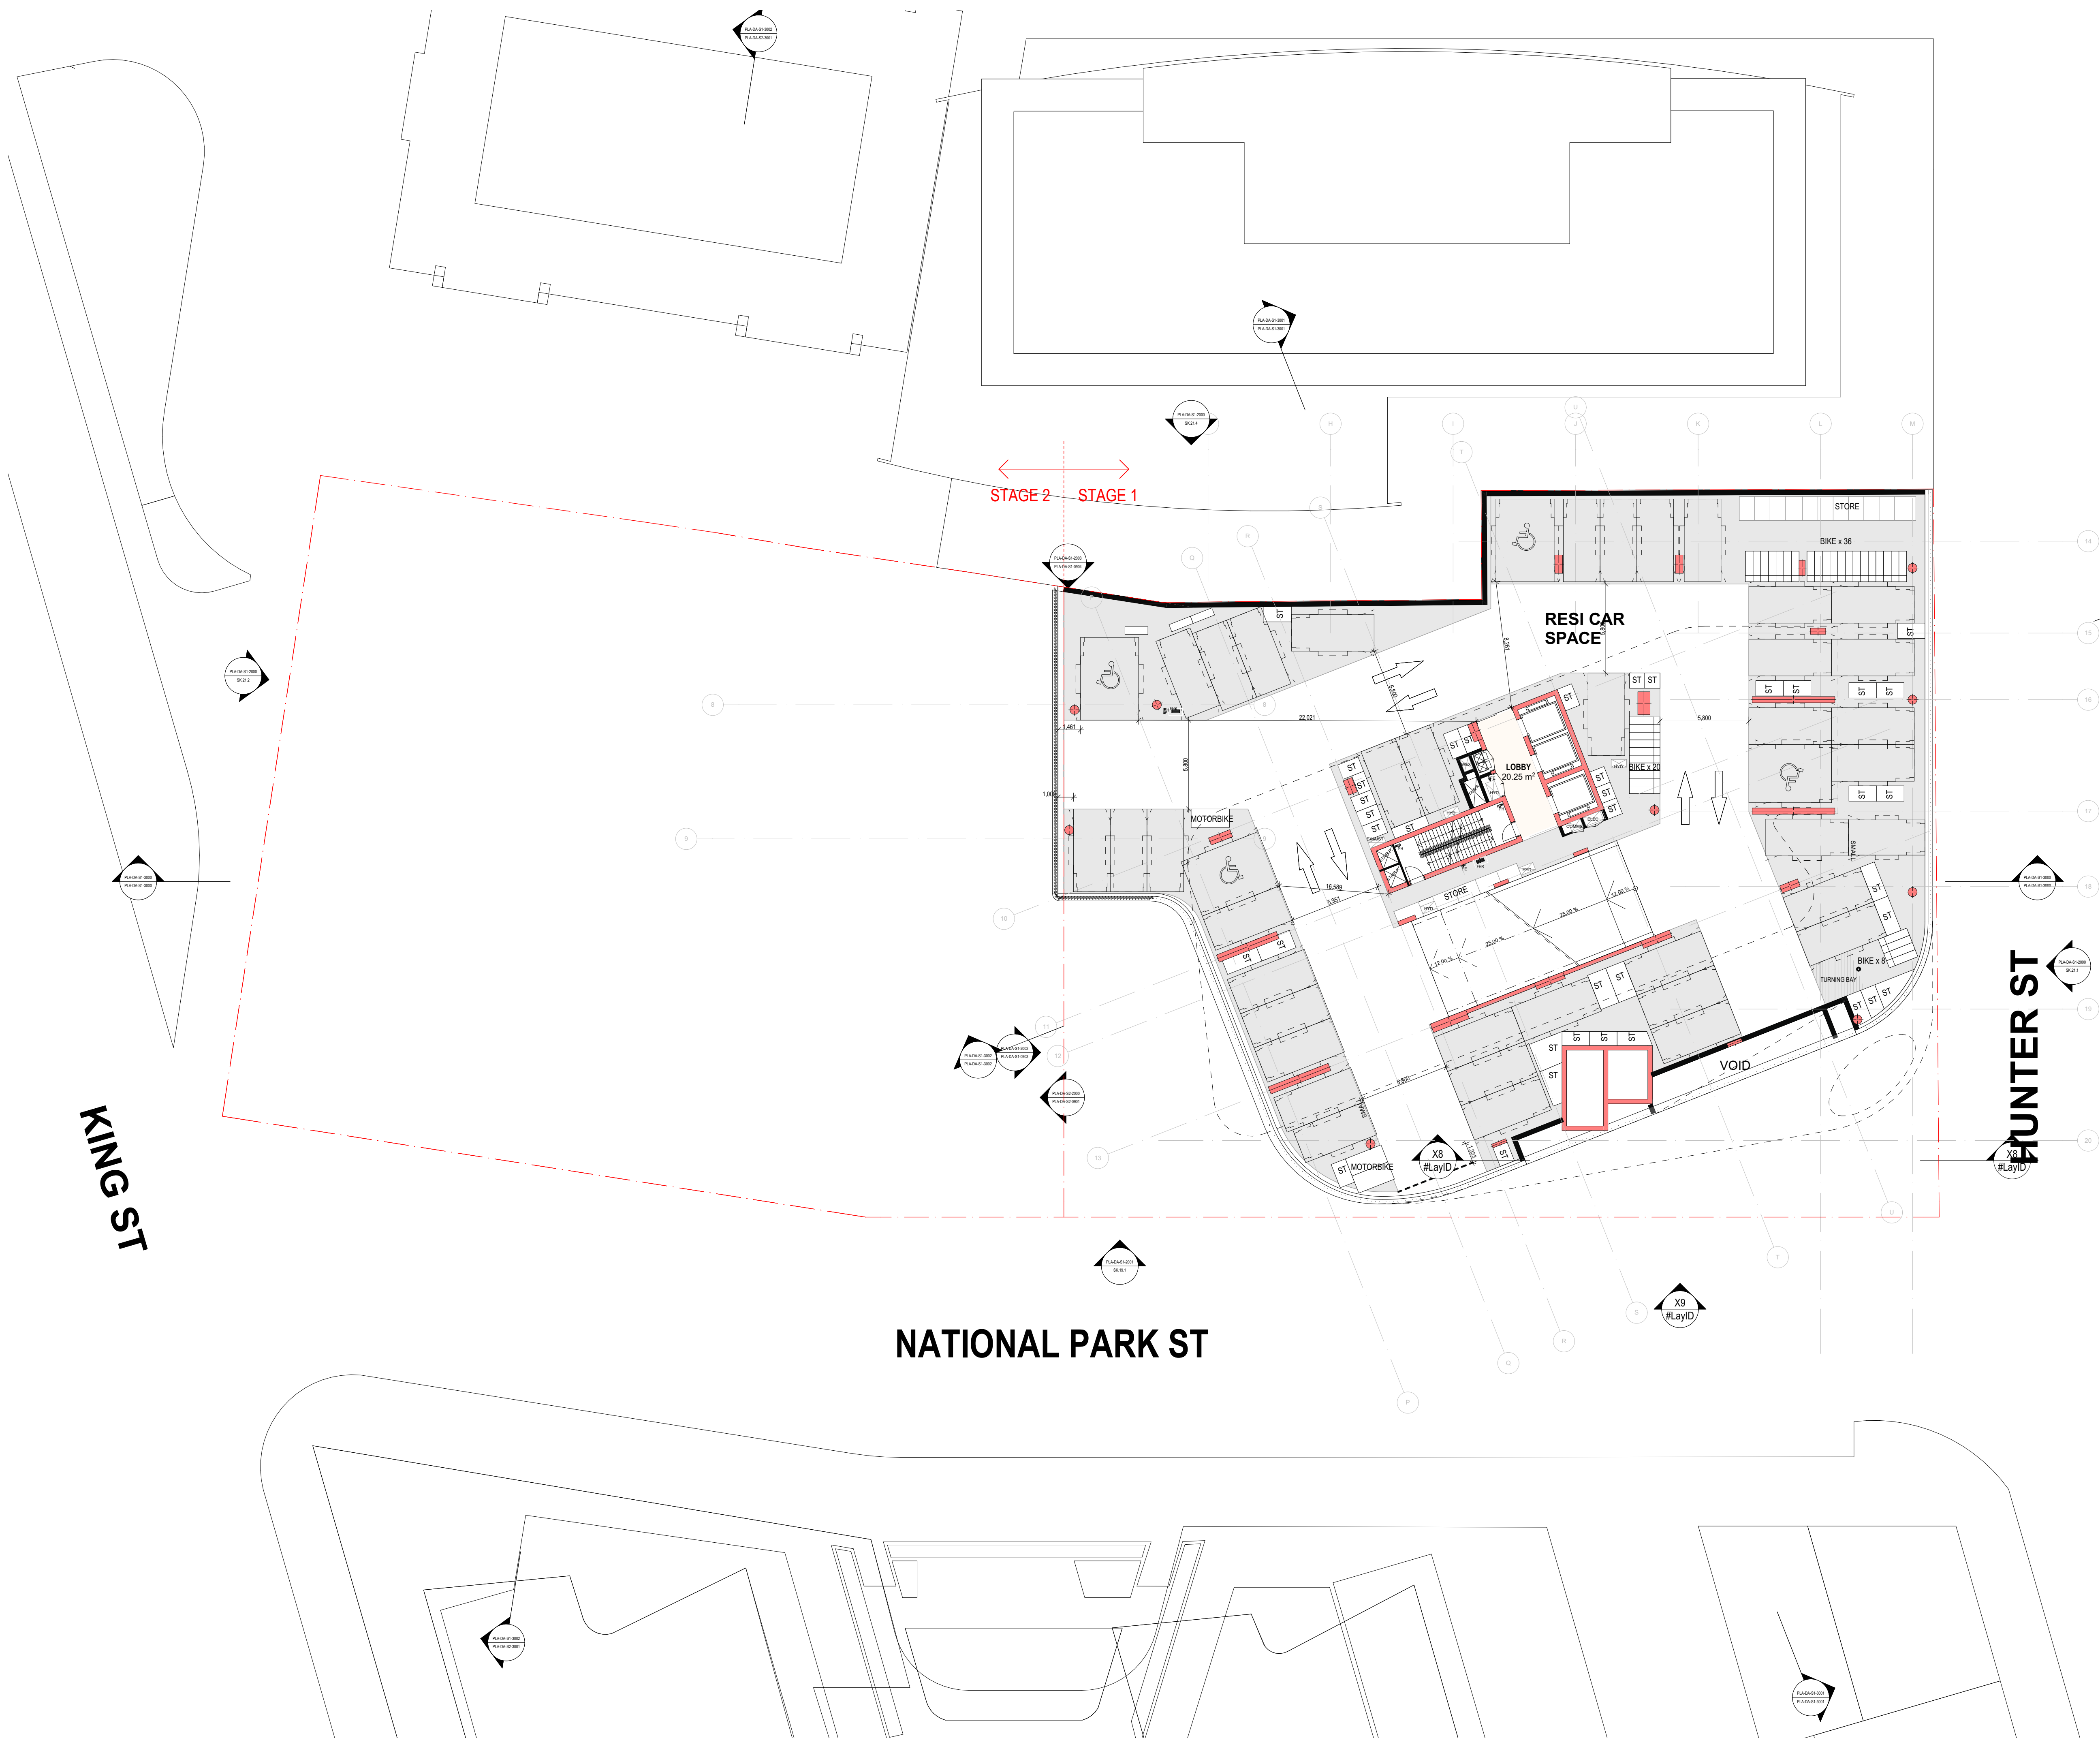

REFER TO STRATUM REPORT PREPARED BY CMS FOR
STORMWATER EASEMENTS


[illegible]

DRAWING TITLE
**OVERALL FLOOR PLAN -
LEVEL 04**

DATE	PLOT DATE	SCALE
19/05/2023	19/05/2023	1:200 @A1

DRAWN AA/CY	CHECKED HN
----------------	---------------

DRG. NO.
LA-DA-S1-1004
REVISION
B

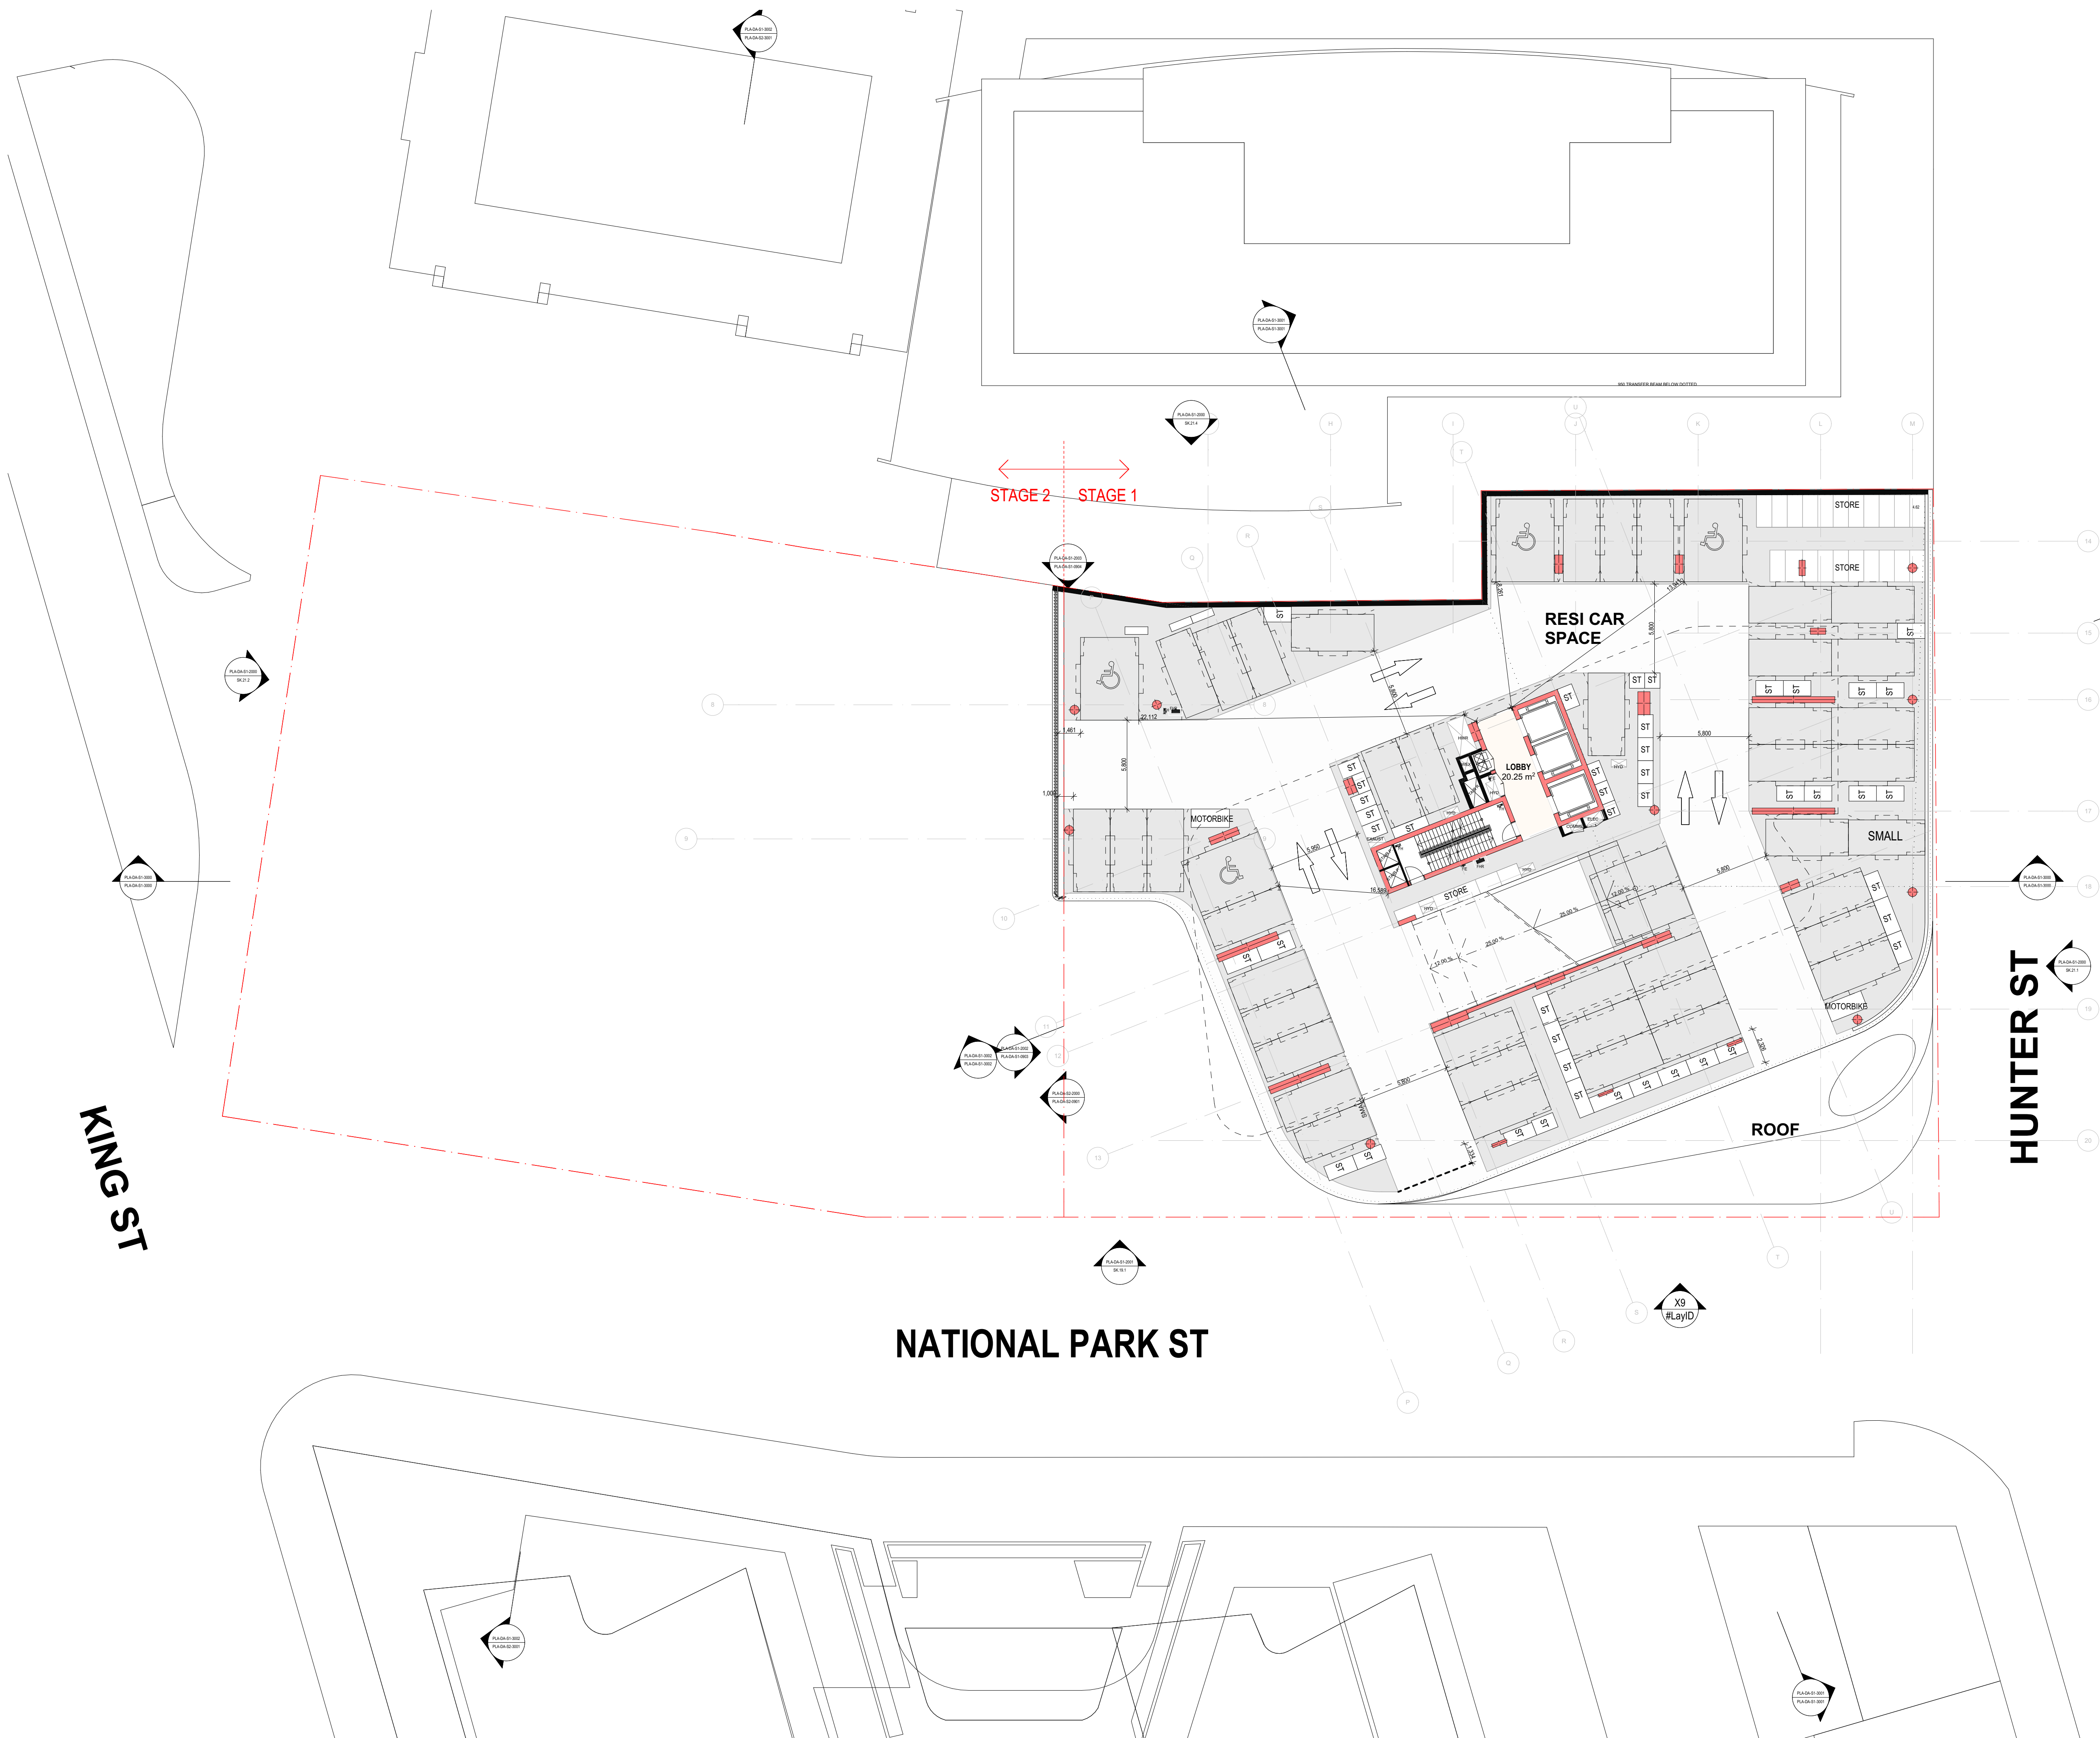

REFER TO STRATUM REPORT PREPARED BY CMS FOR
STORMWATER EASEMENTS

[illegible]

DRAWING TITLE
**OVERALL FLOOR PLAN -
LEVEL 05**

DATE 19/05/2023	PLOT DATE 19/05/2023	SCALE 1:200 @A1
--------------------	-------------------------	--------------------

DATE 19/05/2023	PLOT DATE 19/05/2023	SCALE 1:200 @A1
--------------------	-------------------------	--------------------

DRAWN AA/CY	CHECKED HN
----------------	---------------

JOB NO.
20623

In accepting and utilising this document the recipient agrees that Plus Architecture Pty. Ltd. ACN 600506303, retain all common law, statutory law and other rights including copyright and intellectual property rights. The recipient agrees not to use this document for any purpose other than its intended use; to waive all claims against Plus Architecture resulting from unauthorised changes; or to reuse the document on other projects without the prior written consent of Plus Architecture. Under no circumstances shall transfer of this document be deemed a sale. Plus Architecture makes no warranties of fitness for any purpose.

The Builder/Contractor shall verify job dimensions prior to any work commencing. Fitted dimensions shall take precedence over scaled work.

DRG. NO.
PLA-DA-S1-1005
REVISION
B



REFER TO STRATUM REPORT PREPARED BY CMS FOR
STORMWATER EASEMENTS

[illegible]

DRAWING TITLE
**OVERALL FLOOR PLAN -
LEVEL 07-16**

FOR INFORMATION

DATE 19/05/2023	PLOT DATE 19/05/2023	SCALE 1:200 @A1
DRAWN AA/CY	CHECKED HN	

JOB NO.
20623

In accepting and utilising this document the recipient agrees that Plus Architecture Pty. Ltd. ACN 600506303, retain all common law, statutory law and other rights including copyright and intellectual property rights. The recipient agrees not to use this document for any purpose other than its intended use; to waive all claims against Plus Architecture resulting from unauthorised changes; or to reuse the document on other projects without the prior written consent of Plus Architecture. Under no circumstances shall transfer of this document be deemed a sale. Plus Architecture makes no warranties of fitness for any purpose.

The Builder/Contractor shall verify job dimensions prior to any work commencing. Fitted dimensions shall take precedence over scaled work.

DRG. NO.
PLA-DA-S1-1007
REVISION
B



REFER TO STRATUM REPORT PREPARED BY CMS FOR
STORMWATER EASEMENTS

[illegible]

DRAWING TITLE
**OVERALL FLOOR PLAN -
LEVEL 17**

FOR INFORMATION

DATE 19/05/2023	PLOT DATE 19/05/2023	SCALE 1:200 @A1
DRAWN AA/CY	CHECKED HN	

JOB NO.
20623

In accepting and utilising this document the recipient agrees that Plus Architecture Pty. Ltd. ACN 600506303, retain all common law, statutory law and other rights including copyright and intellectual property rights. The recipient agrees not to use this document for any purpose other than its intended use; to waive all claims against Plus Architecture resulting from unauthorised changes; or to reuse the document on other projects without the prior written consent of Plus Architecture. Under no circumstances shall transfer of this document be deemed a sale. Plus Architecture makes no warranties of fitness for any purpose.

The Builder/Contractor shall verify job dimensions prior to any work commencing. Fitted dimensions shall take precedence over scaled work.

DRG. NO.
PLA-DA-S1-1017
REVISION
B



REFER TO STRATUM REPORT PREPARED BY CMS FOR
STORMWATER EASEMENTS

[illegible]

Level 4, 222 Clarence Street
Sydney, NSW 2000 Australia
Telephone +61 2 8823 7000
Instagram #plusarchitecture
Email info@plusarchitecture.com.au
Website www.plusarchitecture.com.au
Plus Architecture Pty. Ltd.
ABN 600506303
Accredited Architect (NSW):
No Pin 11286

DRAWING TITLE
**OVERALL FLOOR PLAN -
LEVEL 18-24**

FOR INFORMATION


JOB NO.
20623

In accepting and utilising this document the recipient agrees that Plus Architecture Pty. Ltd. ACN 600506303, retain all common law, statutory law and other rights including copyright and intellectual property rights. The recipient agrees not to use this document for any purpose other than as intended use; to waive all claims against Plus Architecture resulting from unauthorised changes; or to reuse the document on other projects without the prior written consent of Plus Architecture. Under no circumstances shall transfer of this document be deemed a sale. Plus Architecture makes no warranties of fitness for any purpose.

The Builder/Contractor shall verify job dimensions prior to any work commencing. Figured dimensions shall take precedence over scaled work.

DRG. NO.
PLA-DA-S1-1024
REVISION
B

REFER TO STRATUM REPORT PREPARED BY CMS FOR
STORMWATER EASEMENTS

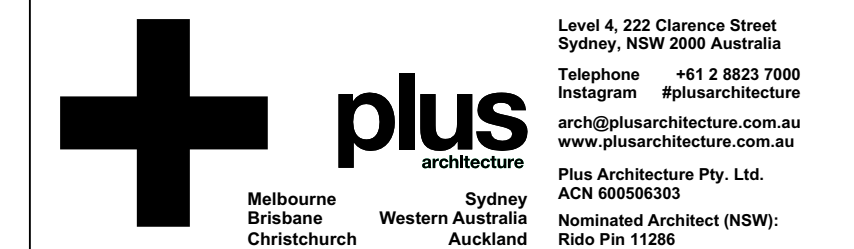
[illegible]

DRAWING TITLE
**OVERALL FLOOR PLAN -
LEVEL 25**

DATE	PLOT DATE	SCALE
19/05/2023	19/05/2023	1:200 @A1

JOB NO. **20623** 

DRG. NO.
PLA-DA-S1-1025
REVISION
B

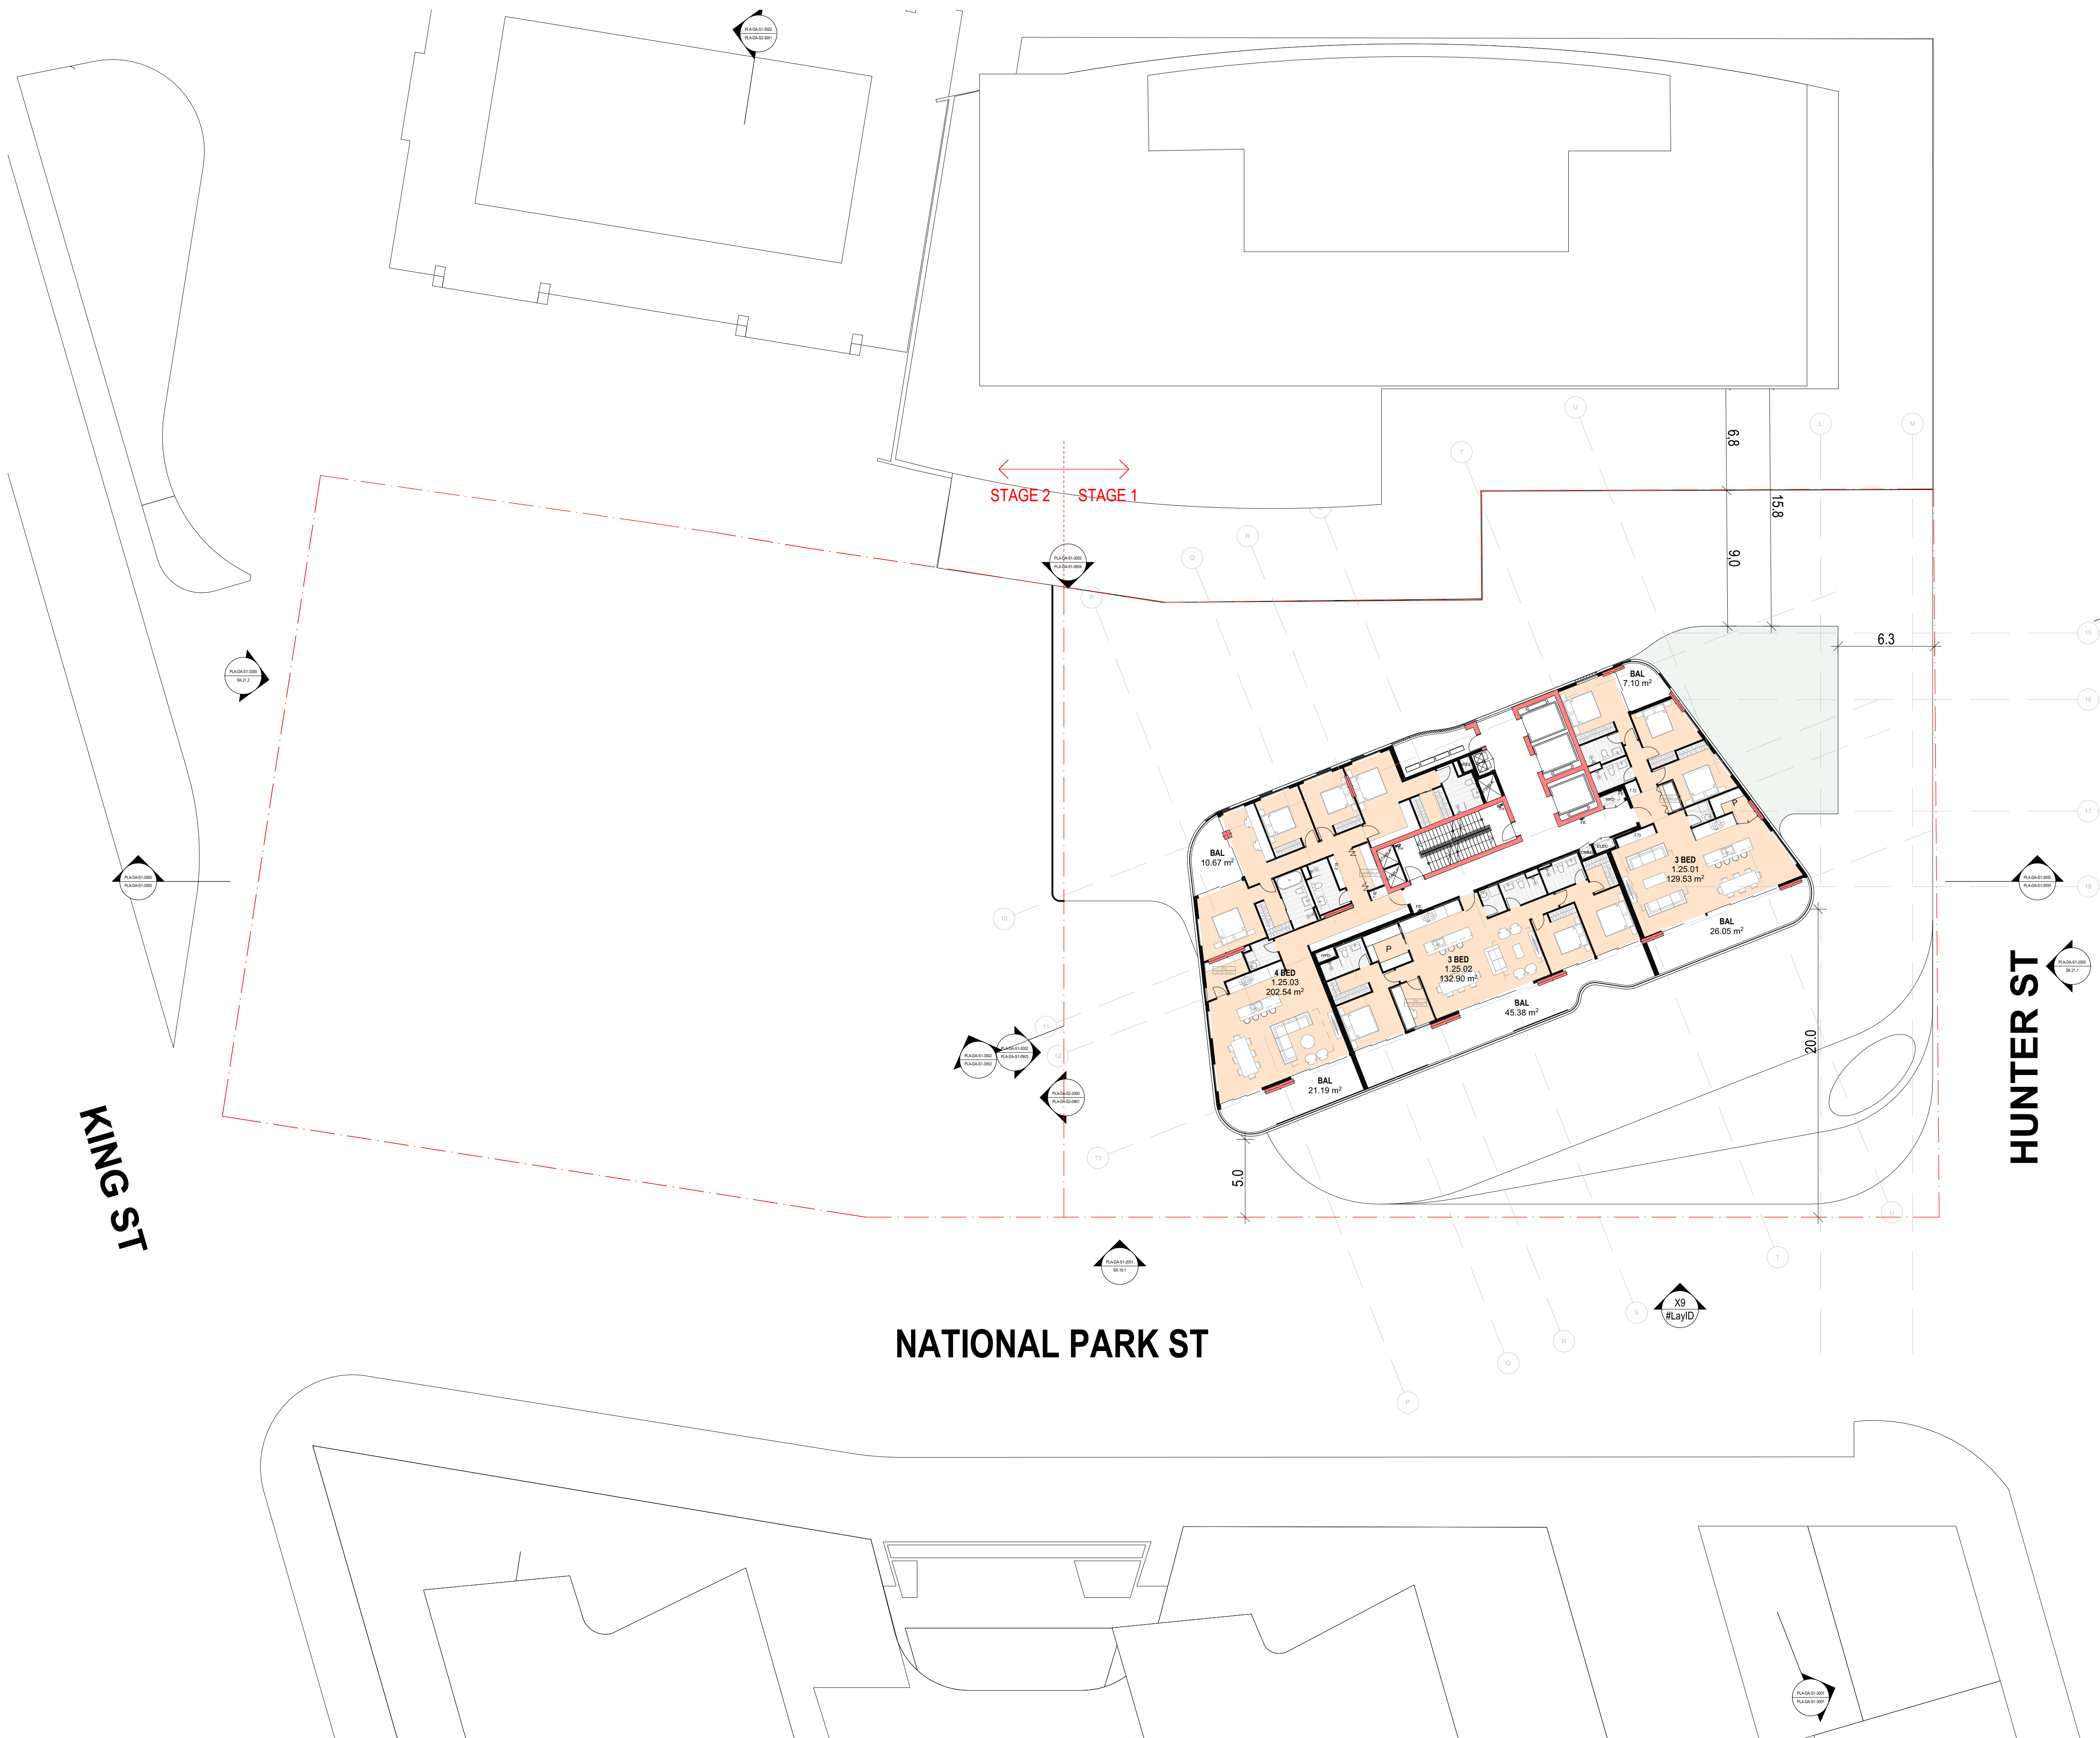

REFER TO STRATUM REPORT PREPARED BY CMS FOR
STORMWATER EASEMENTS

[illegible]

PROJECT
711 HUNTER ST
NEWCASTLE WEST
NSW 2302

DRAWING TITLE
**OVERALL FLOOR PLAN -
LEVEL 26**

FOR INFORMATION

DATE 19/05/2023	PLOT DATE 19/05/2023	SCALE 1:200 @A1
DRAWN AA/CY	CHECKED HN	

JOB NO.
20623

In accepting and utilising this document the recipient agrees that Plus Architecture Pty. Ltd. ACN 600506303, retain all common law, statutory law and other rights including copyright and intellectual property rights. The recipient agrees not to use this document for any purpose other than as intended use; to waive all claims against Plus Architecture resulting from unauthorised changes; or to reuse the document on other projects without the prior written consent of Plus Architecture. Under no circumstances shall transfer of this document be deemed a sale. Plus Architecture makes no warranties of fitness for any purpose.

The Builder/Contractor shall verify job dimensions prior to any work commencing. Figured dimensions shall take precedence over scaled work.

DRG. NO.
PLA-DA-S1-1026
REVISION
B

REFER TO STRATUM REPORT PREPARED BY CMS FOR
STORMWATER EASEMENTS


[illegible]

DRAWING TITLE
OVERALL FLOOR PLAN
ROOF

FORNFORMAT

20623 

DRG. NO.
P L A D A-S1-1 0 2 7
REVISION
B

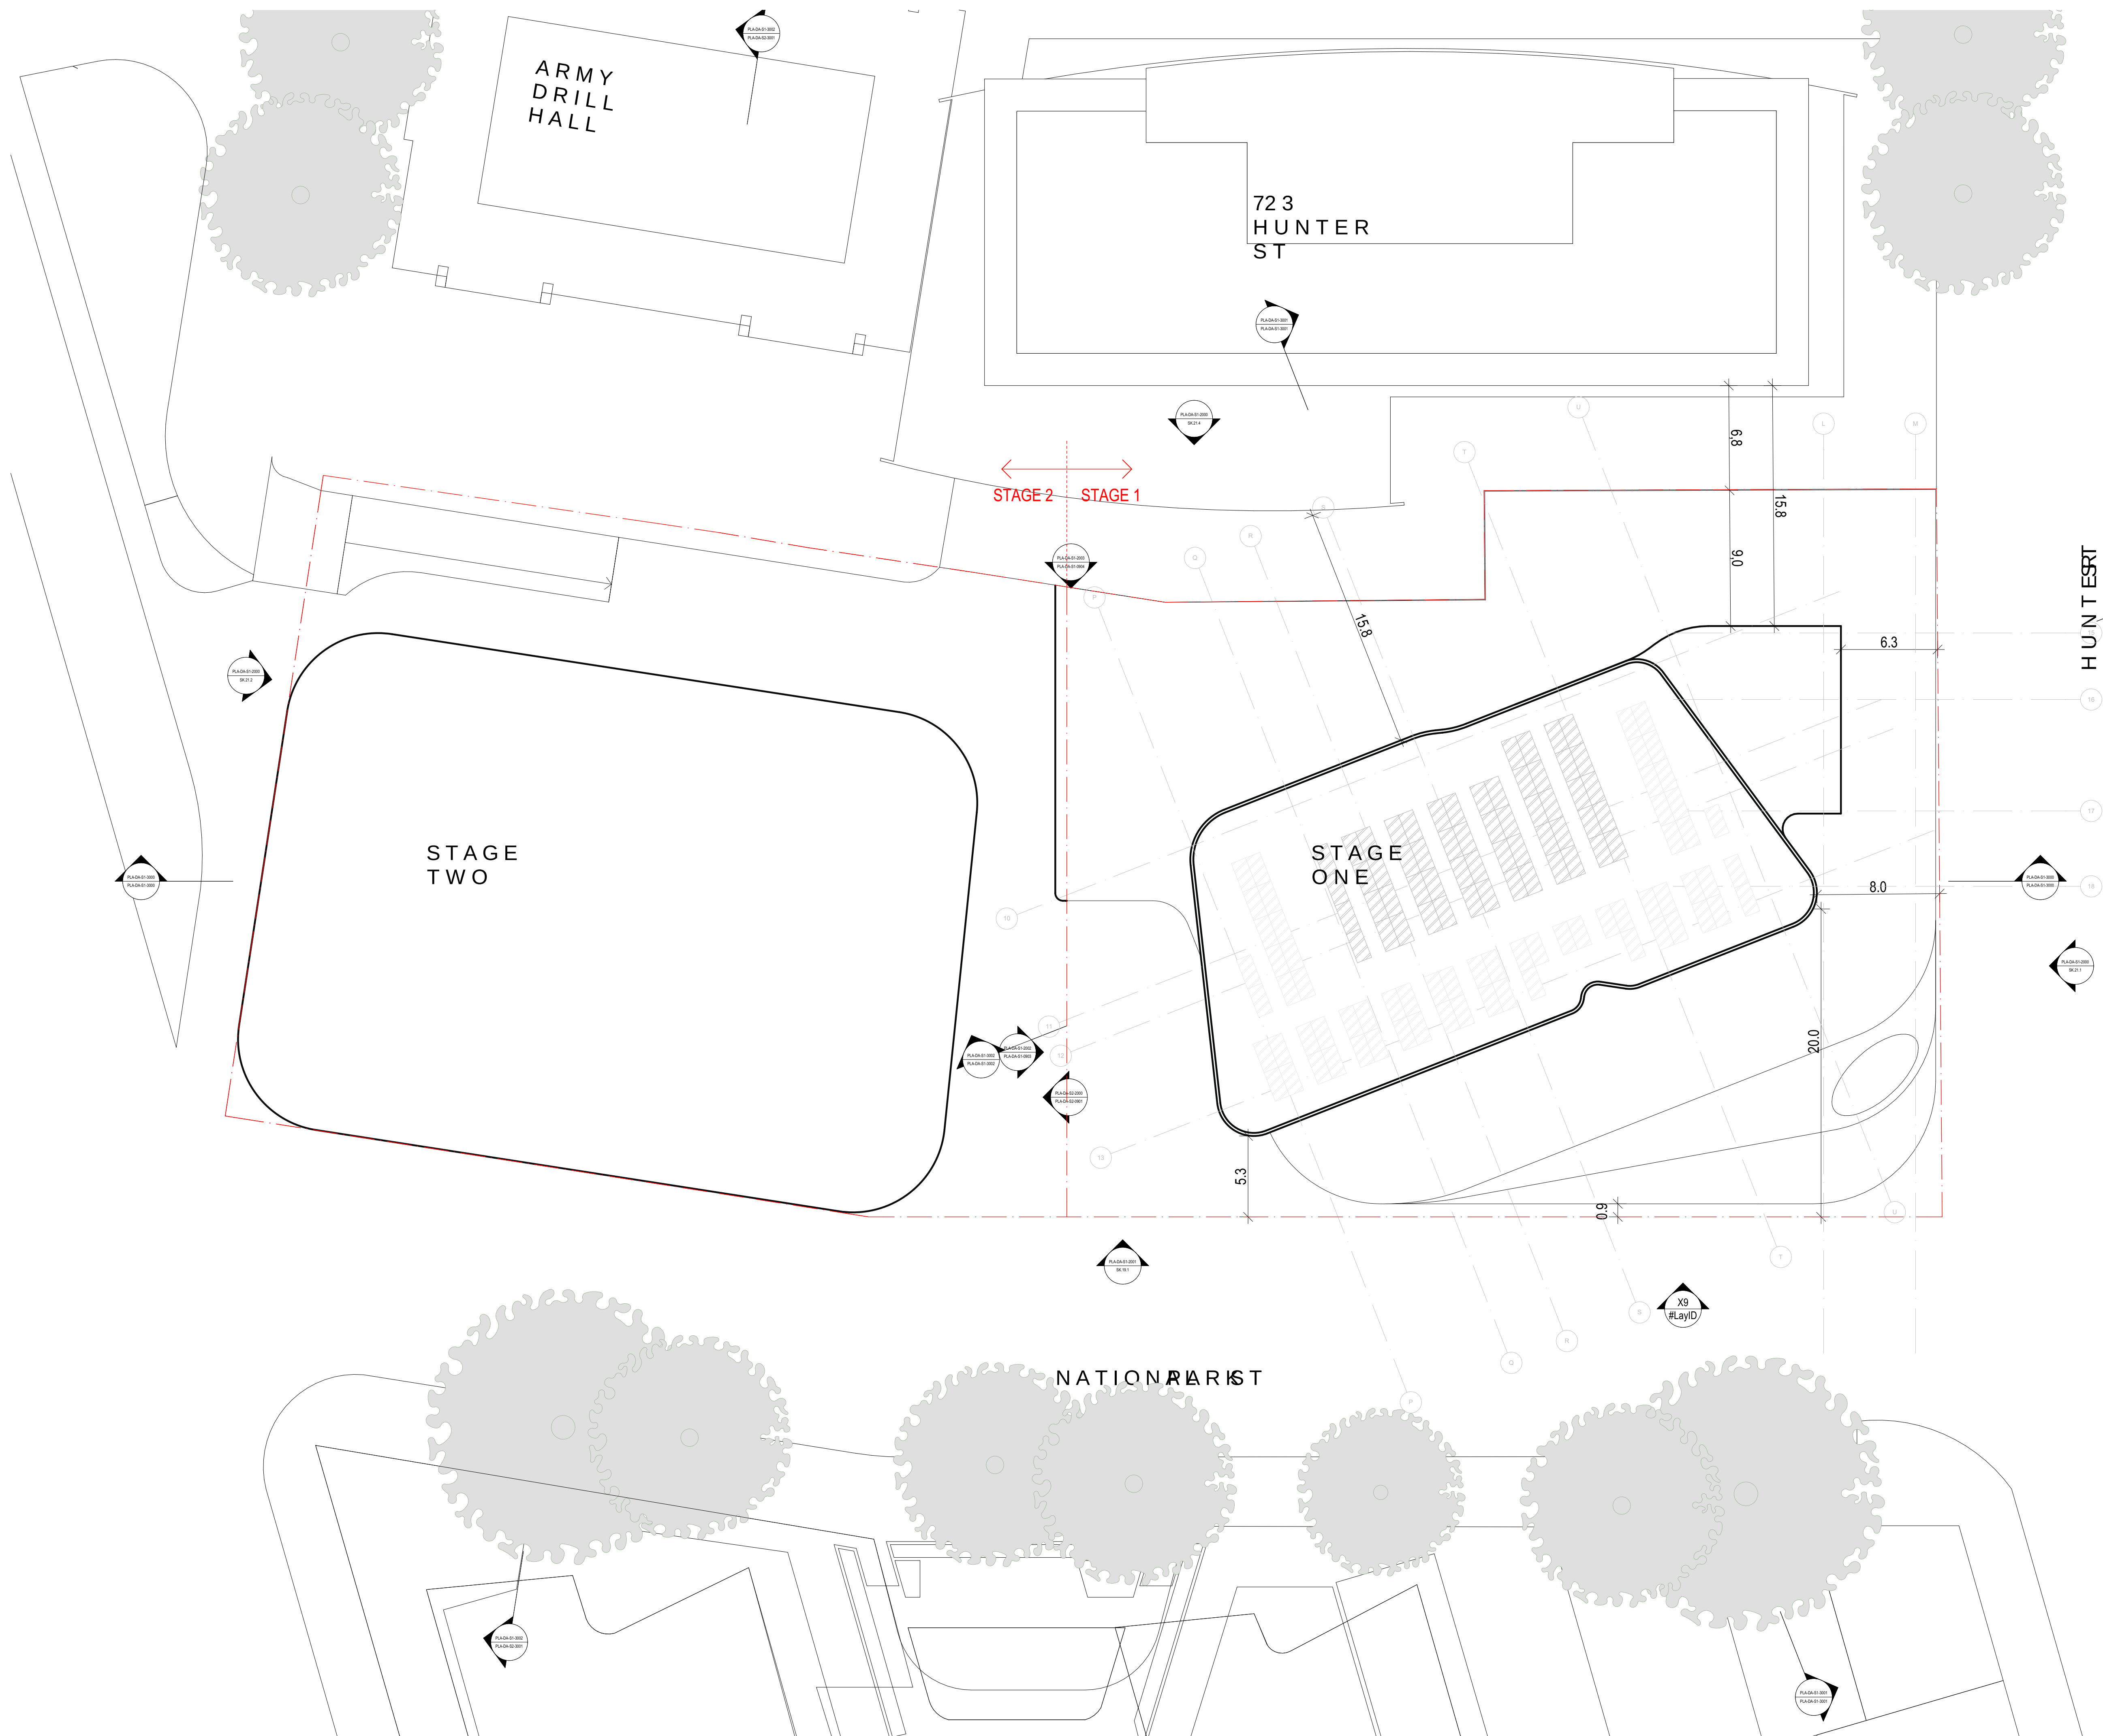

REFER TO STRATUM REPORT PREPARED BY CMS FOR
STORMWATER EASEMENTS


[illegible]

DRAWING TITLE
**GENERAL FLOOR PLAN -
GROUND**


FOR INFORMATION

JOB NO.
20623

DRG. NO.
A-DA-S1-1100
REVISION
B

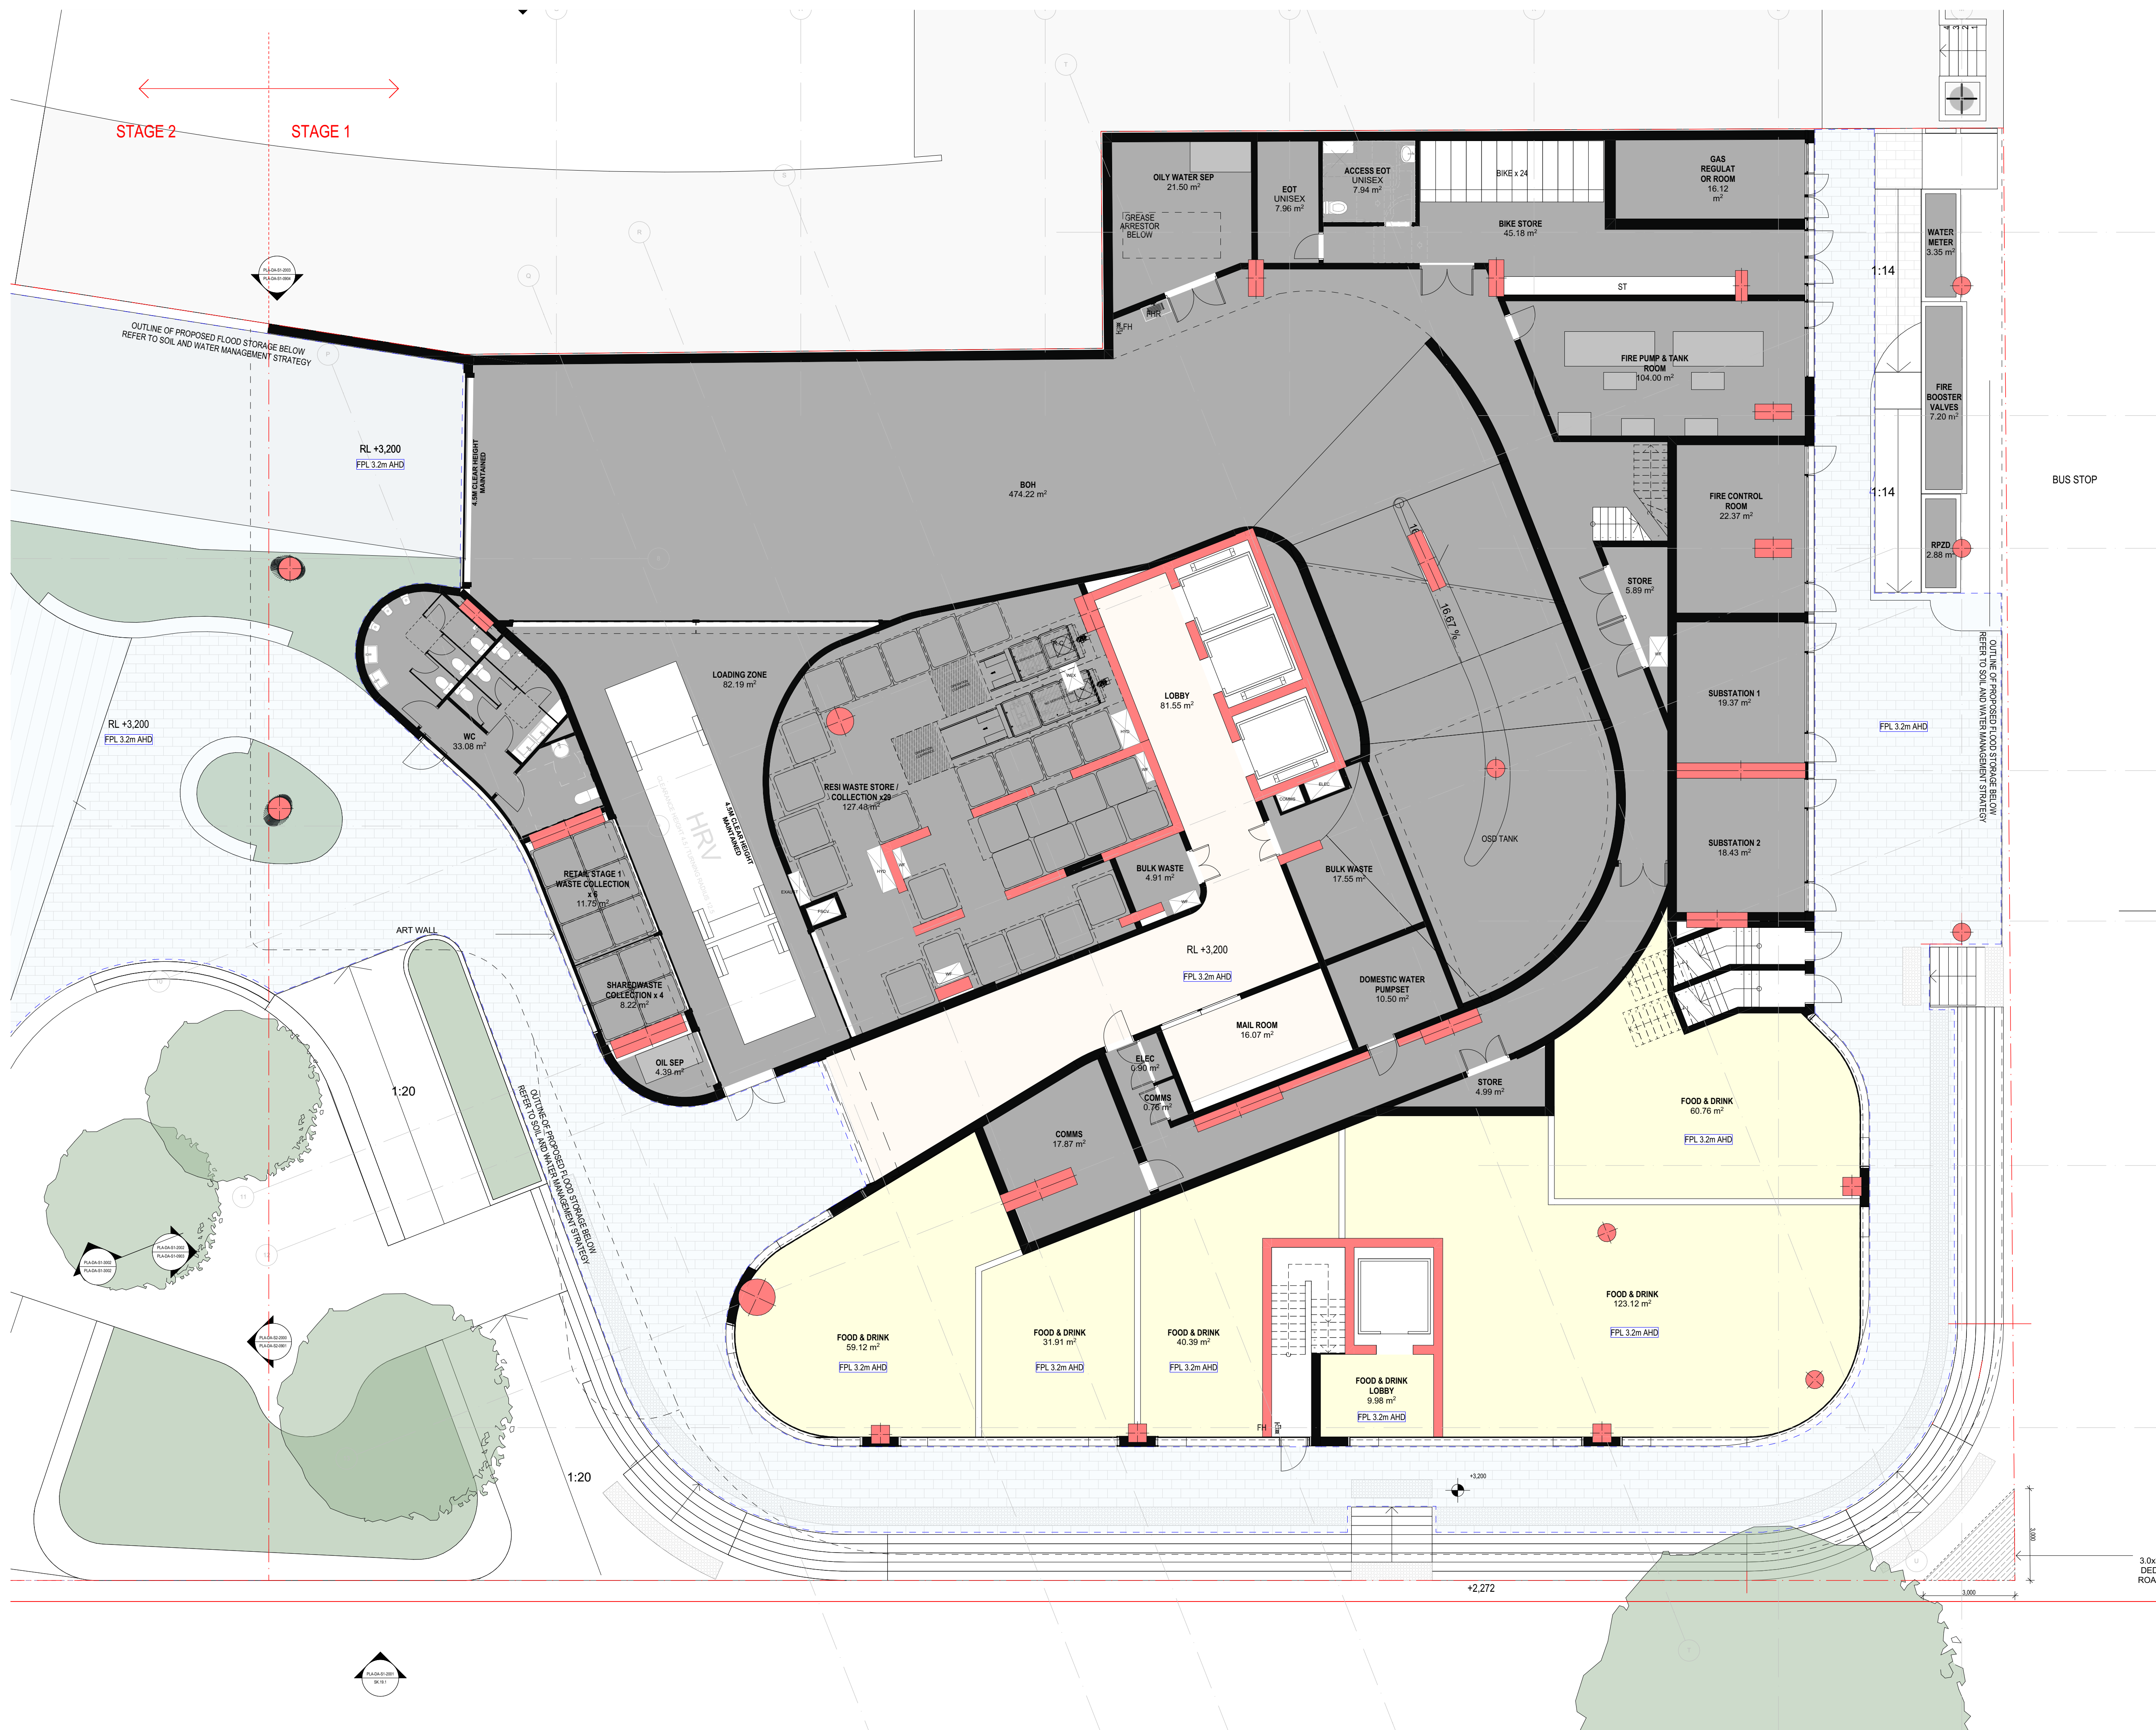

REFER TO STRATUM REPORT PREPARED BY CMS FOR
STORMWATER EASEMENTS

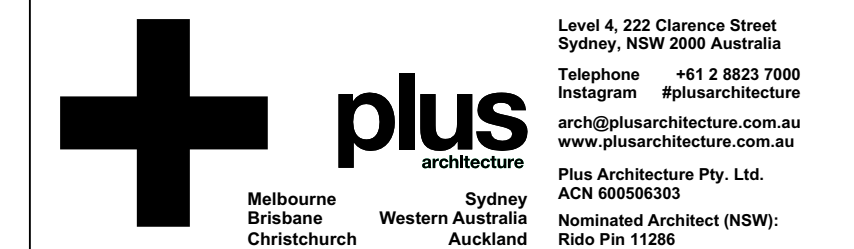
[illegible]

DRAWING TITLE
**GENERAL FLOOR PLAN -
MEZZANINE**


FOR INFORMATION

DRAWN AA/CY	CHECKED HN
----------------	---------------

DRG. NO.
LA-DA-S1-1100.1
REVISION
B

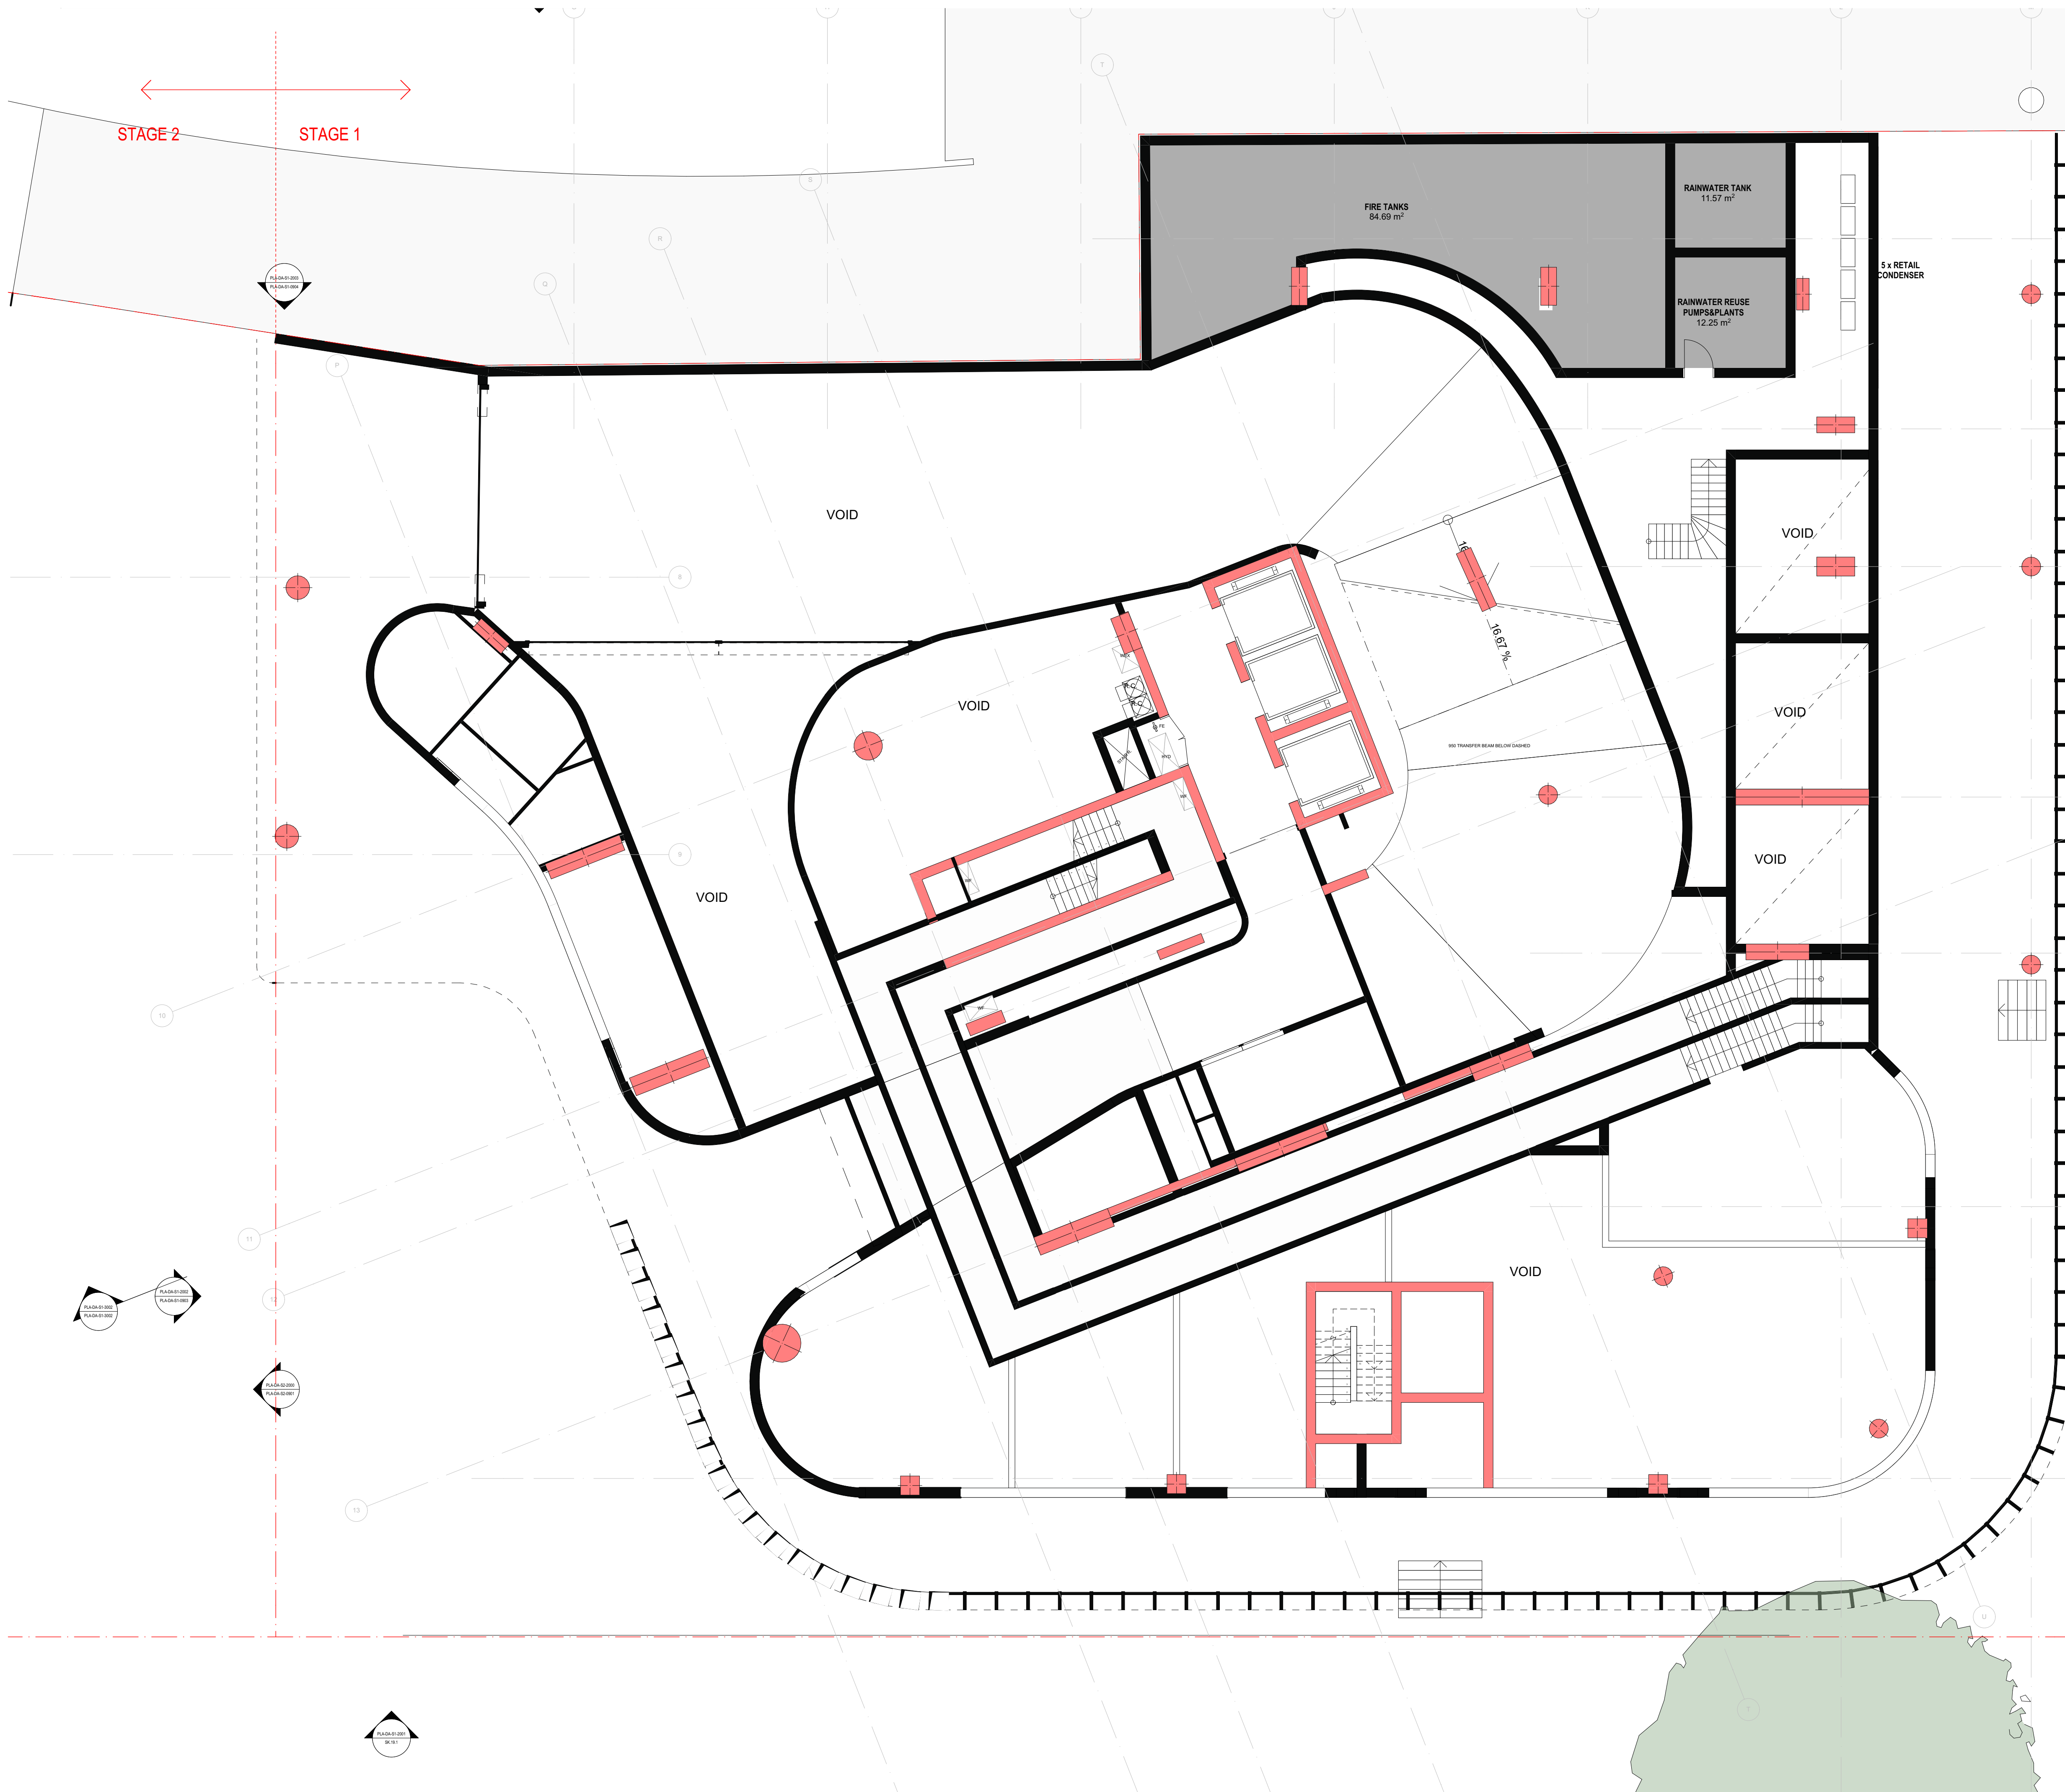

REFER TO STRATUM REPORT PREPARED BY CMS FOR
STORMWATER EASEMENTS

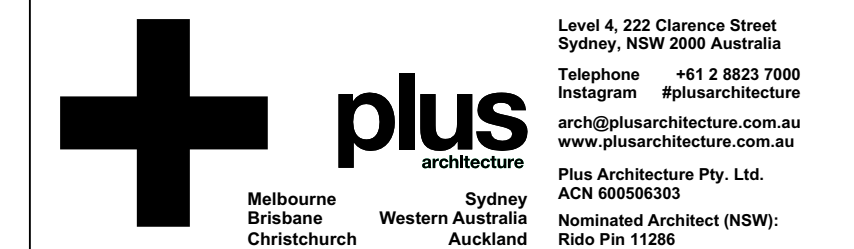[illegible]

FOR INFORMATION

In accepting and utilising this document the recipient agrees that Plus Architecture Pty. Ltd. ACN 600506303, retain all common law, statutory law and other rights including copyright and intellectual property rights. The recipient agrees not to use this document for any purpose other than its intended use; to waive all claims against Plus Architecture resulting from unauthorised changes; or to reuse the document on other projects without the prior written consent of Plus Architecture. Under no circumstances shall transfer of this document be deemed a sale. Plus Architecture makes no warranties of fitness for any purpose.

The Builder/Contractor shall verify job dimensions prior to any work commencing. Figured dimensions shall take precedence over scaled work.

REVISION

B



REFER TO STRATUM REPORT PREPARED BY CMS FOR
STORMWATER EASEMENTS

[illegible]

DRAWING TITLE
**GENERAL FLOOR PLAN -
LEVEL 02**

FOR INFORMATION


JOB NO.
20623

In accepting and utilising this document, the recipient agrees that Plus Architecture Pty. Ltd. ACN 600508303, retain all common law, statutory law and other rights including copyright and intellectual property rights. The recipient agrees not to use this document for any purpose other than its intended use; to waive all claims against Plus Architecture resulting from unauthorised changes; or to reuse the document on other projects without the prior written consent of Plus Architecture. Under no circumstances shall transfer of this document be deemed a sale. Plus Architecture makes no warranties of fitness for any purpose.

The Builder/Contractor shall verify job dimensions prior to any work commencing. Fitted dimensions shall take precedence over scaled work.

DRG. NO.
A-DA-S1-1102

REVISION
B

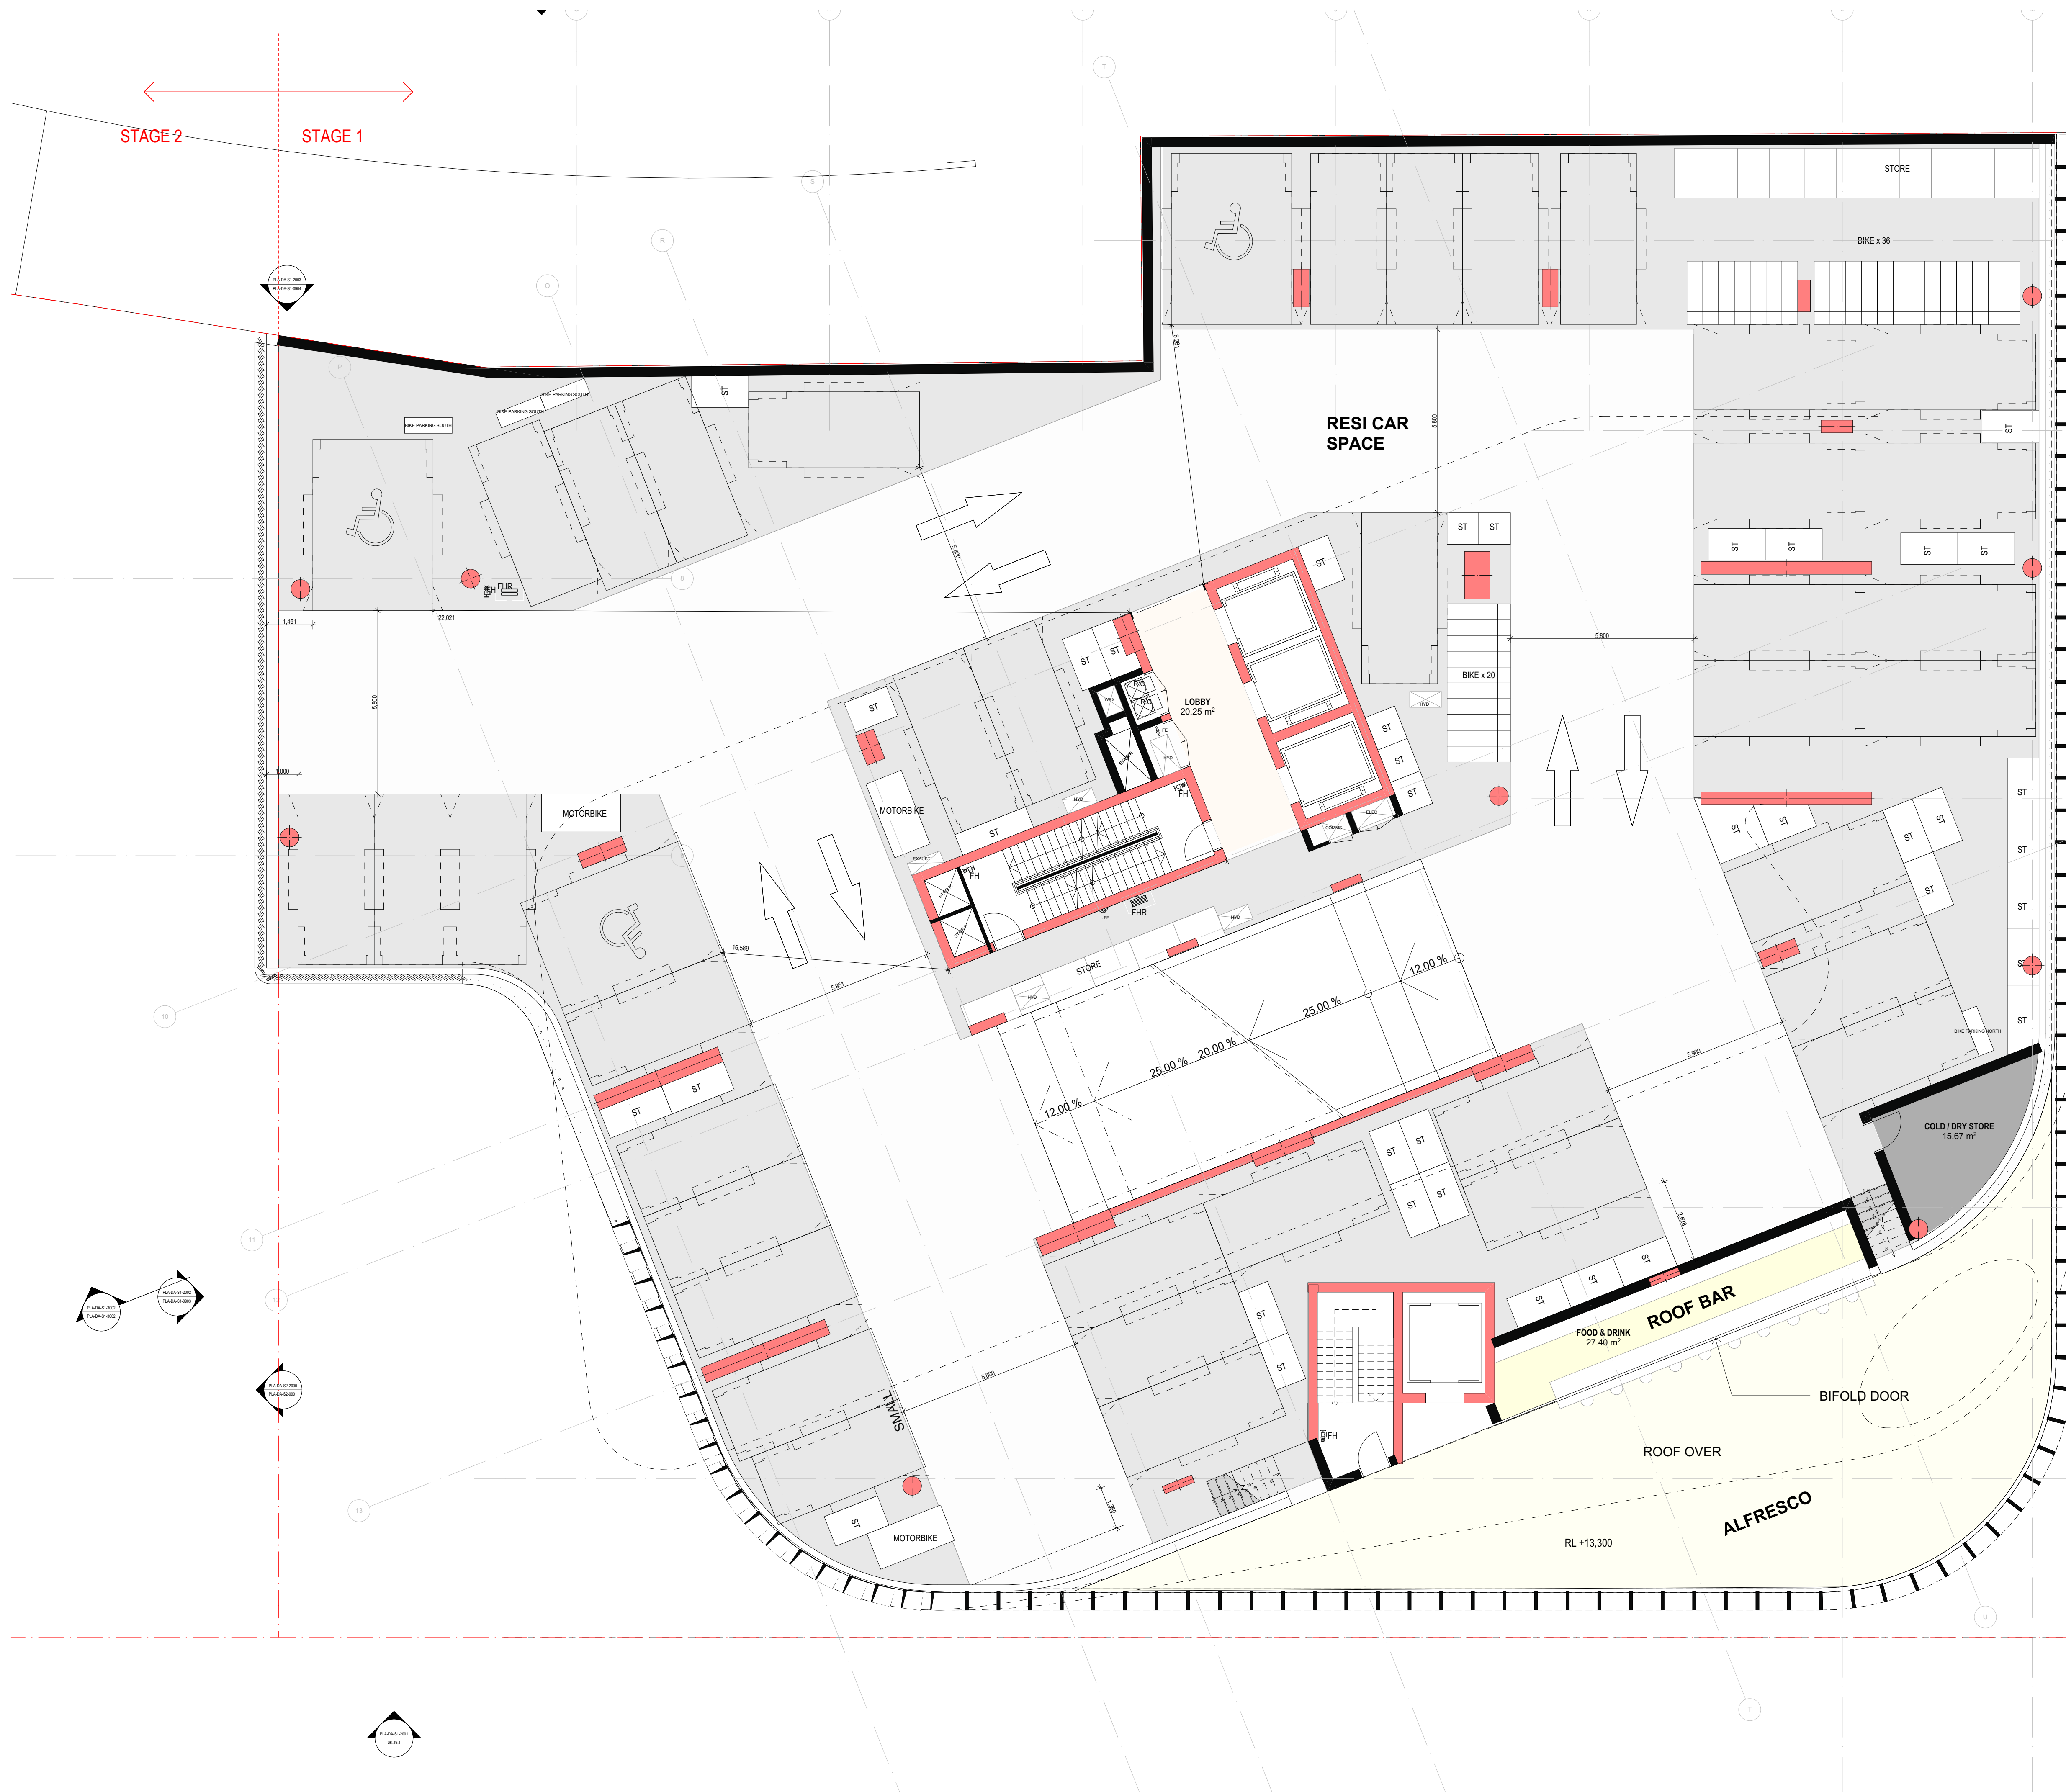

REFER TO STRATUM REPORT PREPARED BY CMS FOR
STORMWATER EASEMENTS

[illegible]

DRAWING TITLE
**GENERAL FLOOR PLAN -
LEVEL 03**

FOR INFORMATION


JOB NO.
20623

In accepting and utilising this document the recipient agrees that Plus Architecture Pty. Ltd. ACN 600506303, retain all common law, statutory law and other rights including copyright and intellectual property rights. The recipient agrees not to use this document for any purpose other than as intended use: to waive all claims against Plus Architecture resulting from unauthorised changes; or to reuse the document on other projects without the prior written consent of Plus Architecture. Under no circumstances shall transfer of this document be deemed a sale. Plus Architecture makes no warranties of fitness for any purpose. The Builder/Contractor shall verify all dimensions prior to any work commencing. Figure dimensions shall take precedence over scaled work.

DRG. NO.
PLA-DA-S1-1103
REVISION
B



REFER TO STRATUM REPORT PREPARED BY CMS FOR
STORMWATER EASEMENTS

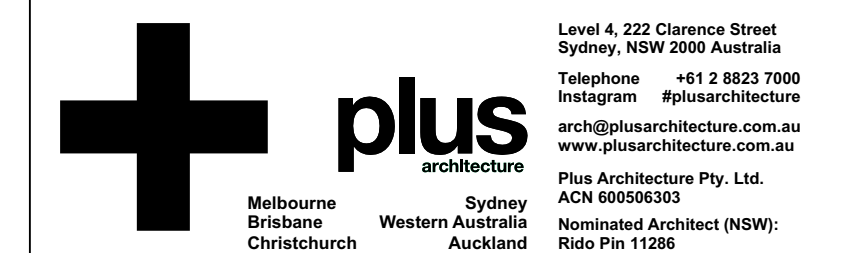[illegible]

PROJECT
711 HUNTER ST
NEWCASTLE WEST
NSW 2302

DRAWING TITLE
**GENERAL FLOOR PLAN -
LEVEL 04**

FOR INFORMATION

DATE 19/05/2023	PLOT DATE 19/05/2023	SCALE 1:100 @A1
--------------------	-------------------------	--------------------

DRAWN AA/CY	CHECKED HN
----------------	---------------

JOB NO.
20623

In accepting and utilising this document the recipient agrees that Plus Architecture Pty. Ltd. ACN 600506303, retain all common law, statutory law and other rights including copyright and intellectual property rights. The recipient agrees not to use this document for any purpose other than its intended use; to waive all claims against Plus Architecture resulting from unauthorised changes; or to reuse the document on other projects without the prior written consent of Plus Architecture. Under no circumstances shall transfer of this document be deemed a sale. Plus Architecture makes no warranties of fitness for any purpose.

The Builder/Contractor shall verify job dimensions prior to any work commencing. Fitted dimensions shall take precedence over scaled work.

DRG. NO.
A-DA-S1-1104

REVISION
B



REFERTO STRUTTURE PREPARED BY CMSFO
STORMWATER ASSESSMENTS

[illegible]

PROJECT
711 HUNTER ST
NEWCASTLE WEST
NSW 2302

DRAWING TITLE
GENERAL FLOOR PLAN
LEVEL 05

FORNFORMAT

DATE 19052023	PLODATE 19052023	SCALE 1:100@A1
DRAWN A/CY	CHECKED HN	

JOBO
20623


In accepting and utilising this document the recipient agrees that Plus Architecture Pty. Ltd. ACN 600506303, retain all common law, statutory law and other rights including copyright and intellectual property rights. The recipient agrees not to use this document for any purpose other than its intended use; to waive all claims against Plus Architecture resulting from unauthorised changes; or to reuse the document on other projects without the prior written consent of Plus Architecture. Under no circumstances shall transfer of this document be deemed a sale. Plus Architecture makes no warranties of fitness for any purpose.

The Builder/Contractor shall verify job dimensions prior to any work commencing. Figured dimensions shall take precedence over scaled work.

DRGNO
LADAS1-1105
REVISION
B



REFER TO STRATUM REPORT PREPARED BY CMS FOR
STORMWATER EASEMENTS

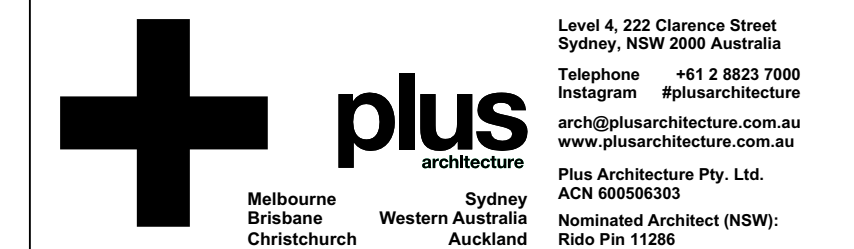[illegible]

DRAWING TITLE
**GENERAL FLOOR PLAN -
LEVEL 06 - LEVEL 16**

FOR INFORMATION

DATE 19/05/2023	PLOT DATE 19/05/2023	SCALE 1:100 @A1
DRAWN AA/CY	CHECKED HN	


JOB NO.
20623

In accepting and utilising this document the recipient agrees that Plus Architecture Pty. Ltd. ACN 600508303, retain all common law, statutory law and other rights including copyright and intellectual property rights. The recipient agrees not to use this document for any purpose other than as intended use; to waive all claims against Plus Architecture resulting from unauthorised changes; or to reuse the document on other projects without the prior written consent of Plus Architecture. Under no circumstances shall transfer of this document be deemed a sale. Plus Architecture makes no warranties of fitness for any purpose. The Builder/Contractor shall verify all dimensions prior to any work commencing. Figured dimensions shall take precedence over scaled work.

DRG. NO.
PLA-DA-S1-1107
REVISION
B



REFER TO STRATUM REPORT PREPARED BY CMS FOR
STORMWATER EASEMENTS

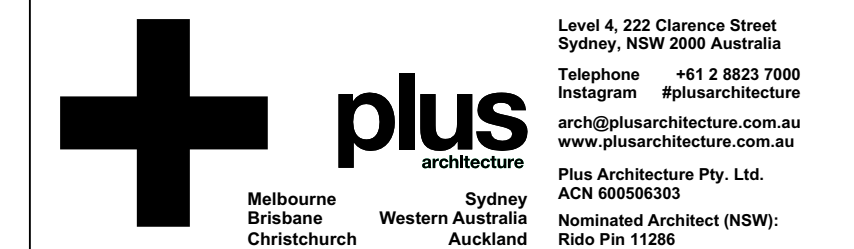[illegible]

DRAWING TITLE
**GENERAL FLOOR PLAN -
LEVEL 17**

FOR INFORMATION

DRAWN AA/CY	CHECKED HN
----------------	---------------

JOB NO.
20623

In accepting and utilising this document the recipient agrees that Plus Architecture Pty. Ltd. ACN 600506303, retain all common law, statutory law and other rights including copyright and intellectual property rights. The recipient agrees not to use this document for any purpose other than its intended use; to waive all claims against Plus Architecture resulting from unauthorised changes; or to reuse the document on other projects without the prior written consent of Plus Architecture. Under no circumstances shall transfer of this document be deemed a sale. Plus Architecture makes no warranties of fitness for any purpose.

The Builder/Contractor shall verify job dimensions prior to any work commencing. Fitted dimensions shall take precedence over scaled work.

DRG. NO.
LA-DA-S1-1117

REVISION
B



REFER TO STRATUM REPORT PREPARED BY CMS FOR
STORMWATER EASEMENTS

[illegible]

DRAWING TITLE
**GENERAL FLOOR PLAN -
LEVEL 18 - LEVEL 24**

FOR INFORMATION

DRAWN AA/CY	CHECKED HN
----------------	---------------

DRG. NO.
LA-DA-S1-1118

REVISION
B

REFER TO STRATUM REPORT PREPARED BY CMS FOR
STORMWATER EASEMENTS

[illegible]

DRAWING TITLE
**GENERAL FLOOR PLAN -
LEVEL 25**

FOR INFORMATION


JOB NO.
20623

In accepting and utilising this document the recipient agrees that Plus Architecture Pty. Ltd. ACN 600506303, retain all common law, statutory law and other rights including copyright and intellectual property rights. The recipient agrees not to use this document for any purpose other than its intended use; to waive all claims against Plus Architecture resulting from unauthorised changes; or to reuse the document on other projects without the prior written consent of Plus Architecture. Under no circumstances shall transfer of this document be deemed a sale. Plus Architecture makes no warranties of fitness for any purpose.

The Builder/Contractor shall verify job dimensions prior to any work commencing. Fitted dimensions shall take precedence over scaled work.

DRG. NO.
A-DA-S1-1125

REVISION
B

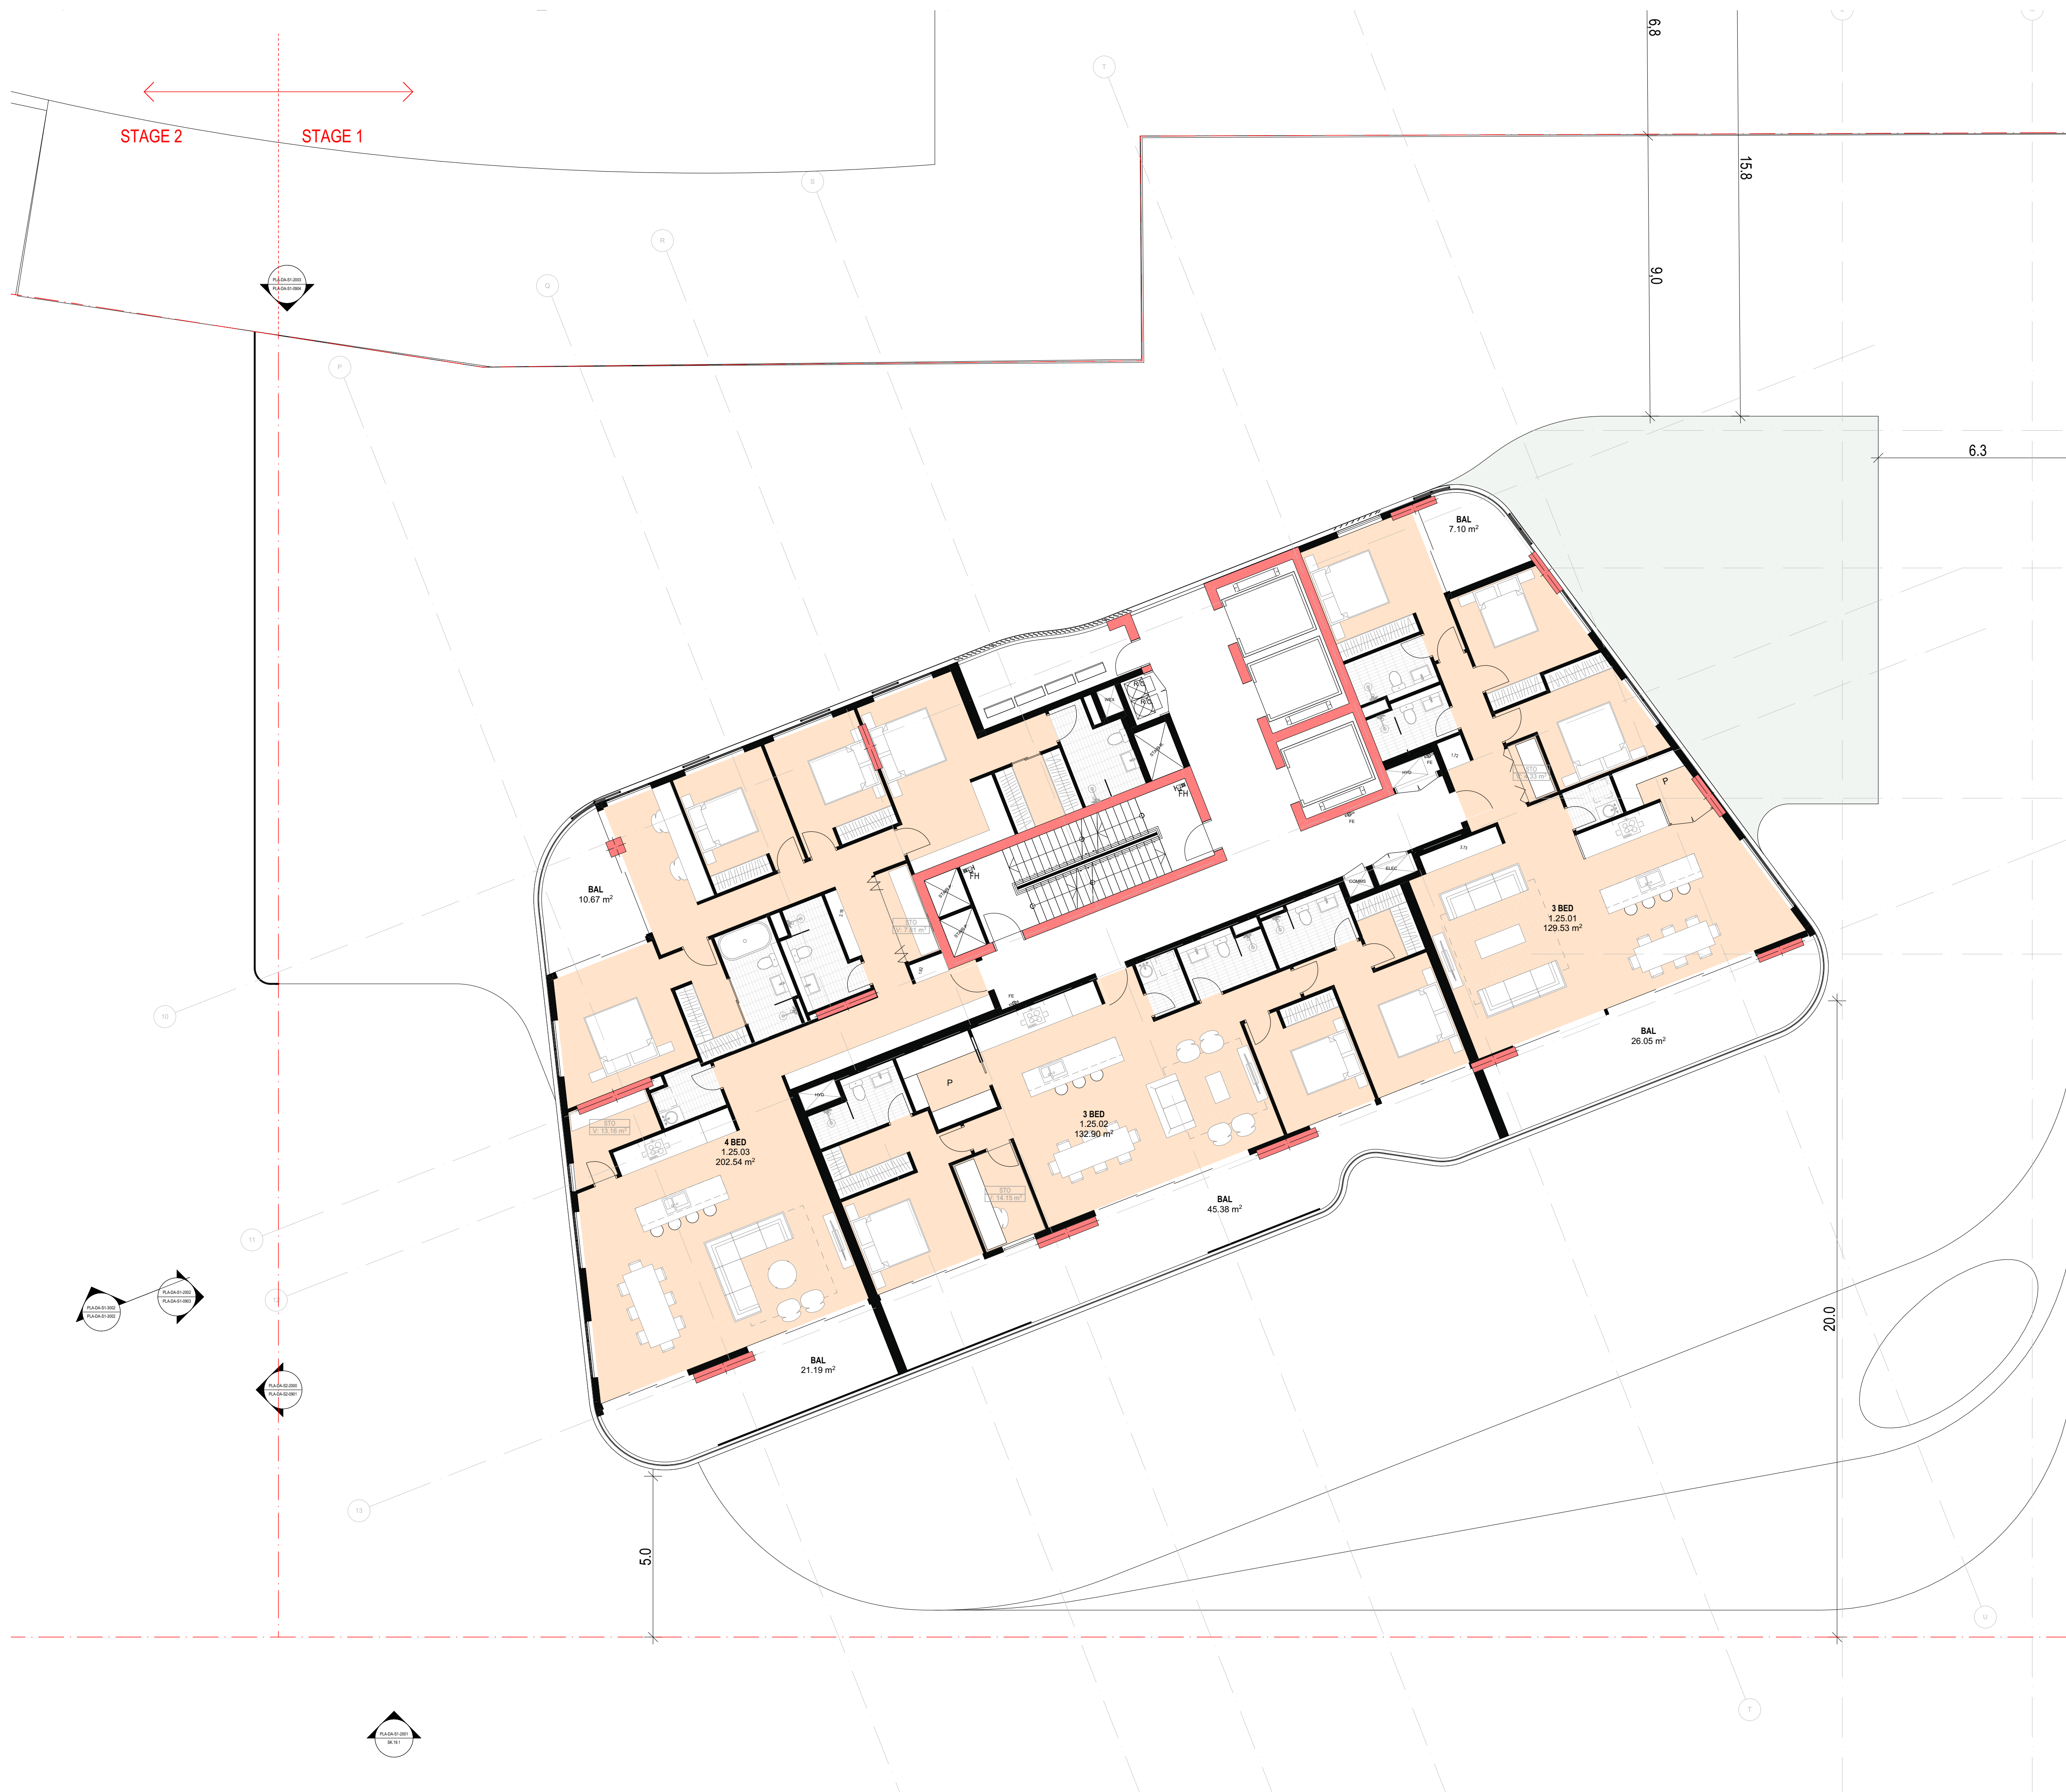

REFER TO STRATUM REPORT PREPARED BY CMS FOR
STORMWATER EASEMENTS

[illegible]

PROJECT
711 HUNTER ST
NEWCASTLE WEST
NSW 2302

DRAWING TITLE
**GENERAL FLOOR PLAN -
LEVEL 26**

FOR INFORMATION

DATE 19/05/2023	PLOT DATE 19/05/2023	SCALE 1:100 @A1
--------------------	-------------------------	--------------------

DRAWN AA/CY	CHECKED HN
----------------	---------------


JOB NO.	
---------	--

20623

In accepting and utilising this document the recipient agrees that Plus Architecture Pty. Ltd. ACN 600506303, retain all common law, statutory law and other rights including copyright and intellectual property rights. The recipient agrees not to use this document for any purpose other than its intended use; to waive all claims against Plus Architecture resulting from unauthorised changes; or to reuse the document on other projects without the prior written consent of Plus Architecture. Under no circumstances shall transfer of this document be deemed a sale. Plus Architecture makes no warranties of fitness for any purpose. The Builder/Contractor shall verify job dimensions prior to any work commencing. Figured dimensions shall take precedence over scaled work.

DRG. NO.
PLA-DA-S1-1126
REVISION
B

REFER TO STRATUM REPORT PREPARED BY CMS FOR
STORMWATER EASEMENTS

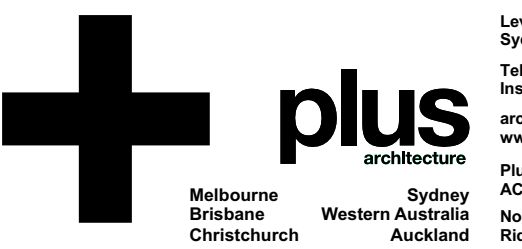[illegible]

Level 4, 222 Clarence Street
Sydney, NSW 2000 Australia
Telephone +61 2 8823 7000
Instagram #plusarchitecture
Email info@plusarchitecture.com.au
Website www.plusarchitecture.com.au
Plus Architecture Pty. Ltd.
ABN 600506303
Accredited Architect (NSW):
No Pin 11286

DRAWING TITLE
**GENERAL FLOOR PLAN -
ROOF**

FOR INFORMATION


JOB NO.
20623

In accepting and utilising this document the recipient agrees that Plus Architecture Pty. Ltd. ACN 600506303, retain all common law, statutory law and other rights including copyright and intellectual property rights. The recipient agrees not to use this document for any purpose other than as intended use; to waive all claims against Plus Architecture resulting from unauthorised changes; or to reuse the document on other projects without the prior written consent of Plus Architecture. Under no circumstances shall transfer of this document be deemed a sale. Plus Architecture makes no warranties of fitness for any purpose.


The Builder/Contractor shall verify job dimensions prior to any work commencing. Figured dimensions shall take precedence over scaled work.

DRG. NO.
PLA-DA-S1-1027

REVISION
B

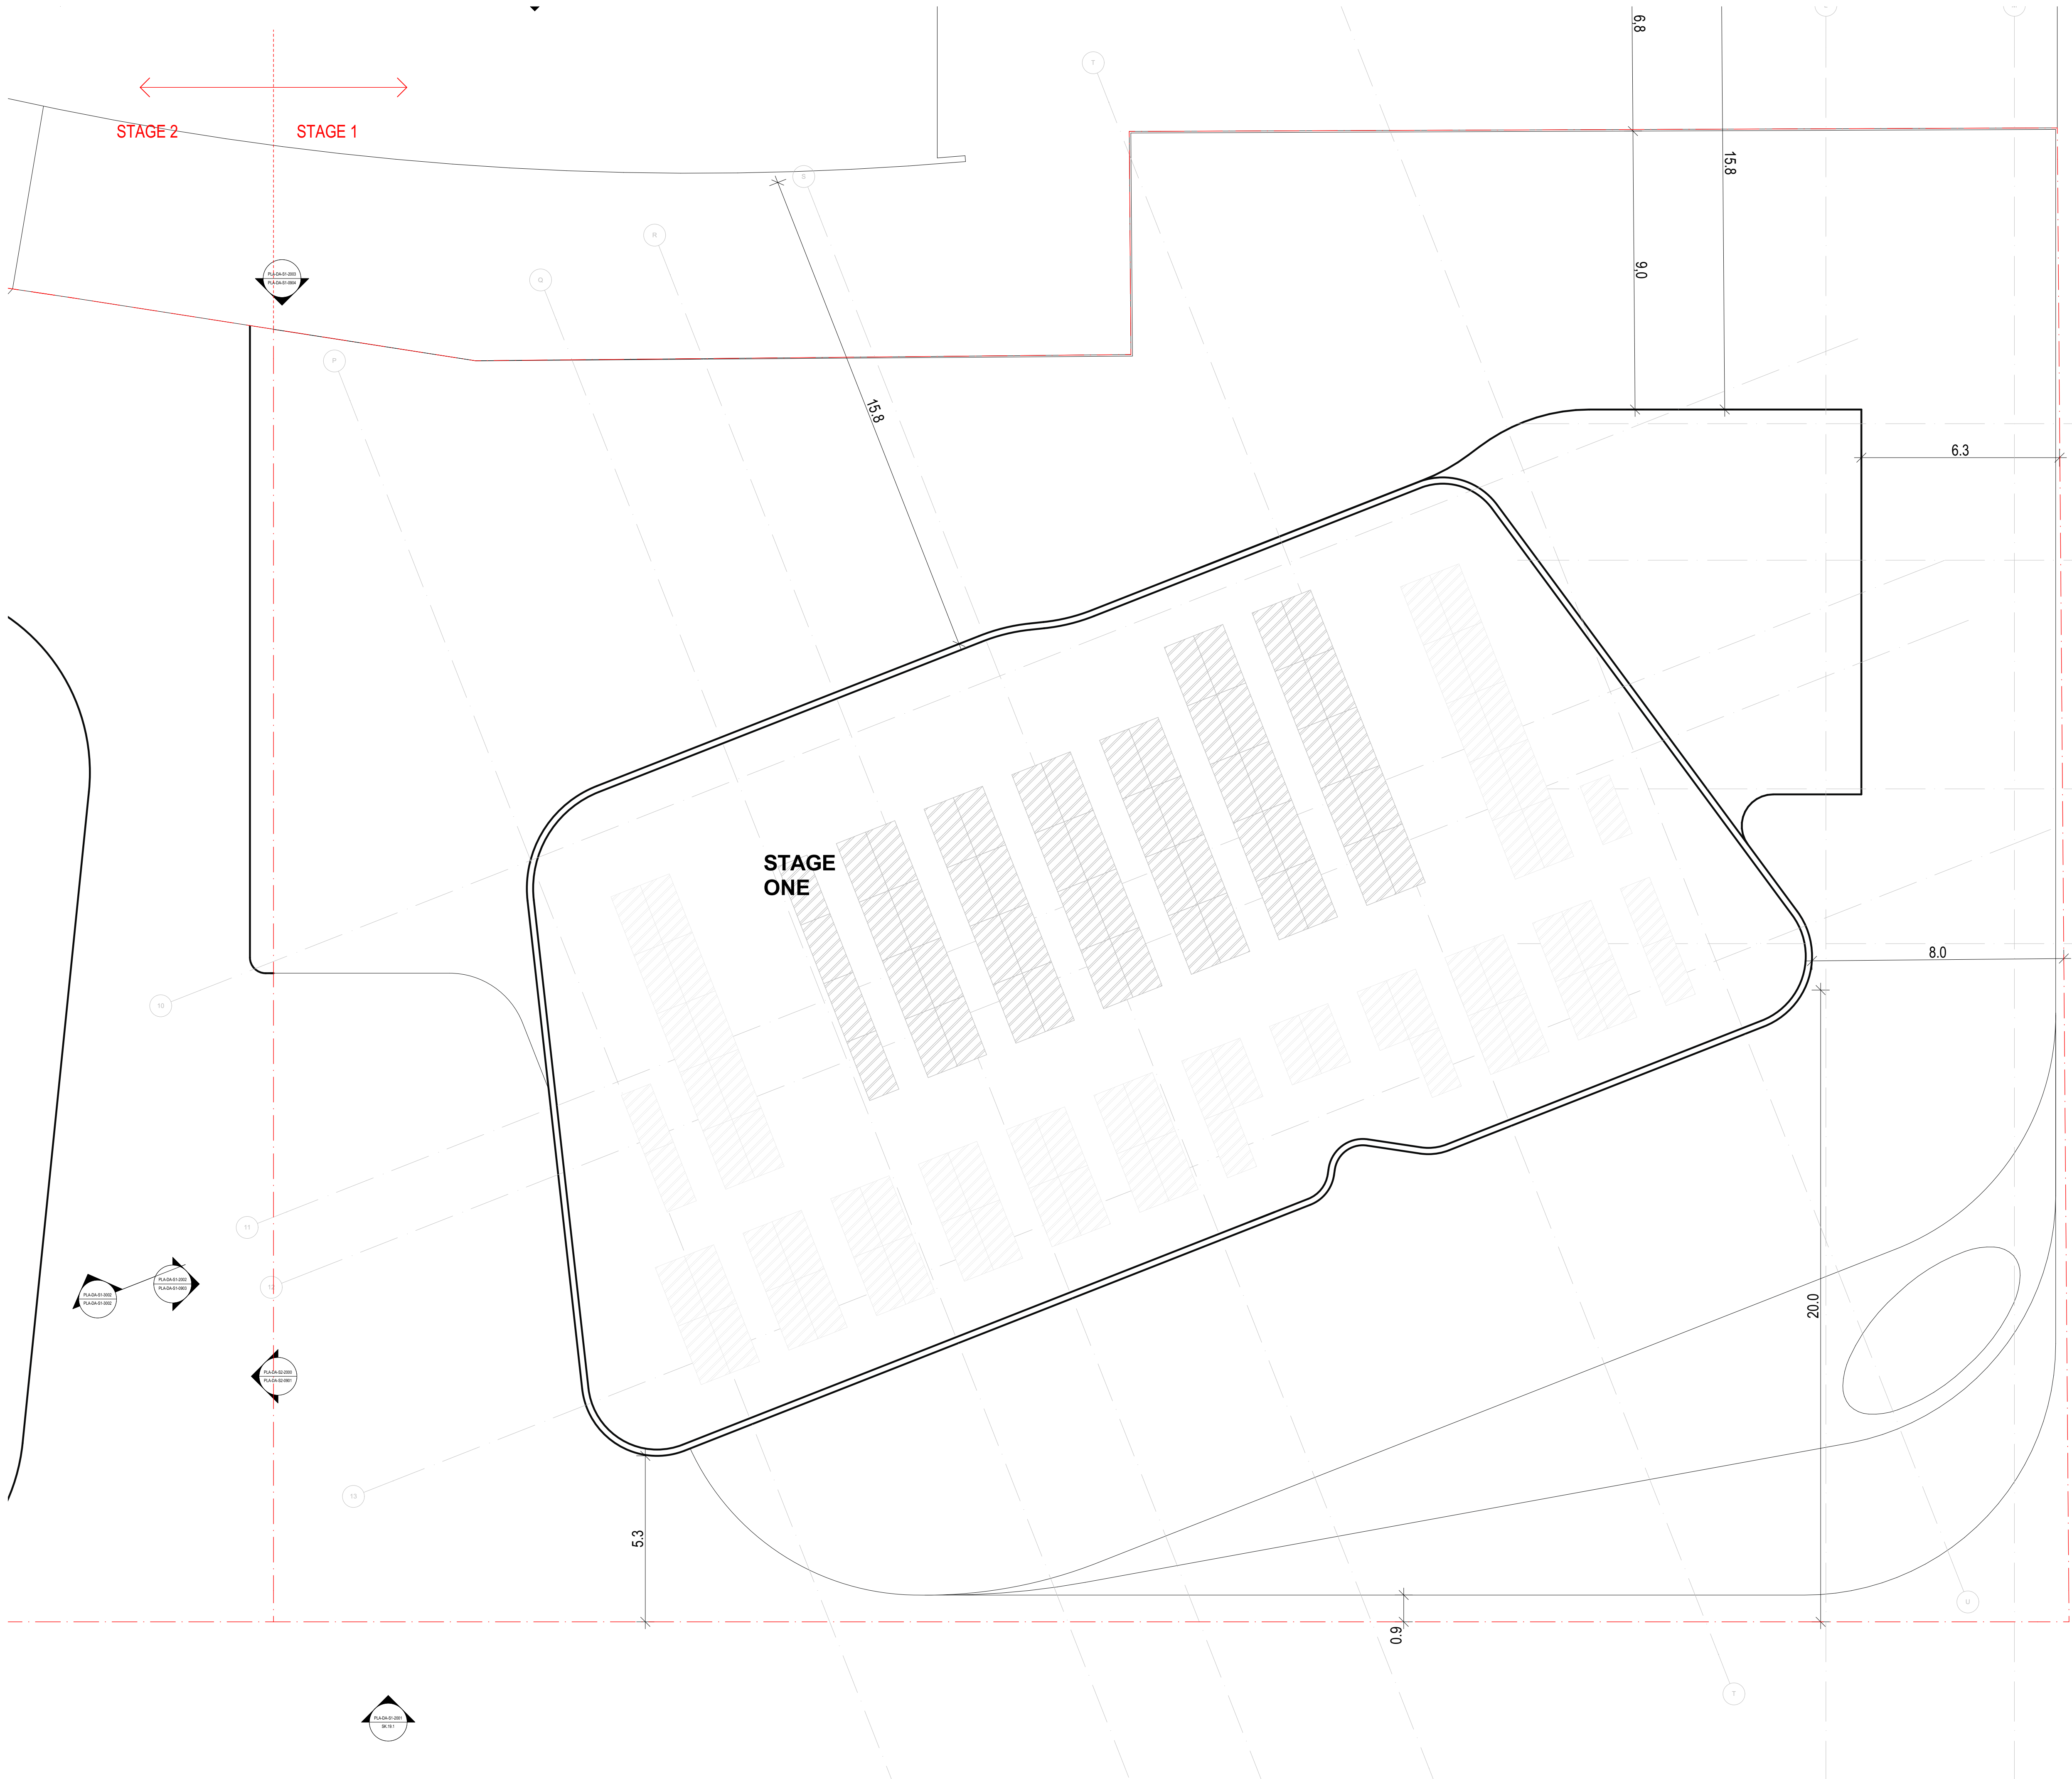

DRAWING TO BE READ IN CONJUNCTION WITH A0000
LEGEND, RELEVANT SCHEDULES AND PROJECT
SPECIFICATION.

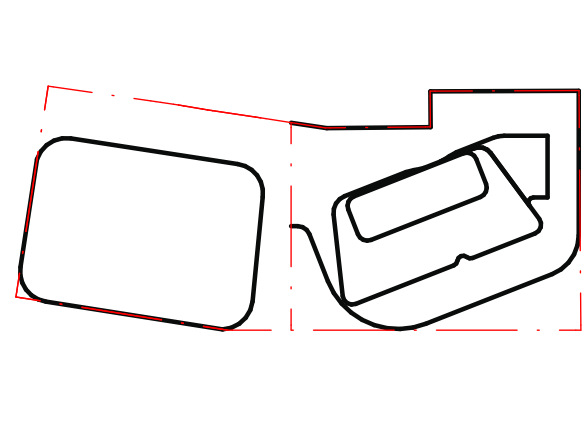[illegible]

CLIENT	
--------	--



Level 4, 222 Clarence Street
Sydney, NSW 2000 Australia
Telephone +61 2 8823 7000
Instagram #plusarchitecture
arch@plusarchitecture.com.au
www.plusarchitecture.com.au
Plus Architecture Pty. Ltd.
ACN 600506303
Nominated Architect (NSW):
Rido Pin 1286

CONSULTANTS		
CONSULTANT 1 TYPE ☐	#CONSULTANT 1-COMPANY NAME	T CONS. 1 PHONE
CONSULTANT 2 TYPE ☐	#CONSULTANT 2-COMPANY NAME	T CONS. 2 PHONE
CONSULTANT 3 TYPE ☐	#CONSULTANT 3-COMPANY NAME	T CONS. 3 PHONE
CONSULTANT 4 TYPE ☐	#CONSULTANT 4-COMPANY NAME	T CONS. 4 PHONE
CONSULTANT 5 TYPE ☐	#CONSULTANT 5-COMPANY NAME	T CONS. 5 PHONE

PROJECT
711 HUNTER ST
NEWCASTLE WEST
NSW 2302

DRAWING TITLE
ELEVATION NORTH


FOR INFORMATION

DATE 19/05/2023	PLOT DATE 19/05/2023	SCALE 1:200 @A1
DRAWN AA/CY	CHECKED HN	


JOB NO.
20623

In accepting and utilising this document the recipient agrees that Plus Architecture Pty. Ltd. ACN 600506303, retain all common law, statutory law and other rights including copyright and intellectual property rights. The recipient agrees not to use this document for any purpose other than its intended use; to waive all claims against Plus Architecture resulting from unauthorised changes; or to reuse the document on other projects without the prior written consent of Plus Architecture. Under no circumstances shall transfer of this document be deemed a sale. Plus Architecture makes no warranties of fitness for any purpose. The Builder/Contractor shall verify job dimensions prior to any work commencing. Figured dimensions shall take precedence over scaled work.

DRG. NO.
PLA-DA-S1-2000
REVISION
B

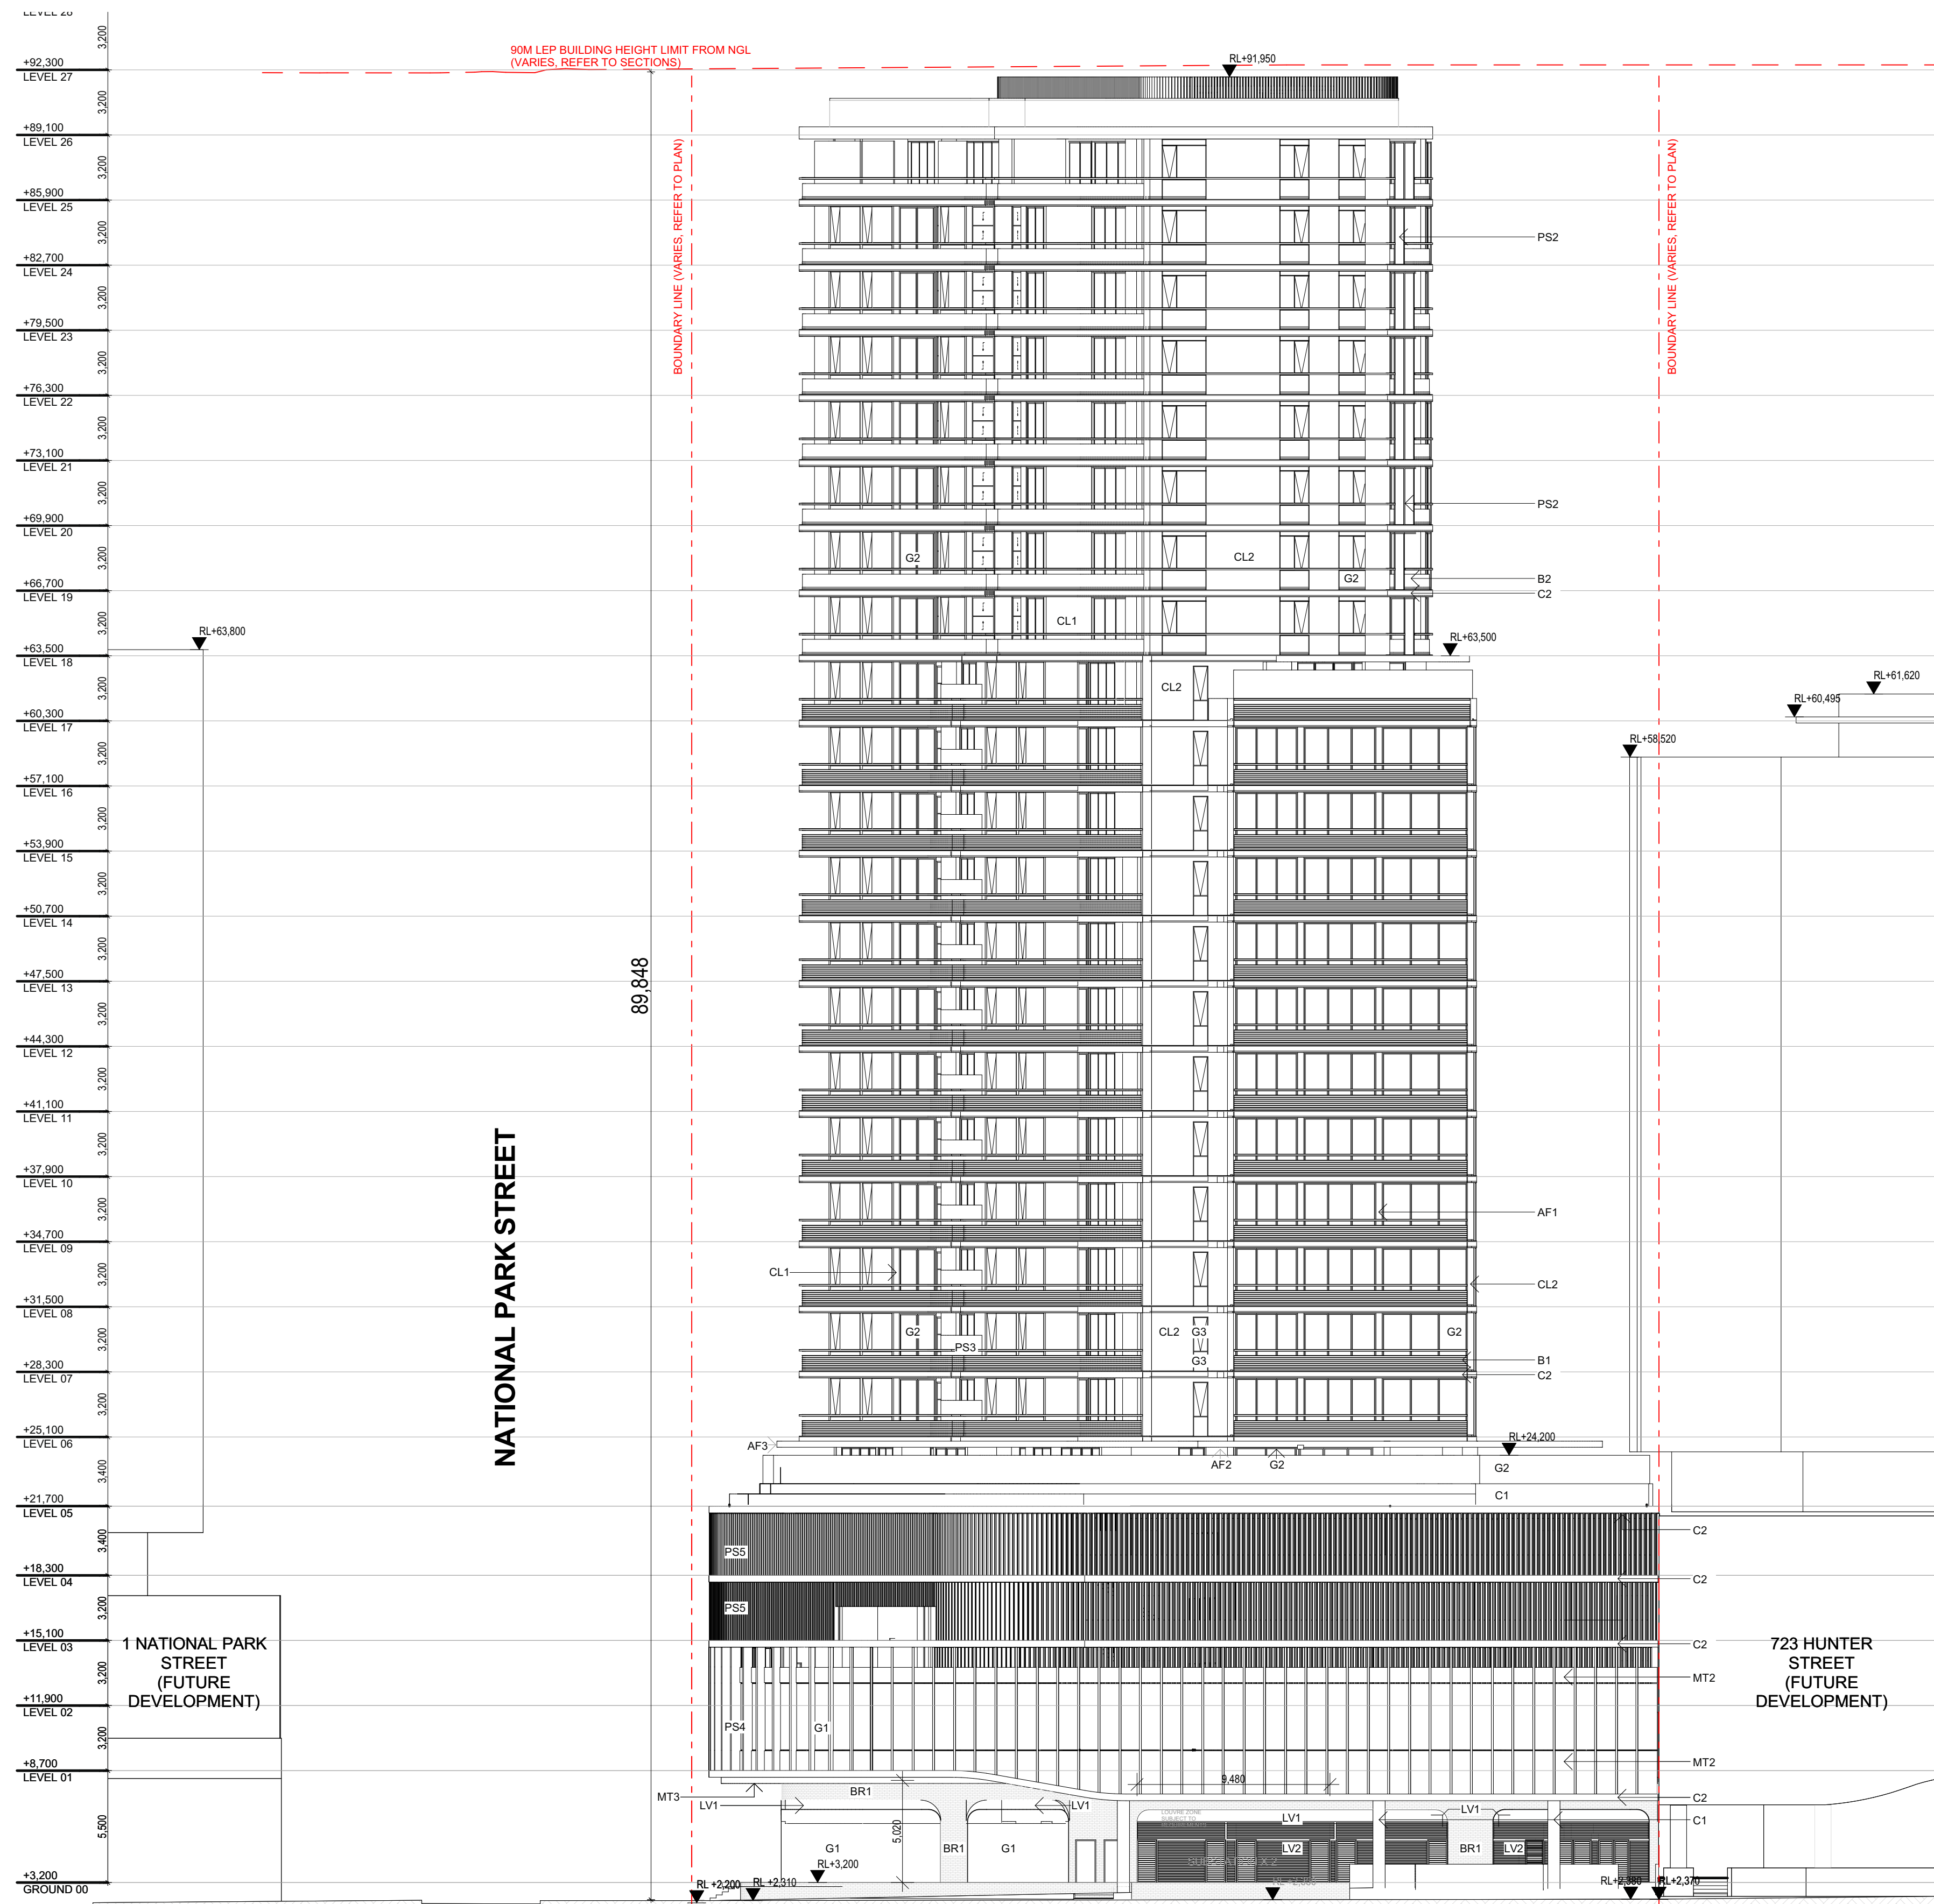

DRAWING TO BE READ IN CONJUNCTION WITH A0000
LEGEND, RELEVANT SCHEDULES AND PROJECT
SPECIFICATION.

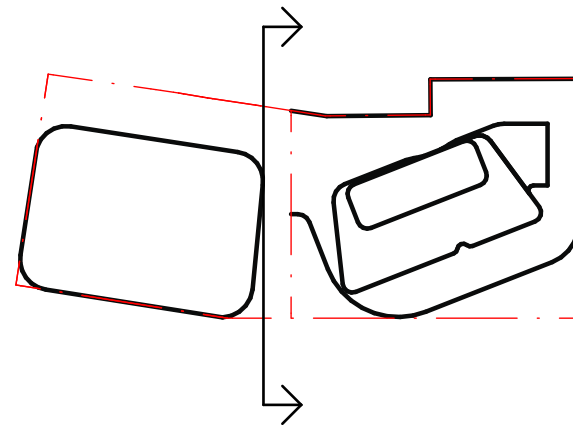[illegible]

CLIENT	
--------	--



Level 4, 222 Clarence Street
Sydney, NSW 2000 Australia
Telephone +61 2 8823 7000
Instagram #plusarchitecture
arch@plusarchitecture.com.au
www.plusarchitecture.com.au
Plus Architecture Pty. Ltd.
ACN 600506303
Nominated Architect (NSW):
Rido Pin 11286

CONSULTANTS		
CONSULTANT 1 TYPE ☐	#CONSULTANT 1-COMPANY NAME	T CONS. 1 PHONE
CONSULTANT 2 TYPE ☐	#CONSULTANT 2-COMPANY NAME	T CONS. 2 PHONE
CONSULTANT 3 TYPE ☐	#CONSULTANT 3-COMPANY NAME	T CONS. 3 PHONE
CONSULTANT 4 TYPE ☐	#CONSULTANT 4-COMPANY NAME	T CONS. 4 PHONE
CONSULTANT 5 TYPE ☐	#CONSULTANT 5-COMPANY NAME	T CONS. 5 PHONE

PROJECT
711 HUNTER ST
NEWCASTLE WEST
NSW 2302

DRAWING TITLE
ELEVATION SOUTH

FOR INFORMATION


DATE 19/05/2023	PLOT DATE 19/05/2023	SCALE 1:200 @A1
DRAWN AA/CY	CHECKED HN	

JOB NO.
20623


In accepting and utilising this document the recipient agrees that Plus Architecture Pty. Ltd. ACN 600506303, retain all common law, statutory law and other rights including copyright and intellectual property rights. The recipient agrees not to use this document for any purpose other than its intended use; to waive all claims against Plus Architecture resulting from unauthorised changes; or to reuse the document on other projects without the prior written consent of Plus Architecture. Under no circumstances shall transfer of this document be deemed a sale. Plus Architecture makes no warranties of fitness for any purpose. The Builder/Contractor shall verify job dimensions prior to any work commencing. Figured dimensions shall take precedence over scaled work.

DRG. NO.
PLA-DA-S1-2001
REVISION
B

DRAWING TO BE READ IN CONJUNCTION WITH A0000
LEGEND, RELEVANT SCHEDULES AND PROJECT
SPECIFICATION.

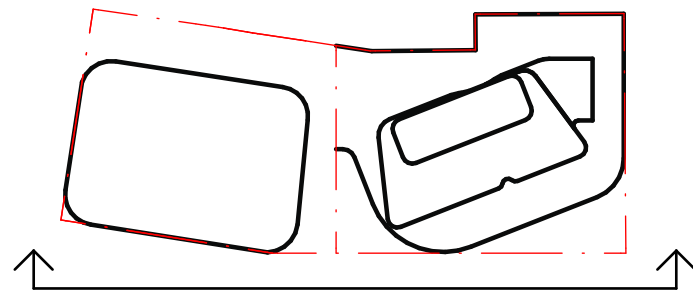[illegible]

CLIENT

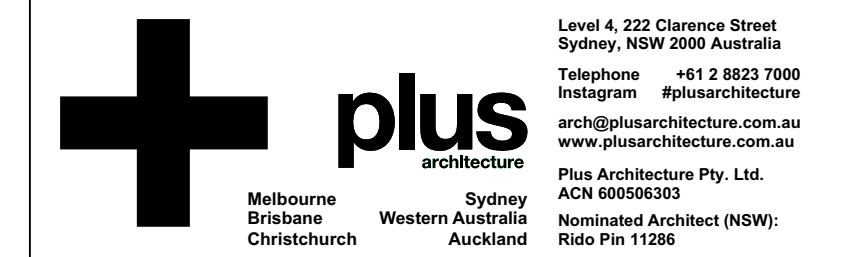

CONSULTANTS		
CONSULTANT 1 TYPE ☐	#CONSULTANT 1-COMPANY NAME	T CONS. 1 PHONE
CONSULTANT 2 TYPE ☐	#CONSULTANT 2-COMPANY NAME	T CONS. 2 PHONE
CONSULTANT 3 TYPE ☐	#CONSULTANT 3-COMPANY NAME	T CONS. 3 PHONE
CONSULTANT 4 TYPE ☐	#CONSULTANT 4-COMPANY NAME	T CONS. 4 PHONE
CONSULTANT 5 TYPE ☐	#CONSULTANT 5-COMPANY NAME	T CONS. 5 PHONE

PROJECT
711 HUNTER ST
NEWCASTLE WEST
NSW 2302

DRAWING TITLE
ELEVATION EAST

FOR INFORMATION

DATE 19/05/2023	PLOT DATE 19/05/2023	SCALE 1:200 @A1
DRAWN AA/CY	CHECKED HN	

JOB NO.
20623


In accepting and utilizing this document the recipient agrees that Plus Architecture Pty. Ltd. ACN 600506303, retain all common law, statutory law and other rights including copyright and intellectual property rights. The recipient agrees not to use this document for any purpose other than its intended use: to waive all claims against Plus Architecture resulting from unauthorised changes; or to reuse the document on other projects without the prior written consent of Plus Architecture. Under no circumstances shall transfer of this document be deemed a sale. Plus Architecture makes no warranties of fitness for any purpose.

The Builder/Contractor shall verify job dimensions prior to any work commencing. Fitted dimensions shall take precedence over scaled work.

DRG. NO.
PLA-DA-S1-2002
REVISION
B

STAGE2


STAGE1

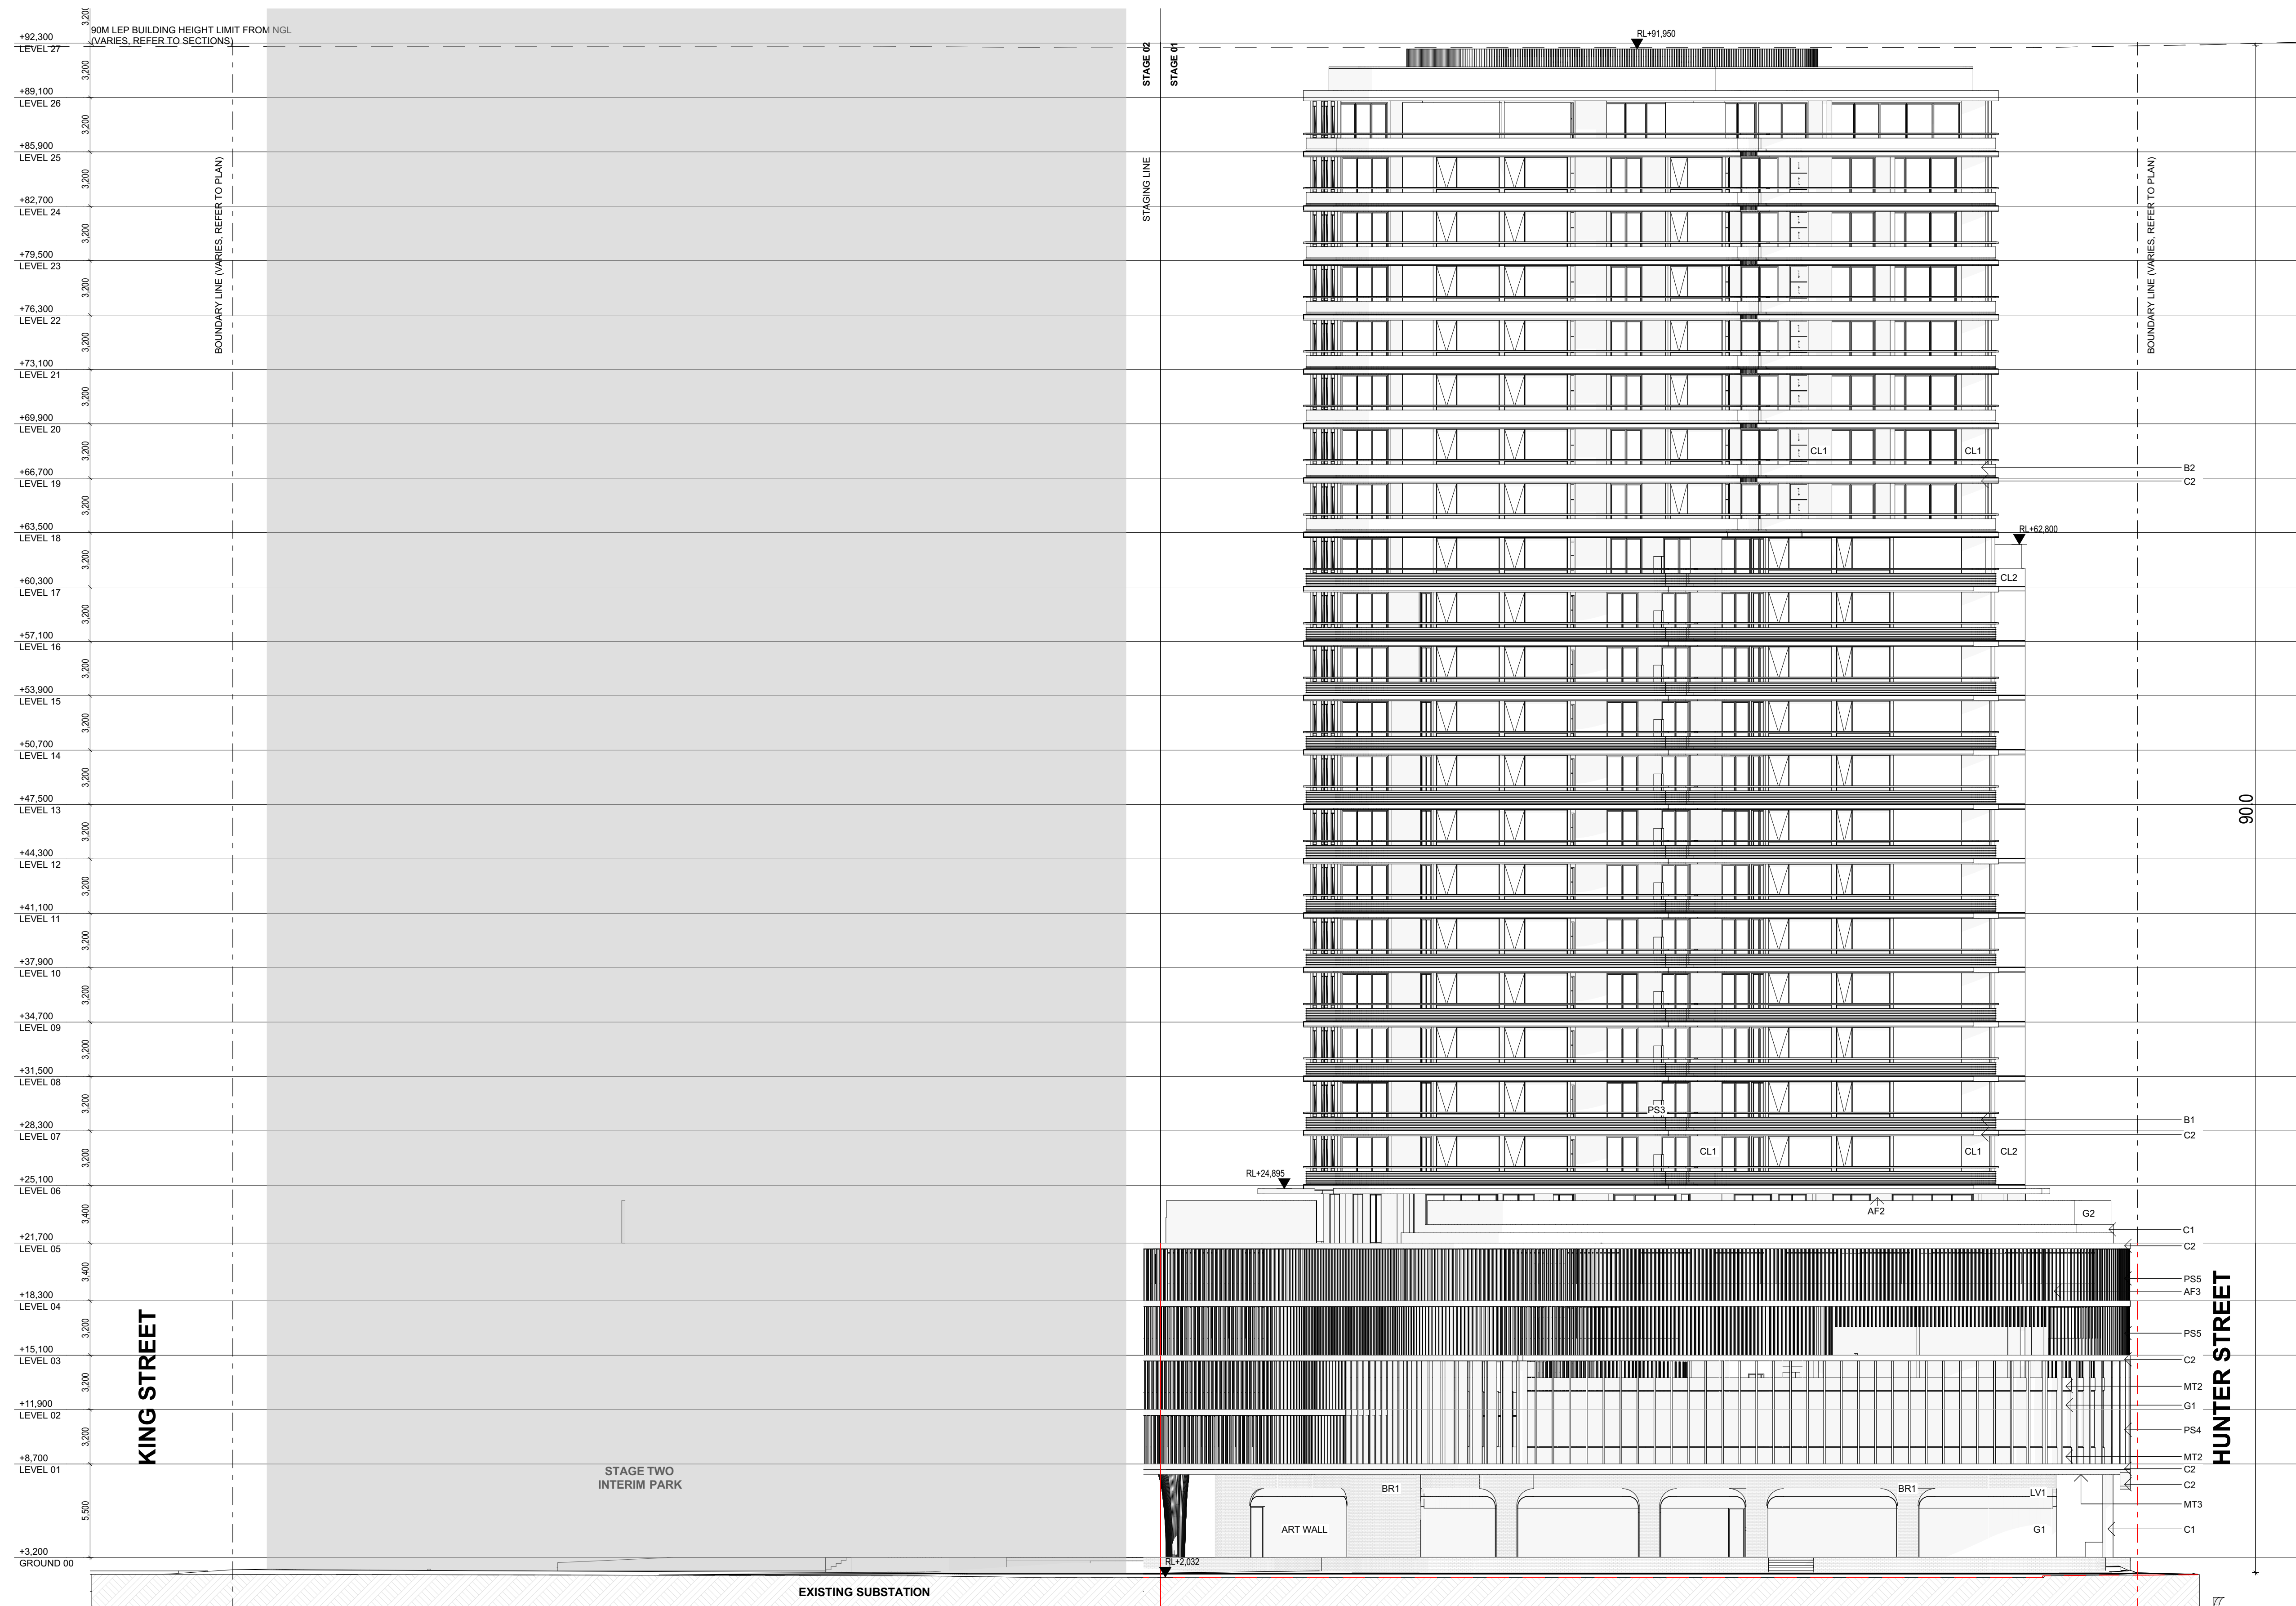

DRAWING TO BE READ IN CONJUNCTION WITH A0000
LEGEND, RELEVANT SCHEDULES AND PROJECT
SPECIFICATION.

STAGE1

STAGE2

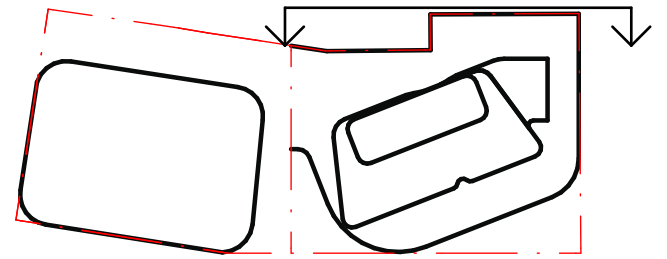[illegible]

CLIENT



CONSULTANTS		
CONSULTANT 1 TYPE ☐	#CONSULTANT 1-COMPANY NAME	T CONS. 1 PHONE
CONSULTANT 2 TYPE ☐	#CONSULTANT 2-COMPANY NAME	T CONS. 2 PHONE
CONSULTANT 3 TYPE ☐	#CONSULTANT 3-COMPANY NAME	T CONS. 3 PHONE
CONSULTANT 4 TYPE ☐	#CONSULTANT 4-COMPANY NAME	T CONS. 4 PHONE
CONSULTANT 5 TYPE ☐	#CONSULTANT 5-COMPANY NAME	T CONS. 5 PHONE

PROJECT
711 HUNTER ST
NEWCASTLE WEST
NSW 2302

DRAWING TITLE
ELEVATION WEST

FOR INFORMATION

DATE 19/05/2023	PLOT DATE 19/05/2023	SCALE 1:200 @A1
DRAWN AA/CY	CHECKED HN	

JOB NO.
20623



In accepting and utilising this document the recipient agrees that Plus Architecture Pty. Ltd. ACN 600508303, retain all common law, statutory law and other rights including copyright and intellectual property rights. The recipient agrees not to use this document for any purpose other than its intended use; to waive all claims against Plus Architecture resulting from unauthorised changes; or to reuse the document on other projects without the prior written consent of Plus Architecture. Under no circumstances shall transfer of this document be deemed a sale. Plus Architecture makes no warranties of fitness for any purpose. The Builder/Contractor shall verify all dimensions prior to any work commencing. Figured dimensions shall take precedence over scaled work.

DRG. NO.
PLA-DA-S1-2003
REVISION
B

DRAWING TO BE READ IN CONJUNCTION WITH A0000
LEGEND, RELEVANT SCHEDULES AND PROJECT
SPECIFICATION.

STAGE2

STAGE1

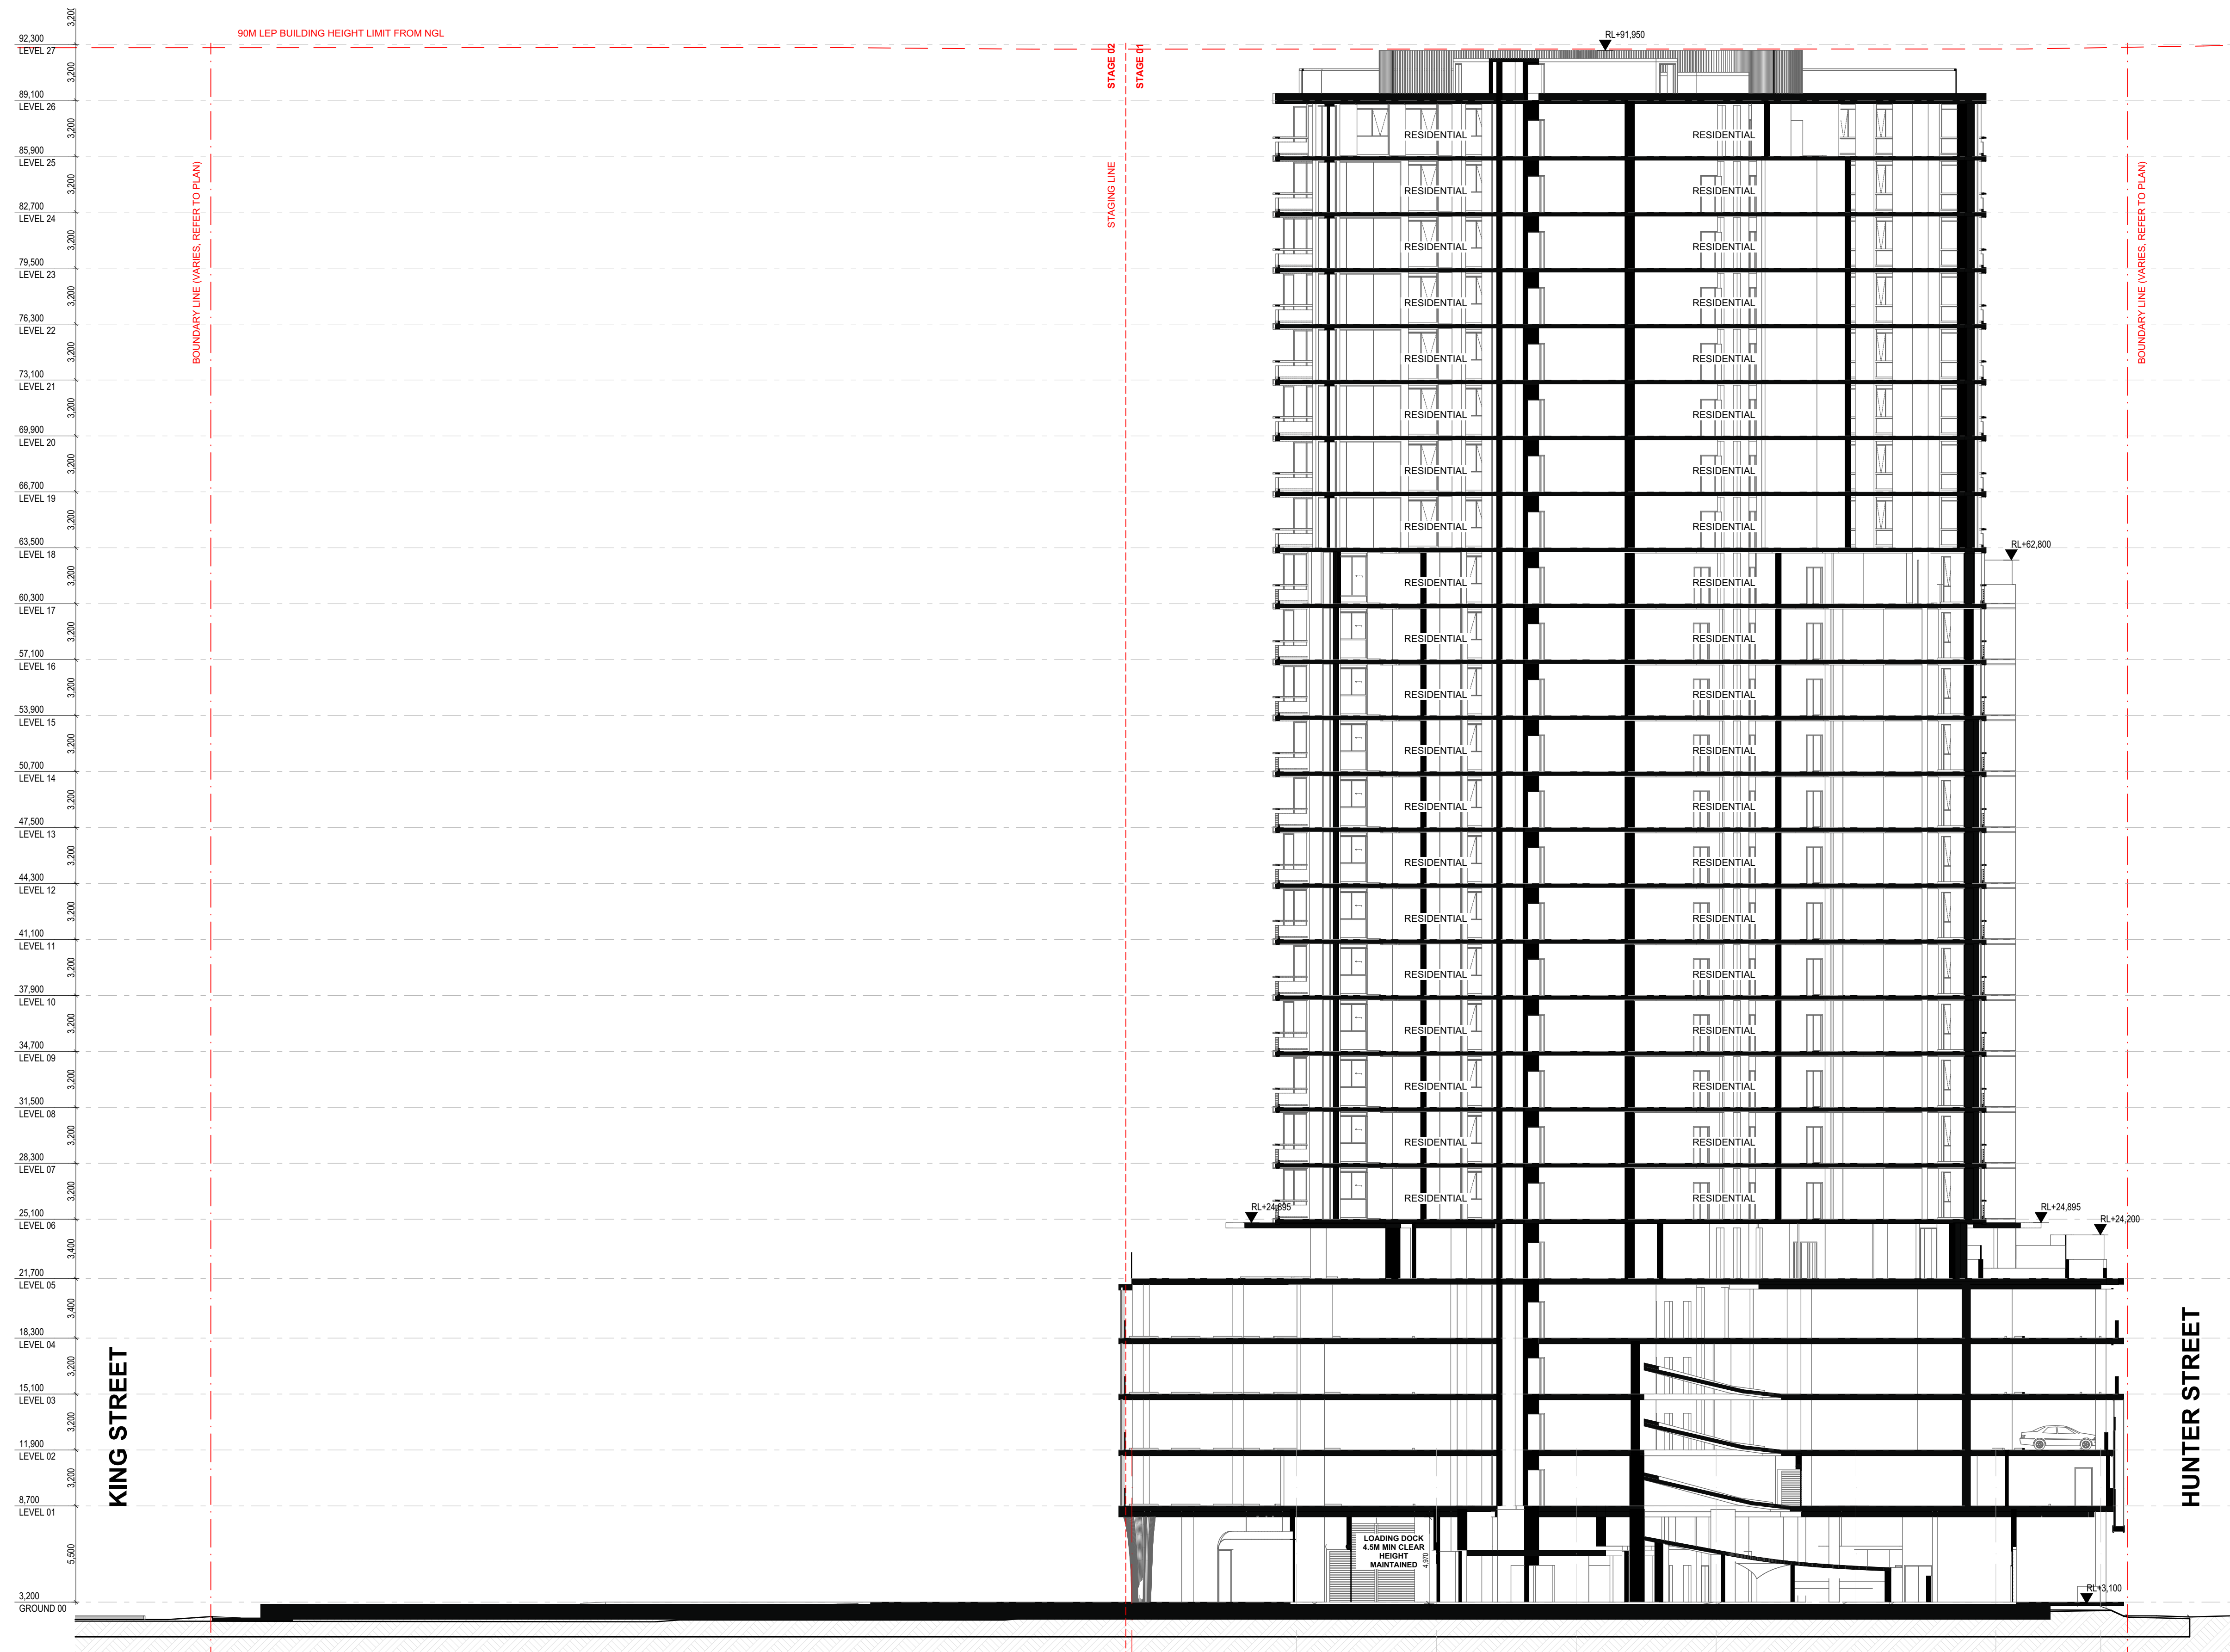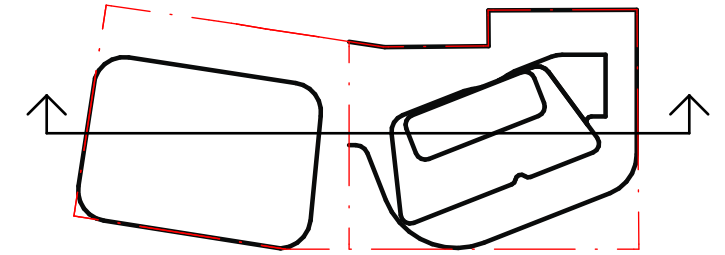[illegible]

CLIENT



Level 4, 222 Clarence Street
Sydney, NSW 2000 Australia
Telephone +61 2 8823 7000
Instagram #plusarchitecture
Email info@plusarchitecture.com.au
Website www.plusarchitecture.com.au
Plus Architecture Pty. Ltd.
ABN 600506303
Accredited Architect (NSW):
No Pin 11286

CONSULTANTS		
CONSULTANT 1 TYPE ☐	#CONSULTANT 1-COMPANY NAME	T CONS. 1 PHONE
CONSULTANT 2 TYPE ☐	#CONSULTANT 2-COMPANY NAME	T CONS. 2 PHONE
CONSULTANT 3 TYPE ☐	#CONSULTANT 3-COMPANY NAME	T CONS. 3 PHONE
CONSULTANT 4 TYPE ☐	#CONSULTANT 4-COMPANY NAME	T CONS. 4 PHONE
CONSULTANT 5 TYPE ☐	#CONSULTANT 5-COMPANY NAME	T CONS. 5 PHONE

PROJECT
711 HUNTER ST
NEWCASTLE WEST
NSW 2302

DRAWING TITLE
SECTION 01

FOR INFORMATION



DATE 19/05/2023	PLOT DATE 19/05/2023	SCALE 1:200 @A1
DRAWN AA/CY	CHECKED HN	

JOB NO.
20623

In accepting and utilising this document the recipient agrees that Plus Architecture Pty. Ltd. ACN 600508303, retain all common law, statutory law and other rights including copyright and intellectual property rights. The recipient agrees not to use this document for any purpose other than its intended use; to waive all claims against Plus Architecture resulting from unauthorised changes; or to reuse the document on other projects without the prior written consent of Plus Architecture. Under no circumstances shall transfer of this document be deemed a sale. Plus Architecture makes no warranties of fitness for any purpose. The Builder/Contractor shall verify all dimensions prior to any work commencing. Figured dimensions shall take precedence over scaled work.

DRG. NO.
PLA-DA-S1-3000
REVISION
B

DRAWING TO BE READ IN CONJUNCTION WITH A0000
LEGEND, RELEVANT SCHEDULES AND PROJECT
SPECIFICATION.

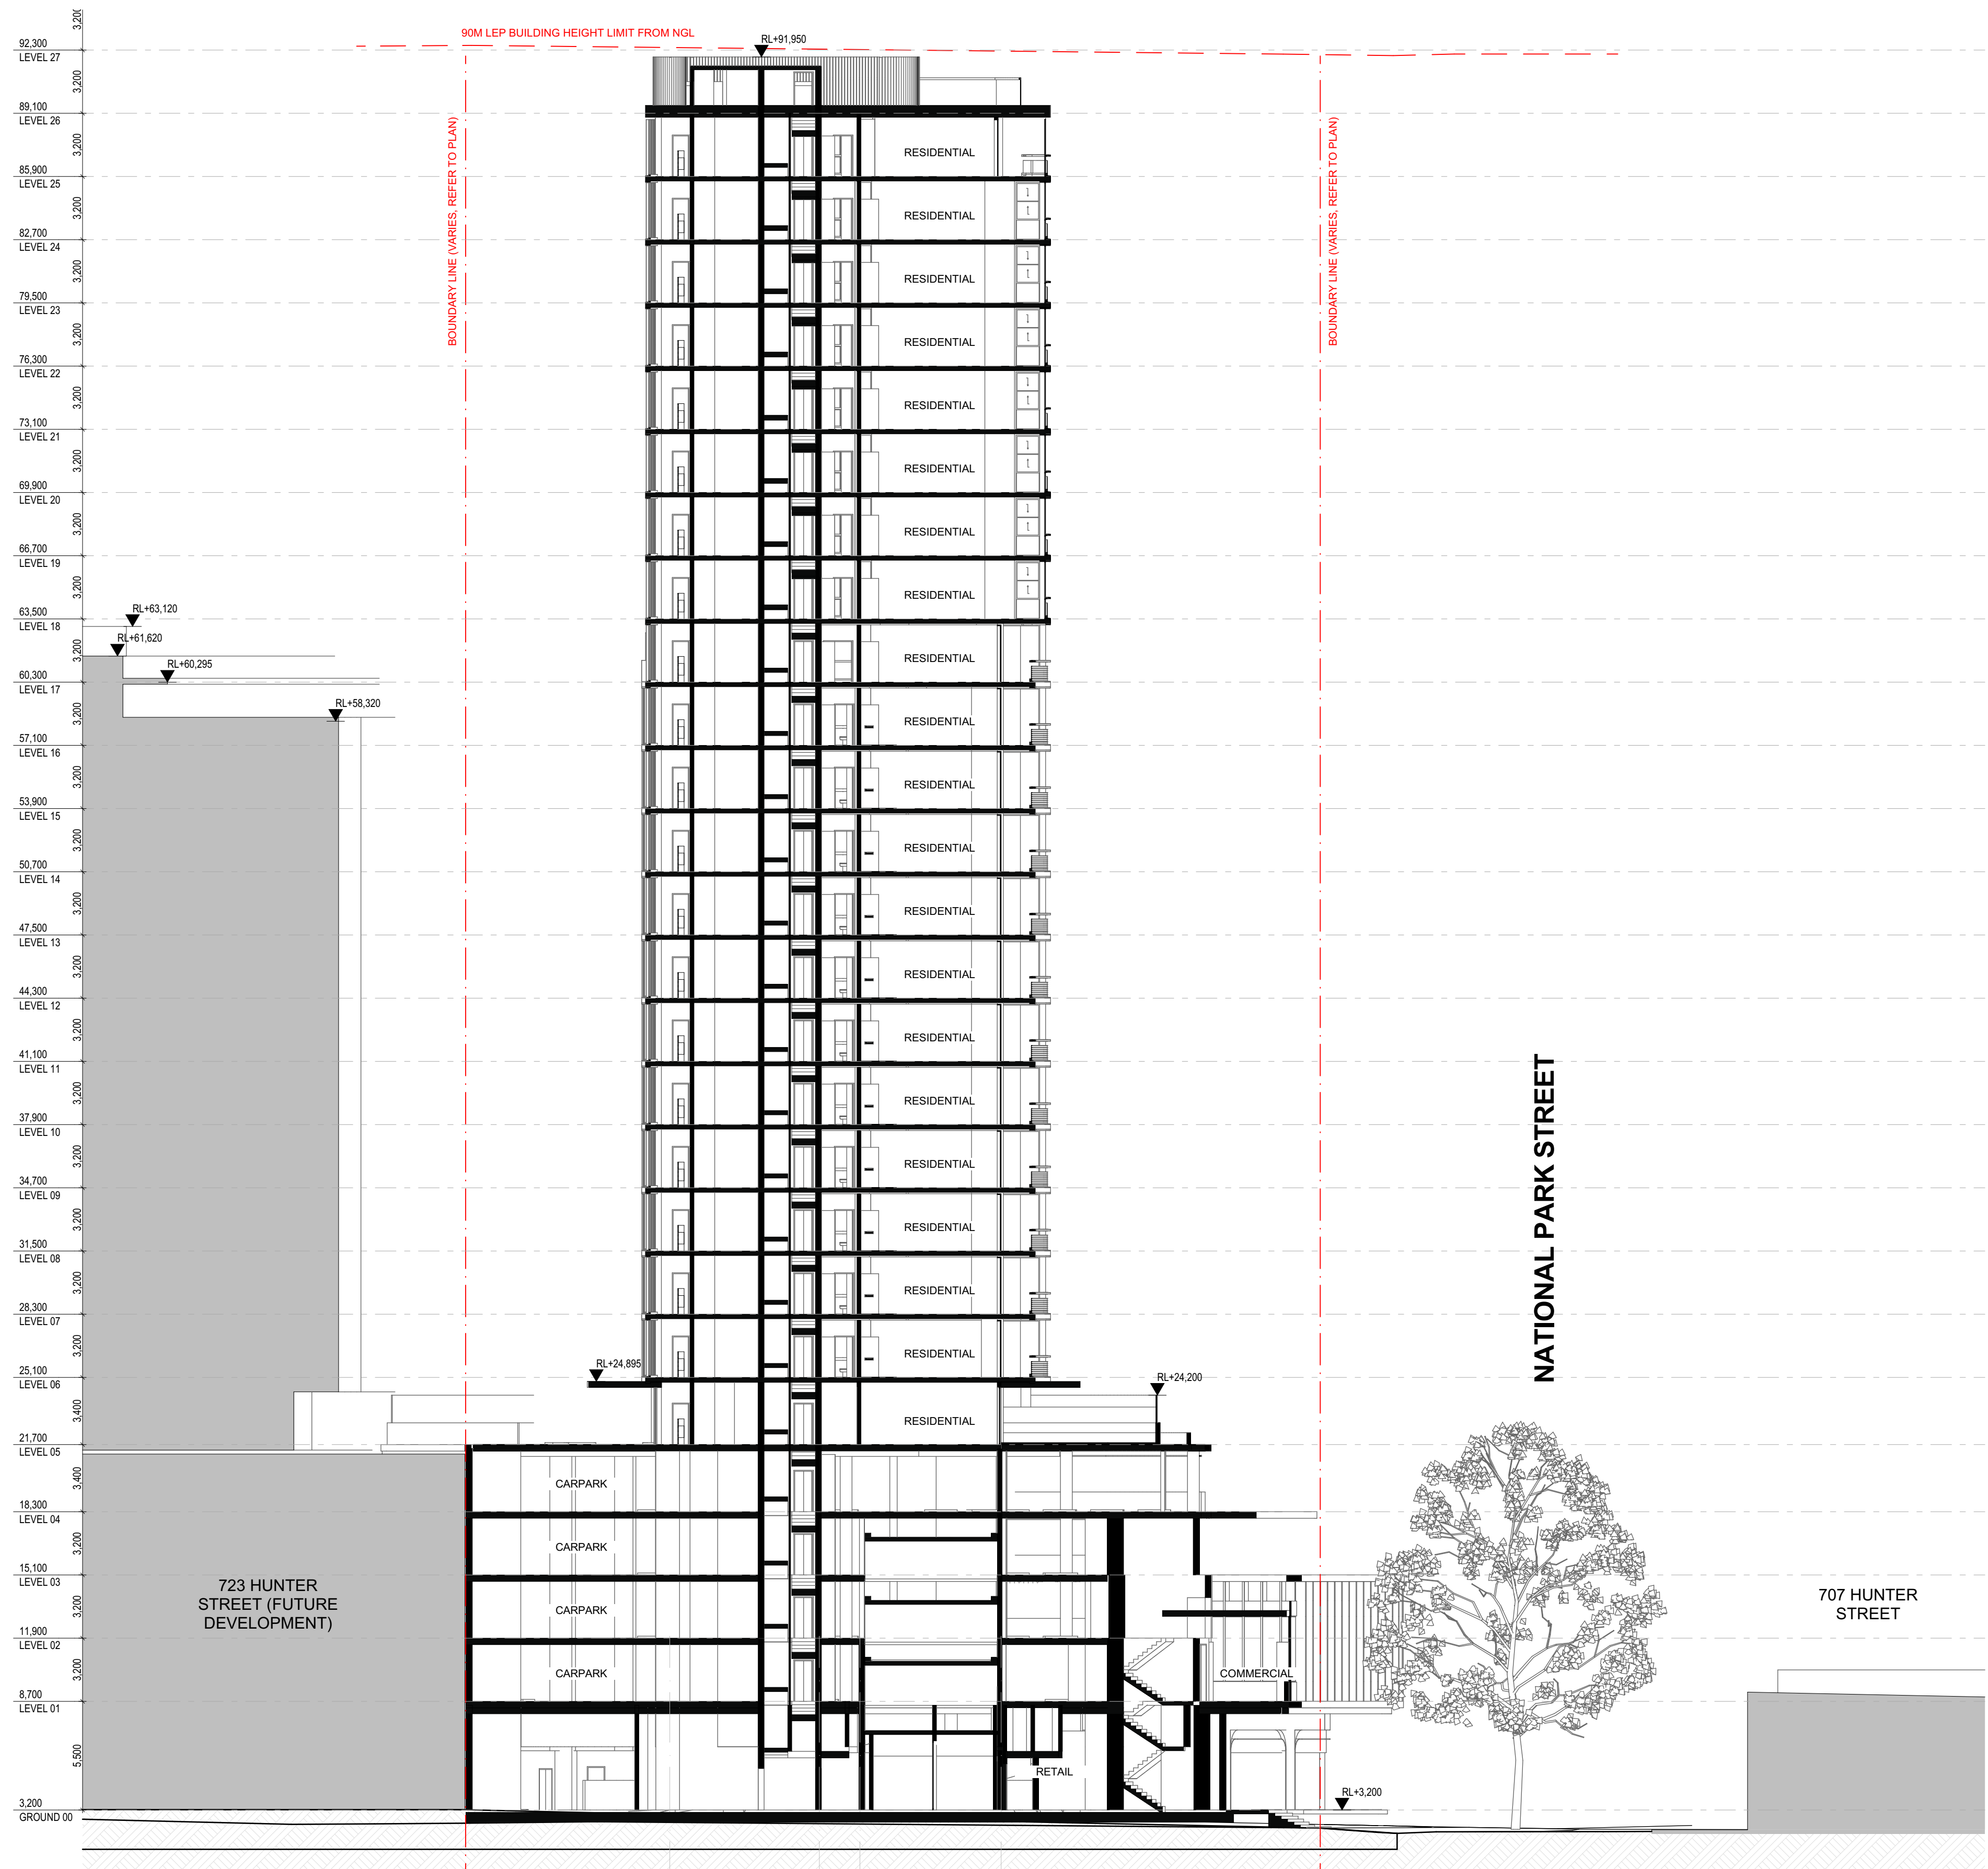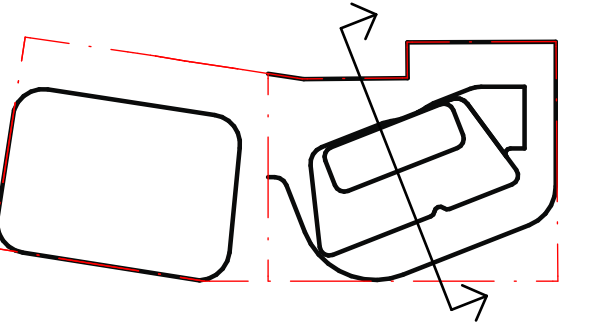[illegible]

CLIENT



Level 4, 222 Clarence Street
Sydney, NSW 2000 Australia
Telephone +61 2 8823 7000
Instagram #plusarchitecture
ch@plusarchitecture.com.au
www.plusarchitecture.com.au
Plus Architecture Pty. Ltd.
CN 600506303
Nominated Architect (NSW):
No Pin 11286

CONSULTANTS		
CONSULTANT 1 TYPE	☐	#CONSULTANT 1-COMPANY NAME T CONS. 1 PHONE
CONSULTANT 2 TYPE	☐	#CONSULTANT 2-COMPANY NAME T CONS. 2 PHONE
CONSULTANT 3 TYPE	☐	#CONSULTANT 3-COMPANY NAME T CONS. 3 PHONE
CONSULTANT 4 TYPE	☐	#CONSULTANT 4-COMPANY NAME T CONS. 4 PHONE
CONSULTANT 5 TYPE	☐	#CONSULTANT 5-COMPANY NAME T CONS. 5 PHONE

PROJECT
711 HUNTER ST
NEWCASTLE WEST
NSW 2302

DRAWING TITLE
SECTION 02

FOR INFORMATION

DATE 19/05/2023	PLOT DATE 19/05/2023	SCALE 1:200 @A1
DRAWN AA/CY	CHECKED HN	



JOB NO.
20623

In accepting and utilising this document the recipient agrees that Plus Architecture Pty. Ltd. ACN 600506303, retain all common law, statutory law and other rights including copyright and intellectual property rights. The recipient agrees not to use this document for any purpose other than its intended use; to waive all claims against Plus Architecture resulting from unauthorised changes; or to reuse the document on other projects without the prior written consent of Plus Architecture. Under no circumstances shall transfer of this document be deemed a sale. Plus Architecture makes no warranties of fitness for any purpose.


The Builder/Contractor shall verify job dimensions prior to any work commencing. Figured dimensions shall take precedence over scaled work.

DRG. NO.
PLA-DA-S1-3001
REVISION
B

DRAWING TO BE READ IN CONJUNCTION WITH A0000
LEGEND, RELEVANT SCHEDULES AND PROJECT
SPECIFICATION.

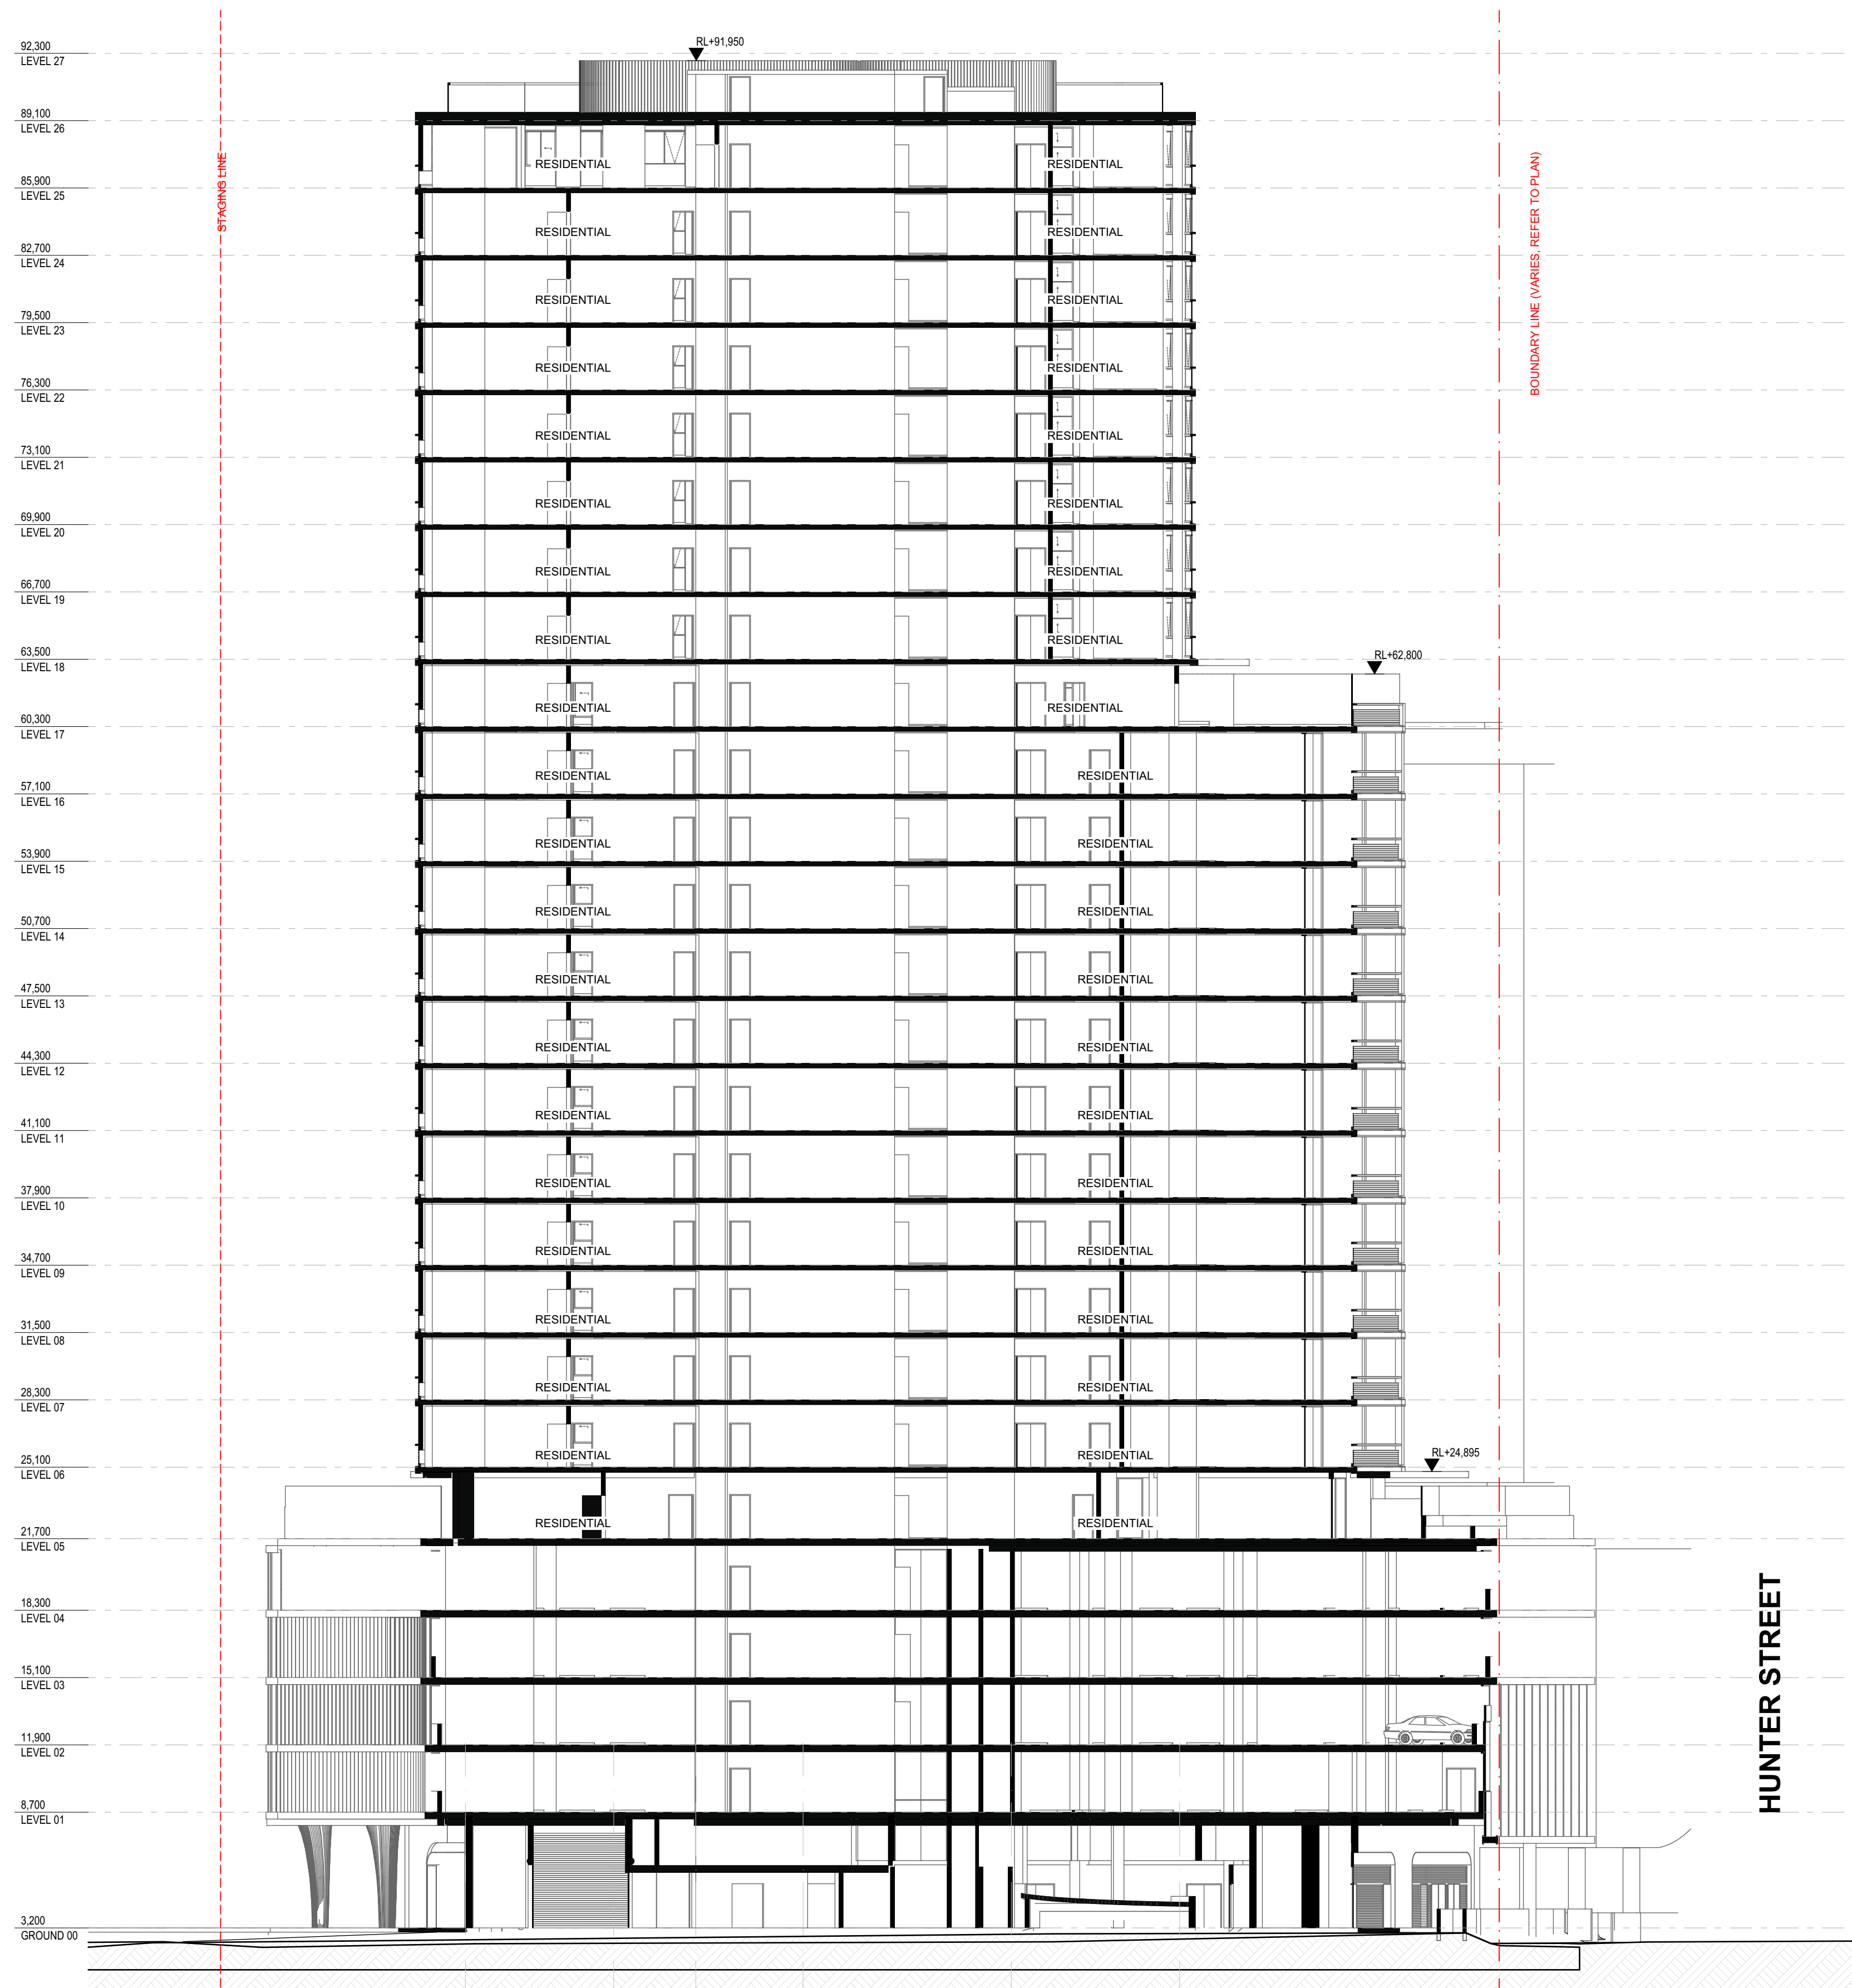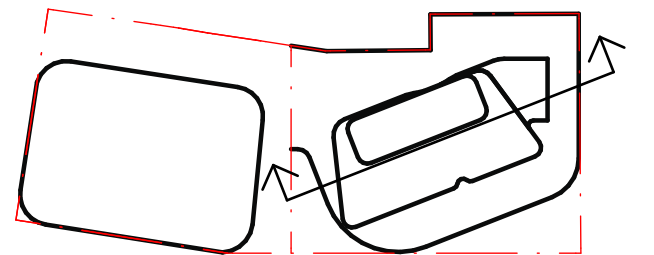[illegible]

CLIENT

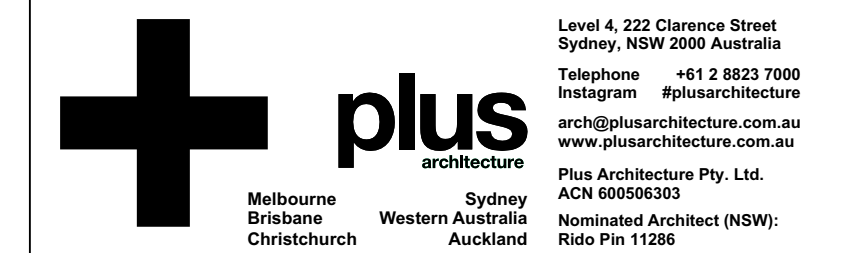

CONSULTANTS		
CONSULTANT 1 TYPE ☐	#CONSULTANT 1-COMPANY NAME	T CONS. 1 PHONE
CONSULTANT 2 TYPE ☐	#CONSULTANT 2-COMPANY NAME	T CONS. 2 PHONE
CONSULTANT 3 TYPE ☐	#CONSULTANT 3-COMPANY NAME	T CONS. 3 PHONE
CONSULTANT 4 TYPE ☐	#CONSULTANT 4-COMPANY NAME	T CONS. 4 PHONE
CONSULTANT 5 TYPE ☐	#CONSULTANT 5-COMPANY NAME	T CONS. 5 PHONE

PROJECT
711 HUNTER ST
NEWCASTLE WEST
NSW 2302

DRAWING TITLE
SECTION 03

FOR INFORMATION


DATE 19/05/2023	PLOT DATE 19/05/2023	SCALE 1:200 @A1
DRAWN AA/CY	CHECKED HN	

JOB NO.
20623


In accepting and utilizing this document the recipient agrees that Plus Architecture Pty. Ltd. ACN 600506303, retain all common law, statutory law and other rights including copyright and intellectual property rights. The recipient agrees not to use this document for any purpose other than its intended use; to waive all claims against Plus Architecture resulting from unauthorised changes; or to reuse the document on other projects without the prior written consent of Plus Architecture. Under no circumstances shall transfer of this document be deemed a sale. Plus Architecture makes no warranties of fitness for any purpose.

The Builder/Contractor shall verify job dimensions prior to any work commencing. Figured dimensions shall take precedence over scaled work.


DRG. NO.
PLA-DA-S1-3002
REVISION
B

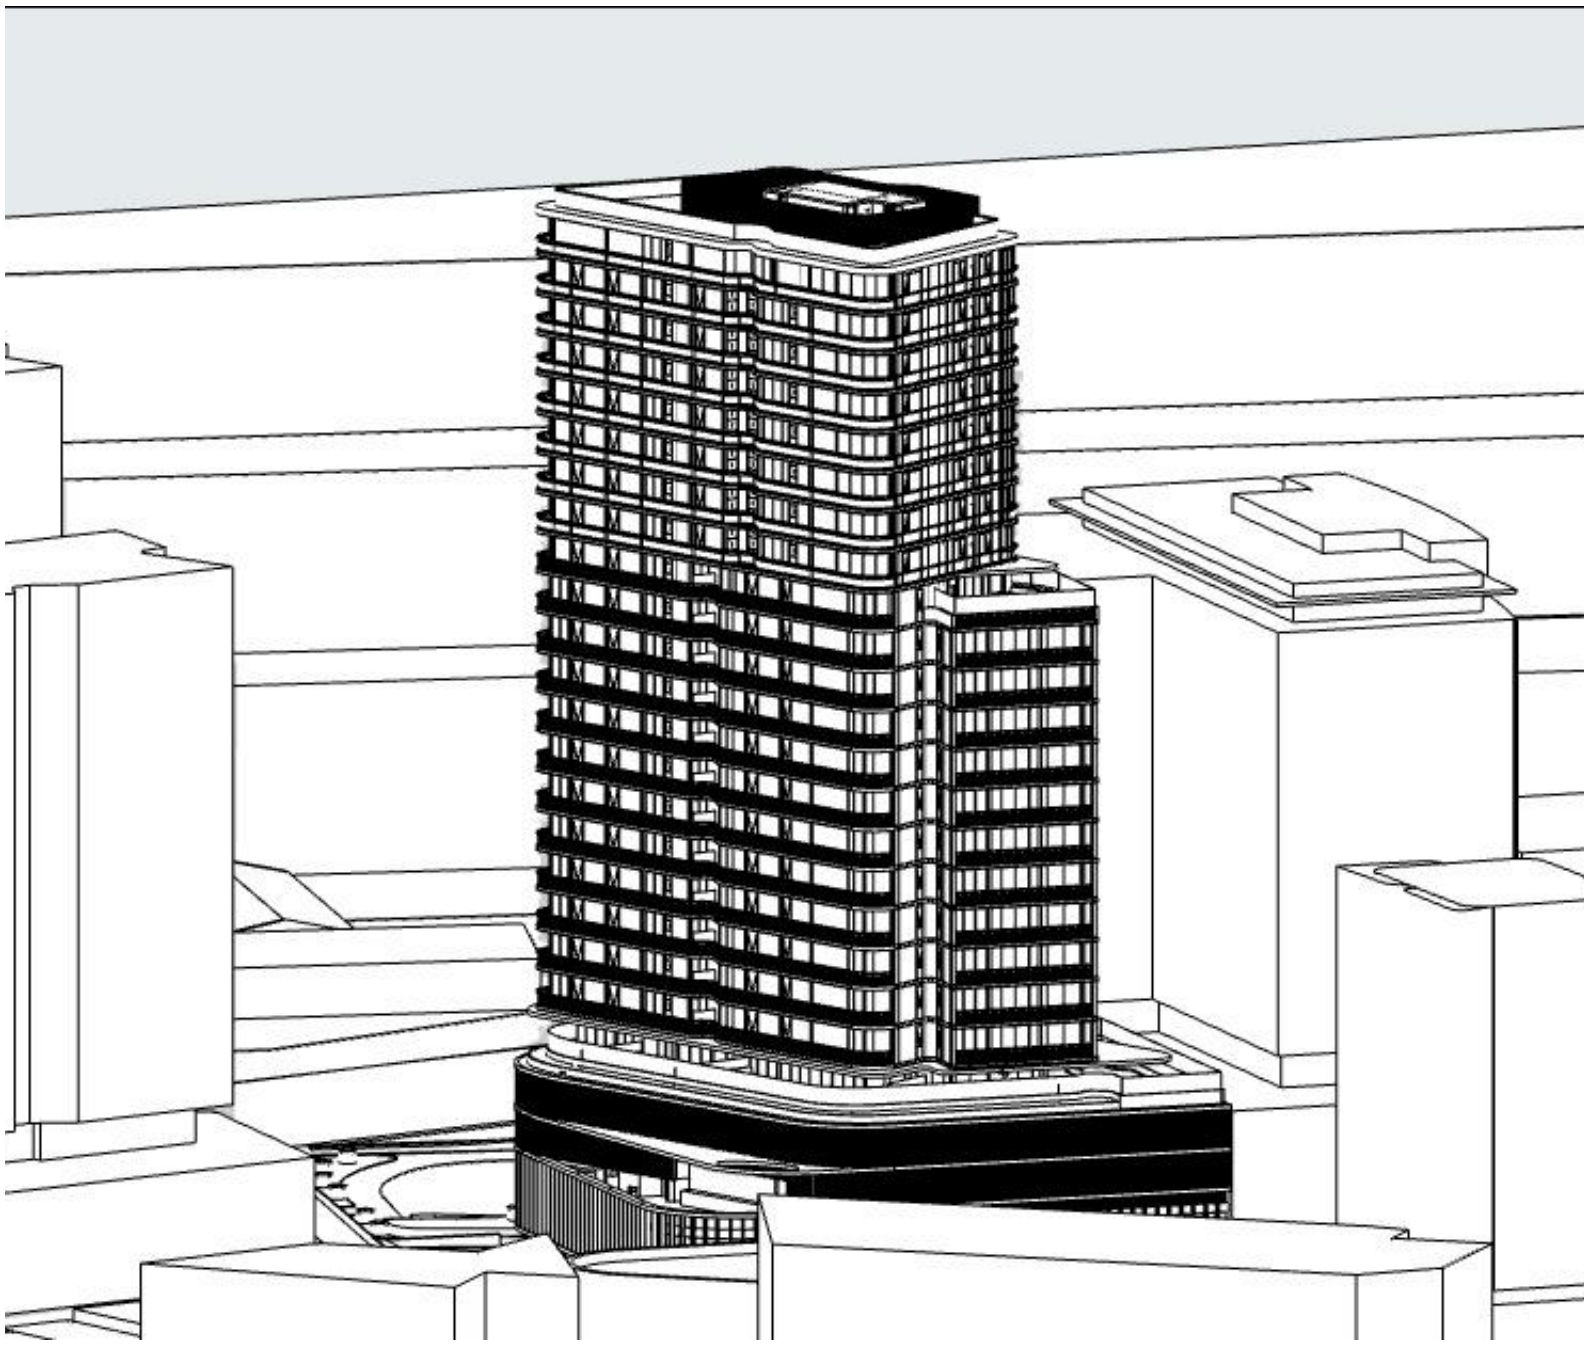


01 21 JUN 8AM
-

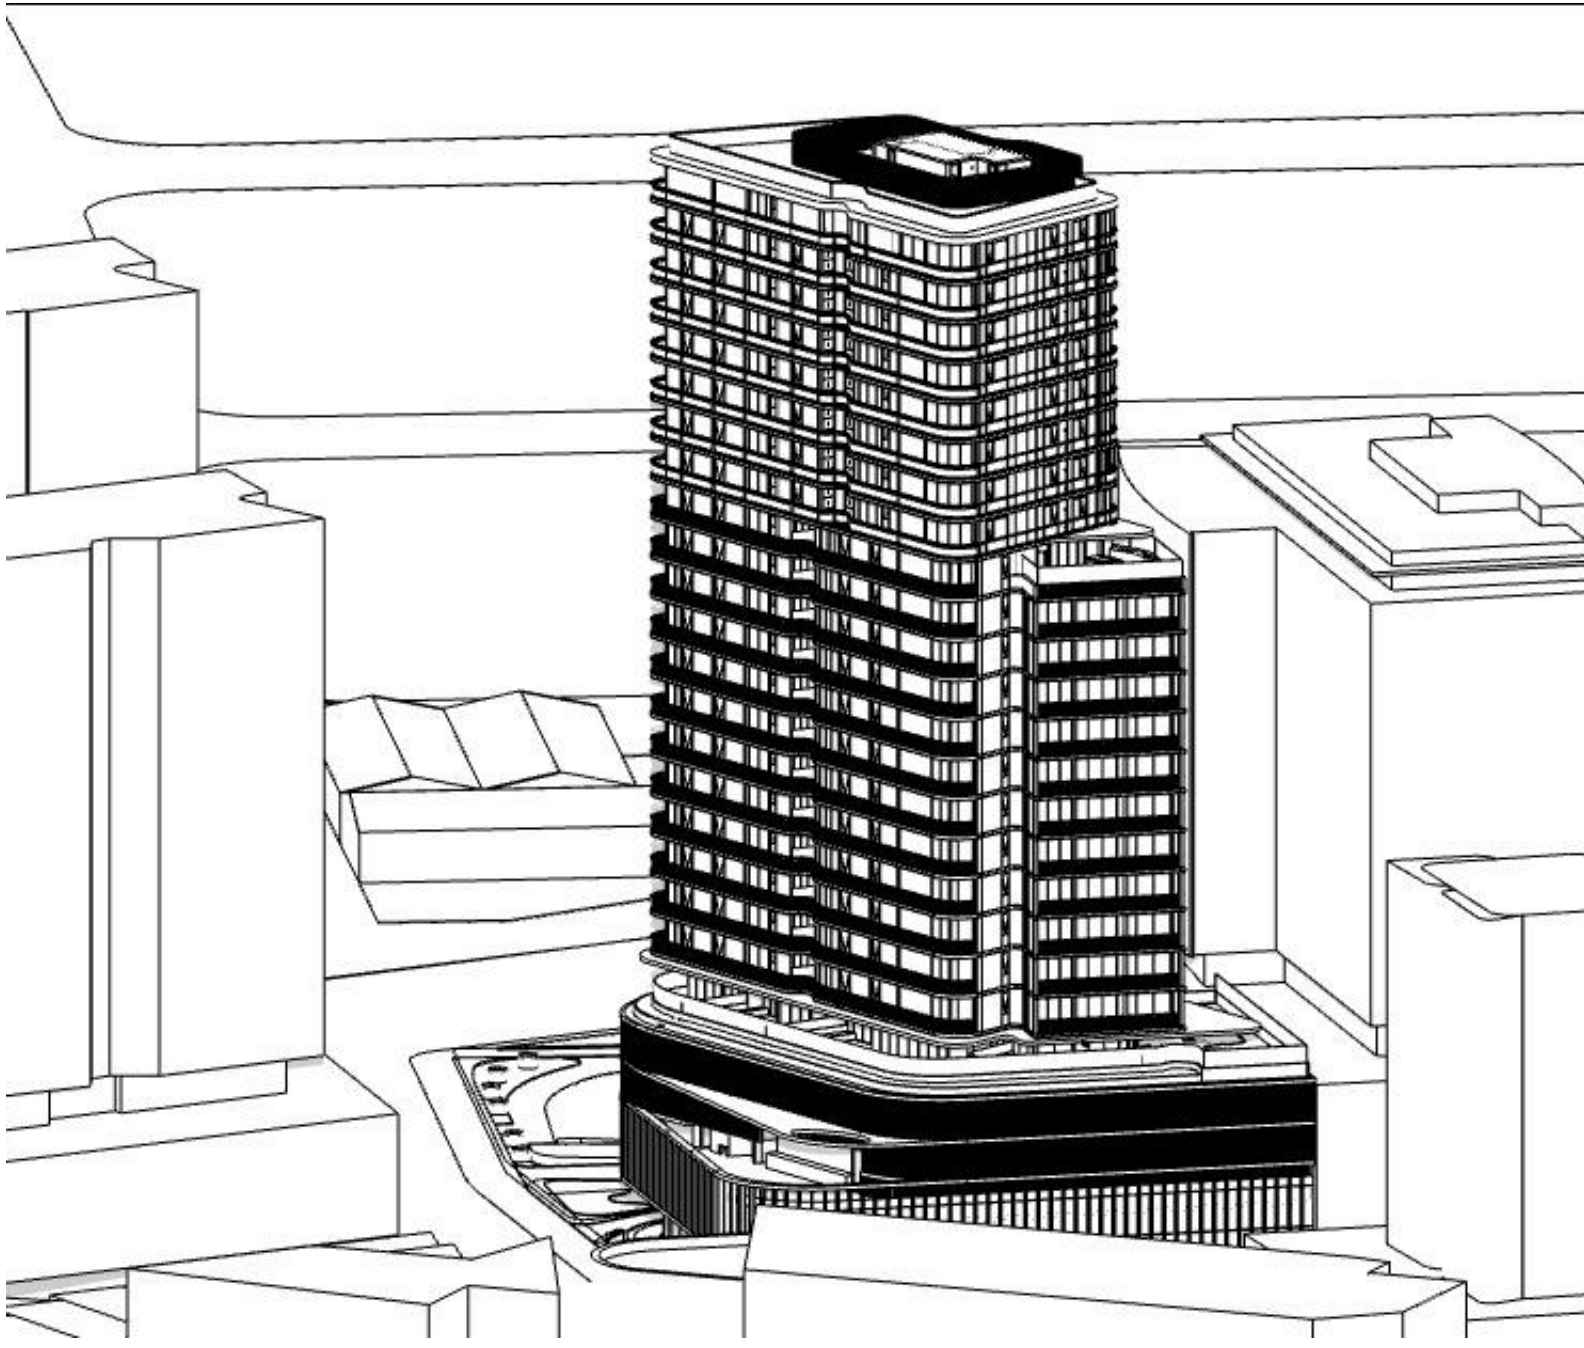

02 21 JUN 8:30AM
-

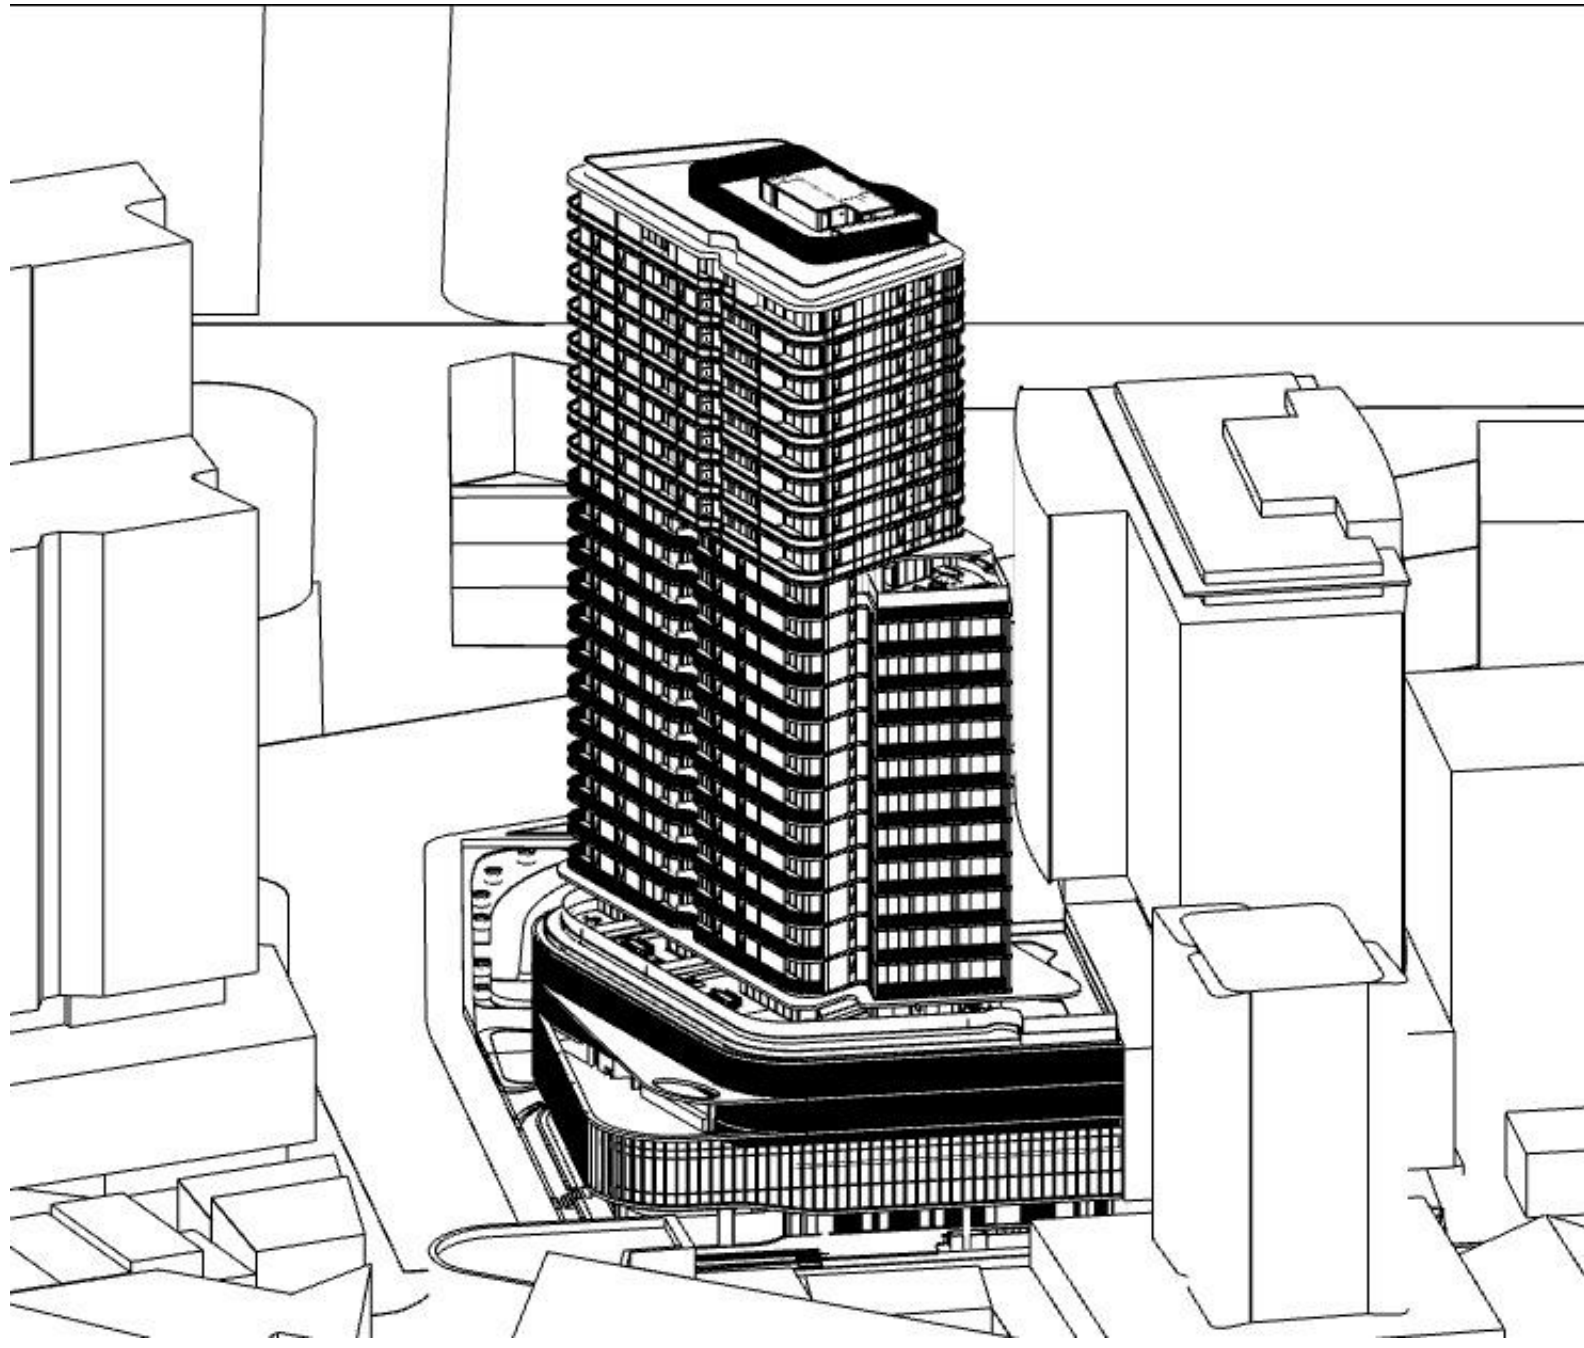


03 21 JUN 9AM
-

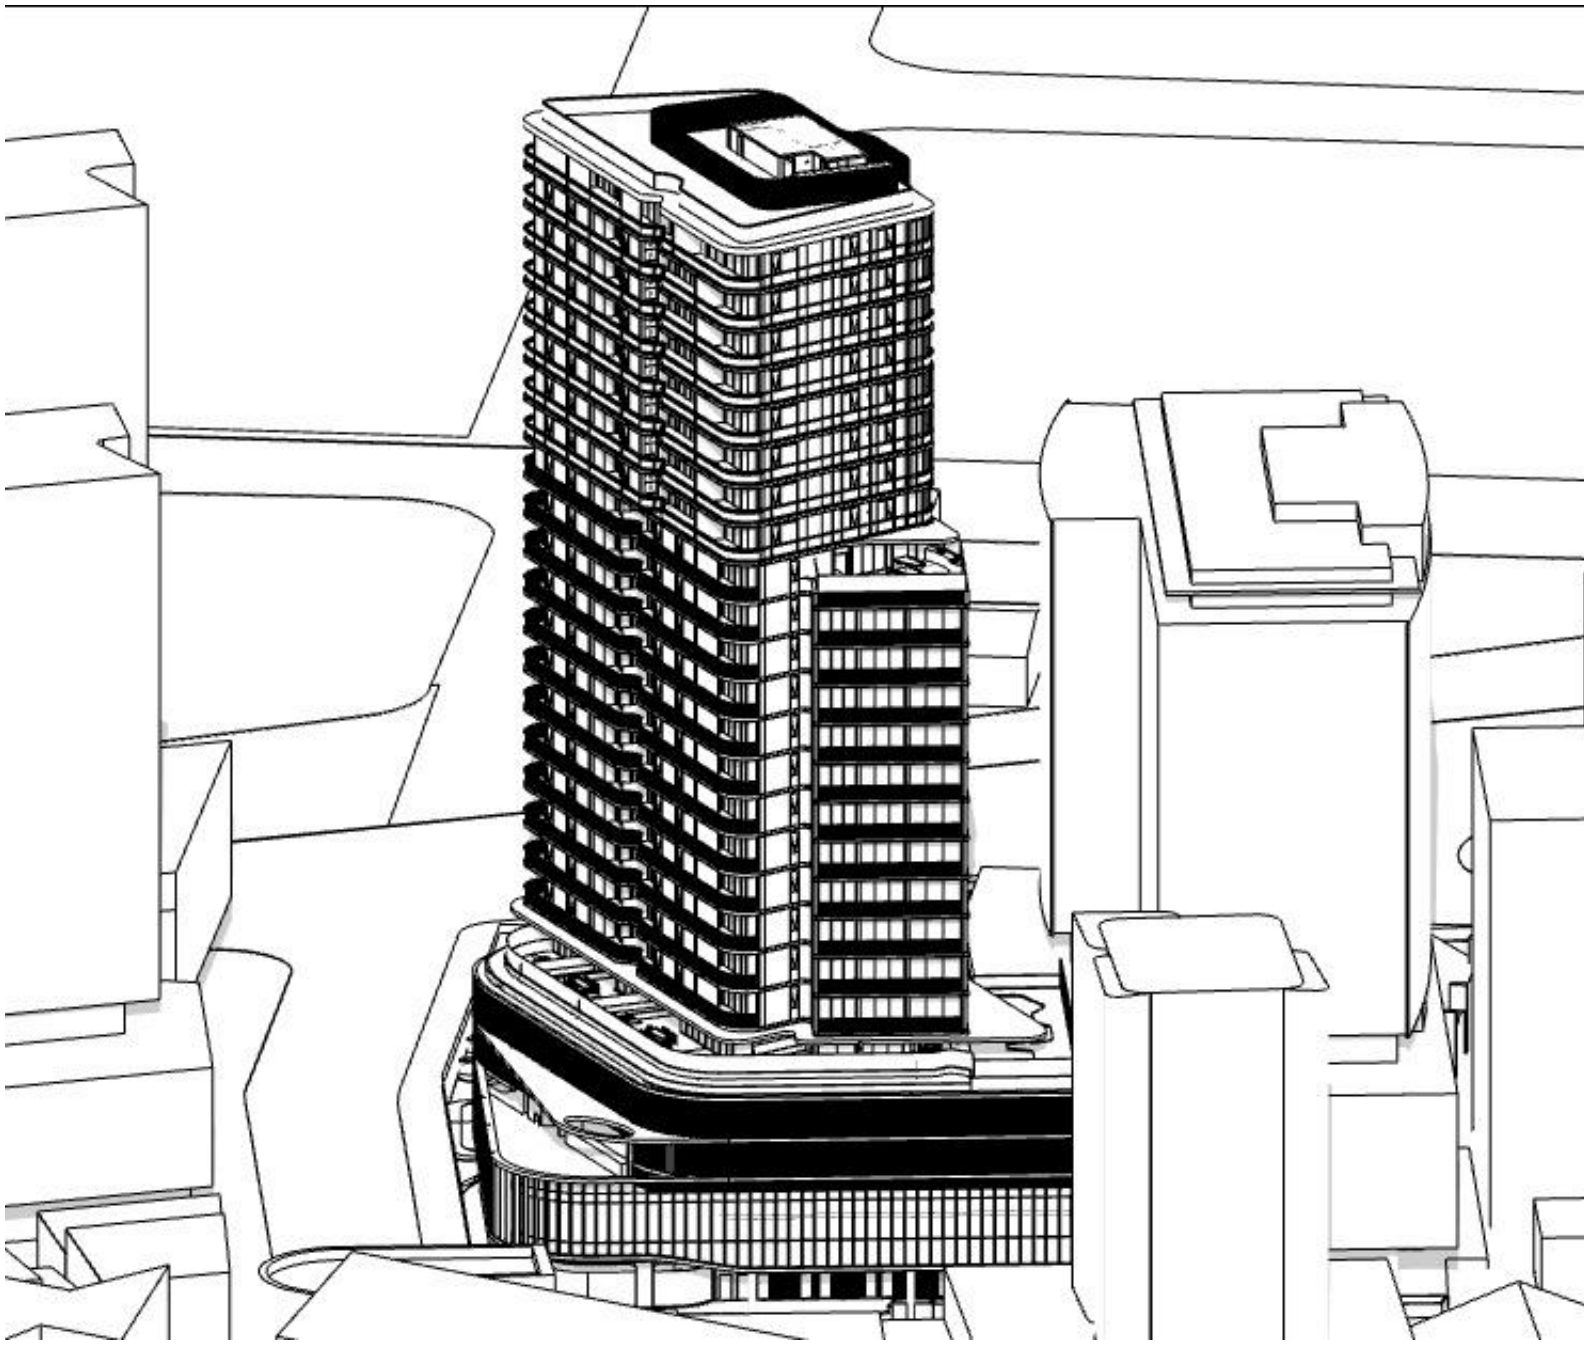

04 21 JUN 9:30AM
-




05 21 JUN 10AM
-

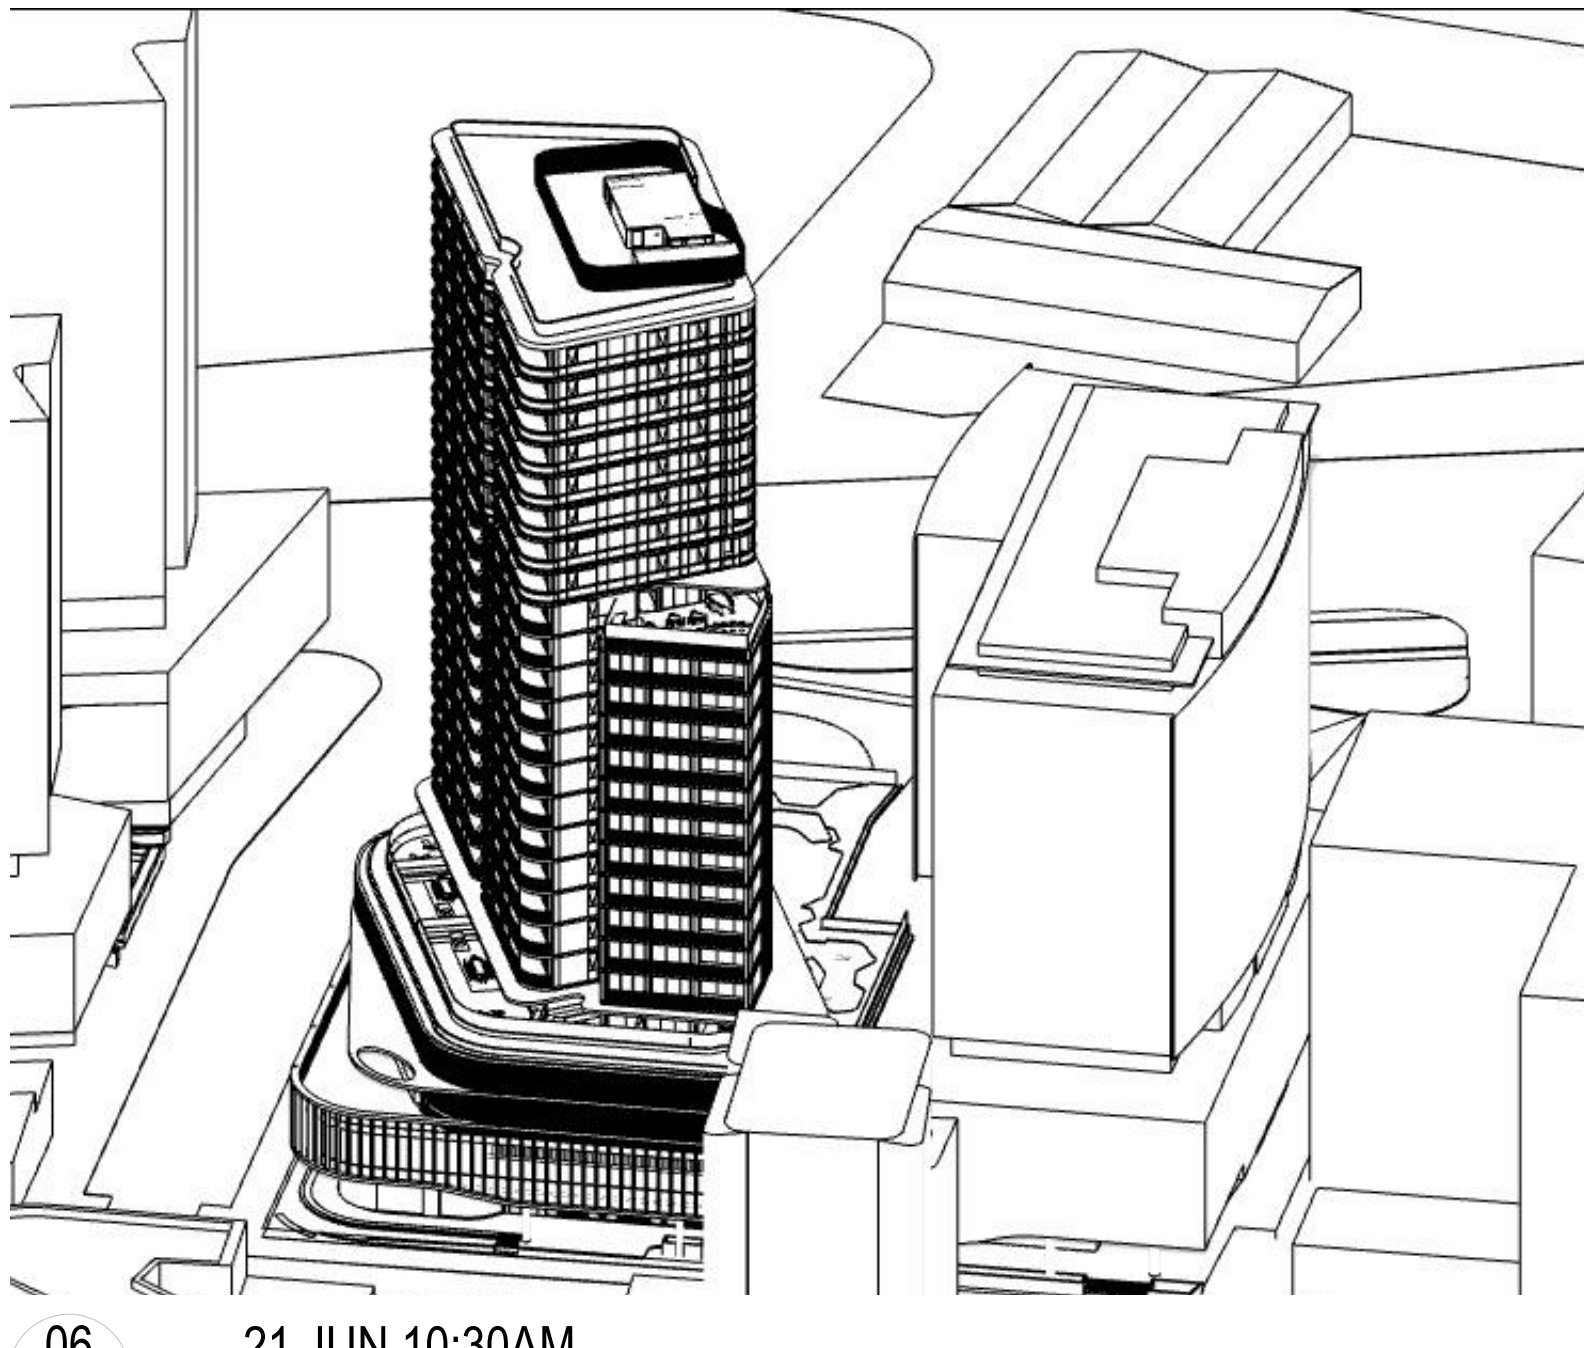

06 21 JUN 10:30AM
-

FOR INFORMATION

DATE	REVISION	BY	CHK	NO.	DATE	REVISION	BY	CHK	NO.
4/11/2022	ISSUE FOR DA SUBMISSION	AA/CY	HN	A					
19/05/2023	AMENDED FOR DA SUBMISSION	AA/CY	HN	B					

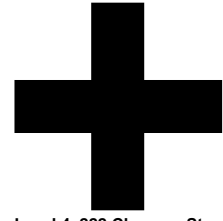


plus
architecture
Melbourne
Brisbane
Christchurch
Sydney
Western Australia
Auckland
Telephone
+61 2 8823 7000
Instagram
#plusarchitecture
arch@plusarchitecture.com.au
www.plusarchitecture.com.au

PROJECT
711 HUNTER ST
NEWCASTLE WEST
NSW 2302

DRAWING TITLE
SUN EYE VIEW 21 JUN


In accepting and utilising this document the recipient agrees that Plus Architecture Pty. Ltd. ACN 600506303, retain all common law, statutory law and other rights including copyright and intellectual property rights. The recipient agrees not to use this document for any purpose other than its intended use, to waive all claims against Plus Architecture resulting from unauthorised changes or to reuse the document on other projects without the prior written consent of Plus Architecture. Under no circumstances shall transfer of this document be deemed a sale. Plus Architecture makes no warranty of fitness for any purpose. The Builder/Contractor shall verify job dimensions prior to any work commencing. Figured dimensions shall take precedence over scaled work.

SCALE N.T.S. @A1		
DATE 19/05/2023	PLOT DATE 19/05/2023	
DRAWN AA/CY	CHECKED HN	
JOB NO. 20623	DRAWING NO. PLA-DA-S1-4000 REVISION B	

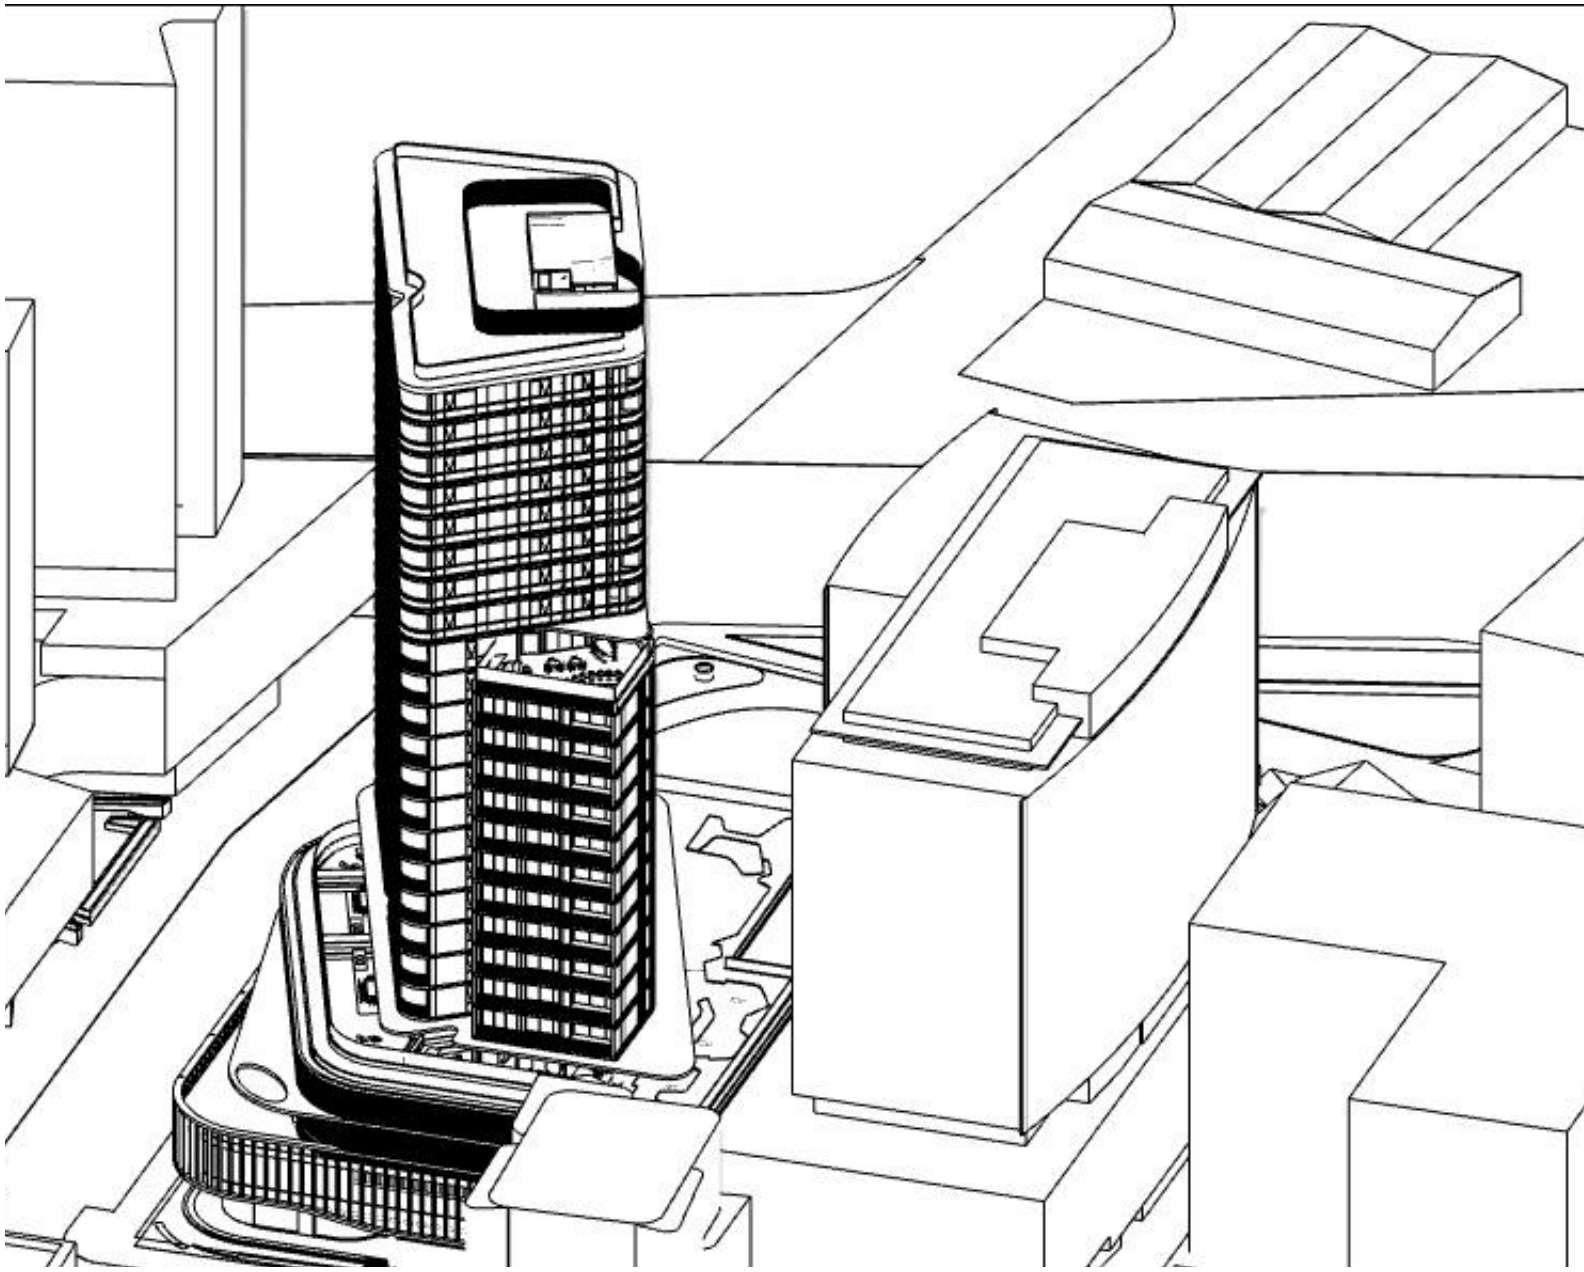


01 21 JUN 11AM

-

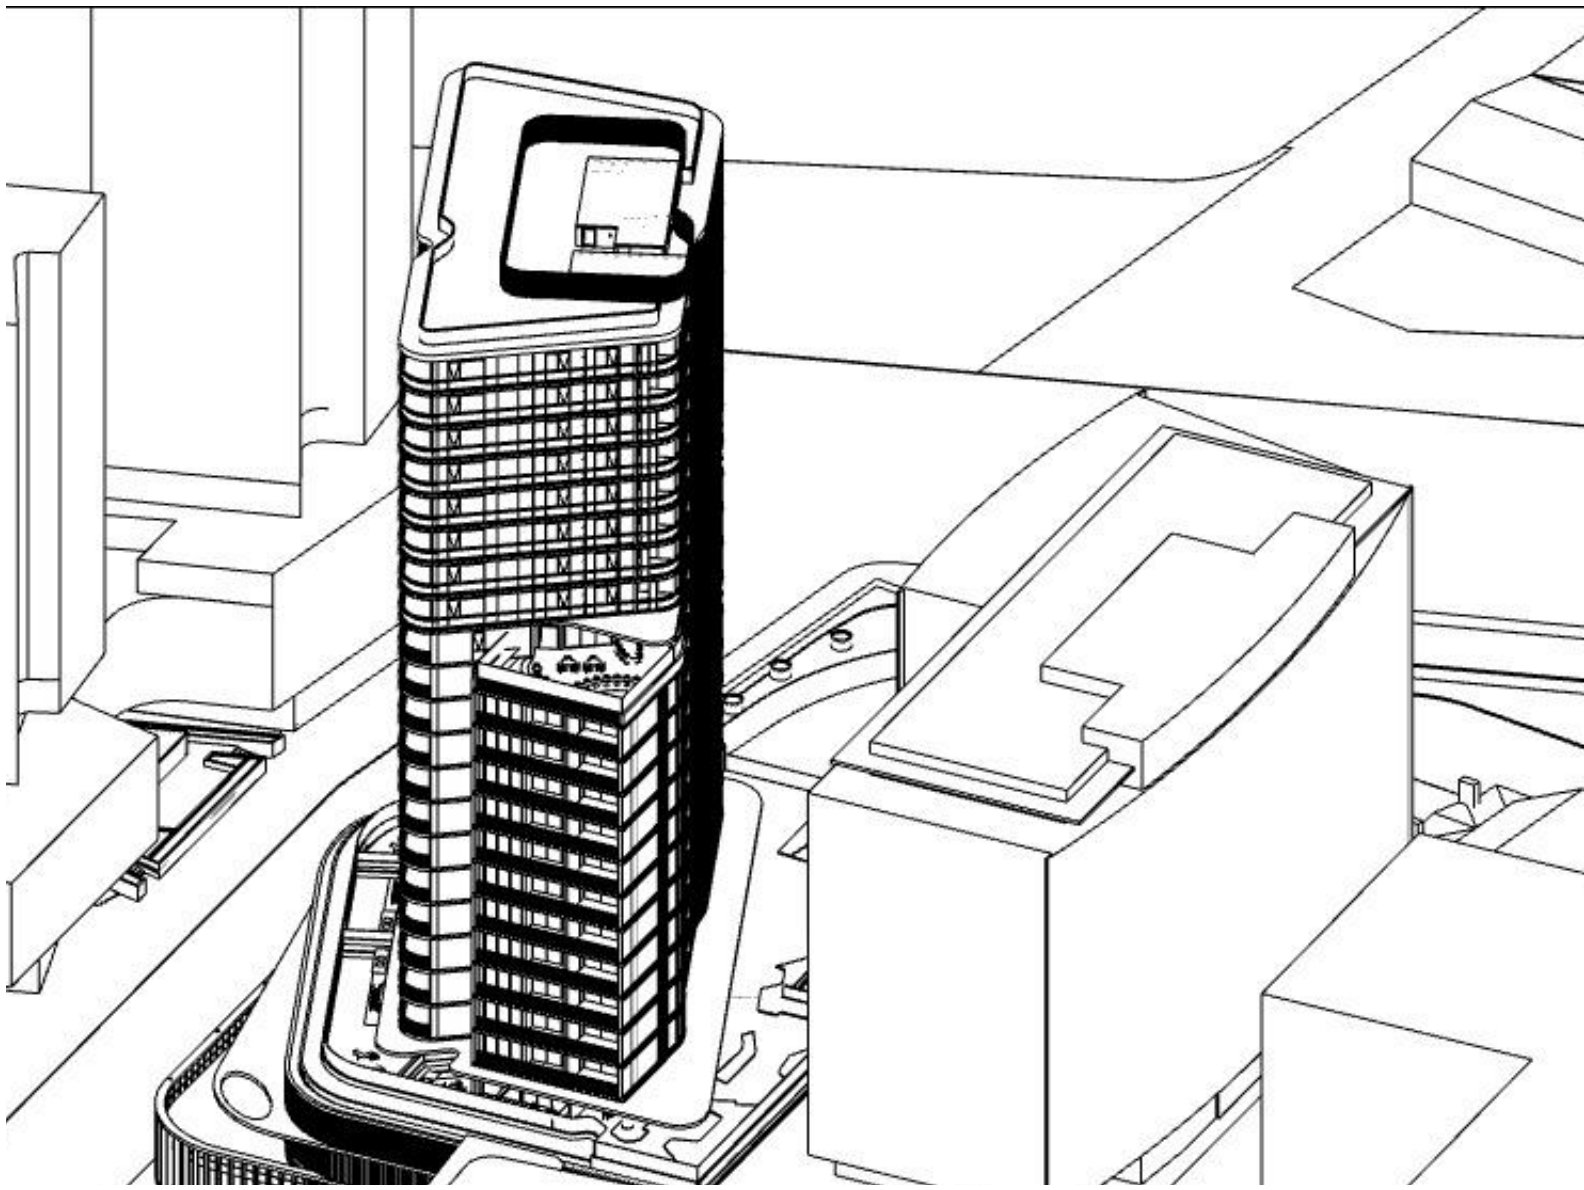


02 21 JUN 11:30AM

-

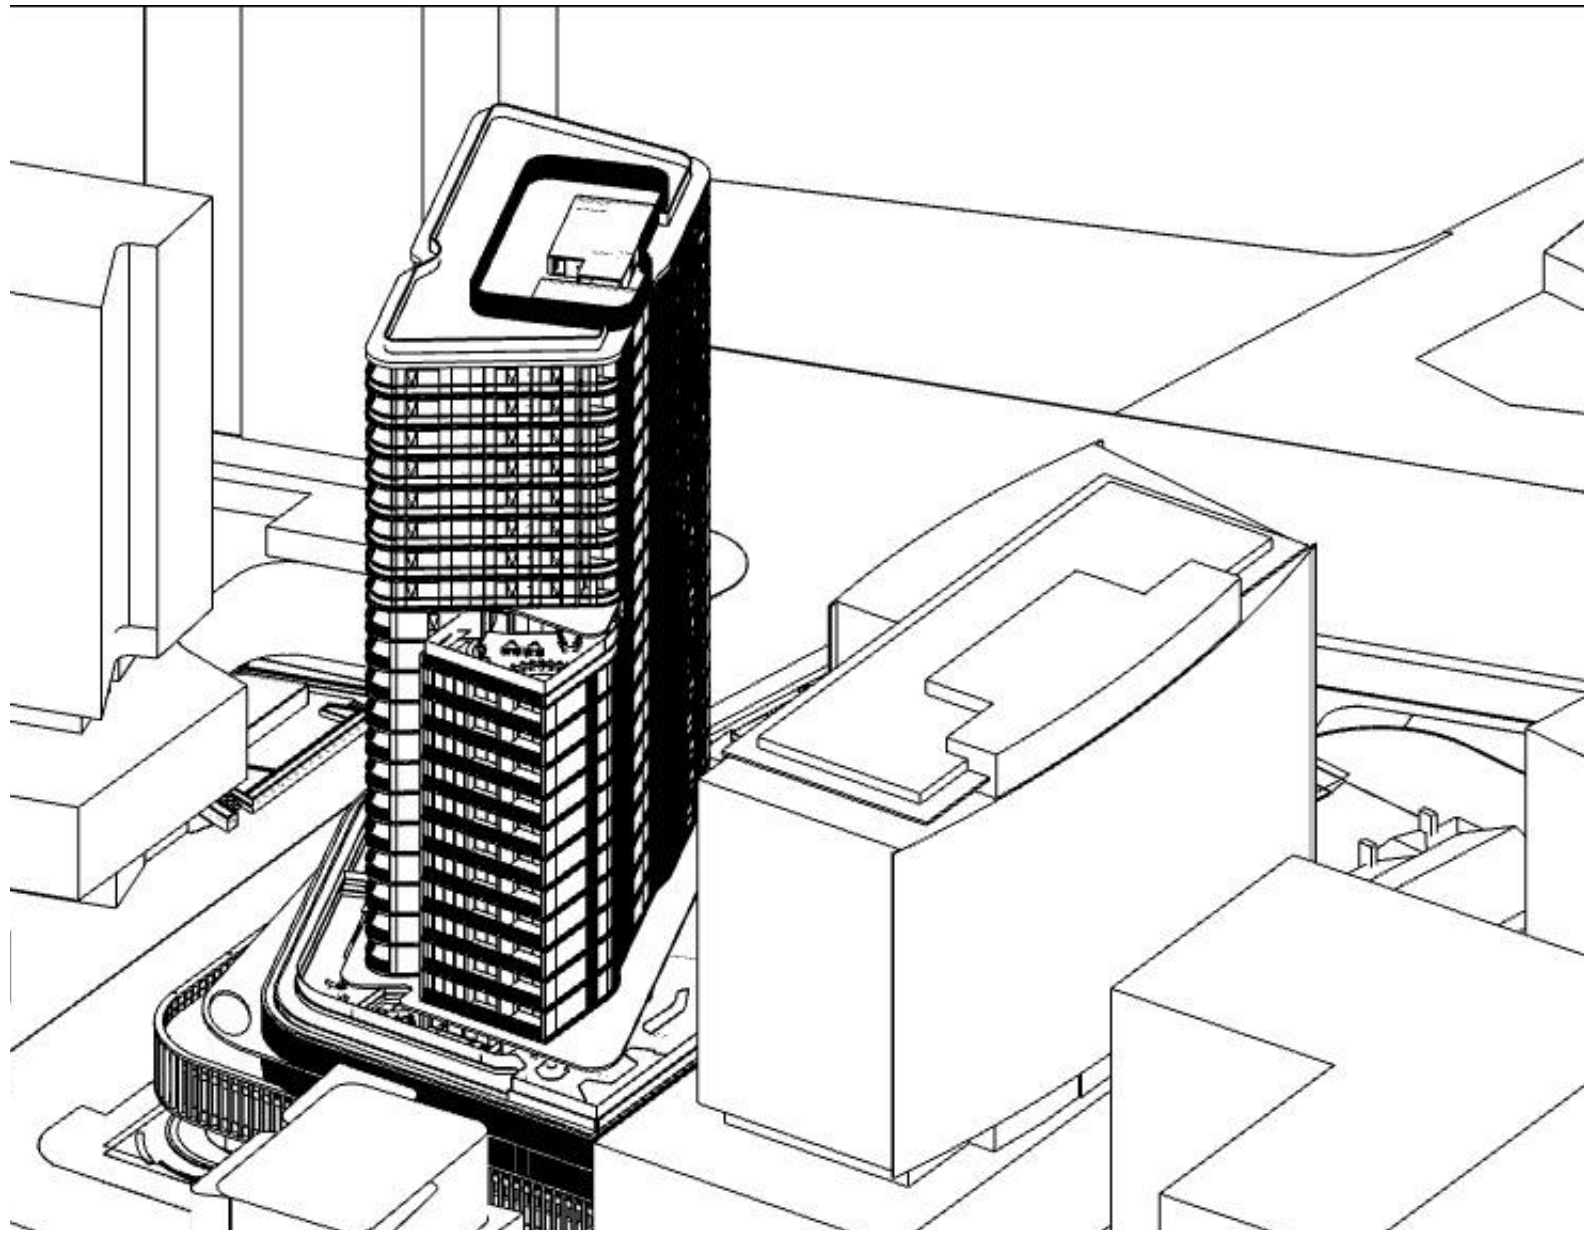


03 21 JUN 12PM

-

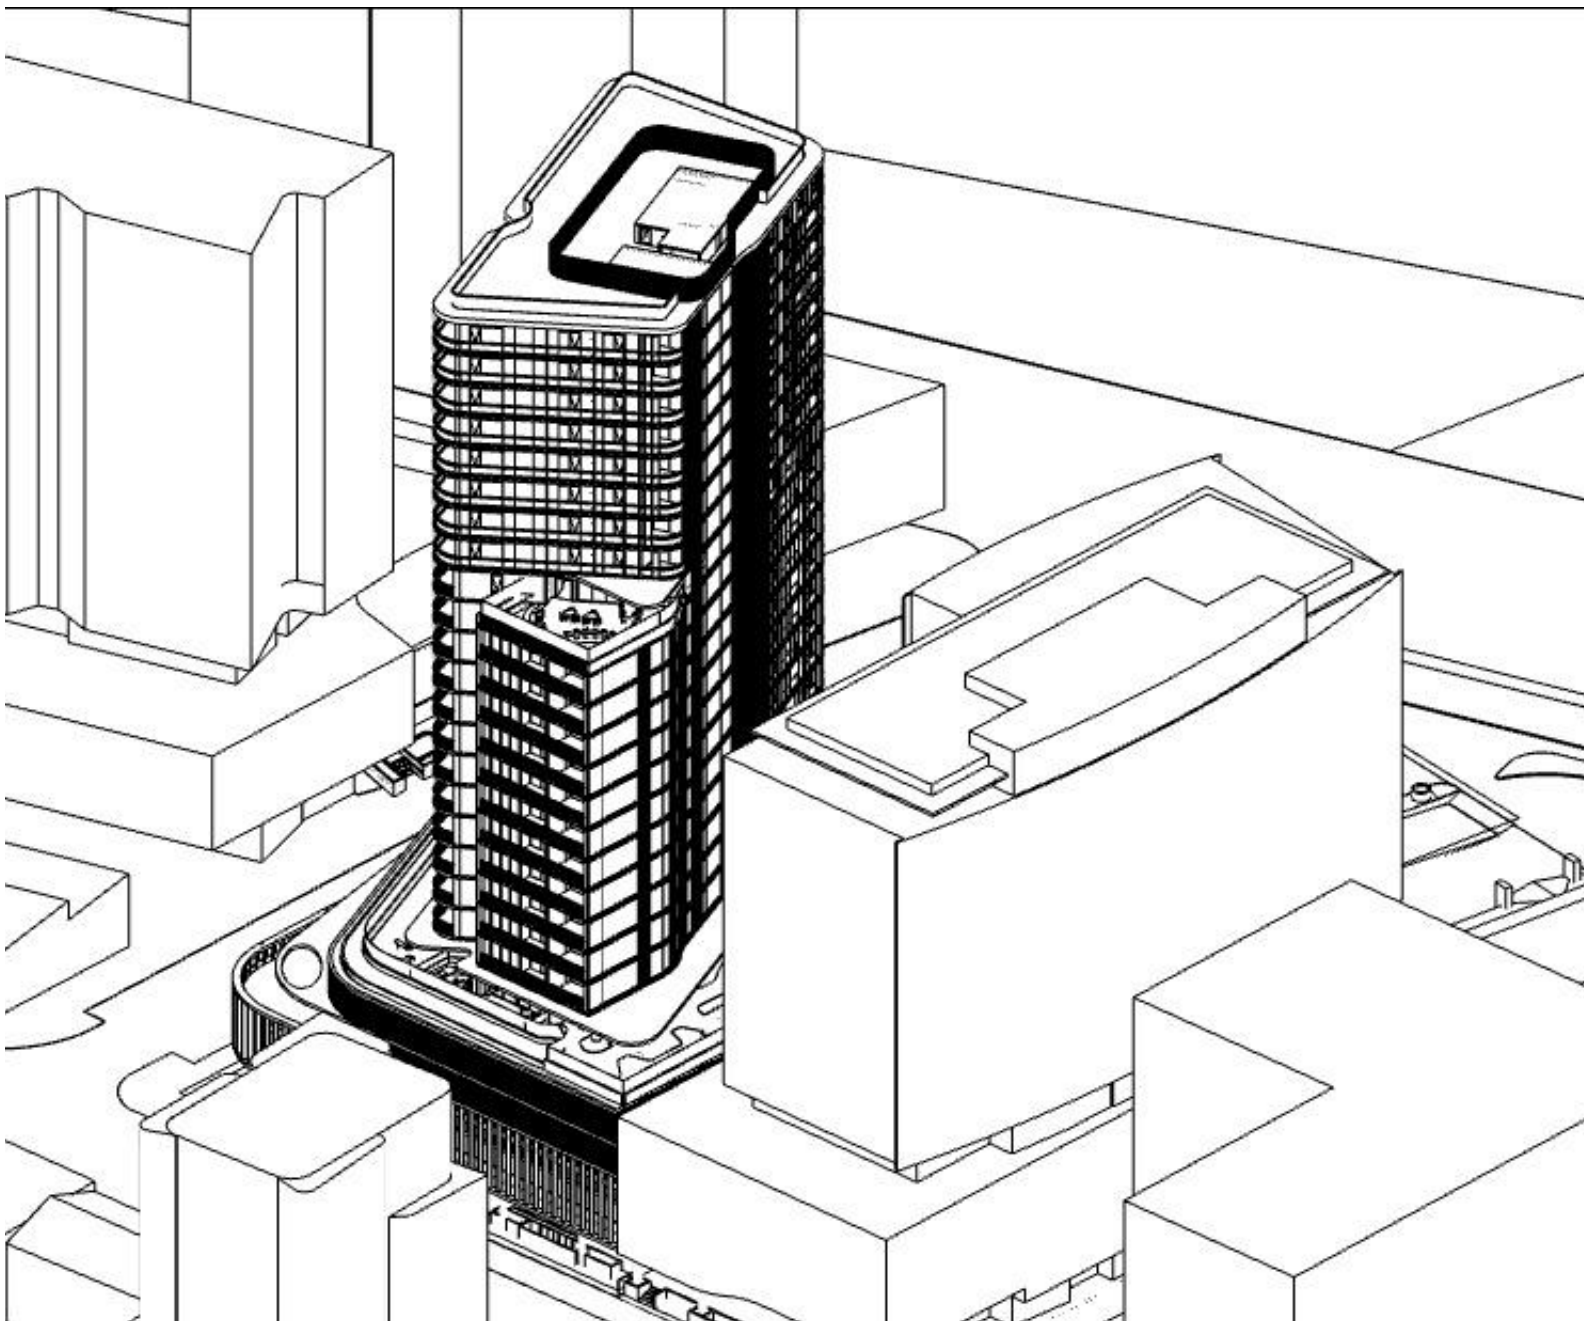


04 21 JUN 12:30PM

-

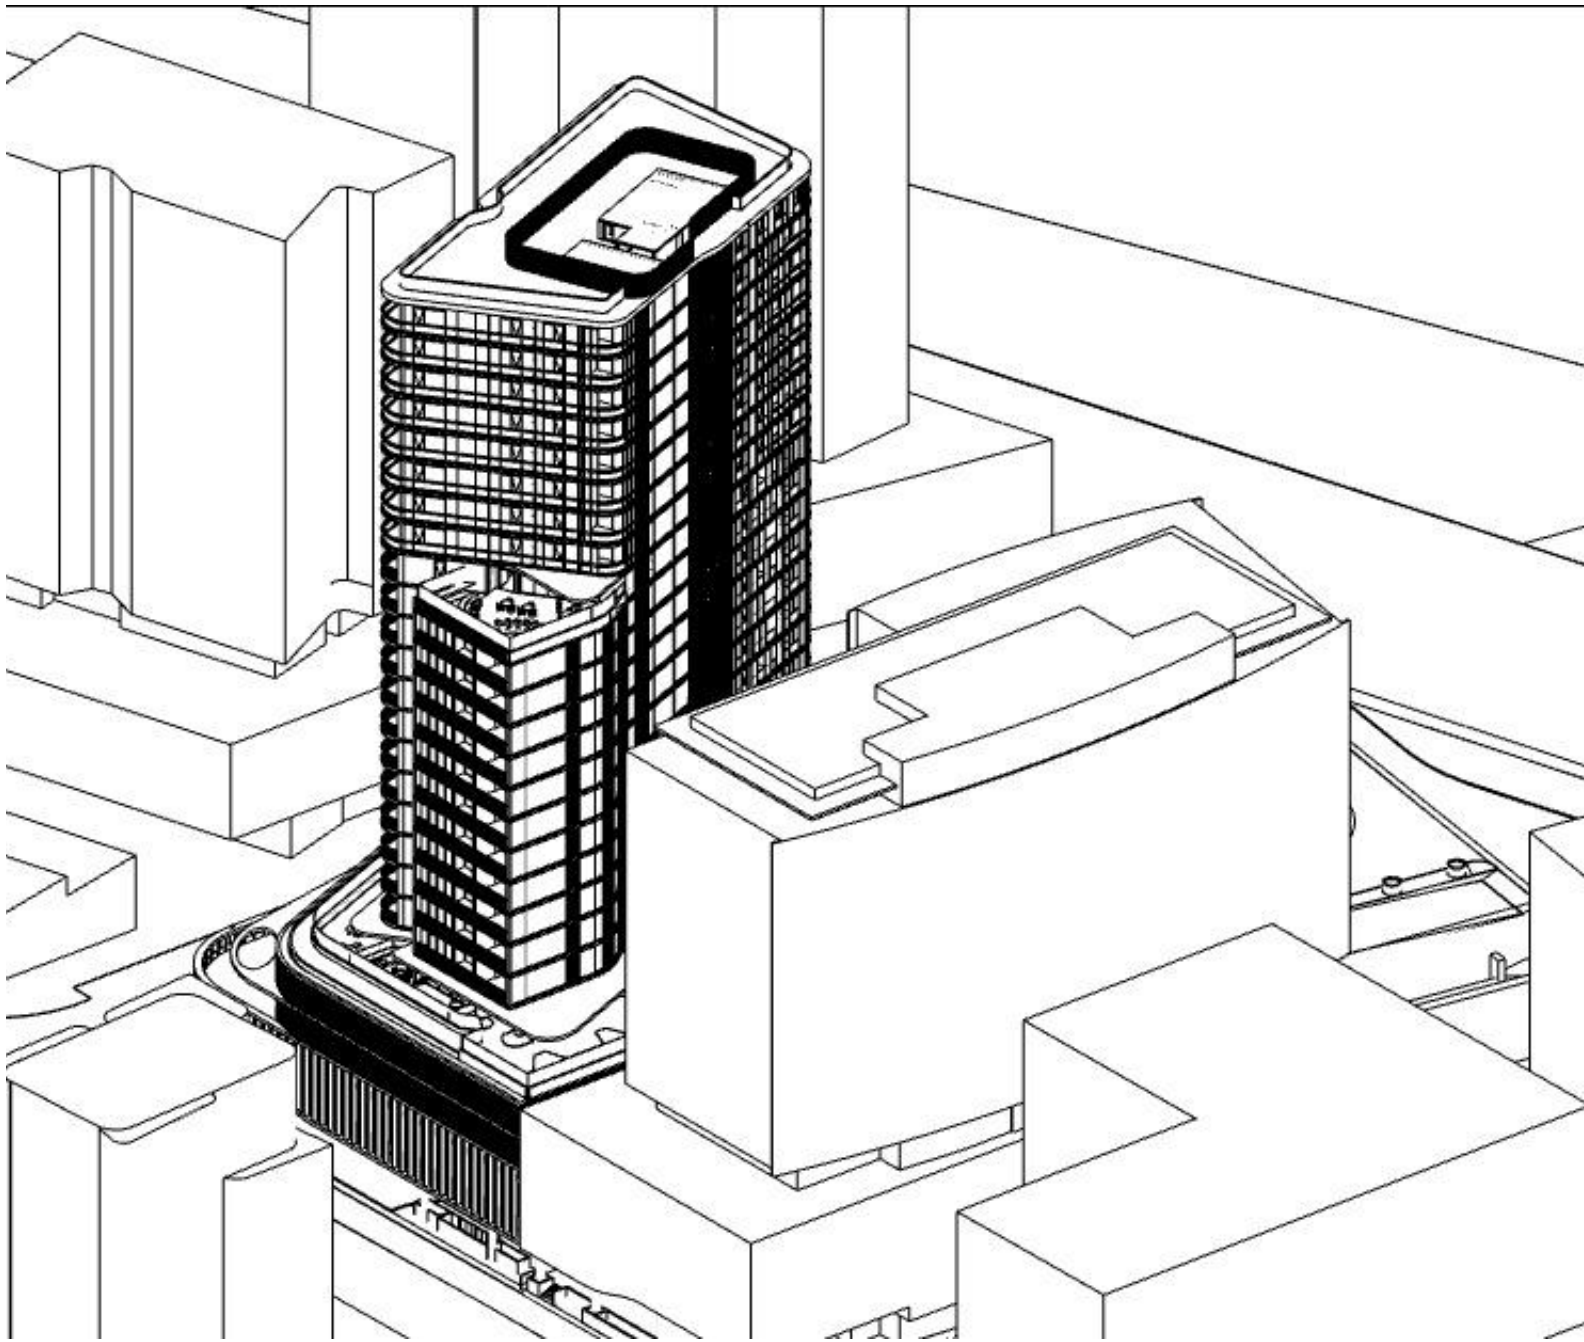

05 21 JUN 1PM

-

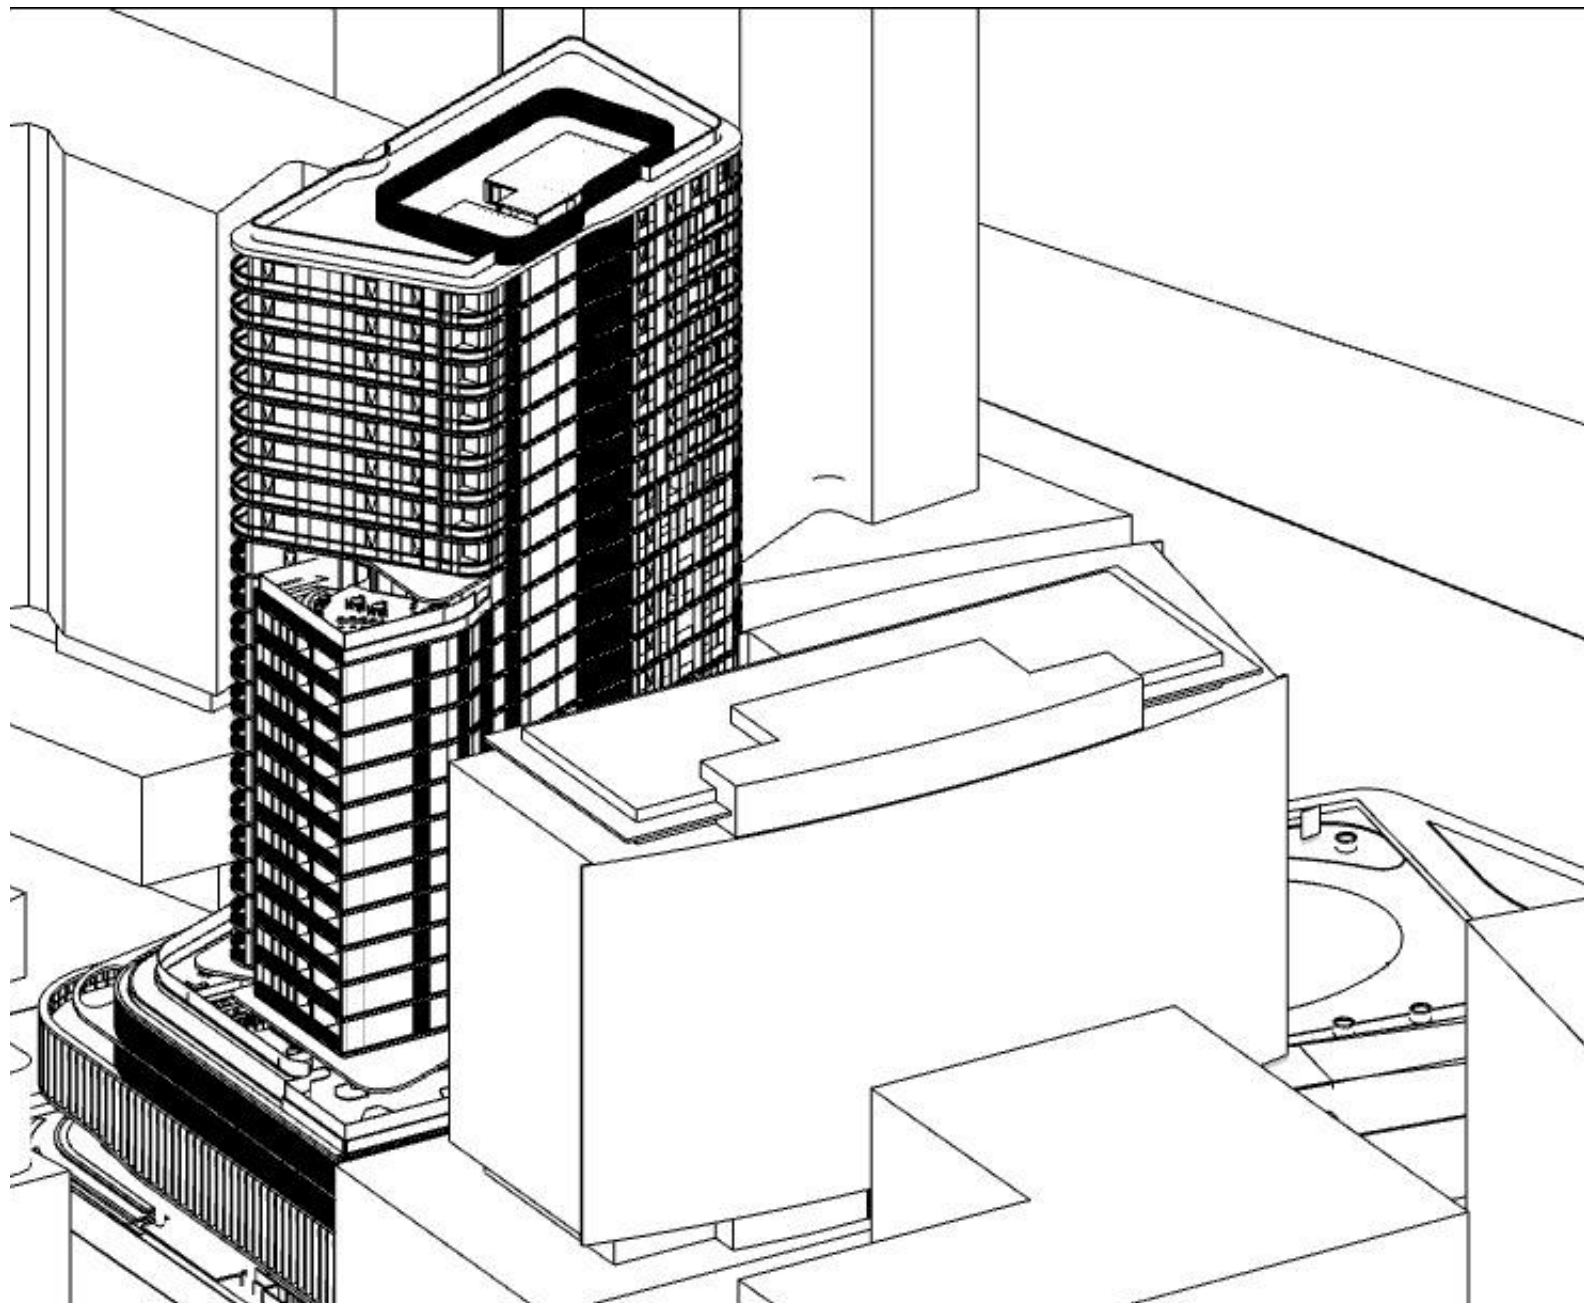


06 21 JUN 1:30PM

-

FOR INFORMATION

DATE	REVISION	BY	CHK	NO.
4/11/2022	ISSUE FOR DA SUBMISSION	AA/CY	HN	A
19/05/2023	AMENDED FOR DA SUBMISSION	AA/CY	HN	B

DATE	REVISION	BY	CHK	NO.

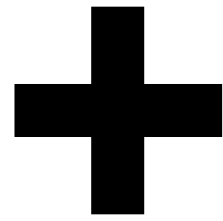

plus
architecture


Melbourne
Brisbane
Christchurch
Sydney
Western Australia
Auckland
Telephone
+61 2 8823 7000
Instagram
#plusarchitecture
arch@plusarchitecture.com.au
www.plusarchitecture.com.au

PROJECT
711 HUNTER ST
NEWCASTLE WEST
NSW 2302


DRAWING TITLE
SUN EYE VIEW 21 JUN

In accepting and utilising this document the recipient agrees that Plus Architecture Pty. Ltd. ACN 600506303, retain all common law, statutory law and other rights including copyright and intellectual property rights. The recipient agrees not to use this document for any purpose other than its intended use, to waive all claims against Plus Architecture resulting from unauthorised changes, or to reuse the document on other projects without the prior written consent of Plus Architecture. Under no circumstances shall transfer of this document be deemed a sale. Plus Architecture makes no warranties of fitness for any purpose. The Builder/Contractor shall verify job dimensions prior to any work commencing. Figured dimensions shall take precedence over scaled work.


SCALE N.T.S. @A1		
DATE 19/05/2023	PLOT DATE 19/05/2023	
DRAWN AA/CY	CHECKED HN	
JOB NO. 20623	DRAWING NO. PLA-DA-S1-4001	
	REVISION B	

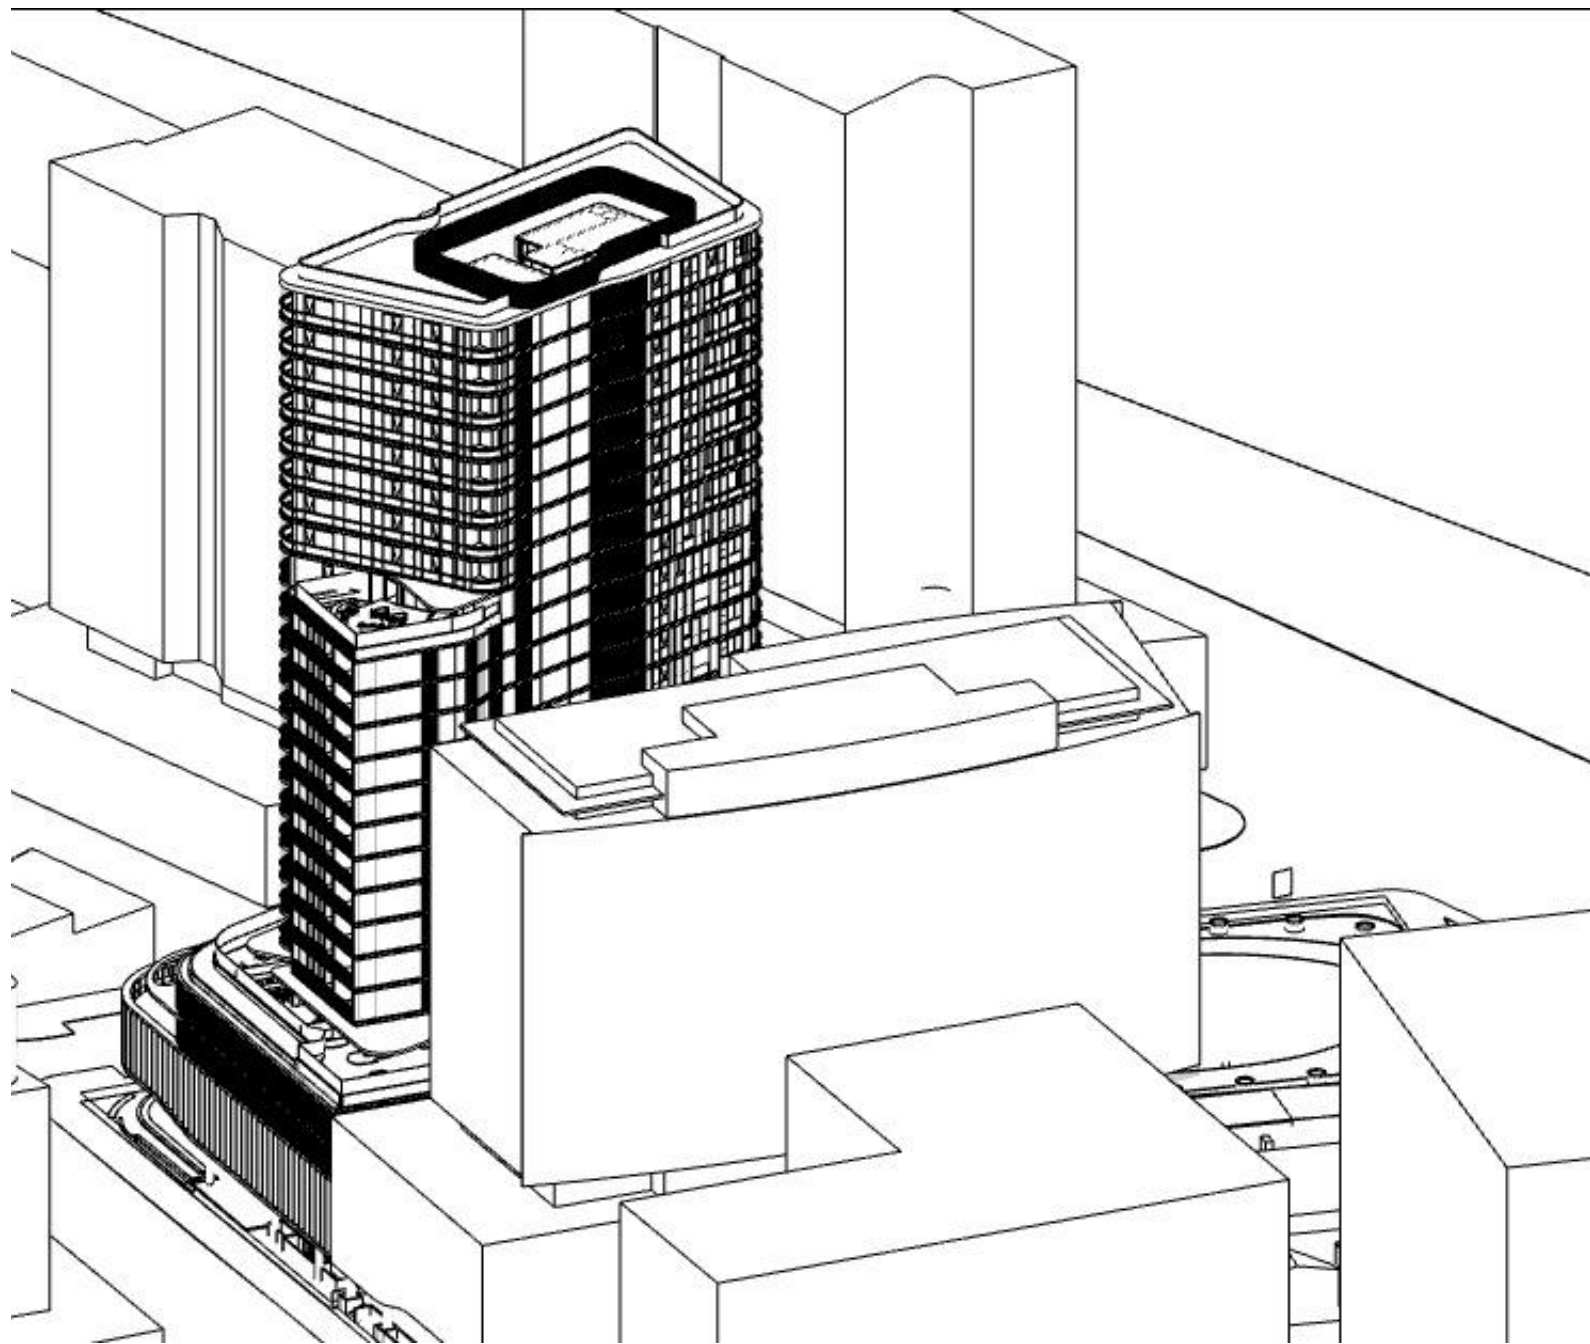


01 21 JUN 2PM
-

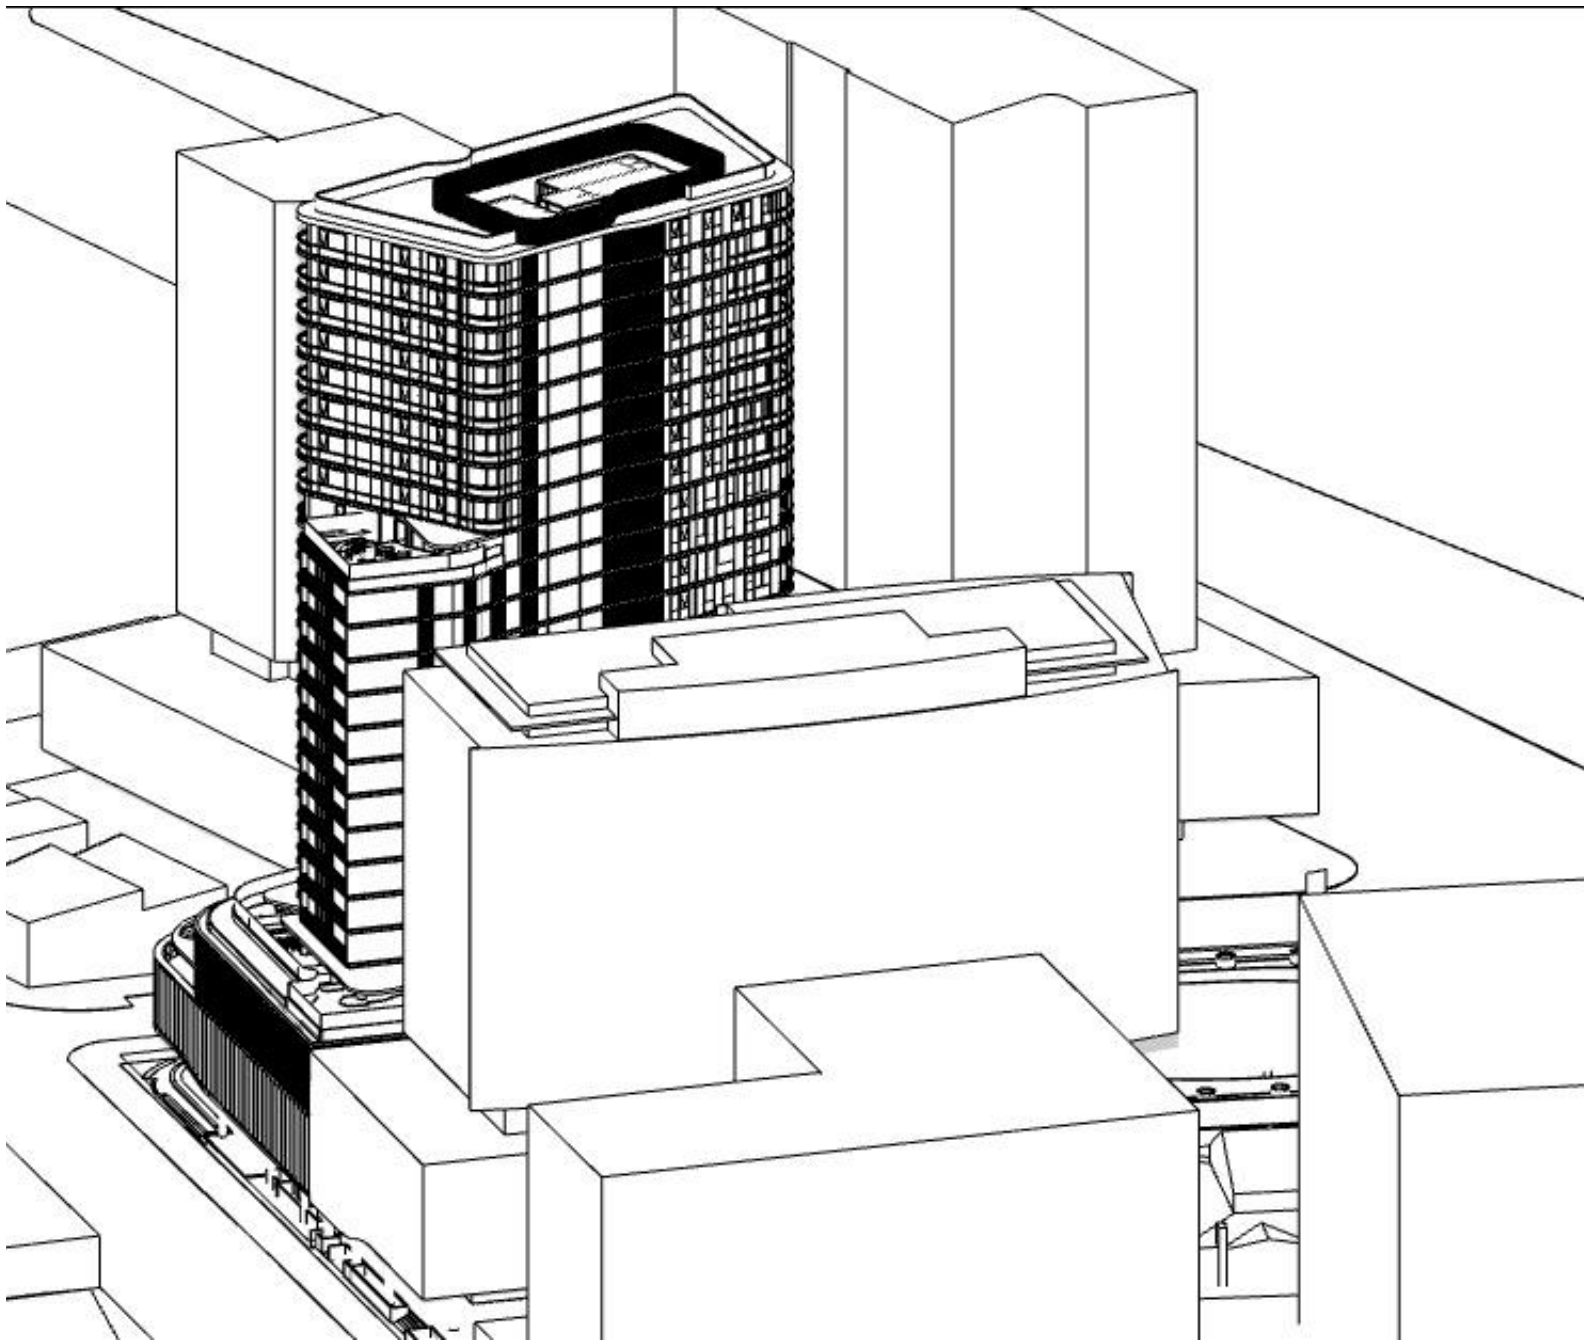


02 21 JUN 2:30PM
-

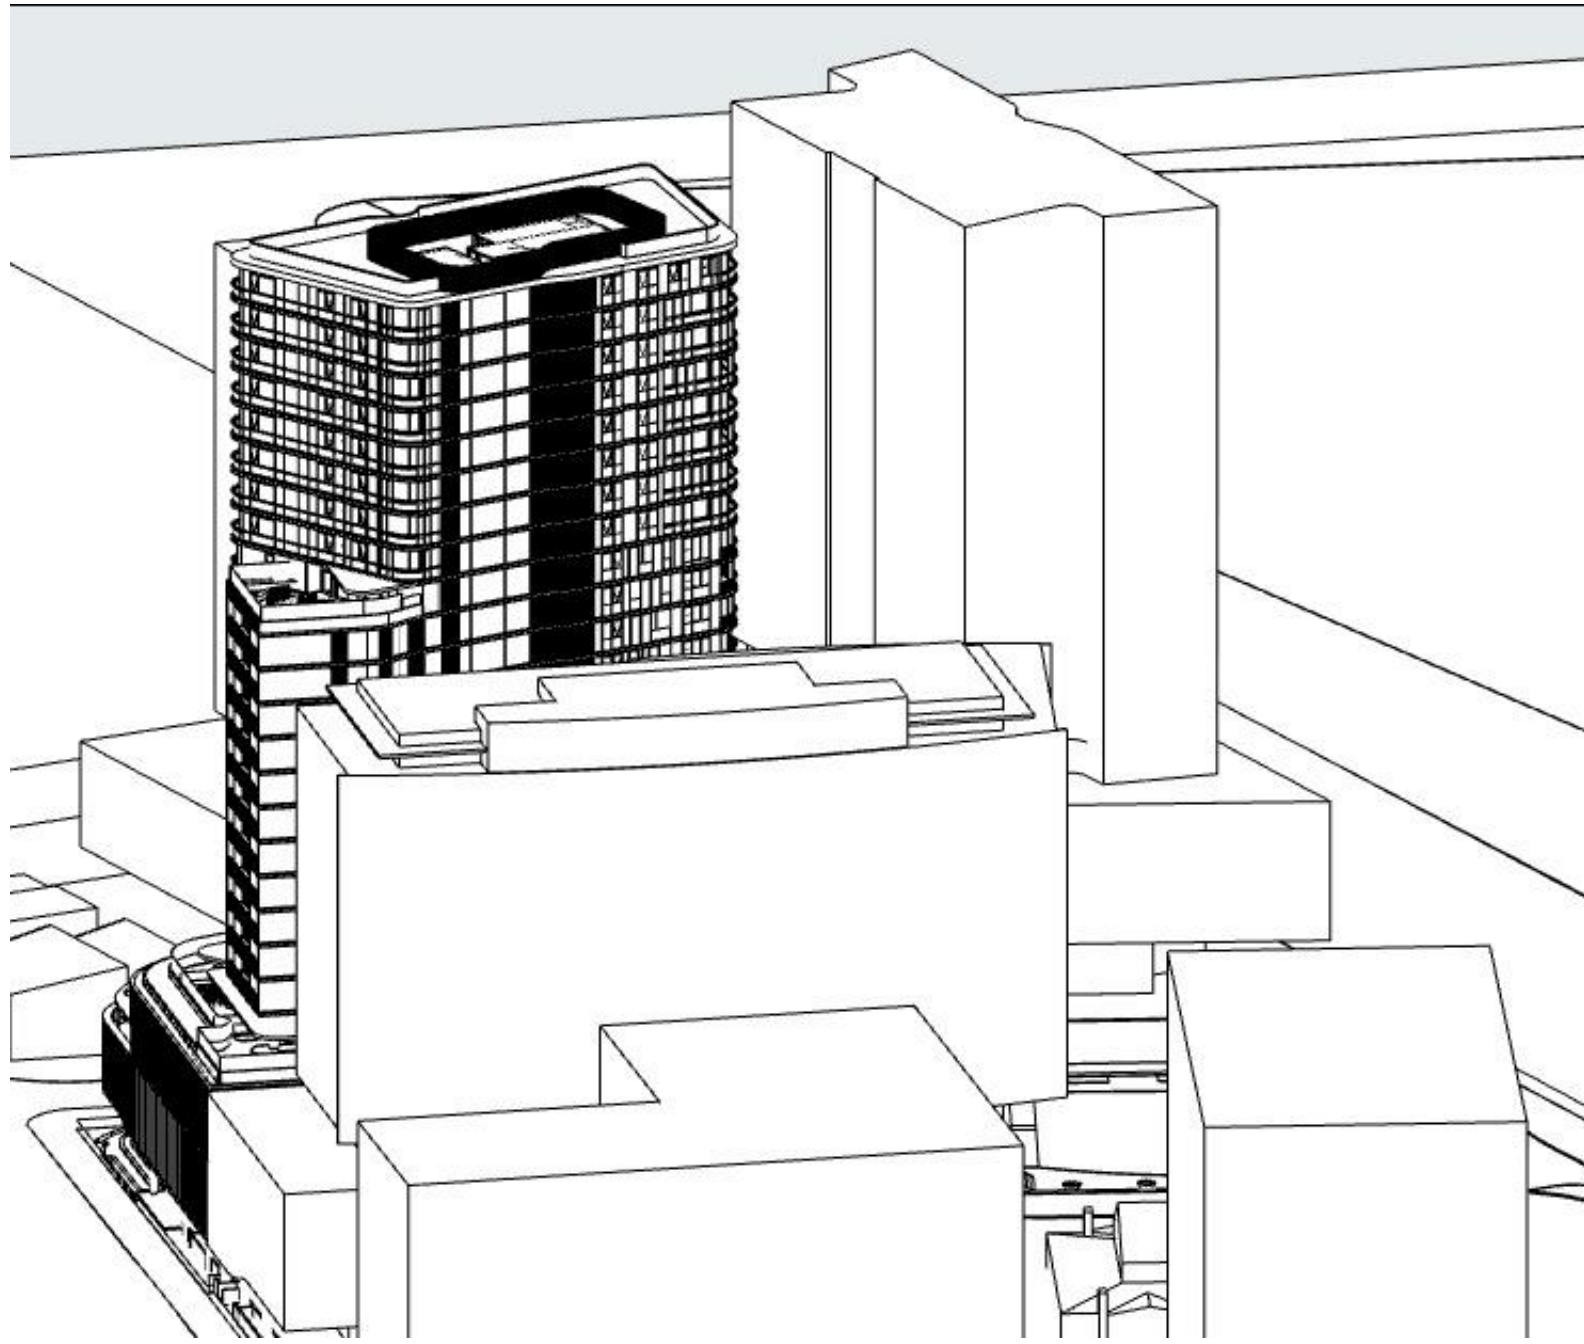

03 21 JUN 3PM
-

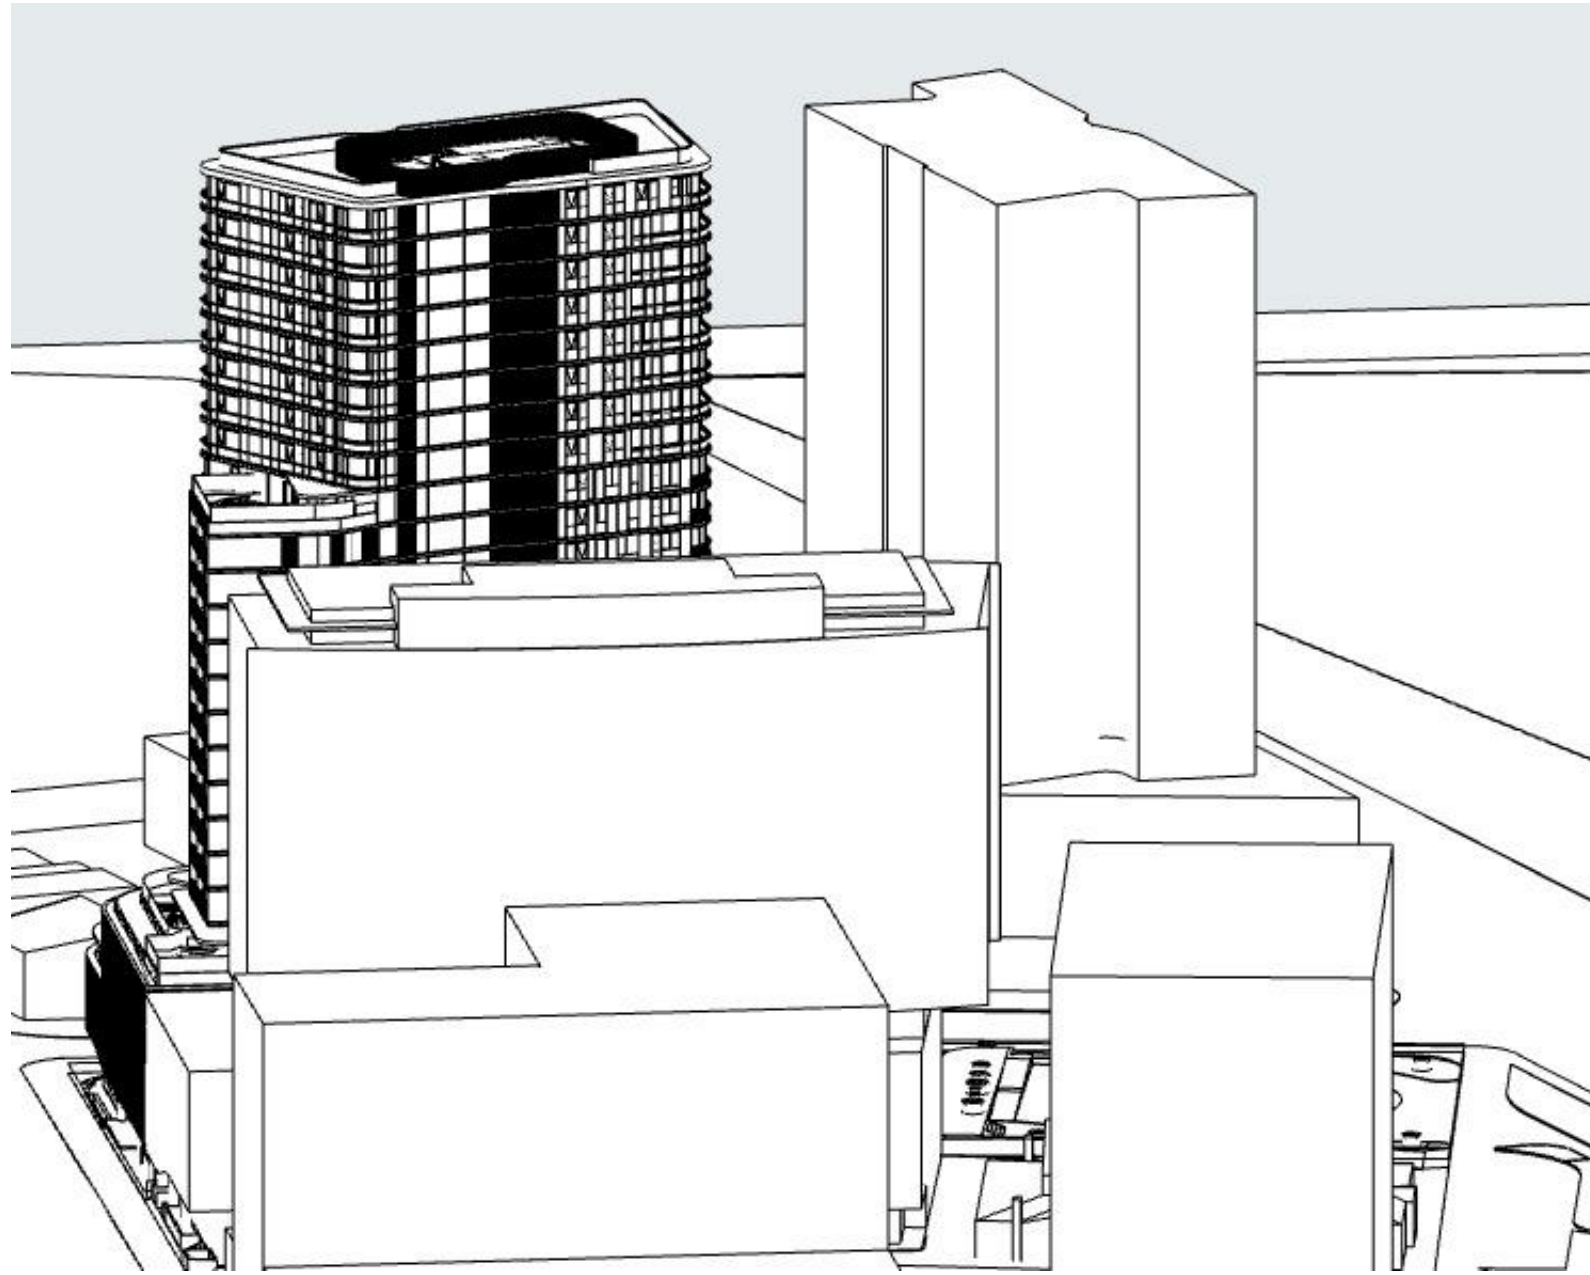

04 21 JUN 3:30PM
-

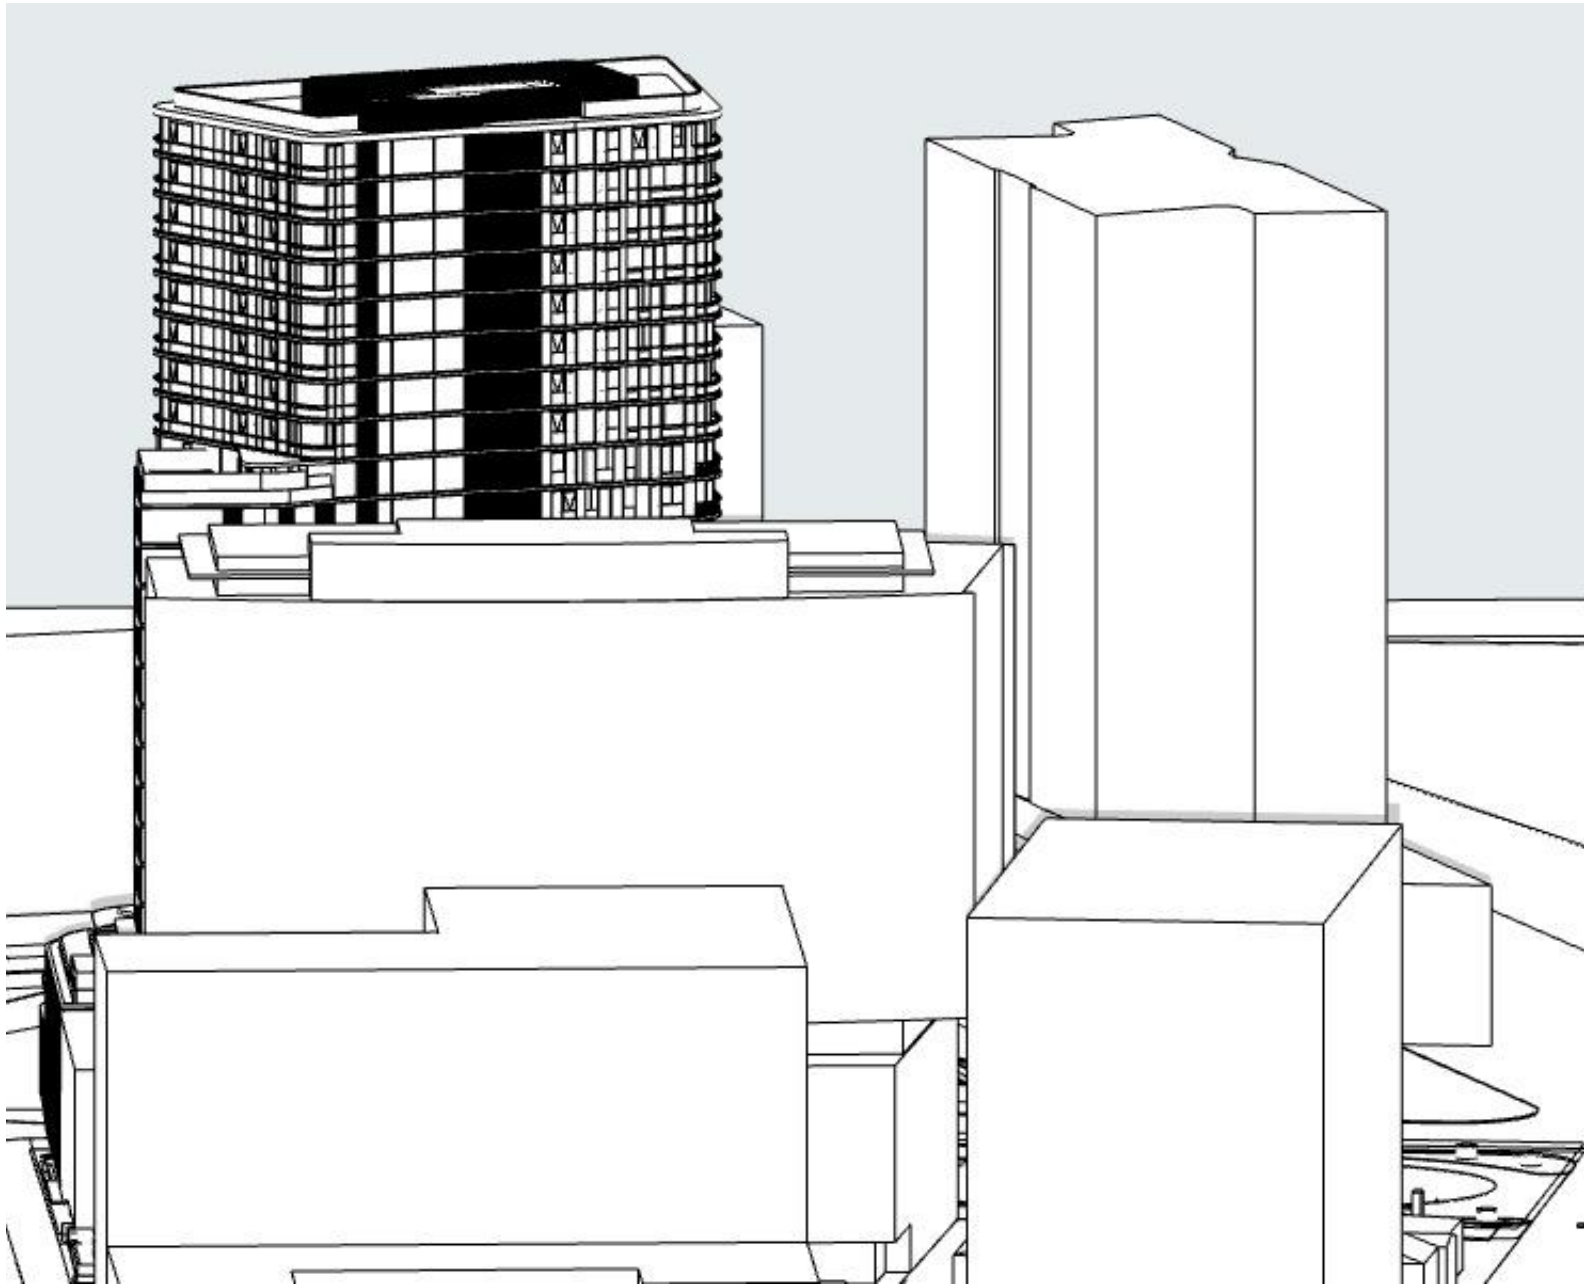

05 21 JUN 4PM
-

DATE	REVISION	BY	CHK	NO.	DATE	REVISION	BY	CHK	NO.
4/11/2022	ISSUE FOR DA SUBMISSION	AA/CY	HN	A					
19/05/2023	AMENDED FOR DA SUBMISSION	AA/CY	HN	B					



Level 4, 222 Clarence Street
Sydney, NSW 2000 Australia
Plus Architecture Pty. Ltd.
ACN 600596303
Nominated Architect (NSW):
Rida Pin 11286

Melbourne
Brisbane
Christchurch

Sydney
Western Australia
Auckland

Telephone
Instagram
arch@plusarchitecture.com.au
www.plusarchitecture.com.au

PROJECT
711 HUNTER ST
NEWCASTLE WEST
NSW 2302

DRAWING TITLE
SUN EYE VIEW 21 JUN

In accepting and utilising this document the recipient agrees that Plus Architecture Pty. Ltd. ACN 600596303, remain all common law, statutory law and other rights including copyright and intellectual property rights. The recipient agrees not to use this document for any purpose other than its intended use, to waive all claims against Plus Architecture resulting from unauthorised changes or to make the document or other projects without the prior written consent of Plus Architecture. Under no circumstances shall transfer of this document be deemed a sale. Plus Architecture makes no warranty of fitness for any purpose. The Builder/Contractor shall verify job dimensions prior to any work commencing. Figured dimensions shall take precedence over scaled work.

SCALE
N.T.S. @A1

DATE
19/05/2023

DRAWN
AA/CY


JOB NO.
20623


PLOT DATE
19/05/2023

CHECKED
HN


DRAWING NO.
PLA-DA-S1-4002

REVISION
B

 


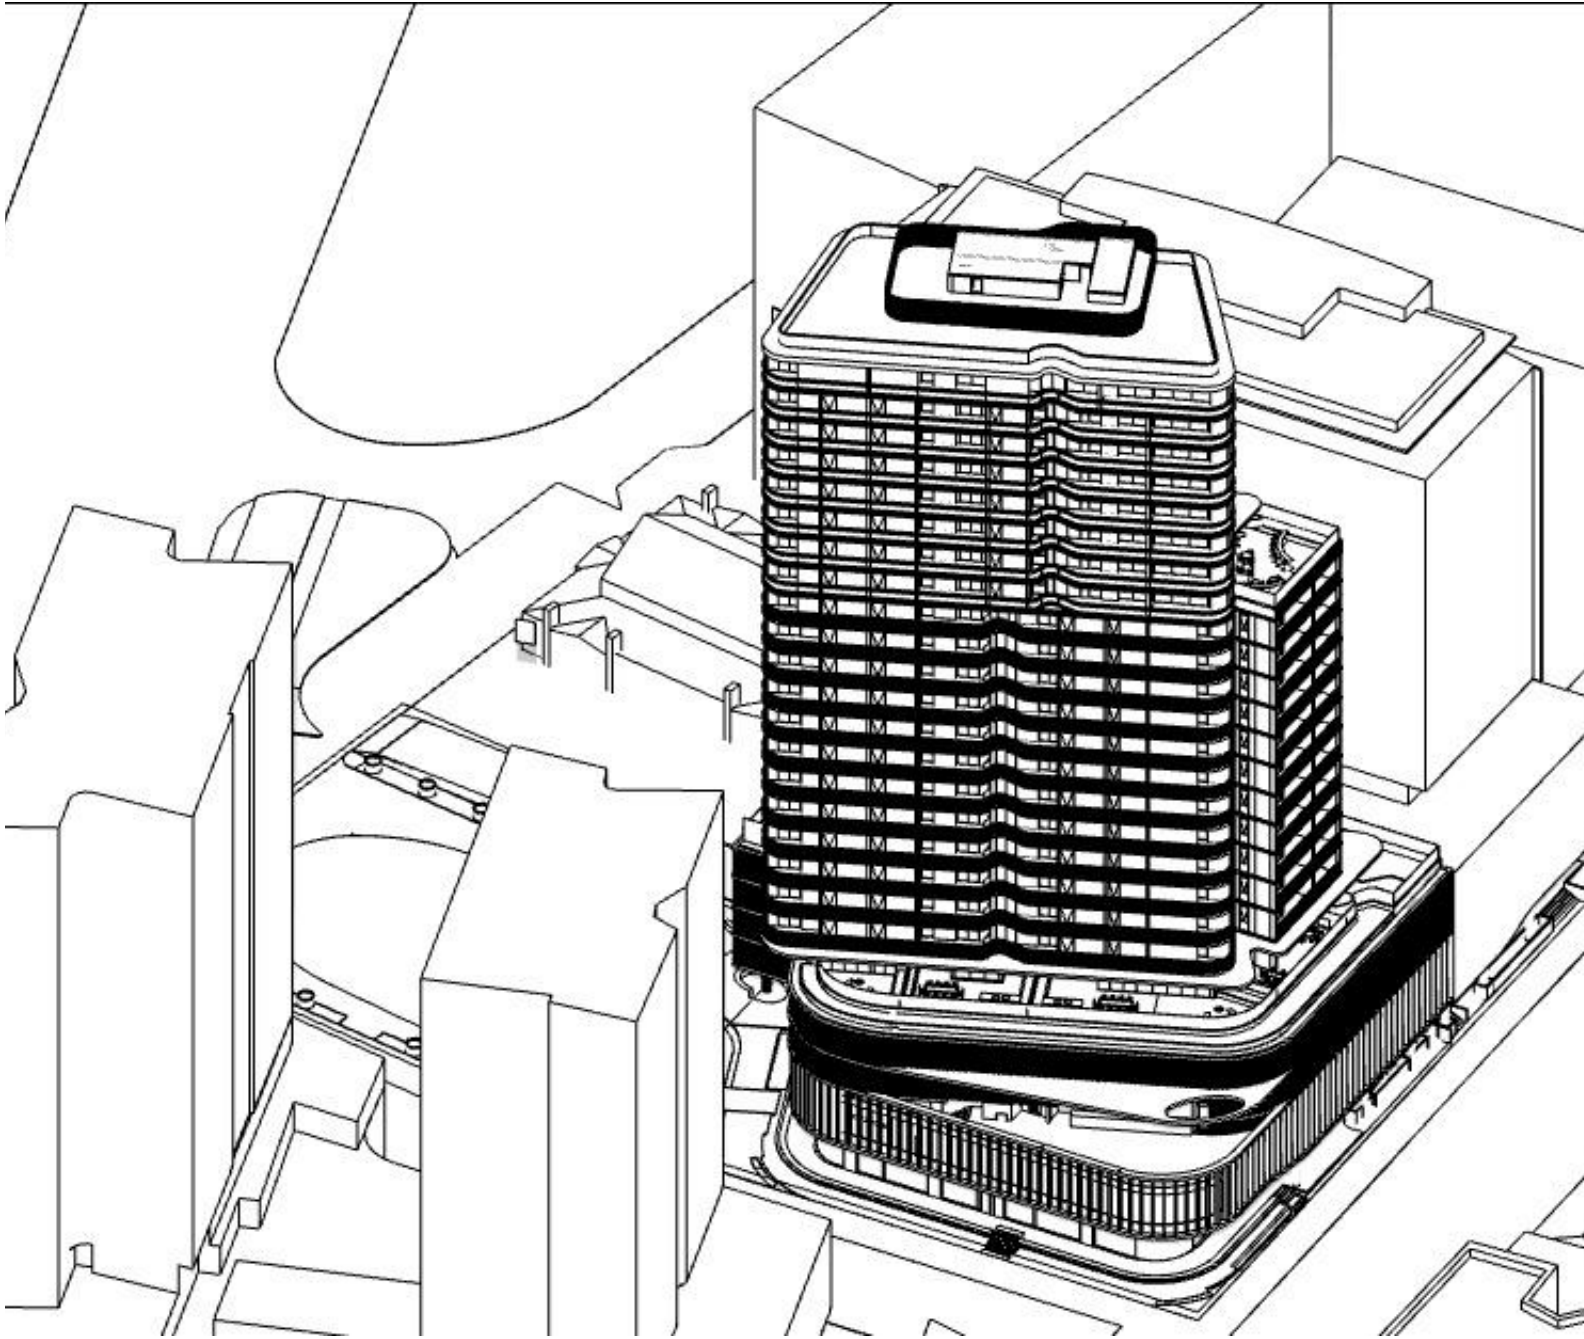


01 22 DEC 8AM
-

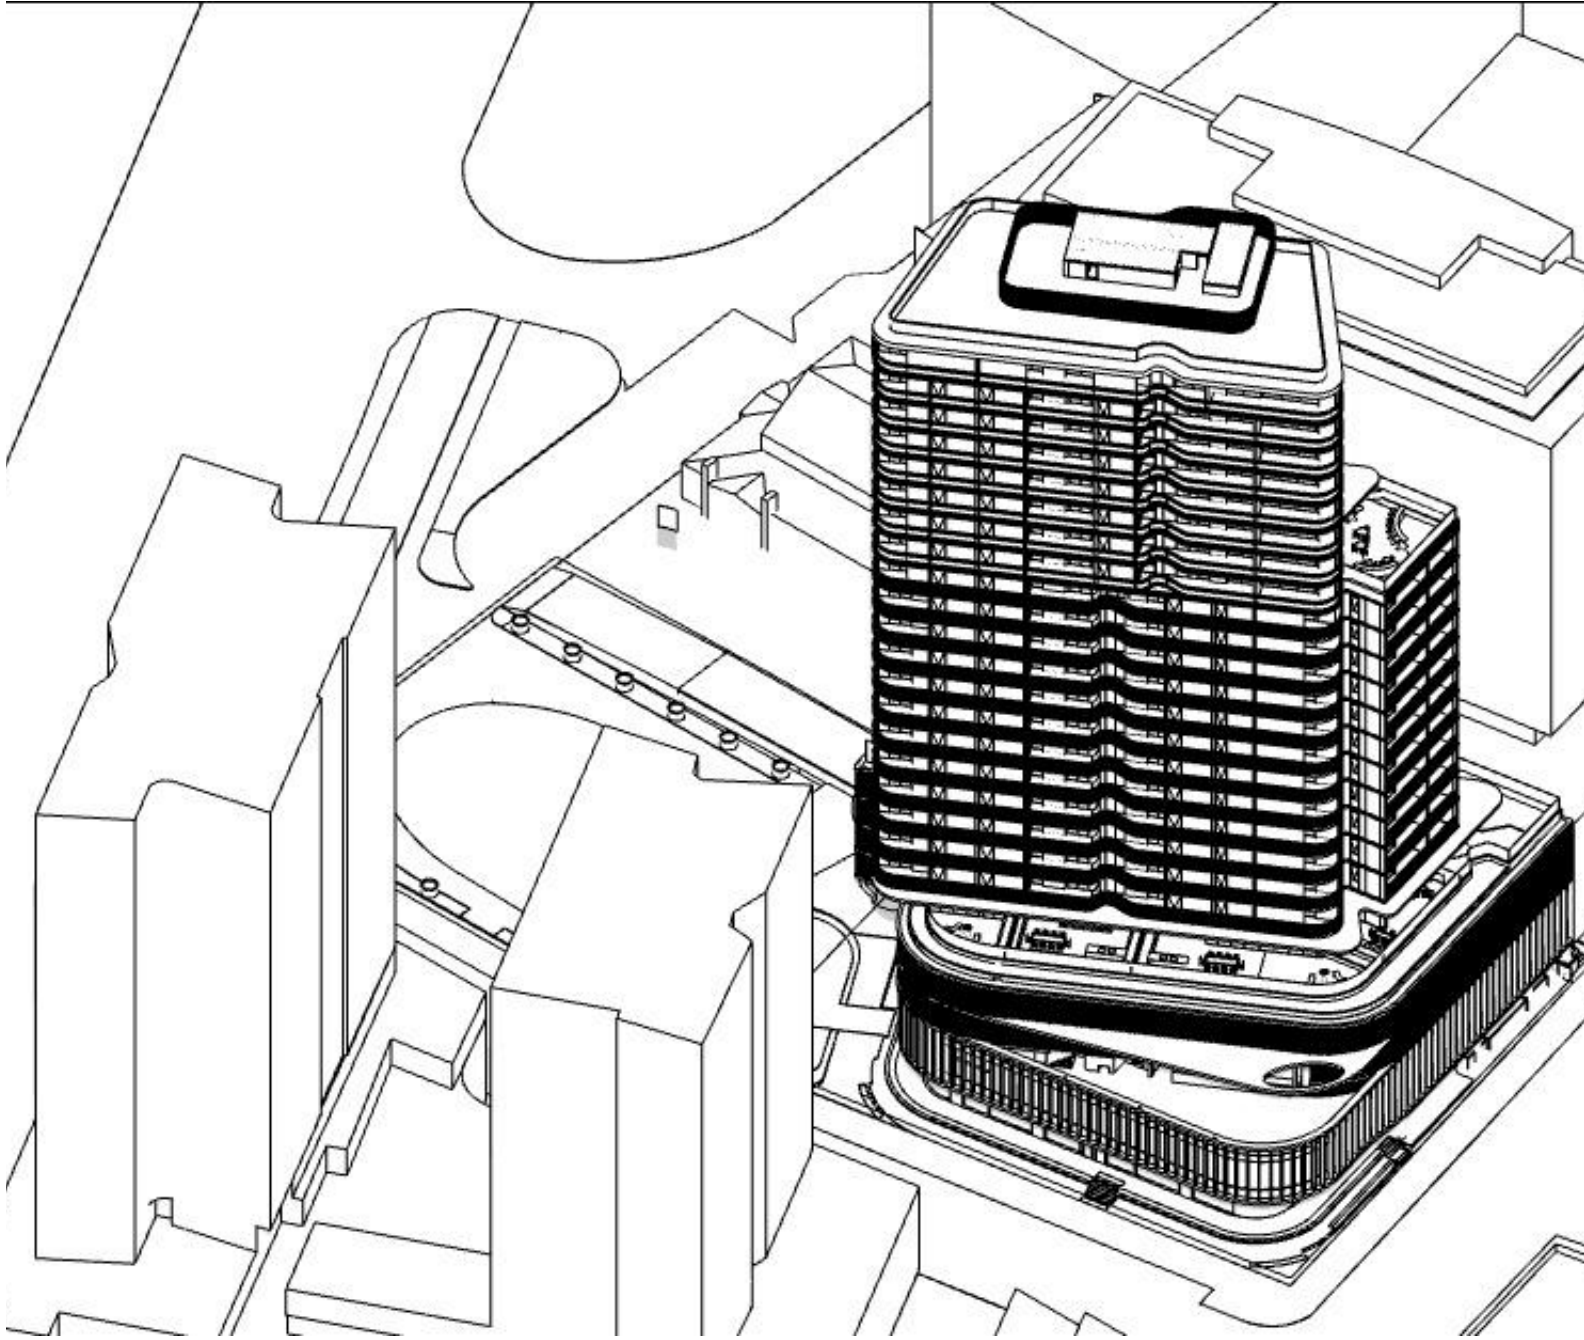


02 22 DEC 8:30AM
-

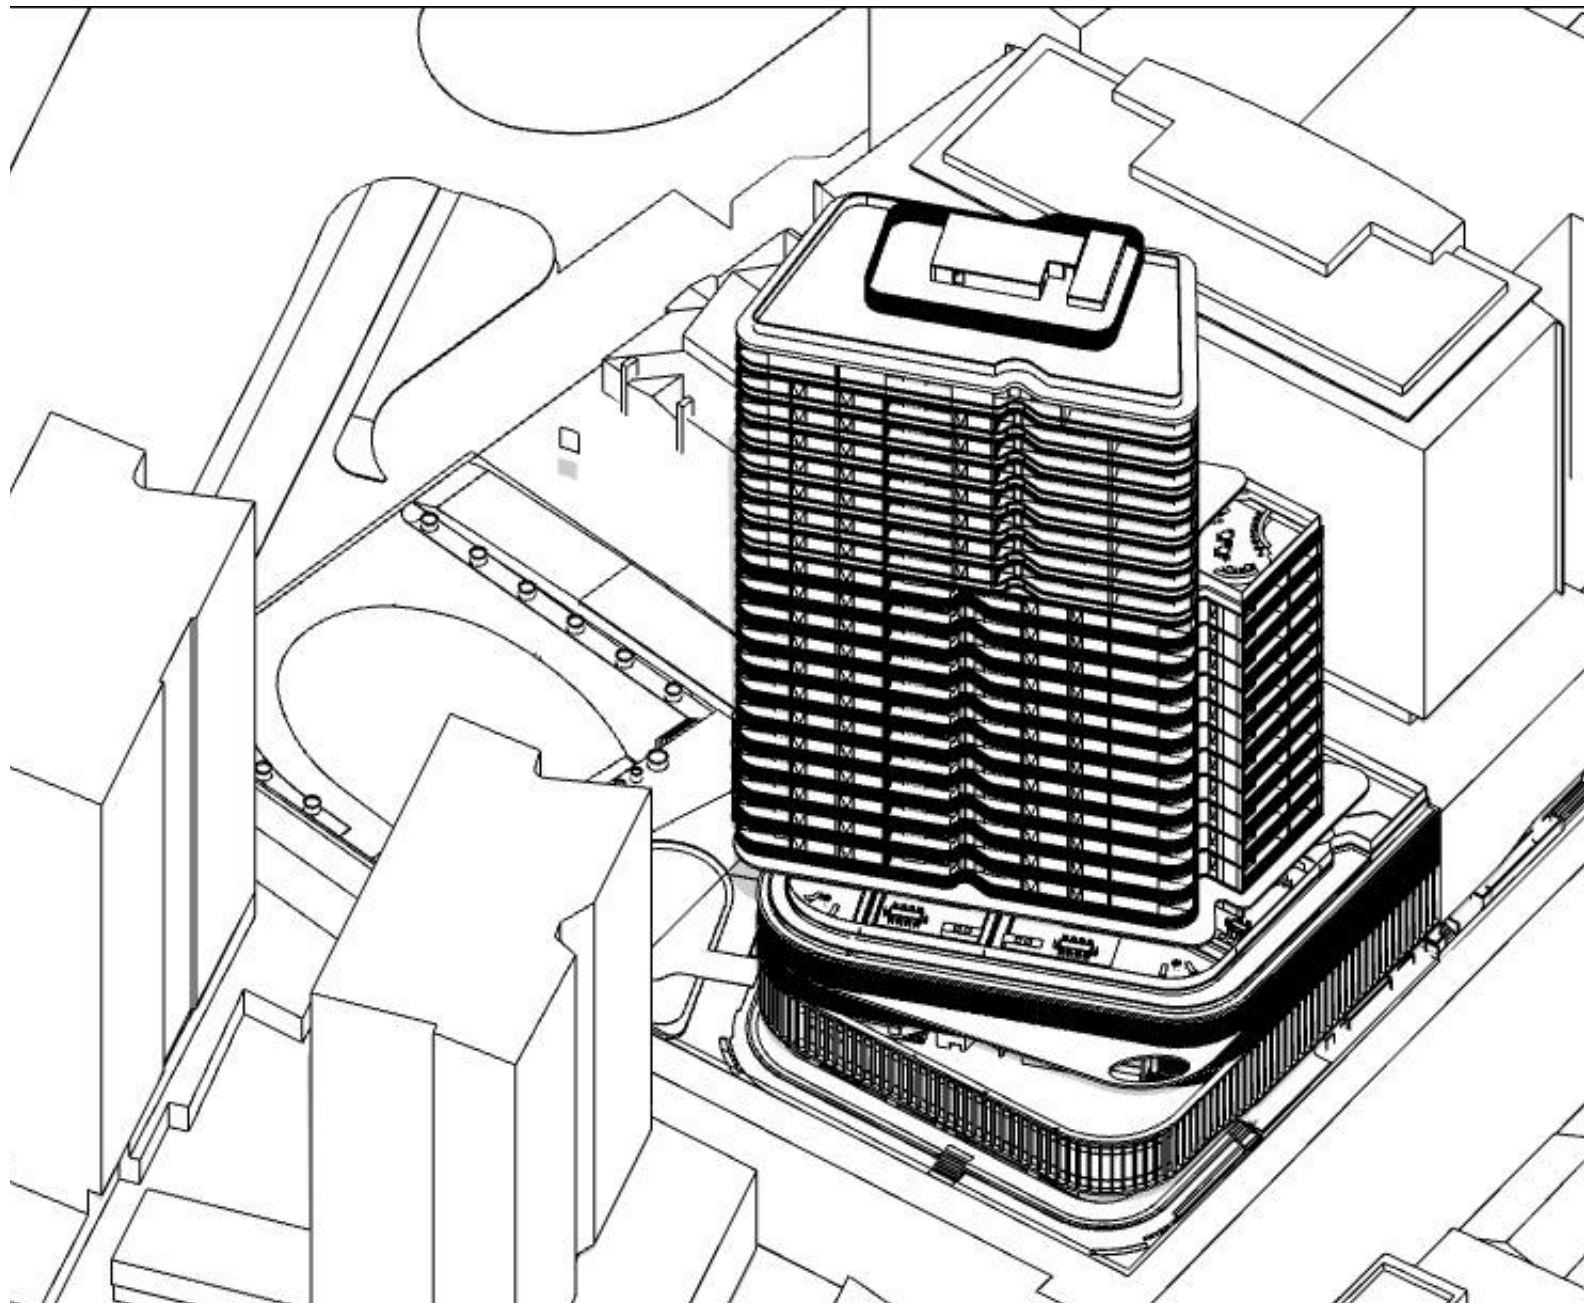


03 22 DEC 9AM
-

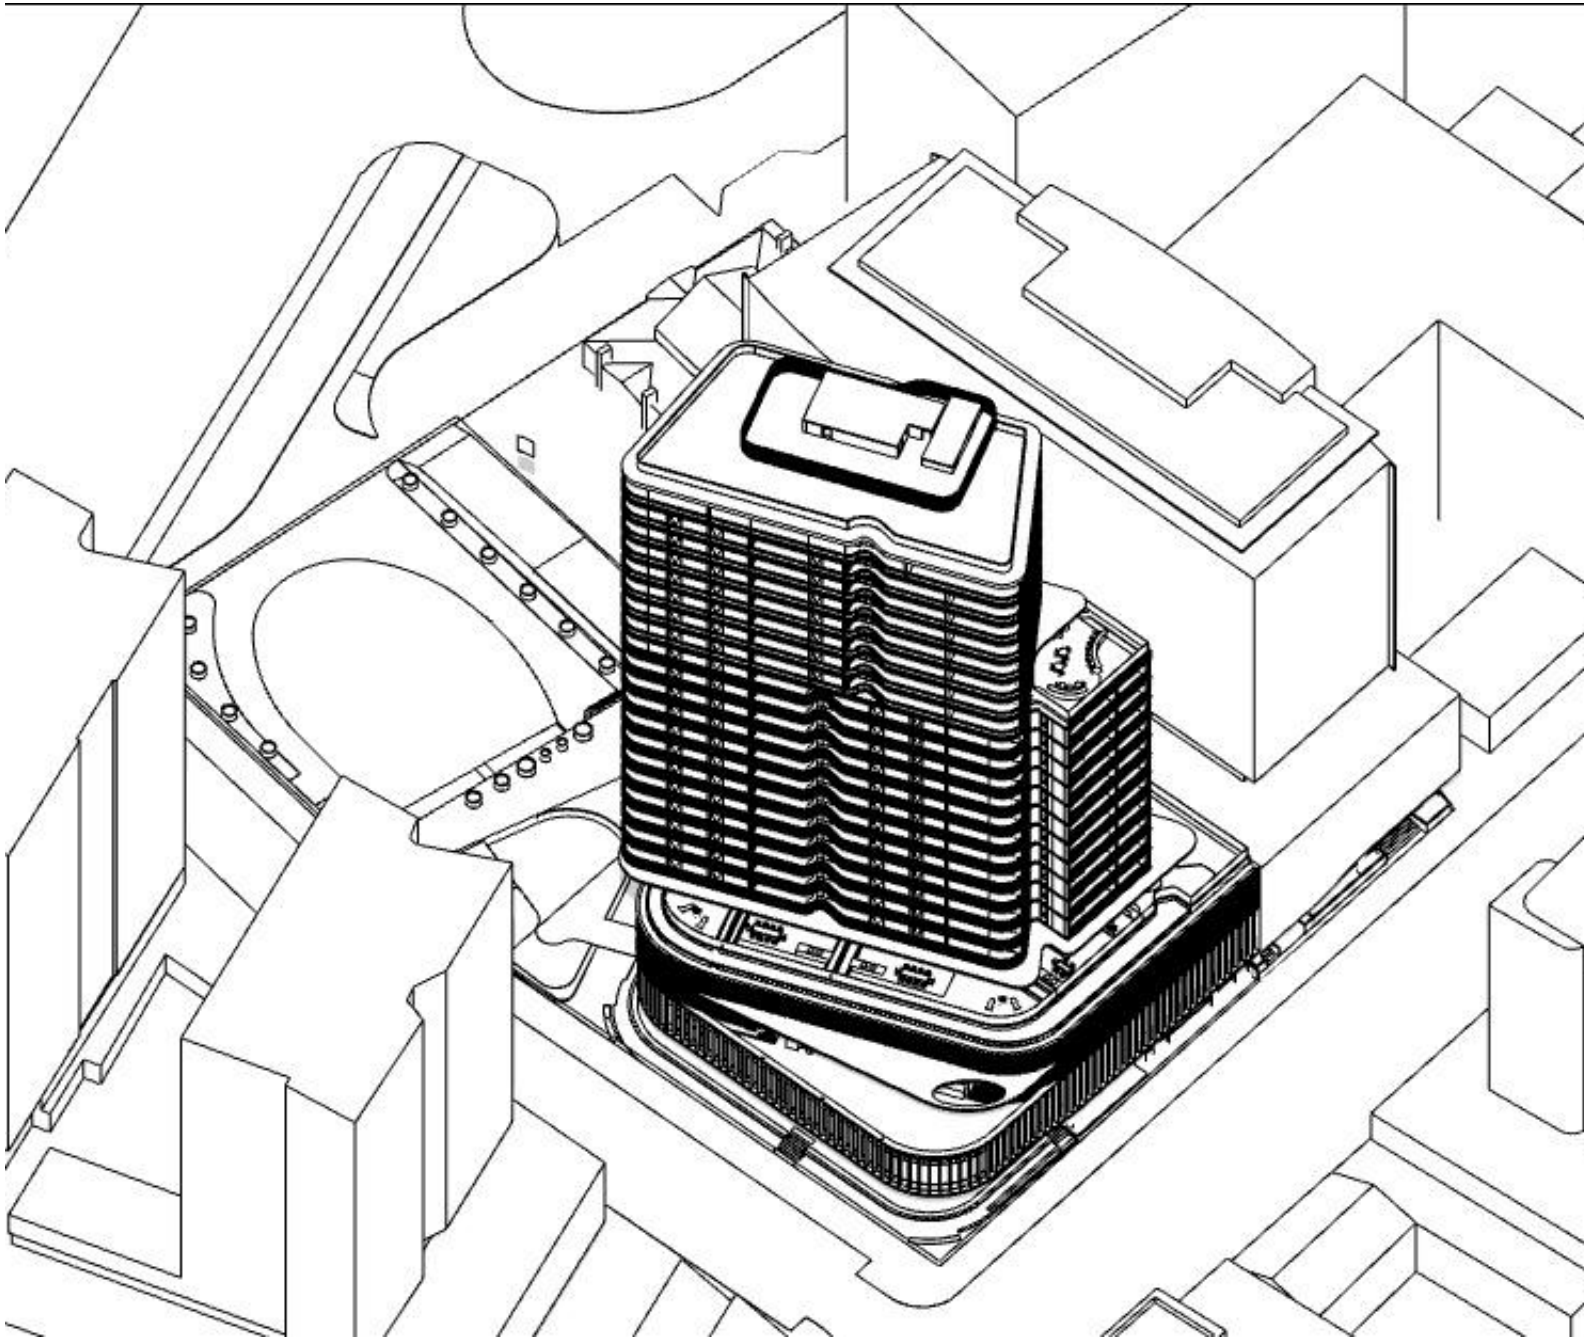

04 22 DEC 9:30AM
-

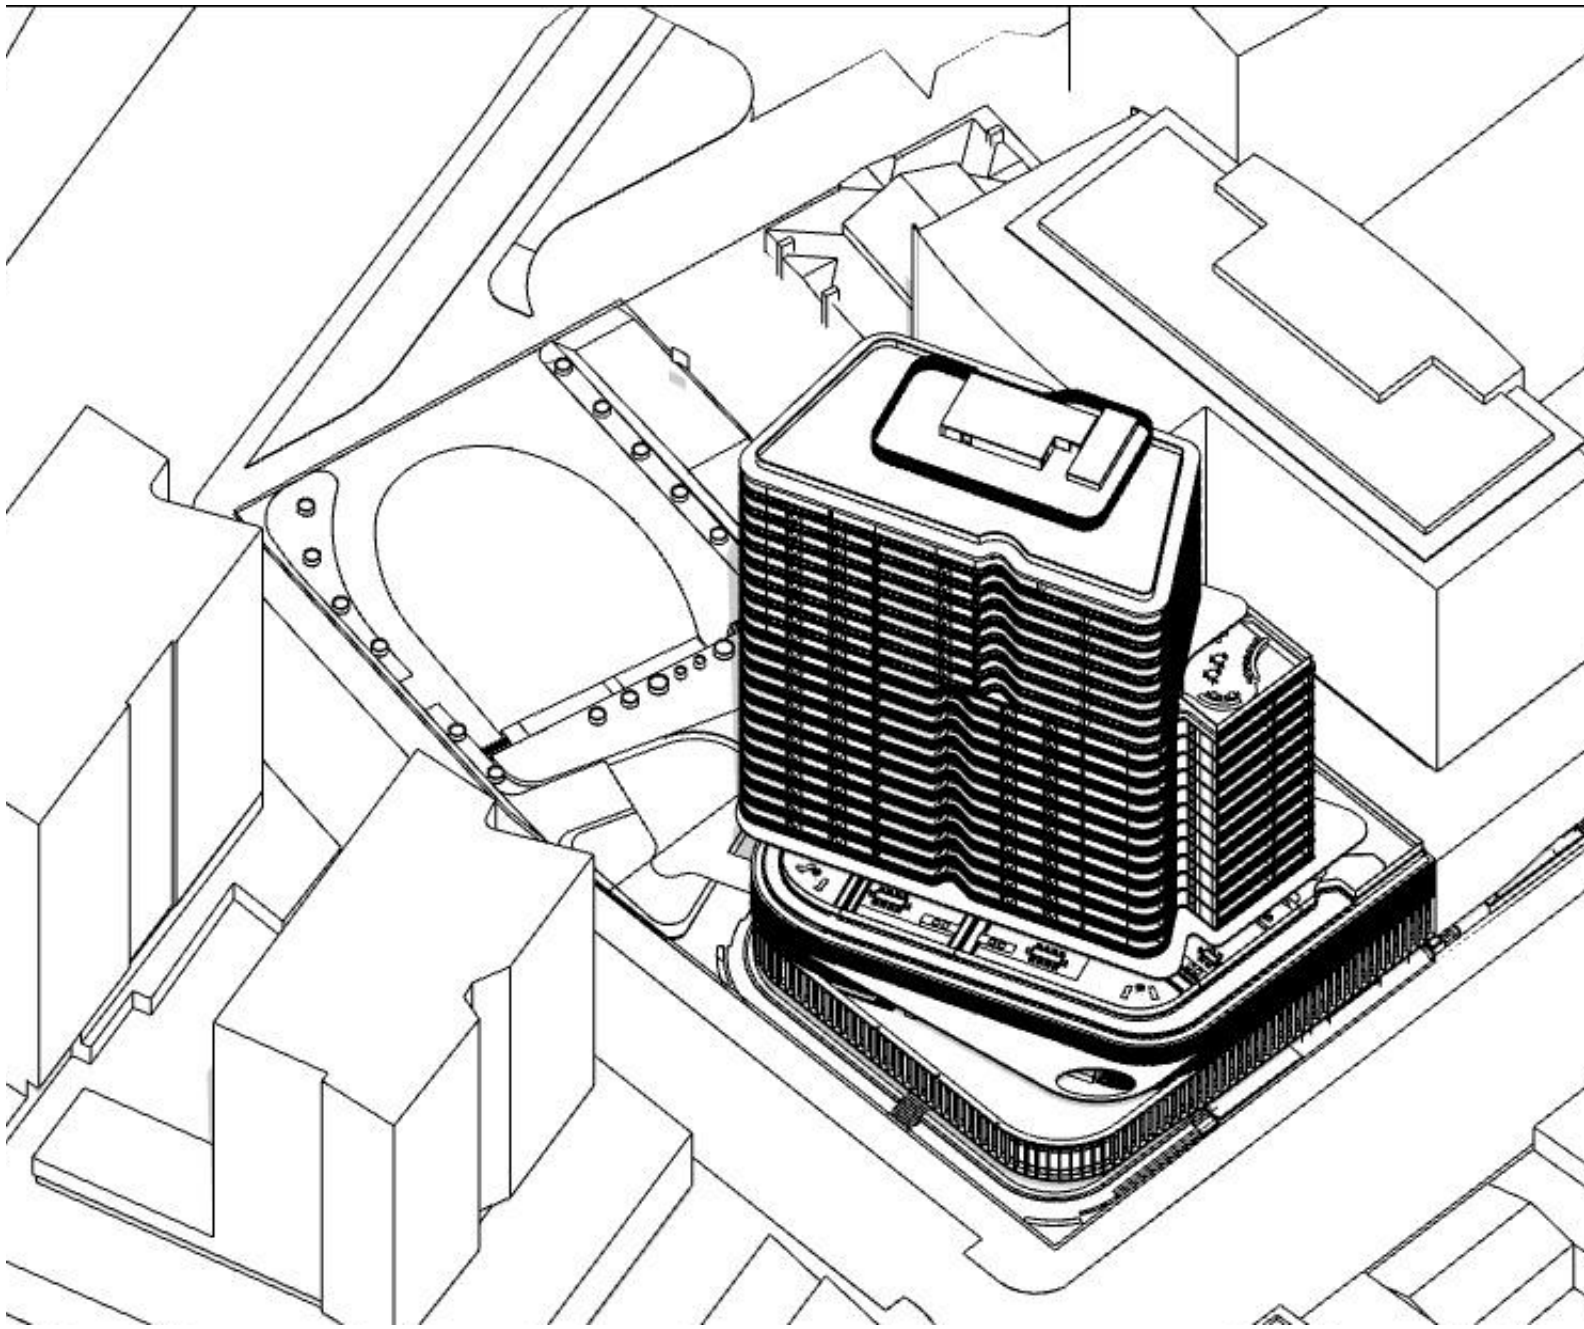

05 22 DEC 10AM
-

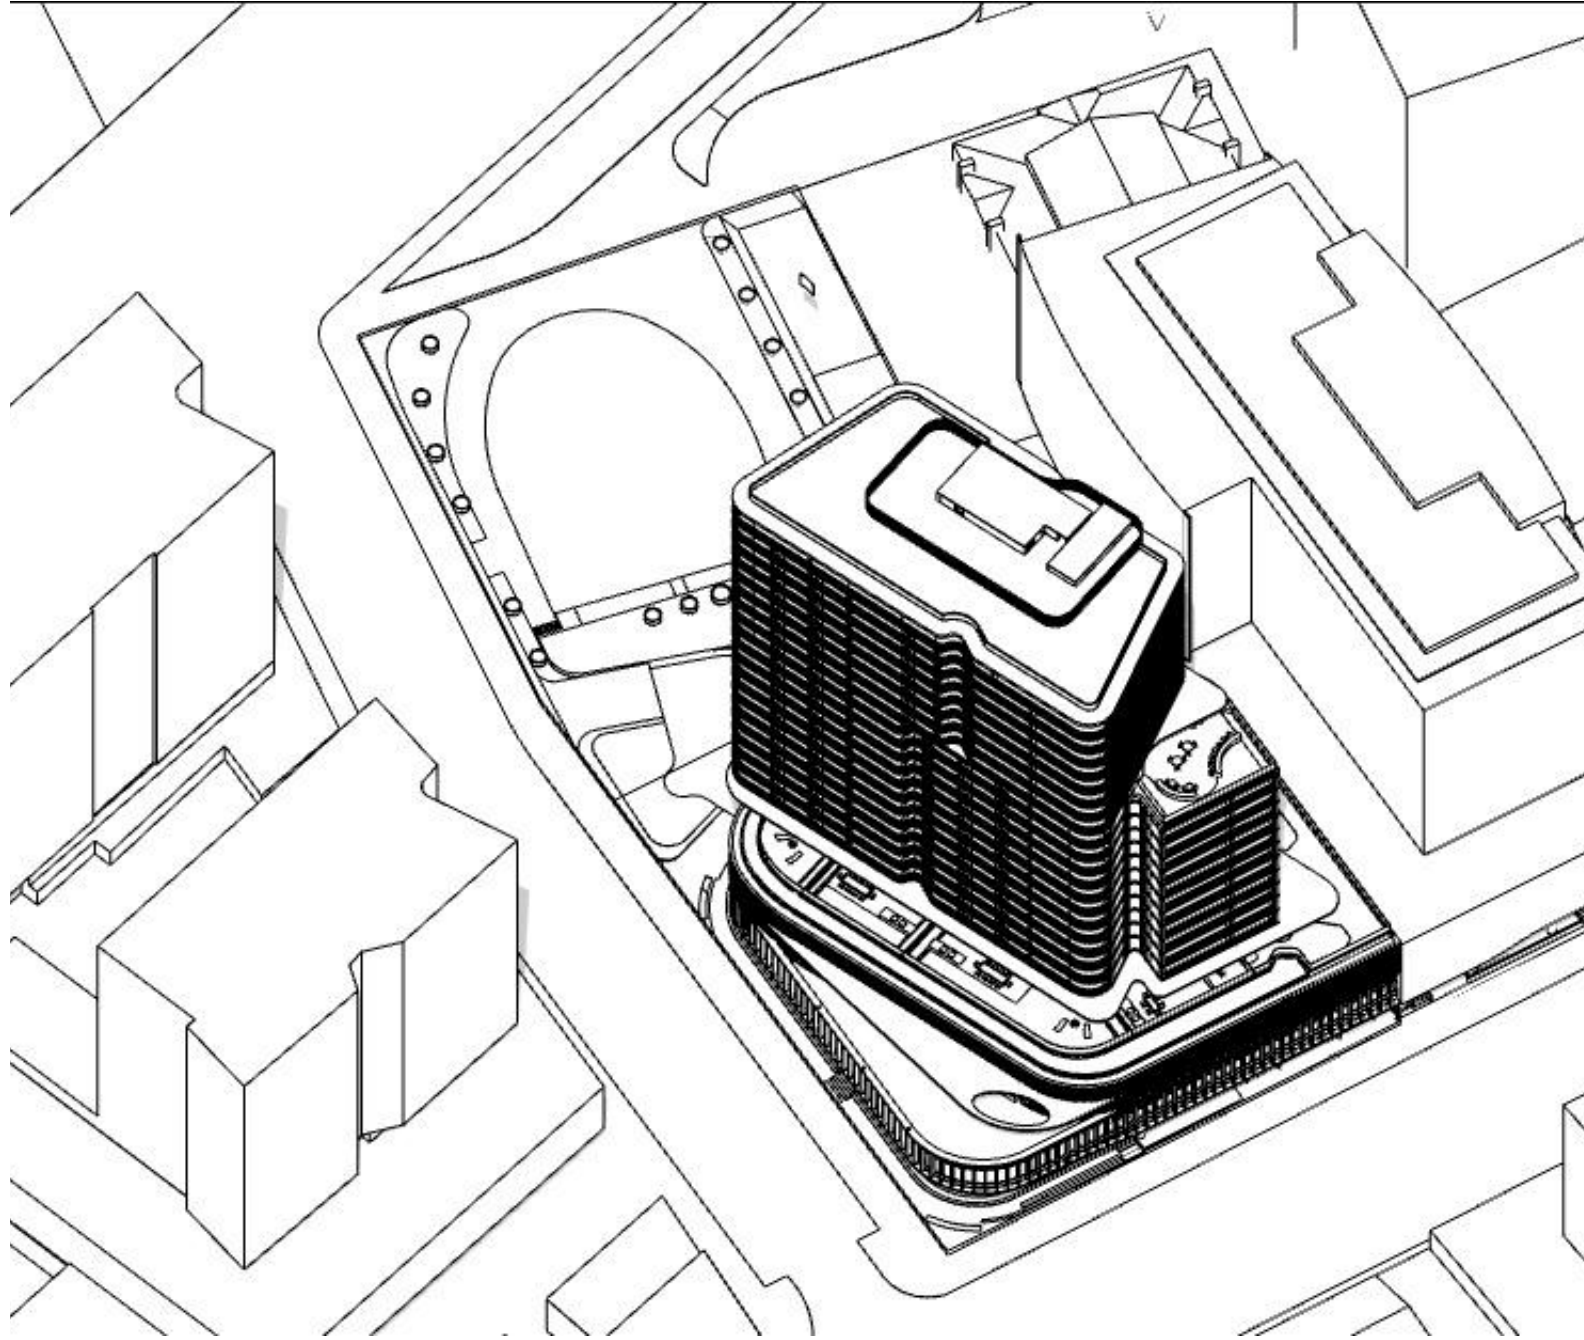


06 22 DEC 10:30AM
-

FOR INFORMATION

DATE	REVISION	BY	CHK	NO.
4/11/2022	ISSUE FOR DA SUBMISSION	AA/CY	HN	A
19/05/2023	AMENDED FOR DA SUBMISSION	AA/CY	HN	B

DATE	REVISION	BY	CHK	NO.

 

plus
architecture


Melbourne
Brisbane
Christchurch
Sydney
Western Australia
Auckland
Level 4, 222 Clarence Street
Sydney, NSW 2000 Australia
Plus Architecture Pty. Ltd.
ACN 600596303
Nominated Architect (NSW):
Rida Pin 11286
Telephone
+61 2 8623 7000
Instagram
#plusarchitecture
arch@plusarchitecture.com.au
www.plusarchitecture.com.au

PROJECT
711 HUNTER ST
NEWCASTLE WEST
NSW 2302


DRAWING TITLE
SUN EYE VIEW 22 DEC

In accepting and utilising this document the recipient agrees that Plus Architecture Pty. Ltd. ACN 600596303, remain all common law, statutory law and other rights including copyright and intellectual property rights. The recipient agrees not to use this document for any purpose other than its intended use, to waive all claims against Plus Architecture resulting from unauthorised changes, or to reuse the document on other projects without the prior written consent of Plus Architecture. Under no circumstances shall transfer of this document be deemed a sale. Plus Architecture makes no warranty of fitness for any purpose. The Builder/Contractor shall verify job dimensions prior to any work commencing. Figured dimensions shall take precedence over scaled work.


SCALE N.T.S. @A1		
DATE 19/05/2023	PLOT DATE 19/05/2023	
DRAWN AA/CY	CHECKED HN	
JOB NO. 20623	DRAWING NO. PLA-DA-S1-4003	REVISION B

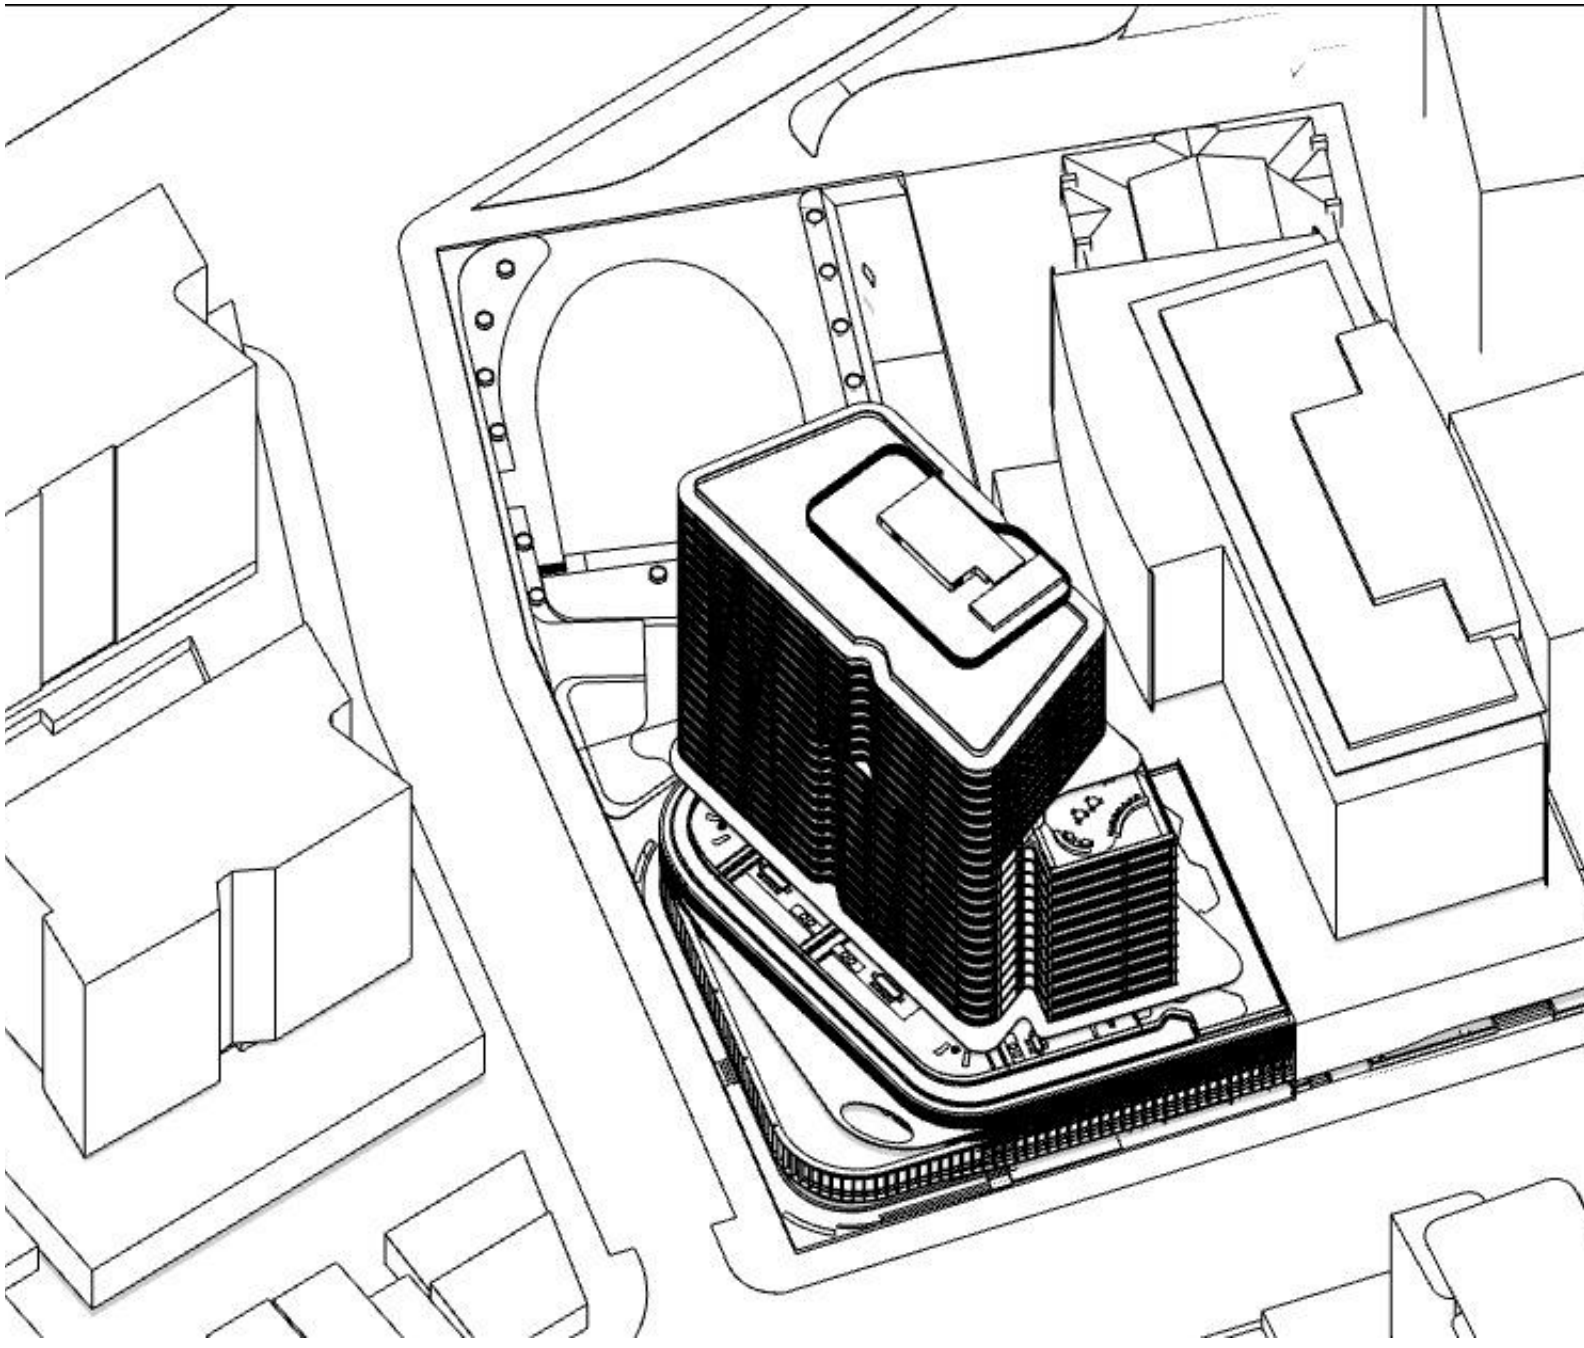


01 22 DEC 11AM
-

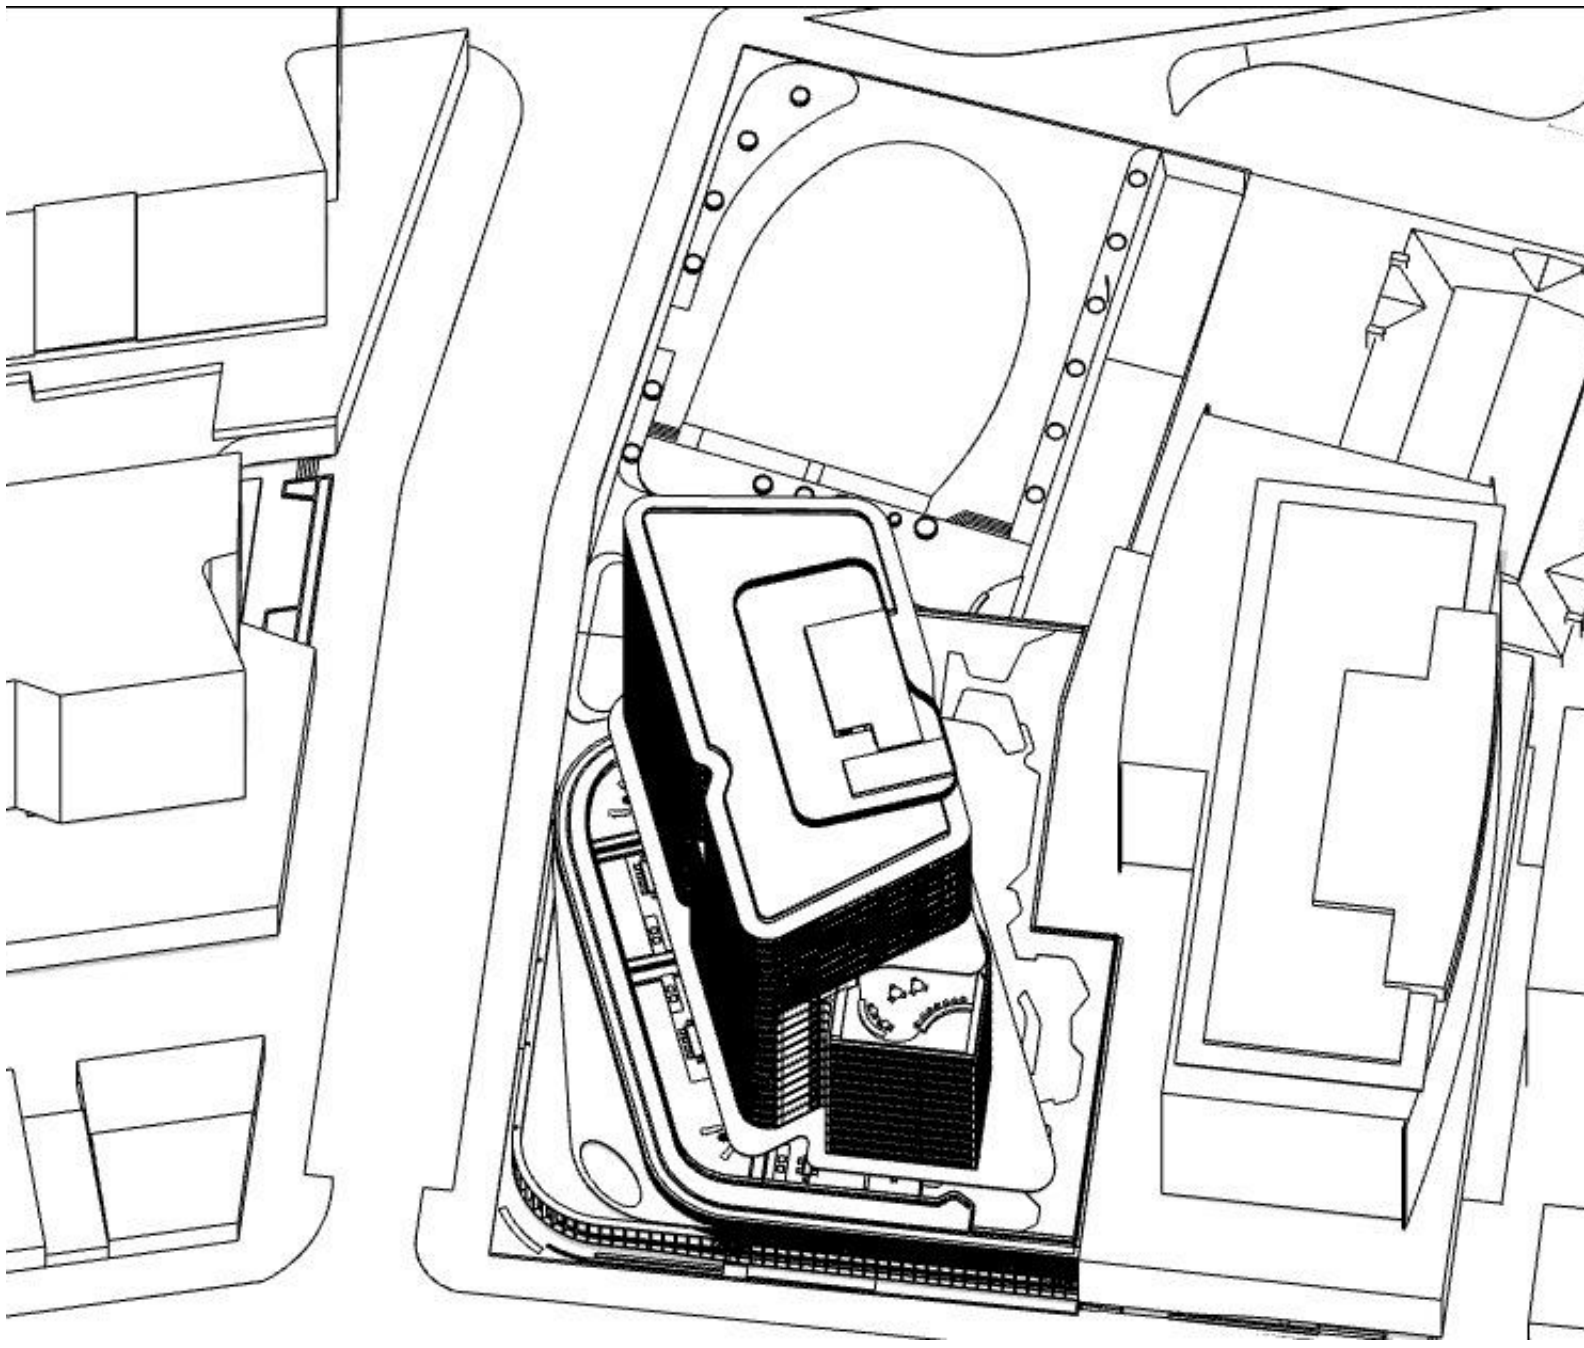


02 22 DEC 11:30AM
-

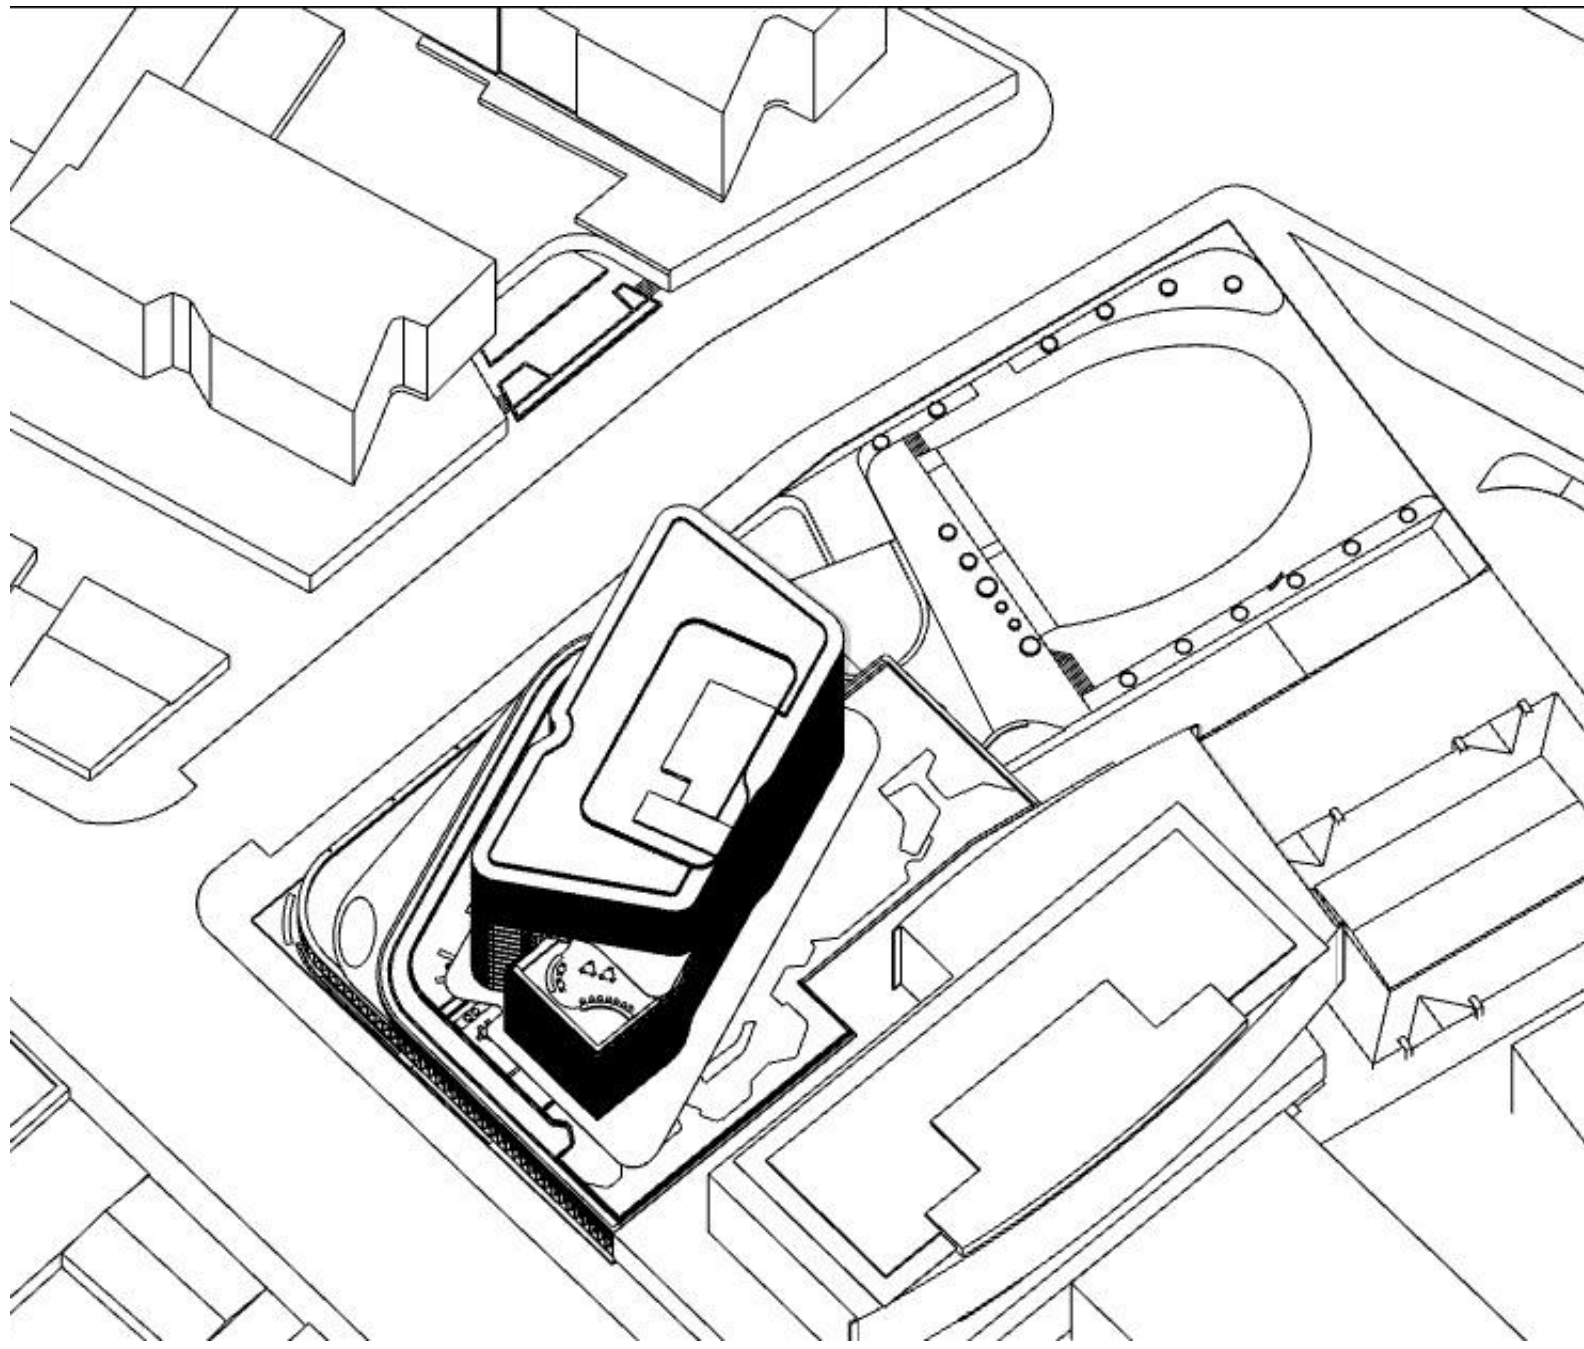


03 22 DEC 12PM
-

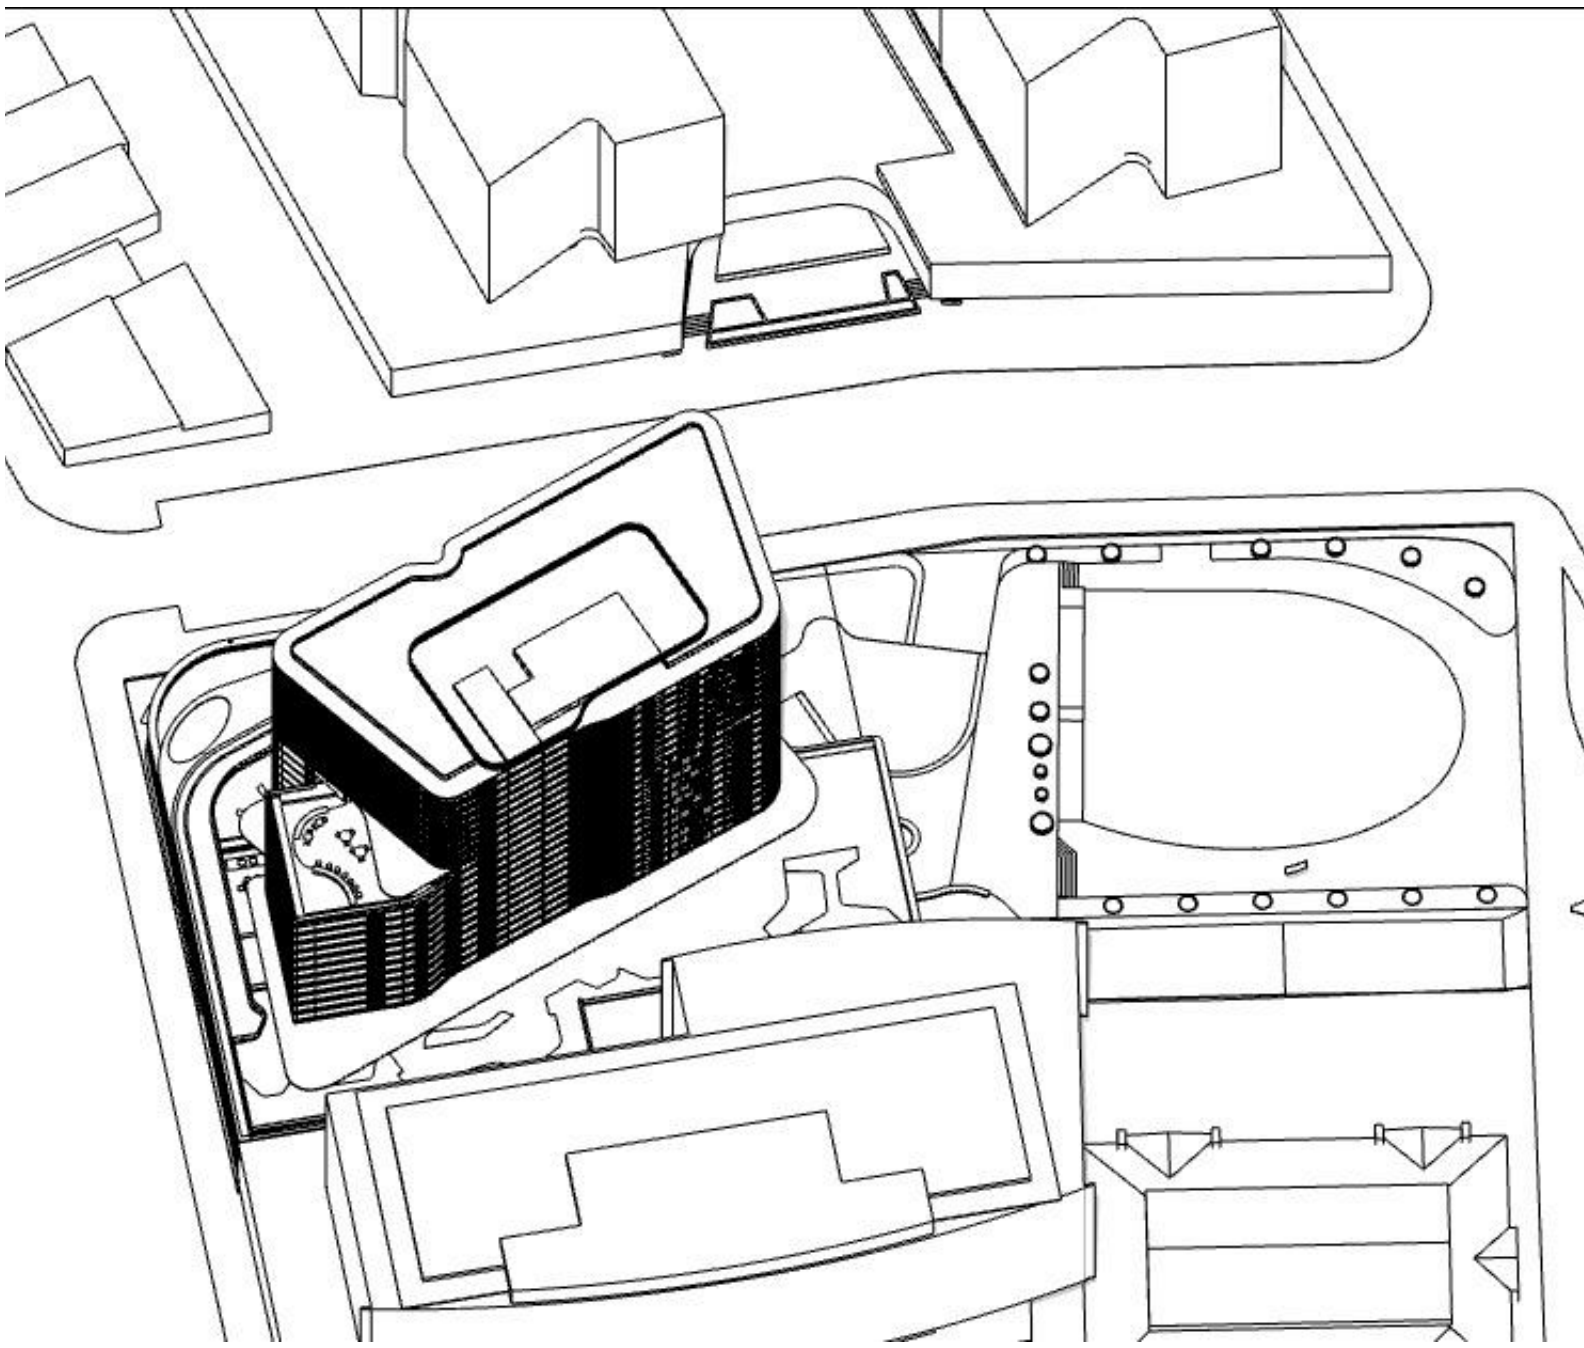

04 22 DEC 12:30PM
-

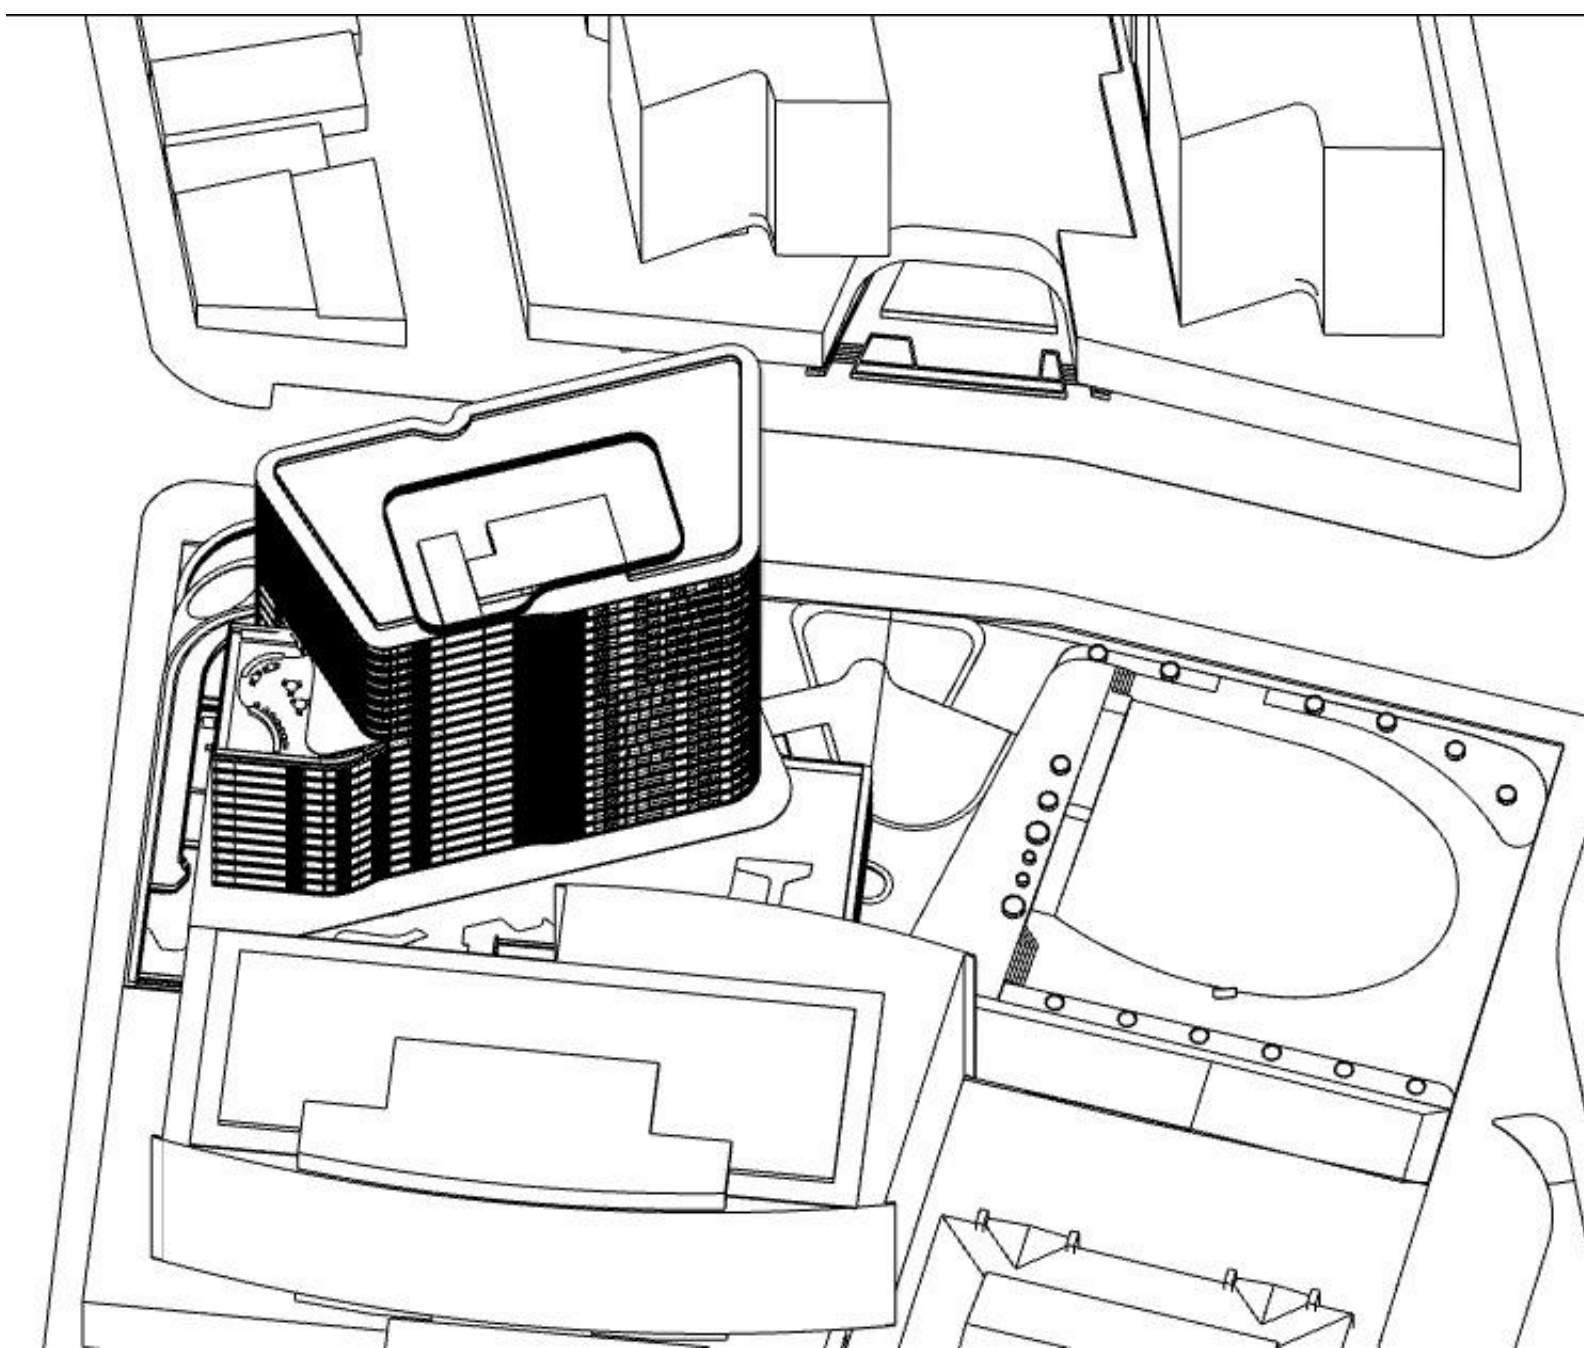

05 22 DEC 1PM
-

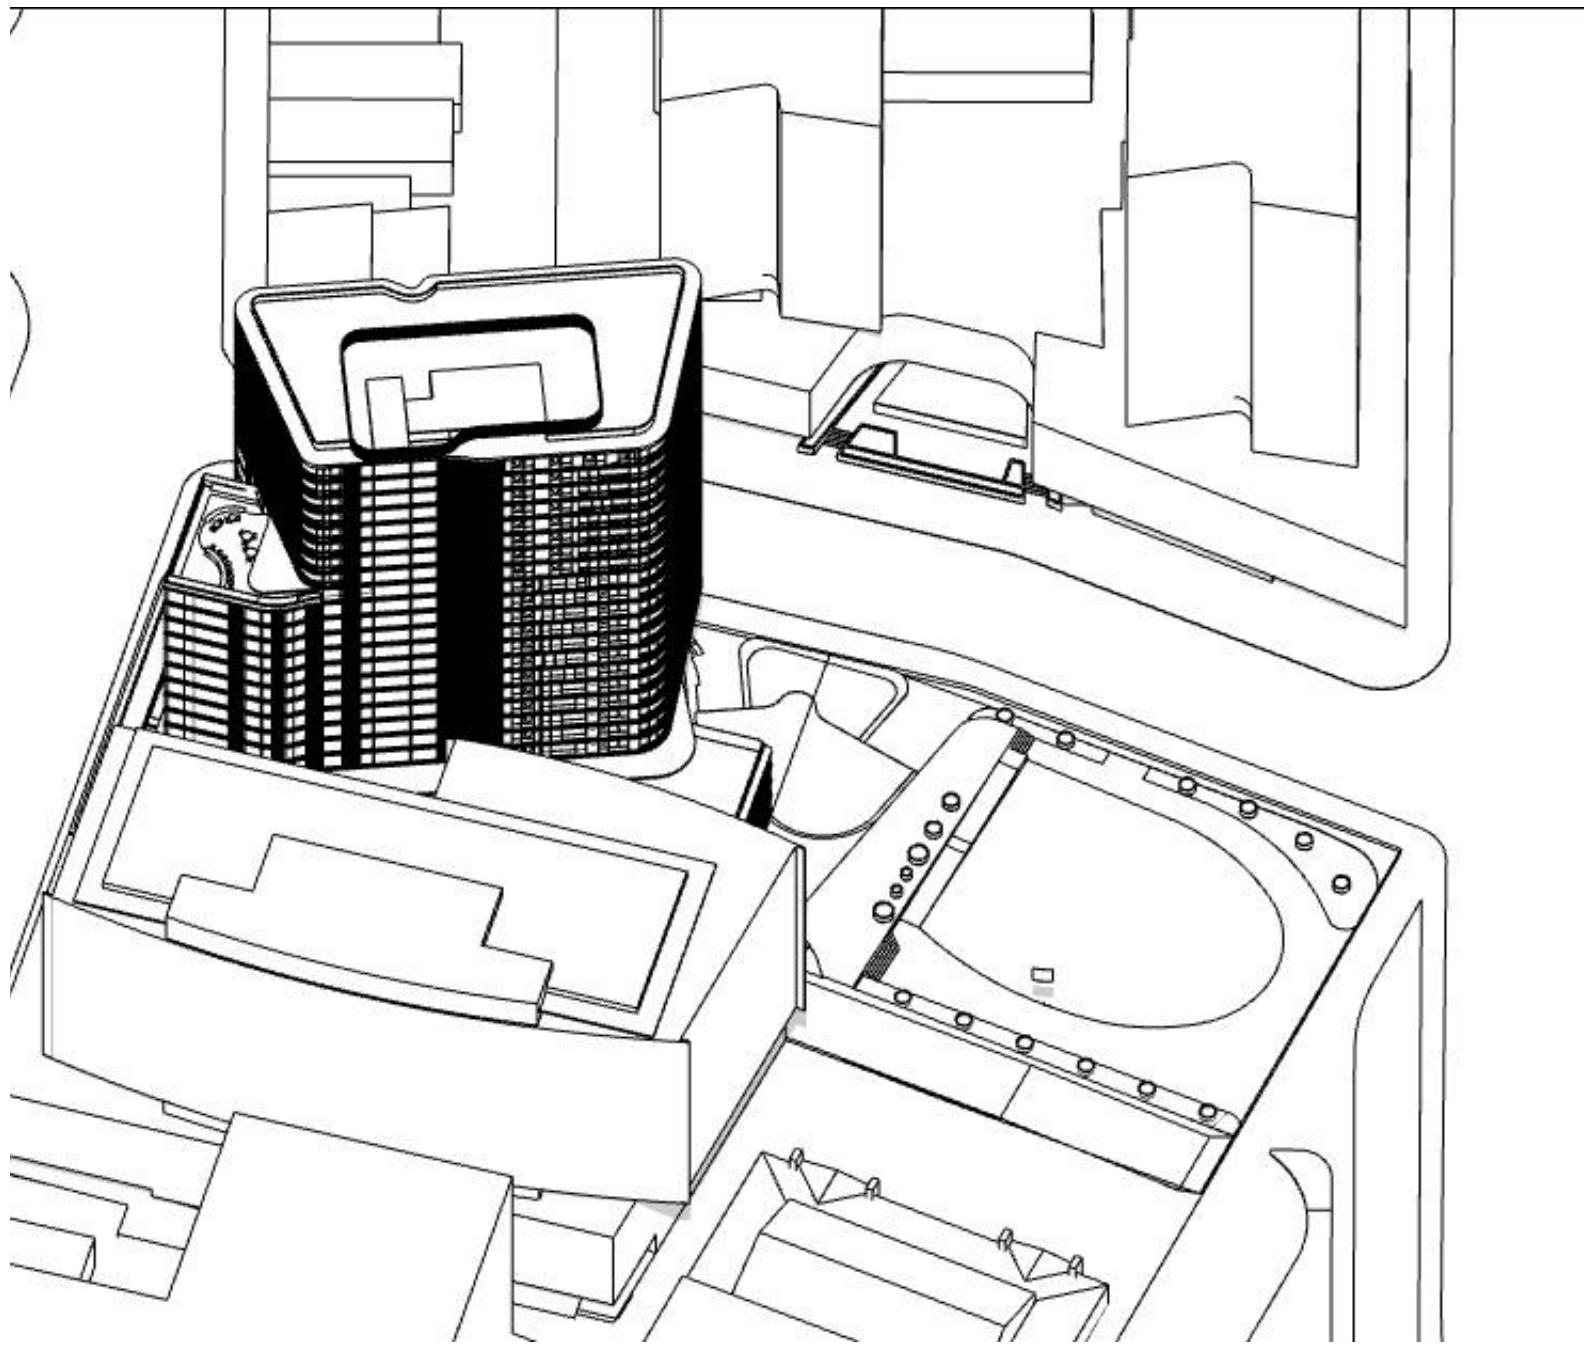


06 22 DEC 1:30PM
-

DATE	REVISION	BY	CHK	NO.
4/11/2022	ISSUE FOR DA SUBMISSION	AA/CY	HN	A
19/05/2023	AMENDED FOR DA SUBMISSION	AA/CY	HN	B

DATE	REVISION	BY	CHK	NO.

 **StHilliers**

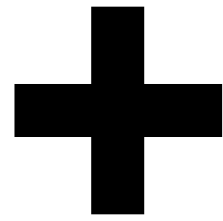

Level 4, 222 Clarence Street
Sydney, NSW 2000 Australia
Plus Architecture Pty. Ltd.
ACN 600596303
Nominated Architect (NSW);
Rtdo Pin 11286

plus
architecture


Melbourne
Brisbane
Christchurch
Sydney
Western Australia
Auckland
Telephone
+61 2 8623 7000
Instagram
#plusarchitecture
arch@plusarchitecture.com.au
www.plusarchitecture.com.au


PROJECT
**711 HUNTER ST
NEWCASTLE WEST
NSW 2302**

DRAWING TITLE
SUN EYE VIEW 22 DEC


In accepting and utilising this document the recipient agrees that Plus Architecture Pty. Ltd. ACN 600596303, retain all common law, statutory law and other rights including copyright and intellectual property rights. The recipient agrees not to use this document for any purpose other than its intended use, to waive all claims against Plus Architecture resulting from unauthorised changes, or to reuse the document on other projects without the prior written consent of Plus Architecture. Under no circumstances shall transfer of this document be deemed a sale. Plus Architecture makes no warranty of fitness for any purpose. The Builder/Contractor shall verify job dimensions prior to any work commencing. Figured dimensions shall take precedence over scaled work.

FOR INFORMATION

 
SCALE N.T.S. @A1			
DATE 19/05/2023	PLOT DATE 19/05/2023		
DRAWN AA/CY	CHECKED HN		
JOB NO. 20623	DRAWING NO. PLA-DA-S1-4004	REVISION B	

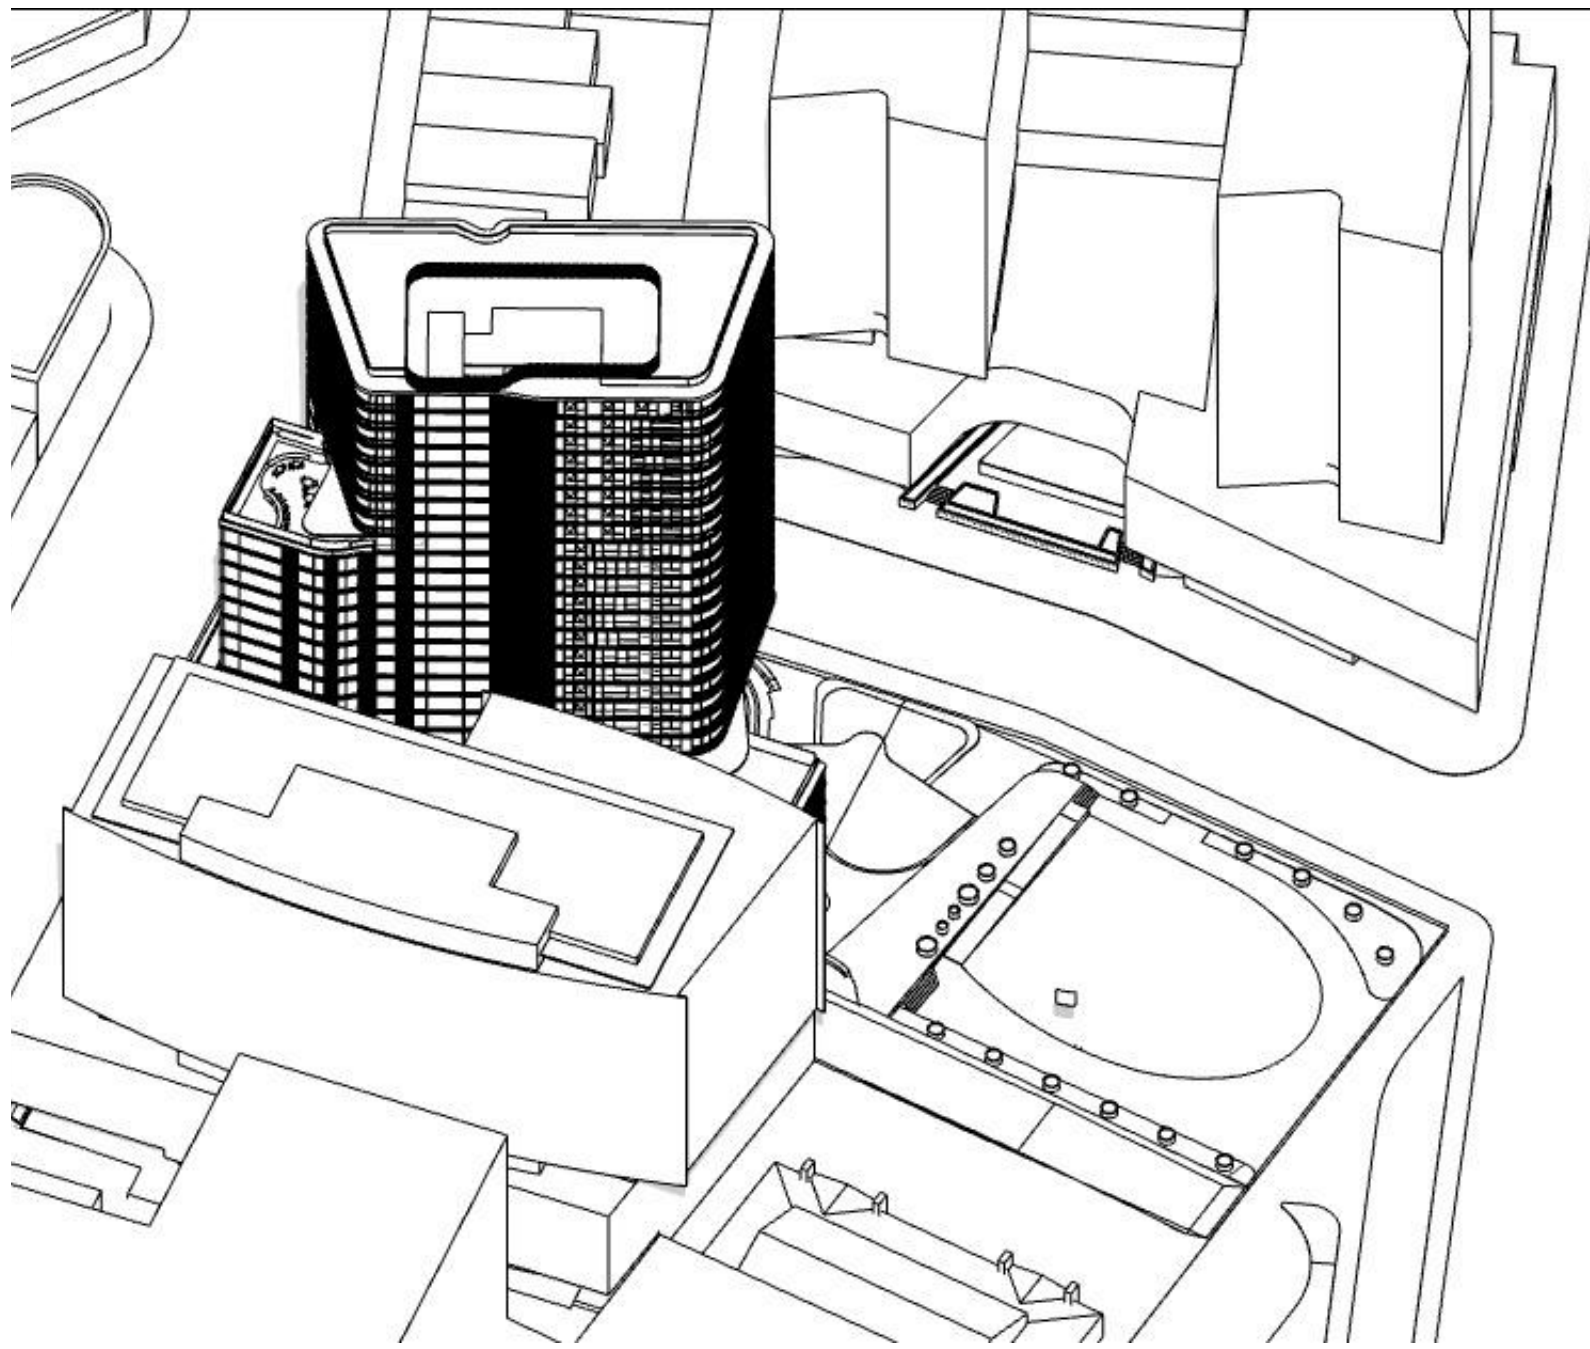


01 22 DEC 2PM
-

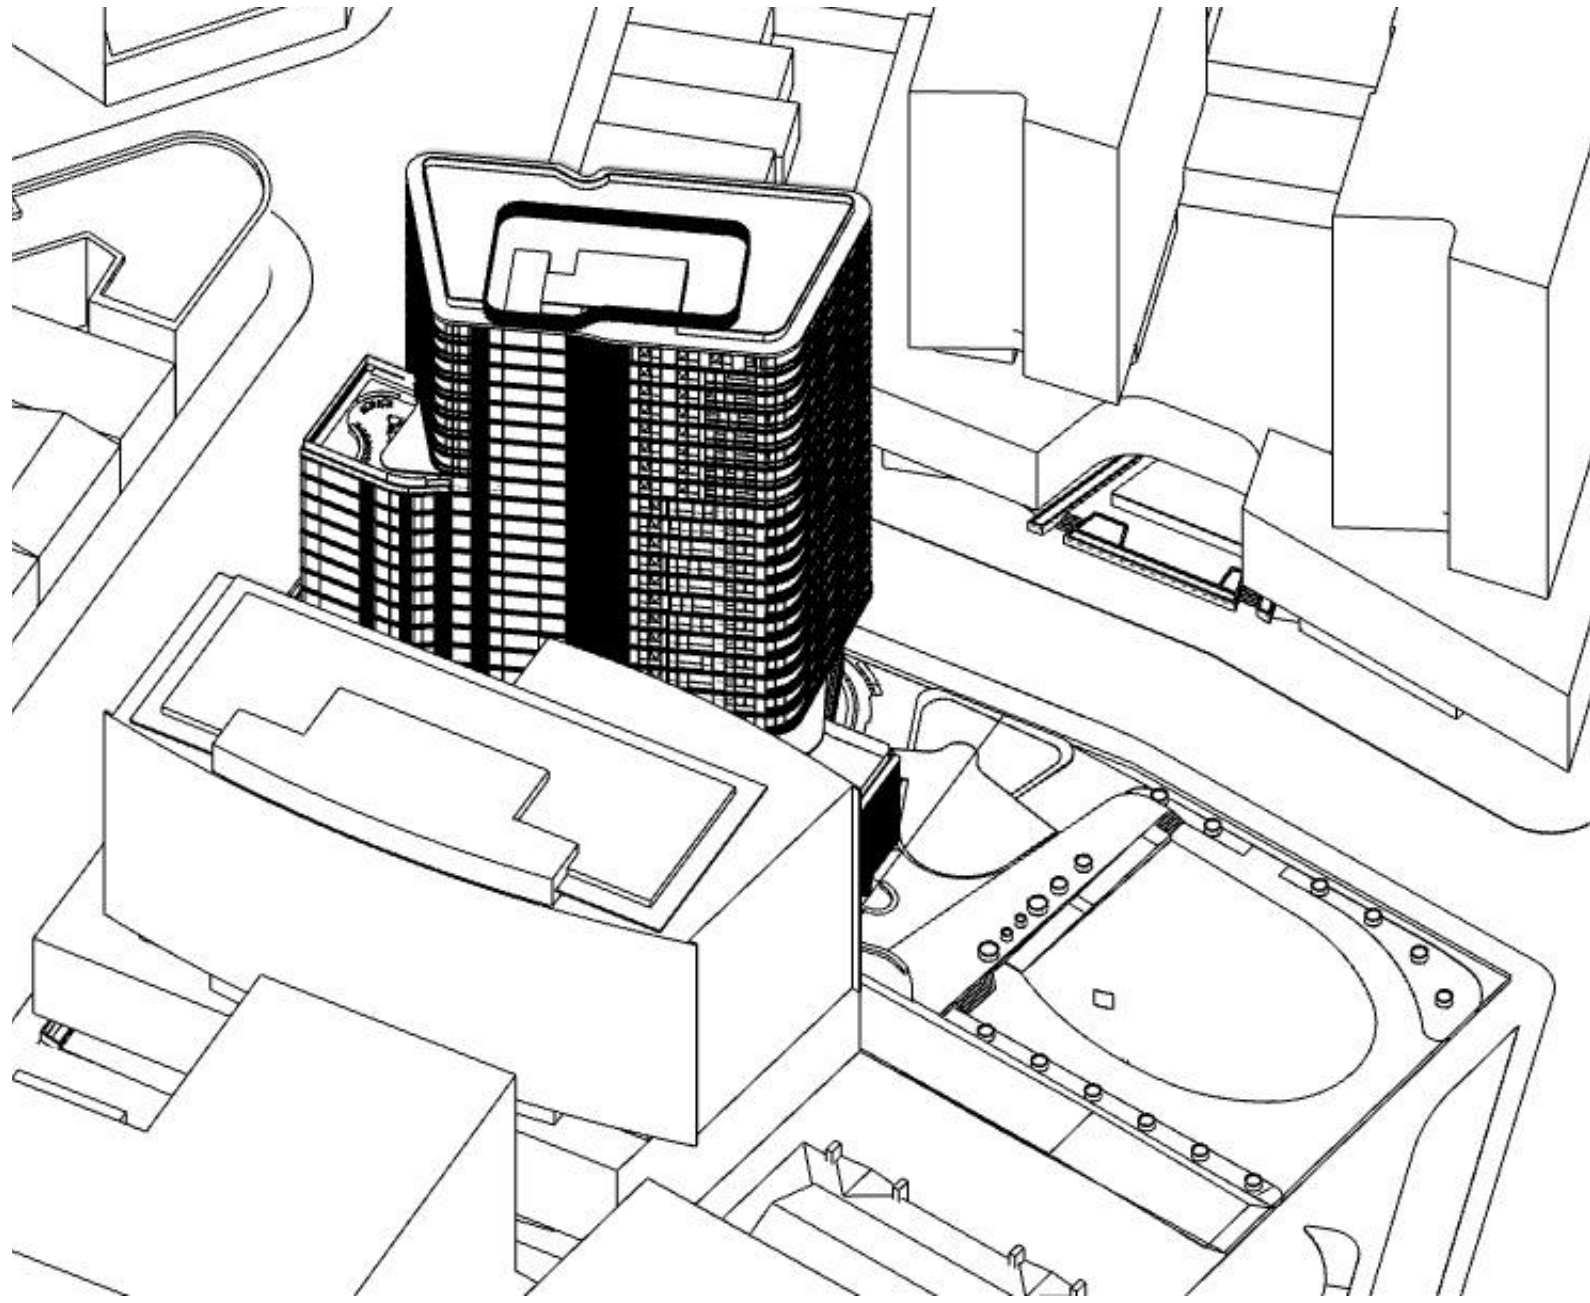


02 22 DEC 2:30PM
-

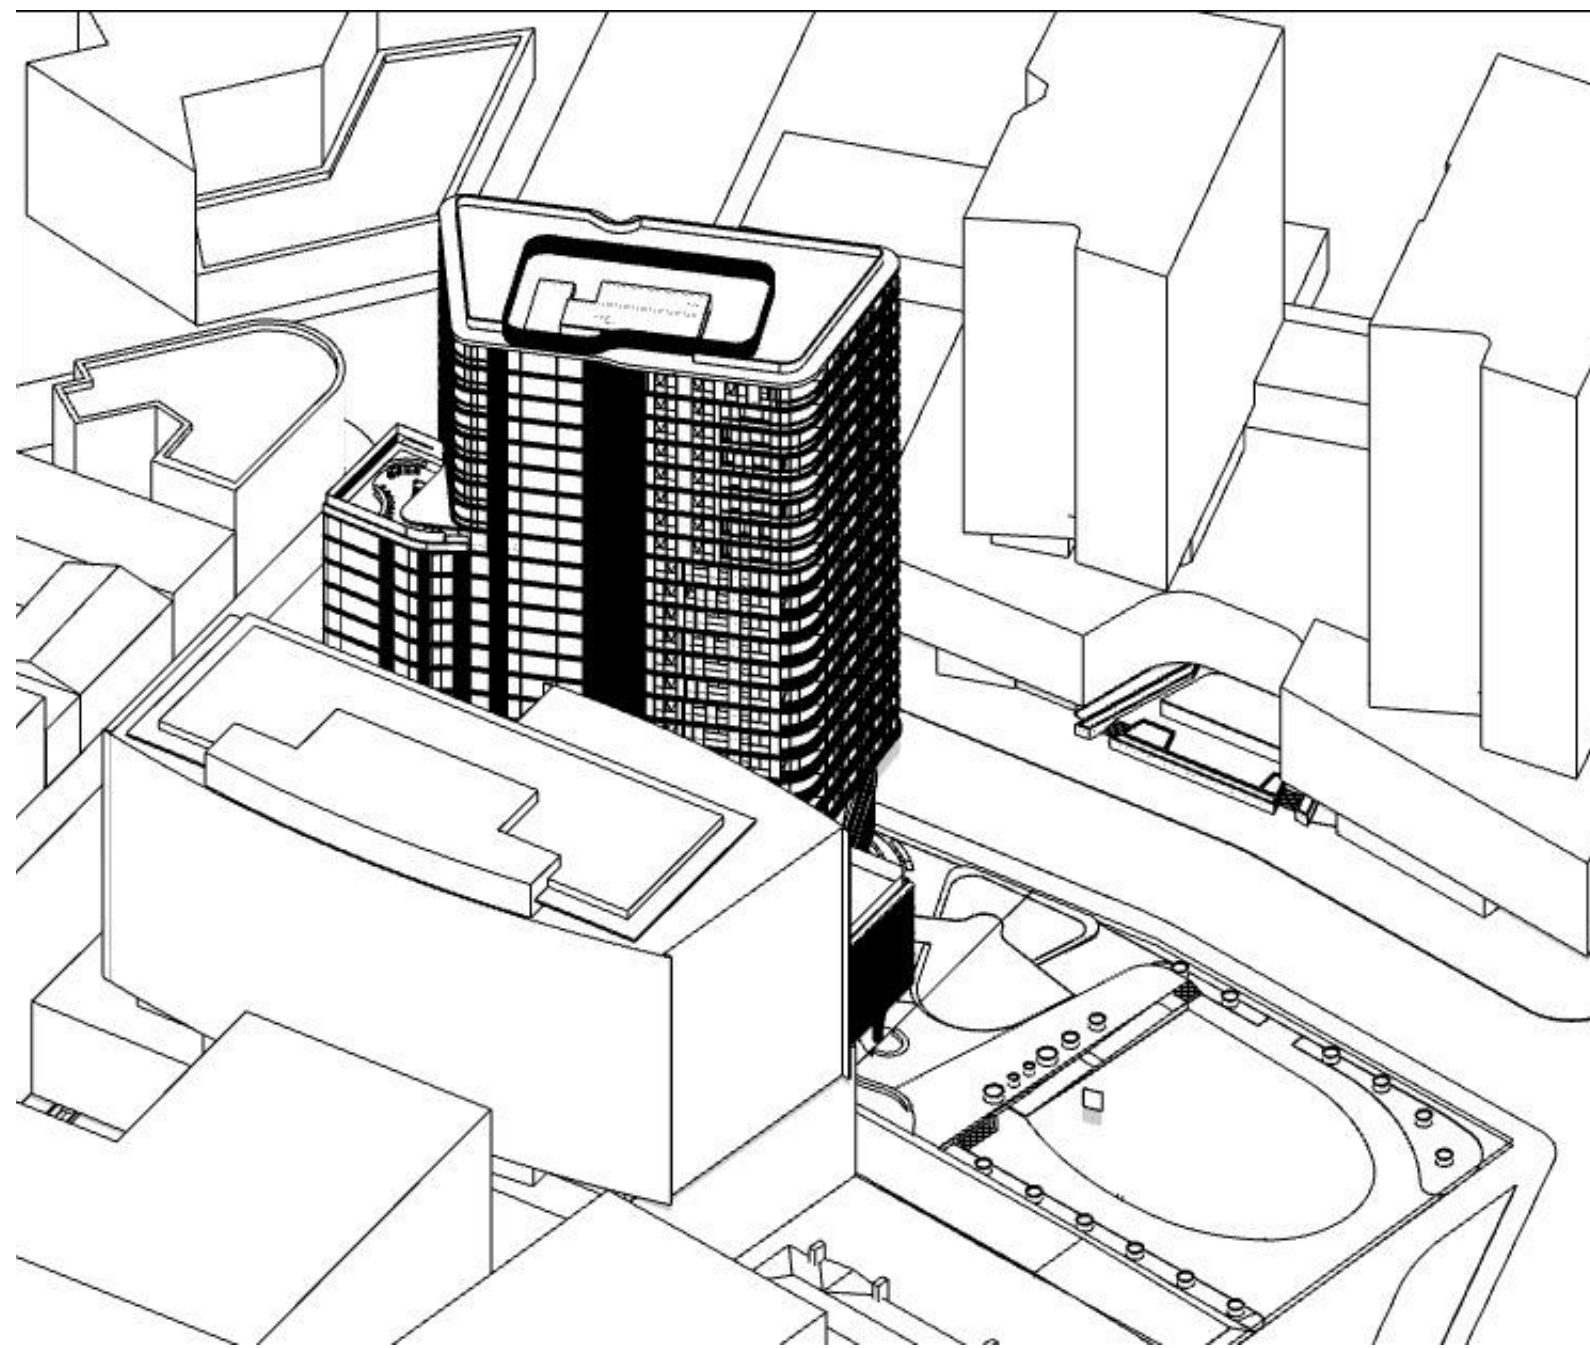

03 22 DEC 3PM
-

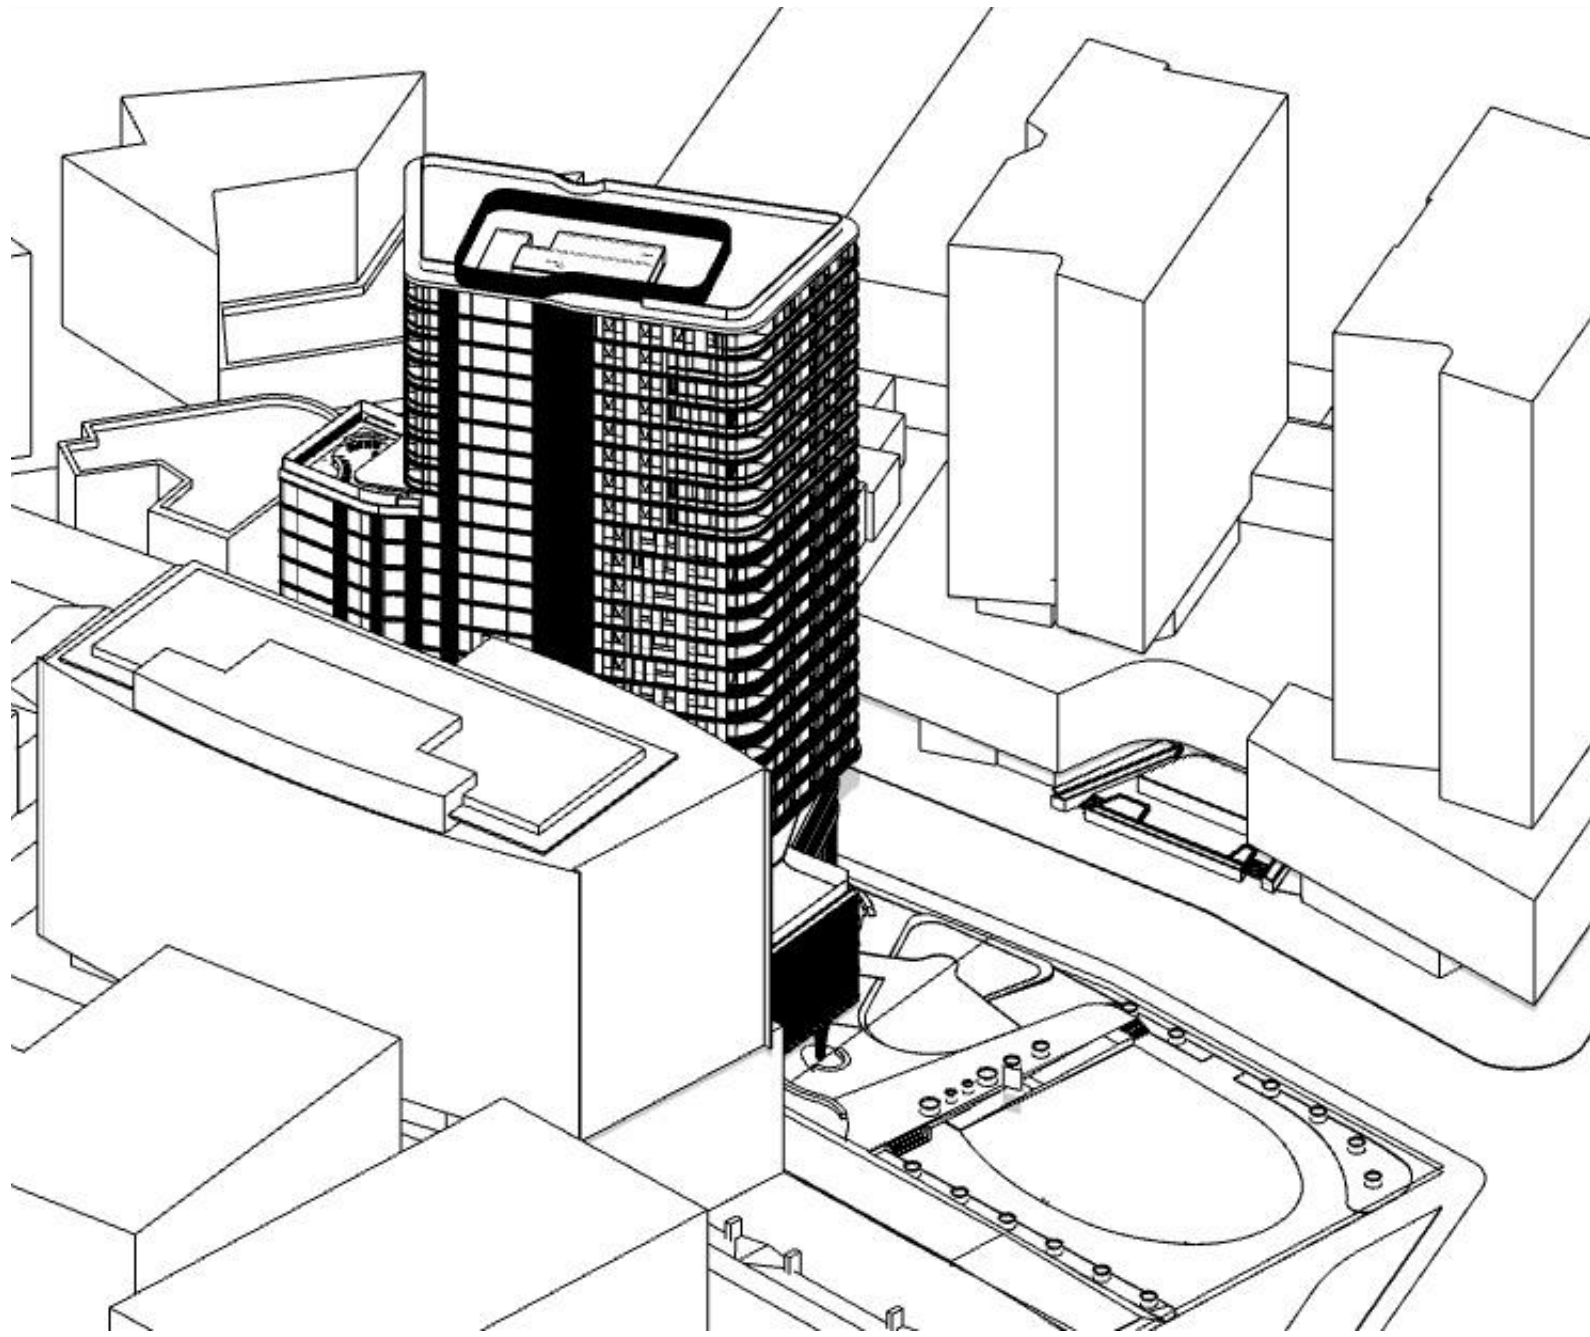

04 22 DEC 3:30PM
-

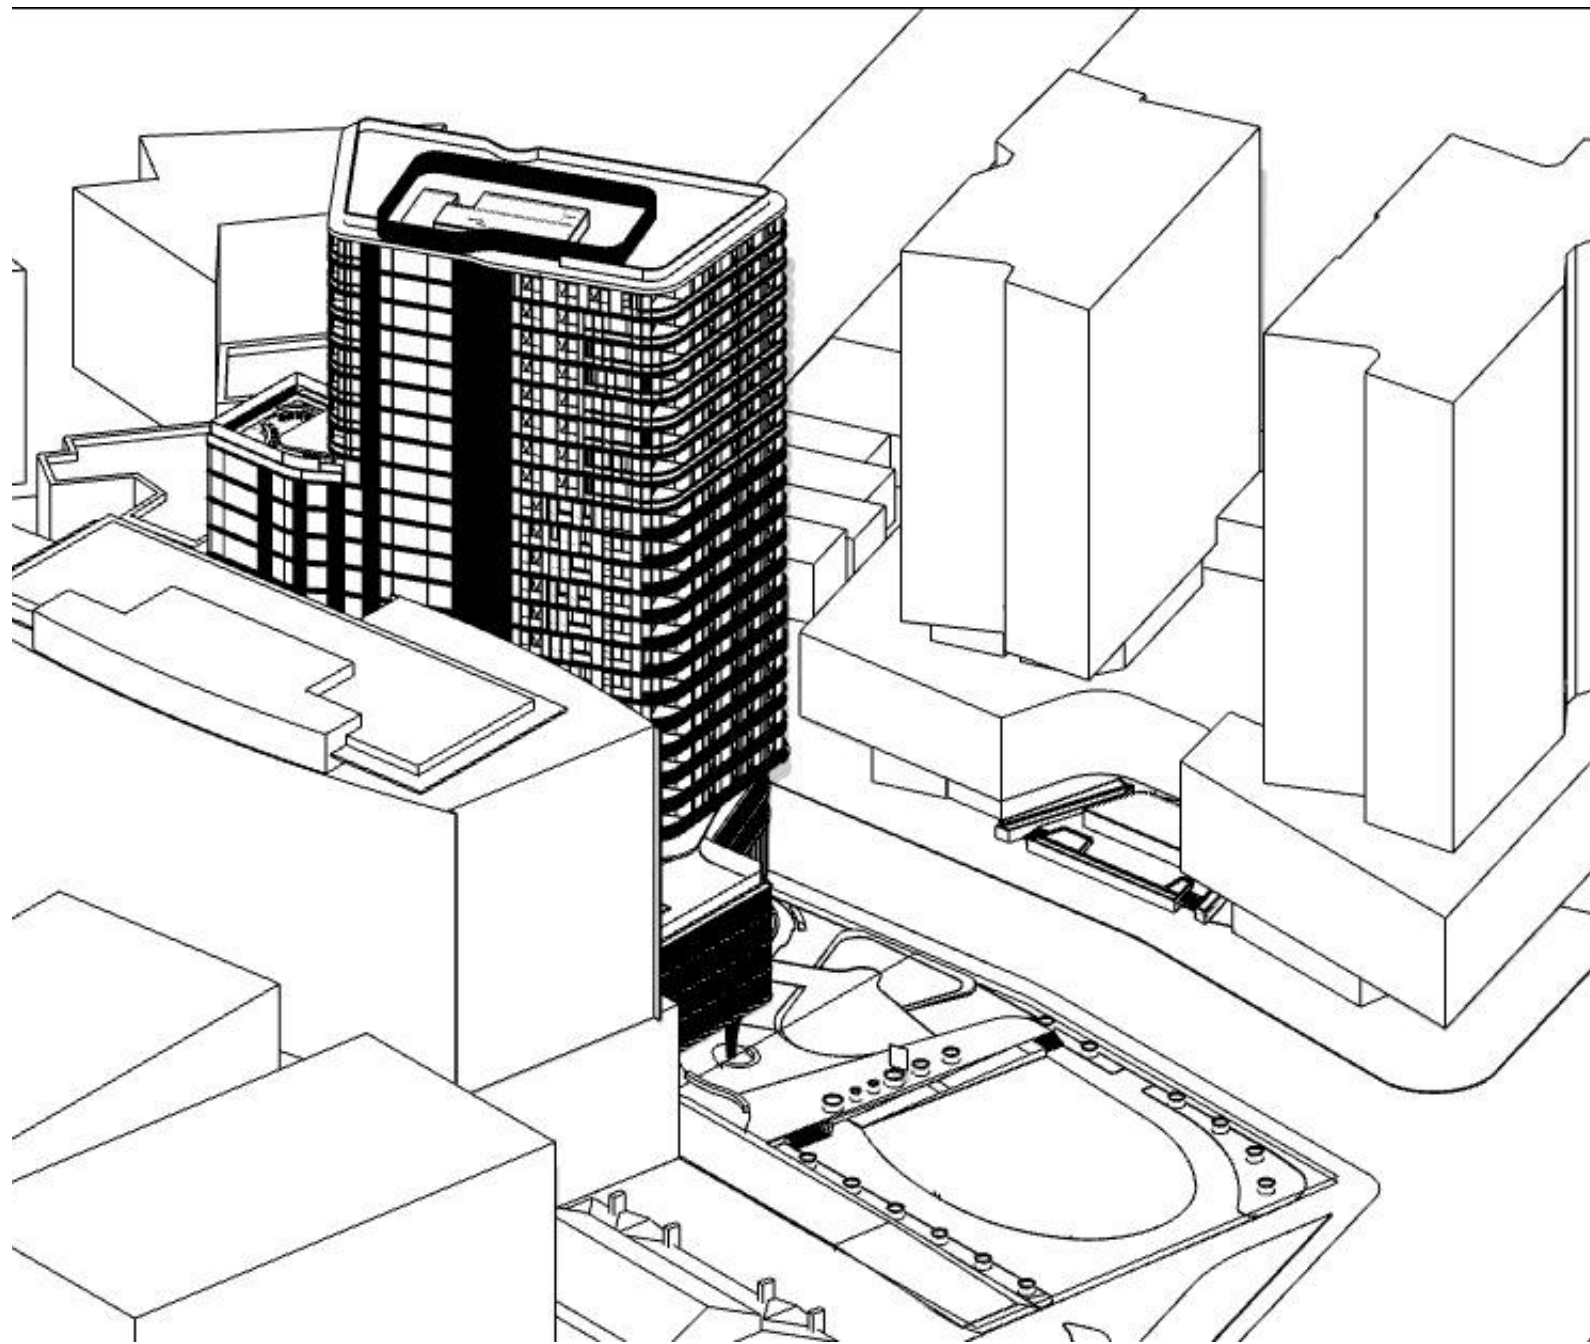


05 22 DEC 4PM
-

FOR INFORMATION

DATE	REVISION	BY	CHK	NO.	DATE	REVISION	BY	CHK	NO.
4/11/2022	ISSUE FOR DA SUBMISSION	AA/CY	HN	A					
19/05/2023	AMENDED FOR DA SUBMISSION	AA/CY	HN	B					

 **St Hilliers**

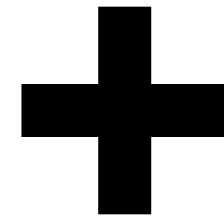


Level 4, 222 Clarence Street
Sydney, NSW 2000 Australia
Plus Architecture Pty. Ltd.
ACN 600596303
Nominated Architect (NSW):
Rida Pin 11286

plus
architecture
Melbourne
Brisbane
Christchurch
Sydney
Western Australia
Auckland
Telephone
+61 2 8823 7000
Instagram
#plusarchitecture
arch@plusarchitecture.com.au
www.plusarchitecture.com.au

PROJECT
**711 HUNTER ST
NEWCASTLE WEST
NSW 2302**



DRAWING TITLE
SUN EYE VIEW 22 DEC

In accepting and utilising this document the recipient agrees that Plus Architecture Pty. Ltd. ACN 600596303, remain all common law, statutory law and other rights including copyright and intellectual property rights. The recipient agrees not to use this document for any purpose other than its intended use, to waive all claims against Plus Architecture resulting from unauthorised changes, or to make the document or other projects without the prior written consent of Plus Architecture. Under no circumstances shall transfer of this document be deemed a sale. Plus Architecture makes no warranty of fitness for any purpose. The Builder/Contractor shall verify job dimensions prior to any work commencing. Figured dimensions shall take precedence over scaled work.

 SCALE N.T.S. @A1		
DATE 19/05/2023	PLOT DATE 19/05/2023	
DRAWN AA/CY	CHECKED HN	
JOB NO. 20623	DRAWING NO. PLA-DA-S1-4005	REVISION B

REFER TO STRATUM REPORT PREPARED BY CMS FOR
STORMWATER EASEMENTS

 **EXISTING SHADOW**

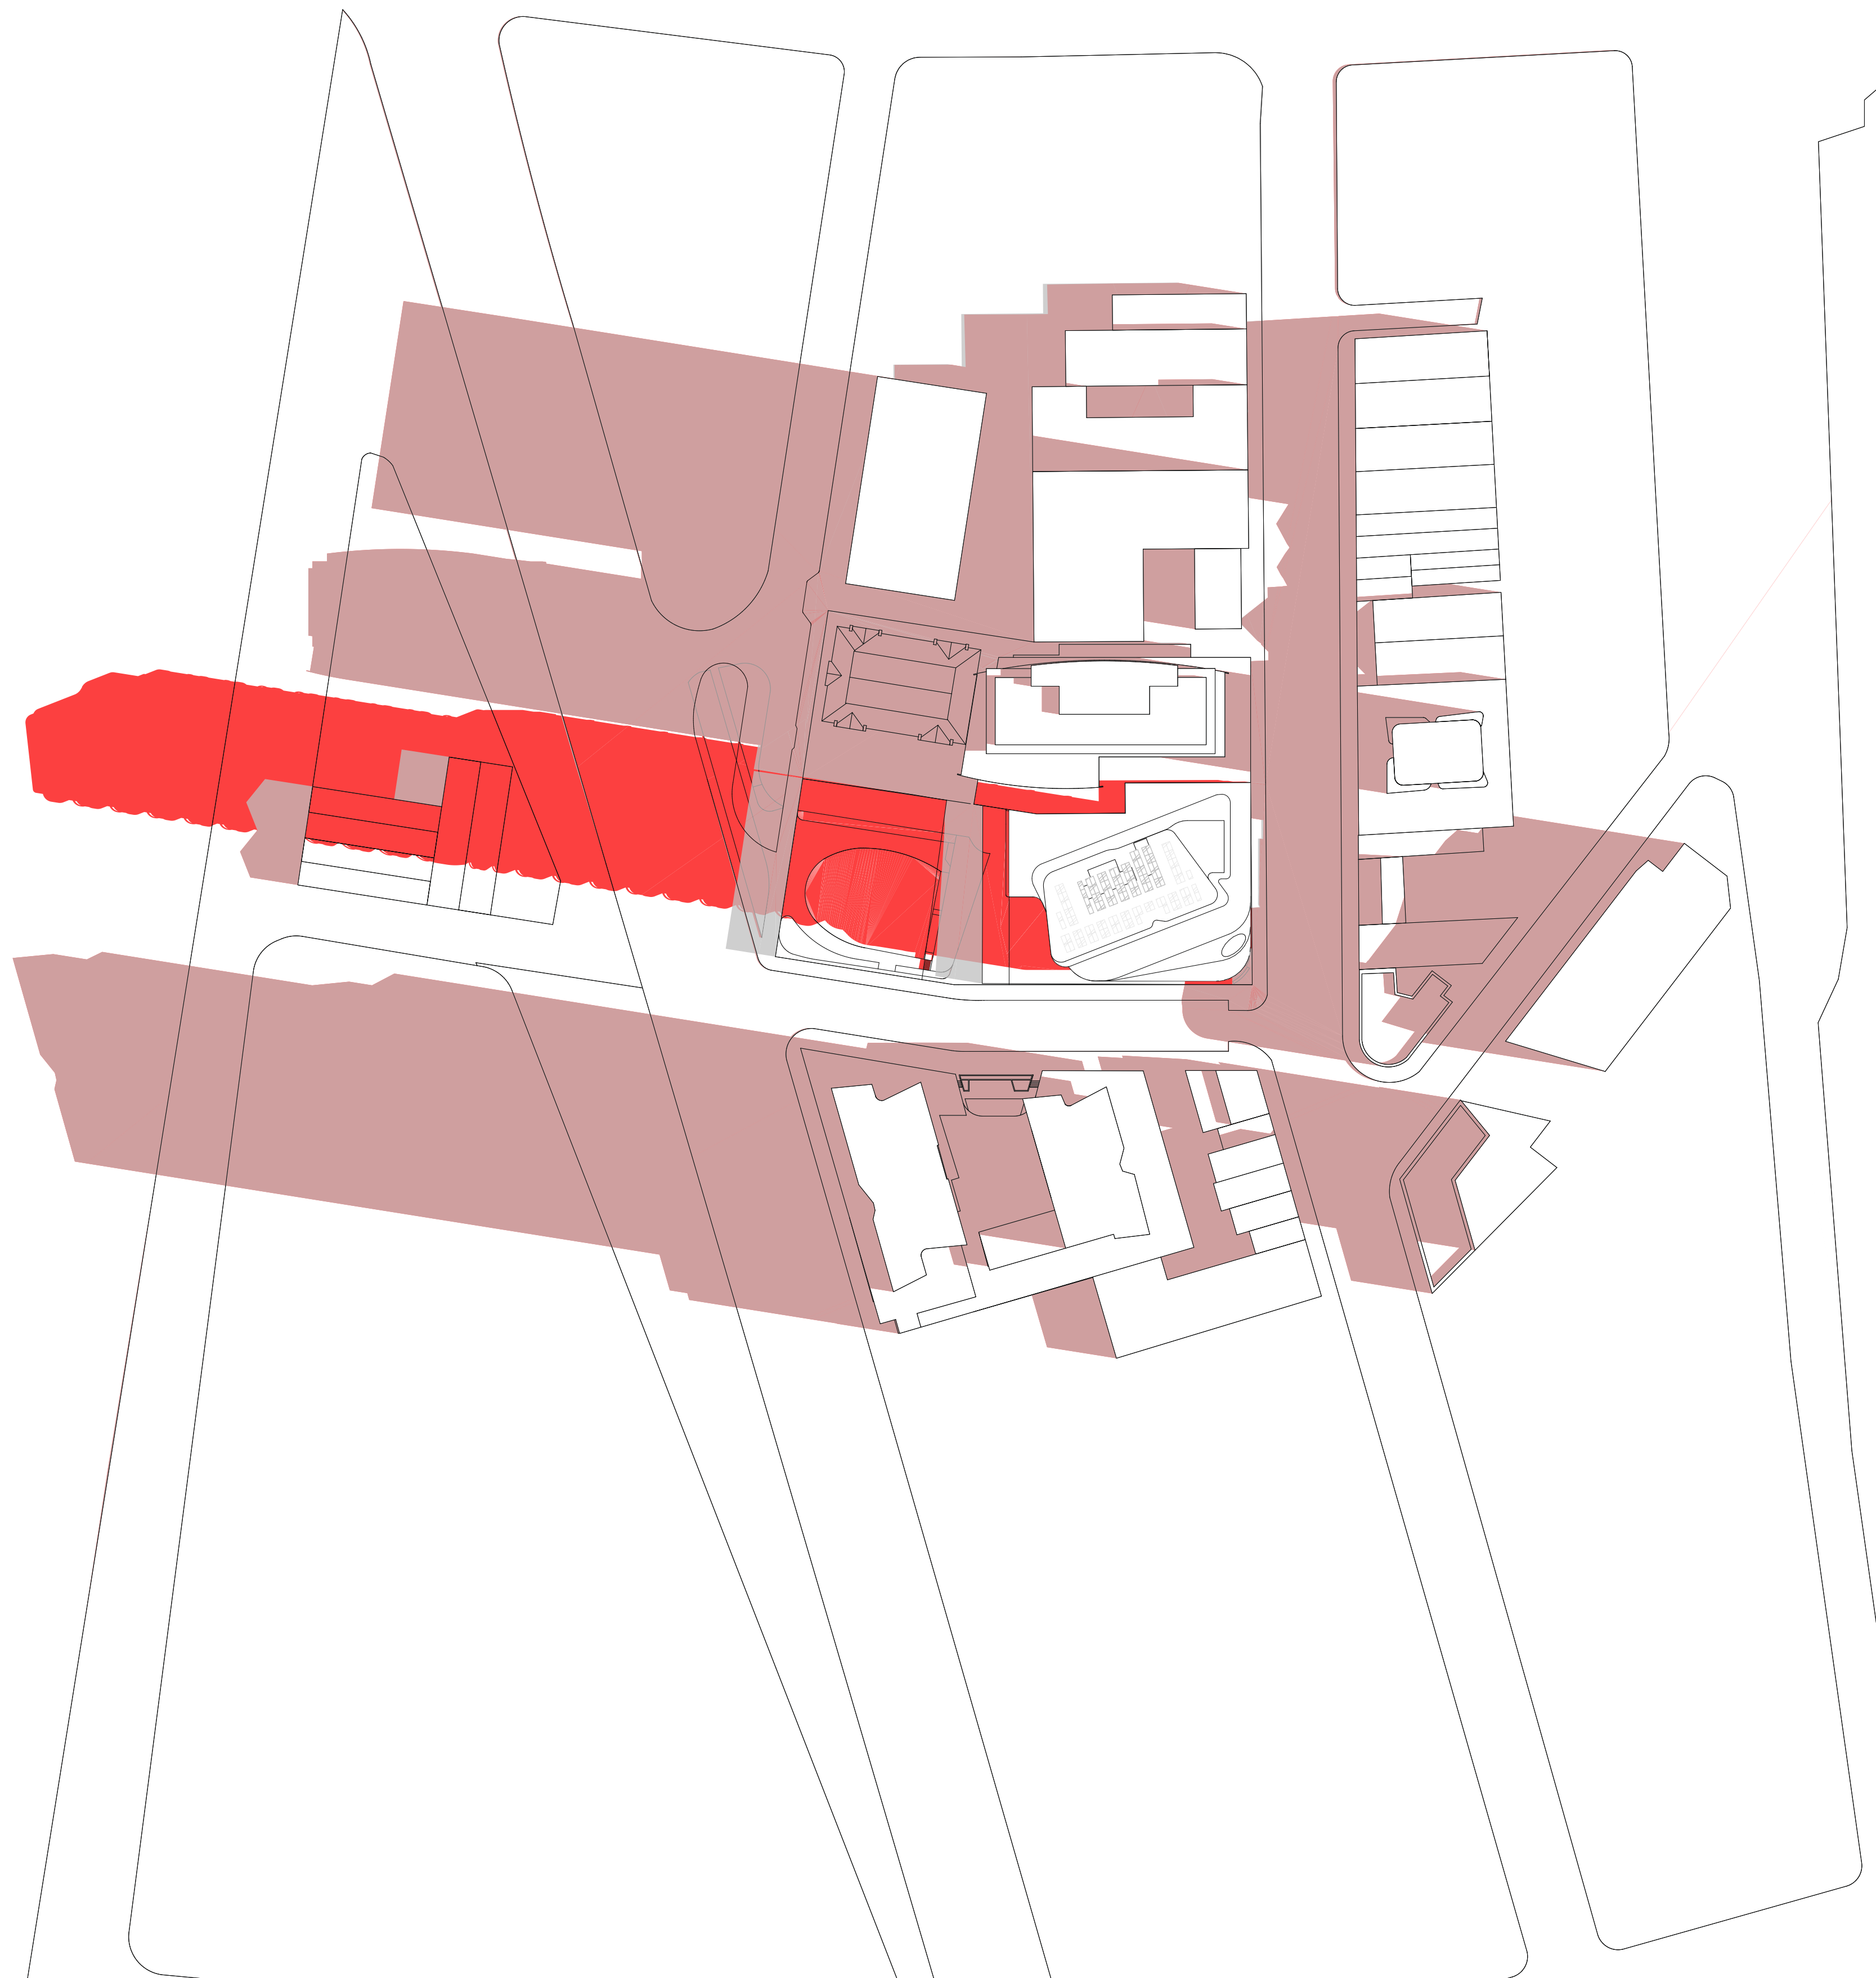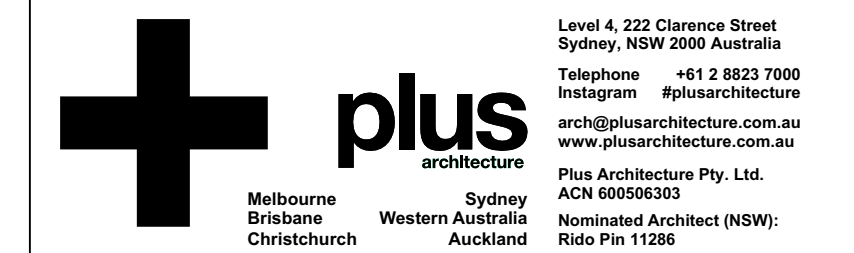[illegible]

DRAWING TITLE
SHADOW DIAGRAM 9AM


FOR INFORMATION

DATE 19/05/2023	PLOT DATE 19/05/2023	SCALE 1:1000 @A1
DRAWN AA/CY	CHECKED HN	

DRG. NO.
PLA-DA-S1-4100
REVISION
B

REFER TO STRATUM REPORT PREPARED BY CMS FOR
STORMWATER EASEMENTS

 **EXISTING SHADOW**

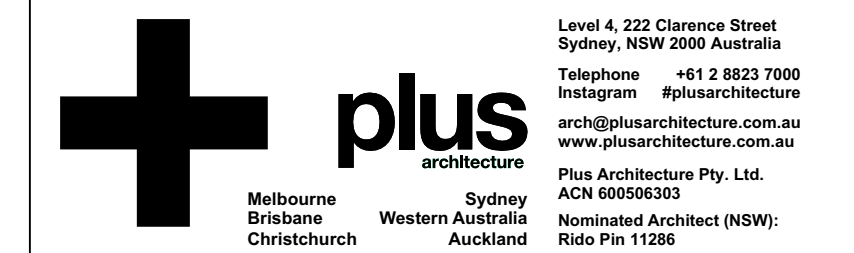[illegible]

DRAWING TITLE
SHADOW DIAGRAM 10AM



FOR INFORMATION

DATE 19/05/2023	PLOT DATE 19/05/2023	SCALE 1:1000 @A1
DRAWN AA/CY	CHECKED HN	

DRG. NO.
PLA-DA-S1-4101
REVISION
B

REFER TO STRATUM REPORT PREPARED BY CMS FOR
STORMWATER EASEMENTS


 **EXISTING SHADOW**

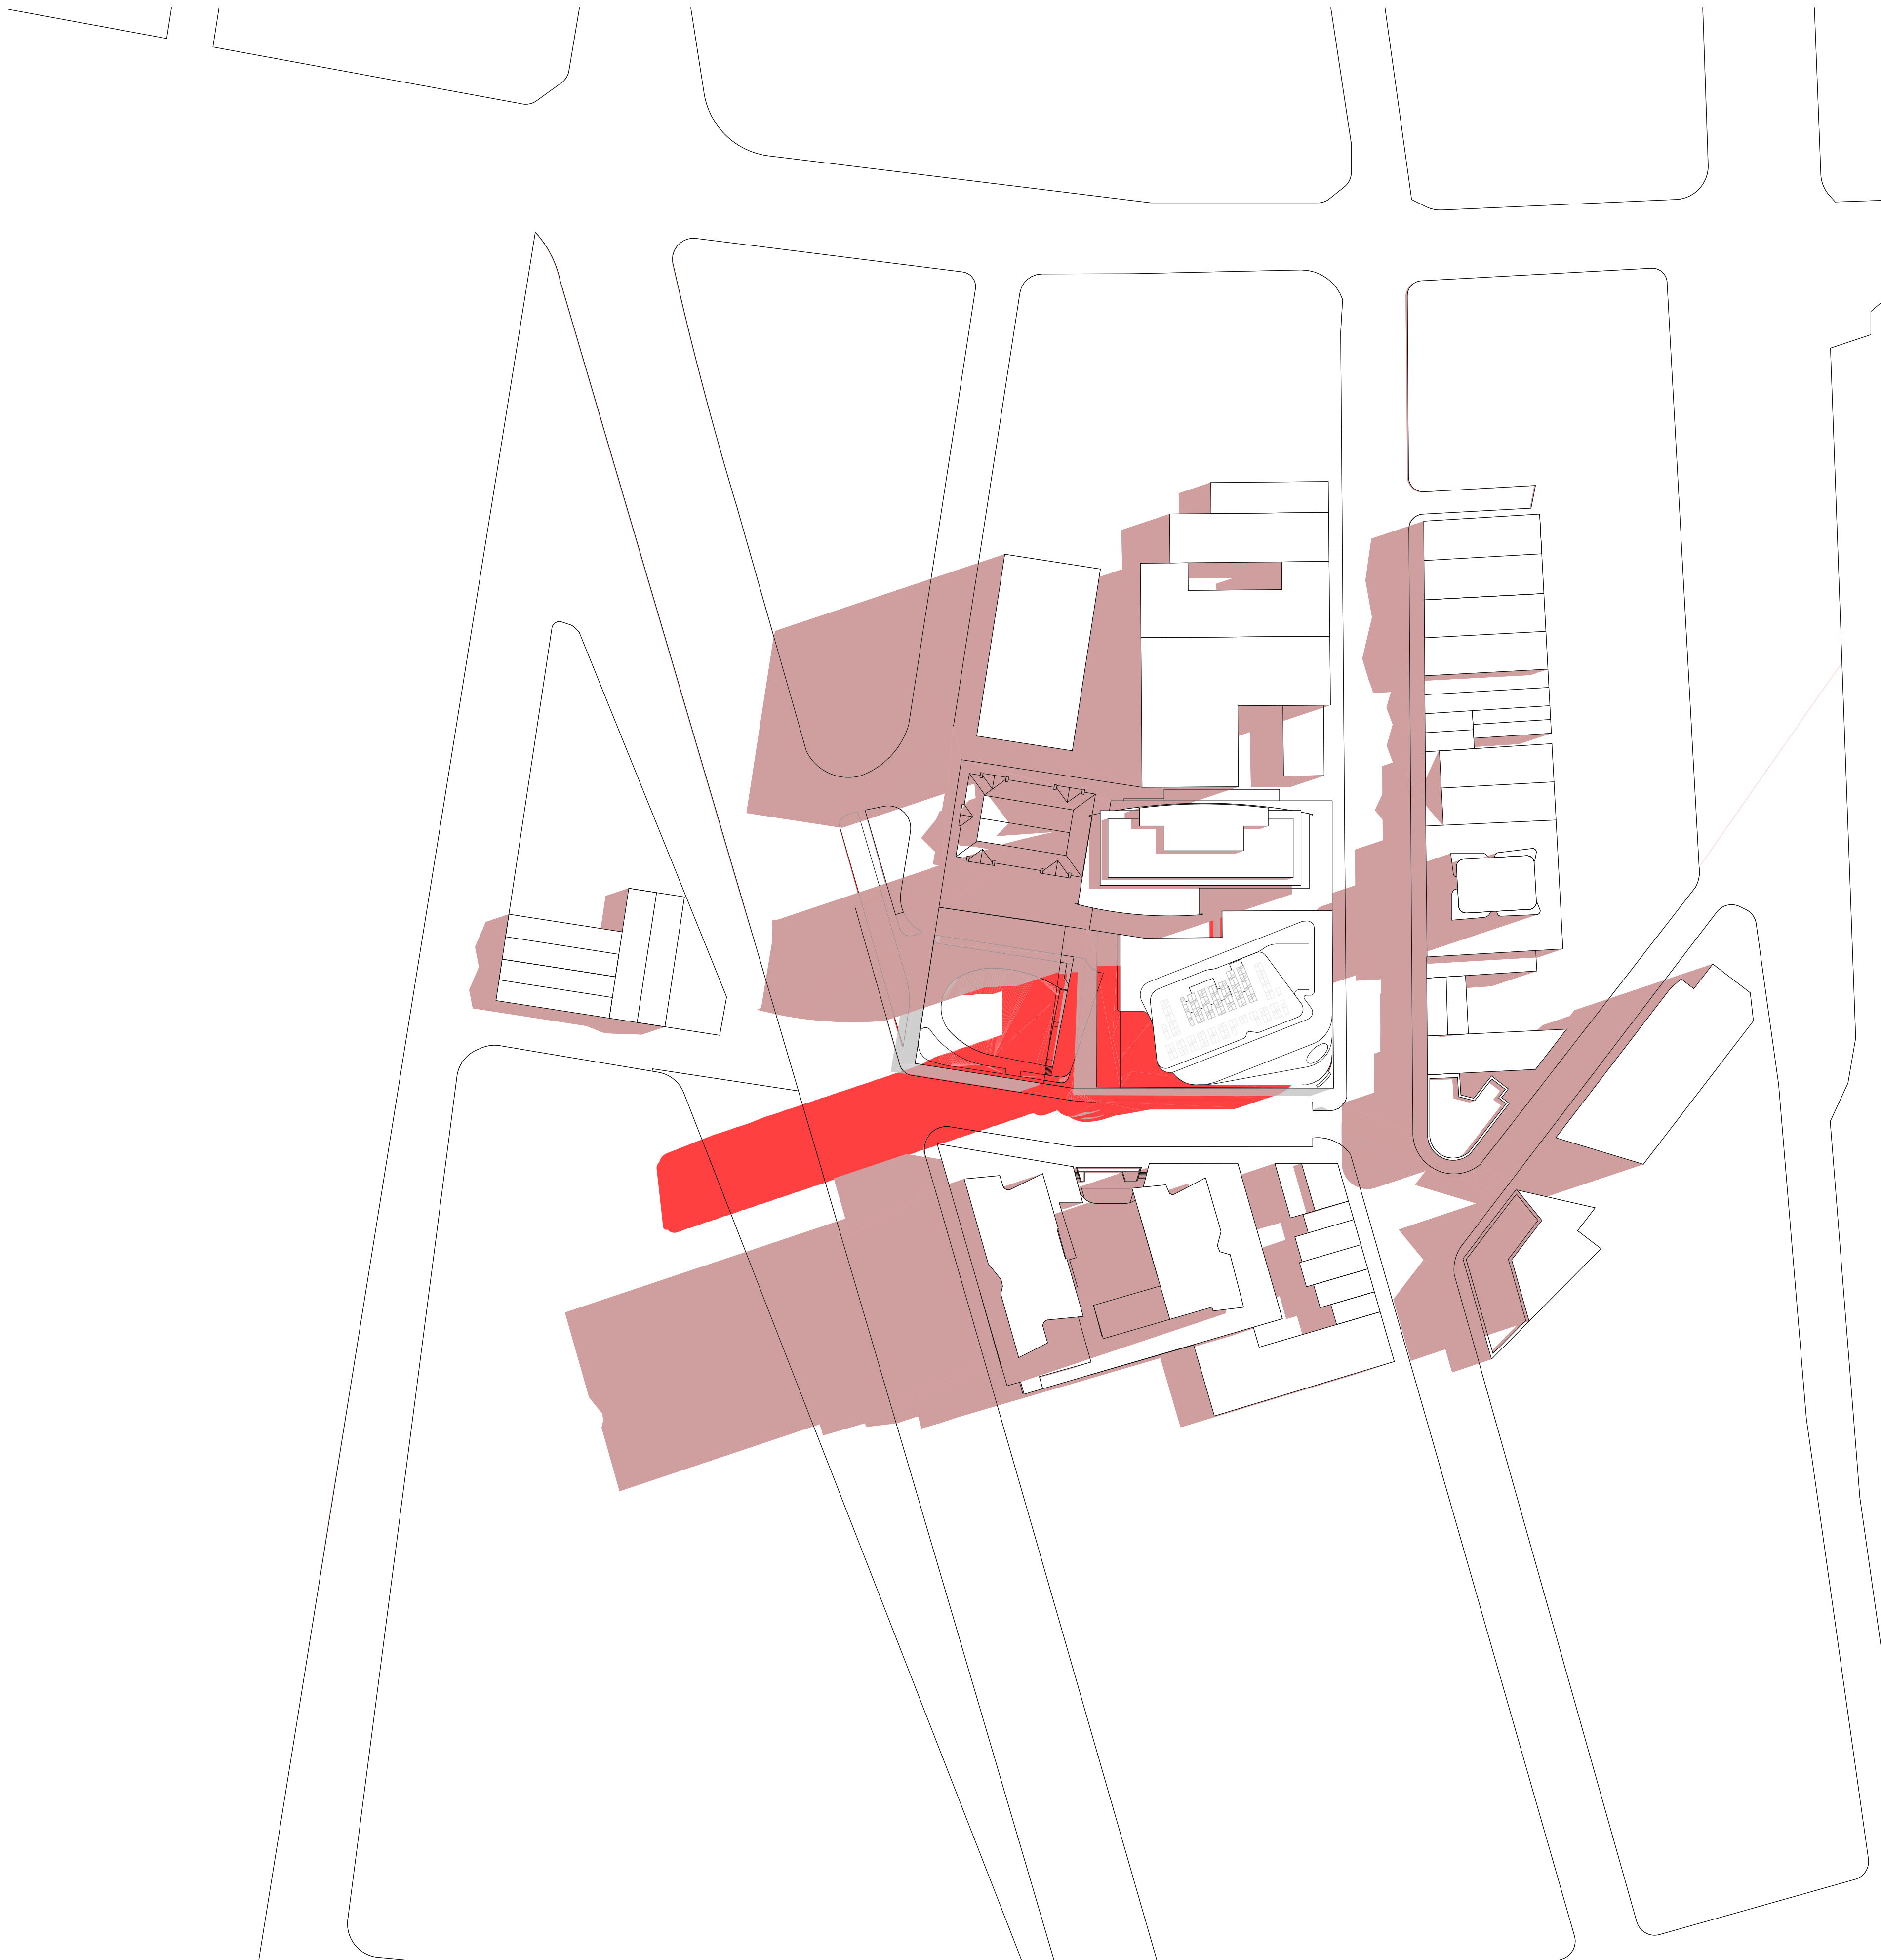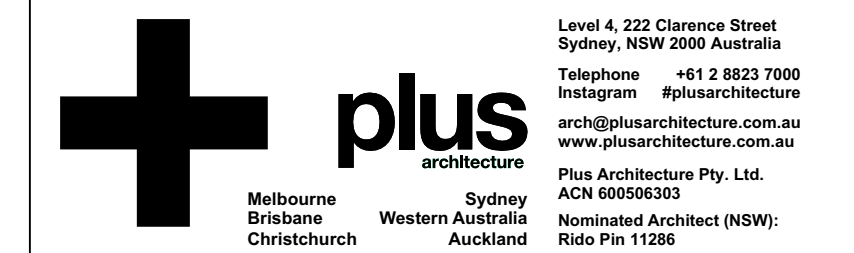[illegible]

DRAWING TITLE
SHADOW DIAGRAM 11AM

FOR INFORMATION


20623

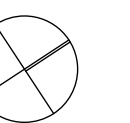

B

REFER TO STRATUM REPORT PREPARED BY CMS FOR
STORMWATER EASEMENTS

 EXISTING SHADOW

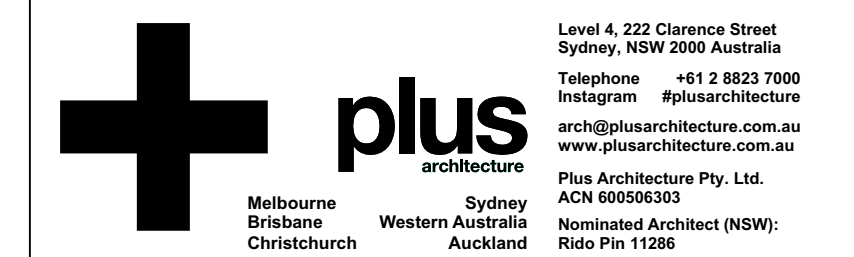[illegible]

DRAWING TITLE
SHADOW DIAGRAM 12PM


FOR INFORMATION

JOB NO.	
---------	--

B

REFER TO STRATUM REPORT PREPARED BY CMS FOR
STORMWATER EASEMENTS

 EXISTING SHADOW

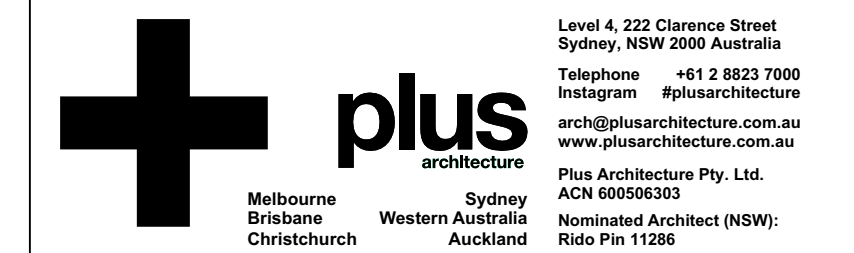[illegible]

DRAWING TITLE
SHADOW DIAGRAM 1PM



FOR INFORMATION

DATE 19/05/2023	PLOT DATE 19/05/2023	SCALE 1:1000 @A1
DRAWN AA/CY	CHECKED HN	

DRG. NO.
PLA-DA-S1-4104
REVISION
B

REFER TO STRATUM REPORT PREPARED BY CMS FOR
STORMWATER EASEMENTS


 **EXISTING SHADOW**

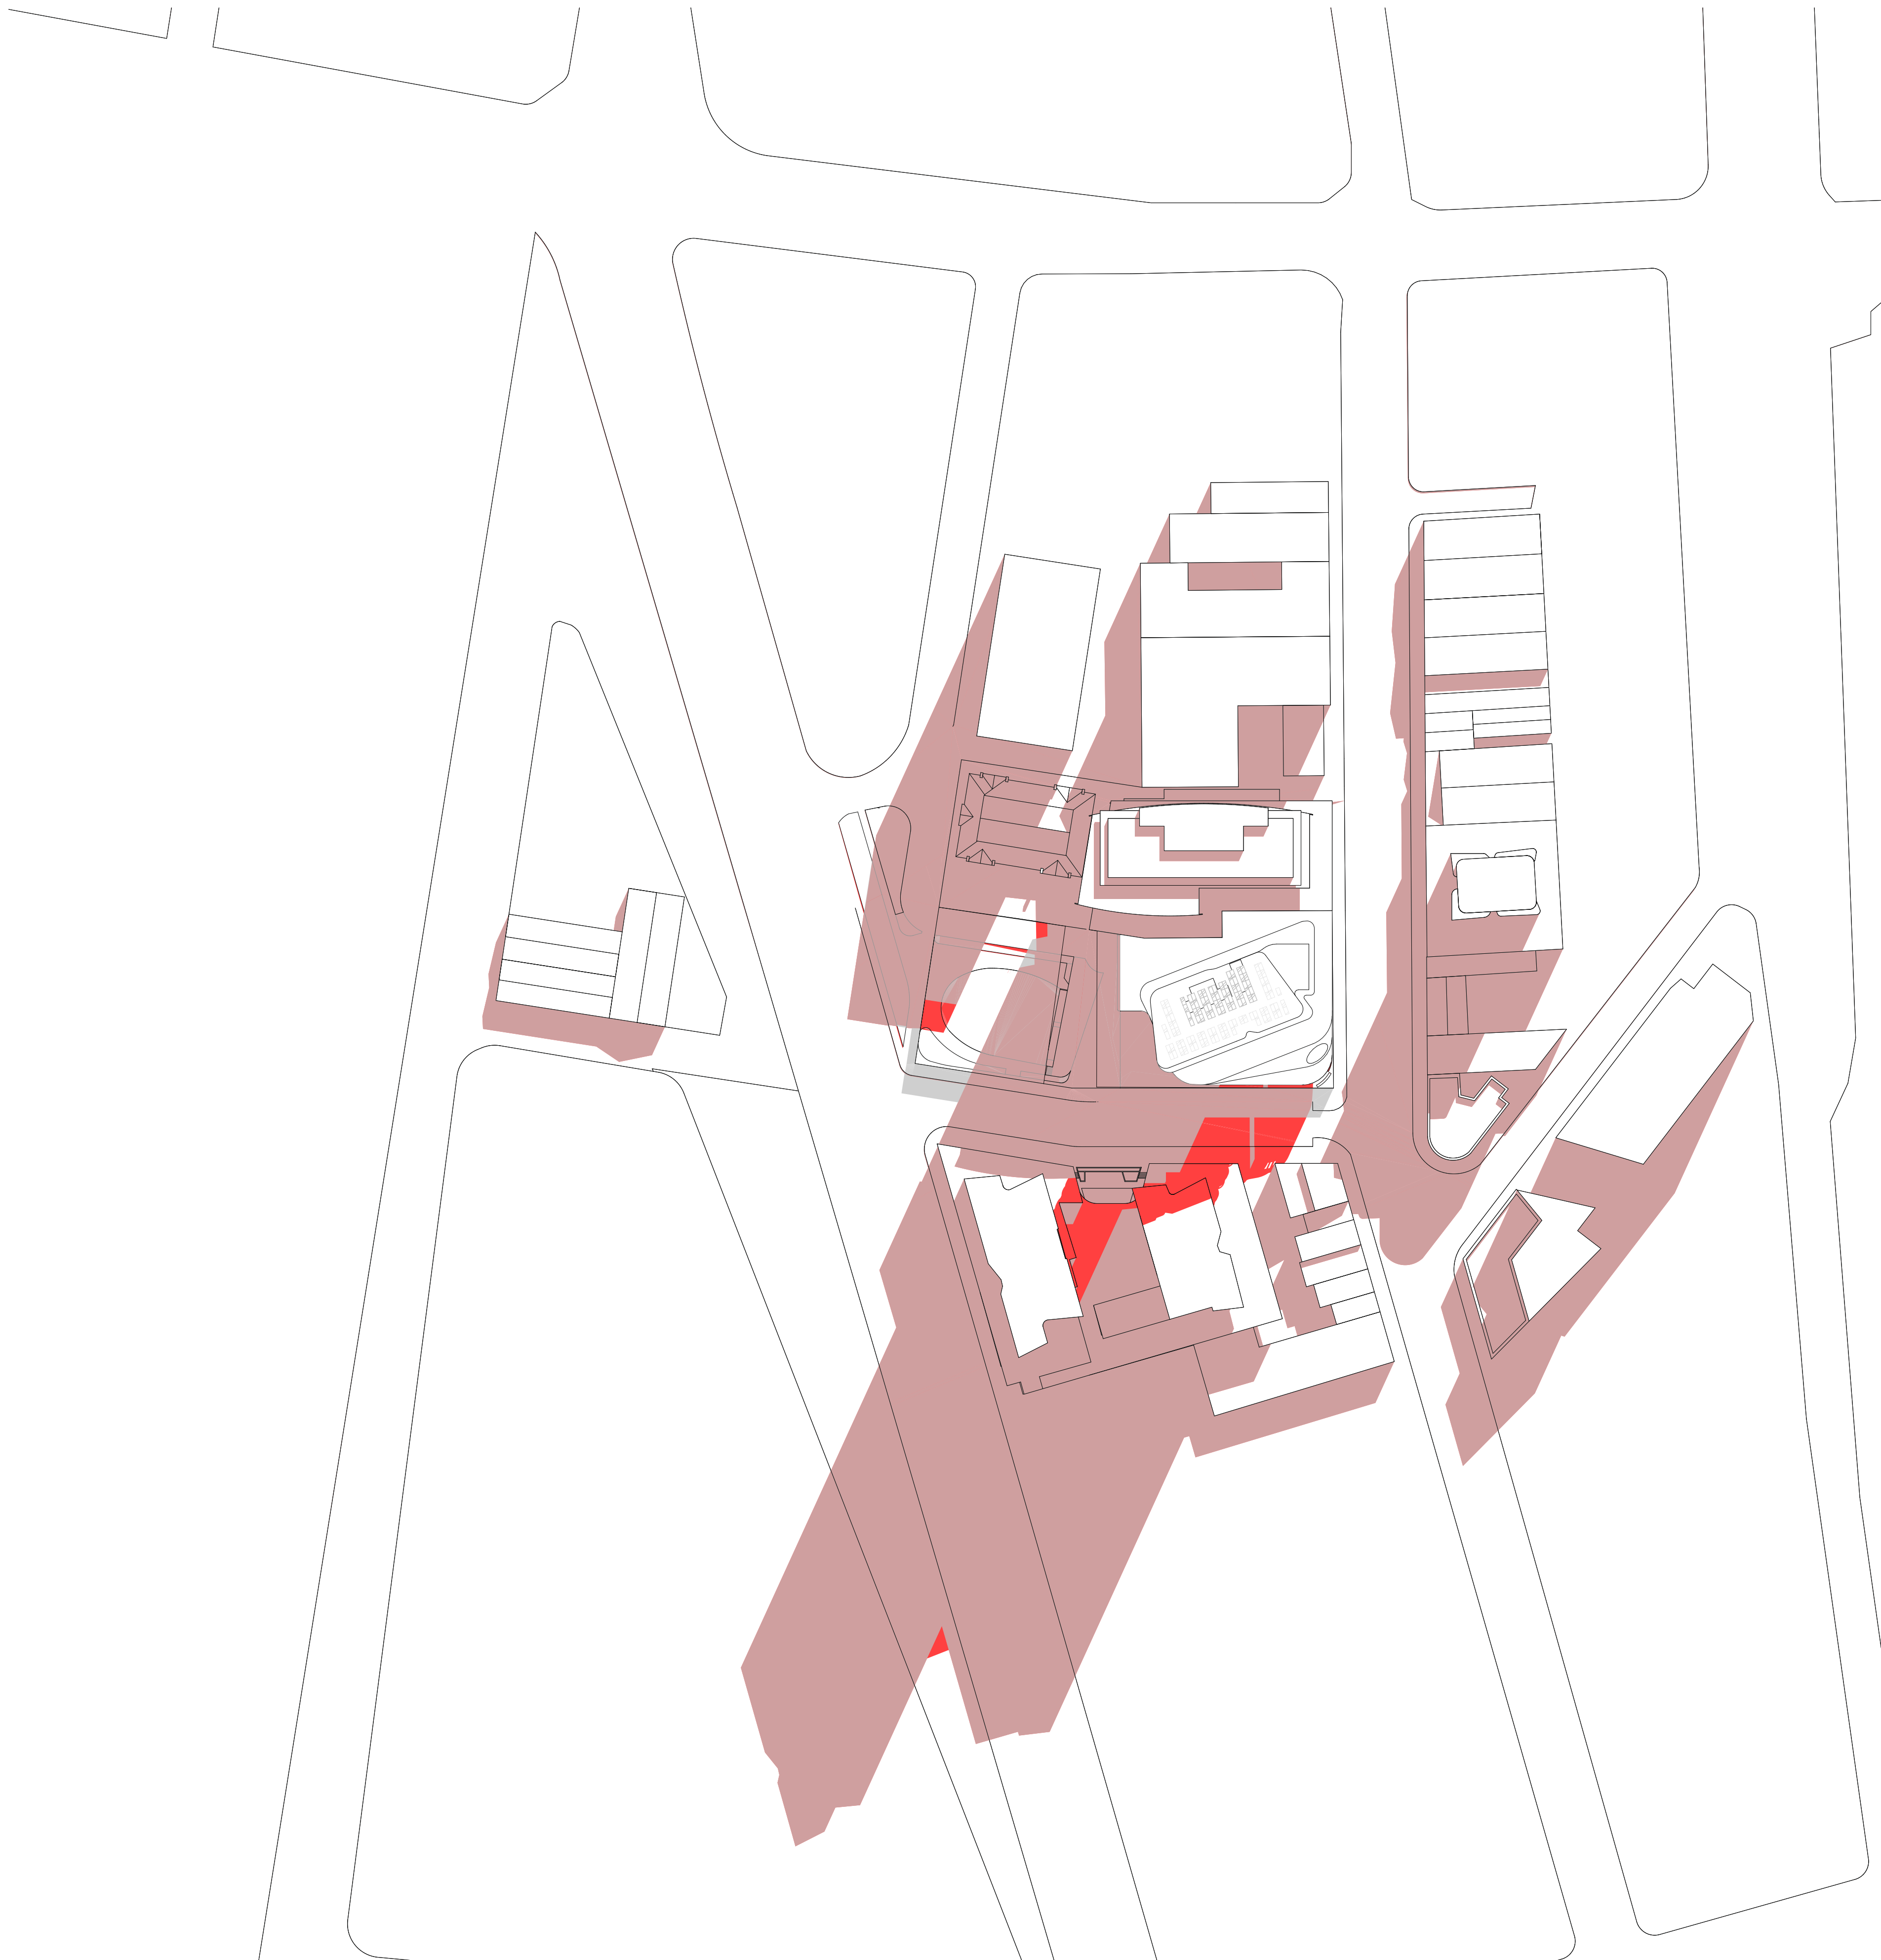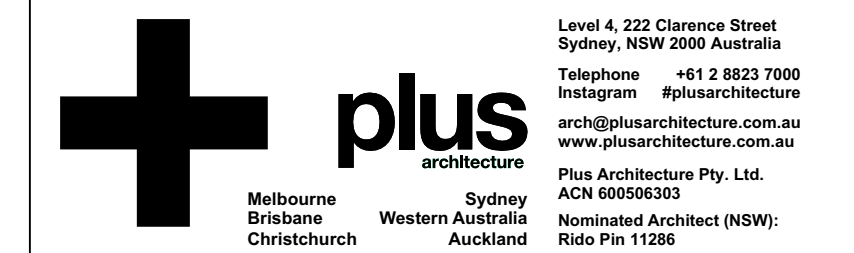[illegible]

DRAWING TITLE
SHADOW DIAGRAM 2PM

FOR INFORMATION



JOB NO.
20623

 

DRG. NO.
PLA-DA-S1-4105
REVISION
B

REFER TO STRATUM REPORT PREPARED BY CMS FOR
STORMWATER EASEMENTS

 **EXISTING SHADOW**

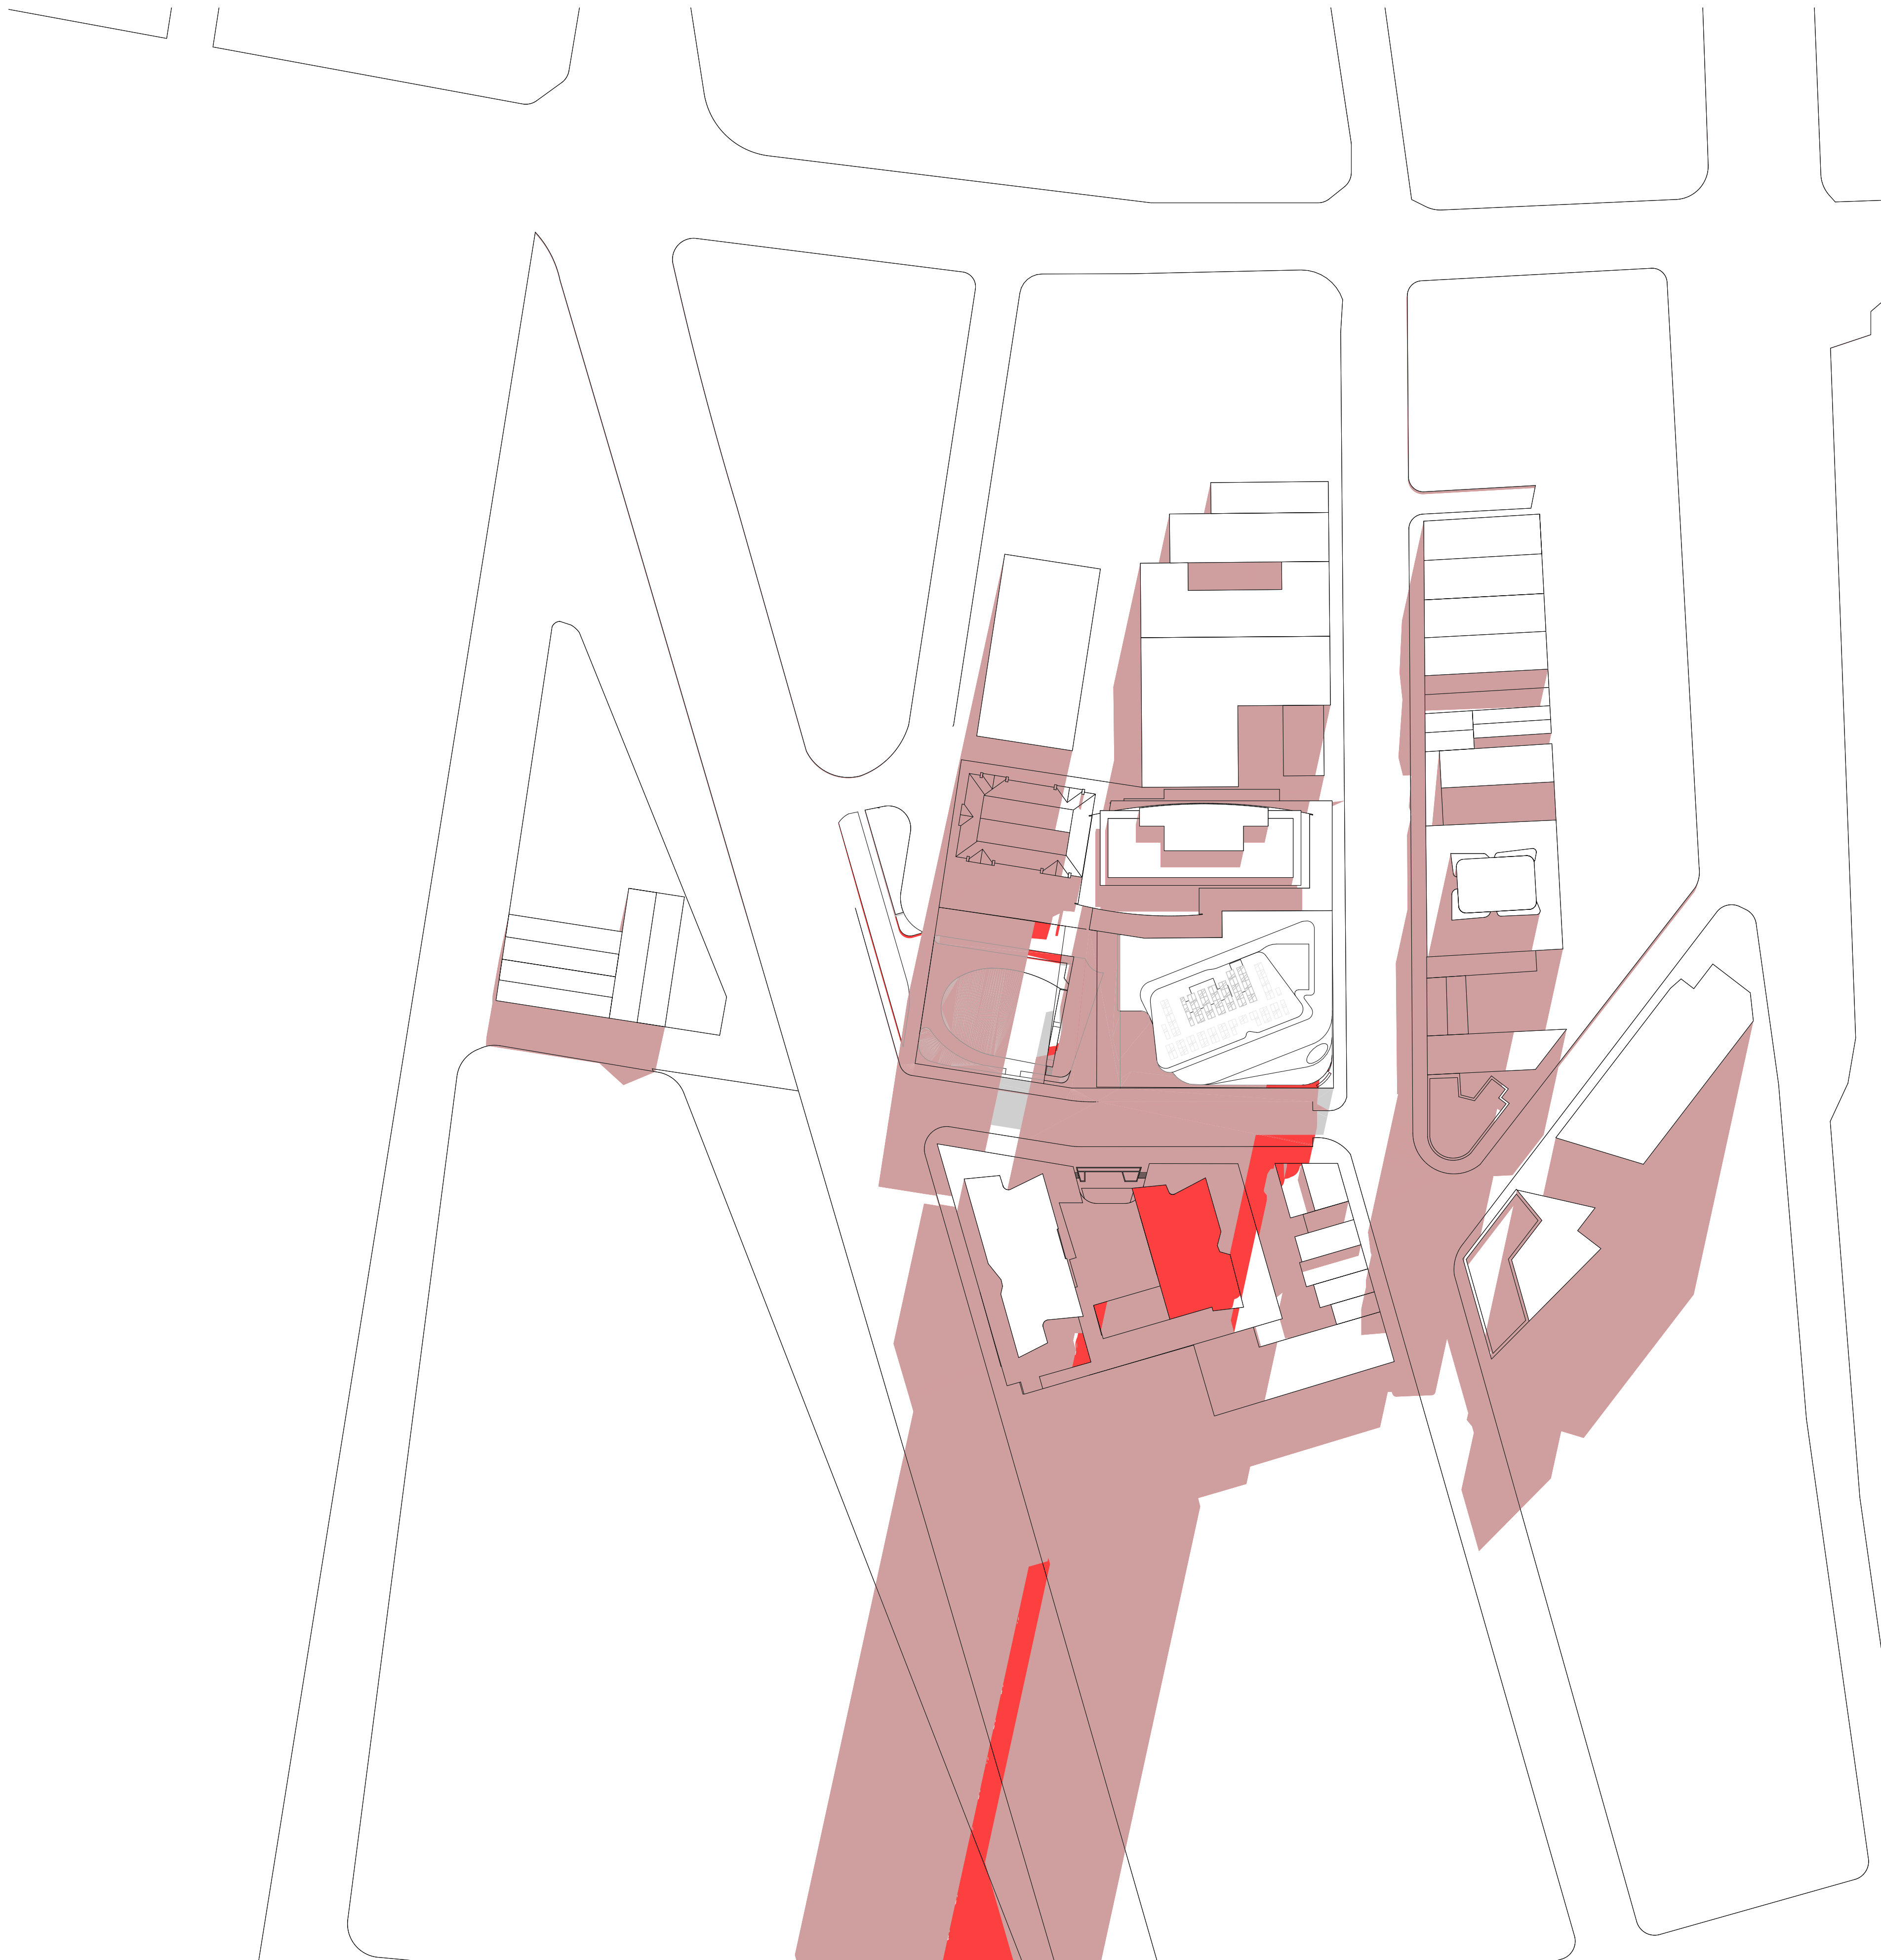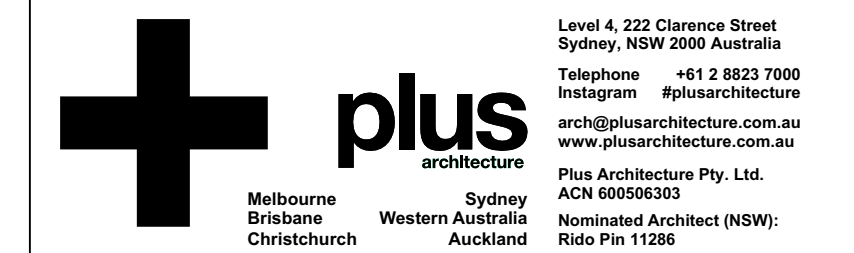
[illegible]

DRAWING TITLE
SHADOW DIAGRAM 3PM


FOR INFORMATION

DATE 19/05/2023	PLOT DATE 19/05/2023	SCALE 1:1000 @A1
DRAWN AA/CY	CHECKED HN	


DRG. NO.
PLA-DA-S1-4106
REVISION
B

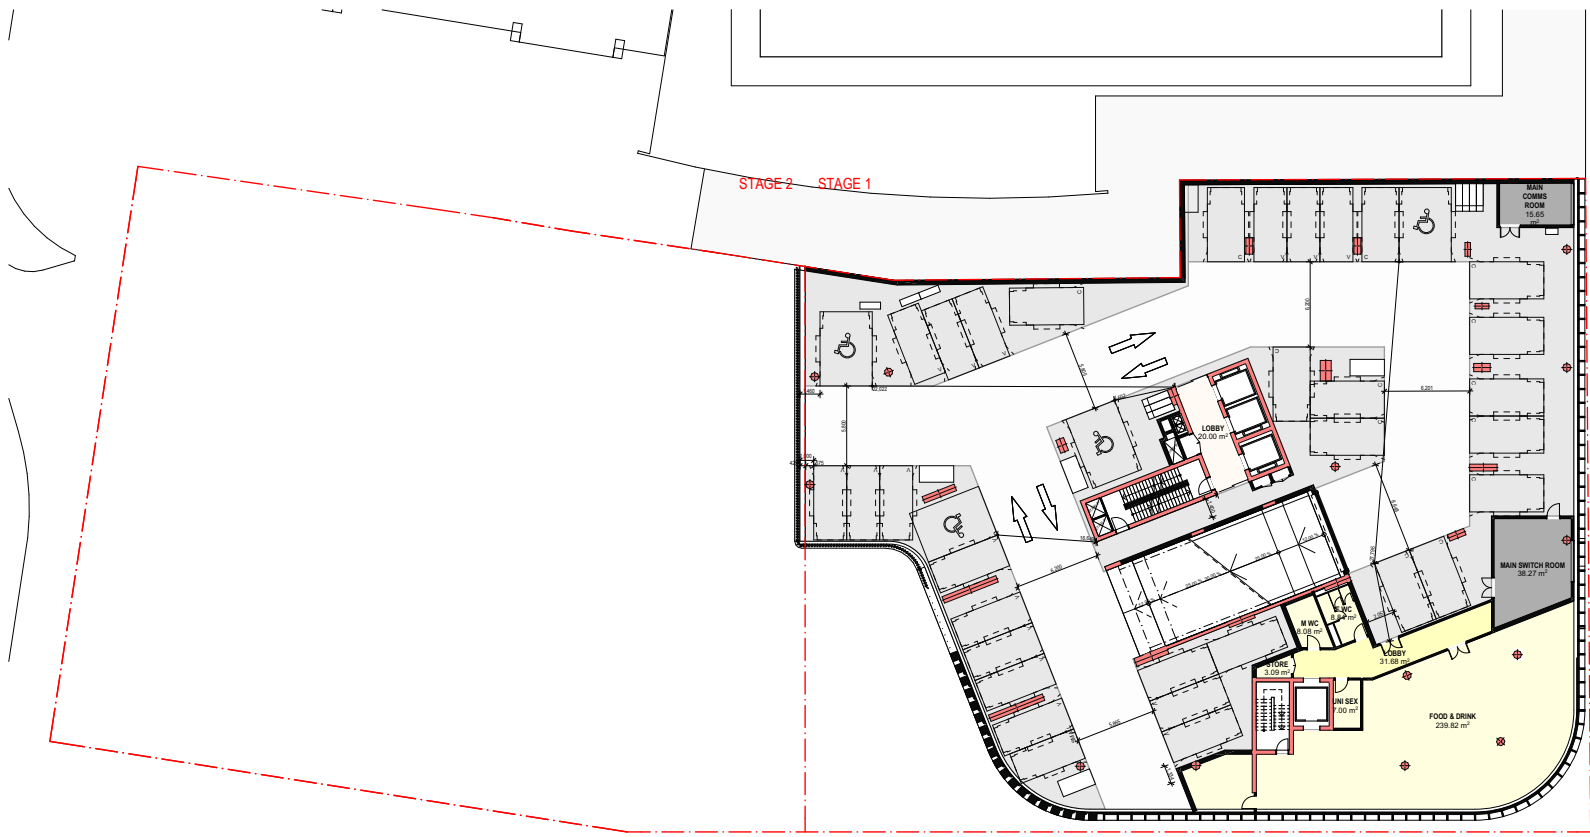

08 LEVEL 01
1:550

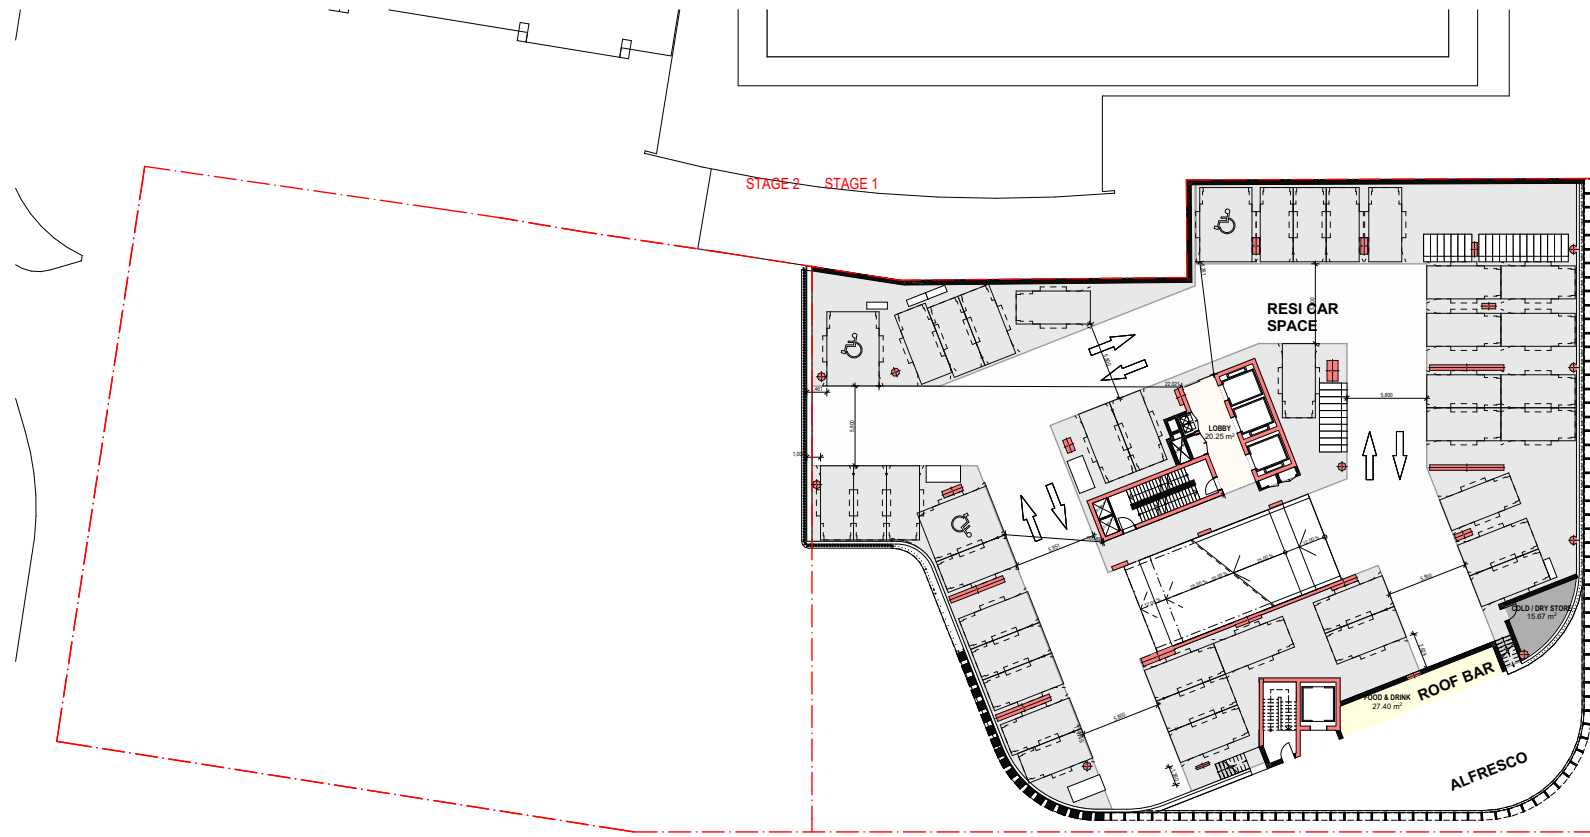

09 LEVEL 02
1:550

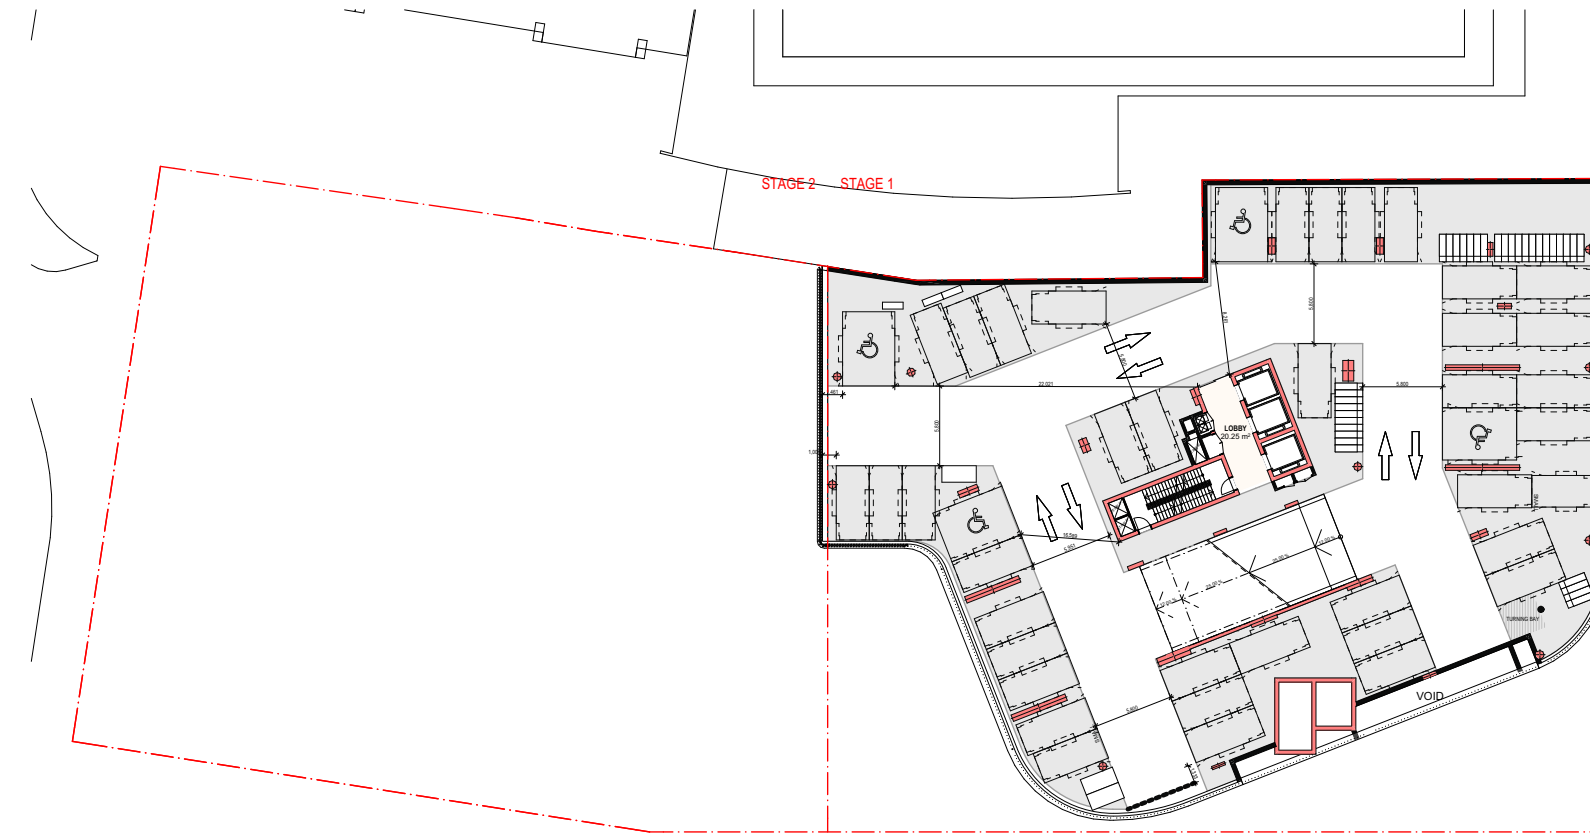


10 LEVEL 03
1:550


	STAGE 1	
	Unit Comply	Total Unit
LEVEL 1		
LEVEL 2		
LEVEL 3		
LEVEL 4		
LEVEL 5	2	4
LEVEL 6	6	8
LEVEL 7	6	8
LEVEL 8	6	8
LEVEL 9	6	8
LEVEL 10	6	8
LEVEL 11	6	8
LEVEL 12	7	8
LEVEL 13	8	8
LEVEL 14	8	8
LEVEL 15	8	8
LEVEL 16	8	8
LEVEL 17	6	6
LEVEL 18	5	5
LEVEL 19	5	5
LEVEL 20	5	5
LEVEL 21	5	5
LEVEL 22	5	5
LEVEL 23	5	5
LEVEL 24	5	5
LEVEL 25	3	3

TOTAL	121	136
PERCENTAGE		89%


- SOLAR ACCESS 21 JUN 9AM TO 3PM**
- ACHIEVE 2 HOURS SOLAR ACCESS
 - LESS THAN 2 HOURS SOLAR ACCESS
 - ACHIEVE 2 HOURS SOLAR ACCESS (8AM-4PM)
 - NO SOLAR ACCESS

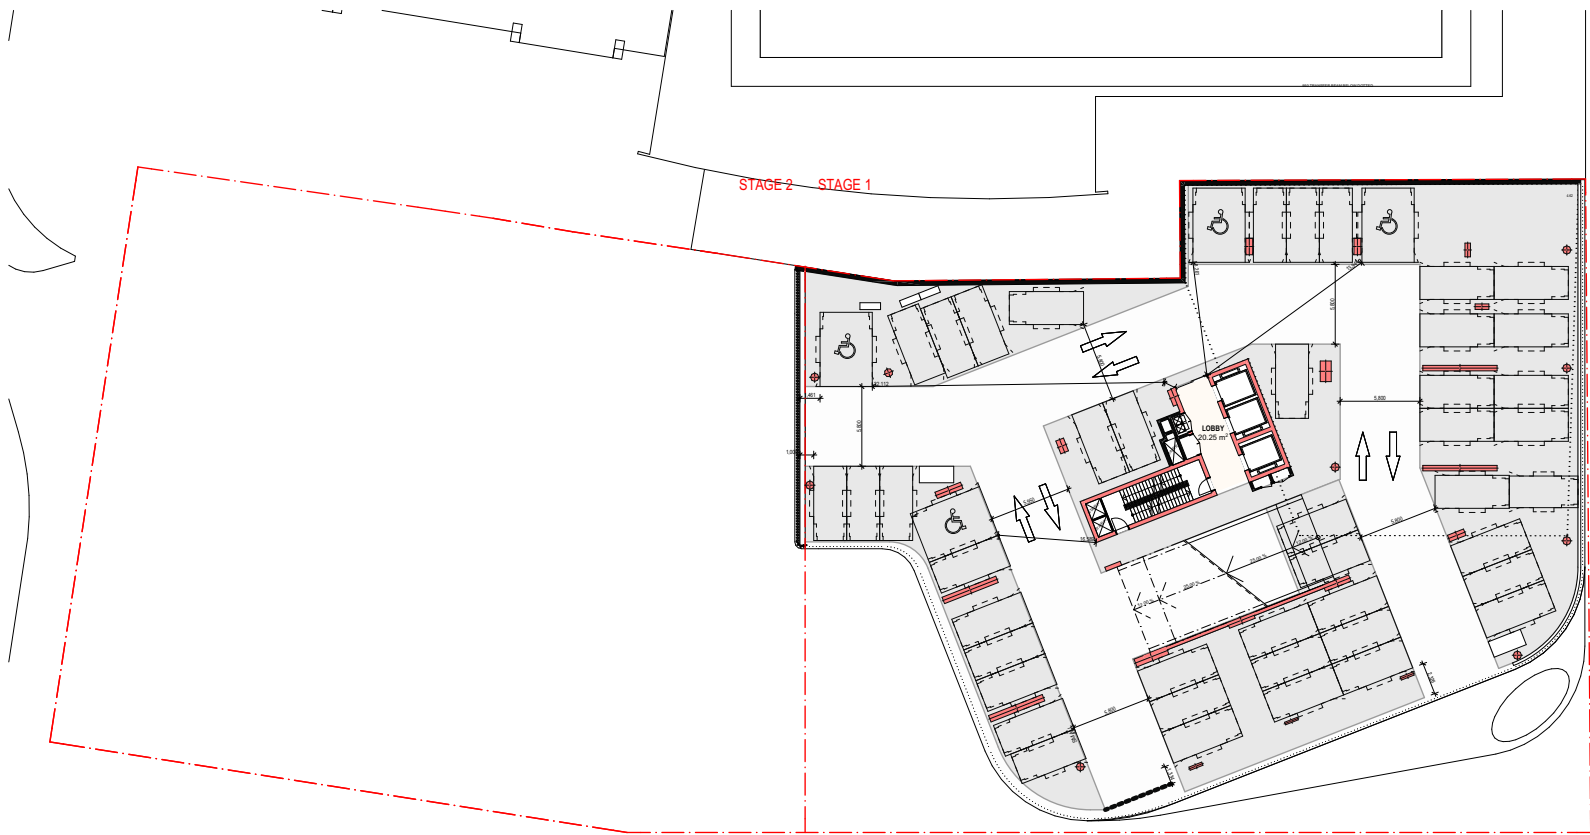


05 LEVEL 04
1:550

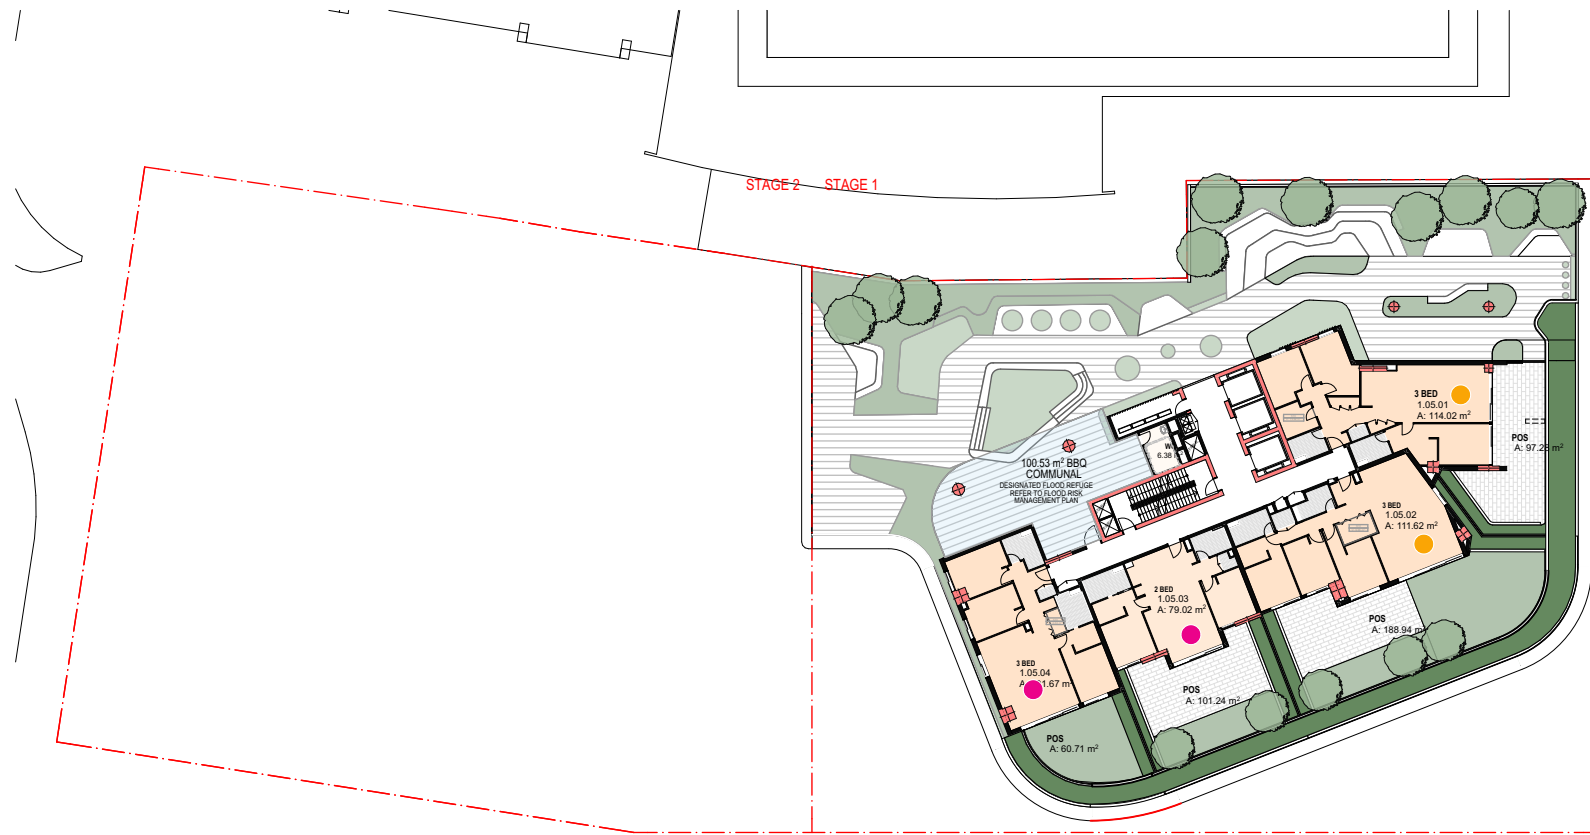


06 LEVEL 05
1:550

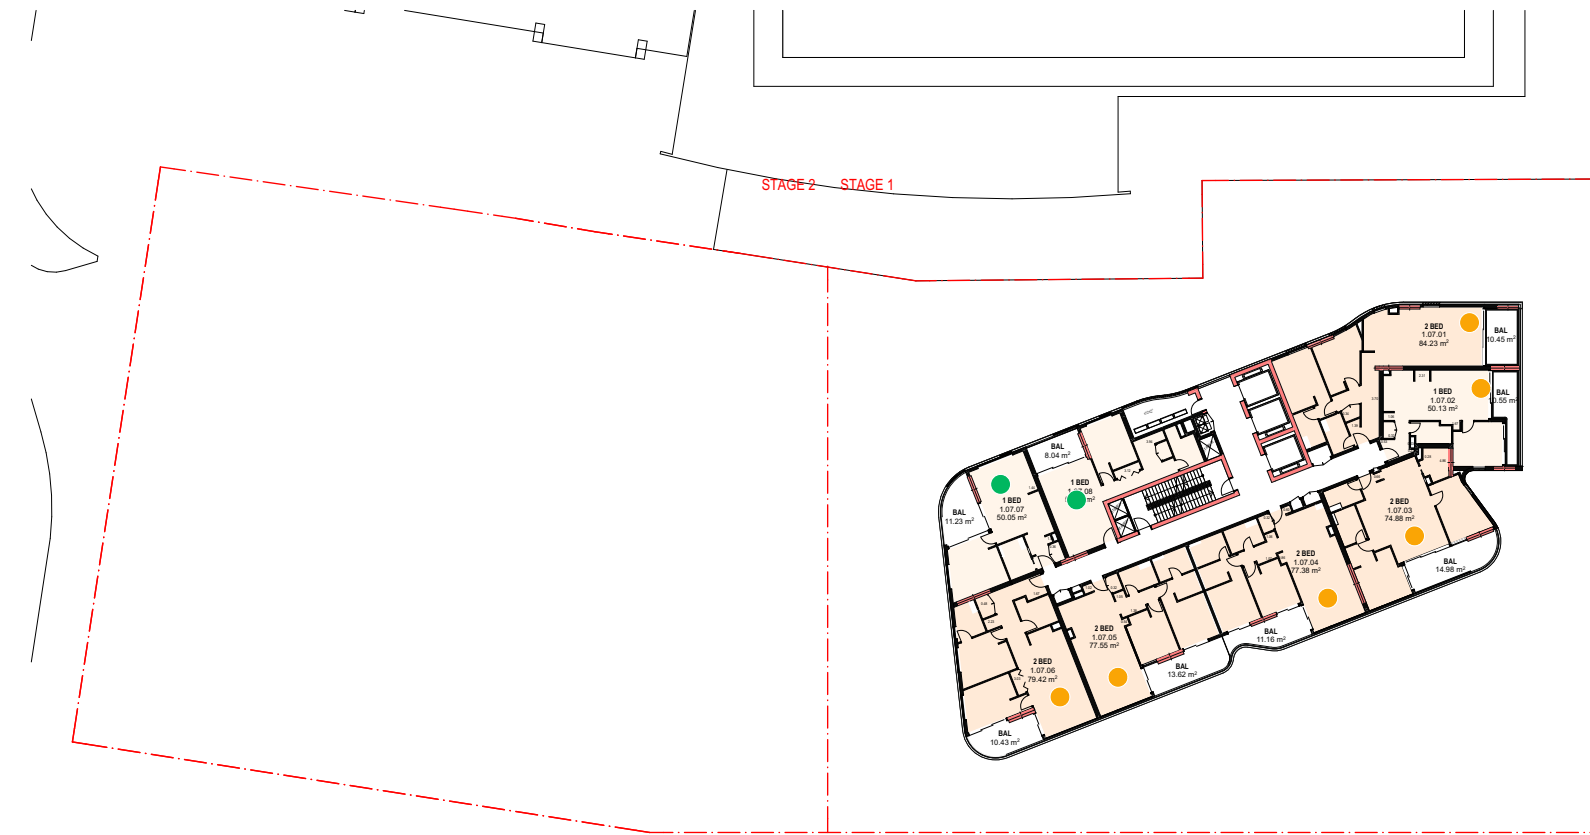


07 LEVEL 06
1:550

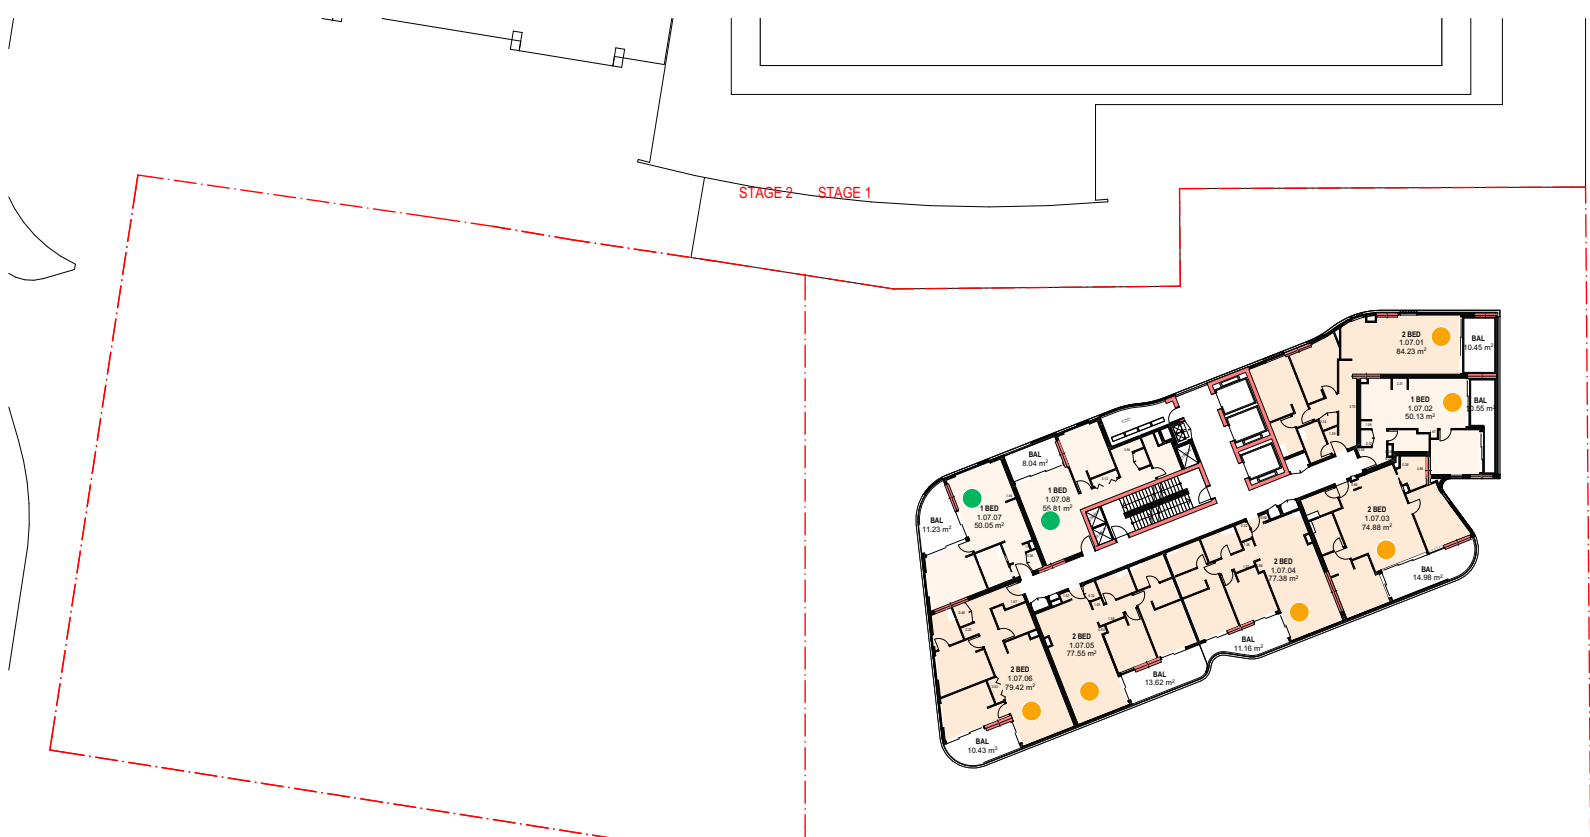

01 LEVEL 07
1:550

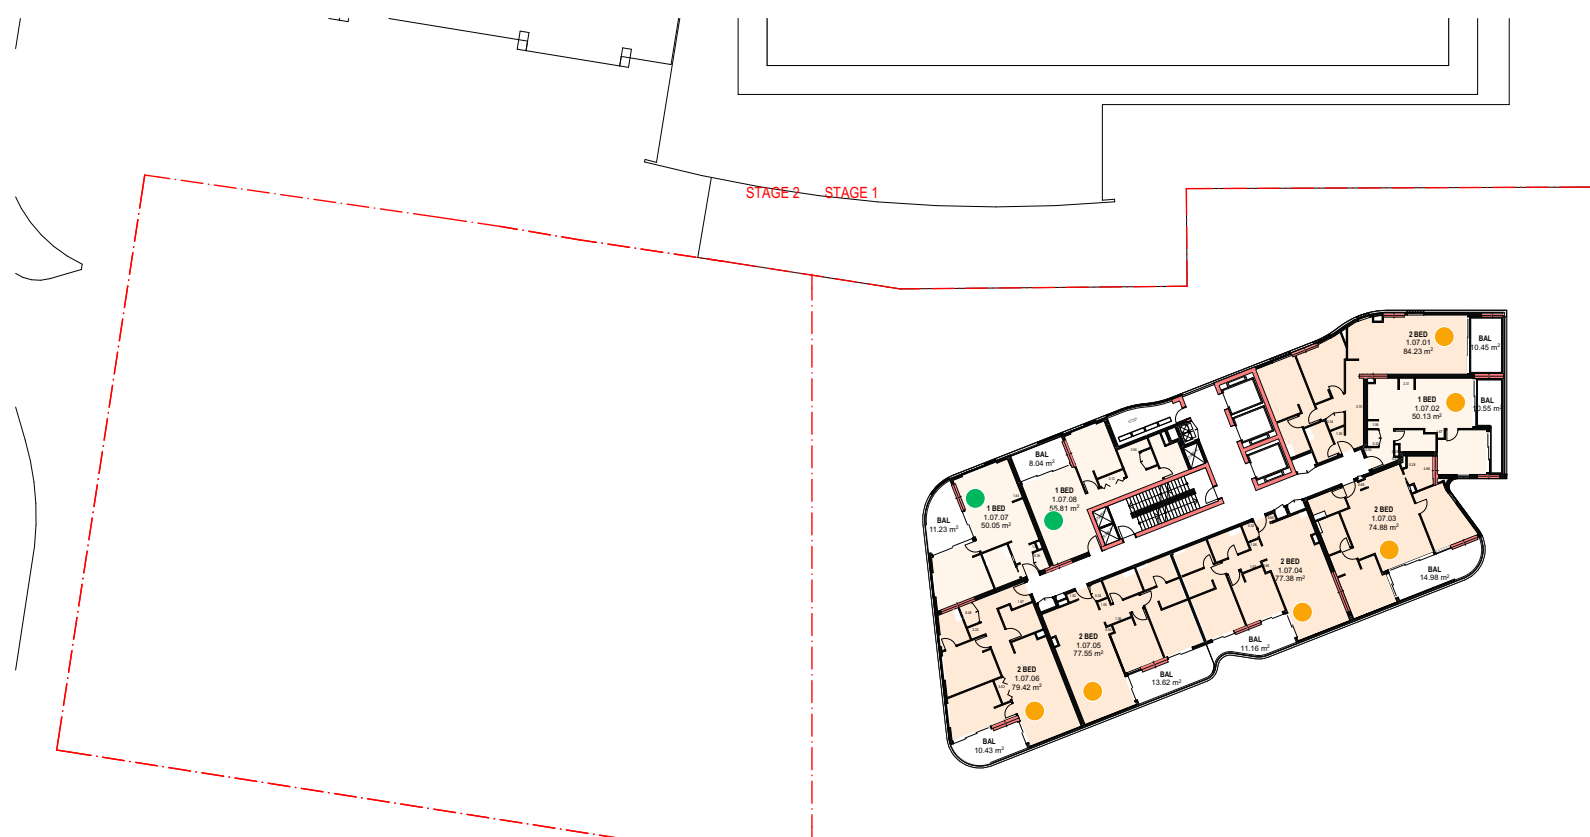

03 LEVEL 08
1:550

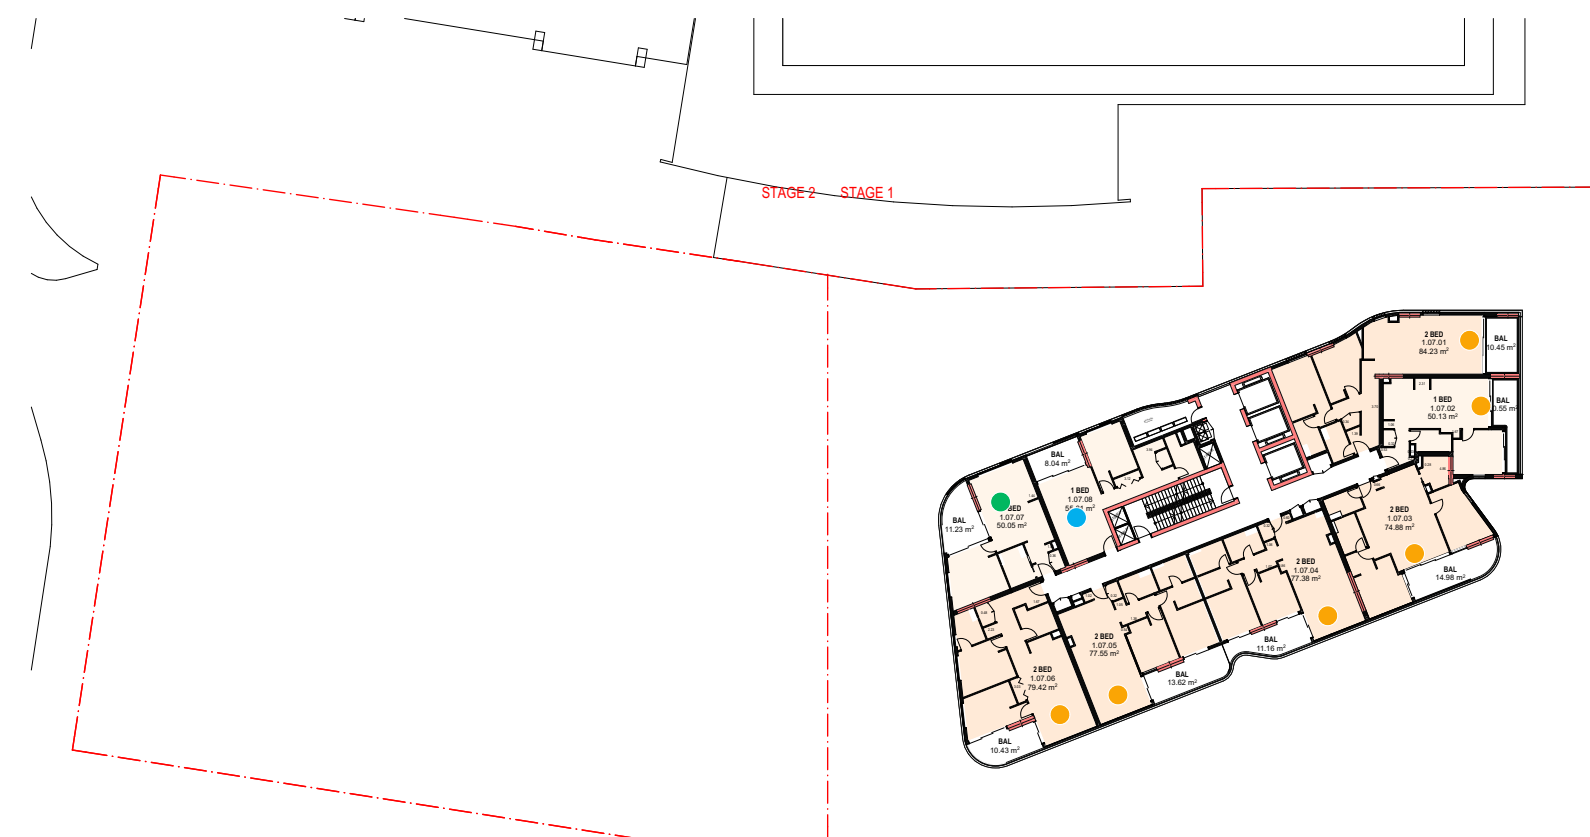


04 LEVEL 09
1:550

FOR INFORMATION

DATE	REVISION	BY	CHK	NO.
4/11/2022	ISSUE FOR DA SUBMISSION	AA/CY	HN	A
19/05/2023	AMENDED FOR DA SUBMISSION	AA/CY	HN	B

DATE	REVISION	BY	CHK	NO.

StHilliers

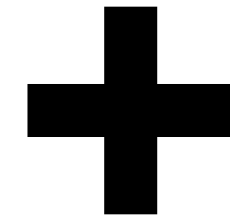

Level 4, 222 Clarence Street
Sydney, NSW 2000 Australia
Plus Architecture Pty. Ltd.
ACN 600596303
Nominated Architect (NSW):
Rida Pin 11286


Melbourne
Brisbane
Christchurch
Sydney
Western Australia
Auckland
Telephone
+61 2 8623 7000
Instagram
#plusarchitecture
arch@plusarchitecture.com.au
www.plusarchitecture.com.au

PROJECT
711 HUNTER ST
NEWCASTLE WEST
NSW 2302


DRAWING TITLE
SOLAR AMENITY
DIAGRAM

In accepting and utilising this document the recipient agrees that Plus Architecture Pty. Ltd. ACN 600596303, remain all common law, statutory law and other rights including copyright and intellectual property rights. The recipient agrees not to use this document for any purpose other than its intended use, to waive all claims against Plus Architecture resulting from unauthorised changes or to mislead the document or other projects without the prior written consent of Plus Architecture. Under no circumstances shall transfer of this document be deemed a sale. Plus Architecture makes no warranties of fitness for any purpose. The Builder/Contractor shall verify job dimensions prior to any work commencing. Figured dimensions shall take precedence over scaled work.


SCALE N.T.S. @A1		
DATE 19/05/2023	PLOT DATE 19/05/2023	
DRAWN AA/CY	CHECKED HN	
JOB NO. 20623	DRAWING NO. PLA-DA-S1-4200	REVISION B

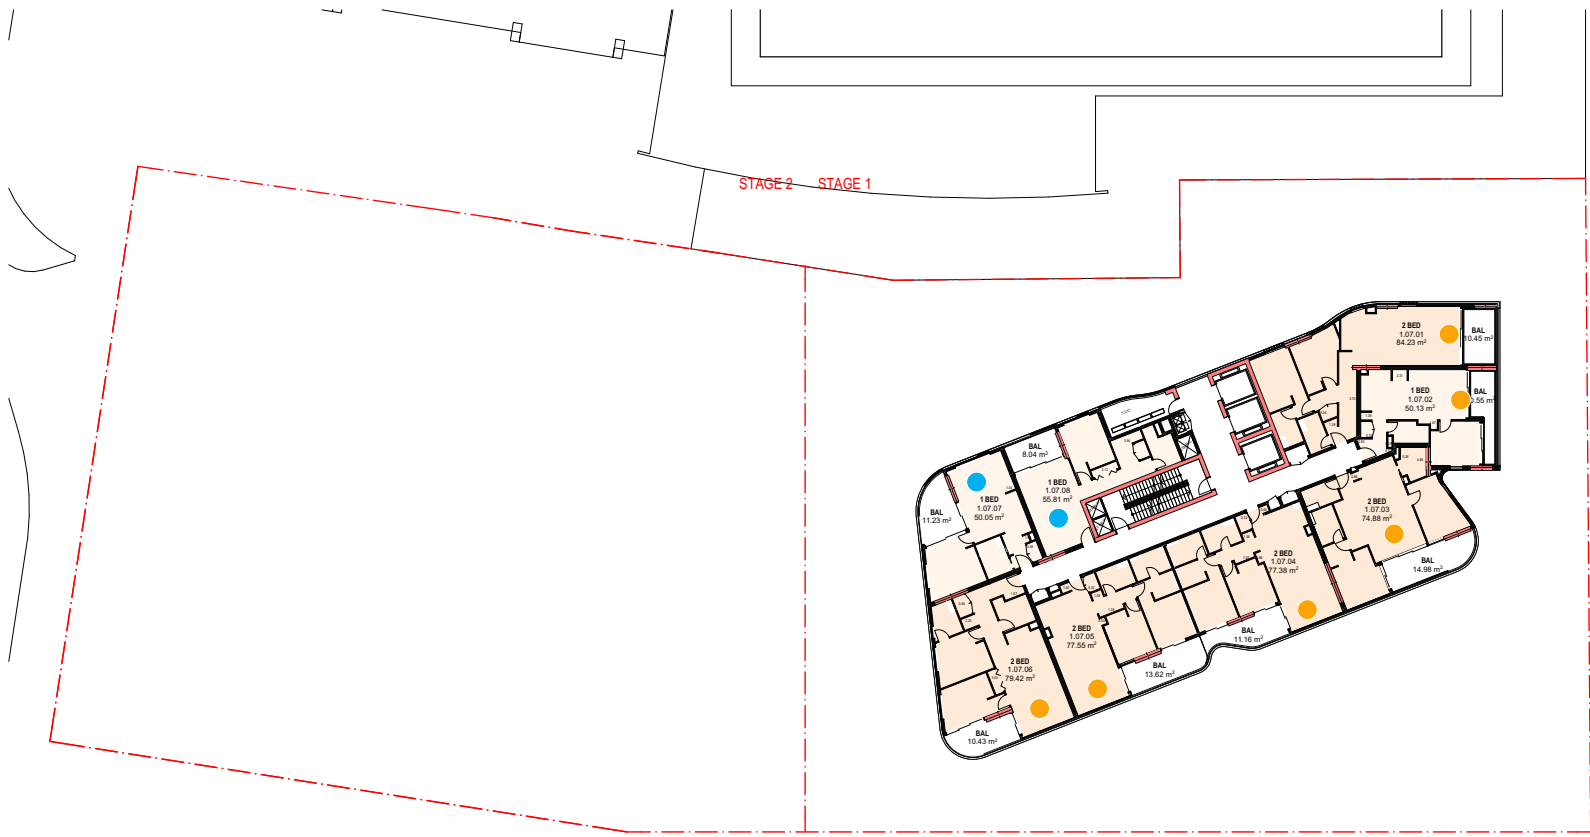


07 LEVEL 10
1:550

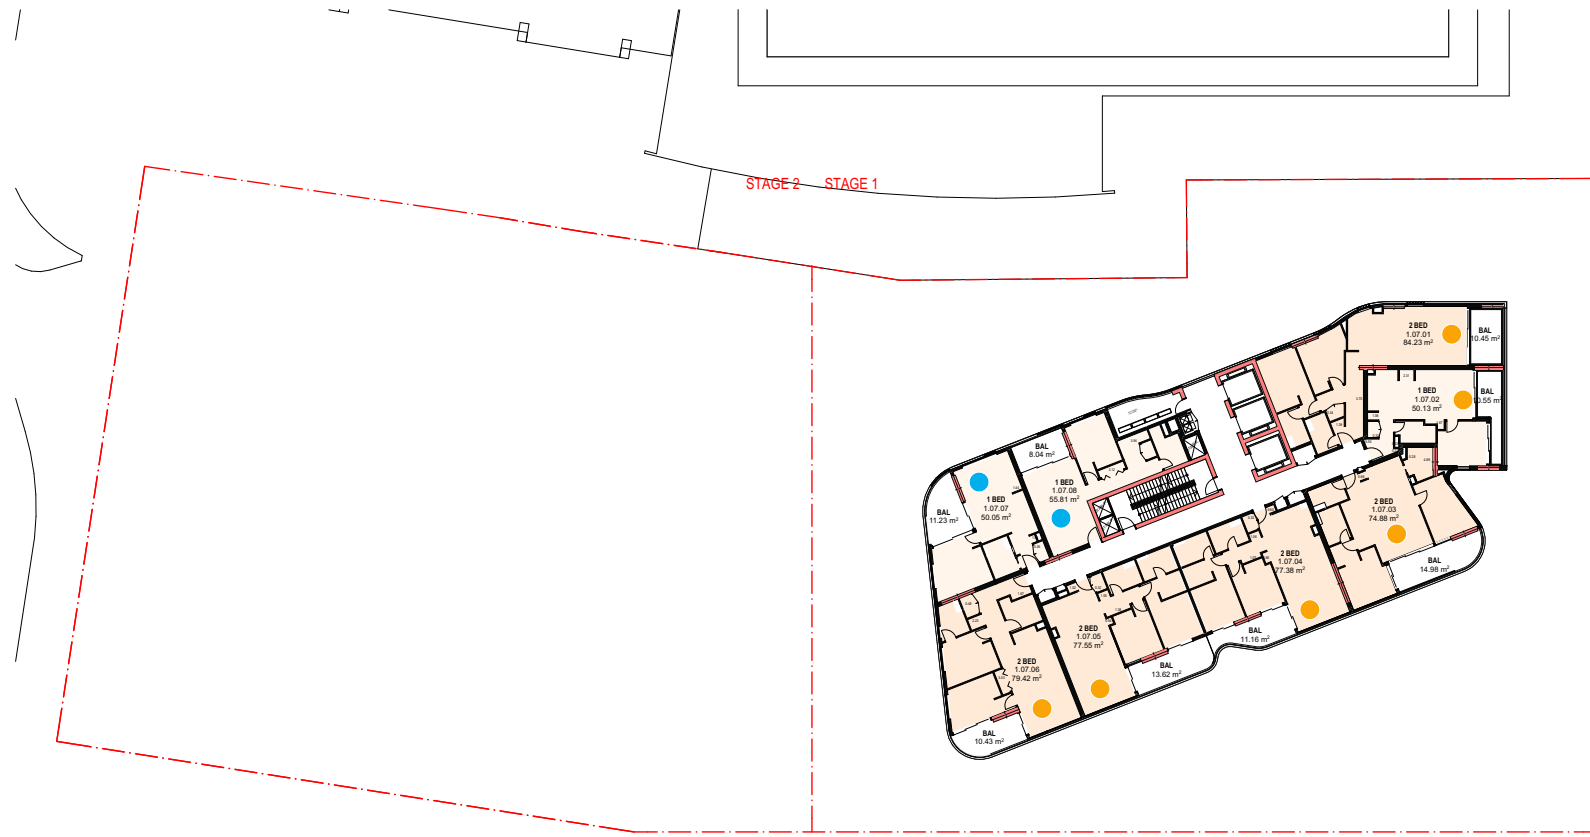


08 LEVEL 11
1:550

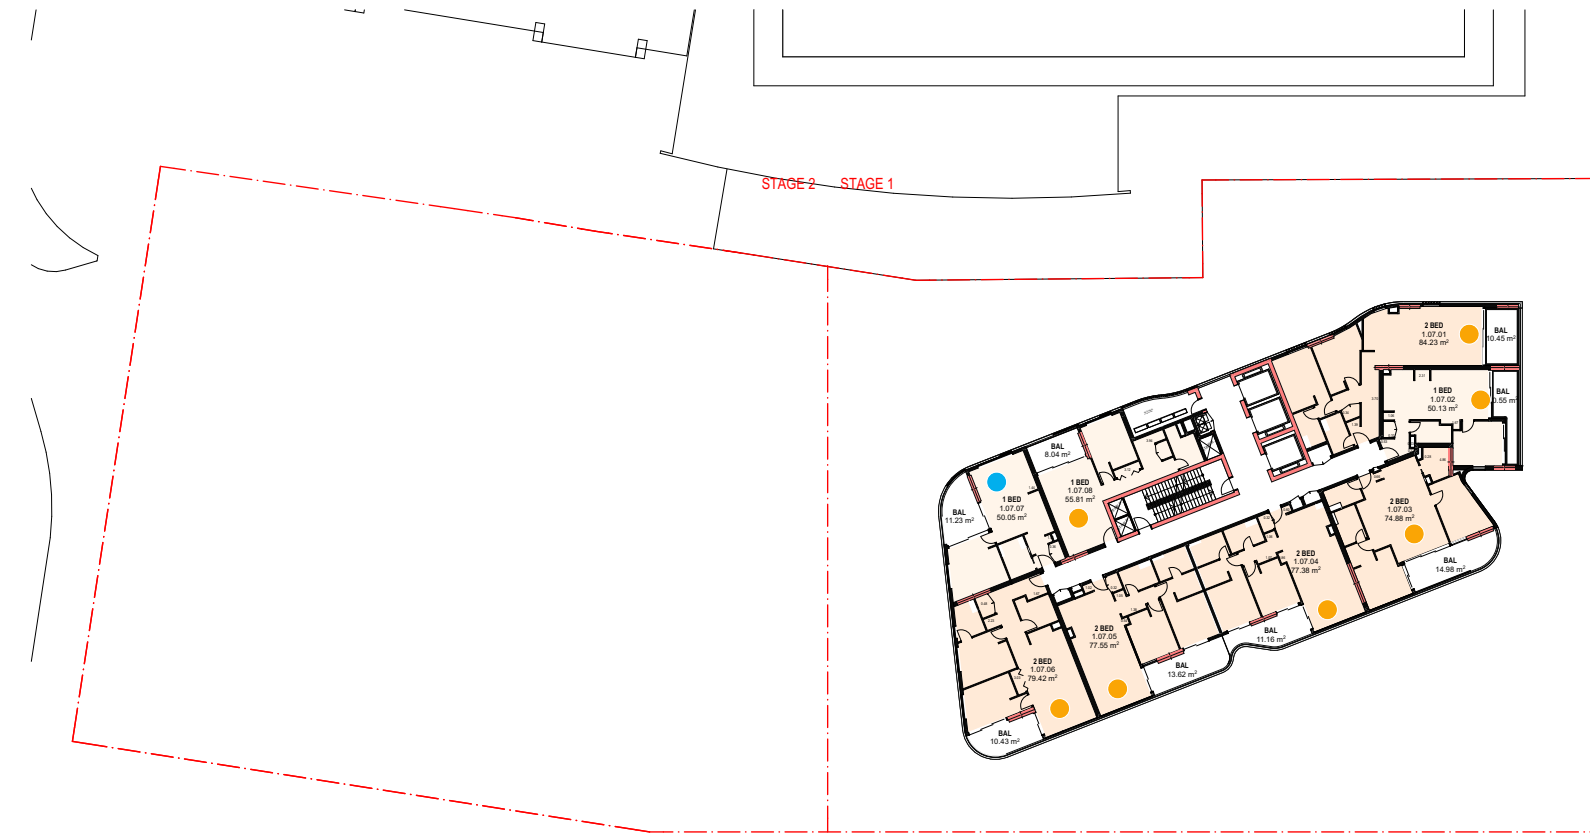


09 LEVEL 12
1:550

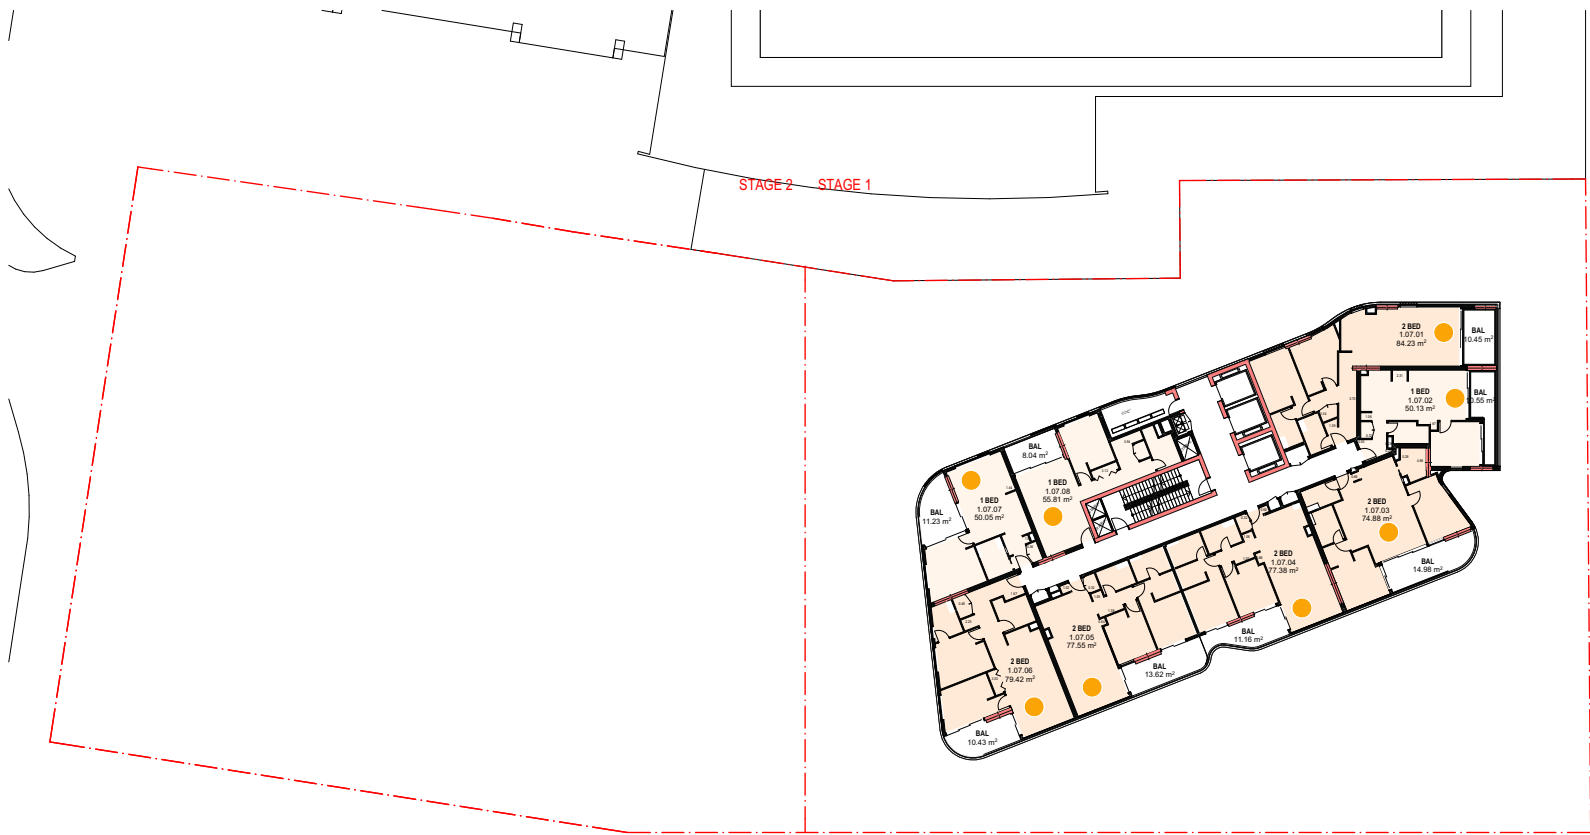


04 LEVEL 13
1:550

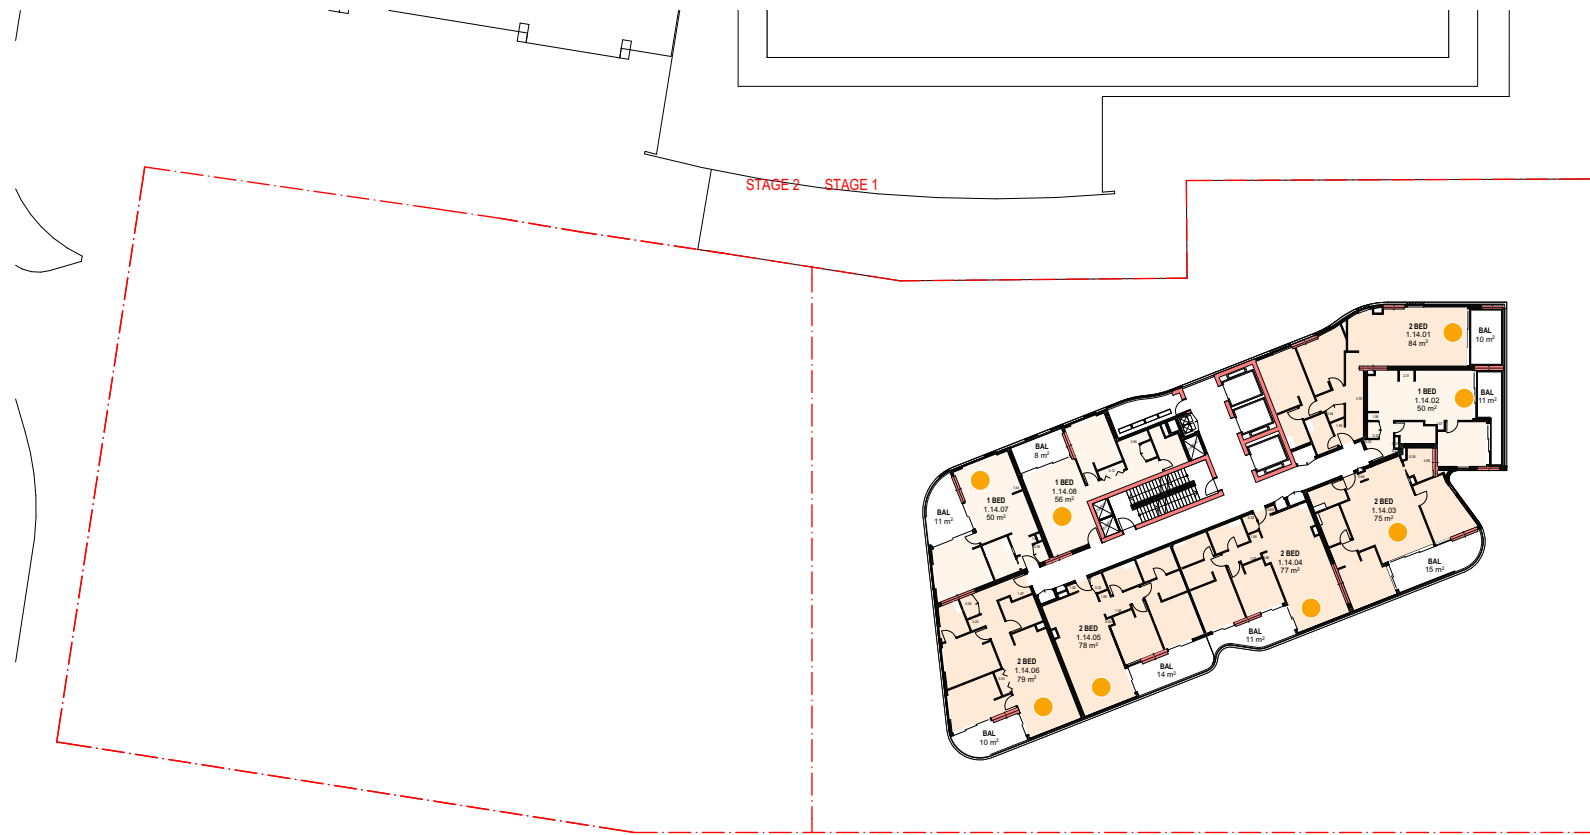


05 LEVEL 14
1:550

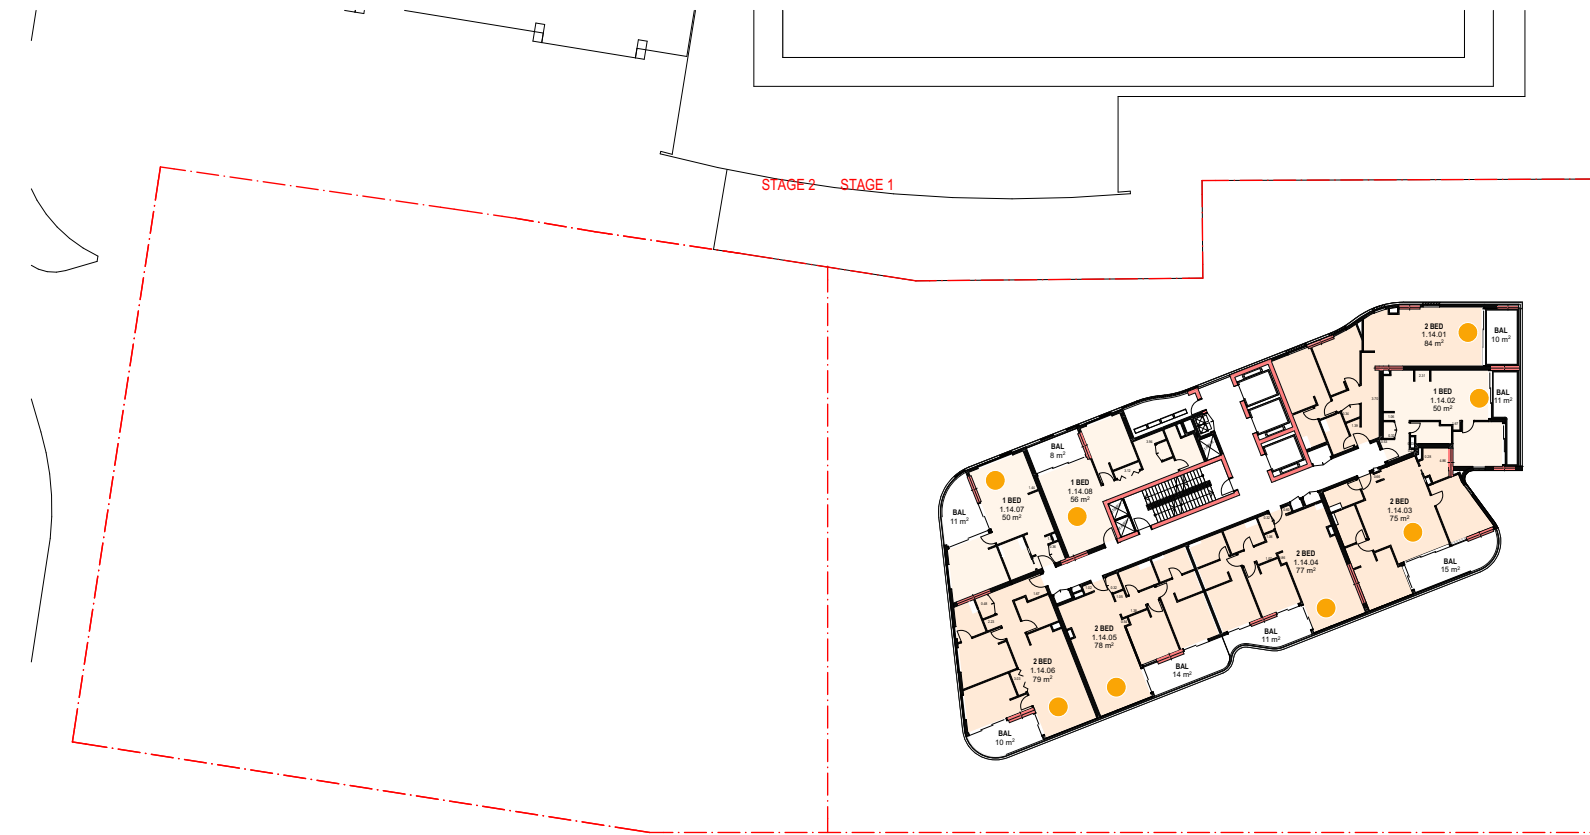


06 LEVEL 15
1:550

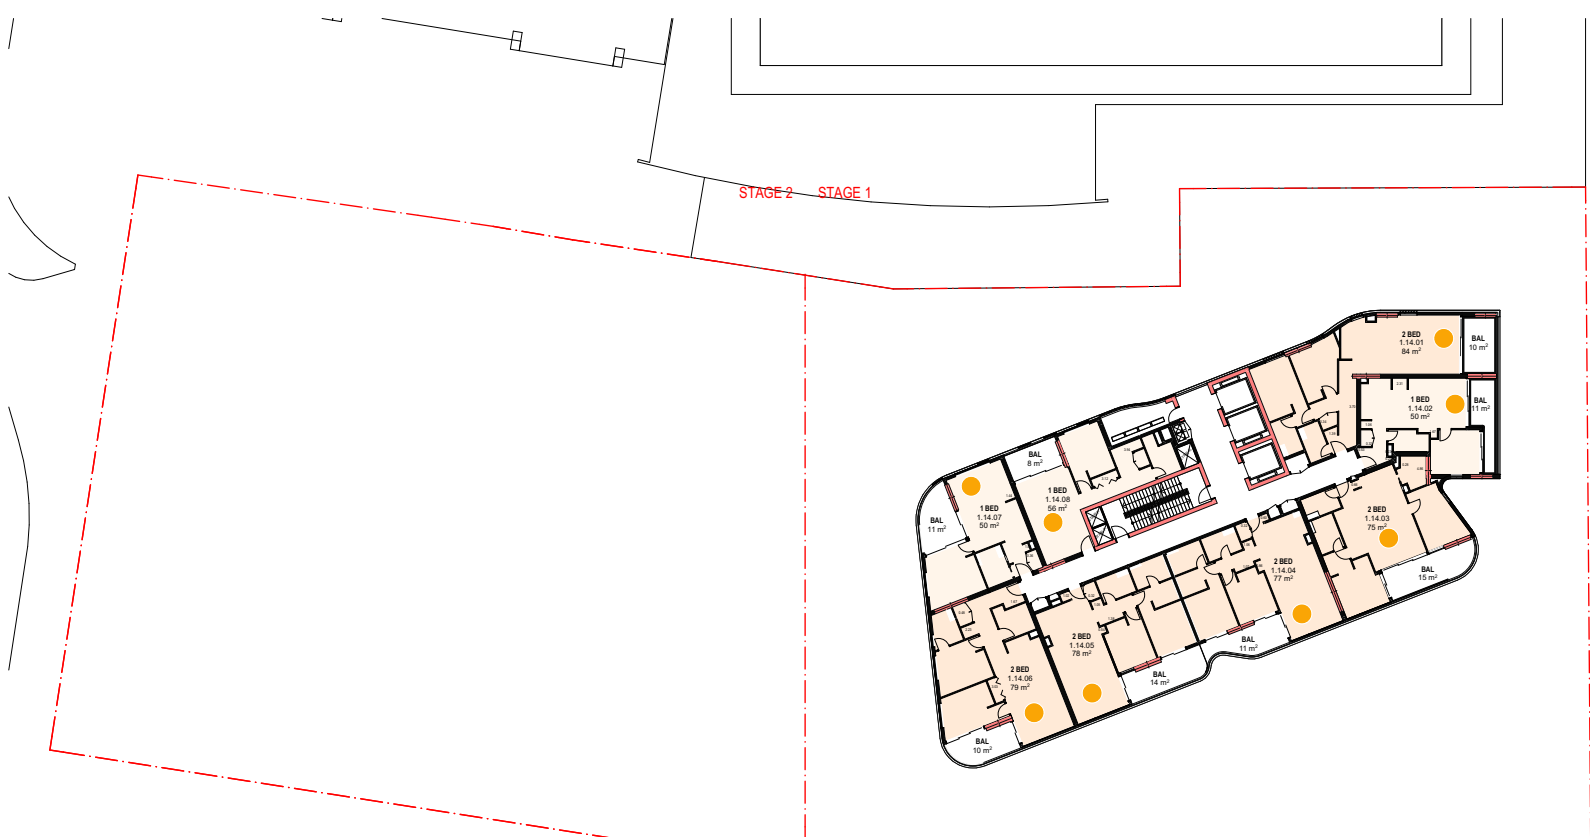

01 LEVEL 16
1:550

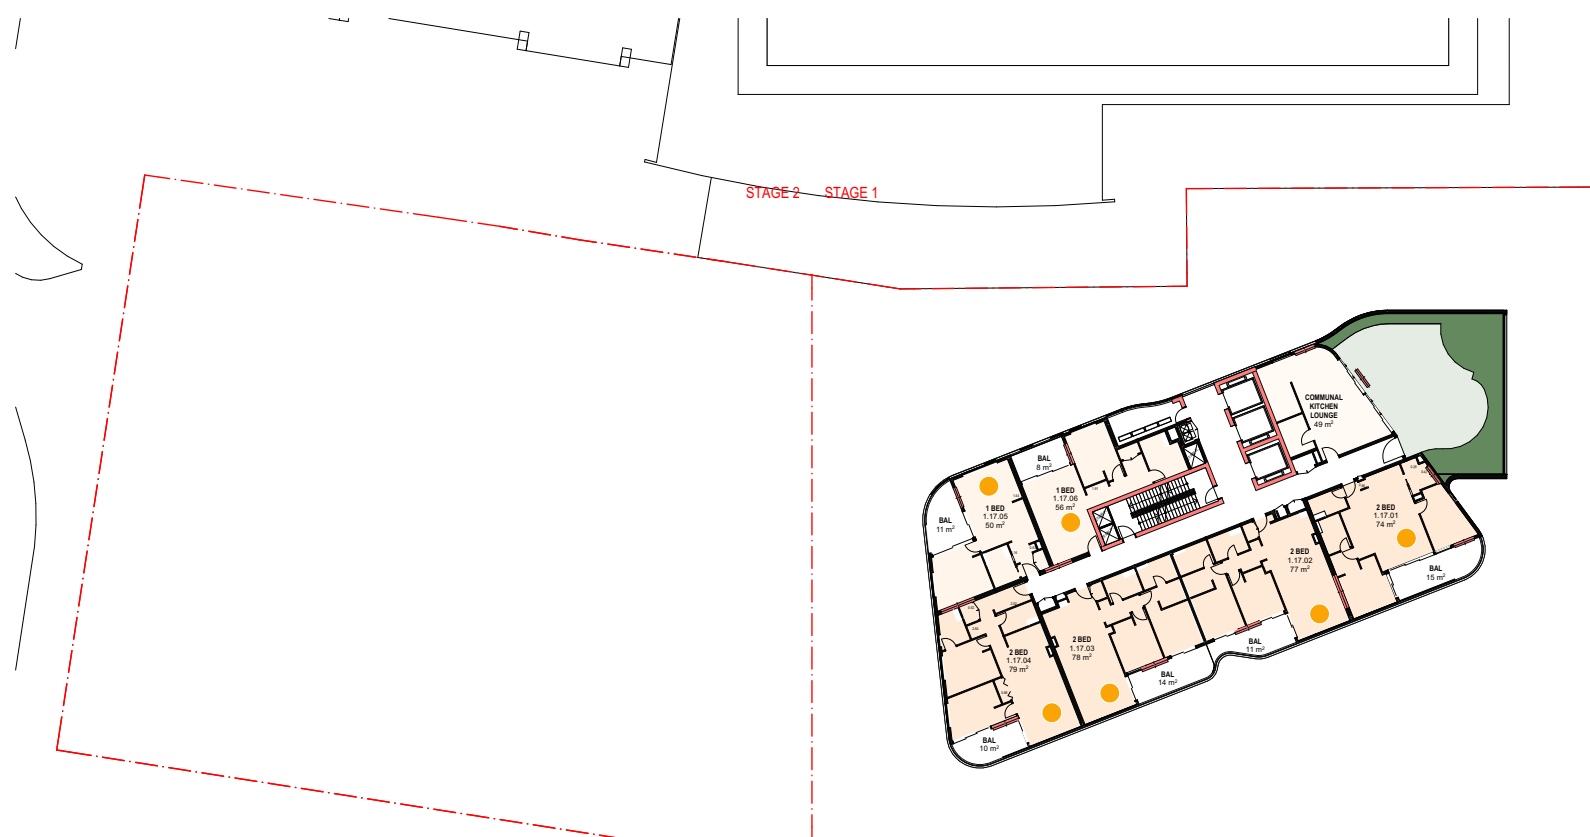

02 LEVEL 17
1:550

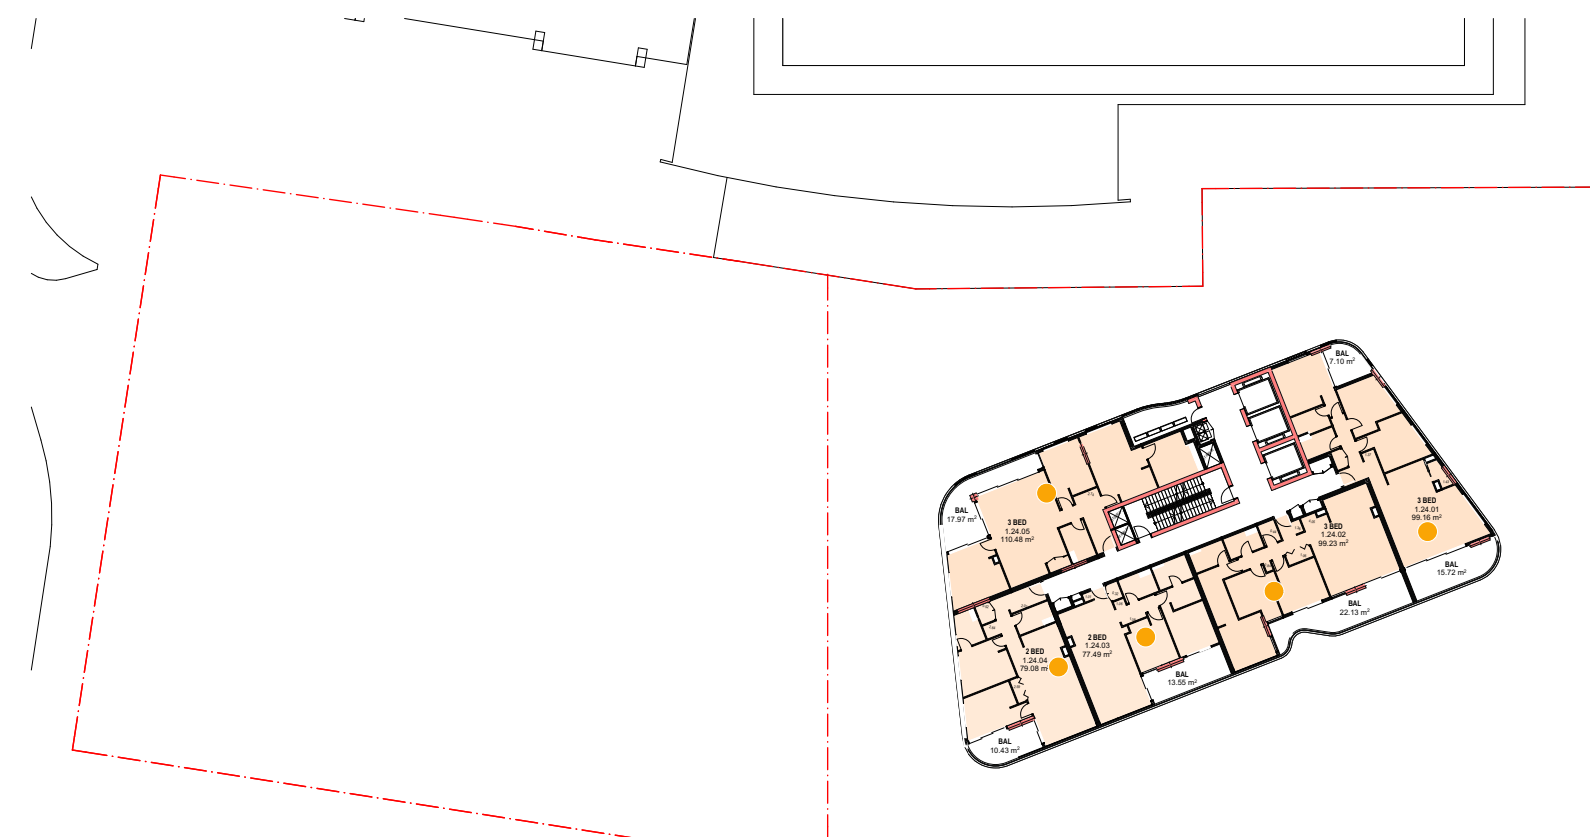

03 LEVEL 18
1:550

STAGE 1		
	Unit Comply	Total Unit
LEVEL 1		
LEVEL 2		
LEVEL 3		
LEVEL 4		
LEVEL 5	2	4
LEVEL 6	6	8
LEVEL 7	6	8
LEVEL 8	6	8
LEVEL 9	6	8
LEVEL 10	6	8
LEVEL 11	6	8
LEVEL 12	7	8
LEVEL 13	8	8
LEVEL 14	8	8
LEVEL 15	8	8
LEVEL 16	8	8
LEVEL 17	6	6
LEVEL 18	5	5
LEVEL 19	5	5
LEVEL 20	5	5
LEVEL 21	5	5
LEVEL 22	5	5
LEVEL 23	5	5
LEVEL 24	5	5
LEVEL 25	3	3

TOTAL	121	136
PERCENTAGE		89%

SOLAR ACCESS 21 JUN 9AM TO 3PM

- ACHIEVE 2 HOURS SOLAR ACCESS
- LESS THAN 2 HOURS SOLAR ACCESS
- ACHIEVE 2 HOURS SOLAR ACCESS (8AM-4PM)
- NO SOLAR ACCESS

DATE	REVISION	BY	CHK	NO.
4/11/2022	ISSUE FOR DA SUBMISSION	AA/CY	HN	A
19/05/2023	AMENDED FOR DA SUBMISSION	AA/CY	HN	B

DATE	REVISION	BY	CHK	NO.

StHilliers

plus
architecture

Melbourne
Brisbane
Christchurch

Sydney
Western Australia
Auckland

Level 4, 222 Clarence Street
Sydney, NSW 2000 Australia
Plus Architecture Pty. Ltd.
ACN 600596303
Nominated Architect (NSW):
Rida Pin 11286

Telephone
Instagram
arch@plusarchitecture.com.au
www.plusarchitecture.com.au


PROJECT
**711 HUNTER ST
NEWCASTLE WEST
NSW 2302**

DRAWING TITLE
**SOLAR AMENITY
DIAGRAM**


In accepting and utilizing this document the recipient agrees that Plus Architecture Pty. Ltd. ACN 600596303, retain all common law, statutory law and other rights including copyright and intellectual property rights. The recipient agrees not to use this document for any purpose other than its intended use, to waive all claims against Plus Architecture resulting from unauthorised changes or to mislead the document or other projects without the prior written consent of Plus Architecture. Under no circumstances shall transfer of this document be deemed a sale. Plus Architecture makes no warranties of fitness for any purpose. The Builder/Contractor shall verify job dimensions prior to any work commencing. Figured dimensions shall take precedence over scaled work.

FOR INFORMATION


SCALE N.T.S. @A1		
DATE 19/05/2023	PLOT DATE 19/05/2023	
DRAWN AA/CY	CHECKED HN	
JOB NO. 20623	DRAWING NO. PLA-DA-S1-4201	REVISION B

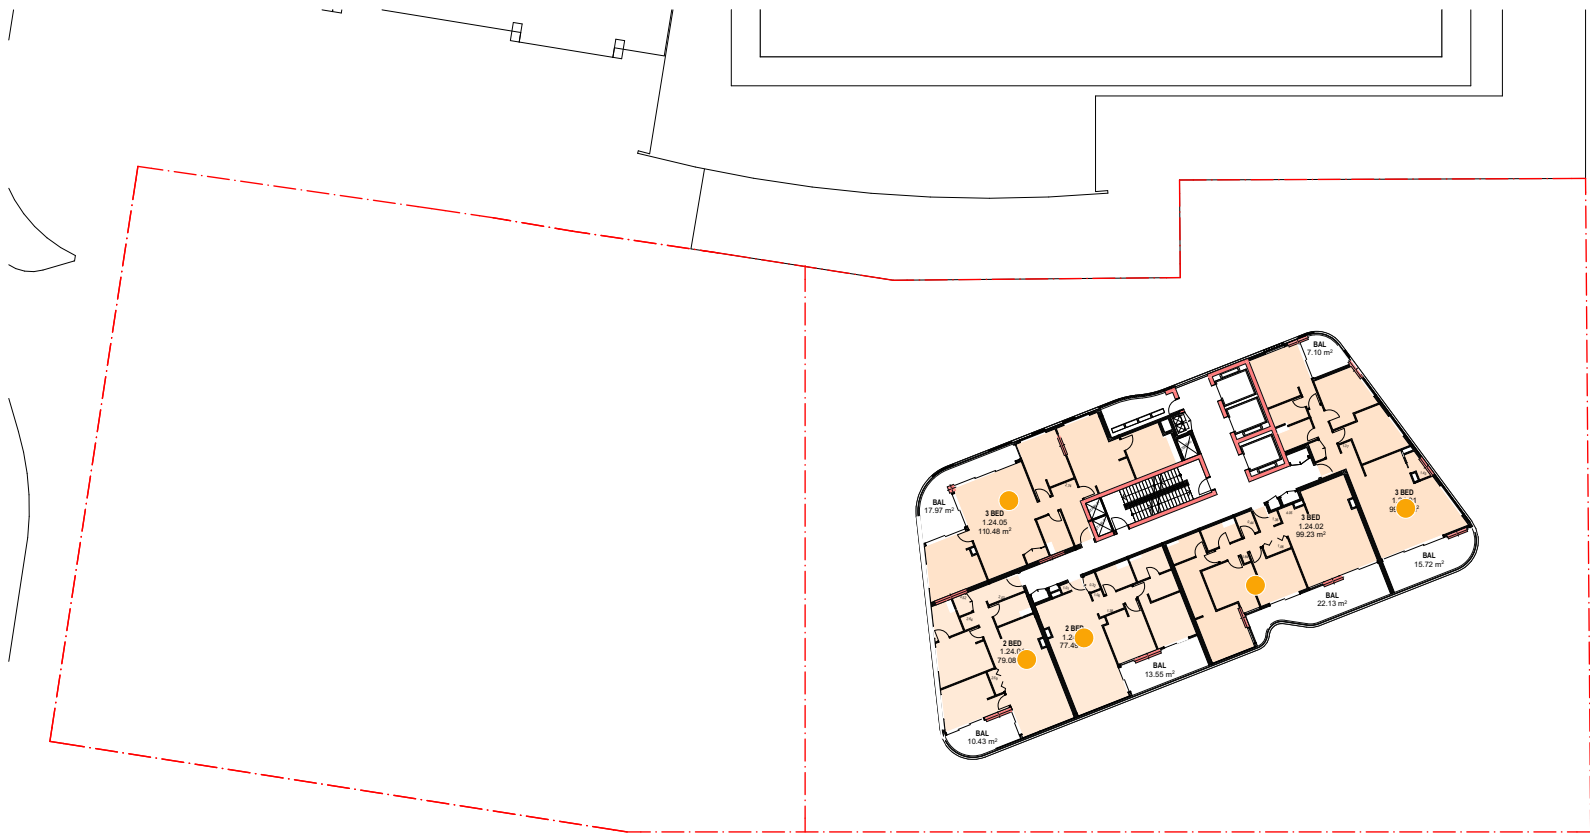


05 LEVEL 19
1:550

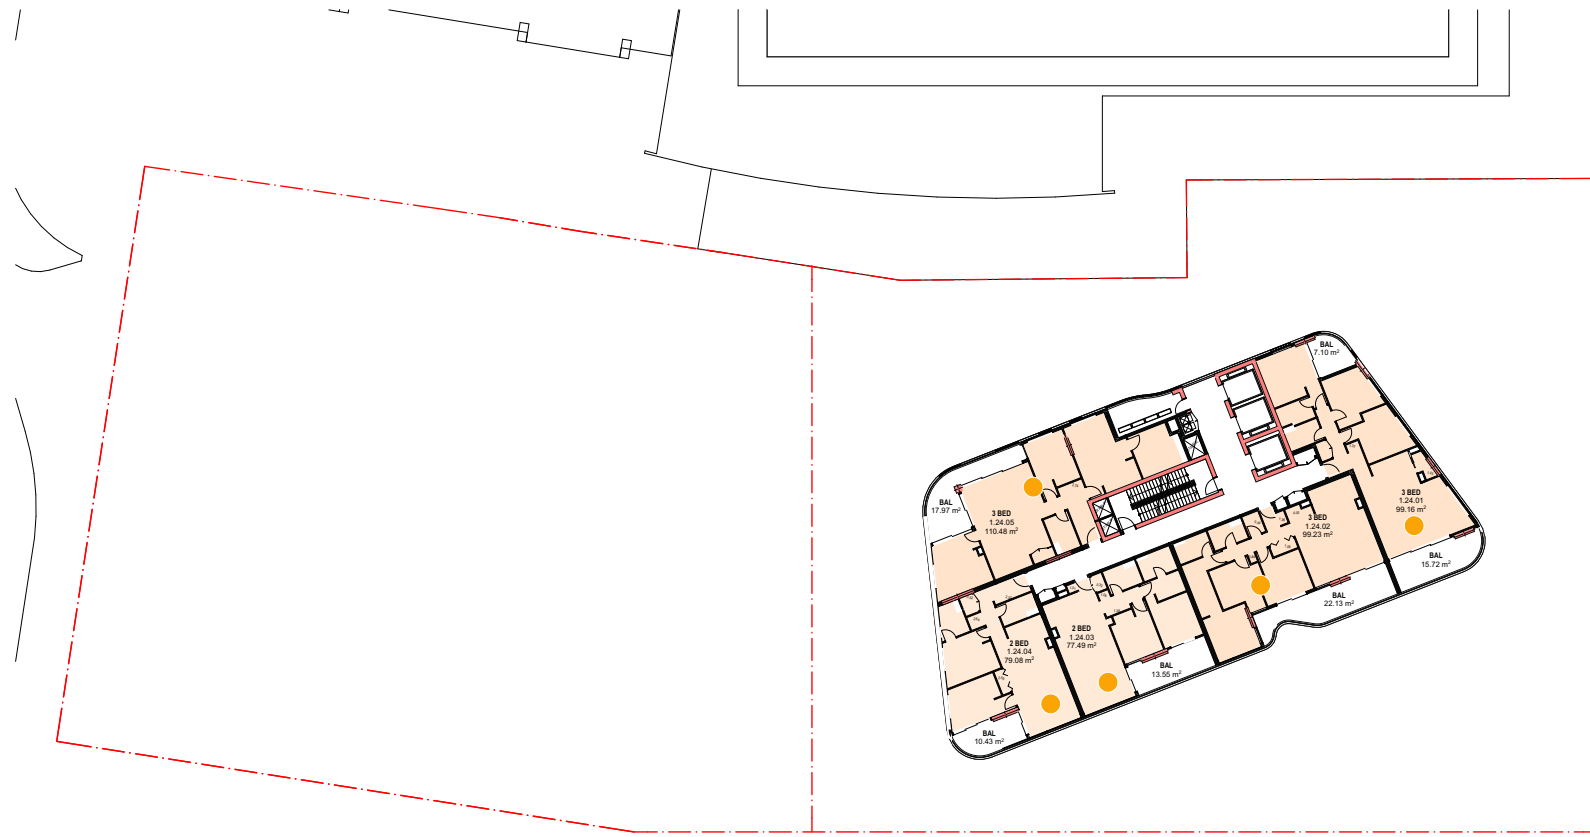


06 LEVEL 20
1:550

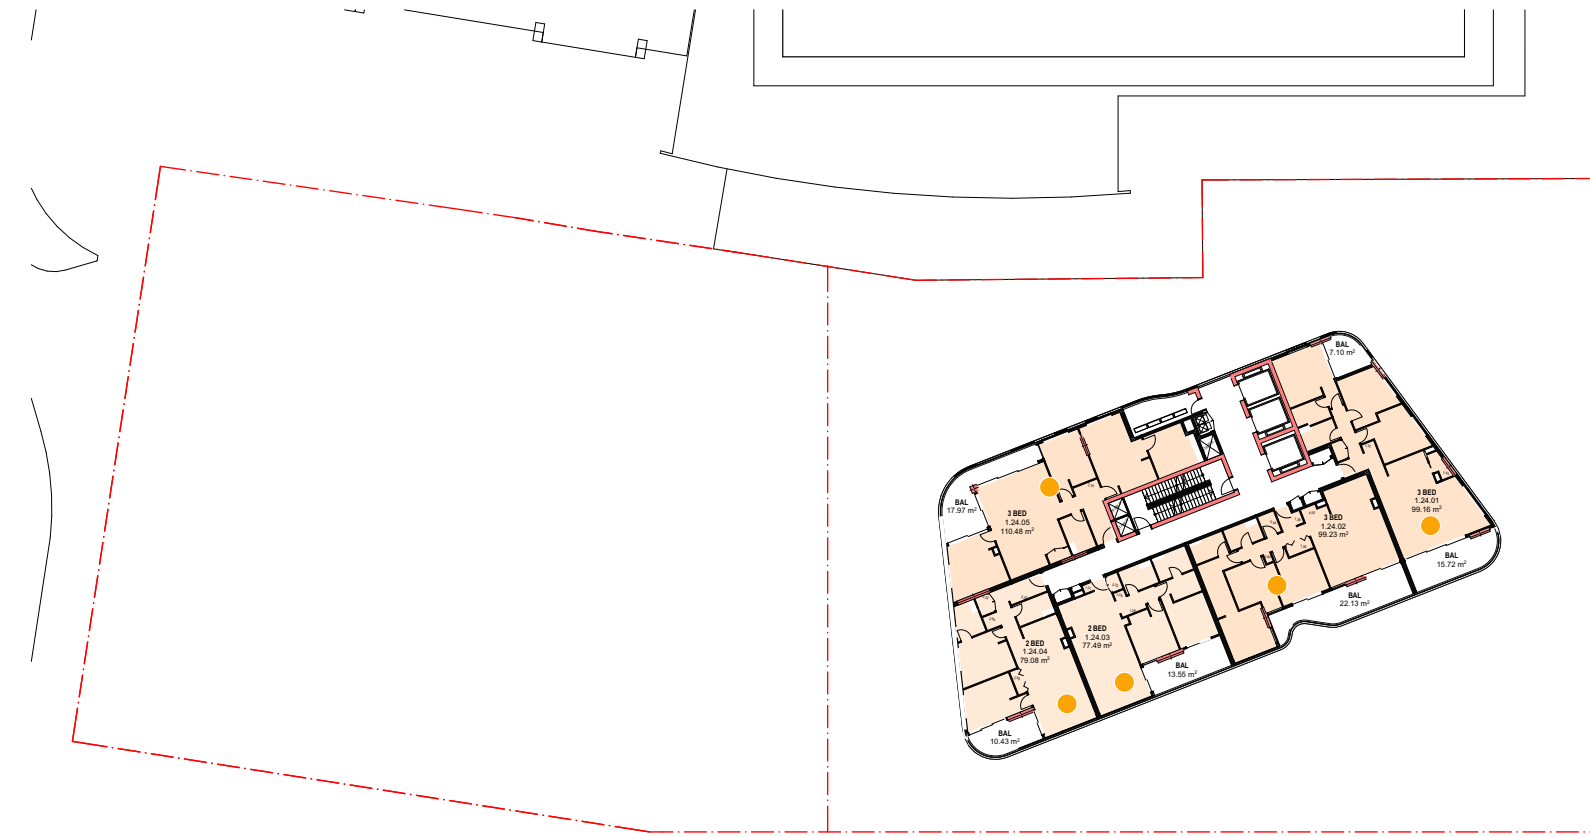


07 LEVEL 21
1:550

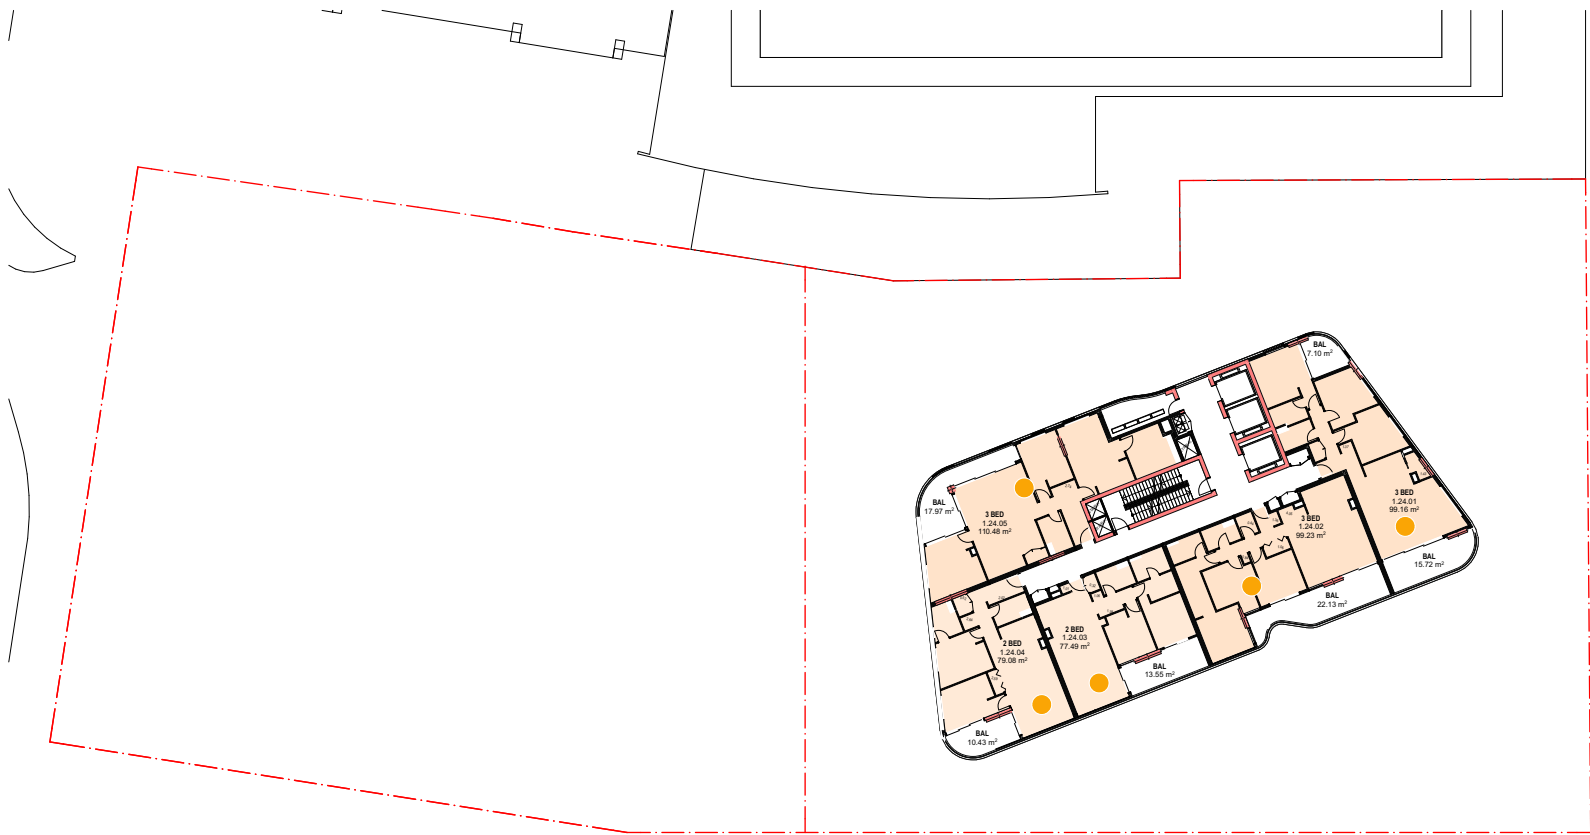


02 LEVEL 22
1:550

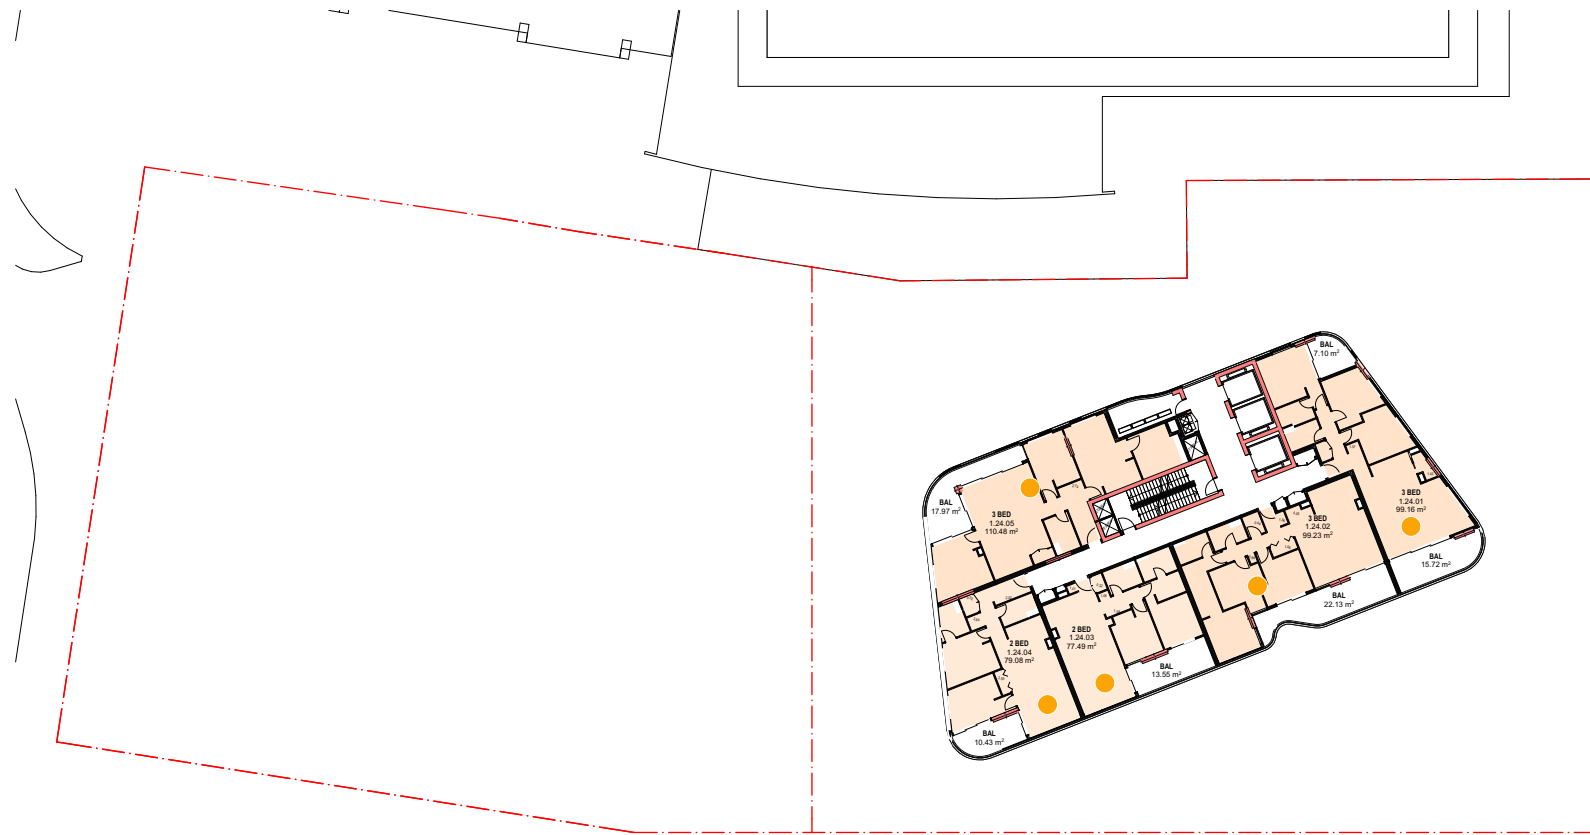

03 LEVEL 23
1:550

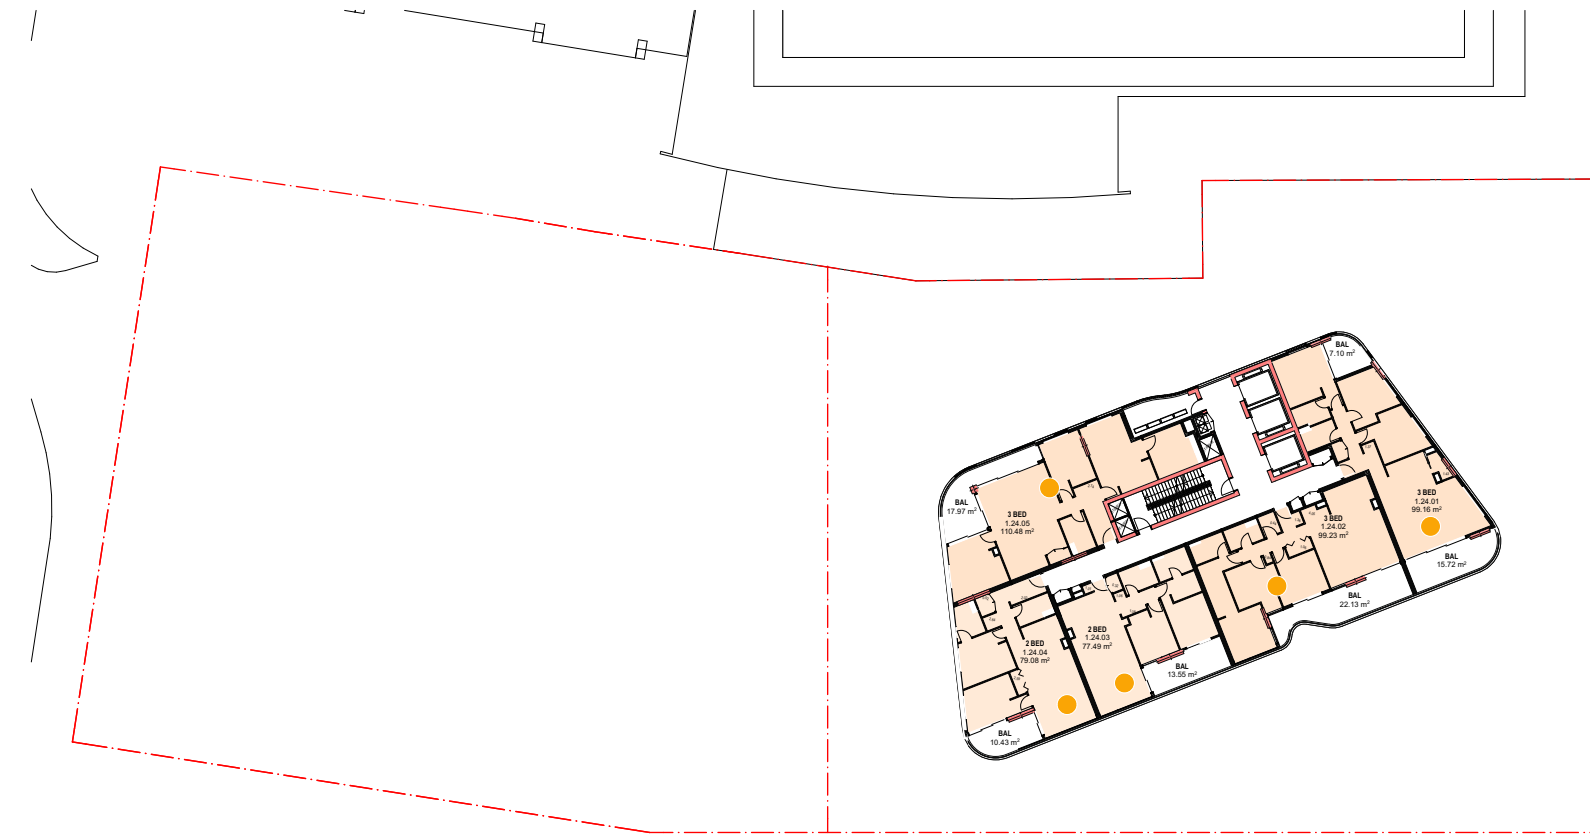

04 LEVEL 24
1:550

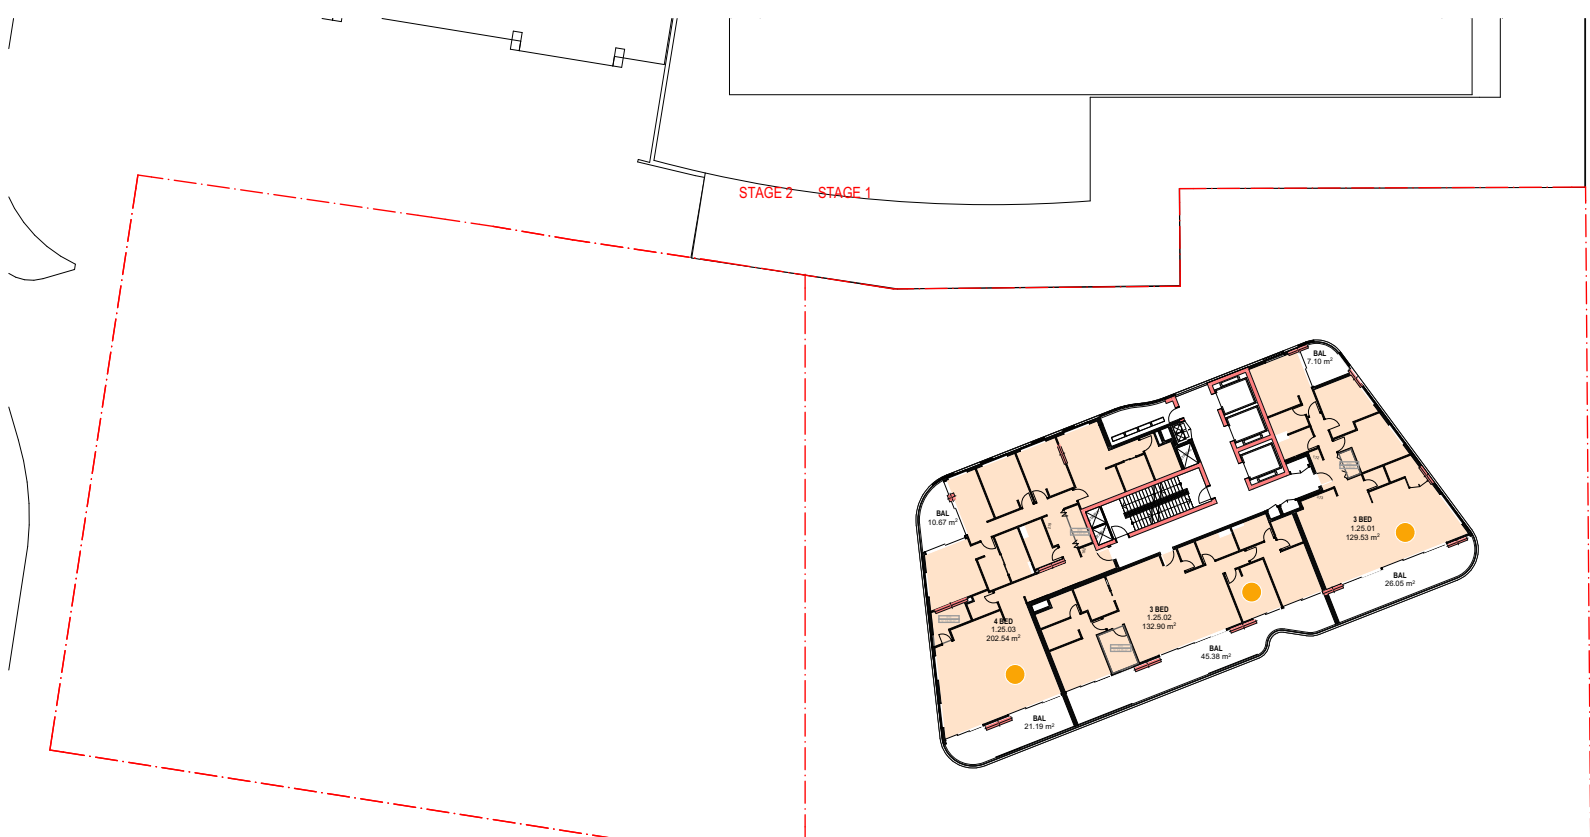

01 LEVEL 25
1:550


	STAGE 1	
	Unit Comply	Total Unit
LEVEL 1		
LEVEL 2		
LEVEL 3		
LEVEL 4		
LEVEL 5	2	4
LEVEL 6	6	8
LEVEL 7	6	8
LEVEL 8	6	8
LEVEL 9	6	8
LEVEL 10	6	8
LEVEL 11	6	8
LEVEL 12	7	8
LEVEL 13	8	8
LEVEL 14	8	8
LEVEL 15	8	8
LEVEL 16	8	8
LEVEL 17	6	6
LEVEL 18	5	5
LEVEL 19	5	5
LEVEL 20	5	5
LEVEL 21	5	5
LEVEL 22	5	5
LEVEL 23	5	5
LEVEL 24	5	5
LEVEL 25	3	3

TOTAL	121	136
PERCENTAGE		89%

- SOLAR ACCESS 21 JUN 9AM TO 3PM**
- ACHIEVE 2 HOURS SOLAR ACCESS
 - LESS THAN 2 HOURS SOLAR ACCESS
 - ACHIEVE 2 HOURS SOLAR ACCESS (8AM-4PM)
 - NO SOLAR ACCESS

DATE	REVISION	BY	CHK	NO.
4/11/2022	ISSUE FOR DA SUBMISSION	AA/CY	HN	A
19/05/2023	AMENDED FOR DA SUBMISSION	AA/CY	HN	B

DATE	REVISION	BY	CHK	NO.

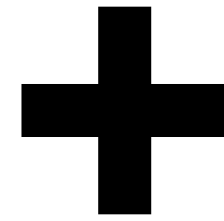


plus
architecture
Melbourne
Brisbane
Christchurch
Sydney
Western Australia
Auckland
Telephone
Instagram
#plusarchitecture
arch@plusarchitecture.com.au
www.plusarchitecture.com.au

PROJECT
**711 HUNTER ST
NEWCASTLE WEST
NSW 2302**


DRAWING TITLE
**SOLAR AMENITY
DIAGRAM**

FOR INFORMATION


SCALE N.T.S. @A1		
DATE 19/05/2023	PLOT DATE 19/05/2023	
DRAWN AA/CY	CHECKED HN	
JOB NO. 20623	DRAWING NO. PLA-DA-S1-4202	REVISION B

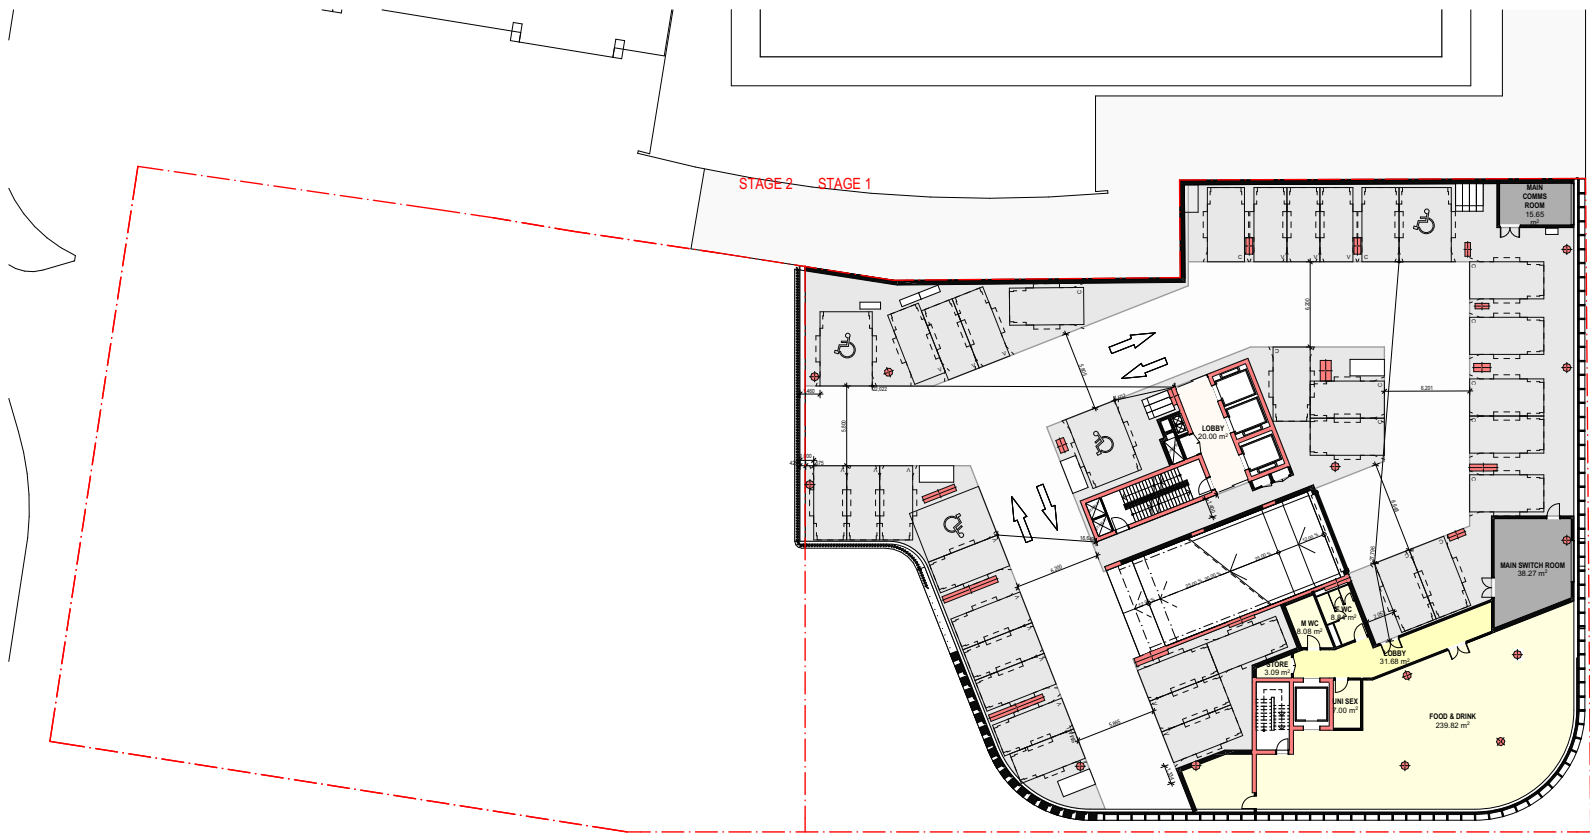

07 LEVEL 01
1:550

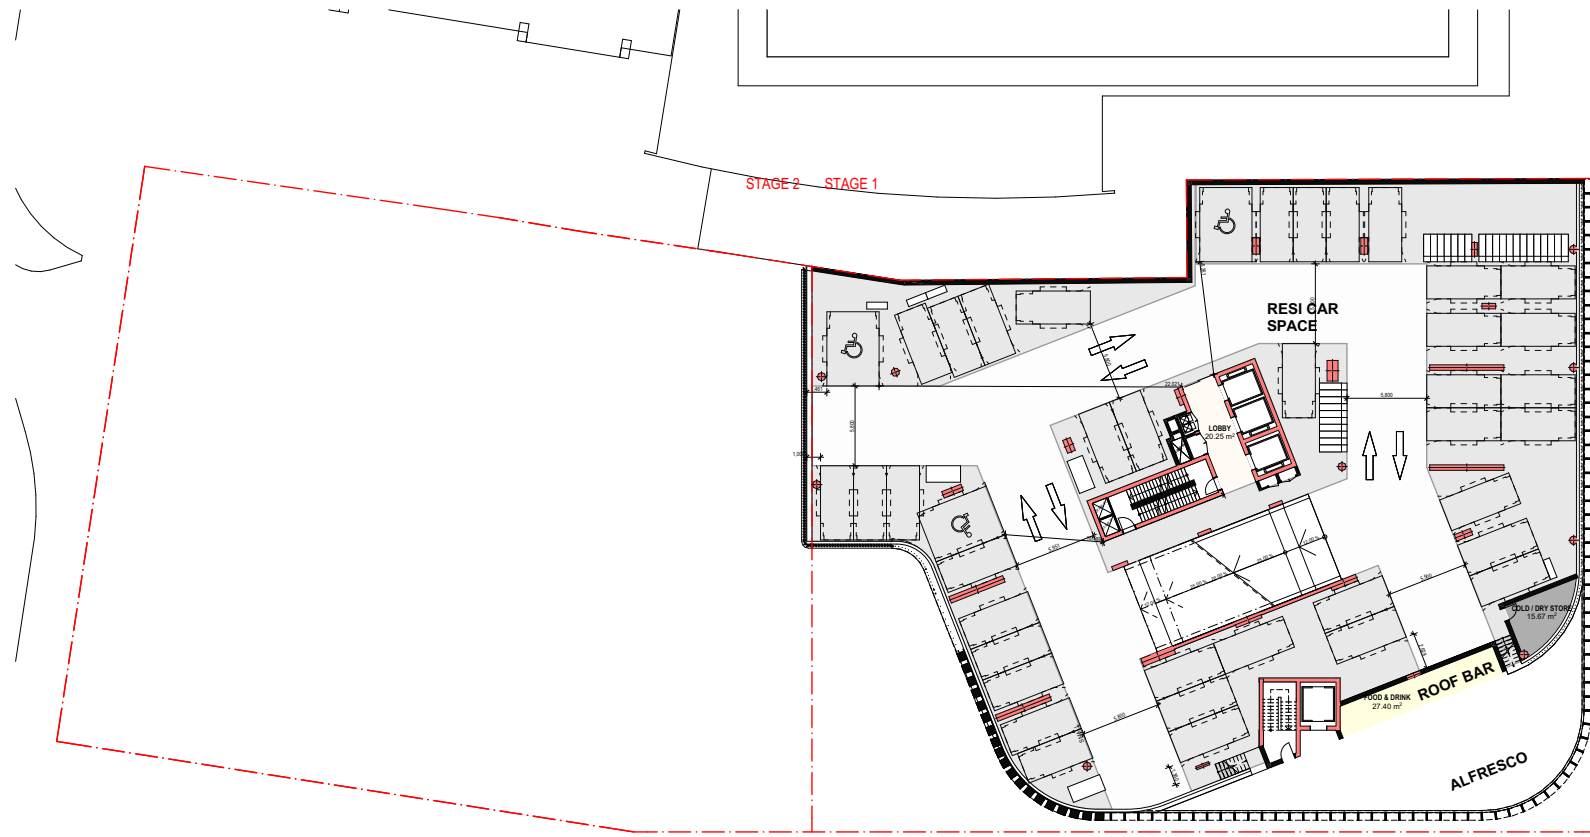

08 LEVEL 02
1:550

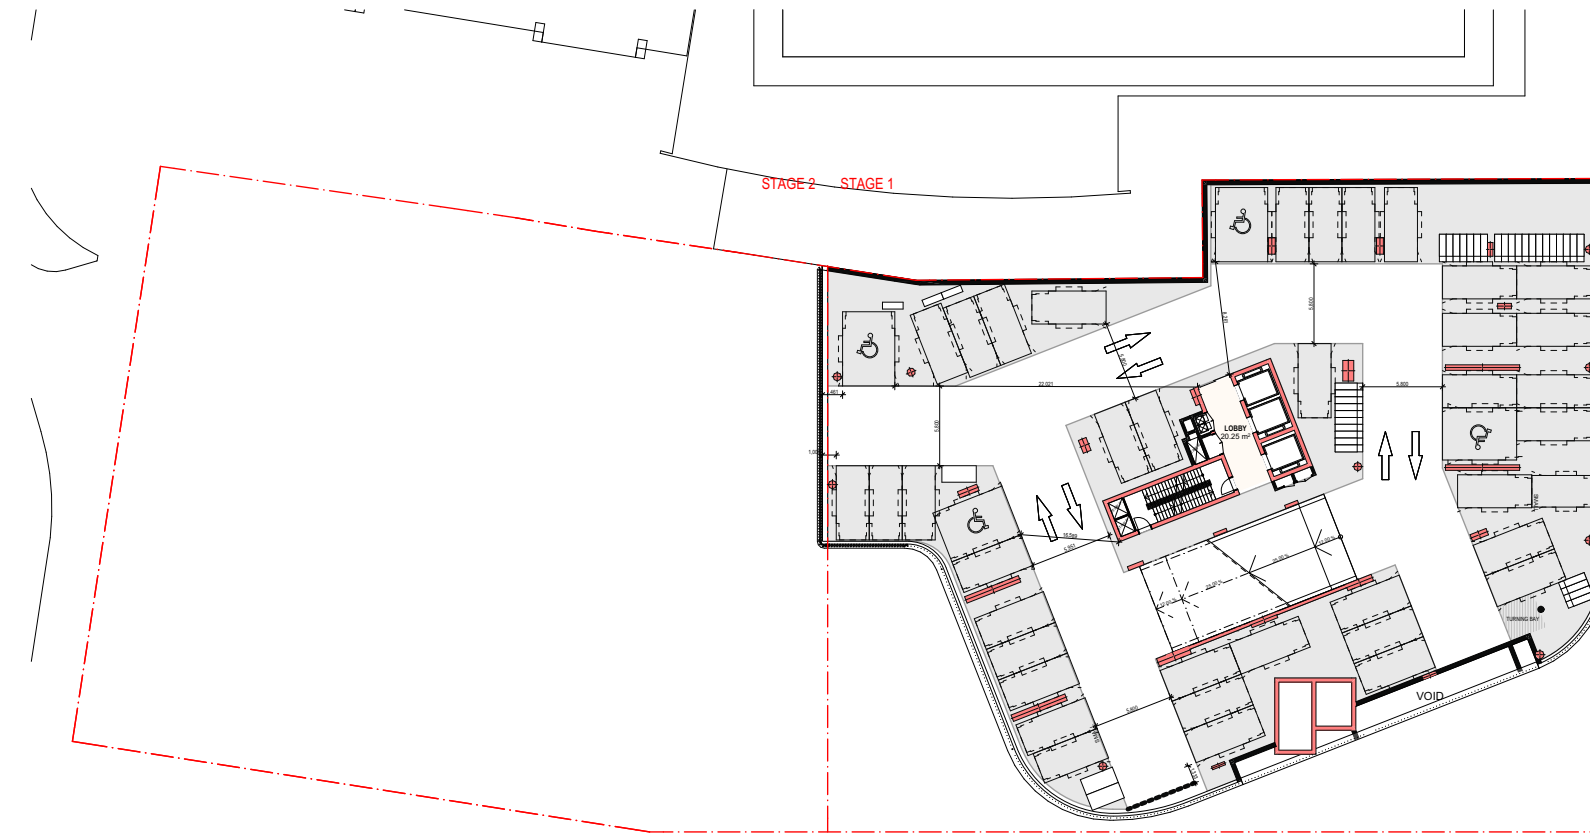


09 LEVEL 03
1:550


STAGE 1		
	Unit Comply	Total Unit
LEVEL 1		
LEVEL 2		
LEVEL 3		
LEVEL 4		
LEVEL 5	3	4
LEVEL 6	5	8
LEVEL 7	5	8
LEVEL 8	5	8

TOTAL	18	28
PERCENTAGE		64%


←→ ACHIEVE CROSS VENTILATION

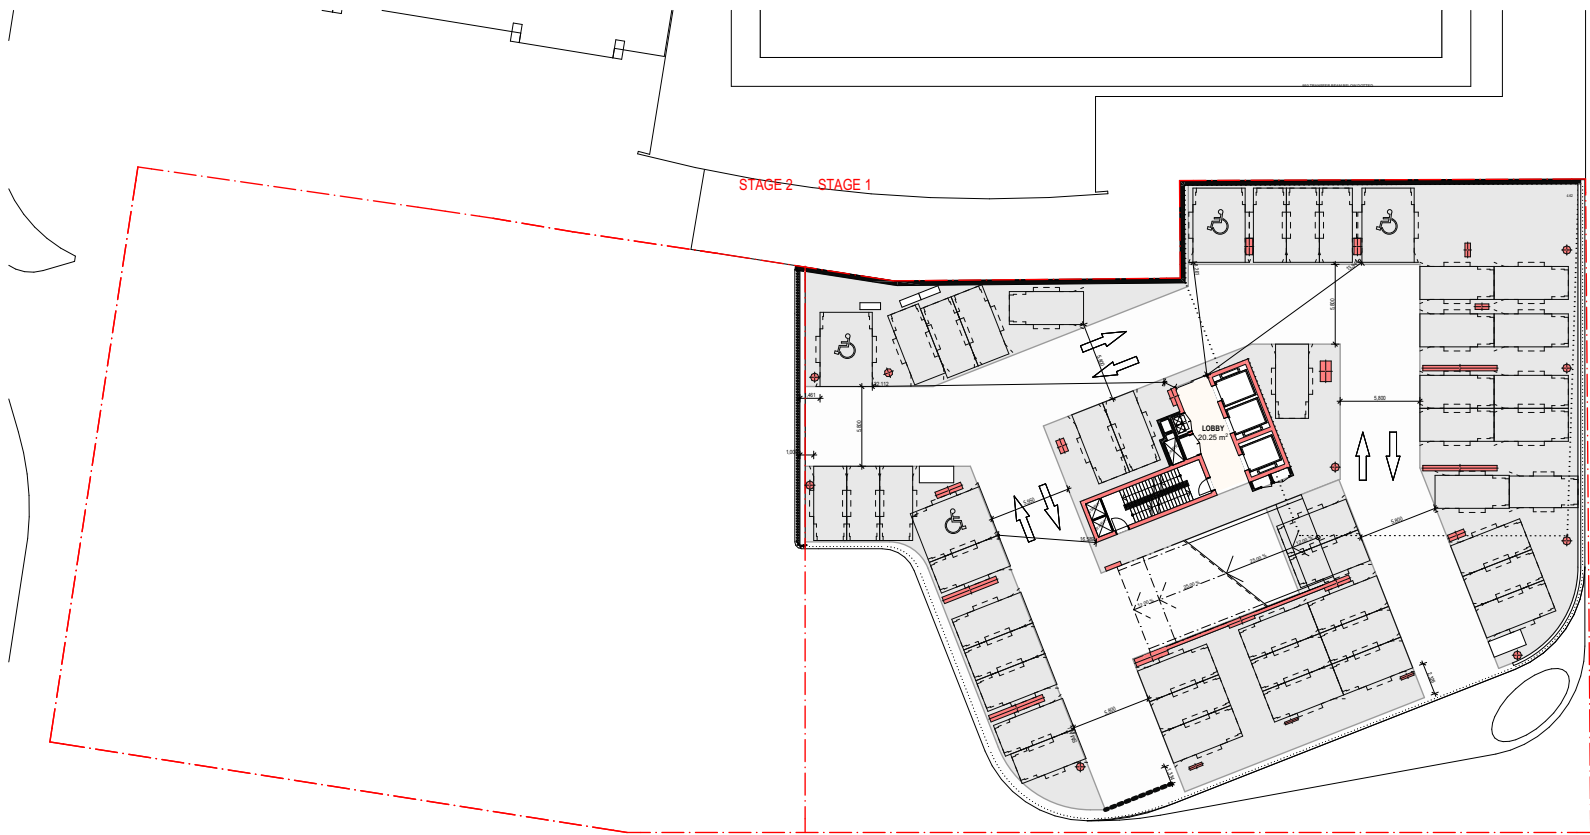


04 LEVEL 04
1:550

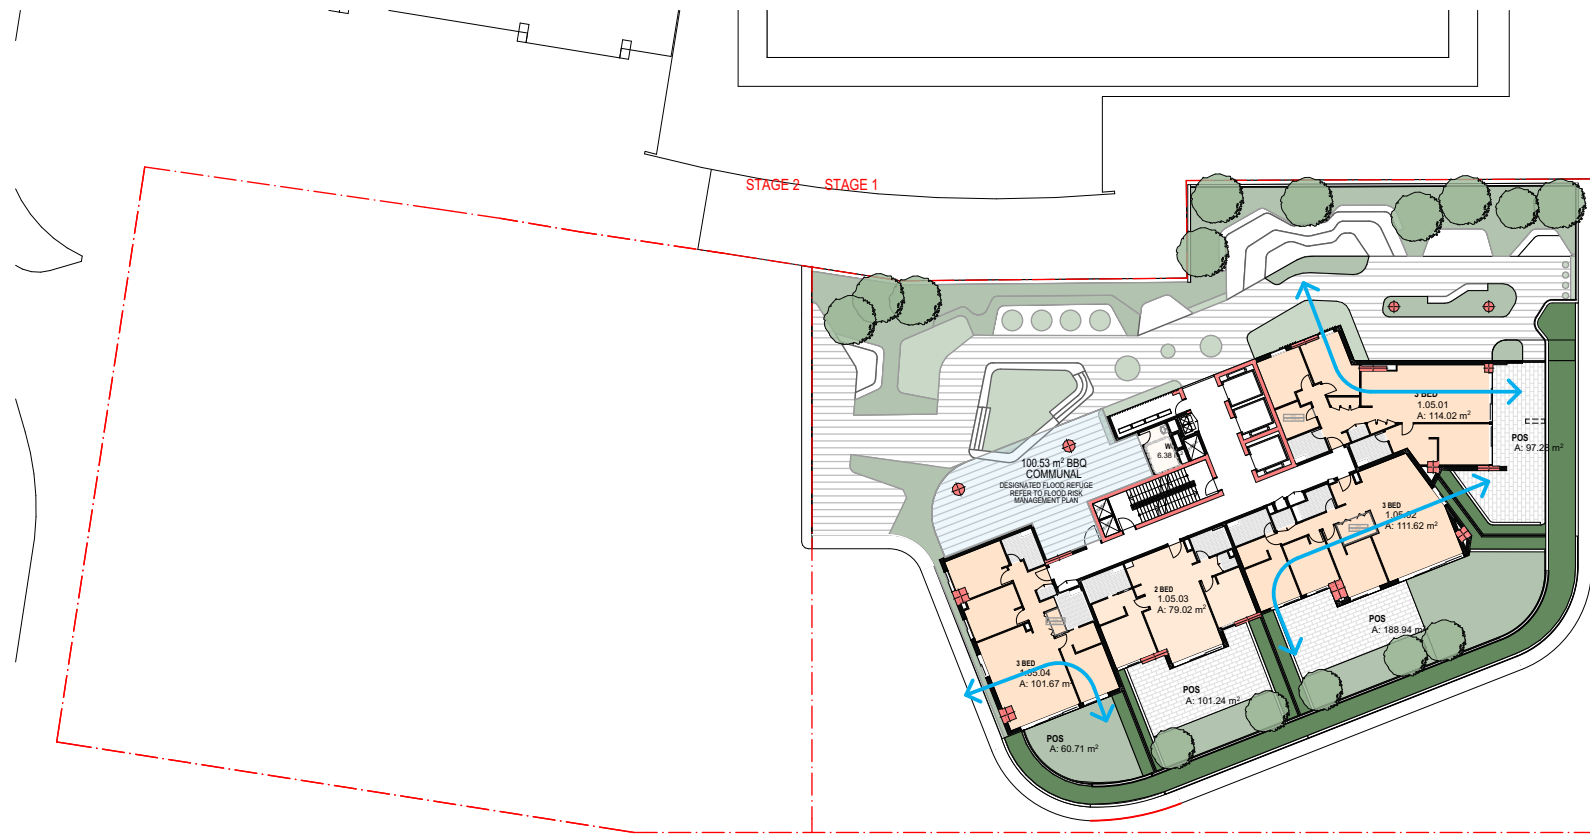


05 LEVEL 05
1:550

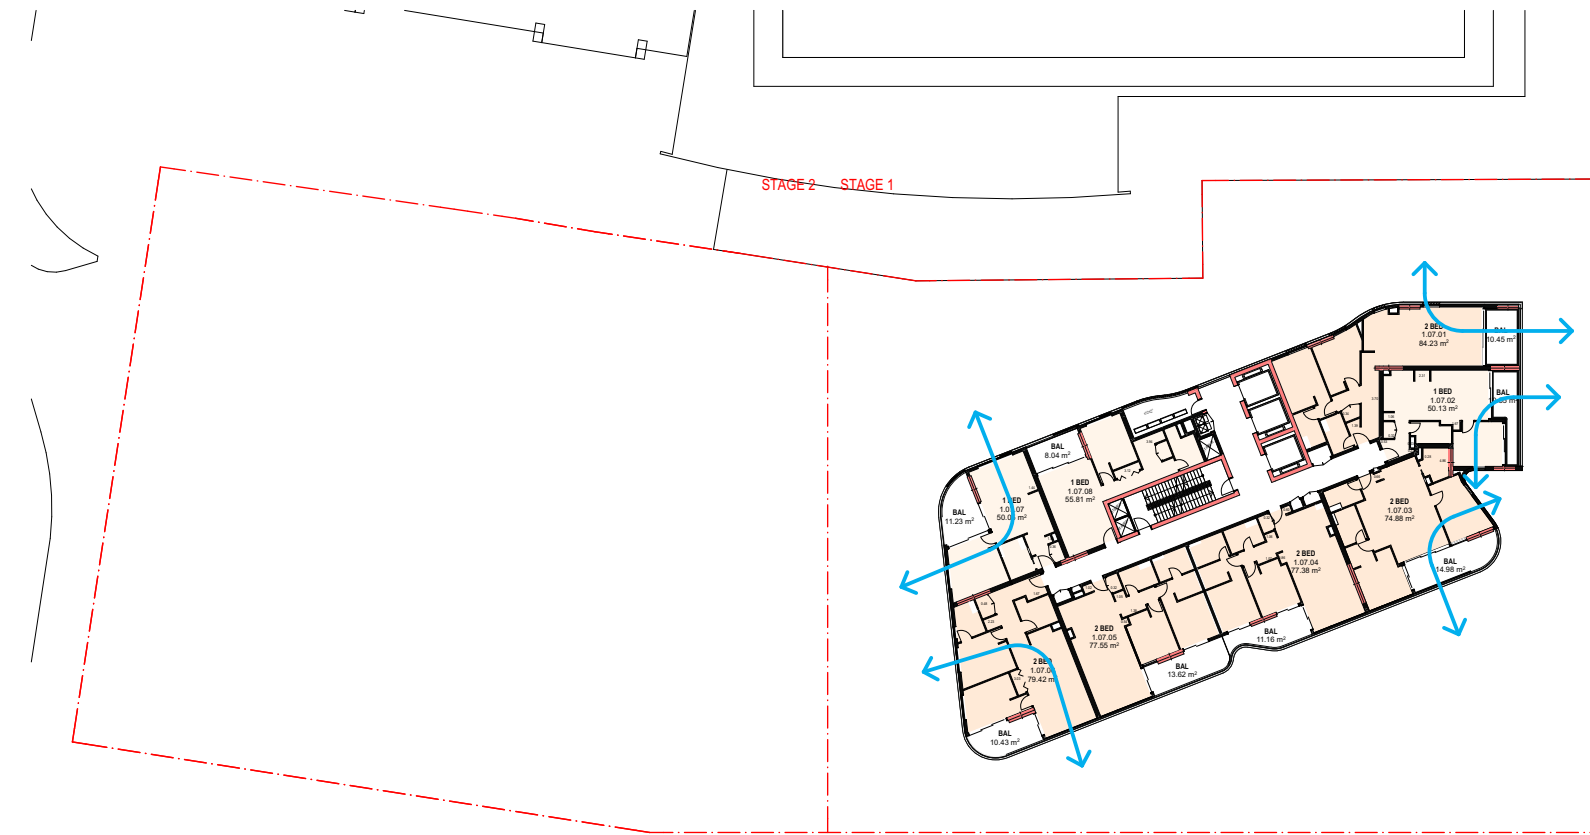

06 LEVEL 06
1:550

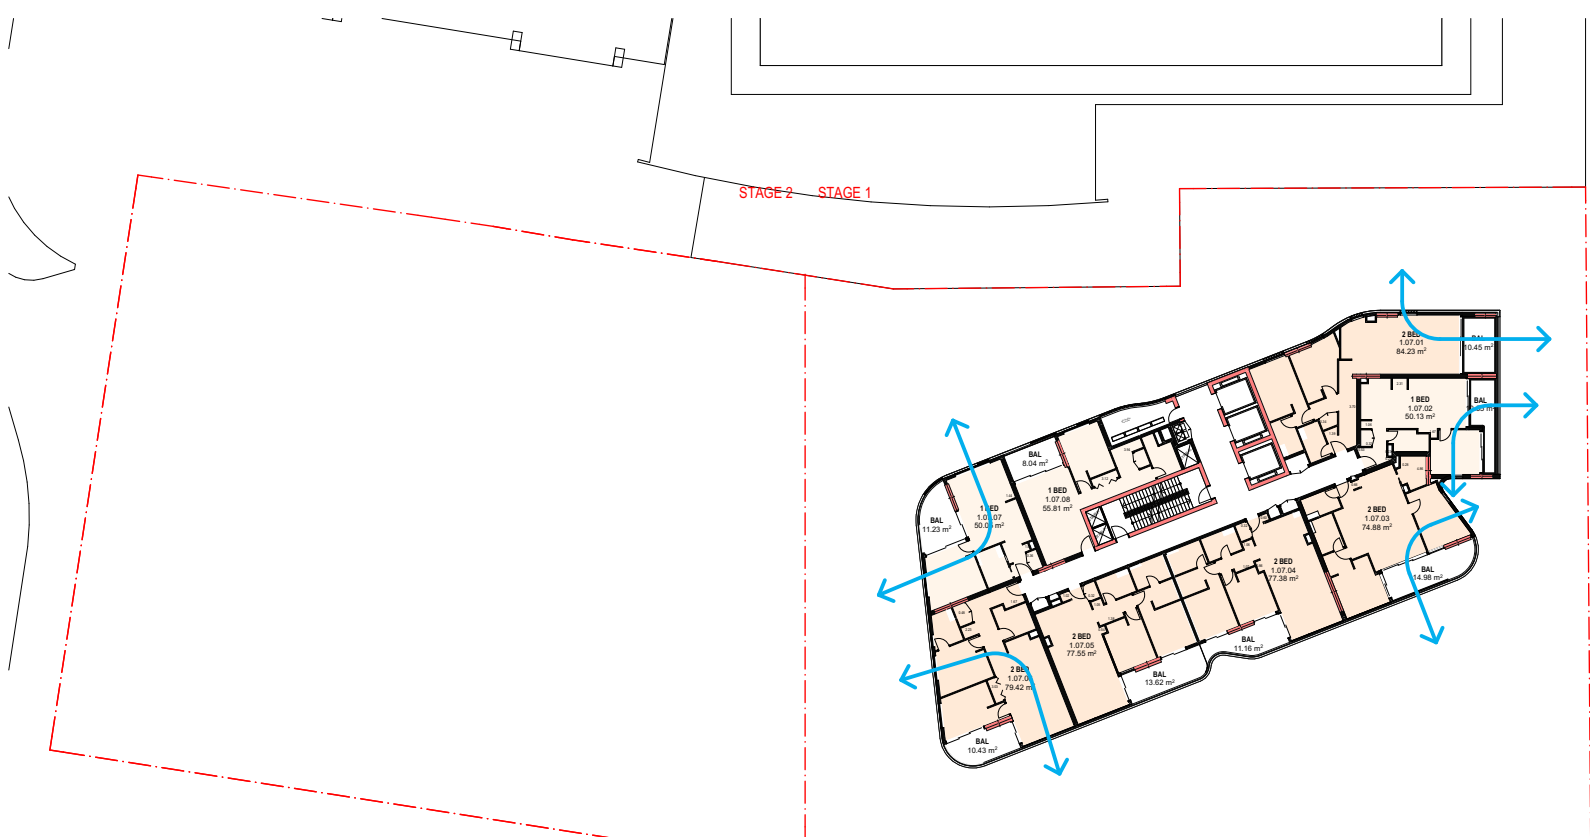

01 LEVEL 07
1:550

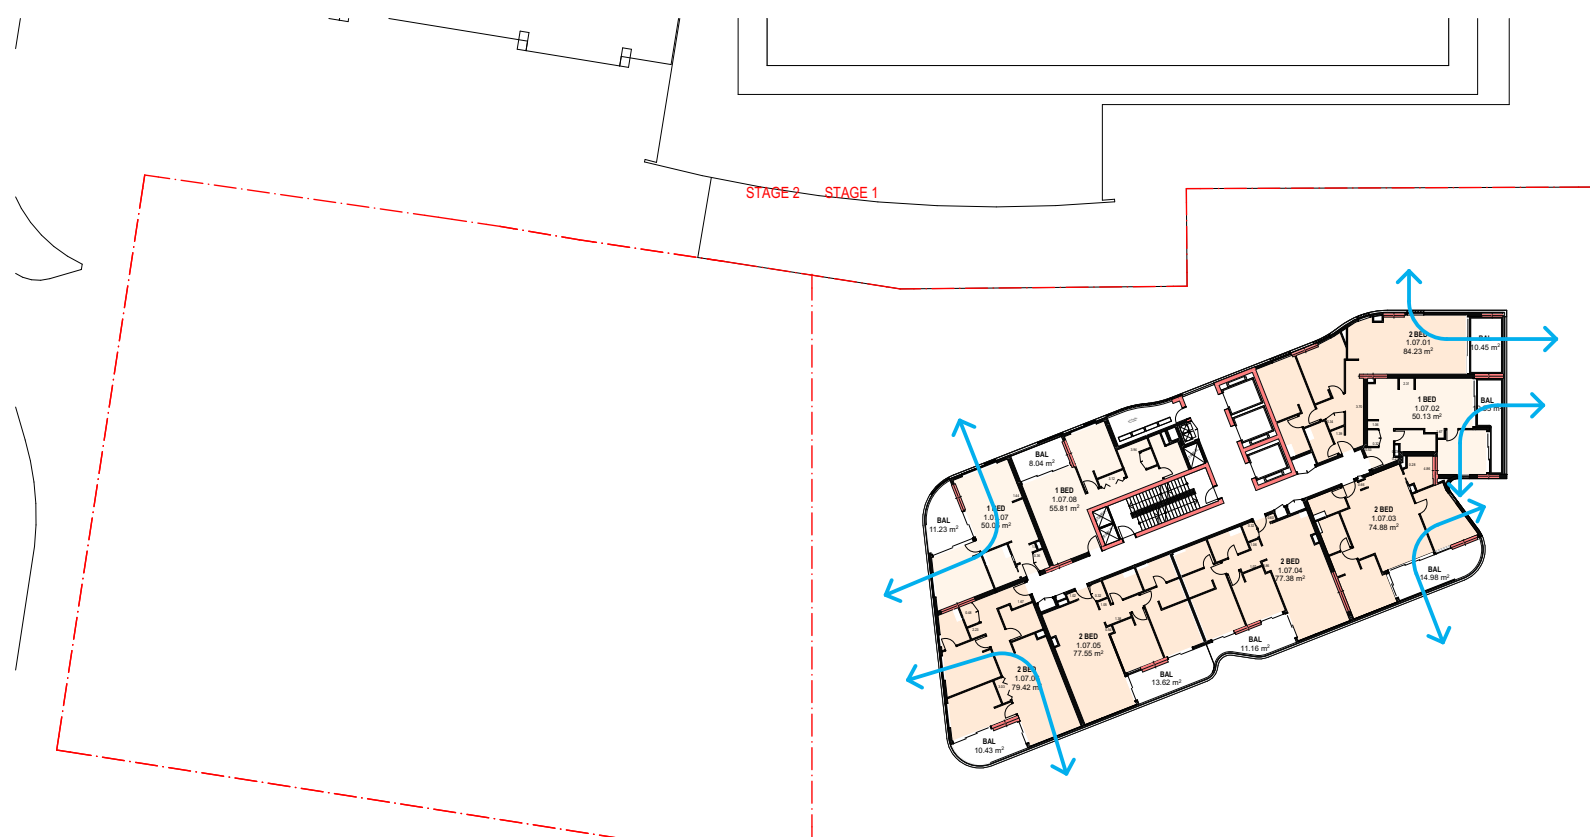

03 LEVEL 08
1:550

DATE	REVISION	BY	CHK	NO.
4/11/2022	ISSUE FOR DA SUBMISSION	AA/CY	HN	A
19/05/2023	AMENDED FOR DA SUBMISSION	AA/CY	HN	B

DATE	REVISION	BY	CHK	NO.

StHilliers


plus
architecture

Level 4, 222 Clarence Street
Sydney, NSW 2000 Australia
Plus Architecture Pty. Ltd.
ACN 600596303
Nominated Architect (NSW):
Rida Pin 11286


PROJECT
**711 HUNTER ST
NEWCASTLE WEST
NSW 2302**

DRAWING TITLE
**CROSS VENTILATION
DIAGRAM**


SCALE N.T.S. @A1		
DATE 19/05/2023	PLOT DATE 19/05/2023	
DRAWN AA/CY	CHECKED HN	
JOB NO. 20623	DRAWING NO. PLA-DA-S1-4300	REVISION B

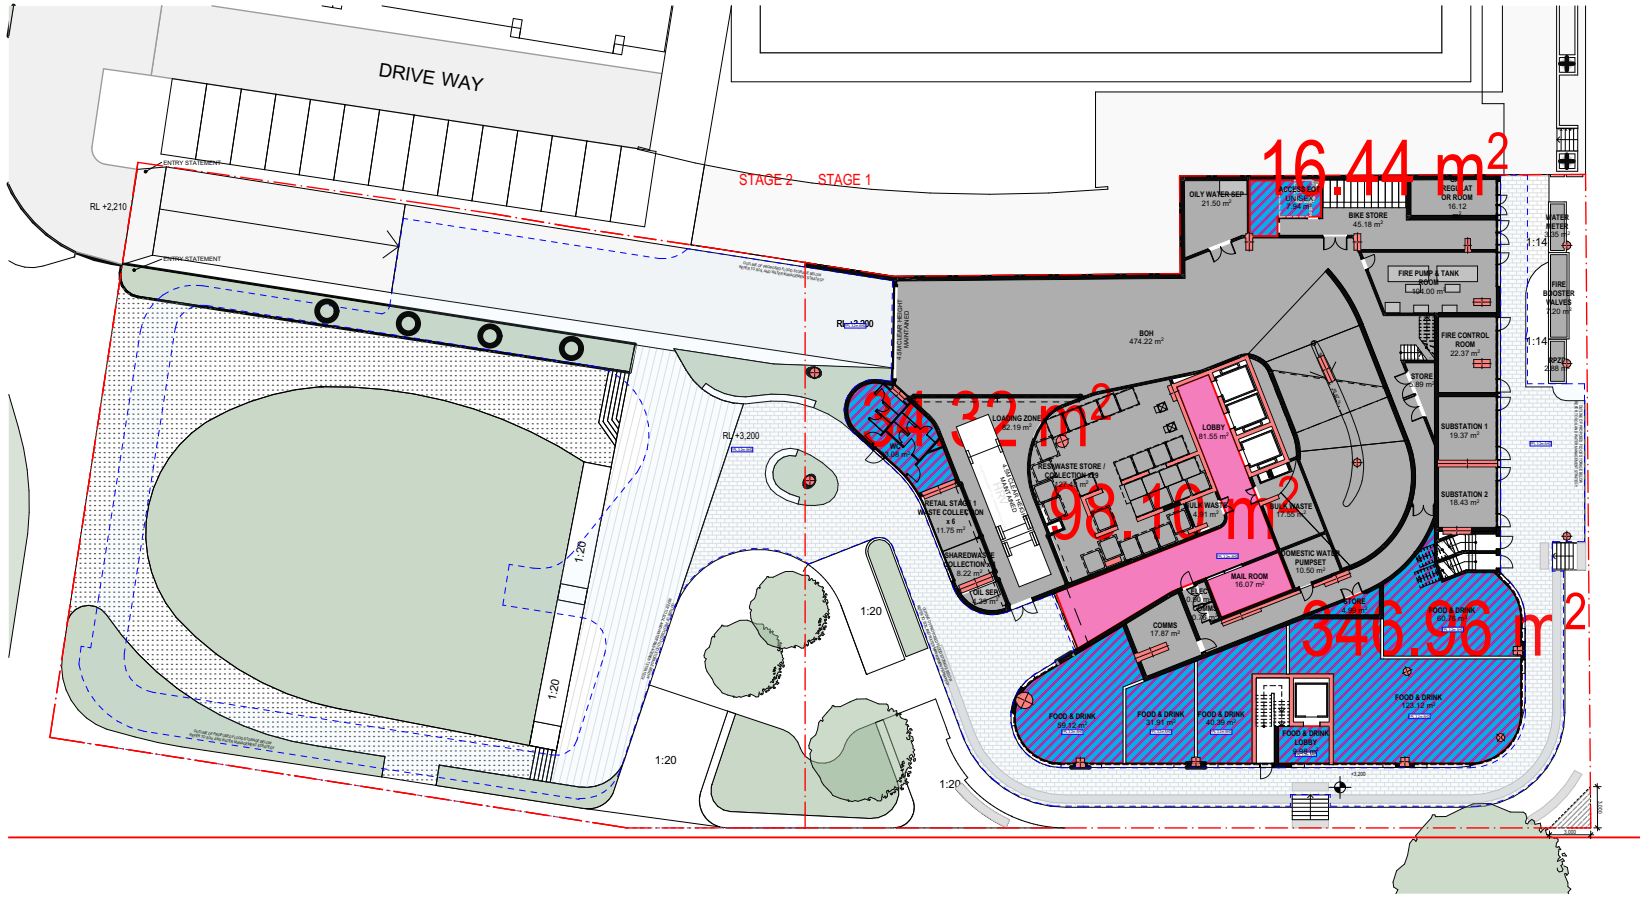


GROUND 00
1:550

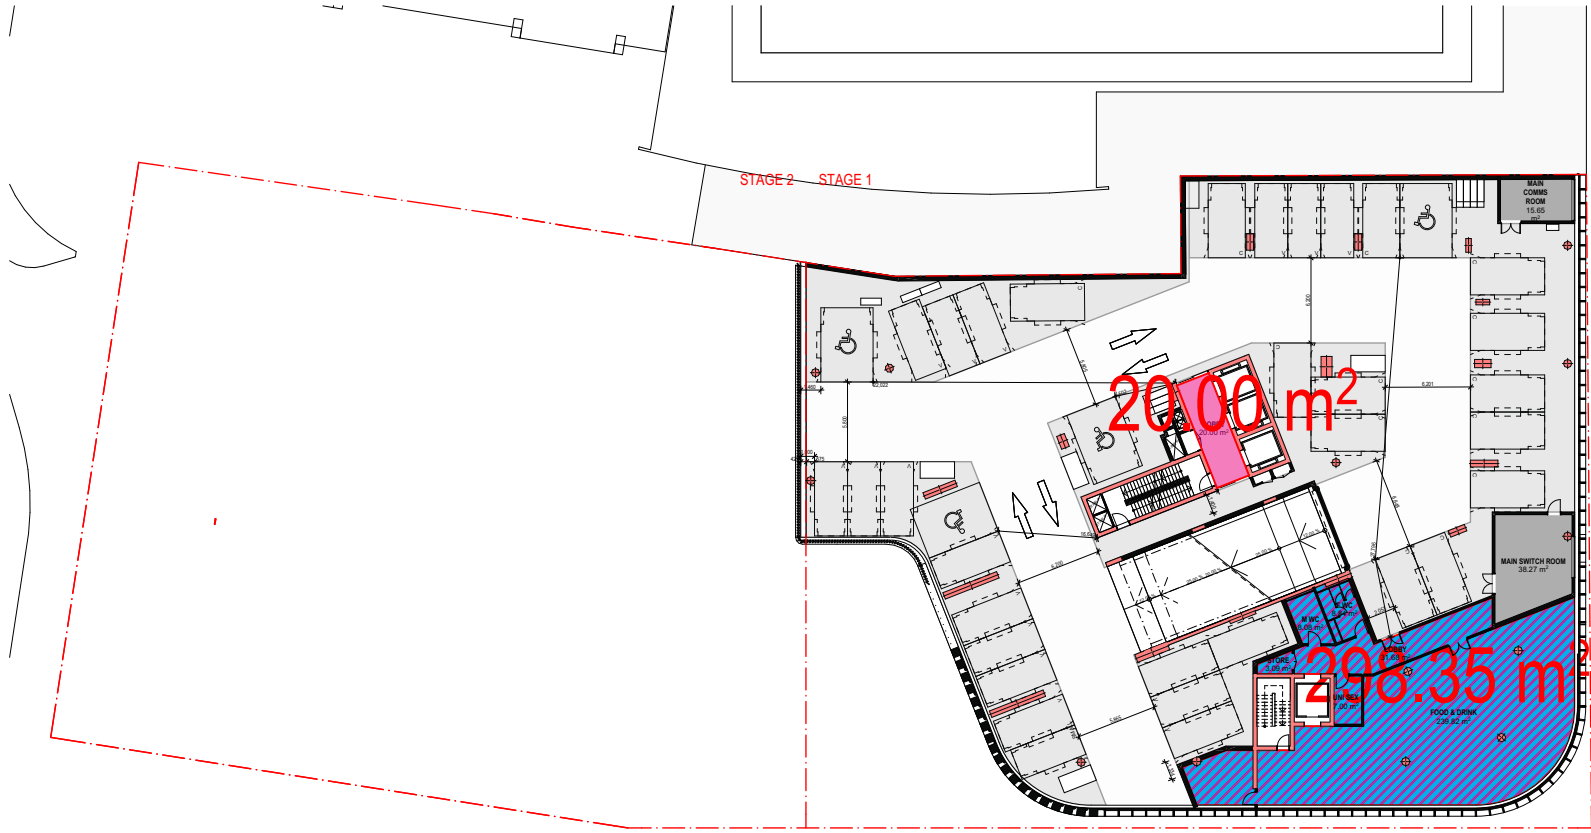


LEVEL 01
1:550

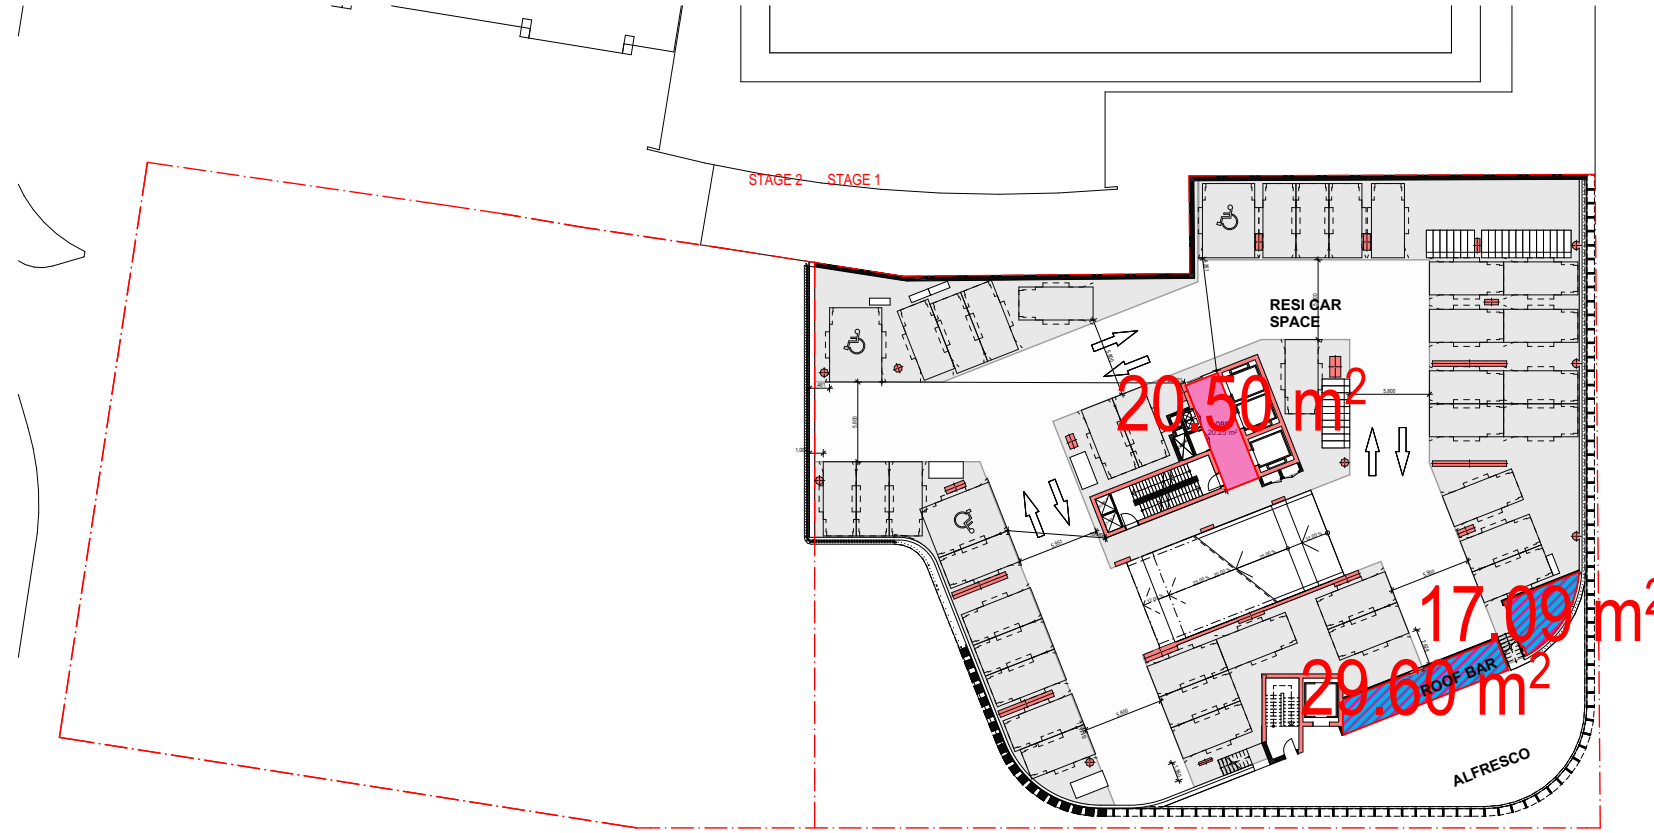


LEVEL 02
1:550

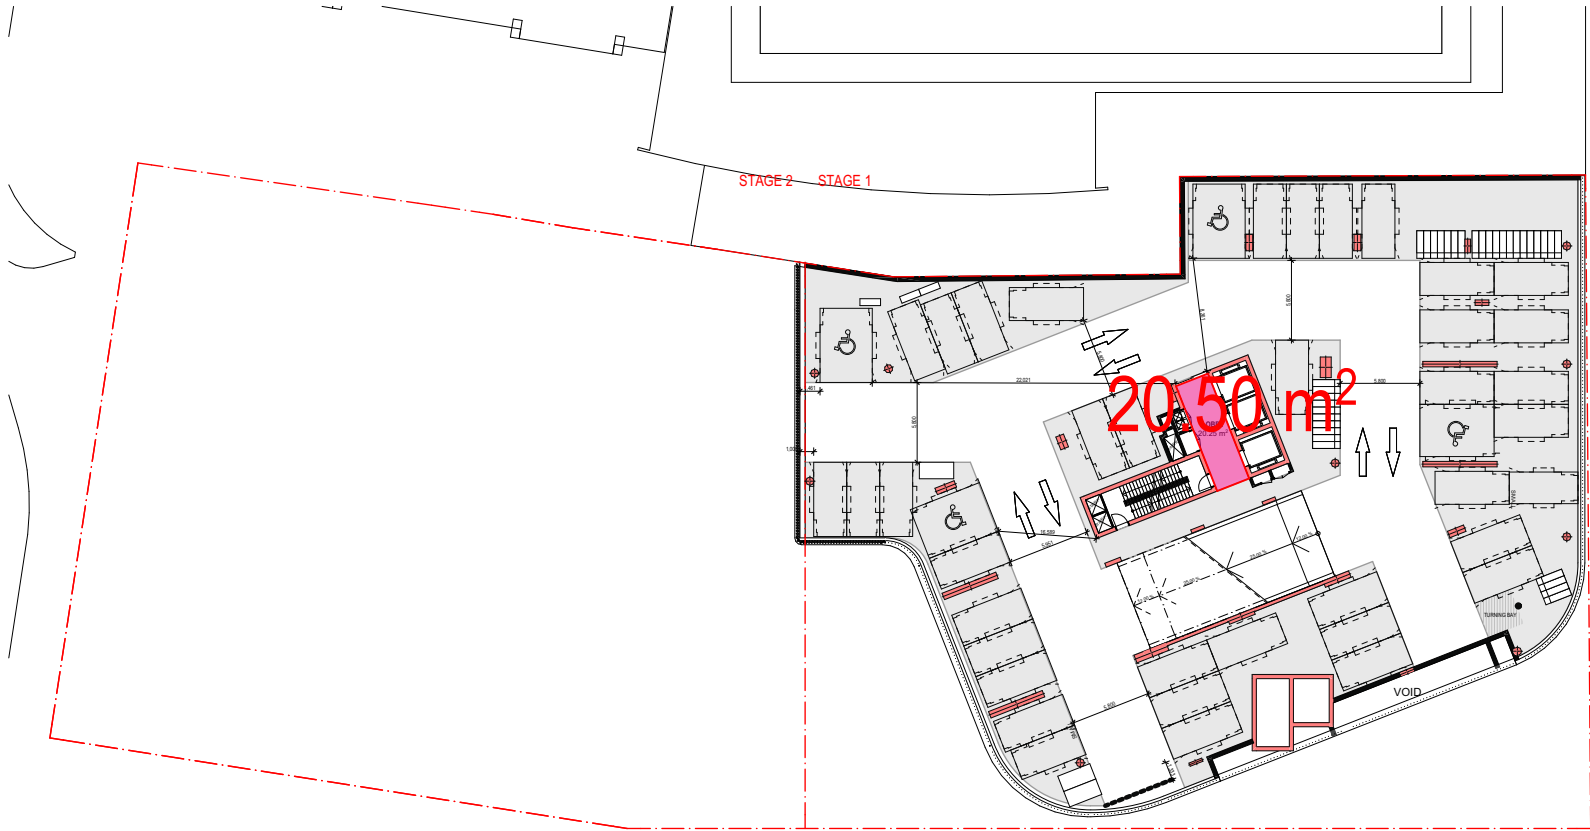


LEVEL 03
1:550

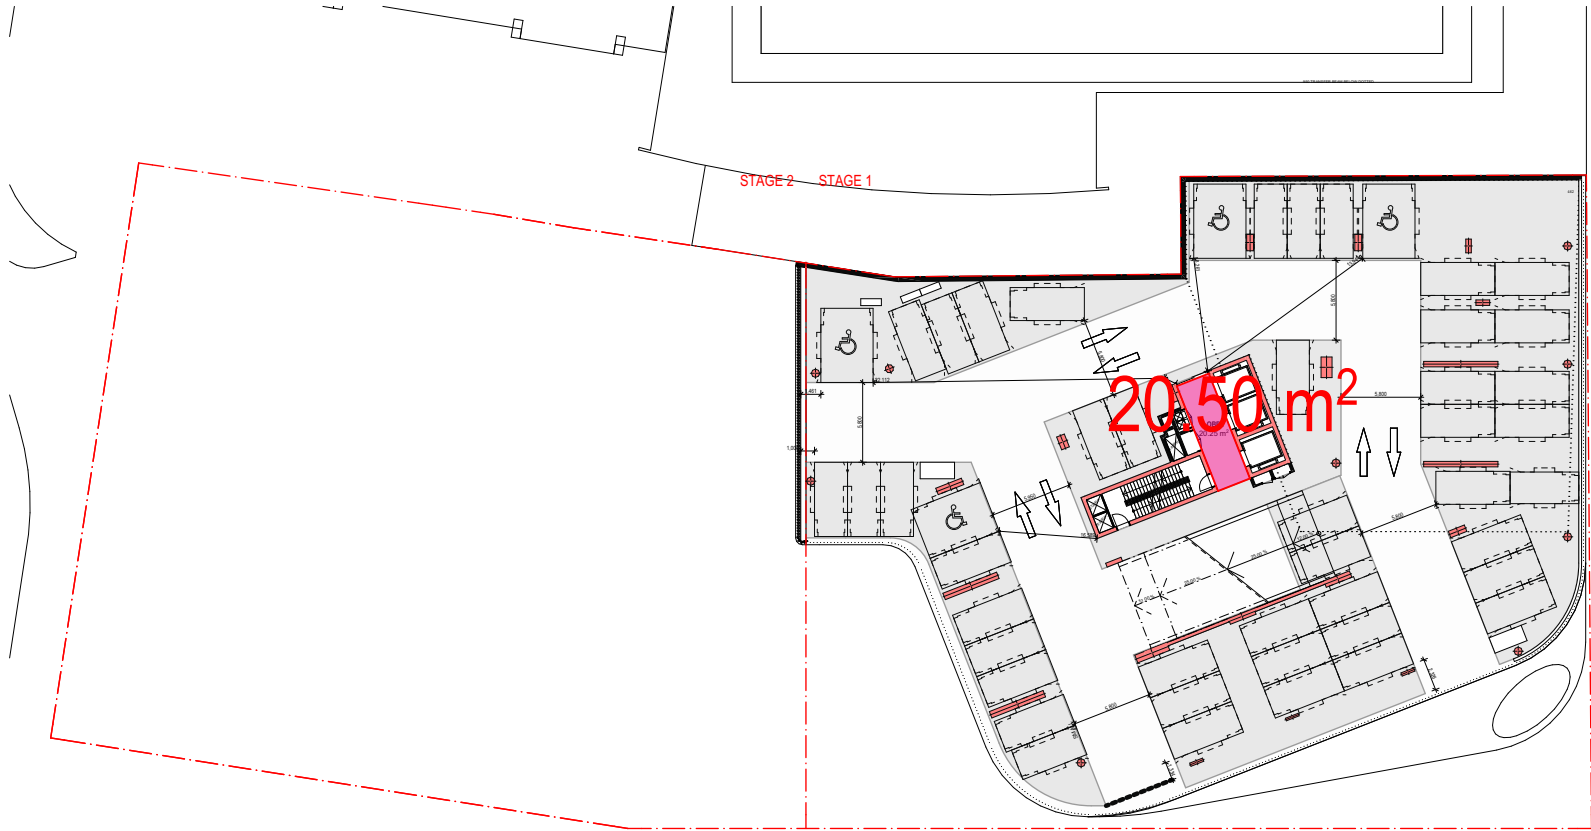


LEVEL 04
1:550

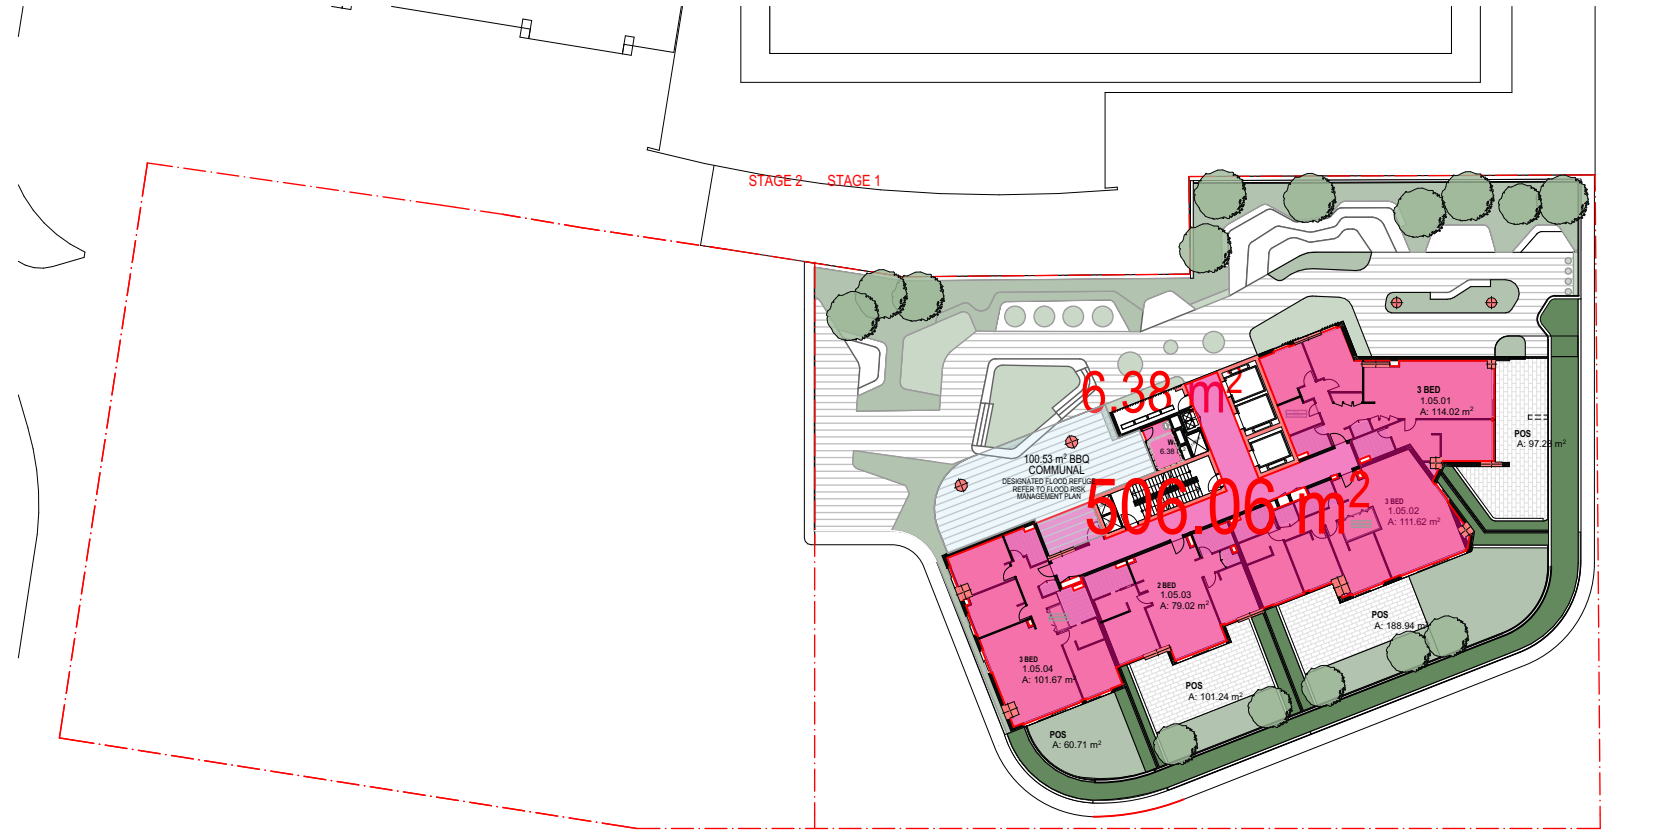


LEVEL 05
1:550

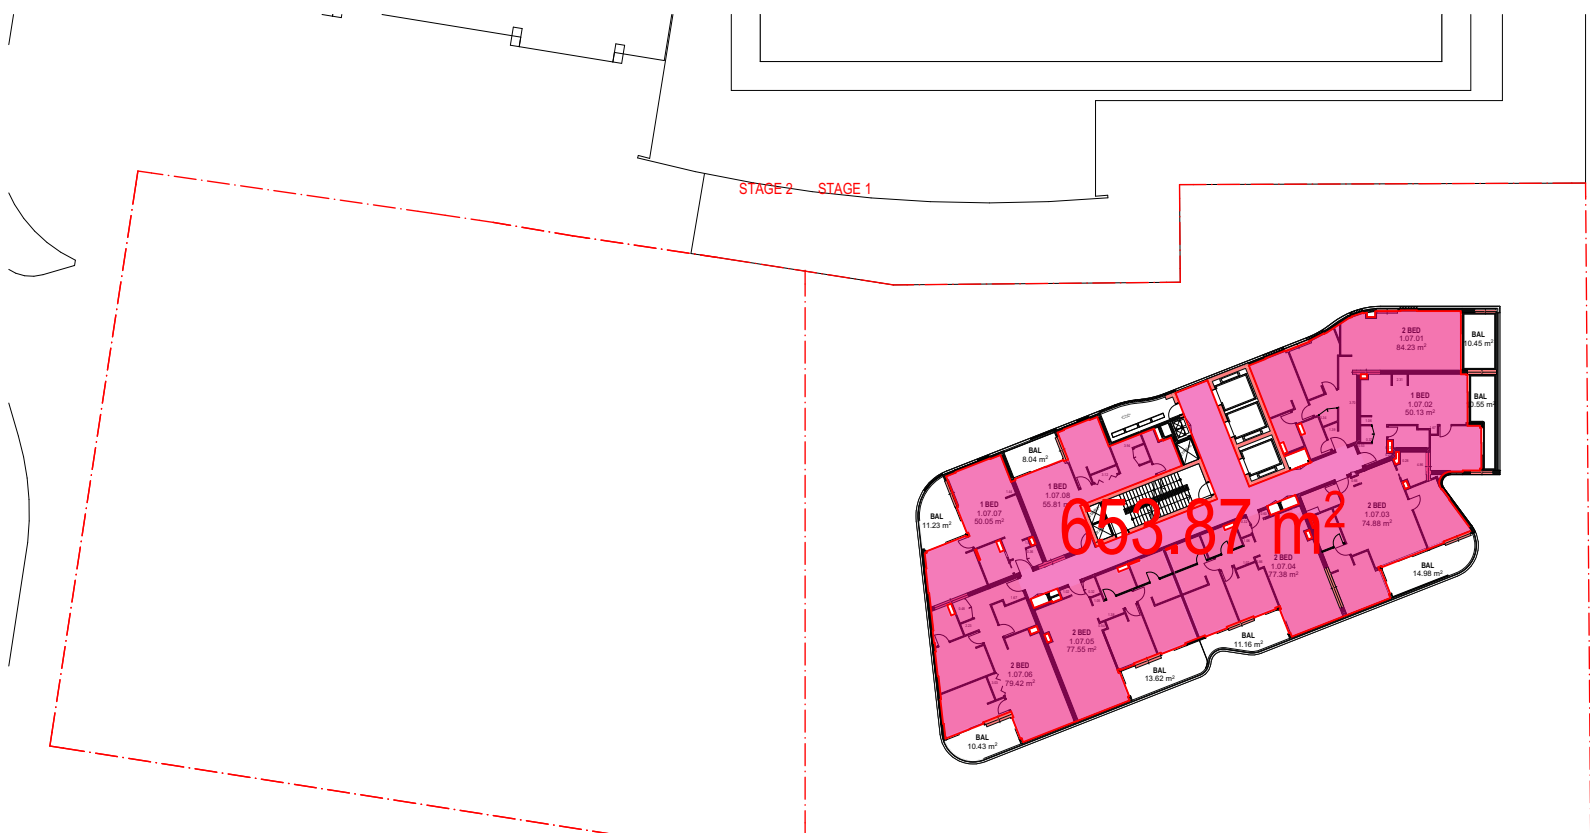

LEVEL 06
1:550

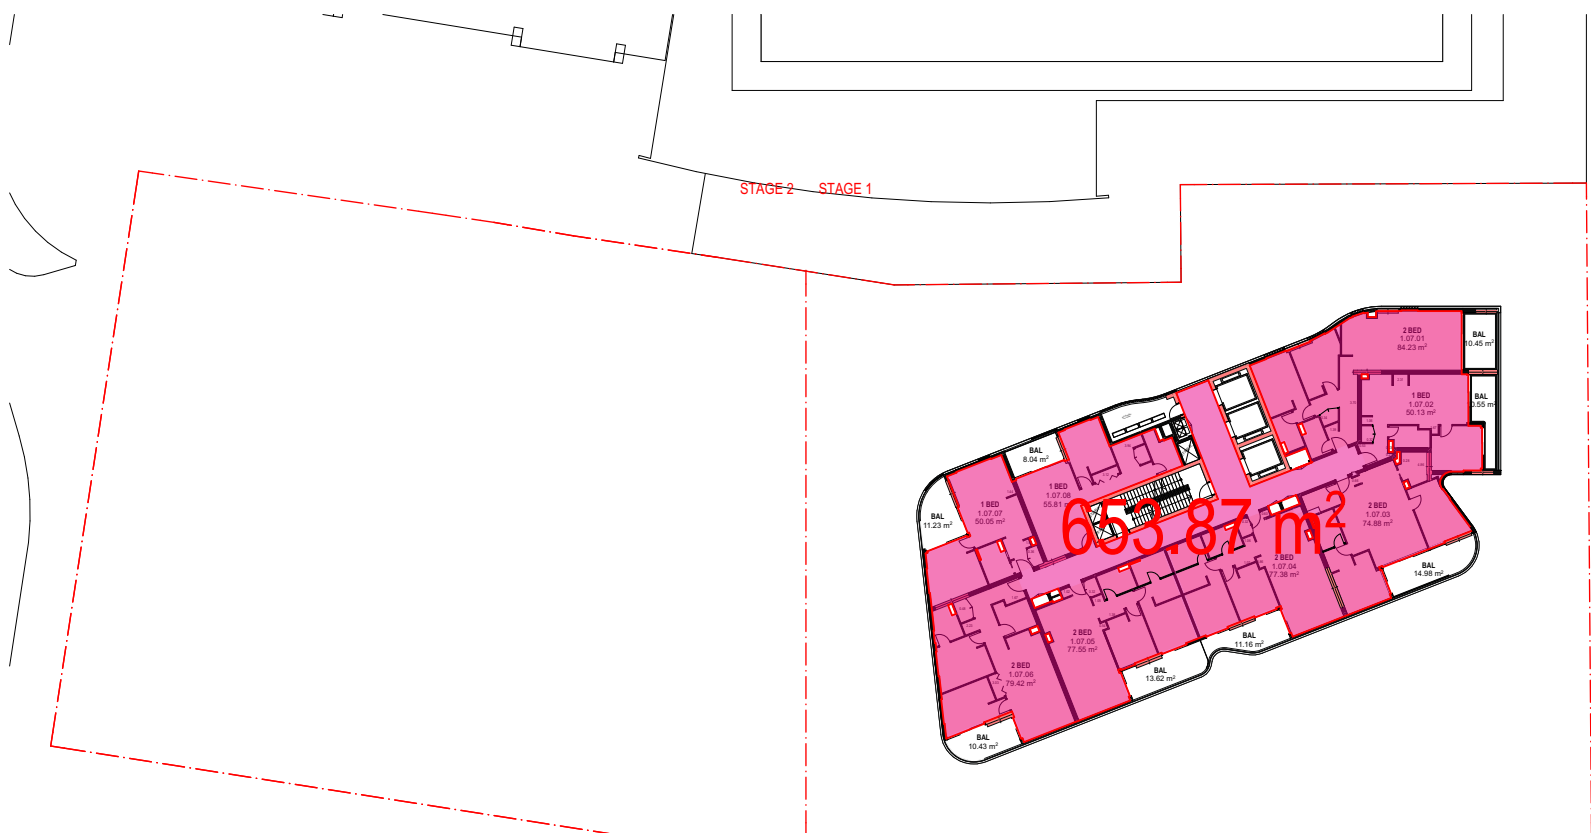

LEVEL 07
1:550

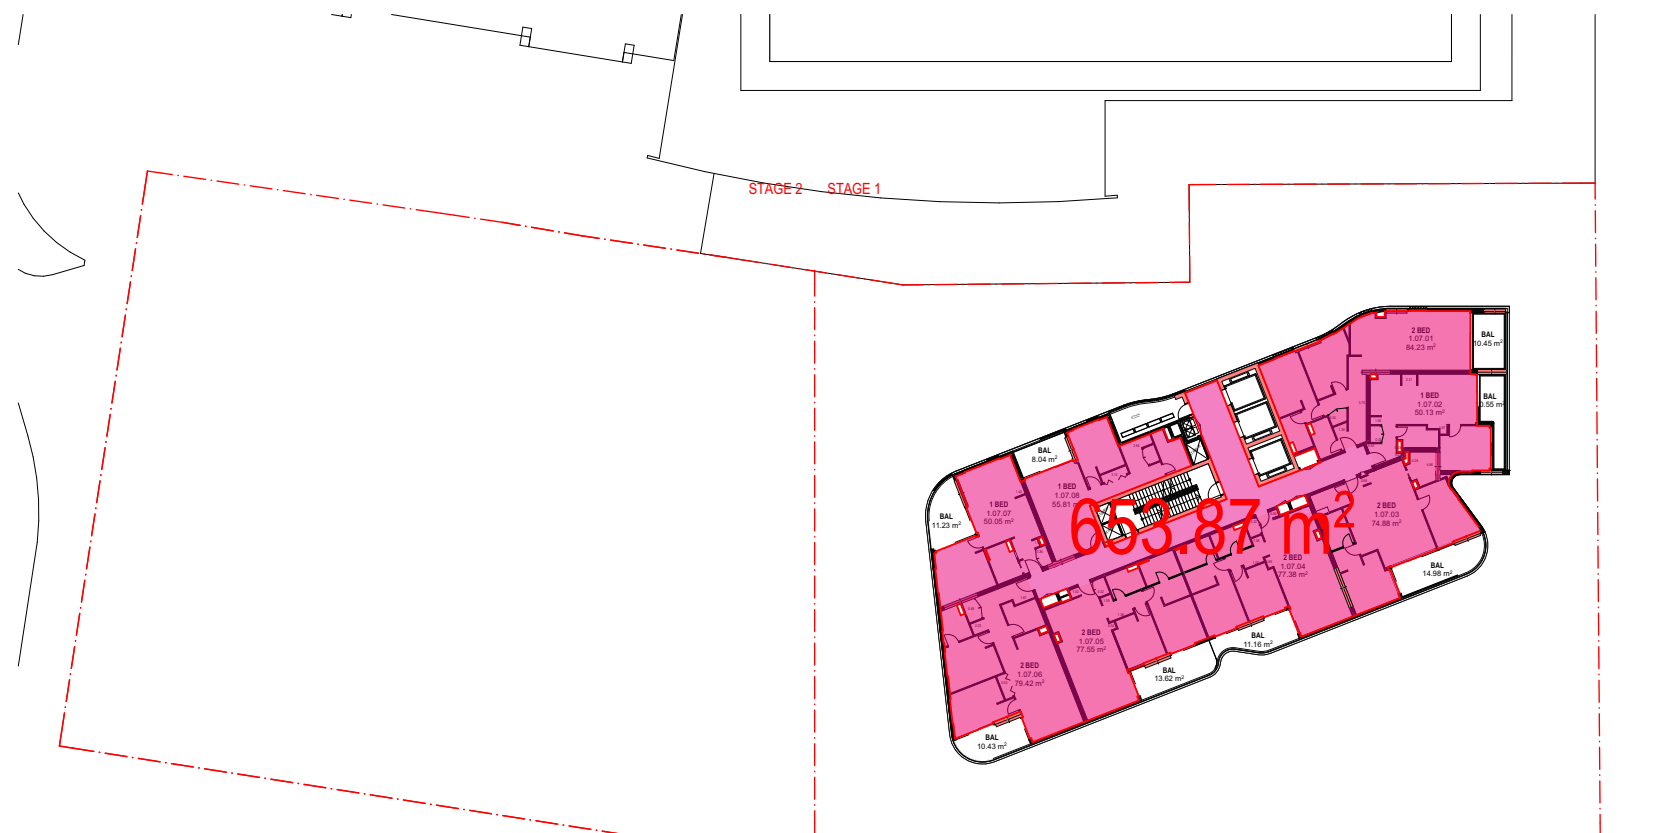

LEVEL 08
1:550

STAGE 1	
GROUND	495.82
LEVEL 1	318.35
LEVEL 2	67.19
LEVEL 3	20.50
LEVEL 4	20.50
LEVEL 5	512.44
LEVEL 6	653.87
LEVEL 7	653.87
LEVEL 8	653.87
LEVEL 9	653.87
LEVEL 10	653.87
LEVEL 11	653.87
LEVEL 12	653.87
LEVEL 13	653.87
LEVEL 14	653.87
LEVEL 15	653.87
LEVEL 16	653.87
LEVEL 17	565.03
LEVEL 18	553.33
LEVEL 19	553.33
LEVEL 20	553.33
LEVEL 21	553.33
LEVEL 22	553.33
LEVEL 23	553.33
LEVEL 24	553.33
LEVEL 25	531.74

TOTAL 13597.45

Figure above excludes GFA within car parking


Refer to DA-SX-8000 Development Summary Tables for Total Development GFA

FOR INFORMATION

DATE	REVISION	BY	CHK	NO.
4/11/2022	ISSUE FOR DA SUBMISSION			A
19/05/2023	AMENDED FOR DA SUBMISSION			B

DATE	REVISION	BY	CHK	NO.

StHilliers

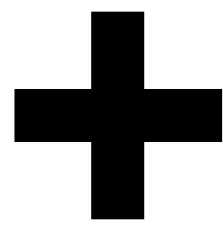

plus
architecture


Melbourne
Brisbane
Christchurch
Sydney
Western Australia
Auckland
Telephone
+61 2 8623 7000
Instagram
#plusarchitecture
arch@plusarchitecture.com.au
www.plusarchitecture.com.au

PROJECT
711 HUNTER ST
NEWCASTLE WEST
NSW 2302


DRAWING TITLE
GFA DIAGRAM

In accepting and utilizing this document the recipient agrees that Plus Architecture Pty. Ltd. ACN 600506303, retain all common law, statutory law and other rights including copyright and intellectual property rights. The recipient agrees not to use this document for any purpose other than its intended use, to waive all claims against Plus Architecture resulting from unauthorized changes, or to mislead the document on other projects without the prior written consent of Plus Architecture. Under no circumstances shall transfer of this document be deemed a sale. Plus Architecture makes no warranty of fitness for any purpose. The Builder/Contractor shall verify job dimensions prior to any work commencing. Figured dimensions shall take precedence over scaled work.


SCALE N.T.S. @A1		
DATE 19/05/2023	PLOT DATE 19/05/2023	
DRAWN	CHECKED	
JOB NO. 20623	DRAWING NO. PLA-DA-S1-5000	REVISION B

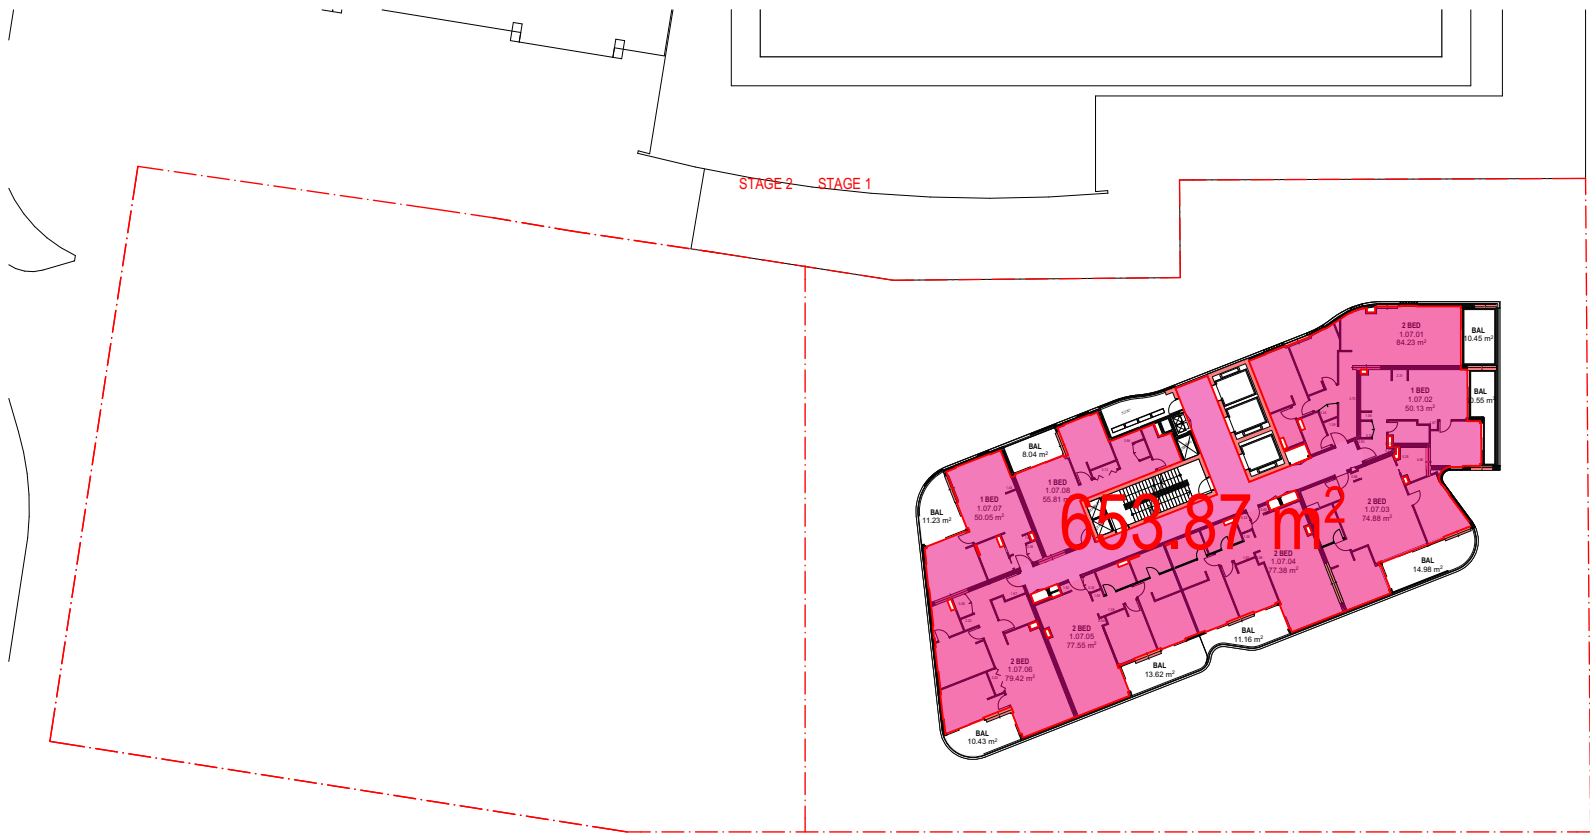


LEVEL 9
1:550

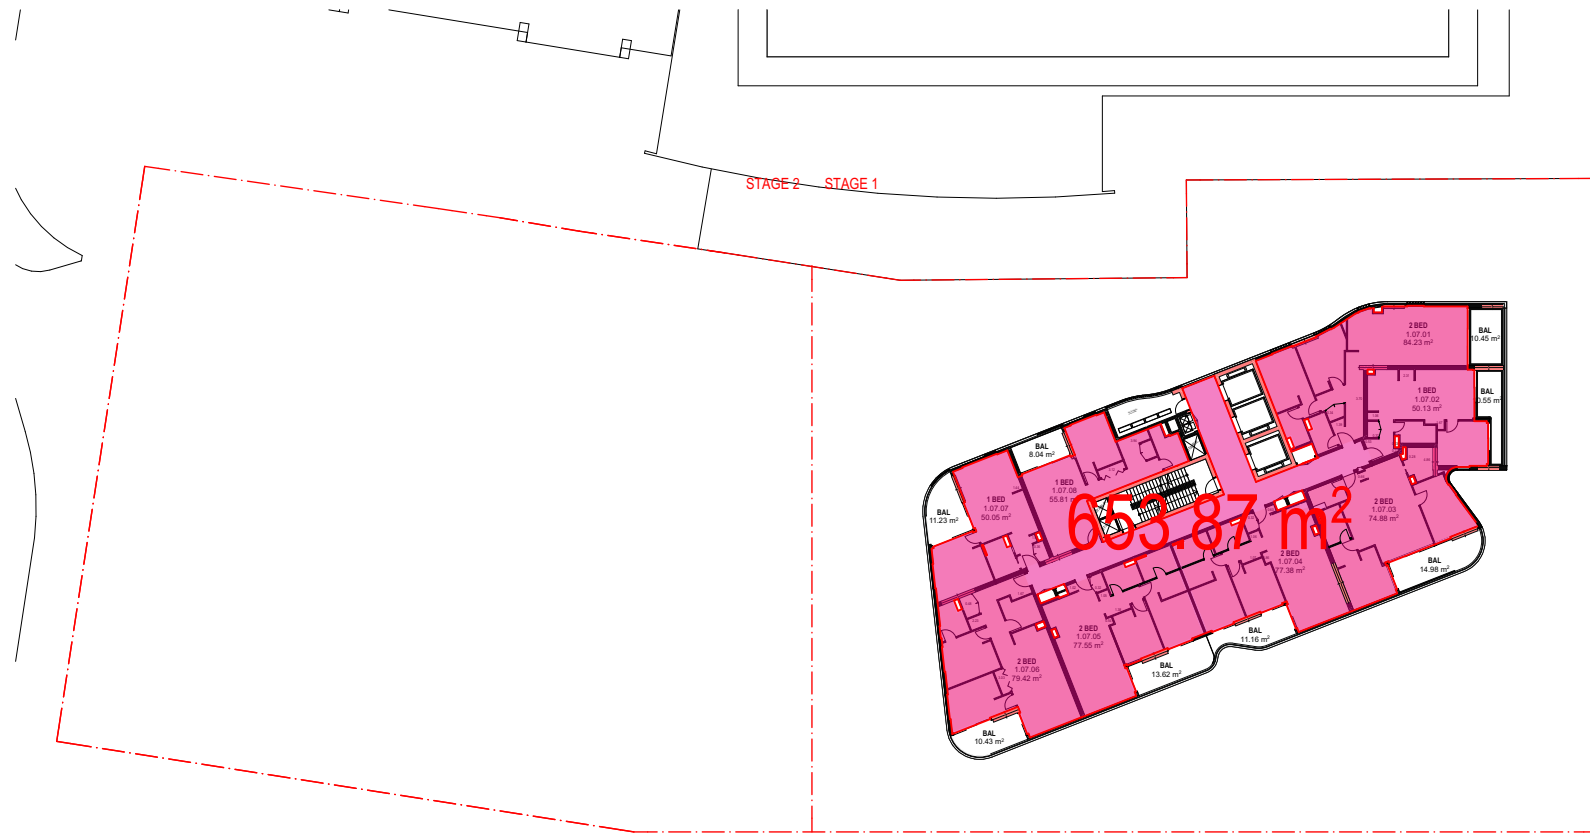


LEVEL 10
1:550

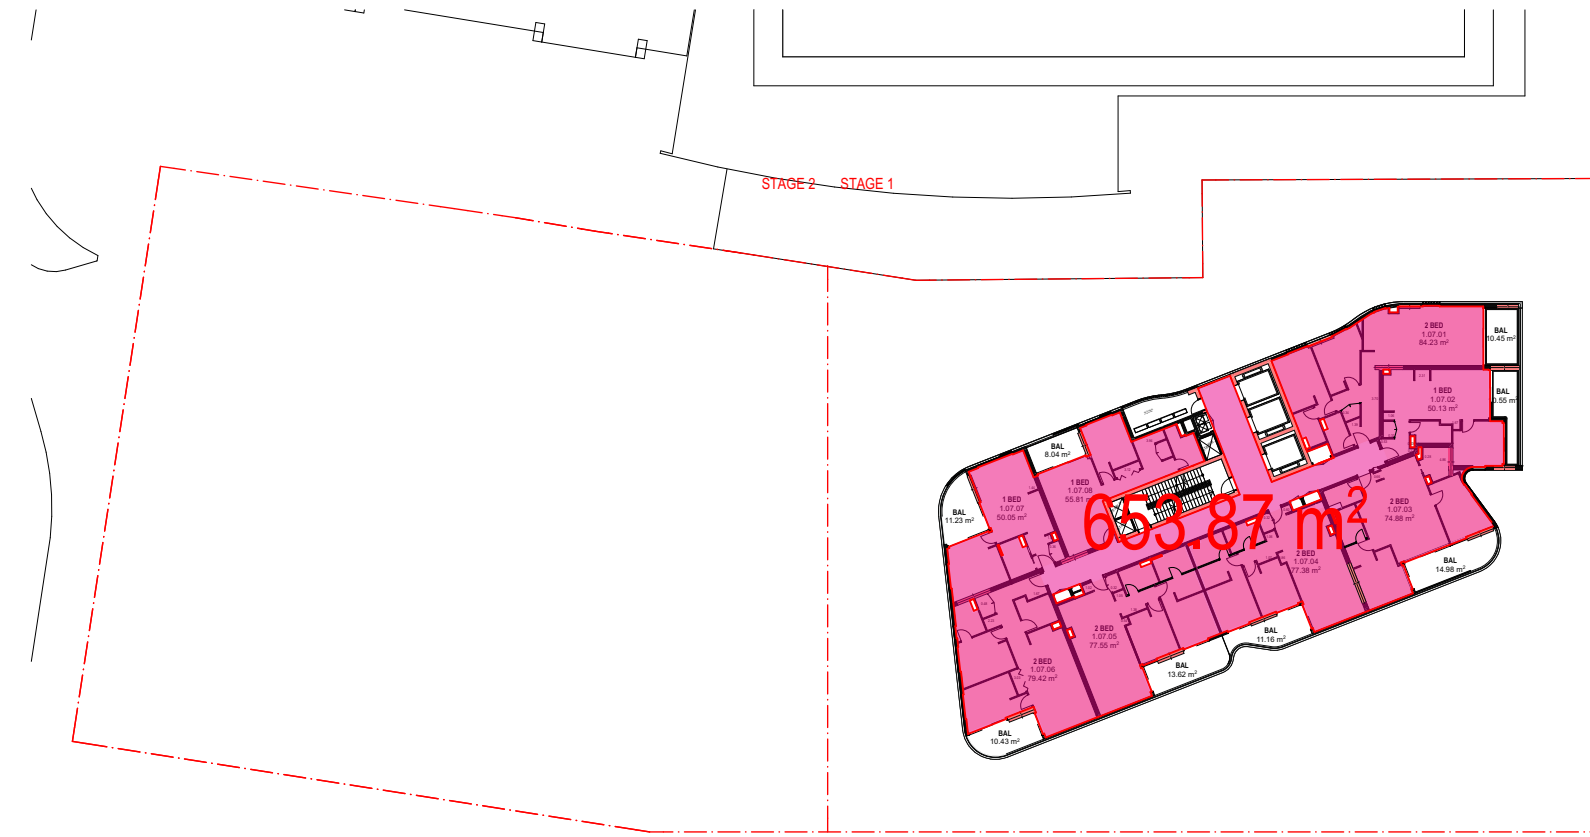


LEVEL 11
1:550

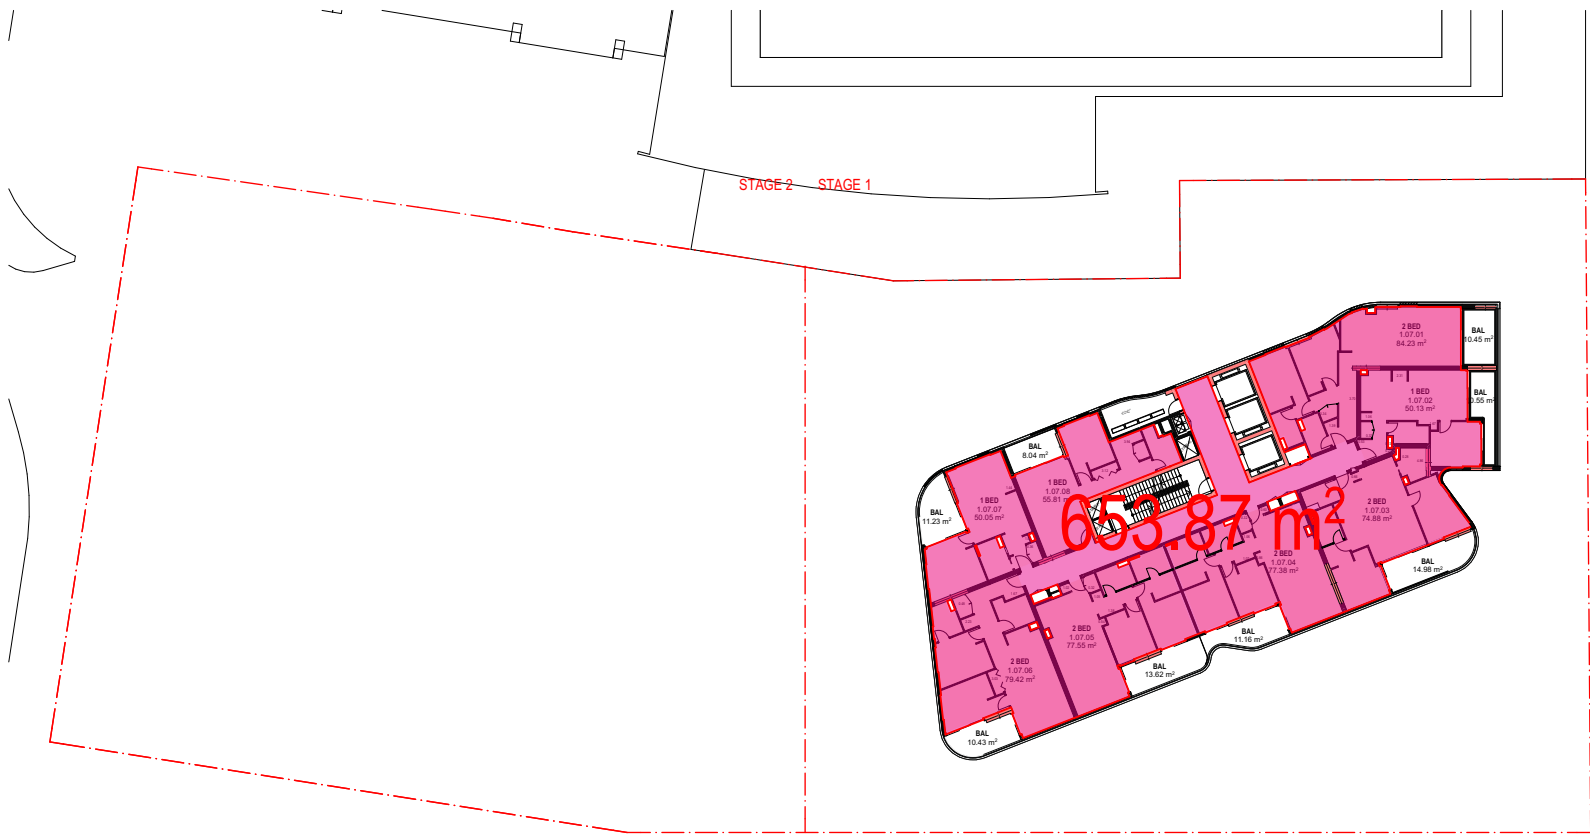


LEVEL 12
1:550

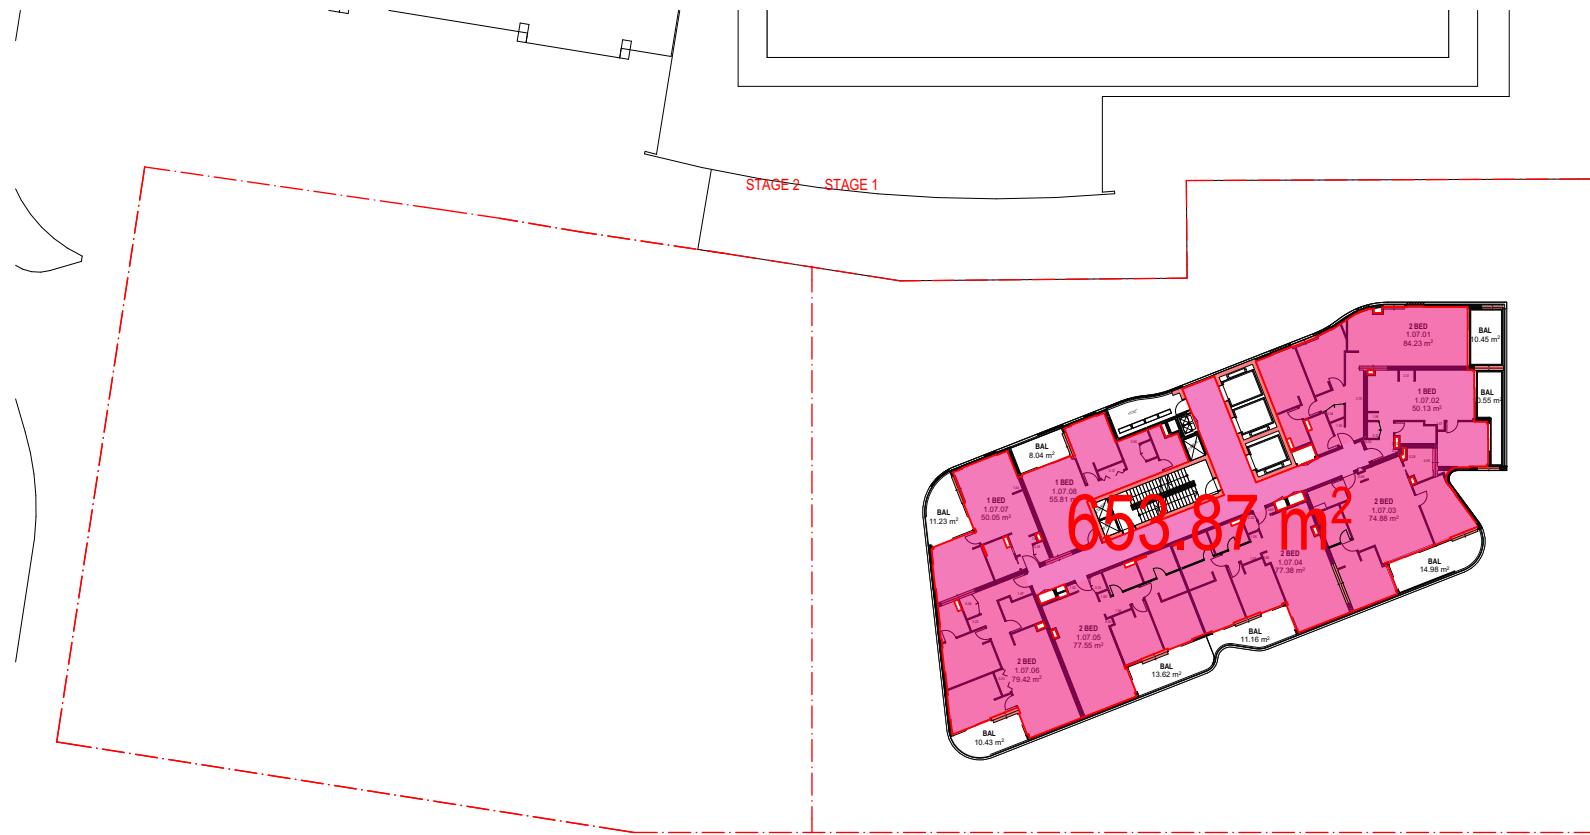


LEVEL 13
1:550

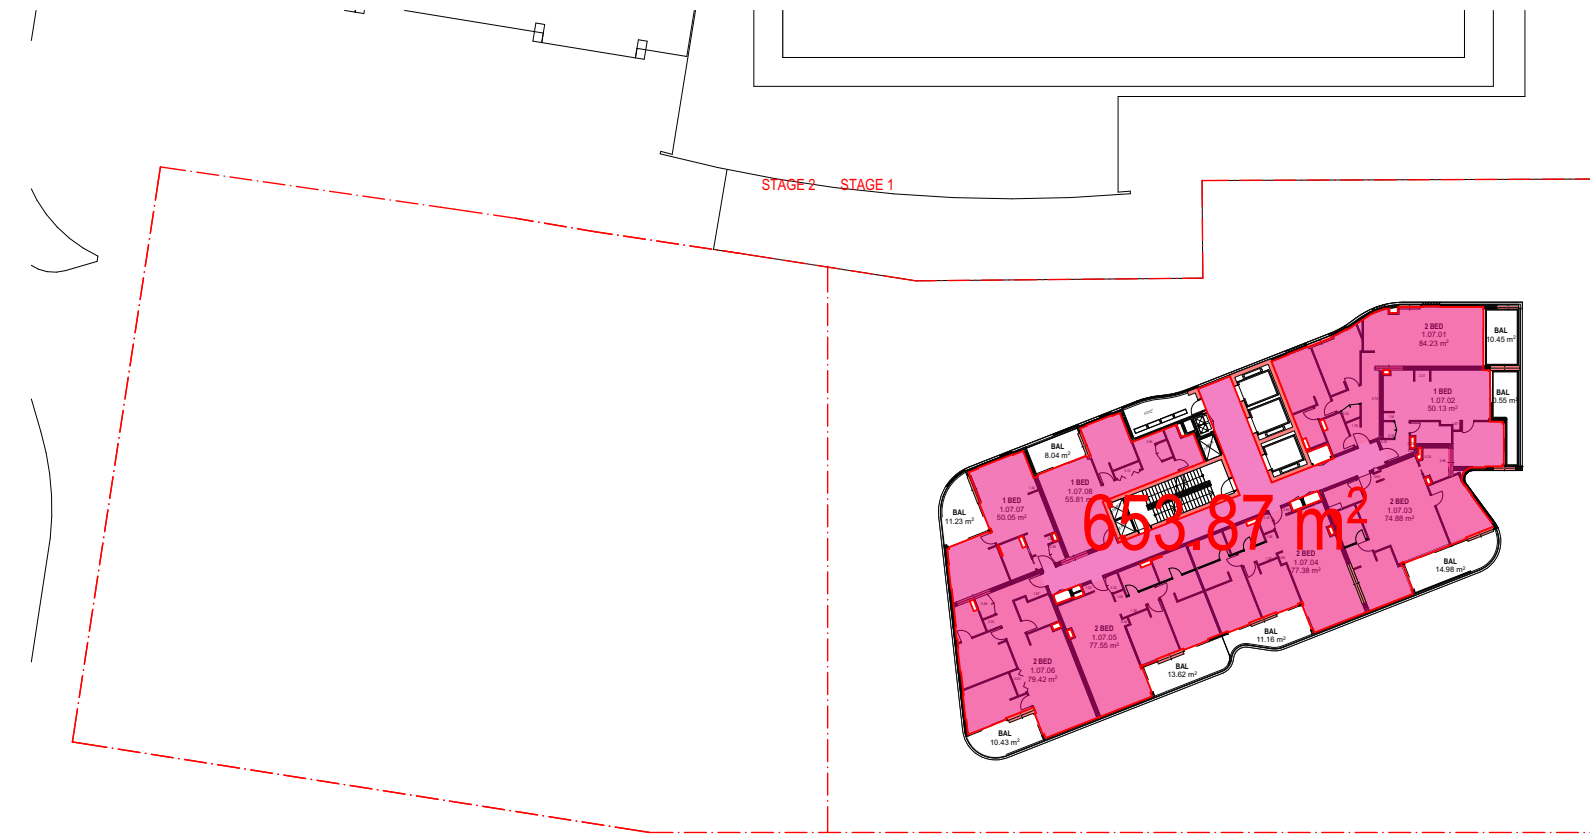


LEVEL 14
1:550

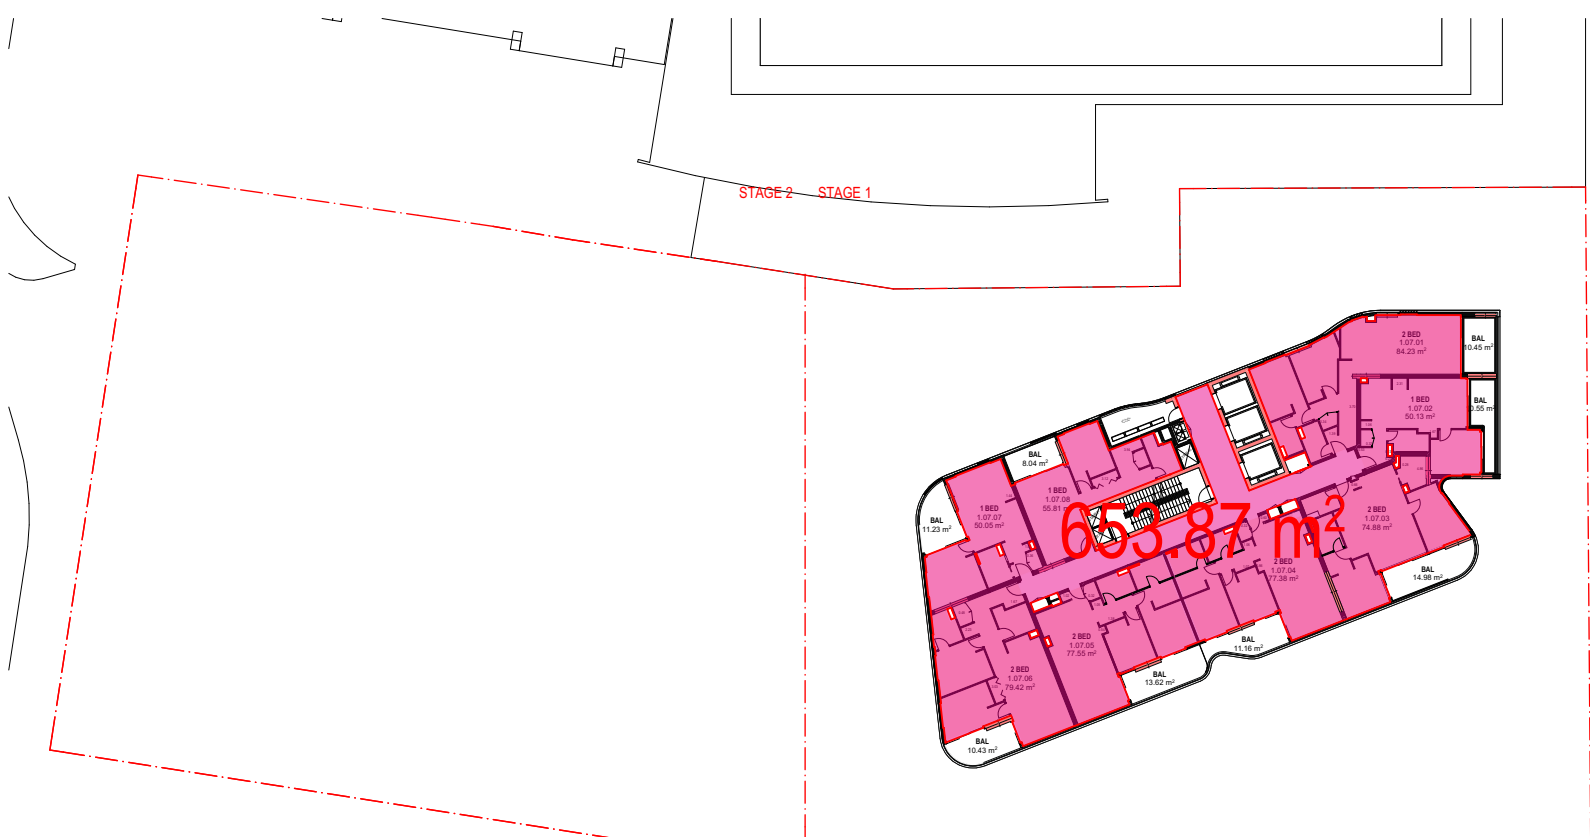

LEVEL 15
1:550

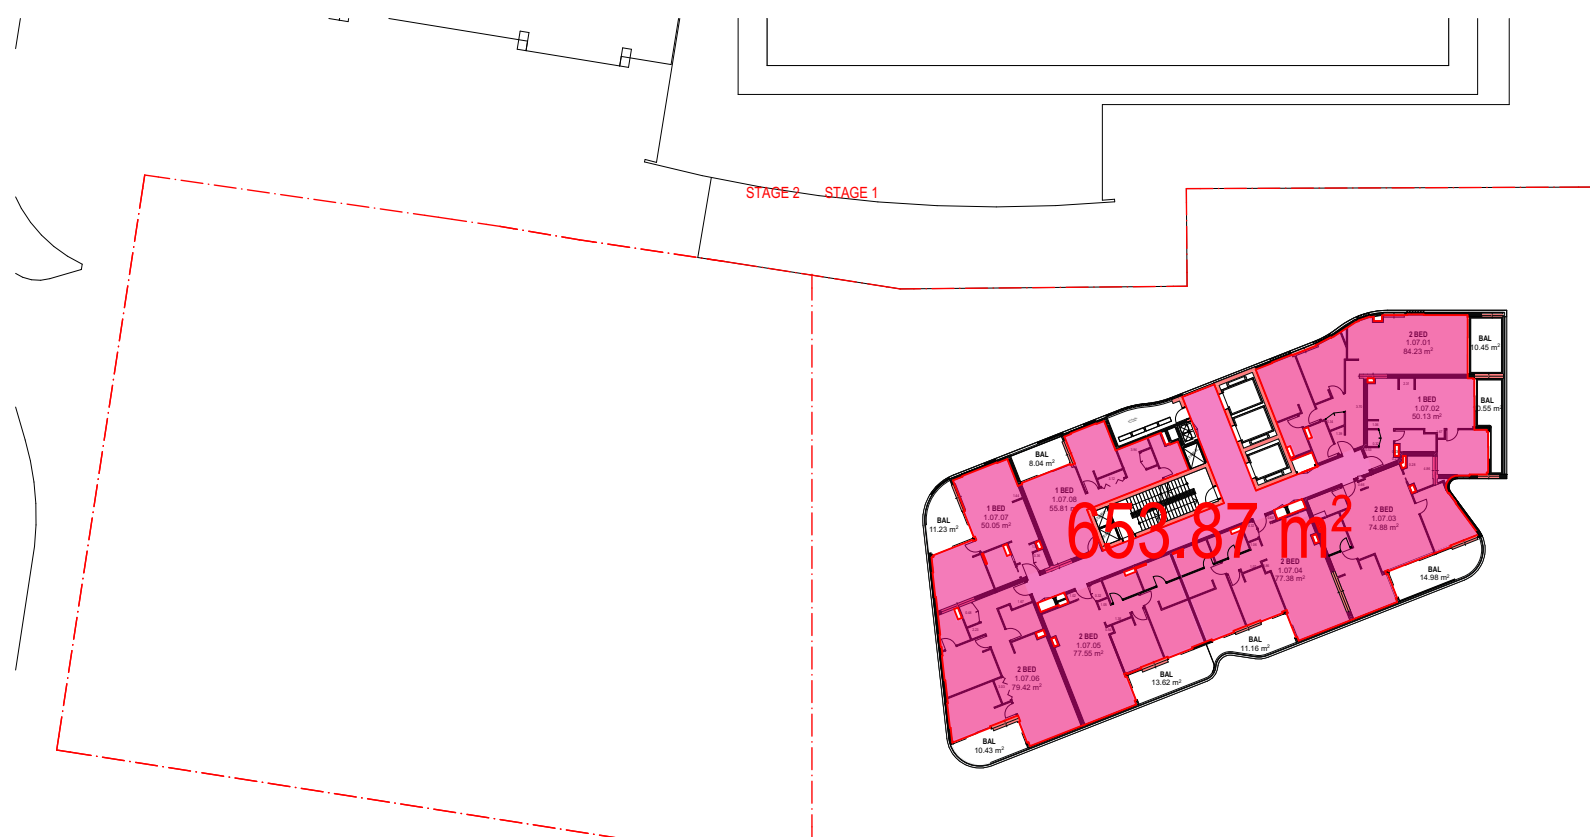

LEVEL 16
1:550

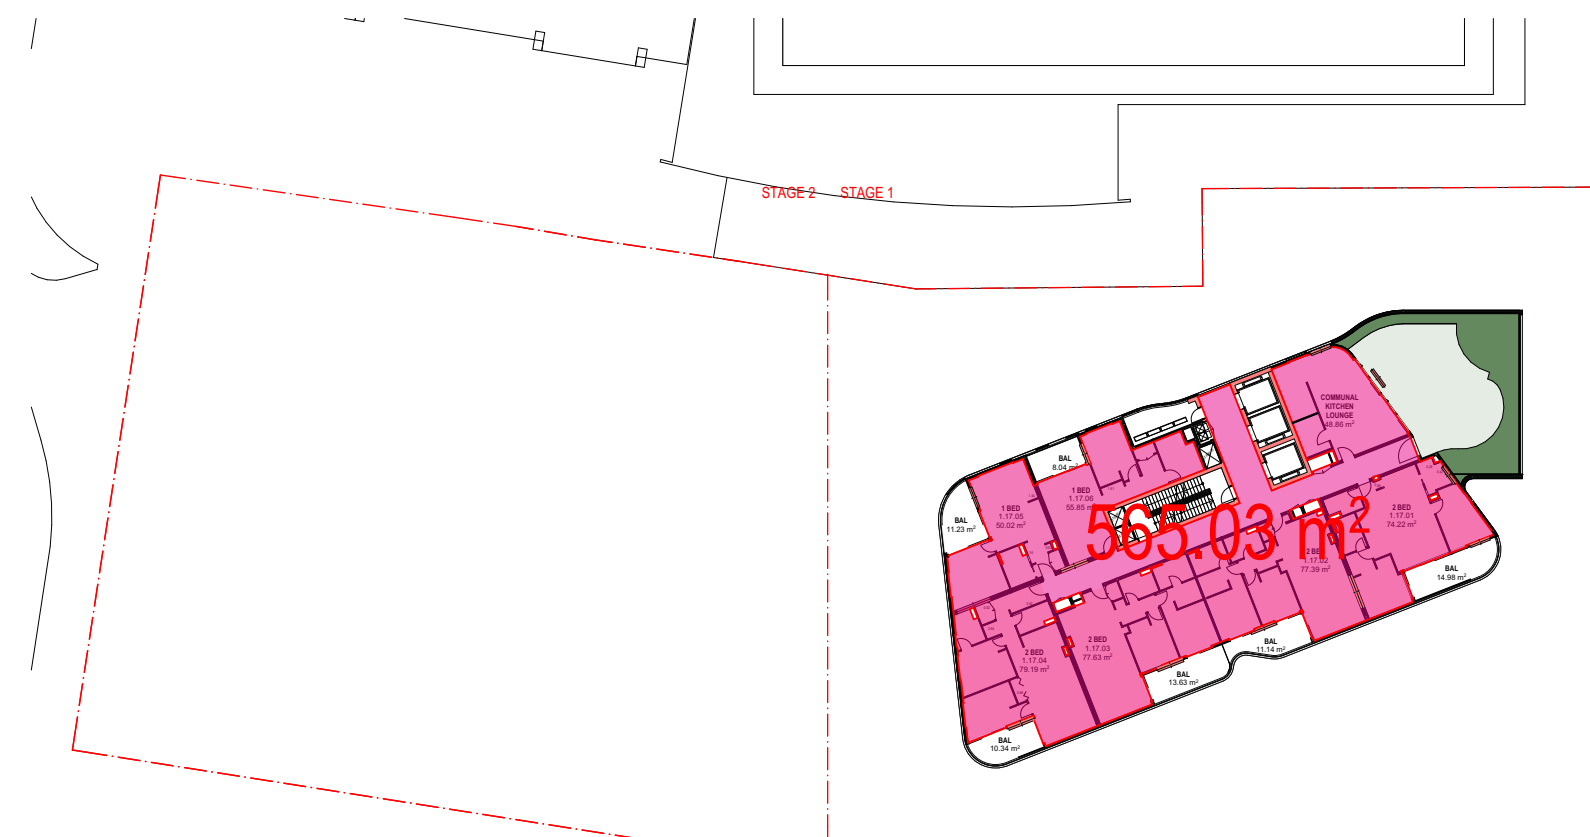

LEVEL 17
1:550

STAGE 1

GFA	
GROUND	495.82
LEVEL 1	318.35
LEVEL 2	67.19
LEVEL 3	20.50
LEVEL 4	20.50
LEVEL 5	512.44
LEVEL 6	653.87
LEVEL 7	653.87
LEVEL 8	653.87
LEVEL 9	653.87
LEVEL 10	653.87
LEVEL 11	653.87
LEVEL 12	653.87
LEVEL 13	653.87
LEVEL 14	653.87
LEVEL 15	653.87
LEVEL 16	653.87
LEVEL 17	565.03
LEVEL 18	553.33
LEVEL 19	553.33
LEVEL 20	553.33
LEVEL 21	553.33
LEVEL 22	553.33
LEVEL 23	553.33
LEVEL 24	553.33
LEVEL 25	531.74

TOTAL 13597.45


Figure above excludes GFA within car parking

Refer to DA-SX-8000 Development Summary Tables for Total Development GFA

FOR INFORMATION

DATE	REVISION	BY	CHK	NO.
4/11/2022	ISSUE FOR DA SUBMISSION			A
19/05/2023	AMENDED FOR DA SUBMISSION			B

DATE	REVISION	BY	CHK	NO.

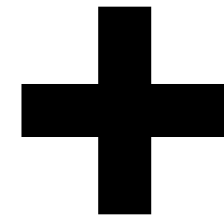


plus
architecture
Melbourne
Brisbane
Christchurch
Sydney
Western Australia
Auckland
Telephone
+61 2 8823 7000
Instagram
#plusarchitecture
arch@plusarchitecture.com.au
www.plusarchitecture.com.au

PROJECT
711 HUNTER ST
NEWCASTLE WEST
NSW 2302


DRAWING TITLE
GFA DIAGRAM

In accepting and utilizing this document the recipient agrees that Plus Architecture Pty. Ltd. ACN 600506303, retain all common law, statutory law and other rights including copyright and intellectual property rights. The recipient agrees not to use this document for any purpose other than its intended use, to waive all claims against Plus Architecture resulting from unauthorized changes, or to make the document or other projects without the prior written consent of Plus Architecture. Under no circumstances shall transfer of this document be deemed a sale. Plus Architecture makes no warranty of fitness for any purpose. The Builder/Contractor shall verify job dimensions prior to any work commencing. Figured dimensions shall take precedence over scaled work.


SCALE N.T.S. @A1		
DATE 19/05/2023	PLOT DATE 19/05/2023	
DRAWN	CHECKED	
JOB NO. 20623	DRAWING NO. PLA-DA-S1-5001	REVISION B

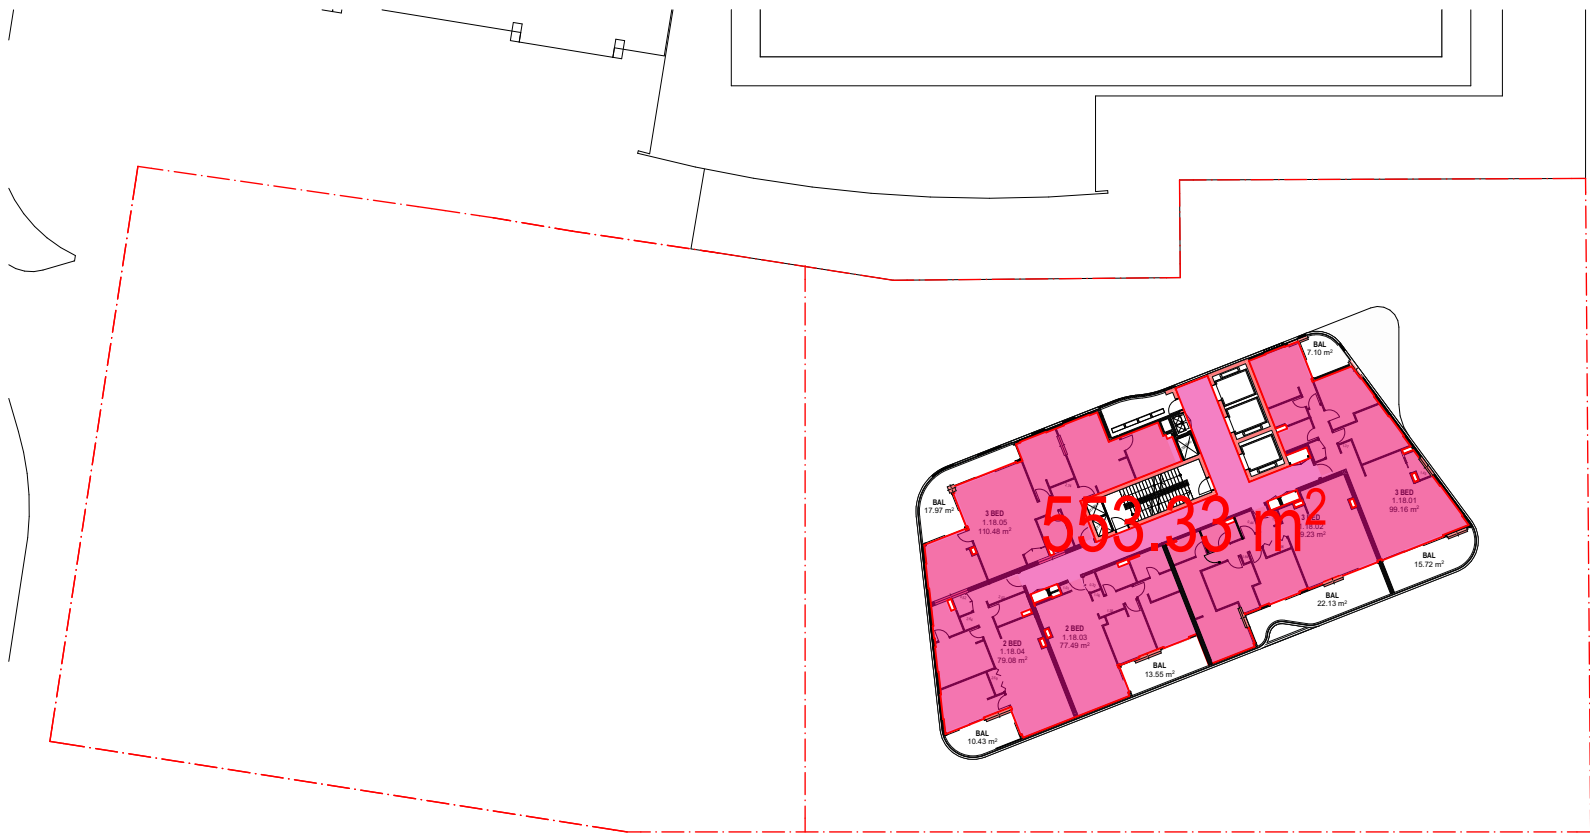


19. LEVEL 18
1:550

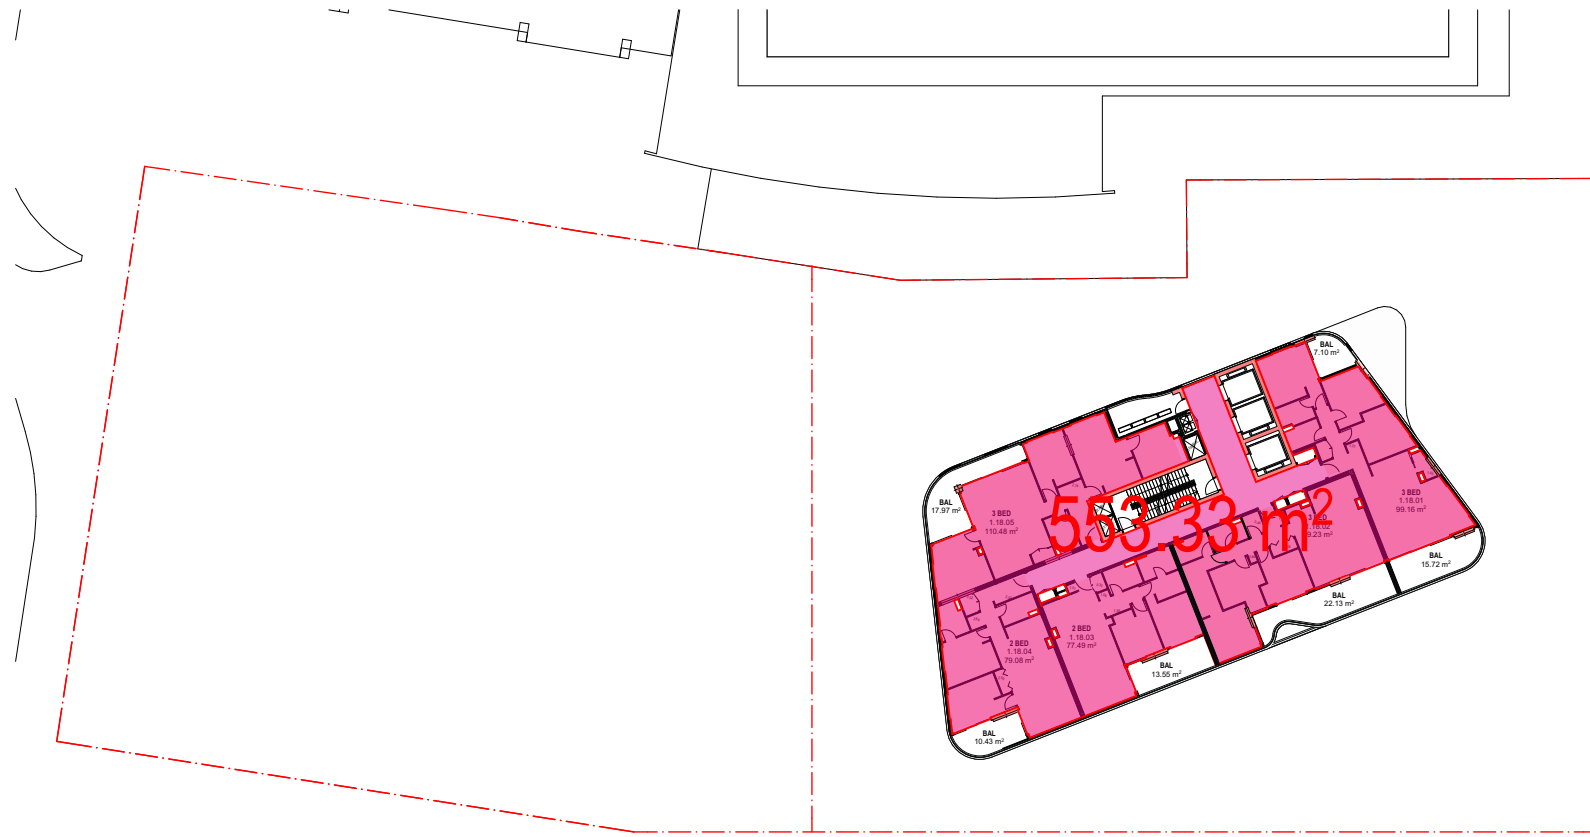


19. LEVEL 19
1:550

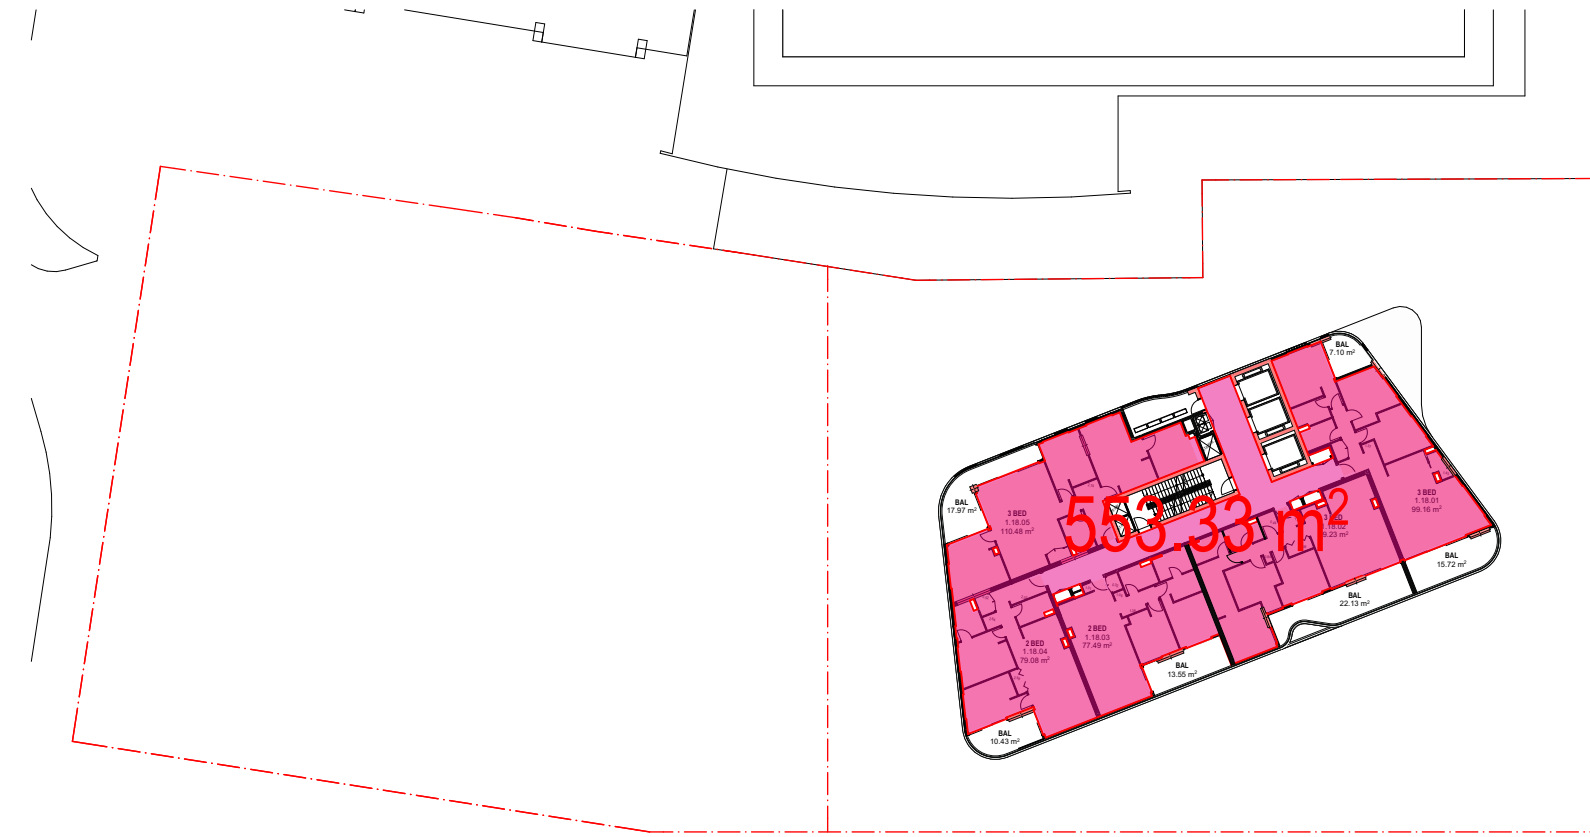


19. LEVEL 20
1:550

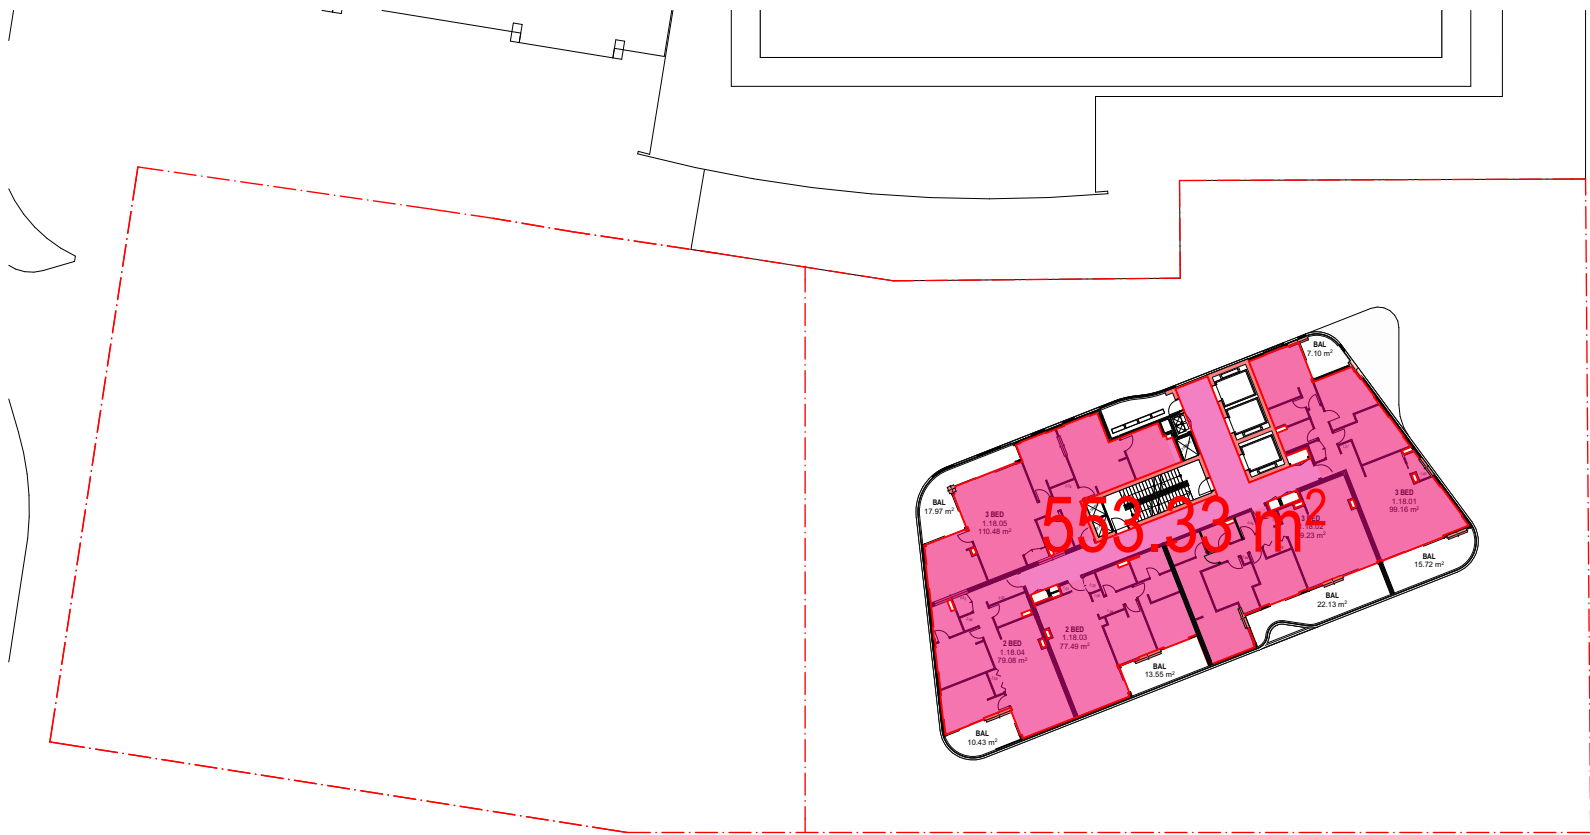


19. LEVEL 21
1:550

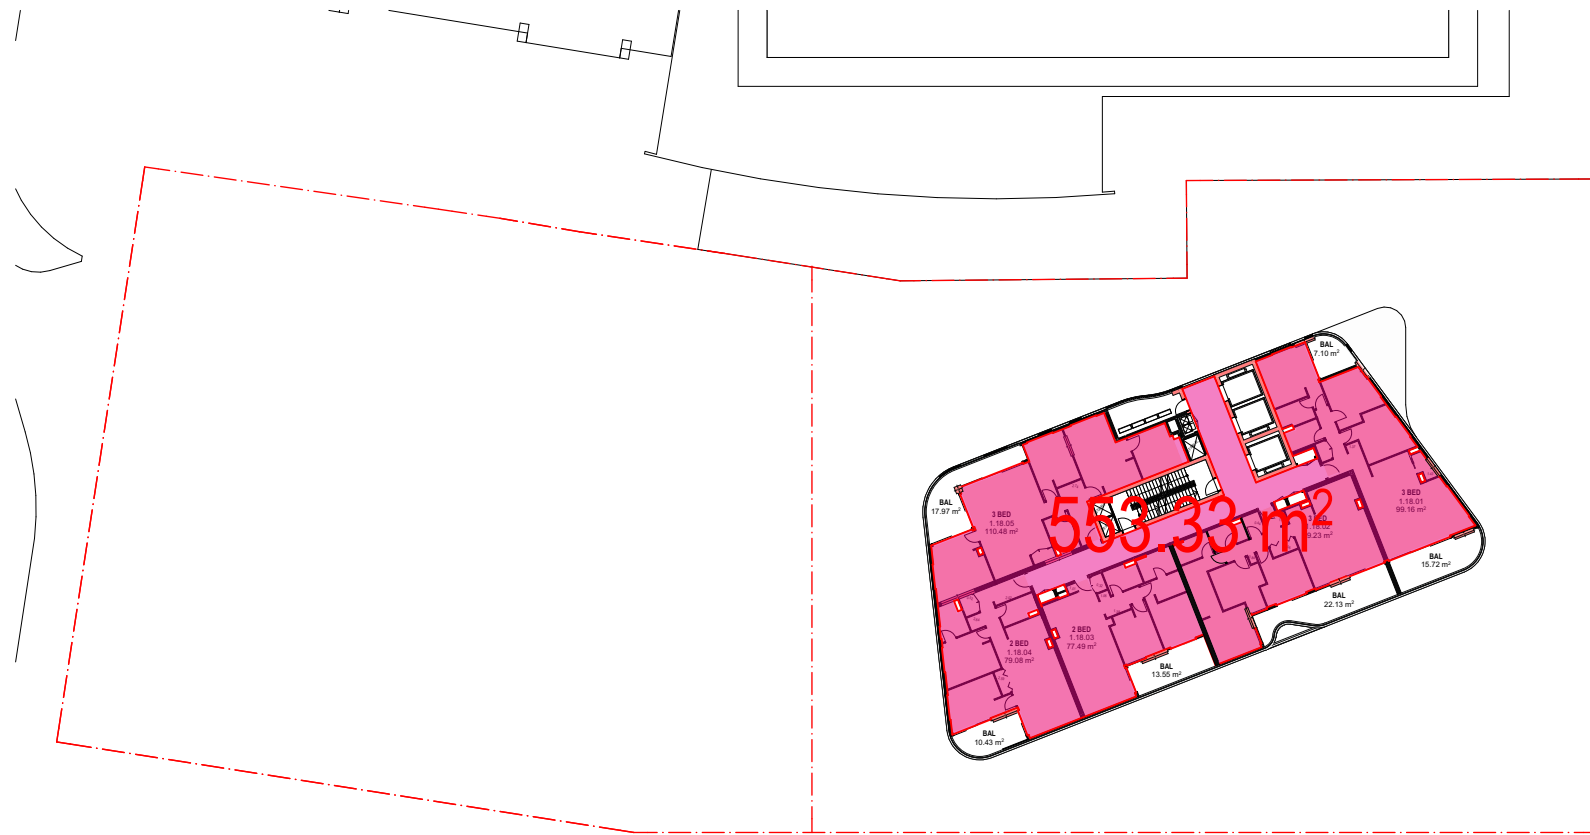


19. LEVEL 22
1:550

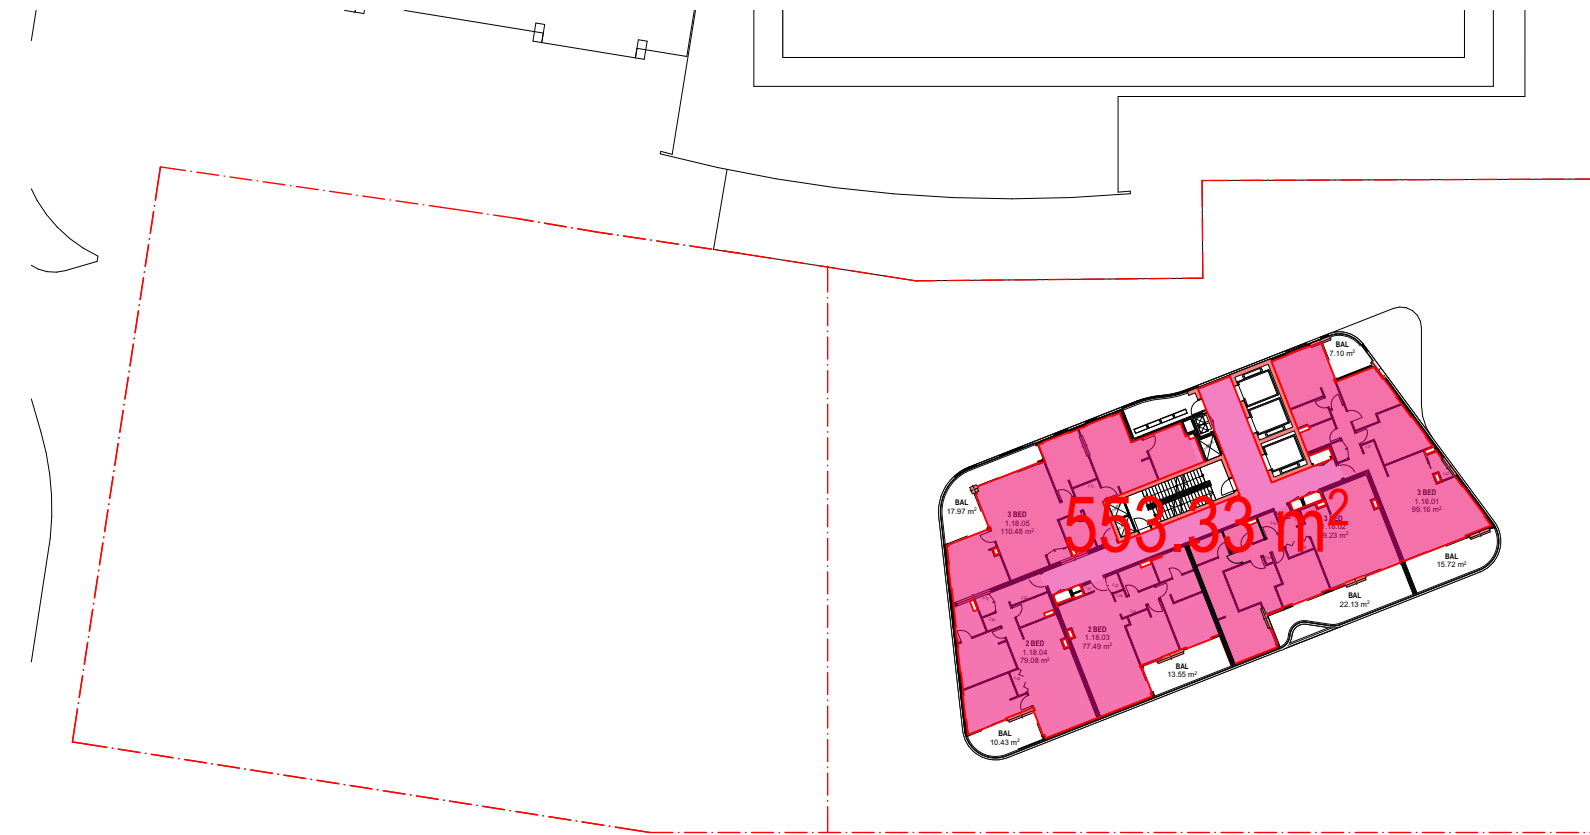

19. LEVEL 23
1:550

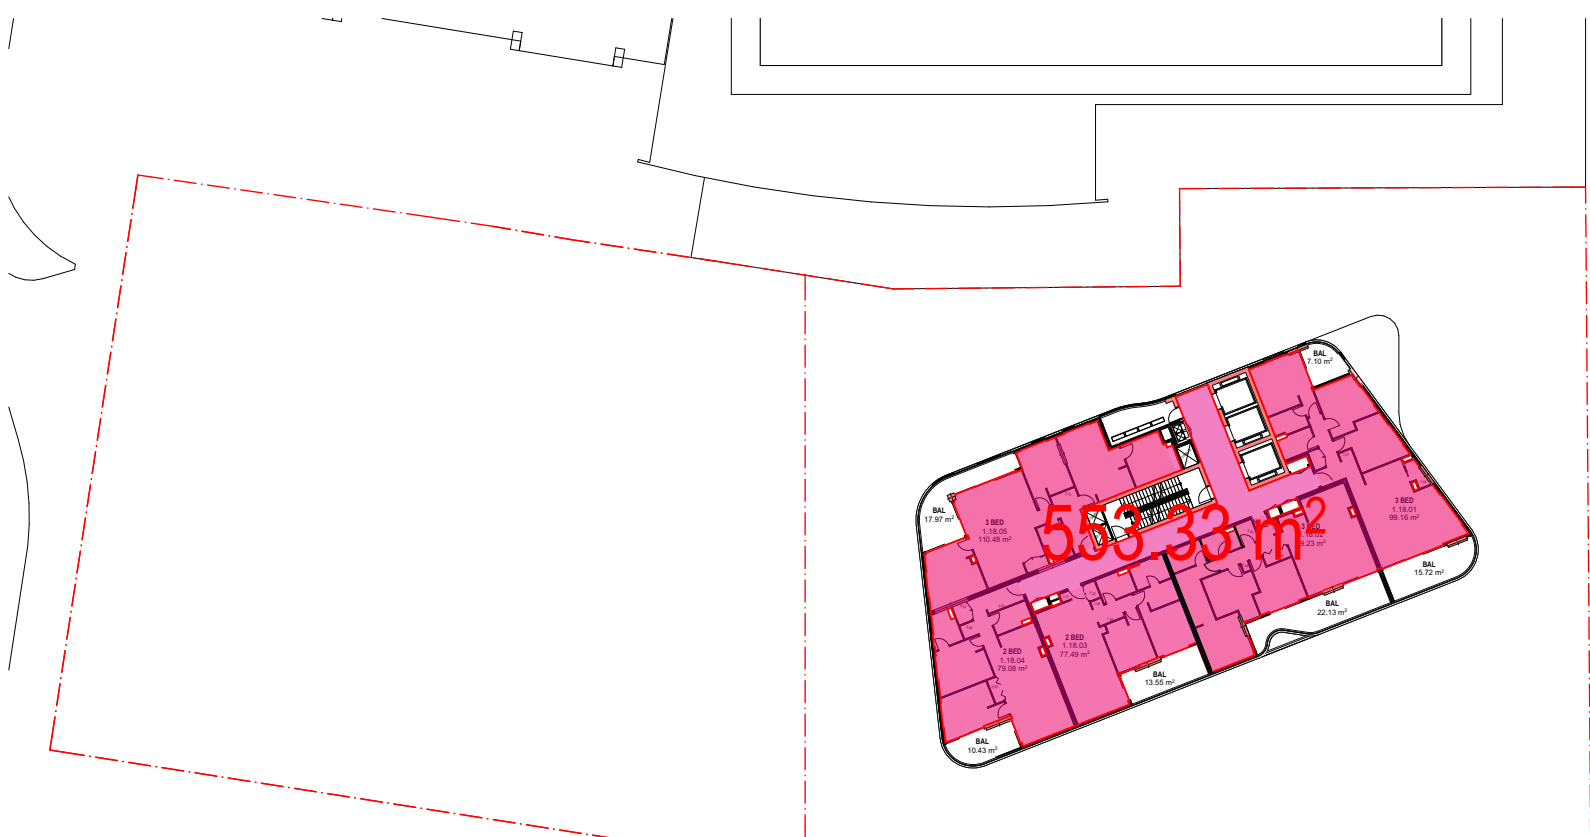

19. LEVEL 24
1:550

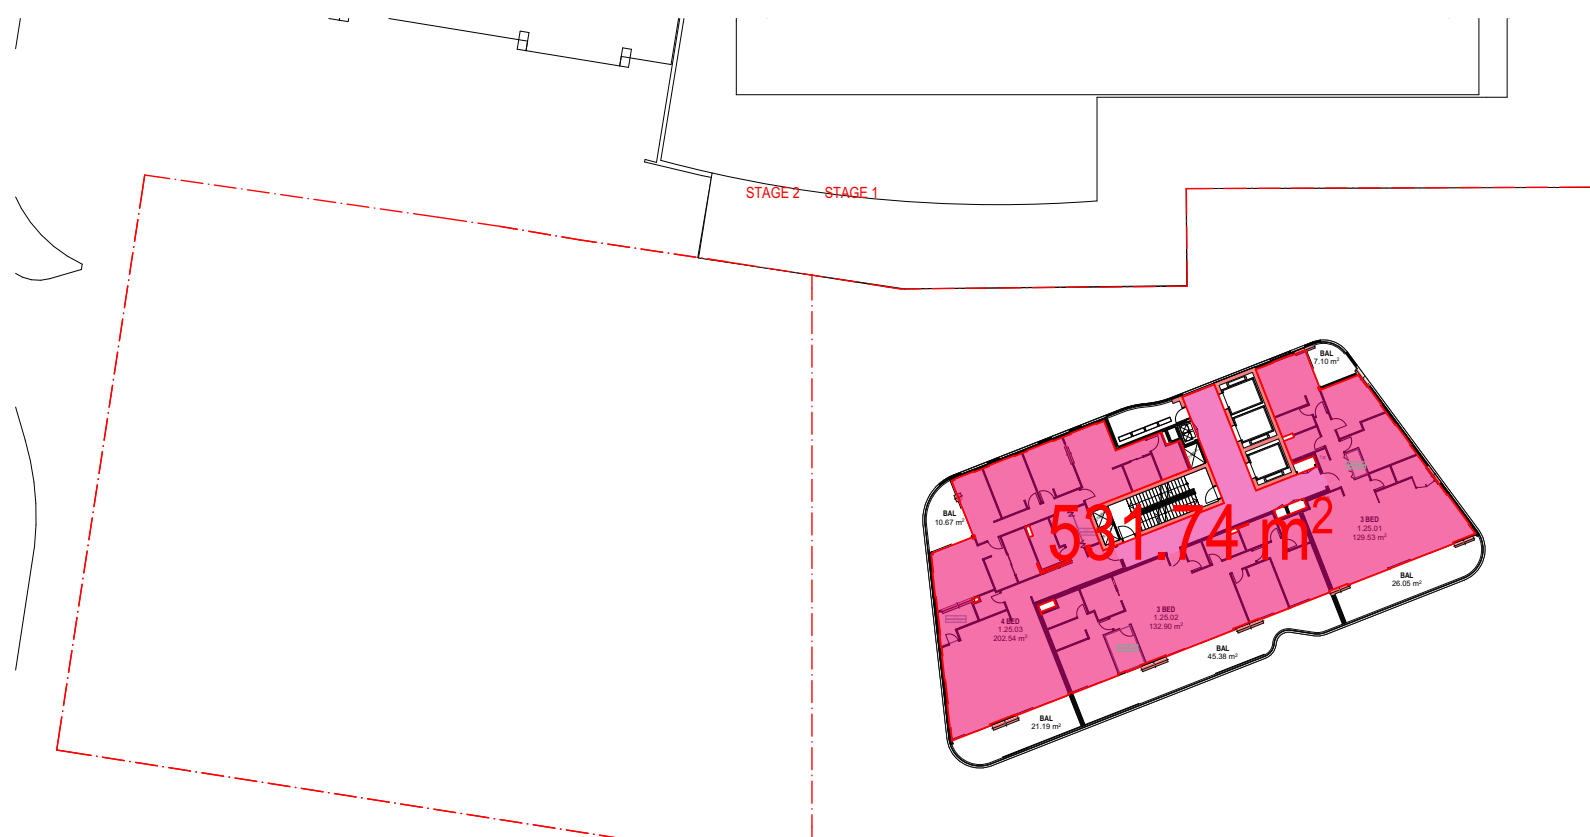

26. LEVEL 25
1:550

STAGE 1

GFA	
GROUND	495.82
LEVEL 1	318.35
LEVEL 2	67.19
LEVEL 3	20.50
LEVEL 4	20.50
LEVEL 5	512.44
LEVEL 6	653.87
LEVEL 7	653.87
LEVEL 8	653.87
LEVEL 9	653.87
LEVEL 10	653.87
LEVEL 11	653.87
LEVEL 12	653.87
LEVEL 13	653.87
LEVEL 14	653.87
LEVEL 15	653.87
LEVEL 16	653.87
LEVEL 17	565.03
LEVEL 18	553.33
LEVEL 19	553.33
LEVEL 20	553.33
LEVEL 21	553.33
LEVEL 22	553.33
LEVEL 23	553.33
LEVEL 24	553.33
LEVEL 25	531.74

TOTAL 13597.45


Figure above excludes GFA within car parking

Refer to DA-SX-8000 Development Summary Tables for Total Development GFA

FOR INFORMATION

DATE	REVISION	BY	CHK	NO.
4/11/2022	ISSUE FOR DA SUBMISSION			A
19/05/2023	AMENDED FOR DA SUBMISSION			B

DATE	REVISION	BY	CHK	NO.

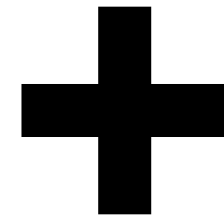

plus
architecture


Melbourne
Brisbane
Christchurch
Sydney
Western Australia
Auckland
Telephone
Instagram
arch@plusarchitecture.com.au
www.plusarchitecture.com.au

PROJECT
711 HUNTER ST
NEWCASTLE WEST
NSW 2302


DRAWING TITLE
GFA DIAGRAM

In accepting and utilising this document the recipient agrees that Plus Architecture Pty. Ltd. ACN 600506303, retain all common law, statutory law and other rights including copyright and intellectual property rights. The recipient agrees not to use this document for any purpose other than its intended use, to waive all claims against Plus Architecture resulting from unauthorised changes, or to mislead the document on other projects without the prior written consent of Plus Architecture. Under no circumstances shall transfer of this document be deemed a sale. Plus Architecture makes no warranty of fitness for any purpose. The Builder/Contractor shall verify job dimensions prior to any work commencing. Figured dimensions shall take precedence over scaled work.


SCALE N.T.S. @A1		
DATE 19/05/2023	PLOT DATE 19/05/2023	
DRAWN	CHECKED	
JOB NO. 20623	DRAWING NO. PLA-DA-S1-5002	REVISION B

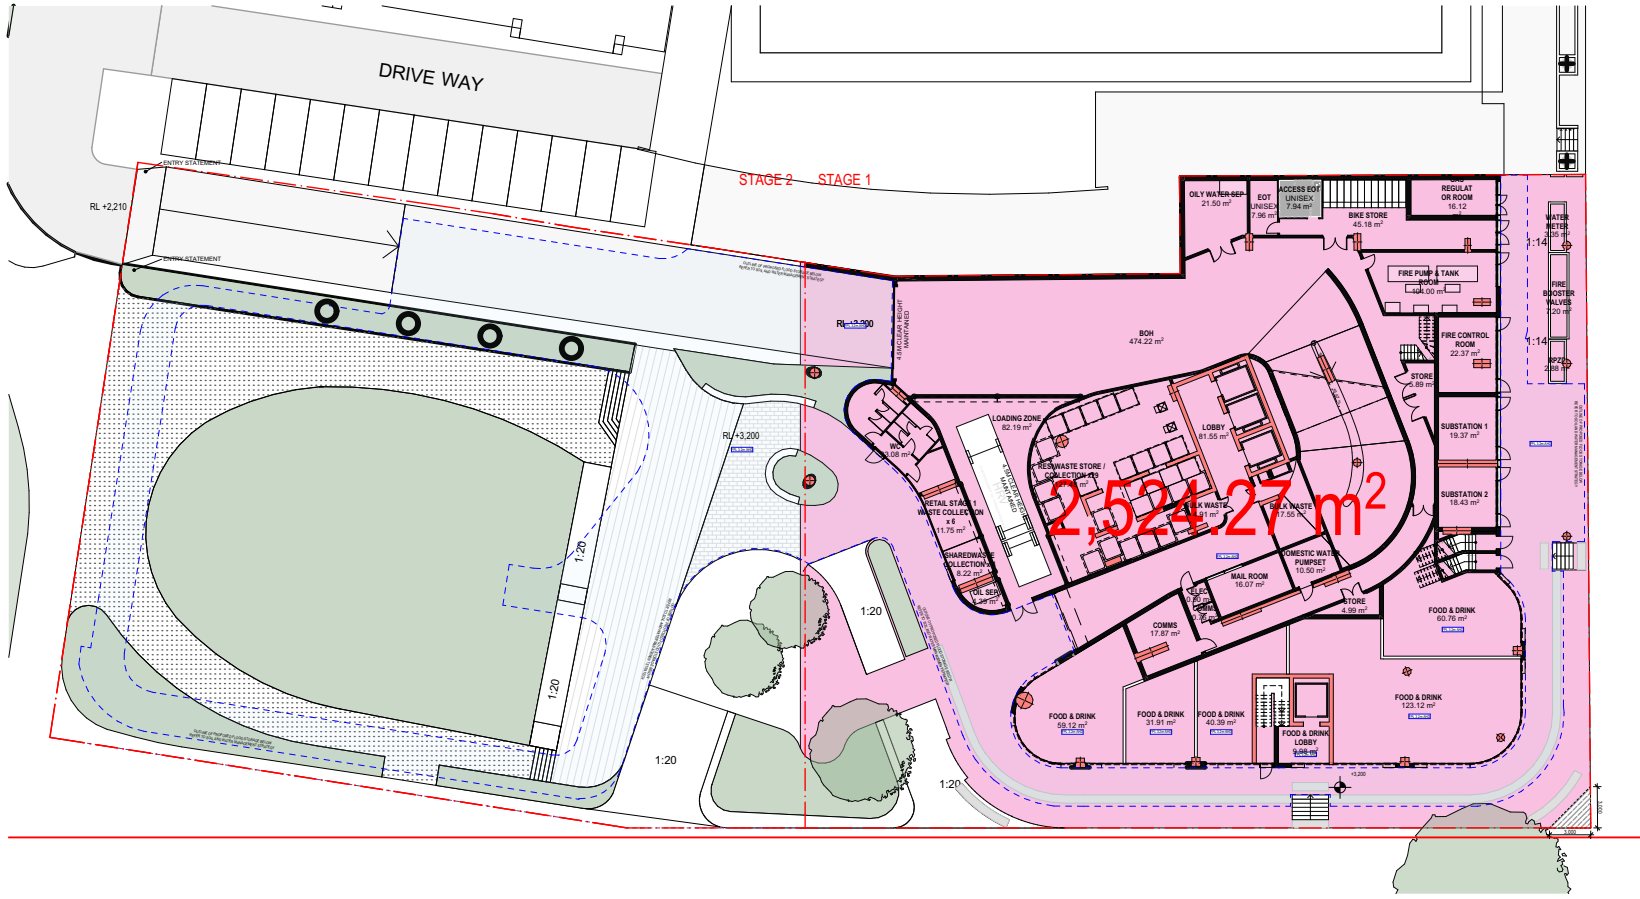


GROUND 00
1:550

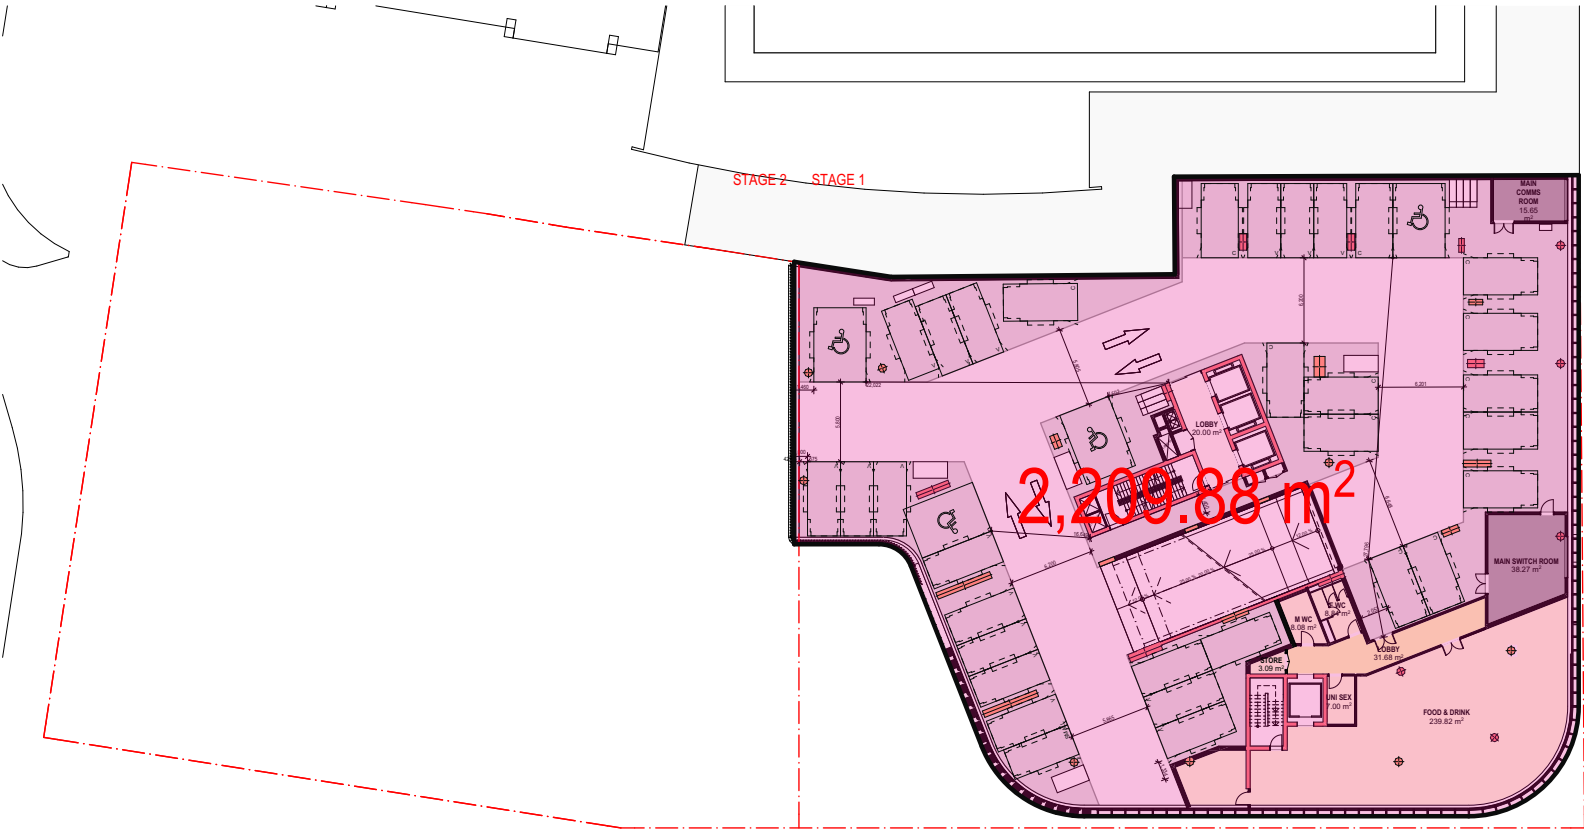


LEVEL 01
1:550

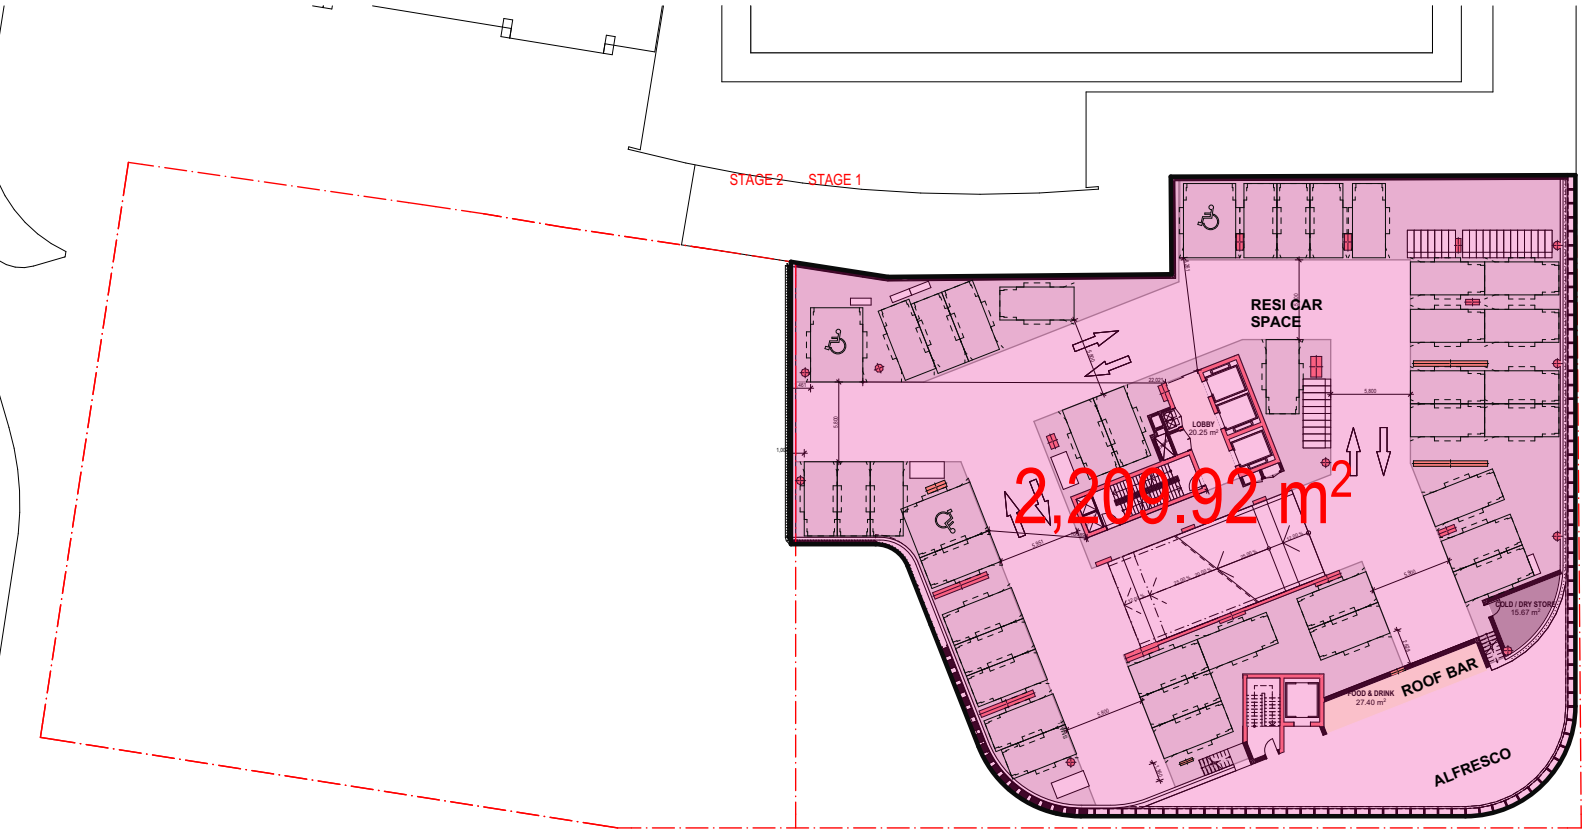


LEVEL 02
1:550

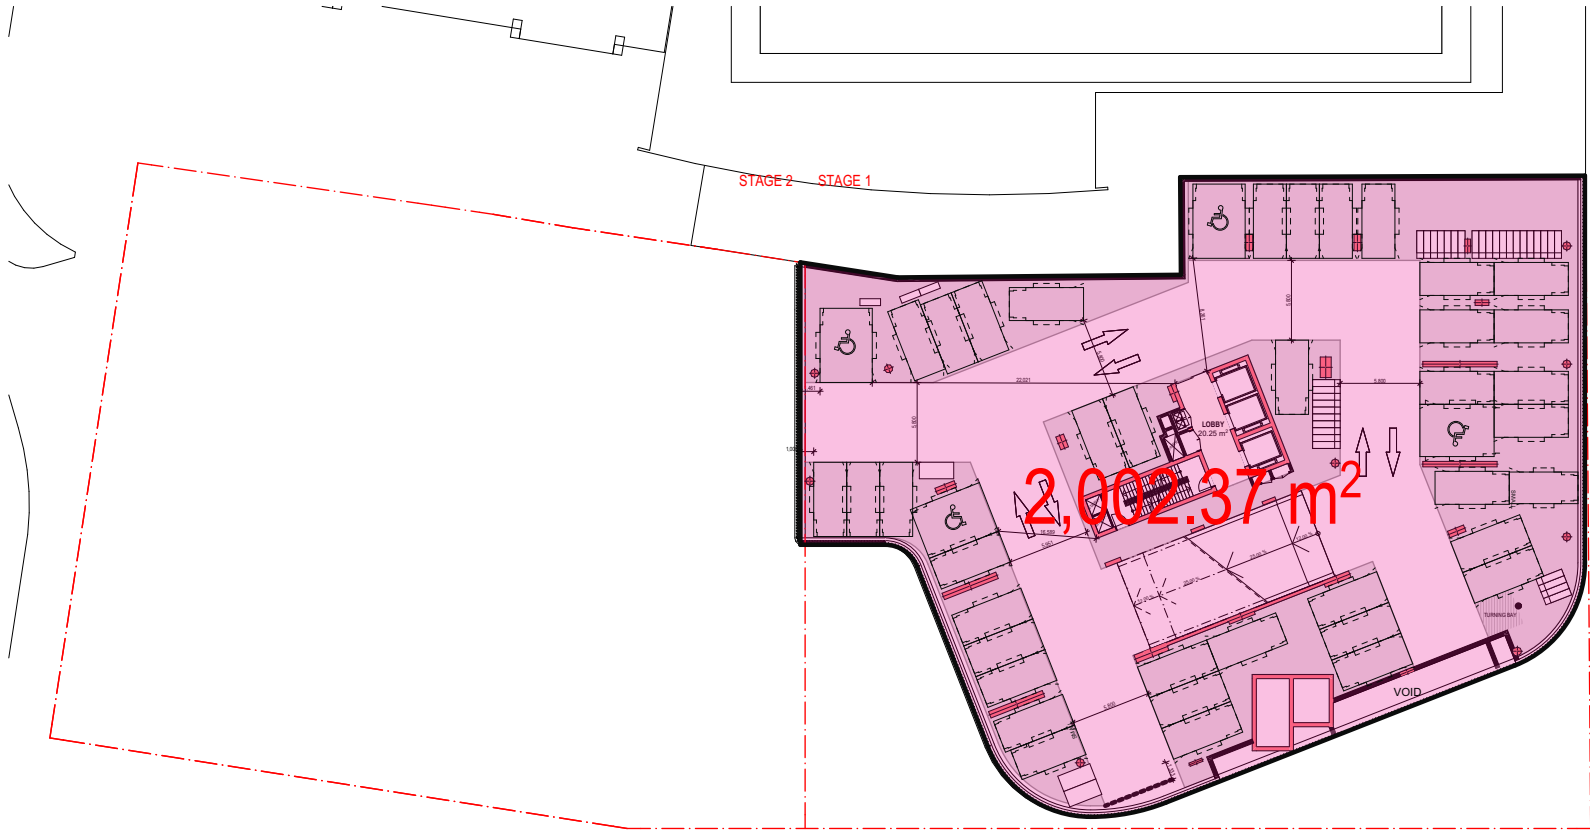


LEVEL 03
1:550

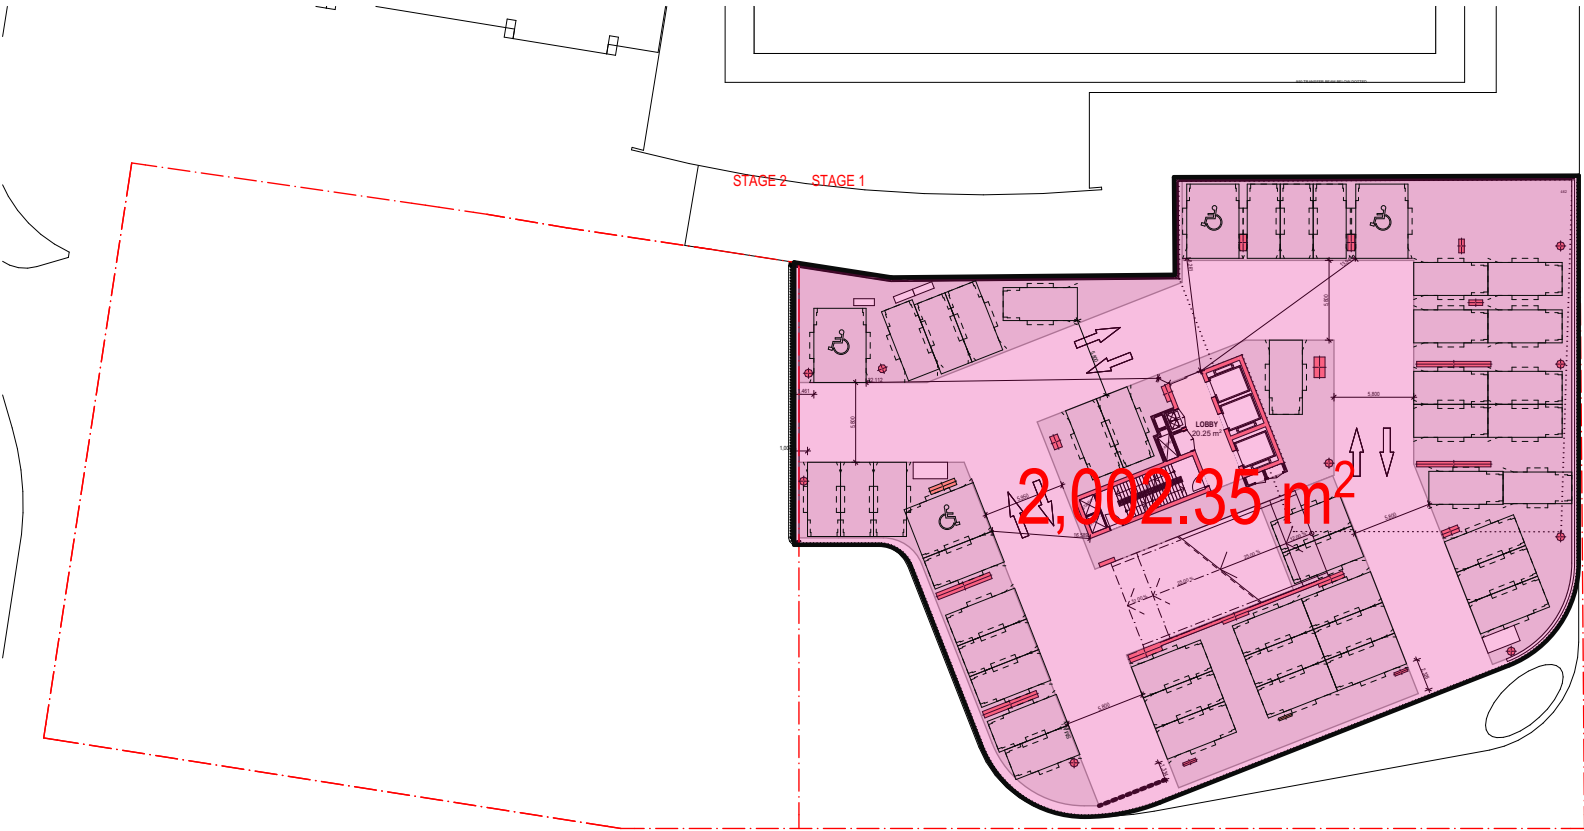


LEVEL 04
1:550

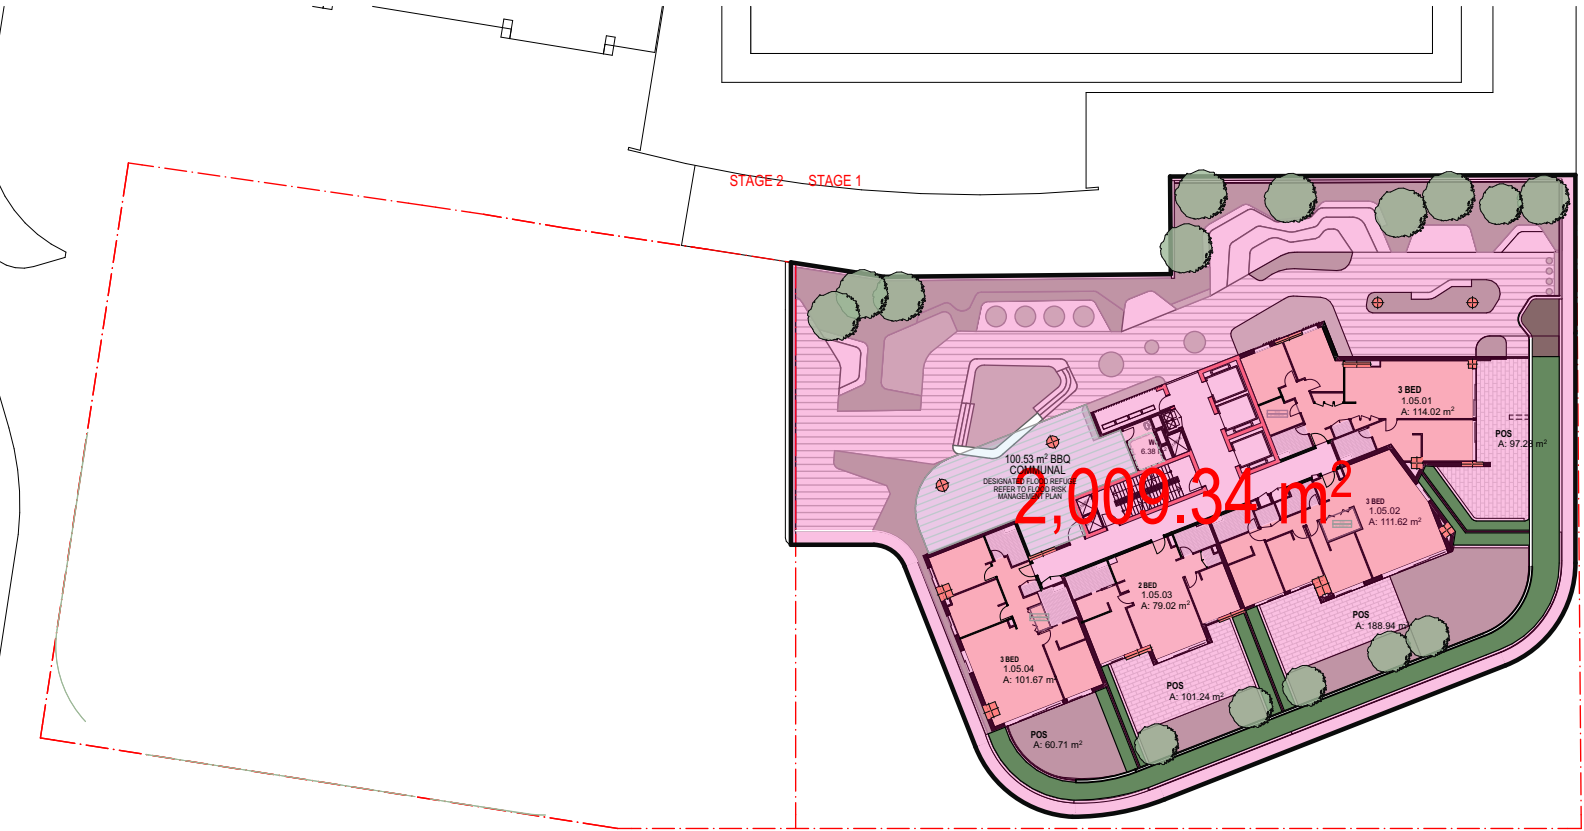


LEVEL 05
1:550

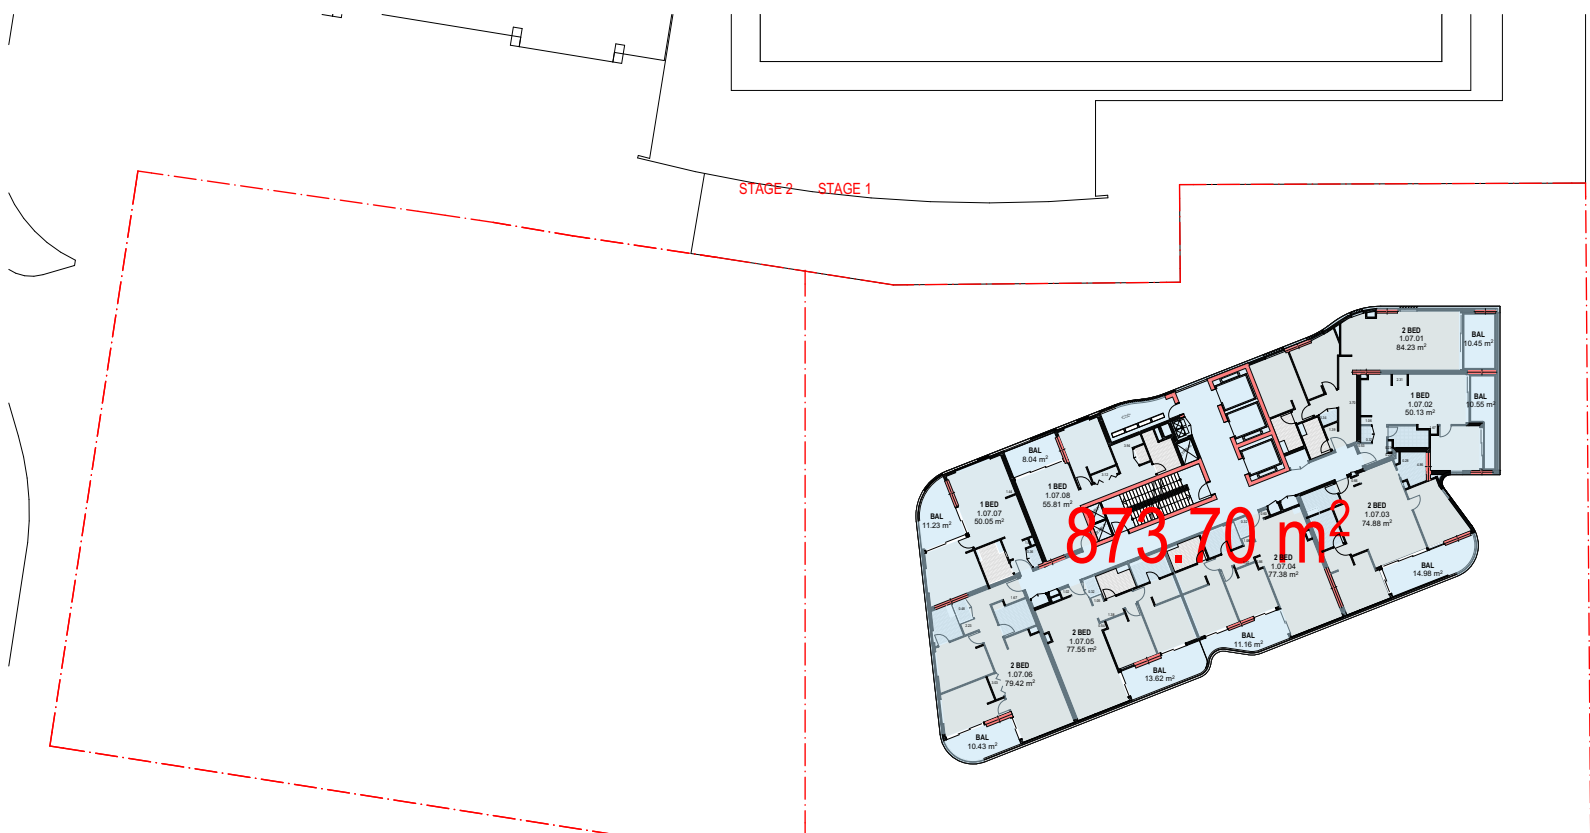

LEVEL 06
1:550

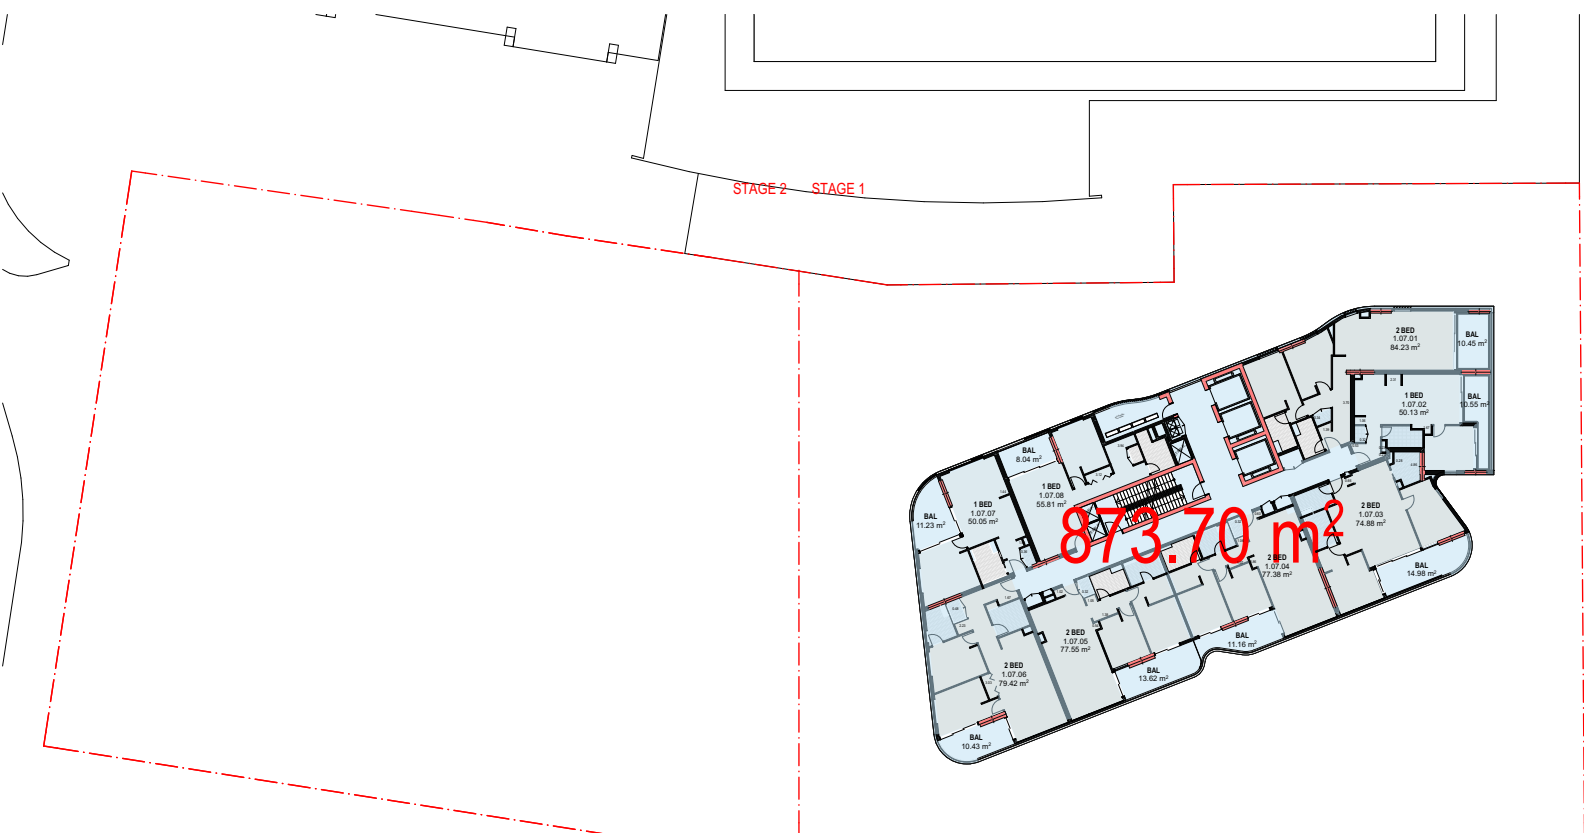

LEVEL 07
1:550

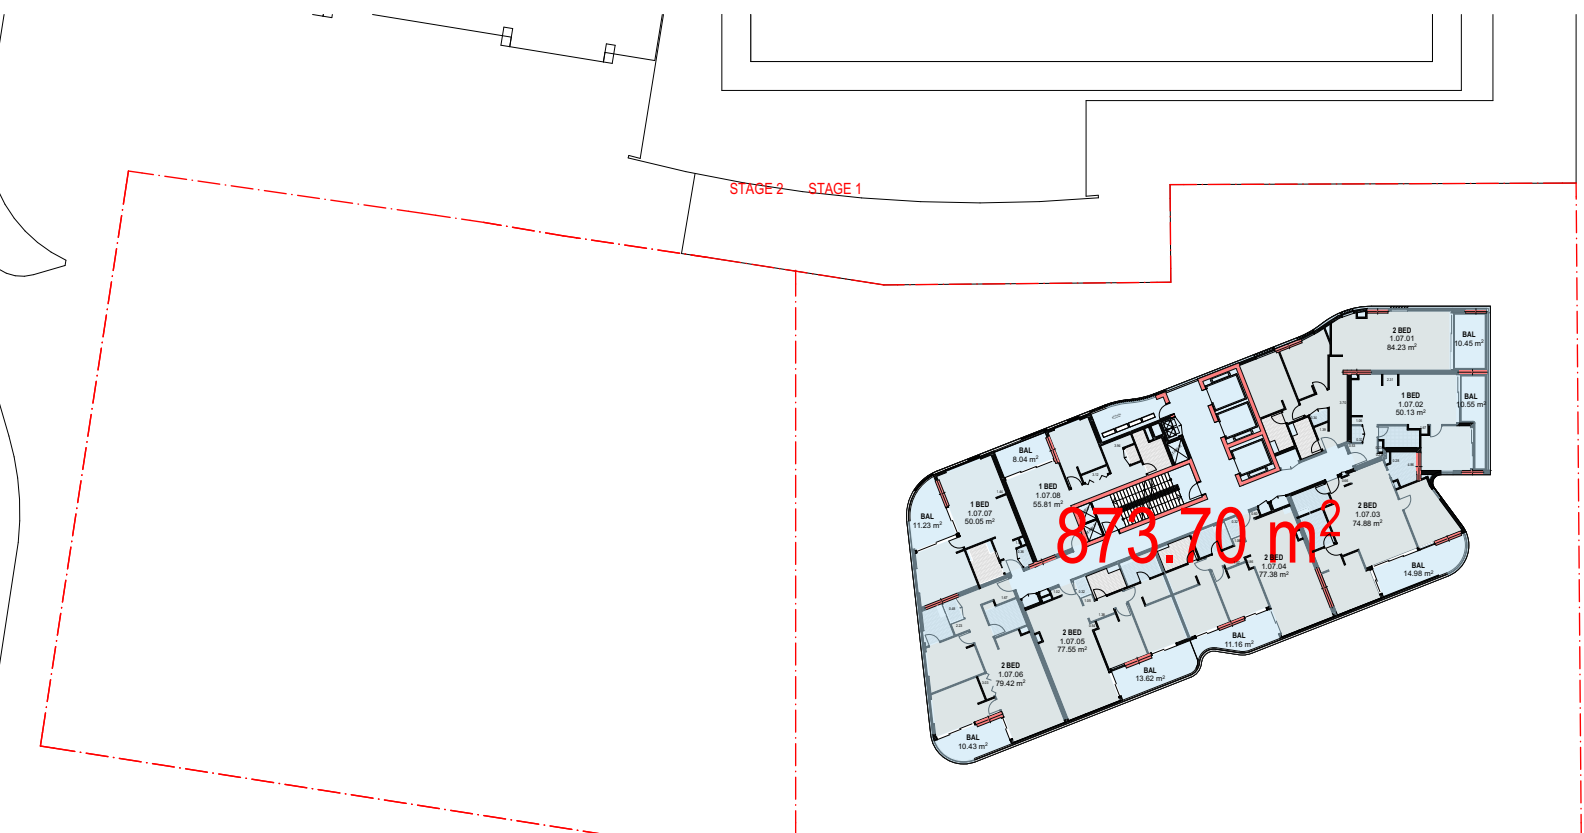

LEVEL 08
1:550

STAGE 1
GBA

GROUND	2524.27
LEVEL 1	2209.88
LEVEL 2	2209.92
LEVEL 3	2002.37
LEVEL 4	2002.35
LEVEL 5	2009.34
LEVEL 6	873.70
LEVEL 7	873.70
LEVEL 8	873.70
LEVEL 9	873.70
LEVEL 10	873.70
LEVEL 11	873.70
LEVEL 12	873.70
LEVEL 13	873.70
LEVEL 14	873.70
LEVEL 15	873.70
LEVEL 16	873.70
LEVEL 17	873.70
LEVEL 18	761.51
LEVEL 19	761.51
LEVEL 20	761.51
LEVEL 21	761.51
LEVEL 22	761.51
LEVEL 23	761.51
LEVEL 24	761.51
LEVEL 25	761.51

TOTAL 29534.61

FOR INFORMATION

DATE	REVISION	BY	CHK	NO.	DATE	REVISION	BY	CHK	NO.
4/11/2022	ISSUE FOR DA SUBMISSION			A					
19/05/2023	AMENDED FOR DA SUBMISSION			B					

Level 4, 222 Clarence Street
Sydney, NSW 2000 Australia
Plus Architecture Pty. Ltd.
ACN 600596303
Nominated Architect (NSW):
Rida Pin 11286

Melbourne
Brisbane
Christchurch

Sydney
Western Australia
Auckland

Telephone
+61 2 8823 7000
Instagram
#plusarchitecture
arch@plusarchitecture.com.au
www.plusarchitecture.com.au

PROJECT
711 HUNTER ST
NEWCASTLE WEST
NSW 2302

DRAWING TITLE
GBA DIAGRAM

SCALE
N.T.S. @A1

DATE
19/05/2023


DRAWN

JOB NO.
20623


DRAWING NO.
PLA-DA-S1-5100

REVISION
B


In accepting and utilising this document the recipient agrees that Plus Architecture Pty. Ltd. ACN 600596303, retain all common law, statutory law and other rights including copyright and intellectual property rights. The recipient agrees not to use this document for any purpose other than its intended use, to waive all claims against Plus Architecture resulting from unauthorised changes, or to mislead the document on other projects without the prior written consent of Plus Architecture. Under no circumstances shall transfer of this document be deemed a sale. Plus Architecture makes no warranties of fitness for any purpose. The Builder/Contractor shall verify job dimensions prior to any work commencing. Figured dimensions shall take precedence over scaled work.

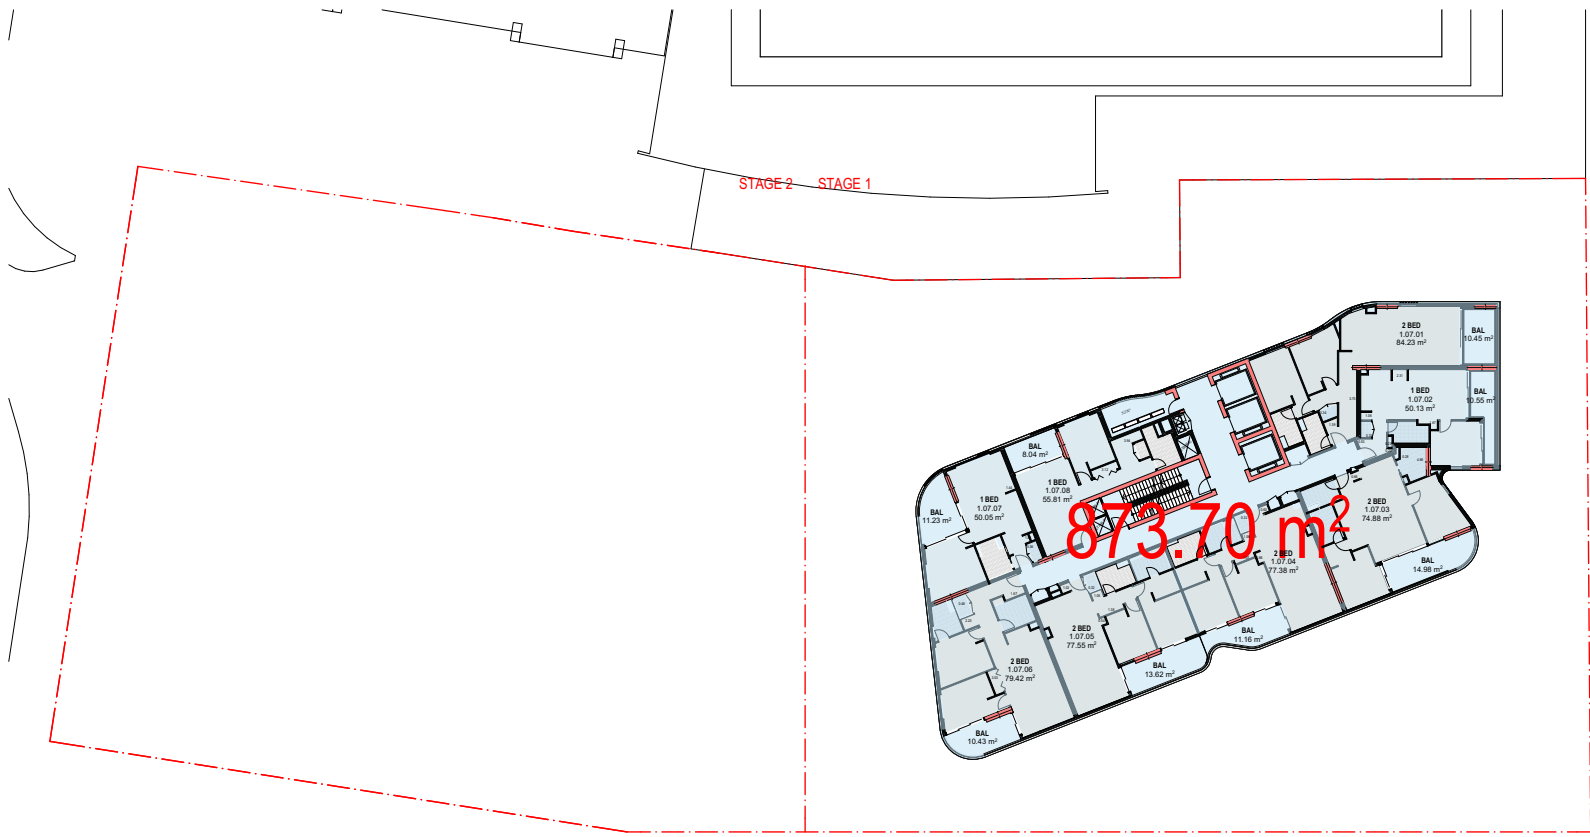


LEVEL 9
1:550

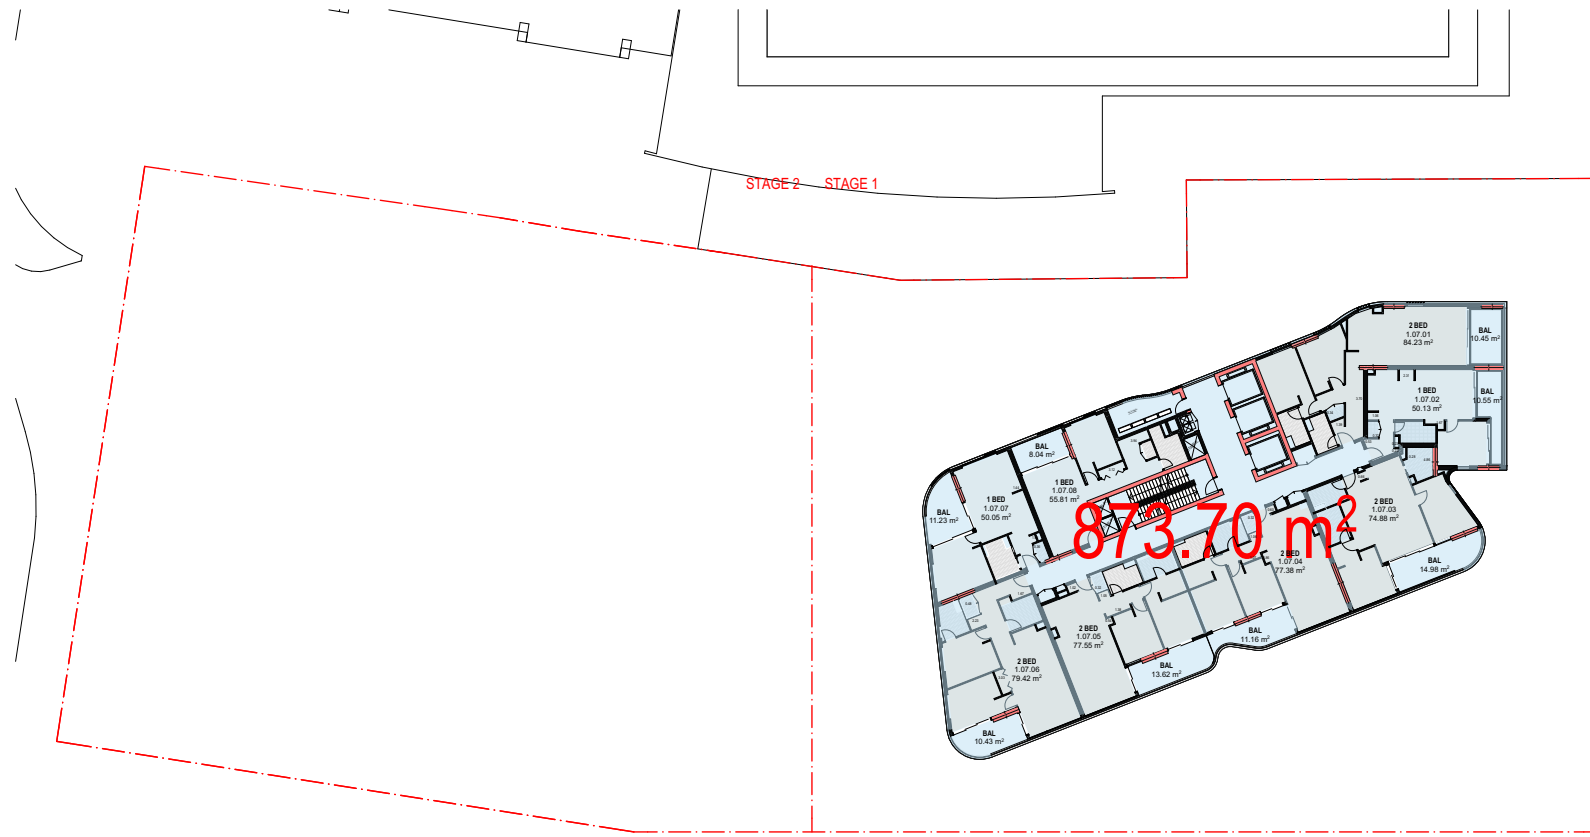


LEVEL 10
1:550

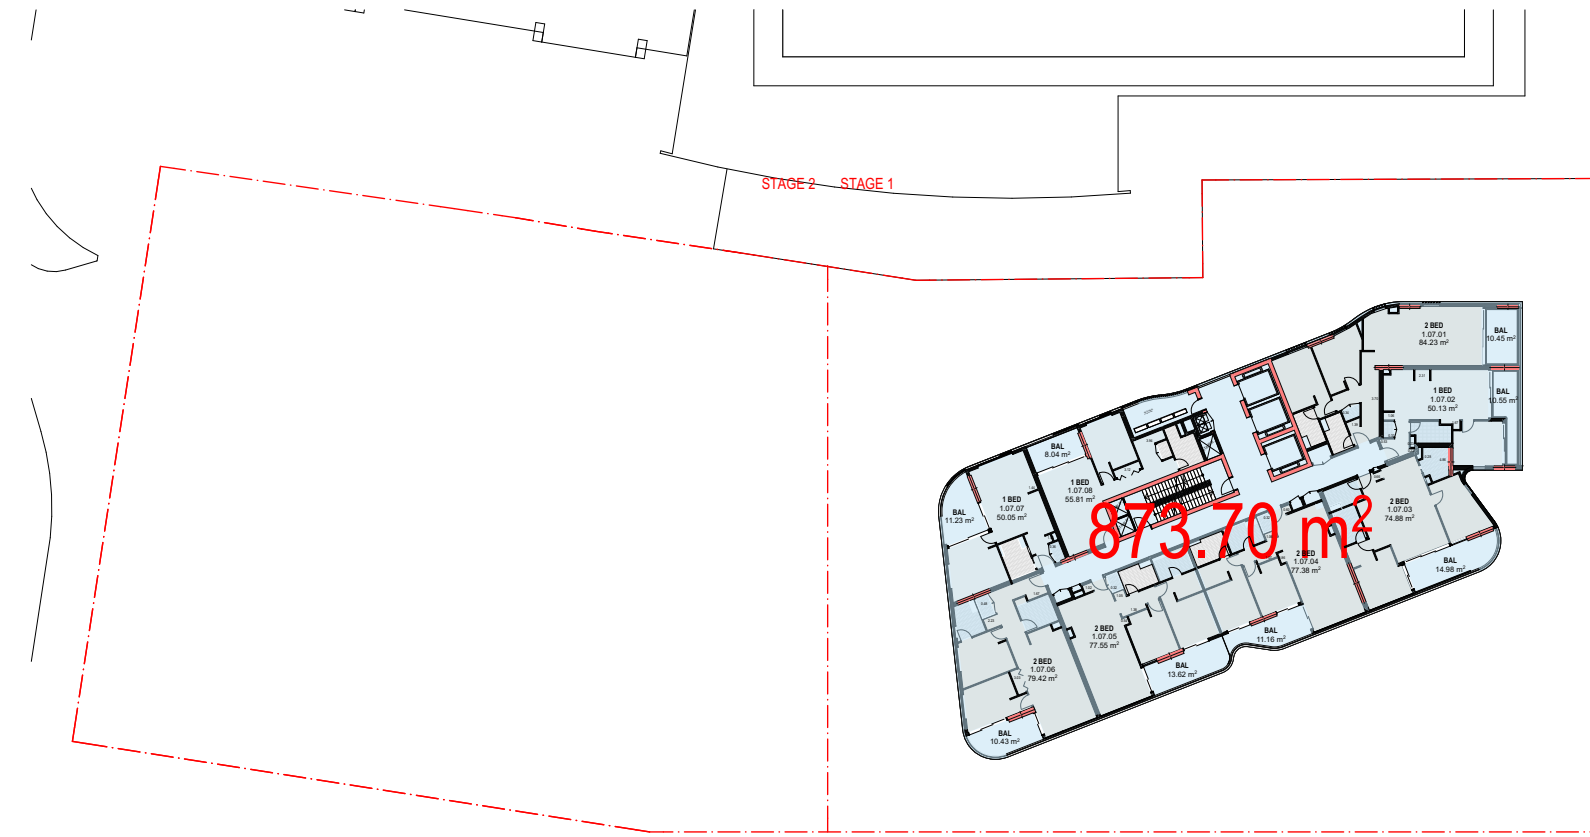


LEVEL 11
1:550

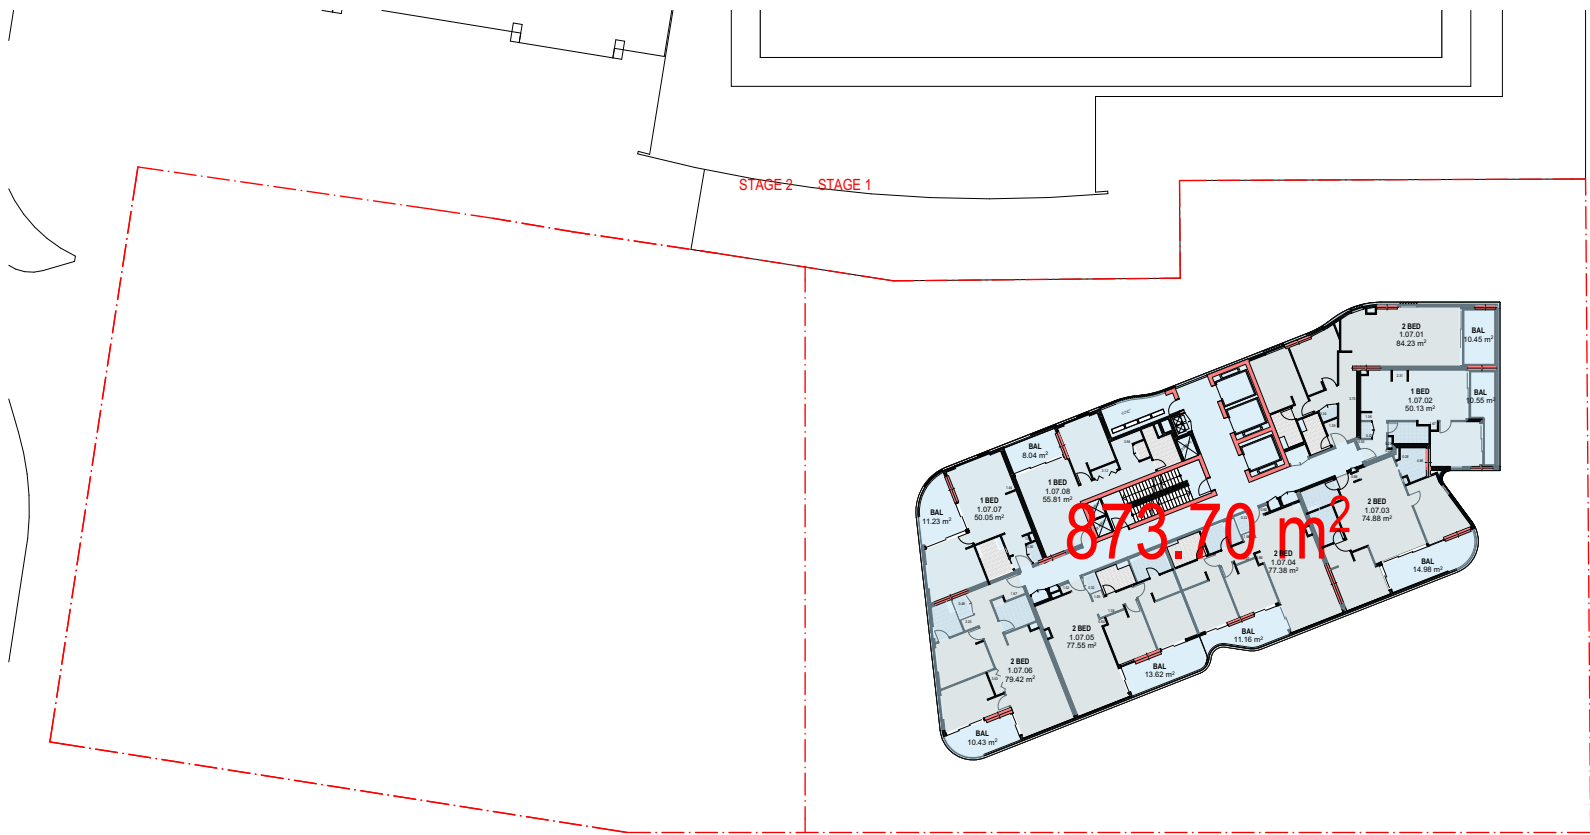


LEVEL 12
1:550

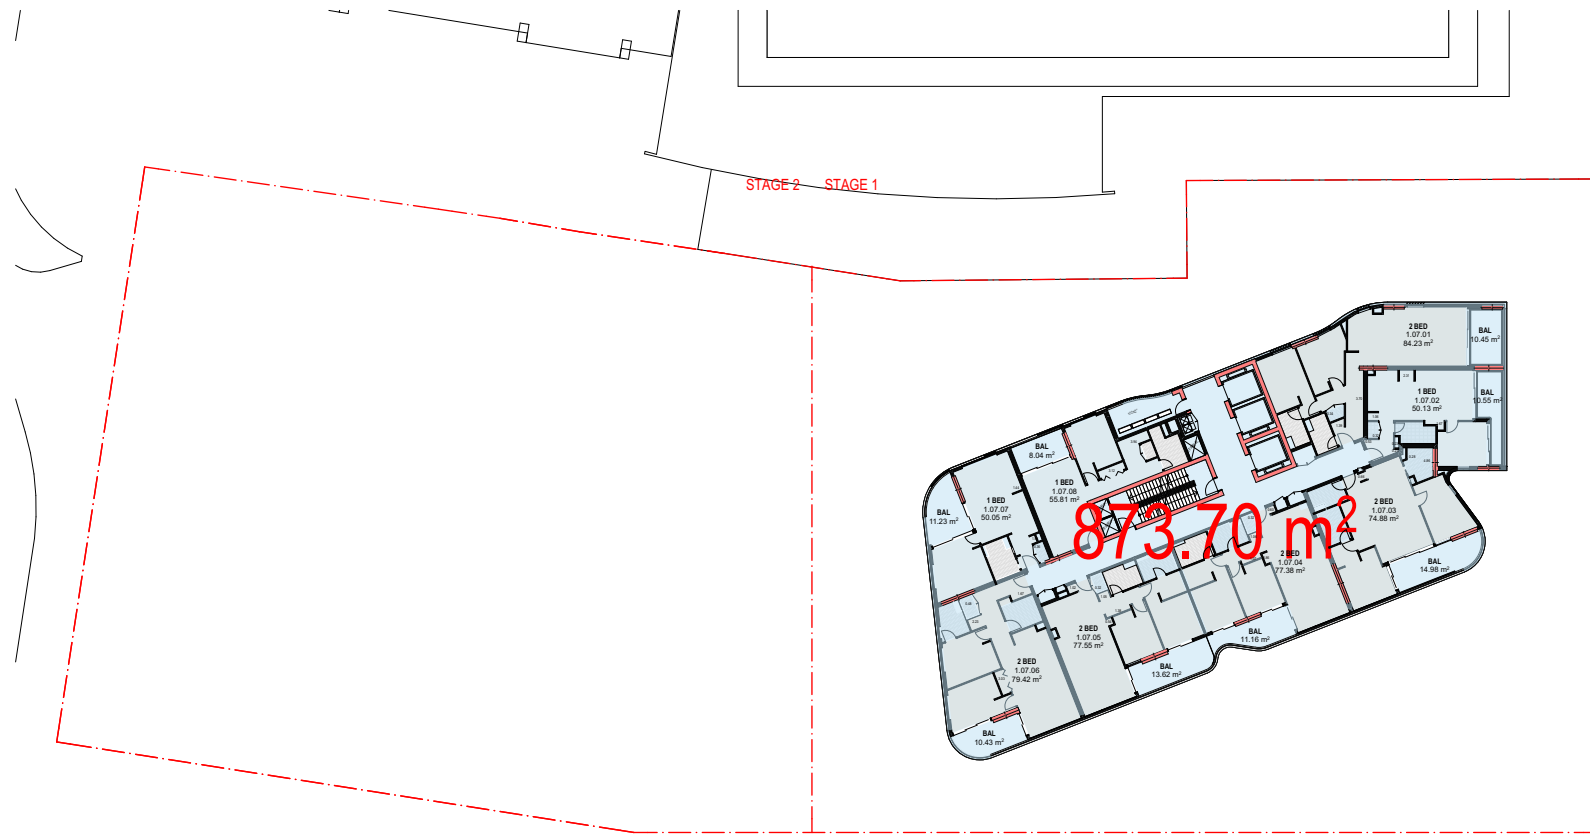


LEVEL 13
1:550

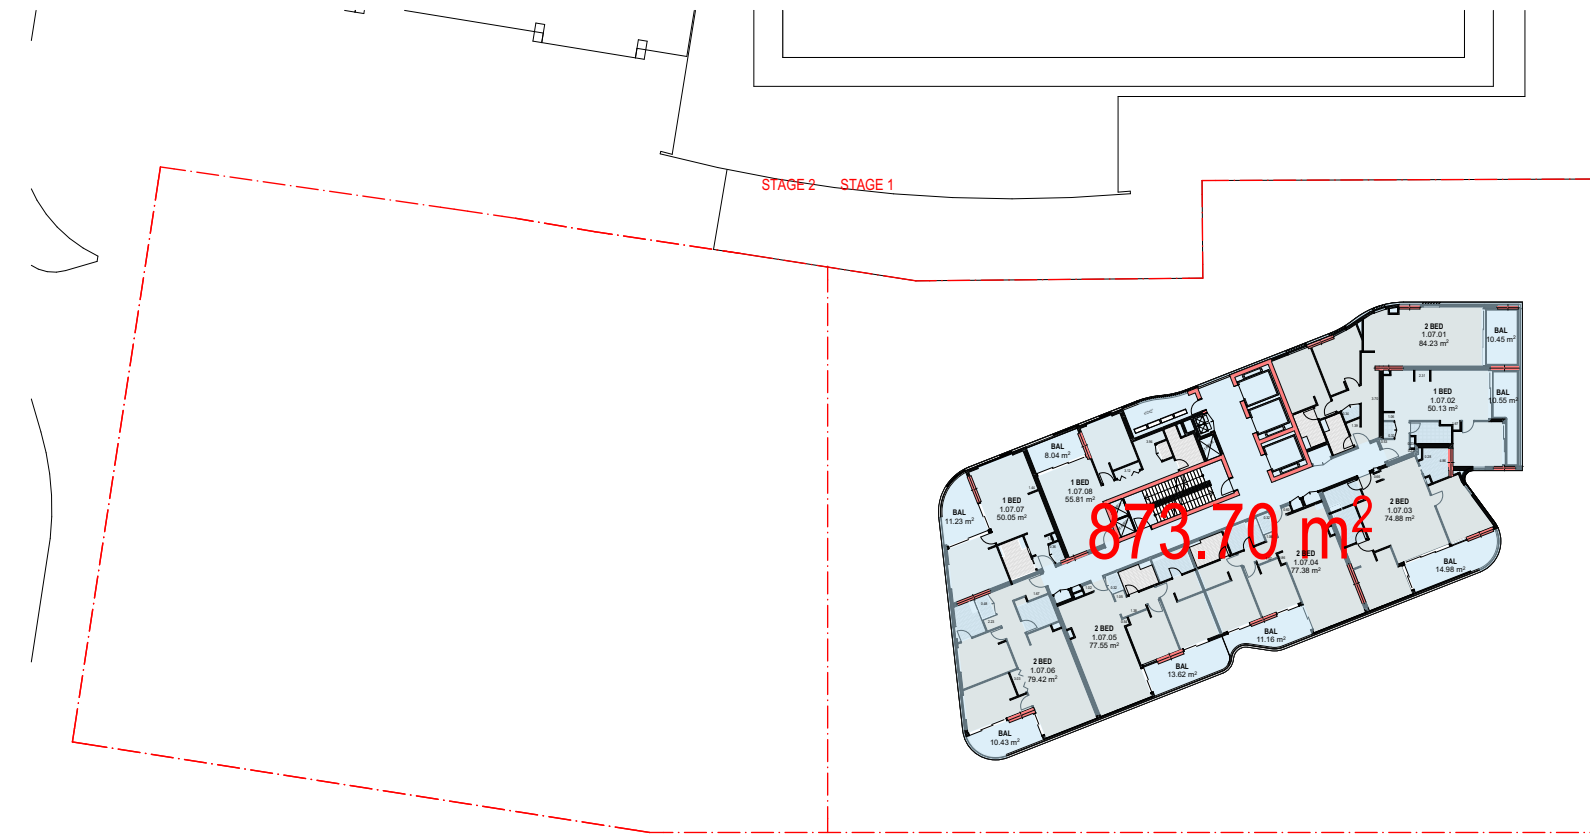


LEVEL 14
1:550

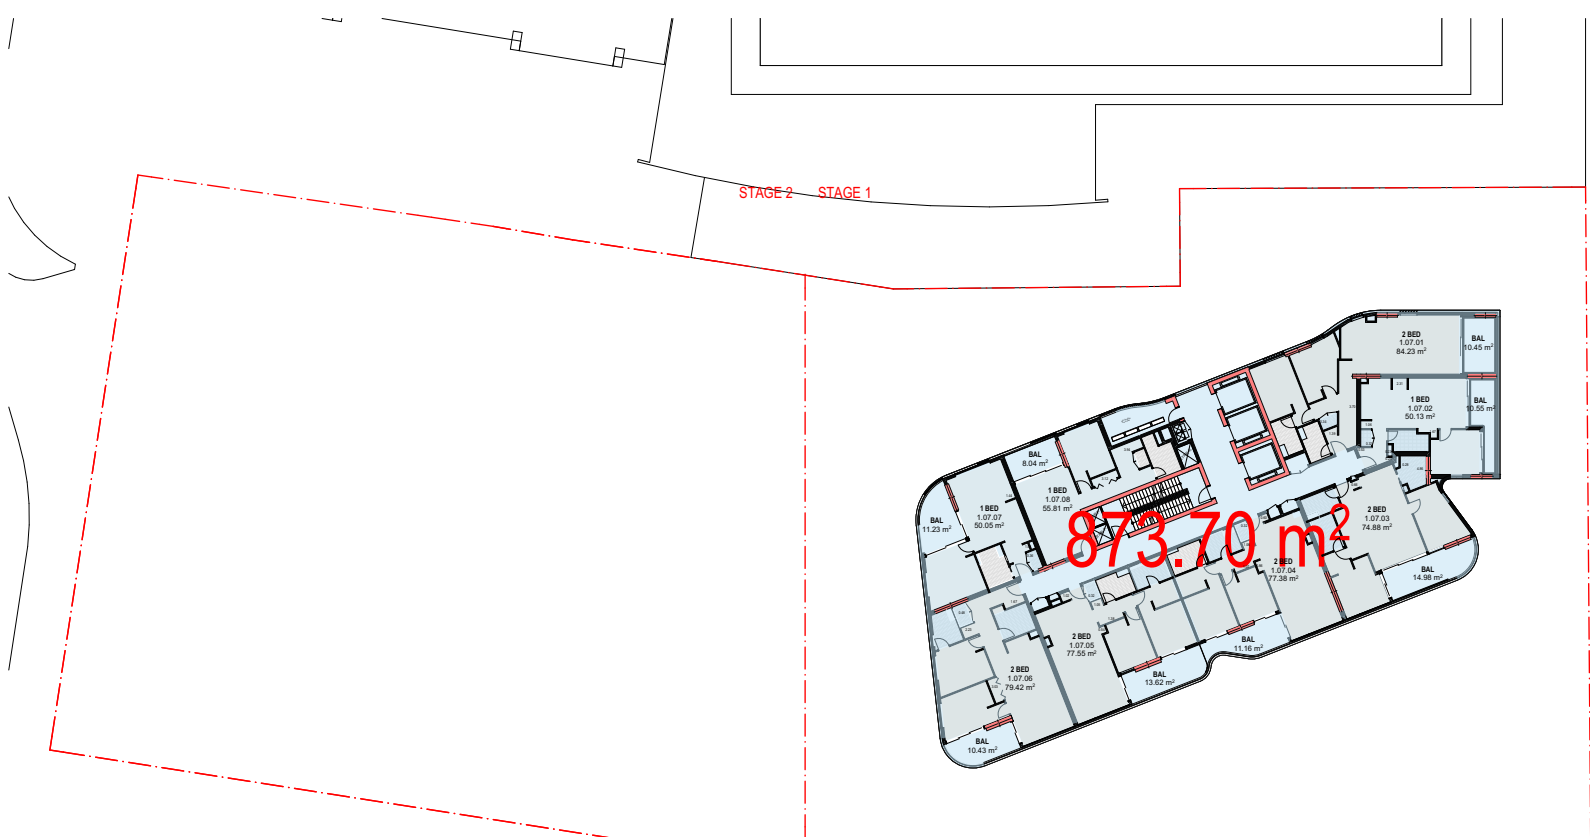

LEVEL 15
1:550

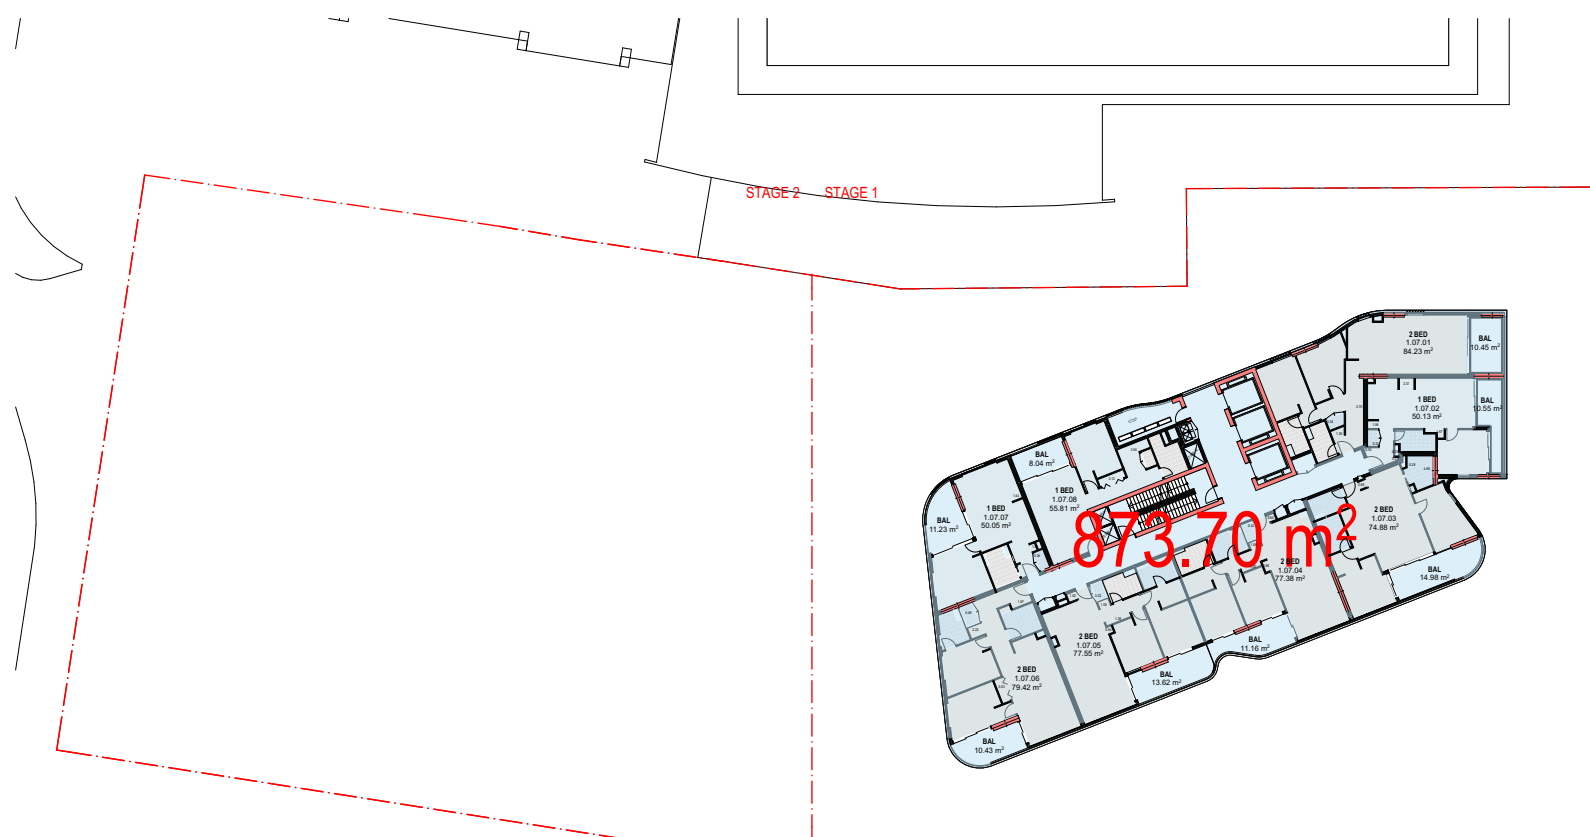

LEVEL 16
1:550

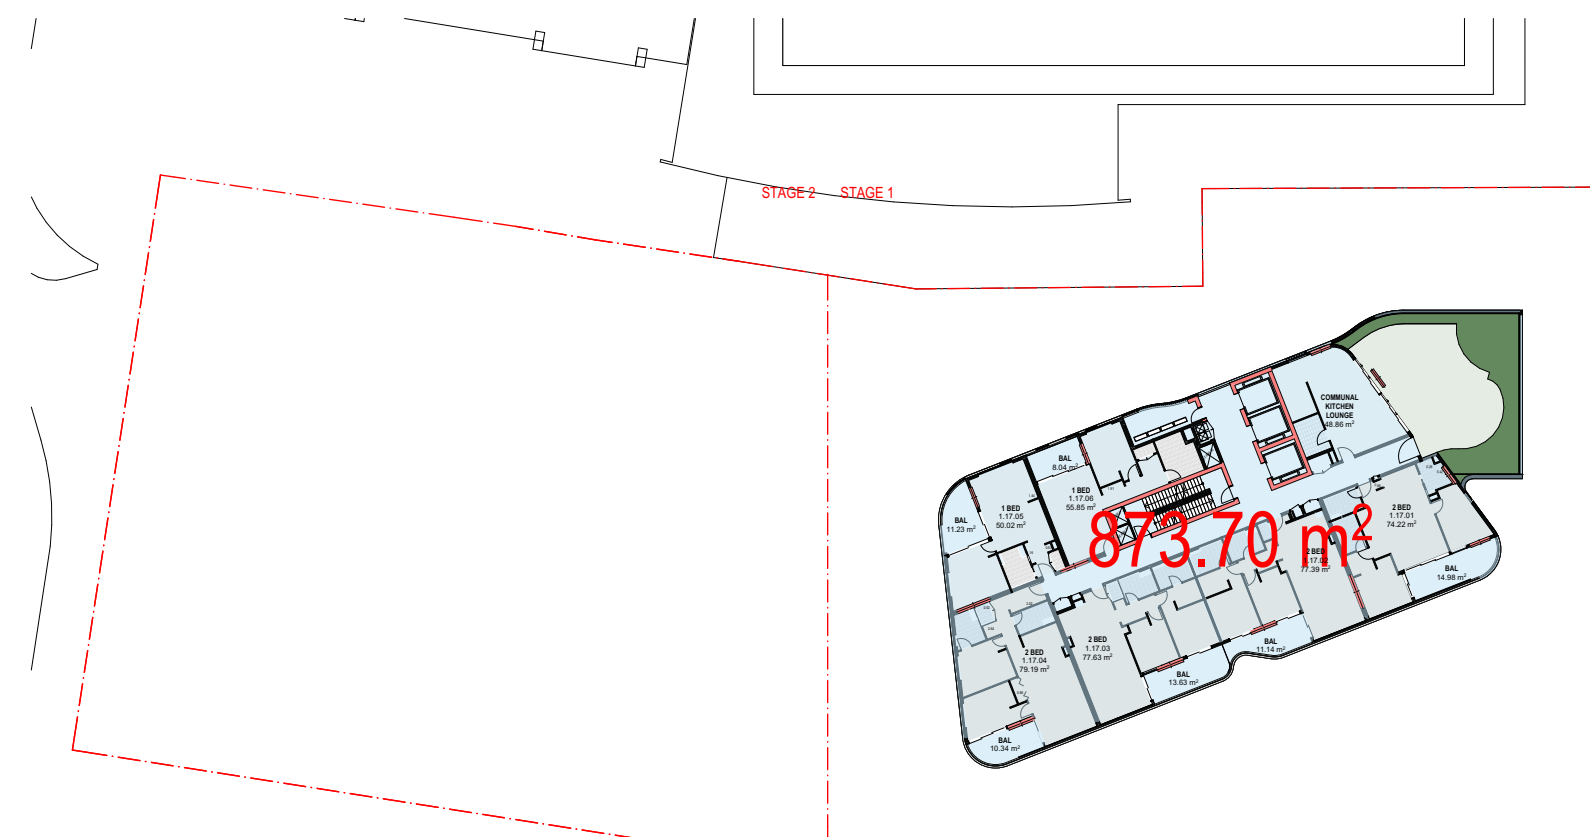

LEVEL 17
1:550

STAGE 1
GBA


GROUND	2524.27
LEVEL 1	2209.88
LEVEL 2	2209.92
LEVEL 3	2002.37
LEVEL 4	2002.35
LEVEL 5	2009.34
LEVEL 6	873.70
LEVEL 7	873.70
LEVEL 8	873.70
LEVEL 9	873.70
LEVEL 10	873.70
LEVEL 11	873.70
LEVEL 12	873.70
LEVEL 13	873.70
LEVEL 14	873.70
LEVEL 15	873.70
LEVEL 16	873.70
LEVEL 17	873.70
LEVEL 18	761.51
LEVEL 19	761.51
LEVEL 20	761.51
LEVEL 21	761.51
LEVEL 22	761.51
LEVEL 23	761.51
LEVEL 24	761.51
LEVEL 25	761.51

TOTAL 29534.61

FOR INFORMATION

DATE	REVISION	BY	CHK	NO.
4/11/2022	ISSUE FOR DA SUBMISSION			A
19/05/2023	AMENDED FOR DA SUBMISSION			B

DATE	REVISION	BY	CHK	NO.

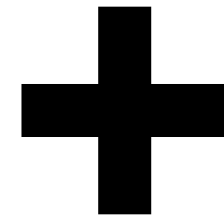


plus
architecture
Sydney
Brisbane
Christchurch
Western Australia
Auckland
+61 2 8623 7000
#plusarchitecture
arch@plusarchitecture.com.au
www.plusarchitecture.com.au

PROJECT
711 HUNTER ST
NEWCASTLE WEST
NSW 2302


DRAWING TITLE
GBA DIAGRAM

In accepting and utilising this document the recipient agrees that Plus Architecture Pty. Ltd. ACN 600506303, retain all common law, statutory law and other rights including copyright and intellectual property rights. The recipient agrees not to use this document for any purpose other than its intended use, to waive all claims against Plus Architecture resulting from unauthorised changes or to mislead the document on other projects without the prior written consent of Plus Architecture. Under no circumstances shall transfer of this document be deemed a sale. Plus Architecture makes no warranties of fitness for any purpose. The Builder/Contractor shall verify job dimensions prior to any work commencing. Figured dimensions shall take precedence over scaled work.


SCALE N.T.S. @A1		
DATE 19/05/2023	PLOT DATE 19/05/2023	
DRAWN	CHECKED	
JOB NO. 20623	DRAWING NO. PLA-DA-S1-5101	REVISION B

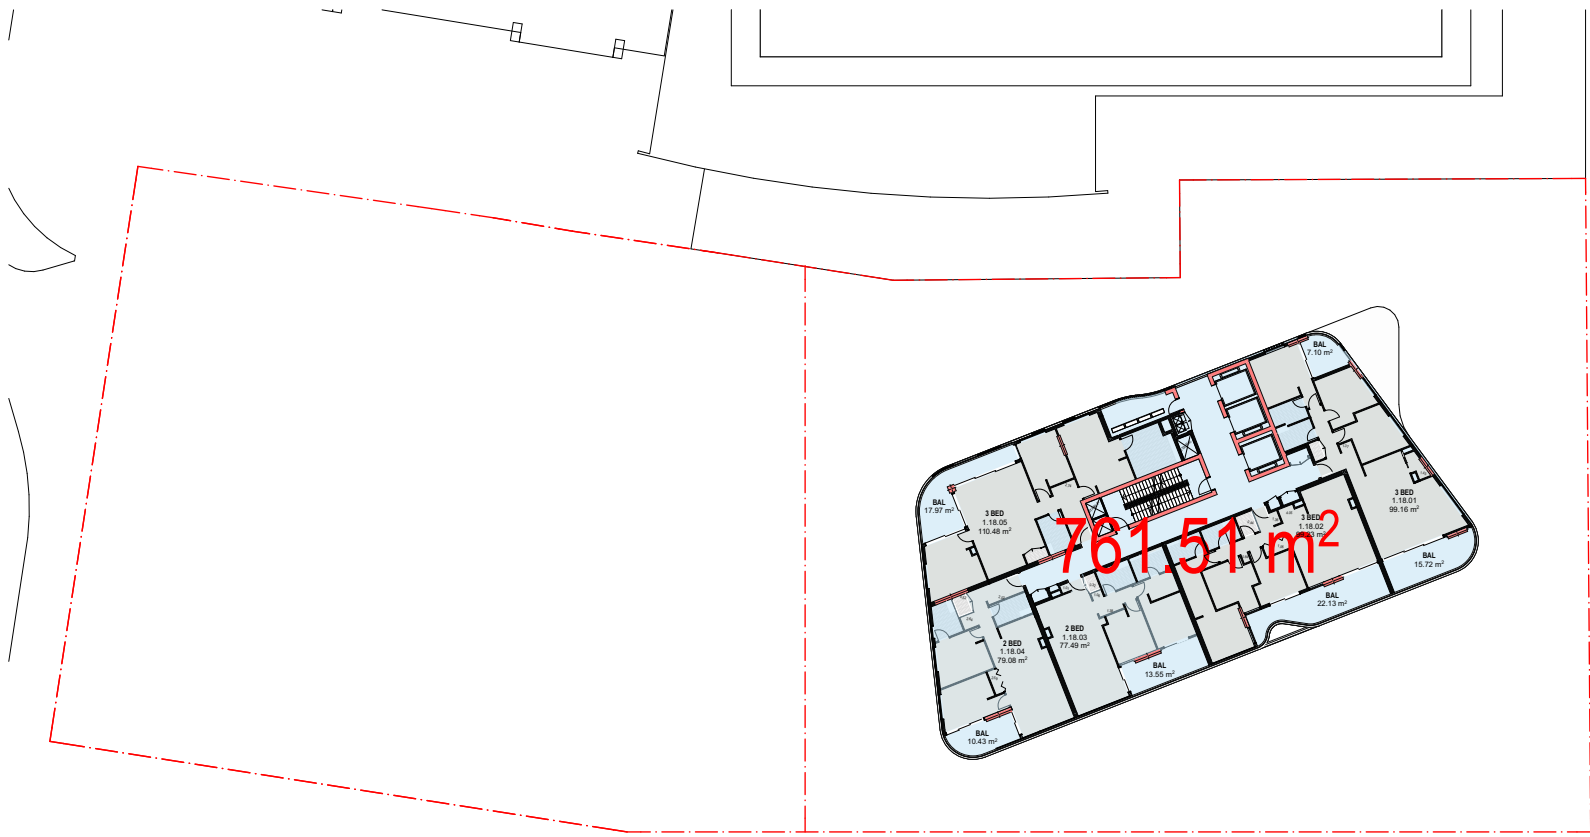


19. LEVEL 18
1:550

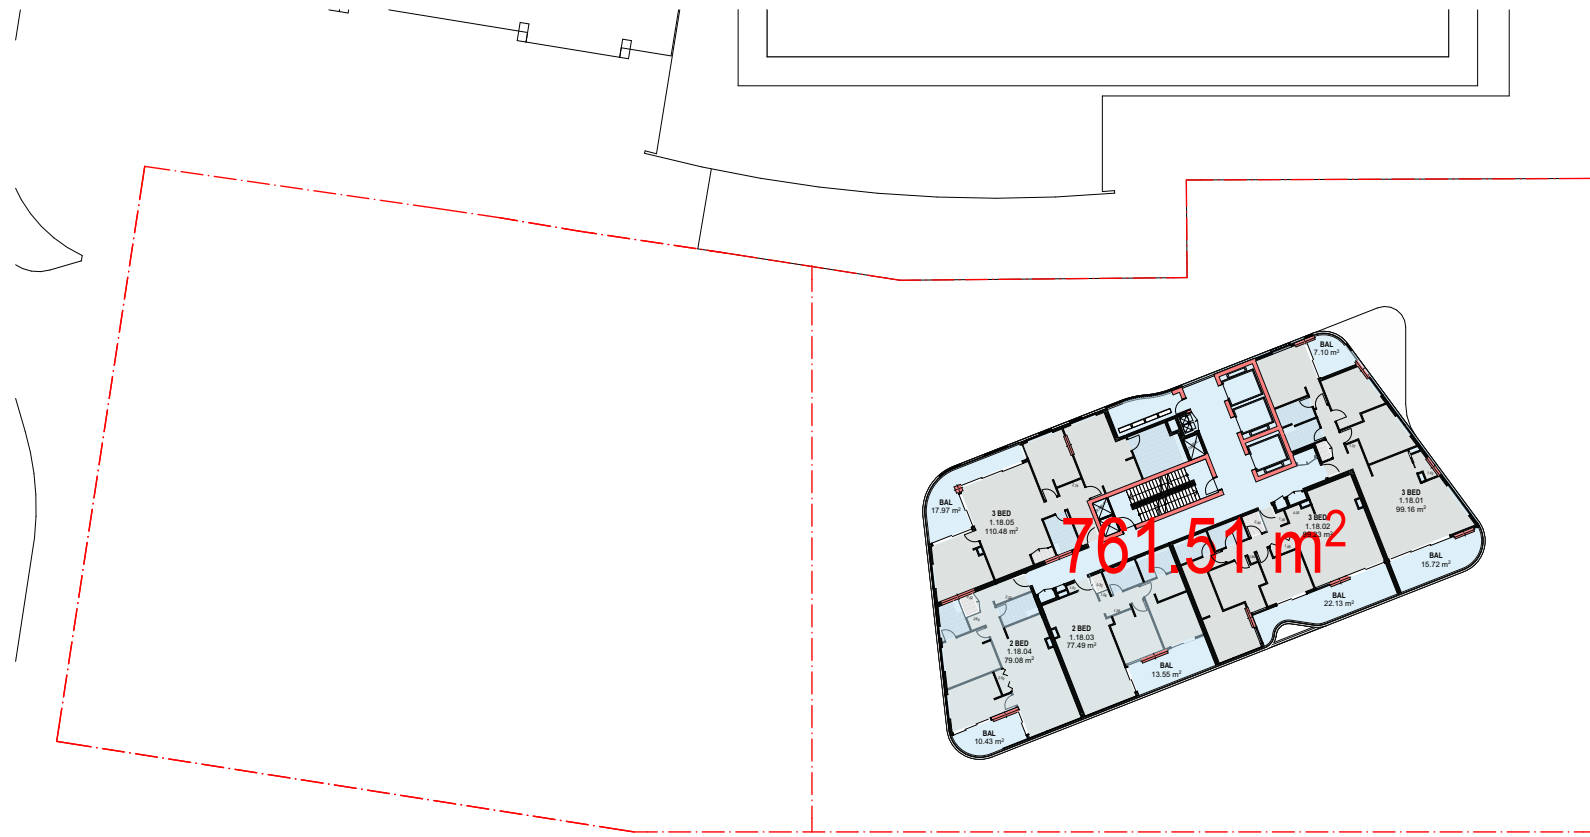


19. LEVEL 19
1:550

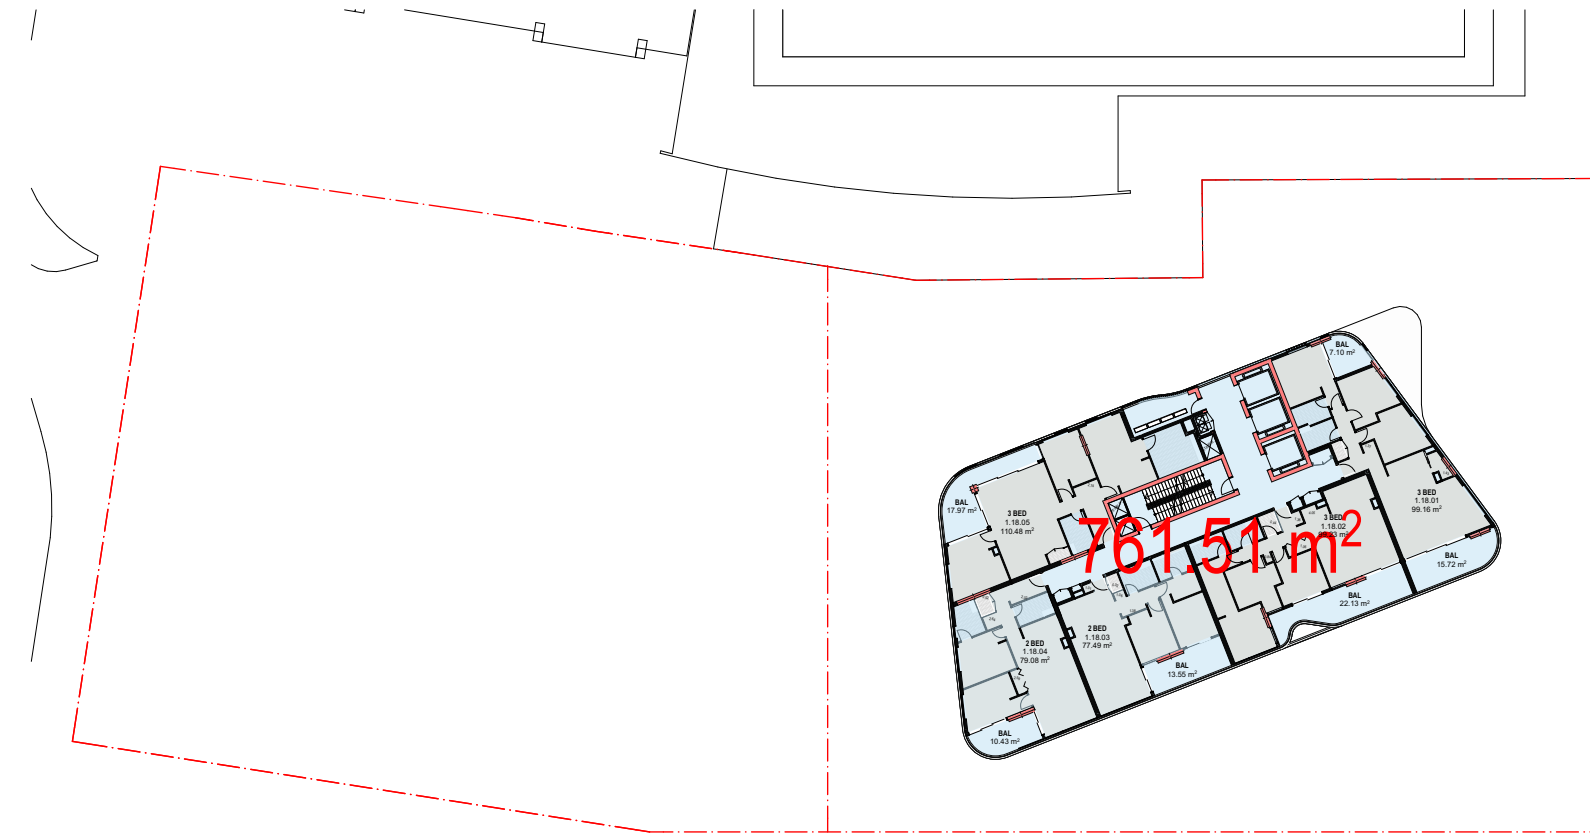


19. LEVEL 20
1:550

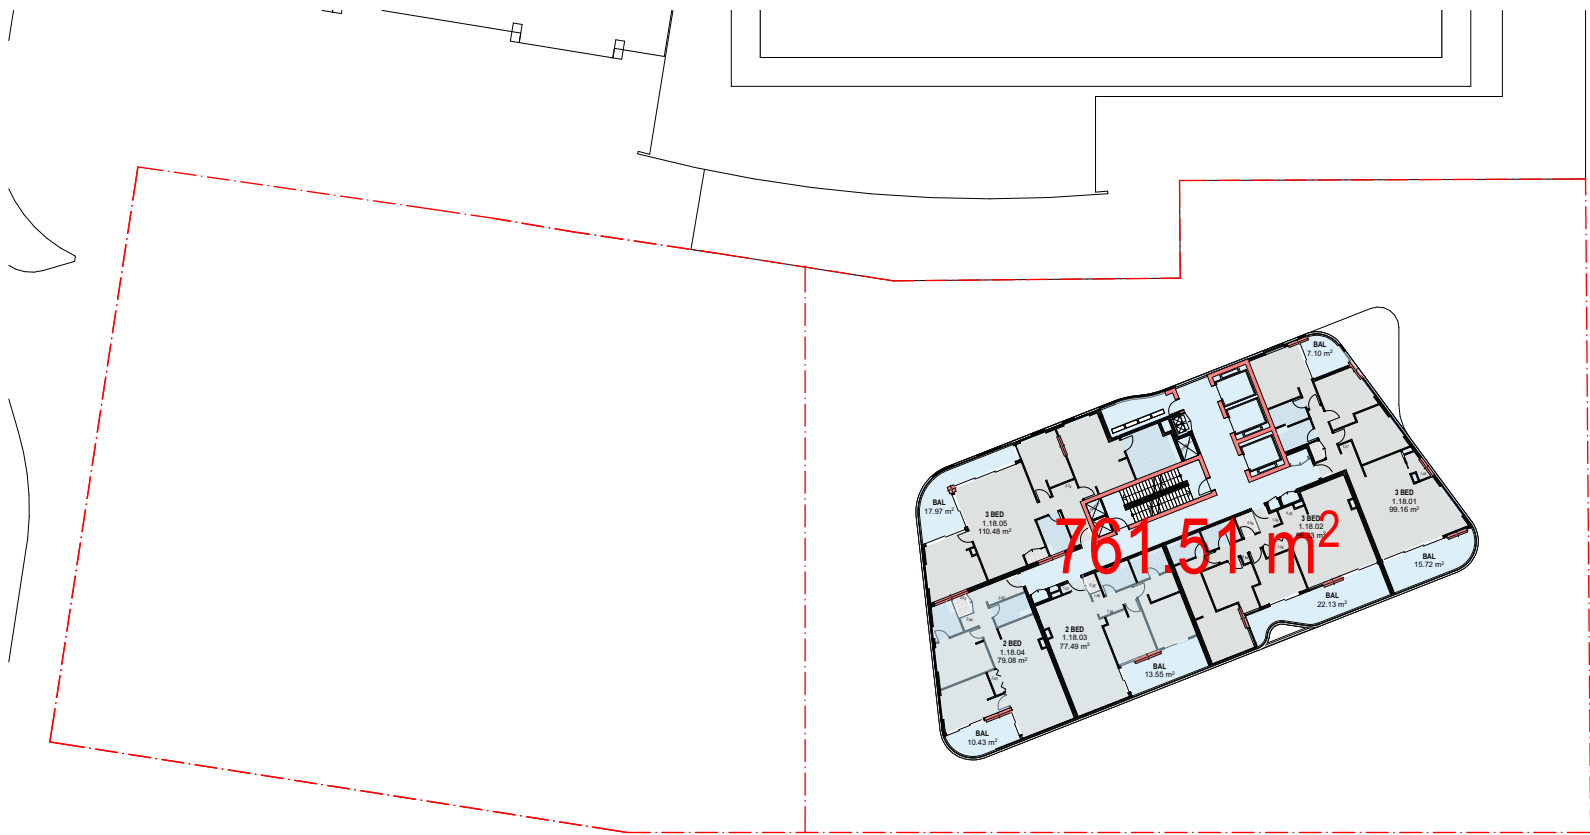


19. LEVEL 21
1:550

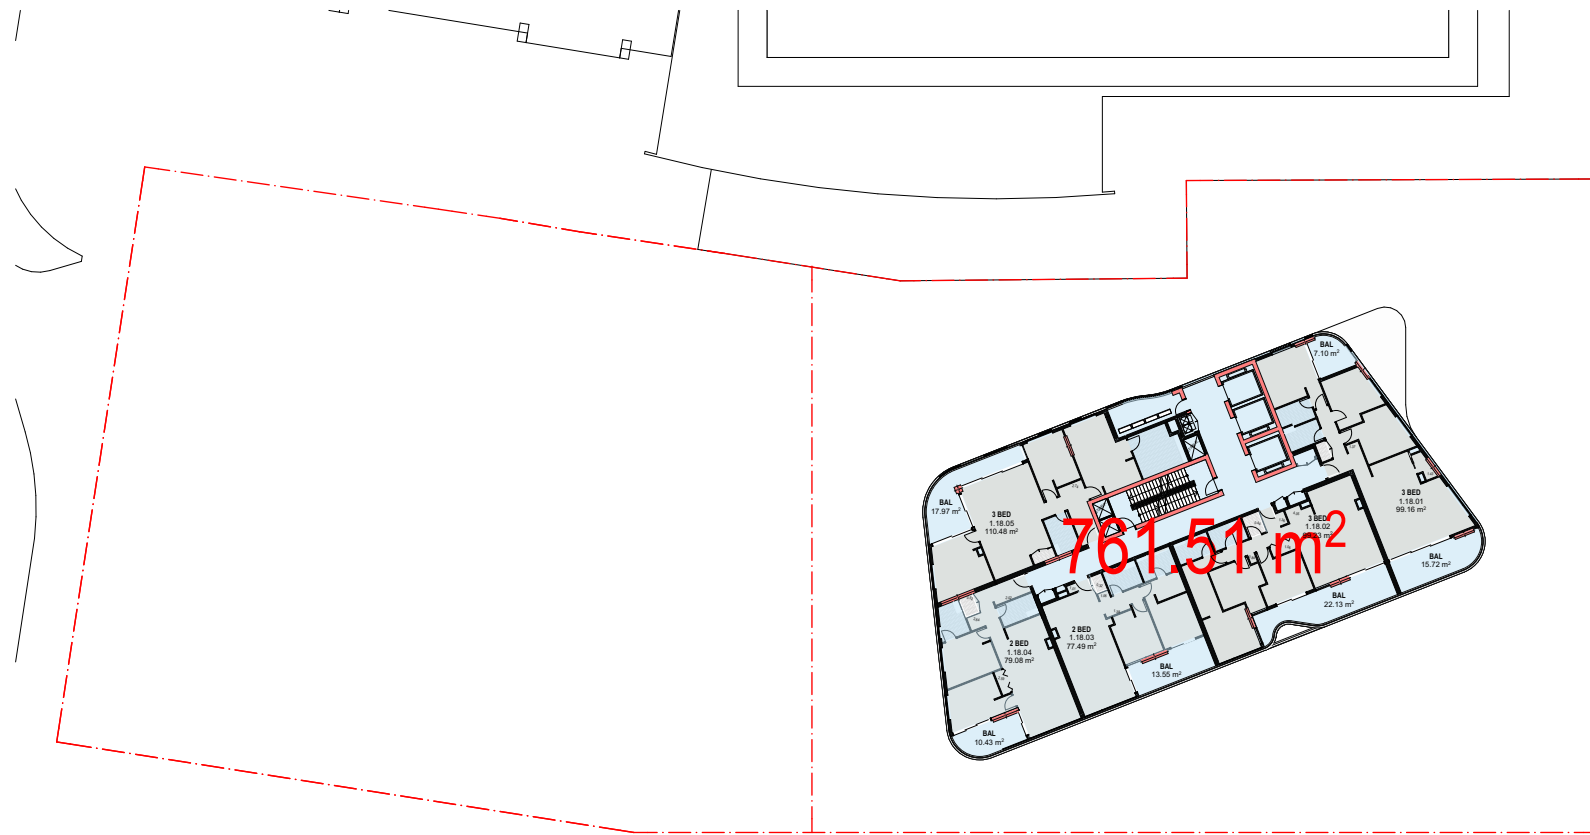


19. LEVEL 22
1:550

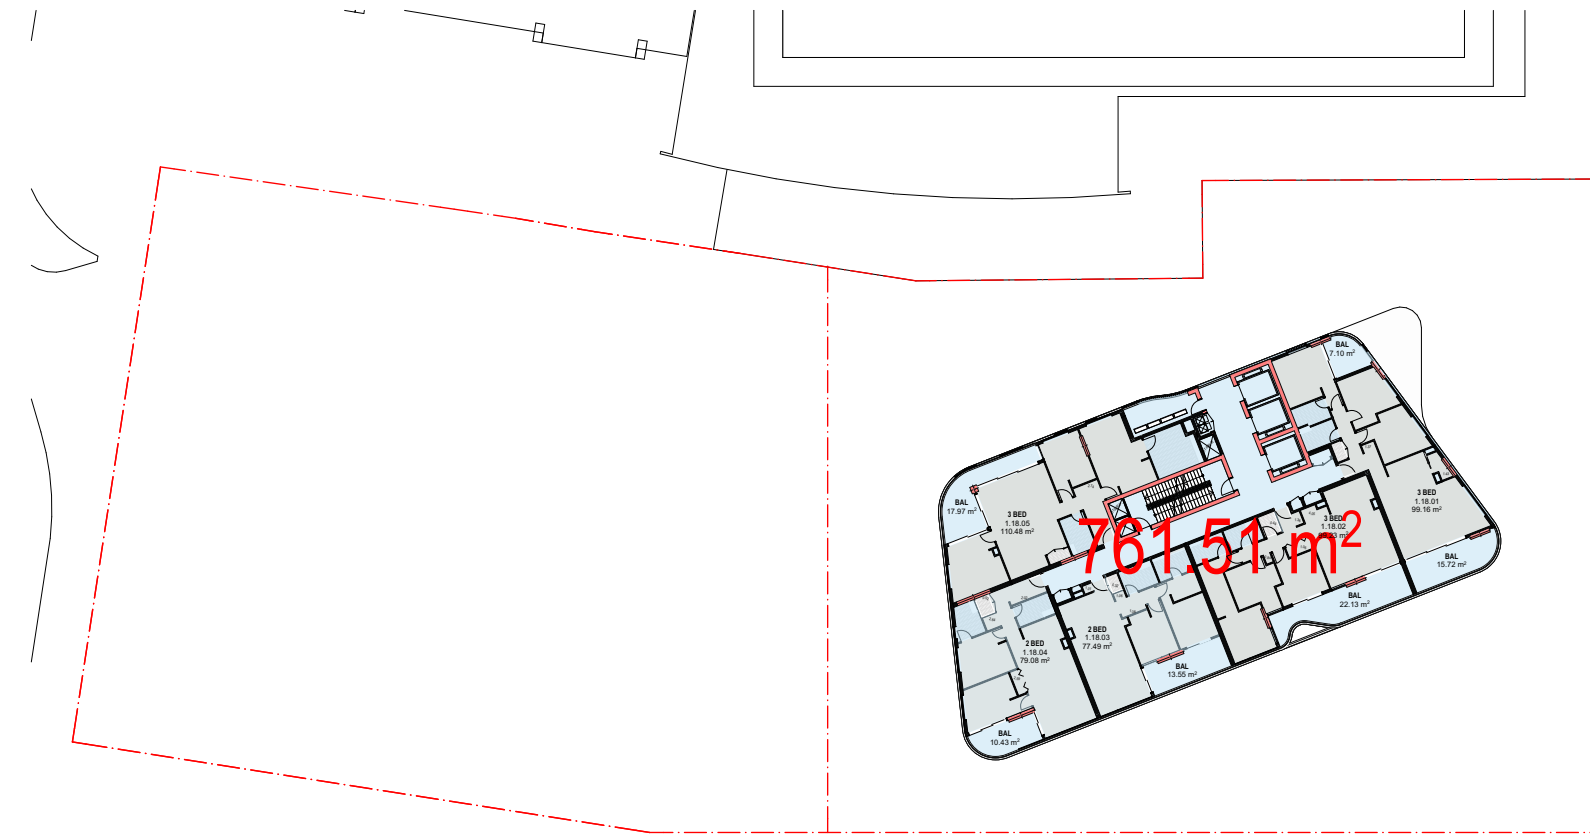

19. LEVEL 23
1:550

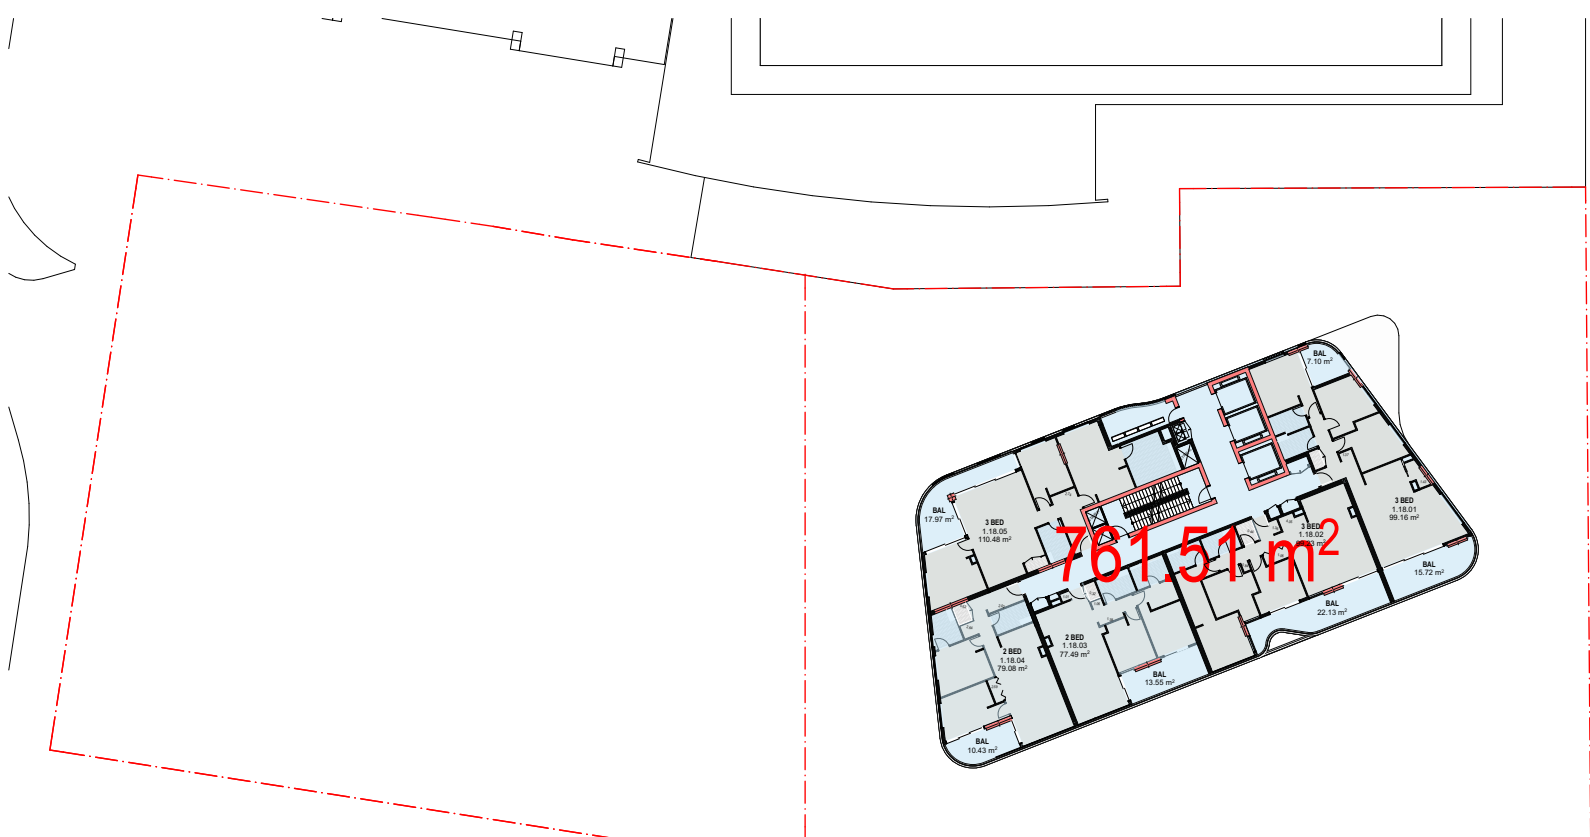

19. LEVEL 24
1:550

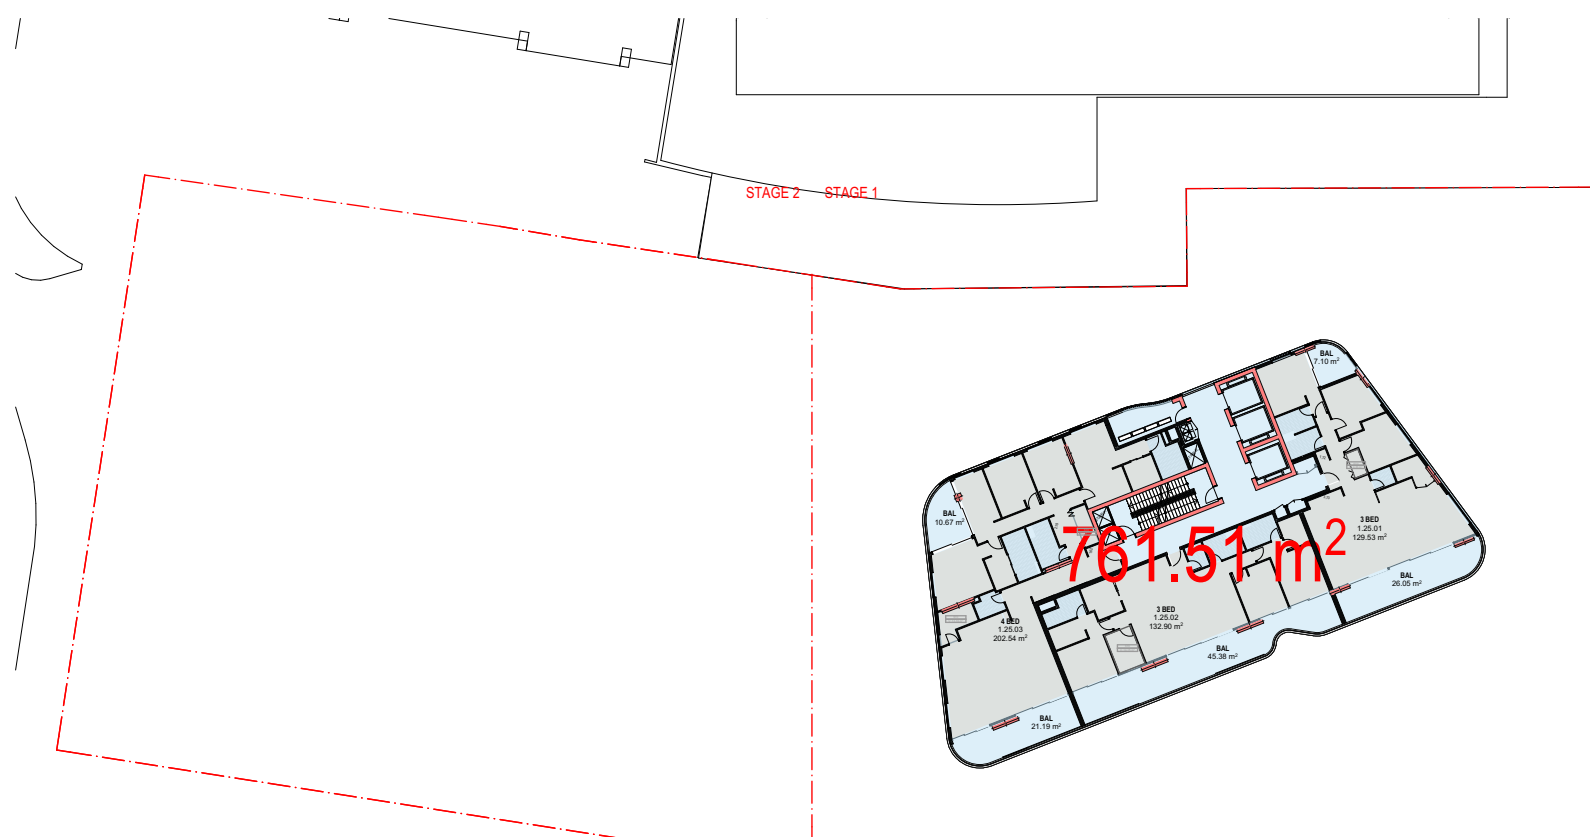

26. LEVEL 25
1:550

STAGE 1


GROUND	2524.27
LEVEL 1	2209.88
LEVEL 2	2209.92
LEVEL 3	2002.37
LEVEL 4	2002.35
LEVEL 5	2009.34
LEVEL 6	873.70
LEVEL 7	873.70
LEVEL 8	873.70
LEVEL 9	873.70
LEVEL 10	873.70
LEVEL 11	873.70
LEVEL 12	873.70
LEVEL 13	873.70
LEVEL 14	873.70
LEVEL 15	873.70
LEVEL 16	873.70
LEVEL 17	873.70
LEVEL 18	761.51
LEVEL 19	761.51
LEVEL 20	761.51
LEVEL 21	761.51
LEVEL 22	761.51
LEVEL 23	761.51
LEVEL 24	761.51
LEVEL 25	761.51

TOTAL	29534.61
-------	----------

FOR INFORMATION

DATE	REVISION	BY	CHK	NO.
4/11/2022	ISSUE FOR DA SUBMISSION			A
19/05/2023	AMENDED FOR DA SUBMISSION			B

DATE	REVISION	BY	CHK	NO.

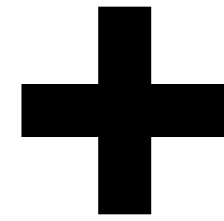


plus
architecture
Melbourne
Brisbane
Christchurch
Sydney
Western Australia
Auckland
Level 4, 222 Clarence Street
Sydney, NSW 2000 Australia
Plus Architecture Pty. Ltd.
ACN 600596303
Nominated Architect (NSW):
Rida Pin 11286
Telephone
+61 2 8623 7000
Instagram
#plusarchitecture
arch@plusarchitecture.com.au
www.plusarchitecture.com.au

PROJECT
711 HUNTER ST
NEWCASTLE WEST
NSW 2302


DRAWING TITLE
GBA DIAGRAM

In accepting and utilising this document the recipient agrees that Plus Architecture Pty. Ltd. ACN 600596303, remain all common law, statutory law and other rights including copyright and intellectual property rights. The recipient agrees not to use this document for any purpose other than its intended use, to waive all claims against Plus Architecture resulting from unauthorised changes, or to mislead the document on other projects without the prior written consent of Plus Architecture. Under no circumstances shall transfer of this document be deemed a sale. Plus Architecture makes no warranty of fitness for any purpose. The Builder/Contractor shall verify job dimensions prior to any work commencing. Figured dimensions shall take precedence over scaled work.

SCALE N.T.S. @A1		
DATE 19/05/2023	PLOT DATE 19/05/2023	
DRAWN	CHECKED	
JOB NO. 20623	DRAWING NO. PLA-DA-S1-5102	REVISION B

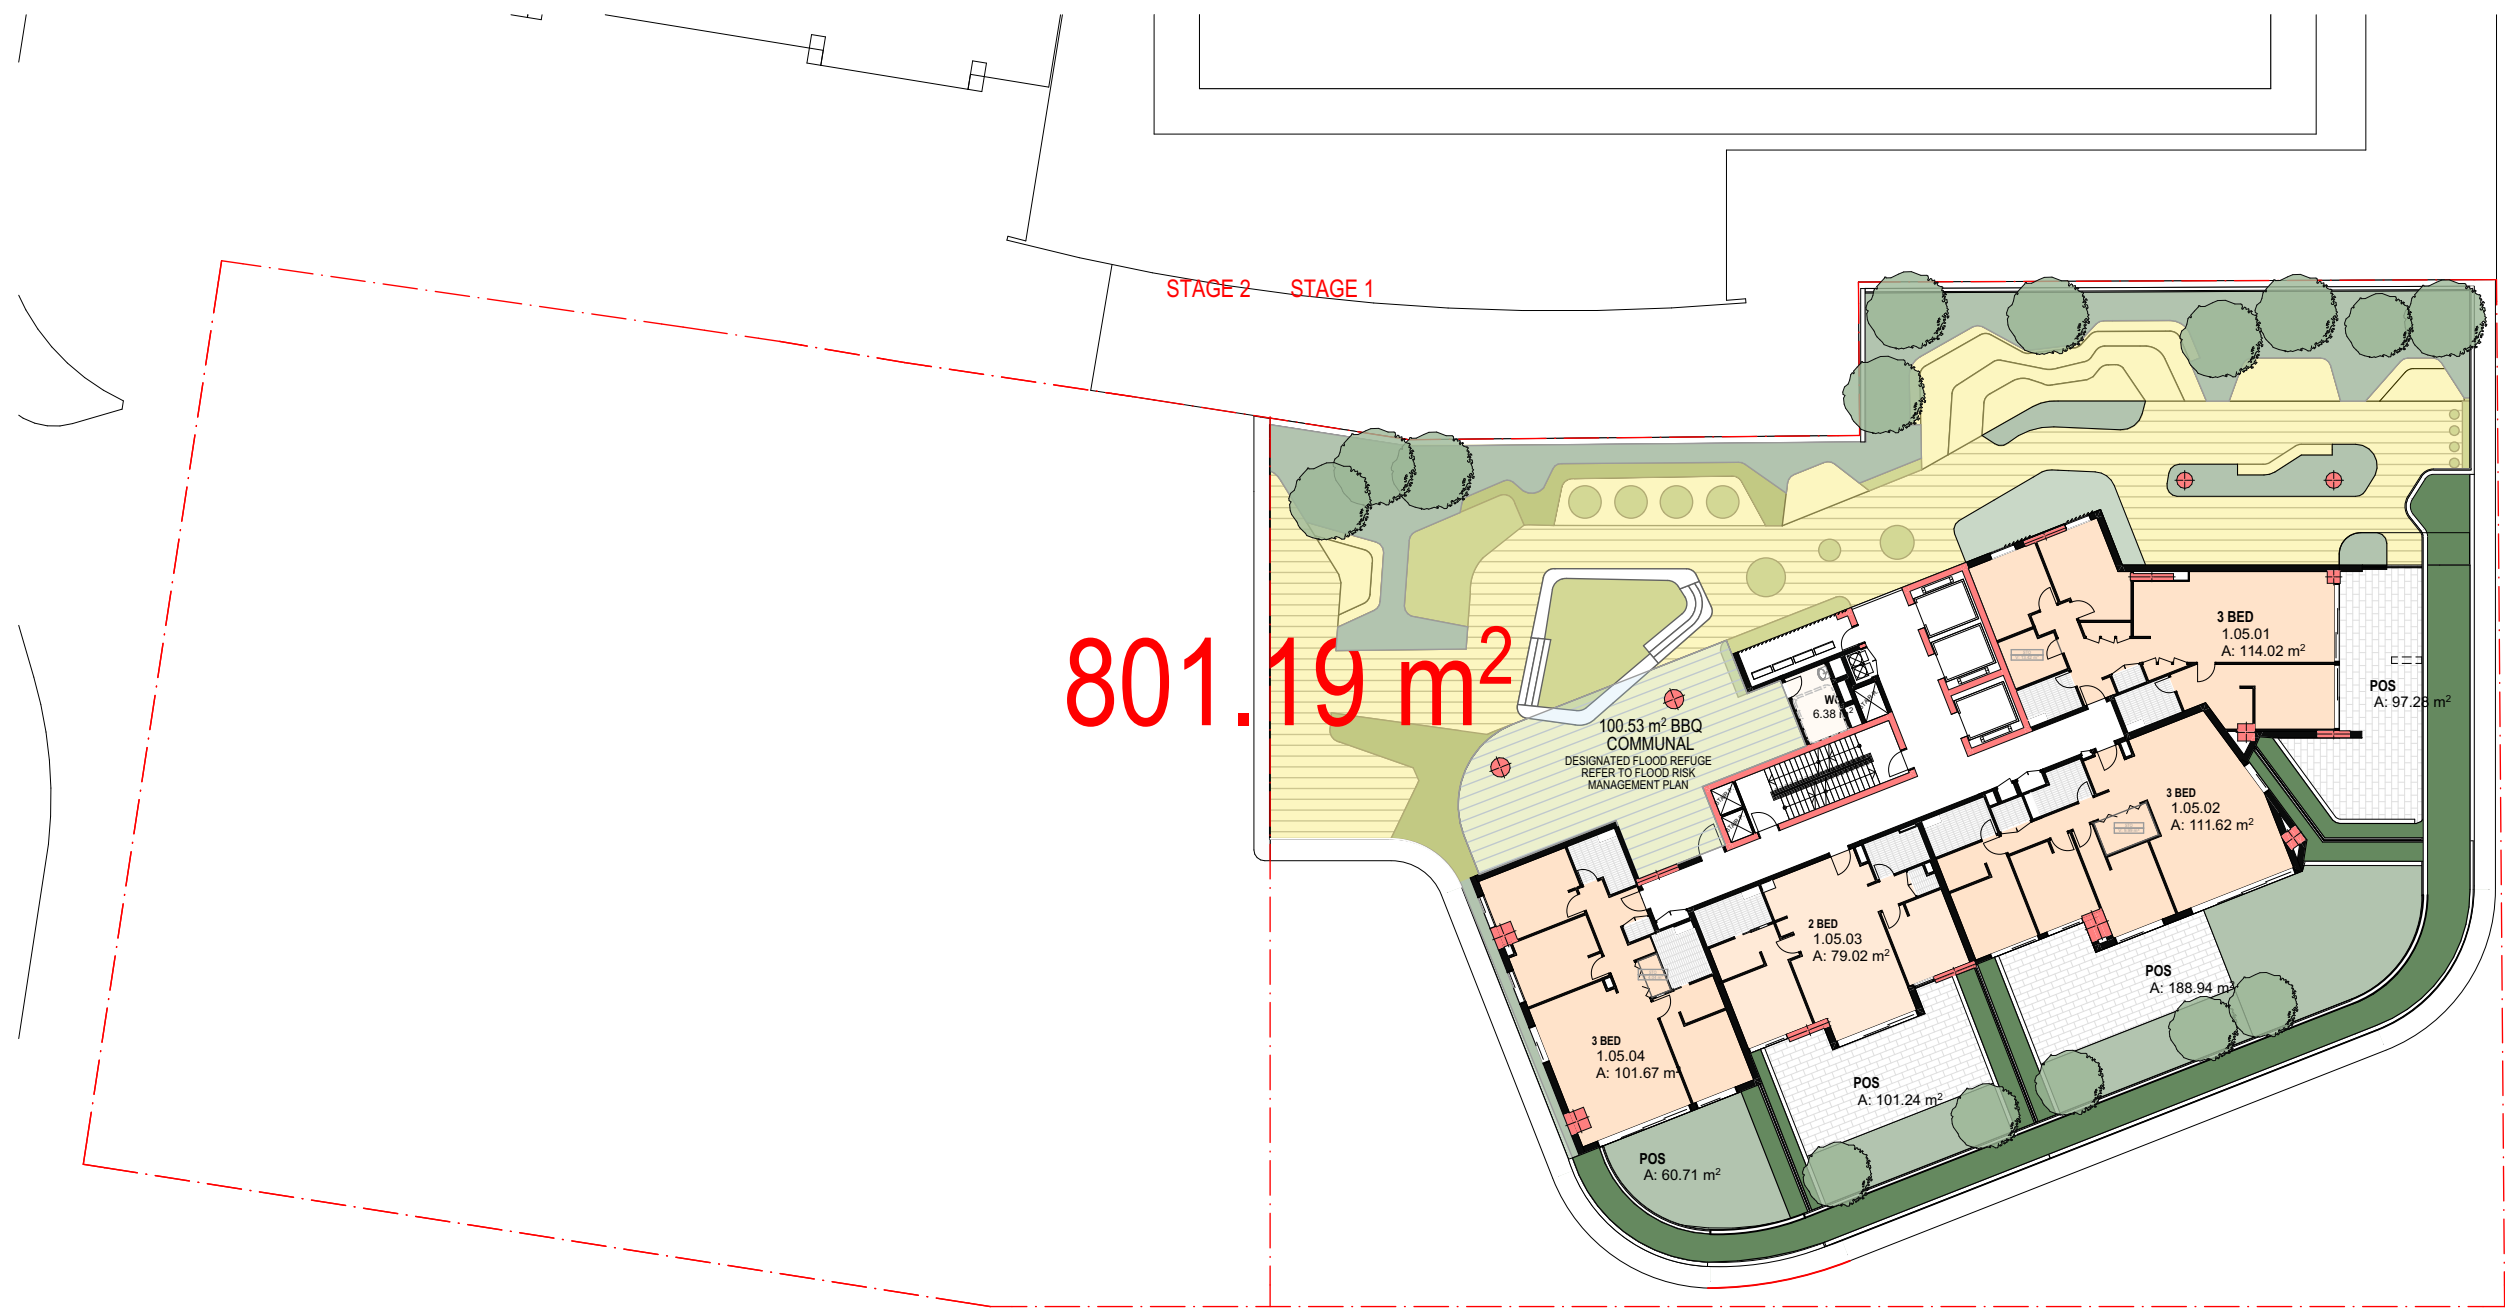

01 LEVEL 05
1:350

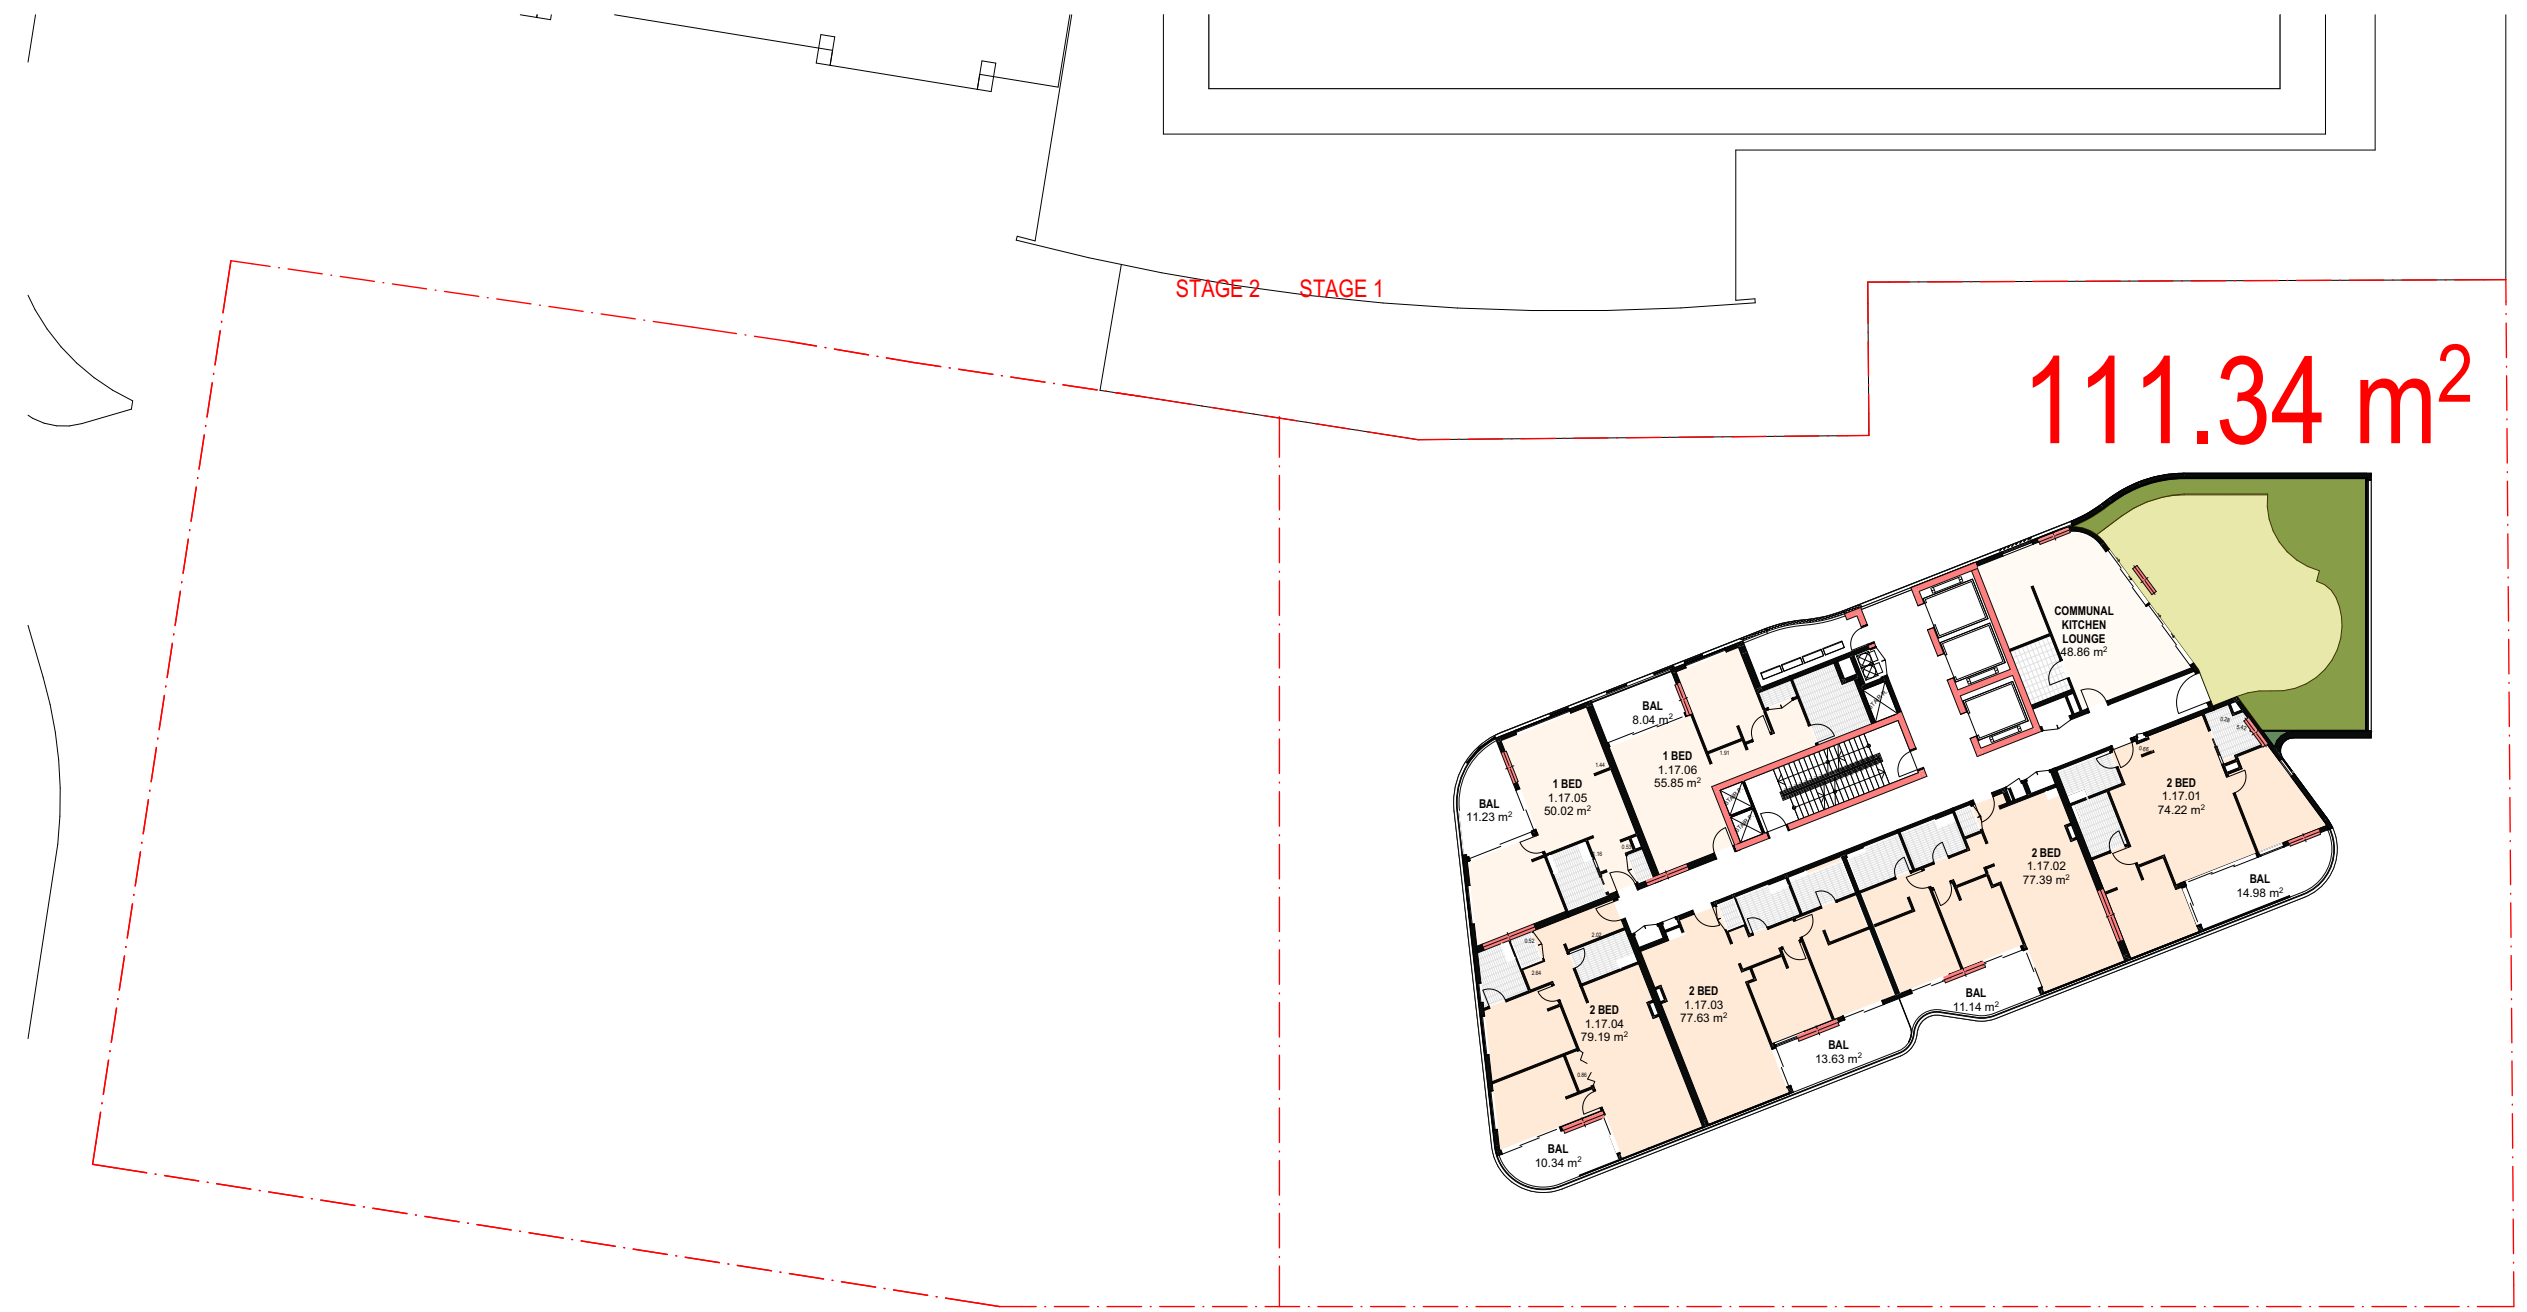

02 LEVEL 17
1:350

Communal Open Space - Stage 1


Site area = 2510 sqm

Communal Open Space Target: = 25%
= 627 sqm

Proposed Communal Open Space: = 36%
= 912 sqm

DATE	REVISION	BY	CHK	NO.
4/11/2022	ISSUE FOR DA SUBMISSION	AA/CY	HN	A
19/05/2023	AMENDED FOR DA SUBMISSION	AA/CY	HN	B

DATE	REVISION	BY	CHK	NO.

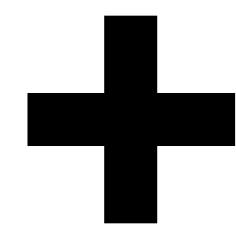

Level 4, 222 Clarence Street
Sydney, NSW 2000 Australia
Plus Architecture Pty. Ltd.
ACN 600596303
Nominated Architect (NSW):
Rida Pin 11286

Melbourne
Brisbane
Christchurch
Sydney
Western Australia
Auckland
Telephone
+61 2 8623 7000
Instagram
#plusarchitecture
arch@plusarchitecture.com.au
www.plusarchitecture.com.au

PROJECT
711 HUNTER ST
NEWCASTLE WEST
NSW 2302

DRAWING TITLE
COMMUNAL OPEN SPACE
DIAGRAM

In accepting and utilising this document the recipient agrees that Plus Architecture Pty. Ltd. ACN 600596303, remain all common law, statutory law and other rights including copyright and intellectual property rights. The recipient agrees not to use this document for any purpose other than its intended use, to waive all claims against Plus Architecture resulting from unauthorised changes or to mislead the document on other projects without the prior written consent of Plus Architecture. Under no circumstances shall transfer of this document be deemed a sale. Plus Architecture makes no warranty of fitness for any purpose. The Builder/Contractor shall verify job dimensions prior to any work commencing. Figured dimensions shall take precedence over scaled work.



FOR INFORMATION

SCALE 1:350 @A1		
DATE 19/05/2023	PLOT DATE 19/05/2023	
DRAWN AA/CY	CHECKED HN	
JOB NO. 20623	DRAWING NO. PLA-DA-S1-5103	REVISION B



UNIT 1.07.06 - PRE ADAPTABLE
SCALE: 1:50@A1

UNIT 1.07.06 - POST ADAPTABLE
SCALE: 1:50@A1

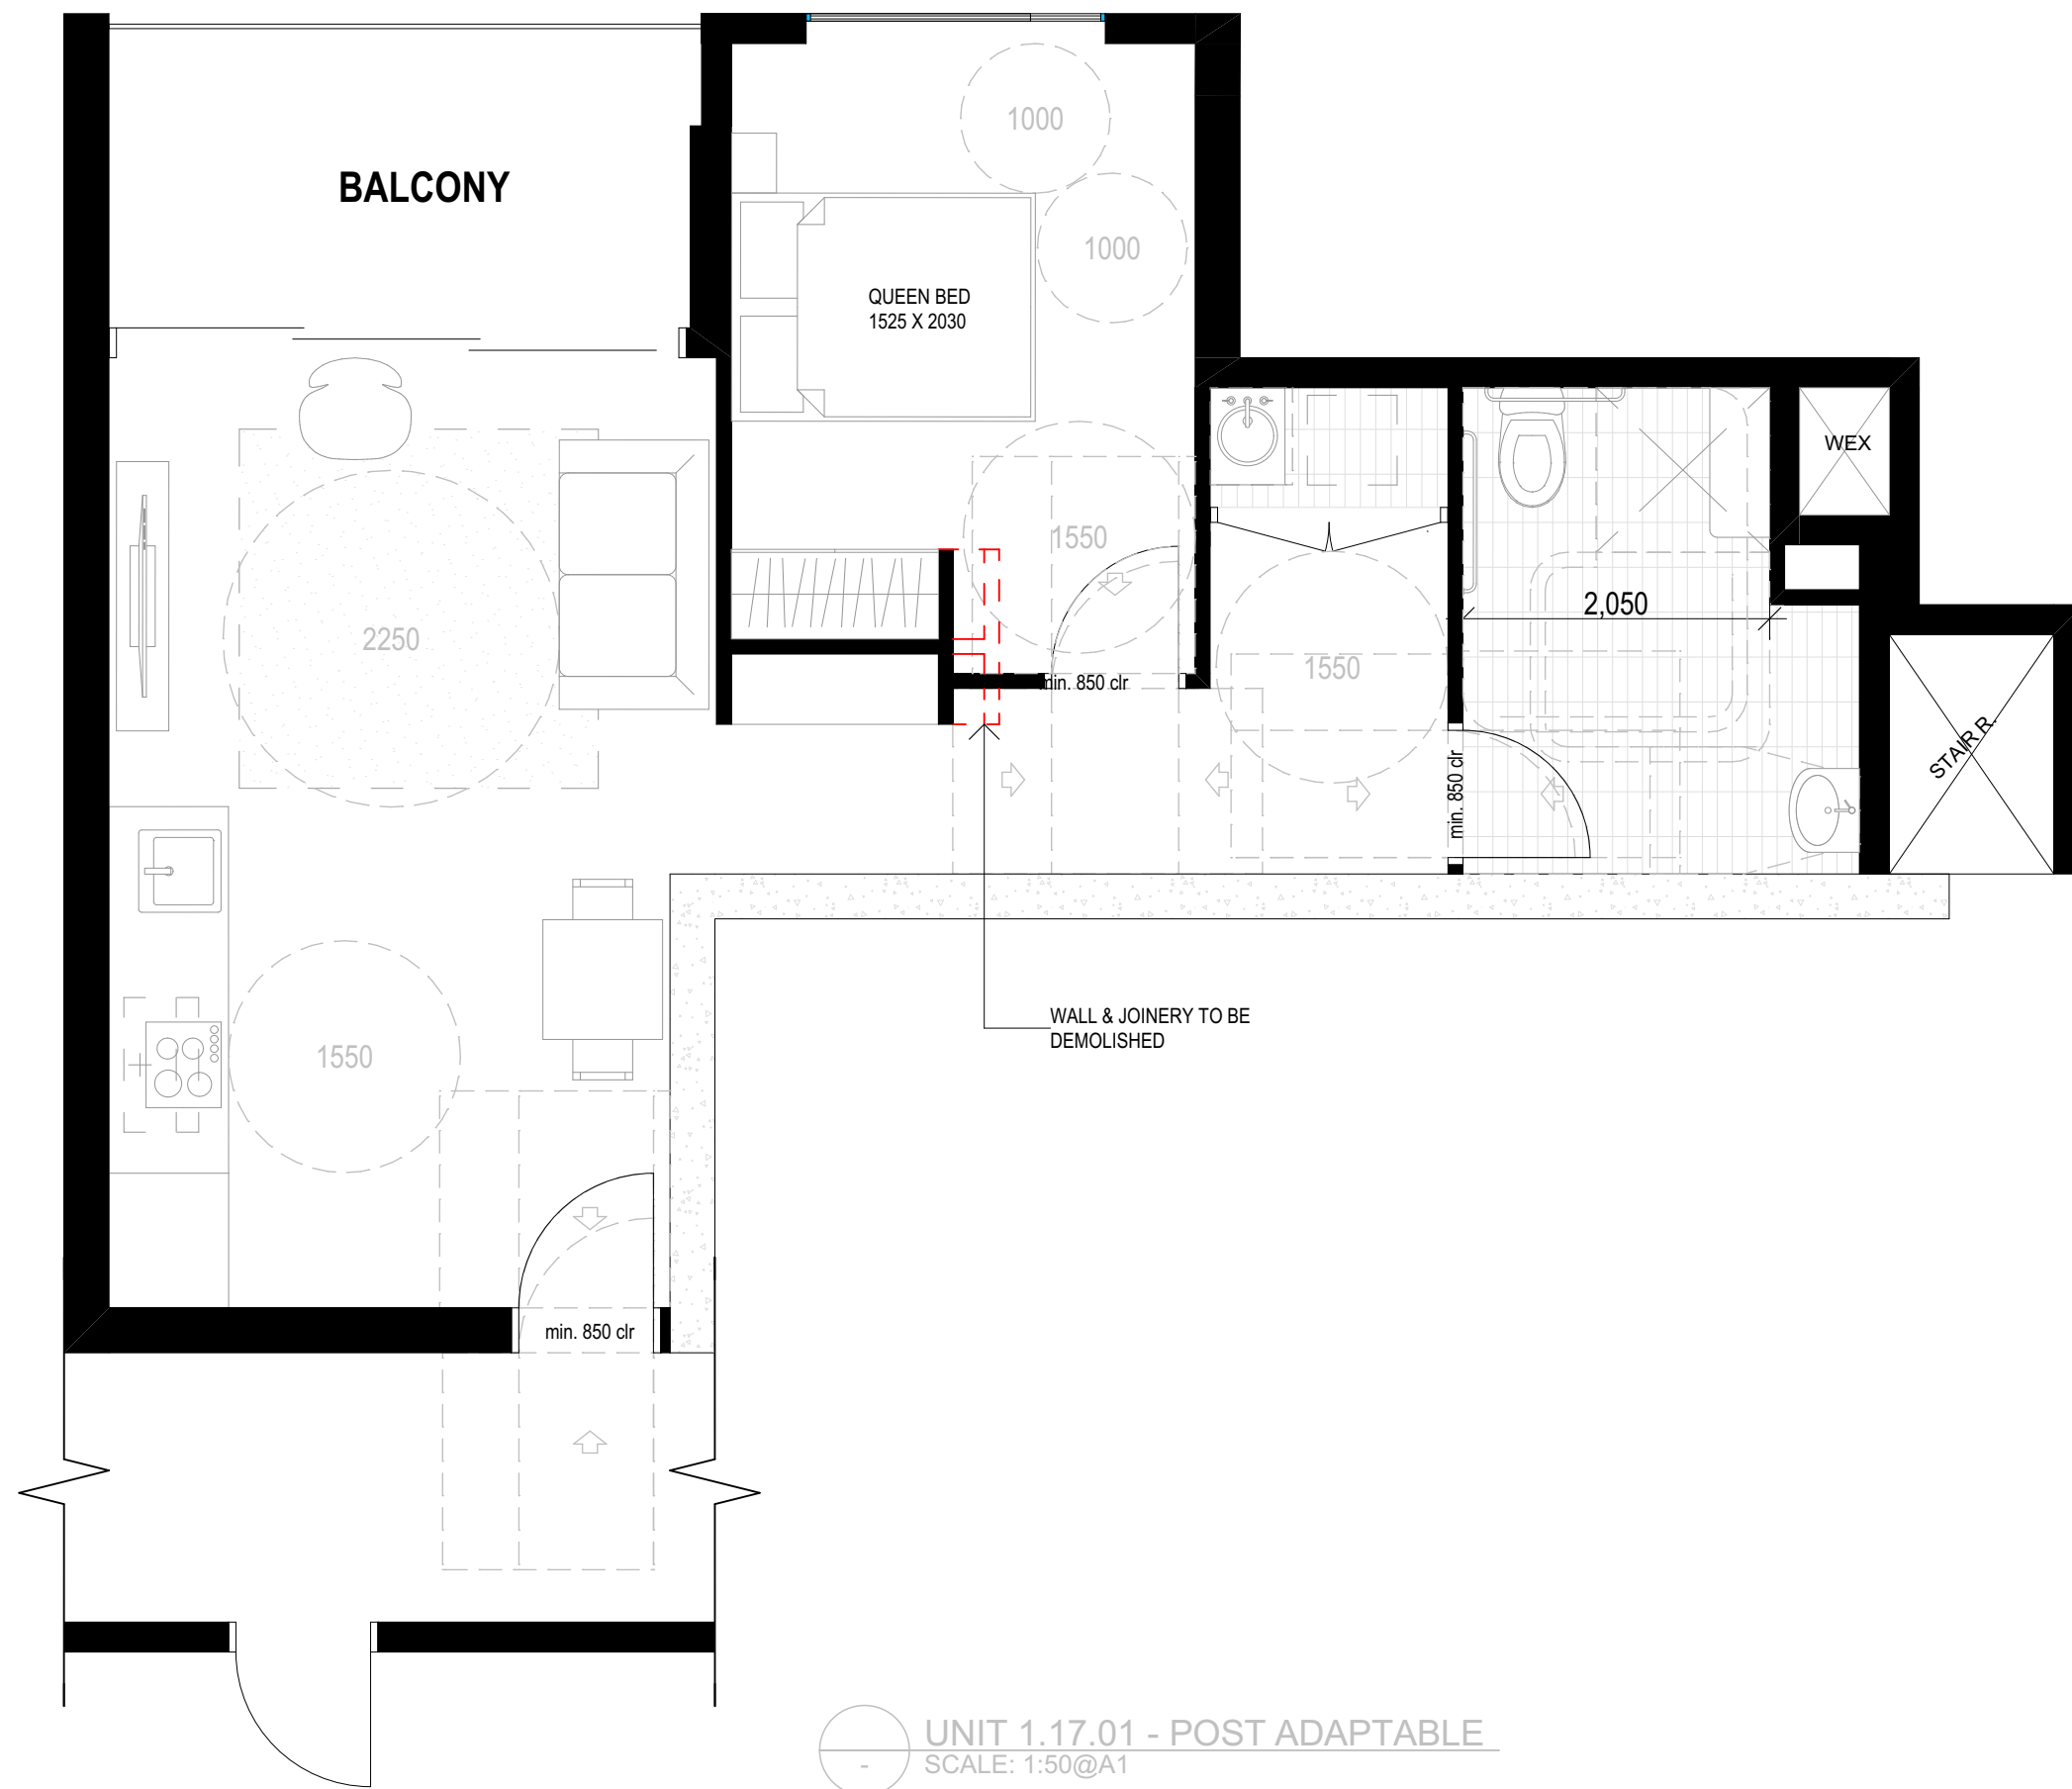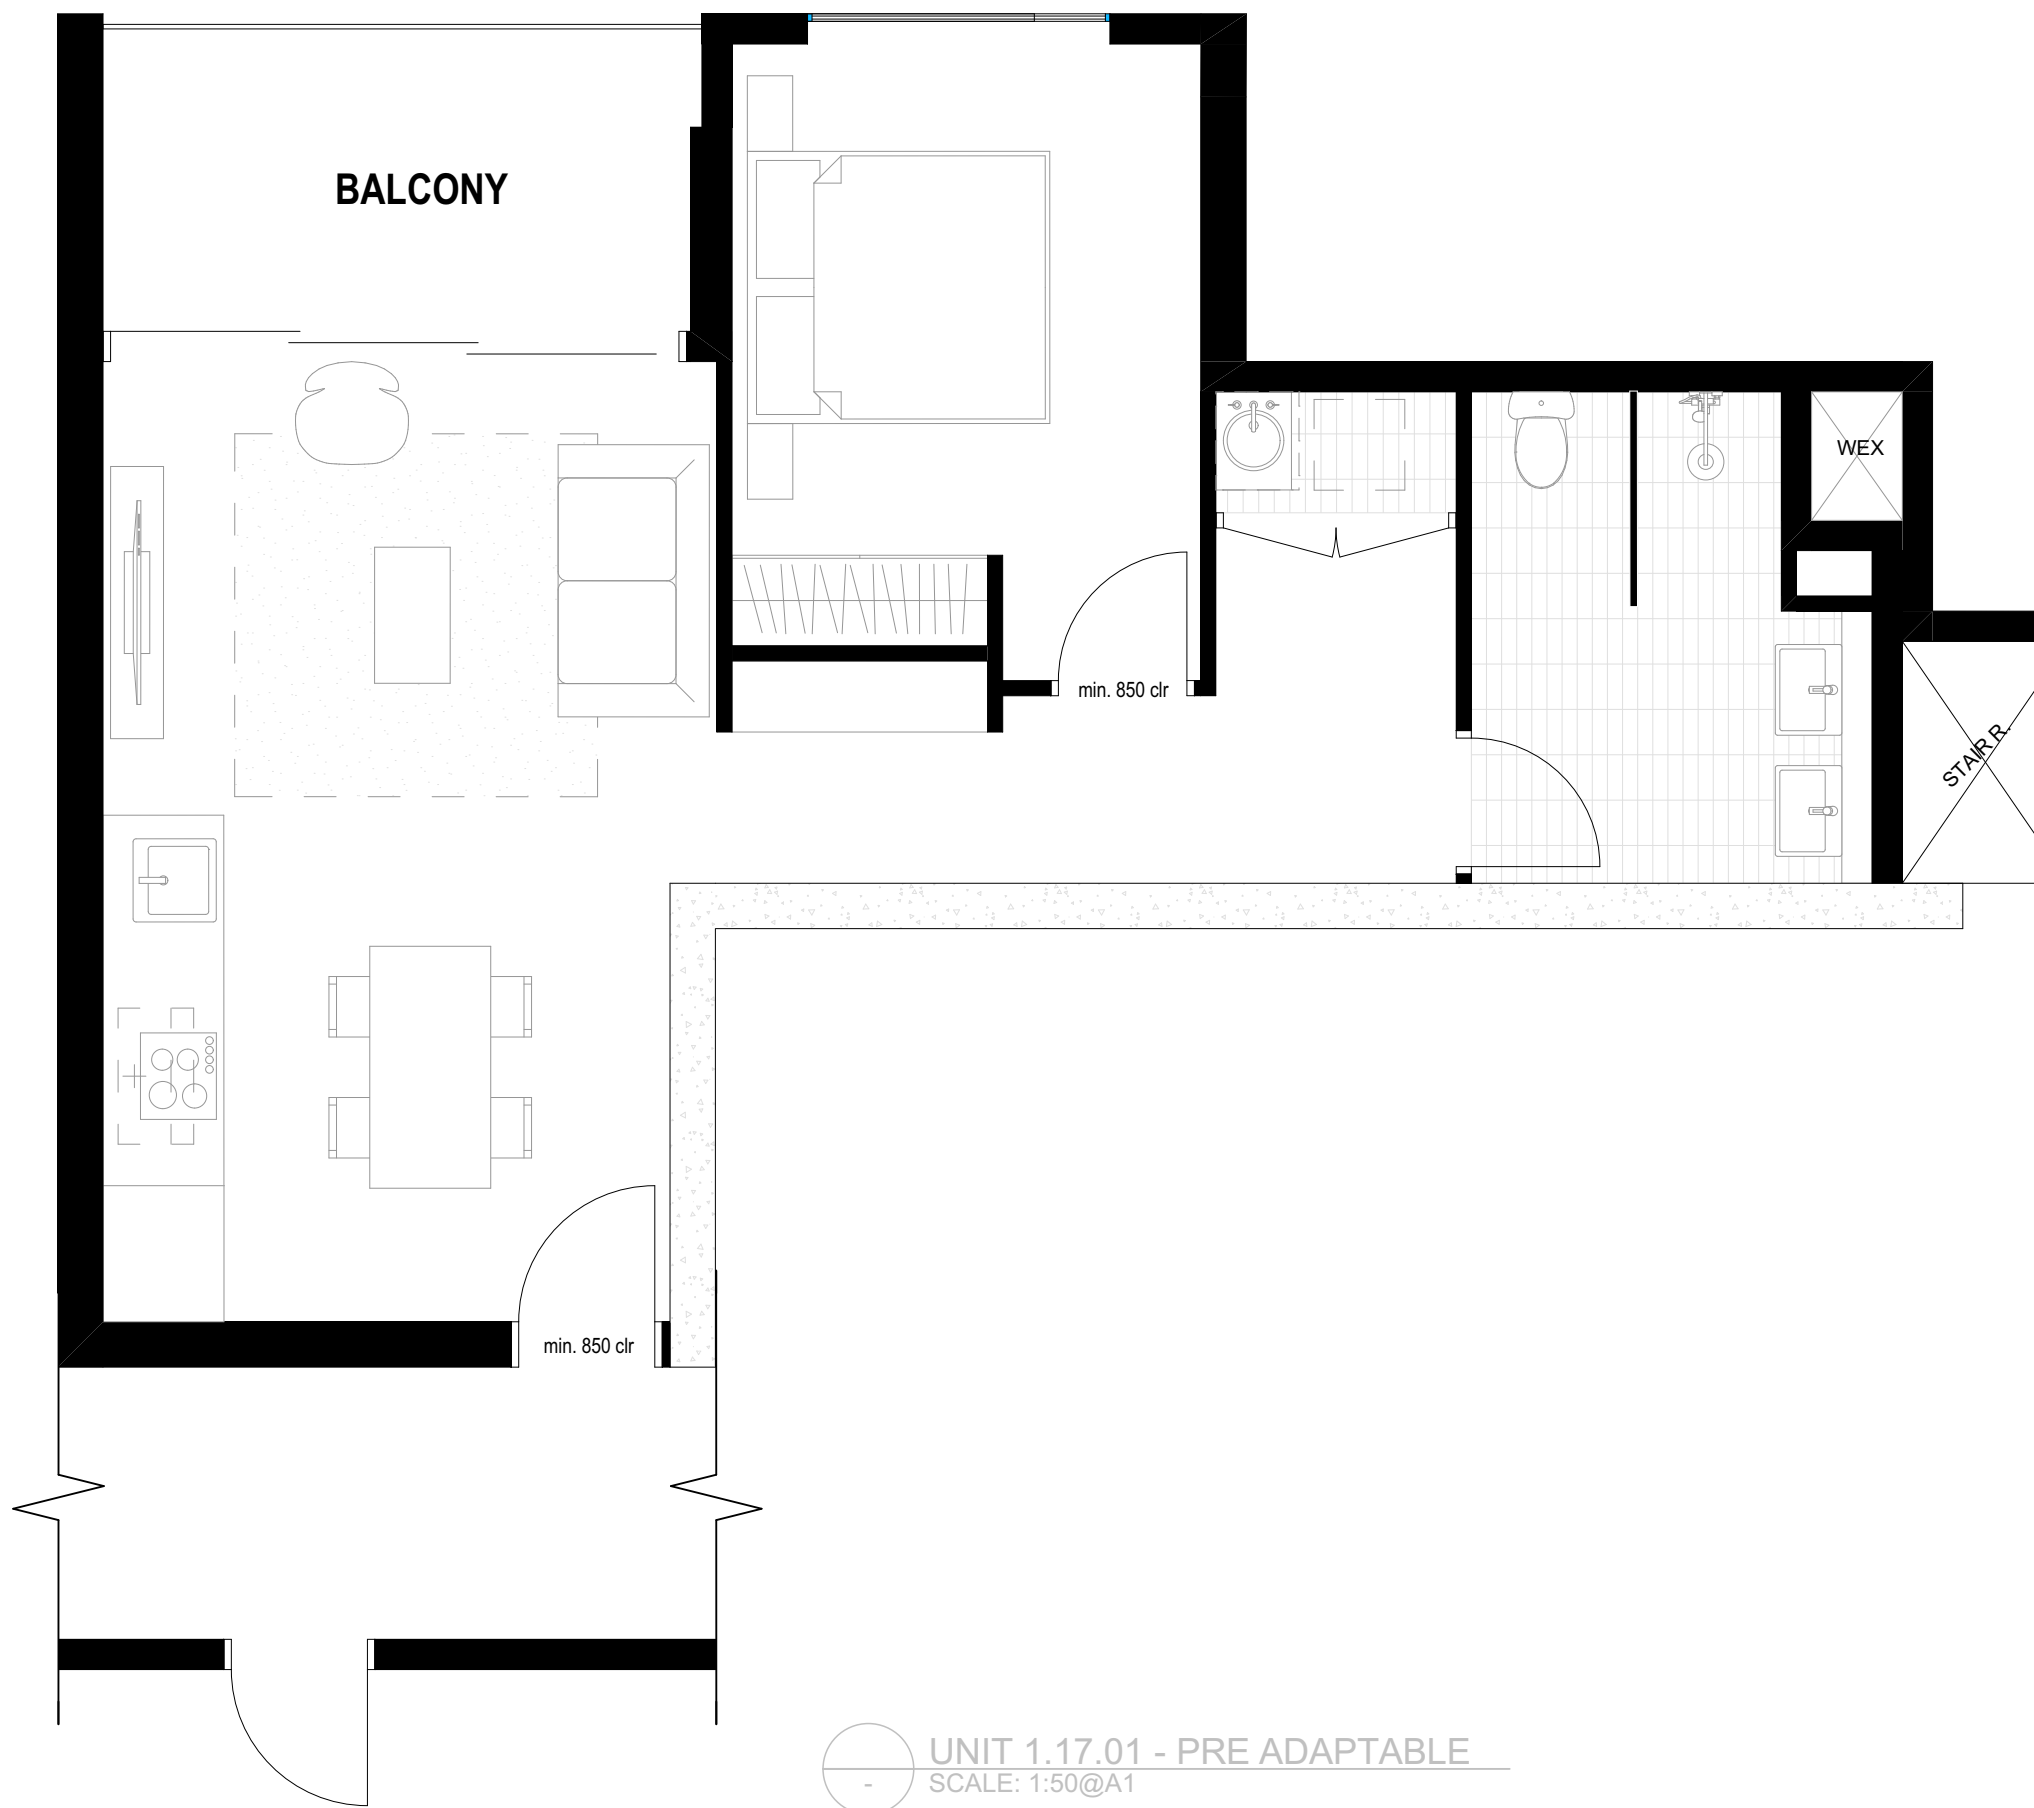


UNIT 1.17.01 - PRE ADAPTABLE
SCALE: 1:50@A1

UNIT 1.17.01 - POST ADAPTABLE
SCALE: 1:50@A1

FOR INFORMATION

DATE	REVISION	BY	CHK	NO.
4/11/2022	ISSUE FOR DA SUBMISSION	AA/CY	HN	A
19/05/2023	AMENDED FOR DA SUBMISSION	AA/CY	HN	B

DATE	REVISION	BY	CHK	NO.

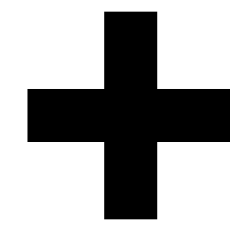

Level 4, 222 Clarence Street
Sydney, NSW 2000 Australia
Plus Architecture Pty. Ltd.
ACN 600596303
Nominated Architect (NSW):
Rida Pin 11286


Melbourne
Brisbane
Christchurch
Sydney
Western Australia
Auckland
Telephone
+61 2 8623 7000
Instagram
#plusarchitecture
arch@plusarchitecture.com.au
www.plusarchitecture.com.au

PROJECT
711 HUNTER ST
NEWCASTLE WEST
NSW 2302


DRAWING TITLE
ADAPTABLE UNITS (PRE
& POST)

In accepting and utilising this document the recipient agrees that Plus Architecture Pty. Ltd. ACN 600596303, remain all common law, statutory law and other rights including copyright and intellectual property rights. The recipient agrees not to use this document for any purpose other than its intended use, to waive all claims against Plus Architecture resulting from unauthorised changes, or to mislead the document on other projects without the prior written consent of Plus Architecture. Under no circumstances shall transfer of this document be deemed a sale. Plus Architecture makes no warranty of fitness for any purpose. The Builder/Contractor shall verify job dimensions prior to any work commencing. Figured dimensions shall take precedence over scaled work.

SCALE 1:50 @A1		
DATE 19/05/2023	PLOT DATE 19/05/2023	
DRAWN AA/CY	CHECKED HN	
JOB NO. 20623	DRAWING NO. PLA-DA-S1-6000	REVISION B

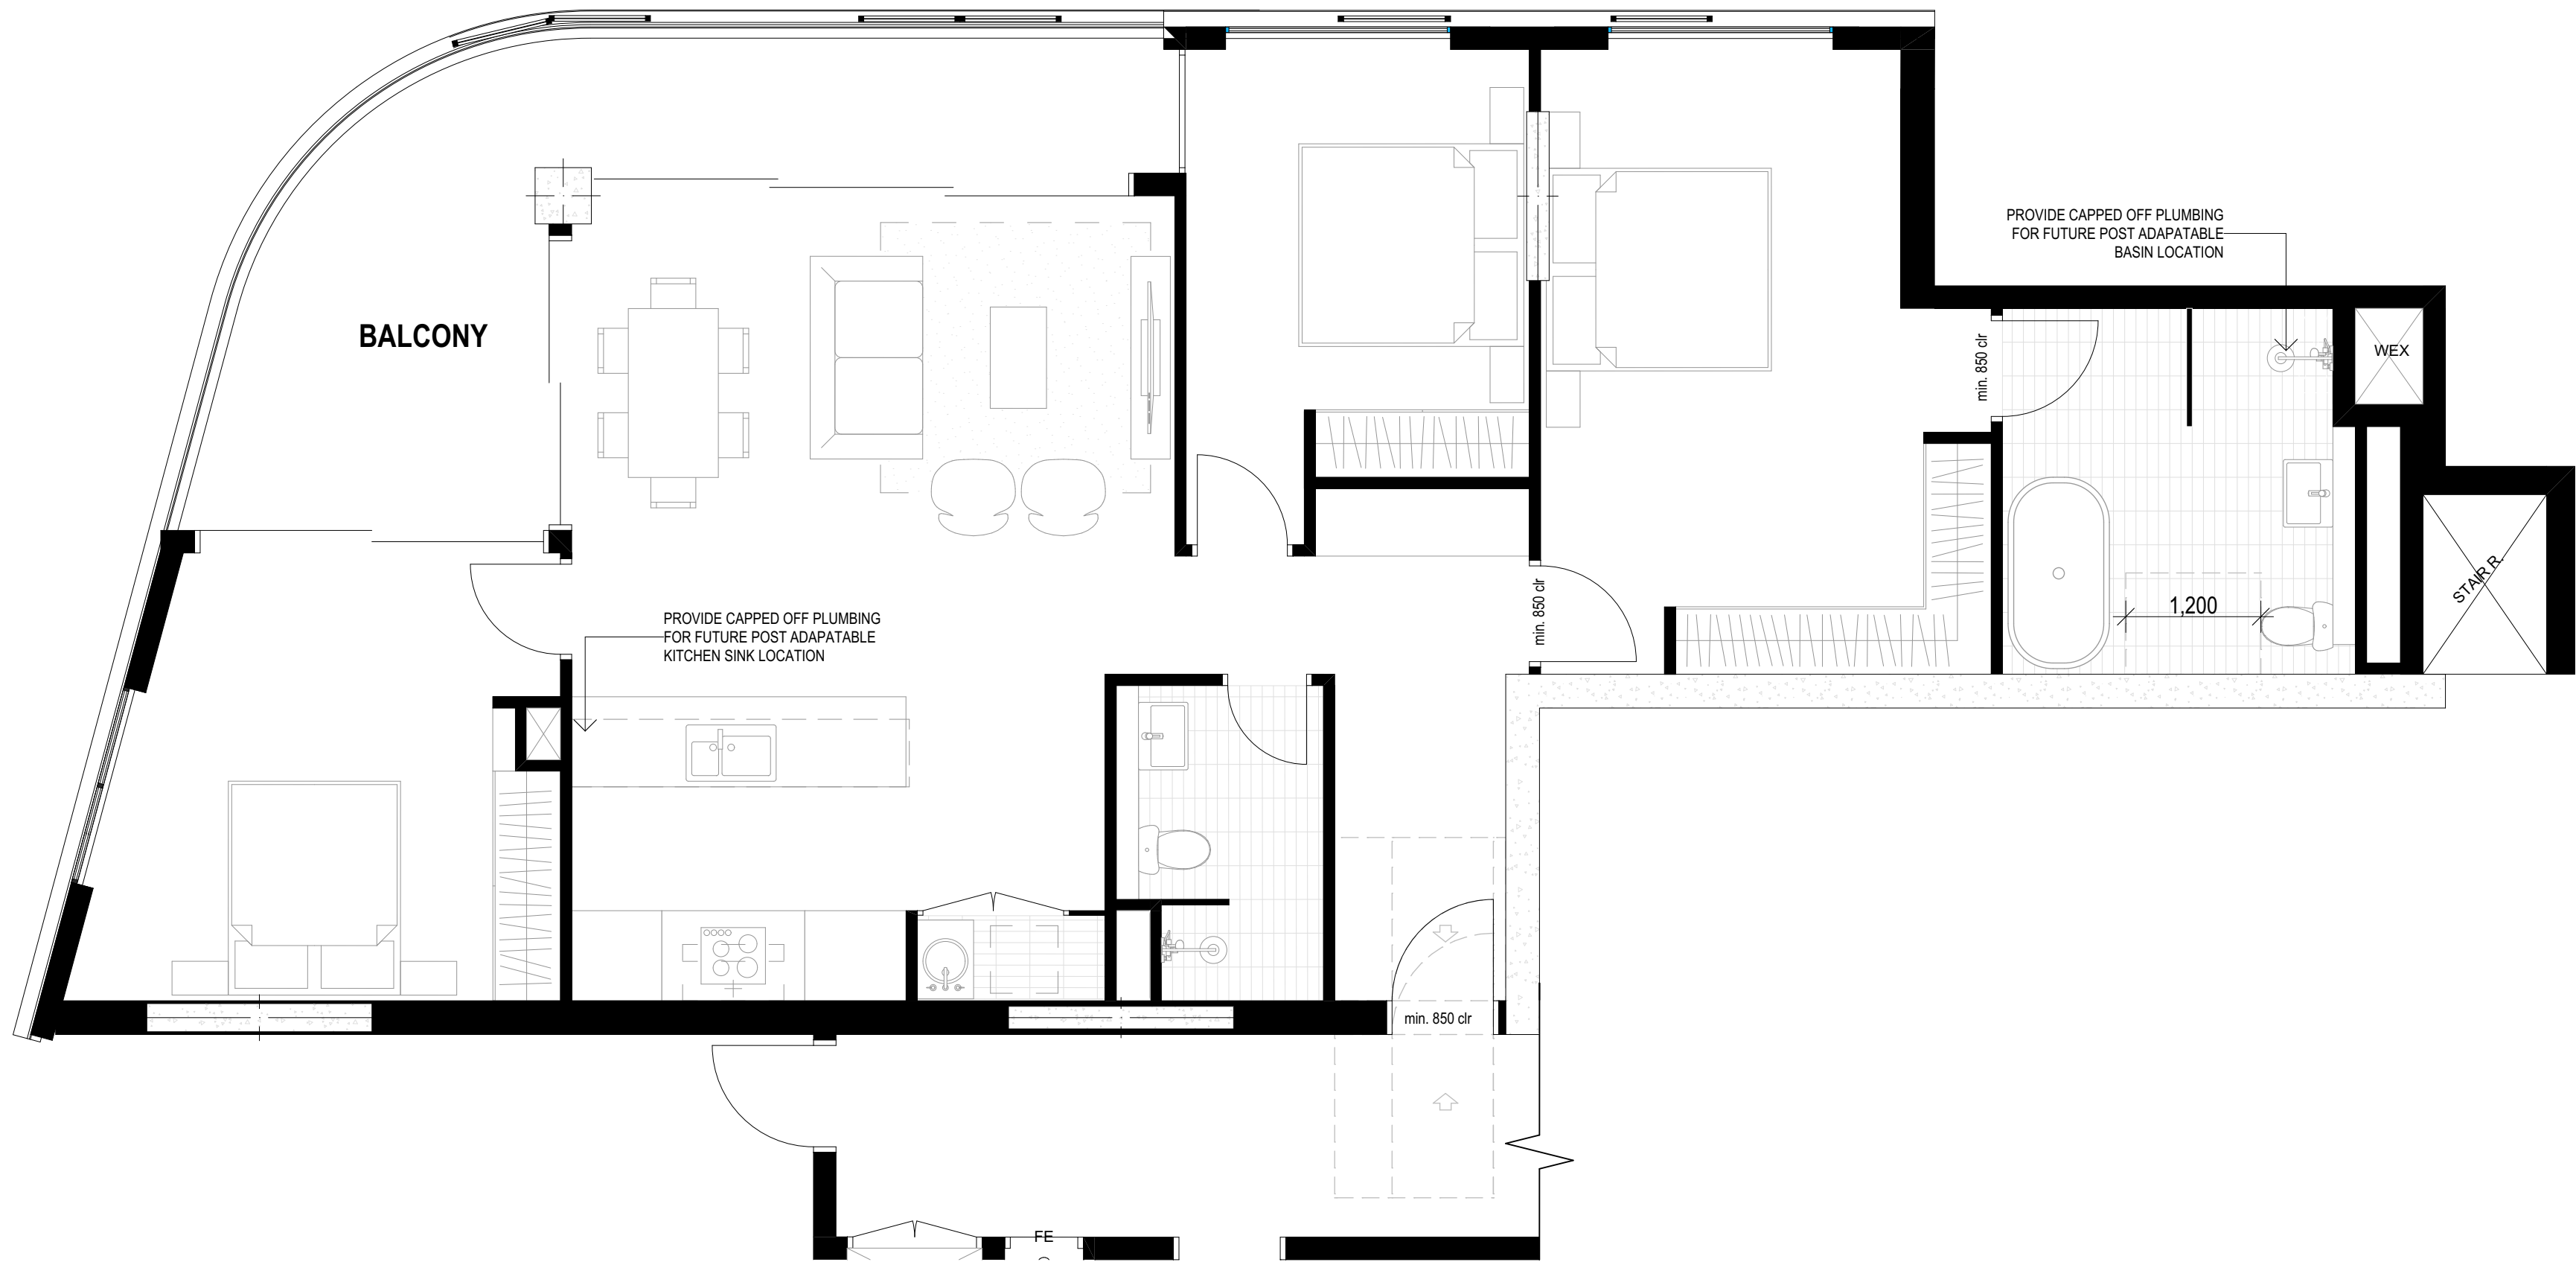

UNIT 1.18.05 - PRE ADAPTABLE
SCALE: 1:50@A1

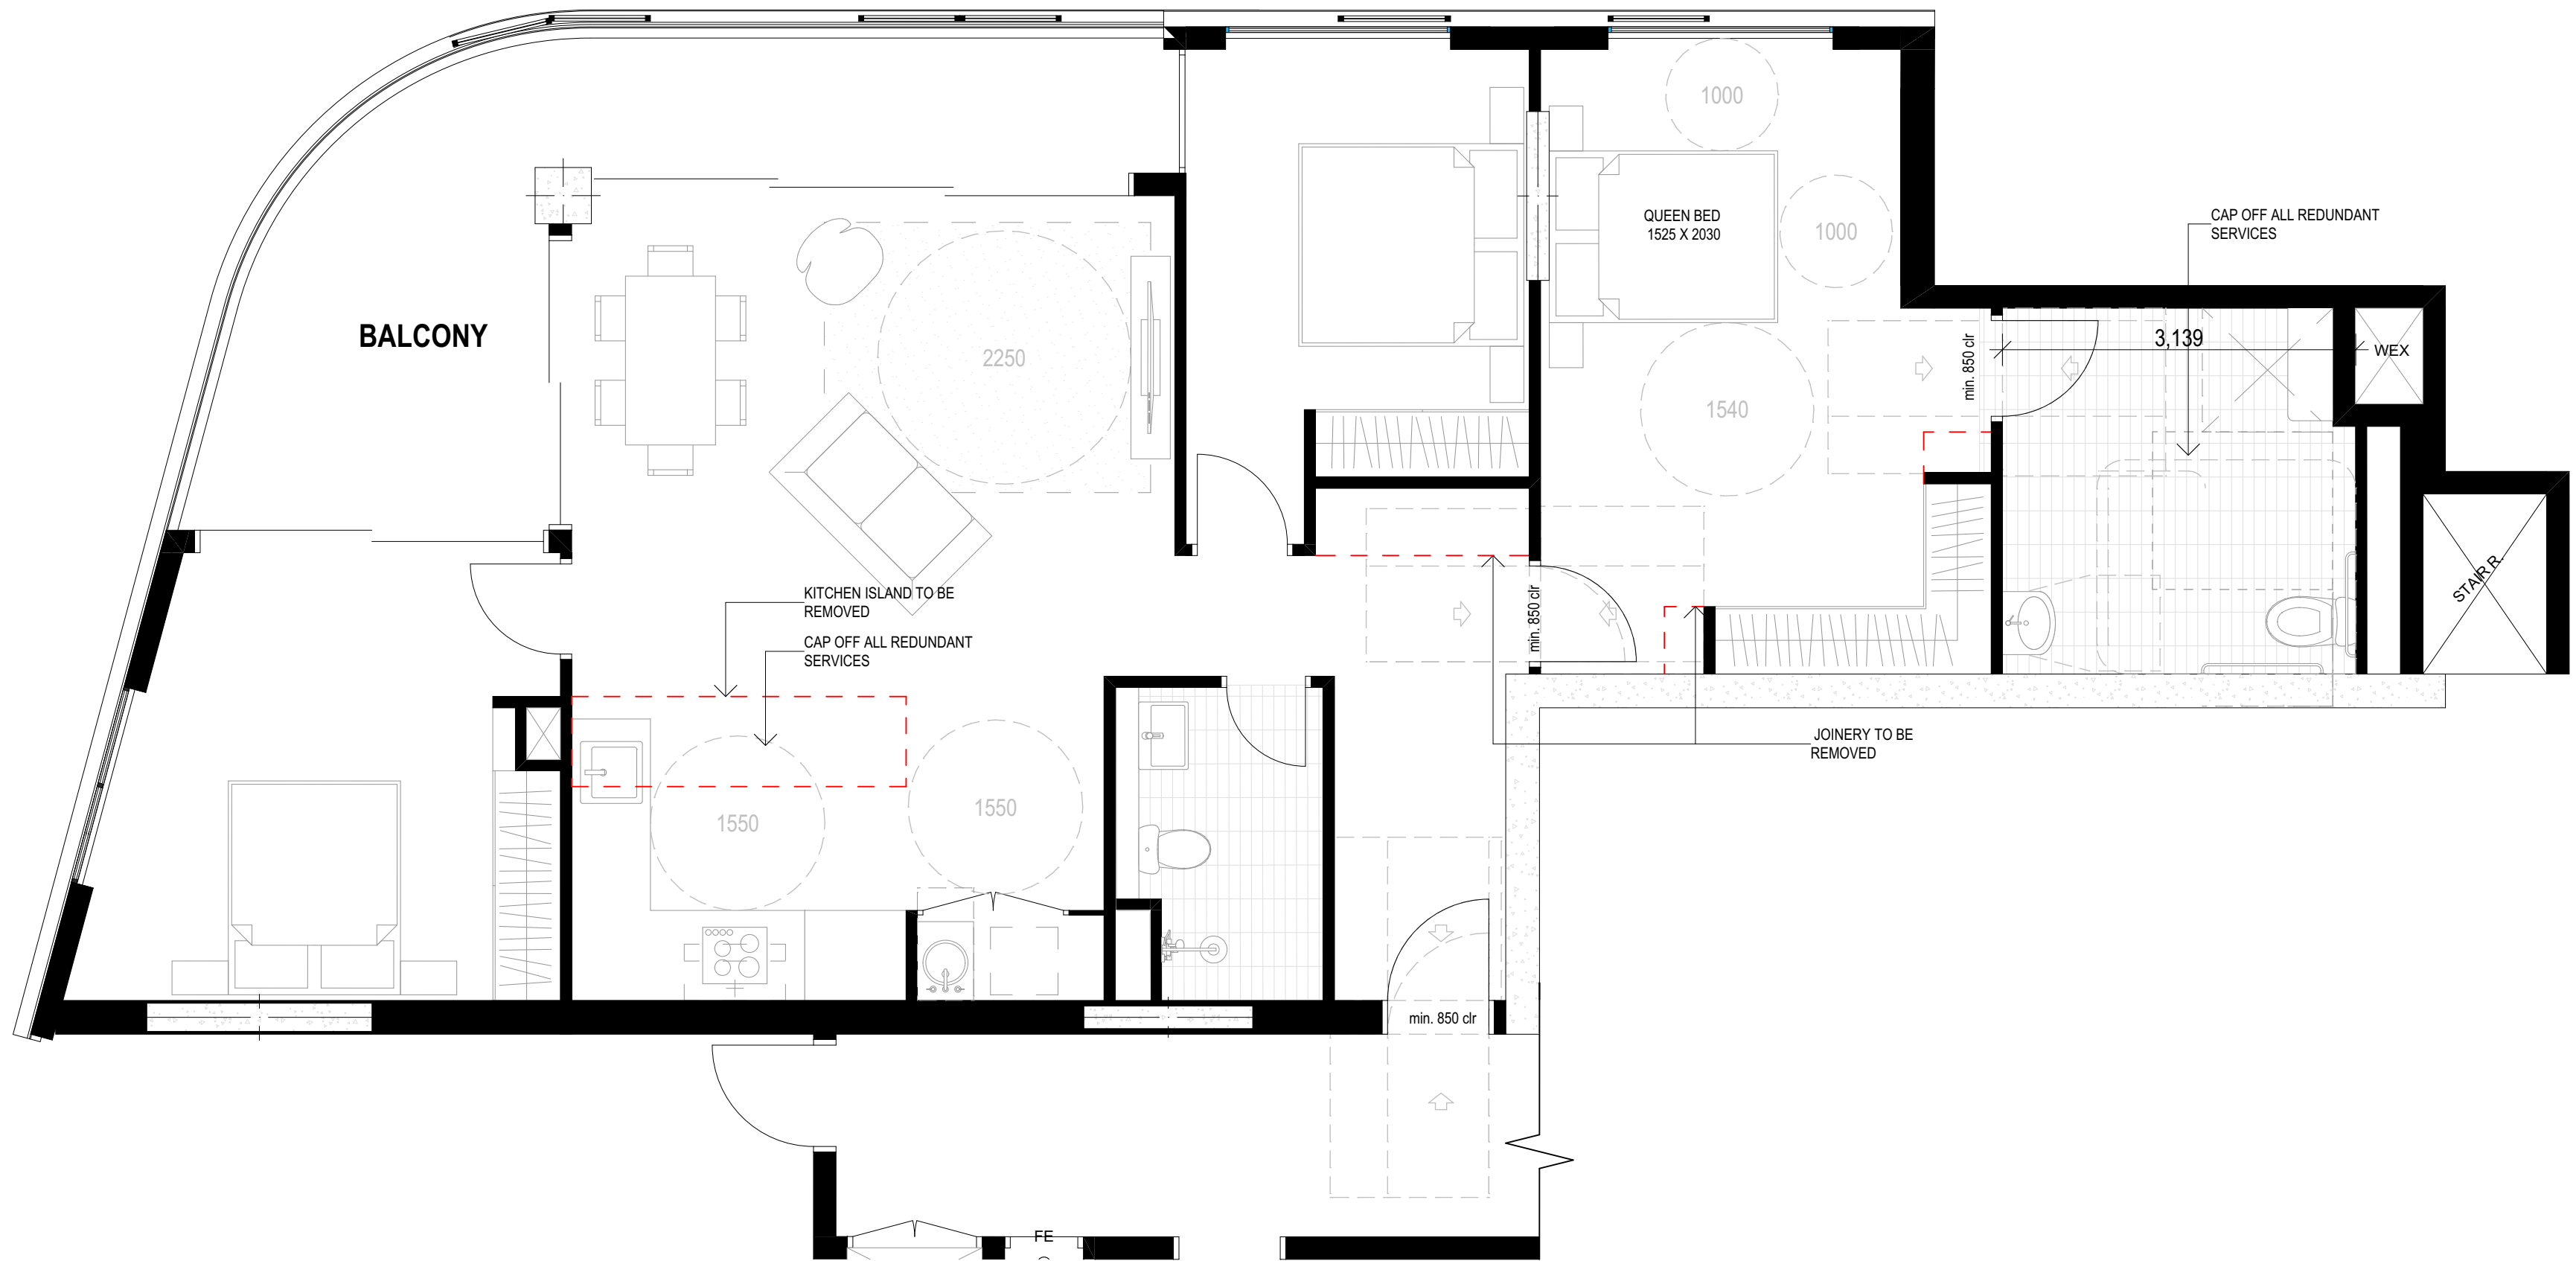


UNIT 1.18.05 - POST ADAPTABLE
SCALE: 1:50@A1

FOR INFORMATION

DATE	REVISION	BY	CHK	NO.
4/11/2022	ISSUE FOR DA SUBMISSION	AA/CY	HN	A
19/05/2023	AMENDED FOR DA SUBMISSION	AA/CY	HN	B

DATE	REVISION	BY	CHK	NO.

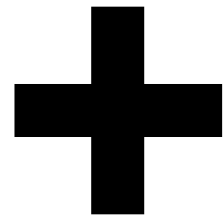

Melbourne
Brisbane
Christchurch
Sydney
Western Australia
Auckland

Level 4, 222 Clarence Street
Sydney, NSW 2000 Australia
Plus Architecture Pty. Ltd.
ACN 600596303
Nominated Architect (NSW):
Rida Pin 11286

Telephone
+61 2 8623 7000
Instagram
#plusarchitecture
arch@plusarchitecture.com.au
www.plusarchitecture.com.au


PROJECT
711 HUNTER ST
NEWCASTLE WEST
NSW 2302

DRAWING TITLE
ADAPTABLE UNITS (PRE
& POST)


In accepting and utilising this document the recipient agrees that Plus Architecture Pty. Ltd. ACN 600596303, remain all common law, statutory law and other rights including copyright and intellectual property rights. The recipient agrees not to use this document for any purpose other than its intended use, to waive all claims against Plus Architecture resulting from unauthorised changes, or to mislead the document on other projects without the prior written consent of Plus Architecture. Under no circumstances shall transfer of this document be deemed a sale. Plus Architecture makes no warranty of fitness for any purpose. The Builder/Contractor shall verify job dimensions prior to any work commencing. Figured dimensions shall take precedence over scaled work.

SCALE 1:50 @A1		
DATE 19/05/2023	PLOT DATE 19/05/2023	
DRAWN AA/CY	CHECKED HN	
JOB NO. 20623	DRAWING NO. PLA-DA-S1-6001	REVISION B


MATERIAL BOARD

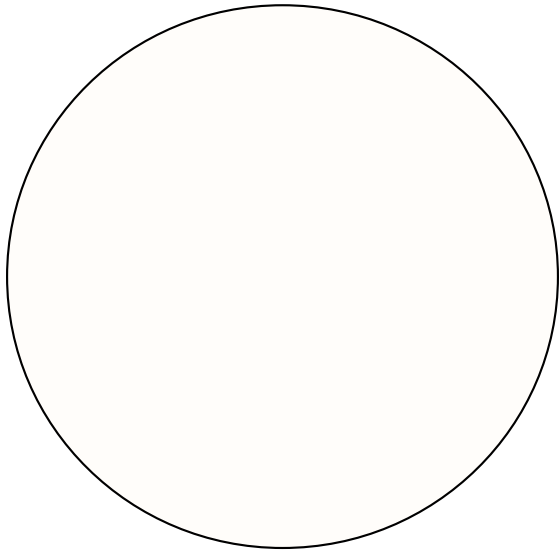

AF1 APPLIED RENDER
FINISH (WHITE)

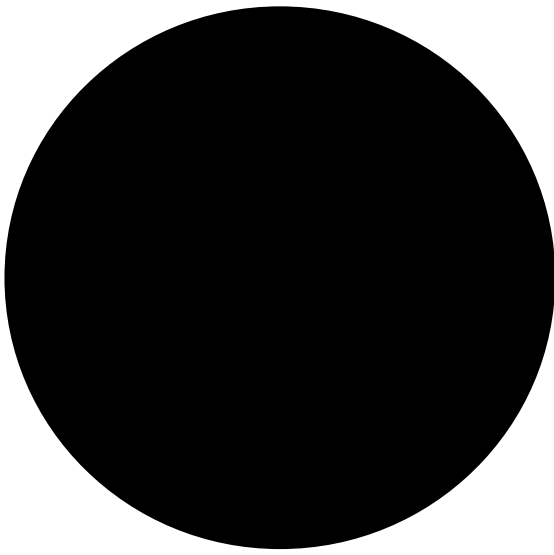

AF2 APPLIED RENDER
FINISH (DARK)

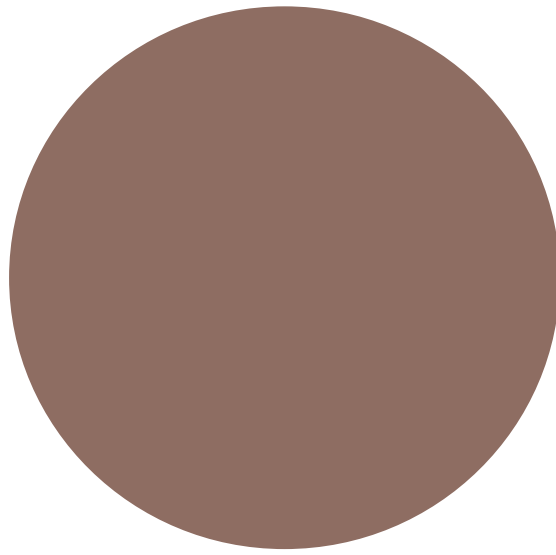

AF3 APPLIED RENDER
FINISH (BROWN)



C1 CONCRETE



C2 CONCRETE
(PROTECTED)



BR1 BRICK



ST1 STONE CLADDING




TL1 TILE CLADDING




MT2 METAL FINISH
(BROWN)



MT3 METAL FINISH
(CEILING)

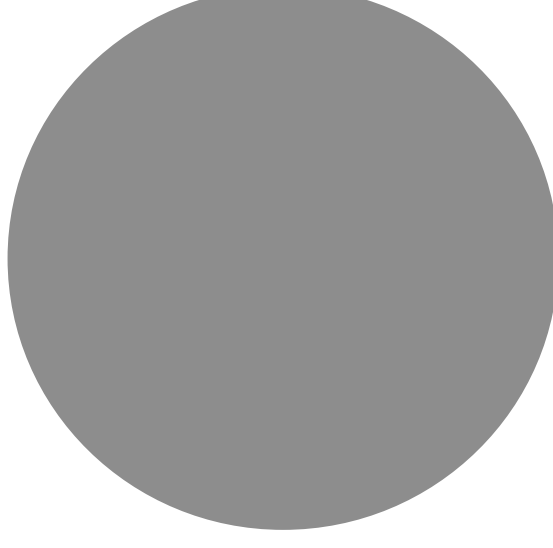


CL1 FACADE
CLADDING (DARK)

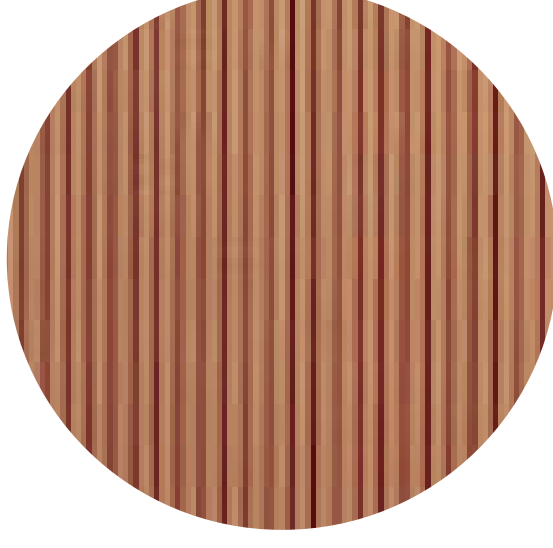

CL2 FACADE
CLADDING (EARTH)



G1 GLAZING TYPE 1

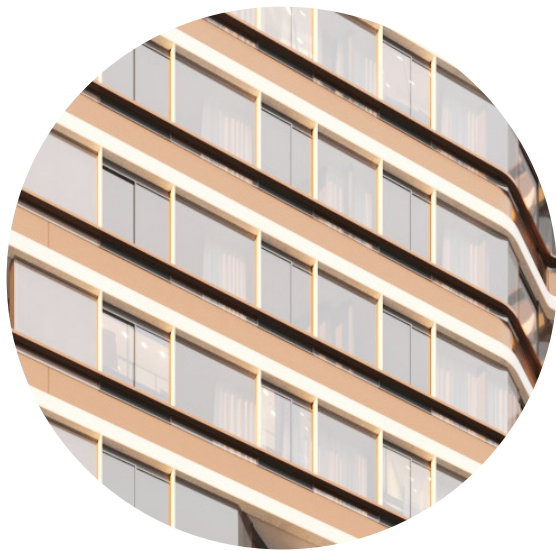

G2 GLAZING TYPE 2



G3 GLAZING TYPE 3
(WITH LOUVRE)



LV1 LOUVRE TYPE 1




PS1 PRIVACY FIXED SCREEN




PS2 PRIVACY FIXED SCREEN



PS3 PRIVACY FIXED SCREEN

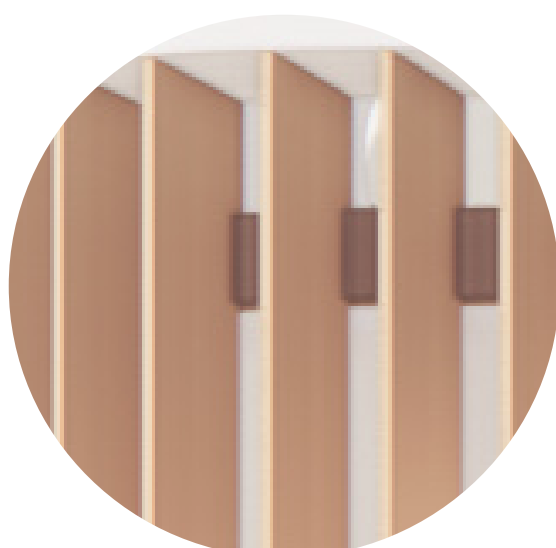


PS4 PRIVACY FIXED SCREEN
/BROWN

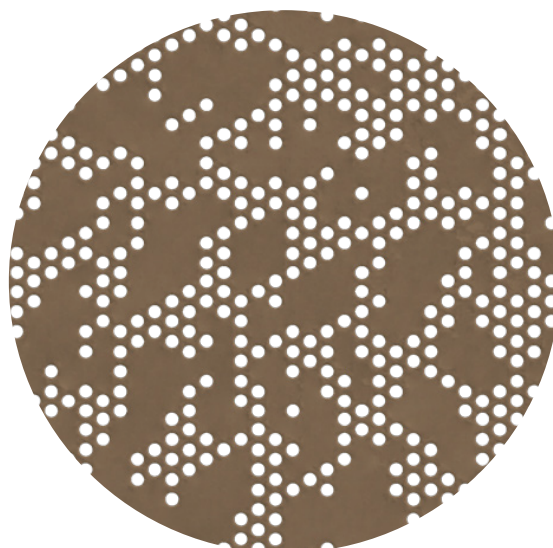

PS5 PRIVACY SCREEN
(FIXED / PERFORATED/ BROWN)



B1 BALAUSTRade TYPE 1

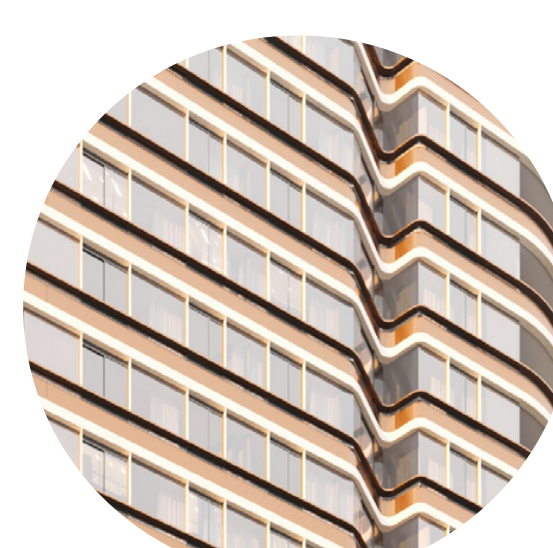

B2 BALAUSTRade TYPE 2

DATE	REVISION	BY	CHK	NO.
4/11/2022	ISSUE FOR DA SUBMISSION	AA/CY	HN	A
19/05/2023	AMENDED FOR DA SUBMISSION	AA/CY	HN	B

DATE	REVISION	BY	CHK	NO.



PROJECT 711 HUNTER ST NEWCASTLE WEST NSW 2302	DRAWING TITLE MATERIAL SCHEDULE
In accepting and utilising this document the recipient agrees that Plus Architecture Pty. Ltd. ACN 600506303, remain all common law, statutory law and other rights including copyright and intellectual property rights. The recipient agrees not to use this document for any purpose other than its intended use, to waive all claims against Plus Architecture resulting from unauthorised changes or to make the document on other projects without the prior written consent of Plus Architecture. Under no circumstances shall transfer of this document be deemed a sale. Plus Architecture makes no warranty of fitness for any purpose. The Builder/Contractor shall verify job dimensions prior to any work commencing. Figured dimensions shall take precedence over scaled work.	

FOR INFORMATION

SCALE N.T.S. @A1	PLOT DATE 19/05/2023	
DATE 19/05/2023	CHECKED HN	
DRAWN AA/CY	DRAWING NO. PLA-DA-S1-7000	
JOB NO. 20623	REVISION B	

Development Yield Schedule Stage 01 Base Option

Unit No.	Level/ Unit No.	Apartment Type	SEPP 65		Silver (Yes or No)	GFA (sqm)	NSA			Int (sqm)	Ext (sqm)	Total (sqm)	GBA		Total (sqm)
			Private Open Space (sqm)	Adaptable (Yes or No)			Int (sqm)	Ext (sqm)	Int (sqm)				Ext (sqm)		
Retail/Commercial															
	Level 00					397.72									
	Level 01					298.35									
	Level 02					46.69									
Retail/Commercial Total						742.76									
Level 00															
Level 00 total			0		0	495.82	-	-	-						2524
Level 01															
Level 01 total			0	0.00	0	318.35	-	-	-						2209
Level 02															
Level 02 total			0	0.00	0	67.19	-	-	-						2209
Level 03															
Level 03 total			0	0.00	0	20.50	-	-	-						2002
Level 04															
Level 04 total			0	0.00	0										

Development Yield Schedule Stage 01 Base Option

Unit No.	Level/ Unit No.	Apartment Type	SEPP 65		Silver (Yes or No)	GFA (sqm)	NSA			GBA				
			Private Open Space (sqm)	Adaptable (Yes or No)			Int (sqm)	Ext (sqm)	Total (sqm)	Int (sqm)	Ext (sqm)	Total (sqm)		

Development Yield Schedule Stage 01 Base Option

Unit No.	Level/ Unit No.	Apartment Type	Private Open Space (sqm)	SEPP 65 Adaptable (Yes or No)	Silver (Yes or No)	GFA (sqm)	LEP	NSA Int (sqm)	Ext (sqm)	Total (sqm)	Int (sqm)	Ext (sqm)	GBA Total (sqm)
Level 26 total	#REF!		0.00	0	0			-	-	-			
Level 27													
Level 27 total	#REF!		0.00	0	0			-	-	-			
Development total (incl car parking levels)			3030.99	14	28	13597.45		10,587.63	3,149.59	13,737.22	0.00	0.00	29534

Total apartments	136
1-bed apartments	35
2-bed apartments	74
3+ bed apartments	27

Site Totals	
Total GFA	13,597 sqm
Stage 01 Site Area	2,510 sqm
Floor Space Ratio	5.42 :1
Landscaped open space for development site	sqm

Car Parking Levels	Parking Spaces	Parking Spaces Req	Motorcycle Spaces	Motorcycle Spaces Req	Bicycle Spaces	Bicycle Spaces Req
Car parking level 01	36		3			
Car parking level 02	40		3			
Car parking level 03	42		3			
Car parking level 04	47		0			
Car parking level totals	165	165.00	9	7		154.00

Formula (DCP)	TYPE	RATES (CARS)	CAR REQUIRED	CAR REQUIRED
				RATES (Reduced Scheme)
1 BED (DCP)		0.6	21.00	21.00
2 BED (DCP)		0.9	66.60	66.60
3 BED (DCP)		1.4	37.80	37.80
VISITOR (DCP)	5 + TOTAL UNITS/5		27.00	27.00
RETAIL (DCP)		60	12.38	100
TOTAL (DCP, ROUNDING UP)			165	161

CARPARK RESI STORAGE	TYPE	VOLUMN	OVERALL RATE IN BASEMENT REQ (M3)	ASSUMED HEIGHT (M)	REQ BASEMENT AREA (M2)	GFA
1 BED		6.00	25%	2	0.75	26.25
2 BED		8.00	25%	2	1	74.00

Accessible Parking	
Required (10% Adaptable)	14
Provided	15

Development Yield Schedule Stage 01 Base Option

Unit No.	Level/ Unit No.	Apartment Type	Private Open Space (sqm)	SEPP 65 Adaptable (Yes or No)	Silver (Yes or No)	GFA (sqm)	LEP	NSA Int (sqm)	Ext (sqm)	Total (sqm)	Int (sqm)	Ext (sqm)	GBA Total (sqm)
3 BED	10.00		25%	2				1.25		33.75			
TOTAL (ADG)										154.99			

CARPARK BIKE STORAGE	
BIKES	REQUIRED NO. BIKES
	154
	RATE PER BIKE (M2)
	0.75
TOTAL	GFA
	115.9
	115.9

ADDITIONAL PODIUM CARPARK GFA	
	ADDITIONAL CARSPACES
	0
	GFA OF ADDITIONAL CARS
	0
TOTAL	0


NOTE COUNTING TANDEM PARKING USED FOR GFA CALC (12.96)

Total GFA in Carpark (CAR + BIKE + STORAGE)	249.50 m2
Total GFA INCLUDING GFA IN Carpark (CAR + BIKE + STORAGE)	13846.95 m2
TOTAL FSR	5.52 :1
MAXIMUM GFA ALLOWABLE	13805 m2
MAXIMUM FSR	5.5 :1
ADDITIONAL GFA	41.95 m2

FOR INFORMATION

DATE	REVISION	BY	CHK	NO.
4/11/2022	ISSUE FOR DA SUBMISSION	AA/CY	HN	A
19/05/2023	AMENDED FOR DA SUBMISSION	AA/CY	HN	B

DATE	REVISION	BY	CHK	NO.

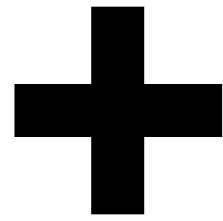

Melbourne
Brisbane
Christchurch
Sydney
Western Australia
Auckland

plus
architecture

Level 4, 222 Clarence Street
Sydney, NSW 2000 Australia
Plus Architecture Pty. Ltd.
ACN 600596303
Nominated Architect (NSW):
Rida Pin 11286



Telephone
+61 2 8623 7000
Instagram
#plusarchitecture
arch@plusarchitecture.com.au
www.plusarchitecture.com.au

PROJECT
711 HUNTER ST
NEWCASTLE WEST
NSW 2302

DRAWING TITLE
DEVELOPMENT
SUMMARY TABLES

In accepting and utilising this document the recipient agrees that Plus Architecture Pty. Ltd. ACN 600596303, remain all common law, statutory law and other rights including copyright and intellectual property rights. The recipient agrees not to use this document for any purpose other than its intended use, to waive all claims against Plus Architecture resulting from unauthorised changes or to mislead the document on other projects without the prior written consent of Plus Architecture. Under no circumstances shall transfer of this document be deemed a sale. Plus Architecture makes no warranties of fitness for any purpose. The Builder/Contractor shall verify job dimensions prior to any work commencing. Figured dimensions shall take precedence over scaled work.

SCALE N.T.S. @A1		
DATE 19/05/2023	PLOT DATE 19/05/2023	
DRAWN AA/CY	CHECKED HN	
JOB NO. 20623	DRAWING NO. PLA-DA-S1-8001	

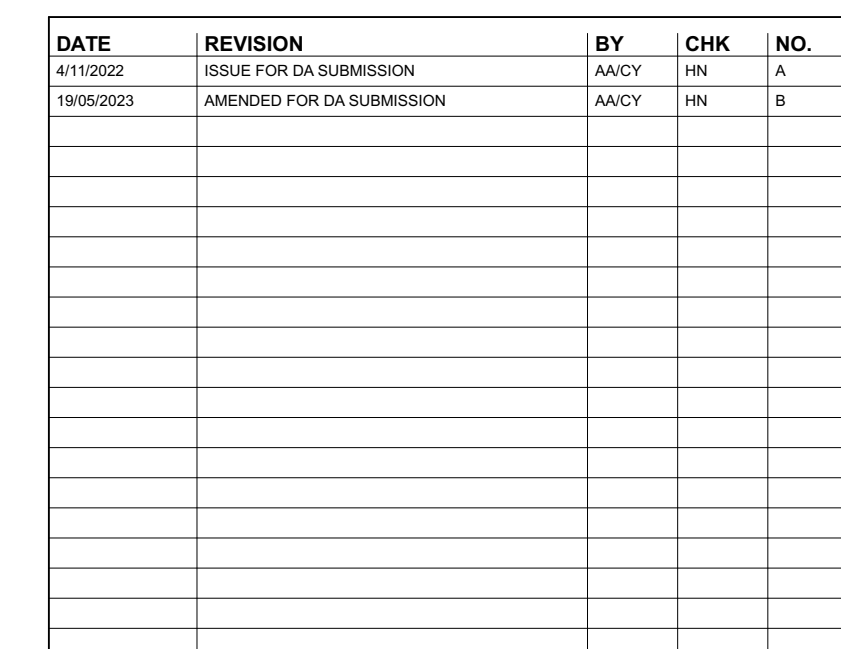 


DRAWING TITLE
PERSPECTIVE 01

DATE 19/05/2023	PLOT DATE 19/05/2023	SCALE N.T.S. @A1
DRAWN AA/CY	CHECKED HN	

In accepting and utilizing this document the recipient agrees that Plus Architecture Pty. Ltd. ACN 600506303, retain all common law, statutory law and other rights including copyright and intellectual property rights. The recipient agrees not to use this document for any purpose other than its intended use; to waive all claims against Plus Architecture resulting from unauthorized changes; or to reuse the document on other projects without the prior written consent of Plus Architecture. Under no circumstances shall transfer of this document be deemed a sale. Plus Architecture makes no warranties of fitness for any purpose. The Builder/Contractor shall verify job dimensions prior to any work commencing. Figured dimensions shall take precedence over scaled work.

DRG. NO.
PLA-DA-S1-9000
REVISION
B

DRAWING TO BE READ IN CONJUNCTION WITH RELEVANT
CONSULTANT REPORT AND SCHEDULE

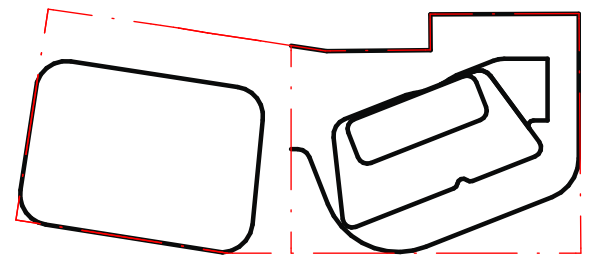[illegible]

CLIENT	
--------	--



Level 4, 222 Clarence Street
Sydney, NSW 2000 Australia
Telephone +61 2 8823 7000
Instagram #plusarchitecture
arch@plusarchitecture.com.au
www.plusarchitecture.com.au
Plus Architecture Pty. Ltd.
ACN 600506303
Nominated Architect (NSW):
Rido Pin 11286

PROJECT
711 HUNTER ST
NEWCASTLE WEST
NSW 2302

DRAWING TITLE
PERSPECTIVE 02

FOR INFORMATION

DATE 19/05/2023	PLOT DATE 19/05/2023	SCALE N.T.S. @A1
DRAWN AA/CY	CHECKED HN	



JOB NO.
20623

In accepting and utilising this document the recipient agrees that Plus Architecture Pty. Ltd. ACN 600506303, retain all common law, statutory law and other rights including copyright and intellectual property rights. The recipient agrees not to use this document for any purpose other than its intended use; to waive all claims against Plus Architecture resulting from unauthorised changes; or to reuse the document on other projects without the prior written consent of Plus Architecture. Under no circumstances shall transfer of this document be deemed a sale. Plus Architecture makes no warranties of fitness for any purpose.

The Builder/Contractor shall verify job dimensions prior to any work commencing. Figured dimensions shall take precedence over scaled work.

DRG. NO.
PLA-DA-S1-9001

REVISION
B

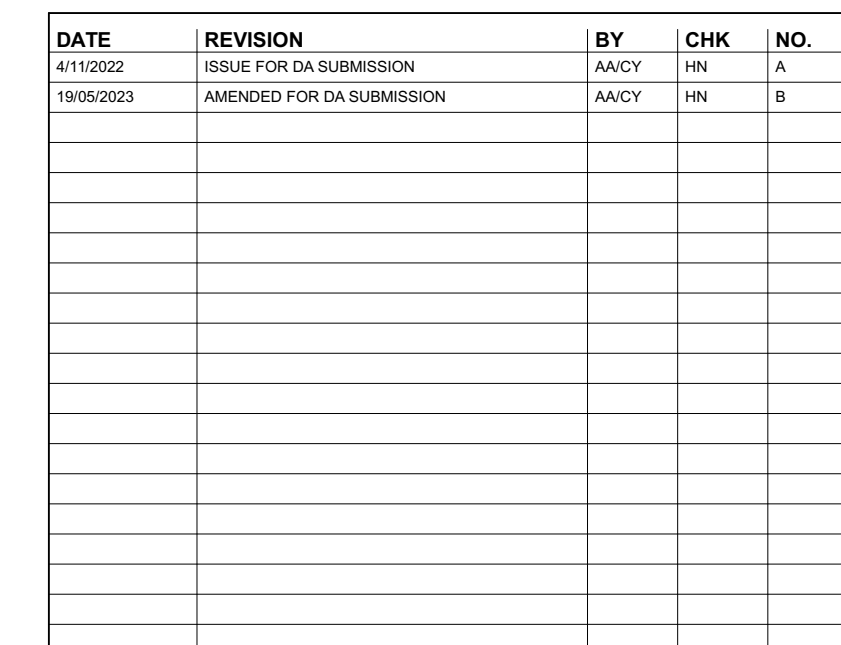 


DRAWING TITLE
PERSPECTIVE 03

DATE 19/05/2023	PLOT DATE 19/05/2023	SCALE N.T.S. @A1
DRAWN AA/CY	CHECKED HN	

In accepting and utilizing this document the recipient agrees that Plus Architecture Pty. Ltd. ACN 600506303, retain all common law, statutory law and other rights including copyright and intellectual property rights. The recipient agrees not to use this document for any purpose other than its intended use; to waive all claims against Plus Architecture resulting from unauthorized changes; or to reuse the document on other projects without the prior written consent of Plus Architecture. Under no circumstances shall transfer of this document be deemed a sale. Plus Architecture makes no warranties of fitness for any purpose. The Builder/Contractor shall verify job dimensions prior to any work commencing. Figured dimensions shall take precedence over scaled work.

DRG. NO.
PLA-DA-S1- 9003
REVISION
B

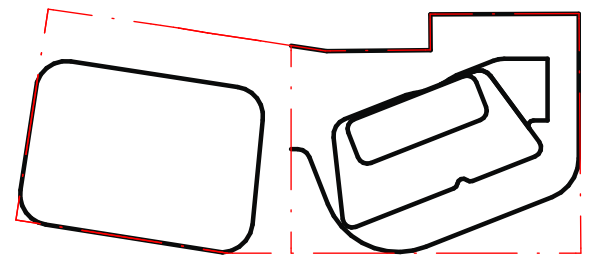[illegible]

CLIENT	
--------	--



PROJECT
711 HUNTER ST
NEWCASTLE WEST
NSW 2302

DRAWING TITLE
PERSPECTIVE 04

FOR INFORMATION

DATE 19/05/2023	PLOT DATE 19/05/2023	SCALE N.T.S. @A1
DRAWN AA/CY	CHECKED HN	


JOB NO.
20623

In accepting and utilising this document the recipient agrees that Plus Architecture Pty. Ltd. ACN 600506303, retain all common law, statutory law and other rights including copyright and intellectual property rights. The recipient agrees not to use this document for any purpose other than its intended use; to waive all claims against Plus Architecture resulting from unauthorised changes; or to reuse the document on other projects without the prior written consent of Plus Architecture. Under no circumstances shall transfer of this document be deemed a sale. Plus Architecture makes no warranties of fitness for any purpose.

The Builder/Contractor shall verify job dimensions prior to any work commencing. Figured dimensions shall take precedence over scaled work.

DRG. NO.
PLA-DA-S1-9004

REVISION
B

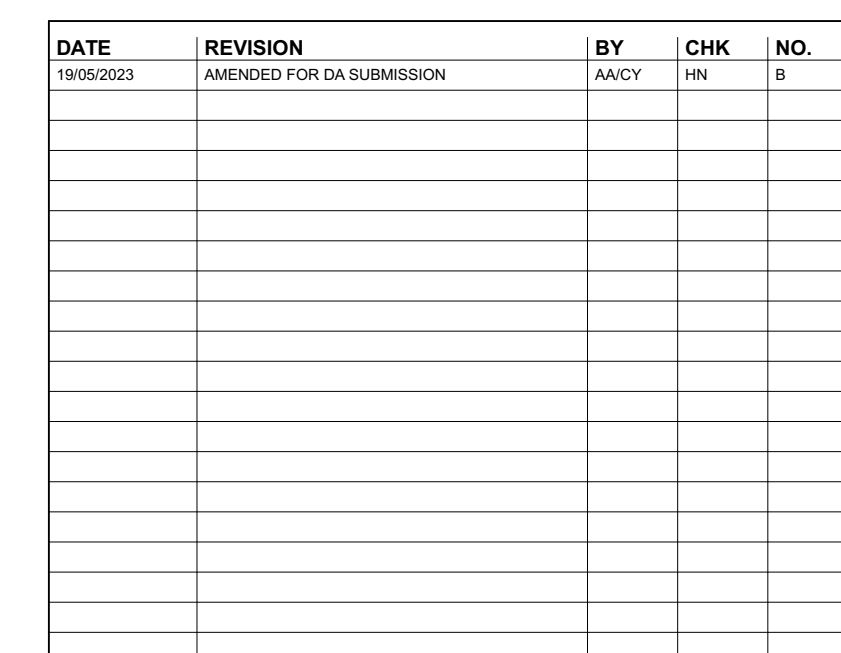

DRAWING TITLE
PERSPECTIVE 05

DATE 19/05/2023	PLOT DATE 19/05/2023	SCALE N.T.S. @A1
DRAWN AA/CY	CHECKED HN	

In accepting and utilizing this document the recipient agrees that Plus Architecture Pty. Ltd. ACN 600059303, retain all common law, statutory law and other rights including copyright and intellectual property rights. The recipient agrees not to use this document for any purpose other than its intended use: to waive all claims against Plus Architecture resulting from unauthorized changes; or to reuse the document on other projects without the prior written consent of Plus Architecture. Under no circumstances shall transfer of this document be deemed a sale. Plus Architecture makes no warranties of fitness for any purpose. The Builder/Contractor shall verify job dimensions prior to any work commencing. Figured dimensions shall take precedence over scaled work.

DRG. NO.
PLA-DA-S1-9005
REVISION
B