

[illegible]

DRAWING TITLE
**OVERALL FLOOR PLAN -
GROUND**

DATE	PLOT DATE	SCALE
4/11/2022	4/11/2022	1:200 @A1

DATE	PLOT DATE	SCALE
4/11/2022	4/11/2022	1:200 @A1


DRAWN AA/CY	CHECKED HN
----------------	---------------

JOB NO.	
---------	--

20623

In accepting and utilising this document the recipient agrees that Plus Architecture Pty. Ltd. ACN 600508303, retain all common law, statutory law and other rights including copyright and intellectual property rights. The recipient agrees not to use this document for any purpose other than its intended use; to waive all claims against Plus Architecture resulting from unauthorised changes; or to reuse the document on other projects without the prior written consent of Plus Architecture. Under no circumstances will transfer of this document be deemed a sale. Plus Architecture makes no warranties of fitness for any purpose. The Builder/Contractor shall verify job dimensions prior to any work commencing. Figure dimensions shall take precedence over scaled work.

DRG. NO.
PLA-DA-S2-1000
REVISION
A

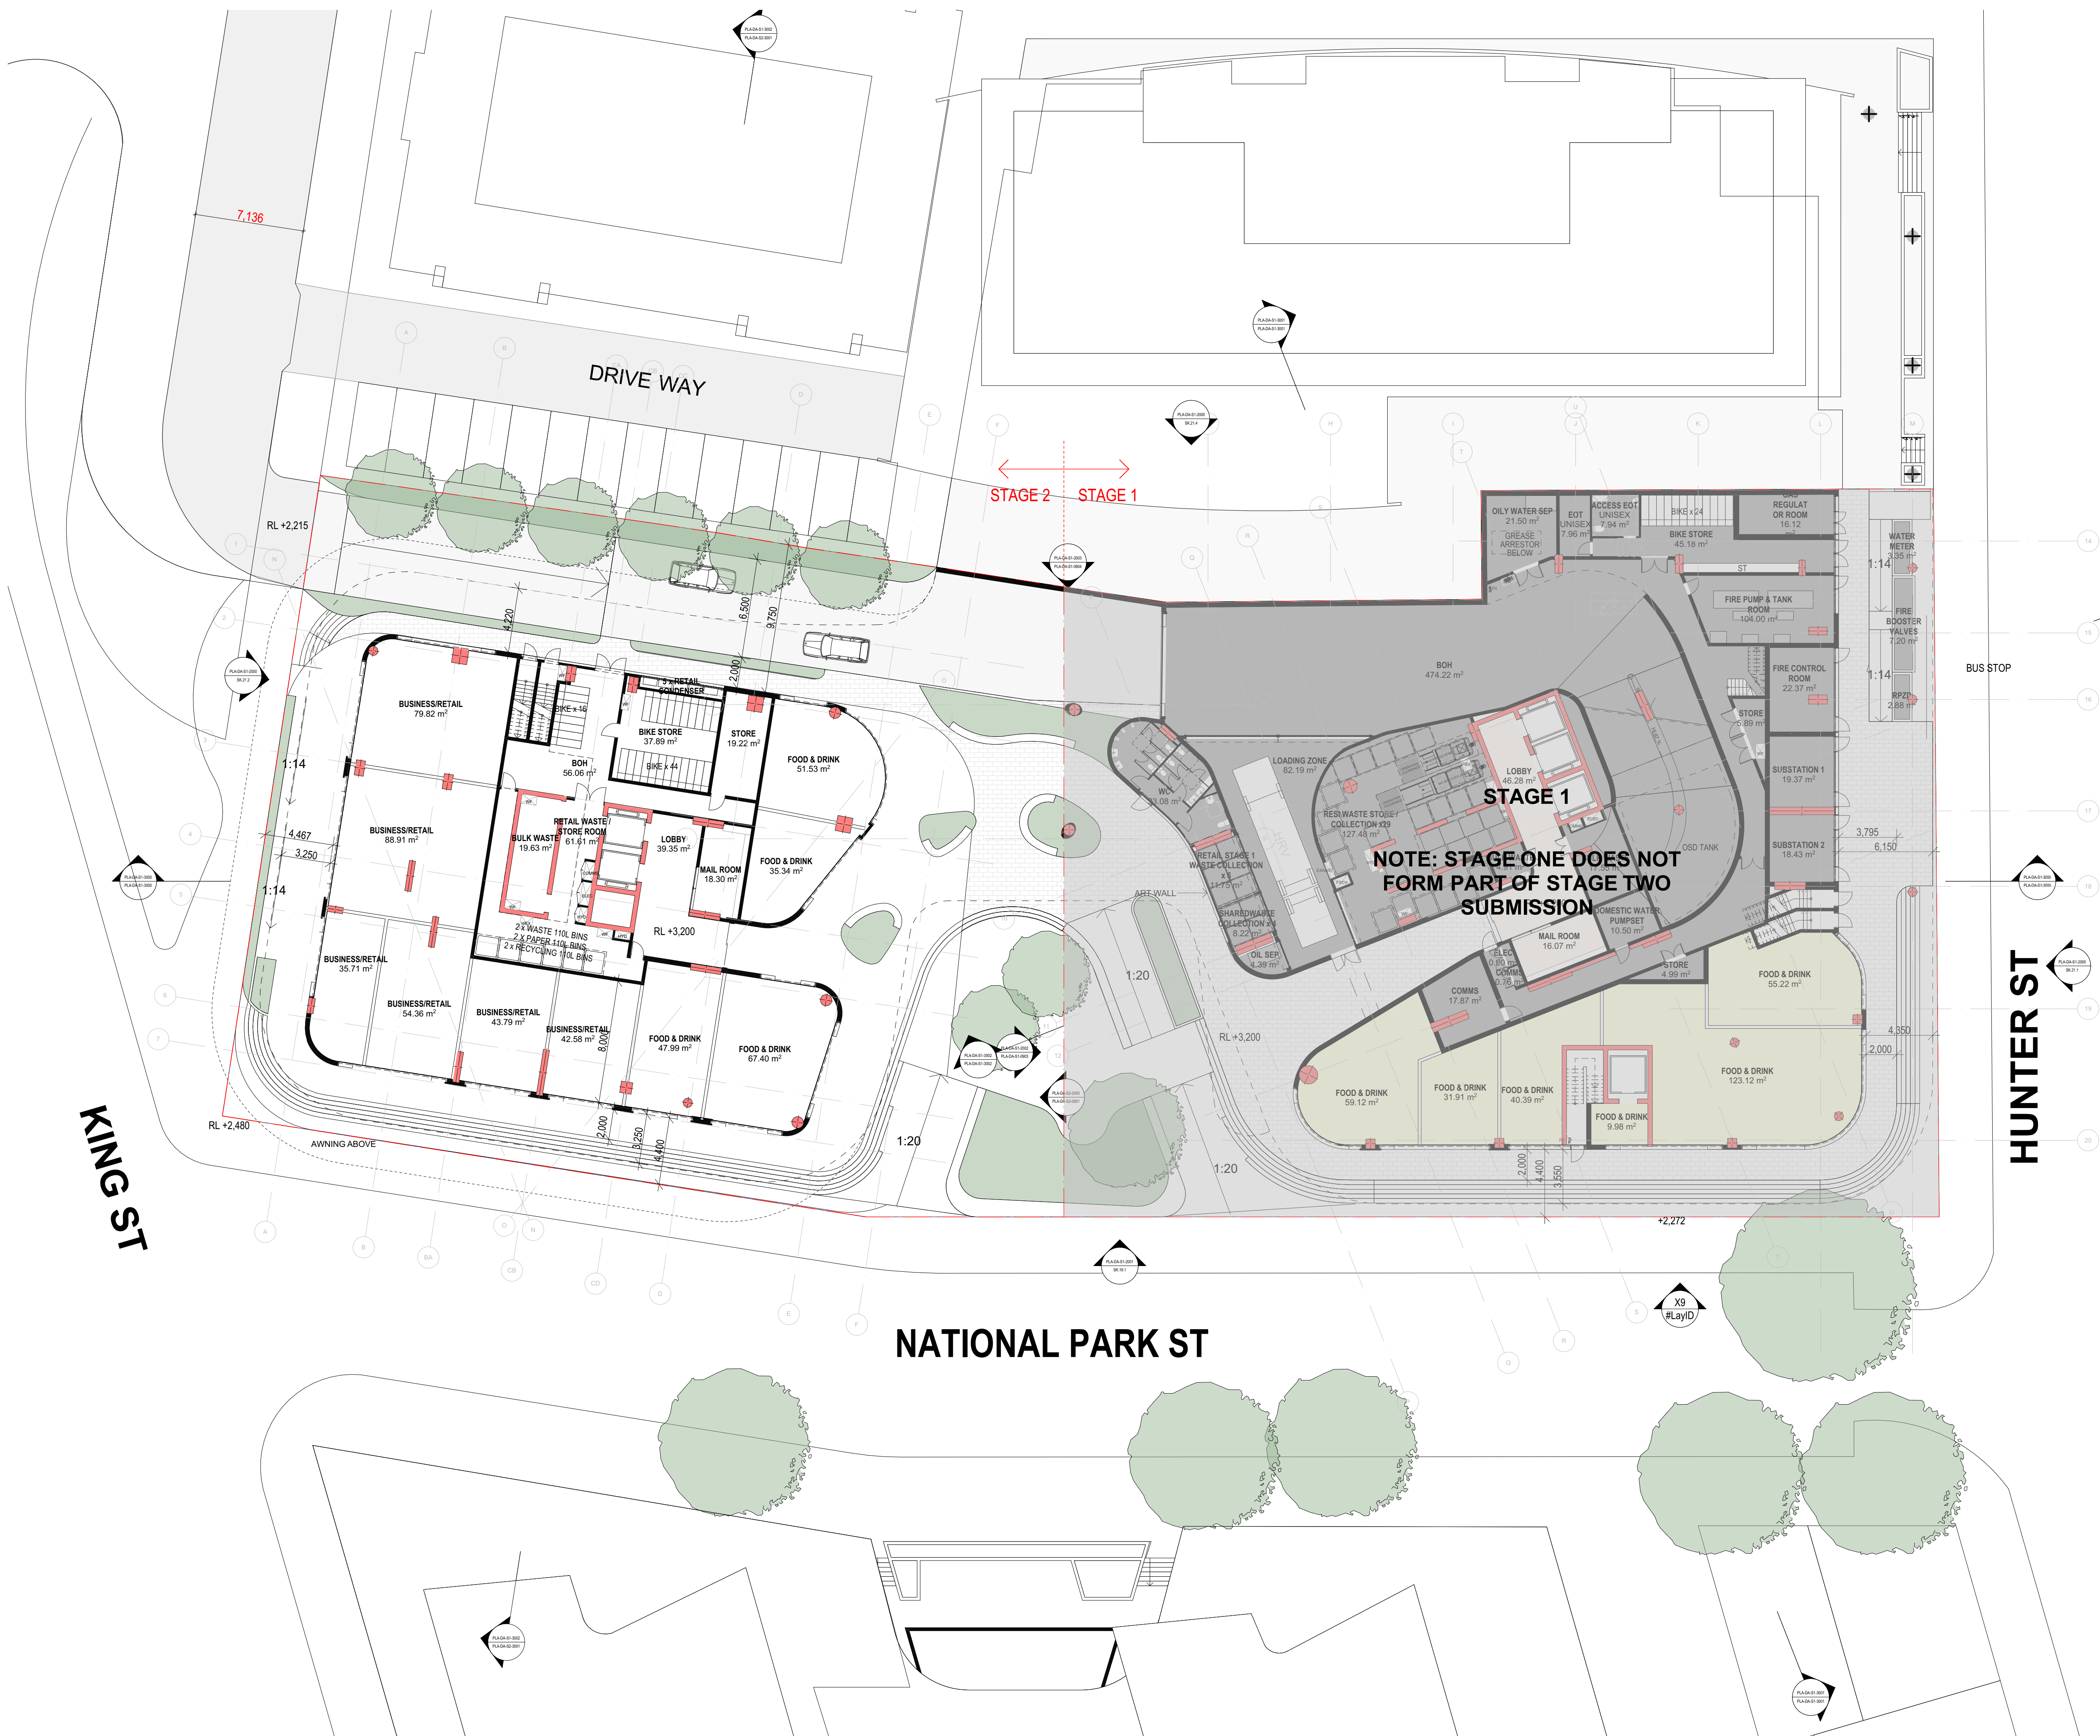

[illegible]

DRAWING TITLE
**OVERALL FLOOR PLAN -
MEZZANINE**

FOR INFORMATION

DATE 4/11/2022	PLOT DATE 4/11/2022	SCALE 1:200 @A1
DRAWN AA/CY	CHECKED HN	

In accepting and utilising this document the recipient agrees that Plus Architecture Pty. Ltd. ACN 600506303, retain all common law, statutory law and other rights including copyright and intellectual property rights. The recipient agrees not to use this document for any purpose other than its intended use; to waive all claims against Plus Architecture resulting from unauthorised changes; or to reuse the document on other projects without the prior written consent of Plus Architecture. Under no circumstances shall transfer of this document be deemed a sale. Plus Architecture makes no warranties of fitness for any purpose.

The Builder/Contractor shall verify job dimensions prior to any work commencing. Figured dimensions shall take precedence over scaled work.

DRG. NO.
LA-DA-S2-1000.1
REVISION
A

[illegible]

DRAWING TITLE
**OVERALL FLOOR PLAN -
LEVEL 01**

DATE 4/11/2022	PLOT DATE 4/11/2022	SCALE 1:200 @A1
-------------------	------------------------	--------------------

DATE 4/11/2022	PLOT DATE 4/11/2022	SCALE 1:200 @A1
-------------------	------------------------	--------------------

DRAWN AA/CY	CHECKED HN
----------------	---------------


JOB NO.

20623

In accepting and utilising this document the recipient agrees that Plus Architecture Pty. Ltd. ACN 600506303, retain all common law, statutory law and other rights including copyright and intellectual property rights. The recipient agrees not to use this document for any purpose other than its intended use; to waive all claims against Plus Architecture resulting from unauthorised changes; or to reuse the document on other projects without the prior written consent of Plus Architecture. Under no circumstances shall transfer of this document be deemed a sale. Plus Architecture makes no warranties of fitness for any purpose.

The Builder/Contractor shall verify job dimensions prior to any work commencing. Fitted dimensions shall take precedence over scaled work.

DRG. NO.
PLA-DA-S2-1001
REVISION
A

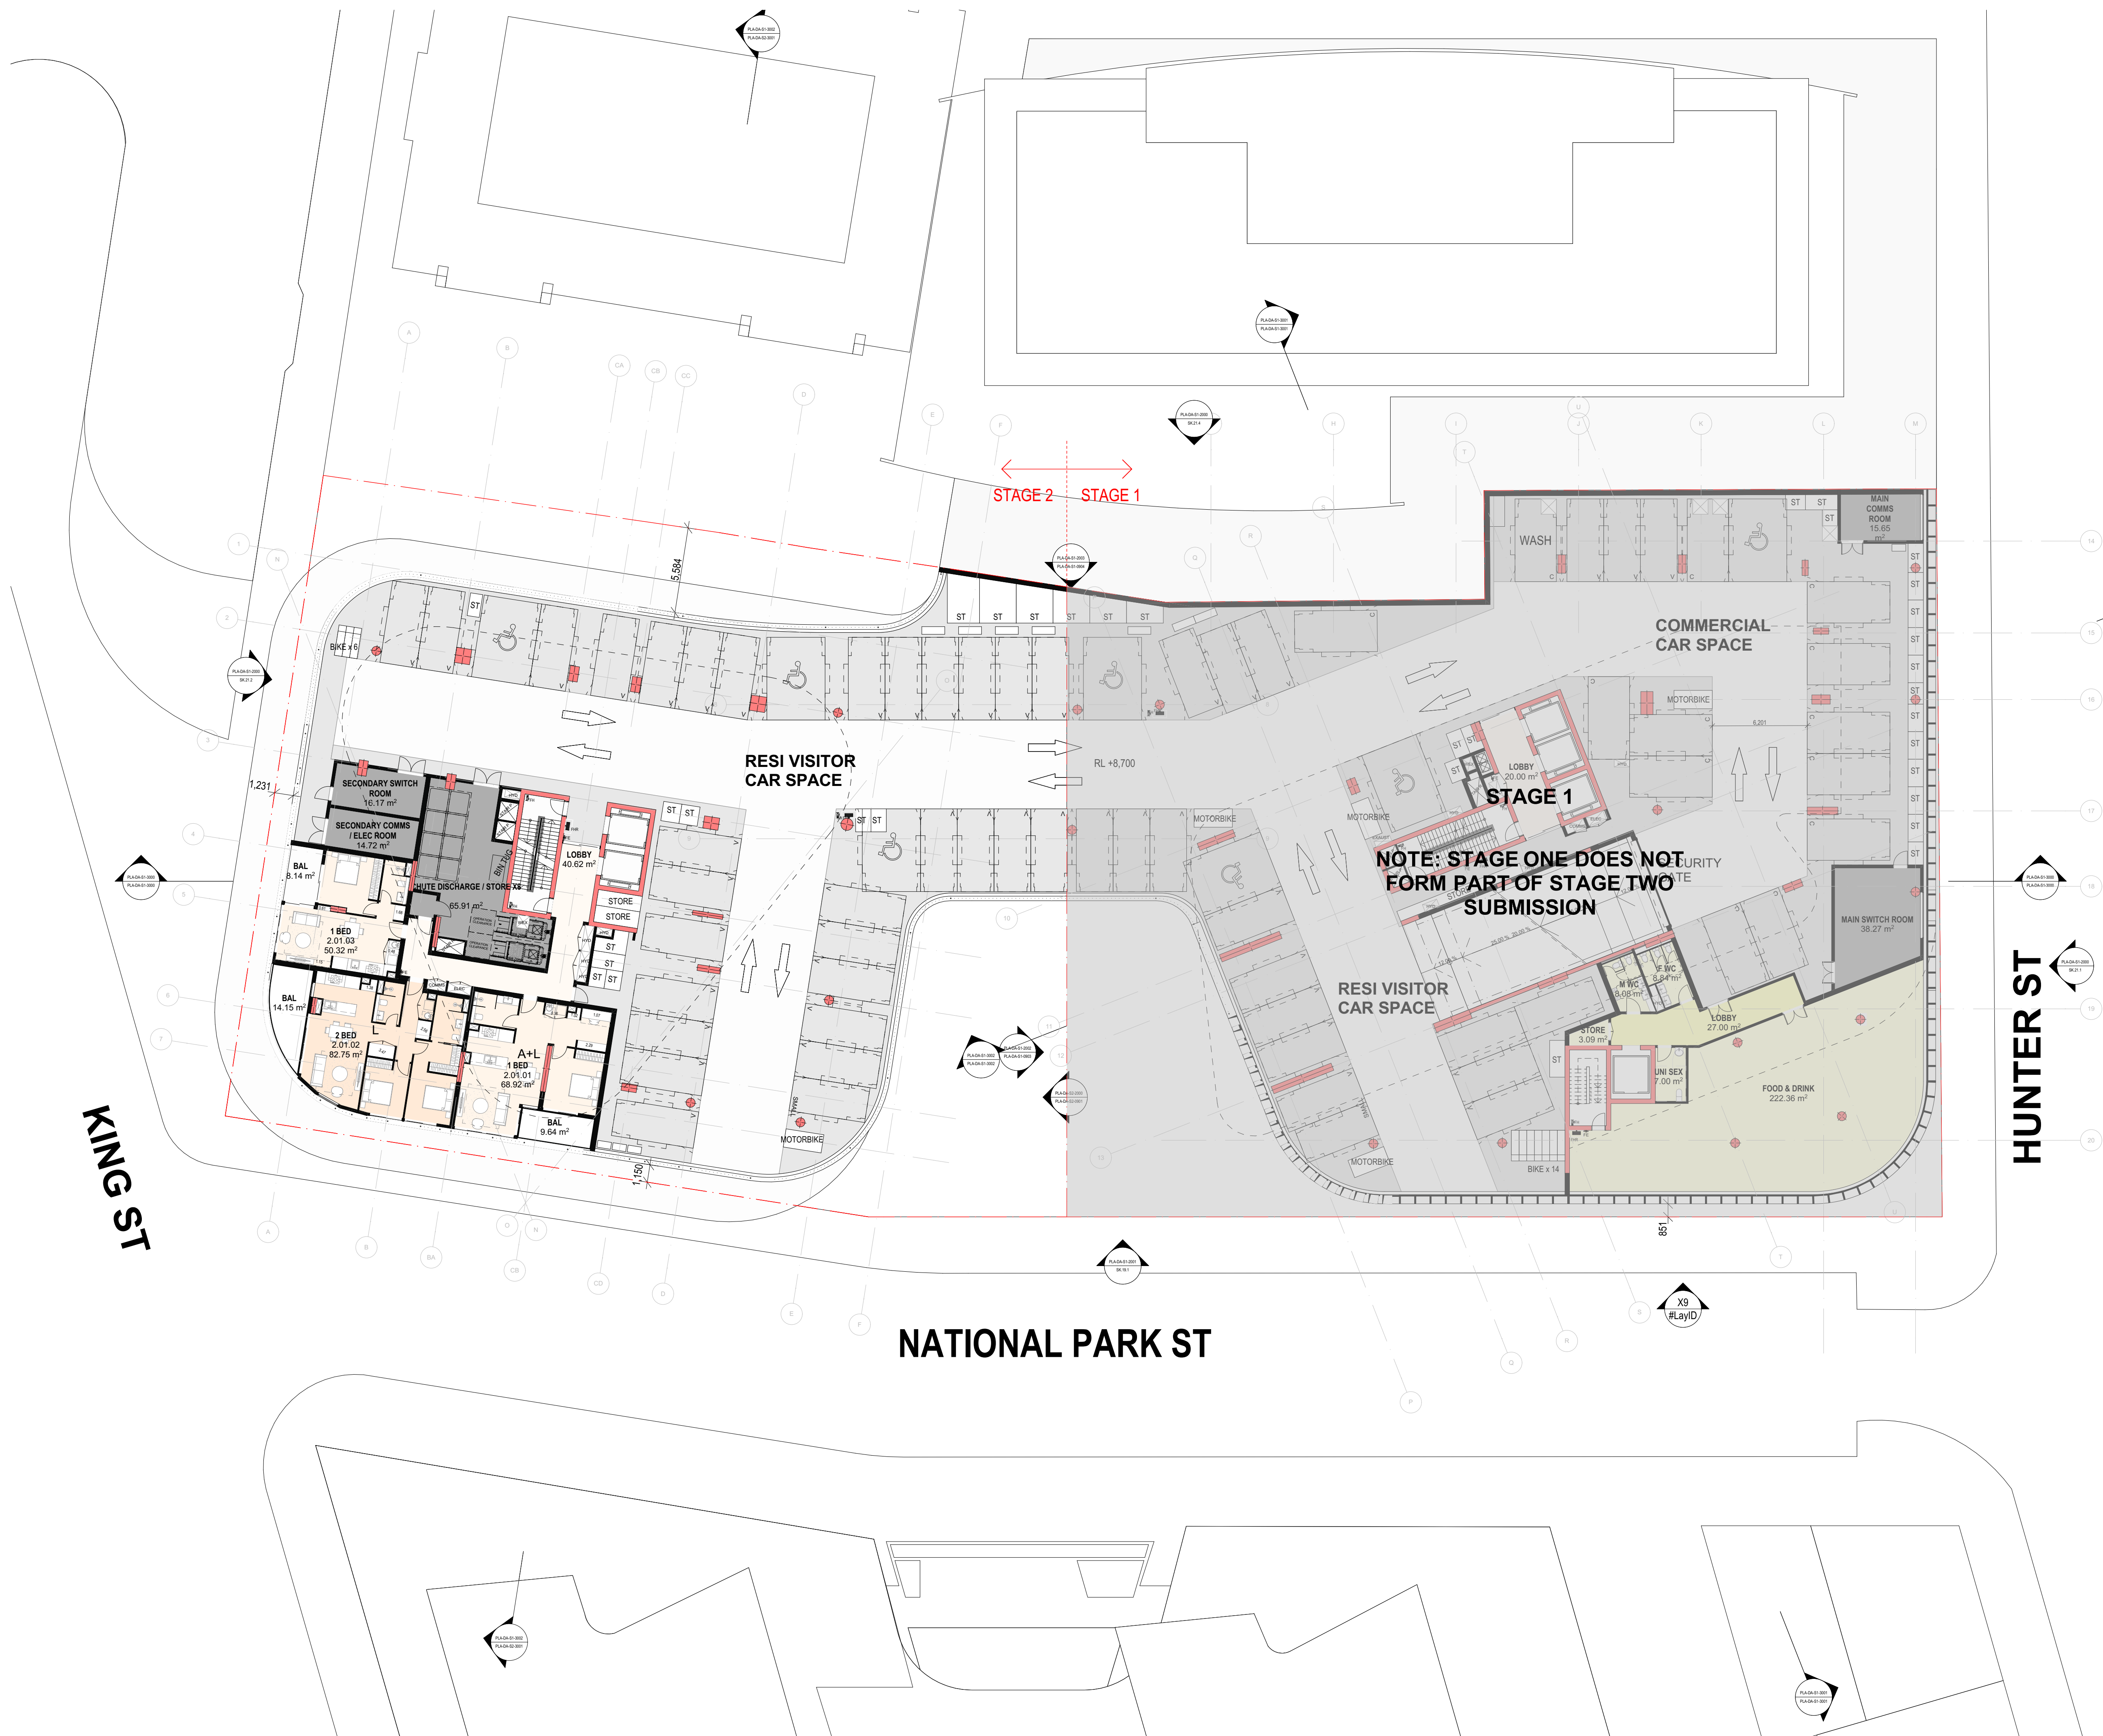

[illegible]

DRAWING TITLE
**OVERALL FLOOR PLAN -
LEVEL 02**

DATE 4/11/2022	PLOT DATE 4/11/2022	SCALE 1:200 @A1
-------------------	------------------------	--------------------

DATE 4/11/2022	PLOT DATE 4/11/2022	SCALE 1:200 @A1
-------------------	------------------------	--------------------

DRAWN AA/CY	CHECKED HN
----------------	---------------

JOB NO.


20623

In accepting and utilising this document the recipient agrees that Plus Architecture Pty. Ltd. ACN 600506303, retain all common law, statutory law and other rights including copyright and intellectual property rights. The recipient agrees not to use this document for any purpose other than its intended use; to waive all claims against Plus Architecture resulting from unauthorised changes; or to reuse the document on other projects without the prior written consent of Plus Architecture. Under no circumstances shall transfer of this document be deemed a sale. Plus Architecture makes no warranties of fitness for any purpose.

The Builder/Contractor shall verify job dimensions prior to any work commencing. Fitted dimensions shall take precedence over scaled work.

DRG. NO.
PLA-DA-S2-1002

REVISION
A

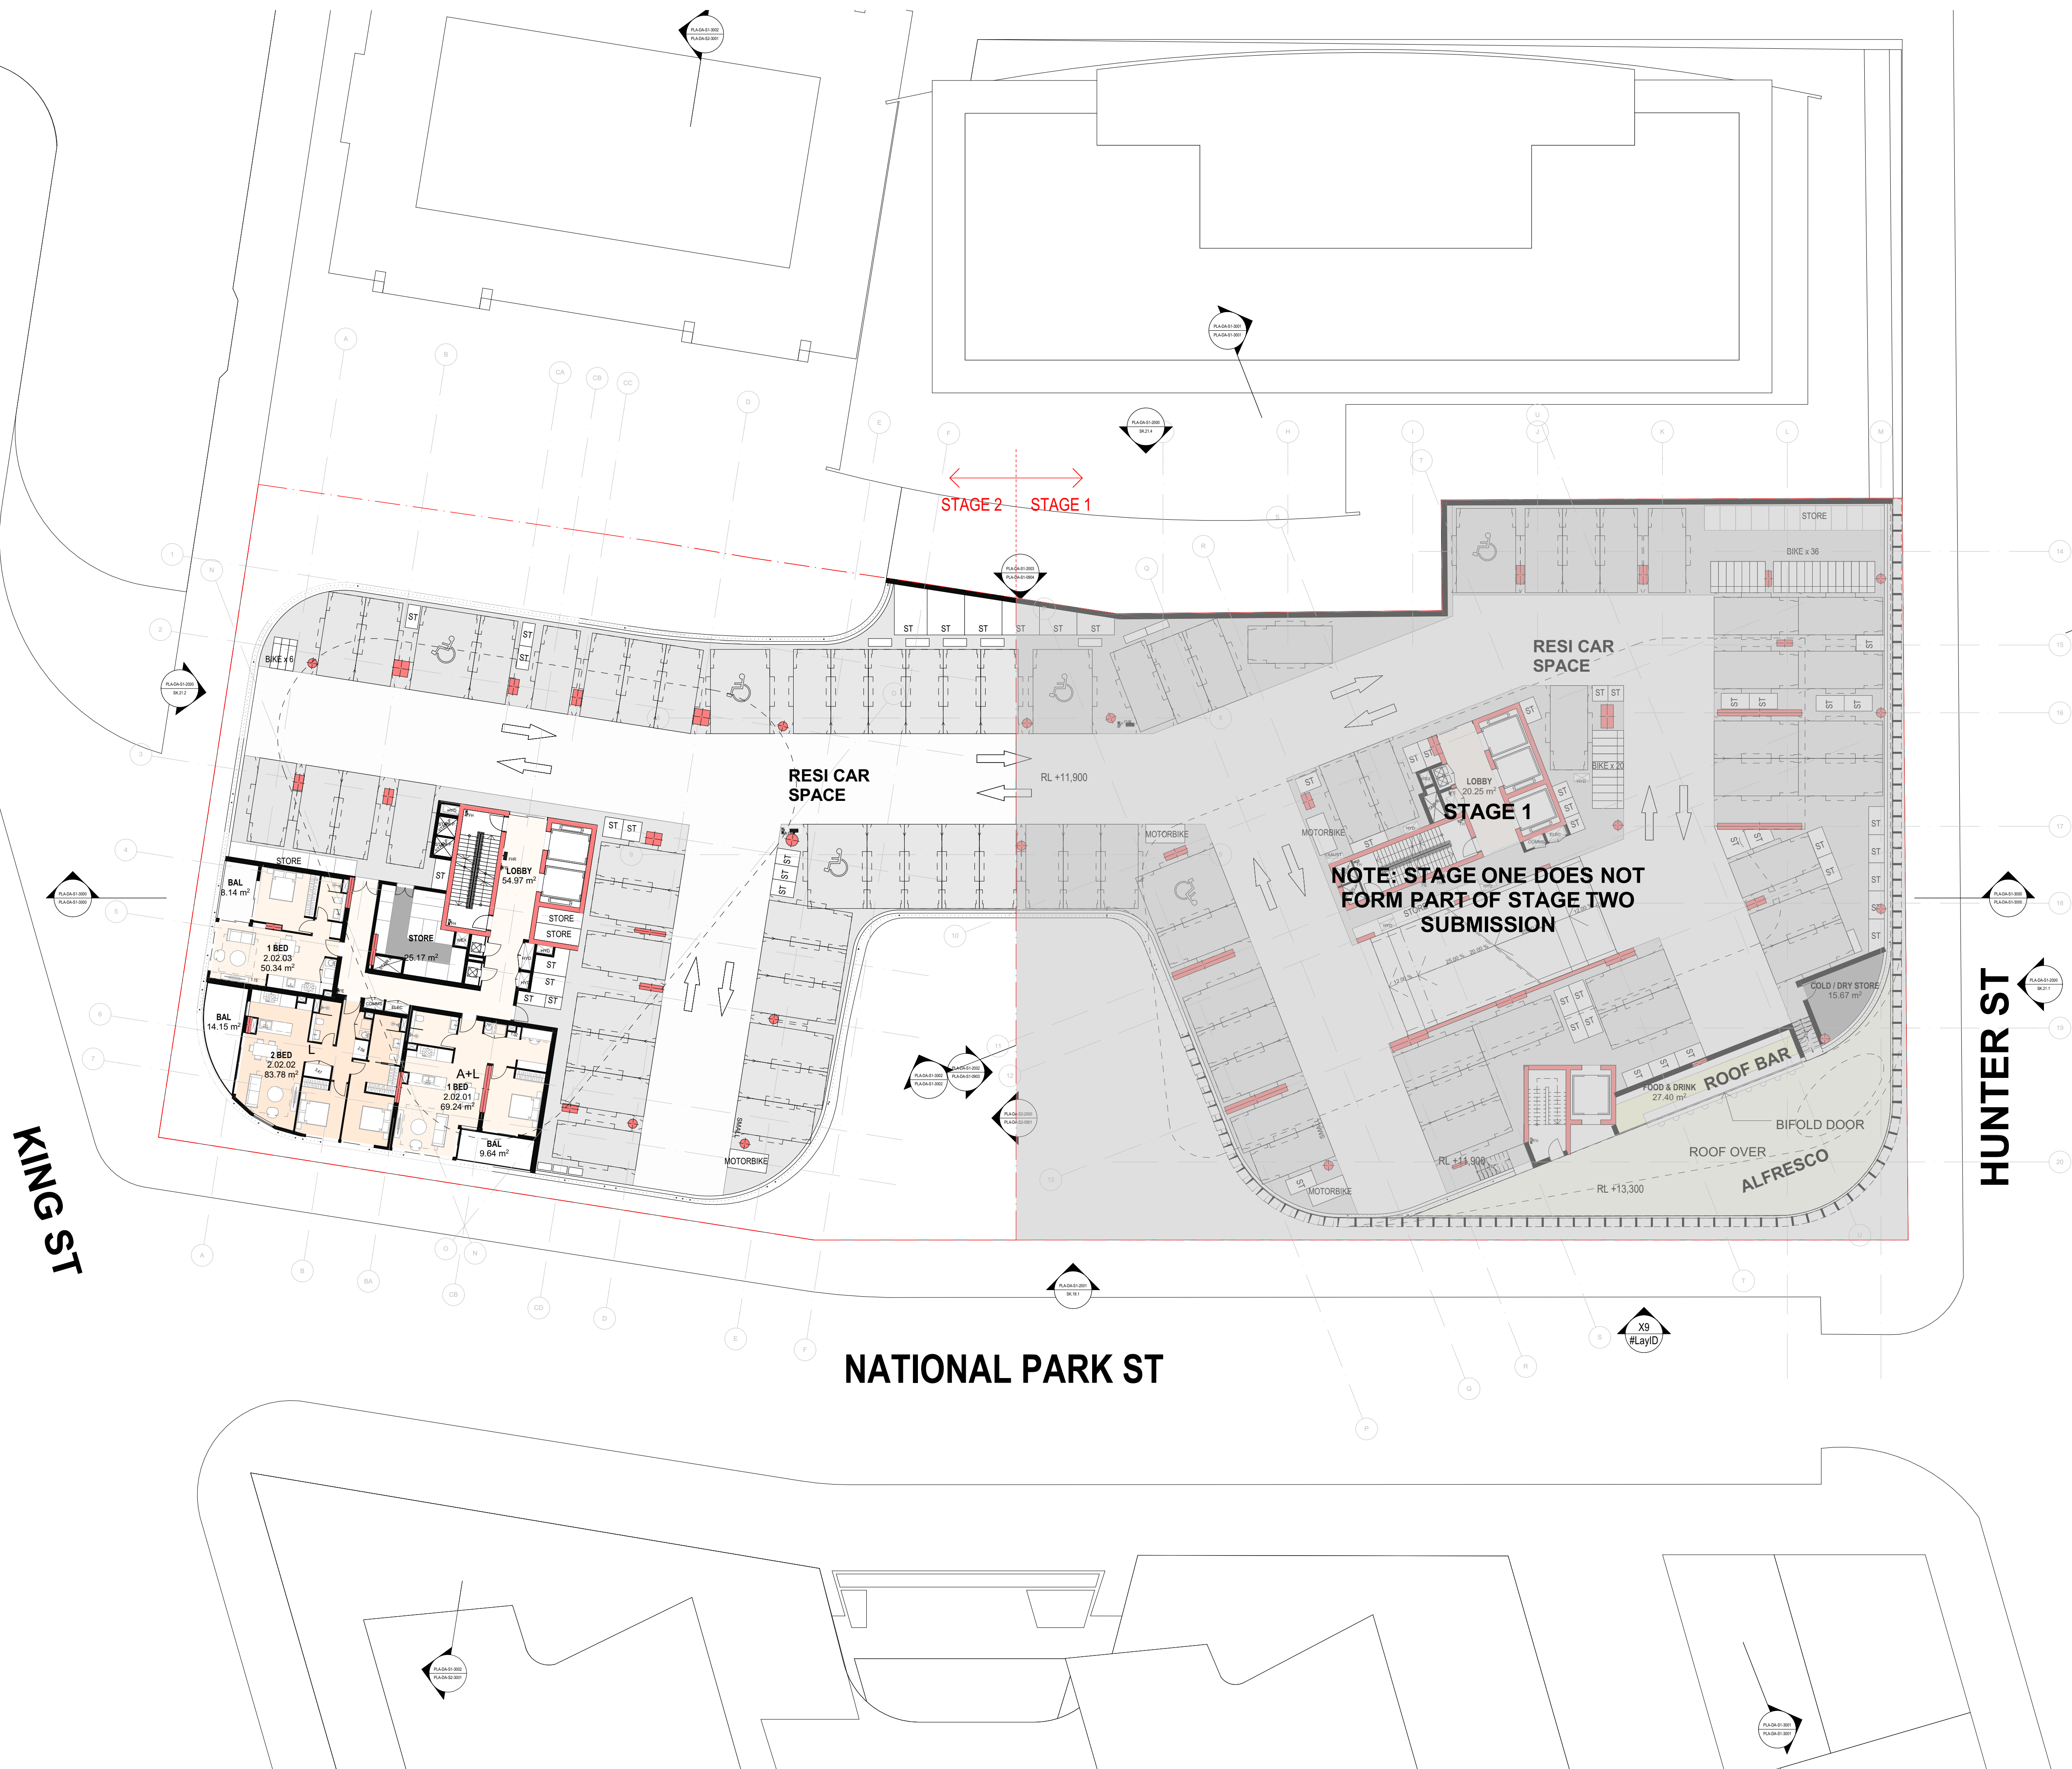

[illegible]

DRAWING TITLE
**OVERALL FLOOR PLAN -
LEVEL 03**

DATE 4/11/2022	PLOT DATE 4/11/2022	SCALE 1:200 @A1
-------------------	------------------------	--------------------

DATE 4/11/2022	PLOT DATE 4/11/2022	SCALE 1:200 @A1
-------------------	------------------------	--------------------

DRAWN AA/CY	CHECKED HN
----------------	---------------

JOB NO.

20623

In accepting and utilising this document the recipient agrees that Plus Architecture Pty. Ltd. ACN 600506303, retain all common law, statutory law and other rights including copyright and intellectual property rights. The recipient agrees not to use this document for any purpose other than its intended use; to waive all claims against Plus Architecture resulting from unauthorised changes; or to reuse the document on other projects without the prior written consent of Plus Architecture. Under no circumstances shall transfer of this document be deemed a sale. Plus Architecture makes no warranties of fitness for any purpose.

The Builder/Contractor shall verify job dimensions prior to any work commencing. Fitted dimensions shall take precedence over scaled work.

DRG. NO.
PLA-DA-S2-1003
REVISION
A

KING ST

HUNTER ST

NATIONAL PARK ST

RESI CAR
SPACERESI CA
SPACE

STAGE 1

NOTE: STAGE ONE DOES NOT FORM PART OF STAGE TWO SUBMISSION

VQ

7/11 HUNTER ST
NEWCASTLE WEST
NSW 2302

DRAWING TITLE
**OVERALL FLOOR PLAN -
LEVEL 03**

FOR INFORMATION

DATE 4/11/2022	PLOT DATE 4/11/2022	SCALE 1:200 @A1
-------------------	------------------------	--------------------

DRAWN AA/CY	CHECKED HN
----------------	---------------

JOB NO.

20623

In accepting and utilising this document the recipient agrees that Plus Architecture Pty. Ltd. ACN 600506303, retain all common law, statutory law and other rights including copyright and intellectual property rights. The recipient agrees not to use this document for any purpose other than its intended use; to waive all claims against Plus Architecture resulting from unauthorised changes; or to reuse the document on other projects without the prior written consent of Plus Architecture. Under no circumstances shall transfer of this document be deemed a sale. Plus Architecture makes no warranties of fitness for any purpose.

The Builder/Contractor shall verify job dimensions prior to any work commencing. Fitted dimensions shall take precedence over scaled work.

DRG. NO.
PLA-DA-S2-1003
REVISION
A

[illegible]

PROJECT
711 HUNTER ST
NEWCASTLE WEST
NSW 2302

DRAWING TITLE
**OVERALL FLOOR PLAN -
LEVEL 04**

FOR INFORMATION


DATE 4/11/2022	PLOT DATE 4/11/2022	SCALE 1:200 @A1
DRAWN AA/CY	CHECKED HN	

JOB NO.
20623

In accepting and utilising this document the recipient agrees that Plus Architecture Pty. Ltd. ACN 600506303, retain all common law, statutory law and other rights including copyright and intellectual property rights. The recipient agrees not to use this document for any purpose other than its intended use; to waive all claims against Plus Architecture resulting from unauthorised changes; or to reuse the document on other projects without the prior written consent of Plus Architecture. Under no circumstances shall transfer of this document be deemed a sale. Plus Architecture makes no warranties of fitness for any purpose.

The Builder/Contractor shall verify job dimensions prior to any work commencing. Figured dimensions shall take precedence over scaled work.

DRG. NO.
PLA-DA-S2-1004
REVISION
A

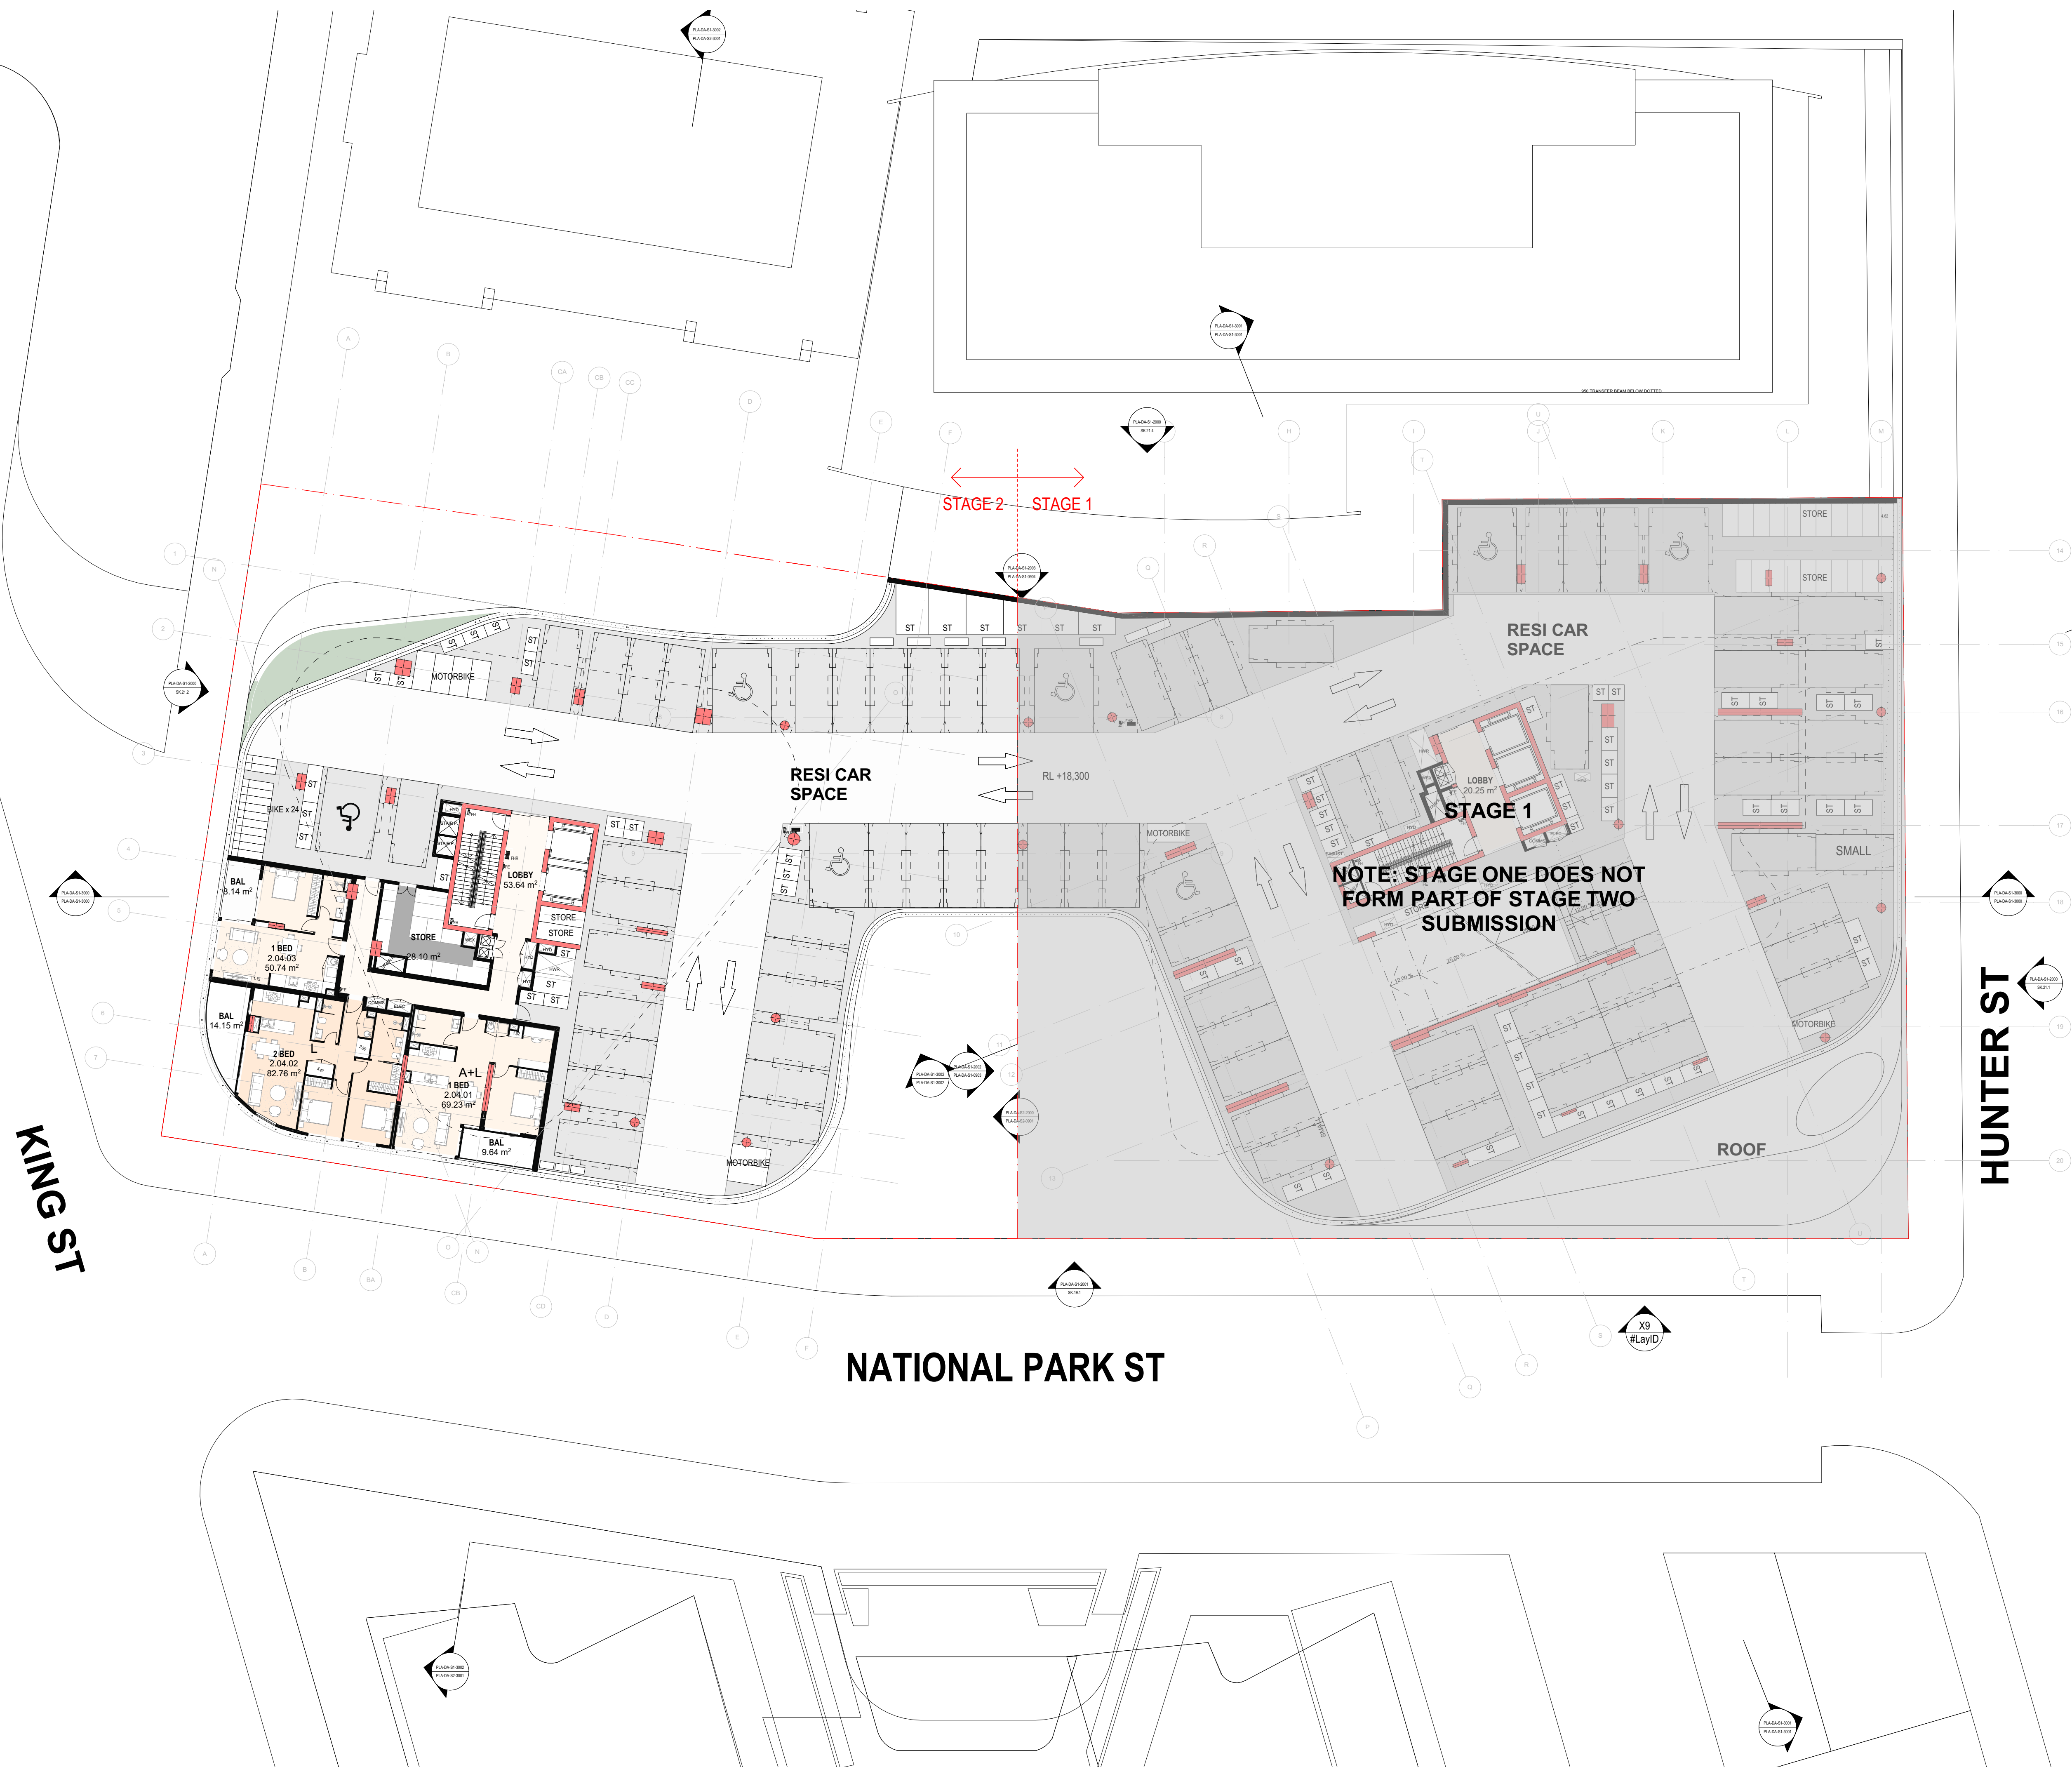

[illegible]

DRAWING TITLE
**OVERALL FLOOR PLAN -
LEVEL 05**

DATE 4/11/2022	PLOT DATE 4/11/2022	SCALE 1:200 @A1
-------------------	------------------------	--------------------

DATE 4/11/2022	PLOT DATE 4/11/2022	SCALE 1:200 @A1
-------------------	------------------------	--------------------

DRAWN AA/CY	CHECKED HN
----------------	---------------

JOB NO. _____

20623

In accepting and utilising this document the recipient agrees that Plus Architecture Pty. Ltd. ACN 600508303, retain all common law, statutory law and other rights including copyright and intellectual property rights. The recipient agrees not to use this document for any purpose other than its intended use; to waive all claims against Plus Architecture resulting from unauthorised changes; or to reuse the document on other projects without the prior written consent of Plus Architecture. Under no circumstances will transfer of this document be deemed a sale. Plus Architecture makes no warranties of fitness for any purpose. The Builder/Contractor shall verify job dimensions prior to any work commencing. Figure dimensions shall take precedence over scaled work.

DRG. NO.
PLA-DA-S2-1005
REVISION
A



[illegible]

DRAWING TITLE
**OVERALL FLOOR PLAN -
LEVEL 14 - LEVEL 16**

DATE 4/11/2022	PLOT DATE 4/11/2022	SCALE 1:200 @A1
-------------------	------------------------	--------------------

DATE 4/11/2022	PLOT DATE 4/11/2022	SCALE 1:200 @A1
-------------------	------------------------	--------------------

DRAWN AA/CY	CHECKED HN
----------------	---------------

JOB NO. _____

JOB NO.
20623

In accepting and utilising this document the recipient agrees that Plus Architecture Pty. Ltd. ACN 60059303, retain all common law, statutory law and other rights including copyright and intellectual property rights. The recipient agrees not to use this document for any purpose other than its intended use: to waive all claims against Plus Architecture resulting from unauthorised changes; or to reuse the document on other projects without the prior written consent of Plus Architecture. Under no circumstances shall transfer of this document be deemed a sale. Plus Architecture makes no warranty of fitness for any use.

The Builder/Contractor shall verify job dimensions prior to any work commencing. Figured dimensions shall take precedence over scaled work.

DRG. NO.
PLA-DA-S2-1014
REVISION
A



[illegible]

DRAWING TITLE
**OVERALL FLOOR PLAN -
LEVEL 17**

FOR INFORMATION

DATE 4/11/2022	PLOT DATE 4/11/2022	SCALE 1:200 @A1
DRAWN AA/CY	CHECKED HN	


JOB NO.
20623

In accepting and utilising this document the recipient agrees that Plus Architecture Pty. Ltd. ACN 600506303, retain all common law, statutory law and other rights including copyright and intellectual property rights. The recipient agrees not to use this document for any purpose other than its intended use; to waive all claims against Plus Architecture resulting from unauthorised changes; or to reuse the document on other projects without the prior written consent of Plus Architecture. Under no circumstances shall transfer of this document be deemed a sale. Plus Architecture makes no warranties of fitness for any purpose.

The Builder/Contractor shall verify job dimensions prior to any work commencing. Fitted dimensions shall take precedence over scaled work.

DRG. NO.
PLA-DA-S2-1017
REVISION
A

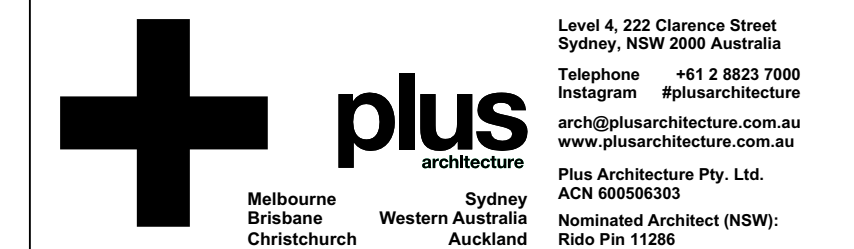

[illegible]

DRAWING TITLE
**OVERALL FLOOR PLAN -
LEVEL 18 - LEVEL 24**

FOR INFORMATION

DATE 4/11/2022	PLOT DATE 4/11/2022	SCALE 1:200 @A1
DRAWN AA/CY	CHECKED HN	

JOB NO.
20623

In accepting and utilising this document the recipient agrees that Plus Architecture Pty. Ltd. ACN 600506303, retain all common law, statutory law and other rights including copyright and intellectual property rights. The recipient agrees not to use this document for any purpose other than its intended use; to waive all claims against Plus Architecture resulting from unauthorised changes; or to reuse the document on other projects without the prior written consent of Plus Architecture. Under no circumstances shall transfer of this document be deemed a sale. Plus Architecture makes no warranties of fitness for any purpose.

The Builder/Contractor shall verify job dimensions prior to any work commencing. Fitted dimensions shall take precedence over scaled work.

DRG. NO.
PLA-DA-S2-1024
REVISION
A

[illegible]

DRAWING TITLE
**OVERALL FLOOR PLAN -
LEVEL 25**

DATE 4/11/2022	PLOT DATE 4/11/2022	SCALE 1:200 @A1
-------------------	------------------------	--------------------

DATE 4/11/2022	PLOT DATE 4/11/2022	SCALE 1:200 @A1
-------------------	------------------------	--------------------

DRAWN AA/CY	CHECKED HN
----------------	---------------


JOB NO.

JOB NO.
20623

In accepting and utilising this document the recipient agrees that Plus Architecture Pty. Ltd. ACN 600506303, retain all common law, statutory law and other rights including copyright and intellectual property rights. The recipient agrees not to use this document for any purpose other than its intended use; to waive all claims against Plus Architecture resulting from unauthorised changes; or to reuse the document on other projects without the prior written consent of Plus Architecture. Under no circumstances shall transfer of this document be deemed a sale. Plus Architecture makes no warranties of fitness for any purpose.

The Builder/Contractor shall verify job dimensions prior to any work commencing. Fitted dimensions shall take precedence over scaled work.

DRG. NO.
PLA-DA-S2-1025
REVISION
A

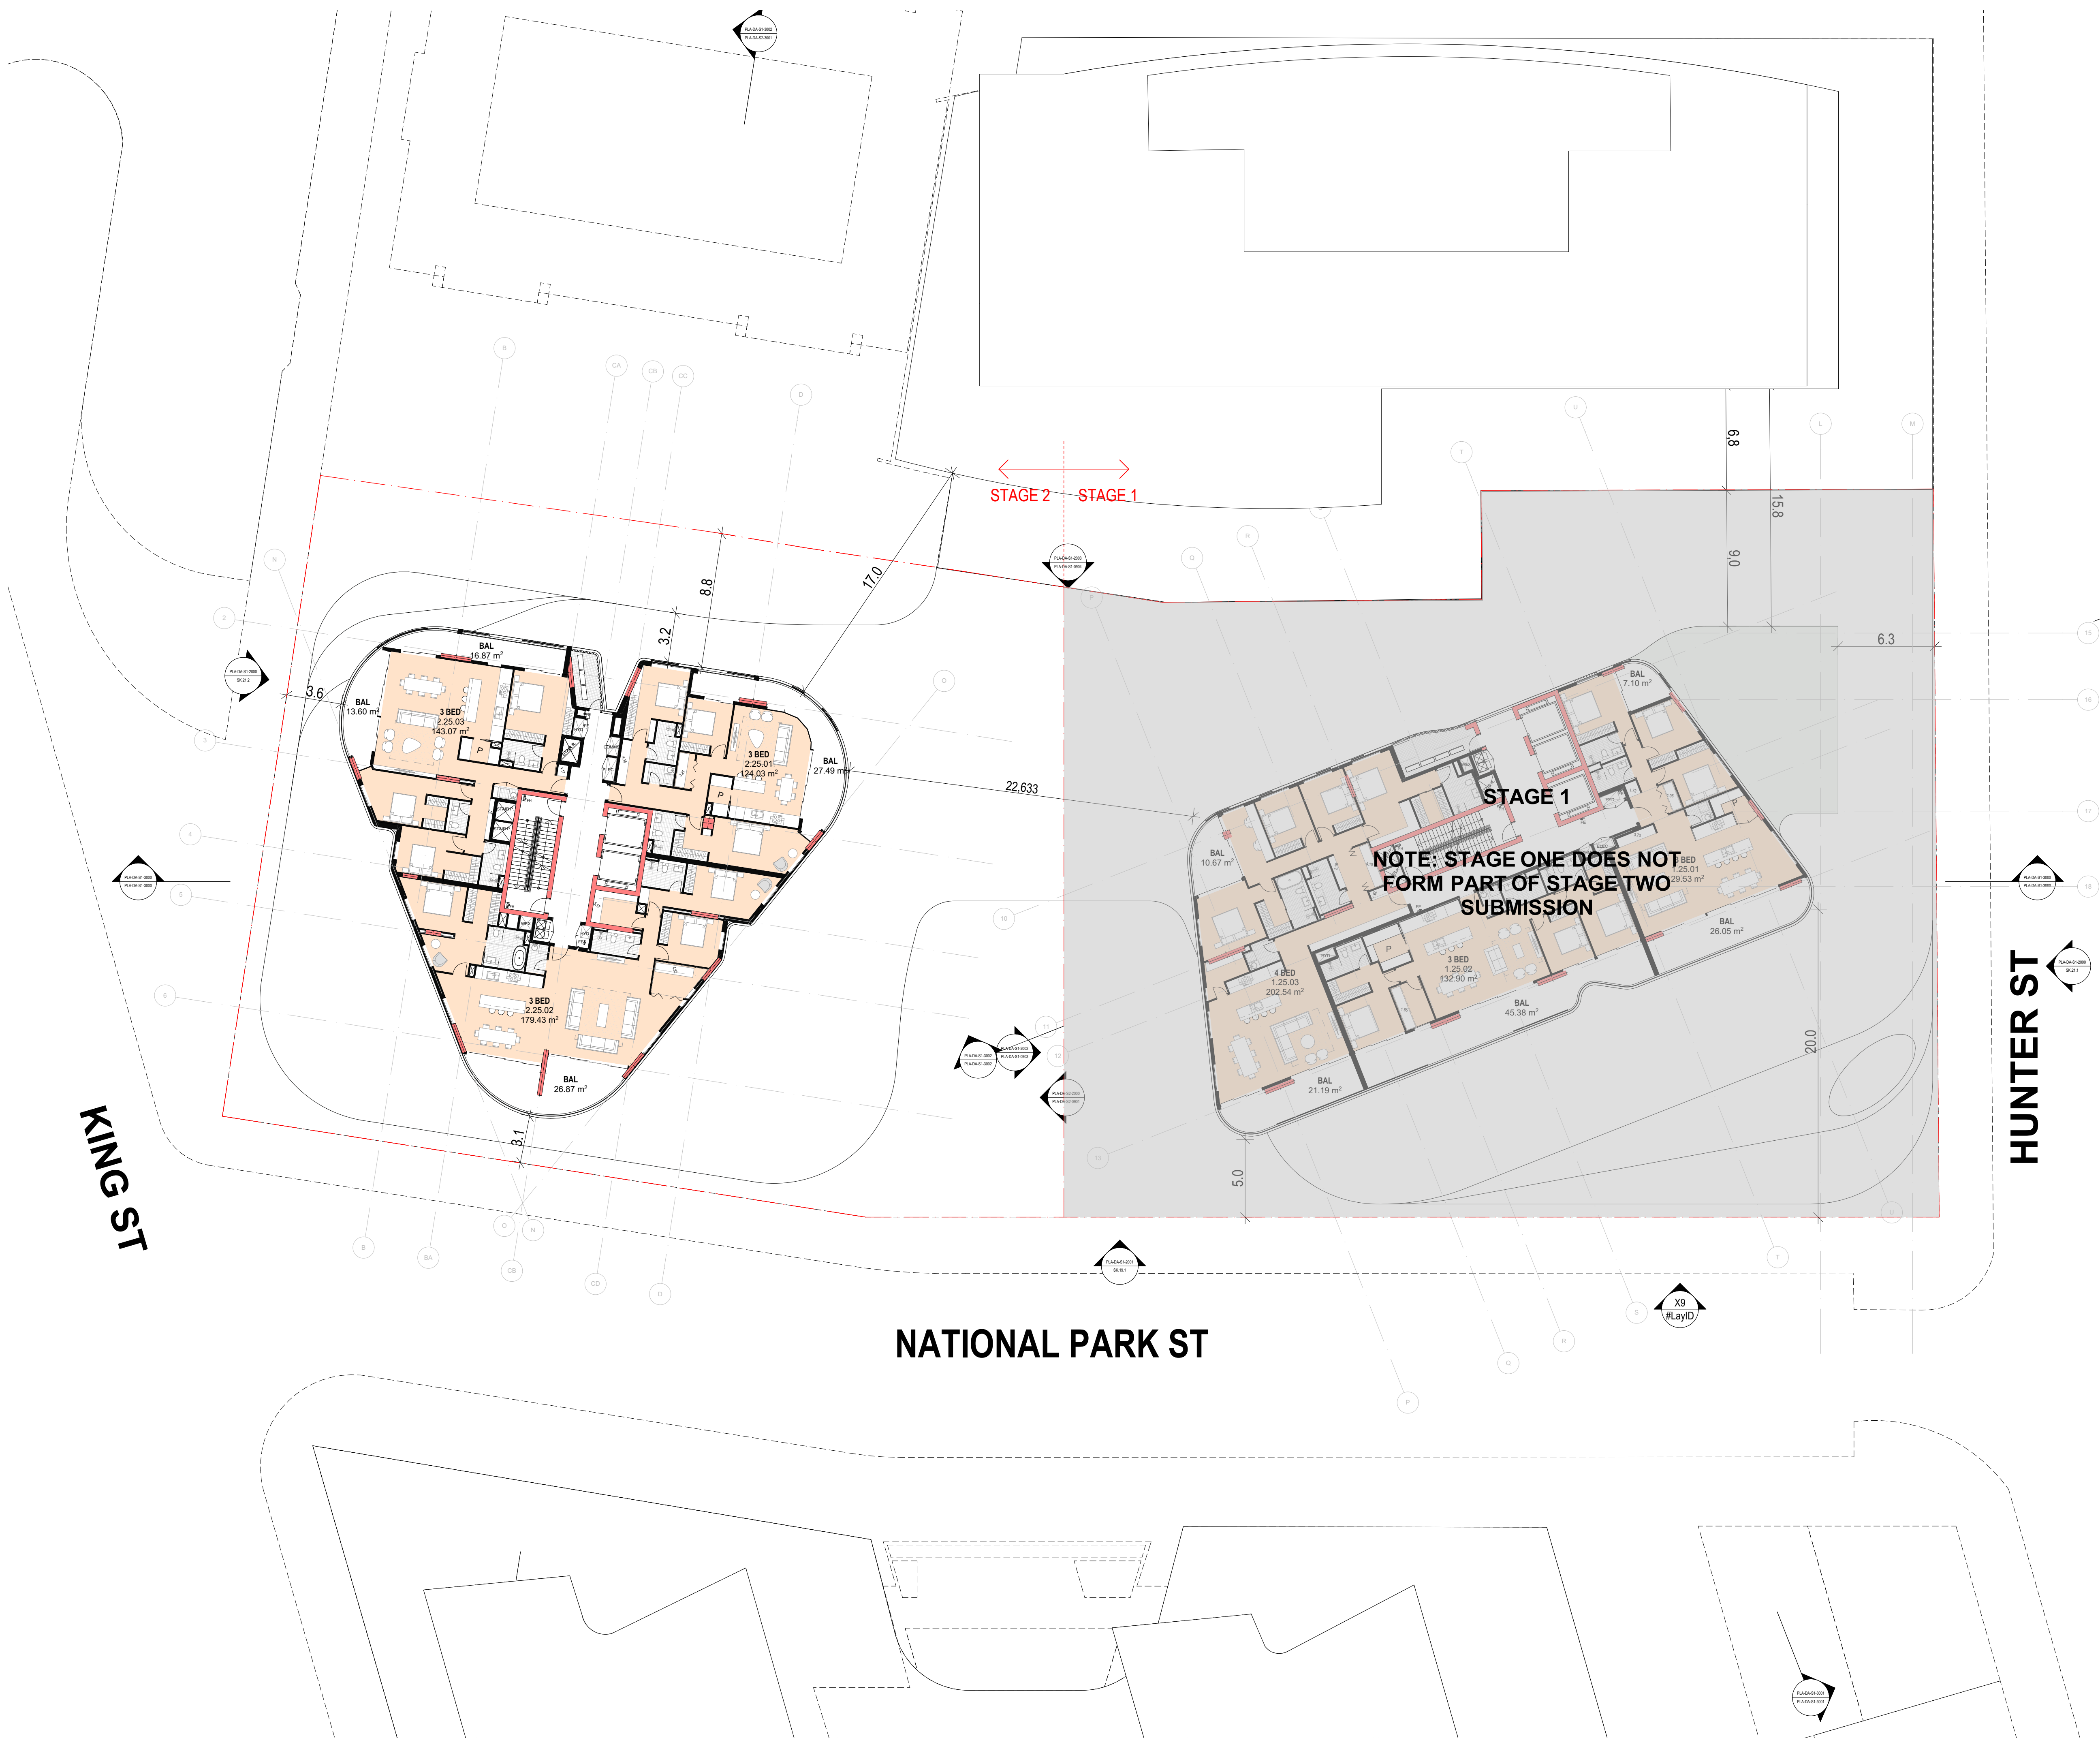


[illegible]

DRAWING TITLE
**OVERALL FLOOR PLAN -
LEVEL 26 PLANT**

DATE 4/11/2022	PLOT DATE 4/11/2022	SCALE 1:200 @A1
DRAWN AA/CY	CHECKED HN	
JOB NO. 20623		

In accepting and utilising this document the recipient agrees that Plus Architecture Pty. Ltd. ACN 600506303, retain all common law, statutory law and other rights including copyright and intellectual property rights. The recipient agrees not to use this document for any purpose other than its intended use; to waive all claims against Plus Architecture resulting from unauthorised changes; or to reuse the document on other projects without the prior written consent of Plus Architecture. Under no circumstances shall transfer of this document be deemed a sale. Plus Architecture makes no warranties of fitness for any purpose. The Builder/Contractor shall verify job dimensions prior to any work commencing. Figured dimensions shall take precedence over scaled work.

DRG. NO.
PLA-DA-S2-1026
REVISION
A

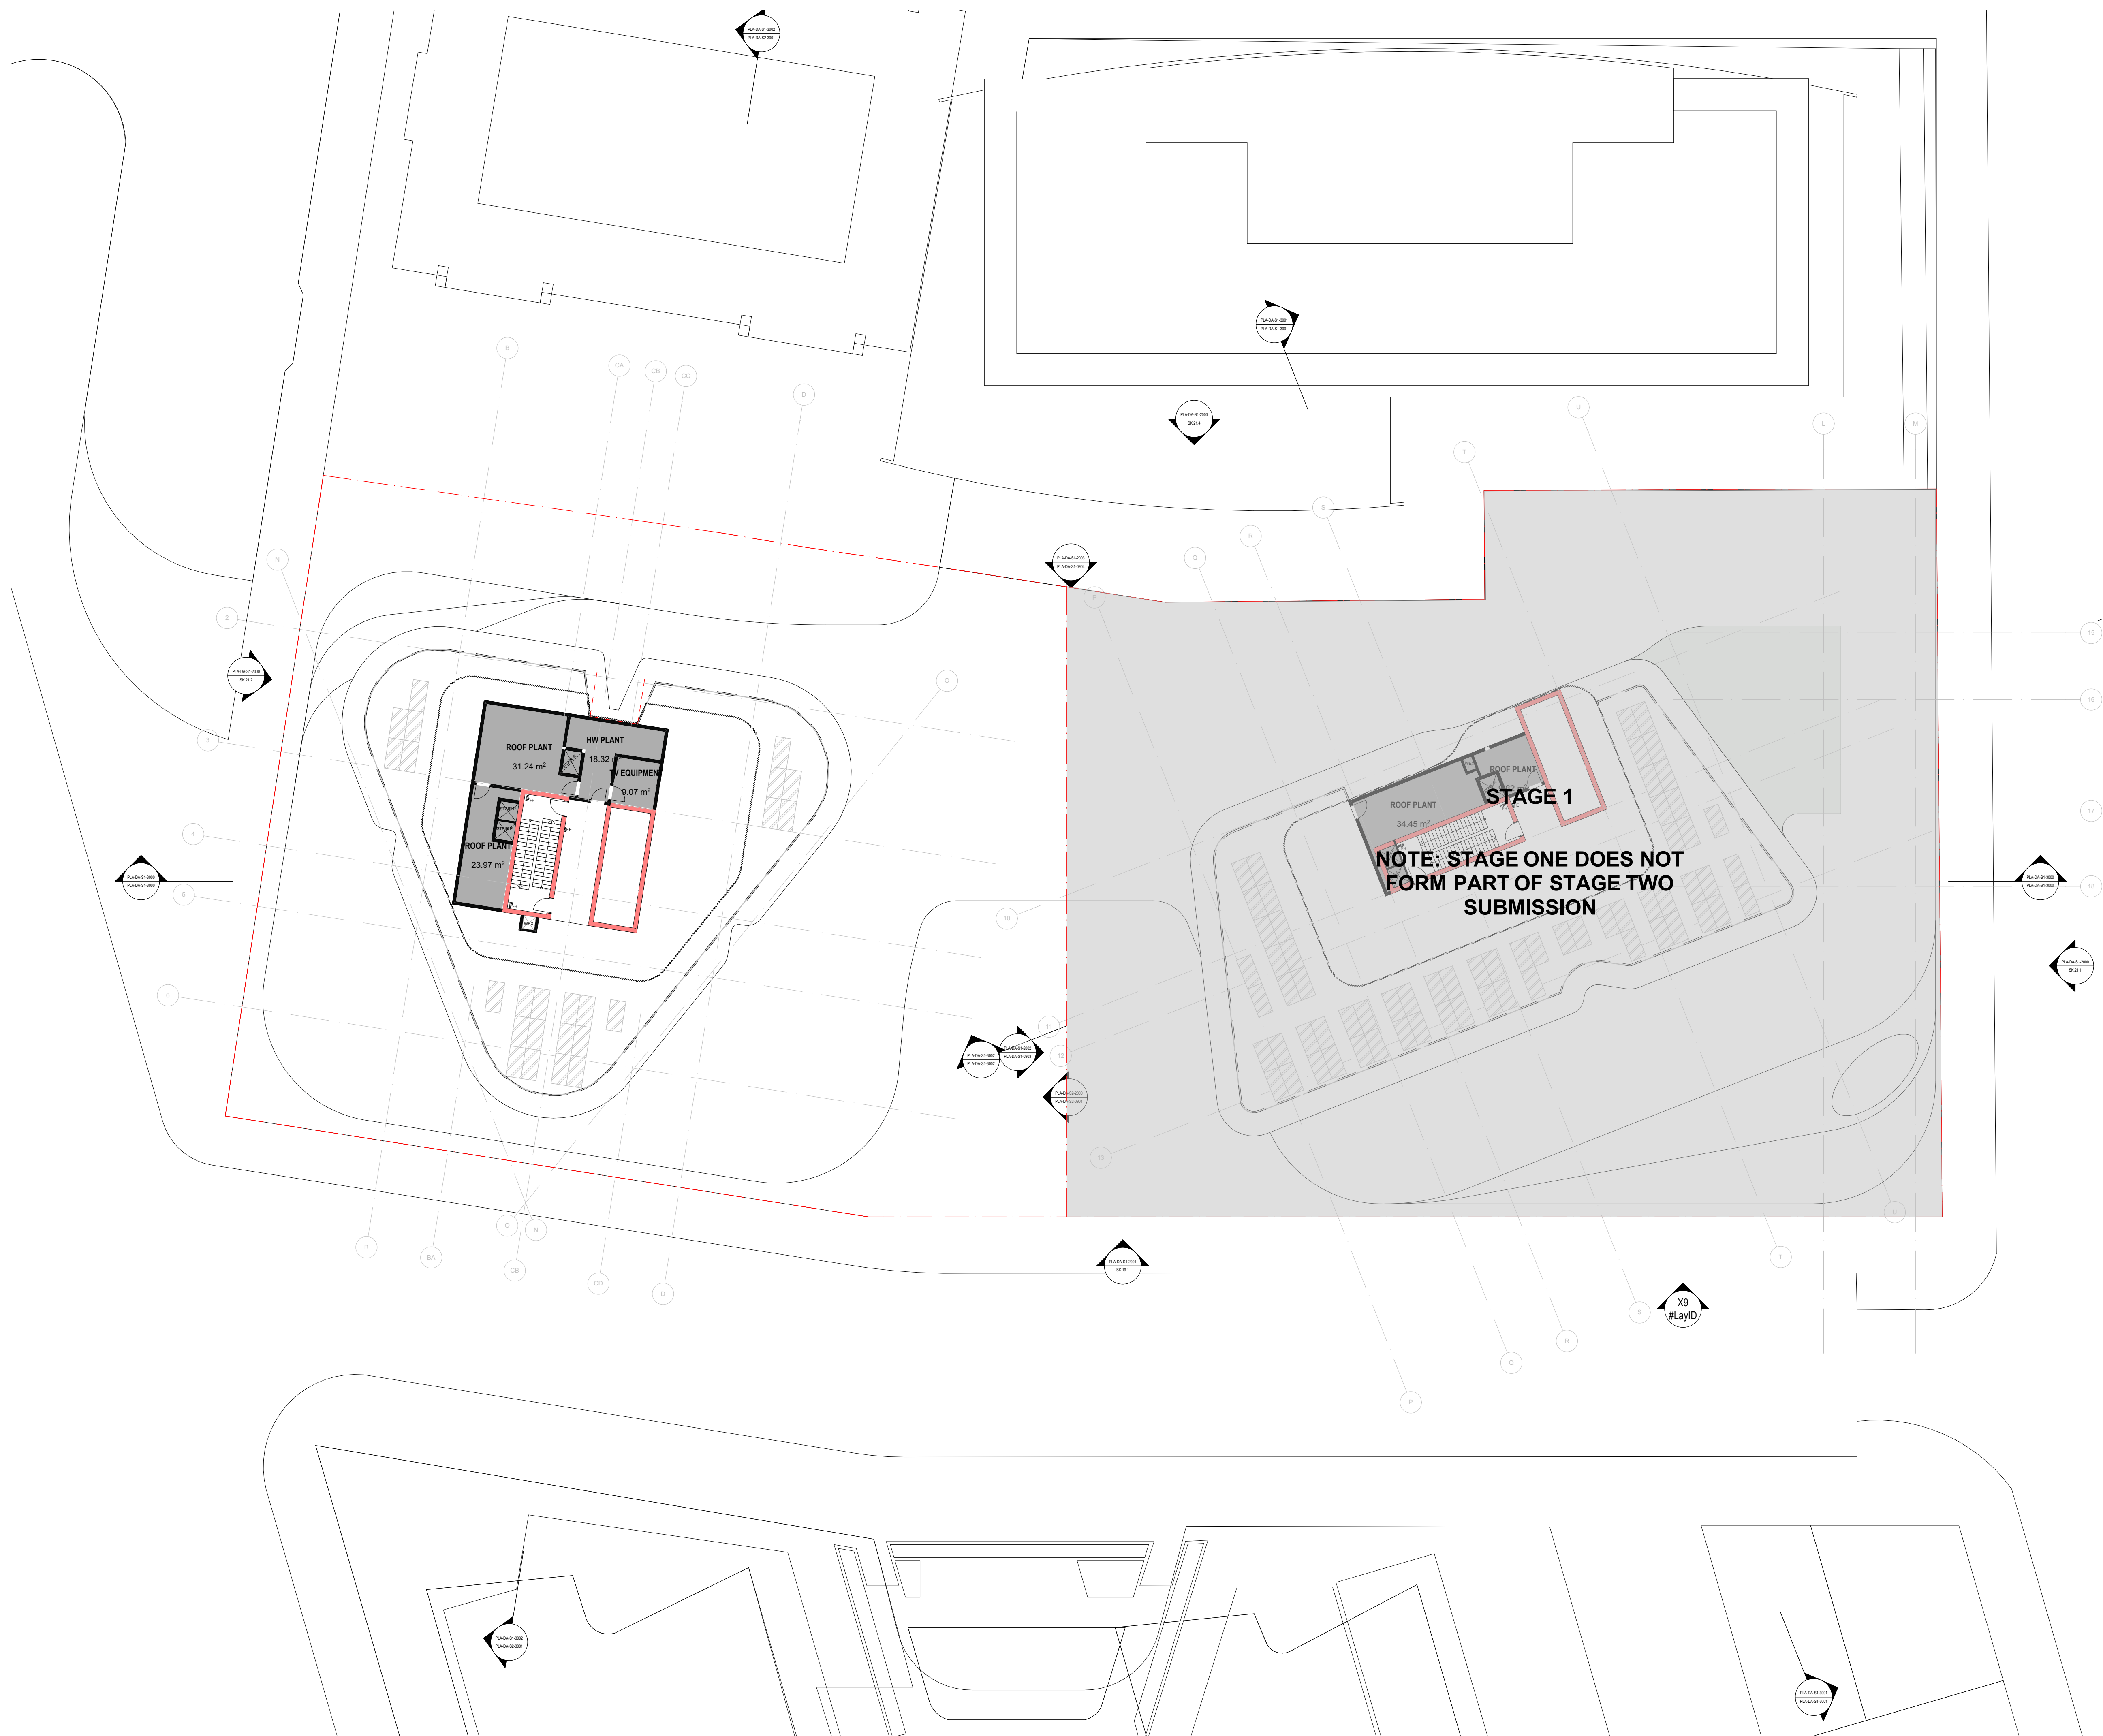

DRG. NO.
PLA-DA-S2-1027
REVISION
A

CLIENT _____



4, 222 Clarence Street
Sydney, NSW 2000 Australia
Phone +61 2 8823 7000
Fax +61 2 8823 7000
Email info@plusarchitecture.com.au
www.plusarchitecture.com.au
Plus Architecture Pty. Ltd.
ABN 60 0506303
Registered Architect (NSW):
Pin 11286


FOR INFORMATION

JOB NO. 1

DRG. NO.
A-DA-S2-1100
REVISION
A



CLIENT _____

 

DRAWN	CHECKED
-------	---------

JOB NO. _____

20623

[illegible]

REVISION

CLIENT _____

 **plus**
architecture

Level 4, 222 Clarence Street
Sydney, NSW 2000 Australia

Telephone +61 2 8823 7000
Instagram #plusarchitecture
arch@plusarchitecture.com.au
www.plusarchitecture.com.au

Melbourne
Brisbane
Christchurch

Sydney
Western Australia
Auckland

Plus Architecture Pty. Ltd.
ACN 600506303
Nominated Architect (NSW):
Rido Pin 11286


FOR INFORMATION

JOB NO.
20623

DRG. NO.
A-DA-S2-1101
REVISION
A




CLIENT _____

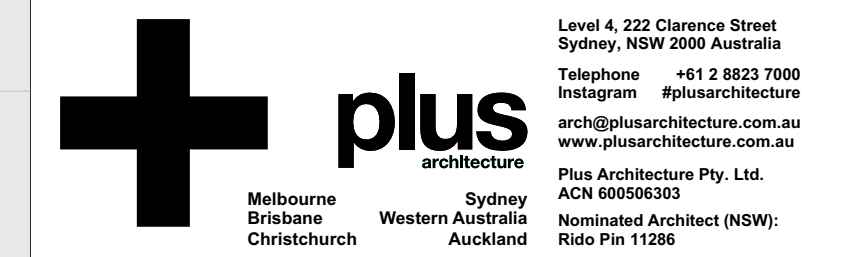

DRG. NO.
PLA-DA-S2-1102
REVISION
A



CLIENT _____

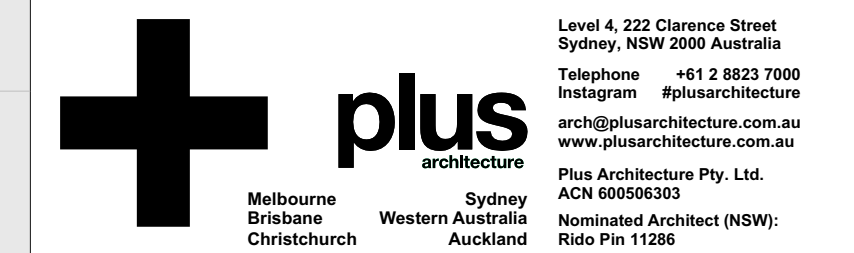

FOR INFORMATION


JOB NO. _____

20623

REVISION
A




CLIENT _____

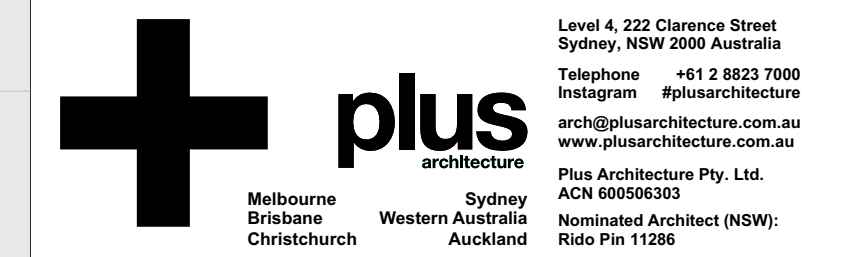

DRG. NO.
PLA-DA-S2-1104
REVISION
A

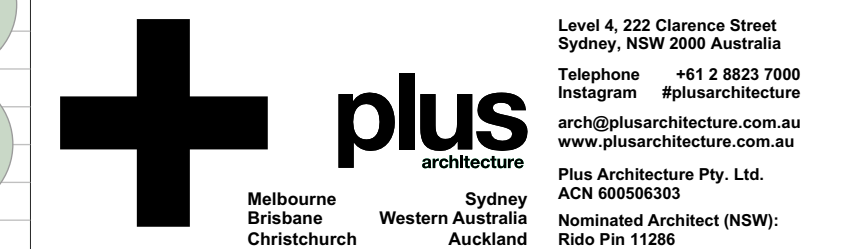

[illegible]

DRAWING TITLE
**GENERAL FLOOR PLAN -
LEVEL 05**

FOR INFORMATION


DRAWN AA/CY	CHECKED HN
----------------	---------------

DRG. NO.
A-DA-S2-1105

REVISION
A



CLIENT _____

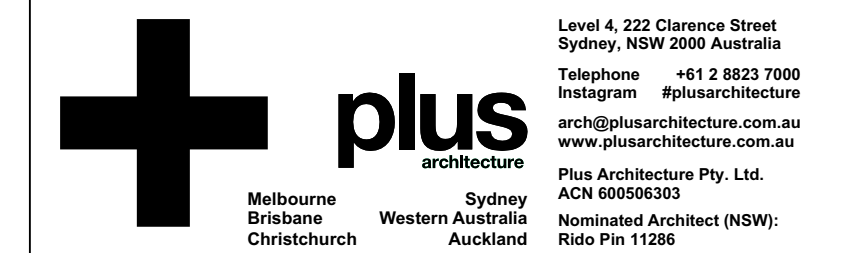

DRG. NO.
PLA-DA-S2-1107
REVISION
A



[illegible]

In accepting and utilising this document the recipient agrees that Plus Architecture Pty. Ltd. ACN 600506303, retain all common law, statutory law and other rights including copyright and intellectual property rights. The recipient agrees not to use this document for any purpose other than its intended use; to waive all claims against Plus Architecture resulting from unauthorised changes; or to reuse the document on other projects without the prior written consent of Plus Architecture. Under no circumstances shall transfer of this document be deemed a sale. Plus Architecture makes no warranties of fitness for any purpose. The Builder/Contractor shall verify job dimensions prior to any work commencing. Figured dimensions shall take precedence over scaled work.

DRG. NO.
PLA-DA-S2-1114
REVISION
A



[illegible]

Level 4, 222 Clarence Street
Sydney, NSW 2000 Australia
Telephone +61 2 8823 7000
Instagram #plusarchitecture
arch@plusarchitecture.com.au
www.plusarchitecture.com.au

Plus Architecture Pty. Ltd.
ACN 600506303
Nominated Architect (NSW):
Rido Pin 11286

FOR INFORMATION

DATE	PLOT DATE	SCALE
4/11/2022	4/11/2022	1:100 @A1

DRAWN AA/CY	CHECKED HN
----------------	---------------

JOB NO.	
---------	--


20623

In accepting and utilising this document the recipient agrees that Plus Architecture Pty. Ltd. ACN 600506303, retain all common law, statutory law and other rights including copyright and intellectual property rights. The recipient agrees not to use this document for any purpose other than its intended use; to waive all claims against Plus Architecture resulting from unauthorised changes; or to reuse the document on other projects without the prior written consent of Plus Architecture. Under no circumstances shall transfer of this document be deemed a sale. Plus Architecture makes no warranties of fitness for any purpose. The Builder/Contractor shall verify job dimensions prior to any work commencing. Figured dimensions shall take precedence over scaled work.

DRG. NO.
PLA-DA-S2-1125

REVISION
A

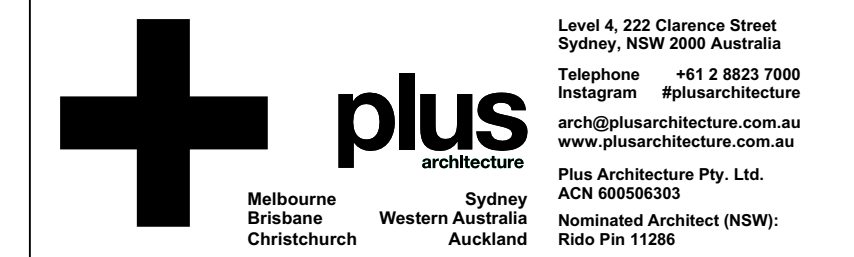

[illegible]

PROJECT
711 HUNTER ST
NEWCASTLE WEST
NSW 2302

DRAWING TITLE
**GENERAL FLOOR PLAN -
LEVEL 26**

FOR INFORMATION

DATE 4/11/2022	PLOT DATE 4/11/2022	SCALE 1:100 @A1
-------------------	------------------------	--------------------


DRAWN AA/CY	CHECKED HN
----------------	---------------

JOB NO.
20623

In accepting and utilising this document, the recipient agrees that Plus Architecture Pty. Ltd. ACN 600506303, retain all common law, statutory law and other rights including copyright and intellectual property rights. The recipient agrees not to use this document for any purpose other than its intended use; to waive all claims against Plus Architecture resulting from unauthorised changes; or to reuse the document on other projects without the prior written consent of Plus Architecture. Under no circumstances shall transfer of this document be deemed a sale. Plus Architecture makes no warranties of fitness for any purpose.

The Builder/Contractor shall verify job dimensions prior to any work commencing. Fitted dimensions shall take precedence over scaled work.

DRG. NO.
PLA-DA-S2-1126
REVISION
A

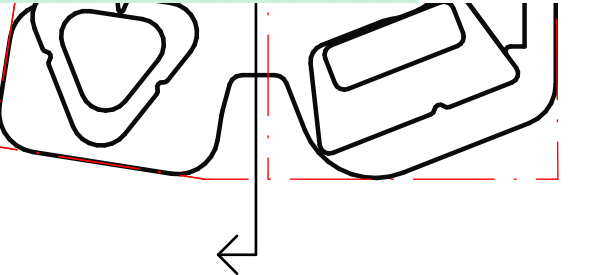[illegible]

Level 4, 222 Clarence Street
Sydney, NSW 2000 Australia
Telephone +61 2 8823 7000
Instagram #plusarchitecture
ch@plusarchitecture.com.au
www.plusarchitecture.com.au
Plus Architecture Pty. Ltd.
CN 600506303
Nominated Architect (NSW):
No Pin 11286

DRAWING TITLE
ELEVATION NORTH

FOR INFORMATION


DATE 4/11/2022	PLOT DATE 4/11/2022	SCALE 1:200 @A1
DRAWN AA/CY	CHECKED HN	


JOB NO.
20623

In accepting and utilising this document the recipient agrees that Plus Architecture Pty. Ltd. ACN 600508303, retain all common law, statutory law and other rights including copyright and intellectual property rights. The recipient agrees not to use this document for any purpose other than its intended use; to waive all claims against Plus Architecture resulting from unauthorised changes; or to reuse the document on other projects without the prior written consent of Plus Architecture. Under no circumstances shall transfer of this document be deemed a sale. Plus Architecture makes no warranties of fitness for any purpose.

The Builder/Contractor shall verify job dimensions prior to any work commencing. Figure dimensions shall take precedence over scaled work.

DRG. NO.
PLA-DA-S2-2000
REVISION
A

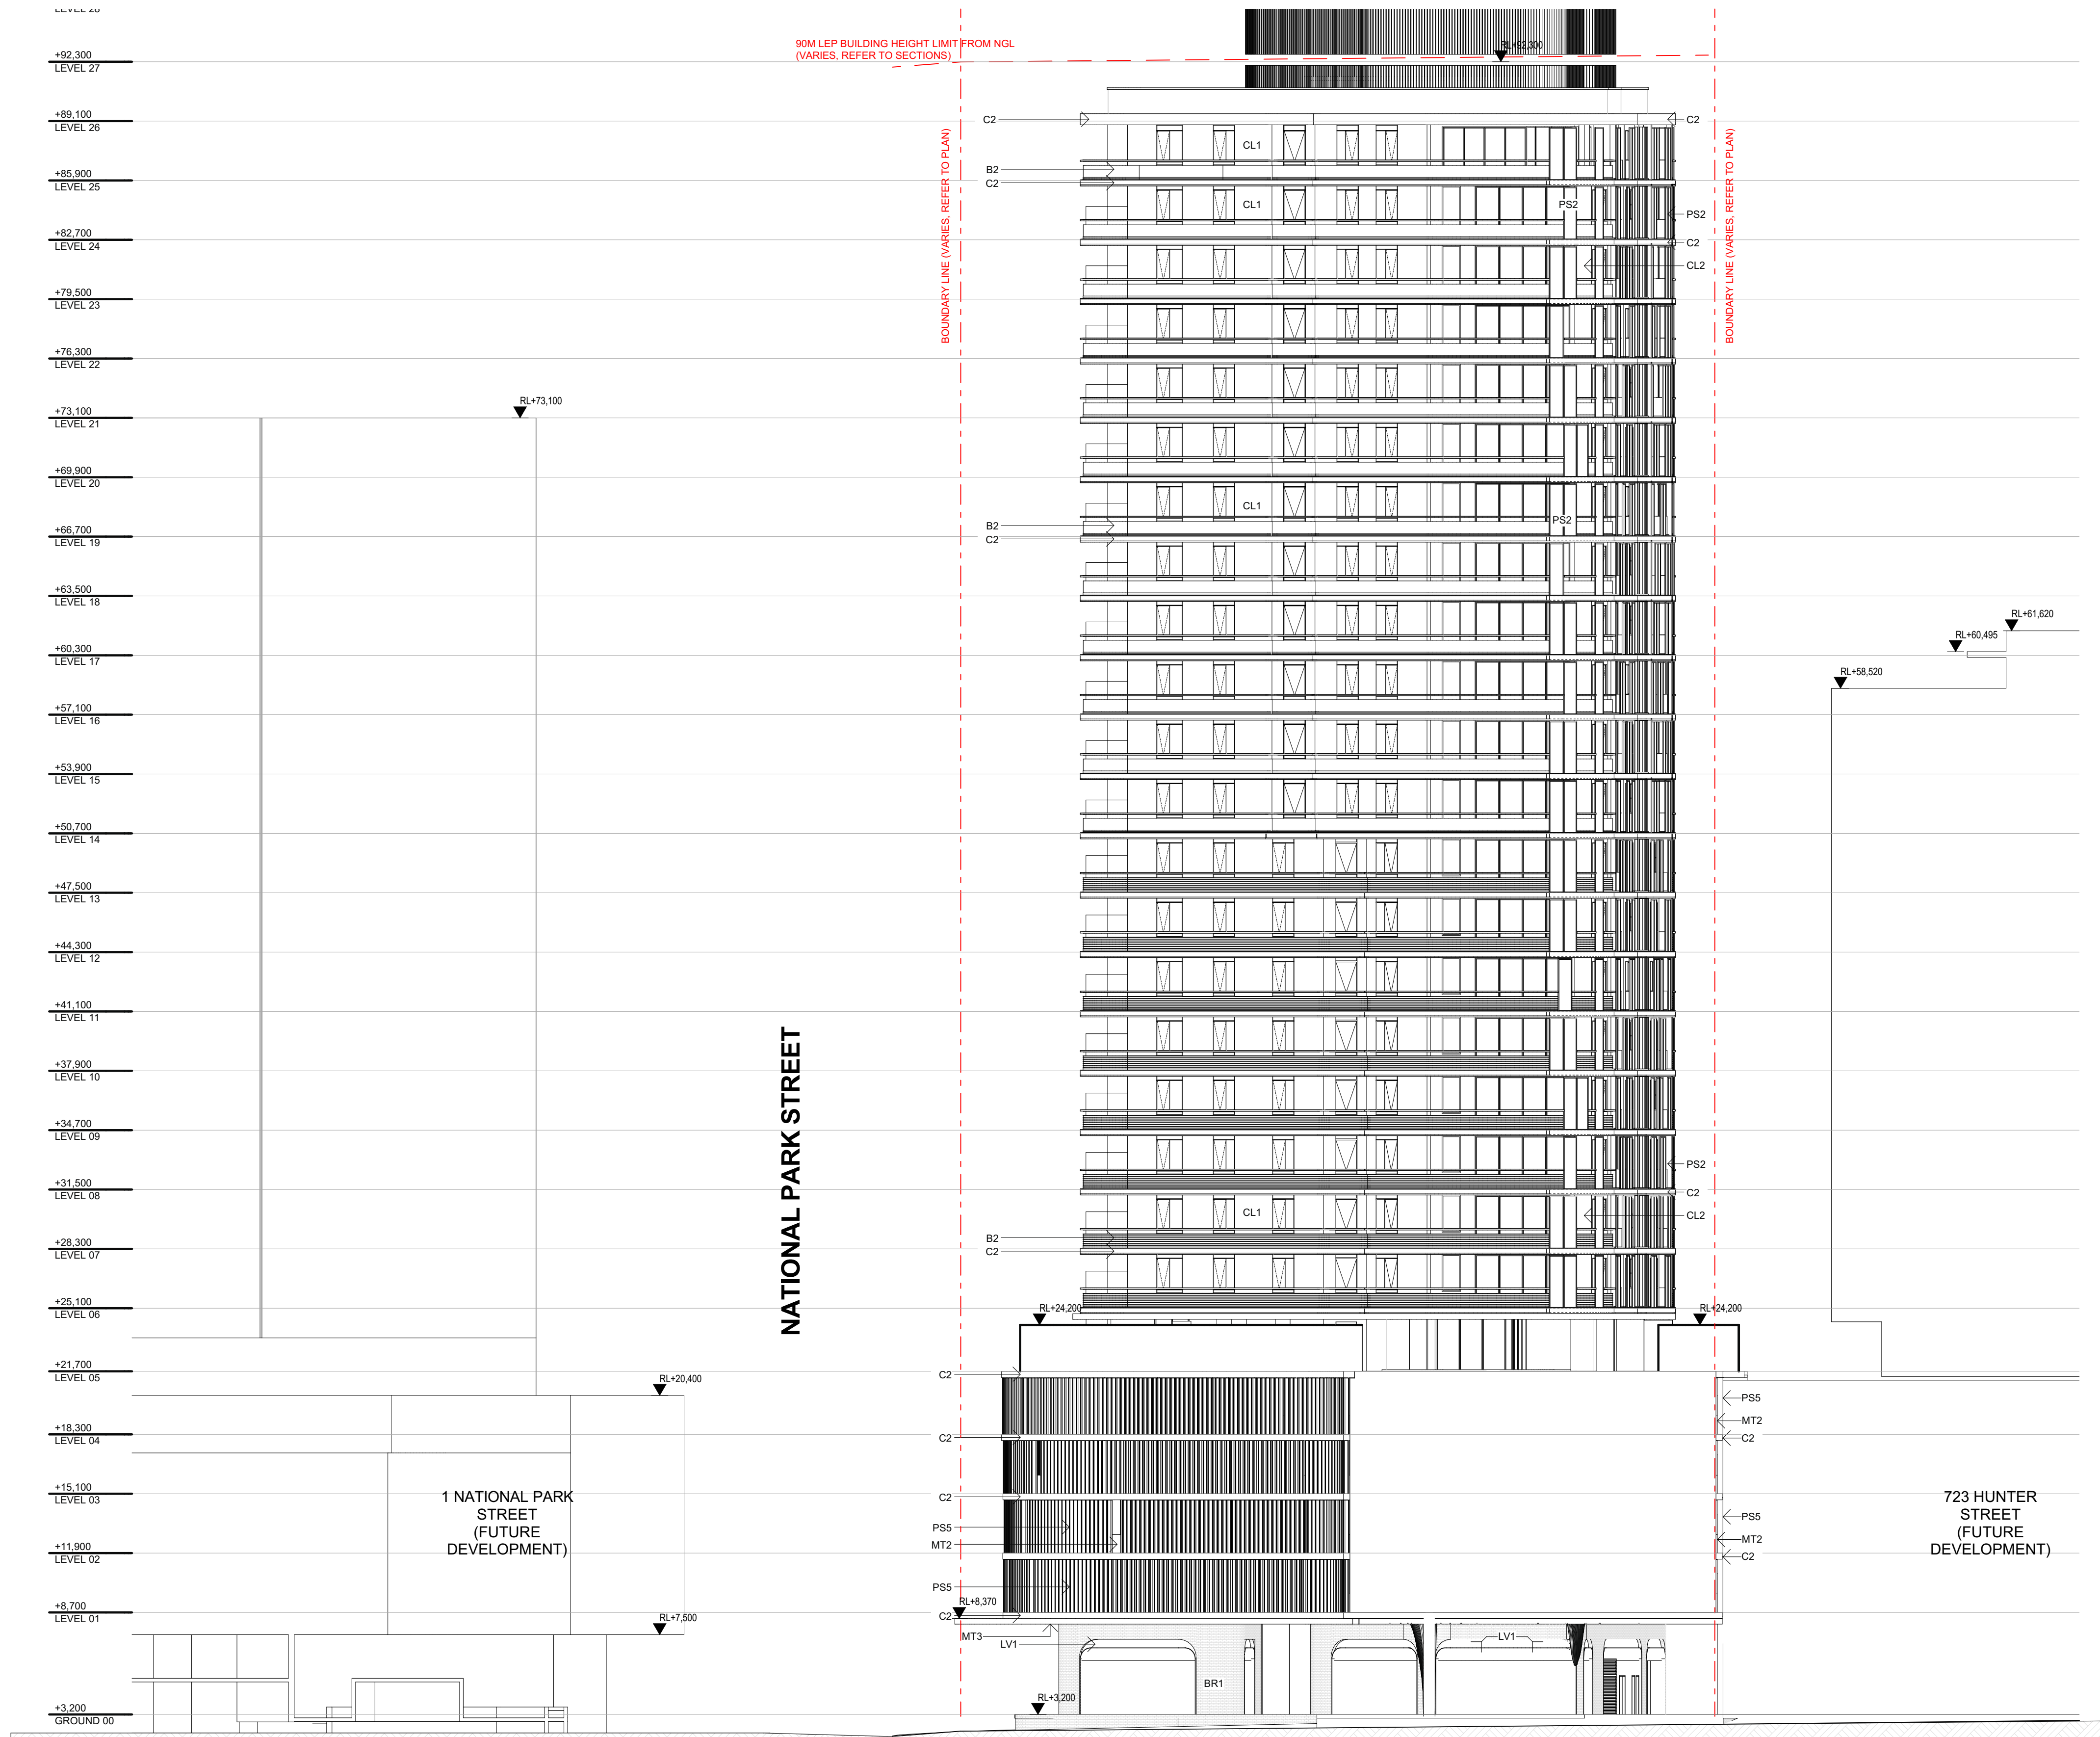

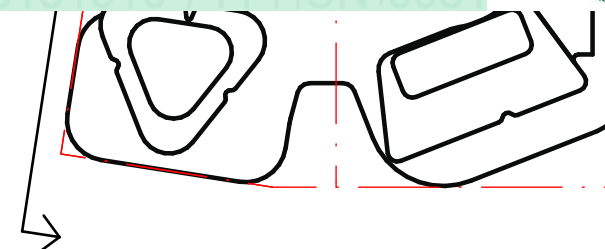[illegible]

CLIENT	
--------	--



Level 4, 222 Clarence Street
Sydney, NSW 2000 Australia
Telephone +61 2 8823 7000
Instagram #plusarchitecture
arch@plusarchitecture.com.au
www.plusarchitecture.com.au
Plus Architecture Pty. Ltd.
ACN 600506303
Nominated Architect (NSW):
Rido Piro 11286

PROJECT
711 HUNTER ST
NEWCASTLE WEST
NSW 2302

DRAWING TITLE
ELEVATION SOUTH

FOR INFORMATION

DATE	PLOT DATE	SCALE
4/11/2022	4/11/2022	1:200 @A

DRAWN AA/CY	CHECKED HN
----------------	---------------

JOB NO.


20623

In accepting and utilising this document the recipient agrees that Plus Architecture Pty. Ltd. ACN 600506303, retain all common law, statutory law and other rights including copyright and intellectual property rights. The recipient agrees not to use this document for any purpose other than its intended use; to waive all claims against Plus Architecture resulting from unauthorised changes; or to reuse the document on other projects without the prior written consent of Plus Architecture. Under no circumstances shall transfer of this document be deemed a sale. Plus Architecture makes no warranties of fitness for any purpose. The Builder/Contractor shall verify job dimensions prior to any work commencing. Figured dimensions shall take precedence over scaled work.


DRG. NO.
PLA-DA-S2-2001

REVISION
A



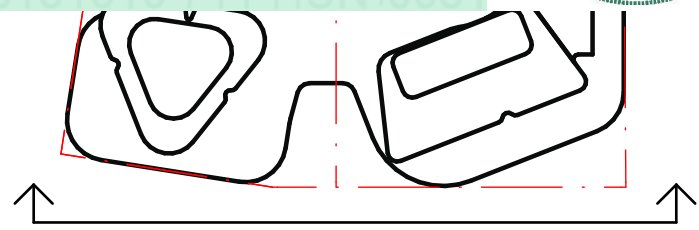

STAGE 1

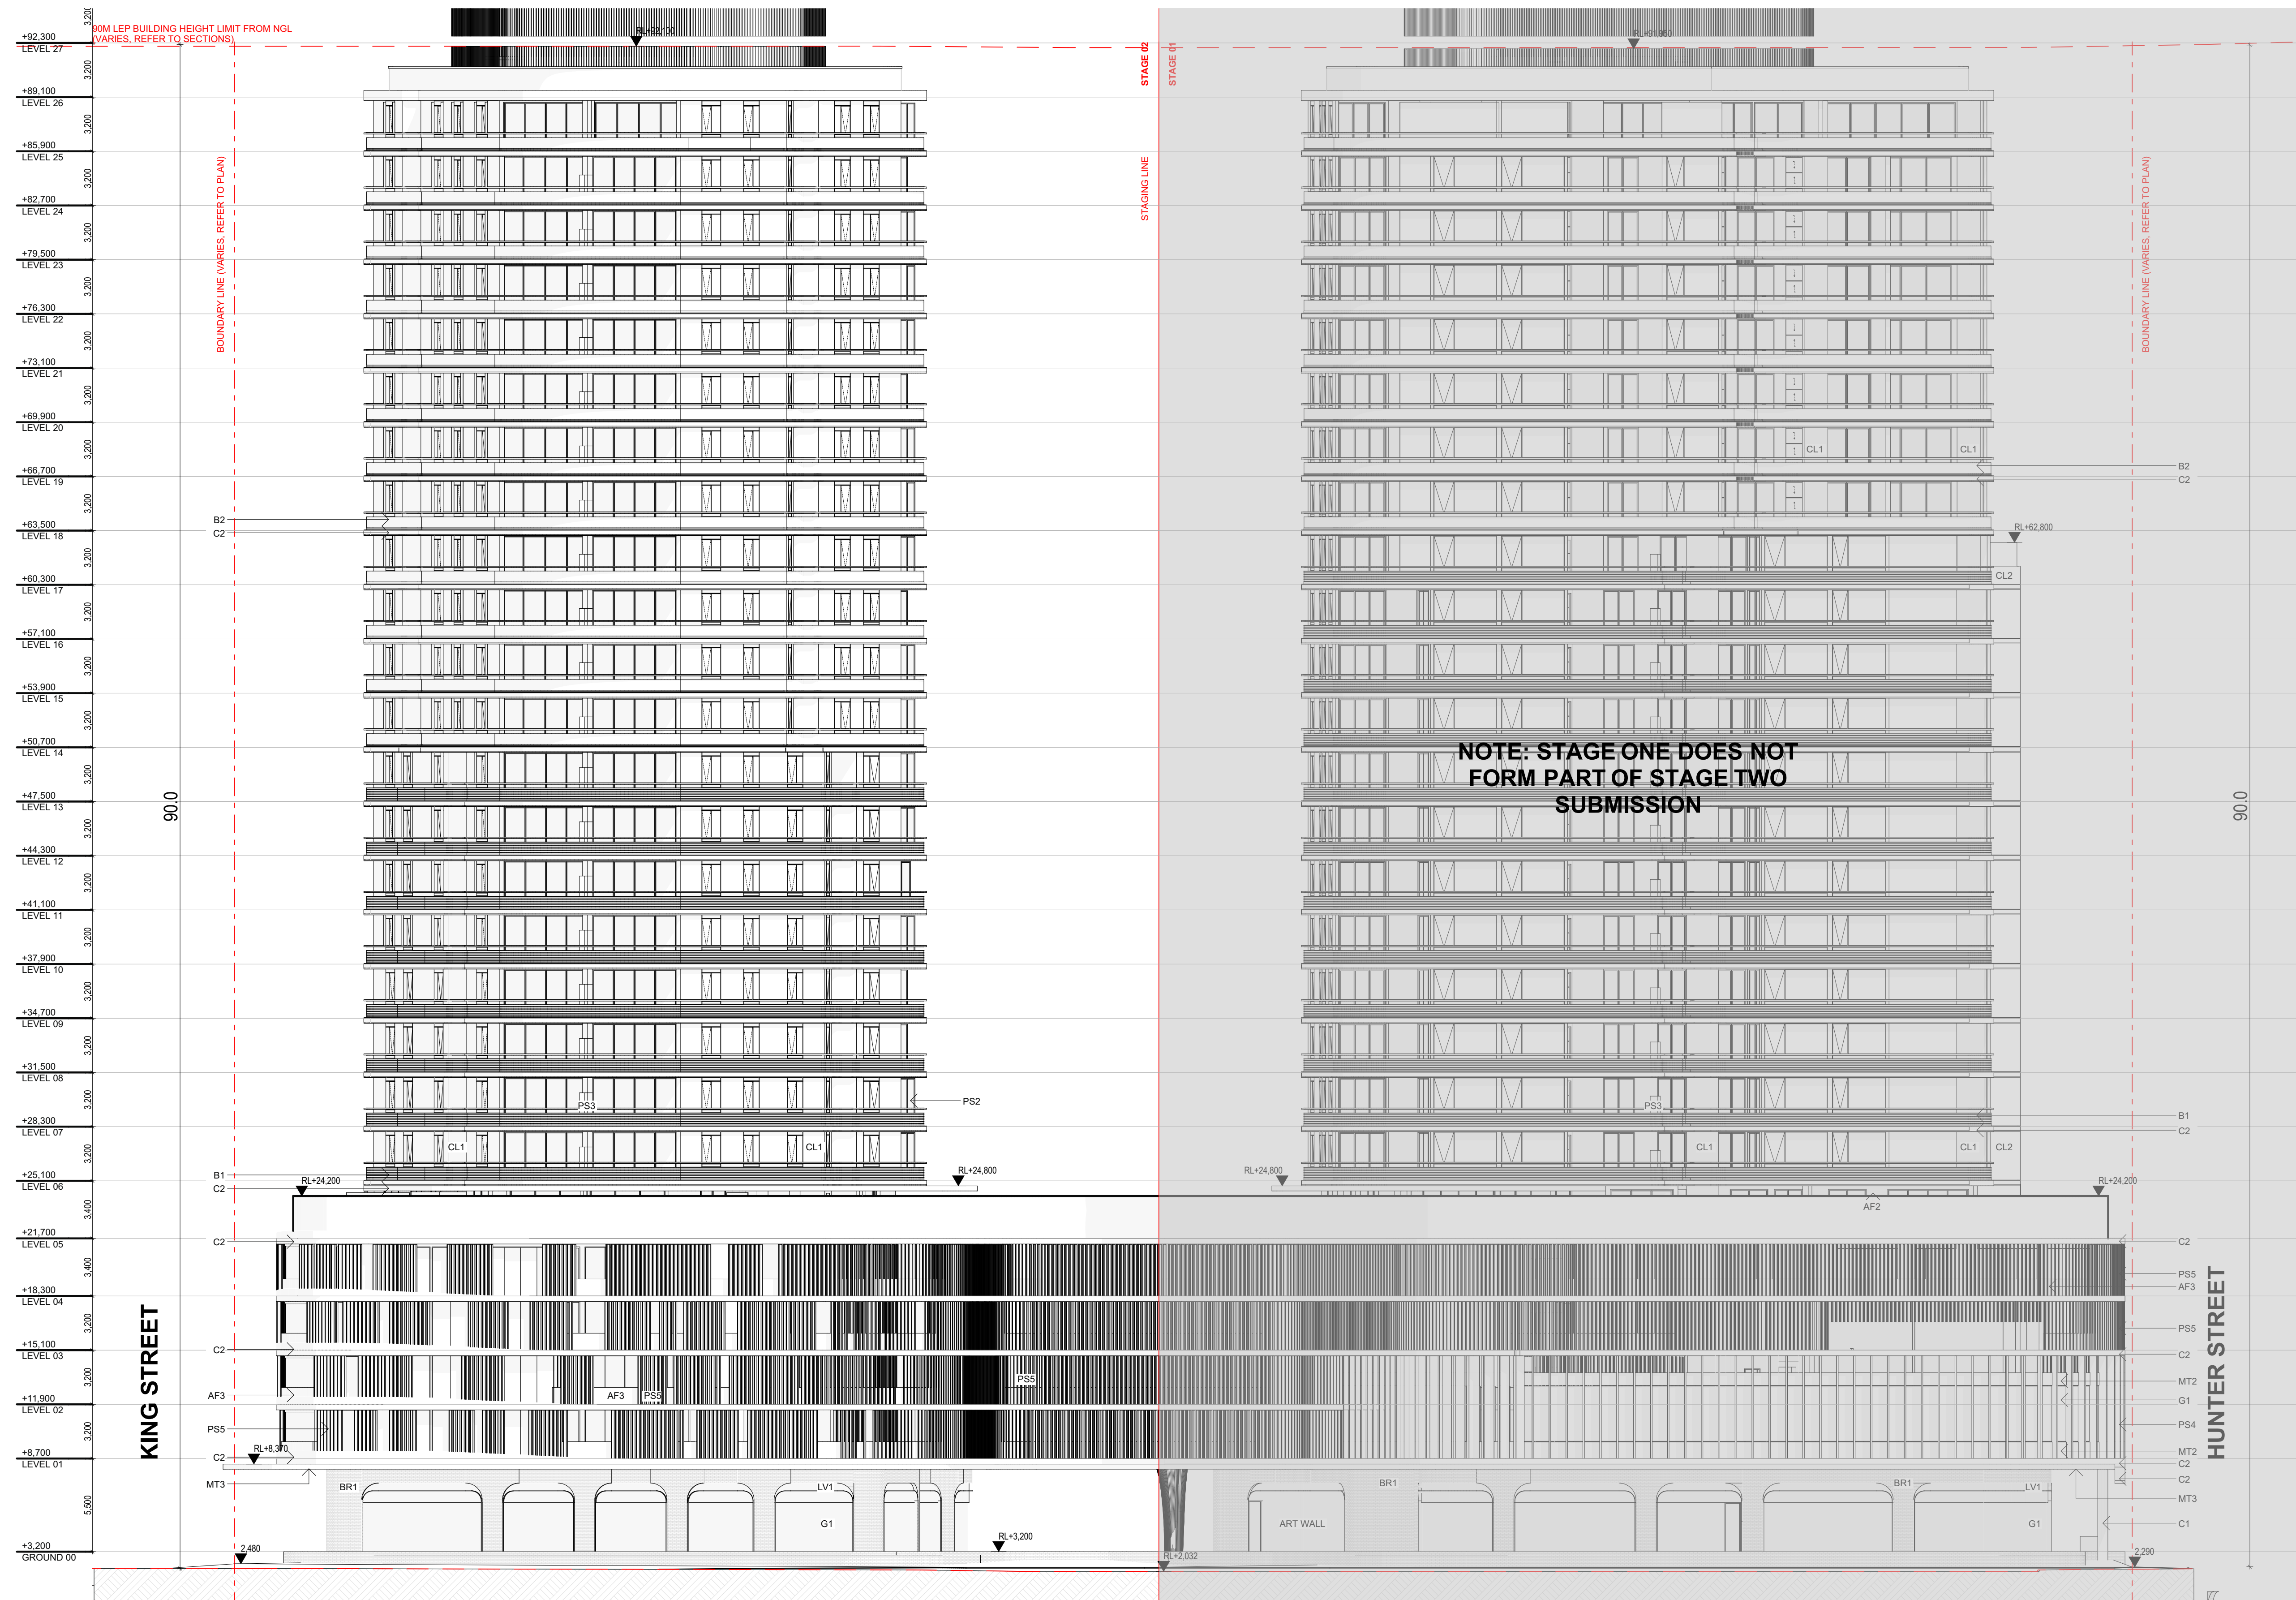[illegible]

CLIENT	
--------	--



Level 4, 222 Clarence Street
Sydney, NSW 2000 Australia
Telephone +61 2 8823 7000
Instagram #plusarchitecture
Email info@plusarchitecture.com.au
Website www.plusarchitecture.com.au
Plus Architecture Pty. Ltd.
ABN 600506303
Accredited Architect (NSW):
No. 12186

PROJECT
711 HUNTER ST
NEWCASTLE WEST
NSW 2302

DRAWING TITLE
ELEVATION EAST

FOR INFORMATION

DATE 4/11/2022	PLOT DATE 4/11/2022	SCALE 1:200 @A1
DRAWN AA/CY	CHECKED HN	

JOB NO.
20623

In accepting and utilising this document the recipient agrees that Plus Architecture Pty. Ltd. ACN 600508303, retain all common law, statutory law and other rights including copyright and intellectual property rights. The recipient agrees not to use this document for any purpose other than as intended use; to waive all claims against Plus Architecture resulting from unauthorised changes; or to reuse the document on other projects without the prior written consent of Plus Architecture. Under no circumstances shall transfer of this document be deemed a sale. Plus Architecture makes no warranties of fitness for any purpose. The Builder/Contractor shall verify all dimensions prior to any work commencing. Figured dimensions shall take precedence over scaled work.

DRG. NO.
PLA-DA-S2-2002
REVISION
A

[illegible]

Level 4, 222 Clarence Street
Sydney, NSW 2000 Australia
Telephone +61 2 8823 7000
Instagram #plusarchitecture
arch@plusarchitecture.com.au
www.plusarchitecture.com.au
Plus Architecture Pty. Ltd.
ACN 600506303
Nominated Architect (NSW):
Rido Pin 11286

DRAWING TITLE
ELEVATION WEST

DATE 4/11/2022	PLOT DATE 4/11/2022	SCALE 1:200 @A1
DRAWN AA/CY	CHECKED HN	

JOB NO.
20623

In accepting and utilising this document the recipient agrees that Plus Architecture Pty. Ltd. ACN 600506303, retain all common law, statutory law and other rights including copyright and intellectual property rights. The recipient agrees not to use this document for any purpose other than its intended use; to waive all claims against Plus Architecture resulting from unauthorised changes; or to reuse the document on other projects without the prior written consent of Plus Architecture. Under no circumstances shall transfer of this document be deemed a sale. Plus Architecture makes no warranties of fitness for any purpose. The Builder/Contractor shall verify job dimensions prior to any work commencing. Figured dimensions shall take precedence over scaled work.

DRG. NO.
PLA-DA-S2-2003
REVISION
A

