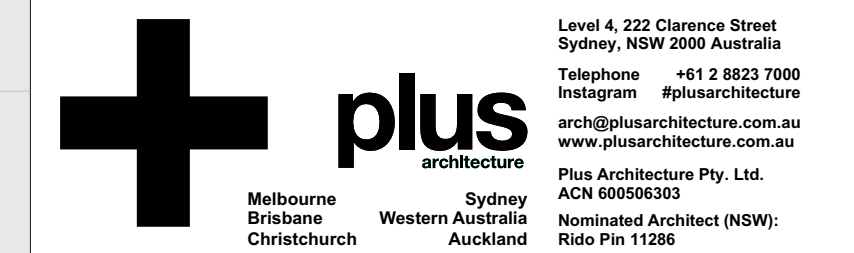


REFER TO STRATUM REPORT PREPARED BY CMS FOR
STORMWATER EASEMENTS

[illegible]

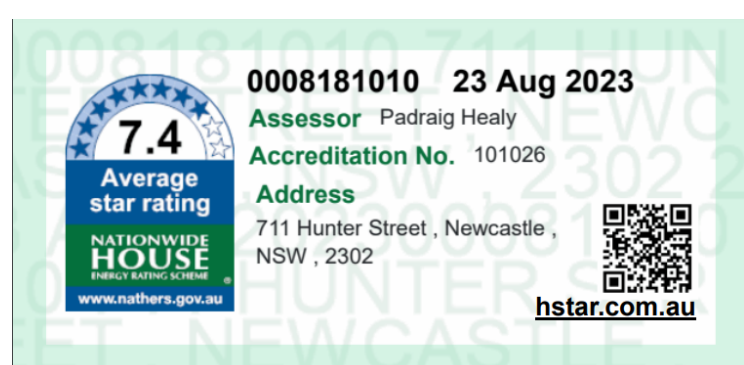
DRAWING TITLE
**GENERAL FLOOR PLAN -
LEVEL 03**

DATE 19/05/2023	PLOT DATE 19/05/2023	SCALE 1:100 @A1
DRAWN AA/CY	CHECKED HN	

In accepting and utilising this document the recipient agrees that Plus Architecture Pty. Ltd. ACN 600508303, retain all common law, statutory law and other rights including copyright and intellectual property rights. The recipient agrees not to use this document for any purpose other than its intended use; to waive all claims against Plus Architecture resulting from unauthorised changes; or to reuse the document on other projects without the prior written consent of Plus Architecture. Under no circumstances shall transfer of this document be deemed a sale. Plus Architecture makes no warranties of fitness for any purpose. The Builder/Contractor shall verify all dimensions prior to any work commencing. Figured dimensions shall take precedence over scaled work.

DRG. NO.
A-DA-S2-1103
REVISION
B

KING ST



REFER TO STRATUM REPORT PREPARED BY CMS FOR
STORMWATER EASEMENTS

[illegible]

CLIENT



Level 4, 222 Clarence Street
Sydney, NSW 2000 Australia
Telephone +61 2 8823 7000
Instagram #plusarchitecture
arch@plusarchitecture.com.au
www.plusarchitecture.com.au
Plus Architecture Pty. Ltd.
ACN 600506303
Nominated Architect (NSW):
Rido Pin 11286

PROJECT
711 HUNTER ST
NEWCASTLE WEST
NSW 2302

DRAWING TITLE
**GENERAL FLOOR PLAN -
MEZZANINE**

FOR INFORMATION

DATE	PLOT DATE	SCALE
19/05/2023	19/05/2023	1:100 @A1

DRAWN AA/CY	CHECKE HN
----------------	--------------

JOB NO.

20623

In accepting and utilising this document the recipient agrees that Plus Architecture Pty. Ltd. ACN 600506303, retain all common law, statutory law and other rights including copyright and intellectual property rights. The recipient agrees not to use this document for any purpose other than its intended use; to waive all claims against Plus Architecture resulting from unauthorised changes; or to reuse the document on other projects without the prior written consent of Plus Architecture. Under no circumstances shall transfer of this document be deemed a sale. Plus Architecture makes no warranties of fitness for any purpose. The Builder/Contractor shall verify job dimensions prior to any work commencing. Figured dimensions shall take precedence over scaled work.

DRG. NO.
PLA-DA-S2-1100.1
REVISION
B

REFER TO STRATUM REPORT PREPARED BY CMS FOR
STORMWATER EASEMENTS

[illegible]

CLIENT	
--------	--



Level 4, 222 Clarence Street
Sydney, NSW 2000 Australia
Telephone +61 2 8823 7000
Instagram #plusarchitecture
arch@plusarchitecture.com.au
www.plusarchitecture.com.au

Plus Architecture Pty. Ltd.
ACN 600506303
Nominated Architect (NSW):
Rido Pin 11286

PROJECT
711 HUNTER ST
NEWCASTLE WEST
NSW 2302

DRAWING TITLE
**GENERAL FLOOR PLAN -
LEVEL 06 - LEVEL 13**

FOR INFORMATION

DATE 19/05/2023	PLOT DATE 19/05/2023	SCALE 1:100 @A1
DRAWN AA/CY	CHECKED HN	

JOB NO.
20623

In accepting and utilising this document the recipient agrees that Plus Architecture Pty. Ltd. ACN 600506303, retain all common law, statutory law and other rights including copyright and intellectual property rights. The recipient agrees not to use this document for any purpose other than its intended use; to waive all claims against Plus Architecture resulting from unauthorised changes; or to reuse the document on other projects without the prior written consent of Plus Architecture. Under no circumstances shall transfer of this document be deemed a sale. Plus Architecture makes no warranties of fitness for any purpose. The Builder/Contractor shall verify job dimensions prior to any work commencing. Figured dimensions shall take precedence over scaled work.

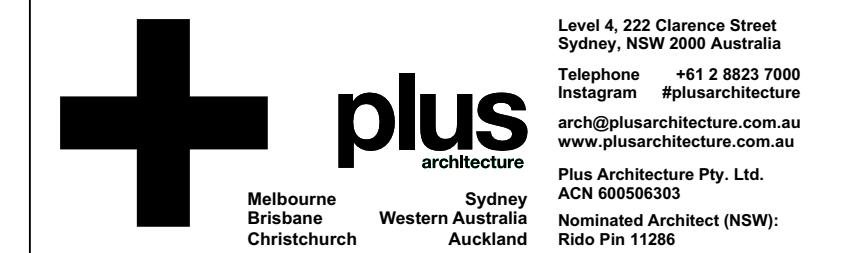
DRG. NO.
PLA-DA-S2-1107
REVISION
B



KING ST



REFER TO STRATUM REPORT PREPARED BY CMS FOR
STORMWATER EASEMENTS

[illegible]

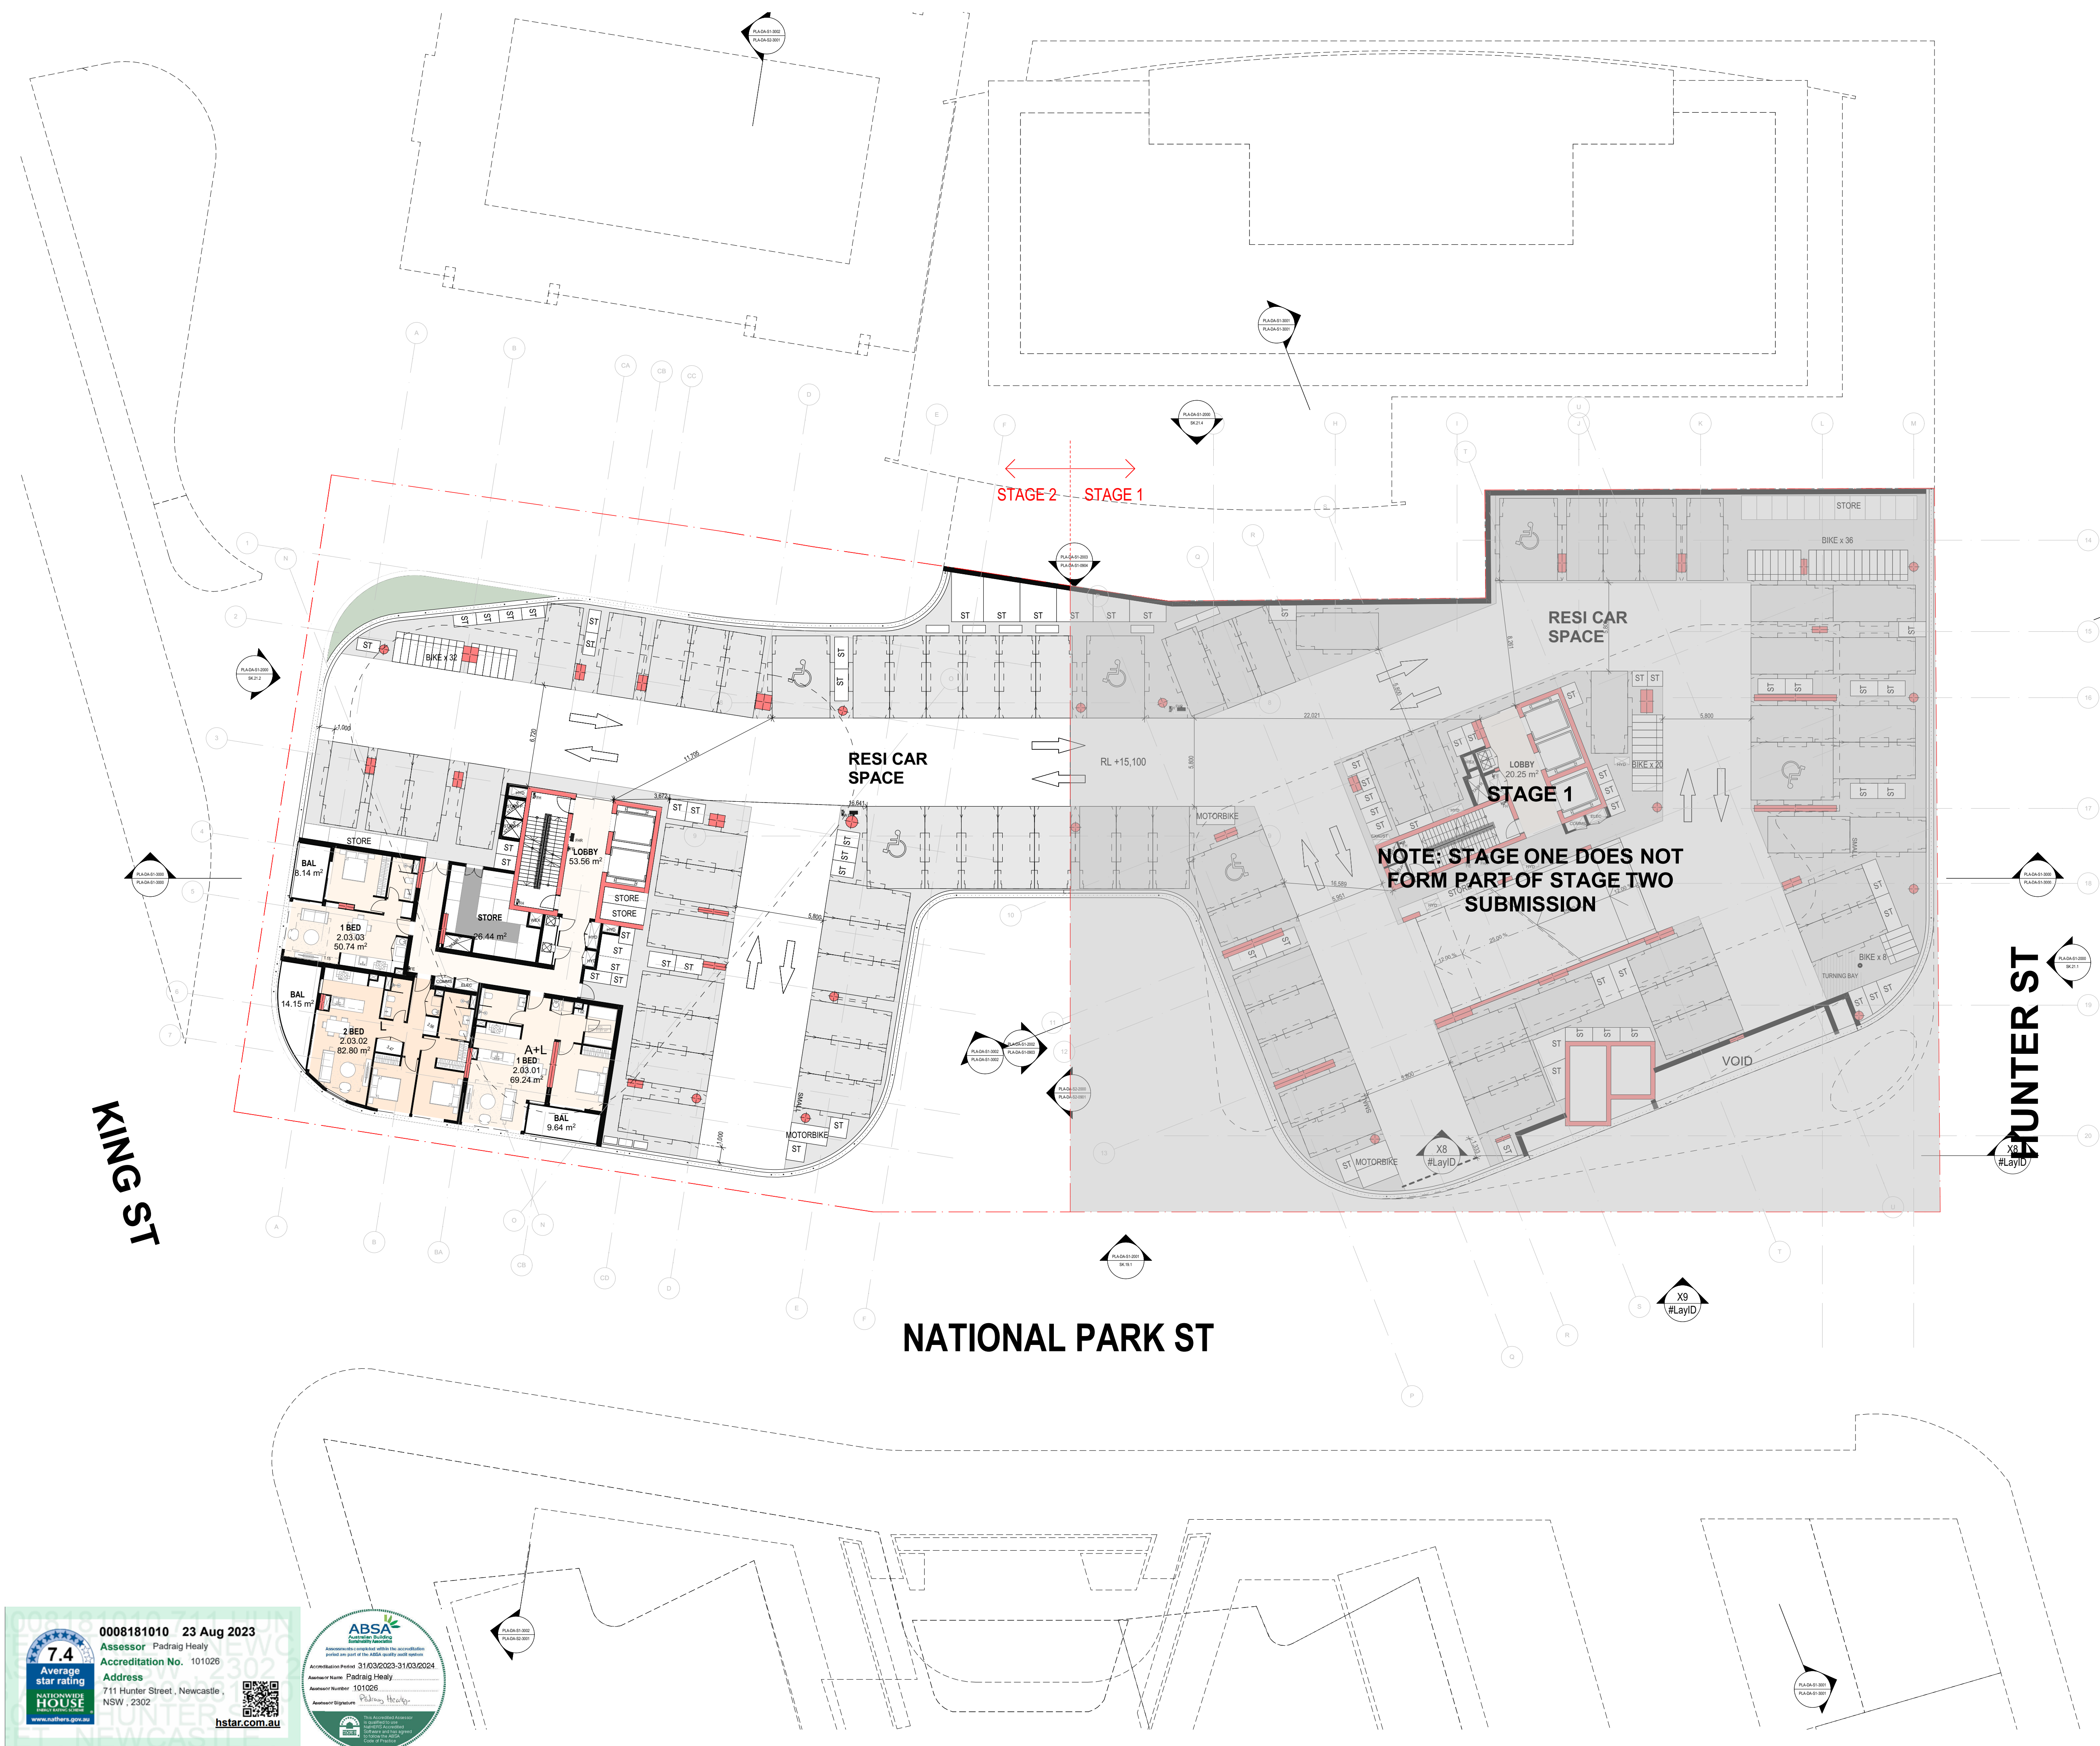
DRAWING TITLE
**OVERALL FLOOR PLAN -
LEVEL 03**

DATE 19/05/2023	PLOT DATE 19/05/2023	SCALE 1:200 @A1
DRAWN AA/CY	CHECKED HN	

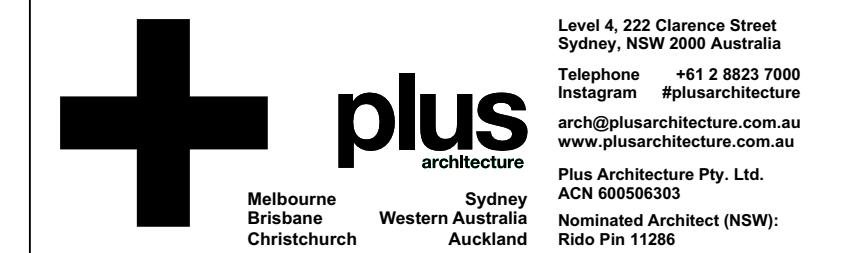
In accepting and utilising this document, the recipient agrees that Plus Architecture Pty. Ltd. ACN 600508303, retain all common law, statutory law and other rights including copyright and intellectual property rights. The recipient agrees not to use this document for any purpose other than its intended use; to waive all claims against Plus Architecture resulting from unauthorised changes; or to reuse the document on other projects without the prior written consent of Plus Architecture. Under no circumstances shall transfer of this document be deemed a sale. Plus Architecture makes no warranties of fitness for any purpose.

The Builder/Contractor shall verify job dimensions prior to any work commencing. Fitted dimensions shall take precedence over scaled work.

DRG. NO.
A-DA-S2-1003
REVISION
B



REFER TO STRATUM REPORT PREPARED BY CMS FOR
STORMWATER EASEMENTS

[illegible]

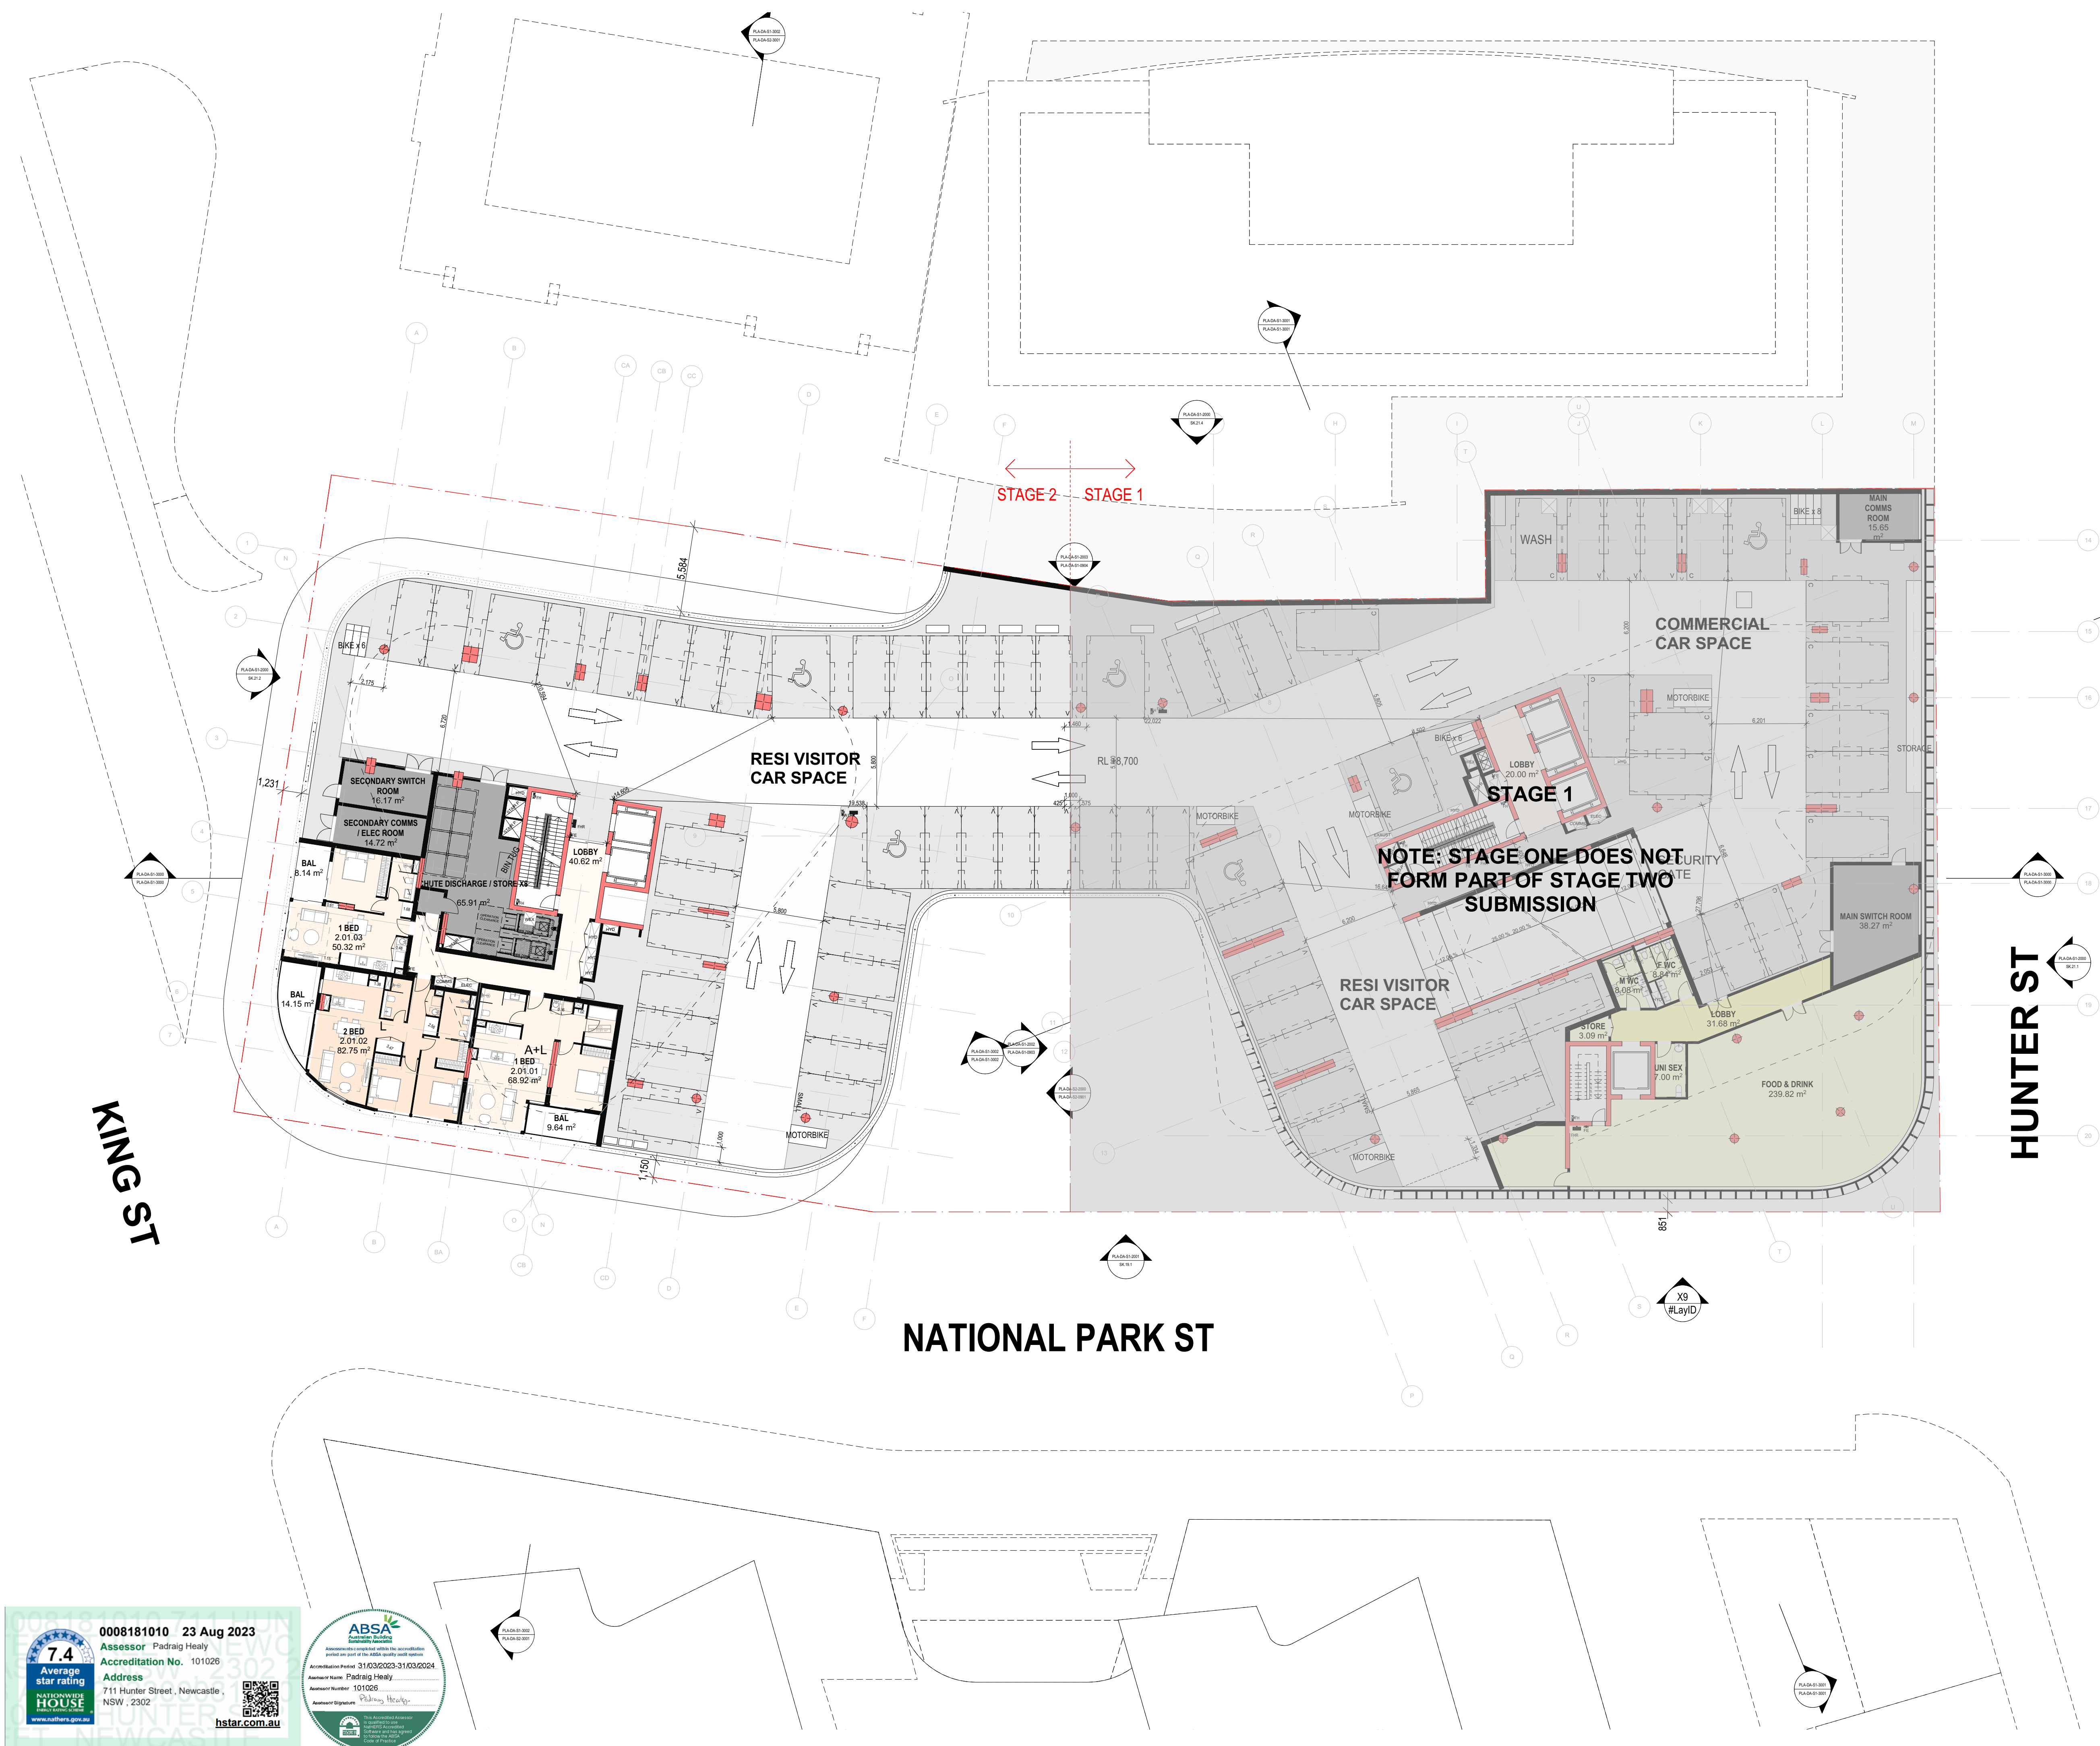
DRAWING TITLE
**OVERALL FLOOR PLAN -
LEVEL 01**

DATE 19/05/2023	PLOT DATE 19/05/2023	SCALE 1:200 @A1
DRAWN AA/CY	CHECKED HN	

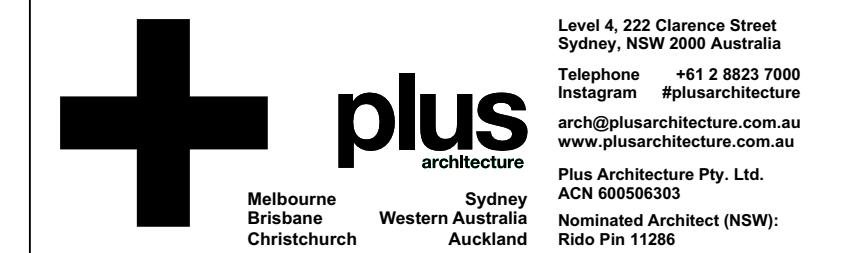
In accepting and utilising this document, the recipient agrees that Plus Architecture Pty. Ltd. ACN 600508303, retain all common law, statutory law and other rights including copyright and intellectual property rights. The recipient agrees not to use this document for any purpose other than its intended use; to waive all claims against Plus Architecture resulting from unauthorised changes; or to reuse the document on other projects without the prior written consent of Plus Architecture. Under no circumstances shall transfer of this document be deemed a sale. Plus Architecture makes no warranties of fitness for any purpose.

The Builder/Contractor shall verify job dimensions prior to any work commencing. Fitted dimensions shall take precedence over scaled work.

DRG. NO.
PLA-DA-S2-1001
REVISION
B



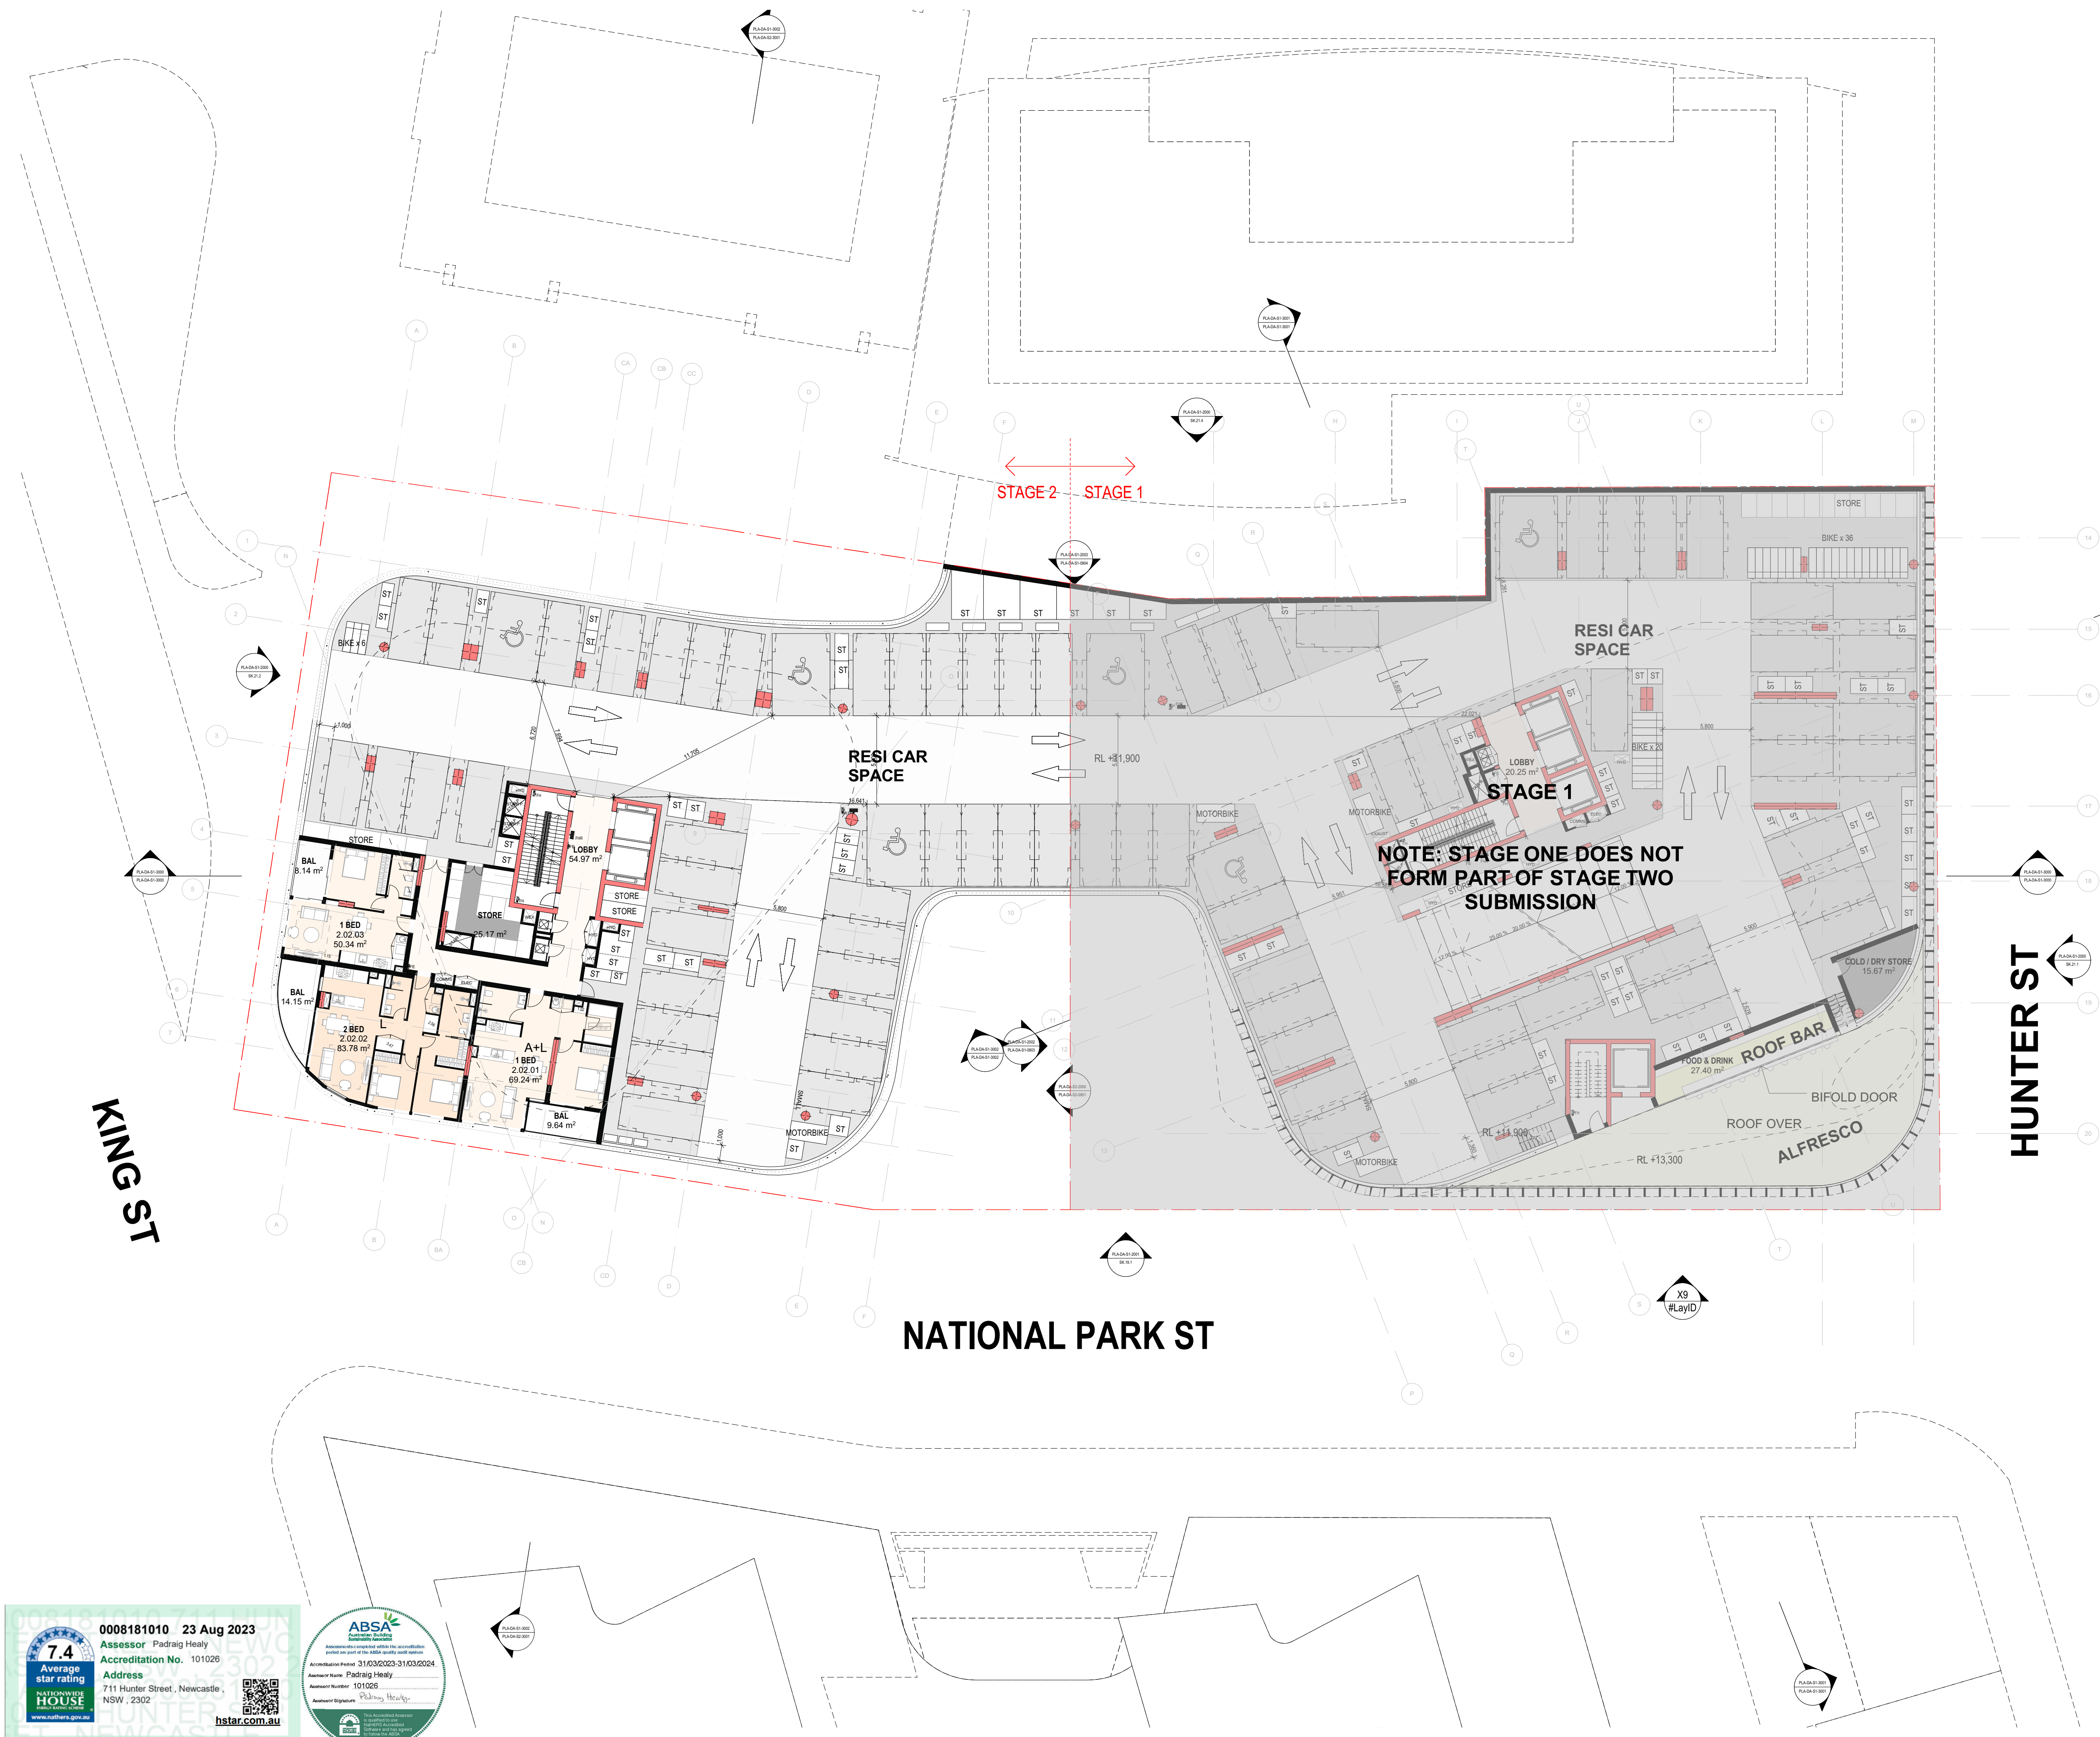
REFER TO STRATUM REPORT PREPARED BY CMS FOR
STORMWATER EASEMENTS

 
[illegible]

DRAWING TITLE
**OVERALL FLOOR PLAN -
LEVEL 02**

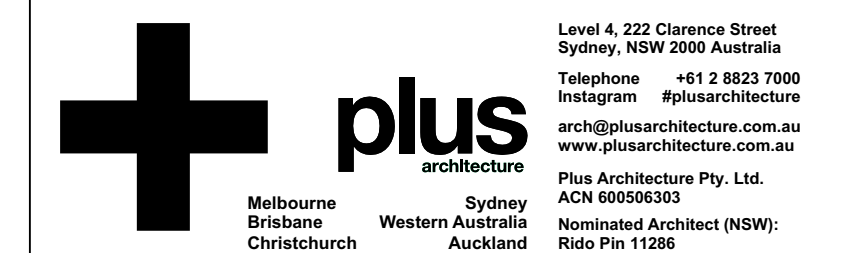
JOB NO. **20623**

DRG. NO.
PLA-DA-S2-1002
REVISION
B





REFER TO STRATUM REPORT PREPARED BY CMS FOR
STORMWATER EASEMENTS

[illegible]

DRAWING TITLE
**OVERALL FLOOR PLAN -
LEVEL 05**

JOB NO. **20623**

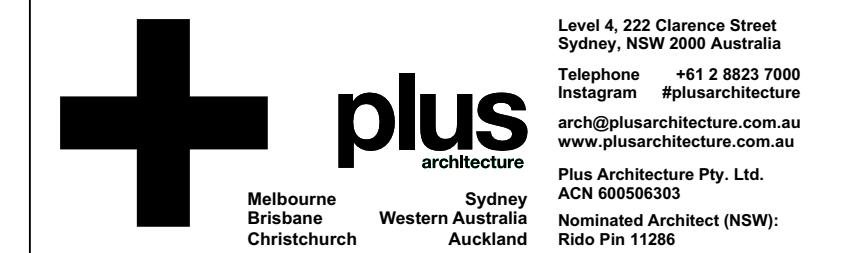
In accepting and utilising this document, the recipient agrees that Plus Architecture Pty. Ltd. ACN 600508303, retain all common law, statutory law and other rights including copyright and intellectual property rights. The recipient agrees not to use this document for any purpose other than its intended use; to waive all claims against Plus Architecture resulting from unauthorised changes; or to reuse the document on other projects without the prior written consent of Plus Architecture. Under no circumstances shall transfer of this document be deemed a sale. Plus Architecture makes no warranties of fitness for any purpose.

The Builder/Contractor shall verify job dimensions prior to any work commencing. Fitted dimensions shall take precedence over scaled work.

DRG. NO.
PLA-DA-S2-1005
REVISION
C



REFER TO STRATUM REPORT PREPARED BY CMS FOR
STORMWATER EASEMENTS

[illegible]

DRAWING TITLE
**OVERALL FLOOR PLAN -
LEVEL 04**

DATE	PLOT DATE	SCALE
19/05/2023	19/05/2023	1:200 @A1

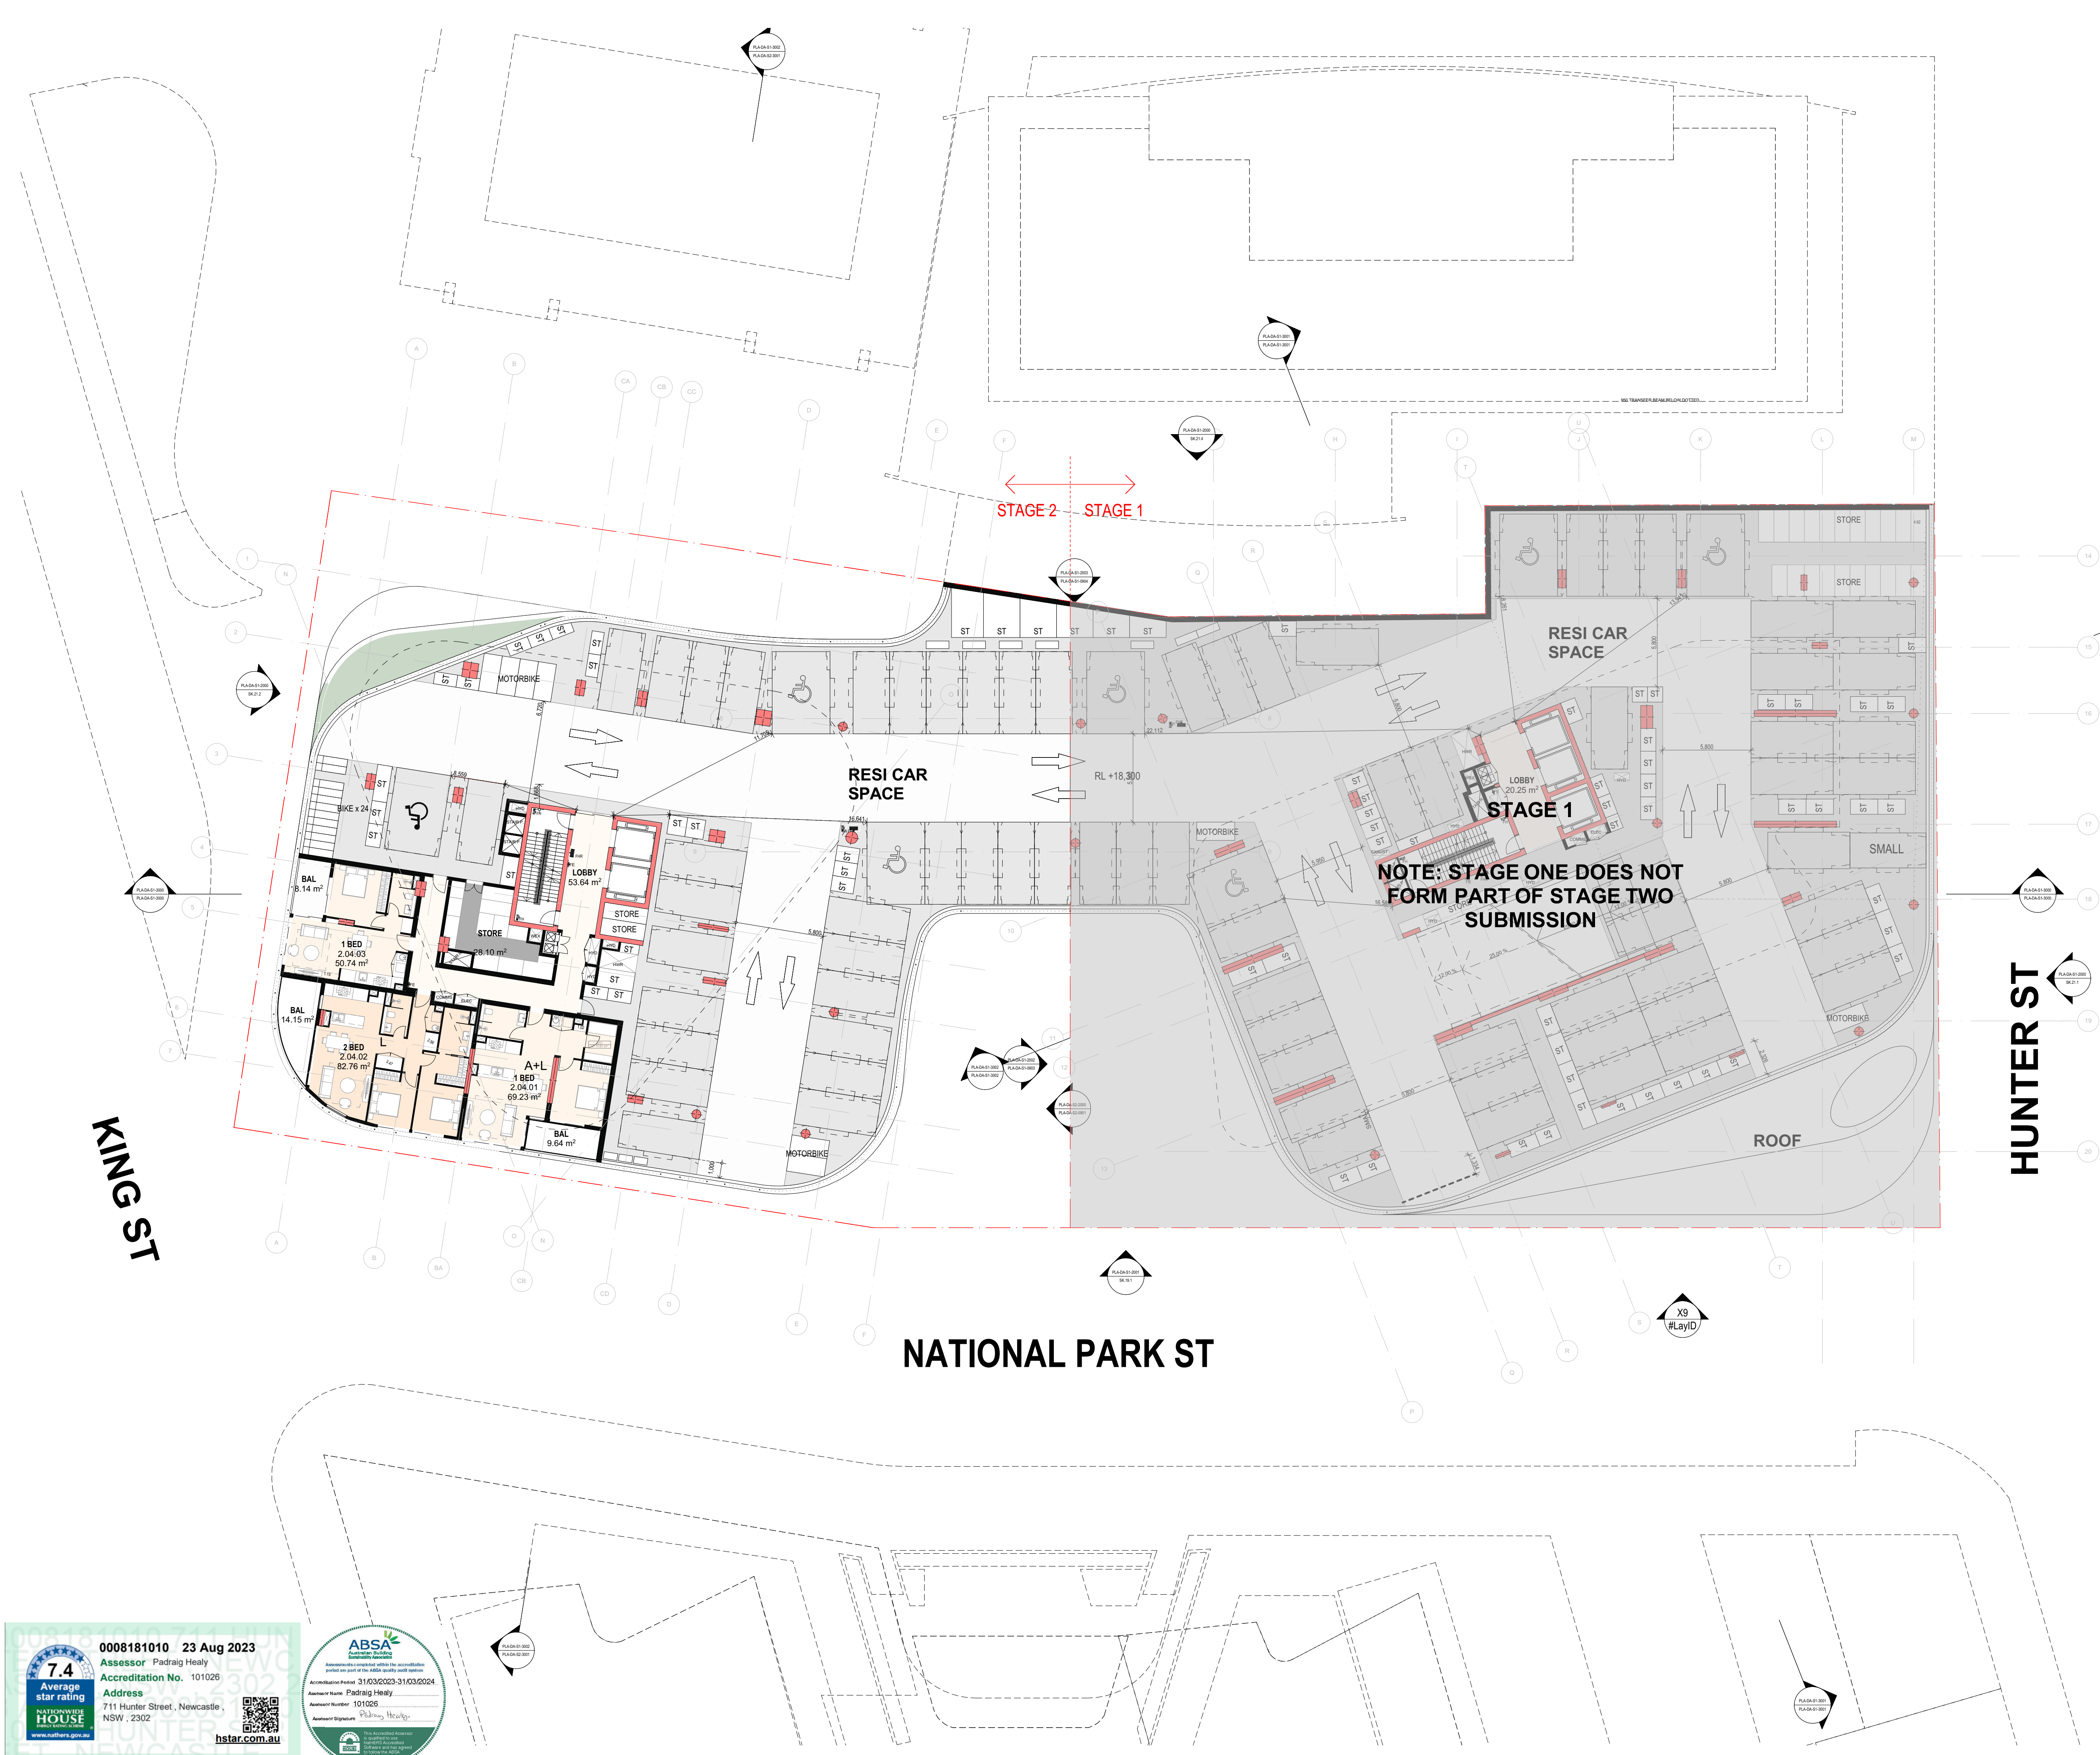
DATE 19/05/2023	PLOT DATE 19/05/2023	SCALE 1:200 @A1
--------------------	-------------------------	--------------------

DRAWN AA/CY	CHECKED HN
----------------	---------------

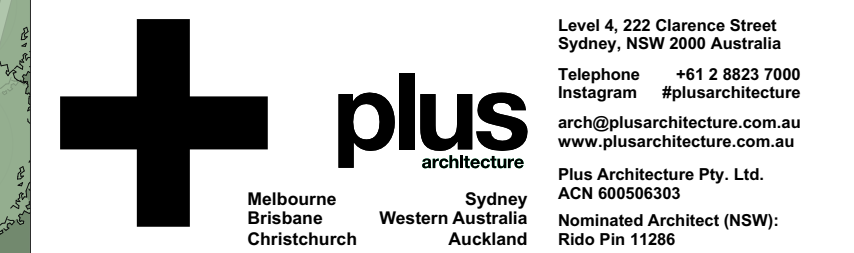
JOB NO.
20623

In accepting and utilising this document the recipient agrees that Plus Architecture Pty. Ltd. ACN 600506303, retain all common law, statutory law and other rights including copyright and intellectual property rights. The recipient agrees not to use this document for any purpose other than its intended use; to waive all claims against Plus Architecture resulting from unauthorised changes; or to reuse the document on other projects without the prior written consent of Plus Architecture. Under no circumstances shall transfer of this document be deemed a sale. Plus Architecture makes no warranties of fitness for any purpose. The Builder/Contractor shall verify job dimensions prior to any work commencing. Figured dimensions shall take precedence over scaled work.

DRG. NO.
PLA-DA-S2-1004
REVISION
B



REFER TO STRATUM REPORT PREPARED BY CMS FOR
STORMWATER EASEMENTS

[illegible]

PROJECT
711 HUNTER ST
NEWCASTLE WEST
NSW 2302

DRAWING TITLE
**GENERAL FLOOR PLAN -
LEVEL 05**

FOR INFORMATION

DATE	PLOT DATE	SCALE
21/08/2023	21/08/2023	1:100 @A1

DRAWN TG	CHECKED HN
-------------	---------------

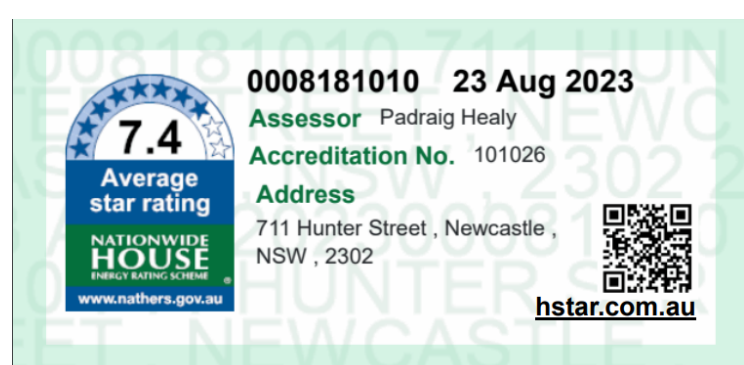
JOB NO.
20623

In accepting and utilising this document the recipient agrees that Plus Architecture Pty. Ltd. ACN 600506303, retain all common law, statutory law and other rights including copyright and intellectual property rights. The recipient agrees not to use this document for any purpose other than its intended use; to waive all claims against Plus Architecture resulting from unauthorised changes; or to reuse the document on other projects without the prior written consent of Plus Architecture. Under no circumstances shall transfer of this document be deemed a sale. Plus Architecture makes no warranties of fitness for any purpose.

The Builder/Contractor shall verify job dimensions prior to any work commencing. Fitted dimensions shall take precedence over scaled work.

DRG. NO.
PLA-DA-S2-1105
REVISION
C

KING ST



REFER TO STRATUM REPORT PREPARED BY CMS FOR
STORMWATER EASEMENTS

STAGE 2

STAGE

[illegible]

CLIENT



Level 4, 222 Clarence Street
Sydney, NSW 2000 Australia
Telephone +61 2 8823 7000
Instagram #plusarchitecture
arch@plusarchitecture.com.au
www.plusarchitecture.com.au
Plus Architecture Pty. Ltd.
ACN 600506303
Nominated Architect (NSW):
Rido Piro 11286

PROJECT
711 HUNTER ST
NEWCASTLE WEST
NSW 2302

DRAWING TITLE
**GENERAL FLOOR PLAN -
LEVEL 25**

FOR INFORMATION

DATE	PLOT DATE	SCALE
19/05/2023	19/05/2023	1:100 @A1

DRAWN AA/CY	CHECKED HN
----------------	---------------

JOB NO.	
---------	--

20623

In accepting and utilising this document the recipient agrees that Plus Architecture Pty. Ltd. ACN 600506303, retain all common law, statutory law and other rights including copyright and intellectual property rights. The recipient agrees not to use this document for any purpose other than its intended use; to waive all claims against Plus Architecture resulting from unauthorised changes; or to reuse the document on other projects without the prior written consent of Plus Architecture. Under no circumstances shall transfer of this document be deemed a sale. Plus Architecture makes no warranties of fitness for any purpose. The Builder/Contractor shall verify job dimensions prior to any work commencing. Figured dimensions shall take precedence over scaled work.

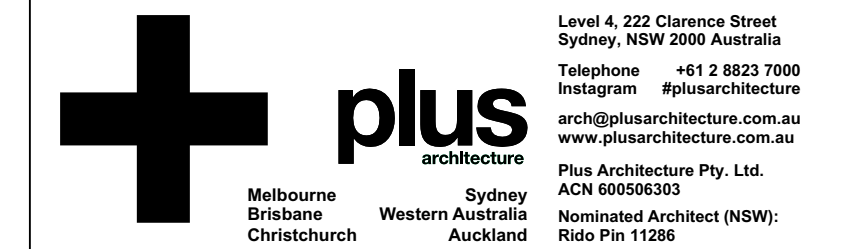
DRG. NO.
PLA-DA-S2-1125
REVISION
B



KING ST



REFER TO STRATUM REPORT PREPARED BY CMS FOR
STORMWATER EASEMENTS

[illegible]

DRAWING TITLE
**OVERALL FLOOR PLAN -
ROOF**

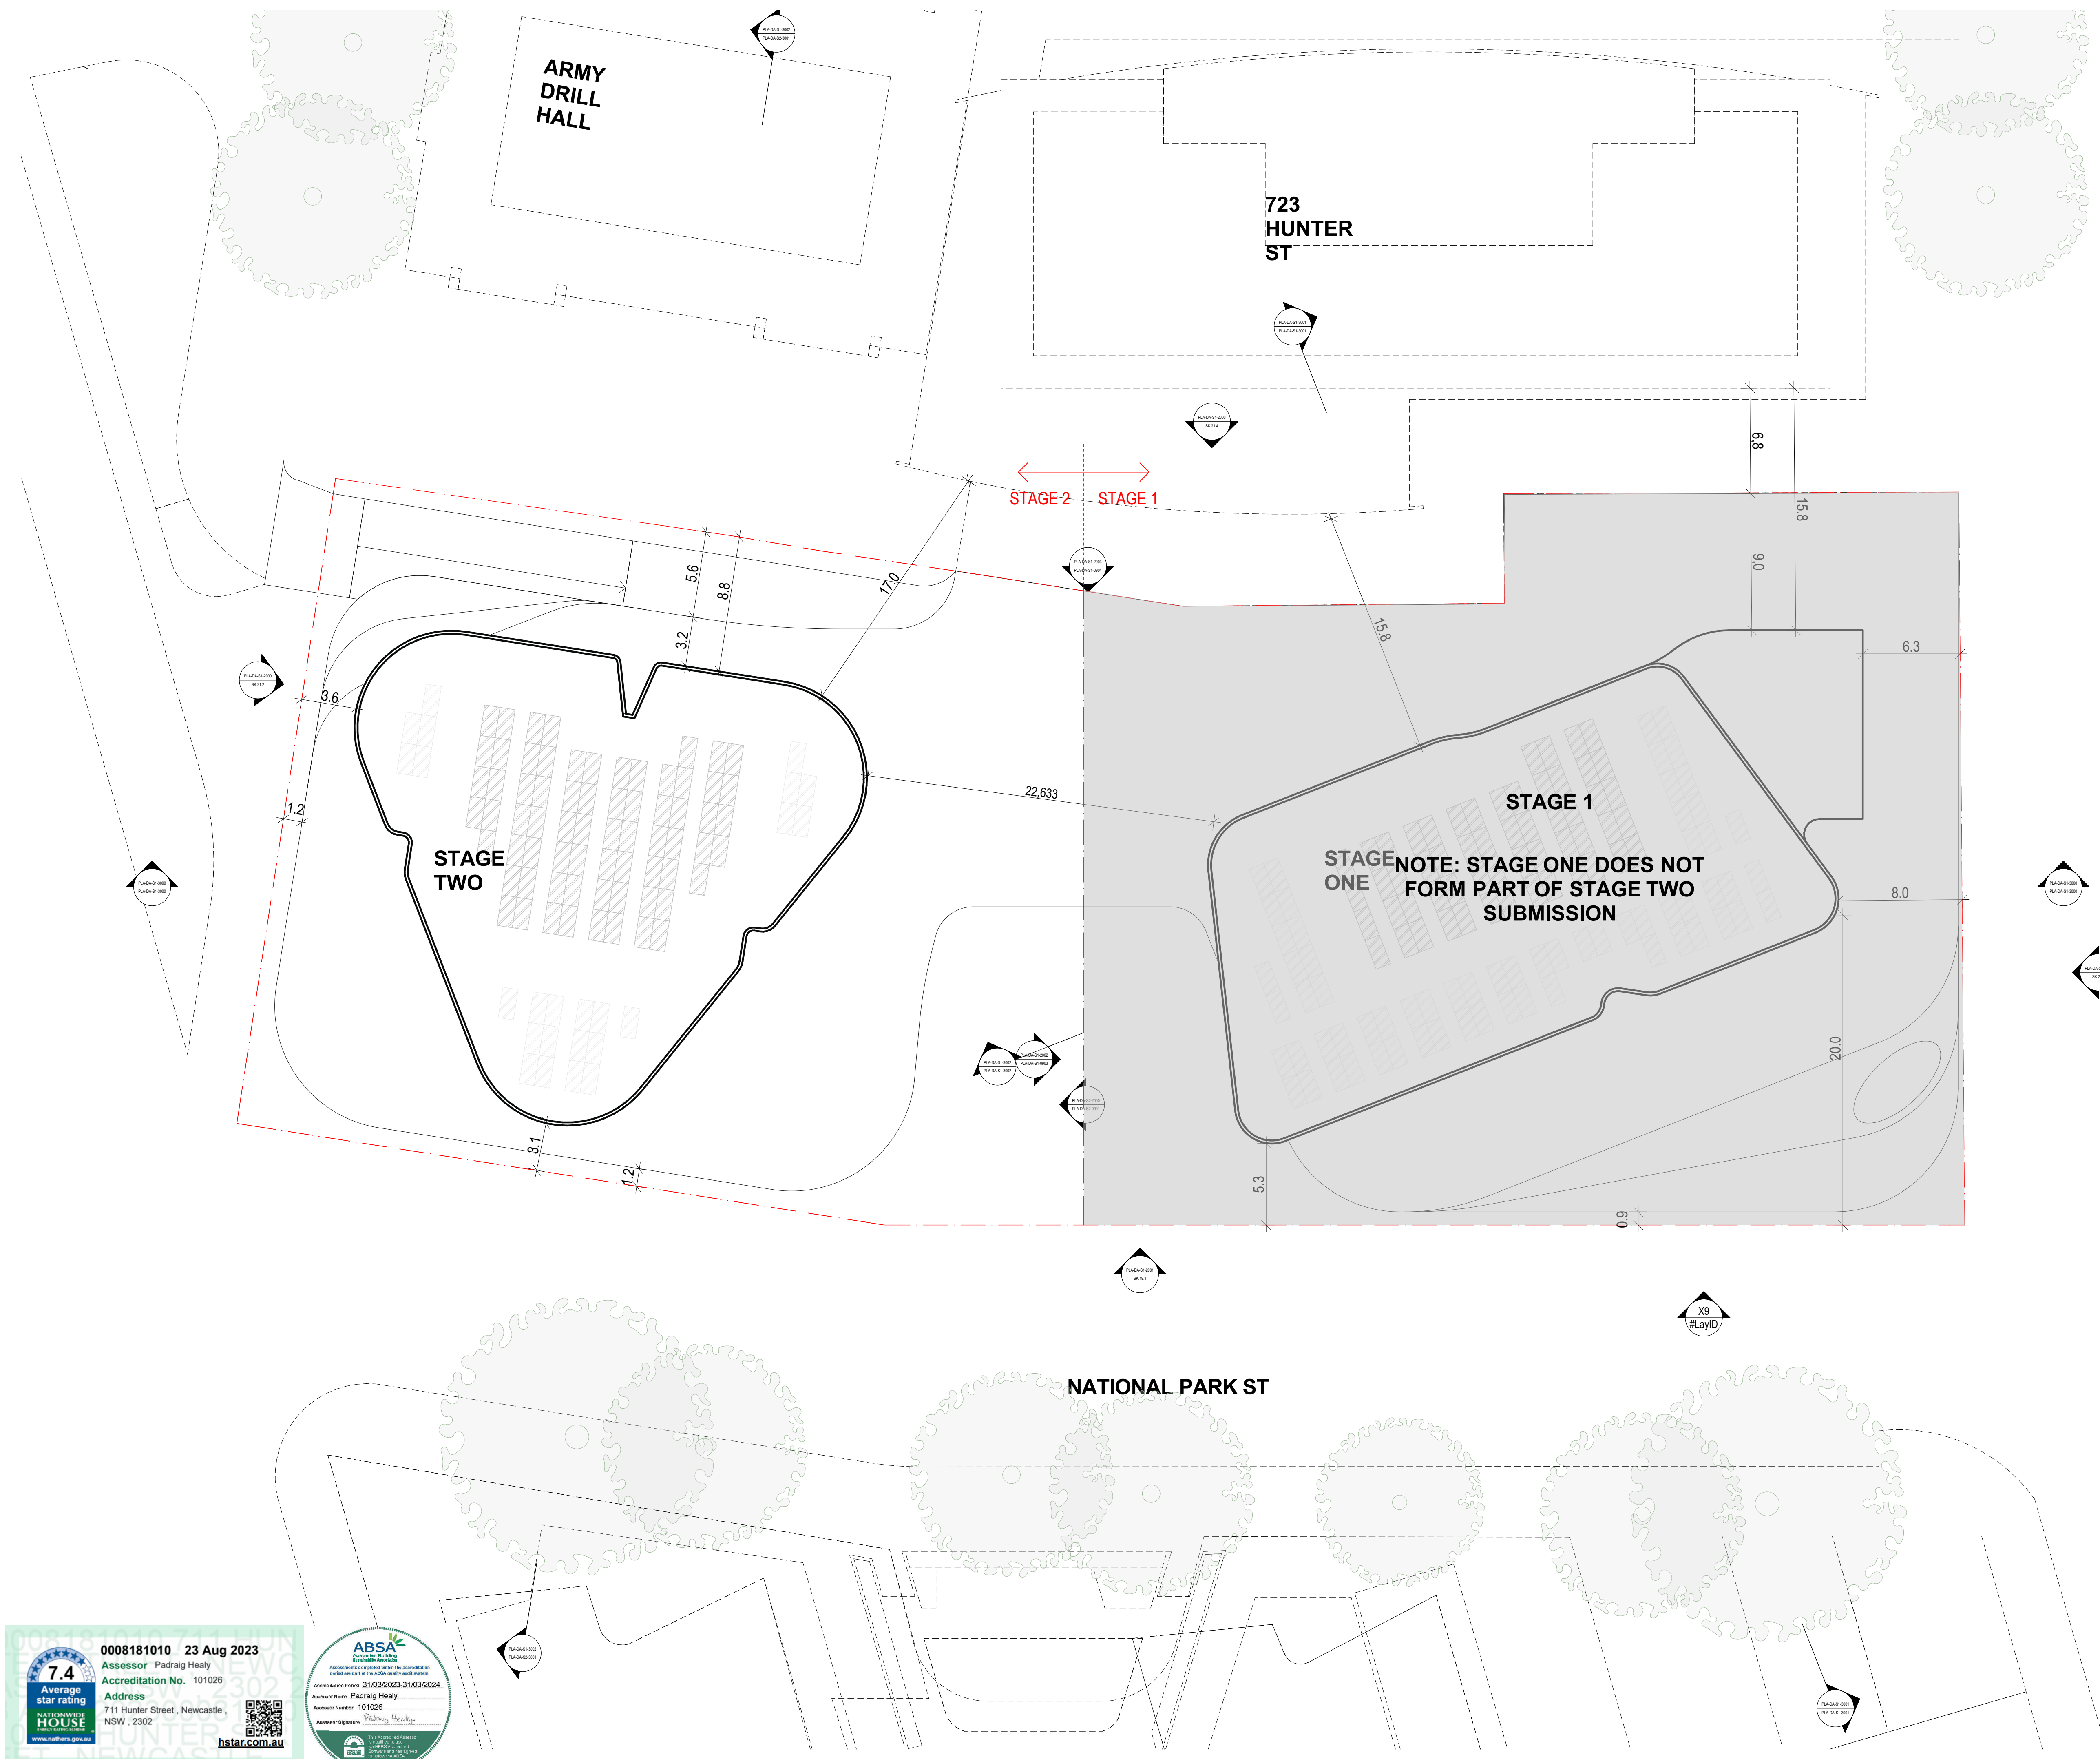
FOR INFORMATION

DATE 19/05/2023	PLOT DATE 19/05/2023	SCALE 1:200 @A1
DRAWN AA/CY	CHECKED HN	

JOB NO.
20623

In accepting and utilising this document the recipient agrees that Plus Architecture Pty. Ltd. ACN 600508303, retain all common law, statutory law and other rights including copyright and intellectual property rights. The recipient agrees not to use this document for any purpose other than its intended use; to waive all claims against Plus Architecture resulting from unauthorised changes; or to reuse the document on other projects without the prior written consent of Plus Architecture. Under no circumstances shall transfer of this document be deemed a sale. Plus Architecture makes no warranties of fitness for any purpose. The Builder/Contractor shall verify all dimensions prior to any work commencing. Figured dimensions shall take precedence over scaled work.

DRG. NO.
A-DA-S2-1027
REVISION
B





0008181010 **23 Aug 2023**

Assessor Padraig Healy

Accreditation No. 101026

Address

711 Hunter Street, Newcastle,
NSW, 2302



hstar.com.au



REFER TO STRATUM REPORT PREPARED BY CMS FOR
STORMWATER EASEMENTS

[illegible]

CLIENT	
--------	--



Level 4, 222 Clarence Street
Sydney, NSW 2000 Australia
Telephone +61 2 8823 7000
Instagram #plusarchitecture
arch@plusarchitecture.com.au
www.plusarchitecture.com.au
Plus Architecture Pty. Ltd.
ACN 600506303
Nominated Architect (NSW):
Rido Pin 11286

PROJECT
711 HUNTER ST
NEWCASTLE WEST
NSW 2302

DRAWING TITLE
**GENERAL FLOOR PLAN -
ROOF**

FOR INFORMATION

DATE 19/05/2023	PLOT DATE 19/05/2023	SCALE 1:100 @A1
--------------------	-------------------------	--------------------

DRAWN AA/CY	CHECKED HN
----------------	---------------

JOB NO.	
---------	--

20623

In accepting and utilising this document the recipient agrees that Plus Architecture Pty. Ltd. ACN 600506303, retain all common law, statutory law and other rights including copyright and intellectual property rights. The recipient agrees not to use this document for any purpose other than its intended use; to waive all claims against Plus Architecture resulting from unauthorised changes; or to reuse the document on other projects without the prior written consent of Plus Architecture. Under no circumstances shall transfer of this document be deemed a sale. Plus Architecture makes no warranties of fitness for any purpose. The Builder/Contractor shall verify job dimensions prior to any work commencing. Figured dimensions shall take precedence over scaled work.

DRG. NO.
PLA-DA-S2-1127
REVISION
B



St Hilliers

Level 4, 222 Clarence Street
 Sydney, NSW 2000 Australia
 Telephone +61 2 8823 7000
 Instagram #plusarchitecture
 arch@plusarchitecture.com.au
 www.plusarchitecture.com.au



Melbourne
 Brisbane
 Christchurch

Sydney
 Western Australia
 Auckland

DRAWING TITLE
ELEVATION NORTH

DATE 21/08/2023	PLOT DATE 21/08/2023	SCALE 1:200 @A1
DRAWN TG	CHECKED HN	
JOB NO. 20623		

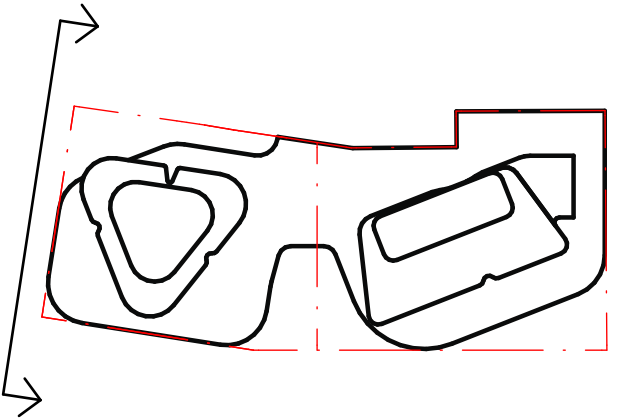
In accepting and utilizing this document the recipient agrees that Plus Architecture Pty Ltd ACN 608906003,
retain all common law, statutory law and other rights
including copyright and intellectual property rights. The
recipient agrees not to use this document for any
purpose other than as intended use to which it applies
against Plus Architecture resulting from unauthorised
changes; or to reuse the document on other projects
without the prior written consent of Plus Architecture.
Under no circumstances shall transfer of this document
be deemed a sale. Plus Architecture makes no
warranties of fitness for any purpose.

The Builder/Contractor shall verify job dimensions prior to
any work commencing. Figure dimensions shall take
precedence over scaled work.

DRG. NO.
PLA-DA-S2-2000

REVISION
C



[illegible]

CLIENT



Level 4, 222 Clarence Street
Sydney, NSW 2000 Australia
Telephone +61 2 8823 7000
Instagram #plusarchitecture
ch@plusarchitecture.com.au
www.plusarchitecture.com.au
Plus Architecture Pty. Ltd.
CN 600506303
Nominated Architect (NSW):
No Pin 11286

PROJECT
711 HUNTER ST
NEWCASTLE WEST
NSW 2302

DRAWING TITLE
ELEVATION SOUTH

FOR INFORMATION

DATE 19/05/2023	PLOT DATE 19/05/2023	SCALE 1:200 @A1
DRAWN AA/CY	CHECKED HN	

JOB NO.
20623

In accepting and utilising this document the recipient agrees that Plus Architecture Pty. Ltd. ACN 600506303, retain all common law, statutory law and other rights including copyright and intellectual property rights. The recipient agrees not to use this document for any purpose other than as intended use; to waive all claims against Plus Architecture resulting from unauthorised changes; or to reuse the document on other projects without the prior written consent of Plus Architecture. Under no circumstances shall transfer of this document be deemed a sale. Plus Architecture makes no warranties of fitness for any purpose.

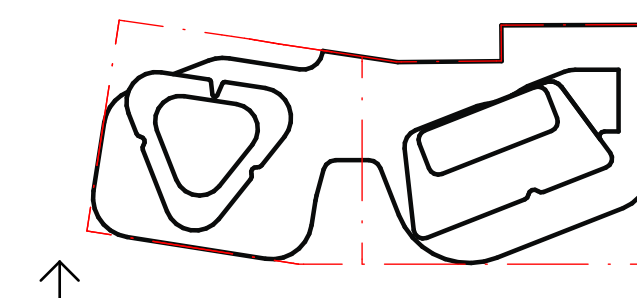
The Builder/Contractor shall verify job dimensions prior to any work commencing. Fitted dimensions shall take precedence over scaled work.

DRG. NO.
PLA-DA-S2-2001
REVISION
B



STAGE2

STAGE 1

[illegible]

CLIENT	
--------	--



Level 4, 222 Clarence Street
Sydney, NSW 2000 Australia
Telephone +61 2 8823 7000
Instagram #plusarchitecture
arch@plusarchitecture.com.au
www.plusarchitecture.com.au
Plus Architecture Pty. Ltd.
ACN 600506303
Nominated Architect (NSW):
Rido Pin 11286

PROJECT
711 HUNTER ST
NEWCASTLE WEST
NSW 2302

DRAWING TITLE
ELEVATION EAST

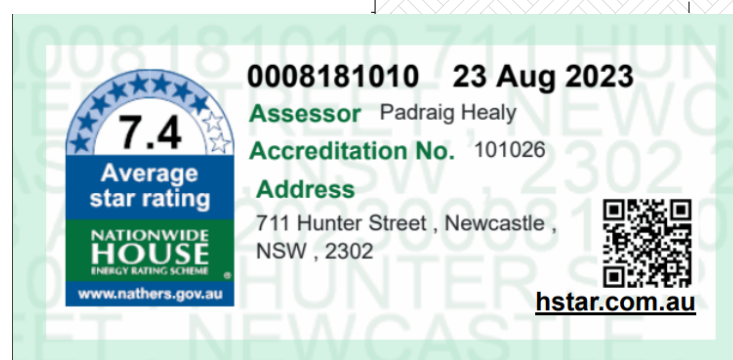
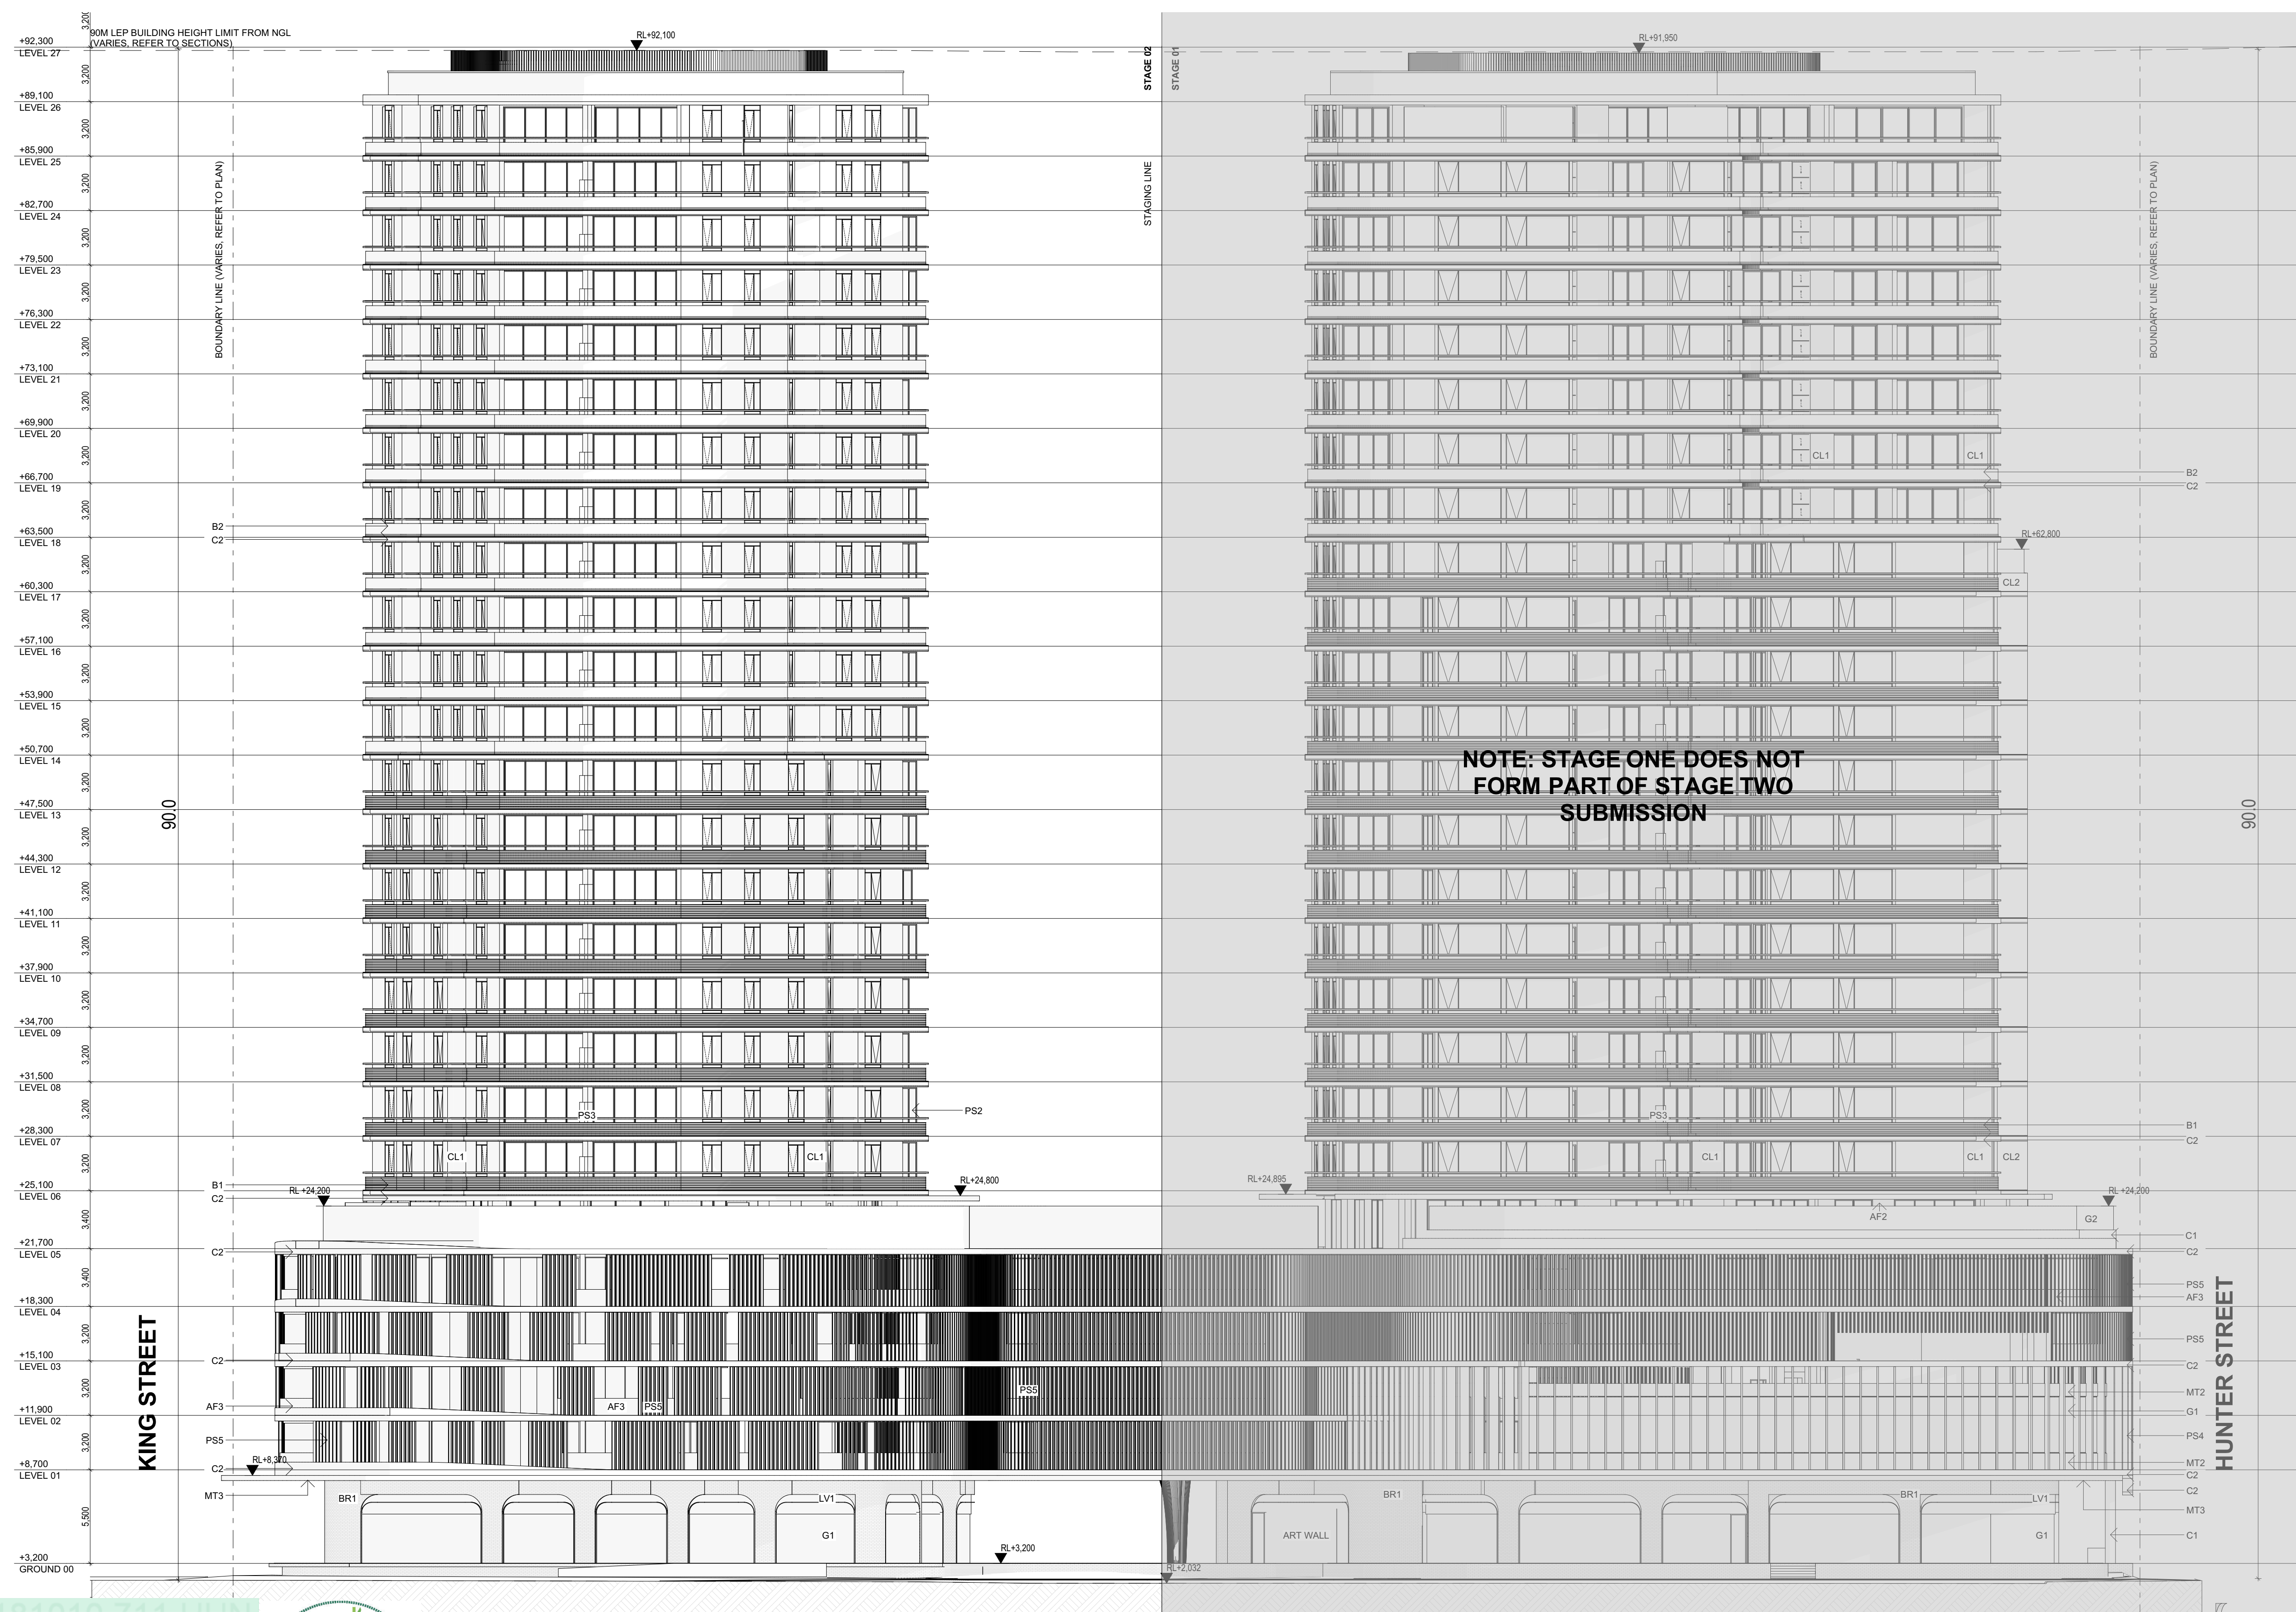
FOR INFORMATION

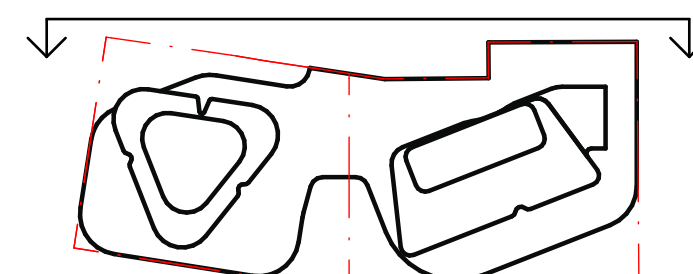
DATE 19/05/2023	PLOT DATE 19/05/2023	SCALE 1:200 @A1
DRAWN AA/CY	CHECKED HN	

JOB NO.
20623

In accepting and utilising this document the recipient agrees that Plus Architecture Pty. Ltd. ACN 600506303, retain all common law, statutory law and other rights including copyright and intellectual property rights. The recipient agrees not to use this document for any purpose other than its intended use; to waive all claims against Plus Architecture resulting from unauthorised changes; or to reuse the document on other projects without the prior written consent of Plus Architecture. Under no circumstances shall transfer of this document be deemed a sale. Plus Architecture makes no warranties of fitness for any purpose. The Builder/Contractor shall verify job dimensions prior to any work commencing. Figured dimensions shall take precedence over scaled work.

DRG. NO.
PLA-DA-S2-2002
REVISION
B



[illegible]

CLIENT	
--------	--



Level 4, 222 Clarence Street
Sydney, NSW 2000 Australia

Telephone +61 2 8823 7000
Instagram #plusarchitecture

arch@plusarchitecture.com.au
www.plusarchitecture.com.au

Plus Architecture Pty. Ltd.
ACN 600506303

Nominated Architect (NSW):
Rido Pin 11286

PROJECT
711 HUNTER ST
NEWCASTLE WEST
NSW 2302

DRAWING TITLE
ELEVATION WEST

FOR INFORMATION

DATE 19/05/2023	PLOT DATE 19/05/2023	SCALE 1:200 @A1
DRAWN AA/CY	CHECKED HN	

JOB NO.
20623

In accepting and utilising this document the recipient agrees that Plus Architecture Pty. Ltd. ACN 600506303, retain all common law, statutory law and other rights including copyright and intellectual property rights. The recipient agrees not to use this document for any purpose other than its intended use; to waive all claims against Plus Architecture resulting from unauthorised changes; or to reuse the document on other projects without the prior written consent of Plus Architecture. Under no circumstances shall transfer of this document be deemed a sale. Plus Architecture makes no warranties of fitness for any purpose. The Builder/Contractor shall verify job dimensions prior to any work commencing. Figured dimensions shall take precedence over scaled work.

DRG. NO.
PLA-DA-S2-2003
REVISION
B





0008181010 23 Aug 2023

Assessor Padraig Healy

Accreditation No. 101026

Address

711 Hunter Street, Newcastle ,
NSW , 2302



hstar.com.au

7.4

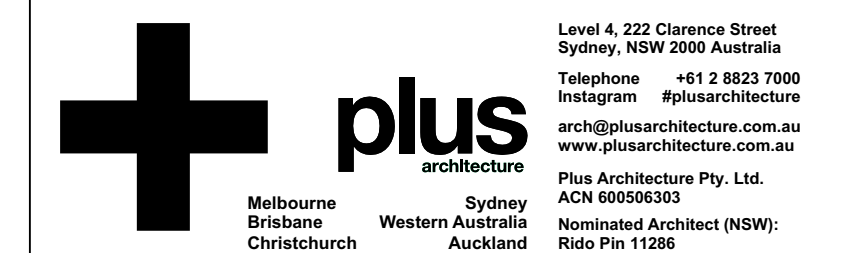
**Average
star rating**

**NATION'S
HOUSE
OF LEARNING**

www.nathans.gov.au



REFER TO STRATUM REPORT PREPARED BY CMS FOR
STORMWATER EASEMENTS

[illegible]

DRAWING TITLE
**OVERALL FLOOR PLAN -
LEVEL 06 - LEVEL 13**

DATE	PLOT DATE	SCALE
19/05/2023	19/05/2023	1:200 @A1

DATE	PLOT DATE	SCALE
19/05/2023	19/05/2023	1:200 @A1

DRAWN AA/CY	CHECKED HN
----------------	---------------

JOB NO. _____

20623

In accepting and utilising this document the recipient agrees that Plus Architecture Pty. Ltd. ACN 600506303, retain all common law, statutory law and other rights including copyright and intellectual property rights. The recipient agrees not to use this document for any purpose other than its intended use; to waive all claims against Plus Architecture resulting from unauthorised changes; or to reuse the document on other projects without the prior written consent of Plus Architecture. Under no circumstances shall transfer of this document be deemed a sale. Plus Architecture makes no warranties of fitness for any purpose. The Builder/Contractor shall verify job dimensions prior to any work commencing. Figured dimensions shall take precedence over scaled work.

DRG. NO.
PLA-DA-S2-1007
REVISION
B



REFER TO STRATUM REPORT PREPARED BY CMS FOR
STORMWATER EASEMENTS

[illegible]

Level 4, 222 Clarence Street
Sydney, NSW 2000 Australia
Telephone +61 2 8823 7000
Instagram #plusarchitecture
arch@plusarchitecture.com.au
www.plusarchitecture.com.au
Plus Architecture Pty. Ltd.
ACN 600506303
Nominated Architect (NSW):
Rido Pin 11286

DRAWING TITLE
**OVERALL FLOOR PLAN -
LEVEL 18 - LEVEL 24**

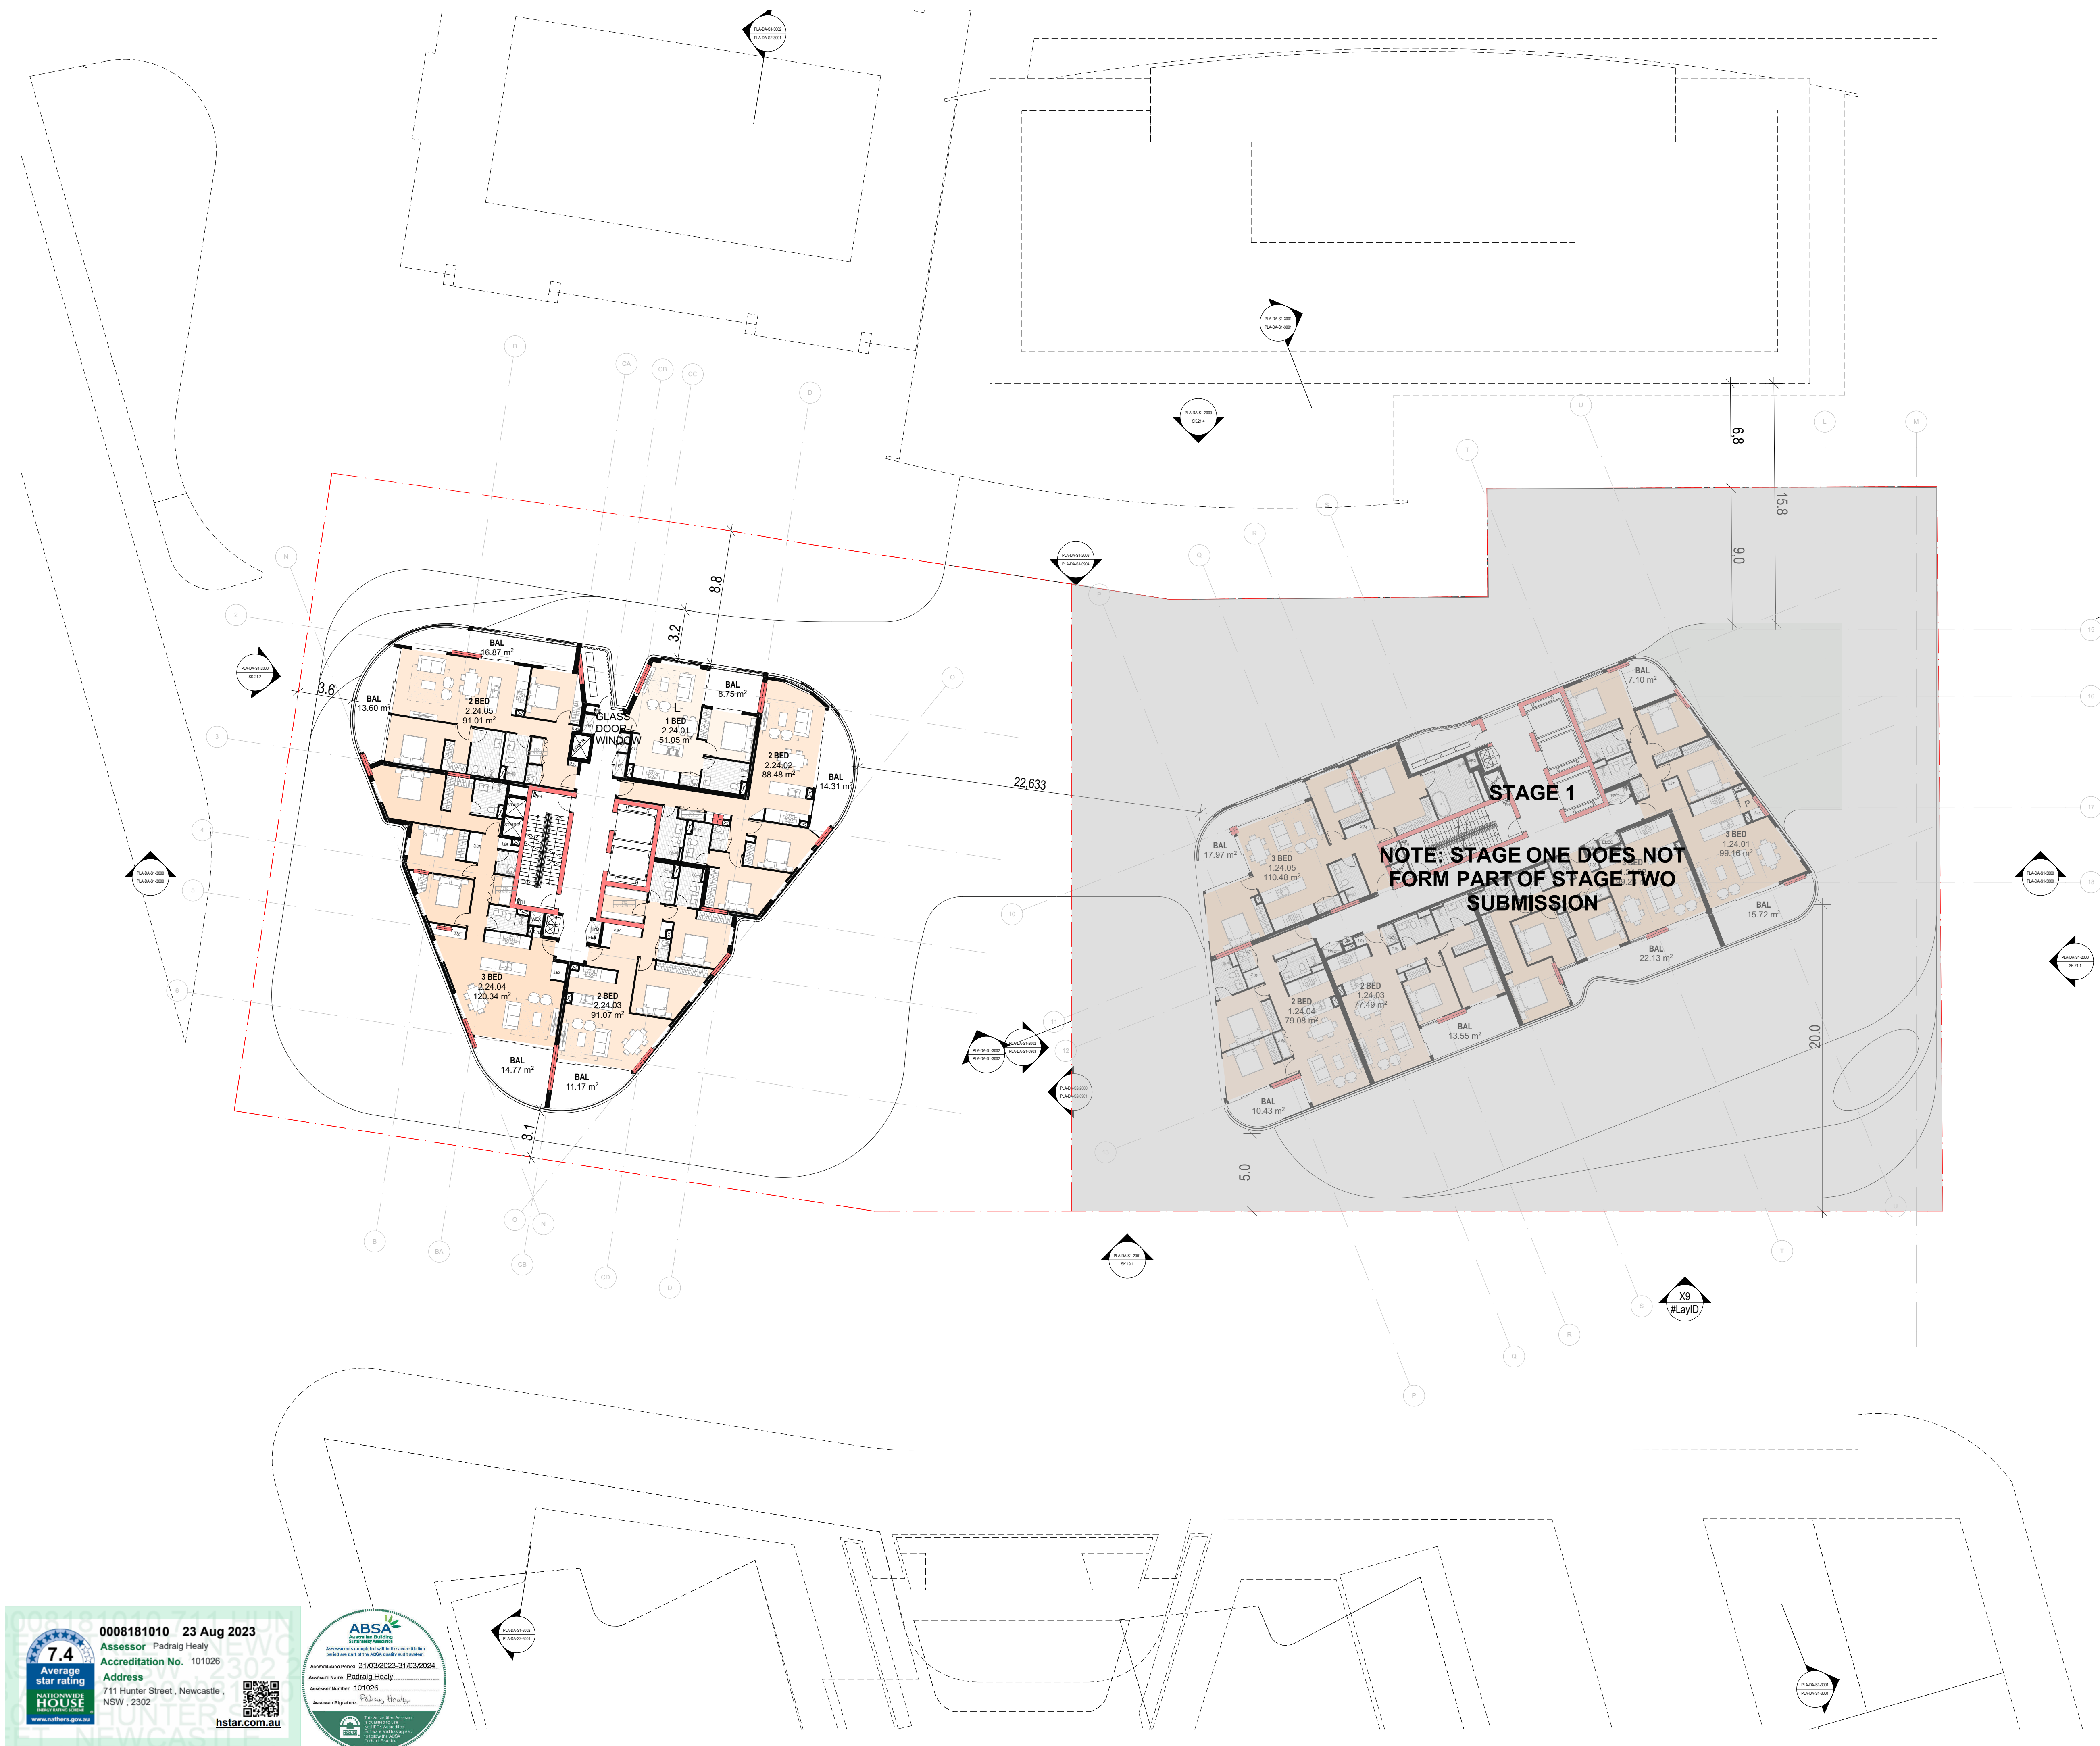
FOR INFORMATION

DATE 19/05/2023	PLOT DATE 19/05/2023	SCALE 1:200 @A1
DRAWN AA/CY	CHECKED HN	

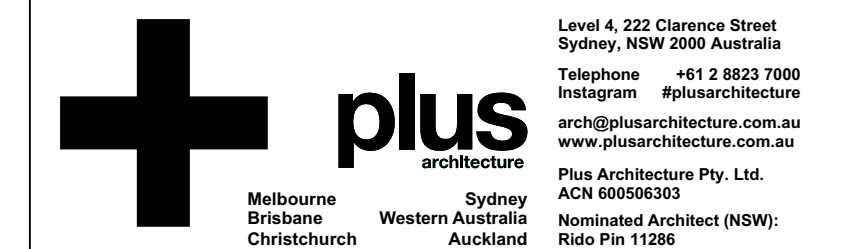
JOB NO.
20623

In accepting and utilising this document the recipient agrees that Plus Architecture Pty. Ltd. ACN 600506303, retain all common law, statutory law and other rights including copyright and intellectual property rights. The recipient agrees not to use this document for any purpose other than its intended use; to waive all claims against Plus Architecture resulting from unauthorised changes; or to reuse the document on other projects without the prior written consent of Plus Architecture. Under no circumstances shall transfer of this document be deemed a sale. Plus Architecture makes no warranties of fitness for any purpose. The Builder/Contractor shall verify job dimensions prior to any work commencing. Figured dimensions shall take precedence over scaled work.

DRG. NO.
PLA-DA-S2-1024
REVISION
B



REFER TO STRATUM REPORT PREPARED BY CMS FOR
STORMWATER EASEMENTS

[illegible]

DRAWING TITLE
**OVERALL FLOOR PLAN -
LEVEL 17**

DATE	PLOT DATE	SCALE
19/05/2023	19/05/2023	1:200 @A1

DATE 19/05/2023	PLOT DATE 19/05/2023	SCALE 1:200 @A1
--------------------	-------------------------	--------------------

DRAWN AA/CY	CHECKED HN
----------------	---------------

JOB NO.
20623

In accepting and utilising this document the recipient agrees that Plus Architecture Pty. Ltd. ACN 600506303, retain all common law, statutory law and other rights including copyright and intellectual property rights. The recipient agrees not to use this document for any purpose other than its intended use; to waive all claims against Plus Architecture resulting from unauthorised changes; or to reuse the document on other projects without the prior written consent of Plus Architecture. Under no circumstances shall transfer of this document be deemed a sale. Plus Architecture makes no warranties of fitness for any purpose.

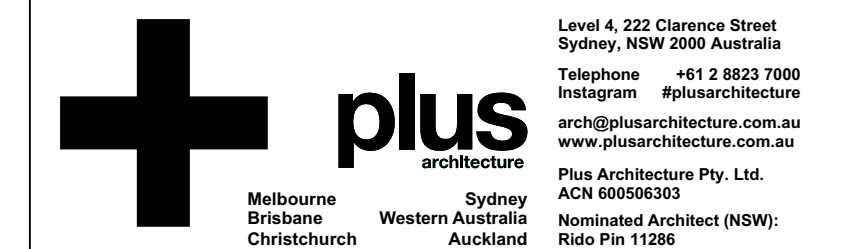
The Builder/Contractor shall verify job dimensions prior to any work commencing. Fitted dimensions shall take precedence over scaled work.

DRG. NO.
A-DA-S2-1017

REVISION
B



REFER TO STRATUM REPORT PREPARED BY CMS FOR
STORMWATER EASEMENTS

[illegible]

DRAWING TITLE
**OVERALL FLOOR PLAN -
MEZZANINE**

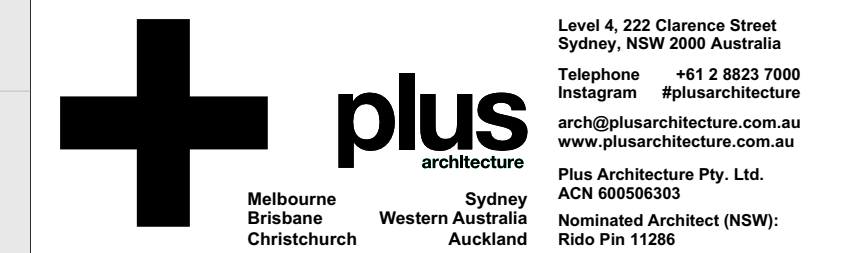
DATE 19/05/2023	PLOT DATE 19/05/2023	SCALE 1:200 @A1
DRAWN AA/CY	CHECKED HN	

In accepting and utilising this document, the recipient agrees that Plus Architecture Pty. Ltd. ACN 600508303, retain all common law, statutory law and other rights including copyright and intellectual property rights. The recipient agrees not to use this document for any purpose other than its intended use; to waive all claims against Plus Architecture resulting from unauthorised changes; or to reuse the document on other projects without the prior written consent of Plus Architecture. Under no circumstances shall transfer of this document be deemed a sale. Plus Architecture makes no warranties of fitness for any purpose.

The Builder/Contractor shall verify job dimensions prior to any work commencing. Fitted dimensions shall take precedence over scaled work.

DRG. NO.
LA-DA-S2-1000.1
REVISION
B

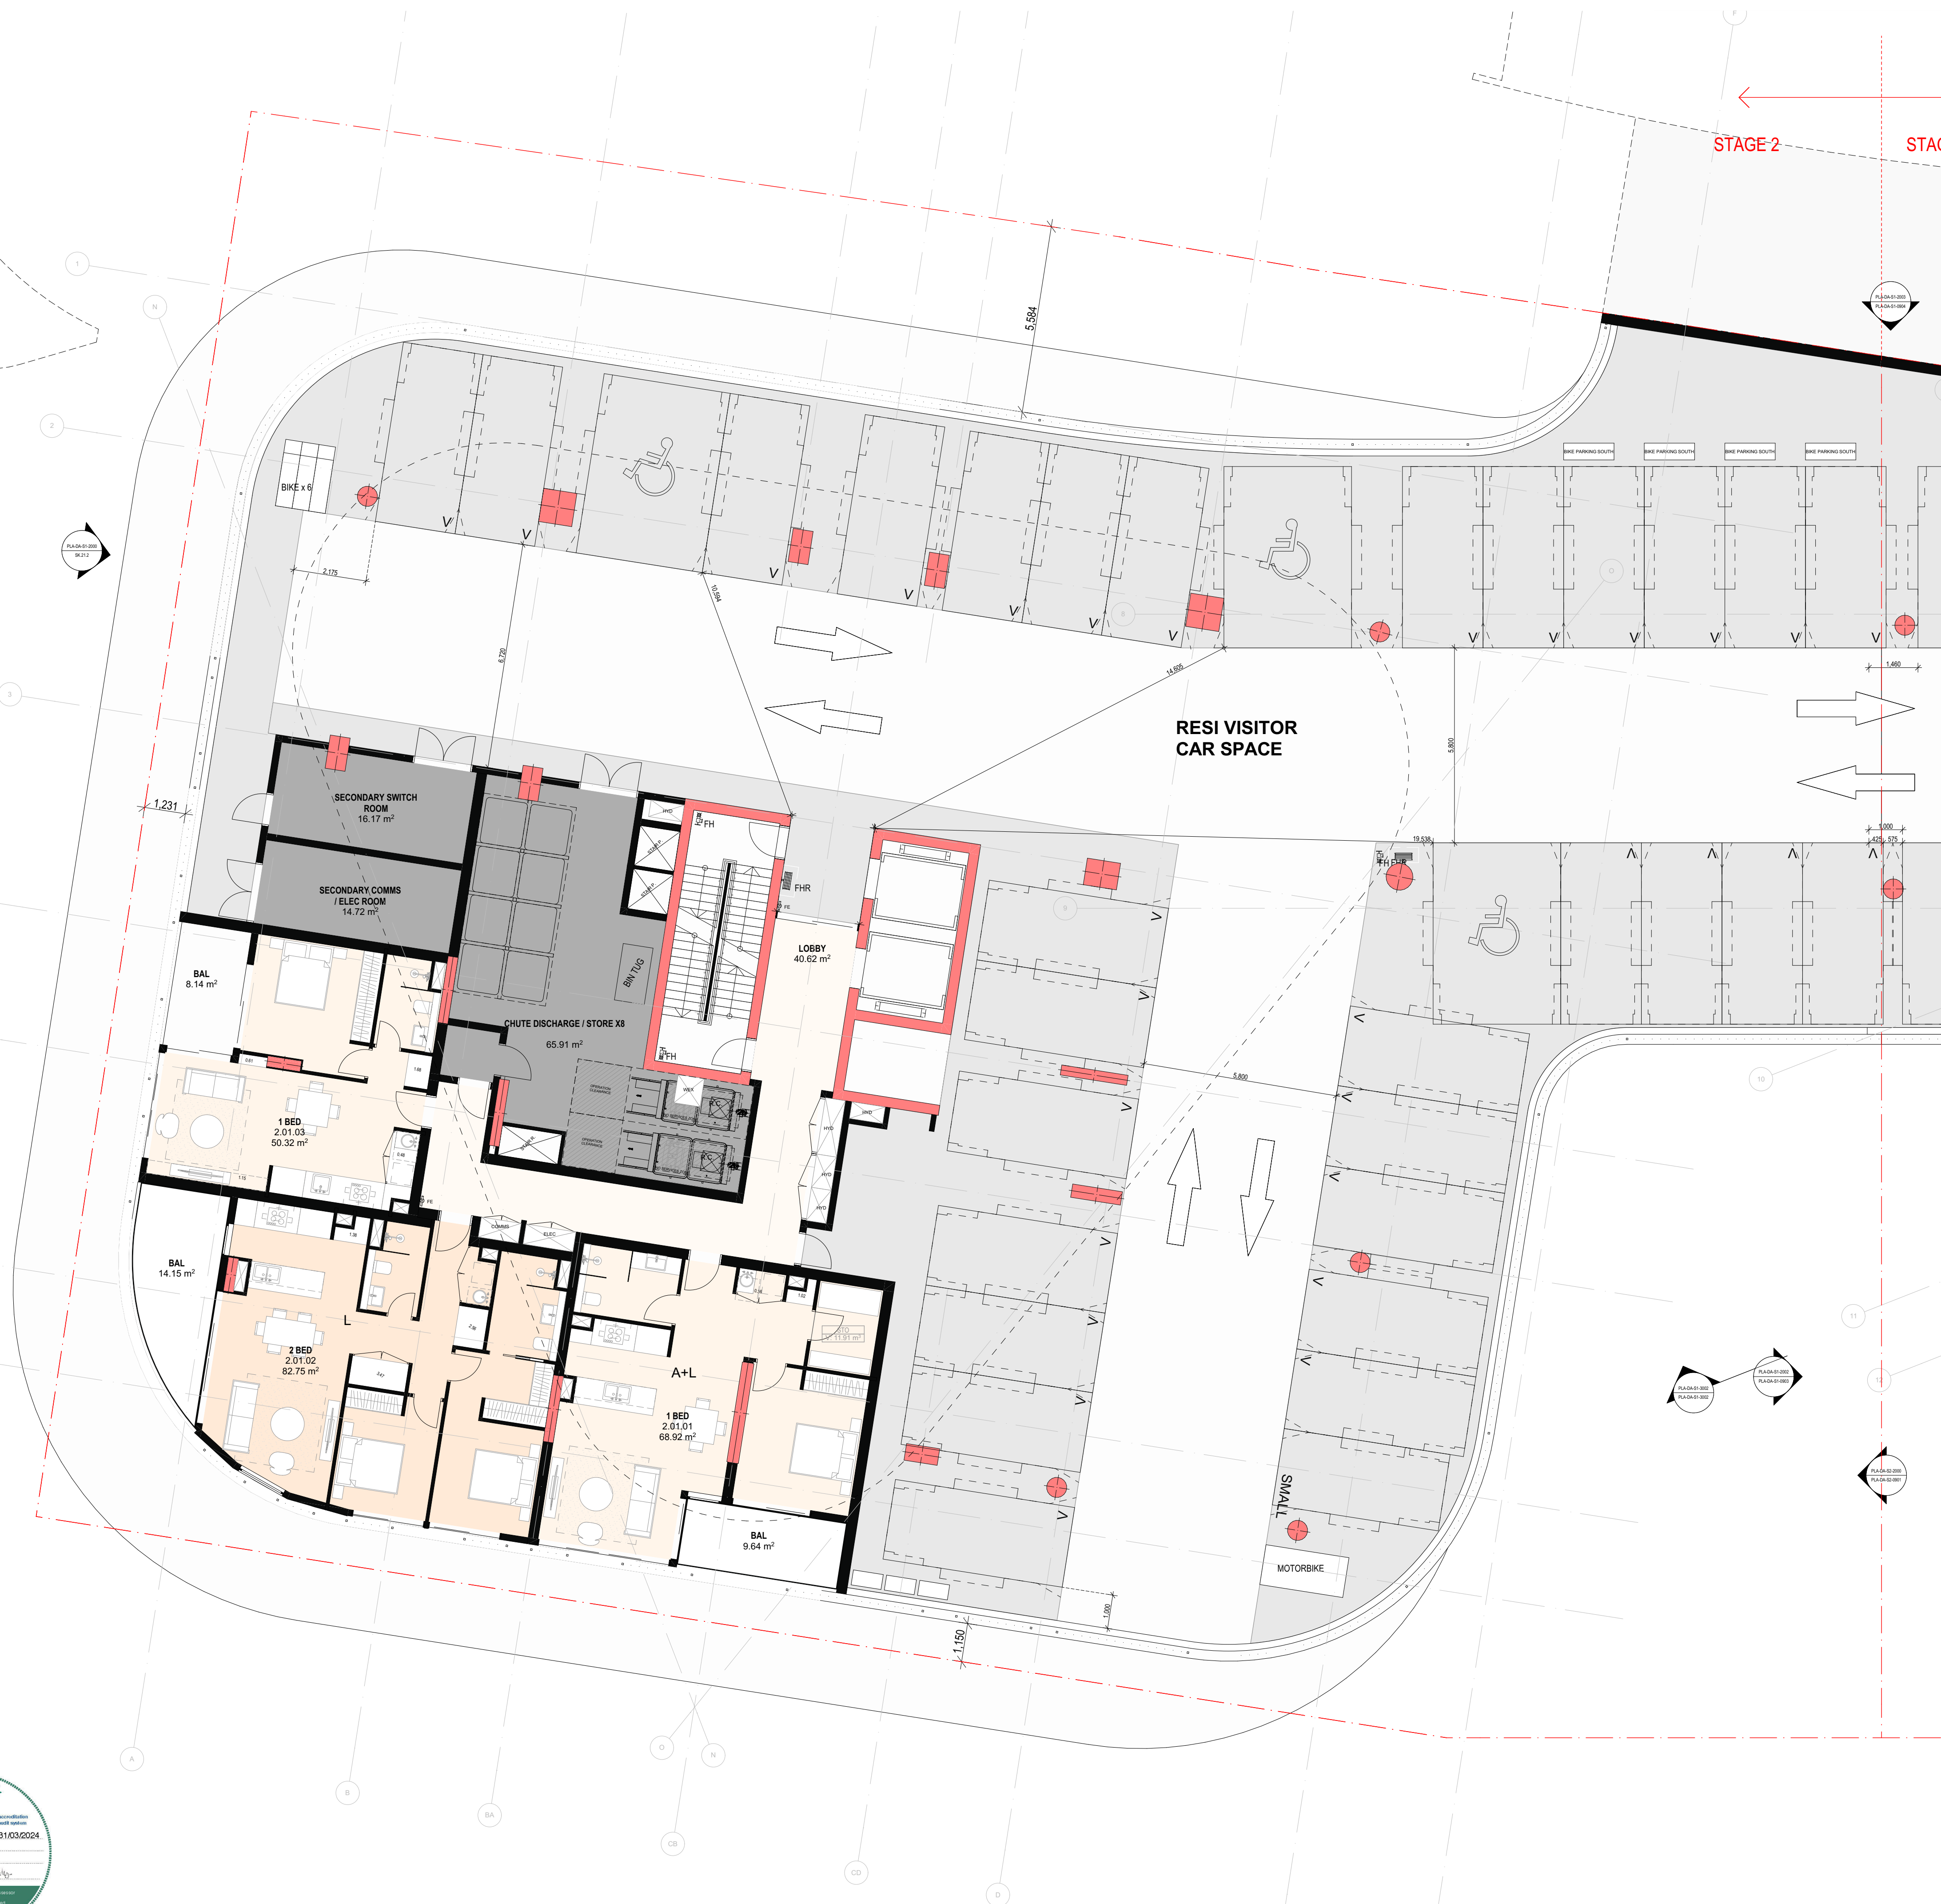
REFER TO STRATUM REPORT PREPARED BY CMS FOR
STORMWATER EASEMENTS

[illegible]

DRAWING TITLE
**GENERAL FLOOR PLAN -
LEVEL 01**

20623

DRG. NO.
PLA-DA-S2-1101
REVISION
B



KING ST



REFER TO STRATUM REPORT PREPARED BY CMS FOR
STORMWATER EASEMENTS

[illegible]

CLIENT	
--------	--



Level 4, 222 Clarence Street
Sydney, NSW 2000 Australia
Telephone +61 2 8823 7000
Instagram #plusarchitecture
arch@plusarchitecture.com.au
www.plusarchitecture.com.au
Plus Architecture Pty. Ltd.
ACN 600506303
Nominated Architect (NSW):
Rido Pin 11286

PROJECT
711 HUNTER ST
NEWCASTLE WEST
NSW 2302

DRAWING TITLE
**GENERAL FLOOR PLAN -
LEVEL 26**

FOR INFORMATION

DATE	PLOT DATE	SCALE
19/05/2023	19/05/2023	1:100 @A1

DRAWN AA/CY	CHECKED HN
----------------	---------------

JOB NO.

20623

In accepting and utilising this document the recipient agrees that Plus Architecture Pty. Ltd. ACN 600506303, retain all common law, statutory law and other rights including copyright and intellectual property rights. The recipient agrees not to use this document for any purpose other than its intended use; to waive all claims against Plus Architecture resulting from unauthorised changes; or to reuse the document on other projects without the prior written consent of Plus Architecture. Under no circumstances shall transfer of this document be deemed a sale. Plus Architecture makes no warranties of fitness for any purpose. The Builder/Contractor shall verify job dimensions prior to any work commencing. Figured dimensions shall take precedence over scaled work.

DRG. NO.
PLA-DA-S2-1126
REVISION
B

REFER TO STRATUM REPORT PREPARED BY CMS FOR
STORMWATER EASEMENTS

[illegible]

CLIENT	
--------	--



Level 4, 222 Clarence Street
Sydney, NSW 2000 Australia
Telephone +61 2 8823 7000
Instagram #plusarchitecture
arch@plusarchitecture.com.au
www.plusarchitecture.com.au
Plus Architecture Pty. Ltd.
ACN 600506303
Nominated Architect (NSW):
Rido Pin 11286

PROJECT
711 HUNTER ST
NEWCASTLE WEST
NSW 2302

DRAWING TITLE
**GENERAL FLOOR PLAN -
LEVEL 14 - LEVEL 24**

FOR INFORMATION

DATE	PLOT DATE	SCALE
19/05/2023	19/05/2023	1:100 @A1

DRAWN AA/CY	CHECKE HN
----------------	--------------

	JOB NO.
--	---------

20623

In accepting and utilizing this document the recipient agrees that Plus Architecture Pty. Ltd. ACN 600506303, retain all common law, statutory law and other rights including copyright and intellectual property rights. The recipient agrees not to use this document for any purpose other than its intended use; to waive all claims against Plus Architecture resulting from unauthorised changes; or to reuse the document on other projects without the prior written consent of Plus Architecture. Under no circumstances shall transfer of this document be deemed a sale. Plus Architecture makes no warranties of fitness for any purpose. The Builder/Contractor shall verify job dimensions prior to any work commencing. Figured dimensions shall take precedence over scaled work.

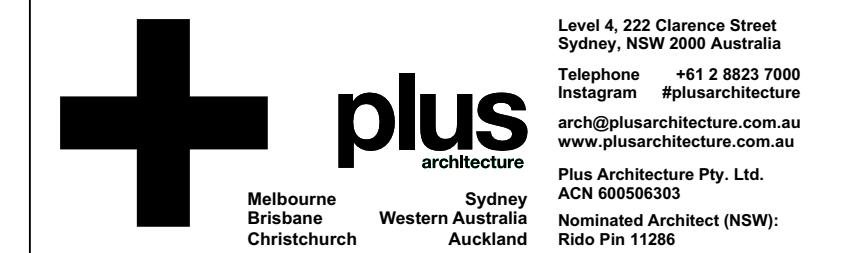
DRG. NO.
PLA-DA-S2-1114
REVISION
B



KING ST



REFER TO STRATUM REPORT PREPARED BY CMS FOR
STORMWATER EASEMENTS

[illegible]

DRAWING TITLE
**OVERALL FLOOR PLAN -
GROUND**

FOR INFORMATION

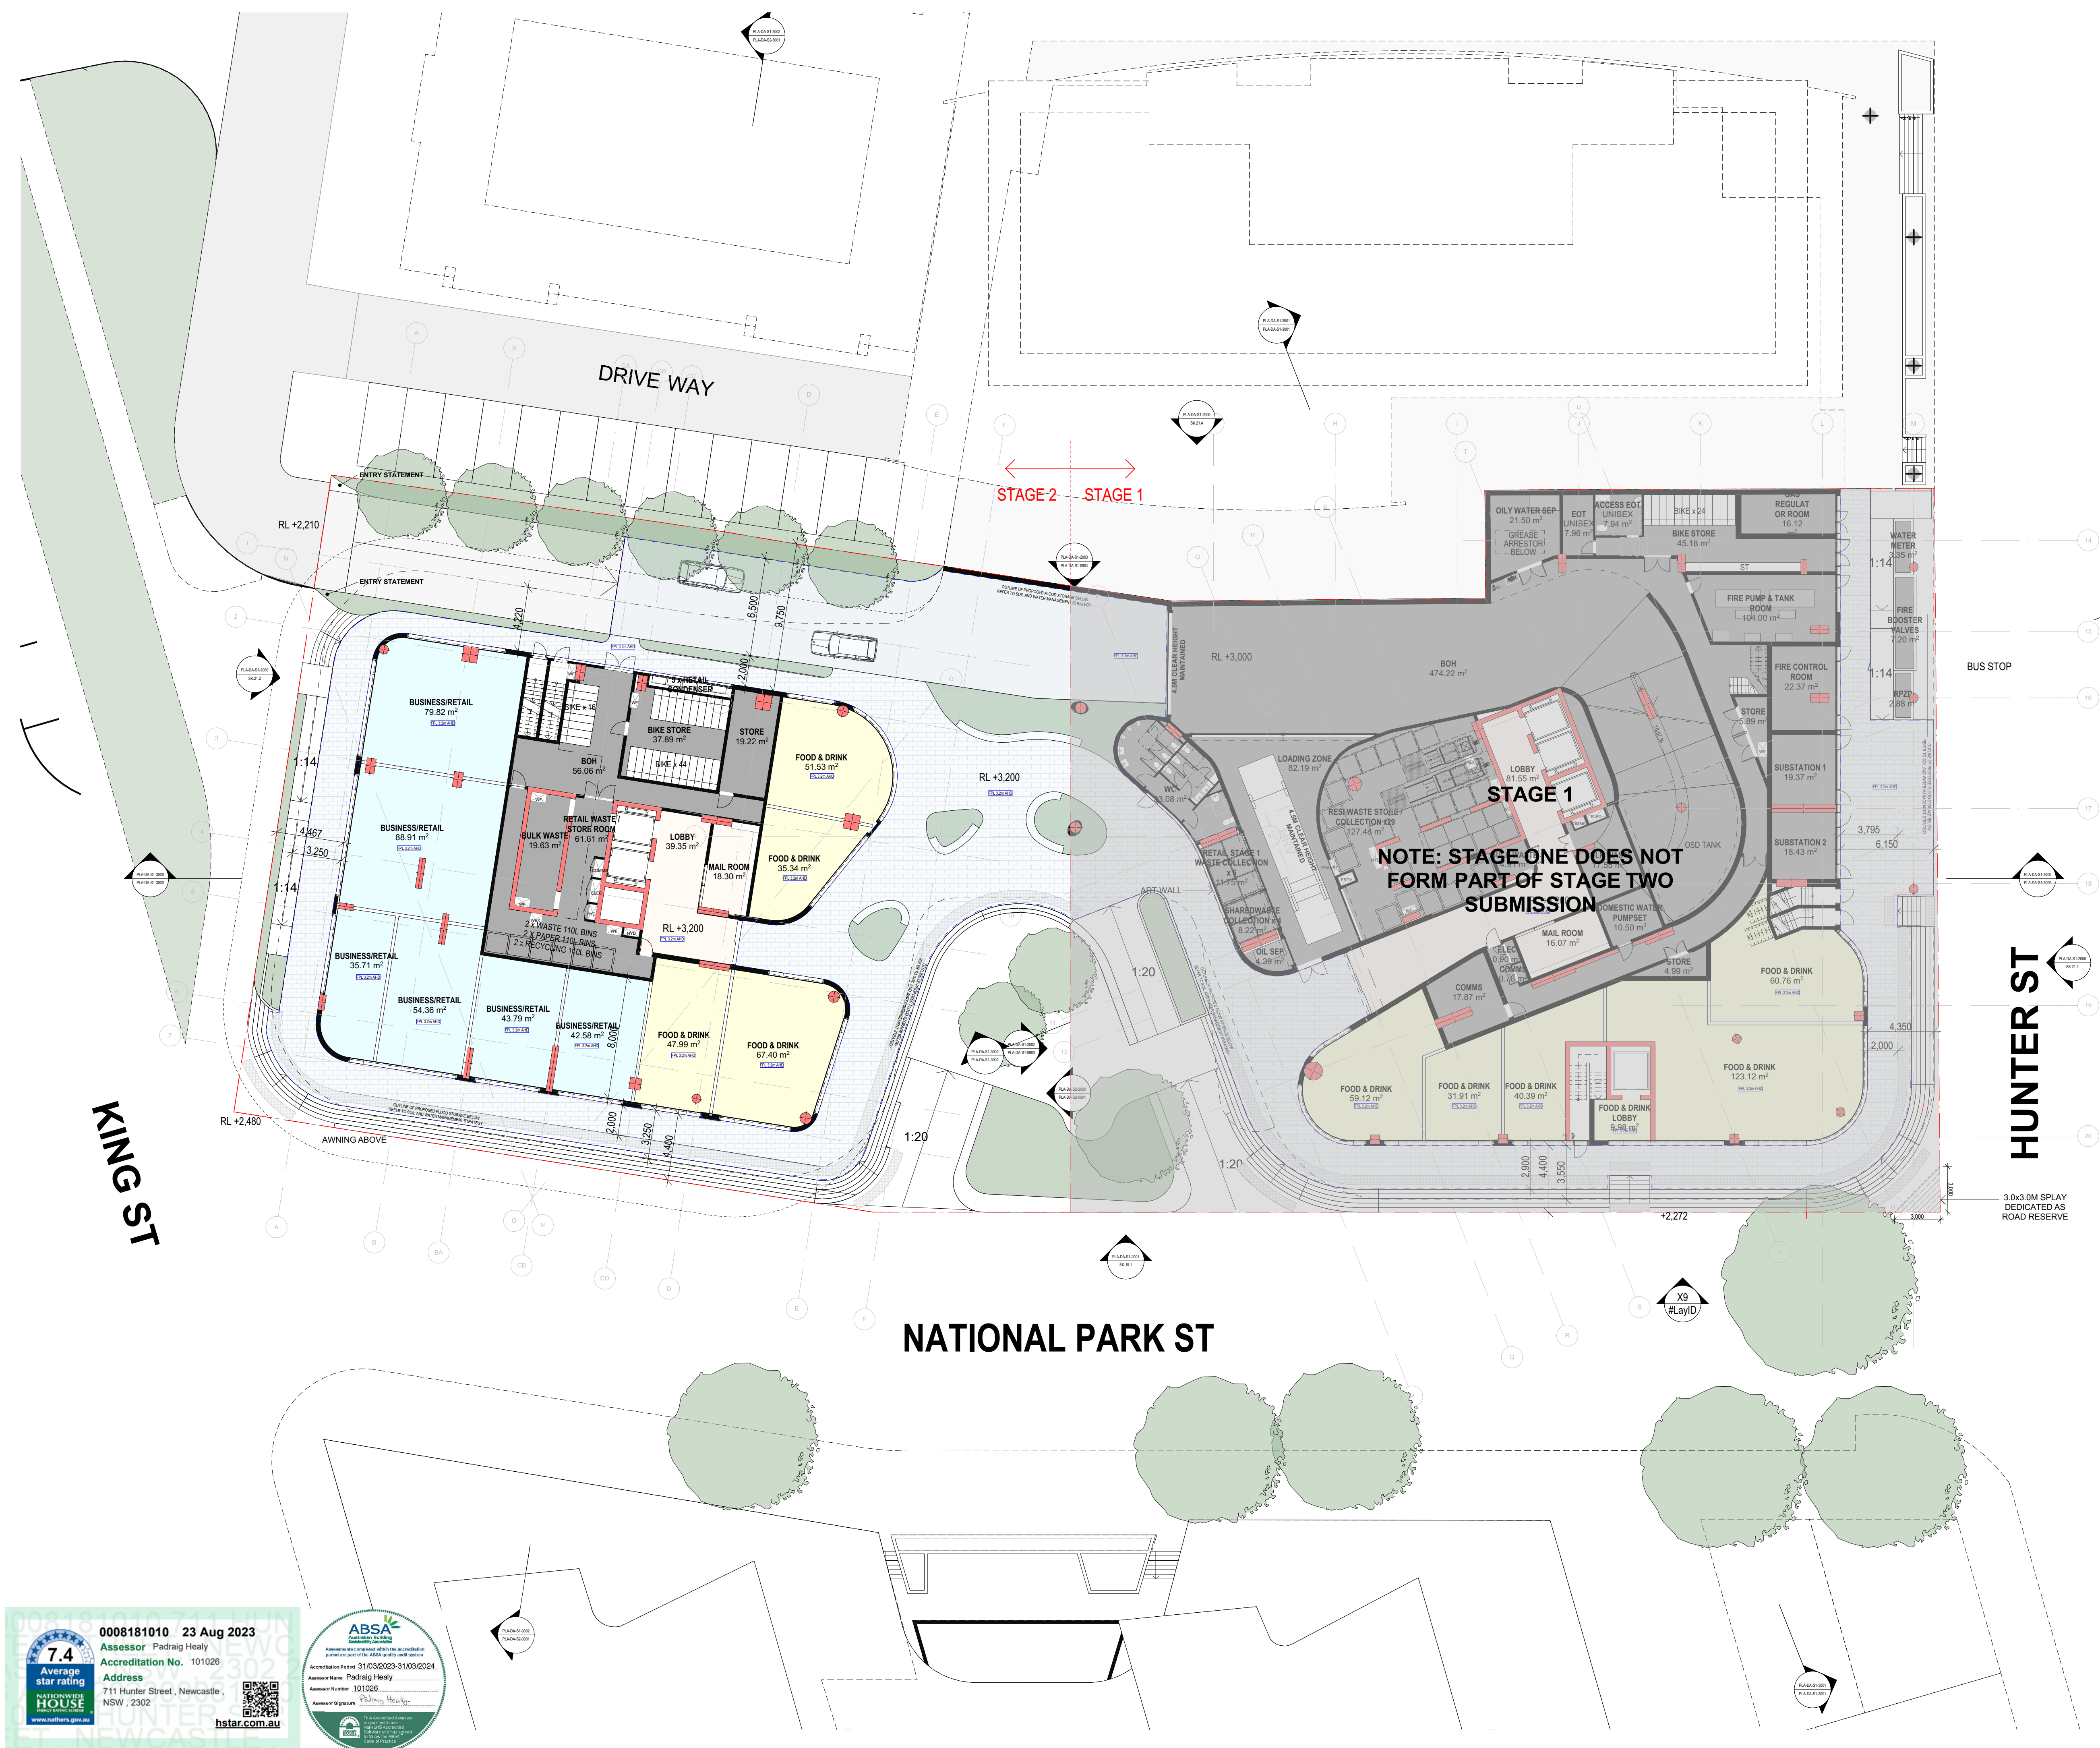
DATE 19/05/2023	PLOT DATE 19/05/2023	SCALE 1:200 @A1
DRAWN AA/CY	CHECKED HN	

JOB NO.
20623

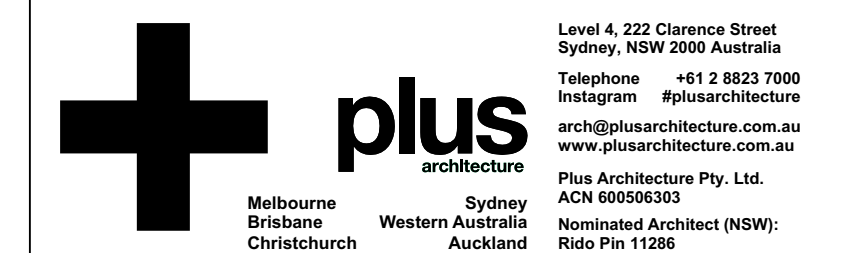
In accepting and utilising this document, the recipient agrees that Plus Architecture Pty. Ltd. ACN 600508303, retain all common law, statutory law and other rights including copyright and intellectual property rights. The recipient agrees not to use this document for any purpose other than its intended use; to waive all claims against Plus Architecture resulting from unauthorised changes; or to reuse the document on other projects without the prior written consent of Plus Architecture. Under no circumstances shall transfer of this document be deemed a sale. Plus Architecture makes no warranties of fitness for any purpose.

The Builder/Contractor shall verify job dimensions prior to any work commencing. Fitted dimensions shall take precedence over scaled work.

DRG. NO.
PLA-DA-S2-1000
REVISION
B



REFER TO STRATUM REPORT PREPARED BY CMS FOR
STORMWATER EASEMENTS

[illegible]

DRAWING TITLE
**OVERALL FLOOR PLAN -
LEVEL 25**

DATE	PLOT DATE	SCALE
19/05/2023	19/05/2023	1:200 @A1

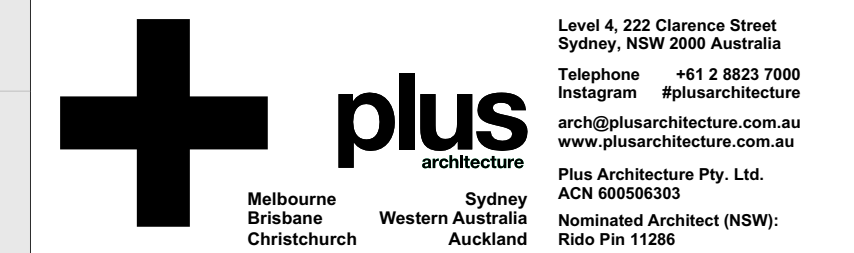
JOB NO. **20623**

In accepting and utilising this document the recipient agrees that Plus Architecture Pty. Ltd. ACN 600508303, retain all common law, statutory law and other rights including copyright and intellectual property rights. The recipient agrees not to use this document for any purpose other than its intended use; to waive all claims against Plus Architecture resulting from unauthorised changes; or to reuse the document on other projects without the prior written consent of Plus Architecture. Under no circumstances shall transfer of this document be deemed a sale. Plus Architecture makes no warranties of fitness for any purpose. The Builder/Contractor shall verify all dimensions prior to any work commencing. Figured dimensions shall take precedence over scaled work.

DRG. NO.
PLA-DA-S2-1025
REVISION
B



REFER TO STRATUM REPORT PREPARED BY CMS FOR
STORMWATER EASEMENTS

[illegible]

DRAWING TITLE
**GENERAL FLOOR PLAN -
LEVEL 02**

FOR INFORMATION

JOB NO.
20623

DRG. NO.
A-DA-S2-1102

REVISION
B

KING ST



REFER TO STRATUM REPORT PREPARED BY CMS FOR
STORMWATER EASEMENTS

[illegible]

CLIENT	
--------	--



Level 4, 222 Clarence Street
Sydney, NSW 2000 Australia
Telephone +61 2 8823 7000
Instagram #plusarchitecture
Email info@plusarchitecture.com.au
Website www.plusarchitecture.com.au
Plus Architecture Pty. Ltd.
ABN 600506303
Accredited Architect (NSW):
No Pin 11286

PROJECT
711 HUNTER ST
NEWCASTLE WEST
NSW 2302

DRAWING TITLE
**GENERAL FLOOR PLAN -
LEVEL 04**

FOR INFORMATION

DATE	PLOT DATE	SCALE
19/05/2023	19/05/2023	1:100 @A1

DRAWN AA/CY	CHECKED HN
----------------	---------------

JOB NO.
20623

In accepting and utilizing this document the recipient agrees that Plus Architecture Pty. Ltd. ACN 600506303, retain all common law, statutory law and other rights including copyright and intellectual property rights. The recipient agrees not to use this document for any purpose other than its intended use; to waive all claims against Plus Architecture resulting from unauthorized changes; or to reuse the document on other projects without the prior written consent of Plus Architecture. Under no circumstances shall transfer of this document be deemed a sale. Plus Architecture makes no warranties of fitness for any purpose.

The Builder/Contractor shall verify job dimensions prior to any work commencing. Fitted dimensions shall take precedence over scaled work.

DRG. NO.
A-DA-S2-1104

REVISION
B

KING ST

