


Architectural Plans
Drawing Set

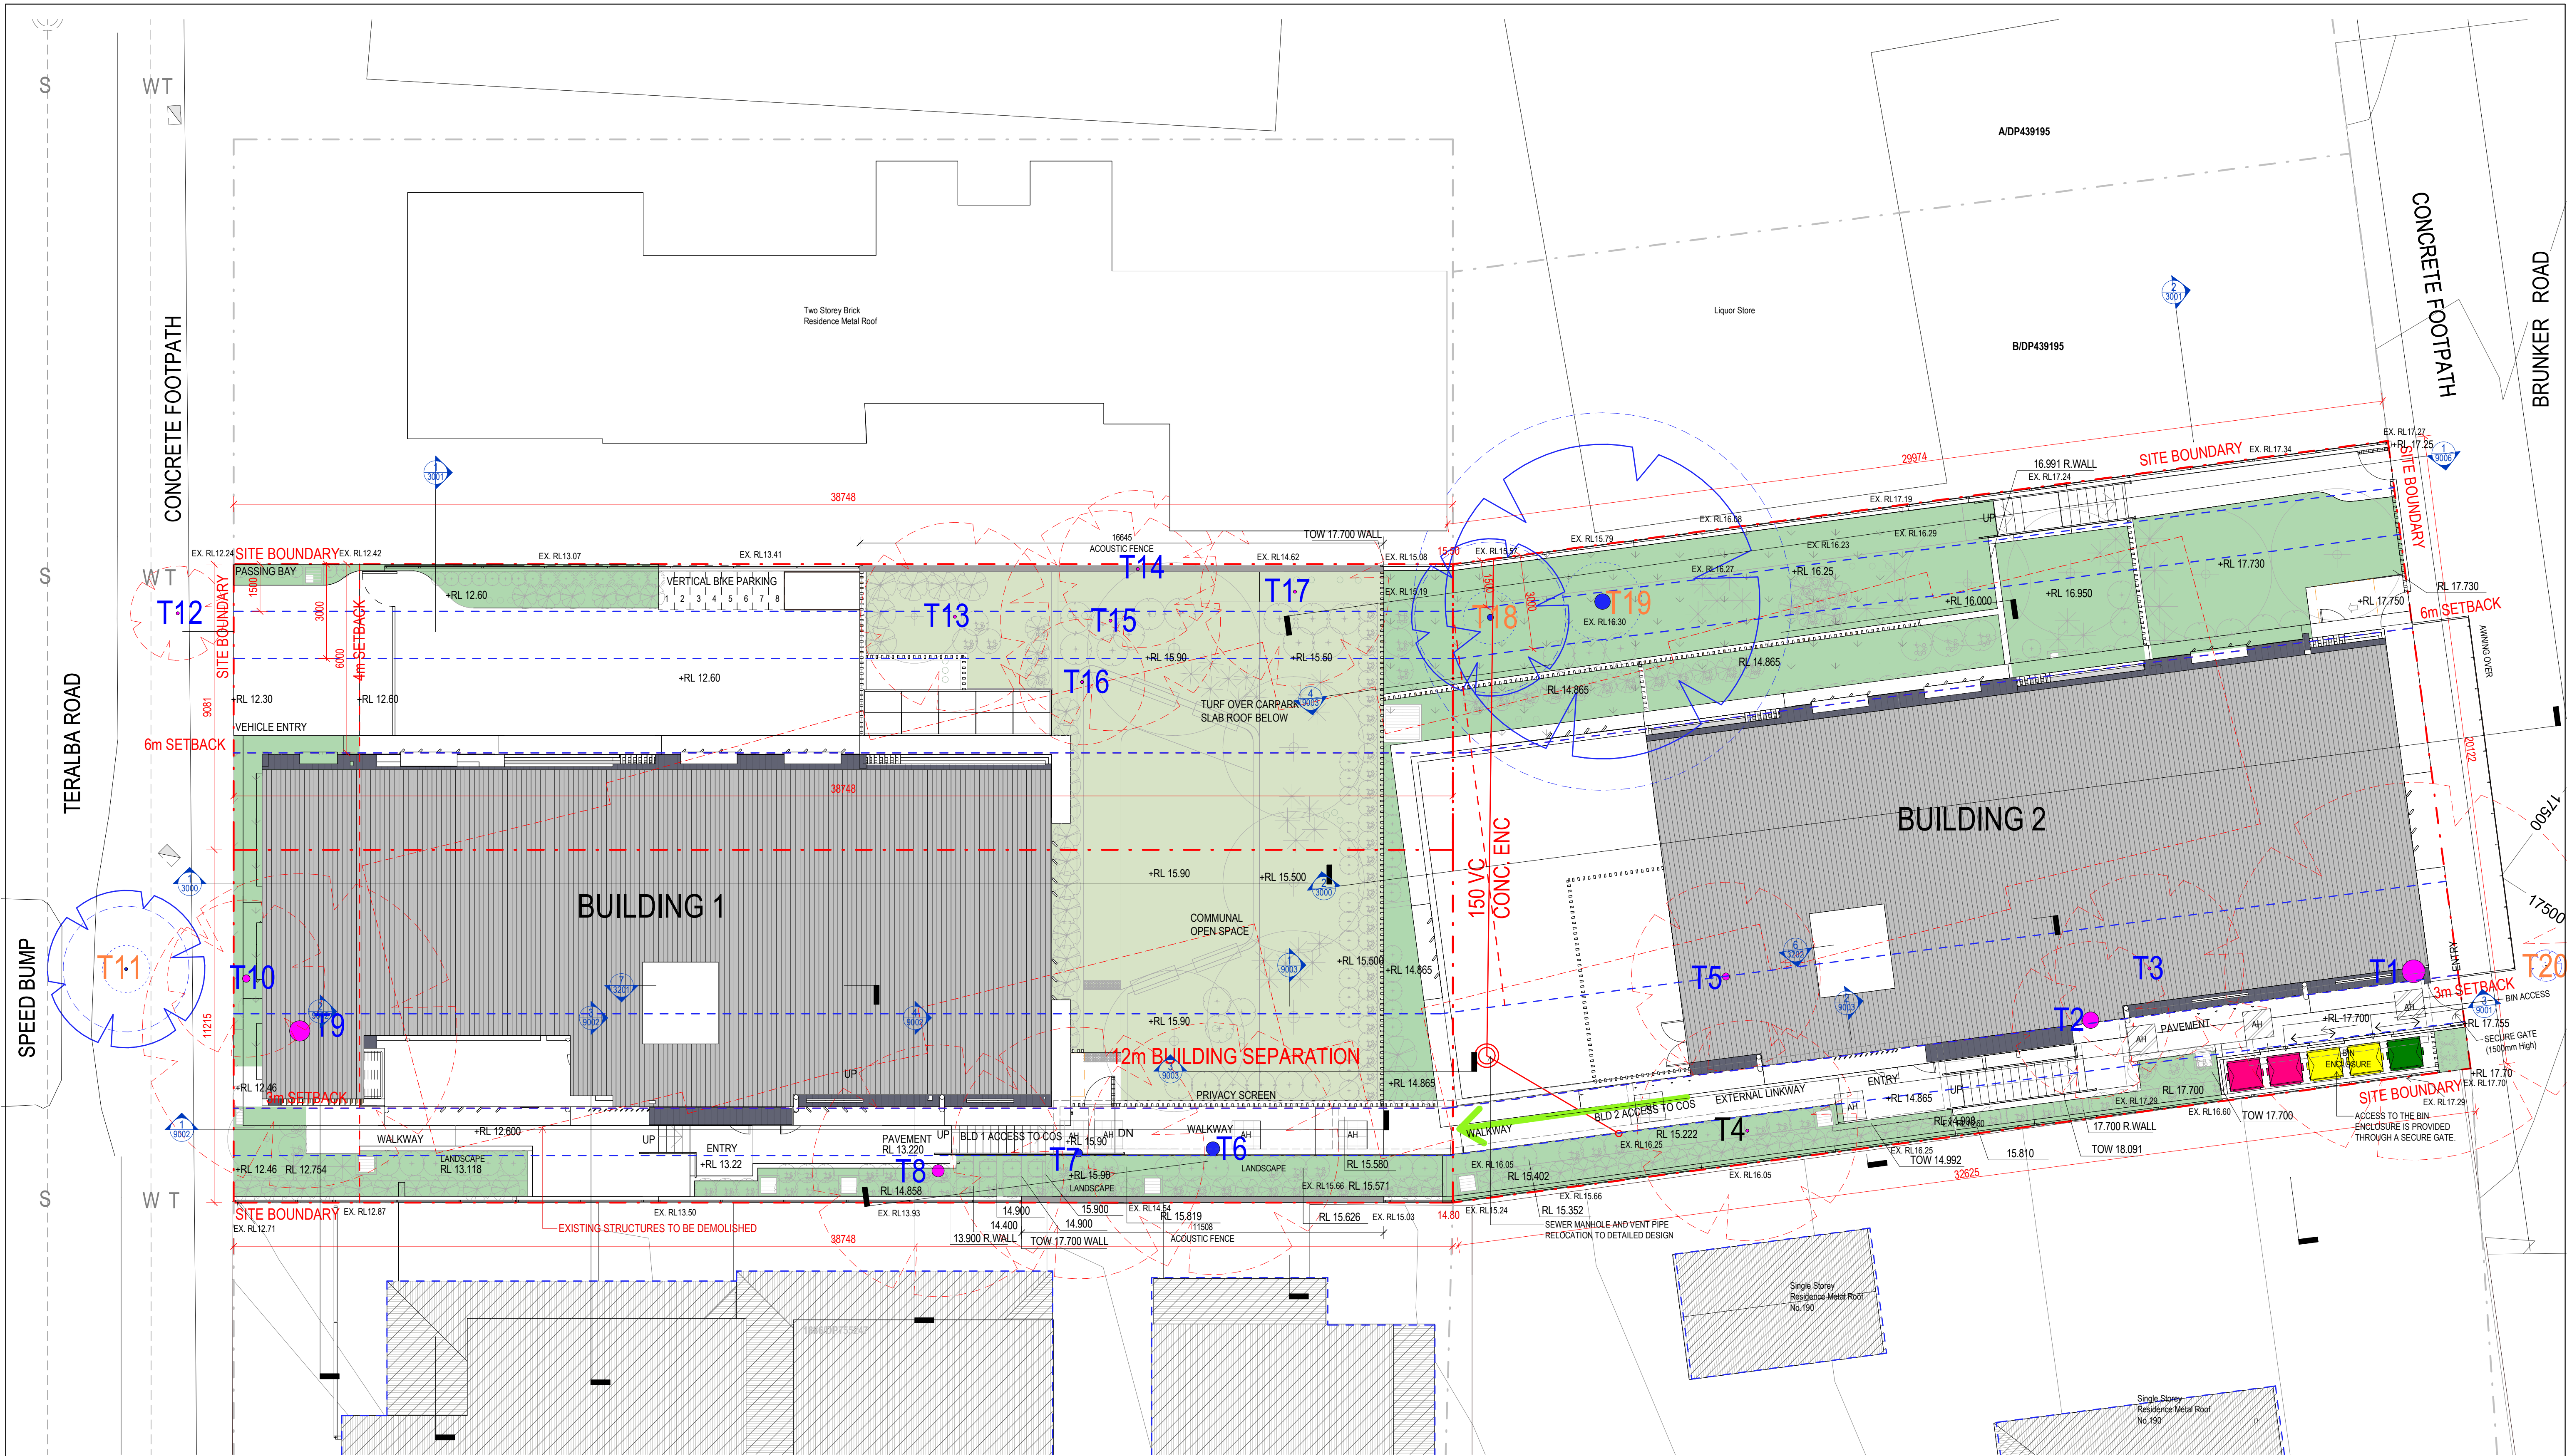

1 SITE PLAN
Scale: 1 : 100

LANDSCAPE LEGEND:

- LANDSCAPE AREA
- LANDSCAPE AREA ABOVE SLAB
- DEEP SOIL ZONE

TREE LEGEND:

- TREE TO BE RETAINED
- STRUCTURAL ROOT ZONE (SRZ)
REFER RO ARBORIST REPORT FOR DETAILS
- TREE PROTECTION ZONE (TPZ)
REFER RO ARBORIST REPORT FOR DETAILS
- TREE TO BE REMOVED

TREE LEGEND:

- EXISTING LEVEL EL 0.00
- PROPOSED LEVEL EL 0.00

GENERAL LEGEND:

- SITE BOUNDARY
- SITE SETBACK
- BALCONY OVER
- POS
- EXISTING SYDNEY WATER MAIN
- EXISTING SYDNEY WATER SEWER MAIN
- TELSTRA PIT
- FUTURE AC

- AH ACCESS HATCH REFER CIVIL DETAILS
- PIT PIT REFER CIVIL DETAILS
- GD GRATED DRAIN REFER CIVIL DETAILS



LEGEND:

- Tx TREE RECOMMENDED FOR RETENTION
- Tx TREE RECOMMENDED FOR REMOVAL
- Tx NOXIOUS WEED SPECIES TO BE REMOVED

REV	DESCRIPTION	AUTH	CHK	DATE
A	DEVELOPMENT APPLICATION	VL	KM	23.01.24
B	DEVELOPMENT APPLICATION (REVISED)	PC	MW	22.04.24
C	DEVELOPMENT APPLICATION (REVISED)	PC	MW	21.05.24
D	DEVELOPMENT APPLICATION (REVISED)	PC	MW	11.11.24
E	DEVELOPMENT APPLICATION	PC	MW	19.12.24

- These designs and plans are the copyright of MODE DESIGN Corp. Pty Ltd and cannot be reproduced without written permission.
- Verify all dimensions on site prior to commencement of work.
- DO NOT scale off these drawings.
- Report any discrepancies to the architect before carrying out any work.

STATUS
DEVELOPMENT
APPLICATION

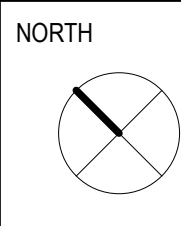 

CLIENT
Land and Housing Corporation



SYDNEY
Gadigal Country
Level 5, 111-117 Devonshire Street
Surry Hills, NSW 2010
T +61 2 8396 9500
syd@modedesign.com.au
ABN: 65 112 807 931


PROJECT
Residential Flat Building
139 Teralba Road and 190 Brunker Road - Adamstown - NSW

DRAWING TITLE
SITE PLAN

DRAWN
AS
ISSUE
19/12/2024 11:51:22 AM
PROJECT No
22439

CHECKED
KM
SCALE @ A1
1 : 100
SCALE @ A3
1 : 200
DRAWING No
AR-0103
REVISION
E

19/12/2024 11:51:22 AM

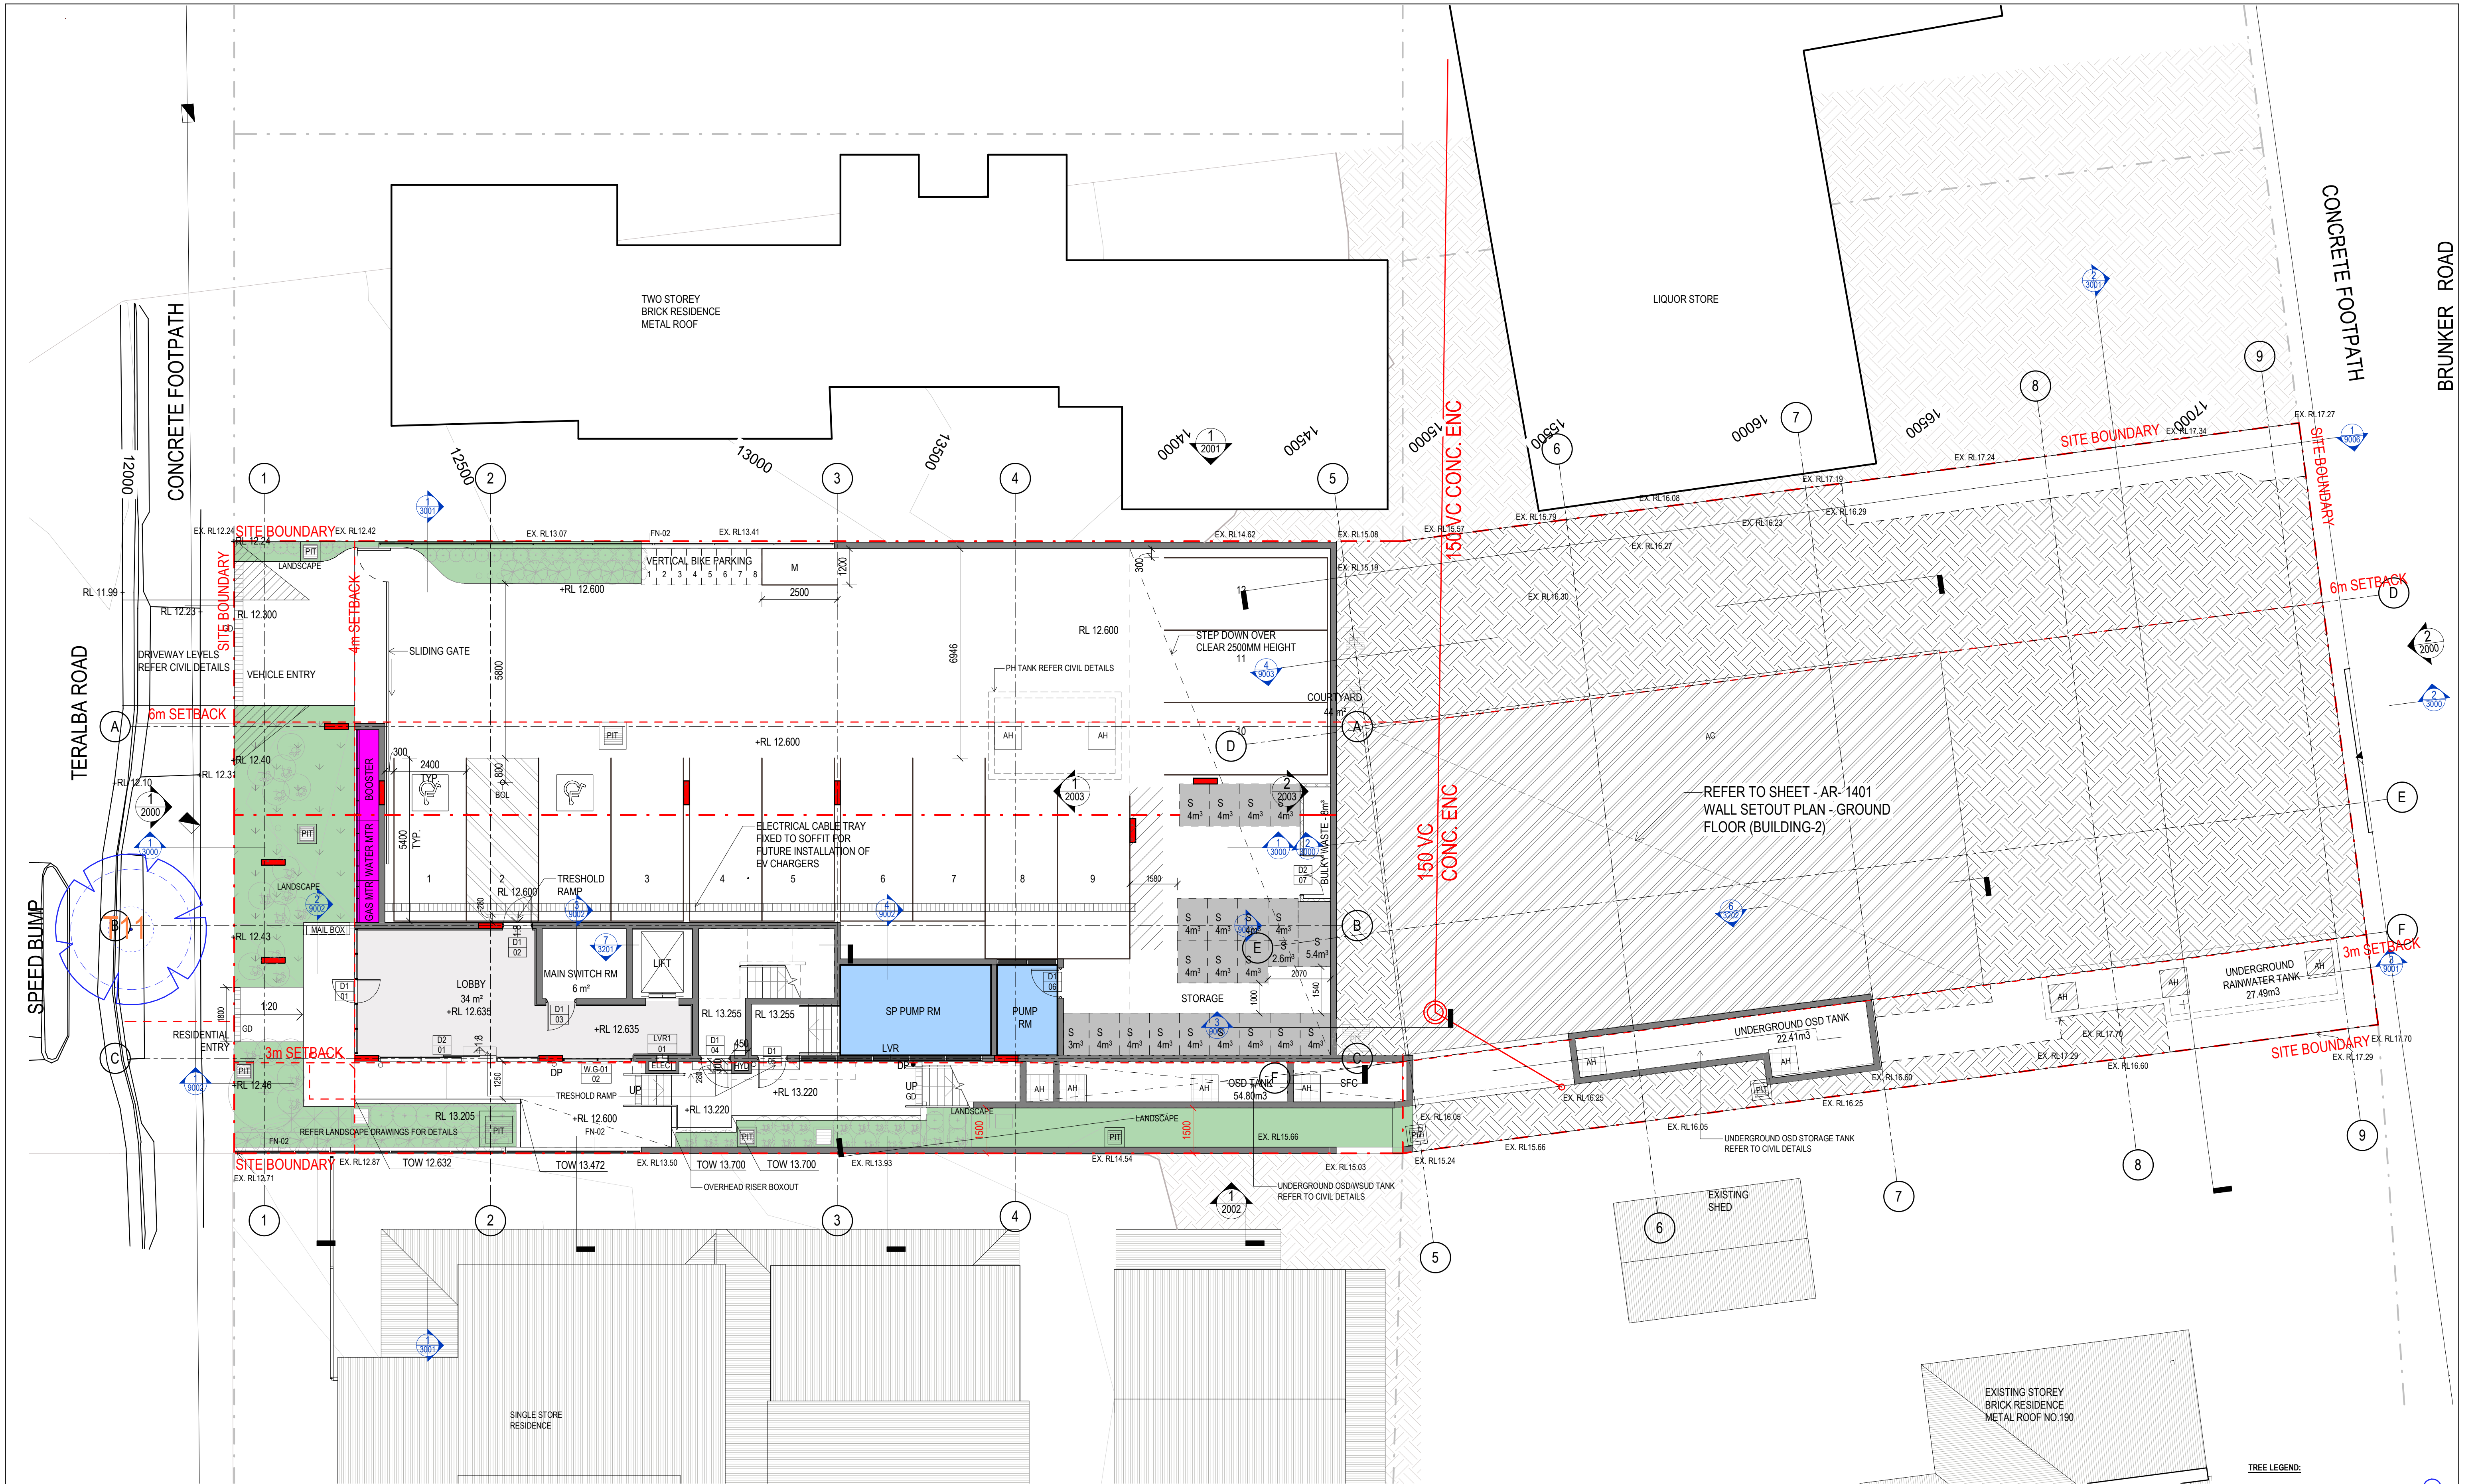


- TREE LEGEND:**
- TREE TO BE RETAINED
 - STRUCTURAL ROOT ZONE (SRZ)
-REFER RO ARBORIST REPORT FOR DETAILS
 - TREE PROTECTION ZONE (TPZ)
-REFER RO ARBORIST REPORT FOR DETAILS
 - TREE TO BE REMOVED

- LANDSCAPE LEGEND:**
- LANDSCAPE AREA
 - LANDSCAPE AREA ABOVE SLAB
 - DEEP SOIL ZONE

REV	DESCRIPTION	AUTH	CHK	DATE
A	DEVELOPMENT APPLICATION	VL	KM	23.01.24
B	DEVELOPMENT APPLICATION (REVISED)	PC	MW	22.04.24
C	DEVELOPMENT APPLICATION (REVISED)	PC	MW	21.05.24
D	DEVELOPMENT APPLICATION (REVISED)	PC	MW	11.11.24
E	DEVELOPMENT APPLICATION	PC	MW	19.12.24

- These designs and plans are the copyright of MODE DESIGN Corp. Pty Ltd and cannot be reproduced without written permission.
- Verify all dimensions on site prior to commencement of work.
- DO NOT scale off these drawings.
- Report any discrepancies to the architect before carrying out any work.

STATUS
DEVELOPMENT APPLICATION

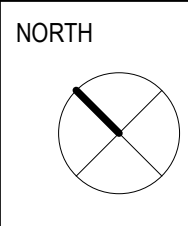

CLIENT
Land and Housing Corporation



SYDNEY
Gadigal Country
Level 5, 111-117 Devonshire Street
Surry Hills, NSW 2010
T +61 2 8396 9500
syd@modedesign.com.au
ABN: 65 112 807 931

PROJECT
Residential Flat Building

139 Teralba Road and 190 Brunker Road - Adamstown - NSW

DRAWING TITLE
GENERAL ARRANGEMENT PLAN - GROUND FLOOR (BUILDING-1)

DRAWN AS	CHECKED KM	SCALE @ A1	SCALE @ A3
ISSUE 19/12/2024 11:53:00 AM		1:100	1:200
PROJECT No	STAGE	DRAWING No	REVISION
22439	DA	AR-1001.1	E

19/12/2024 11:53:00 AM



1 GROUND FLOOR (BUILDING-2)
Scale: 1 : 100

- TREE LEGEND:**
- TREE TO BE RETAINED
 - STRUCTURAL ROOT ZONE (SRZ)
-REFER RO ARBORIST REPORT FOR DETAILS
 - TREE PROTECTION ZONE (TPZ)
-REFER RO ARBORIST REPORT FOR DETAILS
 - TREE TO BE REMOVED
- LANDSCAPE LEGEND:**
- LANDSCAPE AREA
 - LANDSCAPE AREA ABOVE SLAB
 - DEEP SOIL ZONE


REV	DESCRIPTION	AUTH	CHK	DATE
A	DEVELOPMENT APPLICATION	VL	KM	23.01.24
B	DEVELOPMENT APPLICATION (REVISED)	PC	MW	22.04.24
C	DEVELOPMENT APPLICATION (REVISED)	PC	MW	21.05.24
D	DEVELOPMENT APPLICATION (REVISED)	PC	MW	11.11.24
E	DEVELOPMENT APPLICATION	PC	MW	19.12.24

These designs and plans are the copyright of MODE DESIGN Corp. Pty Ltd and cannot be reproduced without written permission.

- Verify all dimensions on site prior to commencement of work.
- DO NOT scale off these drawings.
- Report any discrepancies to the architect before carrying out any work.

STATUS
DEVELOPMENT APPLICATION

0m 1 2 3 4 5

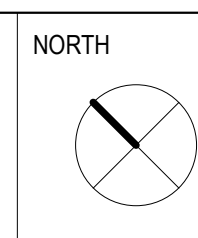

CLIENT
Land and Housing Corporation


mode
SYDNEY
Gadigal Country
Level 5, 111-117 Devonshire Street
Surry Hills, NSW 2010
T +61 2 8396 9500
syd@modedesign.com.au
ABN: 65 112 807 931


PROJECT
Residential Flat Building
139 Teralba Road and 190 Brunker Road - Adamstown - NSW

DRAWING TITLE
**GENERAL ARRANGEMENT PLAN
- GROUND FLOOR (BUILDING-2)**

DRAWN AS	CHECKED KM	SCALE @ A1	SCALE @ A3
ISSUE 19/12/2024 11:52:51 AM		1 : 100	1 : 200
PROJECT No	STAGE	DRAWING No	REVISION
22439	DA	AR-1001.2	E


19/12/2024 11:52:51 AM

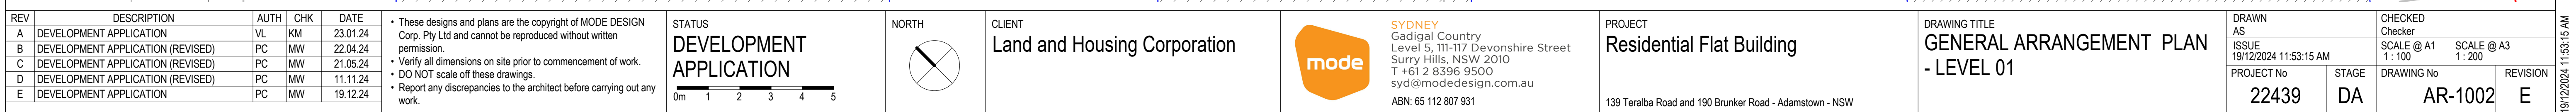

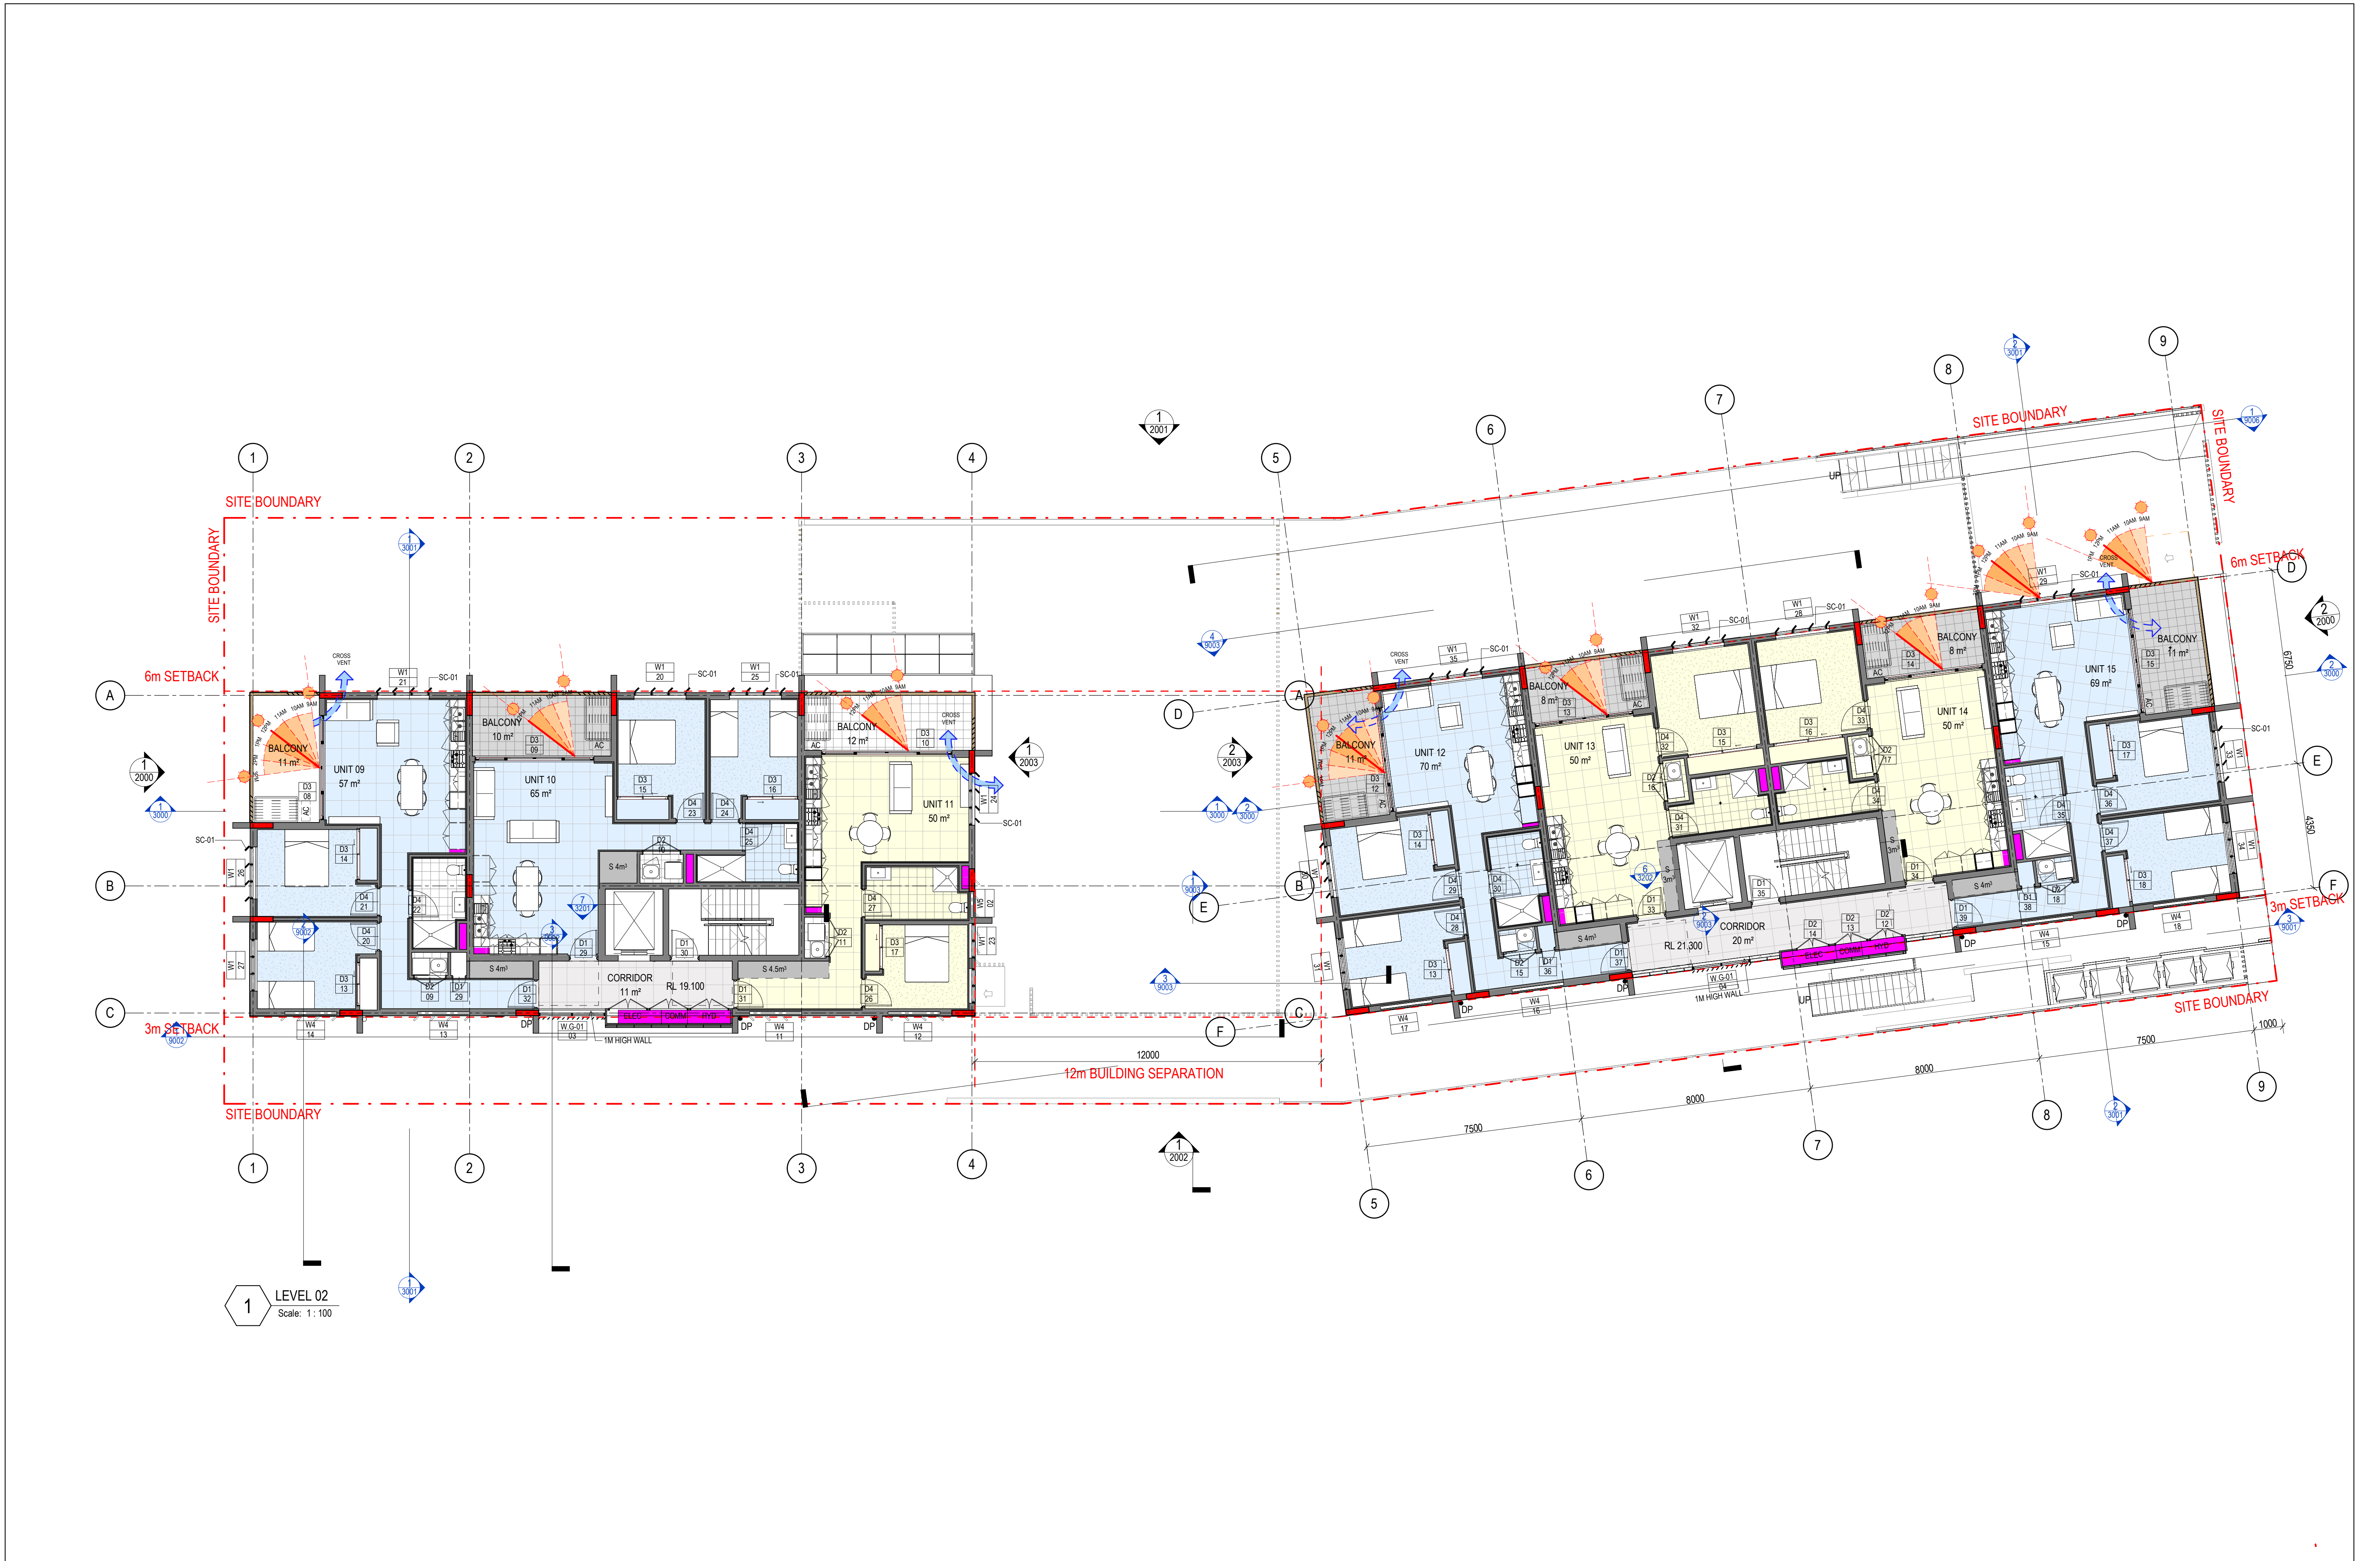


REV	DESCRIPTION	AUTH	CHK	DATE	• These designs and plans are the copyright of MODE DESIGN Corp. Pty Ltd and cannot be reproduced without written permission. • Verify all dimensions on site prior to commencement of work. • DO NOT scale off these drawings. • Report any discrepancies to the architect before carrying out any work.	STATUS	NORTH	CLIENT	mode SYDNEY Gadigal Country Level 5, 111-117 Devonshire Street Surry Hills, NSW 2010 T +61 2 8396 9500 syd@modedesign.com.au ABN: 65 112 807 931	PROJECT	DRAWING TITLE	DRAWN AS	CHECKED KM	
A	DEVELOPMENT APPLICATION	VL	KM	23.01.24		DEVELOPMENT APPLICATION		Land and Housing Corporation		Residential Flat Building	GENERAL ARRANGEMENT PLAN - LEVEL 02	ISSUE 19/12/2024 11:50:37 AM	SCALE @ A1 1:100	SCALE @ A3 1:200
B	DEVELOPMENT APPLICATION (REVISED)	PC	MW	22.04.24		0m12345				PROJECT No	STAGE	DRAWING No	REVISION	
C	DEVELOPMENT APPLICATION (REVISED)	PC	MW	21.05.24						22439	DA	AR-1003	E	
D	DEVELOPMENT APPLICATION (REVISED)	PC	MW	11.11.24										
E	DEVELOPMENT APPLICATION	PC	MW	19.12.24										
						139 Teralba Road and 190 Bruncker Road - Adamstown - NSW								

19/12/2024 11:50:37 AM

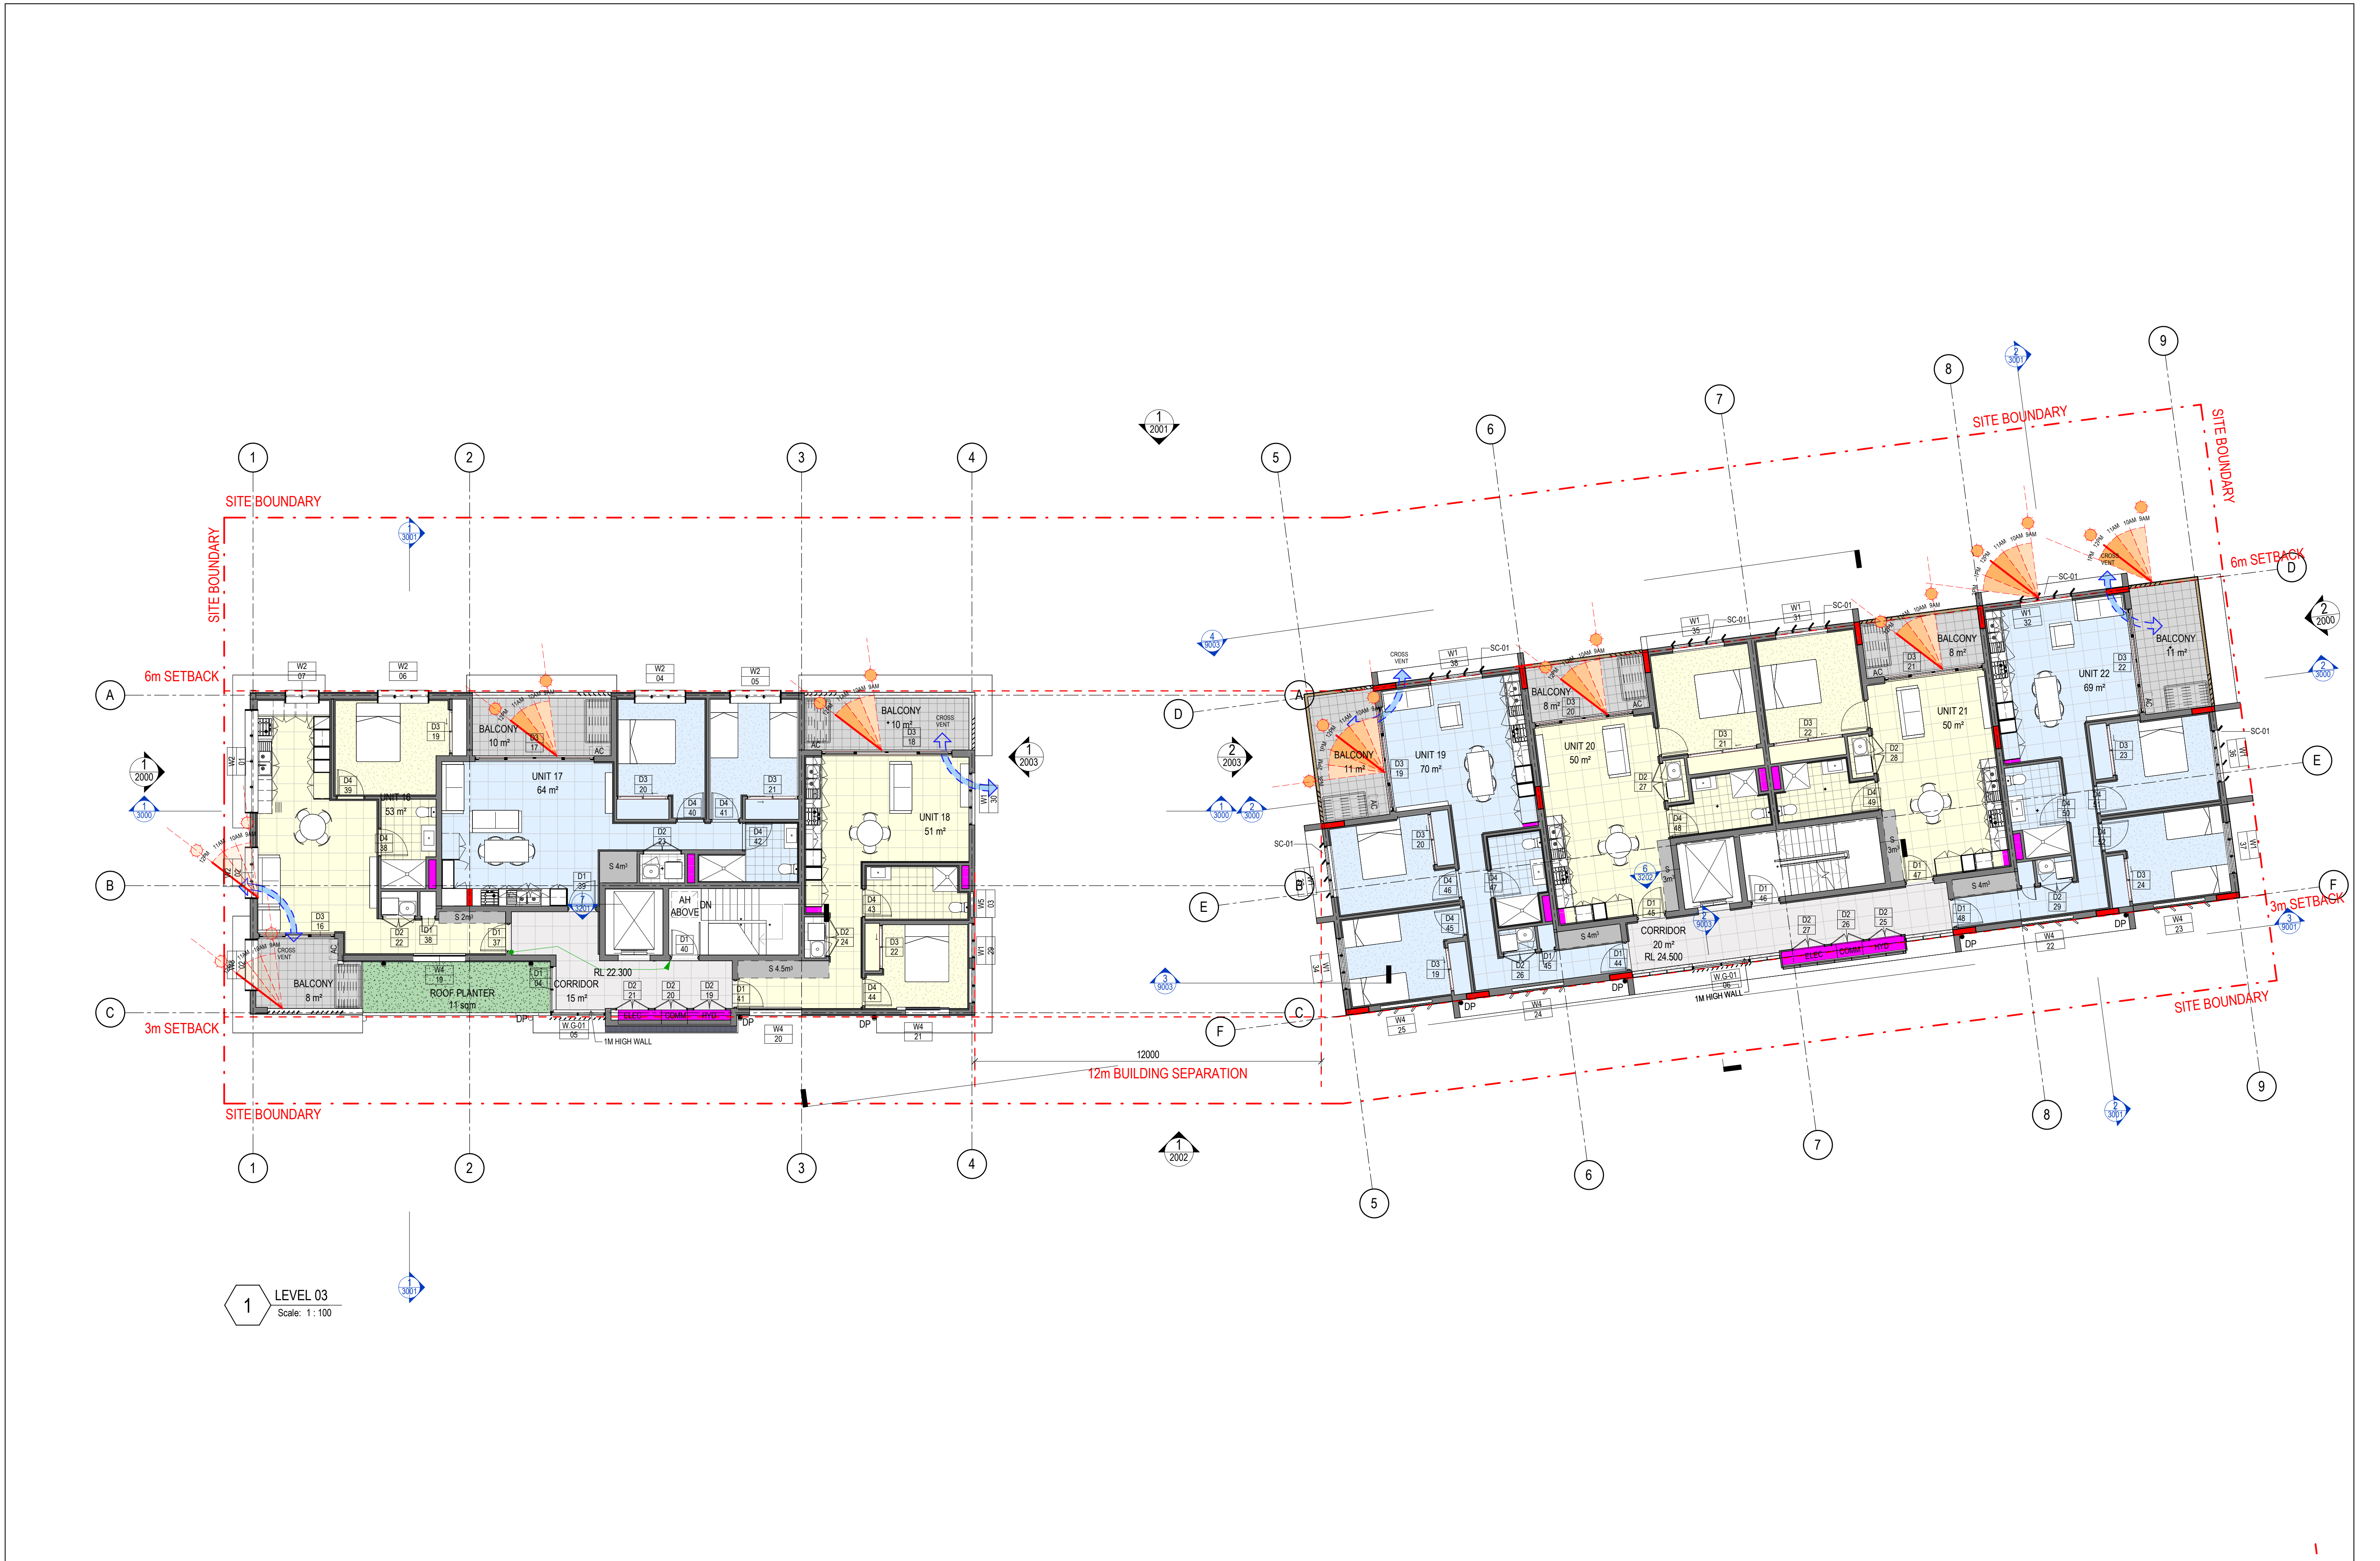

REV	DESCRIPTION	AUTH	CHK	DATE	These designs and plans are the copyright of MODE DESIGN Corp. Pty Ltd and cannot be reproduced without written permission. • Verify all dimensions on site prior to commencement of work. • DO NOT scale off these drawings. • Report any discrepancies to the architect before carrying out any work.
A	DEVELOPMENT APPLICATION	VL	KM	23.01.24	
B	DEVELOPMENT APPLICATION (REVISED)	PC	MW	22.04.24	
C	DEVELOPMENT APPLICATION (REVISED)	PC	MW	21.05.24	
D	DEVELOPMENT APPLICATION (REVISED)	PC	MW	11.11.24	
E	DEVELOPMENT APPLICATION	PC	MW	19.12.24	
					STATUS DEVELOPMENT APPLICATION 0m12345
					NORTH
					CLIENT Land and Housing Corporation
					SYDNEY Gadigal Country Level 5, 111-117 Devonshire Street Surry Hills, NSW 2010 T +61 2 8396 9500 syd@modedesign.com.au ABN: 65 112 807 931
					PROJECT Residential Flat Building 139 Teralba Road and 190 Brunker Road - Adamstown - NSW
					DRAWING TITLE GENERAL ARRANGEMENT PLAN - LEVEL 03
					DRAWN AS ISSUE 19/12/2024 11:53:26 AM PROJECT No 22439 STAGE DA CHECKED KM SCALE @ A1 1:100 SCALE @ A3 1:200 DRAWING No AR-1004 REVISION E


19/12/2024 11:53:26 AM

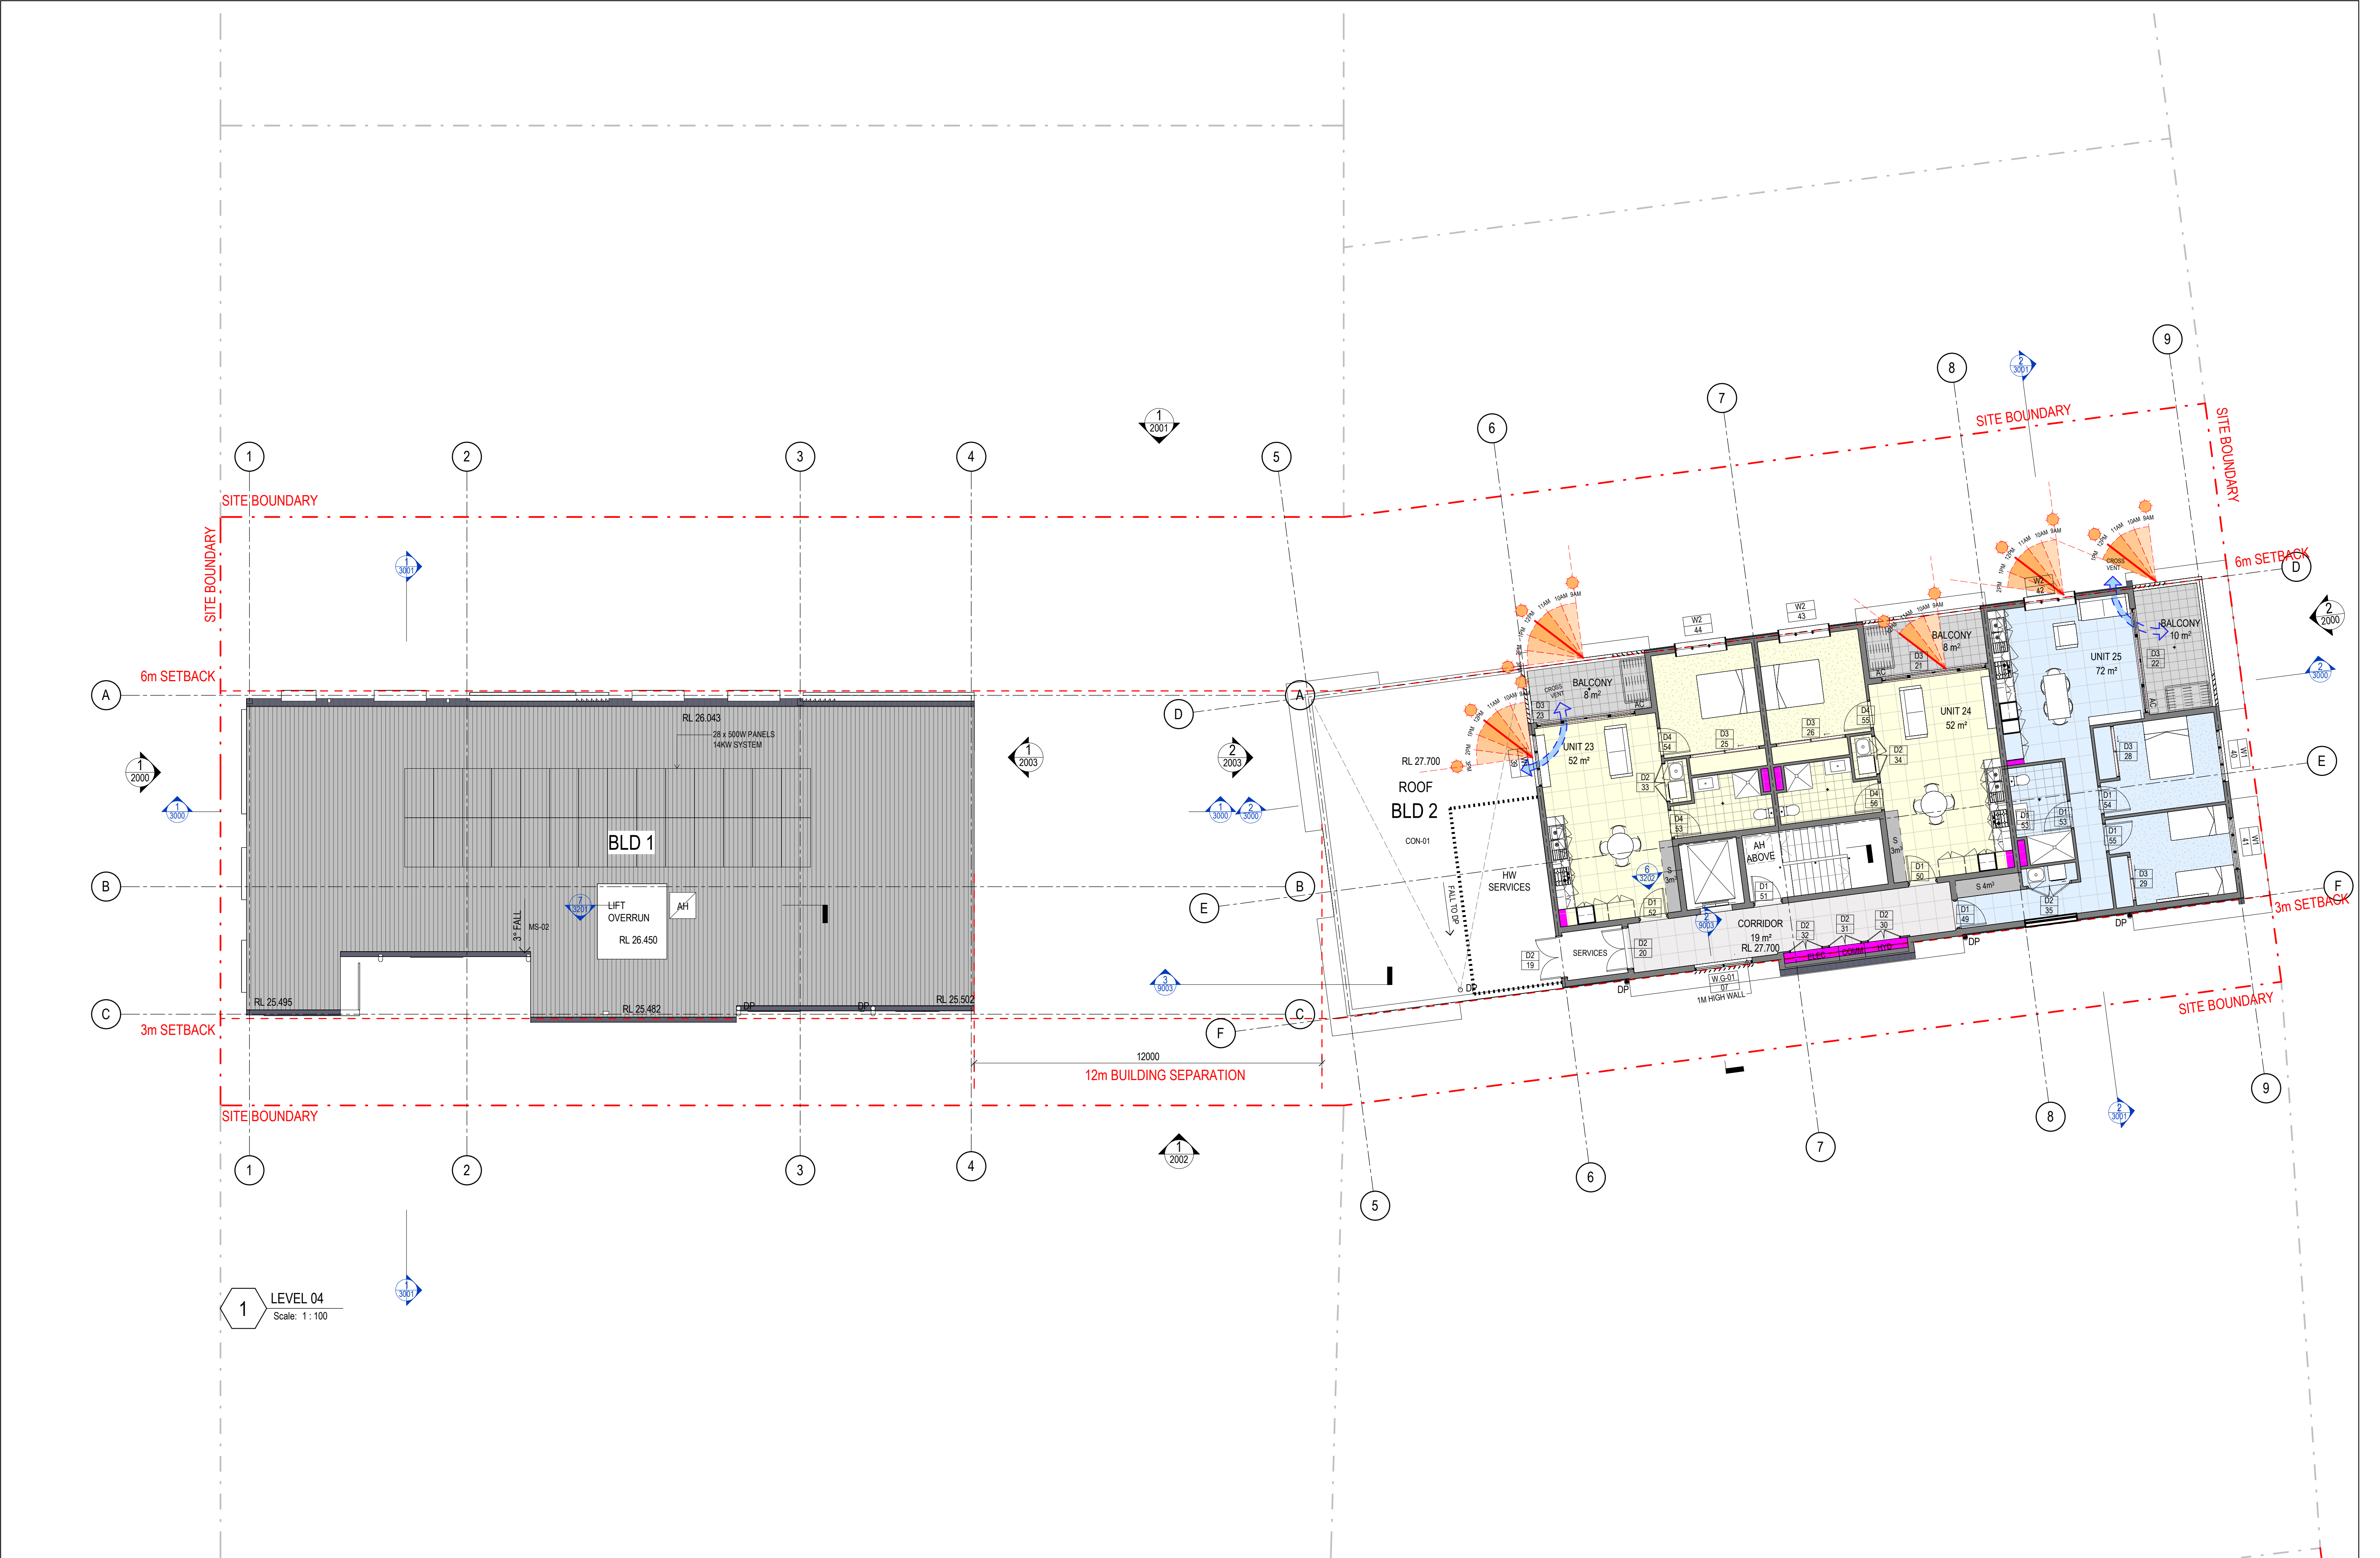

REV	DESCRIPTION	AUTH	CHK	DATE
A	DEVELOPMENT APPLICATION	VL	KM	23.01.24
B	DEVELOPMENT APPLICATION (REVISED)	PC	MW	22.04.24
C	DEVELOPMENT APPLICATION (REVISED)	PC	MW	21.05.24
D	DEVELOPMENT APPLICATION (REVISED)	PC	MW	11.11.24
E	DEVELOPMENT APPLICATION	PC	MW	19.12.24

- These designs and plans are the copyright of MODE DESIGN Corp. Pty Ltd and cannot be reproduced without written permission.
- Verify all dimensions on site prior to commencement of work.
- DO NOT scale off these drawings.
- Report any discrepancies to the architect before carrying out any work.

STATUS
DEVELOPMENT APPLICATION

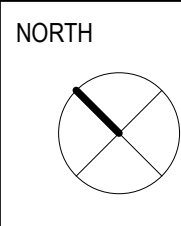

CLIENT
Land and Housing Corporation



SYDNEY
Gadigal Country
Level 5, 111-117 Devonshire Street
Surry Hills, NSW 2010
T +61 2 8396 9500
syd@modedesign.com.au
ABN: 65 112 807 931

PROJECT
Residential Flat Building

139 Teralba Road and 190 Brunker Road - Adamstown - NSW

DRAWING TITLE
**GENERAL ARRANGEMENT PLAN
- LEVEL 04**


DRAWN
AS
ISSUE
19/12/2024 11:52:38 AM
PROJECT No
22439

STAGE
DA

CHECKED
KM
SCALE @ A1
1:100
SCALE @ A3
1:200
DRAWING No
AR-1005
REVISION
E

19/12/2024 11:52:38 AM

MIN NCC REQUIREMENT IS 20% OF ROOF SPACE DEDICATED TO PV PANELS. TAKING 20% OF EACH ROOF THE SHOWN SYSTEMS CAN BE PROVIDED.

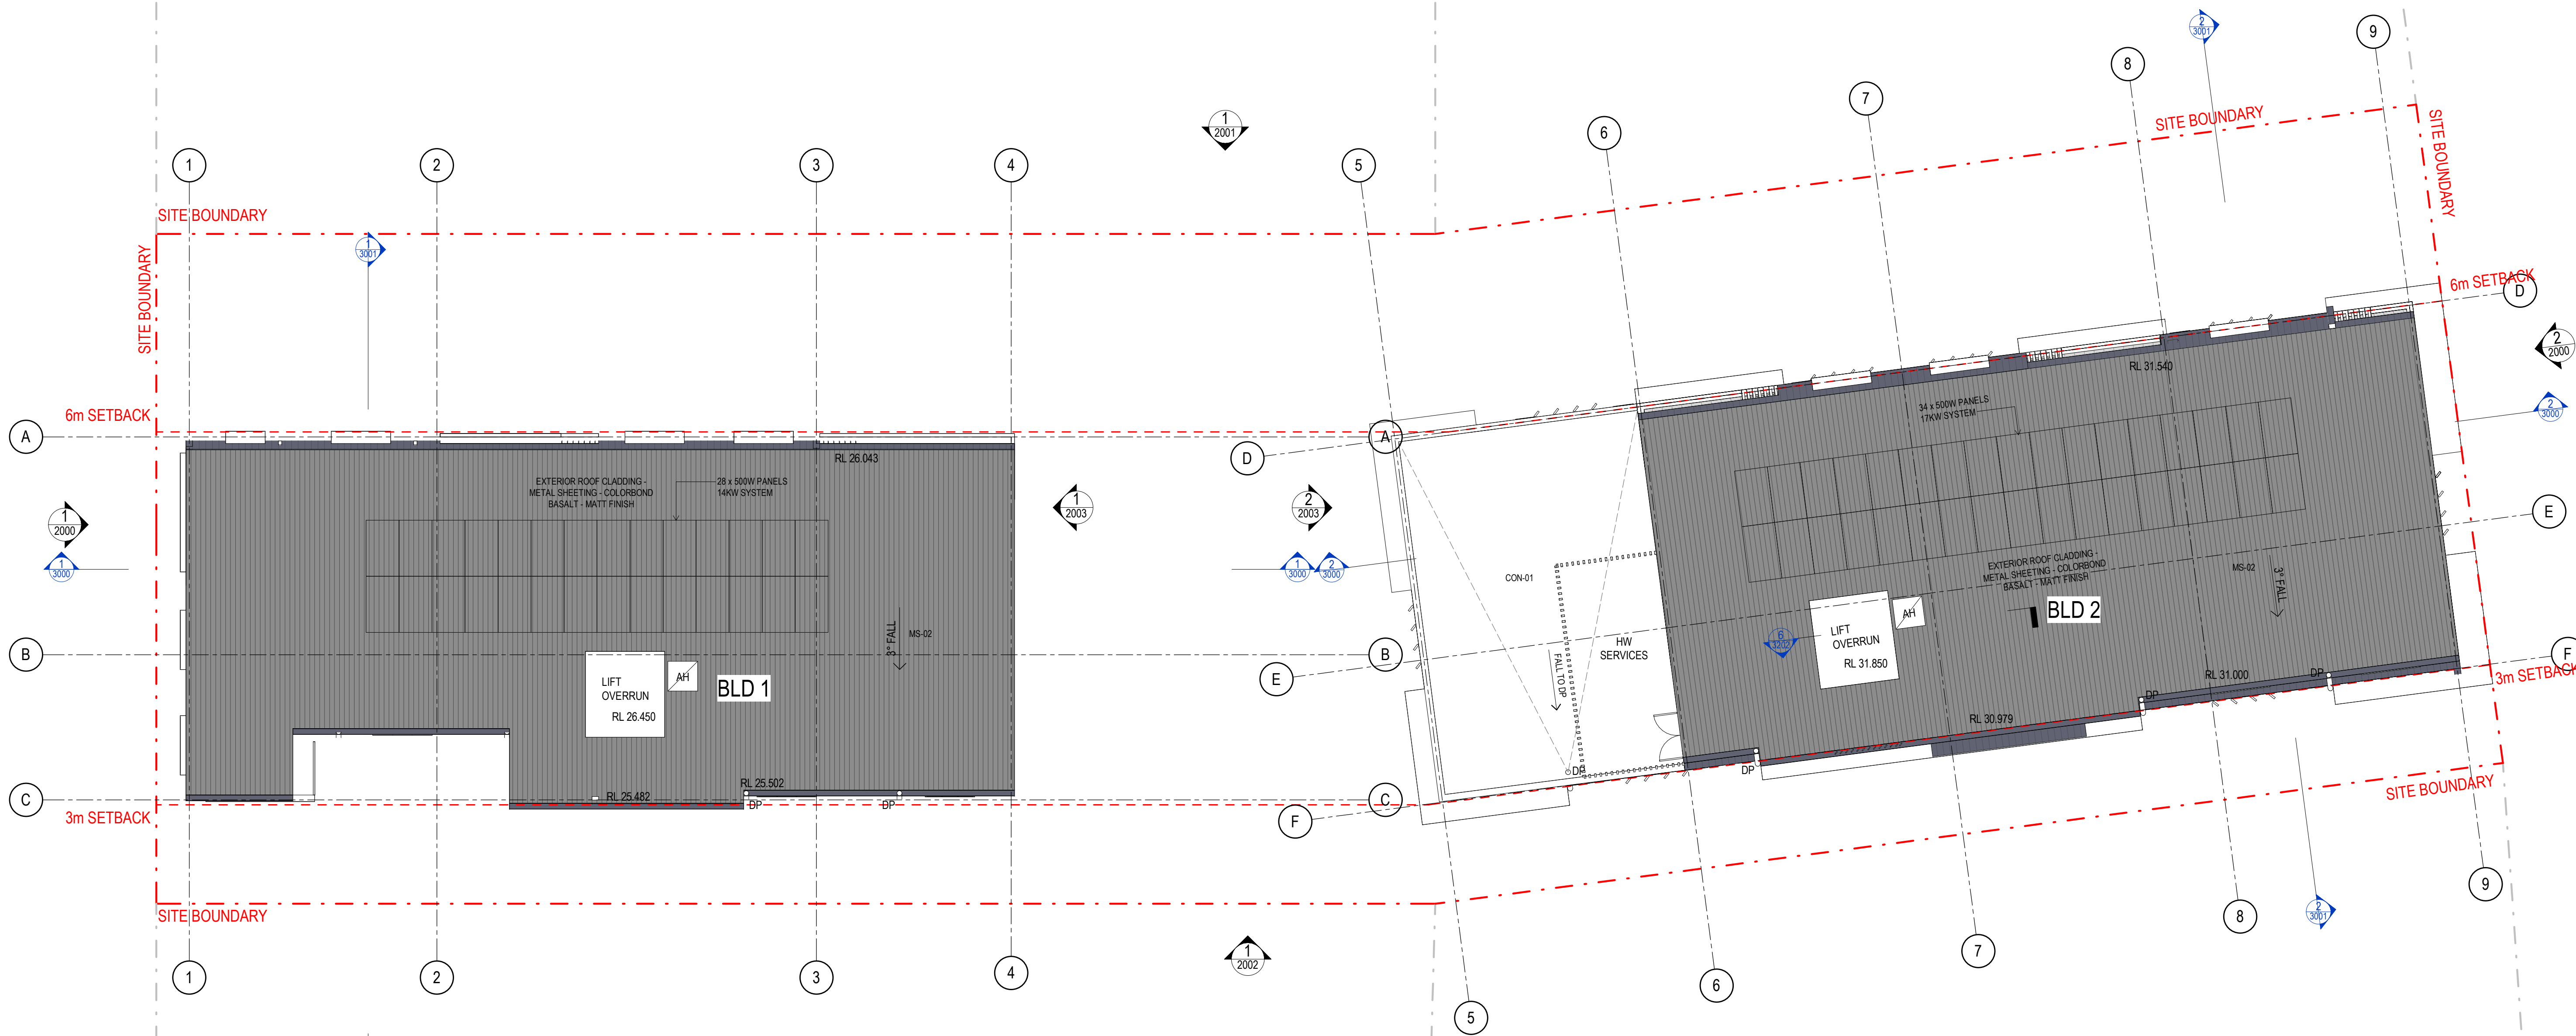


1 ROOF PLAN
Scale: 1:100

NOTE: INDICATIVE PHOTOVOLTAIC LAYOUT
TBC BASIX REQUIREMENTS

REV	DESCRIPTION	AUTH	CHK	DATE	• These designs and plans are the copyright of MODE DESIGN Corp. Pty Ltd and cannot be reproduced without written permission. • Verify all dimensions on site prior to commencement of work. • DO NOT scale off these drawings. • Report any discrepancies to the architect before carrying out any work.	STATUS DEVELOPMENT APPLICATION 0m12345	NORTH	CLIENT Land and Housing Corporation SYDNEY Gadigal Country Level 5, 111-117 Devonshire Street Surry Hills, NSW 2010 T +61 2 8396 9500 syd@modedesign.com.au ABN: 65 112 807 931	PROJECT Residential Flat Building 139 Teralba Road and 190 Brunker Road - Adamstown - NSW	DRAWING TITLE GENERAL ARRANGEMENT PLAN - ROOF PLAN	DRAWN AS	CHECKED KM		
A	DEVELOPMENT APPLICATION	VL	KM	23.01.24							ISSUE 19/12/2024 11:51:51 AM	SCALE @ A1 1:100	SCALE @ A3 1:200	
B	DEVELOPMENT APPLICATION (REVISED)	PC	MW	22.04.24							PROJECT No 22439	STAGE DA	DRAWING No AR-1006	REVISION E
C	DEVELOPMENT APPLICATION (REVISED)	PC	MW	21.05.24										
D	DEVELOPMENT APPLICATION (REVISED)	PC	MW	11.11.24										
E	DEVELOPMENT APPLICATION	PC	MW	19.12.24										

19/12/2024 11:51:51 AM

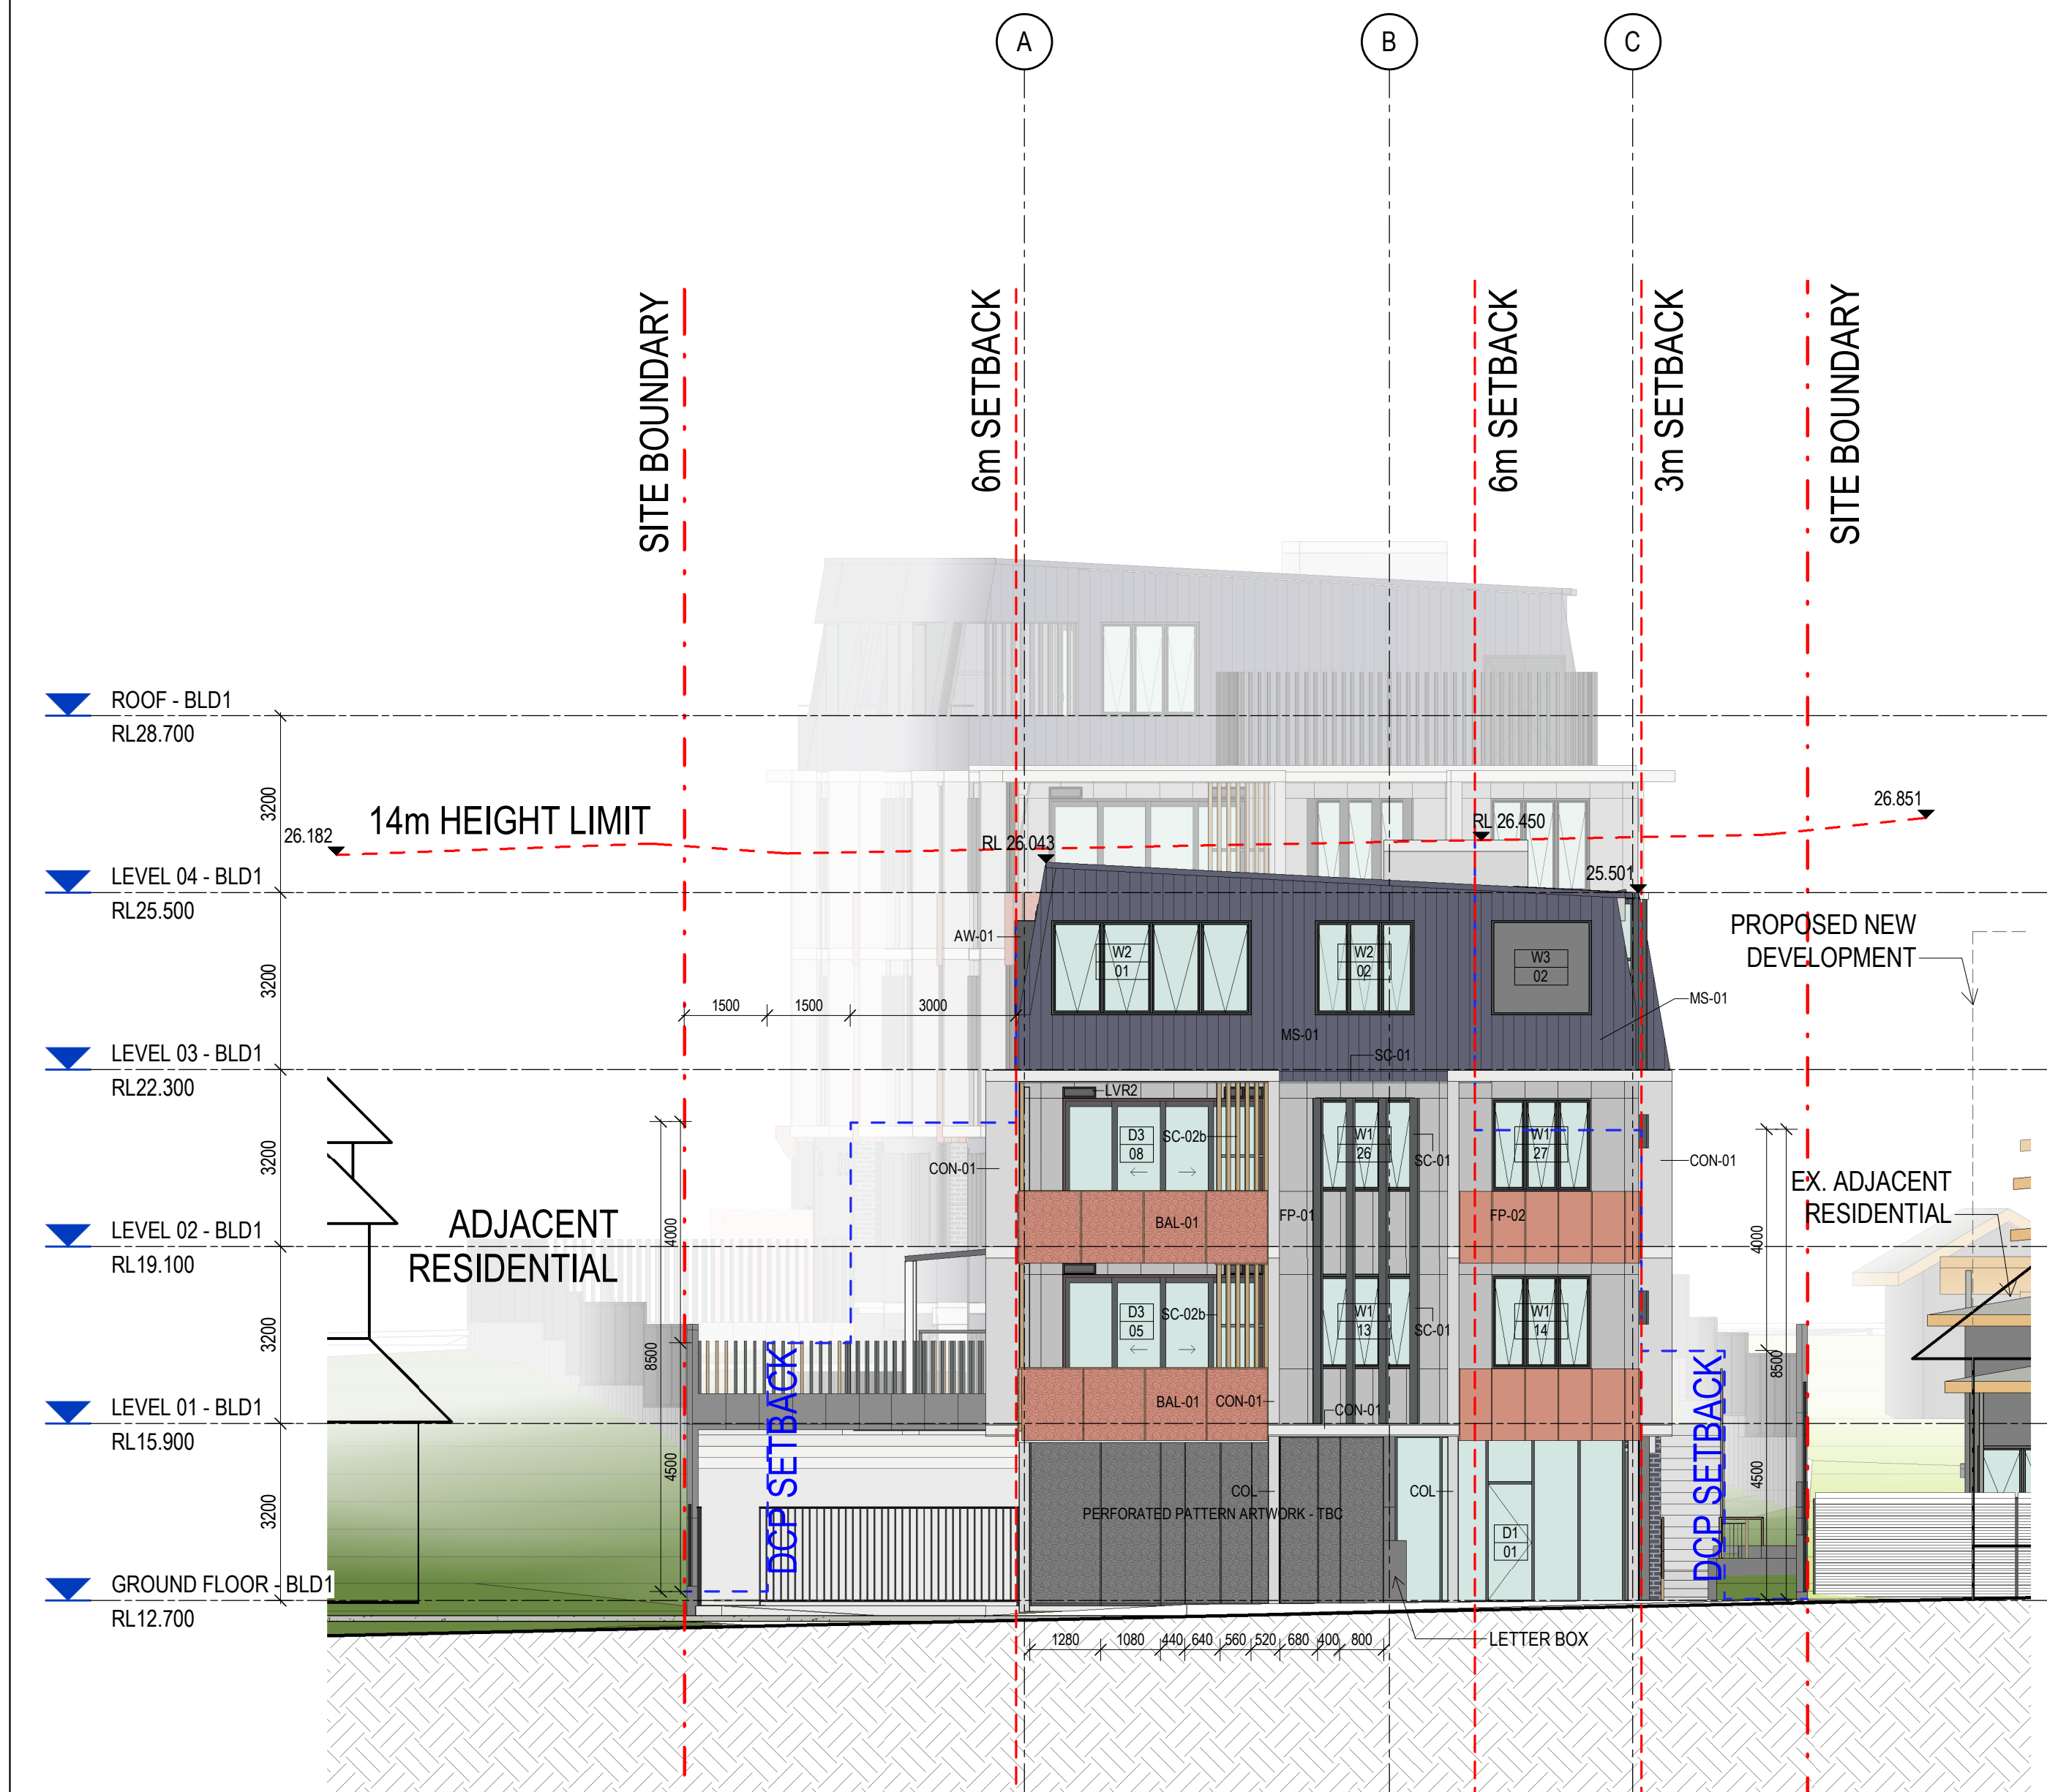


EXTERNAL FINISHES	
Item Code	Item Description
AW-02	AWNING - GLASS
BAL-01	COMPRESSED FC PANEL
BR-01	AUSTRIAL BRICKS - BOWRAL 76 - BOWRAL BLUE
COL	STRUCTURAL COLUMN
CON-01	CONCRETE
DP	DOWNPIPE
ES-01	EXTERNAL SHADING TYPE 01
ES-02	EXTERNAL SHADING TYPE 02
FN-01	FENCE TYPE 01
FN-02	FENCE TYPE 02
FN-03	ALUMINIUM PERFORATED SLIDING SCREEN- FINISH AS SCHEDULED
FP-01	CFC CLADDING - TYPE 1
FP-02	CFC CLADDING - TYPE 2
LVR1	LOUVRE
LVR2	EXHAUST/ AIR LOUVRE
MS-01	METAL CLADDING - LYSAUGHT LONGLINE 305 - COLOUR: COLORBOND MONUMENT
MS-02	EXTERIOR ROOF CLADDING - METAL SHEETING - COLORBOND BASALT - MATT FINISH
SC-01	SCREENING TYPE 01
SC-02a	SCREENING TYPE 02 - PAINT TYPE 1
SC-02b	SCREENING TYPE 02 - PAINT TYPE 2
SF-01	AWNING SOFFIT - POWDERCOATED PERFORATED METAL
W.G-01	WALL: GLAZING

REV	DESCRIPTION	AUTH	CHK	DATE
A	DEVELOPMENT APPLICATION	VL	KM	23.01.24
B	DEVELOPMENT APPLICATION (REVISED)	PC	MW	22.04.24
C	DEVELOPMENT APPLICATION (REVISED)	PC	MW	21.05.24
D	DEVELOPMENT APPLICATION (REVISED)	PC	MW	11.11.24
E	DEVELOPMENT APPLICATION	PC	MW	19.12.24

- These designs and plans are the copyright of MODE DESIGN Corp. Pty Ltd and cannot be reproduced without written permission.
- Verify all dimensions on site prior to commencement of work.
- DO NOT scale off these drawings.
- Report any discrepancies to the architect before carrying out any work.

STATUS
DEVELOPMENT APPLICATION

 

CLIENT
Land and Housing Corporation



SYDNEY
Gadigal Country
Level 5, 111-117 Devonshire Street
Surry Hills, NSW 2010
T +61 2 8396 9500
syd@modedesign.com.au
ABN: 65 112 807 931

PROJECT
Residential Flat Building

139 Teralba Road and 190 Brunner Road - Adamstown - NSW

DRAWING TITLE
ELEVATIONS

DRAWN AS		CHECKED KM	
ISSUE	19/12/2024 11:51:11 AM	SCALE @ A1	SCALE @ A3
PROJECT No	22439	DRAWING No	AR-2000
STAGE	DA	REVISION	E

19/12/2024 11:51:11 AM



1 NORTH ELEVATION
Scale: 1 : 100

EXTERNAL FINISHES	
Item Code	Item Description
AW-02	AWNING - GLASS
BAL-01	COMPRESSED FC PANEL
BR-01	AUSTRAL BRICKS - BOWRAL 76 - BOWRAL BLUE
COL	STRUCTURAL COLUMN
CON-01	CONCRETE
DP	DOWNPIPE
ES-01	EXTERNAL SHADING TYPE 01
ES-02	EXTERNAL SHADING TYPE 02
FN-01	FENCE TYPE 01
FN-02	FENCE TYPE 02
FN-03	ALUMINIUM PERFORATED SLIDING SCREEN - FINISH AS SCHEDULED
FP-01	CFC CLADDING - TYPE 1
FP-02	CFC CLADDING - TYPE 2
LVR1	LOUVRE
LVR2	EXHAUST/ AIR LOUVRE
MS-01	METAL CLADDING - LYSAUGHT LONGLINE 305 - COLOUR: COLORBOND MONUMENT
MS-02	EXTERIOR ROOF CLADDING - METAL SHEETING - COLORBOND BASALT - MATT FINISH
SC-01	SCREENING TYPE 01
SC-02a	SCREENING TYPE 02 - PAINT TYPE 1
SC-02b	SCREENING TYPE 02 - PAINT TYPE 2
SF-01	AWNING SOFFIT - POWDERCOATED PERFORATED METAL
WG-01	WALL - GLAZING

REV	DESCRIPTION	AUTH	CHK	DATE
A	DEVELOPMENT APPLICATION	VL	KM	23.01.24
B	DEVELOPMENT APPLICATION (REVISED)	PC	MW	22.04.24
C	DEVELOPMENT APPLICATION (REVISED)	PC	MW	21.05.24
D	DEVELOPMENT APPLICATION (REVISED)	PC	MW	11.11.24
E	DEVELOPMENT APPLICATION	PC	MW	19.12.24

• These designs and plans are the copyright of MODE DESIGN Corp. Pty Ltd and cannot be reproduced without written permission.
• Verify all dimensions on site prior to commencement of work.
• DO NOT scale off these drawings.
• Report any discrepancies to the architect before carrying out any work.

STATUS

DEVELOPMENT APPLICATION

0m 1 2 3 4 5

CLIENT

Land and Housing Corporation

mode

SYDNEY
Gadigal Country
Level 5, 111-117 Devonshire Street
Surry Hills, NSW 2010
T +61 2 8396 9500
syd@modedesign.com.au
ABN: 65 112 807 931

PROJECT

Residential Flat Building

139 Teralba Road and 190 Brunker Road - Adamstown - NSW

DRAWING TITLE

ELEVATIONS

DRAWN AS

ISSUE

PROJECT No

22439

STAGE

DA

CHECKED

SCALE @ A1

SCALE @ A3


DRAWING No

AR-2001

REVISION

E

19/12/2024 11:51:44 AM

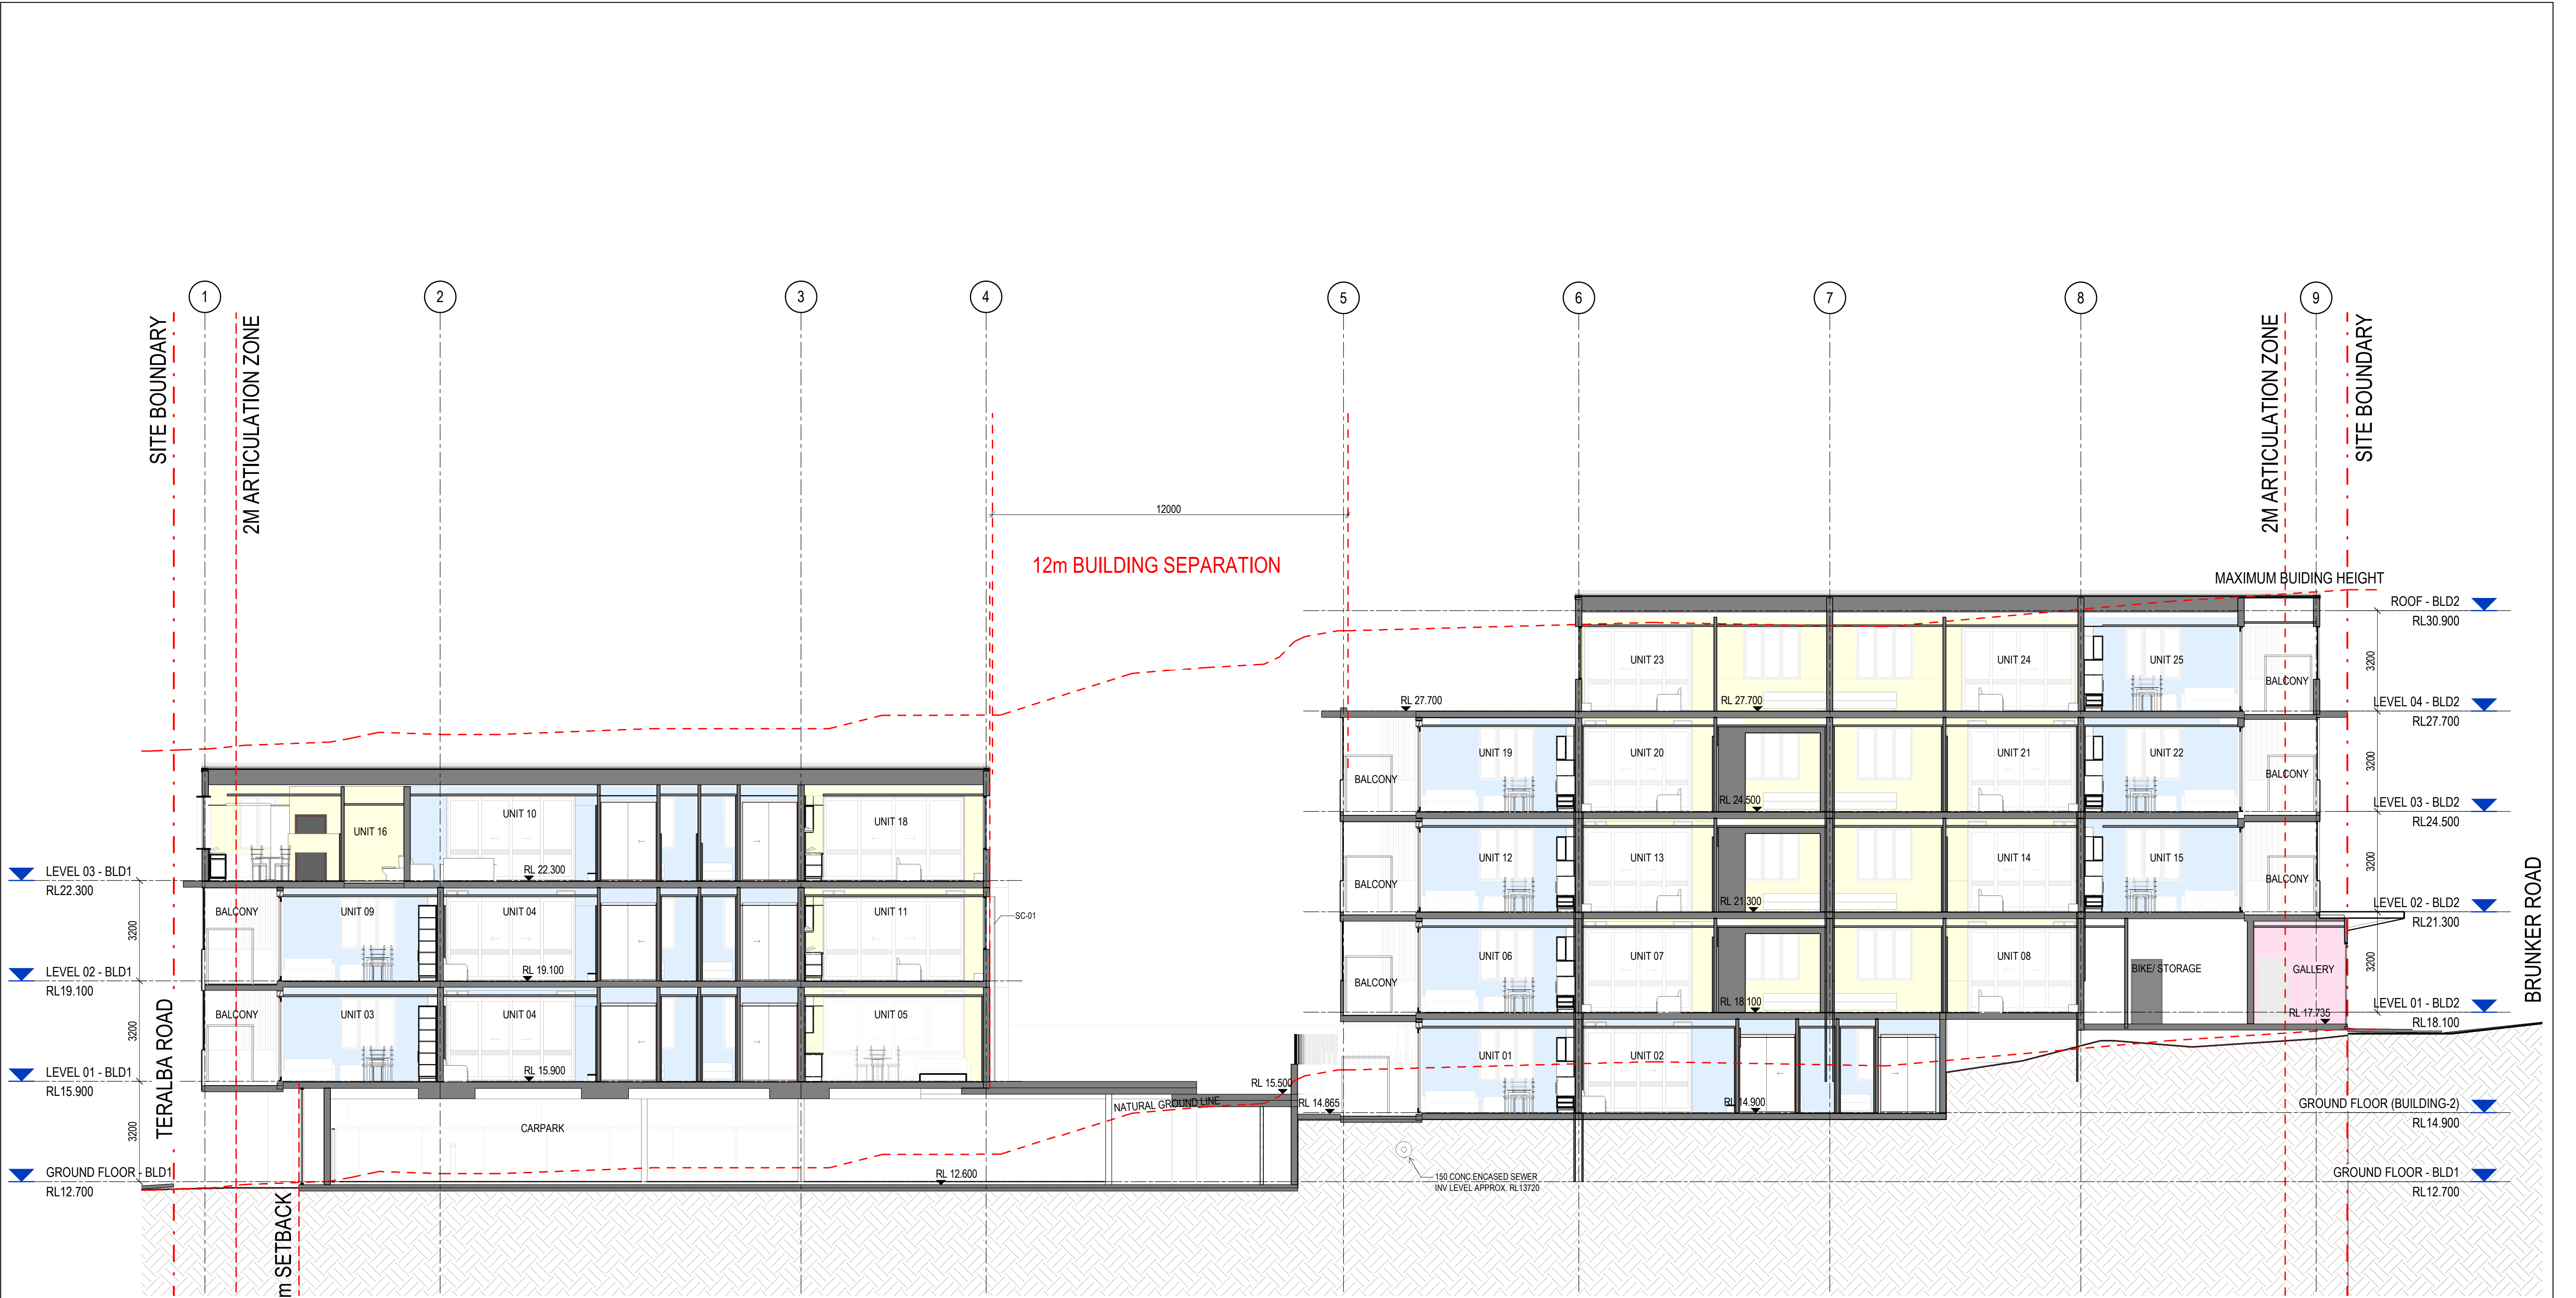

1 SECTION 1A
Scale: 1 : 100

EXTERNAL FINISHES	
Item Code	Item Description
AW-02	AWNING - GLASS
BAL-01	COMPRESSED FC PANEL
BR-01	AUSTRIAL BRICKS - BOWRAL 78 - BOWRAL BLUE
COL	STRUCTURAL COLUMN
CON-01	CONCRETE
DP	DOWNPIPE
ES-01	EXTERNAL SHADING TYPE 01
ES-02	EXTERNAL SHADING TYPE 02
FN-01	FENCE TYPE 01
FN-02	FENCE TYPE 02
FN-03	ALUMINIUM PERFORATED SLIDING SCREEN, FINISH AS SCHEDULED
FP-01	CFC CLADDING - TYPE 1
FP-02	CFC CLADDING - TYPE 2
LVR1	LOUVRE
LVR2	EXHAUST/ AIR LOUVRE
MS-01	METAL CLADDING - LYSAUGHT LONGLINE 305 - COLOUR: COLORBOND MONUMENT
MS-02	EXTERIOR ROOF CLADDING - METAL SHEETING - COLORBOND BASALT - MATT FINISH
SC-01	SCREENING TYPE 01
SC-02a	SCREENING TYPE 02 - PAINT TYPE 1
SC-02b	SCREENING TYPE 02 - PAINT TYPE 2
SF-01	AWNING SOFFIT - POWDERCOATED PERFORATED METAL
W.G-01	WALL GLAZING

REV	DESCRIPTION	AUTH	CHK	DATE
A	DEVELOPMENT APPLICATION	VL	KM	23.01.24
B	DEVELOPMENT APPLICATION (REVISED)	PC	MW	22.04.24
C	DEVELOPMENT APPLICATION (REVISED)	PC	MW	21.05.24
D	DEVELOPMENT APPLICATION (REVISED)	PC	MW	11.11.24
E	DEVELOPMENT APPLICATION	PC	MW	19.12.24

- These designs and plans are the copyright of MODE DESIGN Corp. Pty Ltd and cannot be reproduced without written permission.
- Verify all dimensions on site prior to commencement of work.
- DO NOT scale off these drawings.
- Report any discrepancies to the architect before carrying out any work.

STATUS
DEVELOPMENT APPLICATION

0m 1 2 3 4 5

CLIENT
Land and Housing Corporation



SYDNEY
Gadigal Country
Level 5, 111-117 Devonshire Street
Surry Hills, NSW 2010
T +61 2 8396 9500
syd@modedesign.com.au
ABN: 65 112 807 931


PROJECT
Residential Flat Building

139 Teralba Road and 190 Brunker Road - Adamstown - NSW


DRAWING TITLE
SECTIONS

DRAWN AS		CHECKED KM	
ISSUE	19/12/2024 11:52:29 AM	SCALE @ A1	SCALE @ A3
PROJECT No	22439	DRAWING No	AR-3000
STAGE	DA	REVISION	E

19/12/2024 11:52:29 AM

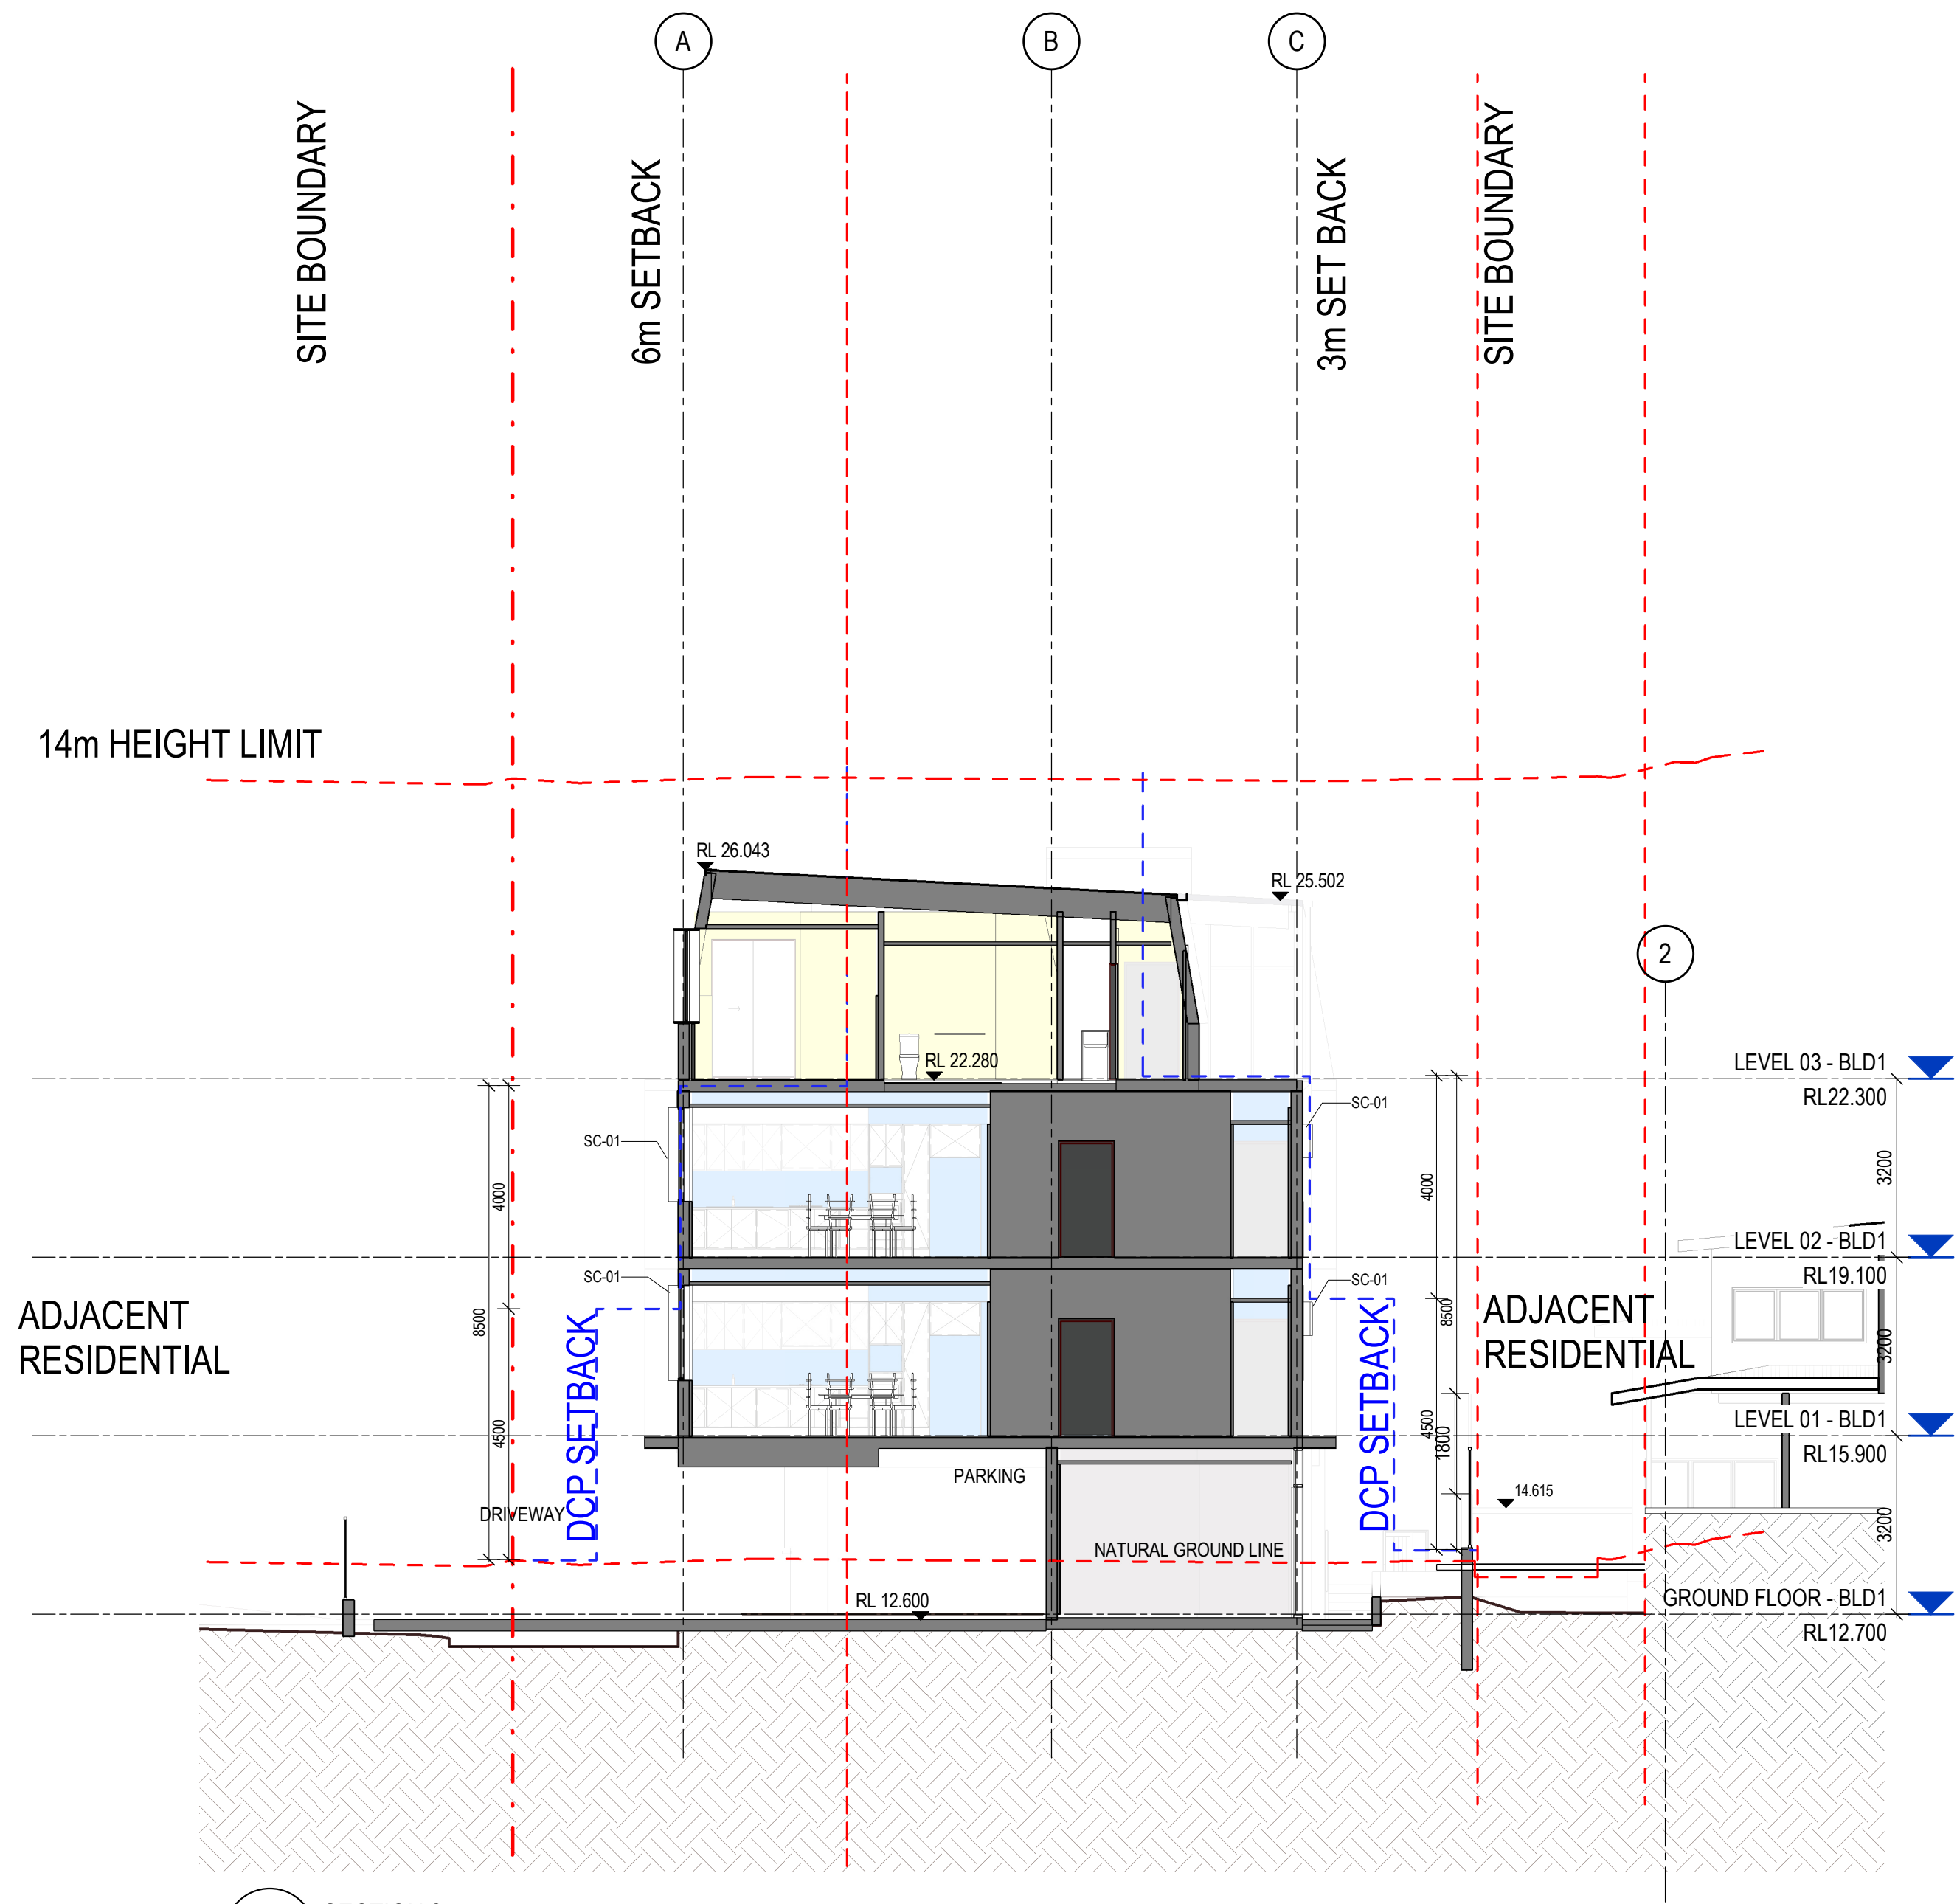

1 SECTION 2
Scale: 1 : 100

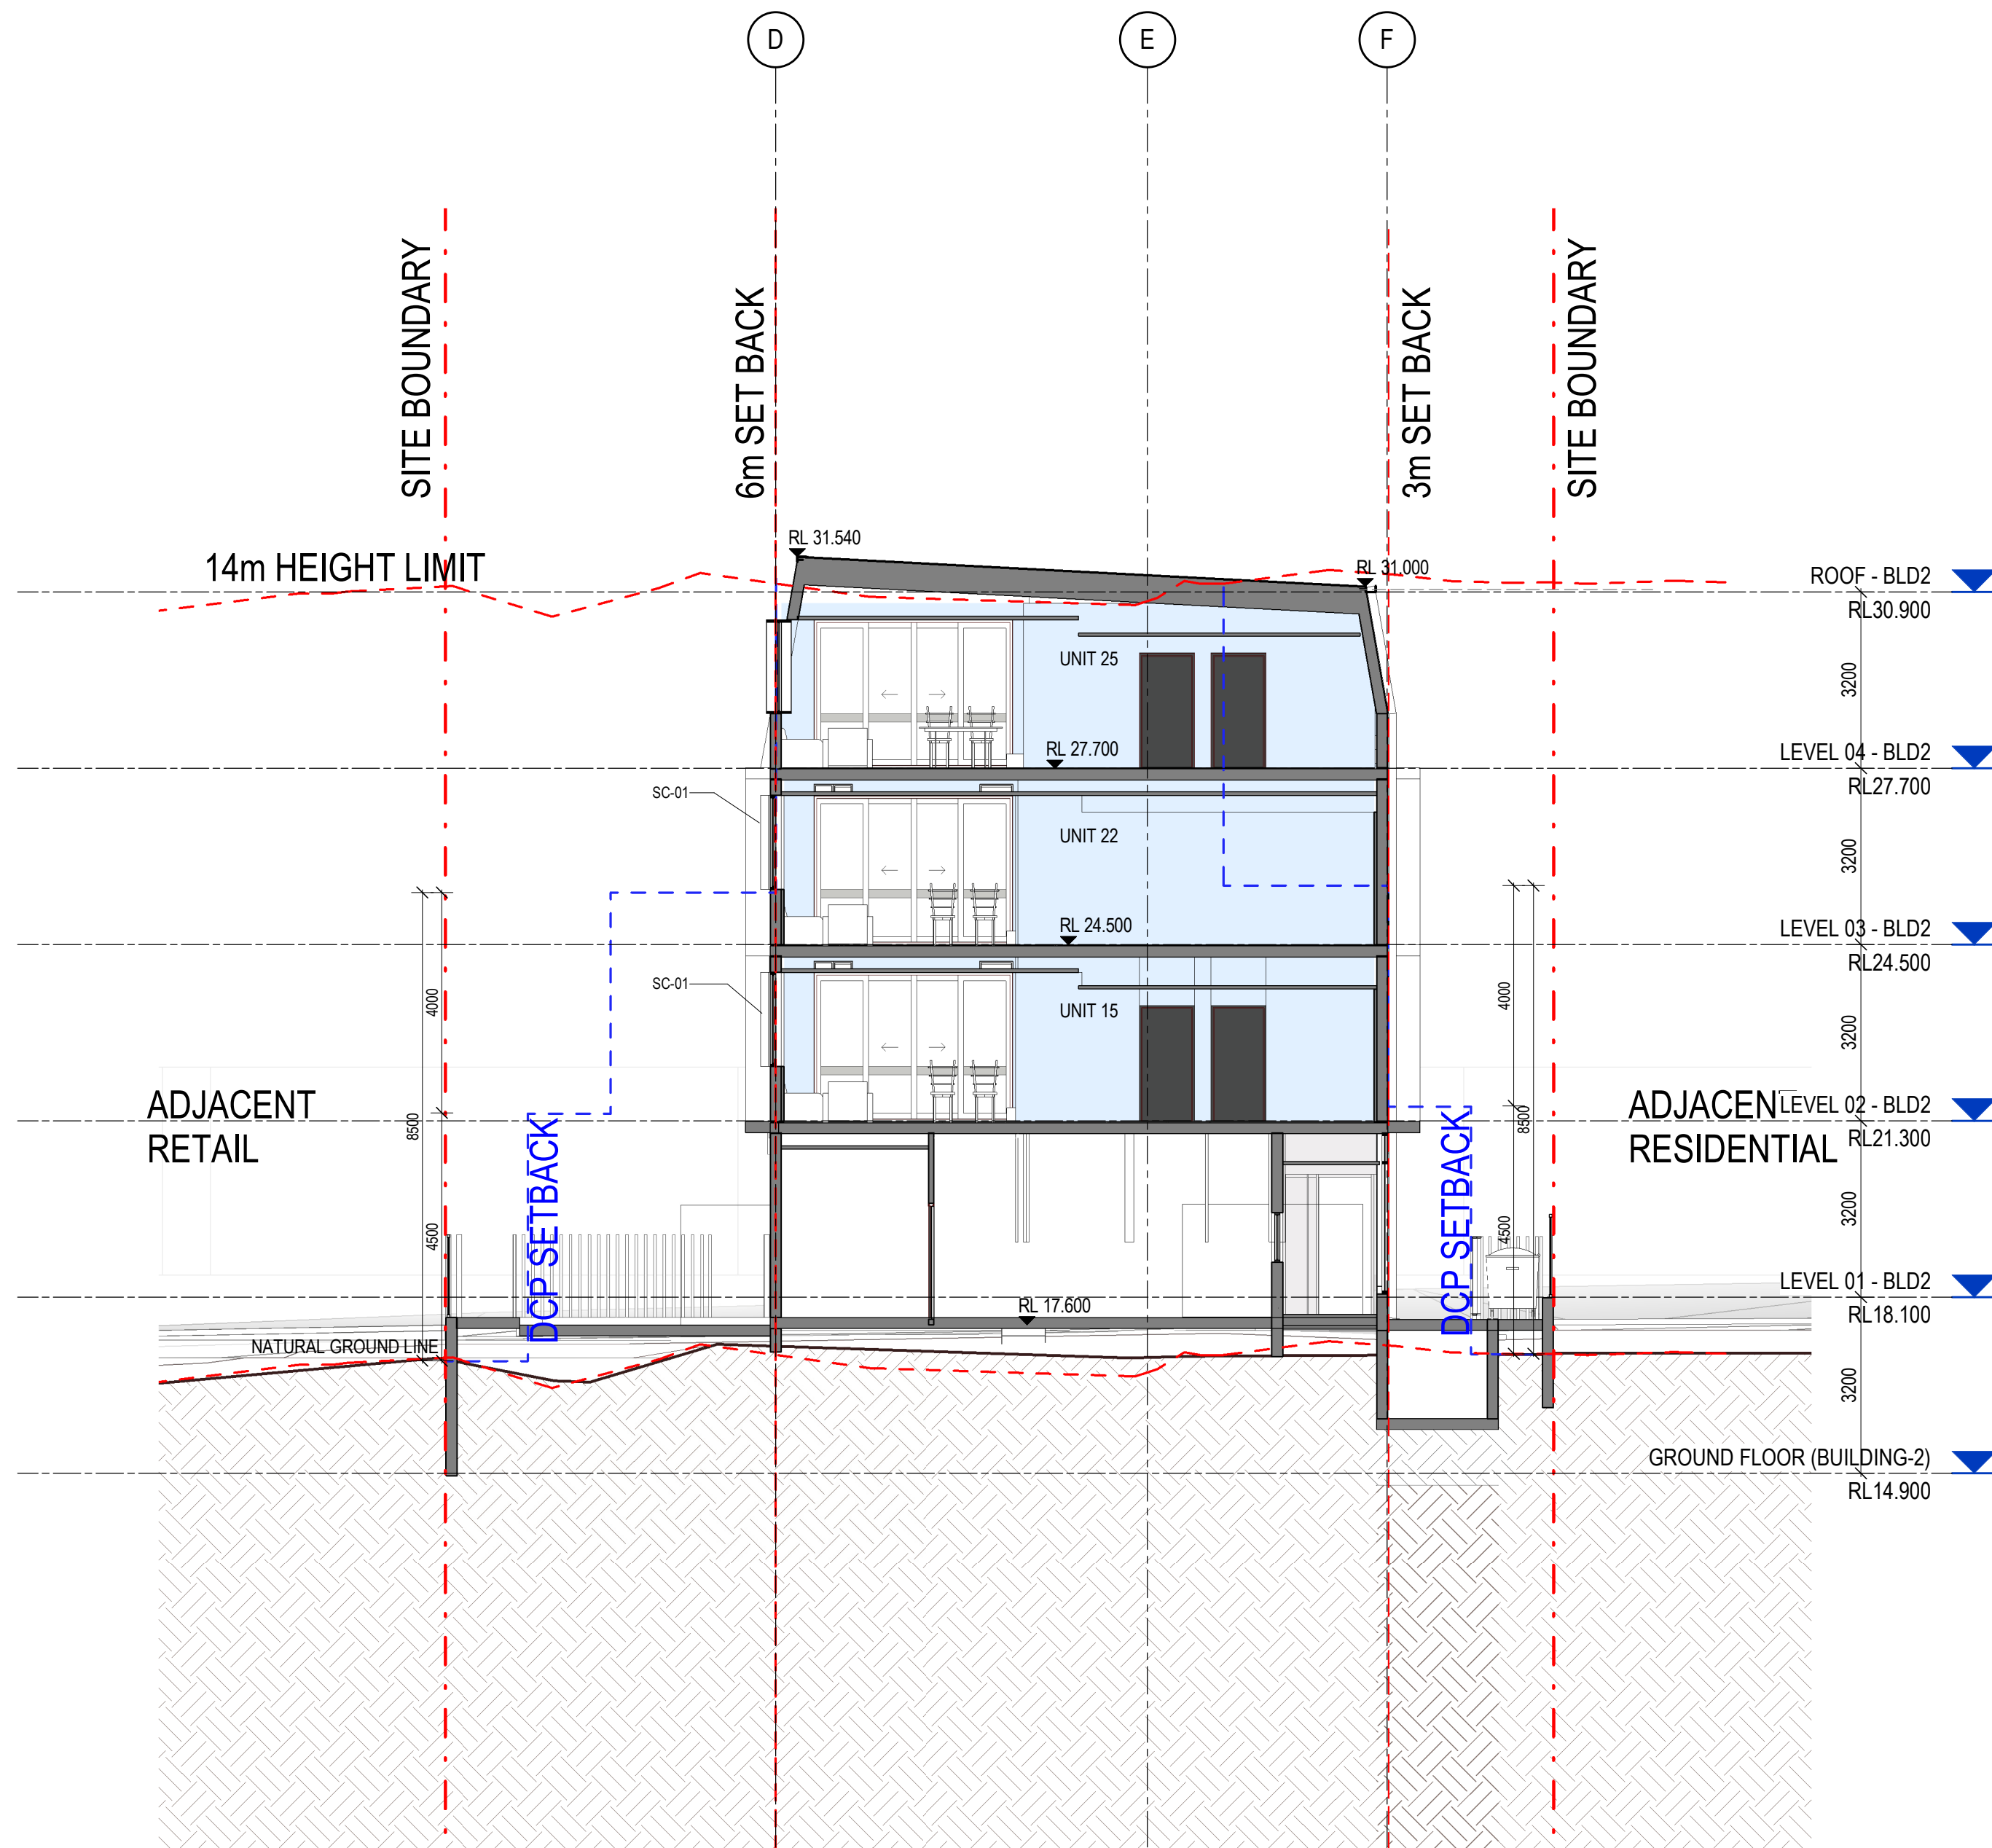

2 SECTION 3
Scale: 1 : 100

EXTERNAL FINISHES	
Item Code	Item Description
AW-02	AWNING - GLASS
BAL-01	COMPRESSED FC PANEL
BR-01	AUSTRIAL BRICKS - BOWRAL 78 - BOWRAL BLUE
COL	STRUCTURAL COLUMN
CON-01	CONCRETE
DP	DOWNPIPE
ES-01	EXTERNAL SHADING TYPE 01
ES-02	EXTERNAL SHADING TYPE 02
FN-01	FENCE TYPE 01
FN-02	FENCE TYPE 02
FN-03	ALUMINIUM PERFORATED SLIDING SCREEN, FINISH AS SCHEDULED
FP-01	CFC CLADDING - TYPE 1
FP-02	CFC CLADDING - TYPE 2
LVR1	LOUVRE
LVR2	EXHAUST/ AIR LOUVRE
MS-01	METAL CLADDING - LYSAUGHT LONGLINE 305 - COLOUR: COLORBOND MONUMENT
MS-02	EXTERIOR ROOF CLADDING - METAL SHEETING - COLORBOND BASALT - MATT FINISH
SC-01	SCREENING TYPE 01
SC-02a	SCREENING TYPE 02 - PAINT TYPE 1
SC-02b	SCREENING TYPE 02 - PAINT TYPE 2
SF-01	AWNING SOFFIT - POWDERCOATED PERFORATED METAL
WG-01	WALL GLAZING

REV	DESCRIPTION	AUTH	CHK	DATE
A	DEVELOPMENT APPLICATION	VL	KM	23.01.24
B	DEVELOPMENT APPLICATION (REVISED)	PC	MW	22.04.24
C	DEVELOPMENT APPLICATION (REVISED)	PC	MW	21.05.24
D	DEVELOPMENT APPLICATION (REVISED)	PC	MW	11.11.24
E	DEVELOPMENT APPLICATION	PC	MW	19.12.24

- These designs and plans are the copyright of MODE DESIGN Corp. Pty Ltd and cannot be reproduced without written permission.
- Verify all dimensions on site prior to commencement of work.
- DO NOT scale off these drawings.
- Report any discrepancies to the architect before carrying out any work.

STATUS
DEVELOPMENT APPLICATION
0m 1 2 3 4 5

CLIENT
Land and Housing Corporation




SYDNEY
Gadigal Country
Level 5, 111-117 Devonshire Street
Surry Hills, NSW 2010
T +61 2 8396 9500
syd@modedesign.com.au
ABN: 65 112 807 931

PROJECT
Residential Flat Building
139 Teralba Road and 190 Brunker Road - Adamstown - NSW


DRAWING TITLE
SECTIONS

DRAWN AS	CHECKED KM
ISSUE 19/12/2024 11:52:17 AM	SCALE @ A1 1 : 100
PROJECT No 22439	SCALE @ A3 1 : 200
STAGE DA	DRAWING No AR-3001
	REVISION E


19/12/2024 11:52:17 AM

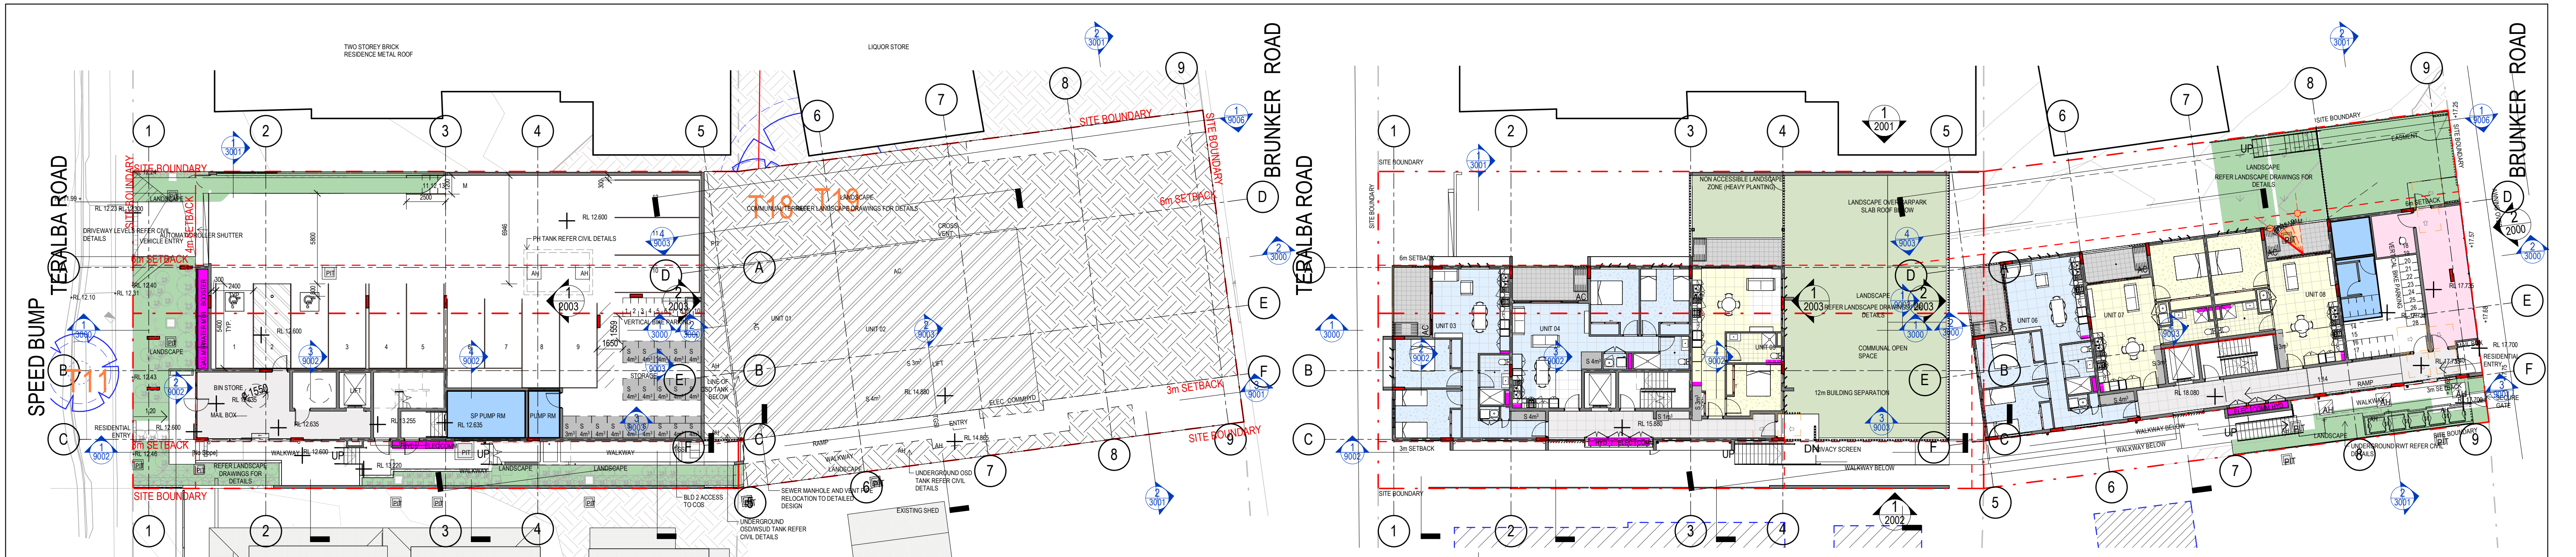


- 1 GROUND FLOOR SECTION**
Scale: 1 : 200
- 2 LEVEL 01 SECTION**
Scale: 1 : 200
- LANDSCAPE LEGEND:**
- LANDSCAPE AREA
 - LANDSCAPE AREA ABOVE SLAB
 - DEEP SOIL ZONE
- LEGEND:**
- Tx TREE RECOMMENDED FOR RETENTION
 - Tx TREE RECOMMENDED FOR REMOVAL
 - Tx NOXIOUS WEED SPECIES TO BE REMOVED
- TREE LEGEND:**
- TREE TO BE RETAINED
 - STRUCTURAL ROOT ZONE (SRZ)
-REFER RO ARBORIST REPORT FOR DETAILS
 - TREE PROTECTION ZONE (TPZ)
-REFER RO ARBORIST REPORT FOR DETAILS
 - TREE TO BE REMOVED

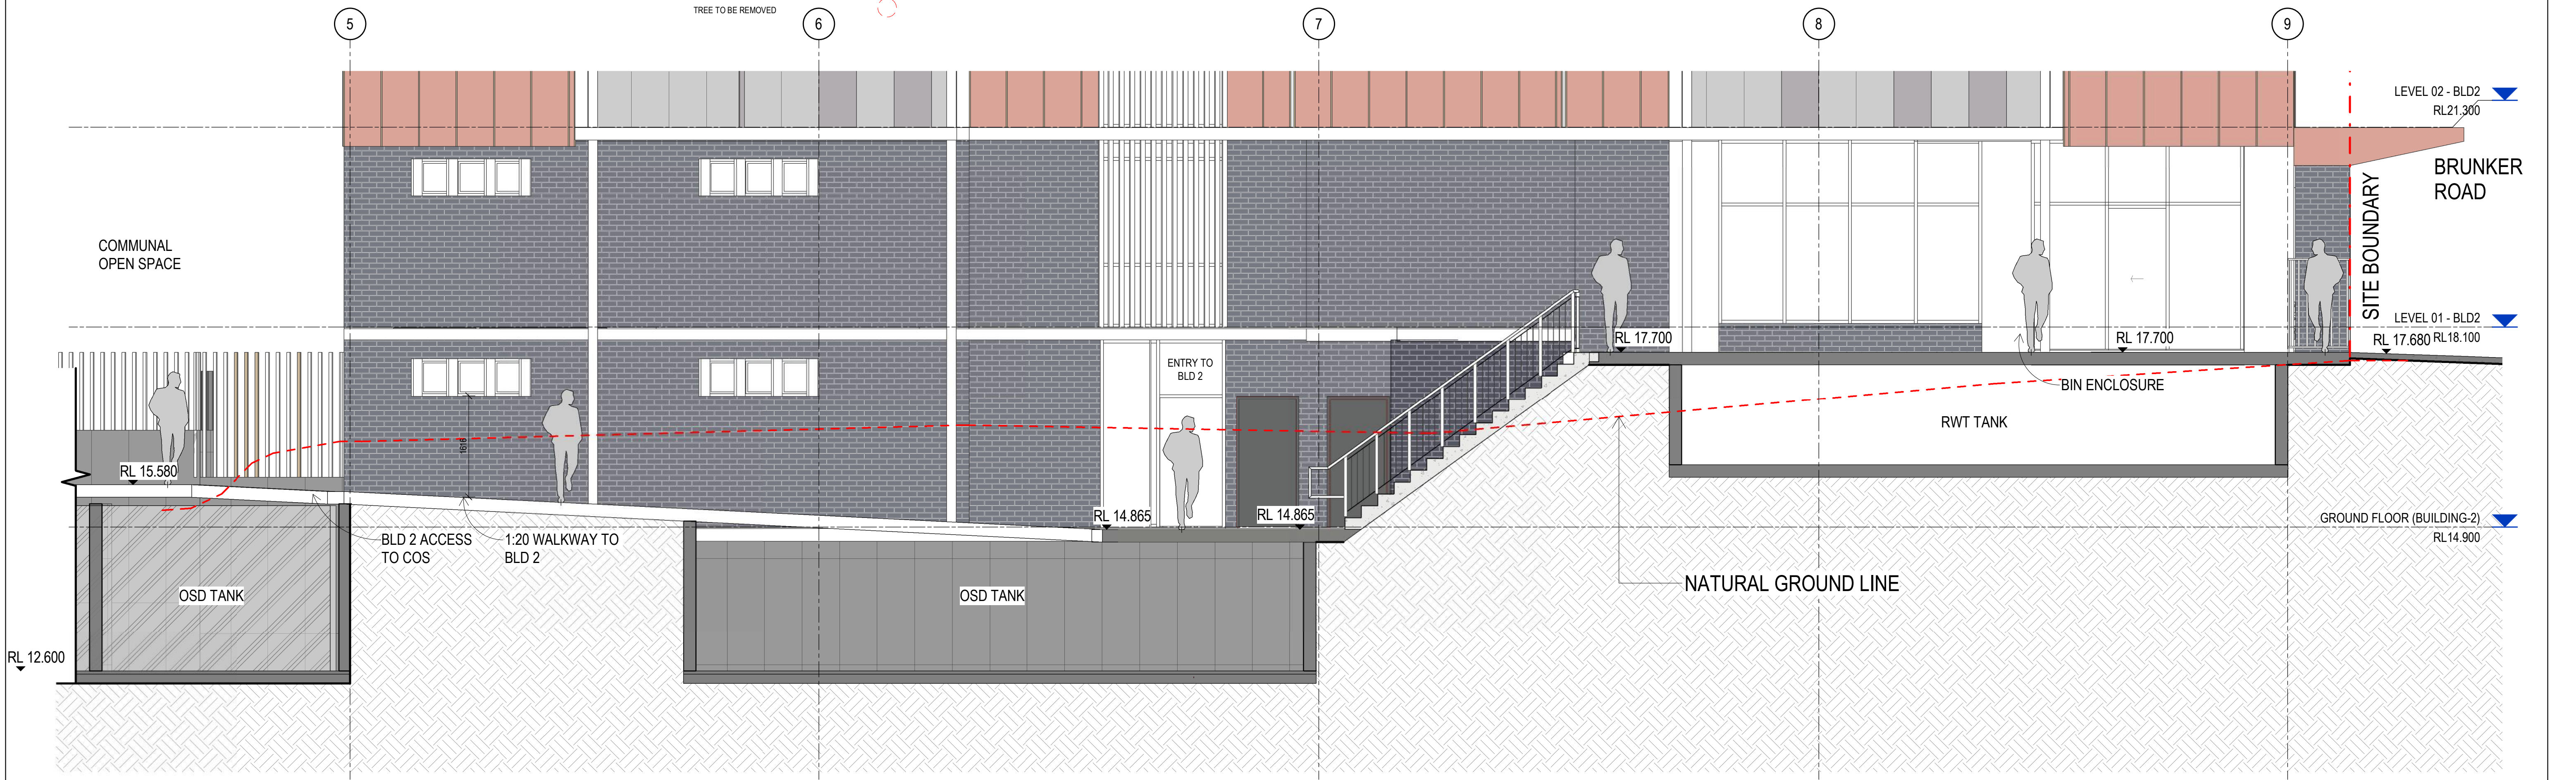

3 LS - 1
Scale: 1 : 50

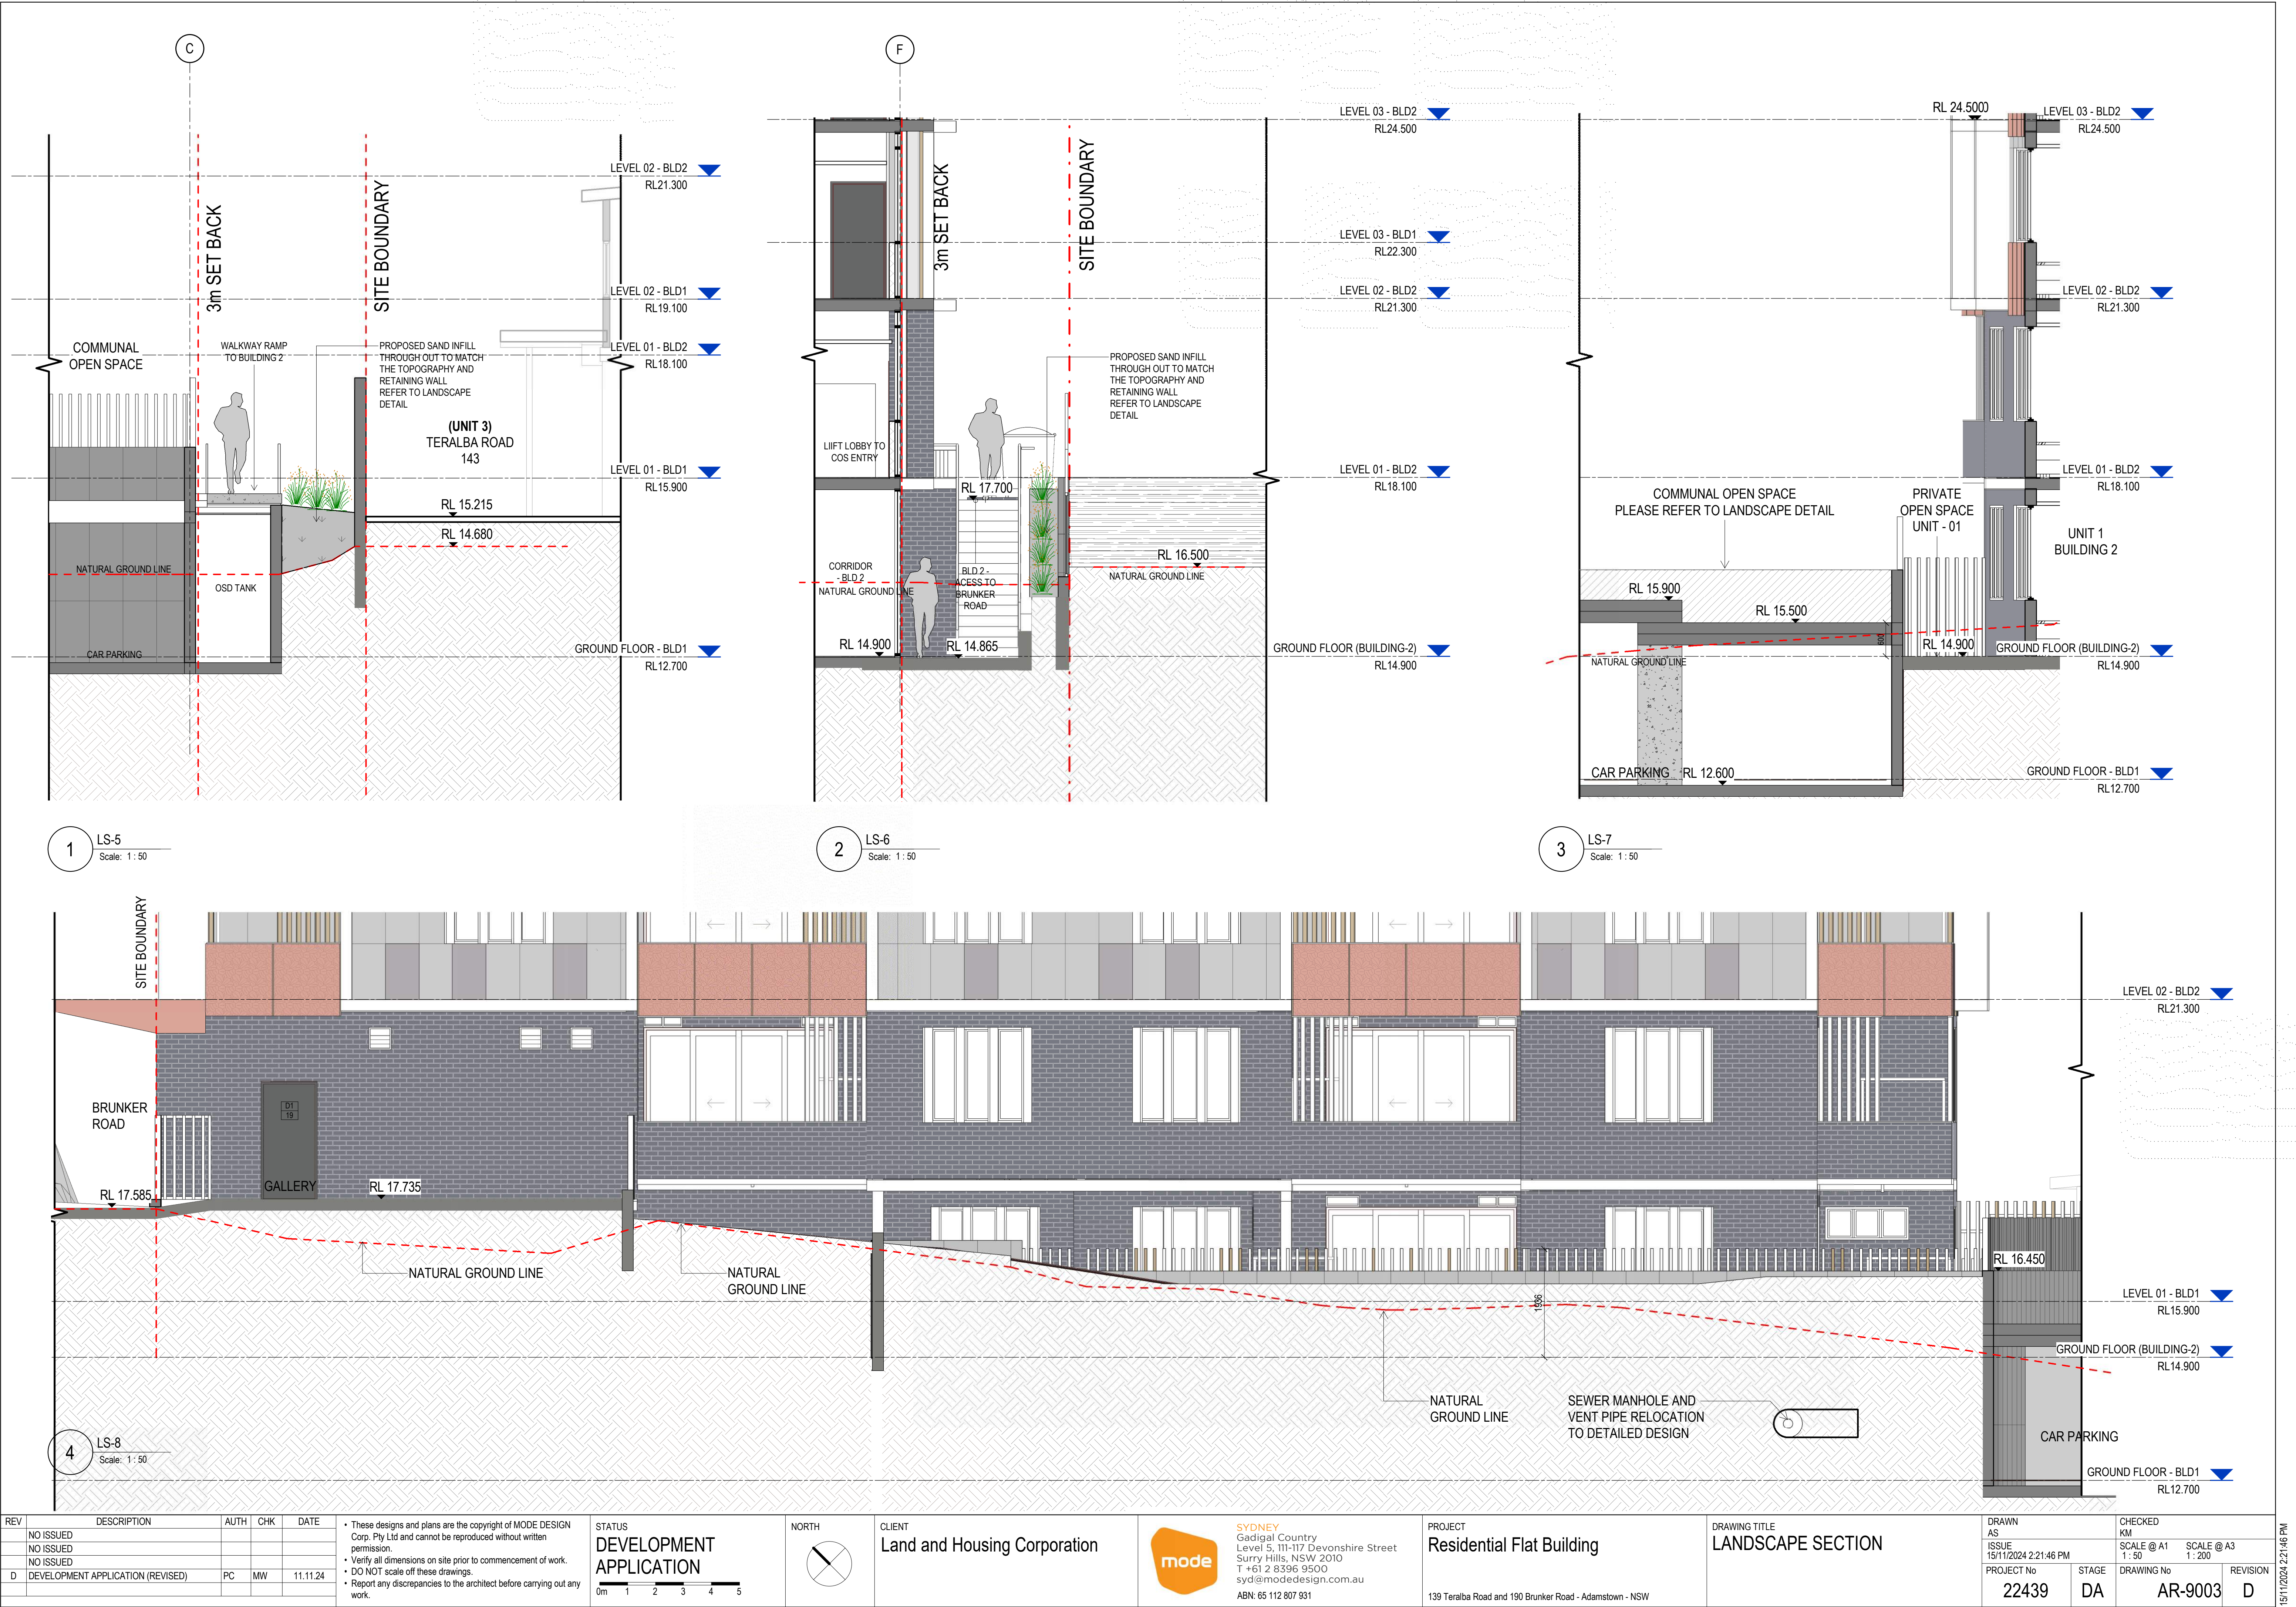


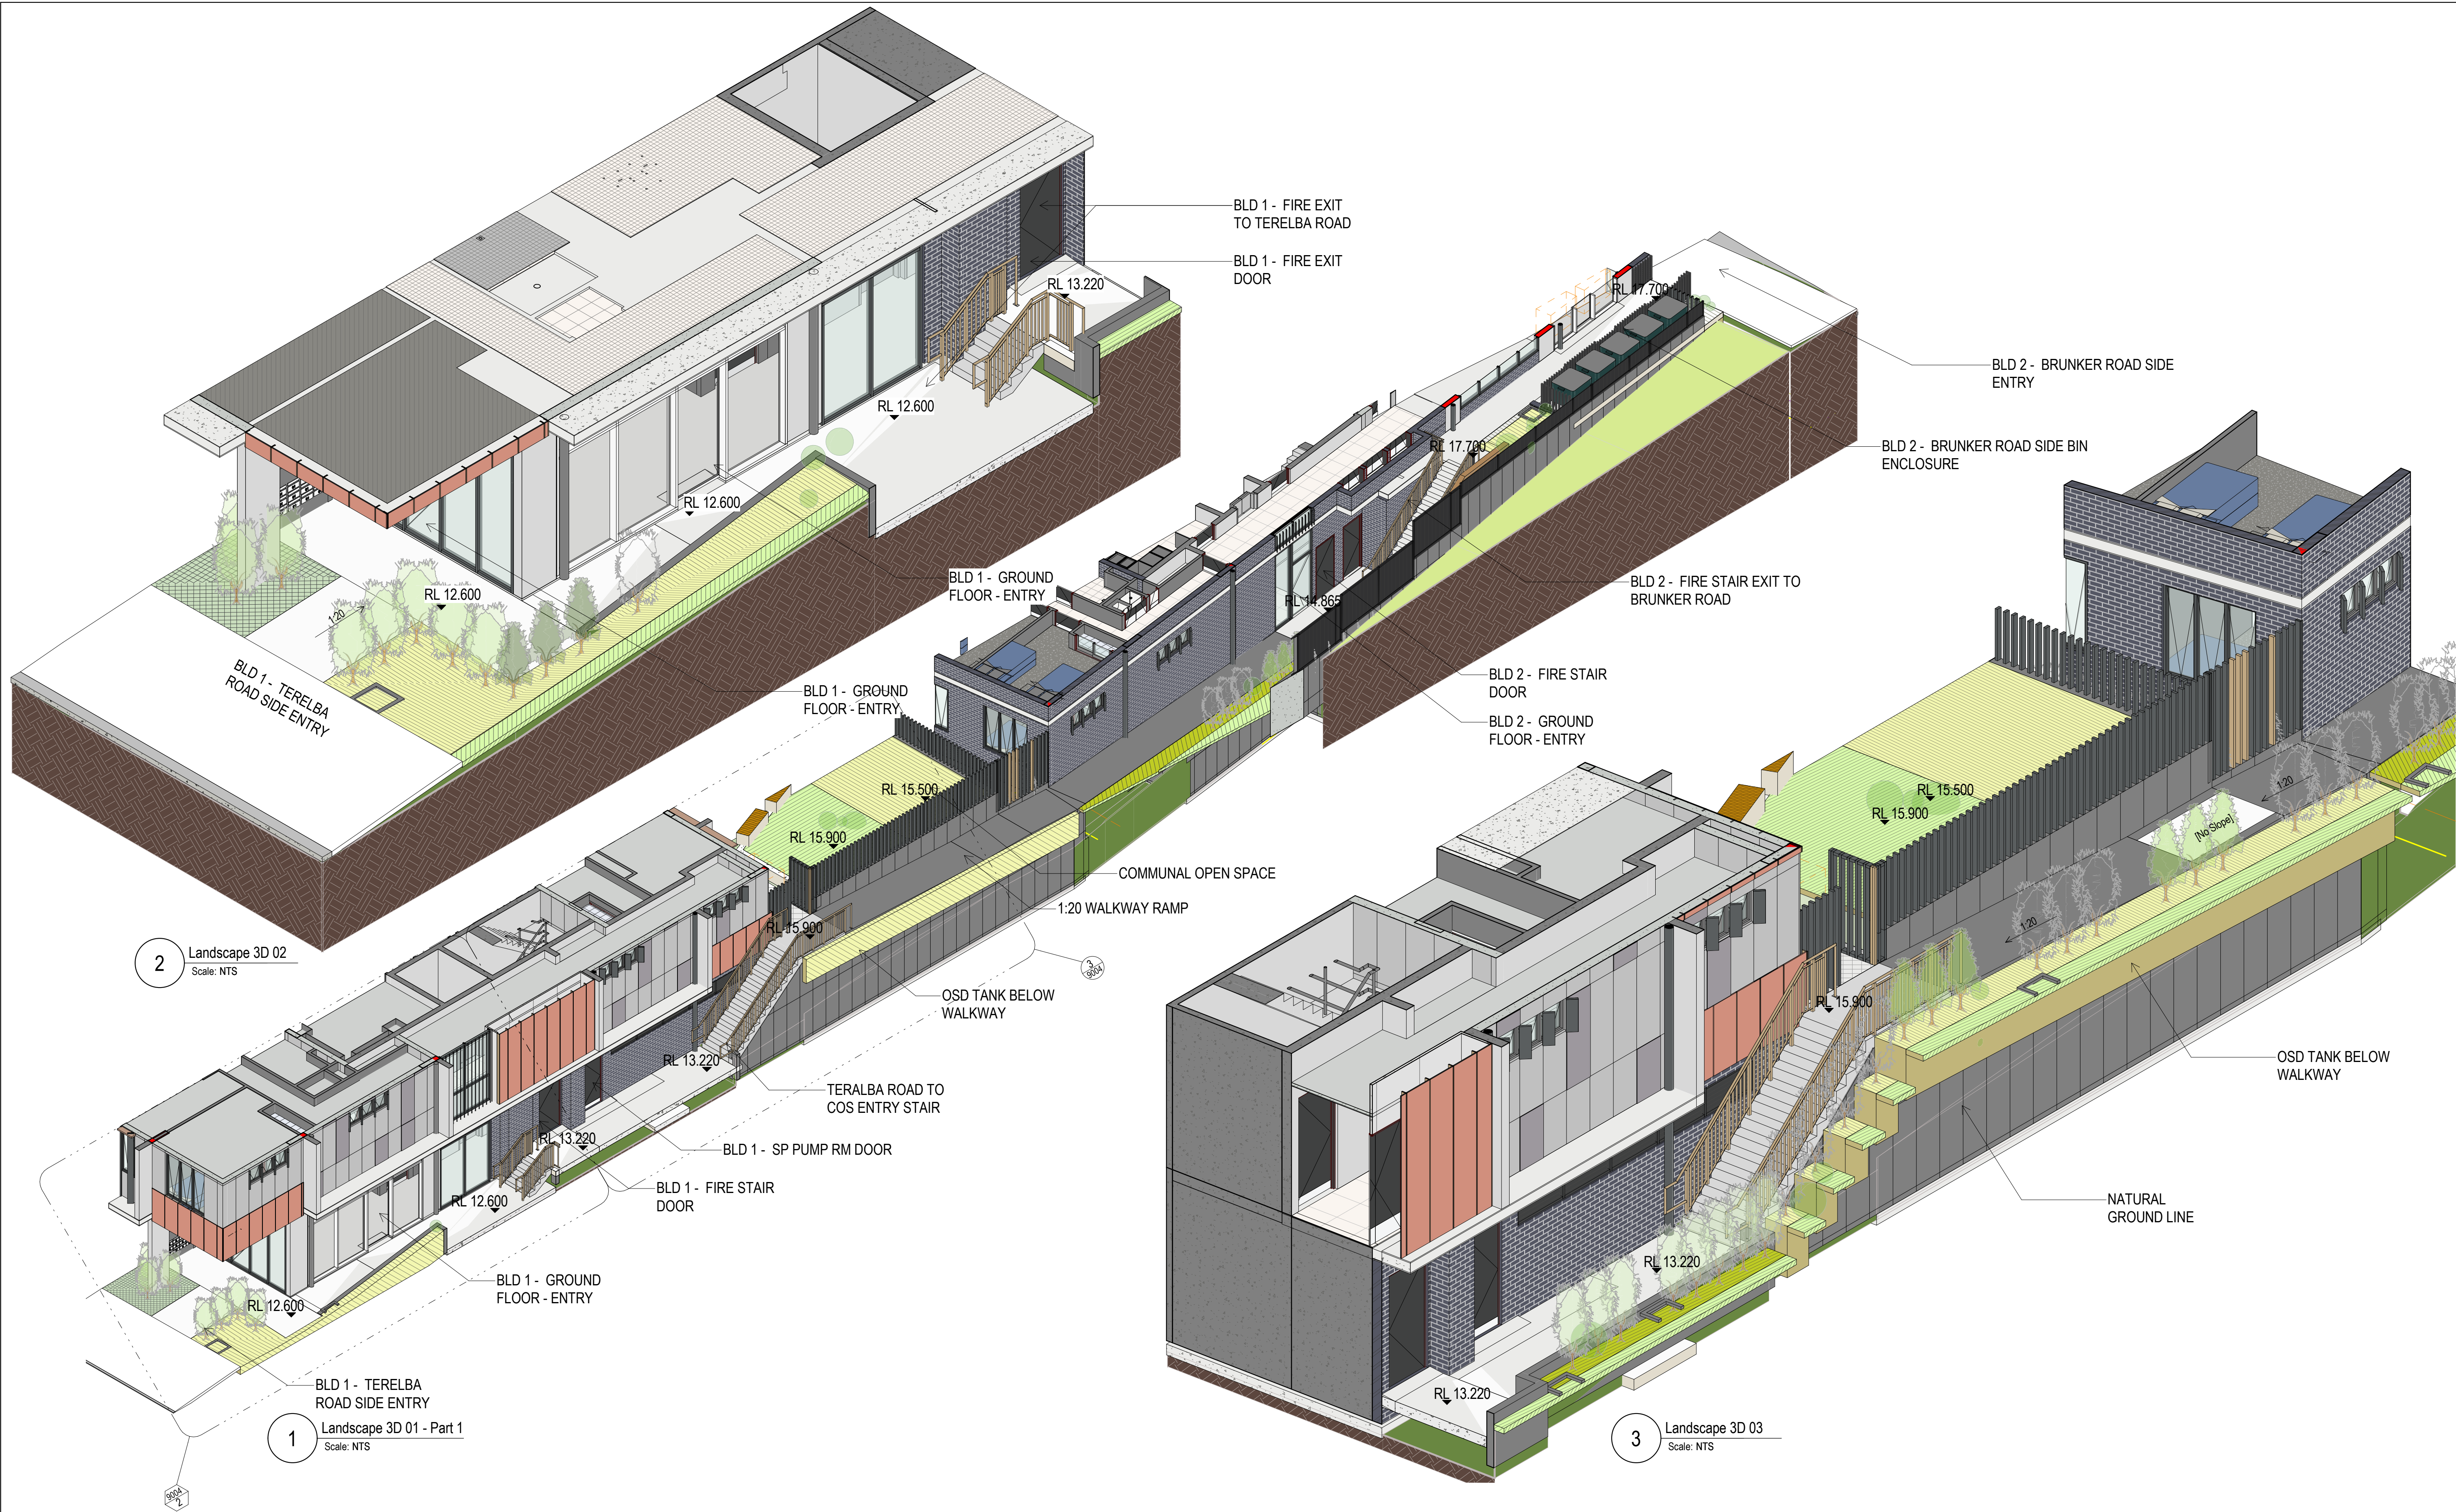

REV	DESCRIPTION	AUTH	CHK	DATE
NO ISSUED				
NO ISSUED				
NO ISSUED				
D	DEVELOPMENT APPLICATION (REVISED)	PC	MW	11.11.24

• These designs and plans are the copyright of MODE DESIGN Corp. Pty Ltd and cannot be reproduced without written permission.
• Verify all dimensions on site prior to commencement of work.
• DO NOT scale off these drawings.
• Report any discrepancies to the architect before carrying out any work.

STATUS
DEVELOPMENT APPLICATION

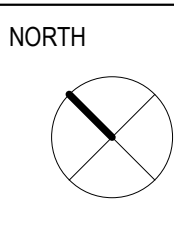

CLIENT
Land and Housing Corporation



SYDNEY
Gadigal Country
Level 5, 111-117 Devonshire Street
Surry Hills, NSW 2010
T +61 2 8396 9500
syd@modedesign.com.au
ABN: 65 112 807 931

PROJECT
Residential Flat Building

139 Teralba Road and 190 Brunker Road - Adamstown - NSW


DRAWING TITLE
LANDSCAPE SECTION

DRAWN
AS
ISSUE
15/11/2024 3:20:07 PM
PROJECT No
22439

STAGE
DA

CHECKED
KM
SCALE @ A1
SCALE @ A3
DRAWING No
AR-9004
REVISION
D

15/11/2024 3:20:07 PM

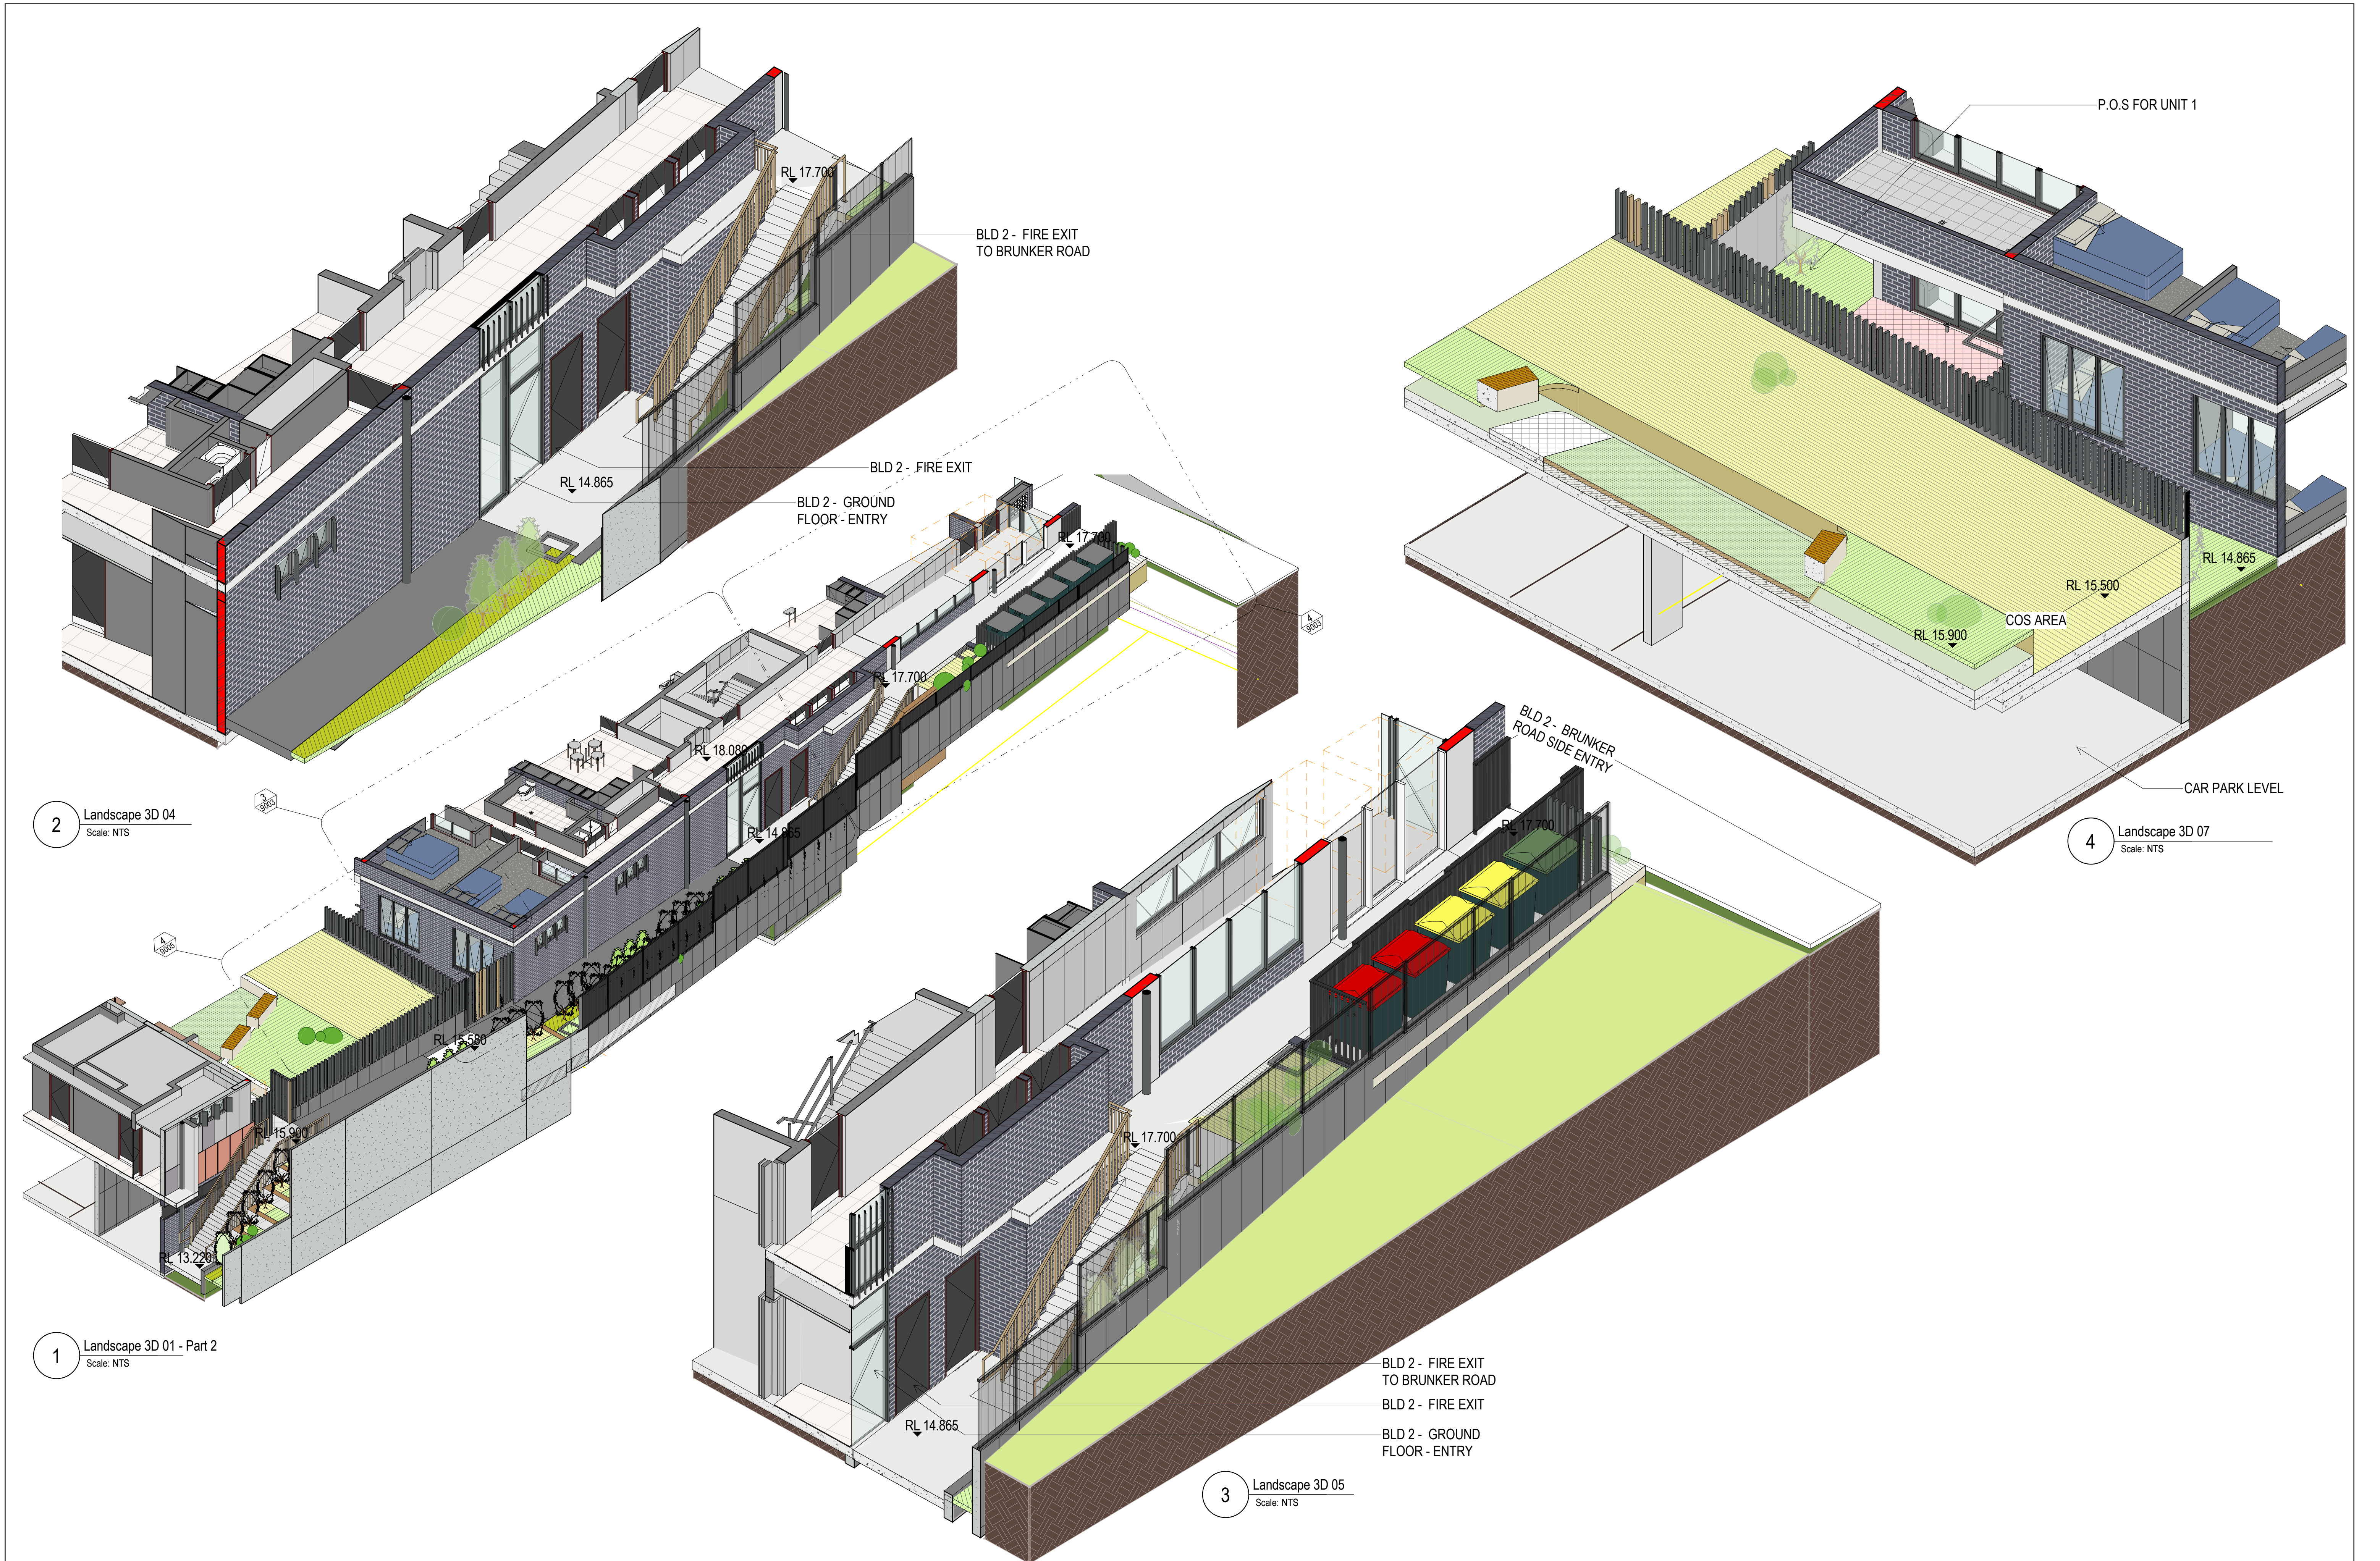

REV				DESCRIPTION	AUTH	CHK	DATE	• These designs and plans are the copyright of MODE DESIGN Corp. Pty Ltd and cannot be reproduced without written permission. • Verify all dimensions on site prior to commencement of work. • DO NOT scale off these drawings. • Report any discrepancies to the architect before carrying out any work.	STATUS	NORTH	CLIENT	SYDNEY Gadigal Country Level 5, 111-117 Devonshire Street Surry Hills, NSW 2010 T +61 2 8396 9500 syd@modedesign.com.au ABN: 65 112 807 931	PROJECT	DRAWING TITLE	DRAWN AS ISSUE 15/11/2024 3:20:46 PM PROJECT No 22439 STAGE DA	CHECKED KM SCALE @ A1 SCALE @ A3 1 : 200 DRAWING No AR-9005 REVISION D	15/11/2024 3:20:46 PM
	NO ISSUED						DEVELOPMENT APPLICATION 0m 1 2 3 4 5			Land and Housing Corporation		Residential Flat Building	LANDSCAPE SECTION	139 Teralba Road and 190 Brunker Road - Adamstown - NSW			
	NO ISSUED																
	NO ISSUED																
D	DEVELOPMENT APPLICATION (REVISED)	PC	MW	11.11.24													


15/11/2024 3:20:46 PM



2

3D View 2
Scale: NTS

3

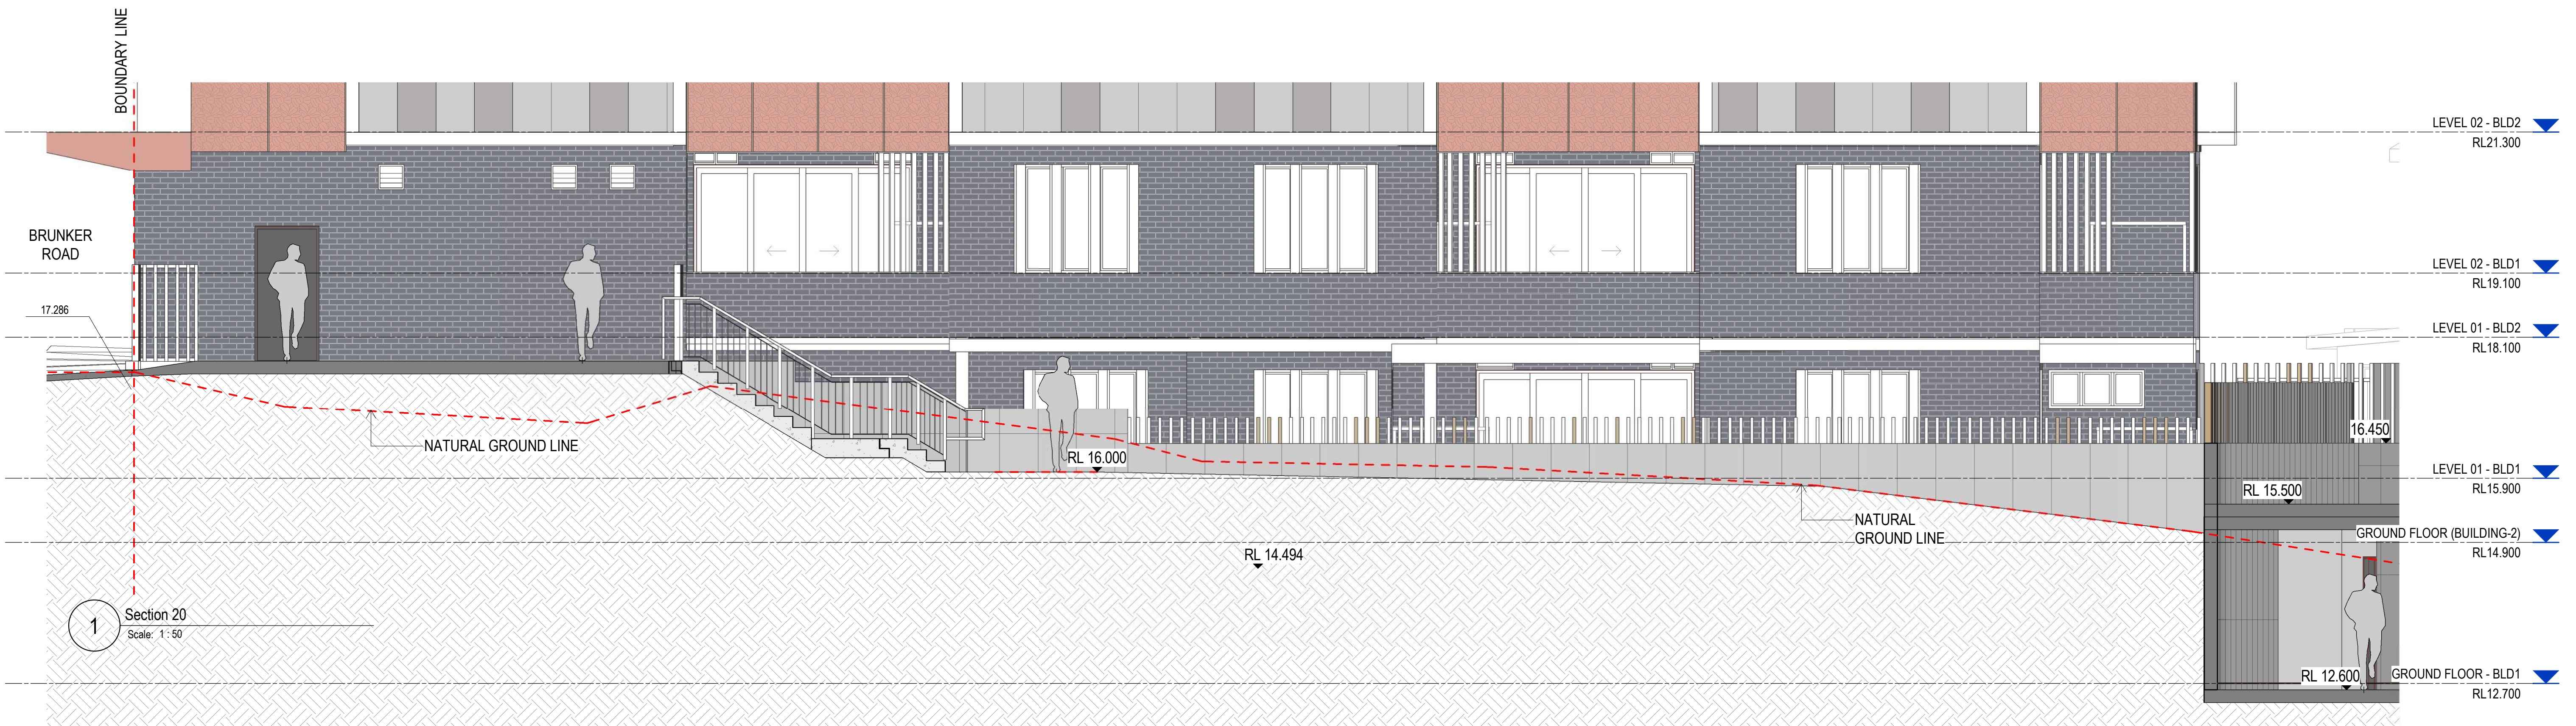Landscape 3D 08
Scale: NTS

1

Section 20
Scale: 1:50

REV	DESCRIPTION	AUTH	CHK	DATE	• These designs and plans are the copyright of MODE DESIGN Corp. Pty Ltd and cannot be reproduced without written permission. • Verify all dimensions on site prior to commencement of work. • DO NOT scale off these drawings. • Report any discrepancies to the architect before carrying out any work.	STATUS	NORTH	CLIENT	SYDNEY Gadigal Country Level 5, 111-117 Devonshire Street Surry Hills, NSW 2010 T +61 2 8396 9500 syd@modedesign.com.au ABN: 65 112 807 931	PROJECT	139 Teralba Road and 190 Brunker Road - Adamstown - NSW	DRAWING TITLE	DRAWN		CHECKED	SCALE @ A1 1 : 50 SCALE @ A3 1 : 200				
	NO ISSUED					DEVELOPMENT APPLICATION		Land and Housing Corporation		Residential Flat Building		LANDSCAPE SECTION	AS	KM	REVISION					
	NO ISSUED																PROJECT No	STAGE	DRAWING No	REVISION
D	DEVELOPMENT APPLICATION (REVISED)	PC	MW	11.11.24		0m 1 2 3 4 5											22439	DA	AR-9006	D



DEVELOPMENT DATA TABLE

SITE AREA	1403.8m²		
NUMBER OF DWELLINGS	12x 1BED 13x 2BED	TOTAL 25 UNITS	
	AUTHORITY	REQUIRED OR ALLOWED	PROPOSED
FSR	LEP HOUSING SEPP	1.5:1= 2105.7m² + ADDITIONAL 0.5:1 = 2807.6m²	TOTAL GFA= 1781m² PROPOSED FSR = 1.25:1
HEIGHT	LEP	14m	15.2m (included 1.2m lift overrun)
SETBACKS	Newcastle DCP Sections 3 and 6	FRONT Brunker Rd 6m / 4m to Balc Teralba Rd the average distance of buildings within 40m either side of the lot =Approx 4.5m	No Setbacks , However 2m articulation zone has been provided
	ADG – up to 4 storeys	SIDE Up to 4 storeys: nom. 6m (habitable) & 3m (non-habitable)	3m setback has been provided on Southwestern side 6m setback has been provided on Northeastern side
		REAR Up to 4 storeys: nom. 6m (habitable) & 3m (non-habitable)	No rear setback has been considered. Front entry has been provided in both brunker road and teralba road
CAR PARKING	Housing SEPP Div.1 (s.19(2)(e)(i) and (iii))	12x 1-bed x 0.4 = 4.8 13x 2-bed x 0.5 = 6.5 Total Required= 12 spaces	12 car spaces INC. 2x Accessible
BICYCLE PARKING	DCP	1 per dwelling + 1 per 10 visitor = 25+3	28
LANDSCAPING	Housing SEPP Div.1 (s.19(2)(b))	the lesser of -- (i) 35m² per dwelling (x25) = 875m² (ii) 30% of the site area = 421.14m²	501.1m²
DEEP SOIL	ADG	7% of site area with min. dim. 3m = 98.3m²	497.0m²
COMMUNAL OPEN SPACES	ADG	25% of site area = 350.95m²	355m²
SOLAR ACCESS	ADG	At least 70% of living & private open space areas receive at least 2hrs of direct solar access between 9am and 3pm at midwinter	24 units (96%) receive 3hs (LAHC requirement)
CROSS VENTILATION	ADG	60% of apartments are naturally cross ventilated	14 units are naturally cross ventilated (56%) 1x (Unit-02) are plenum assisted cross ventilated (4%) - Total 60% Units are cross ventilated.
	ADG	Min. 50% COS 2 hrs in midwinter LHC 3hs requirement	
WASTE	DCP Waste Management Technical Manual	General - 80L p/ Unit p/week = 7x240L Recycle - 40L p/ Unit p/week = 4x240L FOGO - not stated	General - 2x 1100L Recycle - 2x1100L FOGO - 6x240L
STORAGE	ADG	12x1 bed = 12x6m³ 13x2 bed = 13x8m³ Total - 176m³	12x1 bed = 13x3m³ = 52m³ 13x2 bed = 12x4m³ = 37m³ (Total - 89m³ into units) Plus 88m³ in Ground Floor Building 1&2

UNIT SCHEDULE	
Name	Area (m²)
GROUND FLOOR - BLD1	
LOBBY	34
GROUND FLOOR (BUILDING-2)	
CORRIDOR	7
UNIT 01	72
UNIT 02	72
LEVEL 01 - BLD1	
CORRIDOR	22
UNIT 03	72
UNIT 04	72
UNIT 05	52
LEVEL 01 - BLD2	
CORRIDOR	37
GALLERY	26
GALLERY STORE	7
UNIT 06	72
UNIT 07	52
UNIT 08	52
LEVEL 02 - BLD1	
CORRIDOR	11
UNIT 09	72
UNIT 10	72
UNIT 11	53

UNIT SCHEDULE	
Name	Area (m²)
LEVEL 02 - BLD2	
CORRIDOR	20
UNIT 12	72
UNIT 13	52
UNIT 14	52
UNIT 15	72
LEVEL 03 - BLD1	
CORRIDOR	15
UNIT 16	56
UNIT 17	70
UNIT 18	53
LEVEL 03 - BLD2	
CORRIDOR	20
UNIT 19	72
UNIT 20	52
UNIT 21	52
UNIT 22	72
LEVEL 04 - BLD2	
CORRIDOR	19
UNIT 23	52
UNIT 24	52
UNIT 25	72
Grand total: 36	1781

REV	DESCRIPTION	AUTH	CHK	DATE
A	DEVELOPMENT APPLICATION	VL	KM	23.01.24
B	DEVELOPMENT APPLICATION (REVISED)	PC	MW	22.04.24
C	DEVELOPMENT APPLICATION (REVISED)	PC	MW	21.05.24
D	DEVELOPMENT APPLICATION (REVISED)	PC	MW	11.11.24

- These designs and plans are the copyright of MODE DESIGN Corp. Pty Ltd and cannot be reproduced without written permission.
- Verify all dimensions on site prior to commencement of work.
- DO NOT scale off these drawings.
- Report any discrepancies to the architect before carrying out any work.

STATUS
DEVELOPMENT
APPLICATION

CLIENT
Land and Housing Corporation



SYDNEY
Gadigal Country
Level 5, 111-117 Devonshire Street
Surry Hills, NSW 2010
T +61 2 8396 9500
syd@modedesign.com.au
ABN: 65 112 807 931

PROJECT
Residential Flat Building

139 Teralba Road and 190 Brunker Road - Adamstown - NSW

DRAWING TITLE
3D VIEW & DEVELOPMENT DATA
TABLE

DRAWN AS	CHECKED KM
ISSUE 15/11/2024 1:45:32 PM	SCALE @ A1 SCALE @ A3 1 : 50
PROJECT No 22439	STAGE DA
DRAWING No AR-0201	REVISION D

15/11/2024 1:45:32 PM




- | | |
|----|------------------------------------|
| Tx | Tree recommended for retention |
| Tx | Tree recommended for removal |
| Tx | Noxious weed species to be removed |

REV	DESCRIPTION	AUTH	CHK	DATE
A	DEVELOPMENT APPLICATION	VL	KM	23.01.24
B	DEVELOPMENT APPLICATION (REVISED)	PC	MW	22.04.24
C	DEVELOPMENT APPLICATION (REVISED)	PC	MW	21.05.24
D	DEVELOPMENT APPLICATION (REVISED)	PC	MW	11.11.24

- These designs and plans are the copyright of MODE DESIGN Corp. Pty Ltd and cannot be reproduced without written permission.
- Verify all dimensions on site prior to commencement of work.
- DO NOT scale off these drawings.
- Report any discrepancies to the architect before carrying out any work.

STATUS
DEVELOPMENT
APPLICATION

0m 1 2 3 4 5

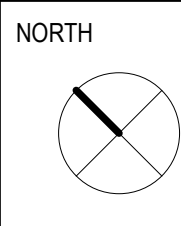

CLIENT
Land and Housing Corporation




SYDNEY
Gadigal Country
Level 5, 111-117 Devonshire Street
Surry Hills, NSW 2010
T +61 2 8396 9500
syd@modedesign.com.au
ABN: 65 112 807 931

PROJECT
Residential Flat Building
139 Terahla Road and 190 Bruncker Road - Adamstown - NSW

DRAWING TITLE
SITE ANALYSIS PLAN

DRAWN AS		CHECKED KM		11/1/2024 1:45:13 PM
ISSUE 15/11/2024 1:45:13 PM		SCALE @ A1 1 : 100	SCALE @ A3 1 : 200	
PROJECT No	STAGE	DRAWING No	REVISION	
22439	DA	AR-0101	D	

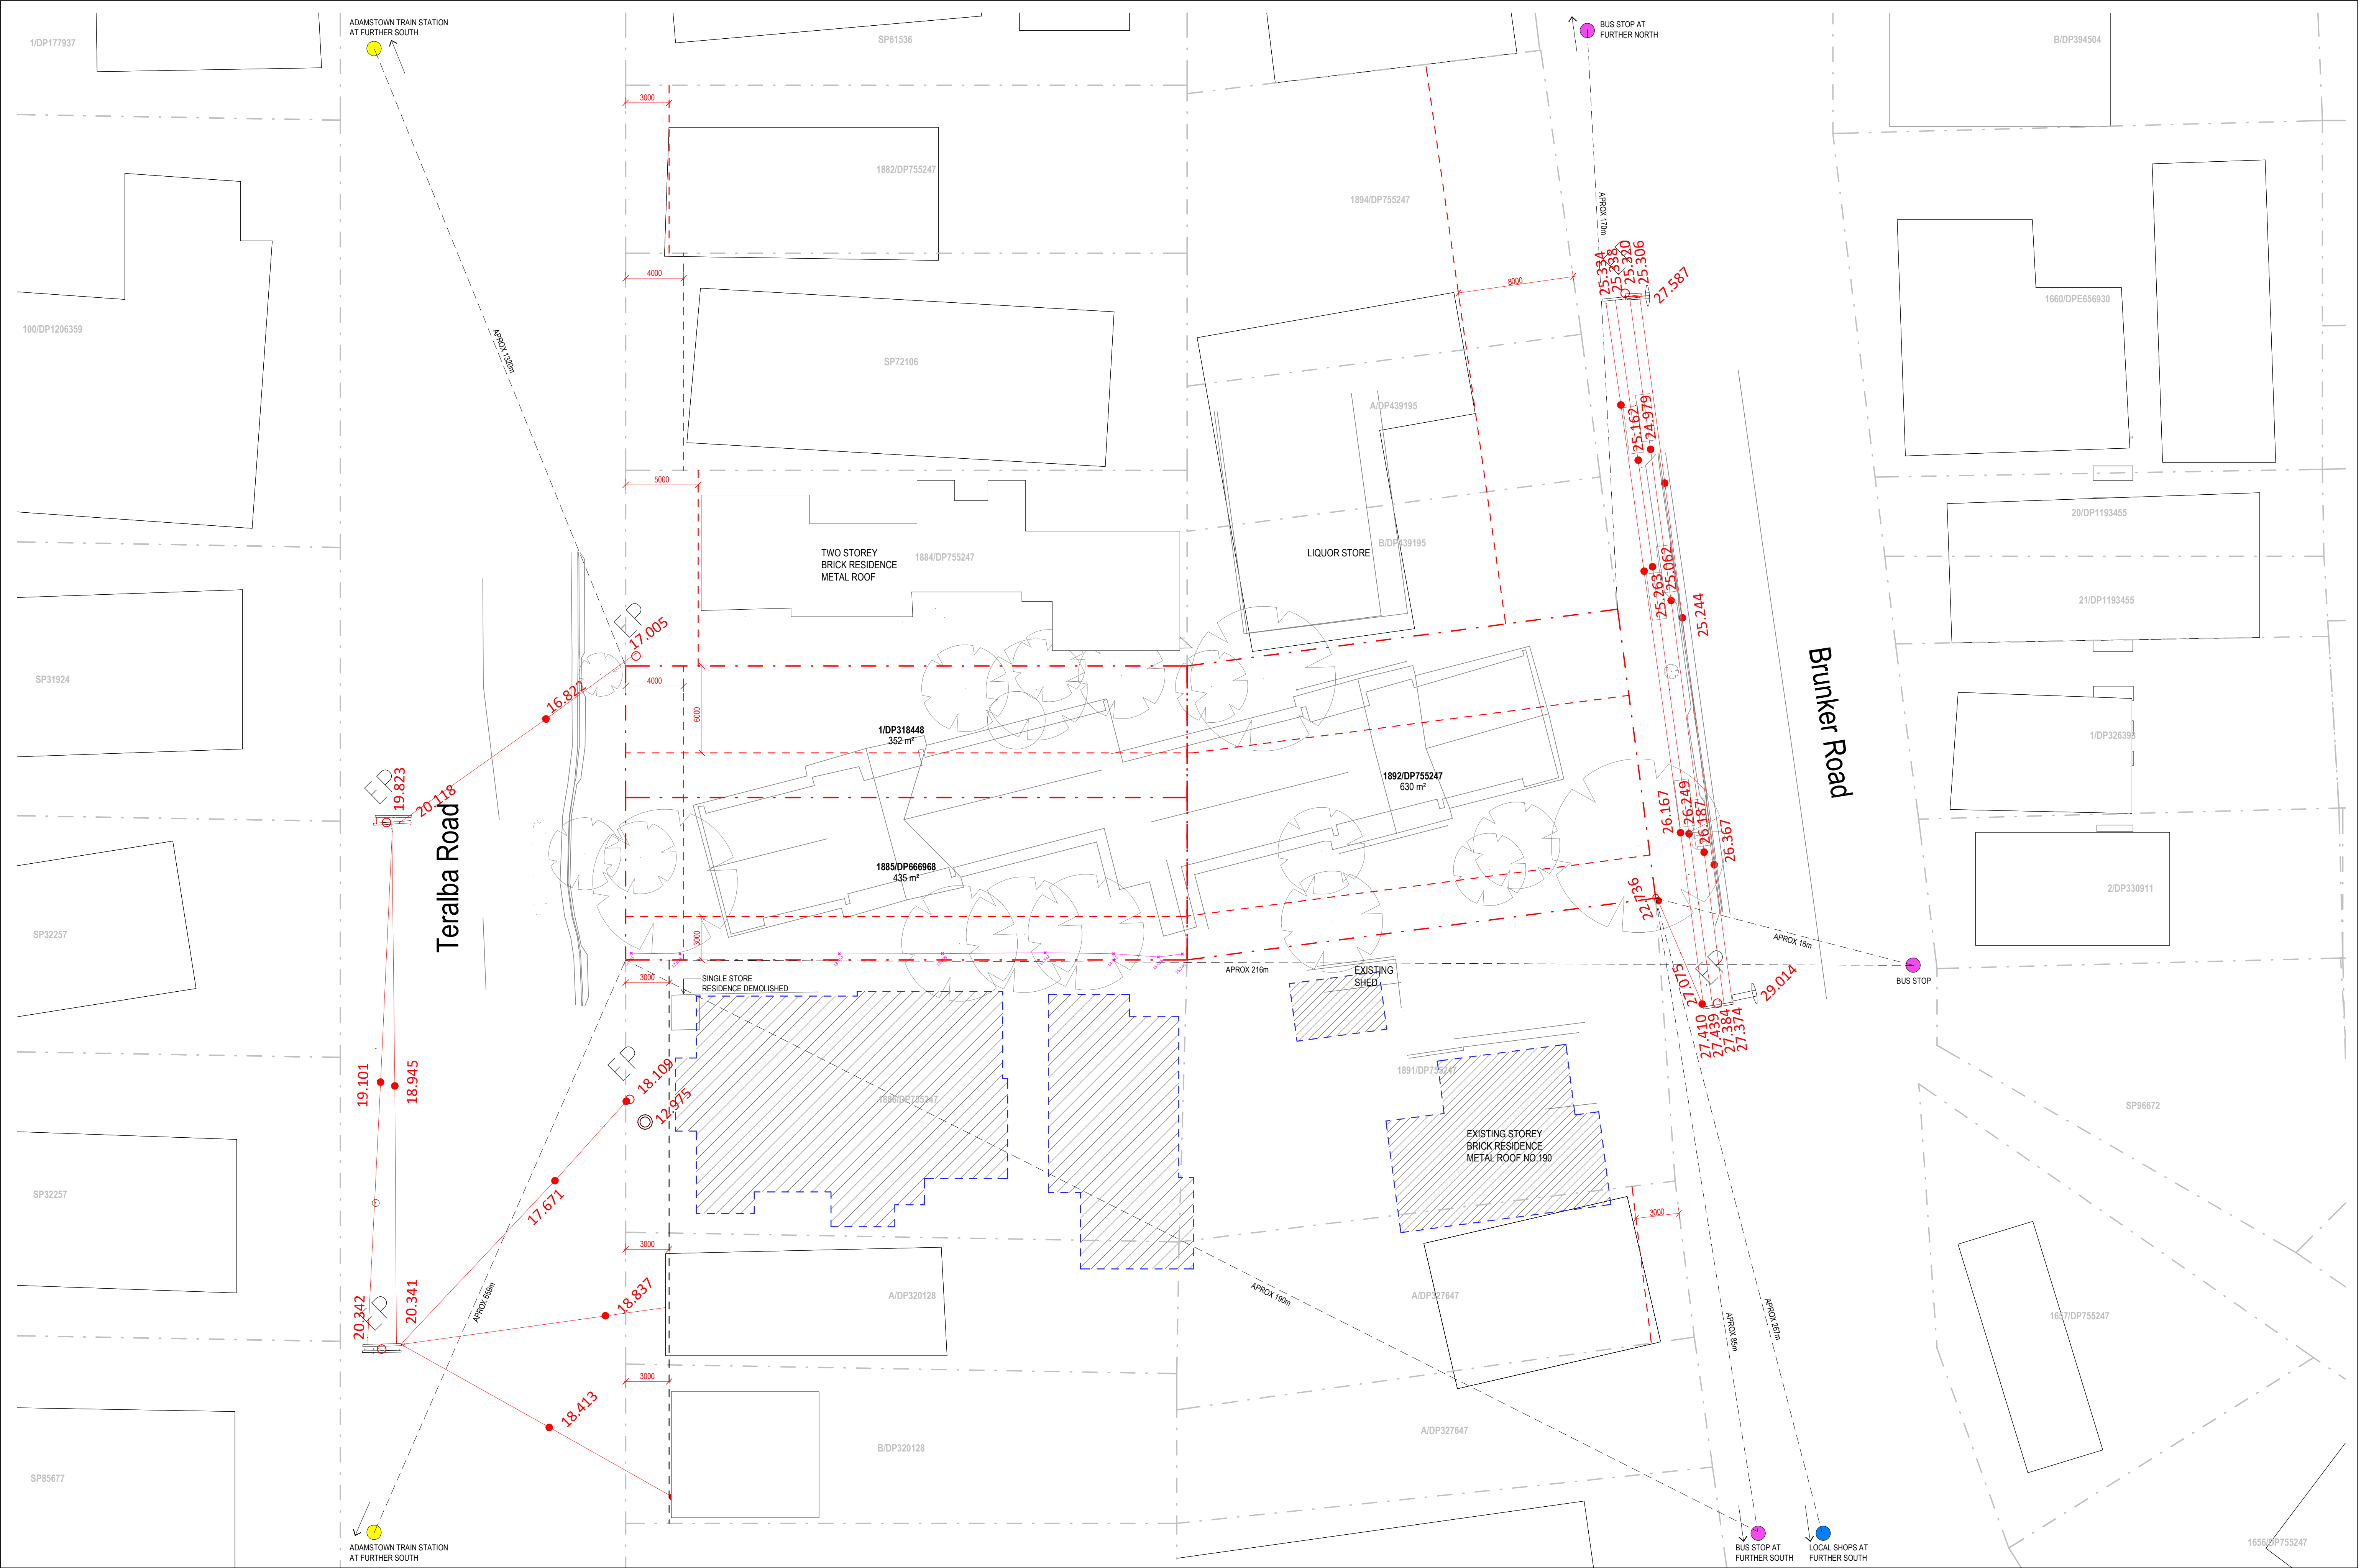


REV	DESCRIPTION	AUTH	CHK	DATE
A	DEVELOPMENT APPLICATION	VL	KM	23.01.24
B	DEVELOPMENT APPLICATION (REVISED)	PC	MW	22.04.24
C	DEVELOPMENT APPLICATION (REVISED)	PC	MW	21.05.24
D	DEVELOPMENT APPLICATION (REVISED)	PC	MW	11.11.24

• These designs and plans are the copyright of MODE DESIGN Corp. Pty Ltd and cannot be reproduced without written permission.
• Verify all dimensions on site prior to commencement of work.
• DO NOT scale off these drawings.
• Report any discrepancies to the architect before carrying out any work.

STATUS

DEVELOPMENT APPLICATION

0m 2 4 6 8 10

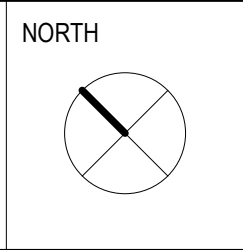

CLIENT
Land and Housing Corporation

mode

SYDNEY

Gadigal Country
Level 5, 111-117 Devonshire Street
Surry Hills, NSW 2010
T +61 2 8396 9500
syd@modedesign.com.au
ABN: 65 112 807 931

PROJECT
Residential Flat Building
139 Teralba Road and 190 Bruncker Road - Adamstown - NSW

DRAWING TITLE
BLOCK ANALYSIS PLAN

DRAWN AS	CHECKED KM	SCALE @ A1	SCALE @ A3
ISSUE 15/11/2024 1:45:16 PM		1:200	1:400
PROJECT No 22439	STAGE DA	DRAWING No AR-0102	REVISION D



REV	DESCRIPTION	AUTH	CHK	DATE
A	DEVELOPMENT APPLICATION	VL	KM	23.01.24
B	DEVELOPMENT APPLICATION (REVISED)	PC	MW	22.04.24
C	DEVELOPMENT APPLICATION (REVISED)	PC	MW	21.05.24
D	DEVELOPMENT APPLICATION (REVISED)	PC	MW	11.11.24

- These designs and plans are the copyright of MODE DESIGN Corp. Pty Ltd and cannot be reproduced without written permission.
- Verify all dimensions on site prior to commencement of work.
- DO NOT scale off these drawings.
- Report any discrepancies to the architect before carrying out any work.

STATUS
DEVELOPMENT
APPLICATION

CLIENT
Land and Housing Corporation



SYDNEY
Gadigal Country
Level 5, 111-117 Devonshire Street
Surry Hills, NSW 2010
T +61 2 8396 9500
syd@modedesign.com.au
ABN: 65 112 807 931

PROJECT
Residential Flat Building

139 Teralba Road and 190 Brunker Road - Adamstown - NSW

DRAWING TITLE
3D VIEWS

DRAWN AS	CHECKED KM	SCALE @ A1	SCALE @ A3
ISSUE 15/11/2024 4:06:38 PM		1 : 200	
PROJECT No 22439	STAGE DA	DRAWING No AR-0301	REVISION D

15/11/2024 4:06:38 PM



REV	DESCRIPTION	AUTH	CHK	DATE
A	DEVELOPMENT APPLICATION	VL	KM	23.01.24
B	DEVELOPMENT APPLICATION (REVISED)	PC	MW	22.04.24
C	DEVELOPMENT APPLICATION (REVISED)	PC	MW	21.05.24
D	DEVELOPMENT APPLICATION (REVISED)	PC	MW	11.11.24

- These designs and plans are the copyright of MODE DESIGN Corp. Pty Ltd and cannot be reproduced without written permission.
- Verify all dimensions on site prior to commencement of work.
- DO NOT scale off these drawings.
- Report any discrepancies to the architect before carrying out any work.

STATUS
DEVELOPMENT
APPLICATION

CLIENT
Land and Housing Corporation



SYDNEY
Gadigal Country
Level 5, 111-117 Devonshire Street
Surry Hills, NSW 2010
T +61 2 8396 9500
syd@modedesign.com.au
ABN: 65 112 807 931

PROJECT
Residential Flat Building

139 Teralba Road and 190 Brunker Road - Adamstown - NSW

DRAWING TITLE
3D VIEWS

DRAWN AS	CHECKED KM	SCALE @ A1	SCALE @ A3
ISSUE 15/11/2024 4:06:59 PM		1 : 200	
PROJECT No 22439	STAGE DA	DRAWING No AR-0302	REVISION D

15/11/2024 4:06:59 PM



REV	DESCRIPTION	AUTH	CHK	DATE	• These designs and plans are the copyright of MODE DESIGN Corp. Pty Ltd and cannot be reproduced without written permission. • Verify all dimensions on site prior to commencement of work. • DO NOT scale off these drawings. • Report any discrepancies to the architect before carrying out any work.
A	DEVELOPMENT APPLICATION	VL	KM	23.01.24	
B	DEVELOPMENT APPLICATION (REVISED)	PC	MW	22.04.24	
C	DEVELOPMENT APPLICATION (REVISED)	PC	MW	21.05.24	
D	DEVELOPMENT APPLICATION (REVISED)	PC	MW	11.11.24	

STATUS
DEVELOPMENT APPLICATION

CLIENT
Land and Housing Corporation

mode	SYDNEY
	Gadigal Country
	Level 5, 111-117 Devonshire Street
	Surry Hills, NSW 2010
	T +61 2 8396 9500
	syd@modedesign.com.au
	ABN: 65 112 807 931

PROJECT
Residential Flat Building
139 Teralba Road and 190 Brunker Road - Adamstown - NSW

DRAWING TITLE
3D VIEWS

DRAWN	AS	CHECKED	KM
ISSUE	15/11/2024 1:46:08 PM	SCALE @ A1	SCALE @ A3
PROJECT No	22439	STAGE	DA
DRAWING No	AR-0303	REVISION	D

15/11/2024 1:46:08 PM



DESCRIPTION					AUTH	CHK	DATE	These designs and plans are the copyright of MODE DESIGN Corp. Pty Ltd and cannot be reproduced without written permission. Verify all dimensions on site prior to commencement of work. DO NOT scale off these drawings. Report any discrepancies to the architect before carrying out any work.	STATUS DEVELOPMENT APPLICATION	CLIENT Land and Housing Corporation	mode SYDNEY Gadigal Country Level 5, 111-117 Devonshire Street Surry Hills, NSW 2010 T +61 2 8396 9500 syd@modedesign.com.au ABN: 65 112 807 931	PROJECT Residential Flat Building	DRAWING TITLE 3D VIEWS	DRAWN AS		CHECKED KM	
A	DEVELOPMENT APPLICATION	VL	KM	23.01.24	SCALE @ A1		SCALE @ A3										
B	DEVELOPMENT APPLICATION (REVISED)	PC	MW	22.04.24	1 : 200												
C	DEVELOPMENT APPLICATION (REVISED)	PC	MW	21.05.24													
D	DEVELOPMENT APPLICATION (REVISED)	PC	MW	11.11.24													
E	DEVELOPMENT APPLICATION	PC	MW	19.12.24													
					PROJECT No		STAGE	DRAWING No		REVISION		19/12/2024 11:50:26 AM					
					22439		DA	AR-0303		E							



REV	DESCRIPTION	AUTH	CHK	DATE	• These designs and plans are the copyright of MODE DESIGN Corp. Pty Ltd and cannot be reproduced without written permission. • Verify all dimensions on site prior to commencement of work. • DO NOT scale off these drawings. • Report any discrepancies to the architect before carrying out any work.	STATUS DEVELOPMENT APPLICATION	CLIENT Land and Housing Corporation	mode SYDNEY Gadigal Country Level 5, 111-117 Devonshire Street Surry Hills, NSW 2010 T +61 2 8396 9500 syd@modedesign.com.au ABN: 65 112 807 931	PROJECT Residential Flat Building 139 Teralba Road and 190 Brunker Road - Adamstown - NSW	DRAWING TITLE PHOTOMONTAGE - VIEW FROM TERALBA RD	DRAWN AS		CHECKED KM	
A	DEVELOPMENT APPLICATION	VL	KM	23.01.24							ISSUE 19/12/2024 11:51:16 AM		SCALE @ A1	
B	DEVELOPMENT APPLICATION (REVISED)	PC	MW	22.04.24							PROJECT No 22439	STAGE DA	DRAWING No AR-0304	REVISION E
C	DEVELOPMENT APPLICATION (REVISED)	PC	MW	21.05.24										
D	DEVELOPMENT APPLICATION (REVISED)	PC	MW	11.11.24										
E	DEVELOPMENT APPLICATION	PC	MW	19.12.24										