

This issue C remains mainly no changes to the proposal; To indicated existing trees and protection zones, additional diagrams are provided to respond to council's letter

DA Drawing Register

A-00 TITLE PAGE

A-0000	TITLE PAGE	C
--------	------------	---

A-10 SITE ANALYSIS

A-1001	SITE ANALYSIS	A
A-1010	SITE PLAN	A
A-1050	STREETSCAPE ANALYSIS	A
A-1060	UNIT SCHEDULE	A

A-11 SURVEY PLAN

A-1101	SURVEY PLAN	A
A-1102	DEMOLITION PLAN	C

A-12 FLOOR PLANS

A-1201	LOWER GROUND	C
A-1202	GROUND FLOOR	A
A-1203	LEVEL 01	C
A-1204	LEVEL 02	C
A-1205	LEVEL 03	A
A-1206	LEVEL 04	A
A-1207	LEVEL 05	A
A-1208	LEVEL 06	A
A-1209	ROOF	A

A-13 ELEVATIONS

A-1301	EAST ELEVATION	A
A-1302	WEST ELEVATION	A
A-1303	NORTH ELEVATION	A
A-1304	SOUTH ELEVATION	A

A-14 SECTIONS

A-1401	SECTION AA	B
A-1402	SECTION BB	B
A-1403	3D HEIGHT	B
A-1404	SECTION B01-02	B
A-1405	SECTION B03-04	B
A-1406	RAMP SECTIONS	A

A-20 STATISTICS & DIAGRAMS

A-2001	GFA CALCULATIONS	A
A-2010	SOLAR ACCESS DIAGRAM 2D	A
A-2011	3D SOLAR JUN 01	A
A-2012	3D SOLAR JUN 02	A
A-2020	CROSS-VENTILATION DIAGRAM	A
A-2030	LANDSCAPE CALCULATION	A
A-2032	S-NEIGHBOUR SOLAR ACCESS	A
A-2035	CUT AND FILL 01	C
A-2036	CUT AND FILL 02	C
A-2040	STORAGE	A
A-2051	SHADOW DIAGRAM 9AM	B
A-2052	SHADOW DIAGRAM 10AM	B
A-2053	SHADOW DIAGRAM 11AM	B
A-2054	SHADOW DIAGRAM 12PM	B
A-2055	SHADOW DIAGRAM 1PM	B
A-2056	SHADOW DIAGRAM 2PM	B
A-2057	SHADOW DIAGRAM 3PM	B
A-2058	SHADOW DIAGRAM MAY 9AM	B
A-2059	SHADOW DIAGRAM MAY 12PM	B
A-2060	SHADOW DIAGRAM MAY 3PM	B



A-22 MATERIAL SCHEDULE

A-2201	MATERIAL SCHEDULE 01	A
A-2202	MATERIAL SCHEDULE 02	A
A-2203	MATERIAL SCHEDULE 03	A
A-2204	MATERIAL SCHEDULE 04	A

A-23 3D

A-2301	3D 01	B
A-2302	3D 02	B
A-2303	3D 03	B
A-2304	3D 04	B

GFA CALCULATION

SITE AREA: 4637.3 SQM
PERMISSIBLE FSR: 1.5:1 (LEP)
PERMISSIBLE GFA: 6955.95 SQM

TOTAL GFA: 6879.61
TOTAL FSR: 1.48:1


UNIT MIX

TOTAL UNIT: 68
1 BED: 4
2 BED: 56
3 BED: 5
4 BED: 3
TOTAL COMMUNAL ROOM: 2



GHAZI AL ALI
ARCHITECT PTY LTD
LEVEL 2, UNIT 2, 14 RAILWAY PARADE
BURWOOD NSW 2134
T. +612 9744 7035 E. office@ghazia.com
ACN: 67167131848 NSW reg. no. 7542
Design Practitioner No. DEP0000073

PROPOSED RESIDENTIAL FLAT BUILDING
PACIFIC DRIVE
10-16 Pacific Drive, Port Macquarie

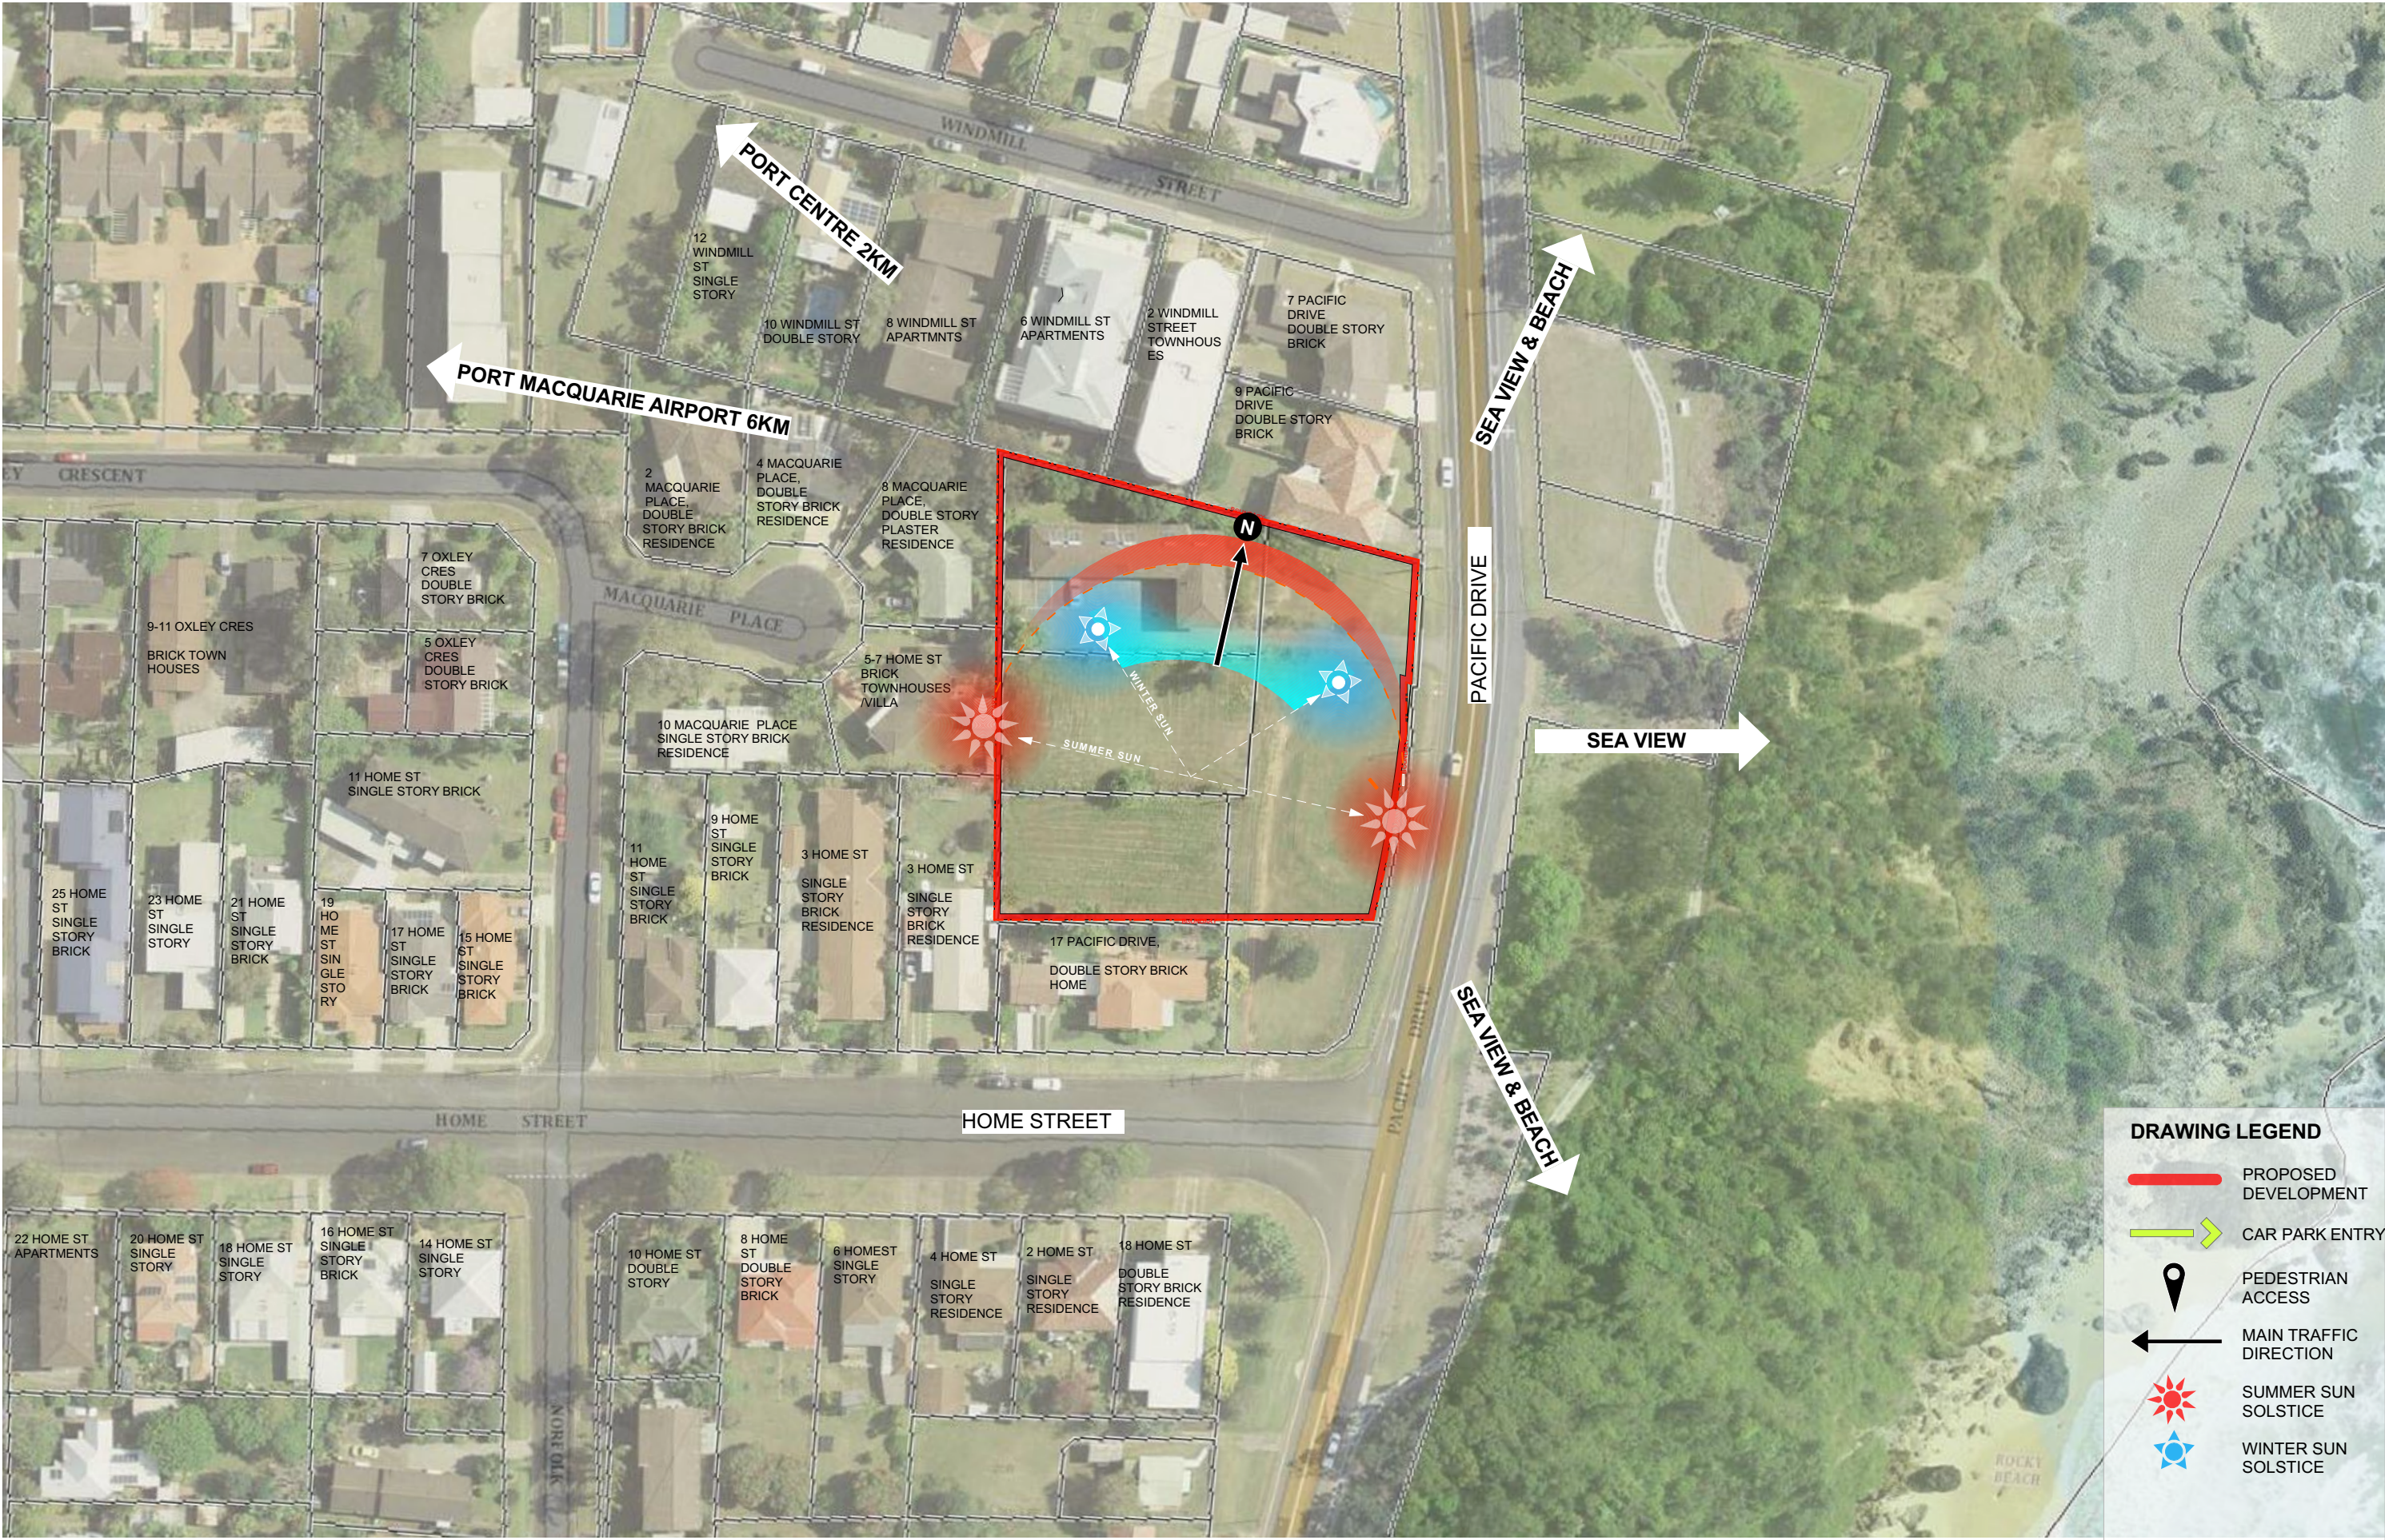

FOR DA
PURPOSES ONLY
NOT FOR
CONSTRUCTION


DA

Drawing Original Size A3

Rev	Date	Description
A	12/03/2021	DA
P3	10/03/2021	Consulting
P2	12/02/2021	Consulting
P1	10/12/2020	Permit

© COPYRIGHT
DO NOT SCALE DWGS. USE
DIMENSIONS ONLY. REFER
ANY DISCREPANCIES TO
ARCHITECT PRIOR TO
CONSTRUCTION.

THESE DRAWINGS ARE
SUBJECT TO COPYRIGHT.

 

PLANNING/
SURVEY/
ARBO/IST/
LANDSCAPING/
CIVIL/
STORMWATER

Land Dynamics AUSTRALIA
02 6583 2677 www.ldynamics.com.au
77 Lord Street, Port Macquarie NSW 2444

ACCESS/
BC&FIRE/
TRAFFIC

Building Innovations Australia
143 Foveaux Street, SURRY HILLS
asim@buildinginnovations.com.au
02 9609 0370

ACOUSTIC
Acoustic Logic
9 Sarah St, Mascot 2020
(02) 8339 8000
www.acousticlogic.com.au

BASIX
Taylor Smith Consulting
PO Box 5044 Kingsdene NSW 2118
02 9890 8022
www.taylor-smith.com.au

HYDRAULIC
SCOTT COLLINS
Suite 3, 38 Flow Street,
Eastwood NSW 2122
02 8624 9500

BUSHFIRE
Building Certification and Environmental
Services
51 Owen Street, Port Macquarie NSW 2444
0434 166 150 kdpensini@bigpond.com

KOALA
BIO DIVERSITY AUSTRALIA
1300 319 954
info@biodiversityeast.com.au
Suite 5, Level 1, 145 Horton Street Port
Macquarie, NSW 2444

QUANTITY SURVEY
MMDC
Suite 5/101 George st,
Parramatta NSW
02 9633 9233
michael@mmddc.com.au

CONTAMINATION / GEOTECHNICAL
E8 AUSTRALIA
85160722
service@e8australia.com.au
Suite 5.01 55 Miller St Pymont NSW 2009

WASTE MANAGEMENT
ELEPHANTS FOOT RECYCLING
SOLUTIONS
44-46 Gibson Ave Padstow NSW 2211
www.elephantfoot.com.au
+612 9786 3500

ARCHITECT
GHAZI AL ALI
ARCHITECT PTY LTD
NSW reg. no. 7542

T: +612 9744 7035 | E: office@ghazialali.com
ACN: 67167131848
44-46 Gibson Ave Padstow NSW 2211
www.elephantfoot.com.au

PROJECT
10-16 Pacific Drive, Port Macquarie

CLIENT
Laurus Projects Pty Ltd

SCALE
1:1000

DATE
12/03/2021

DRAWN
LL

PROJECT ARCHITECT
LL

PROJECT DIRECTOR
GA



DRAWING NAME
SITE ANALYSIS

DRAWING NUMBER
DA

PROJECT NUMBER
P20-011

REVISION
A

A-1001

 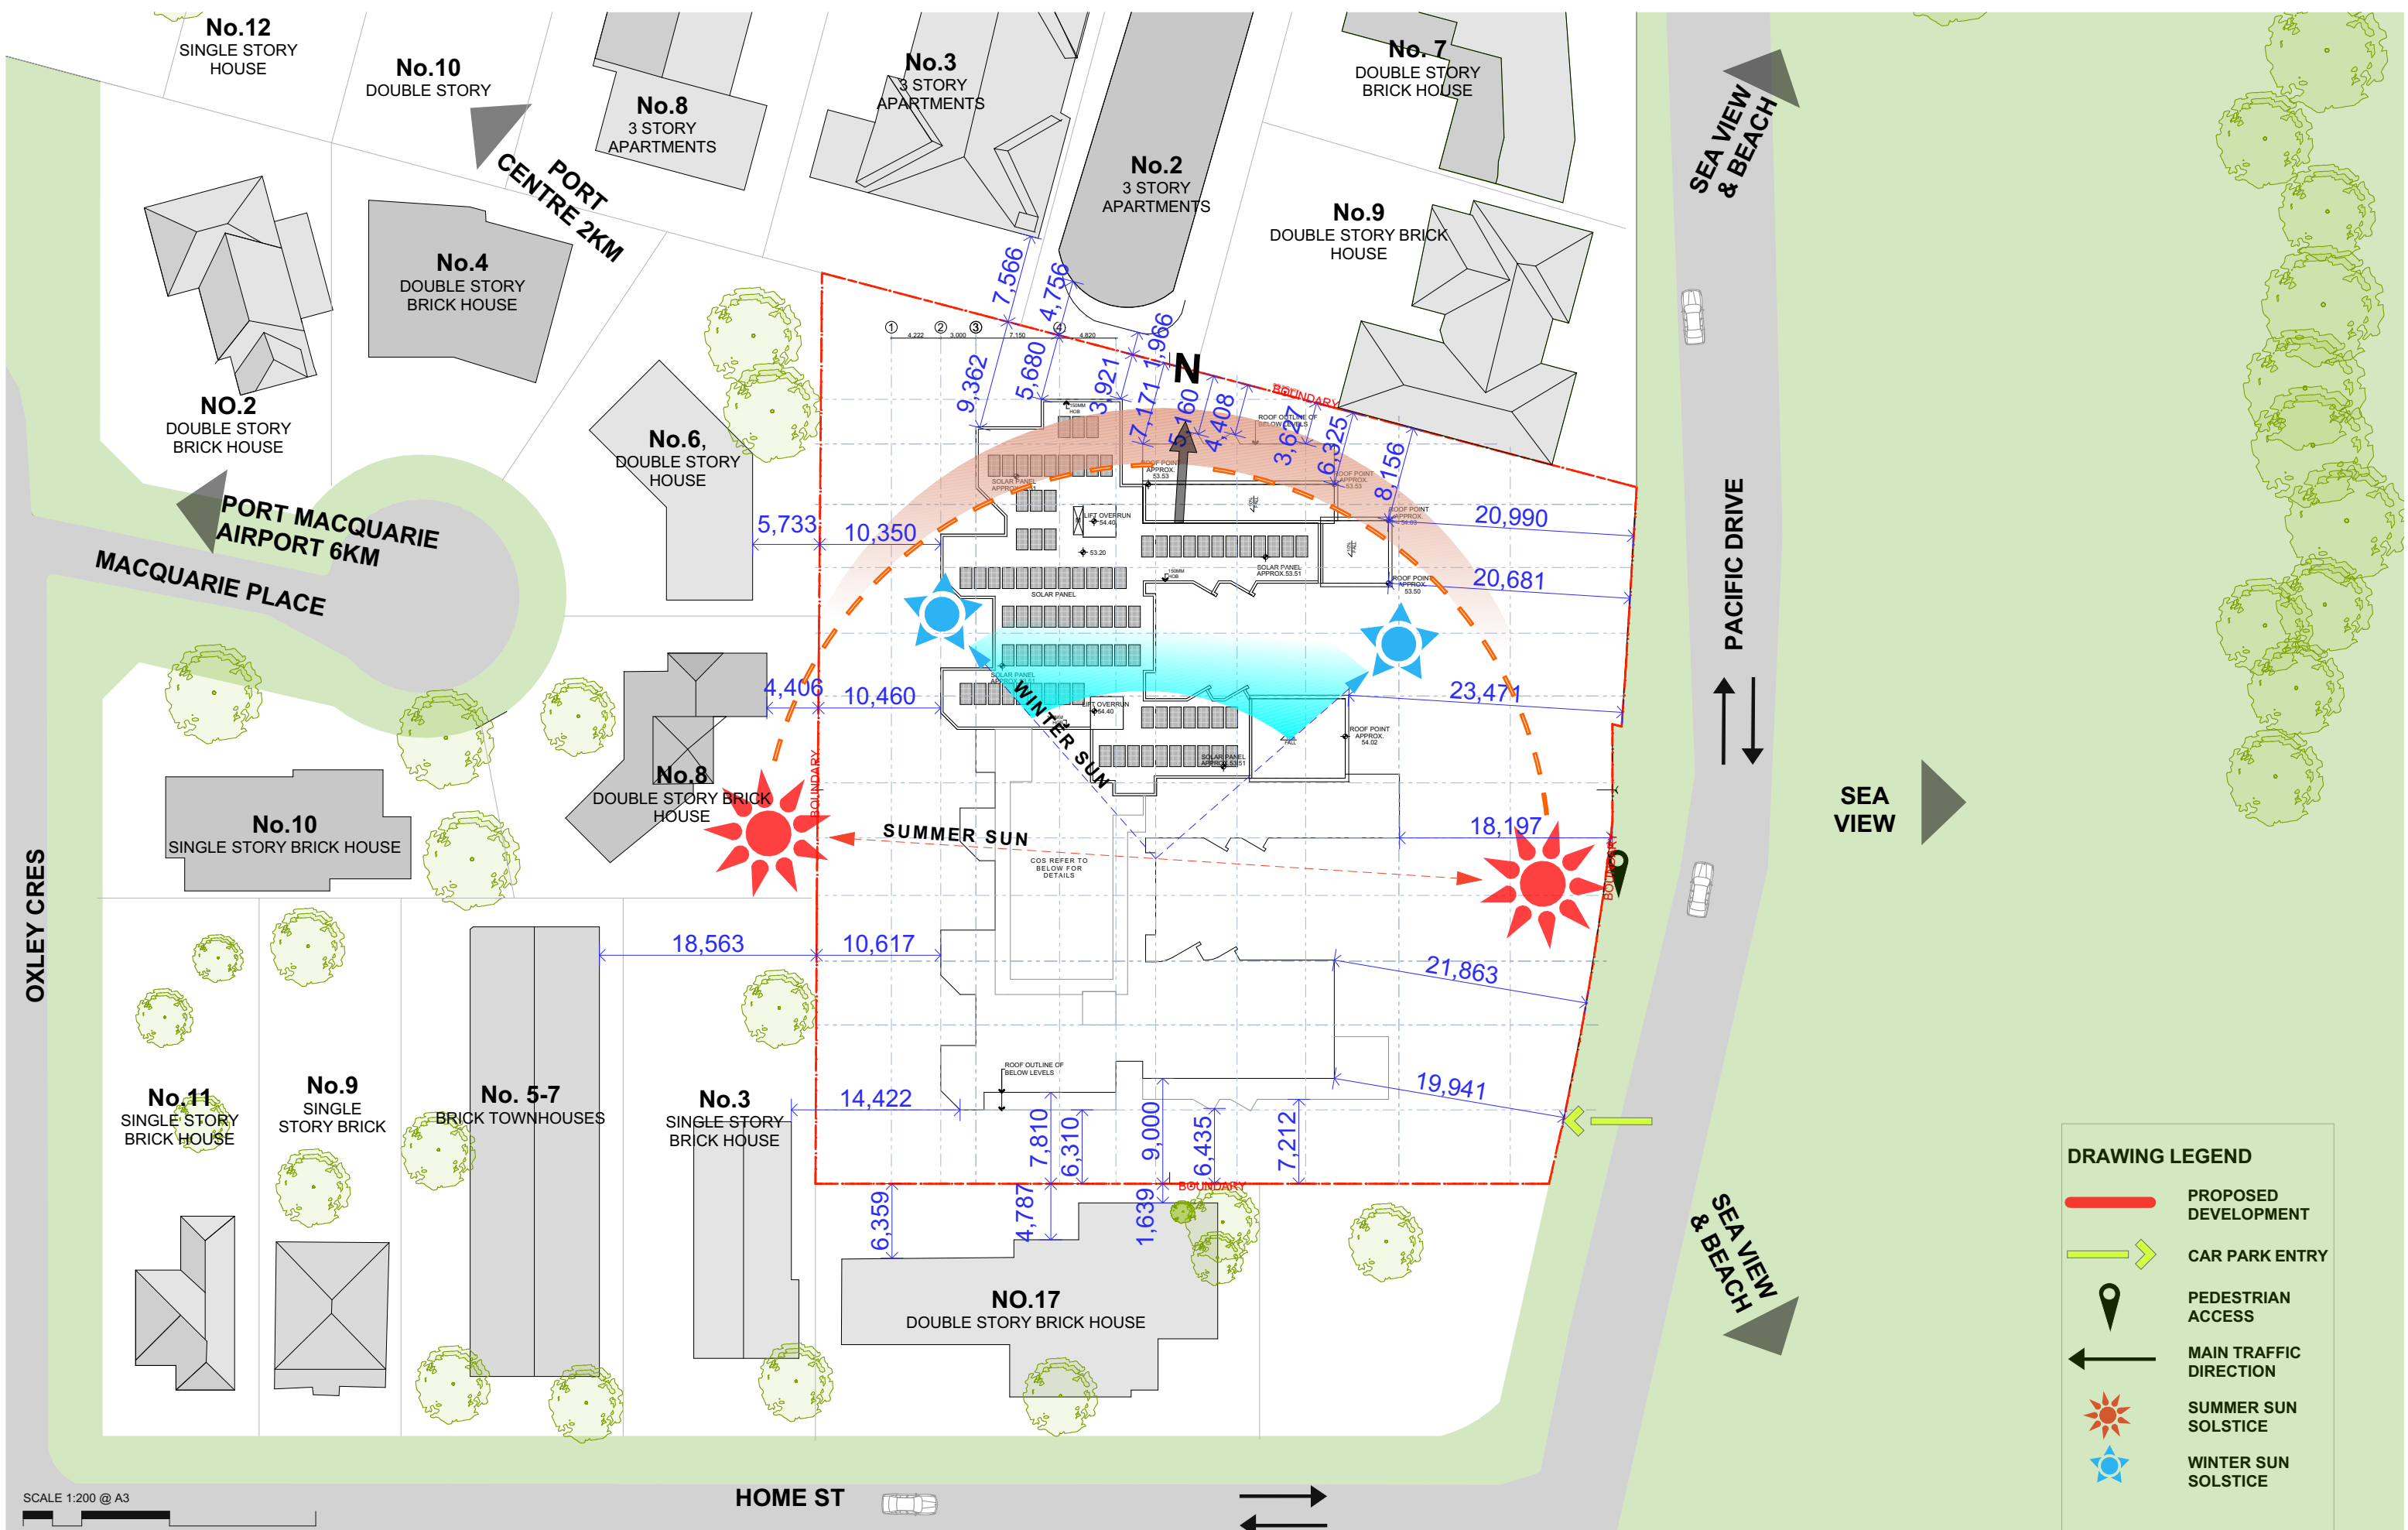

FOR DA PURPOSES ONLY
NOT FOR CONSTRUCTION
DA

Drawing Original Size
A3

Rev	Date	Description
A	12/03/2021	DA
B	12/03/2021	Consulting
C	12/03/2021	Consulting

© COPYRIGHT

DO NOT SCALE DWGS. USE DIMENSIONS ONLY. REFER ANY DISCREPANCIES TO ARCHITECT PRIOR TO CONSTRUCTION.

THESE DRAWINGS ARE SUBJECT TO COPYRIGHT.

N

PLANNING/ SURVEY/ ARBORIST/ LANDSCAPING/ CIVIL/ STORMWATER

Land Dynamics AUSTRALIA
02 6583 2677 www.landynamics.com.au
77 Lord Street, Port Macquarie NSW 2444

ACCESS/ BCA&FIRE/ TRAFFIC

Building Innovations Australia
143 Foveaux Street, SURRY HILLS
admin@buildinginnovations.com.au
02 9609 0370

ACOUSTIC

Acoustic Logic
9 Sarah St, Mascot 2020
(02) 8339 8000
www.acousticlogic.com.au

BASIX

Taylor Smith Consulting
PO Box 5044 Kingsdene NSW 2118
02 9890 8022
www.taylor-smith.com.au

HYDRAULIC

SCOTT COLLINS
Suite 3, 38 Rowe Street,
Eastwood NSW 2122
02 8624 6900

BUSHFIRE

Building Certification and Environmental Services
51 Owen Street, Port Macquarie NSW 2444
0434 166 150 kdpensini@bigpond.com

KOALA

ECOINTEGRITY AUSTRALIA
1300 319 954
info@ecoinTEGRITY.com.au
Suite 5, Level 1, 145 Horton Street Port Macquarie, NSW 2444

QUANTITY SURVEY

MMDC
Suite 5/101 George St,
Parramatta NSW
02 9633 9233
michael@mmdc.com.au

CONTAMINATION / GEOTECHNICAL

EA AUSTRALIA
85160722
service@eaaustralia.com.au
Suite 5.01 55 Miller St Pymont NSW 2009

WASTE MANAGEMENT

ELEPHANTS FOOT RECYCLING SOLUTIONS
44-46 Gibson Ave Padstow NSW 2211
www.elephantsfoot.com.au
+612 9786 3500

ARCHITECT

GHAAZI AL ALI ARCHITECT PTY LTD
NSW reg. no. 7542

T: +612 9744 7035 | E: office@ghazialali.com
ACN: 67167131848
44-46 Gibson Ave Padstow NSW 2211

PROJECT

10-16 Pacific Drive, Port Macquarie

CLIENT

Laurus Projects Pty Ltd

SCALE

1:500

DRAWN

LL

PROJECT ARCHITECT

LL

PROJECT DIRECTOR

GA

DATE

12/03/2021

DRAWING NAME

SITE PLAN

DRAWING NUMBER

DA

PROJECT NUMBER

P20-011

REVISION

A

REVISION

A-1010



STREETSCAPE ANALYSIS

A3 - 1:400


FOR DA
PURPOSES ONLY
NOT FOR
CONSTRUCTION

DA

Drawing Original Size A3

A	12/03/2021	DA
PS	10/03/2021	Consulting
P4	12/02/2021	Consulting
P3	28/01/2021	Permit
P1	10/12/2020	Permit
Rev	Date	Description

© COPYRIGHT
DO NOT SCALE DWGS. USE
DIMENSIONS ONLY. REFER
ANY DISCREPANCIES TO
ARCHITECT PRIOR TO
CONSTRUCTION.
THESE DRAWINGS ARE
SUBJECT TO COPYRIGHT.

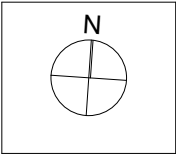

PLANNING/
SURVEY/
ARBORIST/
LANDSCAPING/
CILVIL/
STORMWATER
Land Dynamics AUSTRALIA
02 6583 2677 www.ldynamics.com.au
77 Lord Street, Port Macquarie NSW 2444

ACCESS/
BC&FIRE/
TRAFFIC
Building Innovations Australia
143 Foveaux Street, SURRY HILLS
abn@buildinginnovations.com.au
02 9609 0370

ACOUSTIC
Acoustic Logic
9 Sarah St, Mascot 2020
(02) 8339 8000
www.acousticlogic.com.au
BASIX
Taylor Smith Consulting
PO Box 5044 Kingsdene NSW 2118
02 9890 8922
www.taylor-smith.com.au

HYDRAULIC
SCOTT COLLINS
Suite 3, 38 Rowe Street,
Eastwood NSW 2122
02 8204 6900
BUSHFIRE
Building Certification and Environmental
Services
51 Owen Street, Port Macquarie NSW 2444
0434 166 150 kdpensini@bigpond.com

KOALA
BIO DIVERSITY AUSTRALIA
1300 319 954
info@biodiversityaustralia.com.au
Suite 5, Level 1, 145 Horton Street Port
Macquarie, NSW 2444
MMOCC
Suite 5/101 George st,
Parramatta NSW
02 9633 9233
michael@mmocc.com.au

CONTAMINATION / GEOTECHNICAL
IE AUSTRALIA
85160722
service@ieaustralia.com.au
Suite 6.01 55 Miller St Pymont NSW 2009
WASTE MANAGEMENT
**ELEPHANTS FOOT RECYCLING
SOLUTIONS**
44-46 Gibson Ave Padstow NSW 2211
www.elephantsfoot.com.au
+612 9786 3500

ARCHITECT


GHAZI AL ALI
ARCHITECT PTY LTD
NSW reg. no. 7542
T: +612 9744 7035 | E: office@ghazialali.com
ACN: 67167131848
LEVEL 2 UNIT 2, 14 RAILWAY PARADE
BURWOOD NSW 2134

PROJECT 10-16 Pacific Drive, Port Macquarie		
CLIENT Laurus Projects Pty Ltd		
SCALE 1:400	DATE 12/03/2021	
DRAWN LL	PROJECT ARCHITECT LL	PROJECT DIRECTOR GA


DRAWING NAME STREETSCAPE ANALYSIS	
DRAWING NUMBER DA	
PROJECT NUMBER P20-011	REVISION A

Home Story Name	ROOM TYPE	ROOM NO.	INTERNAL AREA
LOWER GROUND	LG01	3 BED	103.44
GROUND	G01	2 BED	104.02
GROUND	G02	2 BED	99.10
GROUND	G03	2 BED	94.56
GROUND	G04	3 BED	103.44
LEVEL 01	101	2 BED	85.86
LEVEL 01	102	2 BED	86.38
LEVEL 01	103	2 BED	87.32
LEVEL 01	104	3 BED	103.44
LEVEL 01	105	2 BED	105.51
LEVEL 01	106	2 BED	99.31
LEVEL 01	107	2 BED	84.49
LEVEL 01	108	2 BED	87.32
LEVEL 01	109	2 BED	87.06
LEVEL 02	201	2 BED	85.86
LEVEL 02	202	2 BED	86.38
LEVEL 02	203	2 BED	87.32
LEVEL 02	204	3 BED	103.44
LEVEL 02	205	2 BED	92.32
LEVEL 02	206	2 BED	86.38
LEVEL 02	207	2 BED	87.33
LEVEL 02	208	2 BED	87.06
LEVEL 02	209	1 BED	54.97
LEVEL 02	210	2 BED	89.74
LEVEL 02	211	2 BED	86.38
LEVEL 02	212	2 BED	87.32
LEVEL 02	213	2 BED	88.94
LEVEL 03	301	2 BED	85.86
LEVEL 03	302	2 BED	86.38
LEVEL 03	303	2 BED	87.32
LEVEL 03	304	3 BED	103.44
LEVEL 03	305	2 BED	92.32
LEVEL 03	306	2 BED	86.38
LEVEL 03	307	2 BED	87.33
LEVEL 03	308	2 BED	87.06
LEVEL 03	309	1 BED	54.97
LEVEL 03	310	2 BED	89.74
LEVEL 03	311	2 BED	86.38
LEVEL 03	312	2 BED	87.33
LEVEL 03	313	2 BED	88.94
LEVEL 04	401	2 BED	85.86
LEVEL 04	402	4 BED	130.86
LEVEL 04	403	2 BED	86.23
LEVEL 04	404	2 BED	92.32
LEVEL 04	405	2 BED	86.38
LEVEL 04	406	2 BED	87.33
LEVEL 04	407	2 BED	87.06
LEVEL 04	408	1 BED	54.97
LEVEL 04	409	2 BED	89.74
LEVEL 04	410	2 BED	86.38
LEVEL 04	411	2 BED	87.33
LEVEL 04	412	2 BED	88.94
LEVEL 05	501	2 BED	85.86
LEVEL 05	502	4 BED	130.86
LEVEL 05	503	2 BED	92.32
LEVEL 05	504	2 BED	86.38
LEVEL 05	505	2 BED	87.33
LEVEL 05	506	2 BED	87.06
LEVEL 05	507	1 BED	54.97
LEVEL 05	508	2 BED	89.74
LEVEL 05	509	2 BED	86.38
LEVEL 05	510	2 BED	87.32
LEVEL 05	511	2 BED	88.94
LEVEL 06	601	2 BED	92.32
LEVEL 06	602	2 BED	86.38
LEVEL 06	603	2 BED	89.74
LEVEL 06	604	4 BED	136.41
LEVEL 06	605	2 BED	88.94

68

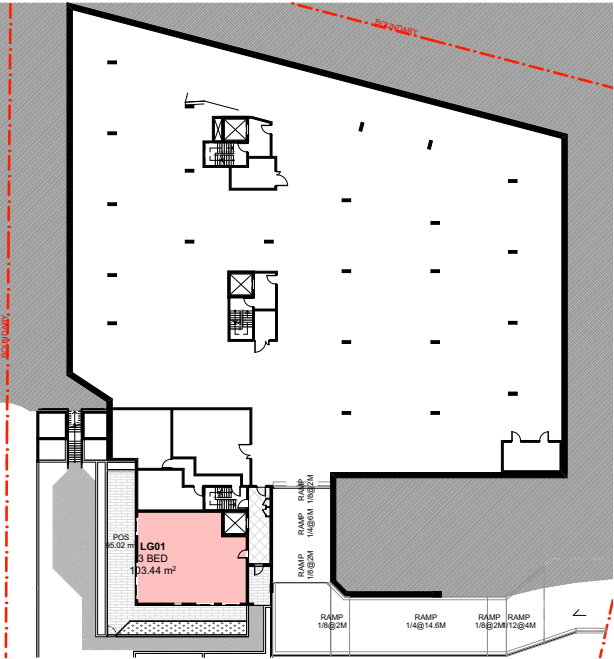


LOWER GROUND

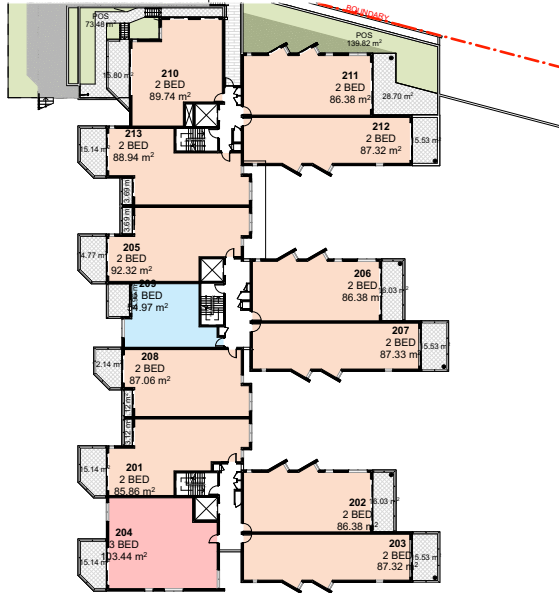


LEVEL 02

1 BED	4
2 BED	56
3 BED	5
4 BED	3
68	


Parking rate for RFB
Resident: 1 x 60(1&2B) + 1.5 x 8(3&4B) = 72
Visitor: 68/4= 17
Total required: 89
Total provided: 100

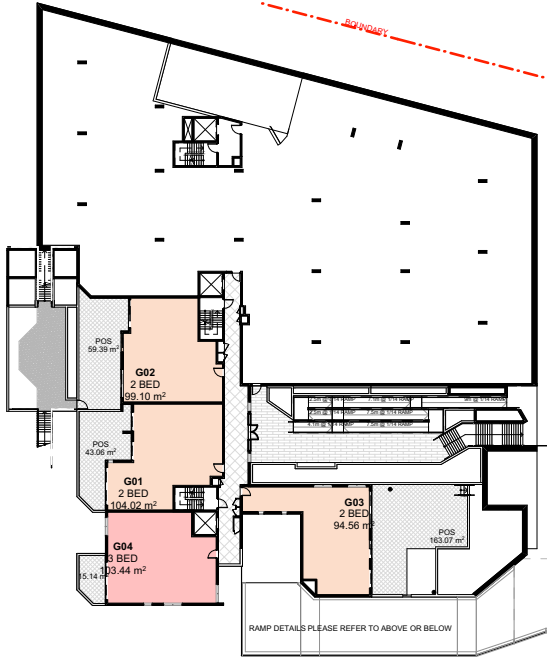


GROUND

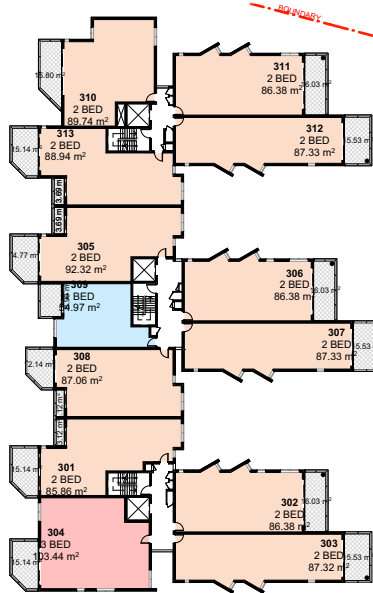


LEVEL 03

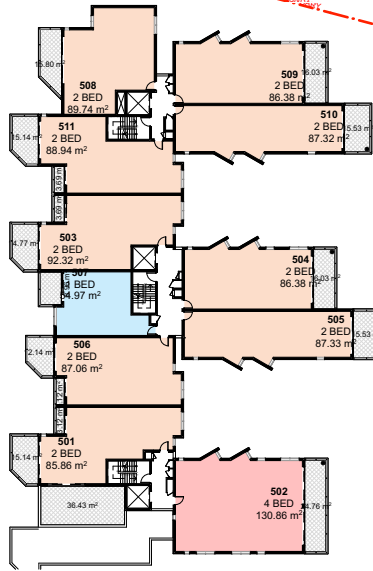


LEVEL 05

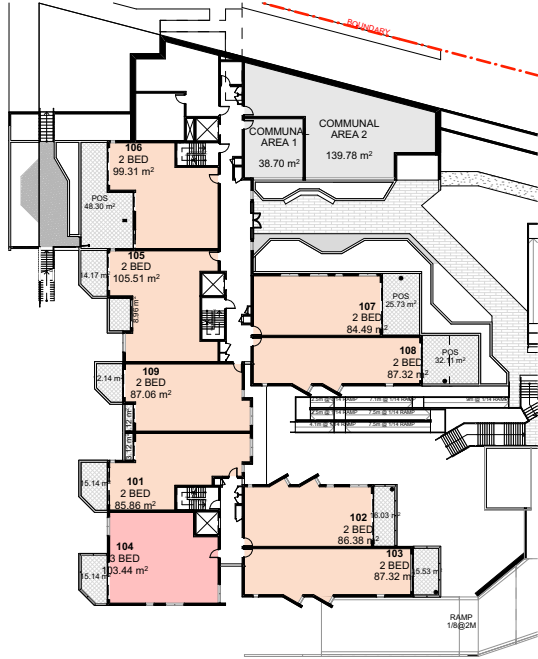

LEVEL 01

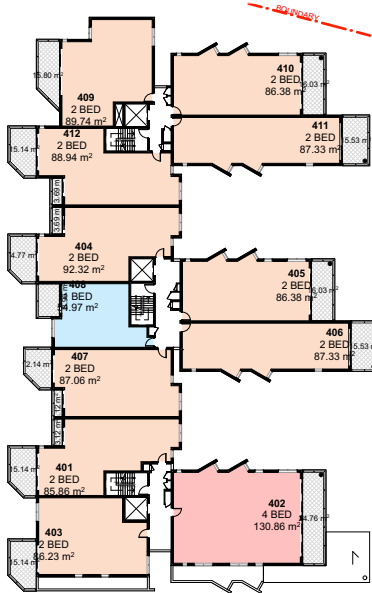

LEVEL 04

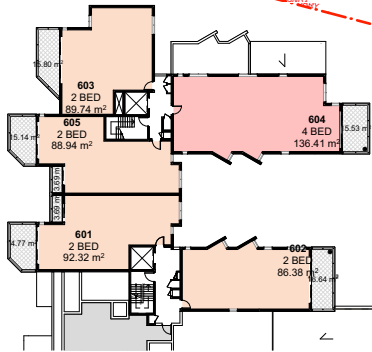

LEVEL 06

100mm AT ORIGINAL SIZE


LEGEND

- POWER POLE AND OVERHEAD LINE
- TELSTRA PIT
- STORMWATER PIT & LINE
- SEWER MANHOLE & LINE
- WATER MAIN / HYDRANT / STOP VALVE
- WATER METER
- BENCHMARK
- KERB / TOP KERB LEVEL
- CONCRETE
- NATURAL SURFACE
- TOP BANK
- BOTTOM BANK
- FENCE
- GARDEN EDGE
- RETAINING WALL
- BUILDING
- BOUNDARY
- EASEMENT
- CONTOUR WITH LABEL
- TREE

SURVEY NOTES:

- HORIZONTAL DATUM IS TO MGA ZONE 56 (GDA94)
- GROUND DISTANCES
- VERTICAL DATUM AHD71
- ORIGIN OF COORDINATES & LEVELS SSM24534 (E 492815.290 N 6522012.624 33.518)
- UNDERGROUND SERVICES ARE DIAGRAMMATIC ONLY AND SHOWN AS AN ESTIMATE FROM GROUND SURVEY LOCATIONS. COUNCIL GIS DIAGRAMS AND DIAL BEFORE YOU DIG PLANS. TREE SYMBOLS ARE SHOWN TO APPROXIMATE SCALE FOR TRUNK AND CANOPY DIAMETER. ACTUAL SIZE MAY VARY.

- (A) EASEMENT TO DRAIN WATER VARIABLE WIDTH (DP1244390)
(B) RIGHT OF CARRIAGEWAY 10 WIDE (DP1244390)
(C) RIGHT OF CARRIAGEWAY 10 WIDE (DP1244390)
(D) RIGHT OF CARRIAGEWAY 10 WIDE (DP1244390)
(E) EASEMENT FOR UNDERGROUND POWERLINES 1 WIDE (DP1244390)

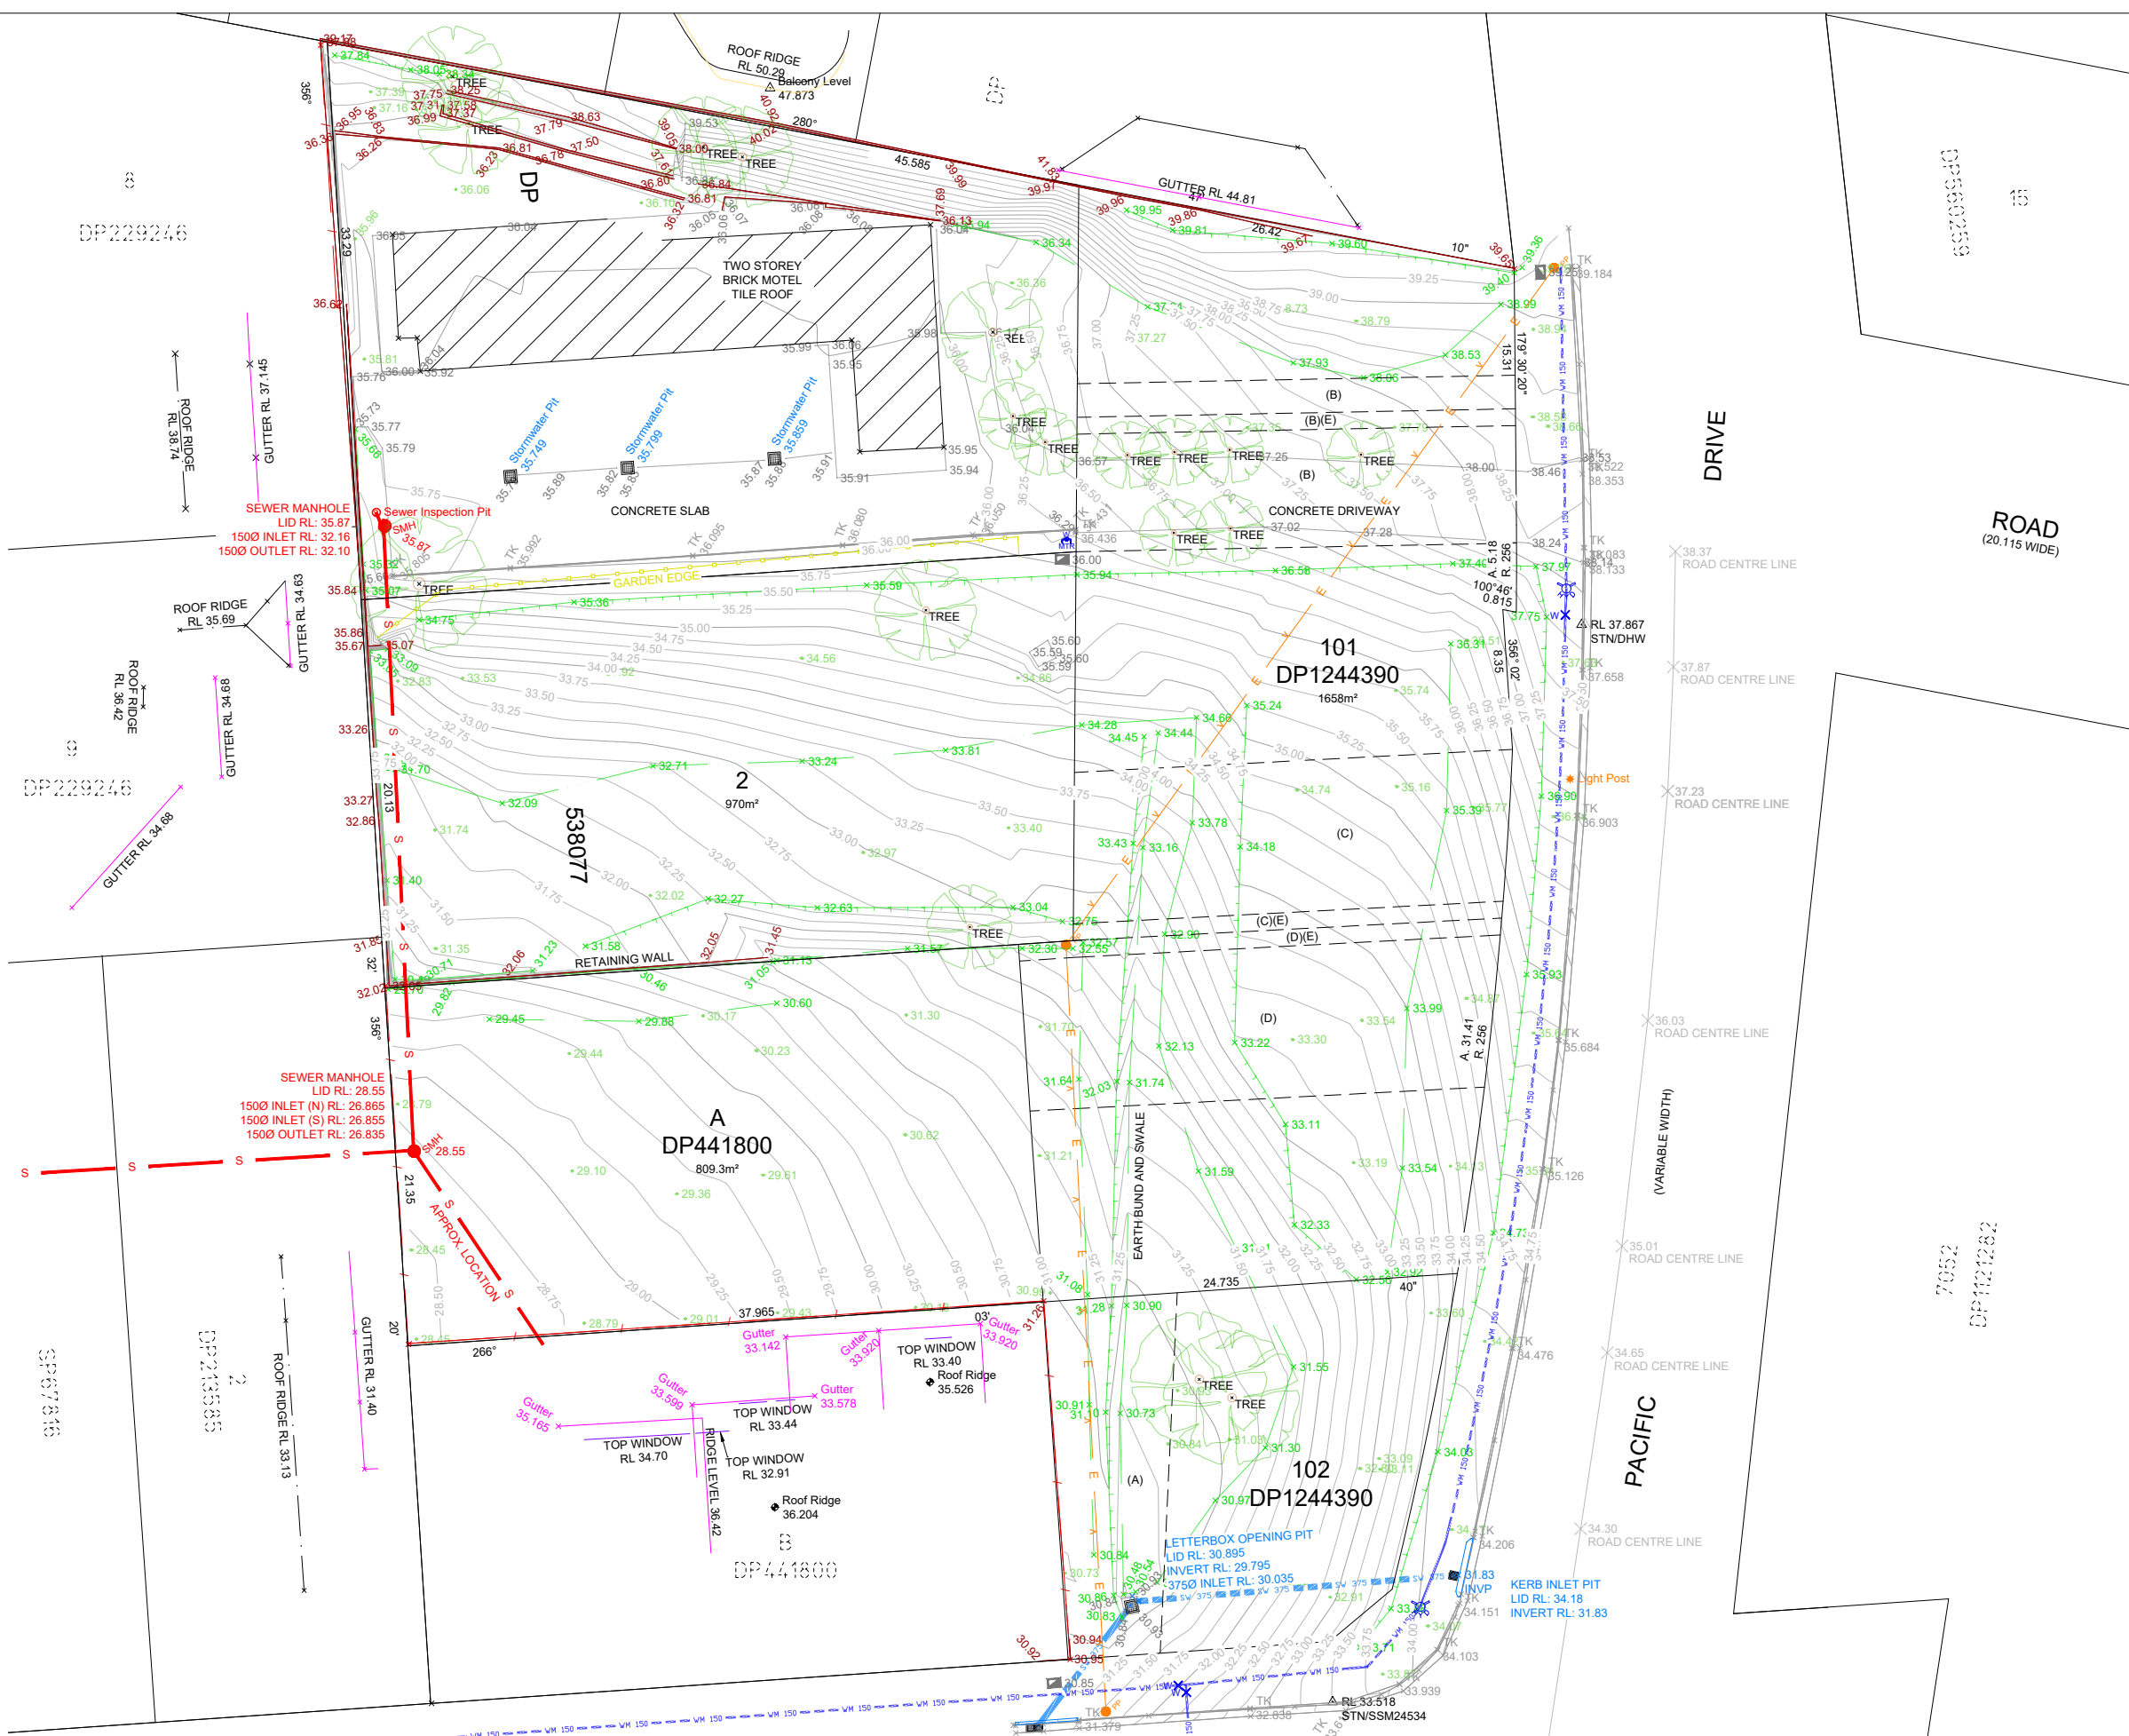


REV	DESCRIPTION	DATE	DRAWN	SURVEY	CHECK	APPROVED
A	DETAIL SURVEY	17.08.20	A.C.	R.N.	A.C.	G.B.
B	LOT AREAS AND TRUE NORTH CONVERGANCE ADDED	02.09.20	A.C.	R.N.	A.C.	G.B.
C	ADDITIONAL DETAIL BEHIND BUILDING & ADJOINING	14.09.20	A.C.	R.N.	A.C.	G.B.
D	ADJOINING PROPERTIES AND ROAD CENTRELINE	11.12.20	A.C.	D.B.	A.C.	G.B.

SCALES:
Full Size 1:200 ; Half Size 1:400
Scale (m)
DATUM: AHD
ORIGIN OF LEVELS: SSM24534
RL 33.518
CONTOUR INTERVAL: 0.25m
DO NOT SCALE FROM DRAWING

Copyright of Land Dynamics Australia. No part of this drawing may be reproduced, stored in a retrieval system or transmitted in any form, without the written permission of the copyright owner except as permitted by the Copyright Act 1968.

Any permitted downloading, electronic storage, display, print, copy or reproduction of this drawing should contain no alteration or addition to the original drawing. This notice must not be erased.

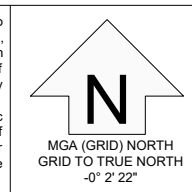

LandDynamics
AUSTRALIA


www.ldynamics.com.au 77 Lord St, Port Macquarie NSW 2444 PH:02 6583 2677

DIAL BEFORE YOU DIG
www.1100.com.au

NOTE: LOCATION OF UNDERGROUND SERVICES ARE APPROXIMATE ONLY AND LAND DYNAMICS HOLDS NO WARRANTY TO THE LOCATION OF THE LINE WORK HEREIN

PRELIMINARY ISSUE
NOT FOR CONSTRUCTION

PROJECT:	10-16 PACIFIC DRIVE PORT MACQUARIE
DRAWING TITLE:	DETAIL SURVEY
ORIGINAL SIZE:	LAND DYNAMICS JOB No.: 5115
DRAWING No.:	0001
REV:	D

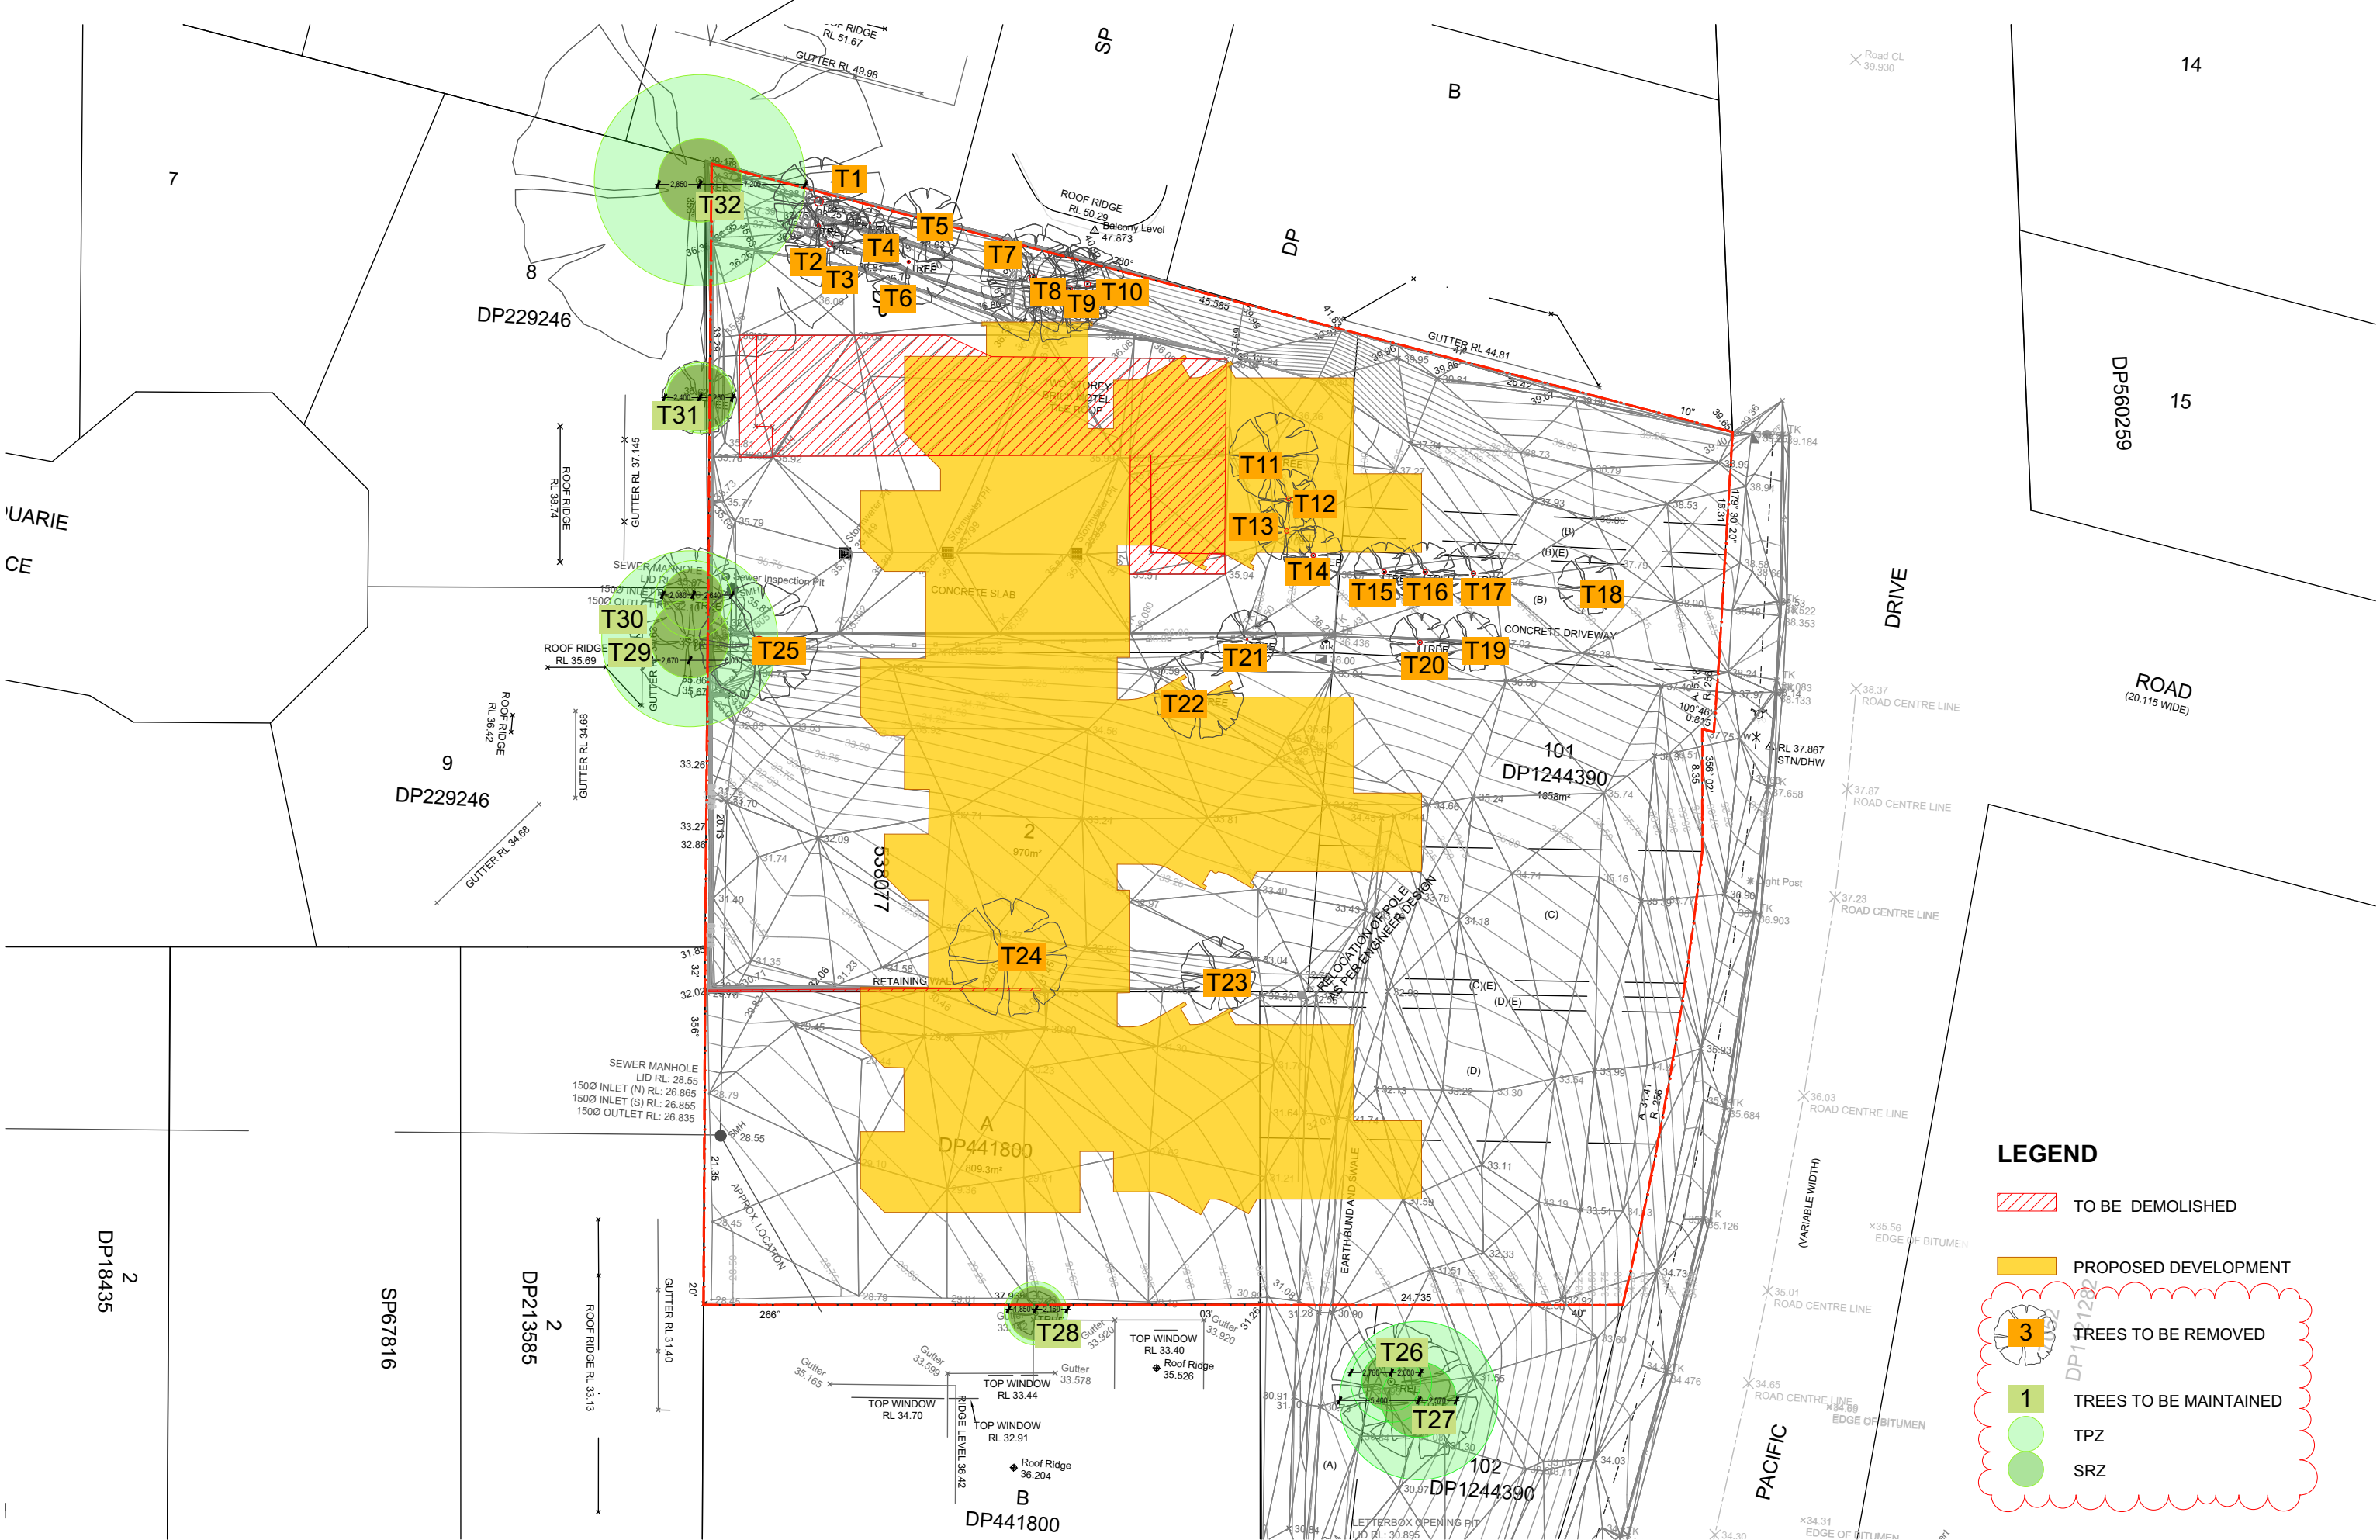

LEGEND

TO BE DEMOLISHED

PROPOSED DEVELOPMENT

TREES TO BE REMOVED

TREES TO BE MAINTAINED

TPZ

SRZ

FOR DA PURPOSES ONLY
NOT FOR CONSTRUCTION
DA

Drawing Original Size
A3

Rev	Date	Description
1	10/08/2021	Issued for DA
2	10/08/2021	Issued for DA
3	10/08/2021	Issued for DA

© COPYRIGHT

DO NOT SCALE DWGS. USE DIMENSIONS ONLY. REFER ANY DISCREPANCIES TO ARCHITECT PRIOR TO CONSTRUCTION.

THESE DRAWINGS ARE SUBJECT TO COPYRIGHT.

N

PLANNING/ SURVEY/ ARBORIST/ LANDSCAPING/ CIVIL/ STORMWATER

Land Dynamics AUSTRALIA

02 6583 2677 www.landynamics.com.au

77 Lord Street, Port Macquarie NSW 2444

ACCESS/ BCA/FIRE/ TRAFFIC

Building Innovations Australia

143 Foveaux Street, SURRY HILLS

alanning@buildinginnovations.com.au

02 9609 0370

ACOUSTIC

Acoustic Logic

9 Sarah St, Mascot 2020

(02) 8339 8000

www.acousticlogic.com.au

BASIX

Taylor Smith Consulting

PO Box 5044 Kingsdene NSW 2118

02 9890 8622

www.taylor-smith.com.au

HYDRAULIC

SCOTT COLLINS

Suite 3, 38 Rose Street, Eastwood NSW 2122

02 824-6900

BUSHFIRE

Building Certification and Environmental Services

51 Owen Street, Port Macquarie NSW 2444

0434 166 150 kdpensini@bigpond.com

KOALA

BOONIVERSITY AUSTRALIA

1300 319 854

info@booniversityeast.com.au

Suite 5, Level 1, 145 Horton Street Port Macquarie, NSW 2444

QUANTITY SURVEY

MMOCC

Suite 5/101 George St, Parramatta NSW

02 9633 9233

michael@mmo.com.au

CONTAMINATION / GEOTECHNICAL

EA AUSTRALIA

85160722

service@eaaustralia.com.au

Suite 5.01 55 Miller St Pyrmont NSW 2009

WASTE MANAGEMENT

ELEPHANTS FOOT RECYCLING SOLUTIONS

44-46 Gibson Ave Padstow NSW 2211

www.elephantfoot.com.au

+612 9786 3500

ARCHITECT

GHAAZI AL ALI ARCHITECT

NSW reg. no. 7542

Design Practitioner No. DEP0000973

E: office@ghaazi.com

T: +612 9744 7035

ACN: 67167131848

LEVEL 2 UNIT 2, 14 RAILWAY PARADE BURWOOD NSW 2134

PROJECT

10-16 Pacific Drive, Port Macquarie

CLIENT

Laurus Projects Pty Ltd

SCALE

1:400

DRAWN

LL

PROJECT ARCHITECT

LL

PROJECT DIRECTOR

GA

DRAWING NAME

DEMOLITION PLAN

DRAWING NUMBER

DA

PROJECT NUMBER

P20-011

Issue

C

SCALE 1:300 @ A3
0 1 2 5 10M


FOR DA
PURPOSES ONLY
NOT FOR
CONSTRUCTION

DA

Drawing Original Size A3

Rev	Date	Description
A	12/03/2021	DA
P5	03/03/2021	Consulting
P4	12/03/2021	Consulting
P3	26/03/2021	Permit

© COPYRIGHT
DO NOT SCALE DWGS. USE
DIMENSIONS ONLY. REFER
ANY DISCREPANCIES TO
ARCHITECT PRIOR TO
CONSTRUCTION.
THESE DRAWINGS ARE
SUBJECT TO COPYRIGHT.

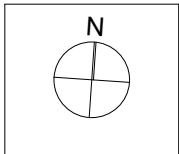

PLANNING/
SURVEY/
ARBORES/
LANDSCAPING/
CILVI/
STORMWATER

Land Dynamics AUSTRALIA
02 6583 2677 www.landynamics.com.au
77 Lord Street, Port Macquarie NSW 2444

ACCESS/
BCA/FIRE/
TRAFFIC

Building Innovations Australia
143 Foveaux Street, SURRY HILLS
alain@buildinginnovations.com.au
02 9609 0370

ACOUSTIC

Acoustic Logic
9 Sarah St, Mascot 2020
(02) 8339 8000
www.acousticlogic.com.au

BASIX

Taylor Smith Consulting
PO Box 5044 Kingsdene NSW 2118
02 9690 8022
www.taylor-smith.com.au

HYDRAULIC

SCOTT COLLINS
Suite 3, 38 Rose Street,
Eastwood NSW 2122
02 8204-9500

BUSHFIRE

Building Certification and Environmental
Services
61 Owen Street, Port Macquarie NSW 2444
0434 166 150 lkdpenin@bigpond.com

KOALA

BOONDERBY AUSTRALIA
1300 319 554
info@boonderbyeast.com.au
Suite 5, Level 1, 145 Horton Street Port
Macquarie, NSW 2444

QUANTITY SURVEY

MMOCC
Suite 5/101 George St,
Parramatta NSW
02 9633 9233
michael@mmooc.com.au

CONTAMINATION / GEOTECHNICAL

E AUSTRALIA
85190222
service@eaustralia.com.au
Suite 6.01 55 Miller St Pymont NSW 2009

WASTE MANAGEMENT

ELEPHANTS FOOT RECYCLING
SOLUTIONS
44-46 Gibson Ave Padstow NSW 2211
www.elephantfoot.com.au
+612 9786 3500

ARCHITECT

GHAAZI AL ALI
ARCHITECT PTY LTD
NSW reg. no. 7542
Design Practitioner No.
DEP0000073
T: +612 9744 7035
ACN: 67167131848
LEVEL 2 UNIT 2, 14 RAILWAY PARADE
BURWOOD NSW 2134
E: office@ghaazi.com

PROJECT
10-16 Pacific Drive, Port Macquarie

CLIENT
Laurus Projects Pty Ltd

SCALE
1:300

DATE
9/08/2021

PROJECT DIRECTOR
GA

DRAWING NAME
LOWER GROUND

DRAWING NUMBER
DA

PROJECT NUMBER
P20-011

Issue
C

SCALE 1:300 @ A3
0 1 2 5 10M


FOR DA
PURPOSES ONLY
NOT FOR
CONSTRUCTION

DA

Drawing Original Size A3

Rev	Date	Description
A	10/03/2021	DA
P5	10/03/2021	Consulting
P4	10/03/2021	Consulting
P3	28/01/2021	Permit
P2	10/12/2020	Permit

© COPYRIGHT
DO NOT SCALE DWGS. USE
DIMENSIONS ONLY. REFER
ANY DISCREPANCIES TO
ARCHITECT PRIOR TO
CONSTRUCTION.
THESE DRAWINGS ARE
SUBJECT TO COPYRIGHT.

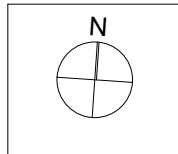

PLANNING/
SURVEY/
ARBOREST/
LANDSCAPING/
CILVI/
STORMWATER

Land Dynamics AUSTRALIA
02 6583 2677 www.landynamics.com.au
77 Lord Street, Port Macquarie NSW 2444
02 9009 0370

ACCESS/
BCA/FIRE/
TRAFFIC

Building Innovations Australia
143 Foveaux Street, SURRY HILLS
02 9559 0370
www.innovations.com.au

ACOUSTIC

Acoustic Logic
9 Sarah St, Mascot 2020
(02) 8339 8000
www.acousticlogic.com.au

BASIX

Taylor Smith Consulting
PO Box 5044 Kingsme NSW 2118
02 9890 8002
www.taylor-smith.com.au

HYDRAULIC

SCOTT COLLINS
Suite 3, 38 Rose Street,
Eastwood NSW 2122
02 8624 6900

BUSHFIRE

Building Certification and Environmental
Services
51 Owen Street, Port Macquarie NSW 2444
0434 166 150 ldepensin@bigpond.com

KOALA

BOONDERBURY AUSTRALIA
1300 319 954
info@boonderburyeast.com.au
Suite 5, Level 1, 145 Horton Street Port
Macquarie, NSW 2444

QUANTITY SURVEY

MMCOCC
Suite 5/101 George st,
Parramatta NSW
02 9633 9233
michael@mmcocc.com.au

CONTAMINATION / GEOTECHNICAL

EA AUSTRALIA
S5190722
service@eaaustralia.com.au
Suite 5.01 55 Miller St Pyrmont NSW 2009

WASTE MANAGEMENT

ELEPHANTS FOOT RECYCLING
SOLUTIONS
44-46 Gibson Ave Padstow NSW 2211
www.elephantfoot.com.au
+612 9780 3500

ARCHITECT

GHAAZI AL ALI
ARCHITECT PTY LTD
NSW reg. no. 7542

T: +612 9744 7035 | E: office@ghazialali.com.au
ACN: 67167131848
44-46 Gibson Ave Padstow NSW 2211
www.elephantfoot.com.au

PROJECT

10-16 Pacific Drive, Port Macquarie

CLIENT

Laurus Projects Pty Ltd

SCALE

1:300

DRAWN

LL

DATE

12/03/2021

PROJECT ARCHITECT

LL

PROJECT DIRECTOR

GA

DRAWING NAME

GROUND FLOOR

DRAWING NUMBER

DA

PROJECT NUMBER

P20-011

REVISION

A

A-1202



SCALE 1:300 @ A3
0 1 2 5 10M

FOR DA PURPOSES ONLY
NOT FOR CONSTRUCTION

DA

Drawing Original Size A3

C	16/05/2021	DA
A	12/05/2021	DA
P5	03/05/2021	Consulting
P4	12/02/2021	Consulting
P3	26/03/2021	Permits

Rev Date Description

© COPYRIGHT

DO NOT SCALE DWGS. USE DIMENSIONS ONLY. REFER ANY DISCREPANCIES TO ARCHITECT PRIOR TO CONSTRUCTION.

THESE DRAWINGS ARE SUBJECT TO COPYRIGHT.

N

PLANNING/ SURVEY/ ARBORIST/ LANDSCAPING/ CIVIL/ STORMWATER

Land Dynamics AUSTRALIA

02 6583 2677 www.landynamics.com.au

77 Lord Street, Port Macquarie NSW 2444

ACCESS/ BCA&FIRE/ TRAFFIC

Building Innovations Australia

143 Foreaux Street, SURRY HILLS

alanning@buildinginnovations.com.au

02 9609 0370

ACOUSTIC

Acoustic Logic

9 Sarah St, Mascot 2020

(02) 8339 8000

www.acousticlogic.com.au

BASIX

Taylor Smith Consulting

PO Box 5044 Kingsmead NSW 2118

02 9890 8002

www.taylor-smith.com.au

HYDRAULIC

SCOTT COLLINS

Suite 3, 38 Rose Street

Eastwood NSW 2122

02 8204 6900

BUSHFIRE

Building Certification and Environmental Services

51 Owen Street, Port Macquarie NSW 2444

0434 166 150 kdpennini@bigpond.com

KOALA

BIODIVERSITY AUSTRALIA

1300 319 954

info@biodiversityaustralia.com.au

Suite 5, Level 1, 145 Horton Street Port Macquarie, NSW 2444

QUANTITY SURVEY

MMOCC

Suite 5/101 George St

Parramatta NSW

www.elephantfoot.com

02 9633 9233

michael@mmoccc.com.au

CONTAMINATION / GEOTECHNICAL

EA AUSTRALIA

95160722

service@eaaustralia.com.au

Suite 6.01 55 Miller St Pyrmont NSW 2009

WASTE MANAGEMENT

ELEPHANT FOOT RECYCLING SOLUTIONS

44-46 Gibson Ave Padstow NSW 2211

www.elephantfoot.com

+612 9780 3500

ARCHITECT

GHAAZI AL ALI ARCHITECT PTY LTD

NSW reg. no. 7542

Design Practitioner No. DEP0000973

E: office@ghaazi.com

T: +612 9744 7035

ACN: 67167131848

LEVEL 1 UNIT 2, 14 RAILWAY PARADE

BURWOOD NSW 2134

PROJECT

10-16 Pacific Drive, Port Macquarie

CLIENT

Laurus Projects Pty Ltd

SCALE

1:300

DATE

9/08/2021

PROJECT ARCHITECT

LL

PROJECT DIRECTOR

GA

DRAWING NAME

LEVEL 01

DRAWING NUMBER

DA


PROJECT NUMBER

P20-01

Issue

C

A-1203

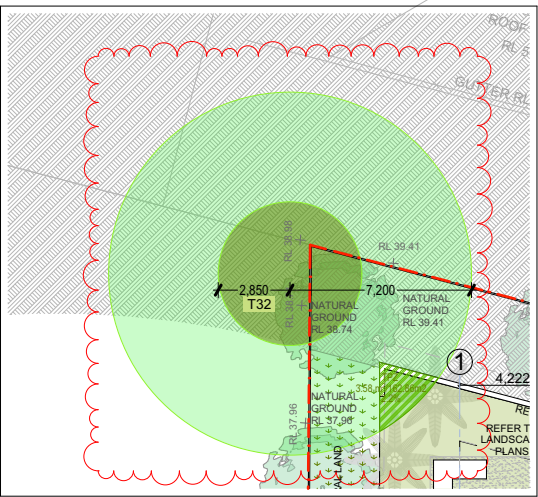

N-W CORNER

9
DP229246

DP21

SCALE 1:300 @ A3
0 1 2 5 10M


FOR DA
PURPOSES ONLY
NOT FOR
CONSTRUCTION

DA

Drawing Original Size A3

Rev	Date	Description
1	10/02/2021	DA
2	10/02/2021	DA
© COPYRIGHT
DO NOT SCALE DWGS. USE
DIMENSIONS ONLY. REFER
ANY DISCREPANCIES TO
ARCHITECT PRIOR TO
CONSTRUCTION.
THESE DRAWINGS ARE
SUBJECT TO COPYRIGHT.

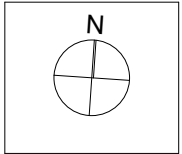

PLANNING/
SURVEY/
ARBOREST/
LANDSCAPING/
CIVIL/
STORMWATER
Land Dynamics AUSTRALIA
02 6583 2677 www.landynamics.com.au
77 Lord Street, Port Macquarie NSW 2444

ACCESS/
BCA/FIRE/
TRAFFIC
Building Innovations Australia
143 Foreaux Street, SURREY HILLS
02 9609 0370
Land Dynamics AUSTRALIA
02 6583 2677 www.landynamics.com.au
77 Lord Street, Port Macquarie NSW 2444

ACOUSTIC
Acoustic Logic
9 Sarah St, Mascot 2020
(02) 8339 8000
www.acousticlogic.com.au
BASIX
Taylor Smith Consulting
PO Box 5044 Kingsme NSW 2118
02 9890 8022
www.taylor-smith.com.au

HYDRAULIC
SCOTT COLLINS
Suite 3, 38 Rose Street,
Eastwood NSW 2122
02 8204 6900
BUSHFIRE
Building Certification and Environmental
Services
51 Owen Street, Port Macquarie NSW 2444
0434 166 150 kdpennin@bigpond.com

KOALA
BIOVERSITY AUSTRALIA
1300 319 854
info@bioversityaustralia.com.au
Suite 5, Level 1, 145 Horton Street Port
Macquarie, NSW 2444
QUANTITY SURVEY
MMOCC
Suite 5/101 George St,
Parramatta NSW
www.elephantfoot.com.au
+612 9786 3500

CONTAMINATION / GEOTECHNICAL
BIO AUSTRALIA
85160722
service@bioaustralia.com.au
Suite 6.01 55 Miller St Pyrmont NSW 2009
WASTE MANAGEMENT
ELEPHANT FOOT RECYCLING
SOLUTIONS
44-46 Gibson Ave Padstow NSW 2211
www.elephantfoot.com.au
+612 9786 3500

ARCHITECT
GHAAZI AL ALI
ARCHITECT PTY LTD
NSW reg. no. 7542
Design Practitioner No.
DEP0000973
T: +612 9744 7035
ACN: 67167131848
44-46 Gibson Ave Padstow NSW 2211
www.elephantfoot.com.au
+612 9786 3500

PROJECT
10-16 Pacific Drive, Port Macquarie
CLIENT
Laurus Projects Pty Ltd
SCALE
1:300
DATE
9/08/2021
PROJECT ARCHITECT
LL
PROJECT DIRECTOR
GA

DRAWING NAME
LEVEL 02
DRAWING NUMBER
DA
PROJECT NUMBER
P20-011
Issue
C

DA

A-1204

C



SCALE 1:300 @ A3
0 1 2 5 10M


FOR DA
PURPOSES ONLY
NOT FOR
CONSTRUCTION

DA

Drawing Original Size A3

Rev	Date	Description
A	12/03/2021	DA
P5	10/03/2021	Consulting
P4	10/03/2021	Consulting
P3	28/01/2021	Permit
P2	10/12/2020	Permit

© COPYRIGHT
DO NOT SCALE DWGS. USE
DIMENSIONS ONLY. REFER
ANY DISCREPANCIES TO
ARCHITECT PRIOR TO
CONSTRUCTION.
THESE DRAWINGS ARE
SUBJECT TO COPYRIGHT.

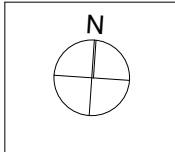

PLANNING/
SURVEY/
ARBOREST/
LANDSCAPING/
CILVI/
STORMWATER

Land Dynamics AUSTRALIA
02 6583 2877 www.landynamics.com.au
77 Lord Street, Port Macquarie NSW 2444

ACCESS/
BCA/FIRE/
TRAFFIC

Building Innovations Australia
143 Foreaux Street, SURREY HILLS
ahm@buildinginnovations.com.au
02 9609 0370

ACOUSTIC

Acoustic Logic
8 Sarah St, Macost 2020
(02) 8339 8000
www.acousticlogic.com.au

BASIX

Taylor Smith Consulting
PO Box 5044 Kingsdene NSW 2118
02 9890 8822
www.taylor-smith.com.au

HYDRAULIC

SCOTT COLLINS
Suite 3, 38 Rose Street,
Eastwood NSW 2122
02 8624 6900

BUSHFIRE

Building Certification and Environmental
Services
51 Owen Street, Port Macquarie NSW 2444
0434 166 150 kdpensini@bigpond.com

KOALA

BIO DIVERSITY AUSTRALIA
1300 319 954
info@biodiversityeast.com.au
Suite 5, Level 1, 145 Horton Street Port
Macquarie, NSW 2444

QUANTITY SURVEY

MMCCO
Suite 5/101 George st,
Parramatta NSW
02 9633 9233
michael@mmcco.com.au

CONTAMINATION / GEOTECHNICAL

EA AUSTRALIA
85160222
service@eaaustralia.com.au
Suite 5.01 55 Miller St Pyrmont NSW 2009

WASTE MANAGEMENT

ELEPHANTS FOOT RECYCLING
SOLUTIONS
44-46 Gibson Ave Padstow NSW 2211
www.elephantsfoot.com.au
+612 9786 3500

ARCHITECT

GHAZI AL ALI
ARCHITECT PTY LTD
NSW reg. no. 7542

T: +612 9744 7035 | E: office@ghazia.com
ACN: 67167131848
44-46 Gibson Ave Padstow NSW 2211
www.elephantsfoot.com.au

PROJECT 10-16 Pacific Drive, Port Macquarie	
CLIENT Laurus Projects Pty Ltd	
SCALE 1:300	DATE 12/03/2021
DRAWN LL	PROJECT ARCHITECT LL
	PROJECT DIRECTOR GA

DRAWING NAME LEVEL 03	PROJECT NUMBER P20-011
DRAWING NUMBER DA	REVISION A
A-1205	



FOR DA
PURPOSES ONLY

NOT FOR
CONSTRUCTION

DA


Drawing Original Size A3

Rev	Date	Description
P2	15/12/2020	Prelim
P3	29/01/2021	Prelim
P4	12/02/2021	Consulting
P5	5/03/2021	Consulting
A	12/03/2021	DA

© COPYRIGHT

DO NOT SCALE DWGS. USE
DIMENSIONS ONLY. REFER
ANY DISCREPANCIES TO
ARCHITECT PRIOR TO
CONSTRUCTION.

THESE DRAWINGS ARE
SUBJECT TO COPYRIGHT.

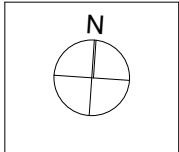

PLANNING/
SURVEY/
ARBORIST/
LANDSCAPING/
CIVIL/
STORMWATER

Land Dynamics AUSTRALIA
02 6583 2677 www.landynamics.com.au
77 Lord Street, Port Macquarie NSW 2444

ACCESS/
BCA&FIRE/
TRAFFIC
Building Innovations Australia
143 Foveaux Street, SURRY HILLS
admin@BuildingInnovations.com.au
02 9099 0370

ACOUSTIC
Acoustic Logic
9 Sarah St, Mascot 2020
(02) 8339 8000
www.acousticlogic.com.au

BASIX
Taylor Smith Consulting
PO Box 5044 Kingsdene NSW 2118
02 9890 8002
www.taylor-smith.com.au

HYDRAULIC SCOTT COLLINS Suite 9, 38 Rowe Street, Eastwood NSW 2122 02 8824-9500
BUSHFIRE Building Certification and Environmental Services 51 Owen Street, Port Macquarie NSW 2444 0434 166 150 kdpensini@bigpond.com

KOALA BIODIVERSITY AUSTRALIA 1300 319 954 info@biodiversityaustralia.com.au Suite 5, Level 1, 145 Horton Street Port Macquarie, NSW 2444	QUANTITY SURVEY MMDCC Suite 5/101 George st, Parramatta NSW 02 9633 9233 michael@mmdcc.com.au
---	---

CONTAMINATION / GEOTECHNICAL
EI AUSTRALIA
95160722
service@eiaustralia.com.au
Suite 6.01 55 Miller St Pyrmont NSW 2009

WASTE MANAGEMENT
ELEPHANTS FOOT RECYCLING SOLUTIONS
44-46 Gibson Ave Padstow NSW 2211
www.elephantsfoot.com.au
+612 9780 3500

ARCHITECT



GHAZI AL ALI
ARCHITECT PTY LTD

NSW reg. no. 7542

T. +612 9744 7035 | E. office@ghazia.com
ACN: 67167131848
LEVEL 2 UNIT 2, 14 RAILWAY PARADE
BURWOOD NSW 2134

PROJECT		
0-16 Pacific Drive, Port Macquarie		
CLIENT		
Taurus Projects Pty Ltd		
DATE		
300		12/03/2021
DRAWN	PROJECT ARCHITECT	PROJECT DIRECTOR
L	LL	GA

DRAWING NAME LEVEL 04	PROJECT NUMBER P20-011
DRAWING NUMBER DA A-1206	REVISION A



FOR DA
PURPOSES ONLY

NOT FOR
CONSTRUCTION

DA


Drawing Original Size A3

Rev	Date	Description
P2	15/12/2020	Prelim
P3	29/01/2021	Prelim
P4	12/02/2021	Consulting
P5	5/03/2021	Consulting
A	12/03/2021	DA

© COPYRIGHT

DO NOT SCALE DWGS. USE
DIMENSIONS ONLY. REFER
ANY DISCREPANCIES TO
ARCHITECT PRIOR TO
CONSTRUCTION.

THESE DRAWINGS ARE
SUBJECT TO COPYRIGHT.

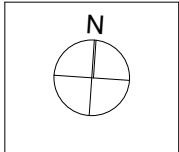

PLANNING/
SURVEY/
ARBORIST/
LANDSCAPING/
CIVIL/
STORMWATER

Land Dynamics AUSTRALIA
02 6583 2677 www.ldynamics.com.au
77 Lord Street, Port Macquarie NSW 2444

ACCESS/
BCA&FIRE/
TRAFFIC
Building Innovations Australia
143 Foveaux Street, SURRY HILLS
admin@BuildingInnovations.com.au
02 9099 0370

ACOUSTIC
Acoustic Logic
9 Sarah St, Mascot 2020
(02) 8339 8000
www.acousticlogic.com.au

BASIX
Taylor Smith Consulting
PO Box 5044 Kingsdene NSW 2118
02 9890 8002
www.taylor-smith.com.au

HYDRAULIC SCOTT COLLINS Suite 9, 38 Rowe Street, Eastwood NSW 2122 02 8824-9500
BUSHFIRE Building Certification and Environmental Services 51 Owen Street, Port Macquarie NSW 2444 0434 166 150 kdpensini@bigpond.com


KOALA BIODIVERSITY AUSTRALIA 1300 319 954 info@biodiversityaustralia.com.au Suite 5, Level 1, 145 Horton Street Port Macquarie, NSW 2444	QUANTITY SURVEY MMDCC Suite 5/101 George st, Parramatta NSW 02 9633 9233 michael@mmdcc.com.au
---	---

CONTAMINATION / GEOTECHNICAL
EI AUSTRALIA
 95160722
 service@eiaustralia.com.au
 Suite 6.01 55 Miller St Pyrmont NSW 2009

WASTE MANAGEMENT
ELEPHANTS FOOT RECYCLING SOLUTIONS
 44-46 Gibson Ave Padstow NSW 2211
 www.elephantsfoot.com.au
 +612 9780 3500

PROJECT		
10-16 Pacific Drive, Port Macquarie		
CLIENT		
Laurus Projects Pty Ltd		
SCALE	DATE	
1:300	12/03/2021	
DRAWN	PROJECT ARCHITECT	PROJECT DIRECTOR
LL	LL	GA

DRAWING NAME LEVEL 05		PROJECT NUMBER P20-011
DRAWING NUMBER DA A-1207		
		REVISION A

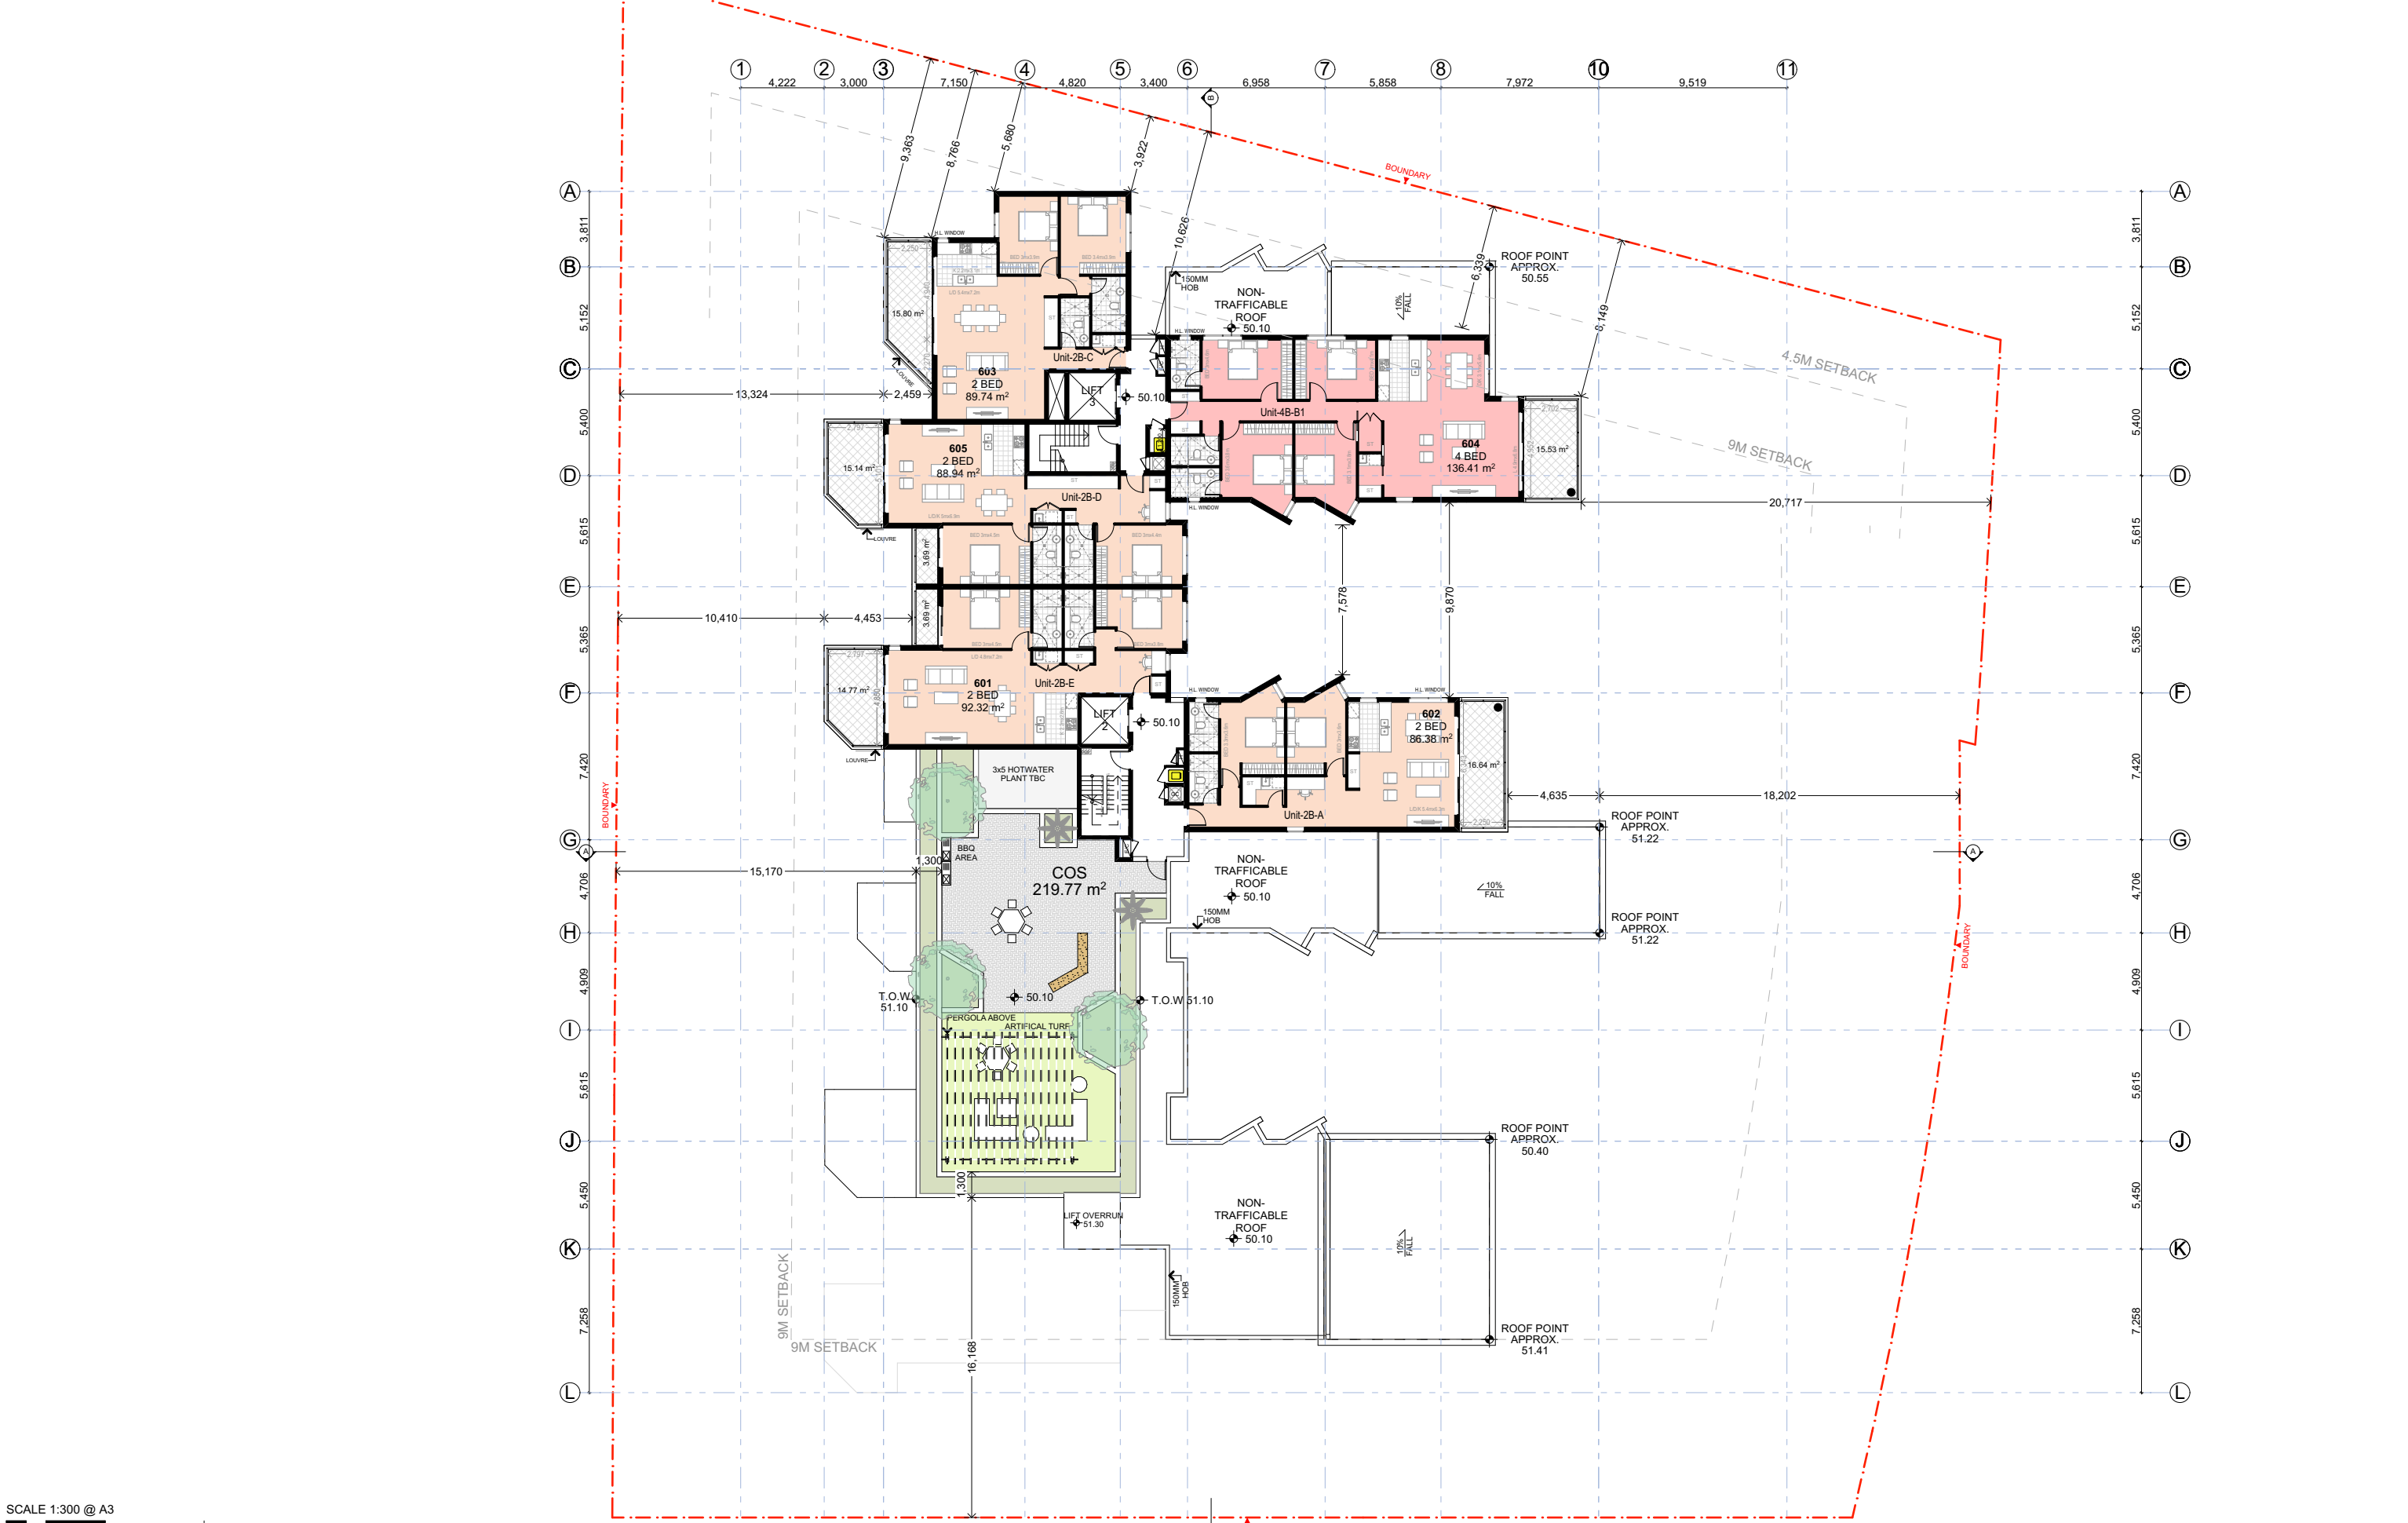

SCALE 1:300 @ A3
0 1 2 5 10M


FOR DA
PURPOSES ONLY
NOT FOR
CONSTRUCTION

DA

Drawing Original Size A3

Rev	Date	Description
A	12/03/2021	DA
P5	10/03/2021	Consulting
P4	12/02/2021	Consulting
P3	28/01/2021	Permit
P2	18/12/2020	Permit

© COPYRIGHT
DO NOT SCALE DWGS. USE
DIMENSIONS ONLY. REFER
ANY DISCREPANCIES TO
ARCHITECT PRIOR TO
CONSTRUCTION.
THESE DRAWINGS ARE
SUBJECT TO COPYRIGHT.

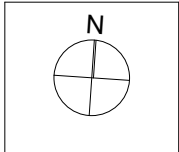

PLANNING/
SURVEY/
ARBOREST/
LANDSCAPING/
CILVI/
STORMWATER

Land Dynamics AUSTRALIA
02 6583 2677 www.landynamics.com.au
77 Lord Street, Port Macquarie NSW 2444

ACCESS/
BCA/FIRE/
TRAFFIC

Building Innovations Australia
143 Foreaux Street, SURRY HILLS
ahm@buildinginnovations.com.au
02 9609 0370

ACOUSTIC
Acoustic Logic
9 Sarah St, Mascot 2020
(02) 8339 8000
www.acousticlogic.com.au

BASIX
Taylor Smith Consulting
PO Box 5044 Kingsdene NSW 2118
02 9890 8922
www.taylor-smith.com.au

HYDRAULIC
SCOTT COLLINS
Suite 3, 38 Rowe Street,
Eastwood NSW 2122
02 8204 6900

BUSHFIRE
Building Certification and Environmental
Services
51 Owen Street, Port Macquarie NSW 2444
0434 166 150 kdpensini@bigpond.com

KOALA
BIOVERSITY AUSTRALIA
1300 319 954
info@bioversityeast.com.au
Suite 5, Level 1, 145 Horton Street Port
Macquarie, NSW 2444

QUANTITY SURVEY
MMOCC
Suite 5/101 George st,
Parramatta NSW
02 9633 9233
michael@mmoccc.com.au

CONTAMINATION / GEOTECHNICAL
E8 AUSTRALIA
S6160722
service@e8australia.com.au
Suite 5.01 55 Miller St Pyrmont NSW 2009

WASTE MANAGEMENT
ELEPHANTS FOOT RECYCLING
SOLUTIONS
44-46 Gibson Ave Padstow NSW 2211
www.elephantsfoot.com.au
+612 9786 3500

ARCHITECT
GHAZI AL ALI
ARCHITECT PTY LTD
NSW reg. no. 7542
T: +612 9744 7035 | E: office@ghazialali.com
ACN: 67167131848
44-46 Gibson Ave Padstow NSW 2211
BURWOOD NSW 2134

PROJECT
10-16 Pacific Drive, Port Macquarie

CLIENT
Laurus Projects Pty Ltd

SCALE
1:300

DRAWN
LL

PROJECT ARCHITECT
LL

PROJECT DIRECTOR
GA

DATE
12/03/2021


DRAWING NAME
LEVEL 06

DRAWING NUMBER
DA

PROJECT NUMBER
P20-011

REVISION
A

REVISION
A-1208

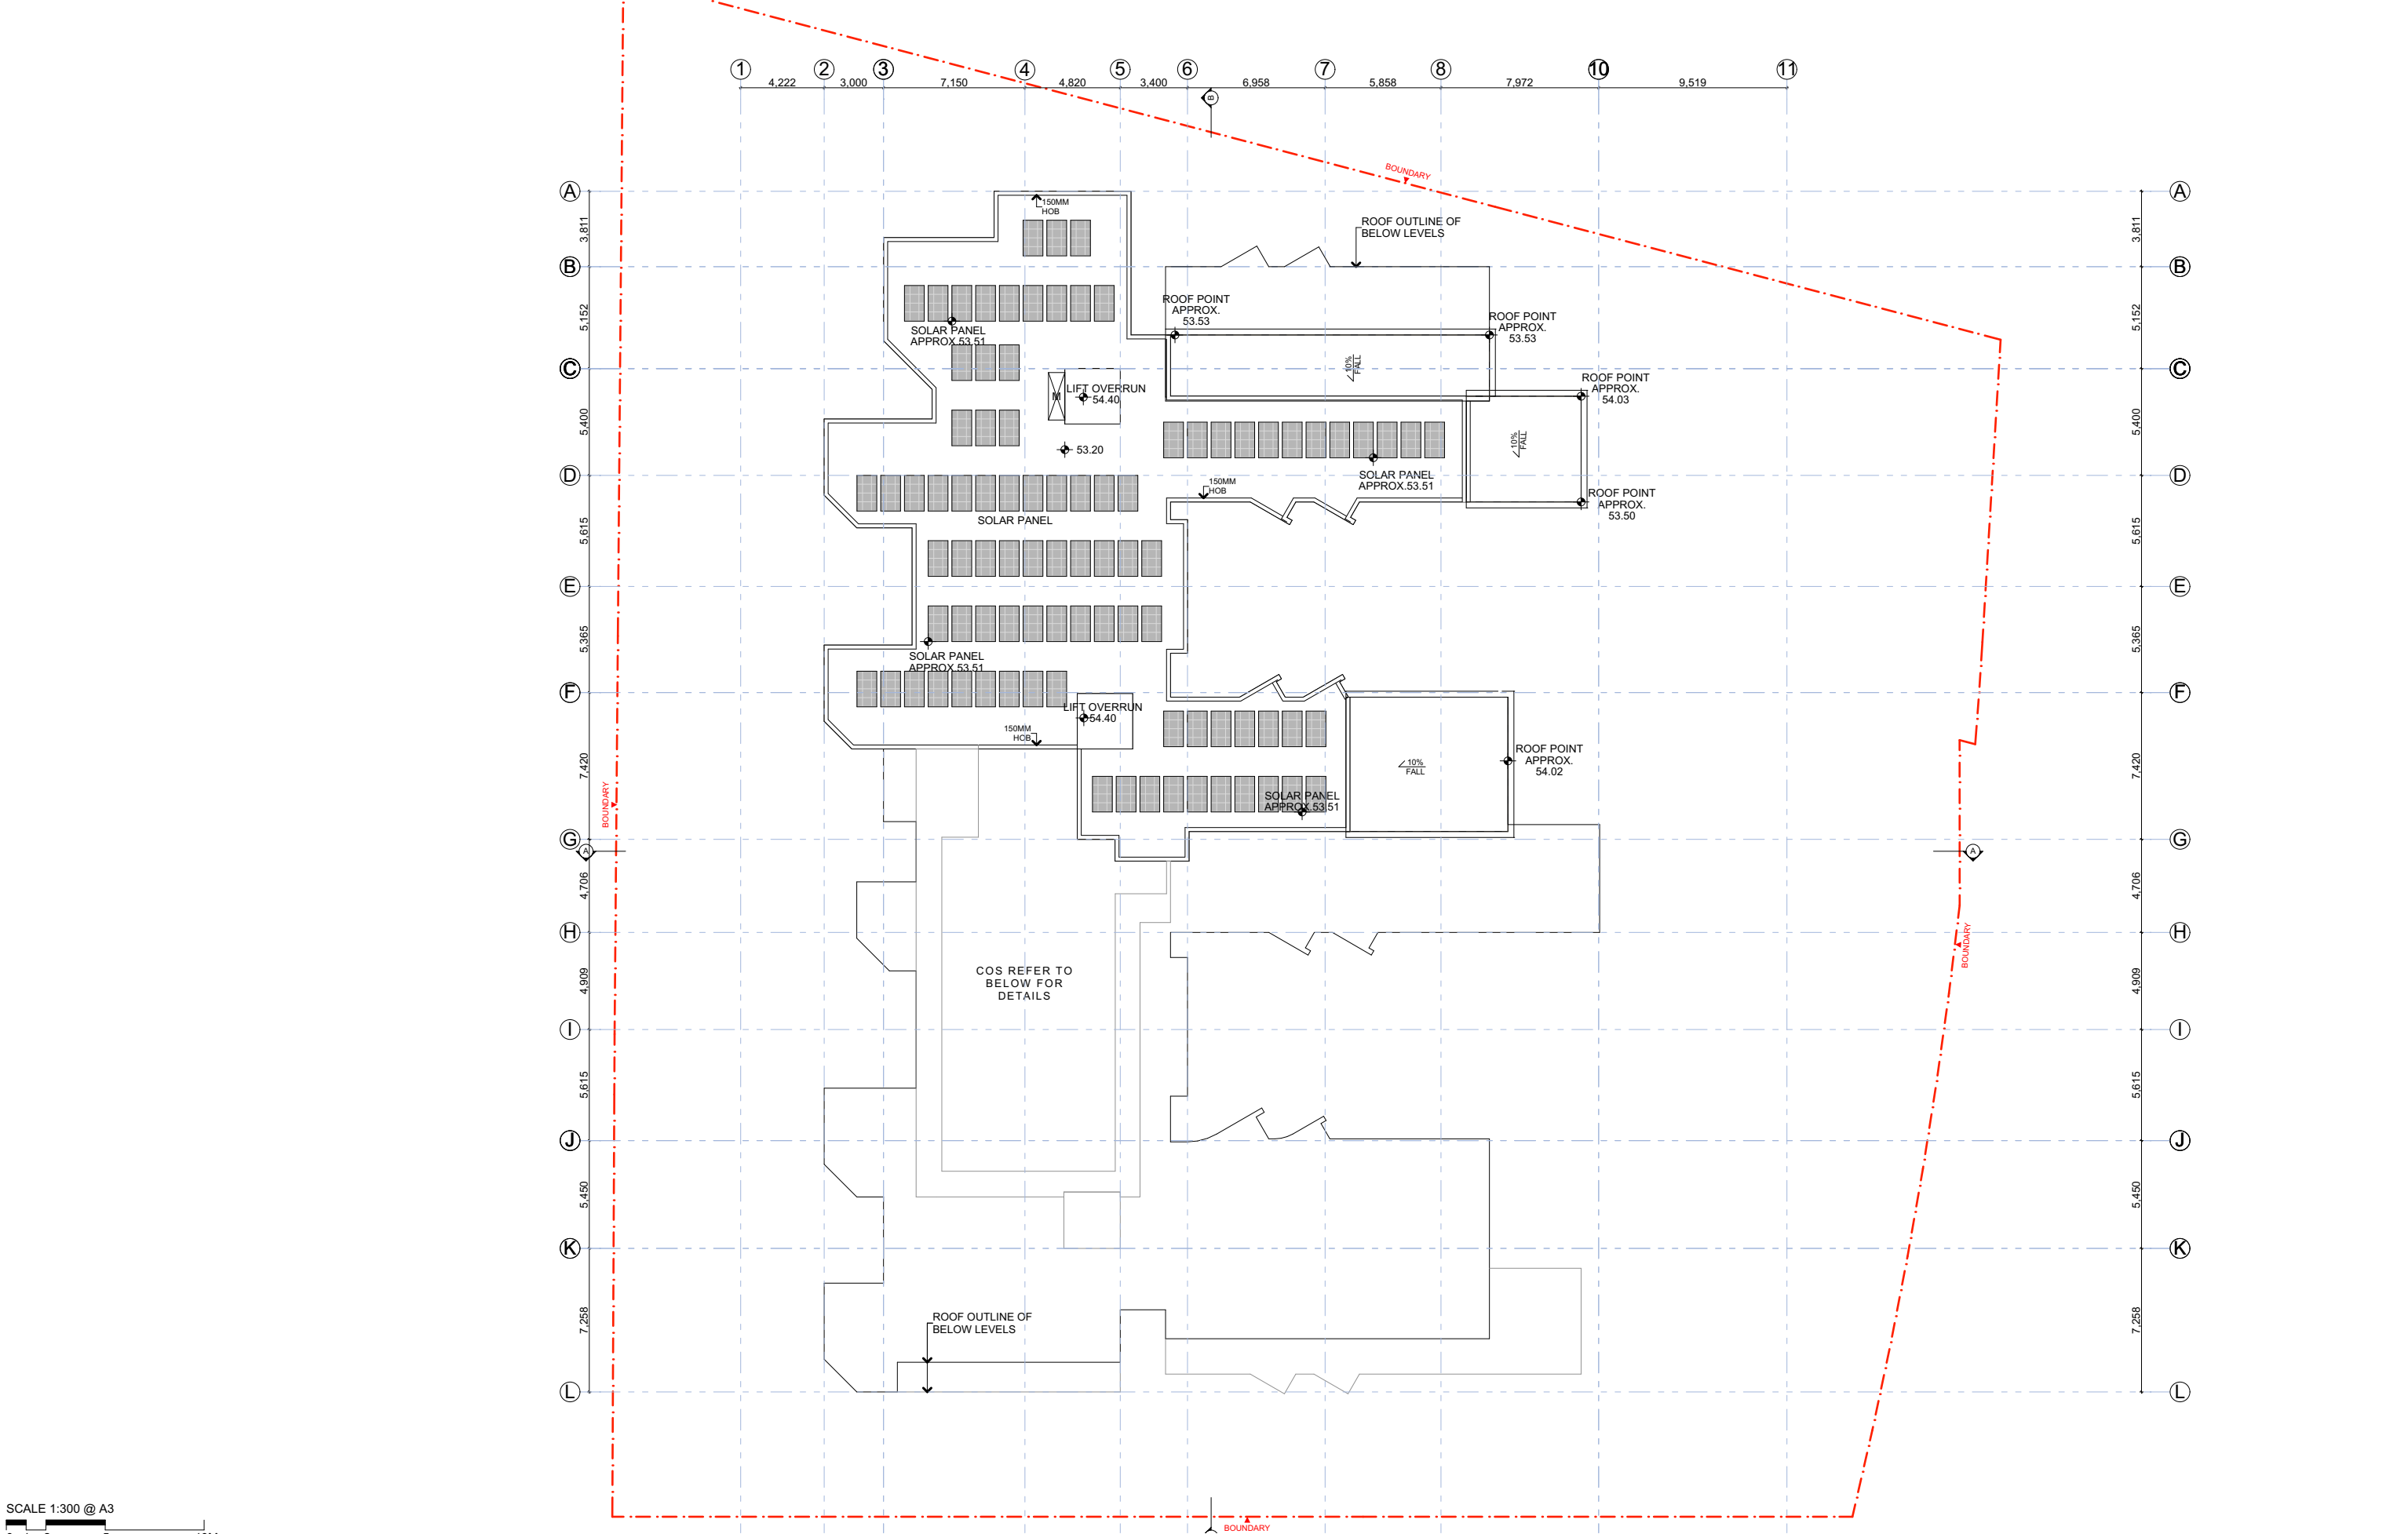

SCALE 1:300 @ A3
0 1 2 5 10M


FOR DA
PURPOSES ONLY
NOT FOR
CONSTRUCTION

DA

Drawing Original Size A3

A	12/03/2021	GA
PS	10/03/2021	Consulting
P4	12/02/2021	Consulting
P3	28/01/2021	Permit
P2	10/12/2020	Permit
Rev	Date	Description

© COPYRIGHT
DO NOT SCALE DWGS. USE
DIMENSIONS ONLY. REFER
ANY DISCREPANCIES TO
ARCHITECT PRIOR TO
CONSTRUCTION.
THESE DRAWINGS ARE
SUBJECT TO COPYRIGHT.

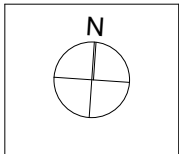

PLANNING/
SURVEY/
ARBORIST/
LANDSCAPING/
CIVIL/
STORMWATER
Land Dynamics AUSTRALIA
02 6583 2677 www.ldynamics.com.au
77 Lord Street, Port Macquarie NSW 2444

ACCESS/
BC&FIRE/
TRAFFIC
Building Innovations Australia
143 Foveaux Street, SURRY HILLS
ajm@buildinginnovations.com.au
02 9609 0370

ACOUSTIC
Acoustic Logic
9 Sarah St, Mascot 2020
(02) 8339 8000
www.acousticlogic.com.au
BASIX
Taylor Smith Consulting
PO Box 5044 Kingsdene NSW 2118
02 9890 8622
www.taylor-smith.com.au

HYDRAULIC
SCOTT COLLINS
Suite 3, 38 Rowe Street,
Eastwood NSW 2122
02 8624 6900
BUSHFIRE
Building Certification and Environmental
Services
51 Owen Street, Port Macquarie NSW 2444
0434 166 155 kdpensini@bigpond.com

KOALA
BIOVERSITY AUSTRALIA
1300 319 954
info@bioversityeast.com.au
Suite 5, Level 1, 145 Horton Street Port
Macquarie, NSW 2444
QUANTITY SURVEY
MMOCC
Suite 5/101 George st,
Parramatta NSW
02 9633 9233
michael@mmocc.com.au

CONTAMINATION / GEOTECHNICAL
E! AUSTRALIA
85160722
service@e!australia.com.au
Suite 5.01 55 Miller St Pyrmont NSW 2009
WASTE MANAGEMENT
ELEPHANTS FOOT RECYCLING
SOLUTIONS
44-46 Gibson Ave Padstow NSW 2211
www.elephantsfoot.com.au
+612 9786 3600

ARCHITECT

GHAZI AL ALI
ARCHITECT PTY LTD

NSW reg. no. 7542
T: +612 9744 7035 | E: office@ghazialali.com
ACN: 67167131848
44-46 Gibson Ave Padstow NSW 2211
www.elephantsfoot.com.au
+612 9786 3600


PROJECT 10-16 Pacific Drive, Port Macquarie	
CLIENT Laurus Projects Pty Ltd	
SCALE 1:300	DATE 12/03/2021
DRAWN LL	PROJECT ARCHITECT LL
	PROJECT DIRECTOR GA

DRAWING NAME ROOF	PROJECT NUMBER P20-011
DRAWING NUMBER DA	REVISION A
A-1209	



EAST ELEVATION

A3-1:200

 


FOR DA PURPOSES ONLY NOT FOR CONSTRUCTION DA		A3 Drawing Original Size																			
<table border="1"><thead><tr><th>Rev</th><th>Date</th><th>Description</th></tr></thead><tbody><tr><td>A</td><td>12/03/2021</td><td>DA</td></tr><tr><td>P5</td><td>10/03/2021</td><td>Consulting</td></tr><tr><td>P4</td><td>12/02/2021</td><td>Consulting</td></tr><tr><td>P3</td><td>28/01/2021</td><td>Permit</td></tr><tr><td>P1</td><td>10/12/2020</td><td>Permit</td></tr></tbody></table>		Rev	Date	Description	A	12/03/2021	DA	P5	10/03/2021	Consulting	P4	12/02/2021	Consulting	P3	28/01/2021	Permit	P1	10/12/2020	Permit	© COPYRIGHT DO NOT SCALE DWGS. USE DIMENSIONS ONLY. REFER ANY DISCREPANCIES TO ARCHITECT PRIOR TO CONSTRUCTION. THESE DRAWINGS ARE SUBJECT TO COPYRIGHT.	
Rev	Date	Description																			
A	12/03/2021	DA																			
P5	10/03/2021	Consulting																			
P4	12/02/2021	Consulting																			
P3	28/01/2021	Permit																			
P1	10/12/2020	Permit																			
		PLANNING/ SURVEY/ ARBORIST/ LANDSCAPING/ CIVIL/ STORMWATER Land Dynamics AUSTRALIA 02 6583 2677 www.ldynamics.com.au 77 Lord Street, Port Macquarie NSW 2444																			
ACCESS/ BCA/FIRE/ TRAFFIC Building Innovations Australia 143 Foveaux Street, SURRY HILLS abn@buildinginnovations.com.au 02 9609 0370		ACOUSTIC Acoustic Logic 9 Sarah St, Mascot 2020 (02) 8339 8000 www.acousticlogic.com.au																			
BASIX Taylor Smith Consulting PO Box 5044 Kingsdene NSW 2118 02 9890 8022 www.taylor-smith.com.au		HYDRAULIC SCOTT COLLINS Suite 3, 38 Rowe Street, Eastwood NSW 2122 02 8624 6900																			
BUSHFIRE Building Certification and Environmental Services 51 Owen Street, Port Macquarie NSW 2444 0434 166 150 kdpensini@bigpond.com		KOALA BIODIVERSITY AUSTRALIA 1300 319 954 info@biodiversityeast.com.au info@biodiversitywest.com.au Suite 5, Level 1, 145 Horton Street Port Macquarie, NSW 2444																			
QUANTITY SURVEY MMOCC Suite 5/101 George st, Parramatta NSW 02 9633 9233 michael@mmocc.com.au		CONTAMINATION / GEOTECHNICAL IS AUSTRALIA 85160722 service@isaaustralia.com.au Suite 5.01 55 Miller St Pymont NSW 2009																			
WASTE MANAGEMENT ELEPHANTS FOOT RECYCLING SOLUTIONS 44-46 Gibson Ave Padstow NSW 2211 www.elephantsfoot.com.au +612 9786 3600		ARCHITECT GHAZI AL ALI ARCHITECT PTY LTD NSW reg. no. 7542 T: +612 9744 7035 E: office@ghazialali.com ACN: 67167131848 LEVEL 2 UNIT 2, 14 RAILWAY PARADE BURWOOD NSW 2134																			
PROJECT 10-16 Pacific Drive, Port Macquarie CLIENT Laurus Projects Pty Ltd		SCALE 1:200																			
DATE 12/03/2021		PROJECT ARCHITECT LL																			
PROJECT DIRECTOR GA		DRAWING NAME EAST ELEVATION																			
DRAWING NUMBER DA		REVISION A																			
PROJECT NUMBER P20-01		REVISION A																			




WEST ELEVATION

A3-1:200

 


FOR DA PURPOSES ONLY NOT FOR CONSTRUCTION DA		A3 Drawing Original Size																																							
<table><tr><td>A</td><td>12/03/2021</td><td>DA</td></tr><tr><td>P5</td><td>10/03/2021</td><td>Consulting</td></tr><tr><td>P4</td><td>12/02/2021</td><td>Consulting</td></tr><tr><td>P3</td><td>28/01/2021</td><td>Permit</td></tr><tr><td>P1</td><td>10/12/2020</td><td>Permit</td></tr><tr><td>Rev</td><td>Date</td><td>Description</td></tr></table>		A	12/03/2021	DA	P5	10/03/2021	Consulting	P4	12/02/2021	Consulting	P3	28/01/2021	Permit	P1	10/12/2020	Permit	Rev	Date	Description	© COPYRIGHT DO NOT SCALE DWGS. USE DIMENSIONS ONLY. REFER ANY DISCREPANCIES TO ARCHITECT PRIOR TO CONSTRUCTION. THESE DRAWINGS ARE SUBJECT TO COPYRIGHT.				PLANNING/ SURVEY/ ARBORIST/ LANDSCAPING/ CIVIL/ STORMWATER Land Dynamics AUSTRALIA 02 6583 2677 www.ldynamics.com.au 77 Lord Street, Port Macquarie NSW 2444		ACCESS/ BCA/FIRE/ TRAFFIC Building Innovations Australia 143 Foveaux Street, SURRY HILLS abn@buildinginnovations.com.au 02 9609 0370		ACOUSTIC Acoustic Logic 9 Sarah St, Mascot 2020 (02) 8339 8000 www.acousticlogic.com.au BASIX Taylor Smith Consulting PO Box 5044 Kingsdene NSW 2118 02 9890 8022 www.taylor-smith.com.au		HYDRAULIC SCOTT COLLINS Suite 3, 38 Rowe Street, Eastwood NSW 2122 02 8204 6900 BUSHFIRE Building Certification and Environmental Services 51 Owen Street, Port Macquarie NSW 2444 0434 166 150 kdpensini@bigpond.com		KOALA BIO DIVERSITY AUSTRALIA 1300 319 554 info@biodiversityeast.com.au Suite 5, Level 1, 145 Horton Street Port Macquarie, NSW 2444 QUANTITY SURVEY MMOCC Suite 5/101 George st, Parramatta NSW 02 9633 9233 michael@mmocc.com.au		CONTAMINATION / GEOTECHNICAL IS AUSTRALIA 55160722 service@isaaustralia.com.au Suite 5.01 55 Miller St Pymont NSW 2009 WASTE MANAGEMENT ELEPHANTS FOOT RECYCLING SOLUTIONS 44-46 Gibson Ave Padstow NSW 2211 www.elephantsfoot.com.au +612 9786 3500		ARCHITECT GHAZI AL ALI ARCHITECT PTY LTD NSW reg. no. 7542 T: +612 9744 7035 E: office@ghazia.com ACN: 67167131848 LEVEL 2 UNIT 2, 14 RAILWAY PARADE BURWOOD NSW 2134		PROJECT 10-16 Pacific Drive, Port Macquarie CLIENT Laurus Projects Pty Ltd SCALE 1:200 DATE 12/03/2021 DRAWN LL PROJECT ARCHITECT LL PROJECT DIRECTOR GA		DRAWING NAME WEST ELEVATION DRAWING NUMBER DA PROJECT NUMBER P20-01 REVISION A	
A	12/03/2021	DA																																							
P5	10/03/2021	Consulting																																							
P4	12/02/2021	Consulting																																							
P3	28/01/2021	Permit																																							
P1	10/12/2020	Permit																																							
Rev	Date	Description																																							

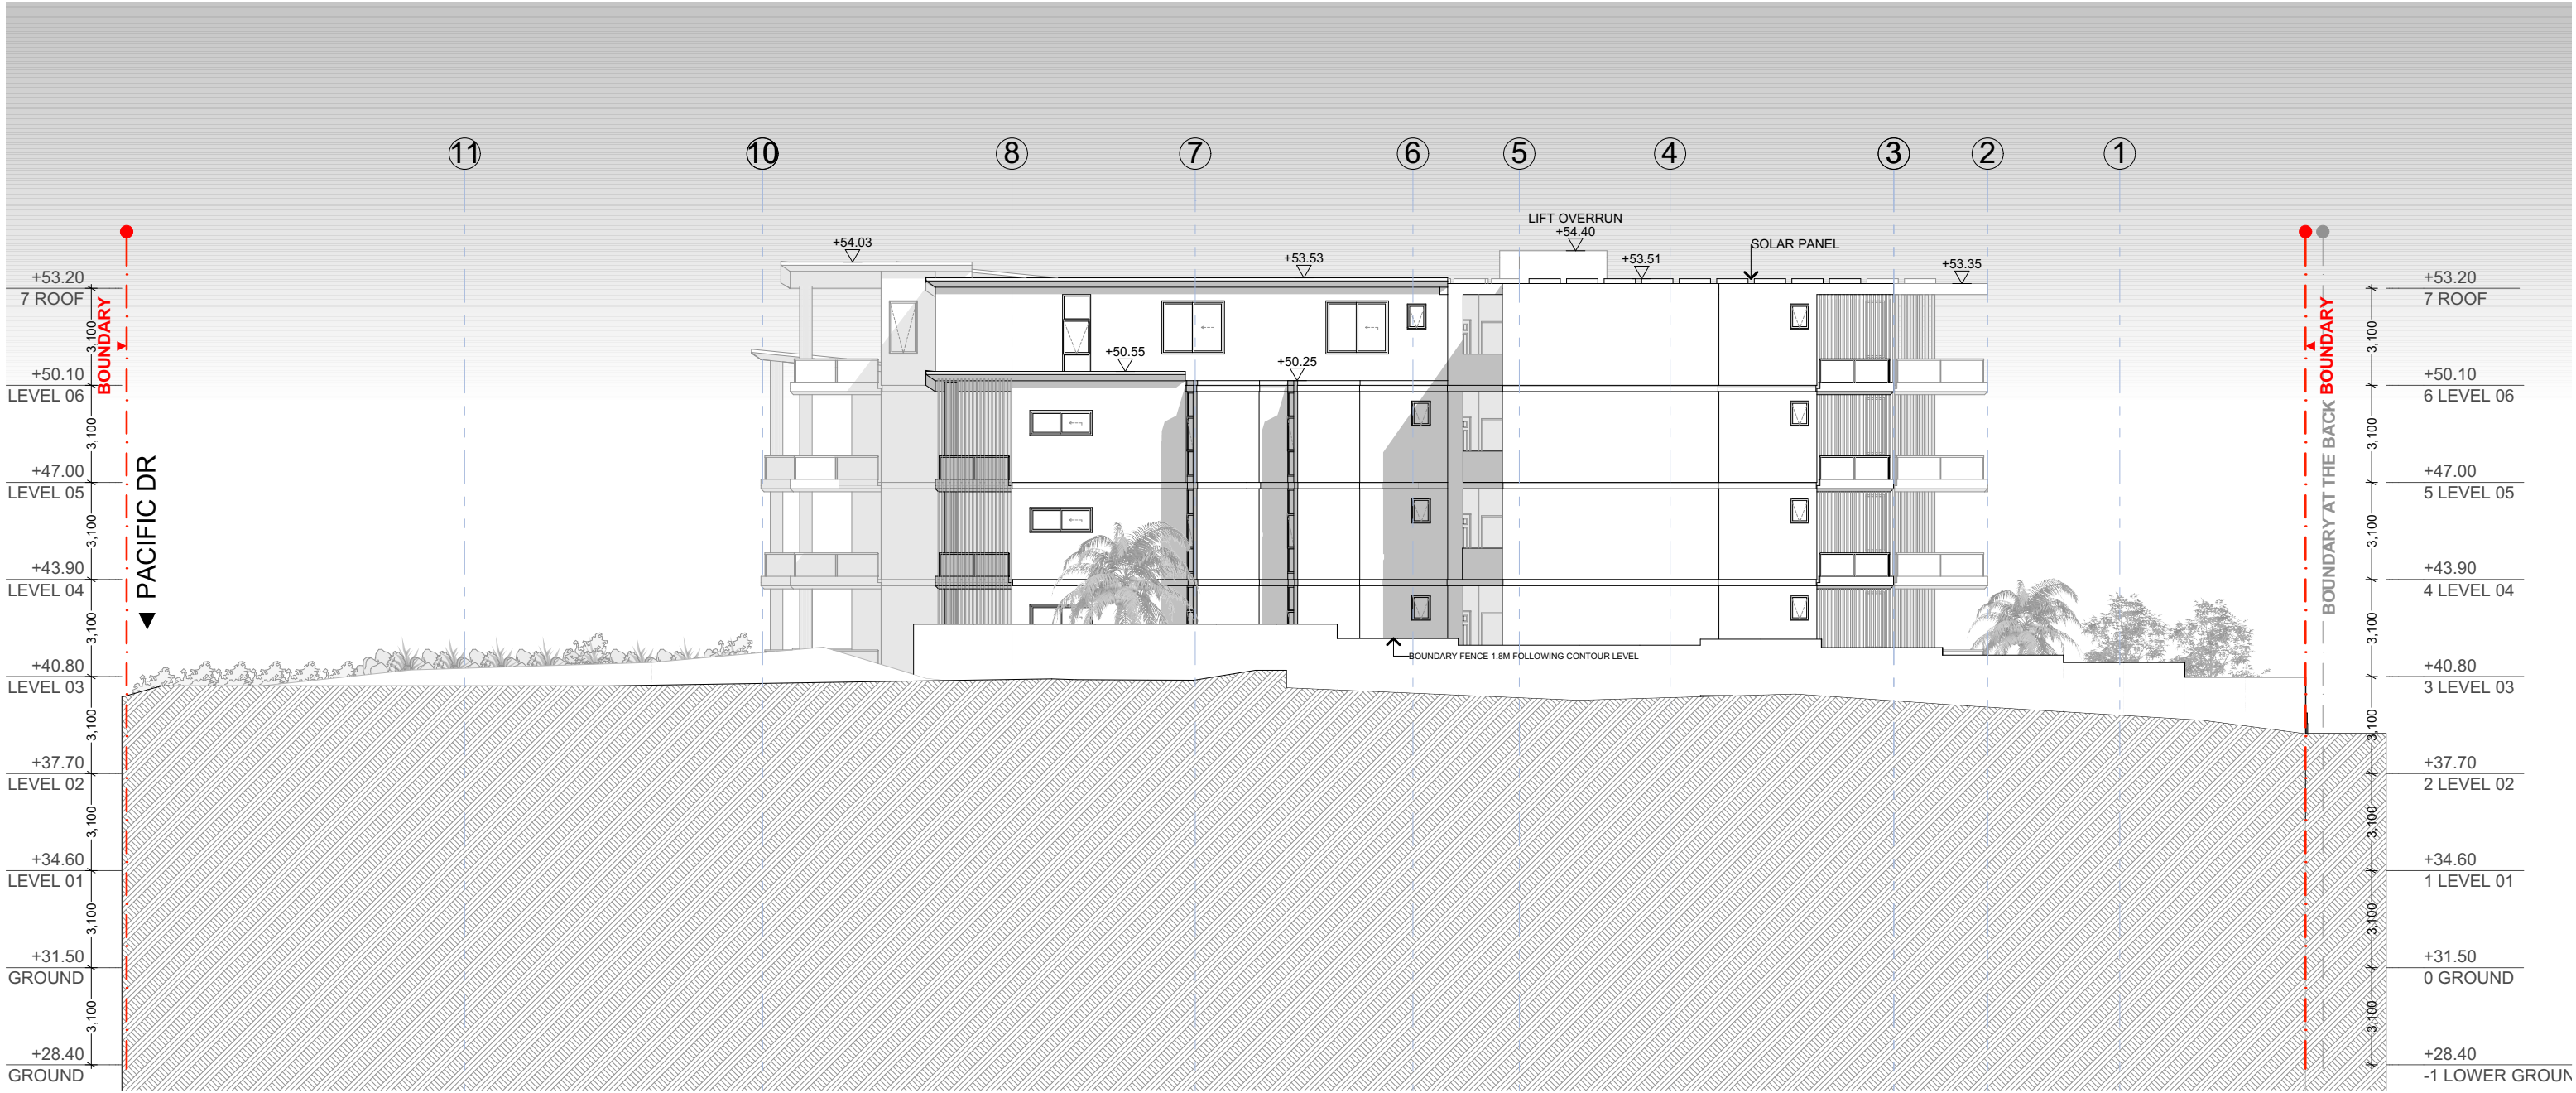

NORTH ELEVATION

A3-1:200

 

FOR DA PURPOSES ONLY

NOT FOR CONSTRUCTION

DA

Drawing Original Size

A3

A	12/03/2021	DA
P5	10/03/2021	Consulting
P4	12/02/2021	Consulting
P3	28/01/2021	Permit
P1	10/12/2020	Permit
Rev	Date	Description

© COPYRIGHT

DO NOT SCALE DWGS. USE DIMENSIONS ONLY. REFER ANY DISCREPANCIES TO ARCHITECT PRIOR TO CONSTRUCTION.

THESE DRAWINGS ARE SUBJECT TO COPYRIGHT.

N

PLANNING/ SURVEY/ ARBORIST/ LANDSCAPING/ CIVIL/ STORMWATER

Land Dynamics AUSTRALIA

02 6583 2677 www.ldynamics.com.au

77 Lord Street, Port Macquarie NSW 2444

ACCESS/ BCA&FIRE/ TRAFFIC

Building Innovations Australia

143 Foveaux Street, SURRY HILLS

alain@buildinginnovations.com.au

02 9509 0370

ACOUSTIC

Acoustic Logic

9 Sarah St, Mascot 2020

(02) 8339 8000

www.acousticlogic.com.au

BASIX

Taylor Smith Consulting

PO Box 5044 Kingsdene NSW 2118

02 9890 8022

www.taylor-smith.com.au

HYDRAULIC

SCOTT COLLINS

Suite 3, 38 Rowe Street, Eastwood NSW 2122

02 824-6900

BUSHFIRE

Building Certification and Environmental Services

51 Owen Street, Port Macquarie NSW 2444

0434 166 150 kdpensini@bigpond.com

KOALA

BIO DIVERSITY AUSTRALIA

1300 319 554

info@biodiversityeast.com.au

Suite 5, Level 1, 145 Horton Street Port Macquarie, NSW 2444

QUANTITY SURVEY

MMOCC

Suite 5/101 George st, Parramatta NSW

02 9633 9233

michael@mmocc.com.au

CONTAMINATION / GEOTECHNICAL

EE AUSTRALIA

55160722

service@eeaustralia.com.au

Suite 6.01 55 Miller St Pymont NSW 2009

WASTE MANAGEMENT

ELEPHANTS FOOT RECYCLING SOLUTIONS

44-46 Gibson Ave Padstow NSW 2211

www.elephantsfoot.com.au

+612 9786 3500

ARCHITECT

GHAZI AL ALI ARCHITECT PTY LTD

NSW reg. no. 7542

T: +612 9744 7035 | E: office@ghazialali.com

ACN: 67167131848

LEVEL 2 UNIT 2, 14 RAILWAY PARADE BURWOOD NSW 2134

PROJECT

10-16 Pacific Drive, Port Macquarie

CLIENT

Laurus Projects Pty Ltd

SCALE

1:200

DRAWN

LL

PROJECT ARCHITECT

LL

PROJECT DIRECTOR

GA

DRAWING NAME

NORTH ELEVATION

DRAWING NUMBER

DA

PROJECT NUMBER


A-1303

REVISION

A


PROJECT NUMBER

P20-01

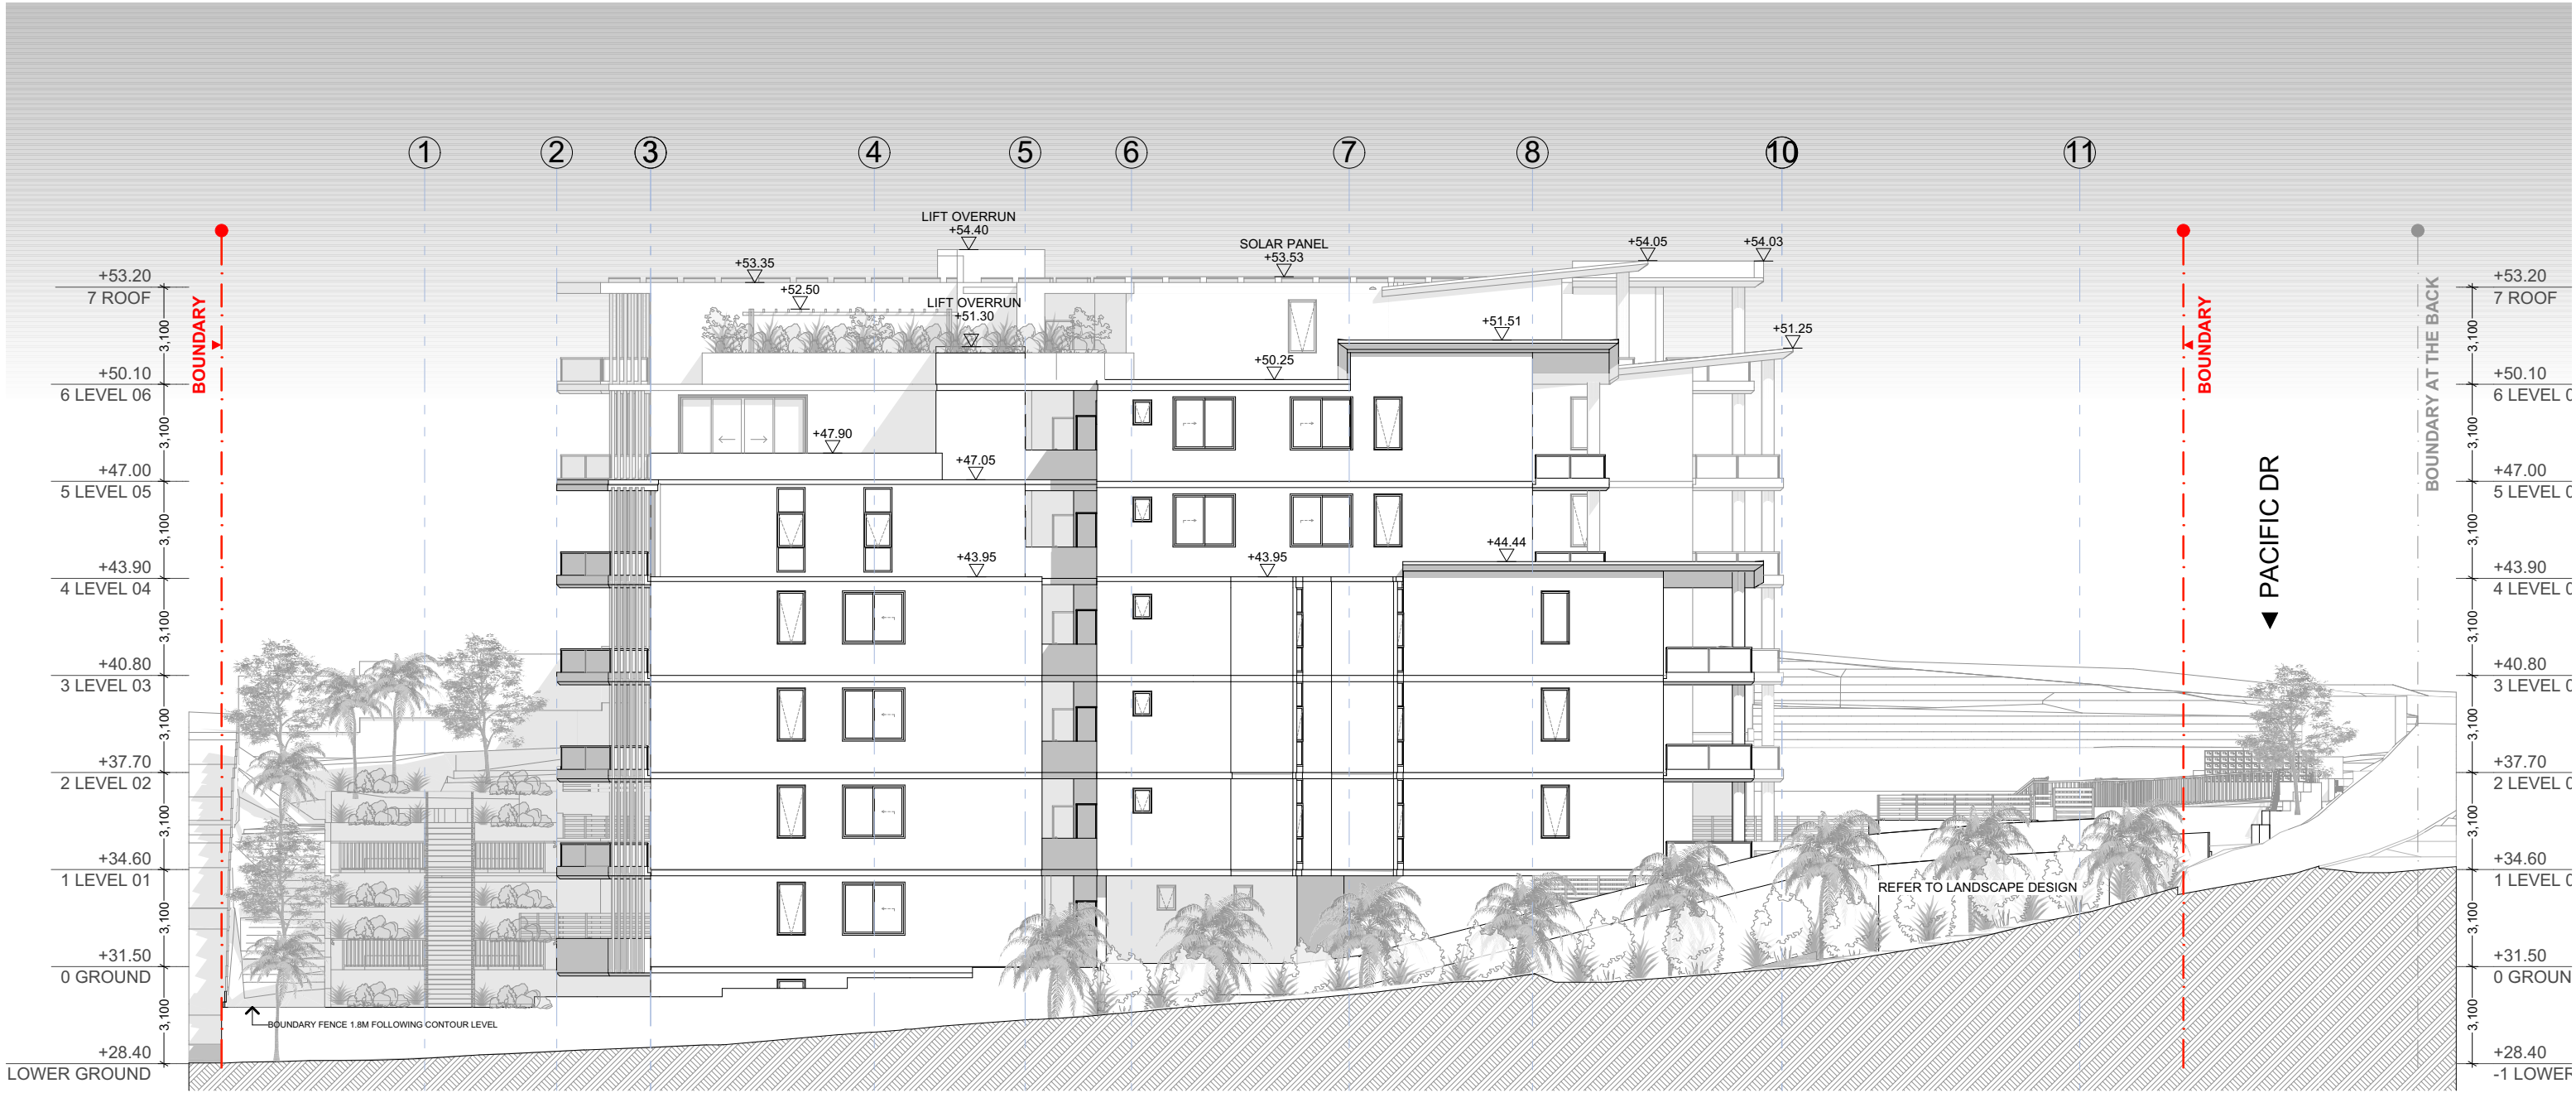


SOUTH ELEVATION

A3-1:200

 

FOR DA PURPOSES ONLY NOT FOR CONSTRUCTION DA		A3 Drawing Original Size		A 12/03/2021 DA P5 12/03/2021 Consulting P4 12/03/2021 Consulting P3 28/01/2021 Prelim P1 12/03/2021 Prelim Rev Date Description	© COPYRIGHT DO NOT SCALE DWGS. USE DIMENSIONS ONLY. REFER ANY DISCREPANCIES TO ARCHITECT PRIOR TO CONSTRUCTION. THESE DRAWINGS ARE SUBJECT TO COPYRIGHT.	N	PLANNING/ SURVEY/ ARBORIST/ LANDSCAPING/ CIVIL/ STORMWATER Land Dynamics AUSTRALIA 02 6583 2677 www.ldynamics.com.au 77 Lord Street, Port Macquarie NSW 2444	ACCESS/ BCA&FIRE/ TRAFFIC Building Innovations Australia 143 Foveaux Street, SURRY HILLS alain@buildinginnovations.com.au 02 9609 0370	ACOUSTIC Acoustic Logic 9 Sarah St, Mascot 2020 (02) 8339 8000 www.acousticlogic.com.au	BASIX Taylor Smith Consulting PO Box 5044 Kingsdene NSW 2118 02 9890 8022 www.taylor-smith.com.au	HYDRAULIC SCOTT COLLINS Suite 3, 38 Howe Street, Eastwood NSW 2122 02 8624 6900	BUSHFIRE Building Certification and Environmental Services 51 Owen Street, Port Macquarie NSW 2444 0434 166 150 kdpensini@bigpond.com	KOALA BIO DIVERSITY AUSTRALIA 1300 319 854 info@biodiversityaustralia.com.au info@biodiversityeast.com.au Suite 5, Level 1, 145 Horton Street Port Macquarie, NSW 2444	QUANTITY SURVEY MMOCC Suite 5/101 George st, Parramatta NSW 02 9633 9233 michael@mmoccc.com.au	CONTAMINATION / GEOTECHNICAL EE AUSTRALIA 85160722 service@eeaustralia.com.au Suite 6.01 55 Miller St Pymont NSW 2009	WASTE MANAGEMENT ELEPHANTS FOOT RECYCLING SOLUTIONS 44-46 Gibson Ave Padstow NSW 2211 www.elephantfoot.com.au +612 9786 3600	ARCHITECT GHAZI AL ALI ARCHITECT PTY LTD NSW reg. no. 7542 T: +612 9744 7035 E: office@ghazialali.com ACN: 67167131848 LEVEL 2 UNIT 2, 14 RAILWAY PARADE BURWOOD NSW 2134	PROJECT 10-16 Pacific Drive, Port Macquarie CLIENT Laurus Projects Pty Ltd SCALE 1:200 DRAWN LL PROJECT ARCHITECT LL PROJECT DIRECTOR GA DATE 12/03/2021	DRAWING NAME SOUTH ELEVATION DRAWING NUMBER DA PROJECT NUMBER P20-011 REVISION A A-1304
--	--	--	--	--	---	----------	--	---	--	--	---	---	--	---	--	---	---	--	--

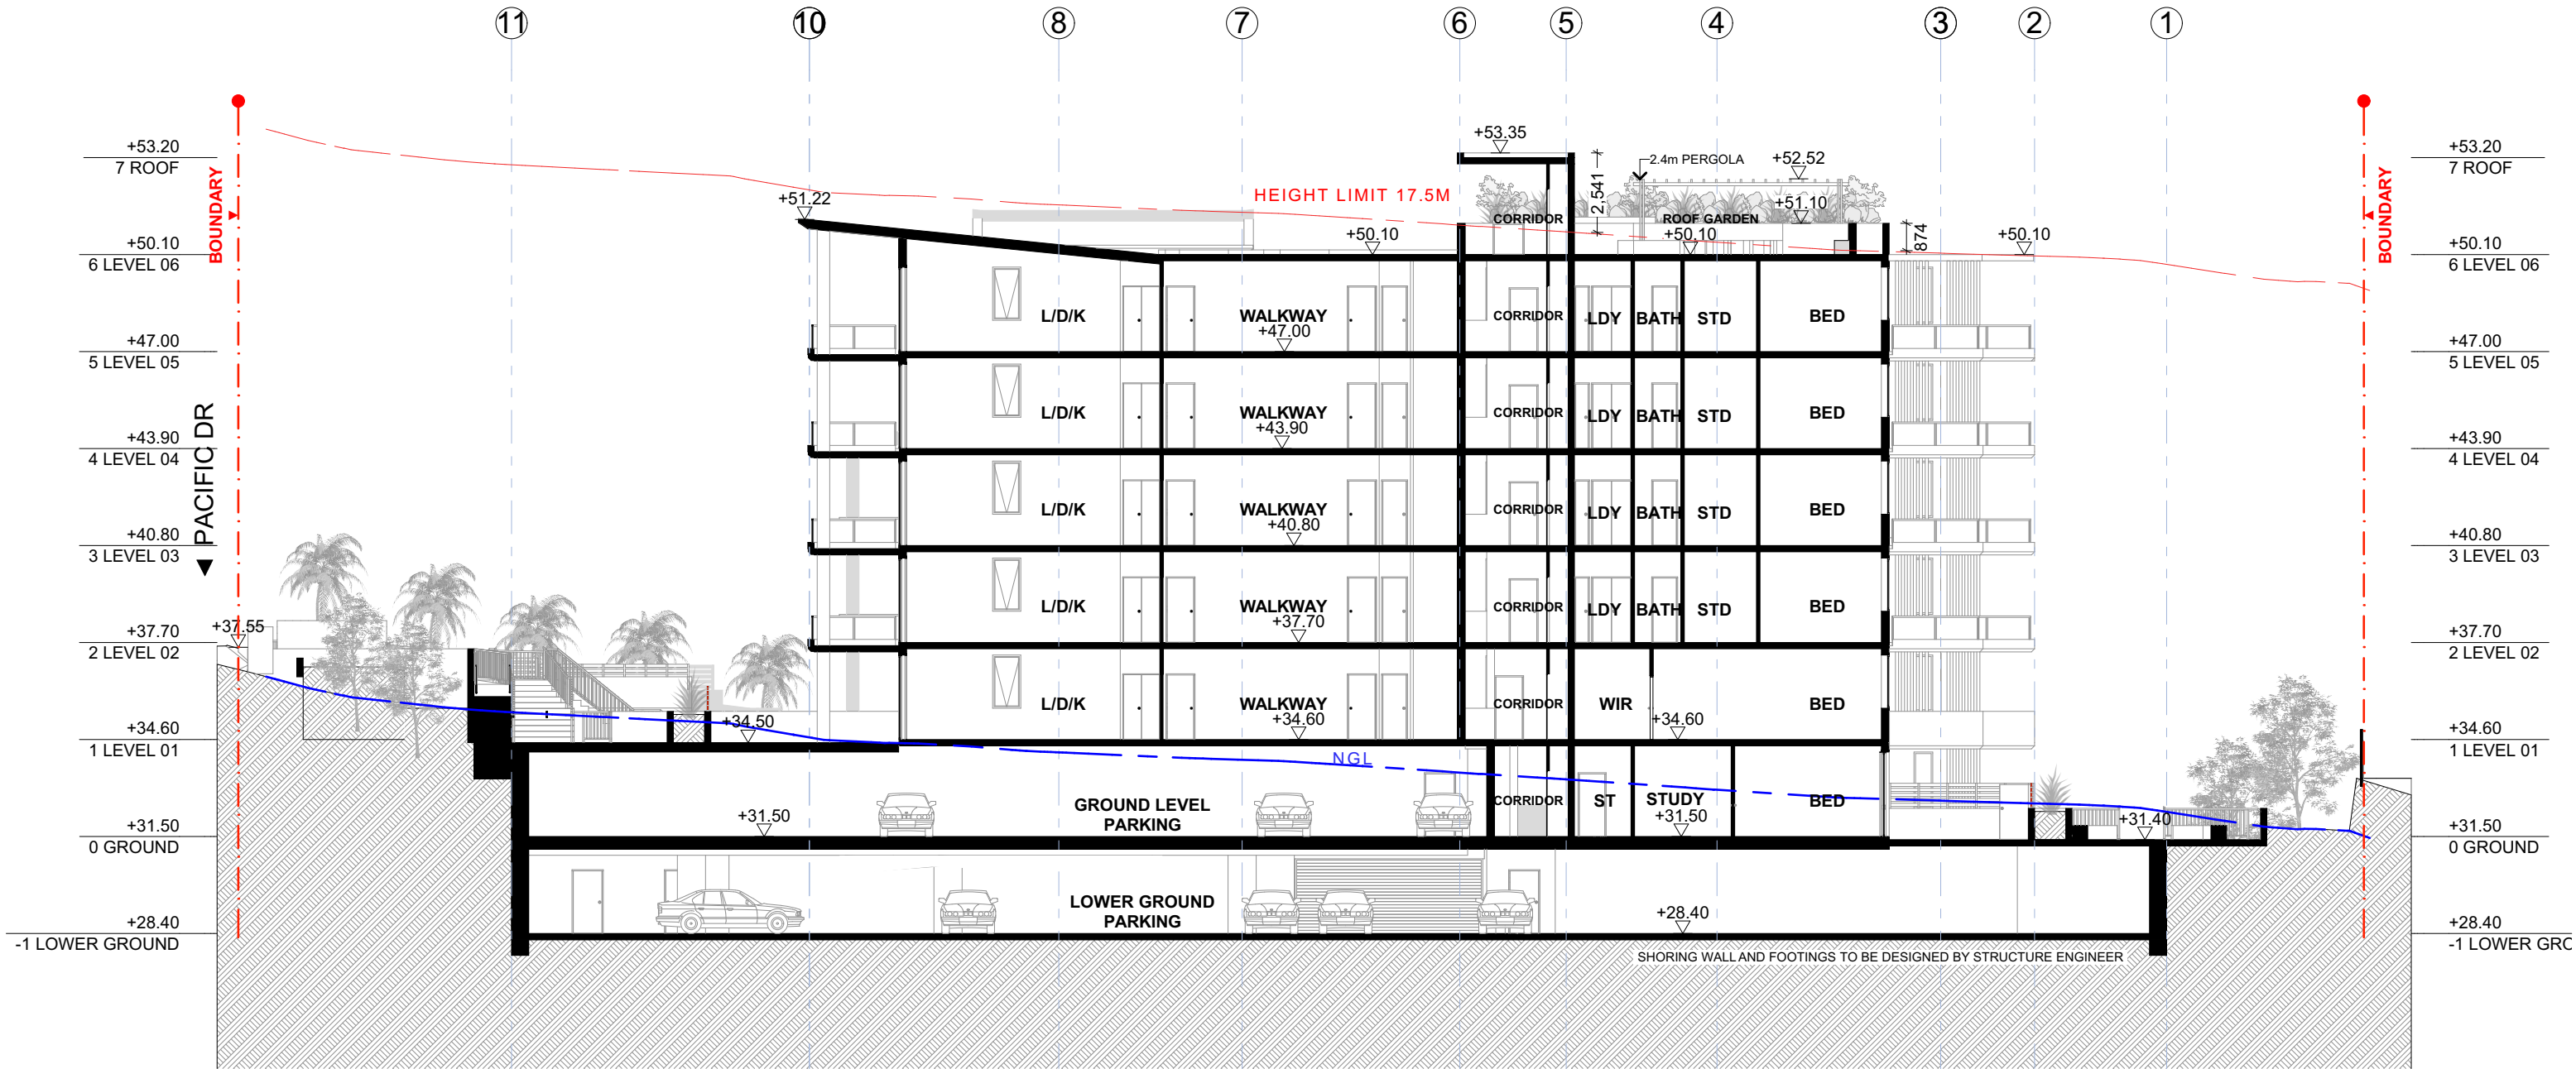


SECTION AA

A3-1:200


SCALE 1:200 @ A3

FOR DA PURPOSES ONLY NOT FOR CONSTRUCTION DA		A3 Drawing Original Size		<table><tr><td>B</td><td>28/06/2021</td><td>DA</td></tr><tr><td>A</td><td>12/03/2021</td><td>DA</td></tr><tr><td>P5</td><td>5/03/2021</td><td>Consulting</td></tr><tr><td>P4</td><td>12/02/2021</td><td>Consulting</td></tr><tr><td>P3</td><td>28/03/2021</td><td>Permit</td></tr></table>		B	28/06/2021	DA	A	12/03/2021	DA	P5	5/03/2021	Consulting	P4	12/02/2021	Consulting	P3	28/03/2021	Permit	© COPYRIGHT DO NOT SCALE DWGS. USE DIMENSIONS ONLY. REFER ANY DISCREPANCIES TO ARCHITECT PRIOR TO CONSTRUCTION. THESE DRAWINGS ARE SUBJECT TO COPYRIGHT.		N		PLANNING/ SURVEY/ ARBORIST/ LANDSCAPING/ CIVIL/ STORMWATER Land Dynamics AUSTRALIA 02 6583 2677 www.ldynamics.com.au 77 Lord Street, Port Macquarie NSW 2444		ACCESS/ BCA/FIRE/ TRAFFIC Building Innovations Australia 143 Foveaux Street, SURRY HILLS alain@buildinginnovations.com.au 02 9609 0370		ACOUSTIC Acoustic Logic 9 Sarah St, Mascot 2020 (02) 8339 8000 www.acousticlogic.com.au		BASIX Taylor Smith Consulting PO Box 5044 Kingsdene NSW 2118 02 9890 8022 www.taylor-smith.com.au		HYDRAULIC SCOTT COLLINS Suite 3, 38 Rowe Street, Eastwood NSW 2122 02 8624 6900		BUSHFIRE Building Certification and Environmental Services 51 Owen Street, Port Macquarie NSW 2444 0434 166 150 kdpenini@bigpond.com		KOALA BIO DIVERSITY AUSTRALIA 1300 319 954 info@biodiversityeast.com.au Suite 5, Level 1, 145 Horton Street Port Macquarie, NSW 2444		QUANTITY SURVEY MMOCC Suite 5/101 George st, Parramatta NSW 02 9633 9233 michael@mmoccc.com.au		CONTAMINATION / GEOTECHNICAL EA AUSTRALIA 85160722 service@eaaustralia.com.au Suite 6.01 55 Miller St Pymont NSW 2009		WASTE MANAGEMENT ELEPHANTS FOOT RECYCLING SOLUTIONS 44-46 Gibson Ave Padstow NSW 2211 www.elephantstof.com.au +612 9786 3500		ARCHITECT GHAZI AL ALI ARCHITECT PTY LTD NSW reg. no. 7542 T: +612 9744 7035 E: office@ghazialali.com ACN: 67167131848 LEVEL 2 UNIT 2, 14 RAILWAY PARADE BURWOOD NSW 2134		PROJECT 10-16 Pacific Drive, Port Macquarie CLIENT Laurus Projects Pty Ltd SCALE 1:200 DRAWN LL PROJECT ARCHITECT LL PROJECT DIRECTOR GA DATE 28/06/2021		DRAWING NAME SECTION AA DRAWING NUMBER DA A-1401 PROJECT NUMBER P20-011 Issue B	
B	28/06/2021	DA	
A	12/03/2021	DA	
P5	5/03/2021	Consulting	
P4	12/02/2021	Consulting	
P3	28/03/2021	Permit	

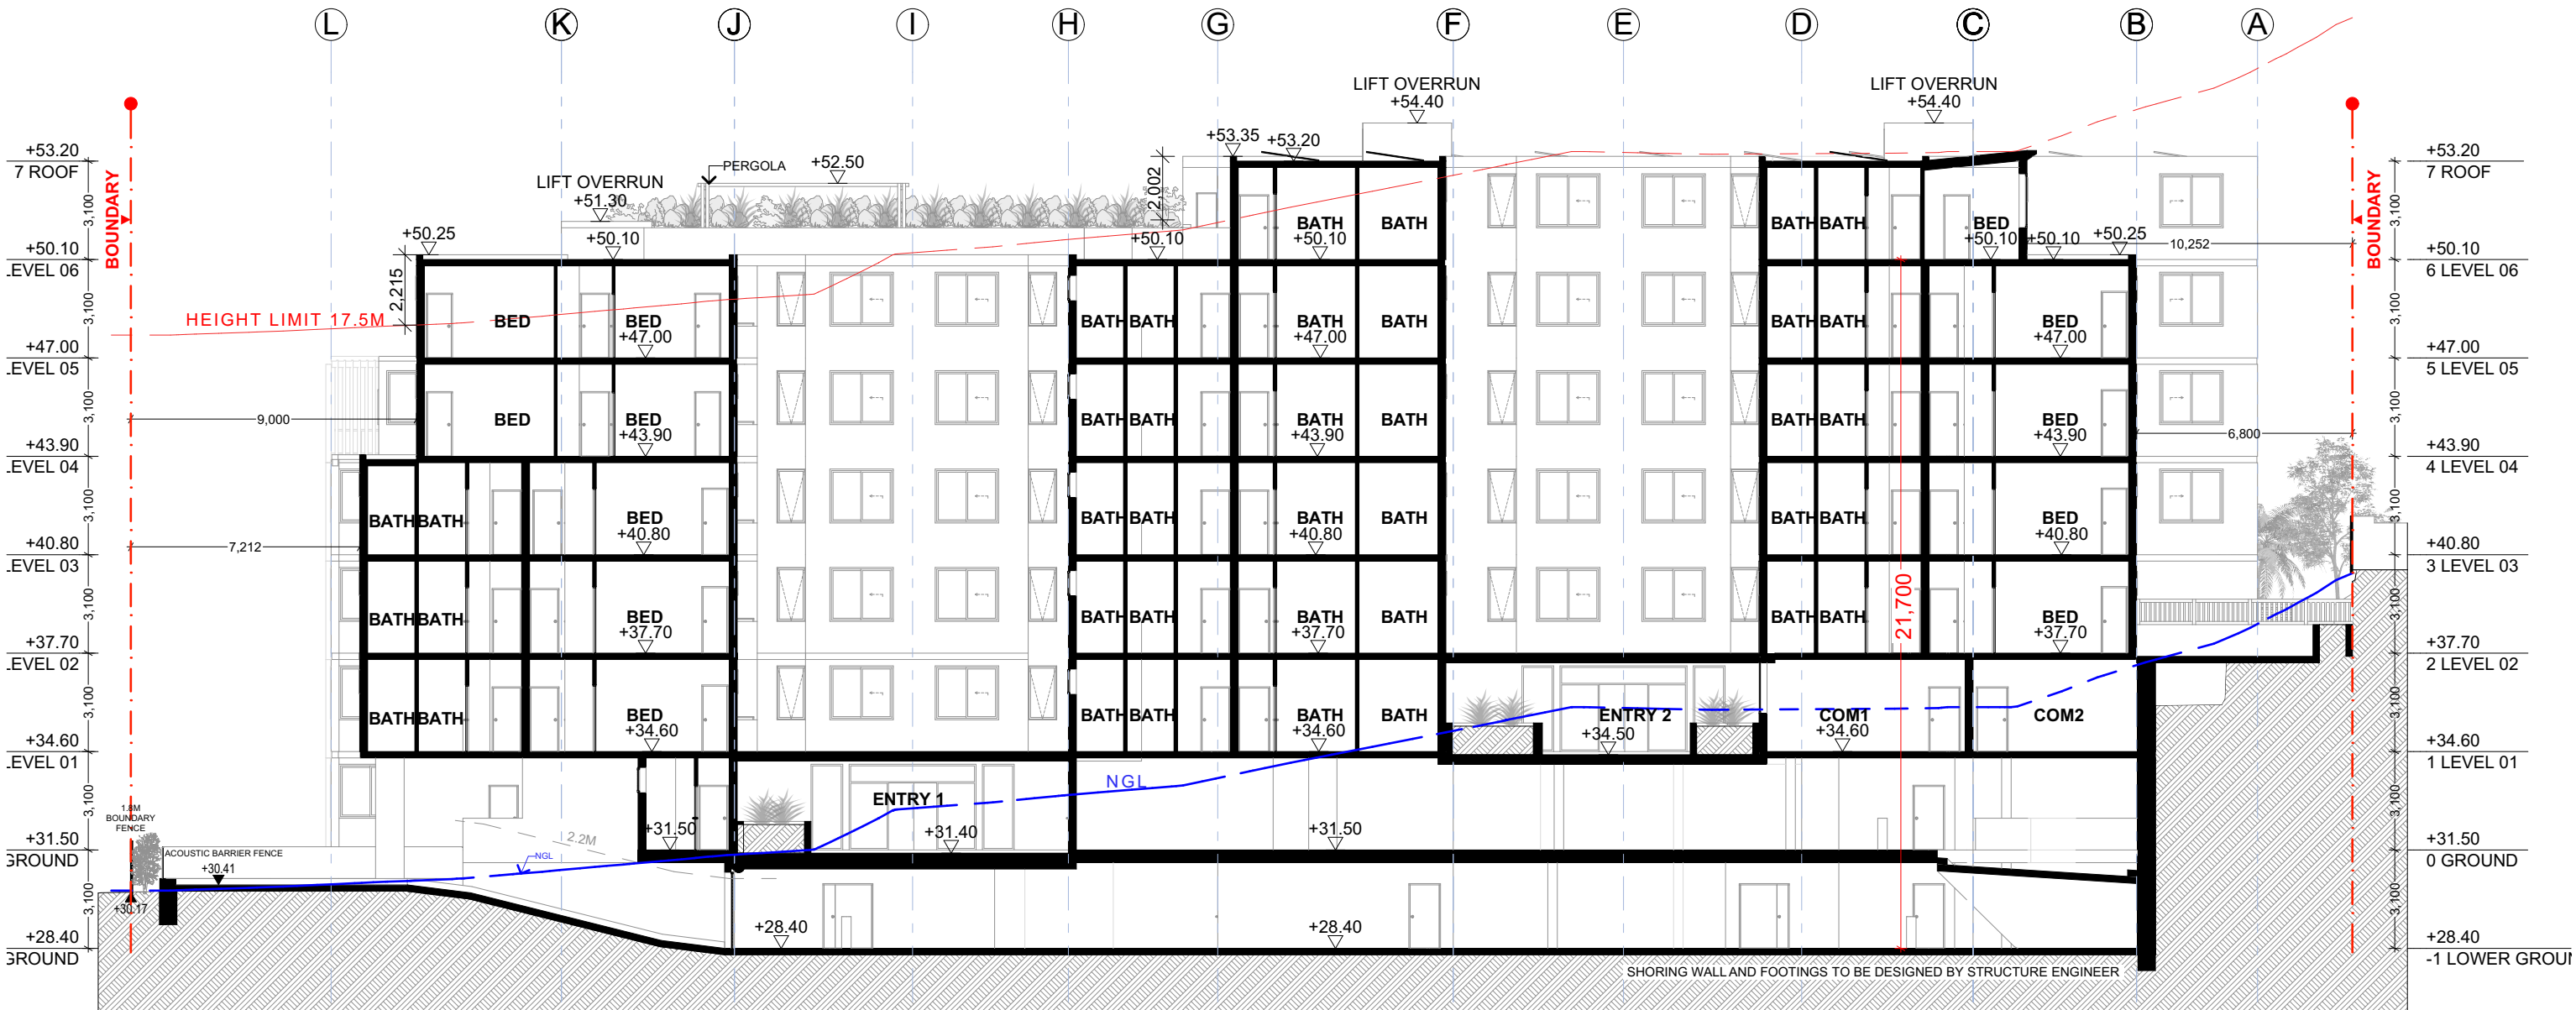

SECTION BB

A3-1:200

 


FOR DA PURPOSES ONLY NOT FOR CONSTRUCTION
DA

Drawing Original Size
A3

Rev	Date	Description
1	28/06/2021	DA
2	12/03/2021	DA
3	03/03/2021	Consulting
4	12/02/2021	Consulting
5	28/03/2021	Permit

© COPYRIGHT
DO NOT SCALE DWGS. USE
DIMENSIONS ONLY. REFER
ANY DISCREPANCIES TO
ARCHITECT PRIOR TO
CONSTRUCTION.
THESE DRAWINGS ARE
SUBJECT TO COPYRIGHT.

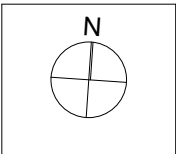

PLANNING/
SURVEY/
ARBORESTRY/
LANDSCAPING/
CIVIL/
STORMWATER
Land Dynamics AUSTRALIA
02 6583 2677 www.ldynamics.com.au
77 Lord Street, Port Macquarie NSW 2444

ACCESS/
BCA/FIRE/
TRAFFIC
Building Innovations Australia
143 Foveaux Street, SURRY HILLS
adrian@buildinginnovations.com.au
02 9609 0370

ACOUSTIC
Acoustic Logic
9 Sarah St, Mascot 2020
(02) 8339 8000
www.acousticlogic.com.au
BASIX
Taylor Smith Consulting
PO Box 5044 Kingsdene NSW 2118
02 9890 8022
www.taylor-smith.com.au

HYDRAULIC
SCOTT COLLINS
Suite 3, 38 Rowe Street,
Eastwood NSW 2122
02 8224 6900
BUSHFIRE
Building Certification and Environmental
Services
51 Owen Street, Port Macquarie NSW 2444
0434 166 150 kdpensini@bigpond.com


KOALA
BIO DIVERSITY AUSTRALIA
1300 319 954
info@biodiversityeast.com.au
Suite 5, Level 1, 145 Horton Street Port
Macquarie, NSW 2444
QUANTITY SURVEY
MMOCC
Suite 5/101 George st,
Parramatta NSW
02 9633 9233
michael@mmoccc.com.au

CONTAMINATION / GEOTECHNICAL
EIA AUSTRALIA
85160722
service@eiaaustralia.com.au
Suite 6.01 55 Miller St Pymont NSW 2009
WASTE MANAGEMENT
ELEPHANTS FOOT RECYCLING
SOLUTIONS
44-46 Gibson Ave Padstow NSW 2211
www.elephantsfoot.com.au
+612 9786 3500


GHAZI AL ALI
ARCHITECT
NSW reg. no. 7542
T: +612 9744 7035 | E: office@ghazia.com
ACN: 67167131848
LEVEL 2 UNIT 2, 14 RAILWAY PARADE
BURWOOD NSW 2134

PROJECT 10-16 Pacific Drive, Port Macquarie			
CLIENT Laurus Projects Pty Ltd			
SCALE 1:200, 1:1000		DATE 28/06/2021	
DRAWN LL	PROJECT ARCHITECT LL	PROJECT DIRECTOR GA	


DRAWING NAME SECTION BB		PROJECT NUMBER P20-011
DRAWING NUMBER DA A-1402		
		Issue B

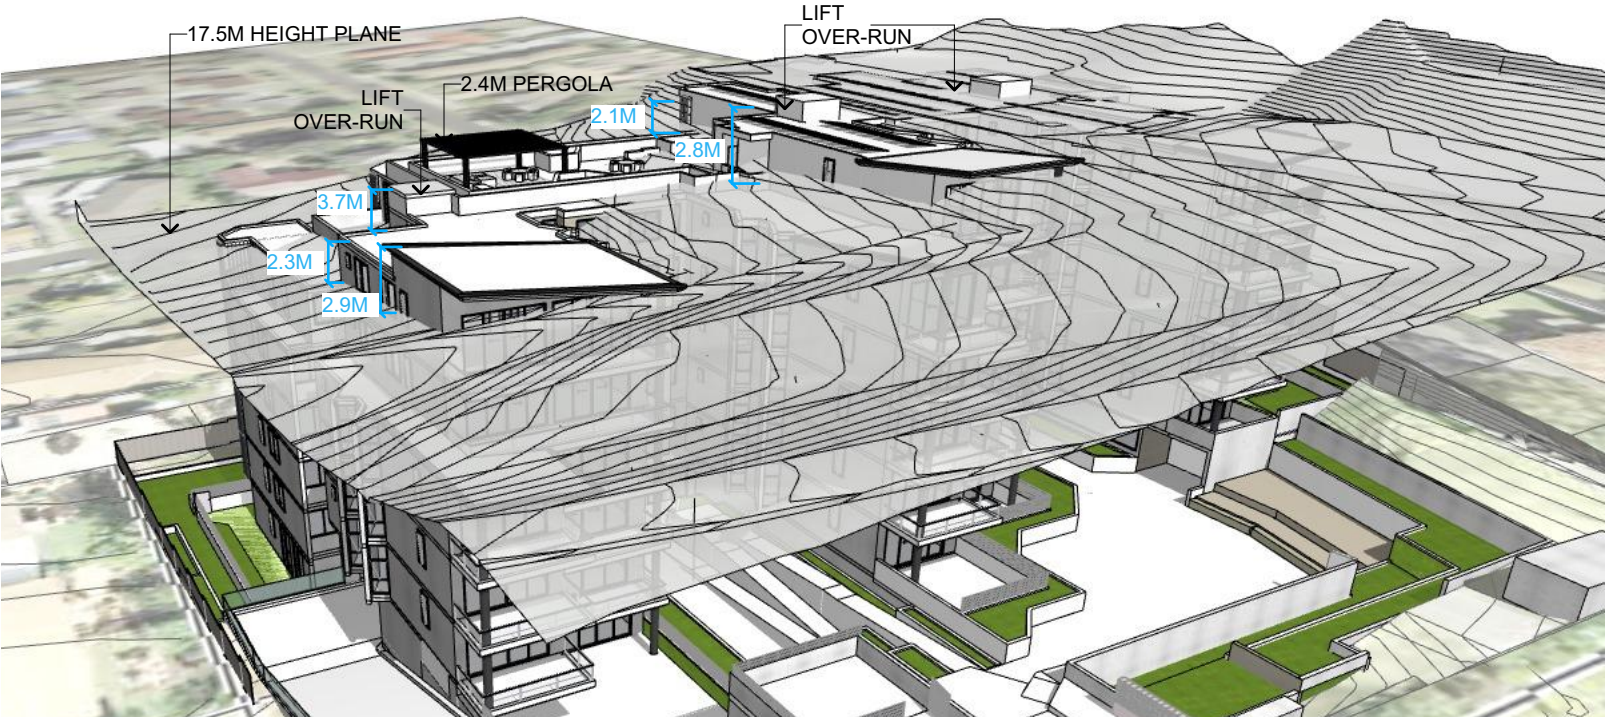

3D HEIGHT 01

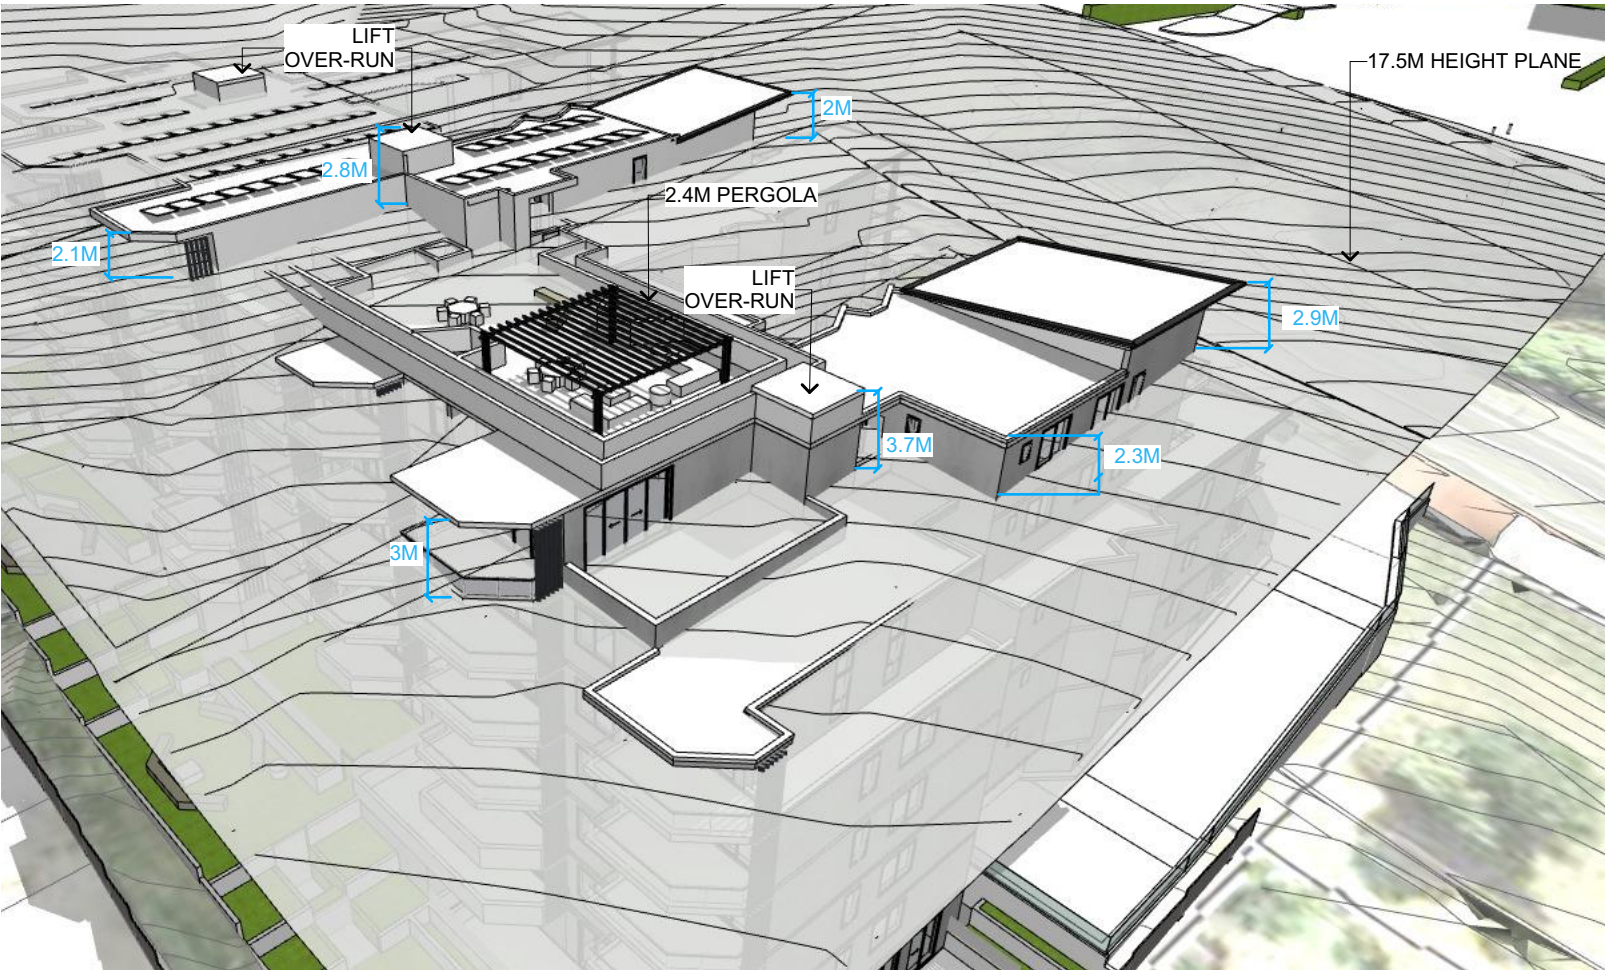

3D HEIGHT 02

 


FOR DA PURPOSES ONLY NOT FOR CONSTRUCTION
DA

Drawing Original Size A3

Rev	Date	Description
8	28/06/2021	DA

© COPYRIGHT
DO NOT SCALE DWGS. USE
DIMENSIONS ONLY. REFER
ANY DISCREPANCIES TO
ARCHITECT PRIOR TO
CONSTRUCTION.
THESE DRAWINGS ARE
SUBJECT TO COPYRIGHT.

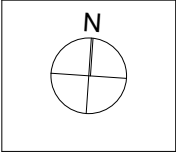

PLANNING/
SURVEY/
ARBOREST/
LANDSCAPING/
CIVIL/
STORMWATER
Land Dynamics AUSTRALIA
02 6583 2677 www.ldynamics.com.au
77 Lord Street, Port Macquarie NSW 2444

ACCESS/
BCA/FIRE/
TRAFFIC
Building Innovations Australia
143 Foveaux Street, SURRY HILLS
ahm@buildinginnovations.com.au
02 9559 0370

ACOUSTIC
Acoustic Logic
9 Sarah St, Mascot 2020
(02) 8339 8000
www.acousticlogic.com.au
BASIX
Taylor Smith Consulting
PO Box 5044 Kingsdene NSW 2118
02 9890 8022
www.taylor-smith.com.au

HYDRAULIC
SCOTT COLLINS
Suite 3, 38 Rose Street,
Eastwood NSW 2122
02 8204 9500
BUSHFIRE
Building Certification and Environmental
Services
51 Owen Street, Port Macquarie NSW 2444
0434 166 150 kdpensini@bigpond.com


KOALA
BIO DIVERSITY AUSTRALIA
1300 319 954
info@biodiversityeast.com.au
Suite 5, Level 1, 145 Horton Street Port
Macquarie, NSW 2444
QUANTITY SURVEY
MMOCC
Suite 5/101 George St,
Parramatta NSW
02 9633 9233
michael@mmoccc.com.au

CONTAMINATION / GEOTECHNICAL
E2 AUSTRALIA
85160722
service@e2australia.com.au
Suite 6.01 55 Miller St Pymont NSW 2009
WASTE MANAGEMENT
ELEPHANTS FOOT RECYCLING
SOLUTIONS
44-46 Gibson Ave Padstow NSW 2211
www.elephantfoot.com.au
+612 9786 3500


GHAZI AL ALI
ARCHITECT
NSW reg. no. 7542
T: +612 9744 7035 | E: office@ghazialali.com
ACN: 67167131848
LEVEL 2 UNIT 2, 14 RAILWAY PARADE
BURWOOD NSW 2134

PROJECT 10-16 Pacific Drive, Port Macquarie	DATE 28/06/2021
CLIENT Laurus Projects Pty Ltd	PROJECT ARCHITECT LL
SCALE 1:200	PROJECT DIRECTOR GA



DRAWING NAME 3D HEIGHT	PROJECT NUMBER P20-011
DRAWING NUMBER DA	Issue B
A-1403	

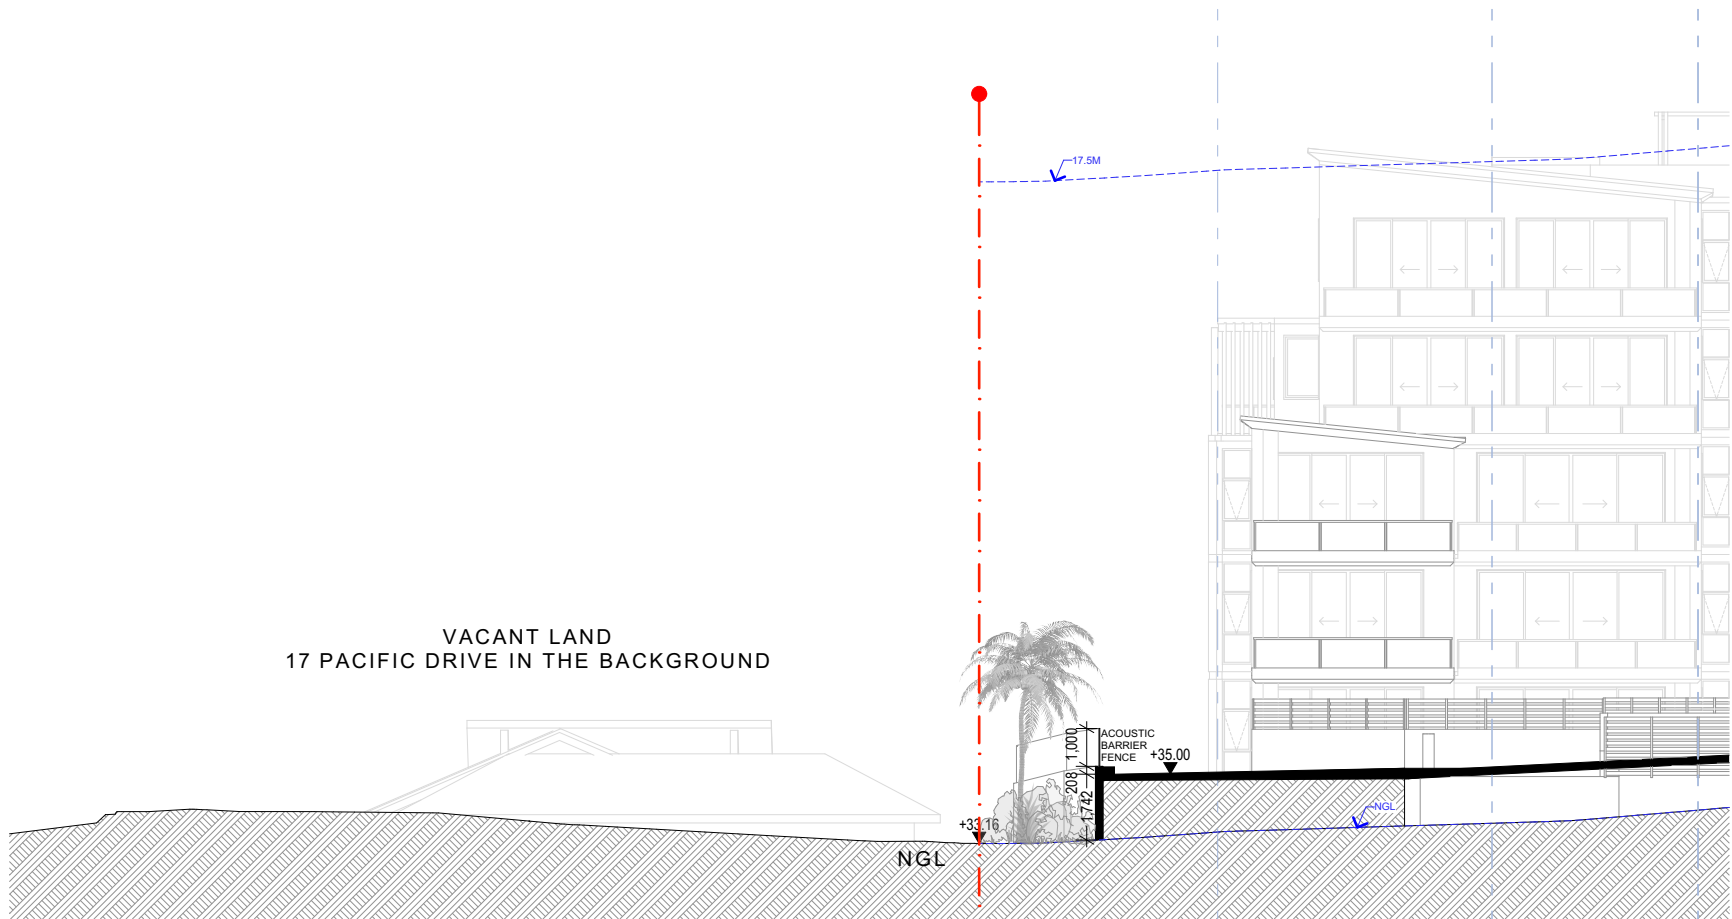

SECTION B01

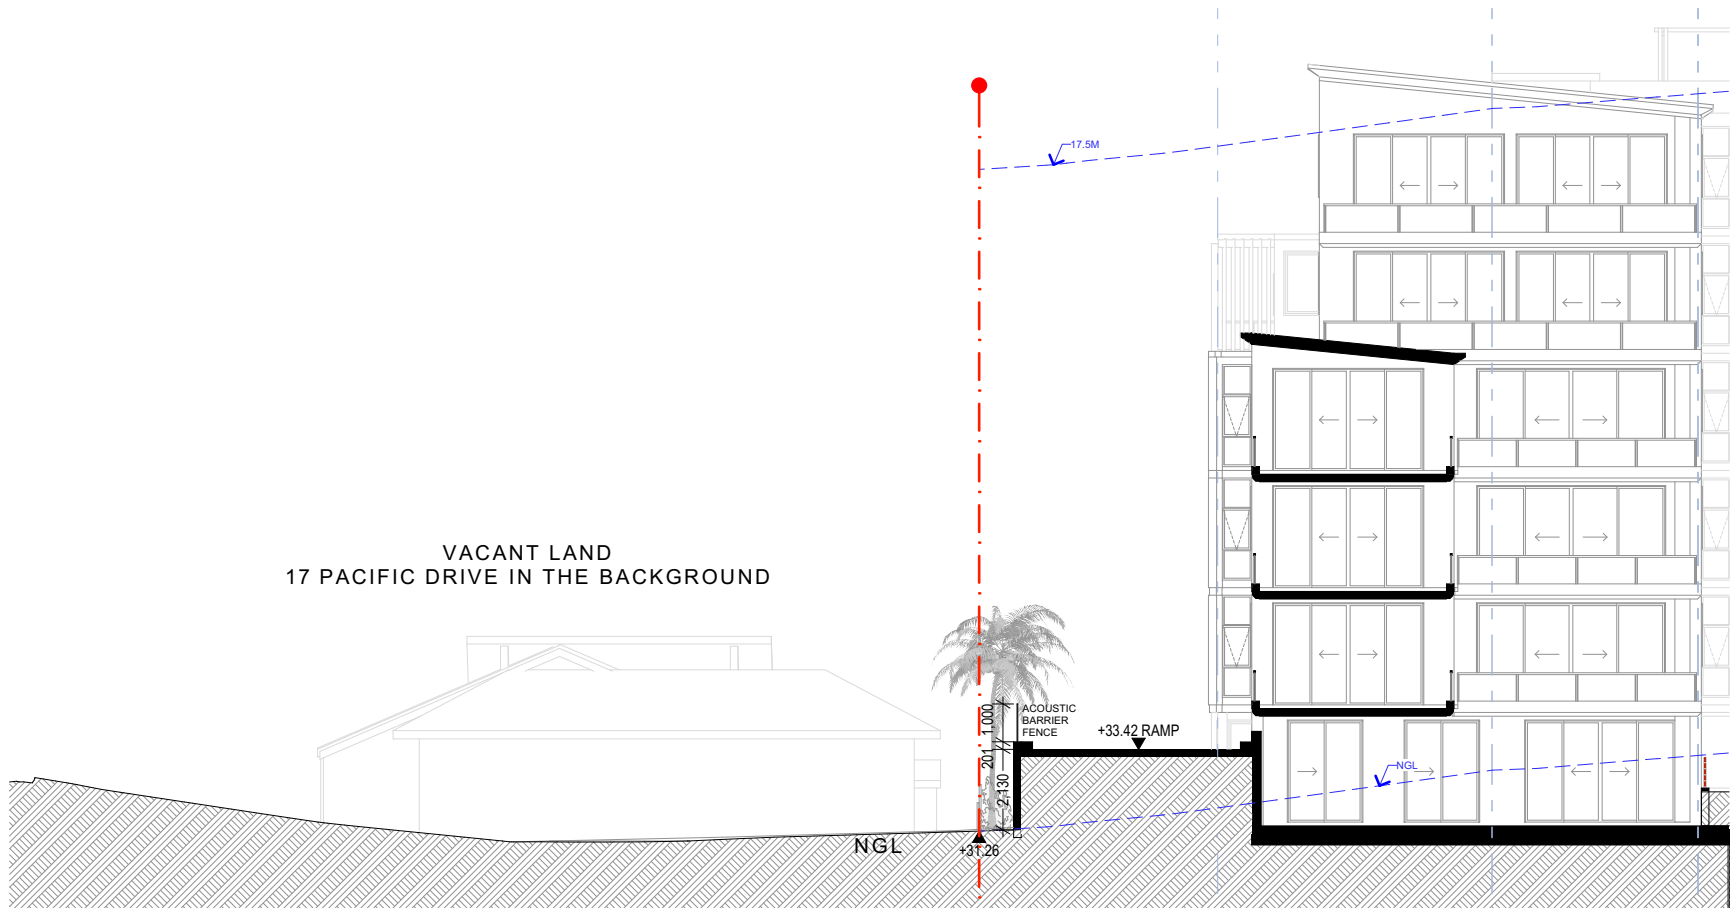

SECTION B02

 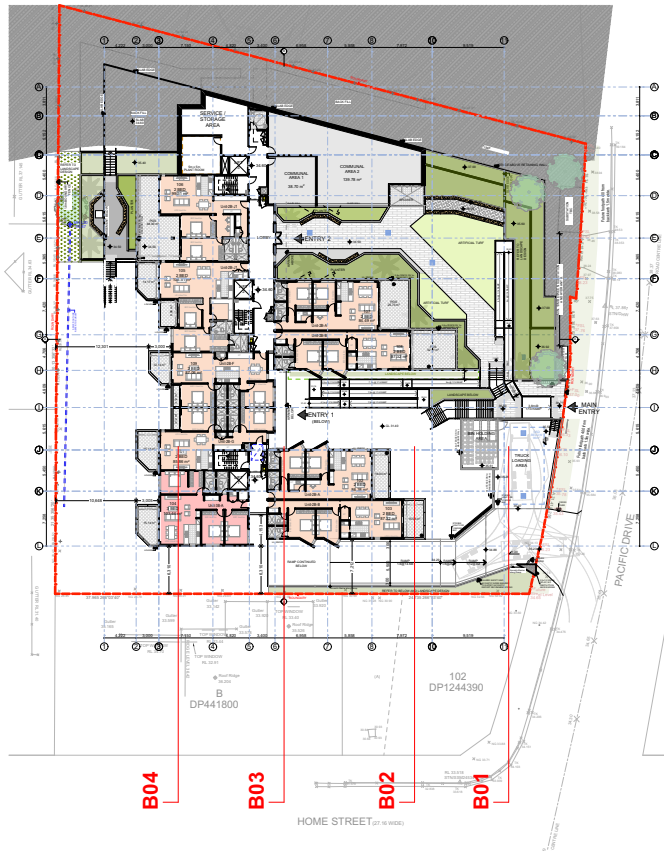


FOR DA
PURPOSES ONLY
NOT FOR
CONSTRUCTION

DA

Drawing Original Size
A3

Rev	Date	Description
8	28/06/2021	DA

© COPYRIGHT
DO NOT SCALE DWGS. USE
DIMENSIONS ONLY. REFER
ANY DISCREPANCIES TO
ARCHITECT PRIOR TO
CONSTRUCTION.
THESE DRAWINGS ARE
SUBJECT TO COPYRIGHT.

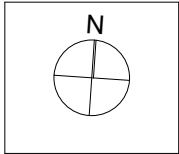

PLANNING/
SURVEY/
ARBORIST/
LANDSCAPING/
CILVIL/
STORMWATER

Land Dynamics AUSTRALIA
02 6583 2677 www.ldynamics.com.au
77 Lord Street, Port Macquarie NSW 2444

ACCESS/
BC&FIRE/
TRAFFIC

Building Innovations Australia
143 Foveaux Street, SURRY HILLS
ainm@buildinginnovations.com.au
02 9609 0370

ACOUSTIC

Acoustic Logic
9 Sarah St, Mascot 2020
(02) 8339 8000
www.acousticlogic.com.au

BASIX

Taylor Smith Consulting
PO Box 5044 Kingsdene NSW 2118
02 9890 8022
www.taylor-smith.com.au

HYDRAULIC

SCOTT COLLINS
Suite 3, 38 Howe Street,
Eastwood NSW 2122
02 8624 6900

BUSHFIRE

Building Certification and Environmental
Services
51 Owen Street, Port Macquarie NSW 2444
0434 156 155 kdpensini@bigpond.com

KOALA

BIO DIVERSITY AUSTRALIA
1300 319 554
info@biodiversityeast.com.au
Suite 5, Level 1, 145 Horton Street Port
Macquarie, NSW 2444

QUANTITY SURVEY

MMOCC
Suite 5/101 George st,
Parramatta NSW
02 9633 9233
michael@mmocc.com.au

CONTAMINATION / GEOTECHNICAL

EA AUSTRALIA
65160722
service@eaaustralia.com.au
Suite 6.01 55 Miller St Pyrmont NSW 2009

WASTE MANAGEMENT

ELEPHANTS FOOT RECYCLING
SOLUTIONS
44-46 Gibson Ave Padstow NSW 2211
www.elephantstof.com.au
+612 9786 3500

ARCHITECT

GHAZI AL ALI
ARCHITECT PTY LTD
NSW reg. no. 7542

T: +612 9744 7035 | E: office@ghazialali.com
ACN: 67167131848
44-46 Gibson Ave Padstow NSW 2211
BURWOOD NSW 2134

PROJECT

10-16 Pacific Drive, Port Macquarie

CLIENT

Laurus Projects Pty Ltd

SCALE

1:200, 1:1000

DRAWN

LL

PROJECT ARCHITECT

LL

PROJECT DIRECTOR

GA

DATE

28/06/2021

DRAWING NAME

SECTION B01-02

DRAWING NUMBER

DA


PROJECT NUMBER

P20-011

Issue

B


A-1404

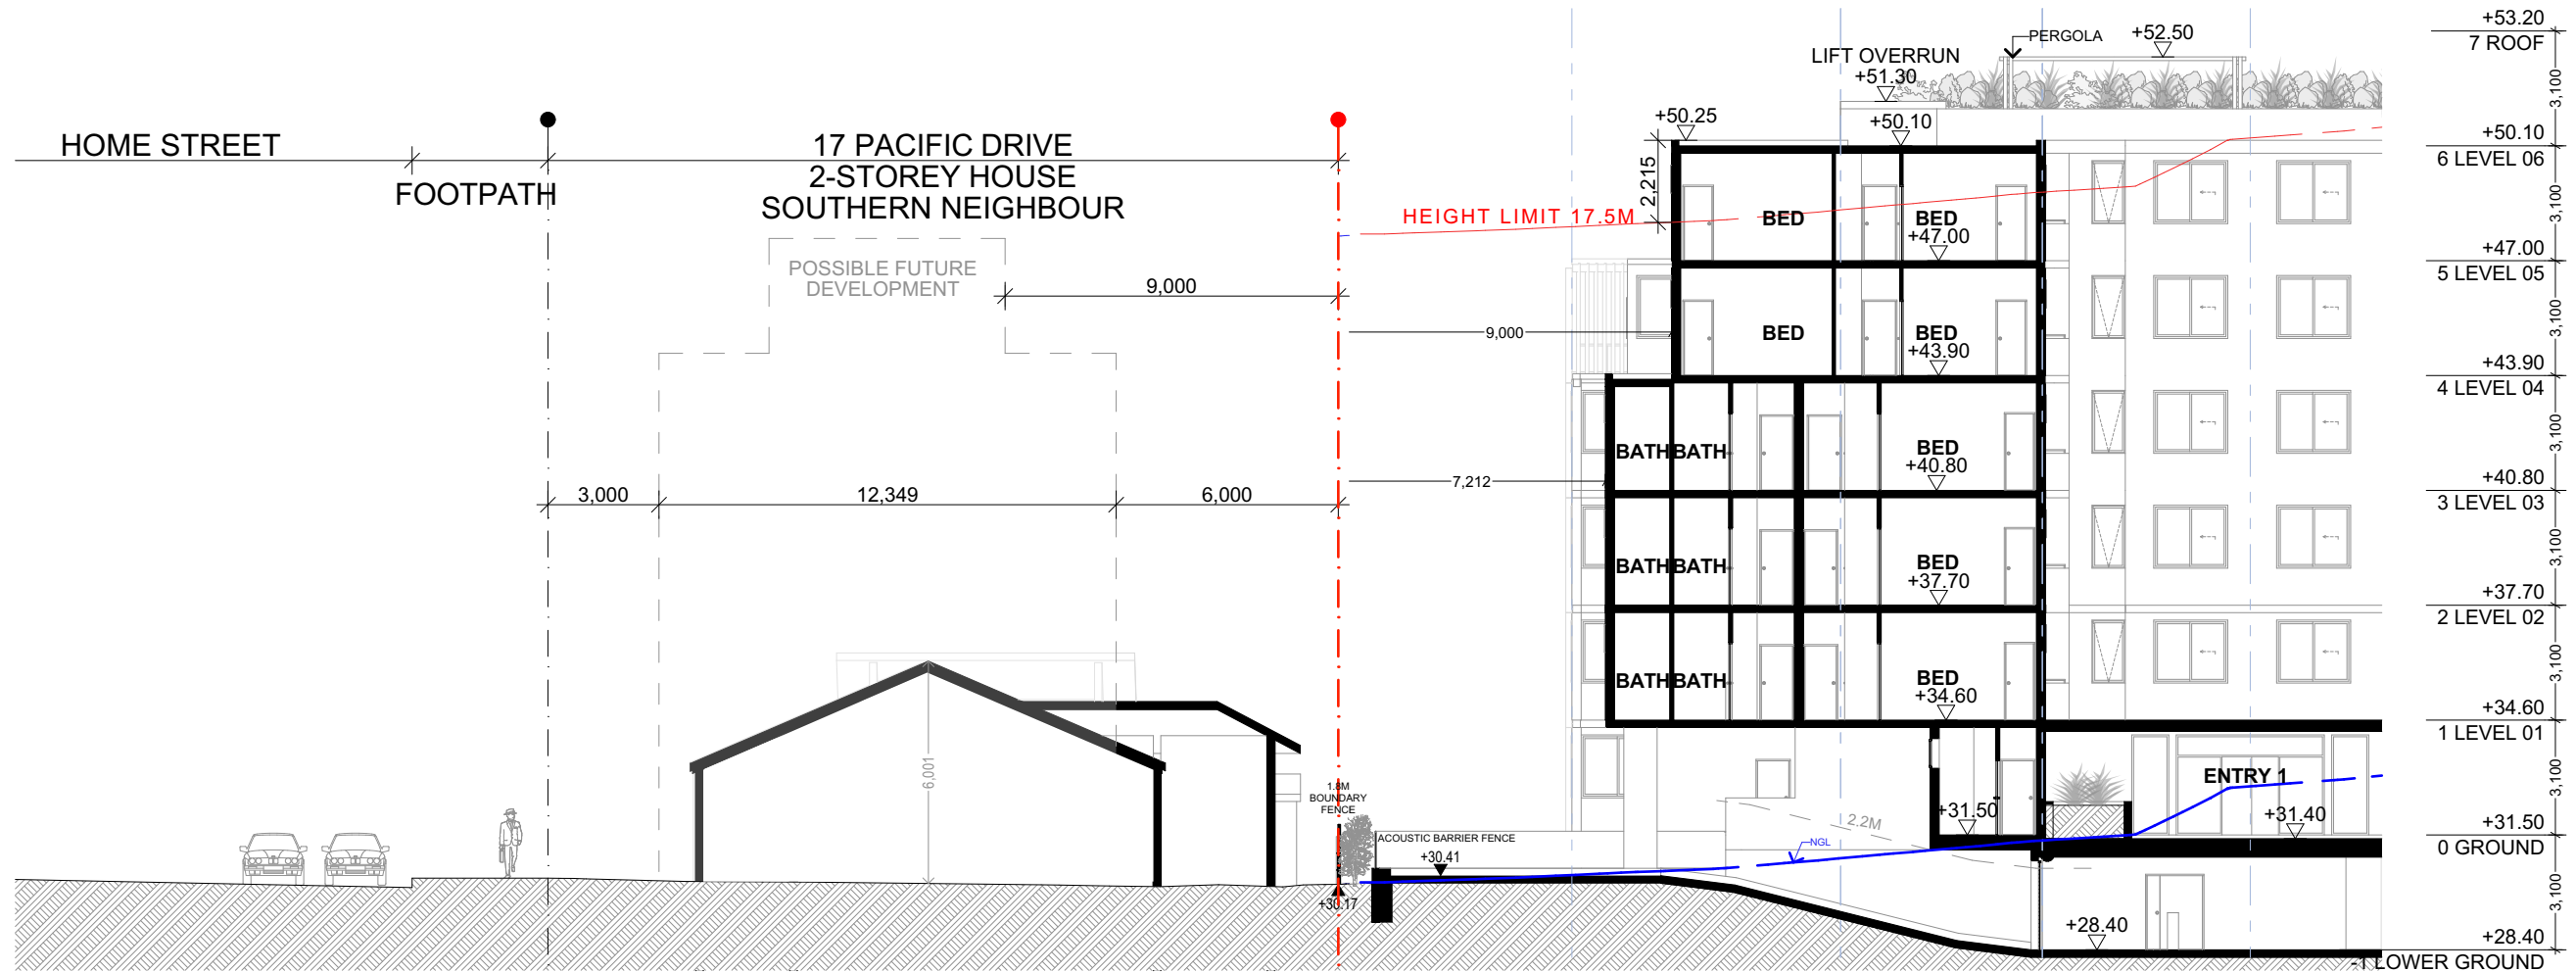

SECTION B03

SECTION BB

A3-1:200

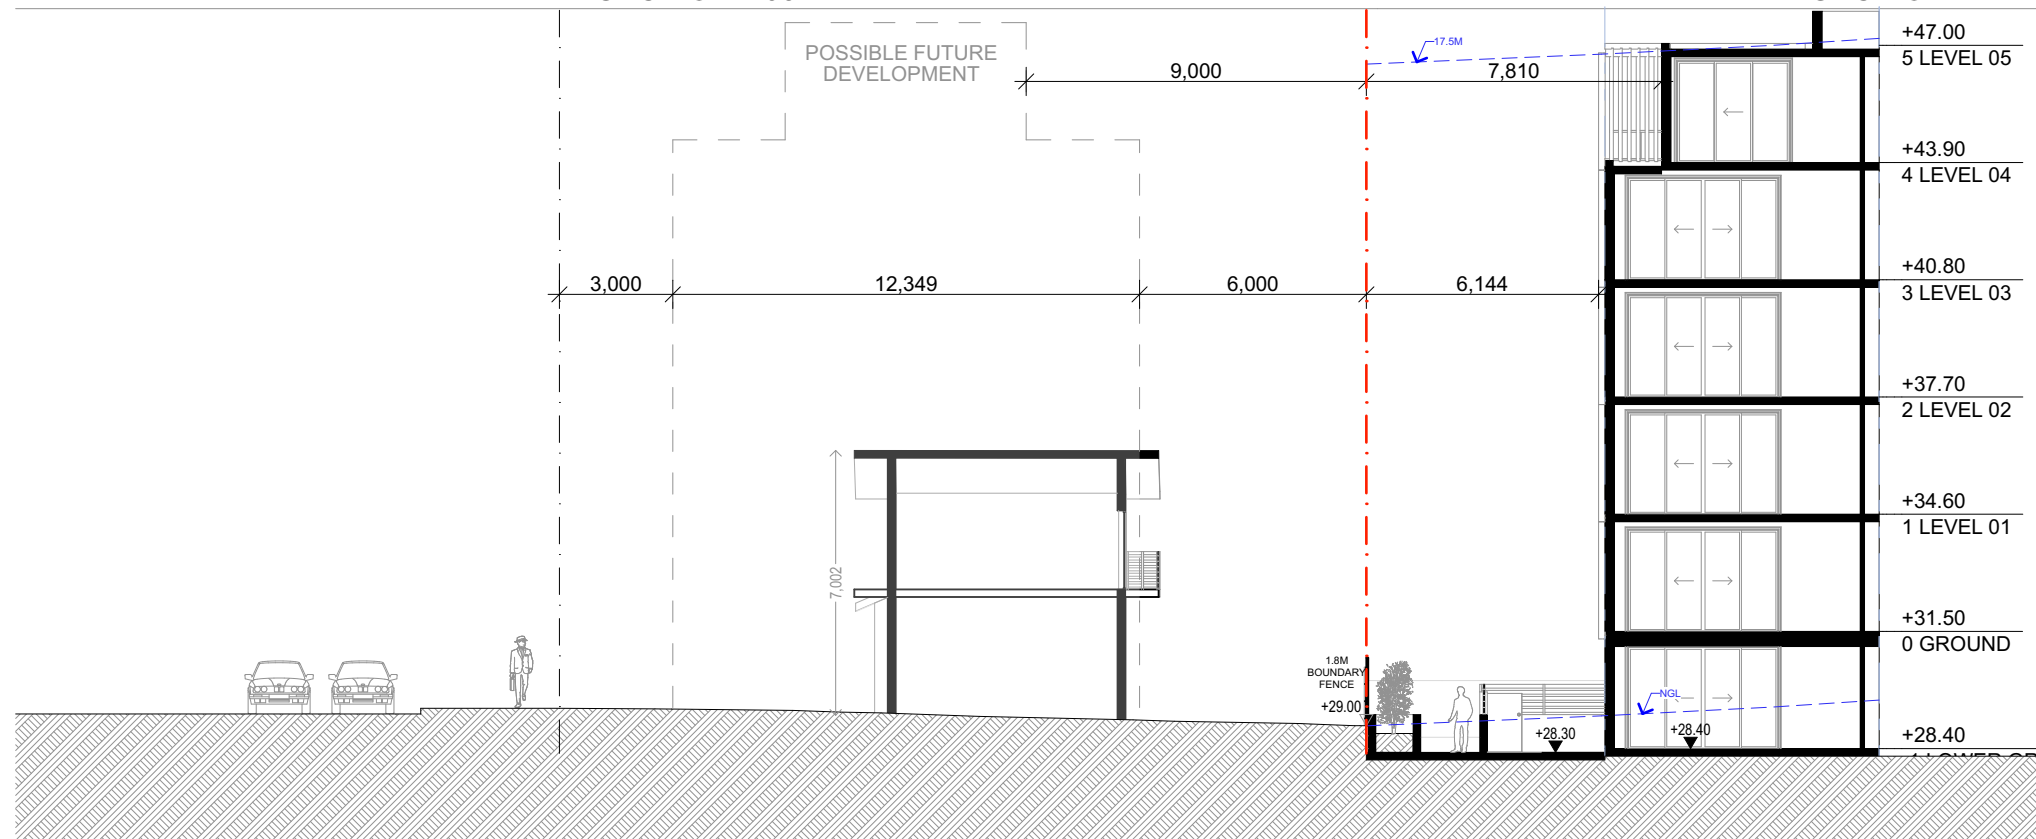


SECTION B04




SCALE 1:200 @ A3
0 1 2 5 10M


FOR DA PURPOSES ONLY NOT FOR CONSTRUCTION DA	A3 Drawing Original Size	Rev Date Description 8 28/06/2021 DA	© COPYRIGHT DO NOT SCALE DWGS. USE DIMENSIONS ONLY. REFER ANY DISCREPANCIES TO ARCHITECT PRIOR TO CONSTRUCTION. THESE DRAWINGS ARE SUBJECT TO COPYRIGHT.	N	PLANNING/ SURVEY/ ARBORIST/ LANDSCAPING/ CIVIL/ STORMWATER Land Dynamics AUSTRALIA 02 6583 2677 www.landynamics.com.au 77 Lord Street, Port Macquarie NSW 2444	ACCESS/ BCA/FIRE/ TRAFFIC Building Innovations Australia 143 Foveaux Street, SURRY HILLS admin@buildinginnovations.com.au 02 9609 0370	ACOUSTIC Acoustic Logic 9 Sarah St, Mascot 2020 (02) 8339 8000 www.acousticlogic.com.au	HYDRAULIC SCOTT COLLINS Suite 5, 38 Rowe Street, Eastwood NSW 2122 02 8624 6900	KOALA BIO DIVERSITY AUSTRALIA 1300 319 954 info@biodiversityeast.com.au Suite 5, Level 1, 145 Horton Street Port Macquarie, NSW 2444	CONTAMINATION / GEOTECHNICAL E AUSTRALIA 85160722 service@eaustralia.com.au Suite 6.01 55 Miller St Pymont NSW 2009	WASTE MANAGEMENT ELEPHANTS FOOT RECYCLING SOLUTIONS 44-46 Gibson Ave Padstow NSW 2211 www.elephantfoot.com.au +612 9786 3500	ARCHITECT GHAAZI AL ALI ARCHITECT PTY LTD NSW reg. no. 7542 T: +612 9744 7035 E: office@ghazialali.com ACN: 67167131848 LEVEL 2 UNIT 2, 14 RAILWAY PARADE BURWOOD NSW 2134	PROJECT 10-16 Pacific Drive, Port Macquarie CLIENT Laurus Projects Pty Ltd SCALE 1:200, 1:1000 DRAWN LL PROJECT ARCHITECT LL PROJECT DIRECTOR GA DATE 28/06/2021	DRAWING NAME SECTION B03-04 DRAWING NUMBER DA PROJECT NUMBER P20-011 Issue B A-1405
--	-----------------------------	---	--	---	--	--	---	---	---	---	---	---	---	---

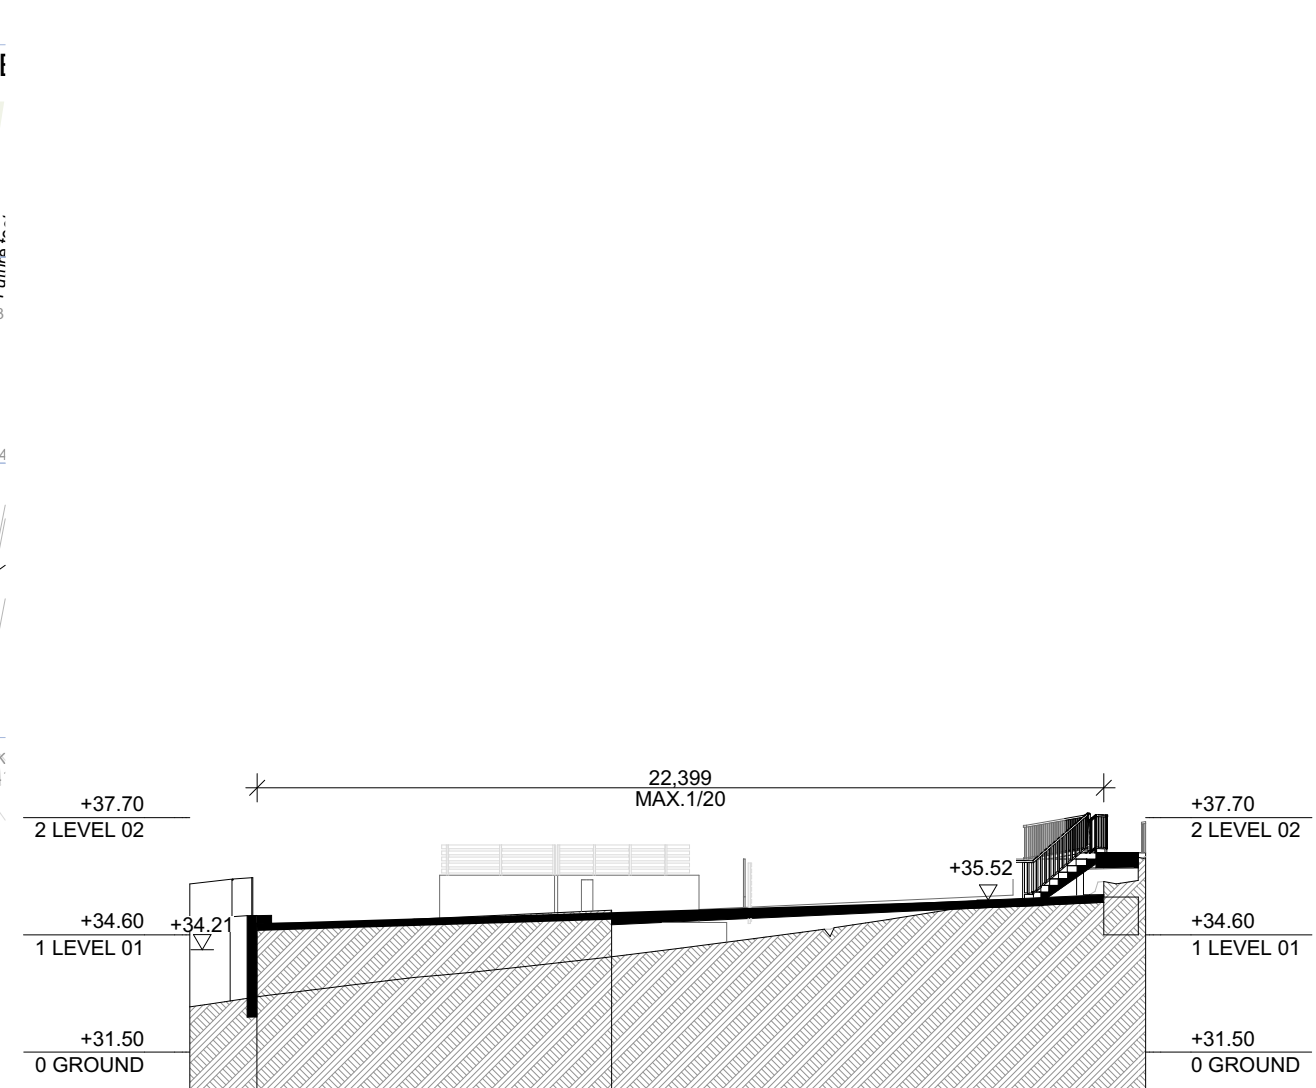

A3-1:200

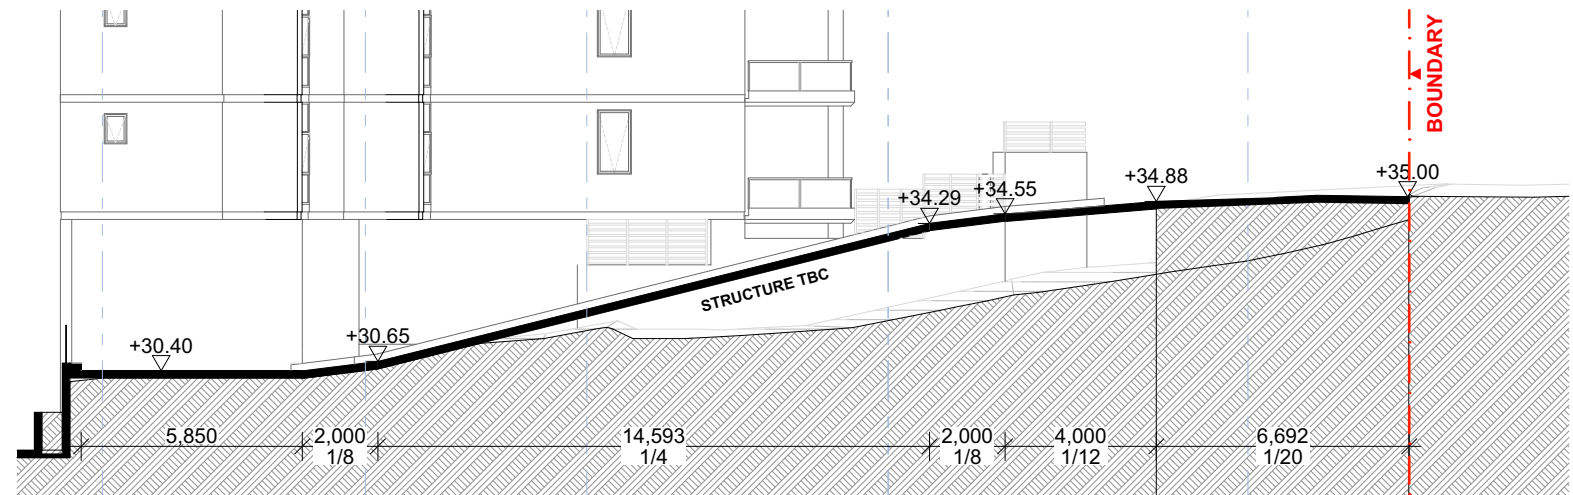

A3-1:200

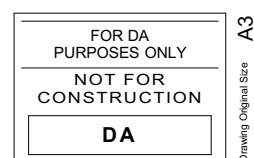


Rev	Date	Description
01	12/02/2021	Consulting
02	5/03/2021	Consulting
A	12/03/2021	DA

© COPYRIGHT

DO NOT SCALE DWGS. USE
DIMENSIONS ONLY. REFER
ANY DISCREPANCIES TO
ARCHITECT PRIOR TO
CONSTRUCTION.

THESE DRAWINGS ARE
SUBJECT TO COPYRIGHT.

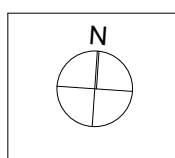

PLANNING/
SURVEY/
ARBORIST/
LANDSCAPING/
CILVIL/
STORMWATER

Land Dynamics AUSTRALIA
02 6583 2677 www.ldynamics.com.au
77 Lord Street, Port Macquarie NSW 2444

ACCESS/
BCA&FIRE/
TRAFFIC
Building Innovations Australia
143 Foveaux Street, SURRY HILLS
admin@BuildingInnovations.com.au
02 9099 0370

ACOUSTIC
Acoustic Logic
9 Sarah St, Mascot 2020
(02) 8339 8000
www.acousticlogic.com.au

BASIX
Taylor Smith Consulting
PO Box 5044 Kingsdene 1
02 9890 8002
www.taylor-smith.com.au

BASIX
Taylor Smith Consulting
PO Box 5044 Kingsdene NSW 2118
02 9890 8002
www.taylor-smith.com.au

ACOUSTIC
Acoustic Logic
9 Sarah St, Mascot 2020
(02) 8339 8000
www.acousticlogic.com.au

HYDRAULIC
SCOTT COLLINS
Suite 9, 38 Rowe Street,
Eastwood NSW 2122
02 8824-9500

BUSHFIRE
Building Certification and Environmental
Services
51 Owen Street, Port Macquarie NSW 2444
0434 166 150 kdpensini@bigpond.com

KOALA
BIODIVERSITY AUSTRALIA
1300 319 954
info@biodiversityaust.com.au
Suite 5, Level 1, 145 Horton Street Port

QUANTITY SURVEY
MMDCC
Suite 5/101 George st,
Parramatta NSW
02 9633 9233
michael@mmdcc.com.au

CONTAMINATION / GEOTECHNICAL
EI AUSTRALIA
95160722
service@eiaustralia.com.au
Suite 6.01 55 Miller St Pyrmont NSW 2009

WASTE MANAGEMENT
ELEPHANTS FOOT RECYCLING SOLUTIONS
44-46 Gibson Ave Padstow NSW 2211
www.elephantsfoot.com.au
+612 9780 3500



PROJECT	10-16 Pacific Drive, Port Macquarie
CLIENT	

Laurus Projects Pty Ltd			
SCALE 1:200			DATE 12/03/2021
DRAWN LL		PROJECT ARCHITECT LL	PROJECT MANAGER LL


DRAWING NAME

RAMP SECTIONS


DRAWING NUMBER

DA **A-140**

PROJECT NUMBER	P20-011
REVISION	A

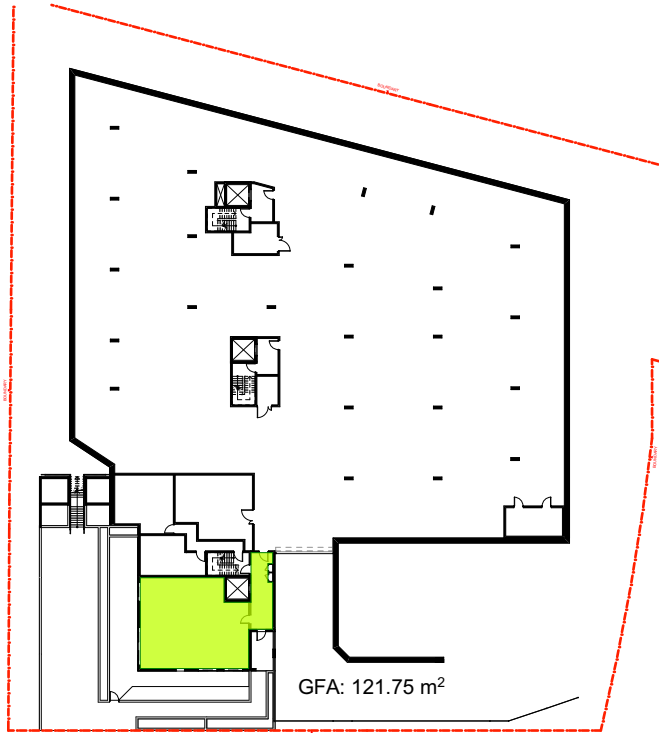

LOWER GROUND 1:800

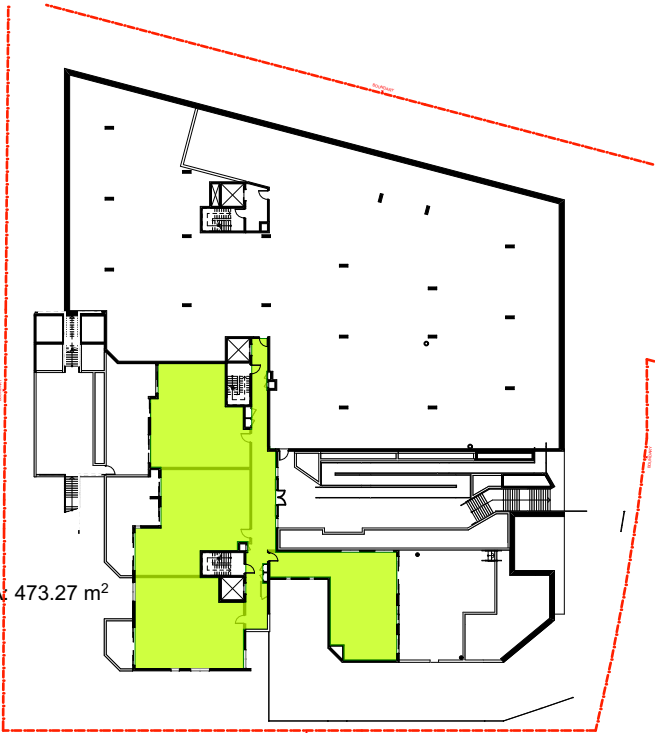


GROUND 1:800




LEVEL 01 1:800




LEVEL 02 1:800

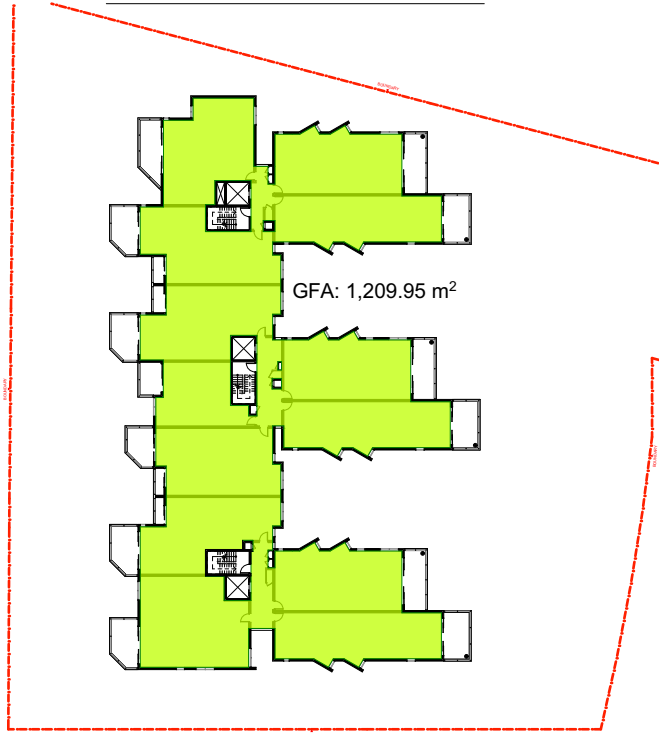


LEVEL 03 1:800

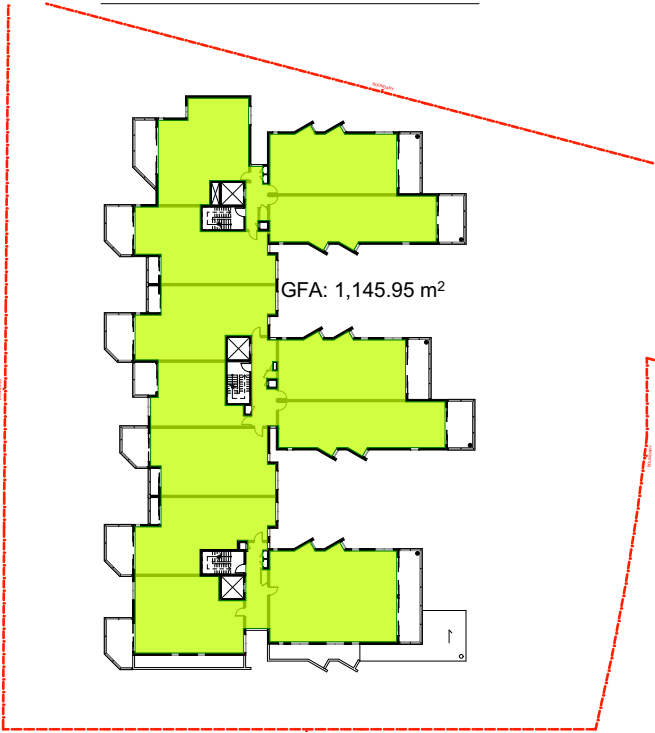

LEVEL 04 1:800

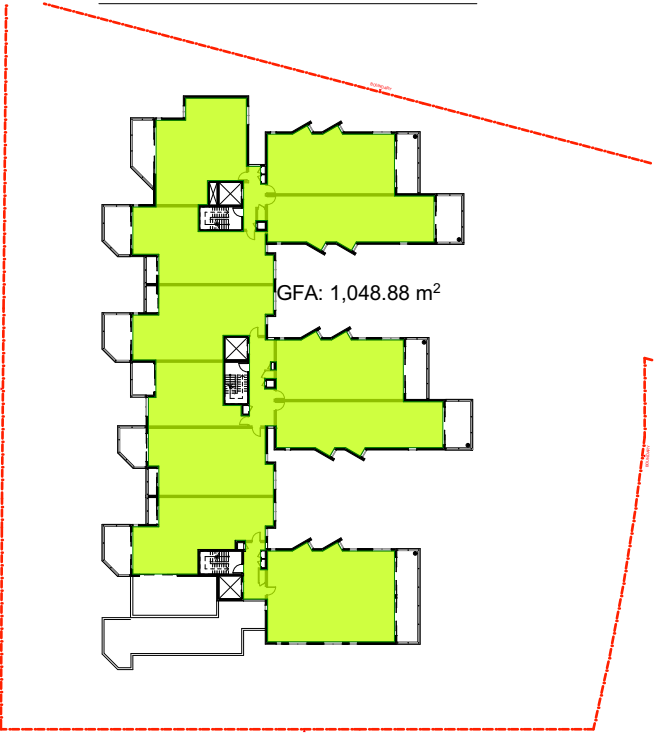

LEVEL 05 1:800

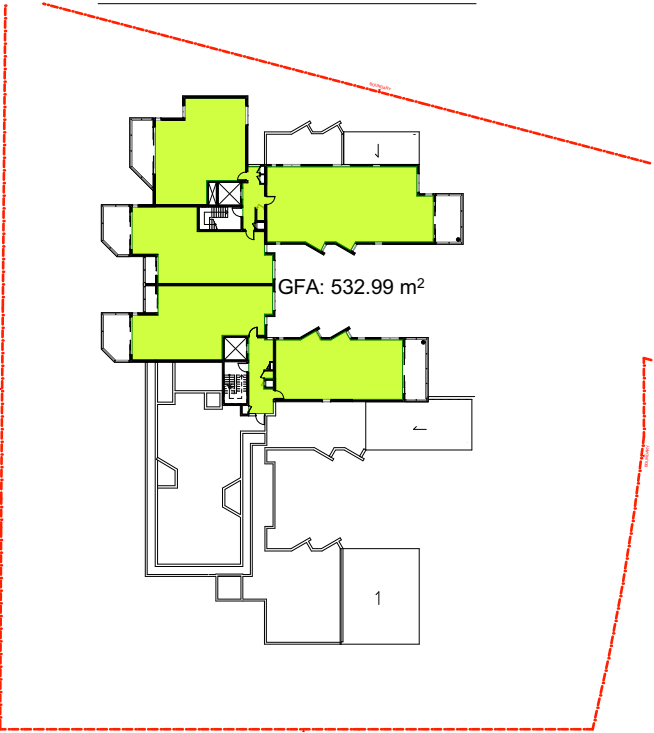

LEVEL 06 1:800

GFA CALCULATION


SITE AREA: 4637.3 SQM
PERMISSIBLE FSR: 1.5:1 (LEP)
PERMISSIBLE GFA: 6955.95 SQM

TOTAL GFA: 6879.61
TOTAL FSR: 1.48:1

■ SQM

GFA		
Home Story Name	Measured Area	Calculated Area
LOWER GROUND	121.75	121.75
GROUND	473.27	473.27
LEVEL 01	1,136.87	1,136.87
LEVEL 02	1,209.95	1,209.95
LEVEL 03	1,209.95	1,209.95
LEVEL 04	1,145.95	1,145.95
LEVEL 05	1,048.88	1,048.88
LEVEL 06	532.99	532.99

6,879.61 m²

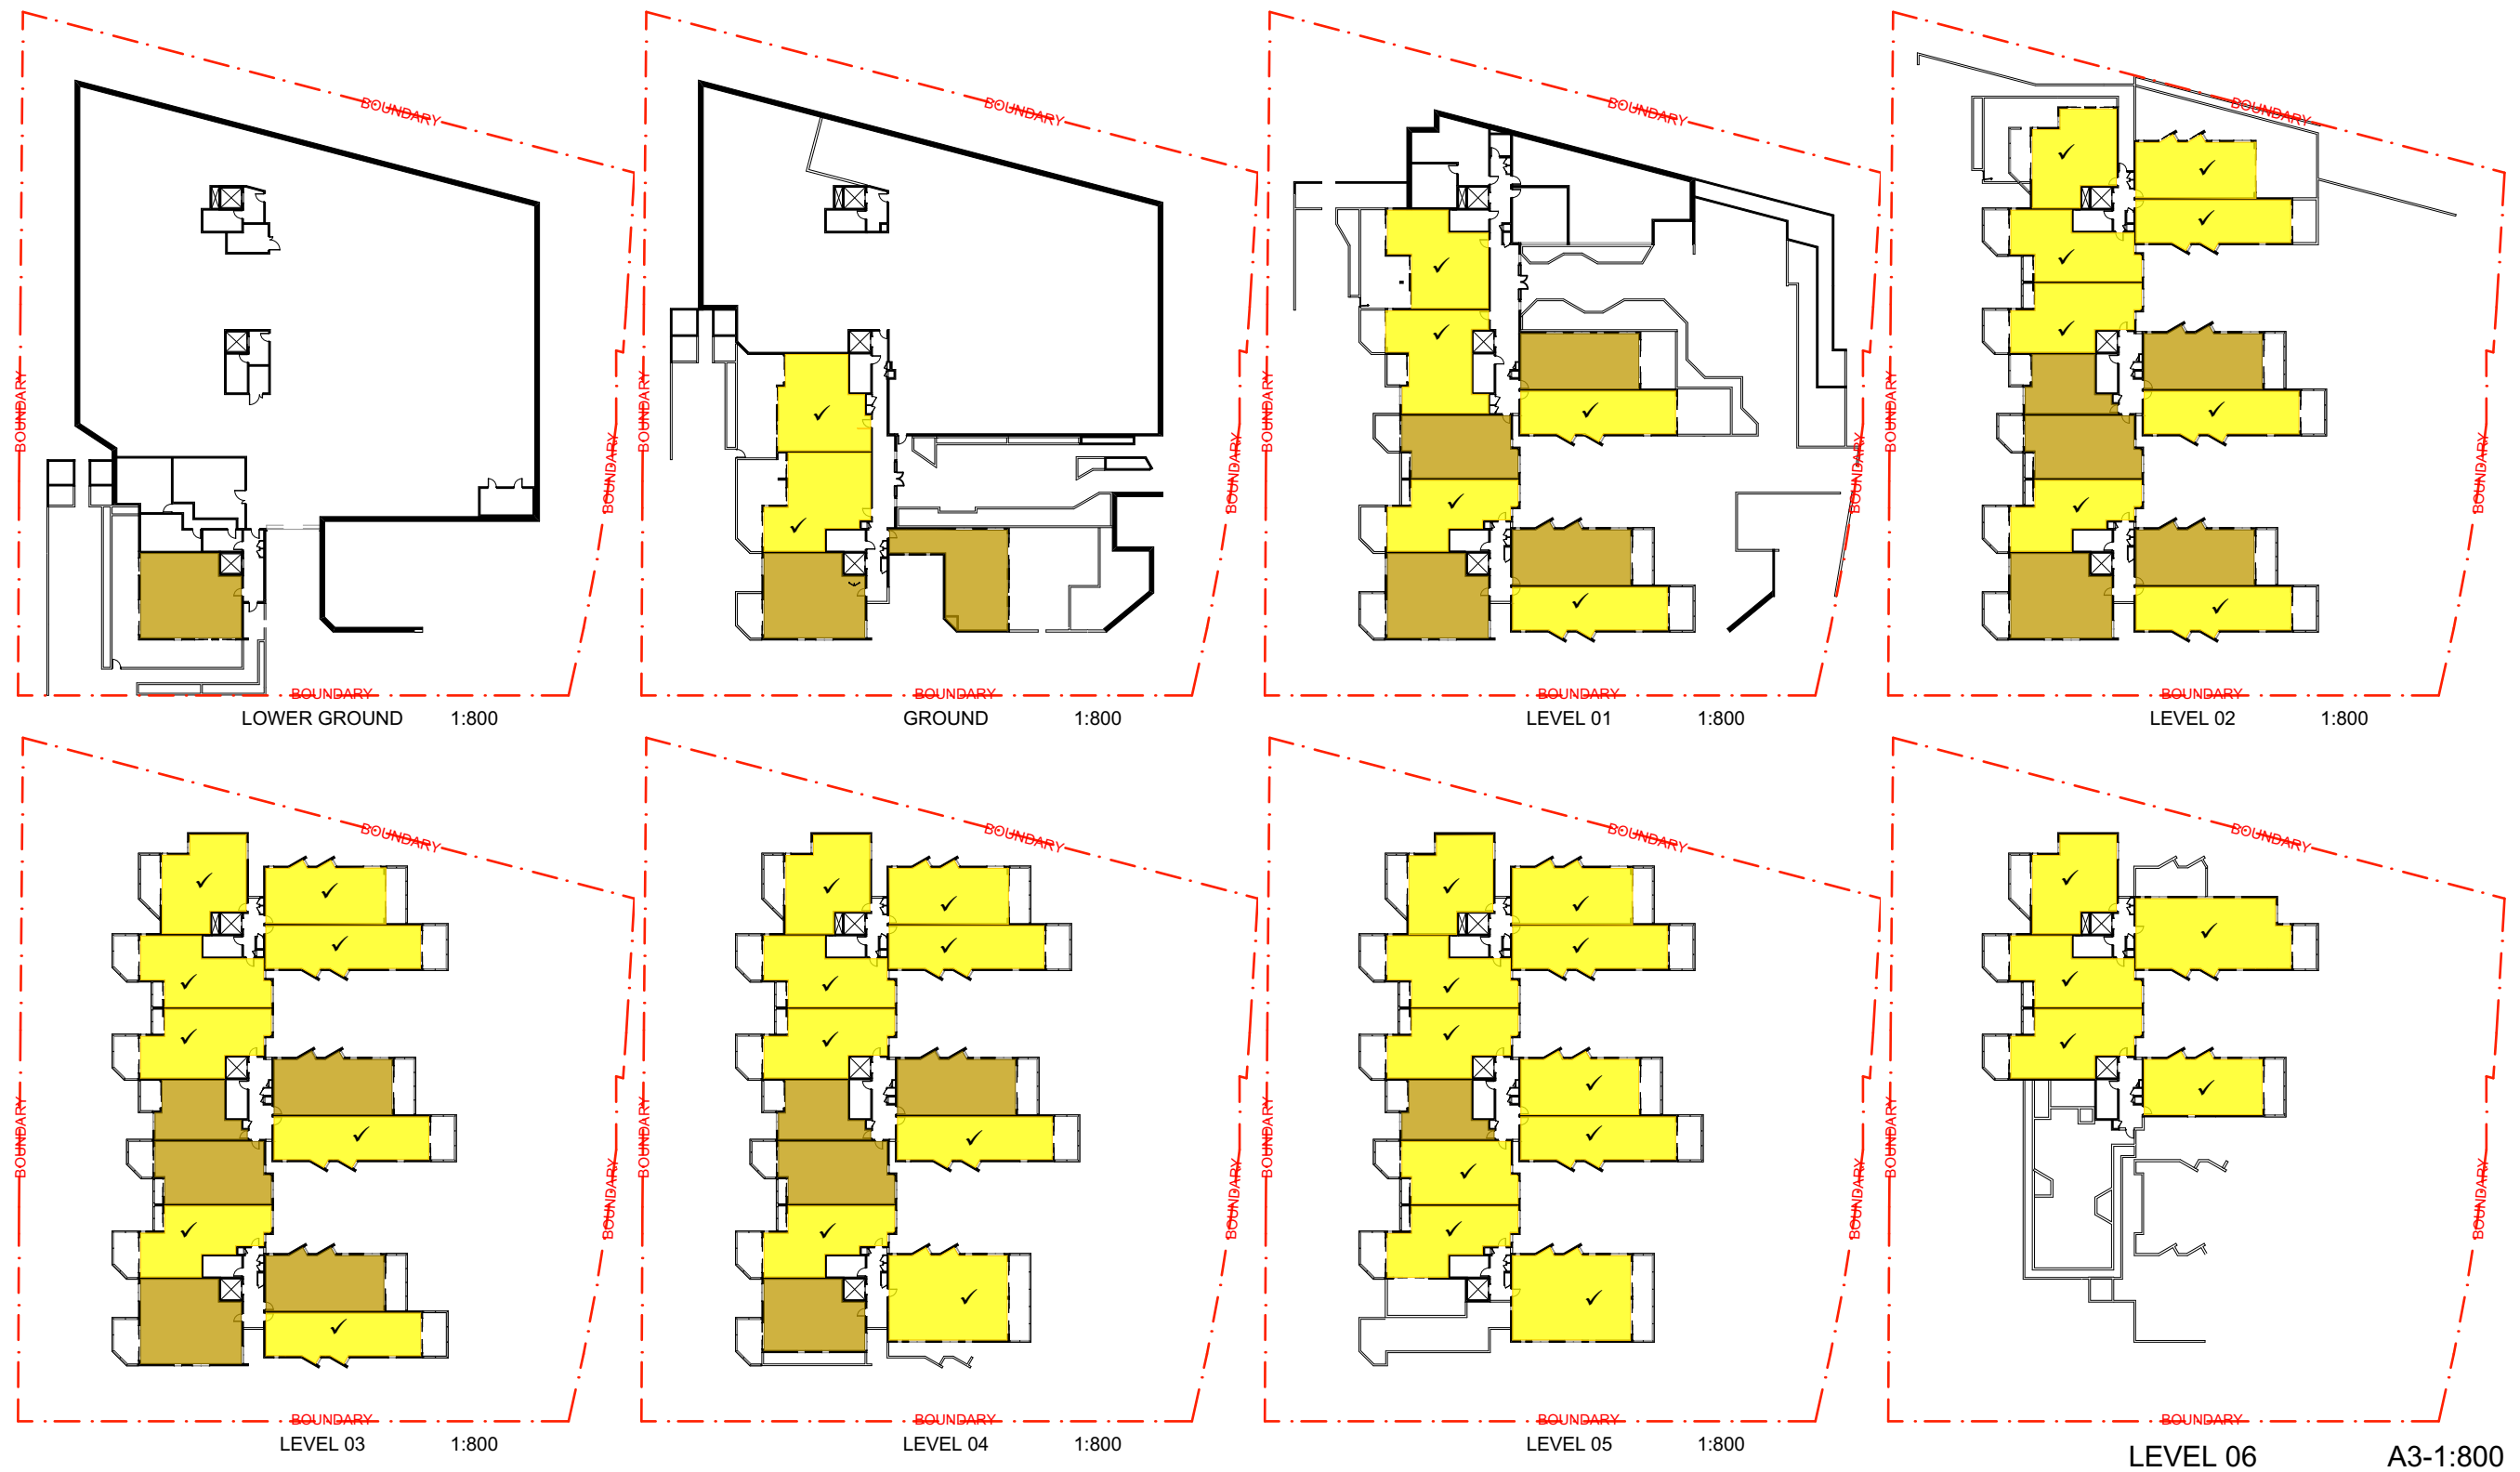

- ✓ ≥ 3H SOLAR ACCESS
- 0-3H SOLAR ACCESS
- NO DIRECT SUNLIGHT





WINTER SOLSTICE 8AM-4PM

SOLAR ACCESS ≥ 3HRS: 46 (67.6%)

0-3H SOLAR ACCESS: 22 (32.3%)

NO DIRECT SUNLIGHT: 0

TOTAL NUMBER OF UNITS: 68

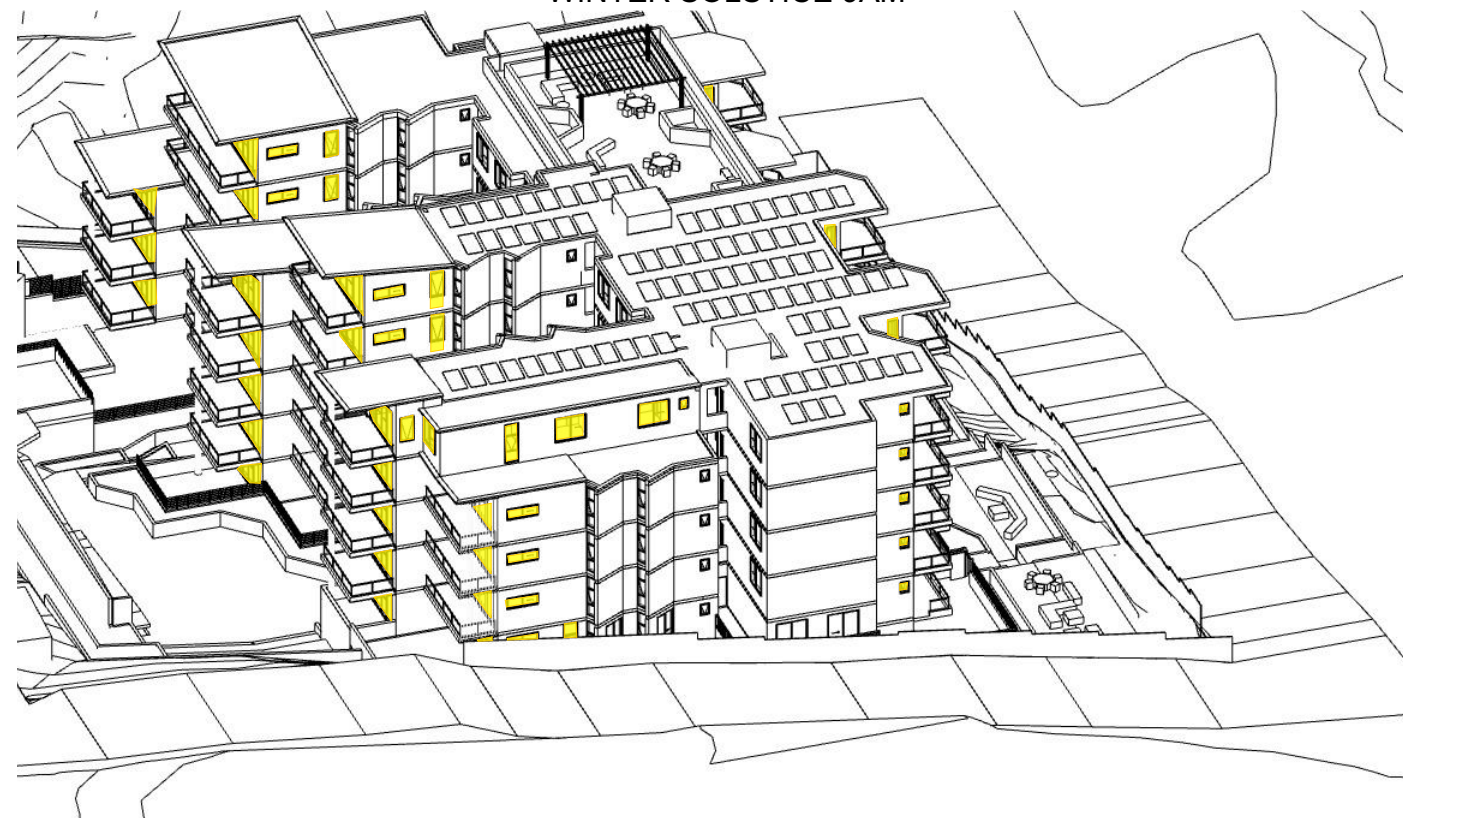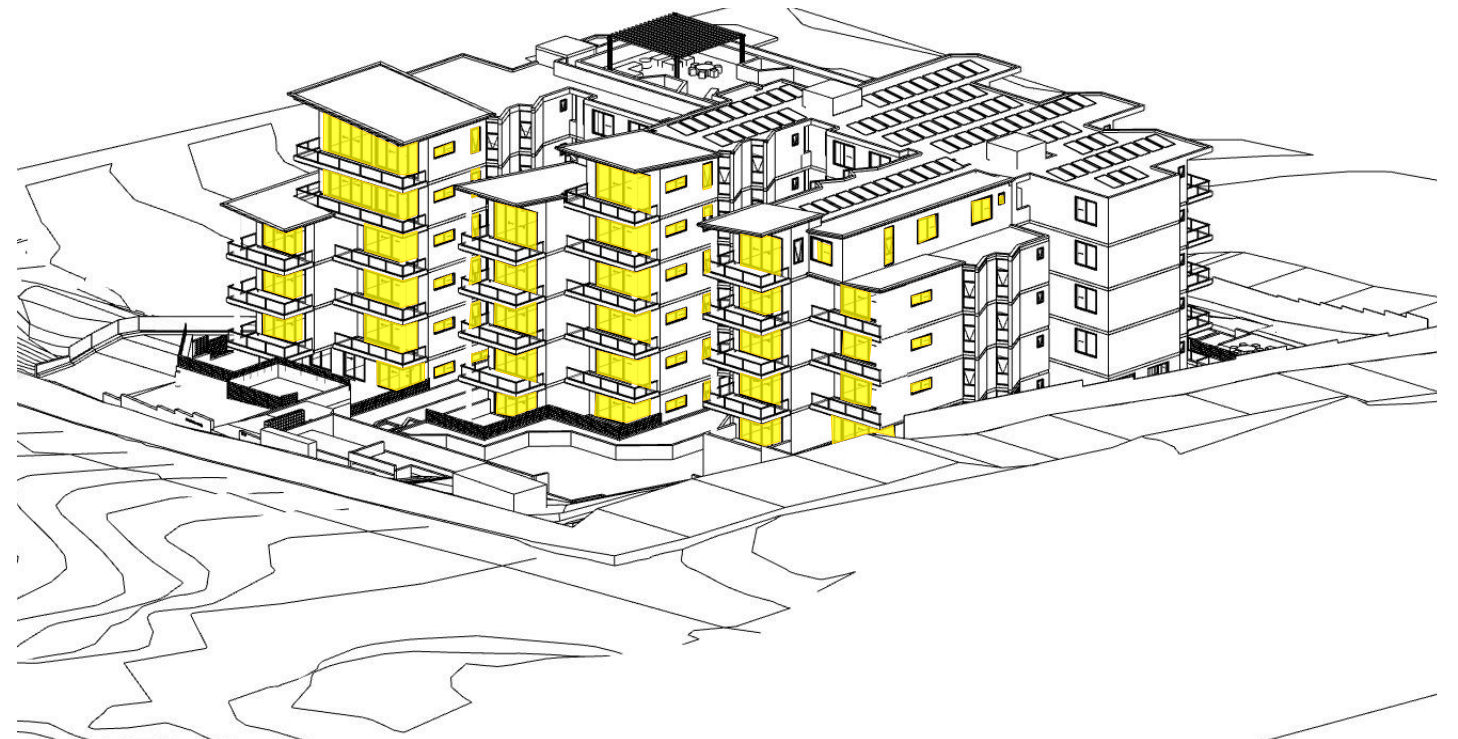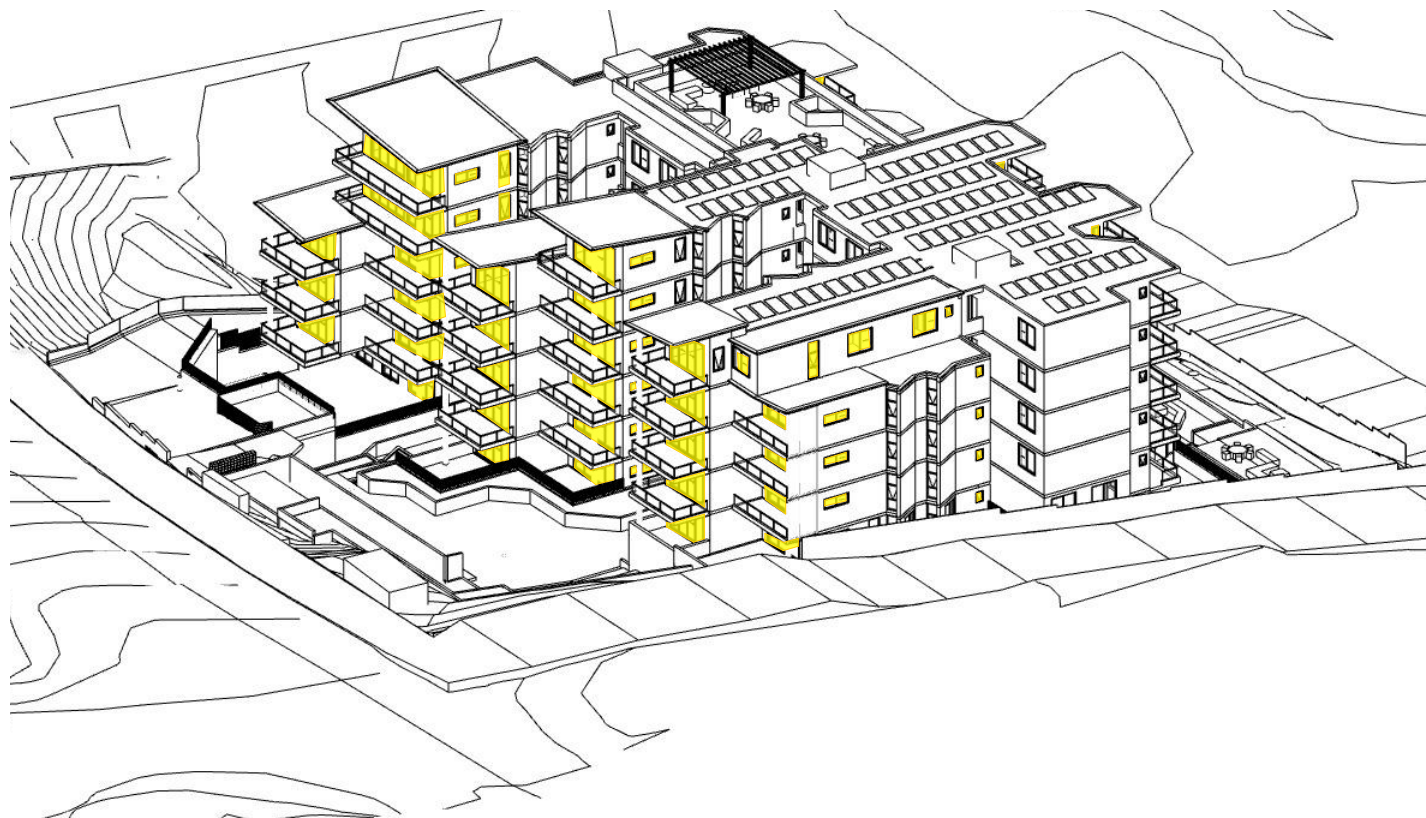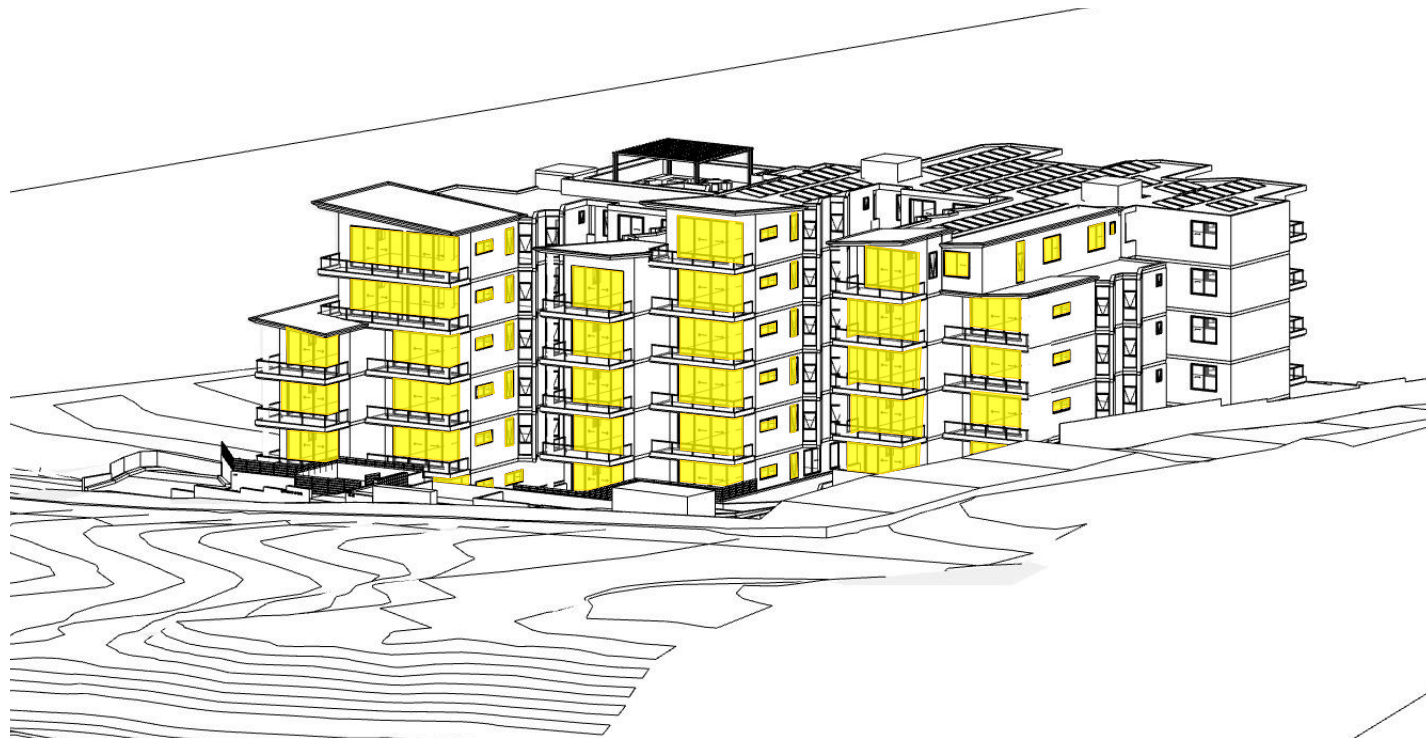


LIVING ROOM WINDOW WITH SOLAR ACCESS




WINTER SOLSTICE 12PM



WINTER SOLSTICE 1PM

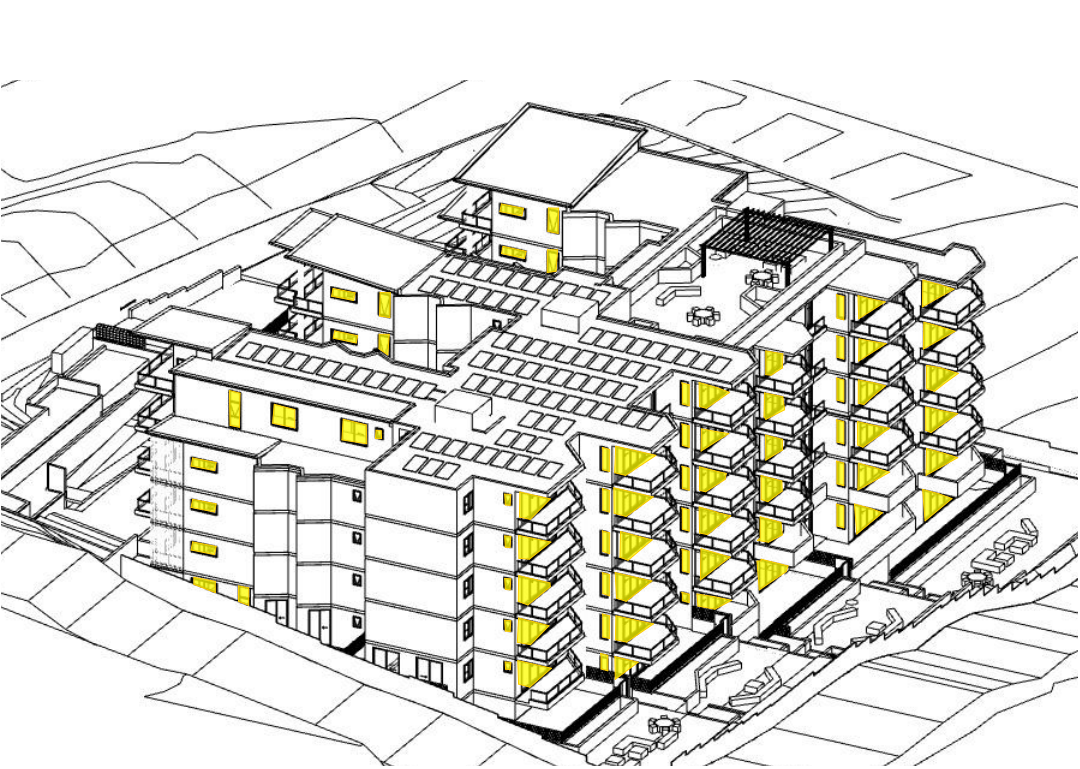

WINTER SOLSTICE 2PM


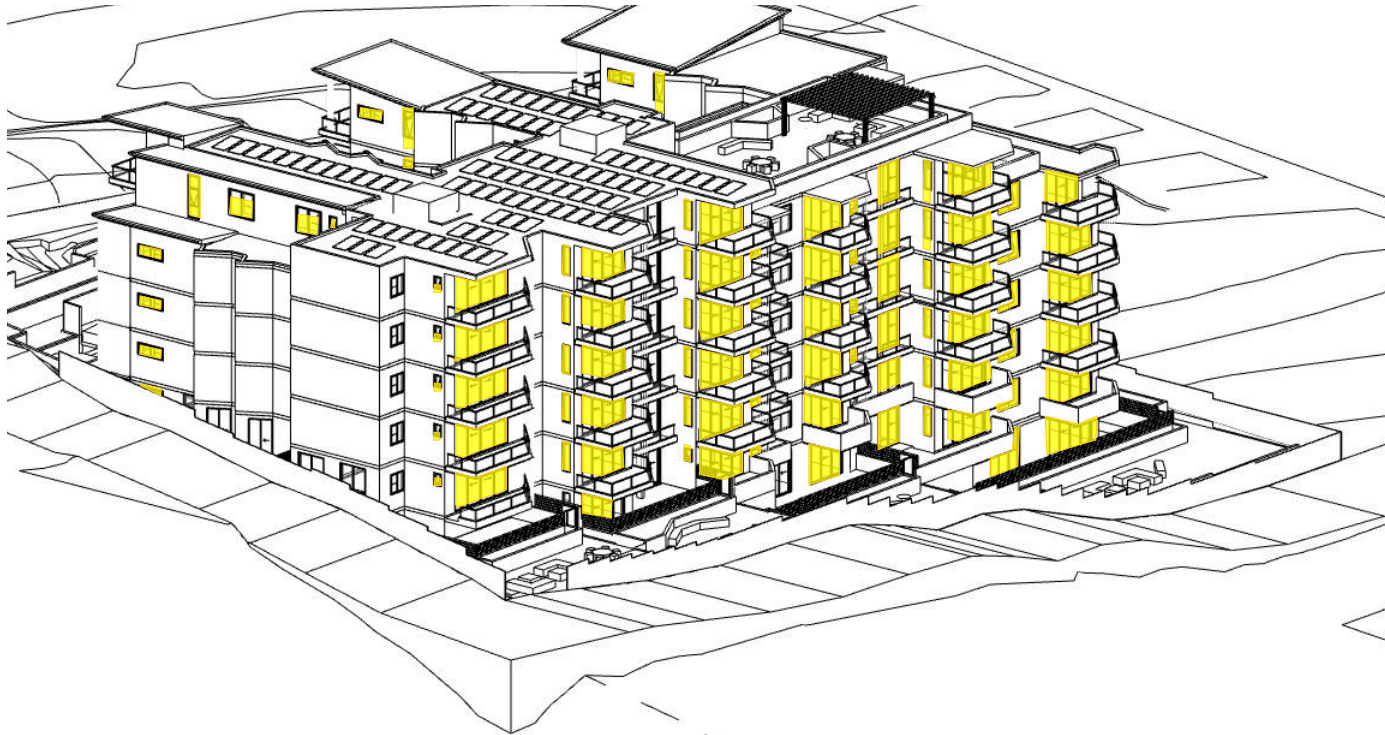


WINTER SOLSTICE 3PM



WINTER SOLSTICE 4pm

 LIVING ROOM WINDOW WITH SOLAR ACCESS

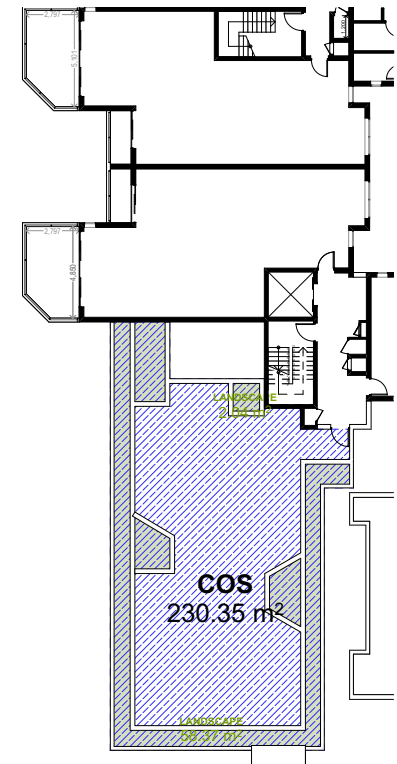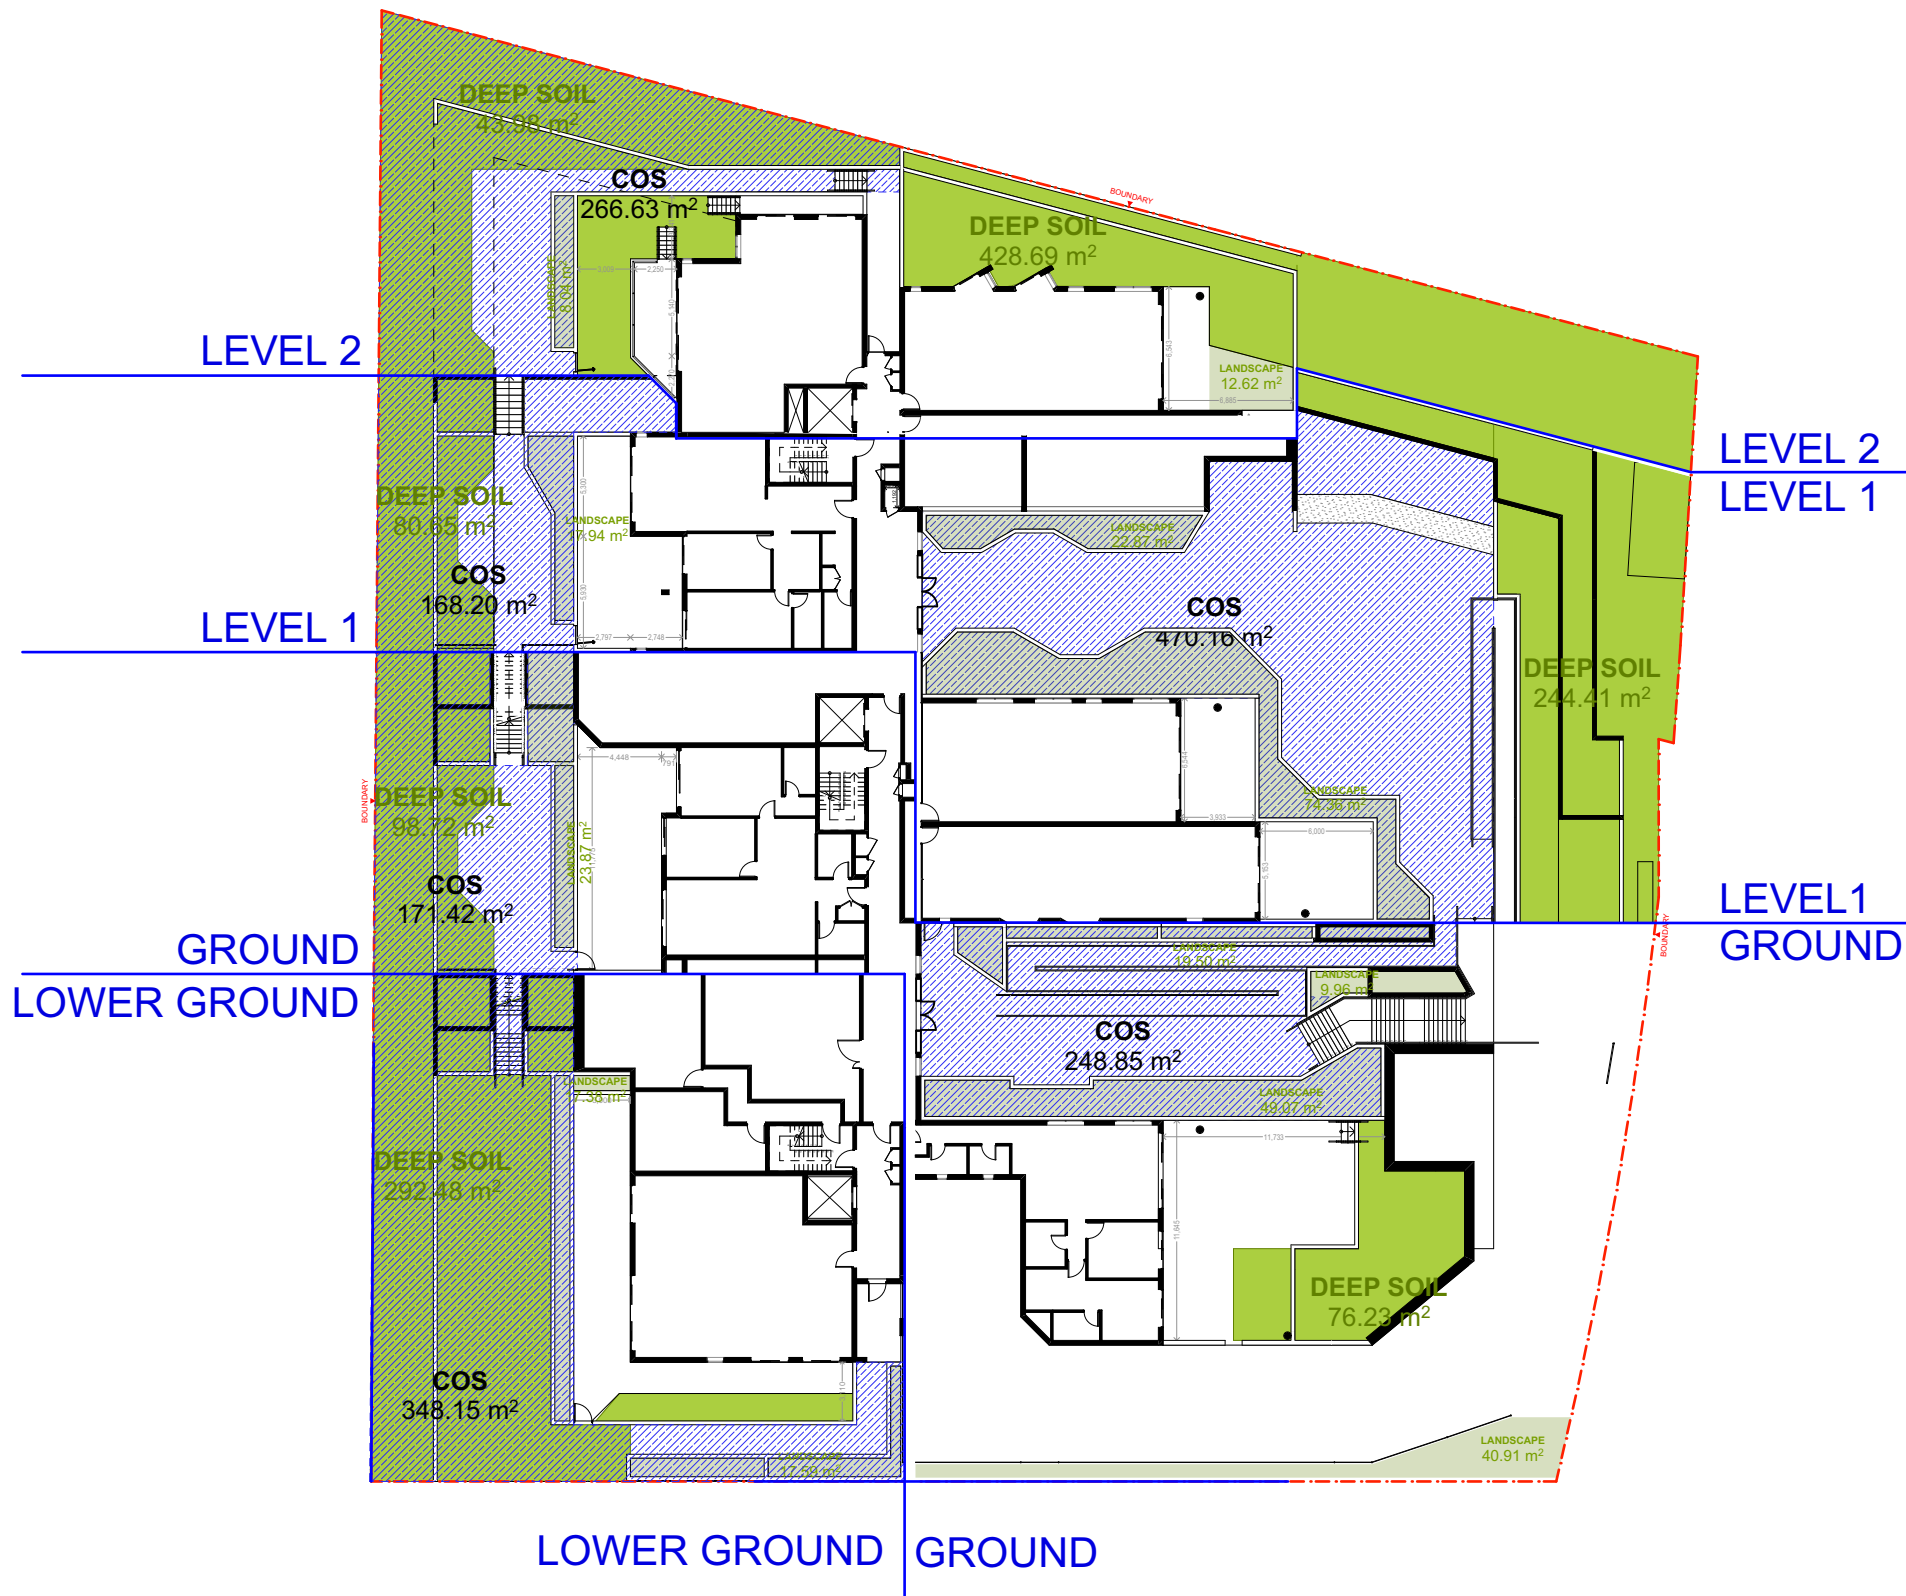

LANDSCAPE CALCULATION


SITE: 4637.3 SQM

COS	1,903.76	41%
DEEP SOIL	1,265.16	27%
LANDSCAPE	374.52	8% (PLANTER)


TOTAL LANDSCAPE (incl. deepsoil & planters) : 1639.68 (35.4%)



SHADOW WINTER SOLSTICE 9AM

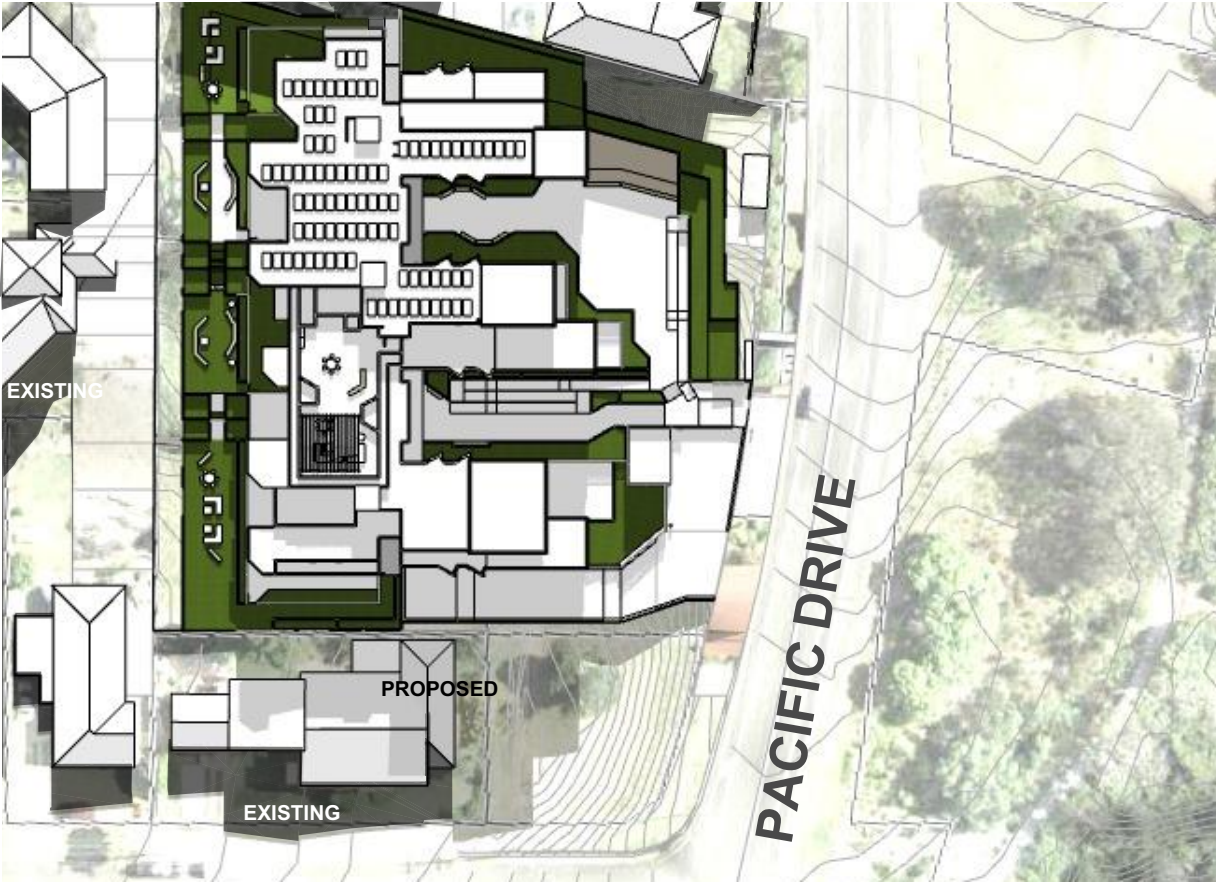

SHADOW WINTER SOLSTICE 12PM

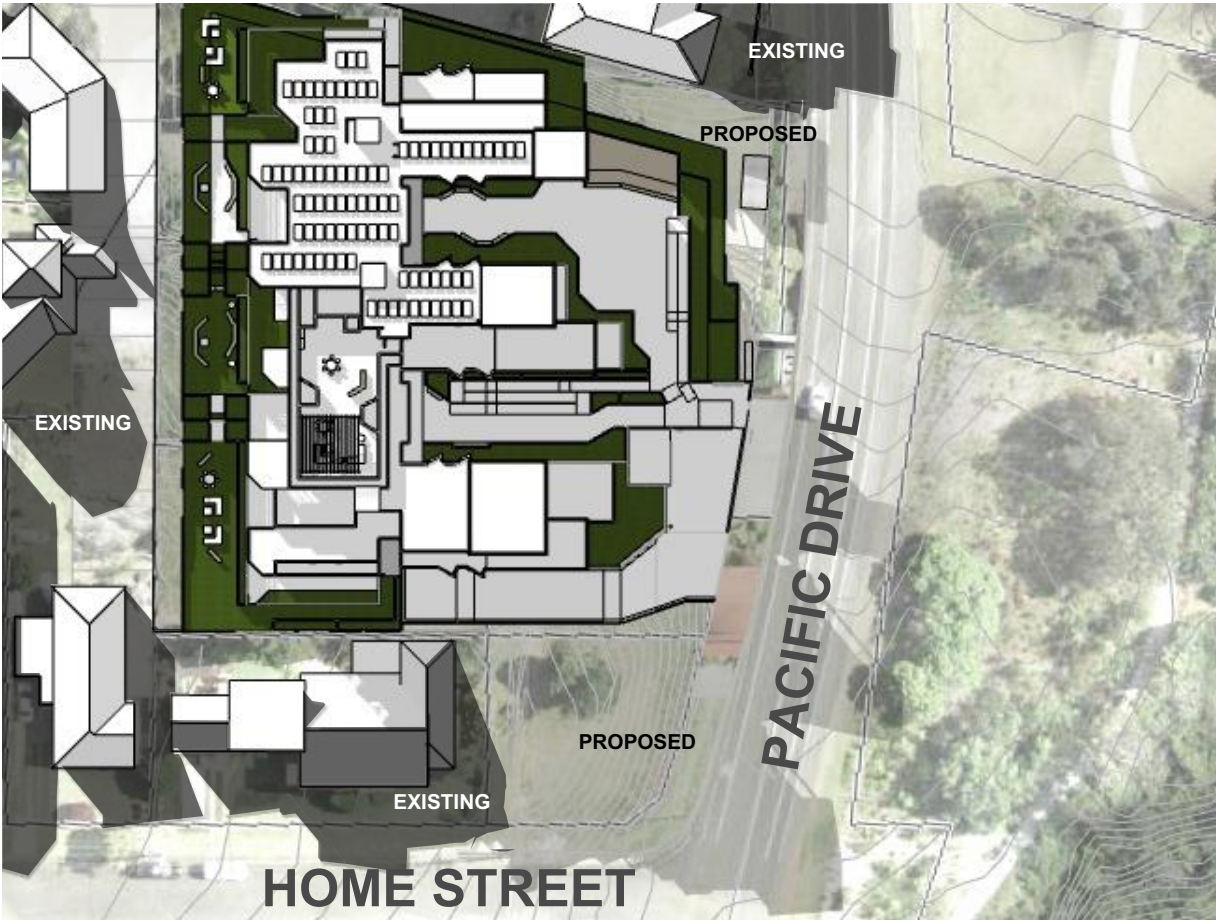

SHADOW WINTER SOLSTICE 3PM

EXISTING NEIGHBOURING
EXISTING SHADOW

PROPOSED PROPOSED
DEVELOPMENT
SHADOW

FOR DA
PURPOSES ONLY
NOT FOR
CONSTRUCTION


DA

Drawing Original Size A3

Rev	Date	Description
A	12/03/2021	DA
P1	12/03/2021	Consulting
P2	12/03/2021	Consulting
© COPYRIGHT
DO NOT SCALE DWGS. USE
DIMENSIONS ONLY. REFER
ANY DISCREPANCIES TO
ARCHITECT PRIOR TO
CONSTRUCTION.

THESE DRAWINGS ARE
SUBJECT TO COPYRIGHT.

 

PLANNING/
SURVEY/
ARBOREST/
LANDSCAPING/
CIVIL/
STORMWATER

Land Dynamics AUSTRALIA
02 6583 2677 www.landynamics.com.au
77 Lord Street, Port Macquarie NSW 2444

ACCESS/
BCA/FIRE/
TRAFFIC

Building Innovations Australia
143 Foveaux Street, SURRY HILLS
ahm@buildinginnovations.com.au
02 9609 0270

ACOUSTIC

Acoustic Logic
9 Sarah St, Mascot 2020
(02) 8339 8000
www.acousticlogic.com.au

BASIX

Taylor Smith Consulting
PO Box 5044 Kingsdene NSW 2118
02 9890 8022
www.taylor-smith.com.au

HYDRAULIC

SCOTT COLLINS
Suite 5, 38 Howe Street,
Eastwood NSW 2122
02 8224 9500

BUSHFIRE

Building Certification and Environmental
Services
51 Owen Street, Port Macquarie NSW 2444
0434 166 150 kdpensini@bigond.com

KOALA

BIO DIVERSITY AUSTRALIA
1300 319 954
info@biodiversityeast.com.au
Suite 5, Level 1, 145 Horton Street Port
Macquarie, NSW 2444

QUANTITY SURVEY

MMOCC
Suite 5/101 George St,
Parramatta NSW
02 9633 9233
michael@mmooc.com.au

CONTAMINATION / GEOTECHNICAL

GE AUSTRALIA
02 9519 7222
service@geaustralia.com.au
Suite 5.01 55 Miller St Pymont NSW 2009

WASTE MANAGEMENT

ELEPHANTS FOOT RECYCLING
SOLUTIONS
44-46 Gibson Ave Padstow NSW 2211
www.elephantfoot.com.au
+612 9786 3500

ARCHITECT

GHAZI AL ALI
ARCHITECT PTY LTD
NSW reg. no. 7542

T: +612 9744 7035 | E: office@ghazialali.com.au
44-46 Gibson Ave Padstow NSW 2211
LEVEL 2 UNIT 2, 14 RAILWAY PARADE
BURWOOD NSW 2134

PROJECT
10-16 Pacific Drive, Port Macquarie

CLIENT
Laurus Projects Pty Ltd

SCALE

DATE
12/03/2021

DRAWN
LL

PROJECT ARCHITECT
LL

PROJECT DIRECTOR
GA


DRAWING NAME
SHADOW DIAGRAM

DRAWING NUMBER
DA


PROJECT NUMBER
P20-011

REVISION
A

A-2031

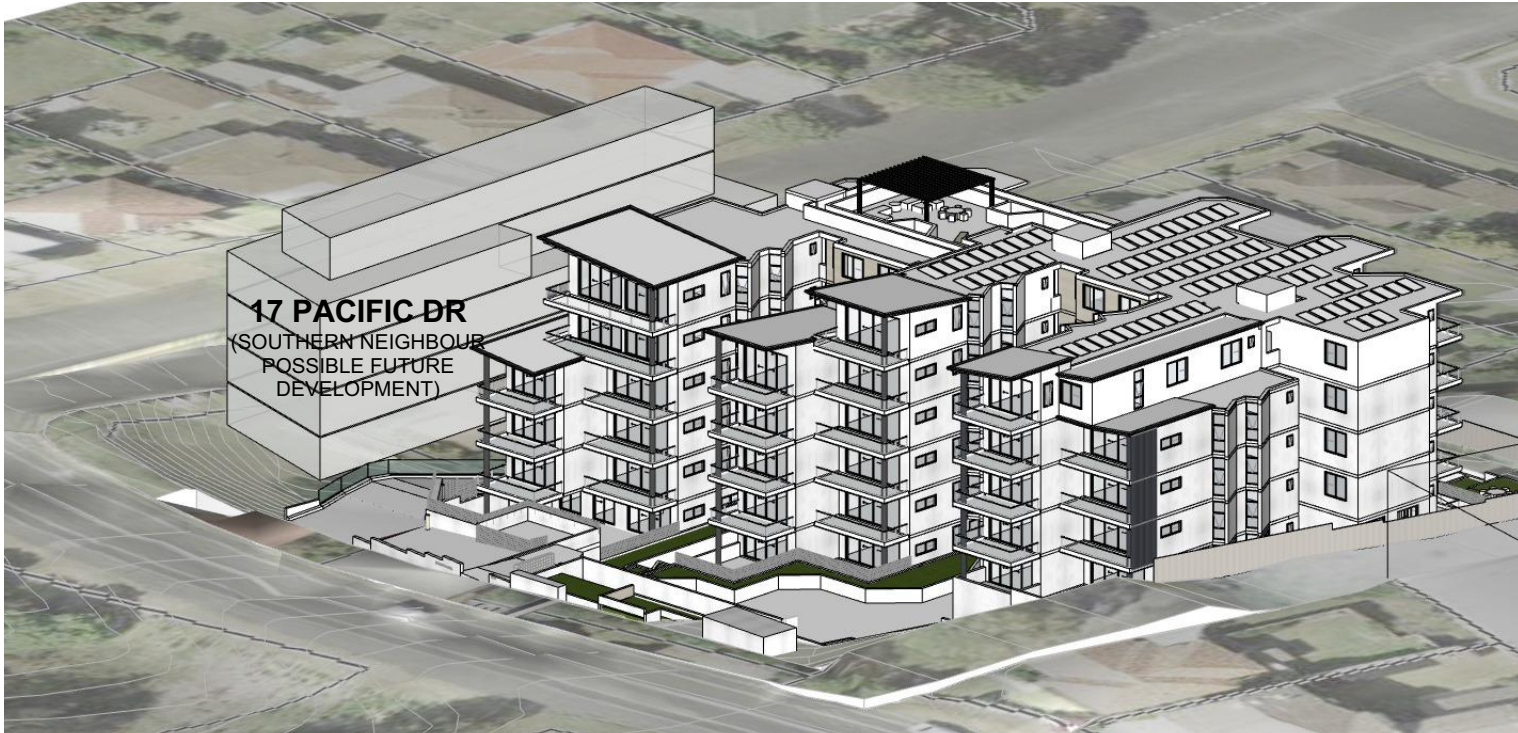



WINTER SOLSTICE 9am

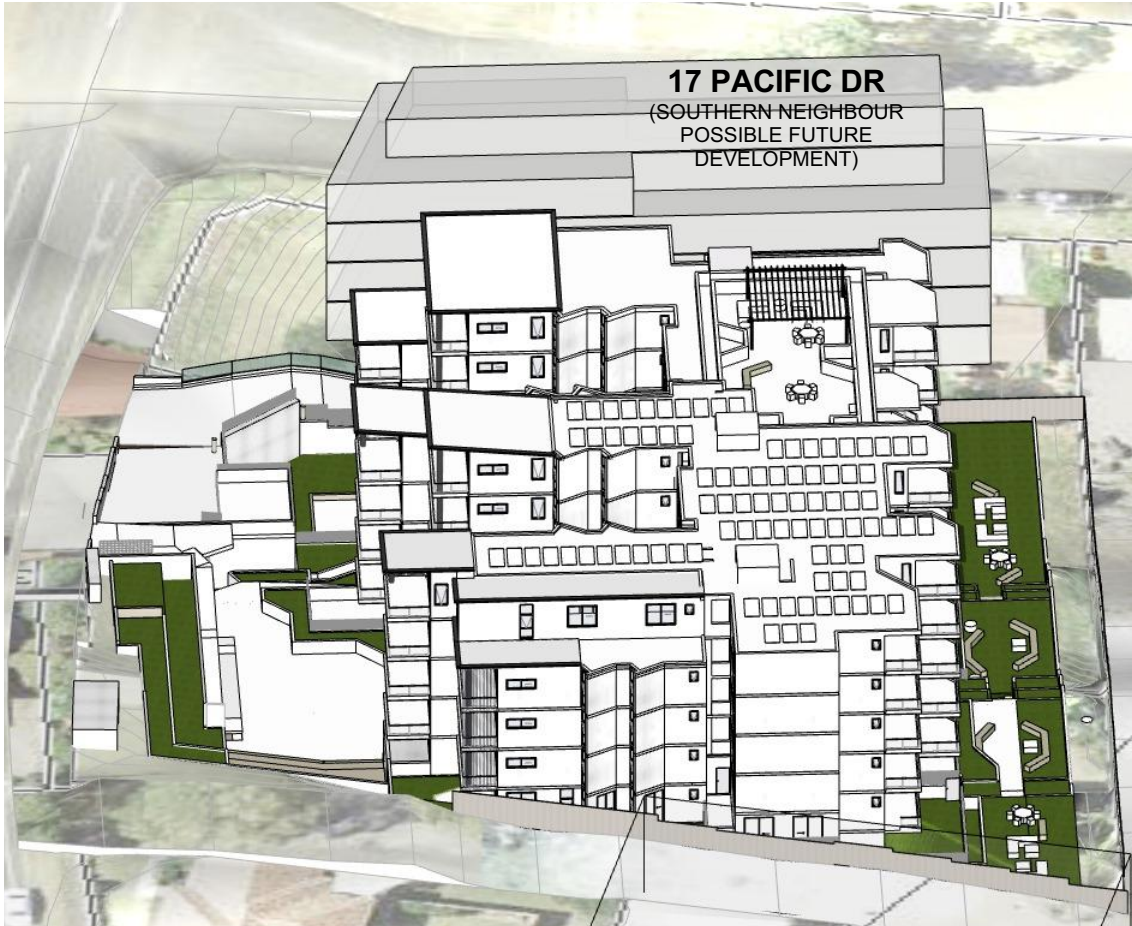

WINTER SOLSTICE 12pm




WINTER SOLSTICE 3pm

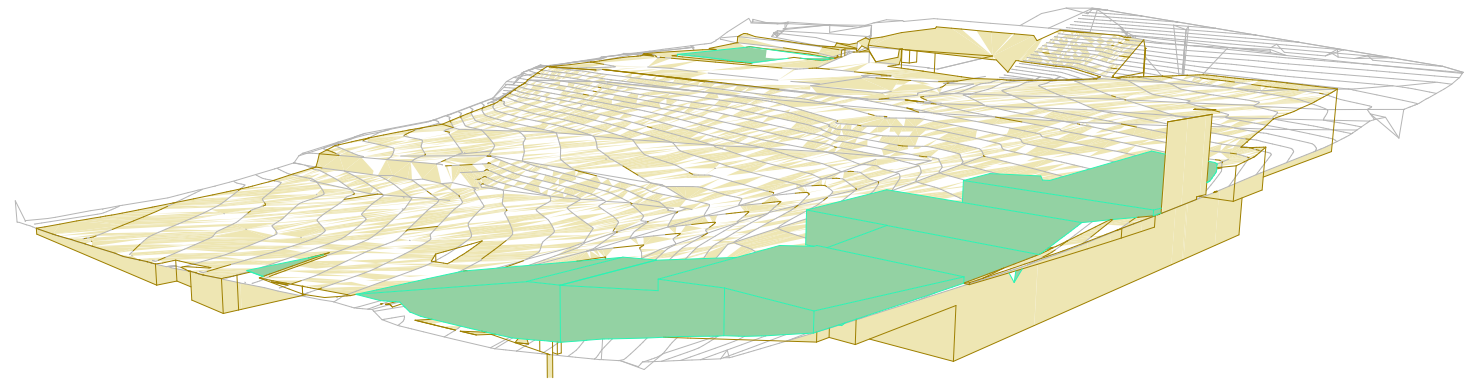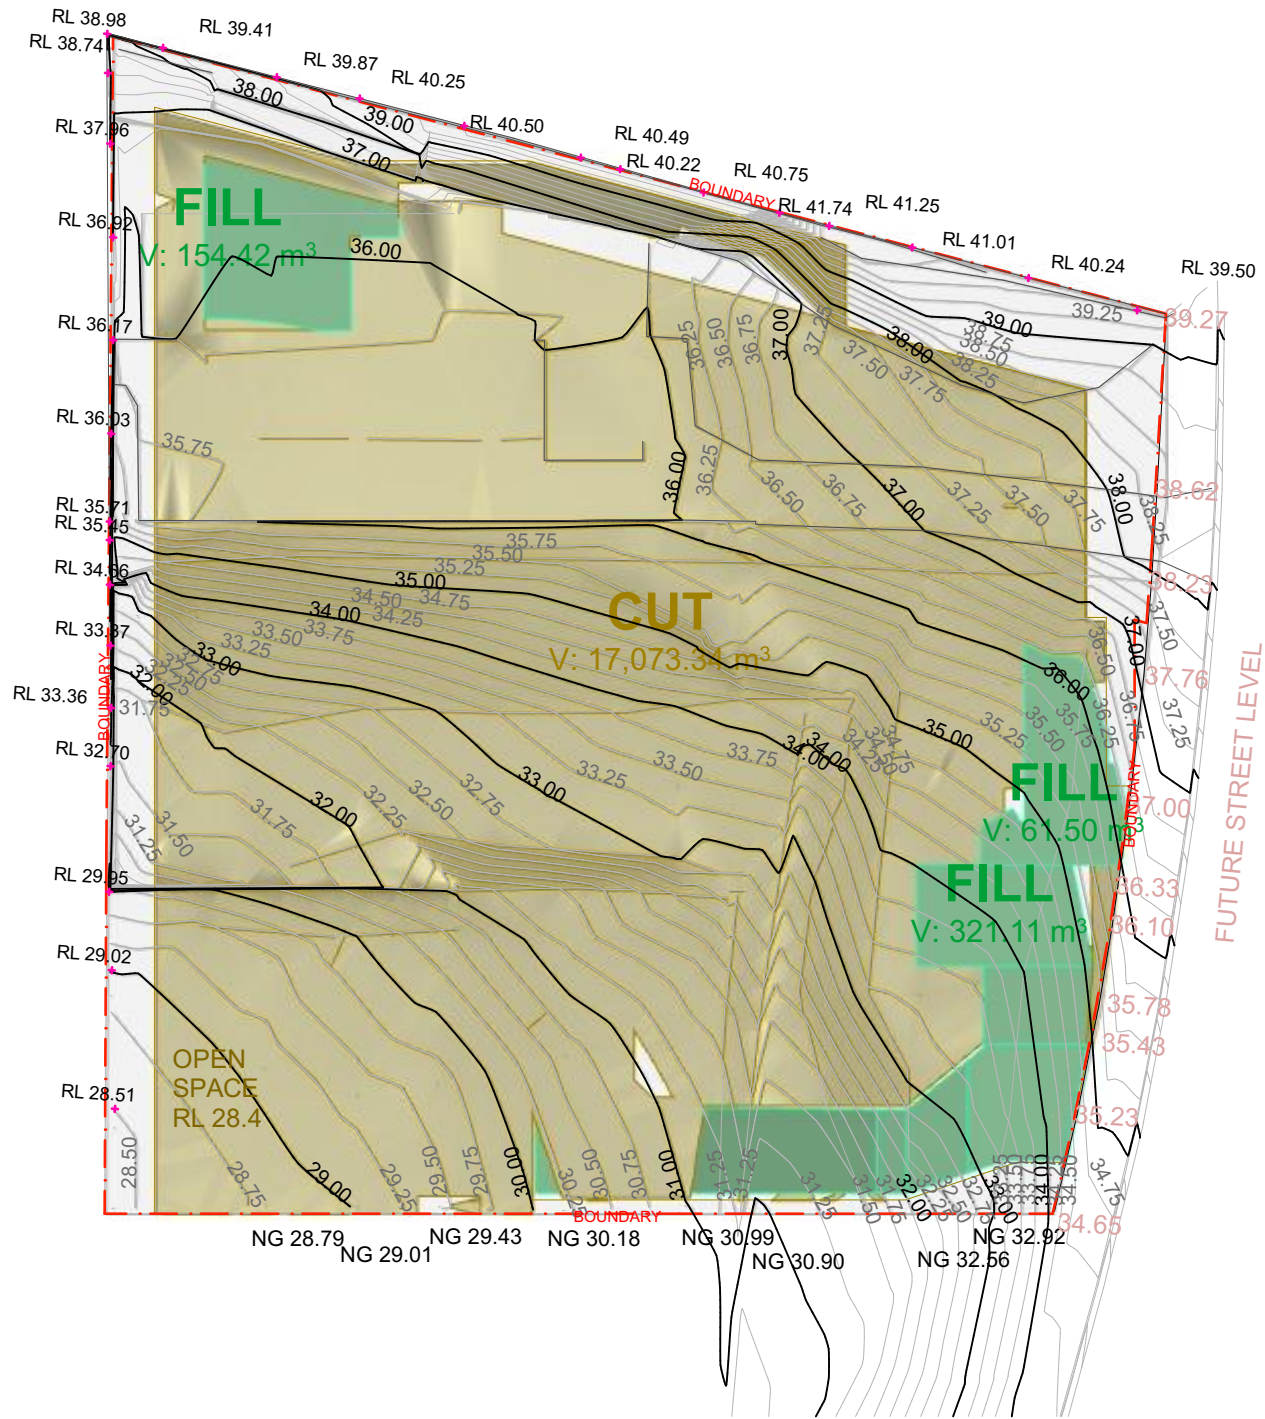

CUT	FILL
17,066.22	537.03

* NOTE, FIGURES ARE ESTIMATED AND GENERATED BY MODEL. EXACT AMOUNT WILL BE PENDING ON THE ACTUAL CONSTRUCTION

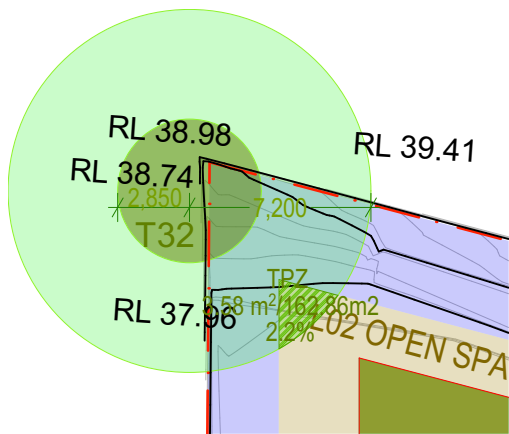

N-W CORNER 1:300

- MAINTAINED AS NATURAL LEVEL
- FILL (SIMILAR COLOUR RANGE)
- CUT (SIMILAR COLOUR RANGE)

NOTE:
THIS IS AN ESTIMATED DIAGRAM BASED ON APPROXIMATE PROPOSED LEVEL FOR INDICATION PURPOSE ONLY.

EXACT CUT AND FILL PENDING AT CONSTRUCTION


SCALE 1:300 @ A3
0 1 2 5 10M

FOR DA PURPOSES ONLY
NOT FOR CONSTRUCTION
DA

Drawing Original Size A3

Rev	Date	Description
1	08/08/2021	DA

© COPYRIGHT
DO NOT SCALE DWGS. USE DIMENSIONS ONLY. REFER ANY DISCREPANCIES TO ARCHITECT PRIOR TO CONSTRUCTION.
THESE DRAWINGS ARE SUBJECT TO COPYRIGHT.

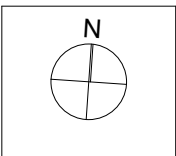

PLANNING/ SURVEY/ ARBORIST/ LANDSCAPING/ CIVIL/ STORMWATER
Land Dynamics AUSTRALIA
02 6583 2677 www.landynamics.com.au
77 Lord Street, Port Macquarie NSW 2444

ACCESS/ BCA&FIRE/ TRAFFIC
Building Innovations Australia
143 Foveaux Street, SURRY HILLS
admin@buildinginnovations.com.au
02 9509 0370

ACOUSTIC Acoustic Logic
9 Sarah St, Mascot 2020
(02) 8339 8000
www.acousticlogic.com.au
BASIX Taylor Smith Consulting
PO Box 5044 Kingsdene NSW 2118
02 9880 8022
www.taylor-smith.com.au

HYDRAULIC SCOTT COLLINS
Suite 3, 38 Flow Street,
Eastwood NSW 2122
02 8204 9500
BUSHFIRE Building Certification and Environmental Services
51 Owen Street, Port Macquarie NSW 2444
0434 166 150 kdpensini@bigpond.com


KOALA BIO DIVERSITY AUSTRALIA
1300 319 954
info@biodiversityeast.com.au
Suite 5, Level 1, 145 Horton Street Port Macquarie, NSW 2444
QUANTITY SURVEY MIMOC
Suite 5/101 George st,
Parramatta NSW
02 9633 9233
michael@mimoc.com.au

CONTAMINATION / GEOTECHNICAL IE AUSTRALIA
85160222
service@ieaustralia.com.au
Suite 5, Level 1, 145 Horton Street Port Macquarie, NSW 2009
WASTE MANAGEMENT ELEPHANTS FOOT RECYCLING SOLUTIONS
44-46 Gibson Ave Padstow NSW 2211
www.elephantsfoot.com.au
+612 9786 3500


GHAZI AL ALI
ARCHITECT
NSW reg. no. 7542
Design Practitioner No.
DEP0000973
T: +612 9744 7035
ACN: 67167131848
LEVEL 2 UNIT 2, 14 RAILWAY PARADE
BURWOOD NSW 2134

PROJECT 10-16 Pacific Drive, Port Macquarie	
CLIENT Laurus Projects Pty Ltd	
SCALE 1:300	DATE 9/08/2021
DRAWN LL	PROJECT ARCHITECT GA


DRAWING NAME CUT AND FILL 02	PROJECT NUMBER P20-011
DRAWING NUMBER DA	Issue C

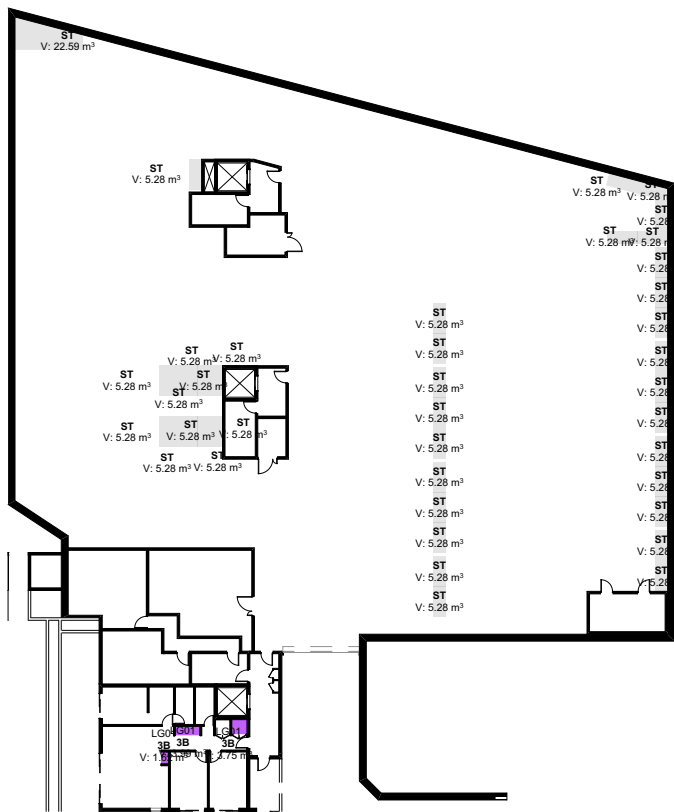


LOWER GROUND

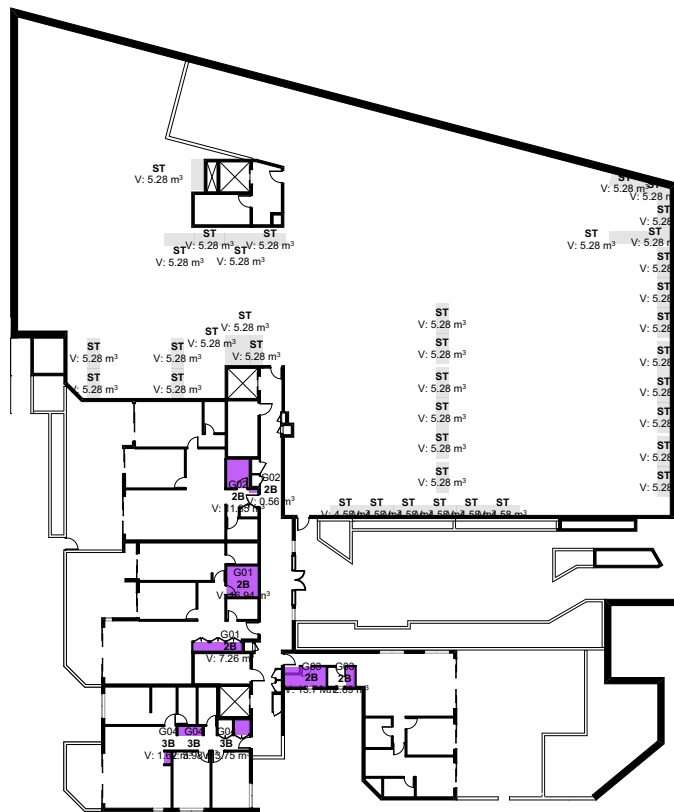


GROUND

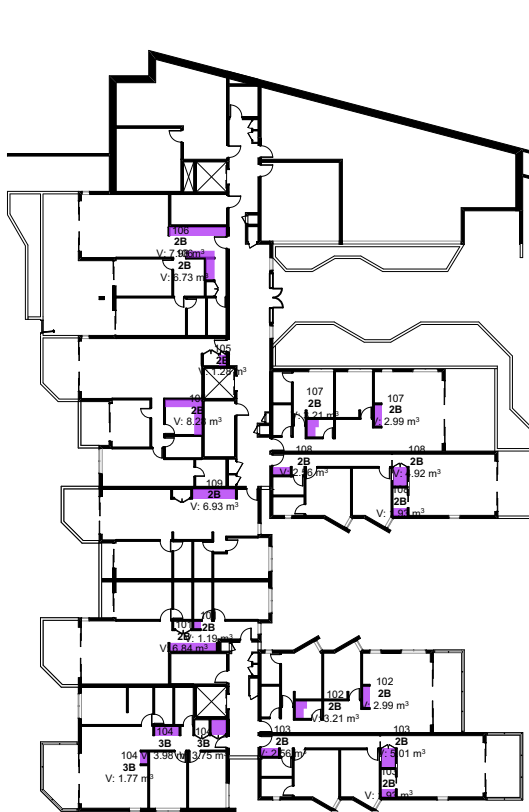


LEVEL 01

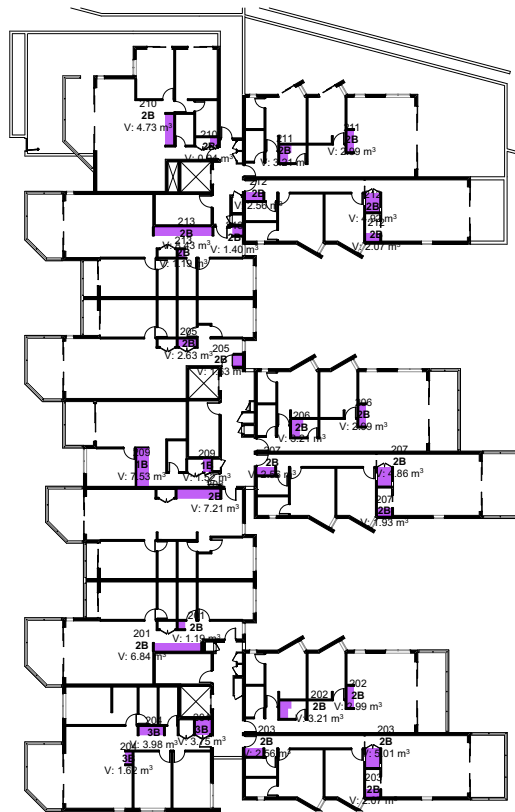


LEVEL 02

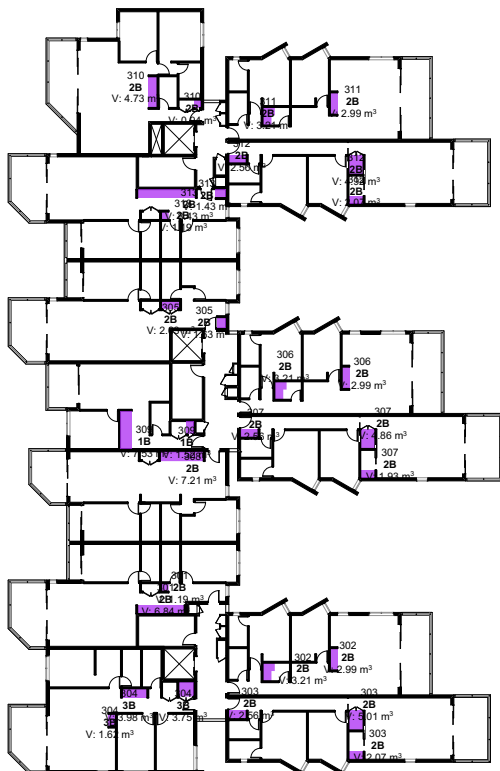


LEVEL 03

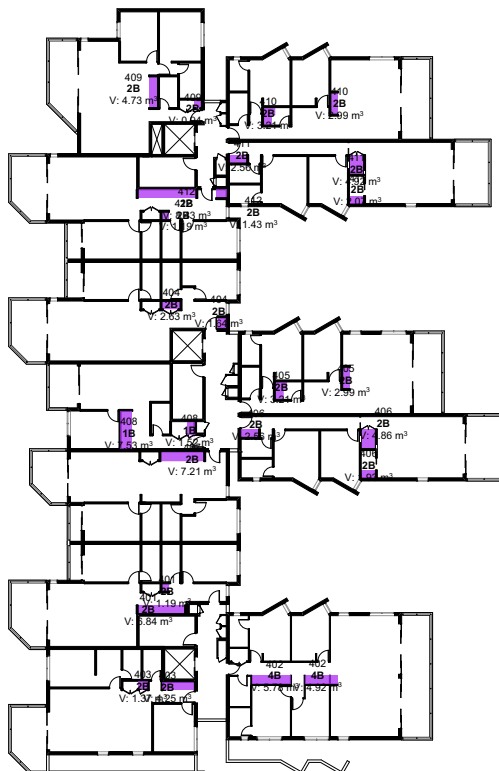

LEVEL 04

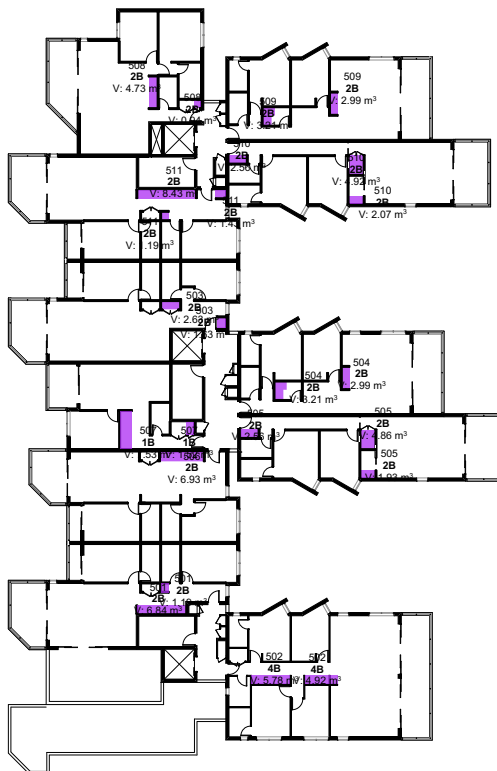

LEVEL 05

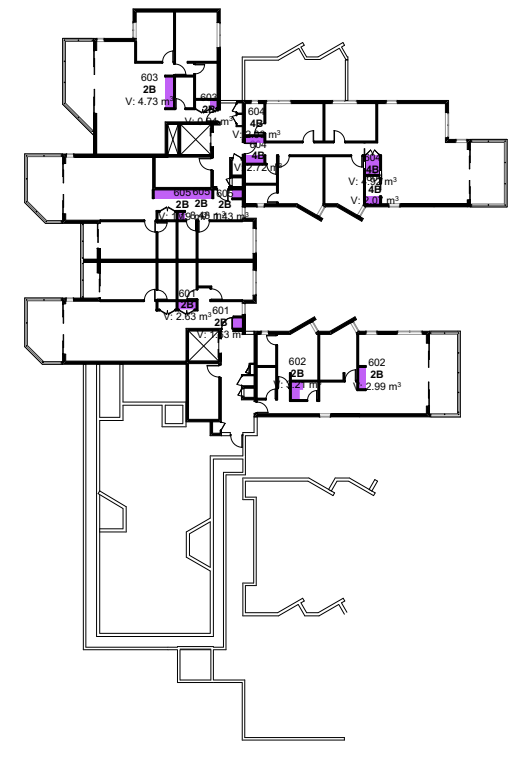

LEVEL 06

UNIT No.	BED	ST m³ (in unit)	ST min. m³ (external)	Total m³
LG01	3B	9.36	5.28	14.64
G01	2B	24.20	5.28	29.48
G02	2B	11.91	5.28	17.19
G03	2B	16.40	5.28	21.68
G04	3B	9.35	5.28	14.63
101	2B	8.03	5.28	13.31
102	2B	6.20	5.28	11.48
103	2B	9.50	5.28	14.78
104	3B	9.50	5.28	14.78
105	2B	9.56	5.28	14.84
106	2B	14.71	5.28	19.99
107	2B	6.20	5.28	11.48
108	2B	9.41	5.28	14.69
109	2B	6.93	5.28	12.21
201	2B	8.03	5.28	13.31
202	2B	6.20	5.28	11.48
203	2B	9.64	5.28	14.92
204	3B	9.35	5.28	14.63
205	2B	4.26	5.28	9.54
206	2B	6.20	5.28	11.48
207	2B	9.35	5.28	14.63
208	2B	7.21	5.28	12.49
209	1B	9.05	5.28	14.33
210	2B	5.67	5.28	10.95
211	2B	6.20	5.28	11.48
212	2B	9.55	5.28	14.83
213	2B	11.02	5.28	16.30
301	2B	8.03	5.28	13.31
302	2B	6.20	5.28	11.48
303	2B	9.64	5.28	14.92
304	3B	9.35	5.28	14.63
305	2B	4.26	5.28	9.54
306	2B	6.20	5.28	11.48
307	2B	9.35	5.28	14.63
308	2B	7.21	5.28	12.49
309	1B	9.05	5.28	14.33
310	2B	5.67	5.28	10.95
311	2B	6.20	5.28	11.48
312	2B	9.55	5.28	14.83
313	2B	11.05	5.28	16.33
401	2B	8.03	5.28	13.31
402	4B	10.70	5.28	15.98
403	2B	5.62	5.28	10.90
404	2B	4.27	5.28	9.55
405	2B	6.20	5.28	11.48
406	2B	9.35	5.28	14.63
407	2B	7.21	5.28	12.49
408	1B	9.05	5.28	14.33
409	2B	5.67	5.28	10.95
410	2B	6.20	5.28	11.48
411	2B	9.55	5.28	14.83
412	2B	11.05	5.28	16.33
501	2B	8.03	5.28	13.31
502	4B	10.70	5.28	15.98
503	2B	4.26	5.28	9.54
504	2B	6.20	5.28	11.48
505	2B	9.35	5.28	14.63
506	2B	6.93	5.28	12.21
507	1B	9.05	5.28	14.33
508	2B	5.67	5.28	10.95
509	2B	6.20	5.28	11.48
510	2B	9.55	5.28	14.83
511	2B	11.05	5.28	16.33
601	2B	4.26	5.28	9.54
602	2B	6.20	5.28	11.48
603	2B	5.67	5.28	10.95
604	4B	11.74	5.28	17.02
605	2B	11.05	5.28	16.33

ALL UNIT COMPLIED WITH MIN. STORAGE REQUIREMENT WITH AT LEAST 50% REQUIRED STORAGE AREA IN THE UNIT

FOR DA PURPOSES ONLY
NOT FOR CONSTRUCTION
DA

Drawing Original Size
A3

12/03/2021
A

12/03/2021
01

12/03/2021
02

© COPYRIGHT
DO NOT SCALE DWGS. USE DIMENSIONS ONLY. REFER ANY DISCREPANCIES TO ARCHITECT PRIOR TO CONSTRUCTION.
THESE DRAWINGS ARE SUBJECT TO COPYRIGHT.

N

PLANNING/
SURVEY/
ARBORIST/
LANDSCAPING/
CILVIL/
STORMWATER
Land Dynamics AUSTRALIA
02 6583 2677 www.landynamics.com.au
77 Lord Street, Port Macquarie NSW 2444

ACCESS/
BCAA/FIRE/
TRAFFIC
Building Innovations Australia
143 Foveaux Street, SURREY HILLS
alain@buildinginnovations.com.au
02 9609 0270

ACOUSTIC
Acoustic Logic
9 Sarah St, Mascot 2020
(02) 8339 8000
www.acousticlogic.com.au

BASIX
Taylor Smith Consulting
PO Box 5044 Kingsdene NSW 2118
02 9890 8002
www.taylor-smith.com.au

HYDRAULIC
SCOTT COLLINS
Suite 3, 38 Flow Street,
Eastwood NSW 2122
(02) 8624-6900

BUSHFIRE
Building Certification and Environmental
Services
21 Owen Street, Port Macquarie NSW 2444
0434 166 150 kdpennin@bigpond.com

KOALA
BIO DIVERSITY AUSTRALIA
1300 319 954
info@biodiversityeast.com.au
Suite 5, Level 1, 145 Horton Street Port
Macquarie, NSW 2444

QUANTITY SURVEY
IMMOCC
Suite 5/101 George St,
Parramatta NSW
02 9633 9233
michael@immoacc.com.au


CONTAMINATION / GEOTECHNICAL
E AUSTRALIA
85160722
service@eaustralia.com.au
Suite 6.01 55 Miller St Pymont NSW 2009

WASTE MANAGEMENT
ELEPHANTS FOOT RECYCLING
SOLUTIONS
44-46 Gibson Ave Padstow NSW 2211
www.elephantstof.com.au
+612 9786 3500

ARCHITECT
GHAAZI AL ALI
ARCHITECT PTY LTD
NSW reg. no. 7542
T: +612 9744 7035 | E: office@ghazialali.com
ACN: 67167131848
LEVEL 2 UNIT 2, 14 RAILWAY PARADE
BURWOOD NSW 2134

PROJECT
10-16 Pacific Drive, Port Macquarie
CLIENT
Laurus Projects Pty Ltd
SCALE
DRAWN LL
DATE
12/03/2021
PROJECT ARCHITECT
LL
PROJECT DIRECTOR
GA

DRAWING NAME
STORAGE
DRAWING NUMBER
DA
REVISION
P20-011
A

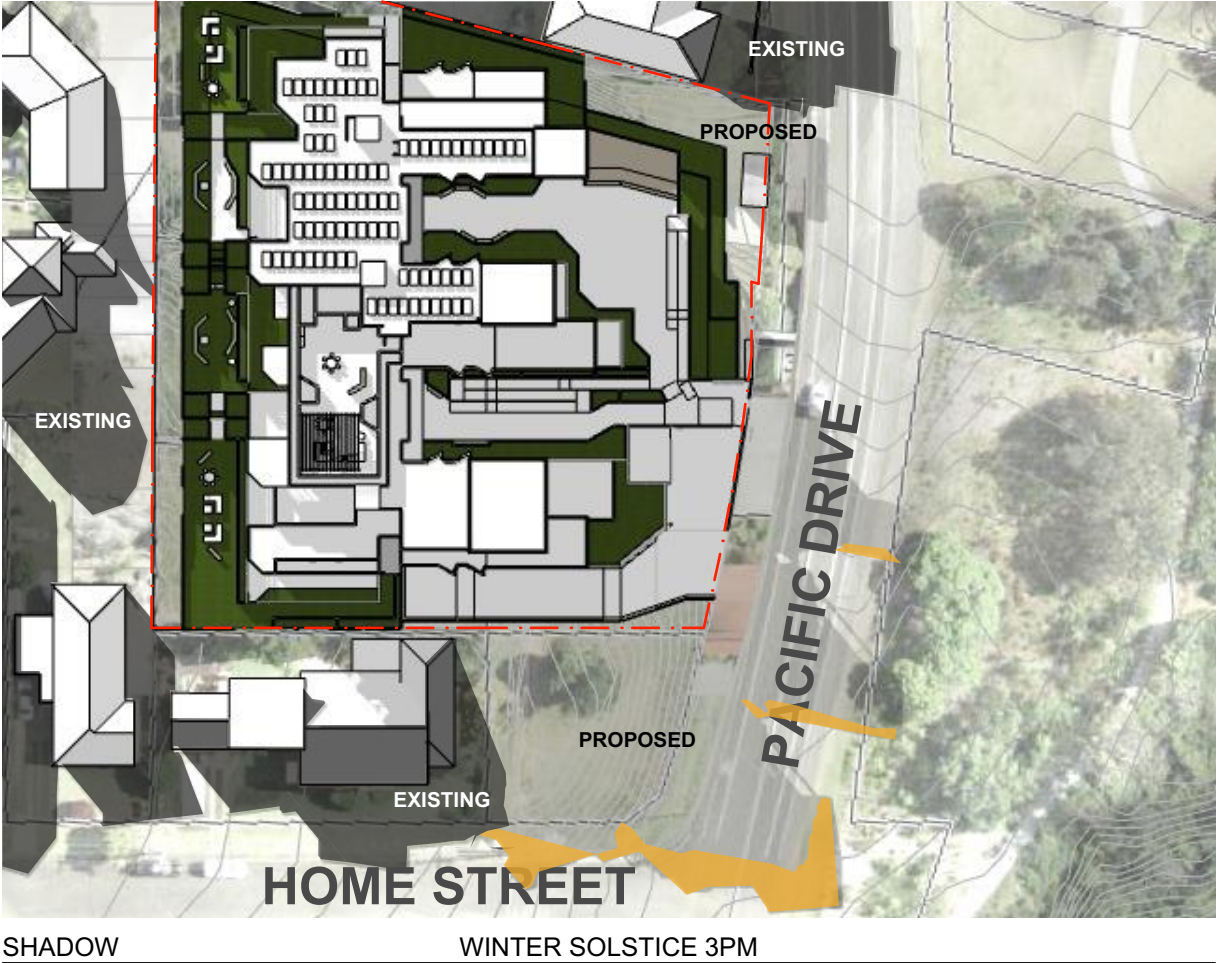

- EXISTING** NEIGHBOURING EXISTING SHADOW
- PROPOSED** SHADOW CASTED BY PROPOSED DEVELOPMENT UNDER HEIGHT LIMIT
- SHADOW CASTED BY PROPOSED DEVELOPMENT BREACHES HEIGHT LIMIT**



WINTER SOLSTICE 9am Existing



WINTER SOLSTICE 9am

- SITE BOUNDARY**
- PROPOSED DEVELOPMENT SHADOW**
- EXISTING SHADOW**

SCALE 1:200 @ A3

0 1 2 5 10M


FOR DA
PURPOSES ONLY
NOT FOR
CONSTRUCTION

DA

Drawing Original Size
A3

Rev	Date	Description
8	28/06/2021	DA

© COPYRIGHT
DO NOT SCALE DWGS. USE
DIMENSIONS ONLY. REFER
ANY DISCREPANCIES TO
ARCHITECT PRIOR TO
CONSTRUCTION.
THESE DRAWINGS ARE
SUBJECT TO COPYRIGHT.

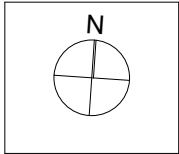

PLANNING/
SURVEY/
ARBORIST/
LANDSCAPING/
CIVIL/
STORMWATER

Land Dynamics AUSTRALIA
02 6583 2677 www.ldynamics.com.au
77 Lord Street, Port Macquarie NSW 2444

ACCESS/
BCA/FIRE/
TRAFFIC

Building Innovations Australia
143 Foveaux Street, SURRY HILLS
aiming@buildinginnovations.com.au
02 9609 0370

ACOUSTIC

Acoustic Logic
9 Sarah St, Mascot 2020
(02) 8339 8000
www.acousticlogic.com.au

BASIX

Taylor Smith Consulting
PO Box 5044 Kingsdene NSW 2118
02 9890 8022
www.taylor-smith.com.au

HYDRAULIC

SCOTT COLLINS
Suite 5, 38 Howe Street,
Eastwood NSW 2122
02 824-9500

BUSHFIRE

Building Certification and Environmental Services
51 Owen Street, Port Macquarie NSW 2444
0434 166 150 kdpensini@bigpond.com

KOALA

BIO DIVERSITY AUSTRALIA
1300 319 954
info@biodiversityaustralia.com.au
Suite 5, Level 1, 145 Horton Street Port
Macquarie, NSW 2444

QUANTITY SURVEY

MMOCC
Suite 5/101 George St,
Parramatta NSW
02 9633 9233
michael@mmooc.com.au

CONTAMINATION / GEOTECHNICAL

EA AUSTRALIA
95160722
service@eaaustralia.com.au
Suite 6.01 55 Miller St Pymont NSW 2009

WASTE MANAGEMENT

ELEPHANTS FOOT RECYCLING SOLUTIONS
44-46 Gibson Ave Padstow NSW 2211
www.elephantsfoot.com.au
+612 9786 3500

ARCHITECT

GHAZI AL ALI ARCHITECT PTY LTD
NSW reg. no. 7542

T: +612 9744 7035 | E: office@ghazialali.com
ACN: 67167131848
44-46 GIBSON AVE PADSTOW NSW 2211
BURWOOD NSW 2134

PROJECT
10-16 Pacific Drive, Port Macquarie

CLIENT
Laurus Projects Pty Ltd

SCALE
DRAWN LL PROJECT ARCHITECT LL PROJECT DIRECTOR GA


DATE
28/06/2021

DRAWING NAME
SHADOW DIAGRAM 9AM

DRAWING NUMBER
DA A-2051

PROJECT NUMBER
P20-011

Issue
B

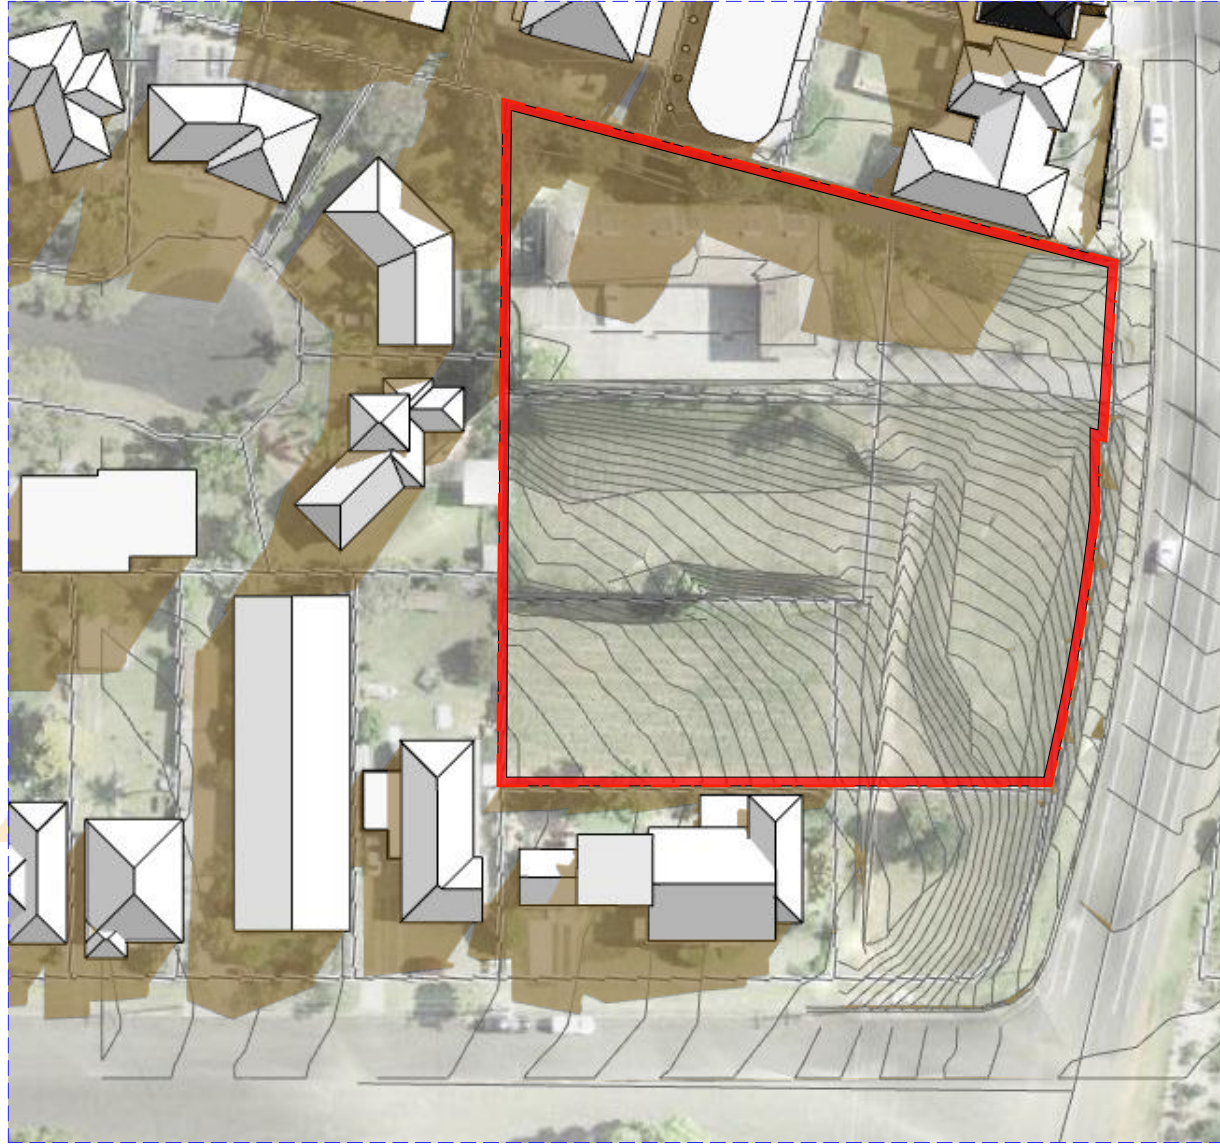

WINTER SOLSTICE 10am Existing



WINTER SOLSTICE 10am

- SITE BOUNDARY**
- PROPOSED DEVELOPMENT SHADOW**
- EXISTING SHADOW**

SCALE 1:200 @ A3

0 1 2 5 10M


FOR DA
PURPOSES ONLY
NOT FOR
CONSTRUCTION

DA

Drawing Original Size A3

Rev	Date	Description
8	28/06/2021	DA

© COPYRIGHT
DO NOT SCALE DWGS. USE
DIMENSIONS ONLY. REFER
ANY DISCREPANCIES TO
ARCHITECT PRIOR TO
CONSTRUCTION.
THESE DRAWINGS ARE
SUBJECT TO COPYRIGHT.

 

PLANNING/
SURVEY/
ARBORIST/
LANDSCAPING/
CIVIL/
STORMWATER

Land Dynamics AUSTRALIA
02 6583 2677 www.ldynamics.com.au
77 Lord Street, Port Macquarie NSW 2444

ACCESS/
BCA/FIRE/
TRAFFIC

Building Innovations Australia
143 Foveaux Street, SURRY HILLS
aiming@buildinginnovations.com.au
02 9609 0370

ACOUSTIC

Acoustic Logic
9 Sarah St, Mascot 2020
(02) 8339 8000
www.acousticlogic.com.au

BASIX

Taylor Smith Consulting
PO Box 5044 Kingsdene NSW 2118
02 9890 8022
www.taylor-smith.com.au

HYDRAULIC

SCOTT COLLINS
Suite 5, 38 Rose Street,
Eastwood NSW 2122
02 824 4900

BUSHFIRE

Building Certification and Environmental
Services
51 Owen Street, Port Macquarie NSW 2444
0434 166 150 kdpensini@bigpond.com

KOALA

BIO DIVERSITY AUSTRALIA
1300 319 954
info@biodiversityaustralia.com.au
Suite 5, Level 1, 145 Horton Street Port
Macquarie, NSW 2444

QUANTITY SURVEY

MMOCC
Suite 5/101 George St,
Parramatta NSW
02 9633 9233
michael@mmooc.com.au

CONTAMINATION / GEOTECHNICAL

EA AUSTRALIA
95160722
service@eaaustralia.com.au
Suite 6.01 55 Miller St Pymont NSW 2009

WASTE MANAGEMENT

ELEPHANTS FOOT RECYCLING
SOLUTIONS
44-46 Gibson Ave Padstow NSW 2211
www.elephantfoot.com.au
+612 9786 3500

ARCHITECT

GHAZI AL ALI
ARCHITECT PTY LTD
NSW reg. no. 7542

T: +612 9744 7035 | E: office@ghazialali.com
ACN: 67167131848
44-46 GIBSON AVE PADSTOW NSW 2211
BURWOOD NSW 2134

PROJECT
10-16 Pacific Drive, Port Macquarie

CLIENT
Laurus Projects Pty Ltd

SCALE
1:142.86

DATE
28/06/2021

DRAWN
LL

PROJECT ARCHITECT
LL

PROJECT DIRECTOR
GA

DRAWING NAME
SHADOW DIAGRAM
10AM

DRAWING NUMBER
DA

PROJECT NUMBER
P20-011

Issue
B

A-2052



WINTER SOLSTICE 11am Existing



WINTER SOLSTICE 11am

- SITE BOUNDARY**
- PROPOSED DEVELOPMENT SHADOW**
- EXISTING SHADOW**

SCALE 1:200 @ A3

0 1 2 5 10M


FOR DA
PURPOSES ONLY
NOT FOR
CONSTRUCTION

DA

Drawing Original Size A3

Rev	Date	Description
1	28/06/2021	DA

© COPYRIGHT
DO NOT SCALE DWGS. USE
DIMENSIONS ONLY. REFER
ANY DISCREPANCIES TO
ARCHITECT PRIOR TO
CONSTRUCTION.
THESE DRAWINGS ARE
SUBJECT TO COPYRIGHT.

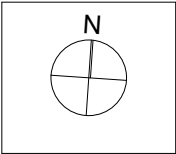

PLANNING/
SURVEY/
ARBORIST/
LANDSCAPING/
CIVIL/
STORMWATER

Land Dynamics AUSTRALIA
02 6583 2677 www.ldynamics.com.au
77 Lord Street, Port Macquarie NSW 2444

ACCESS/
BCA/FIRE/
TRAFFIC

Building Innovations Australia
143 Foveaux Street, SURRY HILLS
aiming@buildinginnovations.com.au
02 9609 0270

ACOUSTIC

Acoustic Logic
9 Sarah St, Mascot 2020
(02) 8339 8000
www.acousticlogic.com.au

BASIX

Taylor Smith Consulting
PO Box 5044 Kingsdene NSW 2118
02 9890 8022
www.taylor-smith.com.au

HYDRAULIC

SCOTT COLLINS
Suite 5, 38 Rose Street,
Eastwood NSW 2122
02 8624 6900

BUSHFIRE

Building Certification and Environmental
Services
51 Owen Street, Port Macquarie NSW 2444
0434 166 150 kdpensini@bigpond.com

KOALA

BIO DIVERSITY AUSTRALIA
1300 319 954
info@biodiversityaustralia.com.au
Suite 5, Level 1, 145 Horton Street Port
Macquarie, NSW 2444

QUANTITY SURVEY

MMOCC
Suite 5/101 George St,
Parramatta NSW
02 9633 9233
michael@mmooc.com.au

CONTAMINATION / GEOTECHNICAL

EA AUSTRALIA
85160222
service@eaaustralia.com.au
Suite 6.01 55 Miller St Pymont NSW 2009

WASTE MANAGEMENT

ELEPHANTS FOOT RECYCLING
SOLUTIONS
44-46 Gibson Ave Padstow NSW 2211
www.elephantfoot.com.au
+612 9786 3500

ARCHITECT

GHAZI AL ALI
ARCHITECT PTY LTD
NSW reg. no. 7542

T: +612 9744 7035 | E: office@ghazialali.com
ACN: 67167131848
44-46 GIBSON AVE PADSTOW NSW 2211
BURWOOD NSW 2134

PROJECT
10-16 Pacific Drive, Port Macquarie

CLIENT
Laurus Projects Pty Ltd

SCALE
1:142.86

DATE
28/06/2021

DRAWN
LL

PROJECT ARCHITECT
LL

PROJECT DIRECTOR
GA


DRAWING NAME
SHADOW DIAGRAM
11AM

DRAWING NUMBER
DA

PROJECT NUMBER
P20-011

Issue
B

A-2053

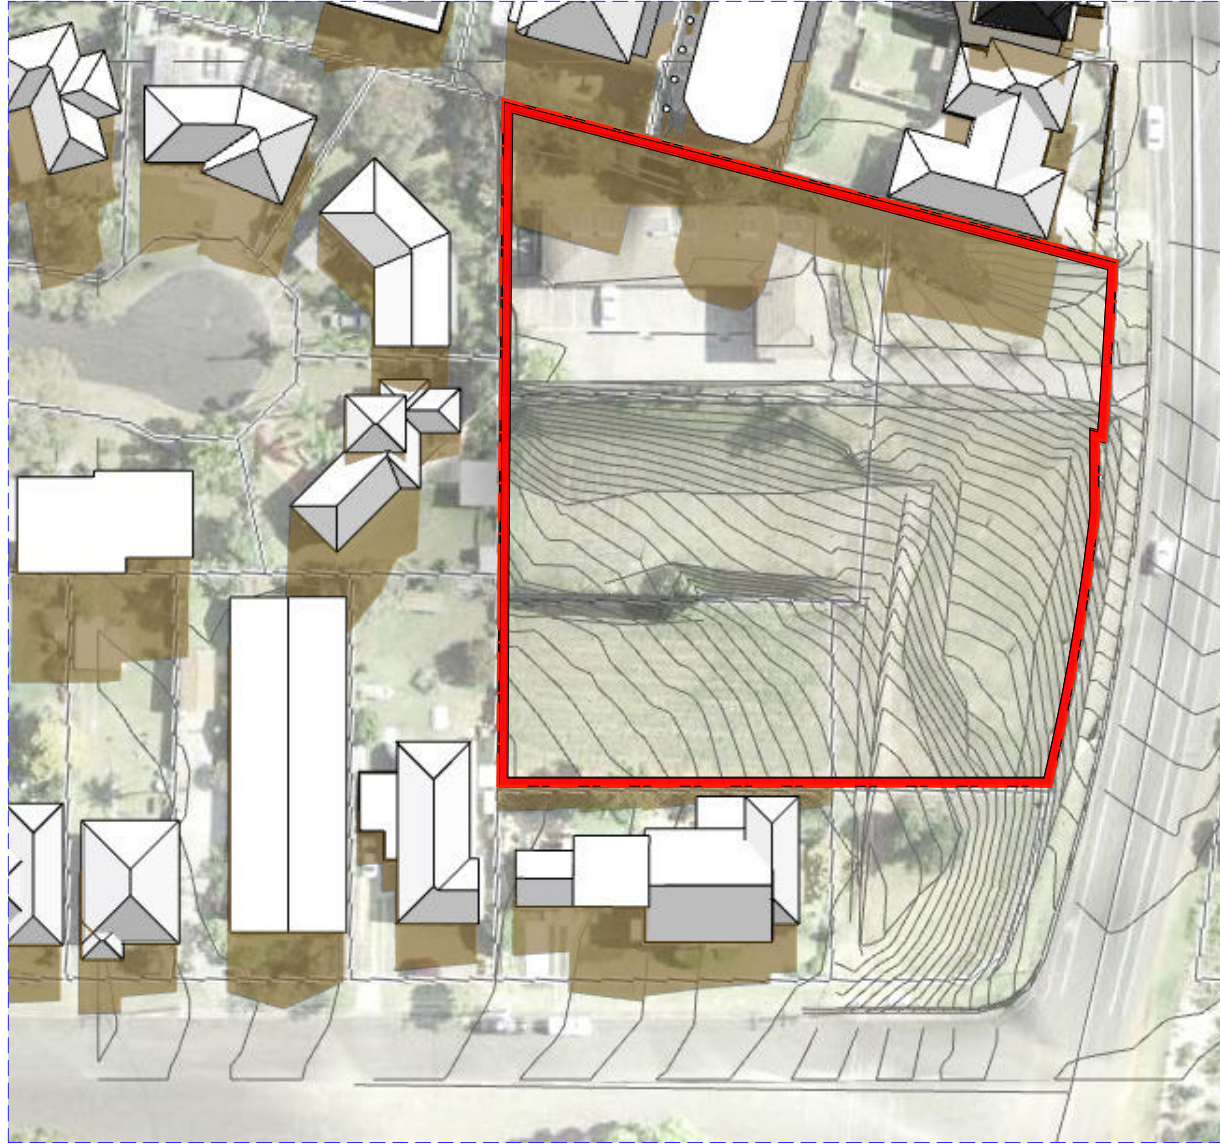

WINTER SOLSTICE 12pm Existing



WINTER SOLSTICE 12pm

- SITE BOUNDARY**
- PROPOSED DEVELOPMENT SHADOW**
- EXISTING SHADOW**

SCALE 1:200 @ A3

0 1 2 5 10M


FOR DA
PURPOSES ONLY
NOT FOR
CONSTRUCTION

DA

Drawing Original Size
A3

Rev	Date	Description
1	28/06/2021	DA

© COPYRIGHT
DO NOT SCALE DWGS. USE
DIMENSIONS ONLY. REFER
ANY DISCREPANCIES TO
ARCHITECT PRIOR TO
CONSTRUCTION.
THESE DRAWINGS ARE
SUBJECT TO COPYRIGHT.

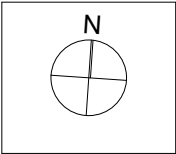

PLANNING/
SURVEY/
ARBORIST/
LANDSCAPING/
CIVIL/
STORMWATER

Land Dynamics AUSTRALIA
02 6583 2677 www.ldynamics.com.au
77 Lord Street, Port Macquarie NSW 2444

ACCESS/
BCA/FIRE/
TRAFFIC

Building Innovations Australia
143 Foveaux Street, SURRY HILLS
aim@buildinginnovations.com.au
02 9609 0270

ACOUSTIC

Acoustic Logic
9 Sarah St, Mascot 2020
(02) 8339 8000
www.acousticlogic.com.au

BASIX

Taylor Smith Consulting
PO Box 5044 Kingsdene NSW 2118
02 9890 8022
www.taylor-smith.com.au

HYDRAULIC

SCOTT COLLINS
Suite 5, 38 Rose Street,
Eastwood NSW 2122
02 8224 6900

BUSHFIRE

Building Certification and Environmental Services
51 Owen Street, Port Macquarie NSW 2444
0434 166 150 kdpensini@bigpond.com

KOALA

BIO DIVERSITY AUSTRALIA
1300 319 954
info@biodiversityaustralia.com.au
Suite 5, Level 1, 145 Horton Street Port
Macquarie, NSW 2444

QUANTITY SURVEY

MMOCC
Suite 5/101 George St,
Parramatta NSW
02 9633 9233
michael@mmooc.com.au

CONTAMINATION / GEOTECHNICAL

EA AUSTRALIA
85160222
service@eaaustralia.com.au
Suite 6.01 55 Miller St Pymont NSW 2009

WASTE MANAGEMENT

ELEPHANTS FOOT RECYCLING SOLUTIONS
44-46 Gibson Ave Padstow NSW 2211
www.elephantfoot.com.au
+612 9786 3500

ARCHITECT

GHAZI AL ALI ARCHITECT PTY LTD
NSW reg. no. 7542

T: +612 9744 7035 | E: office@ghazialali.com
ACN: 67167131848
44-46 GIBSON AVE PADSTOW NSW 2211
BURWOOD NSW 2134

PROJECT
10-16 Pacific Drive, Port Macquarie

CLIENT
Laurus Projects Pty Ltd

SCALE
1:142.86

DATE
28/06/2021

DRAWN
LL

PROJECT ARCHITECT
LL

PROJECT DIRECTOR
GA


DRAWING NAME
SHADOW DIAGRAM 12PM

DRAWING NUMBER
DA


PROJECT NUMBER
P20-011

Issue
B

A-2054

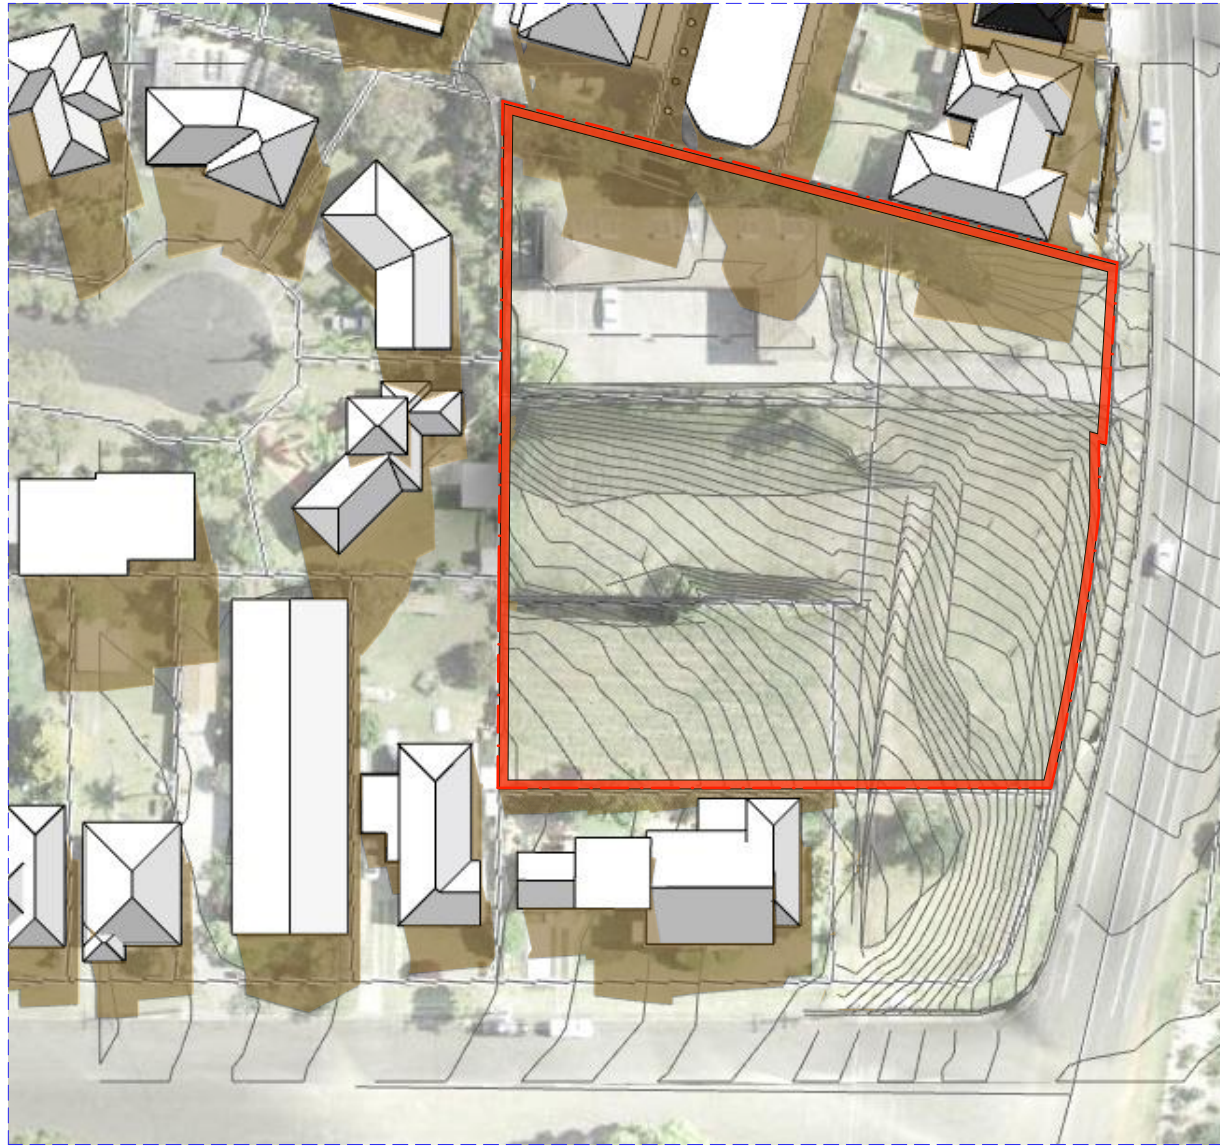

WINTER SOLSTICE 1pm Existing

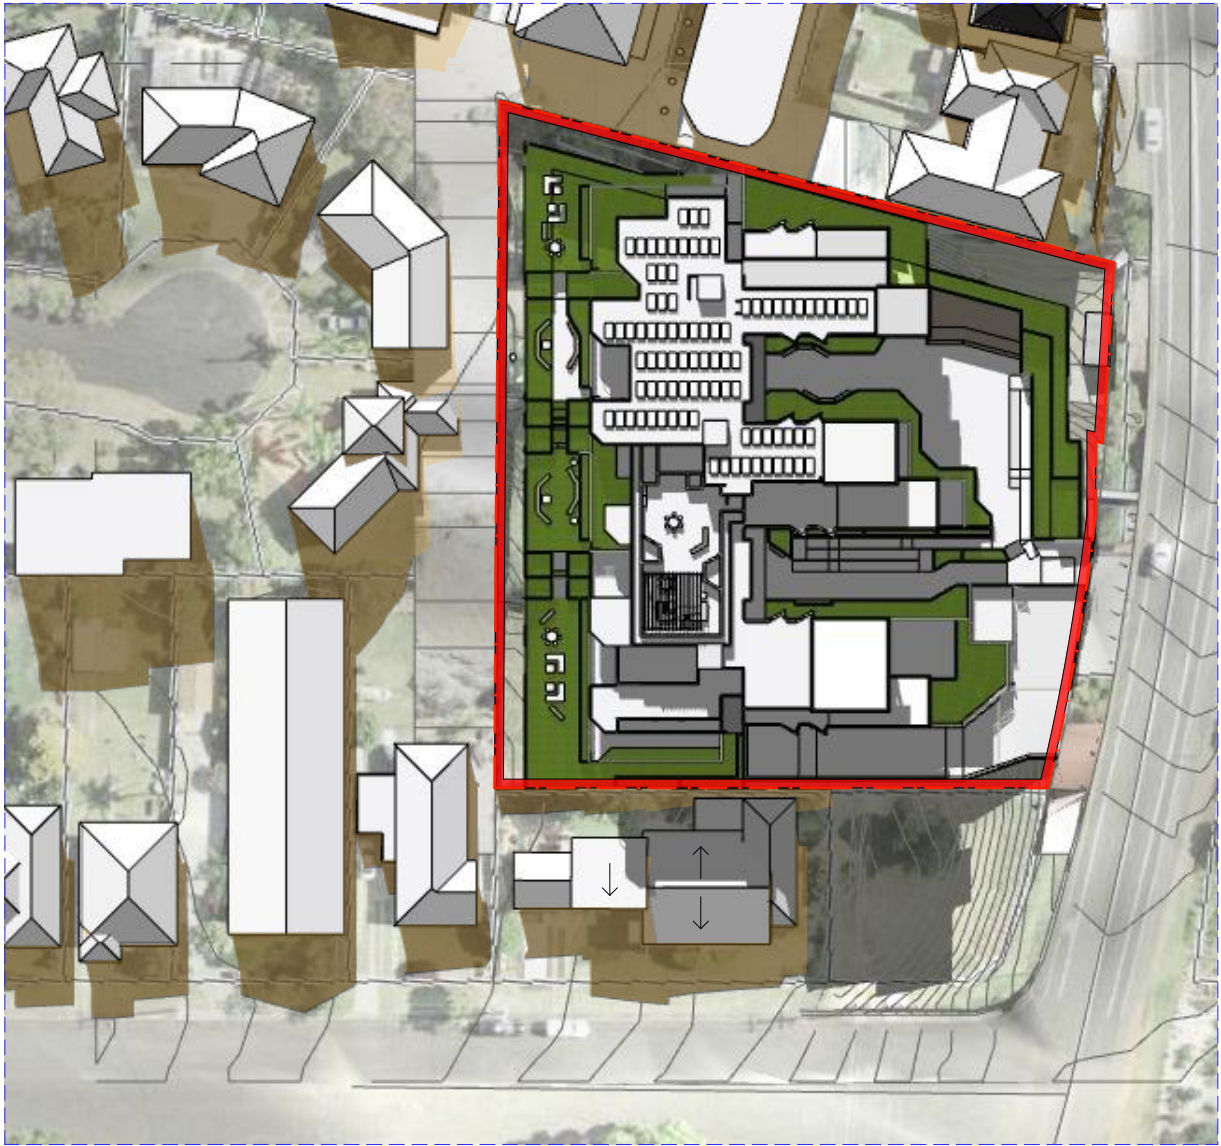

WINTER SOLSTICE 1pm

- SITE BOUNDARY**
- PROPOSED DEVELOPMENT SHADOW**
- EXISTING SHADOW**

SCALE 1:200 @ A3

0 1 2 5 10M


FOR DA
PURPOSES ONLY
NOT FOR
CONSTRUCTION

DA

Drawing Original Size A3

Rev	Date	Description
1	28/06/2021	DA

© COPYRIGHT
DO NOT SCALE DWGS. USE
DIMENSIONS ONLY. REFER
ANY DISCREPANCIES TO
ARCHITECT PRIOR TO
CONSTRUCTION.
THESE DRAWINGS ARE
SUBJECT TO COPYRIGHT.

 

PLANNING/
SURVEY/
ARBORIST/
LANDSCAPING/
CIVIL/
STORMWATER

Land Dynamics AUSTRALIA
02 6583 2677 www.ldynamics.com.au
77 Lord Street, Port Macquarie NSW 2444

ACCESS/
BCA&FIRE/
TRAFFIC

Building Innovations Australia
143 Foveaux Street, SURRY HILLS
aia@buildinginnovations.com.au
02 9609 0270

ACOUSTIC

Acoustic Logic
9 Sarah St, Mascot 2020
(02) 8339 8000
www.acousticlogic.com.au

BASIX

Taylor Smith Consulting
PO Box 5044 Kingsdene NSW 2118
02 9890 8922
www.taylor-smith.com.au

HYDRAULIC

SCOTT COLLINS
Suite 5, 38 Rose Street,
Eastwood NSW 2122
02 8224 6900

BUSHFIRE

Building Certification and Environmental
Services
51 Owen Street, Port Macquarie NSW 2444
0434 166 150 kdpensini@bigpond.com

KOALA

BIO DIVERSITY AUSTRALIA
1300 319 554
info@biodiversityaustralia.com.au
Suite 5, Level 1, 145 Horton Street Port
Macquarie, NSW 2444

QUANTITY SURVEY

MMOCC
Suite 5/101 George St,
Parramatta NSW
02 9633 9233
michael@mmooc.com.au

CONTAMINATION / GEOTECHNICAL

EA AUSTRALIA
85160722
service@eaaustralia.com.au
Suite 6.01 55 Miller St Pymont NSW 2009

WASTE MANAGEMENT

ELEPHANTS FOOT RECYCLING
SOLUTIONS
44-46 Gibson Ave Padstow NSW 2211
www.elephantfoot.com.au
+612 9786 3500

ARCHITECT

GHAZI AL ALI
ARCHITECT PTY LTD
NSW reg. no. 7542

T: +612 9744 7035 | E: office@ghazialali.com
ACN: 67167131848
44-46 Gibson Ave Padstow NSW 2211
BURWOOD NSW 2134

PROJECT
10-16 Pacific Drive, Port Macquarie

CLIENT
Laurus Projects Pty Ltd

SCALE
LL

DATE
28/06/2021

PROJECT ARCHITECT
LL

PROJECT DIRECTOR
GA

DRAWING NAME
SHADOW DIAGRAM
1PM

DRAWING NUMBER
DA


PROJECT NUMBER
P20-011

Issue
B

A-2055



WINTER SOLSTICE 2pm Existing

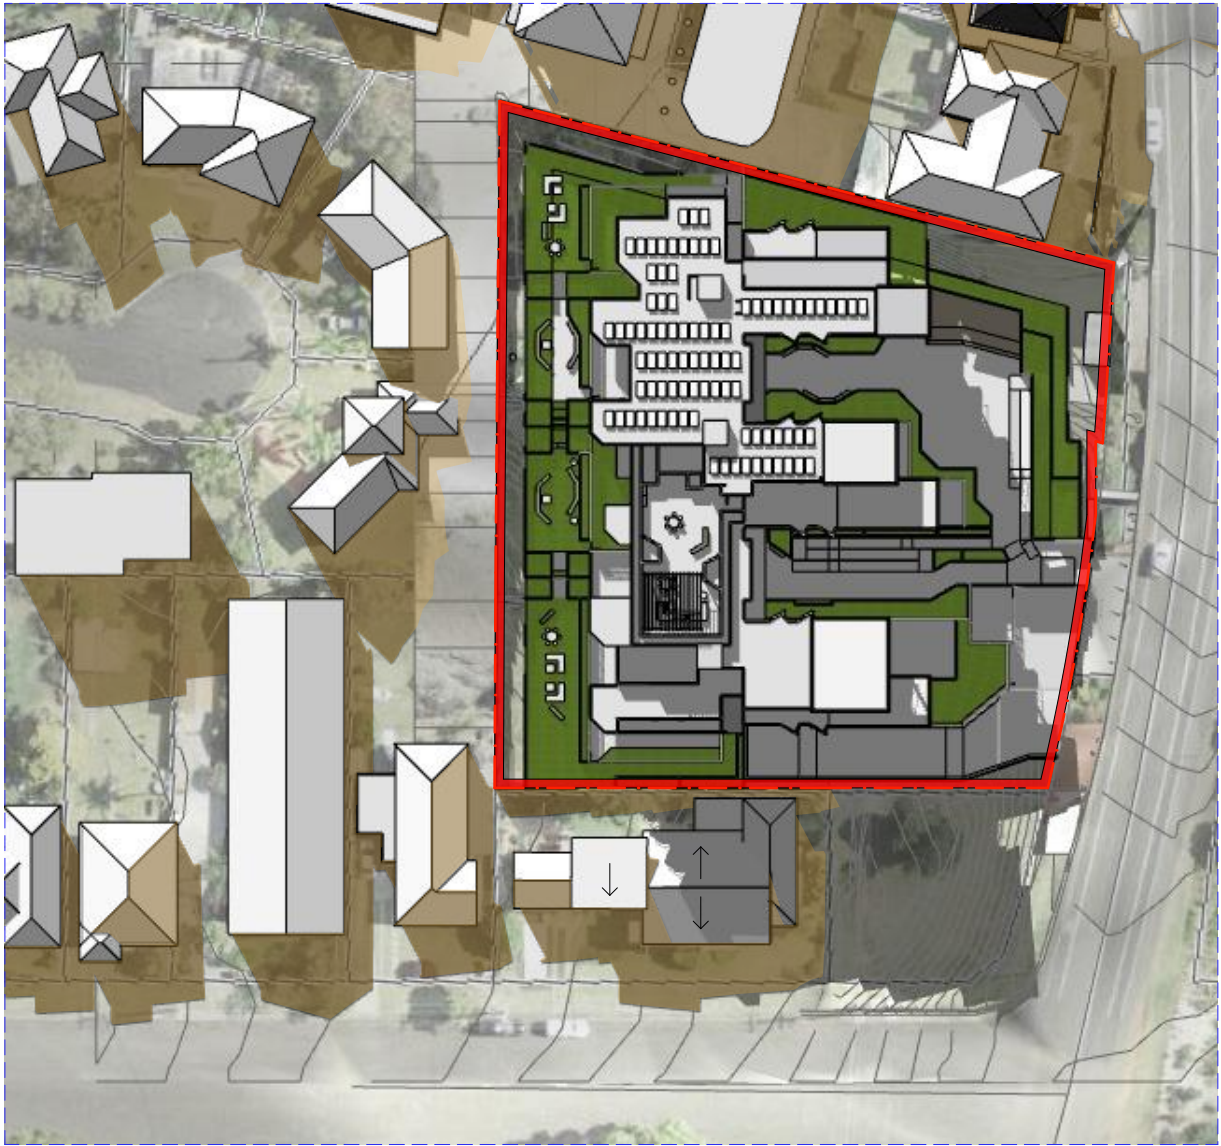

WINTER SOLSTICE 2pm

- SITE BOUNDARY**
- PROPOSED DEVELOPMENT SHADOW**
- EXISTING SHADOW**

SCALE 1:200 @ A3

0 1 2 5 10M

FOR DA
PURPOSES ONLY
NOT FOR
CONSTRUCTION

DA

A3
Drawing Original Size

Rev	Date	Description
1	28/06/2021	DA

© COPYRIGHT
DO NOT SCALE DWGS. USE
DIMENSIONS ONLY. REFER
ANY DISCREPANCIES TO
ARCHITECT PRIOR TO
CONSTRUCTION.
THESE DRAWINGS ARE
SUBJECT TO COPYRIGHT.



PLANNING/
SURVEY/
ARBORIST/
LANDSCAPING/
CIVIL/
STORMWATER

Land Dynamics AUSTRALIA
02 6583 2677 www.ldynamics.com.au
77 Lord Street, Port Macquarie NSW 2444

ACCESS/
BC&FIRE/
TRAFFIC

Building Innovations Australia
143 Foveaux Street, SURRY HILLS
aim@buildinginnovations.com.au
02 9609 0370

ACOUSTIC

Acoustic Logic
9 Sarah St, Mascot 2020
(02) 8339 8000
www.acousticlogic.com.au

BASIX

Taylor Smith Consulting
PO Box 5044 Kingsdene NSW 2118
02 9890 8022
www.taylor-smith.com.au

HYDRAULIC

SCOTT COLLINS
Suite 5, 38 Rowe Street,
Eastwood NSW 2122
02 824 6900

BUSHFIRE

Building Certification and Environmental
Services
51 Owen Street, Port Macquarie NSW 2444
0434 166 150 kdpensini@bigpond.com

KOALA

BIO DIVERSITY AUSTRALIA
1300 319 954
info@biodiversityaustralia.com.au
Suite 5, Level 1, 145 Horton Street Port
Macquarie, NSW 2444

QUANTITY SURVEY

MMOCC
Suite 5/101 George st,
Parramatta NSW
02 9633 9233
michael@mmooc.com.au

CONTAMINATION / GEOTECHNICAL

EA AUSTRALIA
S6160722
service@eaaustralia.com.au
Suite 6.01 55 Miller St Pymont NSW 2009

WASTE MANAGEMENT

ELEPHANTS FOOT RECYCLING
SOLUTIONS
44-46 Gibson Ave Padstow NSW 2211
www.elephantfoot.com.au
+612 9786 3500

ARCHITECT

GHAZI AL ALI
ARCHITECT PTY LTD
NSW reg. no. 7542

T: +612 9744 7035 | E: office@ghazialali.com
ACN: 67167131848
44-46 GIBSON AVE PADSTOW NSW 2211
BURWOOD NSW 2134

PROJECT
10-16 Pacific Drive, Port Macquarie

CLIENT
Laurus Projects Pty Ltd

SCALE
LL

DATE
28/06/2021

PROJECT ARCHITECT
LL

PROJECT DIRECTOR
GA

DRAWING NAME
SHADOW DIAGRAM
2PM

DRAWING NUMBER
DA

PROJECT NUMBER
P20-011

Issue
B

A-2056



WINTER SOLSTICE 3pm Existing



WINTER SOLSTICE 3pm

- SITE BOUNDARY**
- PROPOSED DEVELOPMENT SHADOW**
- EXISTING SHADOW**

SCALE 1:200 @ A3


0 1 2 5 10M

FOR DA PURPOSES ONLY NOT FOR CONSTRUCTION
DA

Drawing Original Size A3

Rev	Date	Description
8	28/06/2021	DA

© COPYRIGHT
DO NOT SCALE DWGS. USE
DIMENSIONS ONLY. REFER
ANY DISCREPANCIES TO
ARCHITECT PRIOR TO
CONSTRUCTION.
THESE DRAWINGS ARE
SUBJECT TO COPYRIGHT.

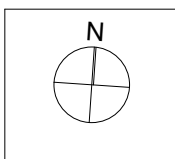

PLANNING/
SURVEY/
ARBORIST/
LANDSCAPING/
CIVIL/
STORMWATER

Land Dynamics AUSTRALIA
02 6583 2677 www.ldynamics.com.au
77 Lord Street, Port Macquarie NSW 2444

ACCESS/
BCA/FIRE/
TRAFFIC

Building Innovations Australia
143 Foveaux Street, SURRY HILLS
abim@buildinginnovations.com.au
02 9609 0370

ACOUSTIC

Acoustic Logic
9 Sarah St, Mascot 2020
(02) 8339 8000
www.acousticlogic.com.au

BASIX

Taylor Smith Consulting
PO Box 5044 Kingsdene NSW 2118
02 9890 8022
www.taylor-smith.com.au

HYDRAULIC

SCOTT COLLINS
Suite 5, 38 Rowe Street,
Eastwood NSW 2122
02 8204 6900

BUSHFIRE

Building Certification and Environmental
Services
51 Owen Street, Port Macquarie NSW 2444
0434 166 150 kdpensini@bigpond.com

KOALA

BIO DIVERSITY AUSTRALIA
1300 319 554
info@biodiversityaustralia.com.au
Suite 5, Level 1, 145 Horton Street Port
Macquarie, NSW 2444

QUANTITY SURVEY

MMQCC
Suite 5/101 George st,
Parramatta NSW
02 9633 9233
michael@mmqcc.com.au

CONTAMINATION / GEOTECHNICAL

EA AUSTRALIA
85160722
service@eaaustralia.com.au
Suite 6.01 55 Miller St Pymont NSW 2009


WASTE MANAGEMENT

ELEPHANTS FOOT RECYCLING
SOLUTIONS
44-46 Gibson Ave Padstow NSW 2211
www.elephantsfoot.com.au
+612 9786 3500



PROJECT 10-16 Pacific Drive, Port Macquarie	
CLIENT Laurus Projects Pty Ltd	
SCALE	DATE 28/06/2021
DRAWN LL	PROJECT ARCHITECT LL PROJECT DIRECTOR GA

DRAWING NAME SHADOW DIAGRAM 3PM	PROJECT NUMBER P20-011 Issue B
DRAWING NUMBER DA A-2057	

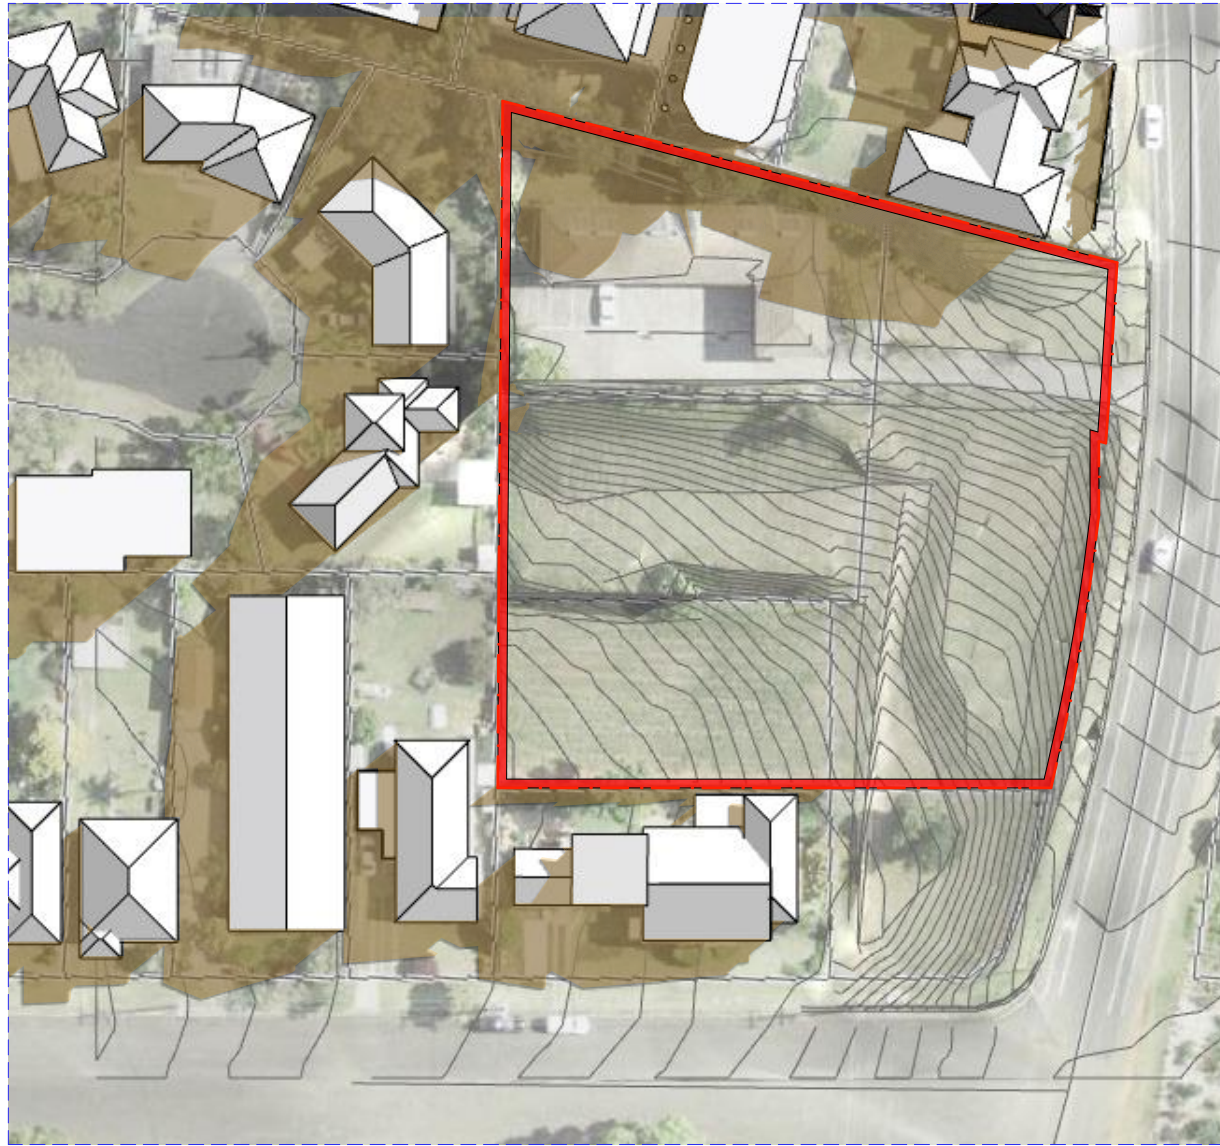

1st May 9am Existing



1st May 9am

- SITE BOUNDARY**
- PROPOSED DEVELOPMENT SHADOW**
- EXISTING SHADOW**

SCALE 1:200 @ A3

0 1 2 5 10M


FOR DA
PURPOSES ONLY
NOT FOR
CONSTRUCTION

DA

Drawing Original Size A3

Rev	Date	Description
8	28/06/2021	DA

© COPYRIGHT
DO NOT SCALE DWGS. USE
DIMENSIONS ONLY. REFER
ANY DISCREPANCIES TO
ARCHITECT PRIOR TO
CONSTRUCTION.
THESE DRAWINGS ARE
SUBJECT TO COPYRIGHT.

 

PLANNING/
SURVEY/
ARBORIST/
LANDSCAPING/
CIVIL/
STORMWATER

Land Dynamics AUSTRALIA
02 6583 2677 www.ldynamics.com.au
77 Lord Street, Port Macquarie NSW 2444

ACCESS/
BCA&FIRE/
TRAFFIC

Building Innovations Australia
143 Foveaux Street, SURRY HILLS
aim@buildinginnovations.com.au
02 9609 0270

ACOUSTIC
Acoustic Logic
9 Sarah St, Mascot 2020
(02) 8339 8000
www.acousticlogic.com.au

BASIX
Taylor Smith Consulting
PO Box 5044 Kingsdene NSW 2118
02 9890 8022
www.taylor-smith.com.au

HYDRAULIC
SCOTT COLLINS
Suite 5, 38 Rowe Street,
Eastwood NSW 2122
02 8624 6900

BUSHFIRE
Building Certification and Environmental
Services
51 Owen Street, Port Macquarie NSW 2444
0434 166 150 kdpensini@bigpond.com

KOALA
BIO DIVERSITY AUSTRALIA
1300 319 954
info@biodiversityaustralia.com.au
Suite 5, Level 1, 145 Horton Street Port
Macquarie, NSW 2444

QUANTITY SURVEY
MMOCC
Suite 5/101 George st,
Parramatta NSW
02 9633 9233
michael@mmooc.com.au

CONTAMINATION / GEOTECHNICAL
E2 AUSTRALIA
85160222
service@e2australia.com.au
Suite 6.01 55 Miller St Pymont NSW 2009

WASTE MANAGEMENT
ELEPHANTS FOOT RECYCLING
SOLUTIONS
44-46 Gibson Ave Padstow NSW 2211
www.elephantsfoot.com.au
+612 9786 3500

ARCHITECT
GHAZI AL ALI
ARCHITECT PTY LTD
NSW reg. no. 7542
T: +612 9744 7035 | E: office@ghazialali.com
ACN: 67167131848
44-46 GIBSON AVE PADSTOW NSW 2211
BURWOOD NSW 2134

PROJECT
10-16 Pacific Drive, Port Macquarie

CLIENT
Laurus Projects Pty Ltd

SCALE
DRAWN LL PROJECT ARCHITECT LL PROJECT DIRECTOR GA

DATE
28/06/2021


DRAWING NAME
**SHADOW DIAGRAM
MAY 9AM**

DRAWING NUMBER
DA

PROJECT NUMBER
P20-011

Issue
B

A-2058

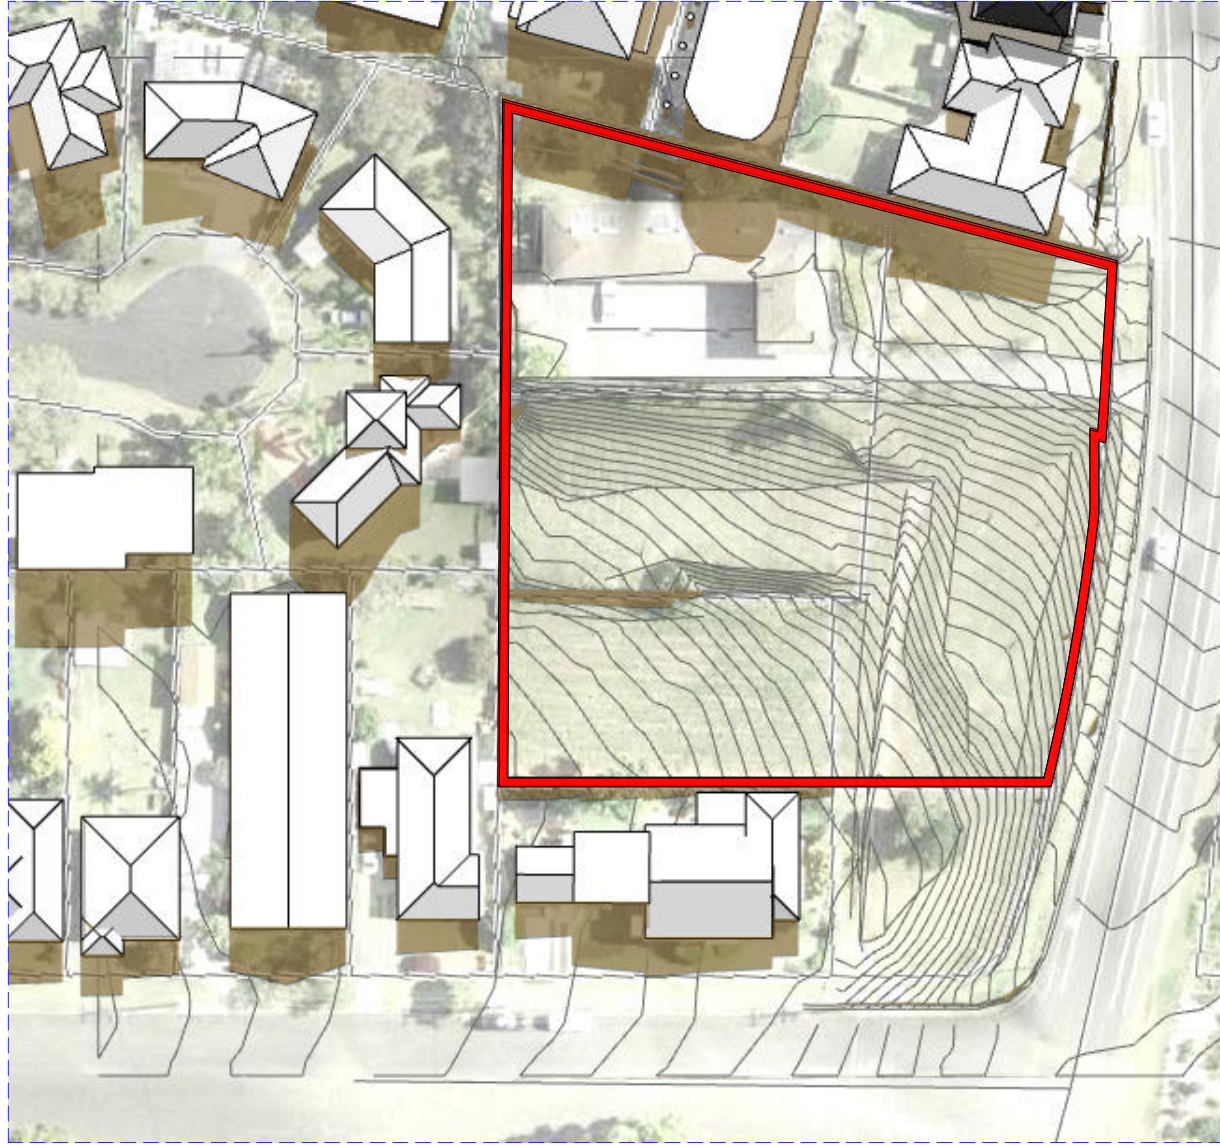

1st May 12pm Existing



1st May 12pm

- SITE BOUNDARY**
- PROPOSED DEVELOPMENT SHADOW**
- EXISTING SHADOW**

SCALE 1:200 @ A3

0 1 2 5 10M


FOR DA
PURPOSES ONLY
NOT FOR
CONSTRUCTION

DA

A3

Rev	Date	Description
1	28/06/2021	DA

© COPYRIGHT
DO NOT SCALE DWGS. USE
DIMENSIONS ONLY. REFER
ANY DISCREPANCIES TO
ARCHITECT PRIOR TO
CONSTRUCTION.
THESE DRAWINGS ARE
SUBJECT TO COPYRIGHT.

 

PLANNING/
SURVEY/
ARBORIST/
LANDSCAPING/
CIVIL/
STORMWATER

Land Dynamics AUSTRALIA
02 6583 2677 www.ldynamics.com.au
77 Lord Street, Port Macquarie NSW 2444

ACCESS/
BCA/FIRE/
TRAFFIC

Building Innovations Australia
143 Foveaux Street, SURRY HILLS
admin@buildinginnovations.com.au
02 9609 0270

ACOUSTIC

Acoustic Logic
9 Sarah St, Mascot 2020
(02) 8339 8000
www.acousticlogic.com.au

BASIX

Taylor Smith Consulting
PO Box 5044 Kingsdene NSW 2118
02 9890 8022
www.taylor-smith.com.au

HYDRAULIC

SCOTT COLLINS
Suite 5, 38 Rowe Street,
Eastwood NSW 2122
02 8624 6900

BUSHFIRE

Building Certification and Environmental
Services
51 Owen Street, Port Macquarie NSW 2444
0434 166 150 kdpensini@bigpond.com

KOALA

BIO DIVERSITY AUSTRALIA
1300 319 554
info@biodiversityaustralia.com.au
Suite 5, Level 1, 145 Horton Street Port
Macquarie, NSW 2444

QUANTITY SURVEY

MMOCC
Suite 5/101 George St,
Parramatta NSW
02 9633 9233
michael@mmooc.com.au

CONTAMINATION / GEOTECHNICAL

IE AUSTRALIA
85160222
service@ieaustralia.com.au
Suite 6.01 55 Miller St Pymont NSW 2009

WASTE MANAGEMENT

ELEPHANTS FOOT RECYCLING
SOLUTIONS
44-46 Gibson Ave Padstow NSW 2211
www.elephantsfoot.com.au
+612 9786 3500

ARCHITECT

GHAZI AL ALI
ARCHITECT PTY LTD

NSW reg. no. 7542

T: +612 9744 7035 | E: office@ghazialali.com.au
ACN: 67167131848
LEVEL 2 UNIT 2, 14 RAILWAY PARADE
BURWOOD NSW 2134

PROJECT

10-16 Pacific Drive, Port Macquarie

CLIENT

Laurus Projects Pty Ltd

SCALE

1:142.86

DRAWN

LL

DATE

28/06/2021

PROJECT ARCHITECT

LL

PROJECT DIRECTOR

GA

DRAWING NAME

SHADOW DIAGRAM
MAY 12PM

DRAWING NUMBER

DA


PROJECT NUMBER

P20-011


Issue

B

A-2059

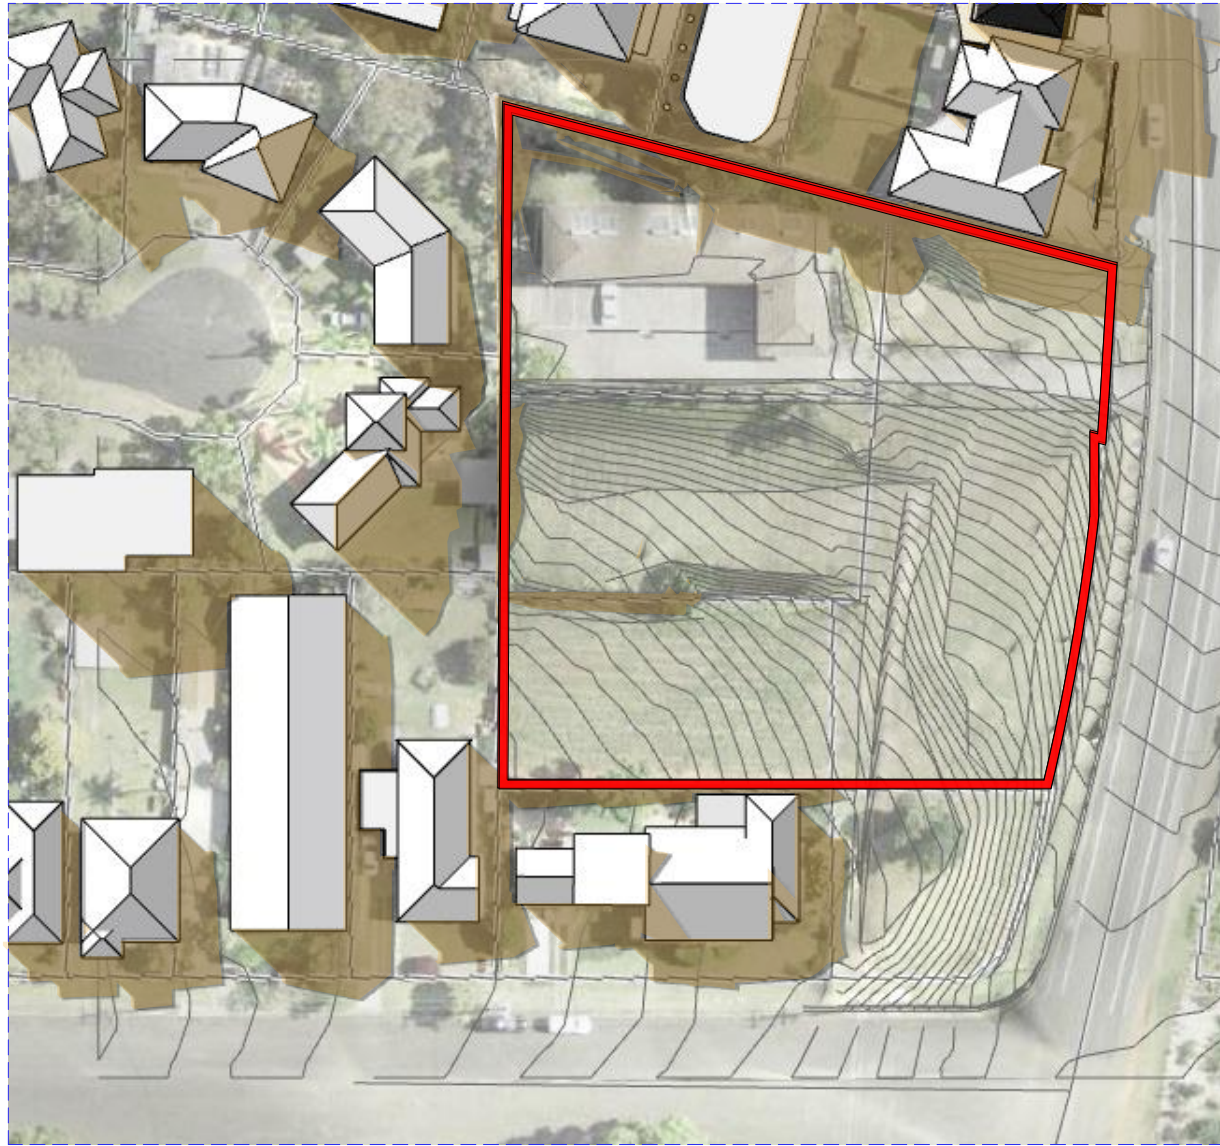

1st May 3pm Existing

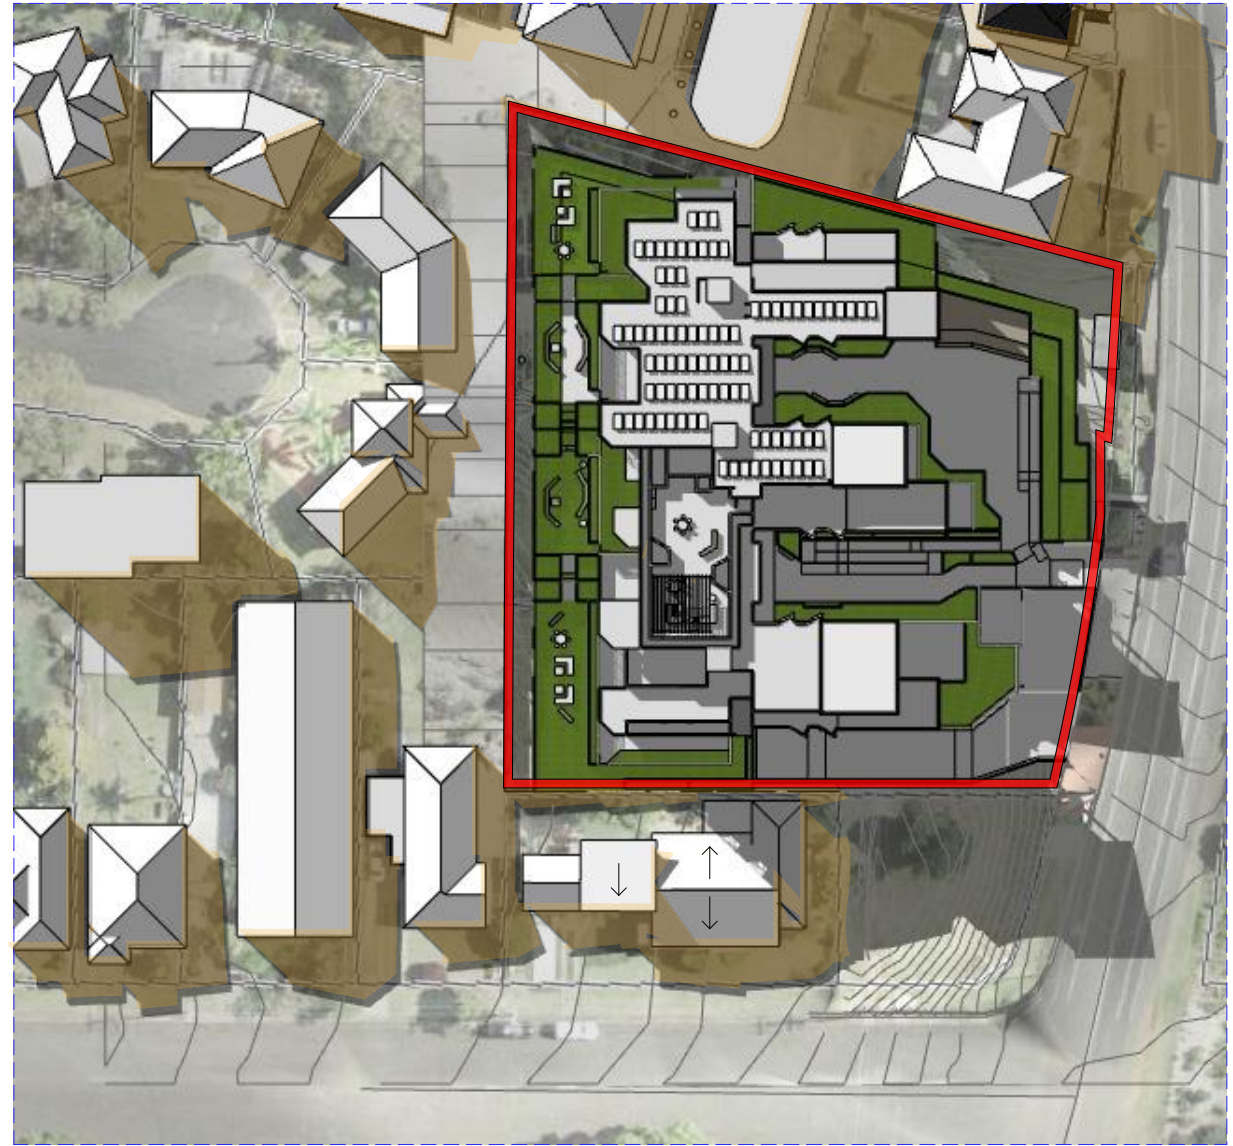

1st May 3pm

- SITE BOUNDARY**
- PROPOSED DEVELOPMENT SHADOW**
- EXISTING SHADOW**

SCALE 1:200 @ A3

0 1 2 5 10M


FOR DA PURPOSES ONLY NOT FOR CONSTRUCTION DA	A3 Drawing Original Size	Rev Date Description 8 28/06/2021 DA	© COPYRIGHT DO NOT SCALE DWGS. USE DIMENSIONS ONLY. REFER ANY DISCREPANCIES TO ARCHITECT PRIOR TO CONSTRUCTION. THESE DRAWINGS ARE SUBJECT TO COPYRIGHT.	N N	PLANNING/ SURVEY/ ARBORIST/ LANDSCAPING/ CIVIL/ STORMWATER Land Dynamics AUSTRALIA 02 6583 2677 www.ldynamics.com.au 77 Lord Street, Port Macquarie NSW 2444	ACCESS/ BCA/FIRE/ TRAFFIC Building Innovations Australia 143 Foveaux Street, SURRY HILLS aiming@buildinginnovations.com.au 02 9609 0270	ACOUSTIC Acoustic Logic 9 Sarah St, Mascot 2020 (02) 8339 8000 www.acousticlogic.com.au	HYDRAULIC SCOTT COLLINS Suite 5, 38 Rowe Street, Eastwood NSW 2122 02 8624 6900	KOALA BIODIVERSITY AUSTRALIA 1300 319 954 info@biodiversityaustralia.com.au Suite 5, Level 1, 145 Horton Street Port Macquarie, NSW 2444	CONTAMINATION / GEOTECHNICAL E2 AUSTRALIA 85160722 service@e2australia.com.au Suite 6.01 55 Miller St Pymont NSW 2009	WASTE MANAGEMENT ELEPHANTS FOOT RECYCLING SOLUTIONS 44-46 Gibson Ave Padstow NSW 2211 www.elephantfoot.com.au +612 9786 3500	ARCHITECT GHAZI AL ALI ARCHITECT PTY LTD NSW reg. no. 7542 T: +612 9744 7035 E: office@ghazialali.com ACN: 67167131848 LEVEL 2 UNIT 2, 14 RAILWAY PARADE BURWOOD NSW 2134	PROJECT 10-16 Pacific Drive, Port Macquarie	DRAWING NAME SHADOW DIAGRAM MAY 3PM	PROJECT NUMBER P20-011 Issue B
													SCALE 1:142.86	DATE 28/06/2021	



EAST ELEVATION

A3-1:200


MATERIAL SCHEDULE

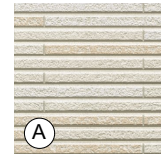


A
FIBRE CEMENT
LIMESTONE




B
PREFINISHED METAL
BATTEN SCREEN
- CHARCOAL BLACK

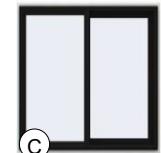

C
ANODISED ALUMINIUM
WINDOW/DOOR FRAME
- CHARCOAL BLACK

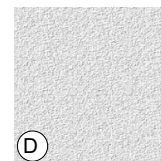


D
WALL RENDER- EQ
DULUX ANTIQUE
WHITE OR SAME
COLOUR

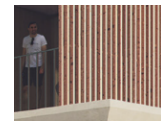


E
CHAMFERED EDGE



F
FRAMED GLASS
BALUSTRADE

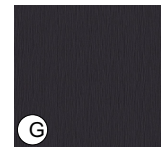

G
RENDER
CHARCOAL BLACK

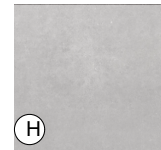

H
RENDER
LIGHT GREY


SCALE 1:200 @ A3
0 1 2 5 10M

FOR DA
PURPOSES ONLY
NOT FOR
CONSTRUCTION
DA

Drawing Original Size
A3

Rev	Date	Description
A	12/03/2021	DA
B	12/03/2021	Consulting
C	12/03/2021	Consulting

© COPYRIGHT
DO NOT SCALE DWGS. USE
DIMENSIONS ONLY. REFER
ANY DISCREPANCIES TO
ARCHITECT PRIOR TO
CONSTRUCTION.
THESE DRAWINGS ARE
SUBJECT TO COPYRIGHT.

 

PLANNING/
SURVEY/
ARBORIST/
LANDSCAPING/
CILVIL/
STORMWATER
Land Dynamics AUSTRALIA
02 6583 2677 www.ldynamics.com.au
77 Lord Street, Port Macquarie NSW 2444

ACCESS/
BC&FIRE/
TRAFFIC
Building Innovations Australia
143 Foveaux Street, SURRY HILLS
adrian@buildinginnovations.com.au
02 9609 0370

ACOUSTIC
Acoustic Logic
9 Sarah St, Mascot 2020
(02) 8339 8000
www.acousticlogic.com.au
BASIX
Taylor Smith Consulting
PO Box 5044 Kingsdene NSW 2118
02 9890 8022
www.taylor-smith.com.au

HYDRAULIC
SCOTT COLLINS
Suite 5, 38 Rowe Street,
Eastwood NSW 2122
02 824-6900
BUSHFIRE
Building Certification and Environmental
Services
51 Owen Street, Port Macquarie NSW 2444
0434 166 150 kdpensini@bigpond.com

KOALA
BIO DIVERSITY AUSTRALIA
1300 319 954
info@biodiversityaustralia.com.au
Suite 5, Level 1, 145 Horton Street Port
Macquarie, NSW 2444
QUANTITY SURVEY
MMOCC
Suite 5/101 George St,
Parramatta NSW
02 9633 9233
michael@mmoccc.com.au

CONTAMINATION / GEOTECHNICAL
E1 AUSTRALIA
85160722
service@e1australia.com.au
Suite 6.01 55 Miller St Pymont NSW 2009
WASTE MANAGEMENT
ELEPHANTS FOOT RECYCLING
SOLUTIONS
44-46 Gibson Ave Padstow NSW 2211
www.elephantfoot.com.au
+612 9786 3500

ARCHITECT
GHAZI AL ALI
ARCHITECT PTY LTD
NSW reg. no. 7542
T: +612 9744 7035 | E: office@ghazialali.com
ACN: 67167131848
LEVEL 2 UNIT 2, 14 RAILWAY PARADE
BURWOOD NSW 2134

PROJECT
10-16 Pacific Drive, Port Macquarie
CLIENT
Laurus Projects Pty Ltd
SCALE
1:200
DATE
12/03/2021
DRAWN
LL
PROJECT ARCHITECT
LL
PROJECT DIRECTOR
GA


DRAWING NAME
MATERIAL
SCHEDULE 01
DRAWING NUMBER
DA
A-2201
PROJECT NUMBER
P20-01
REVISION
A



WEST ELEVATION

A3-1:200


MATERIAL SCHEDULE

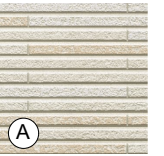


A
FIBRE CEMENT
LIMESTONE




B
PREFINISHED METAL
BATTEN SCREEN
- CHARCOAL BLACK

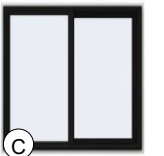

C
ANODISED ALUMINIUM
WINDOW/DOOR FRAME
- CHARCOAL BLACK

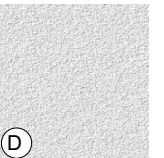

D
WALL RENDER- EQ
DULUX ANTIQUE
WHITE OR SAME
COLOUR

 


E
CHAMFERED EDGE



F
FRAMED GLASS
BALUSTRADE



G
RENDER
CHARCOAL BLACK

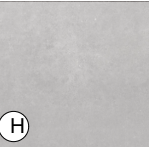

H
RENDER
LIGHT GREY

SCALE 1:200 @ A3


FOR DA
PURPOSES ONLY
NOT FOR
CONSTRUCTION

DA

Drawing Original Size
A3

Rev	Date	Description
A	12/03/2021	DA
02	06/03/2021	Consulting
01	12/03/2021	Consulting

© COPYRIGHT
DO NOT SCALE DWGS. USE
DIMENSIONS ONLY. REFER
ANY DISCREPANCIES TO
ARCHITECT PRIOR TO
CONSTRUCTION.
THESE DRAWINGS ARE
SUBJECT TO COPYRIGHT.

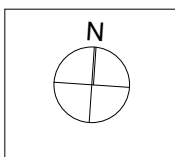

PLANNING/
SURVEY/
ARBORIST/
LANDSCAPING/
CIVIL/
STORMWATER

Land Dynamics AUSTRALIA
02 6583 2677 www.ldynamics.com.au
77 Lord Street, Port Macquarie NSW 2444

ACCESS/
BCA&FIRE/
TRAFFIC

Building Innovations Australia
143 Foveaux Street, SURRY HILLS
admin@buildinginnovations.com.au
02 9609 0370

ACOUSTIC

Acoustic Logic
9 Sarah St, Mascot 2020
(02) 8339 8000
www.acousticlogic.com.au

BASIX

Taylor Smith Consulting
PO Box 5044 Kingsdene NSW 2118
02 9890 8022
www.taylor-smith.com.au

HYDRAULIC

SCOTT COLLINS
Suite 3, 38 Rowe Street,
Eastwood NSW 2122
02 8224 9500

BUSHFIRE

Building Certification and Environmental
Services
51 Owen Street, Port Macquarie NSW 2444
0434 166 150 kdpensini@bigpond.com

KOALA

BIO DIVERSITY AUSTRALIA
1300 319 954
info@biodiversityeast.com.au
Suite 5, Level 1, 145 Horton Street Port
Macquarie, NSW 2444

QUANTITY SURVEY

MMOCC
Suite 5/101 George st,
Parramatta NSW
02 9633 9233
michael@mmocc.com.au

CONTAMINATION / GEOTECHNICAL

IS AUSTRALIA
85160722
service@isaustralia.com.au
Suite 6.01 55 Miller St Pymont NSW 2009

WASTE MANAGEMENT

ELEPHANTS FOOT RECYCLING
SOLUTIONS
44-46 Gibson Ave Padstow NSW 2211
www.elephantfoot.com.au
+612 9786 3500

ARCHITECT

GHAZI AL ALI
ARCHITECT PTY LTD
NSW reg. no. 7542

T: +612 9744 7035 | E: office@ghazialali.com
ACN: 67167131848
LEVEL 2 UNIT 2, 14 RAILWAY PARADE
BURWOOD NSW 2134

PROJECT
10-16 Pacific Drive, Port Macquarie

CLIENT
Laurus Projects Pty Ltd

SCALE
1:200

DATE
12/03/2021

DRAWN
LL

PROJECT ARCHITECT
LL

PROJECT DIRECTOR
GA

DRAWING NAME
MATERIAL
SCHEDULE 02

DRAWING NUMBER
DA

REVISION
A

PROJECT NUMBER
P20-01


REVISION
A



NORTH ELEVATION

A3-1:200


MATERIAL SCHEDULE

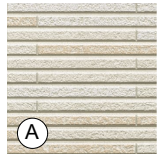


A
FIBRE CEMENT
LIMESTONE




B
PREFINISHED METAL
BATTEN SCREEN
- CHARCOAL BLACK

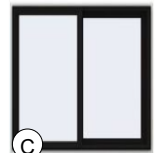

C
ANODISED ALUMINIUM
WINDOW/DOOR FRAME
- CHARCOAL BLACK

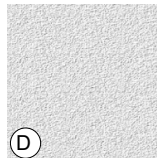


D
WALL RENDER- EQ
DULUX ANTIQUE
WHITE OR SAME
COLOUR

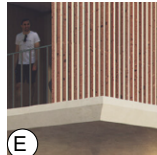


E
CHAMFERED EDGE



F
FRAMED GLASS
BALUSTRADE

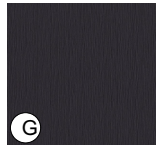

G
RENDER
CHARCOAL BLACK

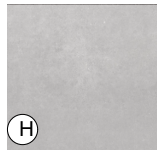

H
RENDER
LIGHT GREY


SCALE 1:200 @ A3

FOR DA PURPOSES ONLY	
NOT FOR CONSTRUCTION	
DA	

Drawing Original Size
A3

Rev	Date	Description
A	12/03/2021	DA
B	12/03/2021	Consulting
C	12/03/2021	Consulting

© COPYRIGHT
DO NOT SCALE DWGS. USE
DIMENSIONS ONLY. REFER
ANY DISCREPANCIES TO
ARCHITECT PRIOR TO
CONSTRUCTION.
THESE DRAWINGS ARE
SUBJECT TO COPYRIGHT.

 

PLANNING/
SURVEY/
ARBORIST/
LANDSCAPING/
CILVIL/
STORMWATER
Land Dynamics AUSTRALIA
02 6583 2677 www.ldynamics.com.au
77 Lord Street, Port Macquarie NSW 2444

ACCESS/
BCA&FIRE/
TRAFFIC
Building Innovations Australia
143 Foveaux Street, SURRY HILLS
adriana@buildinginnovations.com.au
02 9609 0370

ACOUSTIC
Acoustic Logic
9 Sarah St, Mascot 2020
(02) 8339 8000
www.acousticlogic.com.au
BASIX
Taylor Smith Consulting
PO Box 5044 Kingsdene NSW 2118
02 9890 8022
www.taylor-smith.com.au

HYDRAULIC
SCOTT COLLINS
Suite 5, 38 Rowe Street,
Eastwood NSW 2122
02 8204 6900
BUSHFIRE
Building Certification and Environmental
Services
51 Owen Street, Port Macquarie NSW 2444
0434 166 150 kdpensini@bigpond.com

KOALA
BIO DIVERSITY AUSTRALIA
1300 319 954
info@biodiversityeast.com.au
Suite 5, Level 1, 145 Horton Street Port
Macquarie, NSW 2444
QUANTITY SURVEY
MMOCC
Suite 5/101 George st,
Parramatta NSW
02 9633 9233
michael@mmoccc.com.au

CONTAMINATION / GEOTECHNICAL
E1 AUSTRALIA
85160722
service@e1australia.com.au
Suite 6.01 55 Miller St Pymont NSW 2009
WASTE MANAGEMENT
ELEPHANTS FOOT RECYCLING
SOLUTIONS
44-46 Gibson Ave Padstow NSW 2211
www.elephantsfoot.com.au
+612 9786 3500

ARCHITECT
GHAZI AL ALI
ARCHITECT PTY LTD
NSW reg. no. 7542
T: +612 9744 7035 | E: office@ghazialali.com
ACN: 67167131848
LEVEL 2 UNIT 2, 14 RAILWAY PARADE
BURWOOD NSW 2134

PROJECT 10-16 Pacific Drive, Port Macquarie	
CLIENT Laurus Projects Pty Ltd	
SCALE 1:200	DATE 12/03/2021
DRAWN LL	PROJECT ARCHITECT LL
	PROJECT DIRECTOR GA

DRAWING NAME MATERIAL SCHEDULE 03	REVISION A
DRAWING NUMBER DA	PROJECT NUMBER P20-011
	REVISION A



SOUTH ELEVATION

A3-1:200


MATERIAL SCHEDULE




FIBRE CEMENT LIMESTONE



PREFINISHED METAL BATTEN SCREEN - CHARCOAL BLACK

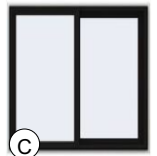

ANODISED ALUMINIUM WINDOW/DOOR FRAME - CHARCOAL BLACK

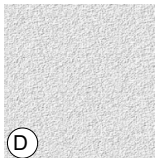


WALL RENDER- EQ DULUX ANTIQUE WHITE OR SAME COLOUR




CHAMFERED EDGE



FRAMED GLASS BALUSTRADE

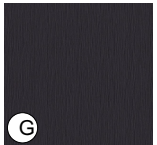

RENDER CHARCOAL BLACK

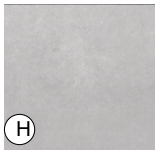

RENDER LIGHT GREY


SCALE 1:200 @ A3
0 1 2 5 10M

FOR DA PURPOSES ONLY
NOT FOR CONSTRUCTION
DA

Drawing Original Size A3

Rev	Date	Description
A	12/03/2021	DA
B	12/03/2021	Consulting
C	12/03/2021	Consulting

© COPYRIGHT
DO NOT SCALE DWGS. USE DIMENSIONS ONLY. REFER ANY DISCREPANCIES TO ARCHITECT PRIOR TO CONSTRUCTION.
THESE DRAWINGS ARE SUBJECT TO COPYRIGHT.

 

PLANNING/ SURVEY/ ARBORIST/ LANDSCAPING/ CIVIL/ STORMWATER
Land Dynamics AUSTRALIA
02 6583 2677 www.ldynamics.com.au
77 Lord Street, Port Macquarie NSW 2444

ACCESS/ BCA/FIRE/ TRAFFIC
Building Innovations Australia
143 Foveaux Street, SURRY HILLS
alain@buildinginnovations.com.au
02 9609 0370

ACOUSTIC
Acoustic Logic
9 Sarah St, Mascot 2020
(02) 8339 8000
www.acousticlogic.com.au
BASIX
Taylor Smith Consulting
PO Box 5044 Kingsdene NSW 2118
02 9890 8022
www.taylor-smith.com.au

HYDRAULIC
SCOTT COLLINS
Suite 5, 38 Rowe Street,
Eastwood NSW 2122
02 8624 6900
BUSHFIRE
Building Certification and Environmental Services
51 Owen Street, Port Macquarie NSW 2444
0434 166 150 kdpensini@bigpond.com

KOALA
BIO DIVERSITY AUSTRALIA
1300 319 954
info@biodiversityeast.com.au
info@biodiversitywest.com.au
Suite 5, Level 1, 145 Horton Street Port Macquarie, NSW 2444
QUANTITY SURVEY
MMOCC
Suite 5/101 George St,
Parramatta NSW
02 9633 9233
michael@mmoccc.com.au

CONTAMINATION / GEOTECHNICAL
E2 AUSTRALIA
85160722
service@e2australia.com.au
Suite 6.01 55 Miller St Pymont NSW 2009
WASTE MANAGEMENT
ELEPHANTS FOOT RECYCLING SOLUTIONS
44-46 Gibson Ave Padstow NSW 2211
www.elephantfoot.com.au
+612 9786 3500

ARCHITECT
GHAZI AL ALI
ARCHITECT PTY LTD
NSW reg. no. 7542
T: +612 9744 7035 | E: office@ghazialali.com
ACN: 67167131848
44-46 GIBSON AVE PADSTOW NSW 2211
LEVEL 2 UNIT 2, 14 RAILWAY PARADE BURWOOD NSW 2134

PROJECT
10-16 Pacific Drive, Port Macquarie
CLIENT
Laurus Projects Pty Ltd
SCALE
1:200
DRAWN
LL
DATE
12/03/2021
PROJECT ARCHITECT
LL
PROJECT DIRECTOR
GA

DRAWING NAME
MATERIAL SCHEDULE 04
DRAWING NUMBER
DA
A-2204
PROJECT NUMBER
P20-011
REVISION
A

3D Diagrams for view indication only, vegetation is not showed, please refer to Landscape Plans



Front



Rear

FOR DA
PURPOSES ONLY
NOT FOR
CONSTRUCTION


DA

Drawing Original Size A3

B	28/06/2021	DA
A	12/03/2021	DA
P3	30/03/2021	Consulting
P2	12/02/2021	Consulting
P1	30/12/2020	Feasibility

© COPYRIGHT
DO NOT SCALE DWGS. USE
DIMENSIONS ONLY. REFER
ANY DISCREPANCIES TO
ARCHITECT PRIOR TO
CONSTRUCTION.

THESE DRAWINGS ARE
SUBJECT TO COPYRIGHT.

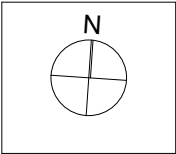

PLANNING/
SURVEY/
ARBOREST/
LANDSCAPING/
CIVIL/
STORMWATER

Land Dynamics AUSTRALIA
02 6583 2677 www.ldynamics.com.au
77 Lord Street, Port Macquarie NSW 2444

ACCESS/
BCA/FIRE/
TRAFFIC

Building Innovations Australia
143 Foveaux Street, SURRY HILLS
aia@buildinginnovations.com.au
02 9609 0270

ACOUSTIC
Acoustic Logic
9 Sarah St, Mascot 2020
(02) 8339 8000
www.acousticlogic.com.au

BASIX
Taylor Smith Consulting
PO Box 5044 Kingsdene NSW 2118
02 9890 8922
www.taylor-smith.com.au

HYDRAULIC
SCOTT COLLINS
Suite 3, 38 Rose Street,
Eastwood NSW 2122
02 8624 6900

BUSHFIRE
Building Certification and Environmental
Services
51 Owen Street, Port Macquarie NSW 2444
0434 166 150 kdpensini@bigpond.com

KOALA
BIO DIVERSITY AUSTRALIA
1300 319 954
info@biodiversityaustralia.com.au
Suite 5, Level 1, 145 Horton Street Port
Macquarie, NSW 2444

QUANTITY SURVEY
MMOCC
Suite 5/101 George St,
Parramatta NSW
02 9633 9233
michael@mmoccc.com.au

CONTAMINATION / GEOTECHNICAL
E2 AUSTRALIA
85160722
service@e2australia.com.au
Suite 6.01 55 Miller St Pymont NSW 2009

WASTE MANAGEMENT
ELEPHANTS FOOT RECYCLING
SOLUTIONS
44-46 Gibson Ave Padstow NSW 2211
www.elephantstof.com.au
+612 9786 3500

ARCHITECT

GHAZI AL ALI
ARCHITECT PTY LTD

NSW reg. no. 7542

T: +612 9744 7035 | E: office@ghazialali.com
ACN: 67167131848
LEVEL 2 UNIT 2, 14 RAILWAY PARADE
BURWOOD NSW 2134

PROJECT
10-16 Pacific Drive, Port Macquarie

CLIENT
Laurus Projects Pty Ltd

SCALE

DATE
28/06/2021

DRAWN
LL

PROJECT ARCHITECT
LL

PROJECT DIRECTOR
GA


DRAWING NAME
3D 01

DRAWING NUMBER
DA


PROJECT NUMBER
P20-011

Issue
B

A-2301

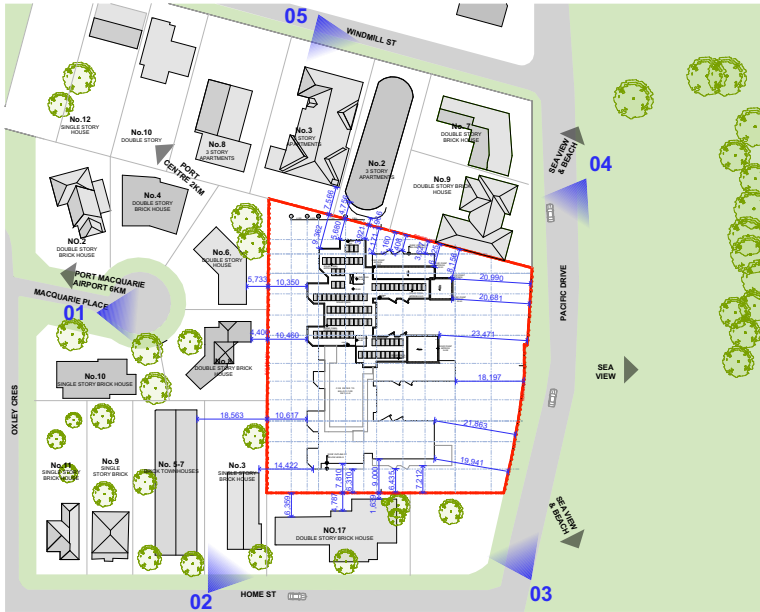

3D Diagrams for view indication only, Vegetation is not showed, please refer to Landscape Plans

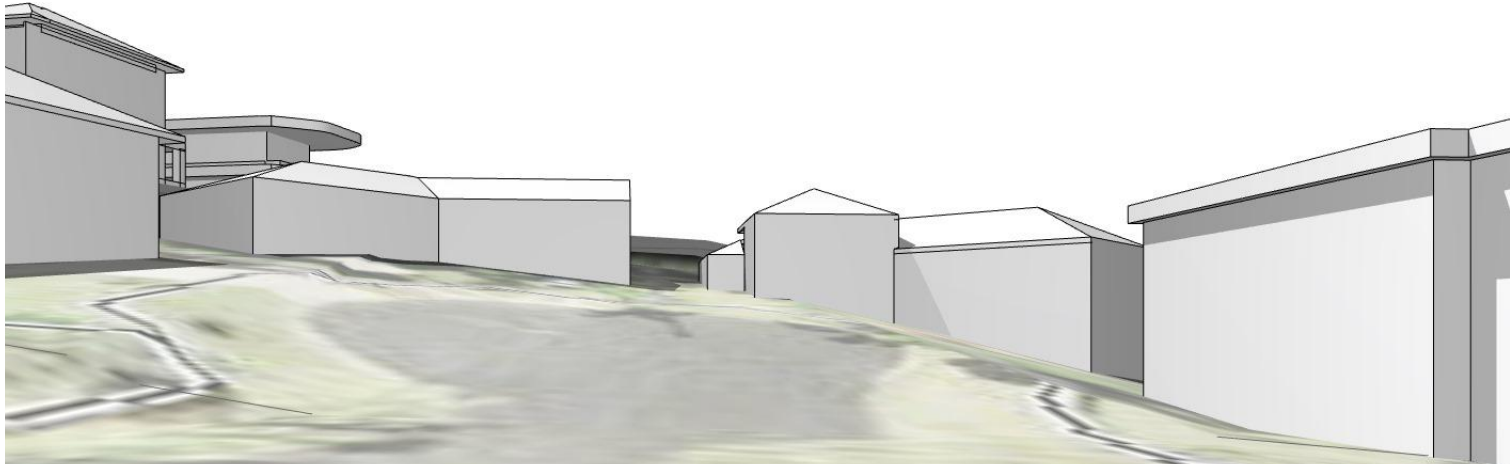

01 Macquarie PI - Existing




01 Macquarie PI - Proposal




02 Home St (Rear) - Existing



02 Home St (Rear) - Proposal

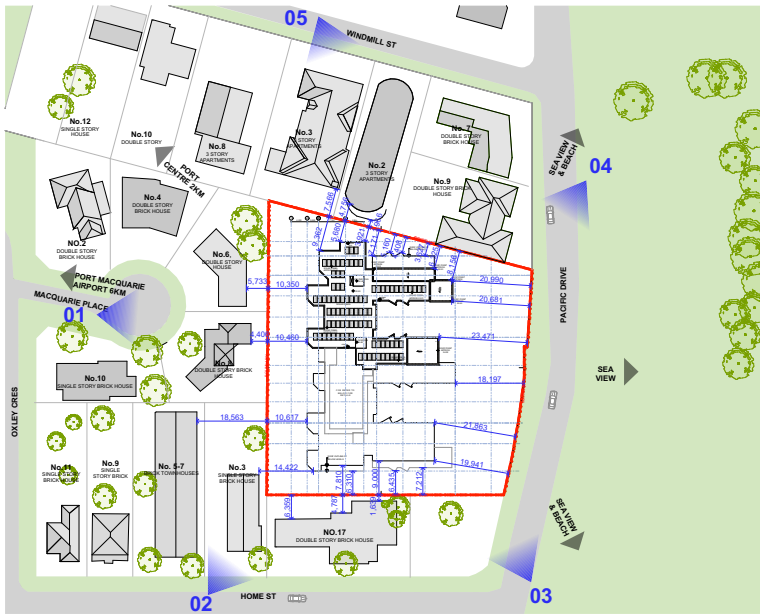

3D Diagrams for view indication only, Vegetation is not showed, please refer to Landscape Plans

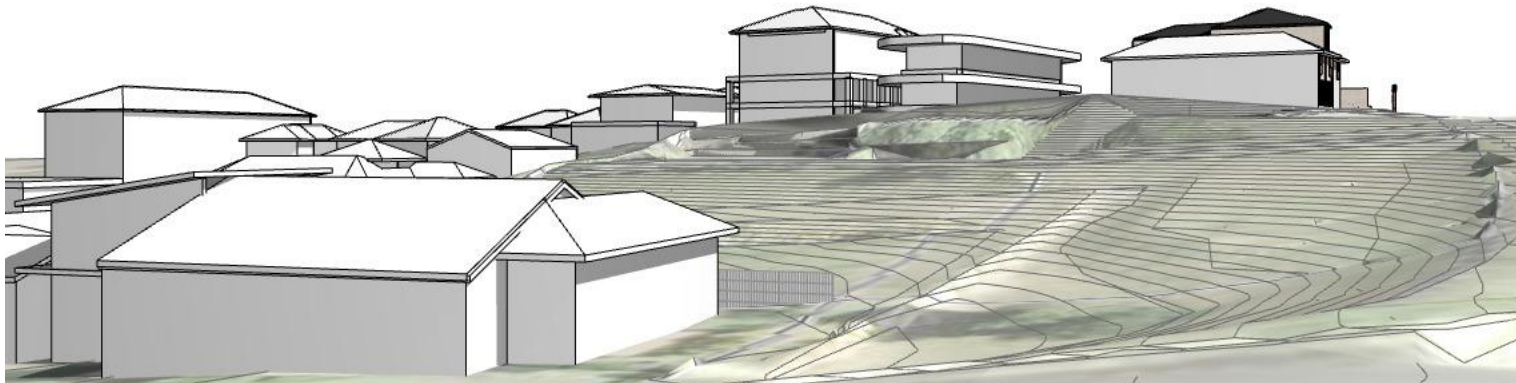

03 Home St (East) -Existing




03 Home St (East) - Proposal



04 Pacific Dr (Hight Point) -Existing




04 Pacific Dr (Hight Point) - Proposal

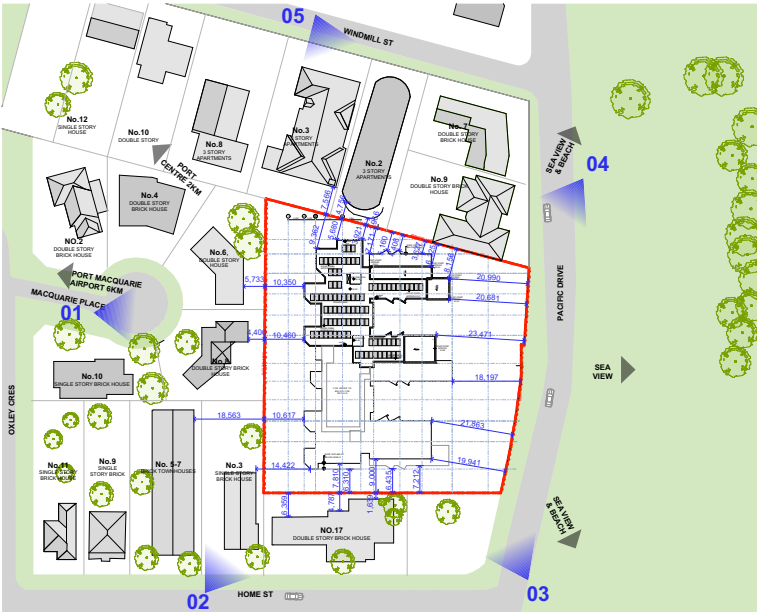


3D Diagrams for view indication only, vegetation is not showed, please refer to Landscape Plans



05 Windmill St Existing

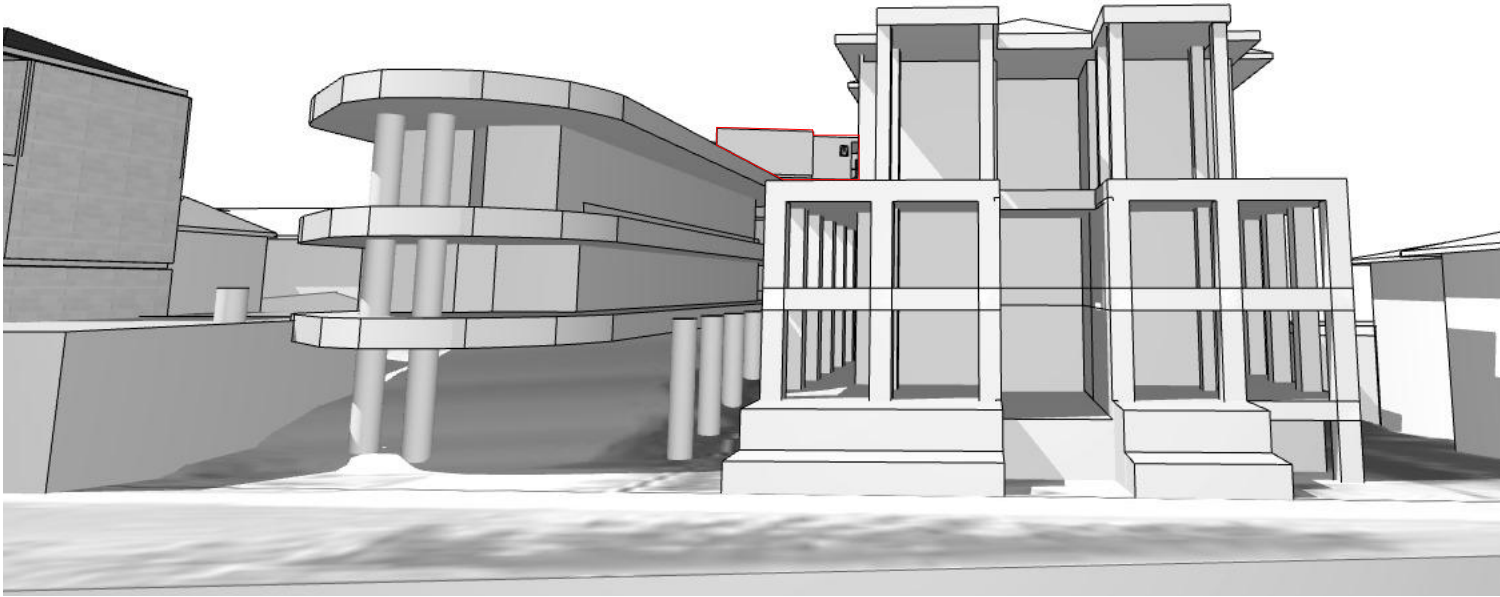

05 Windmill St Proposed

 

FOR DA PURPOSES ONLY
NOT FOR CONSTRUCTION

DA

Drawing Original Size
A3

Rev	Date	Description
8	28/06/2021	DA

© COPYRIGHT

DO NOT SCALE DWGS. USE DIMENSIONS ONLY. REFER ANY DISCREPANCIES TO ARCHITECT PRIOR TO CONSTRUCTION.

THESE DRAWINGS ARE SUBJECT TO COPYRIGHT.

N

PLANNING/
SURVEY/
ARBORIST/
LANDSCAPING/
CIVIL/
STORMWATER

Land Dynamics AUSTRALIA
02 6583 2677 www.ldynamics.com.au
77 Lord Street, Port Macquarie NSW 2444

ACCESS/
BC&FIRE/
TRAFFIC

Building Innovations Australia
143 Foveaux Street, SURRY HILLS
alain@buildinginnovations.com.au
02 9609 0370

ACOUSTIC

Acoustic Logic
9 Sarah St, Mascot 2020
(02) 8339 8000
www.acousticlogic.com.au

BASIX

Taylor Smith Consulting
PO Box 5044 Kingsdene NSW 2118
02 9890 8022
www.taylor-smith.com.au

HYDRAULIC

SCOTT COLLINS
Suite 3, 38 Rowe Street,
Eastwood NSW 2122
02 8204 6900

BUSHFIRE

Building Certification and Environmental Services
51 Owen Street, Port Macquarie NSW 2444
0434 166 150 kdpensini@bigpond.com

KOALA

BIO DIVERSITY AUSTRALIA
1300 319 954
info@biodiversityeast.com.au
Suite 5, Level 1, 145 Horton Street Port Macquarie, NSW 2444

QUANTITY SURVEY

MMOCC
Suite 5/101 George st,
Parramatta NSW
02 9633 9233
michael@mmooc.com.au

CONTAMINATION / GEOTECHNICAL

EA AUSTRALIA
85160722
service@eaaustralia.com.au
Suite 6.01 55 Miller St Pymont NSW 2009

WASTE MANAGEMENT

ELEPHANTS FOOT RECYCLING SOLUTIONS
44-46 Gibson Ave Padstow NSW 2211
www.elephantsfoot.com.au
+612 9786 3500

ARCHITECT

GHAZI AL ALI
ARCHITECT PTY LTD
NSW reg. no. 7542

T: +612 9744 7035 | E: office@ghazialali.com
ACN: 67167131848
44-46 Gibson Ave Padstow NSW 2211
www.elephantsfoot.com.au

PROJECT

10-16 Pacific Drive, Port Macquarie

CLIENT

Laurus Projects Pty Ltd

SCALE

DATE

28/06/2021

DRAWN

LL

PROJECT ARCHITECT

LL

PROJECT DIRECTOR

GA

DRAWING NAME

3D 04

DRAWING NUMBER

DA

PROJECT NUMBER

P20-011

Issue

B

A-2304