


13-19 ENID STREET

ARCHITECTURE DRAWINGS - DEVELOPMENT APPLICATION FOR
13-19 ENID STREET, TWEED HEADS NSW 2485

DRAWING LIST

SHEET NO	SHEET NAME	CURRENT REV.	
DA-000	COVER SHEET	2	
DA-010	SITE ANALYSIS - SITE CONTEXT	2	
DA-100	SITE PLAN	1	
DA-101	SITE PLAN-STAGING	1	
DA-109	FLOOR PLAN - BASEMENT 1	2	
DA-110	FLOOR PLAN - LEVEL 01 (GROUND FLOOR)	2	
DA-111	FLOOR PLAN - LEVEL 02 (PODIUM)	2	
DA-113	LEVEL 03-04_NORTH TYPICAL	LEVEL 03-10_SOUTH TYPICAL	2
DA-115	LEVEL 05_NORTH TYPICAL	LEVEL 03-10_SOUTH TYPICAL	2
DA-116	LEVEL 06-10_NORTH TYPICAL	LEVEL 03-10_SOUTH TYPICAL	2
DA-121	LEVEL 11_NORTH TYPICAL	LEVEL 11_SOUTH TYPICAL	2
DA-122	ROOF PLAN	2	
DA-200	STREET ELEVATION	2	
DA-201	ELEVATIONS - 01	2	
DA-202	ELEVATIONS - 02	2	
DA-300	SECTIONS - 01	2	
DA-400	3D VIEW - NORTHERN STREET VIEW	2	
DA-401	3D VIEW - EASTERN STREET VIEW	2	
DA-402	3D VIEW - SOUTHERN STREET VIEW	2	
DA-403	3D VIEW - SOUTHERN PARK VIEW	2	
DA-404	3D VIEW - DETAIL VIEW	2	
DA-405	3D VIEW - DETAIL VIEW	1	
DA-406	3D VIEW - DETAIL VIEW	1	
DA-601	GFA AREA PLANS	2	
DA-602	DEEP SOIL & SITECOVER	2	
DA-603	COMMUNAL OPEN SPACE (COS)IMPERMEABLE SURFACE BREAKDOWN	2	
DA-650	APARTMENT YEILD / MIX & TYPOLOGY	2	
DA-651	ADAPTABLE APARTMENT LAYOUT	2	
DA-652	TYPICAL APT SOUTH	1	
DA-653	TYPICAL APT NORTH	1	
DA-654	TYPICAL APT NORTH_CONT	1	
DA-700	ADG COMPLIANCE	2	
DA-701	ADG COMPLIANCE - CROSS VENTILATION	2	
DA-702	ADG COMPLIANCE - CROSS VENTILATION	2	
DA-800	SHADOW DIAGRAMS SHEET 1	2	
DA-801	SHADOW DIAGRAMS SHEET 2	2	
DA-855	BUILDING HEIGHT PLANE DIAGRAM	2	

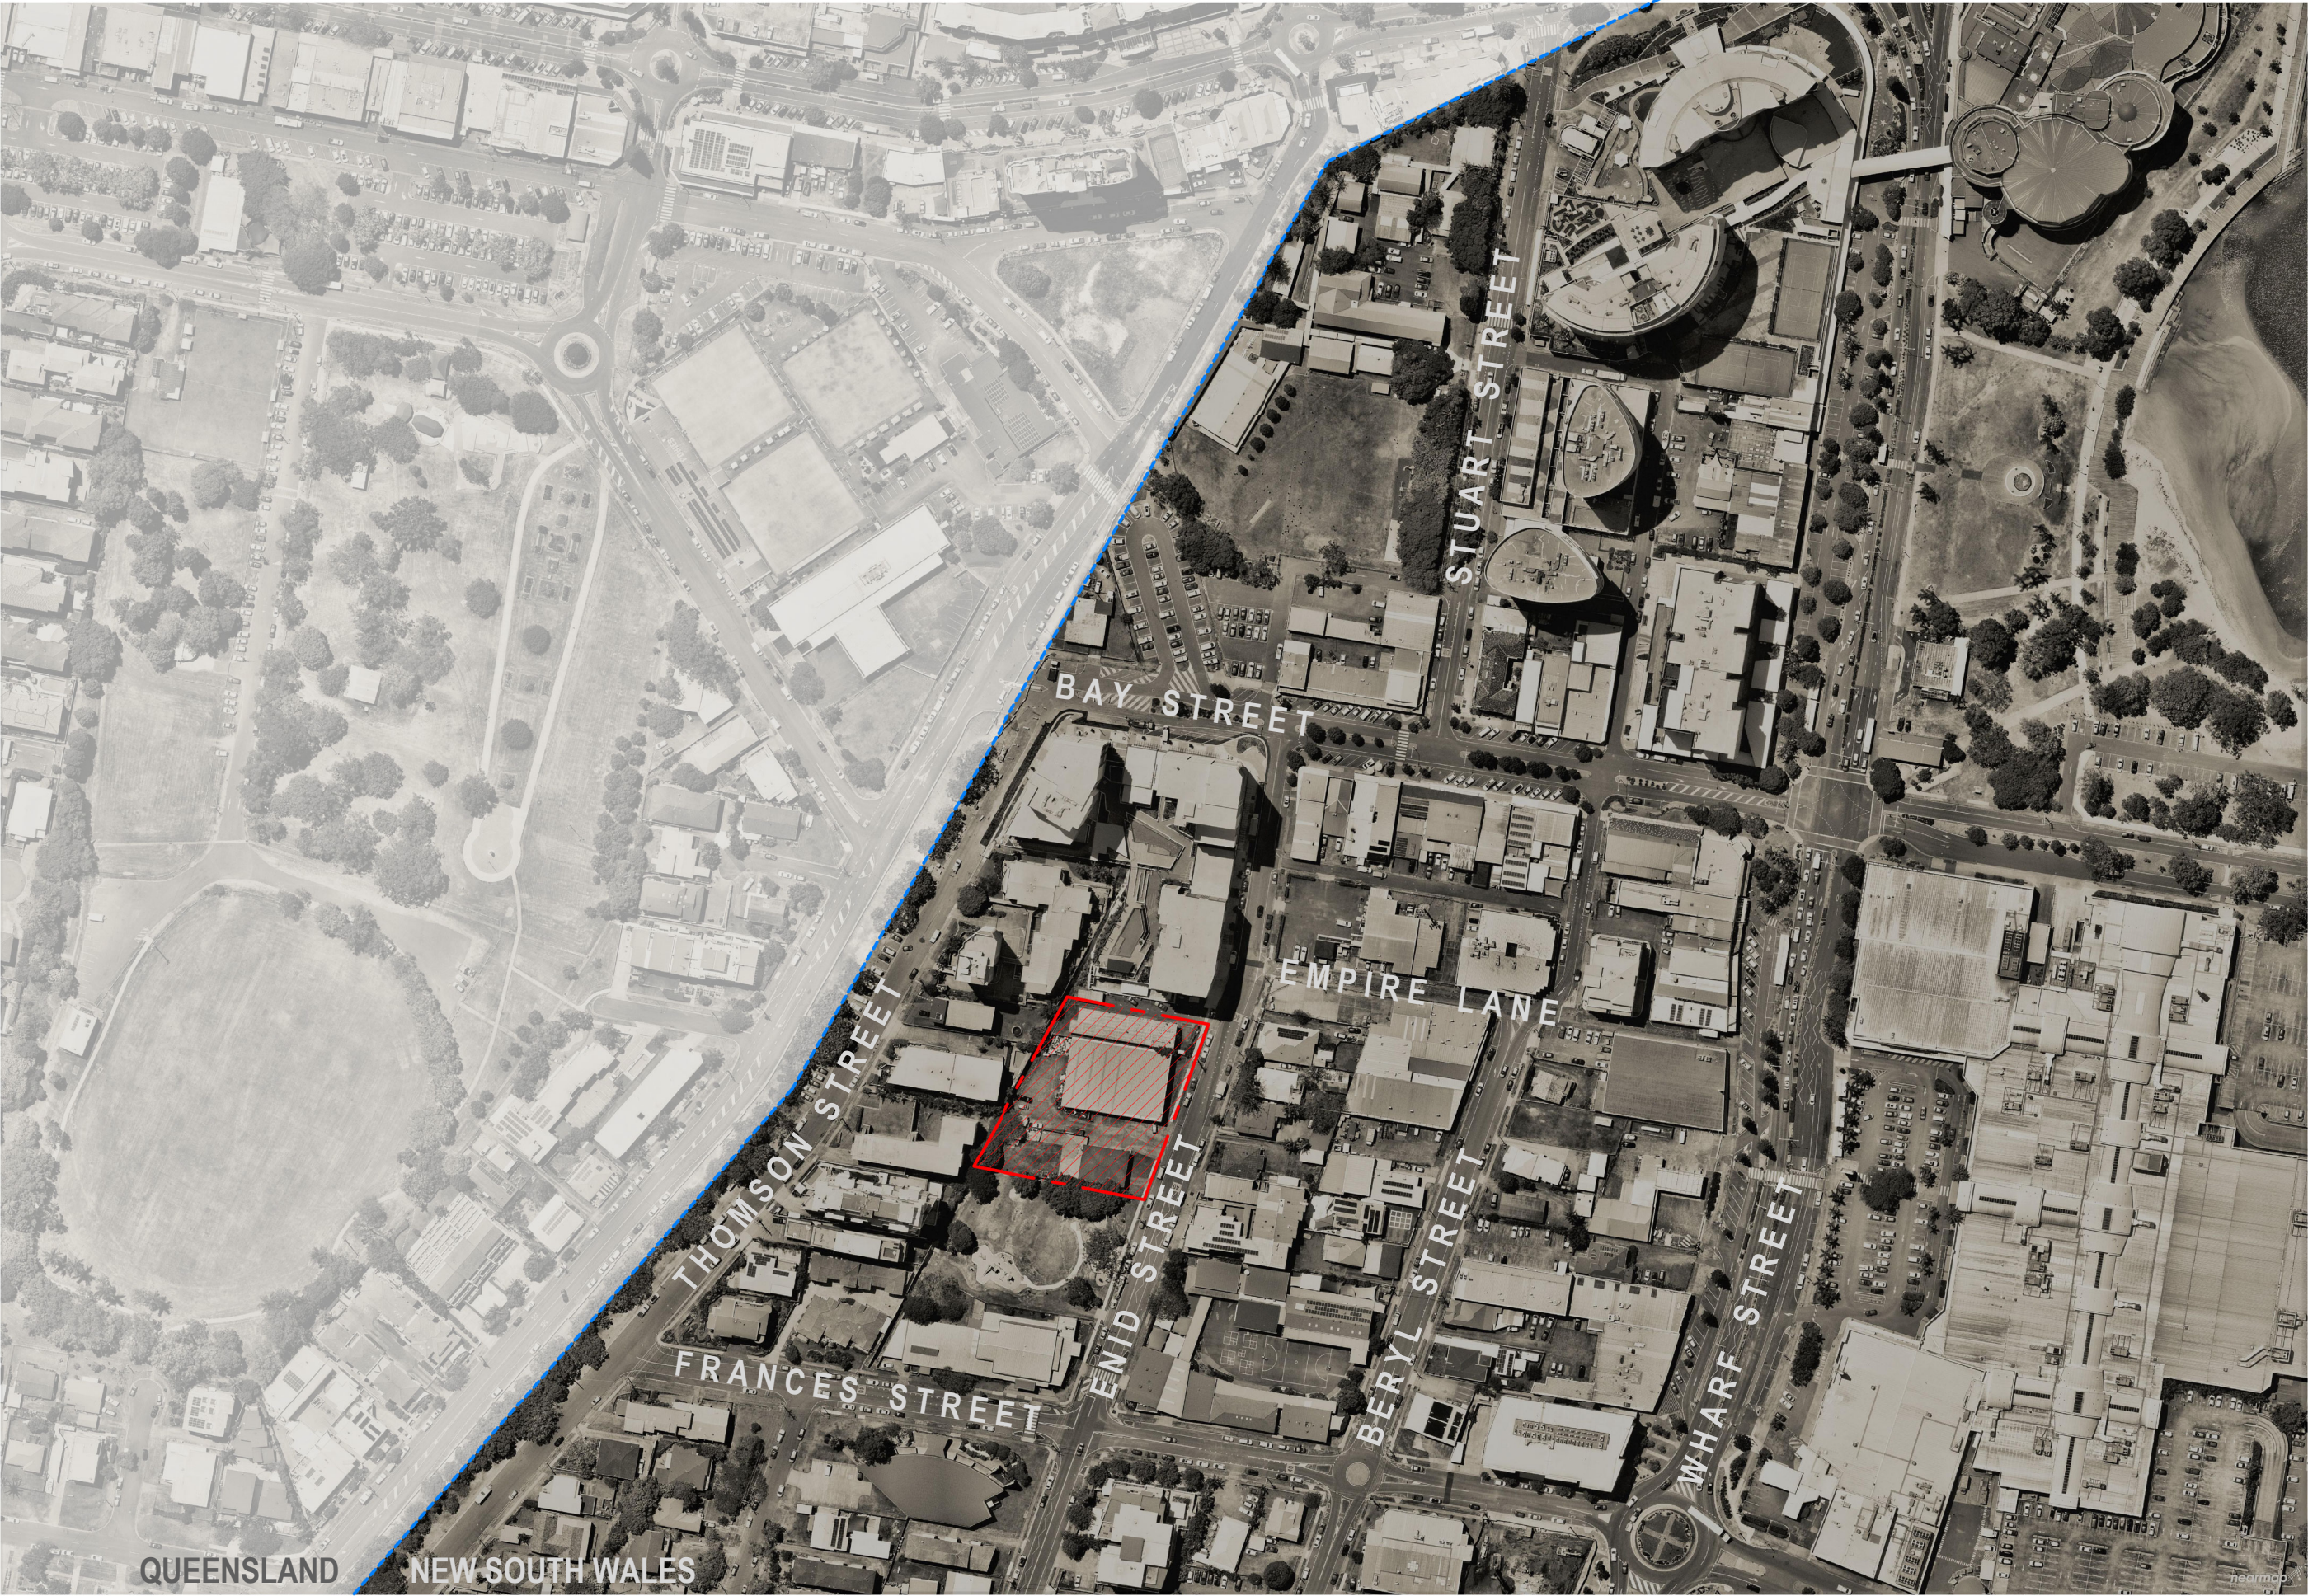

1 LOCATION PLAN

Amendments			
Rev.	Description	Issued By	Date
1	ISSUE FOR DA	KS	10/12/2021
2	ISSUE FOR REVISED DA	KS	17/06/2022

Client Logo



Client
HERAN GROUP PTY LTD

Project
13-19 ENID STREET
TWEED HEADS NSW 2485

Drawing Title
COVER SHEET

Scale @ A1		Project Status	
NTS		REVISED DA	
Sheet Created	Checked By	Approved By	Drawn By
NOV 2021	DP	DH	KS/HD
Project No.	Discipline	Drawing Number	Revision
2021011	A	DA-000	2

JACKSON TEECE

Brisbane Level 20, 344 Queen Street Brisbane, QLD 4000 Australia T +61 7 3236 2771 F +61 7 3236 2338 Nominated Architects Damian Barker (4465), Daniel Hudson (4261)	Sydney Lot 1, Pier 8-9, 23 Hickson Road Sydney, NSW 2000 Australia T +61 2 9290 2722 F +61 2 9290 1150 sydney@jacksonteece.com	Jackson Teece (Queensland) Pty Ltd Trading as Jackson Teece ABN 87 113 377 012
--	--	--

Concepts and information contained in this drawing are copyright and may not be reproduced in whole or part or by any medium, without the written permission of Jackson Teece. Do not scale this drawing, use figured dimensions only. Verify all project dimensions before commencing on-site work or off-site fabrication. Notify Jackson Teece of any discrepancies and seek instructions.

Amendments			
Rev.	Description	Issued By	Date
1	ISSUE FOR DA	KS	10/12/2021
A	ISSUE FOR INFORMATION/RESPONSE TO COUNCIL DRAFT ONLY	KS	01/02/2022
2	ISSUE FOR REVISED DA	KS	17/06/2022



Client Logo



Client
HERAN GROUP PTY LTD

Project
13-19 ENID STREET
TWEED HEADS NSW 2485

Drawing Title
SITE ANALYSIS - SITE
CONTEXT

Scale @ A1		Project Status	
NTS		REVISED DA	
Sheet Created	Checked By	Approved By	Drawn By
NOV 2021	DP	DH	KS/HD
Project No.	Discipline	Drawing Number	Revision
2021011	A	DA-010	2

JACKSON TEECE

Brisbane
Level 20, 344 Queen
Street
Brisbane, QLD 4000
Australia
T +61 7 3236 2771
F +61 7 3236 2338
Nominated Architects
Damian Barker (4465), Daniel Hudson (4261)

Sydney
Lot 1, Pier 8-9, 23 Hickson
Road
Sydney, NSW 2000 Australia
T +61 2 9290 2722
F +61 2 9290 1150
sydney@jacksonteece.com

Jackson Teece
(Queensland) Pty Ltd
Trading as Jackson
Teece
ABN 87 113 377 012

Concepts and information contained in this drawing are copyright and may not be reproduced in whole or part or by any medium, without the written permission of Jackson Teece. Do not scale this drawing, use figured dimensions only. Verify all project dimensions before commencing on-site work or off-site fabrication. Notify Jackson Teece of any discrepancies and seek instructions.



NOTE:
SETBACKS & BUILDING CLEARANCE VARIES READ IN CONJUNCTION
WITH DA 100 SERIES FOR BUILDING SEPARATION & TYPICAL
SETBACKS

REFER TO LANDSCAPE ARCHITECTS FOR LANDSCAPE CONCEPT

Client Logo



Client

HERAN GROUP PTY LTD

Project

13-19 ENID STREET
TWEED HEADS NSW 2485

Drawing Title

SITE PLAN

Scale @ A1	Project Status		
1 : 400	REVISED DA		
Sheet Created	Checked By	Approved By	Drawn By
NOV 2021	DP	DH	KS
Project No.	Discipline	Drawing Number	Revision
2021011	A	DA-100	1

JACKSON TEECE

Brisbane Level 20, 344 Queen Street Brisbane, QLD 4000 Australia T +61 7 3236 2771 F +61 7 3236 2338 Nominated Architects	Sydney Lot 1, Pier 8-9, 23 Hickson Road Sydney, NSW 2000 Australia T +61 2 9290 2722 F +61 2 9290 1150 sydney@jacksonteece.com	Jackson Teece (Queensland) Pty Ltd Trading as Jackson Teece ABN 87 113 377 012
--	--	--

Concepts and information contained in this drawing are copyright and may not be reproduced in whole or part or by any medium, without the written permission of Jackson Teece. Do not scale this drawing, use figured dimensions only. Verify all project dimensions before commencing on-site work or off-site fabrication. Notify Jackson Teece of any discrepancies and seek instructions.



*REQUIRED CARPARK TOTALS

TYPE	COUNT	PARKING RATE	PARKING REQUIRED
1 BED	10	1	10
2 BED	46	1	46
3 BED	52	1.5	78
4 BED	2	1.5	3
TOTAL	110		137

*REQUIRED VISITOR PARKING

APT TOT	VIS PARKING RATE	PARKING REQUIRED
110	10	11

*REQUIRED MOTORBIKES

TOTAL REQ PARKING	MOTORBIKE RATE	MOTORBIKE REQ
148	25	5.92

*REQUIRED BICYCLES PARKING

APT TOT	BICYCLE RATE	BICYCLE REQUIRED
110	2	220

CURRENT CARPARK TOTALS


LEVEL	PARKING TYPE	NO.
LEVEL B1 - BASEMENT	SINGLE	57
LEVEL B1 - BASEMENT	SINGLE-SMALL	3
LEVEL B1 - BASEMENT	TANDEM	54
LEVEL B1 - BASEMENT		114
LEVEL 01 GROUND FLOOR	SINGLE	13
LEVEL 01 GROUND FLOOR	SINGLE-SMALL	6
LEVEL 01 GROUND FLOOR	TANDEM	48
LEVEL 01 GROUND FLOOR	VIS	10
LEVEL 01 GROUND FLOOR	VIS/PWD	1
LEVEL 01 GROUND FLOOR		78
TOTAL CAR PARKS		192

CURRENT MOTORBIKES TOTAL

LEVEL	PARKING TYPE	NO.
LEVEL B1 - BASEMENT	MB	1
LEVEL B1 - BASEMENT		1
LEVEL 01 GROUND FLOOR	MB	7
LEVEL 01 GROUND FLOOR		7
TOTAL CAR PARKS		8

CURRENT BICYCLE TOTALS

LEVEL	PARKING TYPE	NO.
LEVEL B1 - BASEMENT	BICYCLE-HORIZ	26
LEVEL B1 - BASEMENT	BICYCLE-VERT	72
LEVEL B1 - BASEMENT		98
LEVEL 01 GROUND FLOOR	BICYCLE-HORIZVIS	18
LEVEL 01 GROUND FLOOR	BICYCLE-VERT	104
LEVEL 01 GROUND FLOOR		122
TOTAL BICYCLES		220

 

Client Logo



Client

HERAN GROUP PTY LTD

Project

13-19 ENID STREET
TWEED HEADS NSW 2485

Drawing Title

FLOOR PLAN - BASEMENT 1

Scale @ A1	Project Status
1 : 200	REVISED DA
Sheet Created	Checked By
NOV 2021	DP
Project No.	Discipline
2021011	A
Drawn By	Approved By
KS/HD	DH
Project No.	Drawing Number
2021011	DA-109
Revision	2

JACKSON TEECE

Brisbane
Level 20, 344 Queen
Street
Brisbane, QLD 4000
Australia
T +61 7 3236 2771
F +61 7 3236 2338
Nominate Architects
Damian Barker (4465), Daniel Hudson (4261)

Sydney
Lot 1, Pier B-9, 23 Hickson
Road
Sydney, NSW 2000 Australia
T +61 2 9290 2722
F +61 2 9290 1150
sydney@jacksonteece.com

Jackson Teece
(Queensland) Pty Ltd
Trading as Jackson
Teece
ABN 87 113 377 012


Concepts and information contained in this drawing are copyright and may not be reproduced in whole or part or by any medium, without the written permission of Jackson Teece. Do not scale this drawing, use figured dimensions only. Verify all project dimensions before commencing on-site work or off-site fabrication. Notify Jackson Teece of any discrepancies and seek instructions.

Amendments			
Rev.	Description	Issued By	Date
1	ISSUE FOR DA	KS	10/12/2021
2	ISSUE FOR REVISED DA	KS	17/06/2022



- CARPARK BREAKDOWN
- TANDEM BAY
 - SINGLE BAY
 - SINGLE BAY - SMALL
 - VISITOR BAY / VIS BAY - SMALL
 - MOTOR BIKE BAY

NOTE:
• REFER TO LANDSCAPE ARCHITECTS FOR LANDSCAPE CONCEPT

 

Client Logo



Client
HERAN GROUP PTY LTD

Project
13-19 ENID STREET
TWEED HEADS NSW 2485

Drawing Title
FLOOR PLAN - LEVEL 01
(GROUND FLOOR)

Scale @ A1		Project Status	
1 : 200		REVISED DA	
Sheet Created	Checked By	Approved By	Drawn By
NOV 2021	DP	DH	KS/HD
Project No.	Discipline	Drawing Number	Revision
2021011	A	DA-110	2


JACKSON TEECE

Brisbane
Level 20, 344 Queen
Street
Brisbane, QLD 4000
Australia
T +61 7 3236 2771
F +61 7 3236 2338
Nominated Architects
Damian Barker (4465), Daniel Hudson (4261)


Sydney
Lot 1, Pier B-9, 23 Hickson
Road
Sydney, NSW 2000 Australia
T +61 2 9290 2722
F +61 2 9290 1150
sydney@jacksonteece.com

Jackson Teece
(Queensland) Pty Ltd
Trading as Jackson
Teece
ABN 87 113 377 012

Concepts and information contained in this drawing are copyright and may not be reproduced in whole or part or by any medium, without the written permission of Jackson Teece. Do not scale this drawing, use figured dimensions only. Verify all project dimensions before commencing on-site work or off-site fabrication. Notify Jackson Teece of any discrepancies and seek instructions.

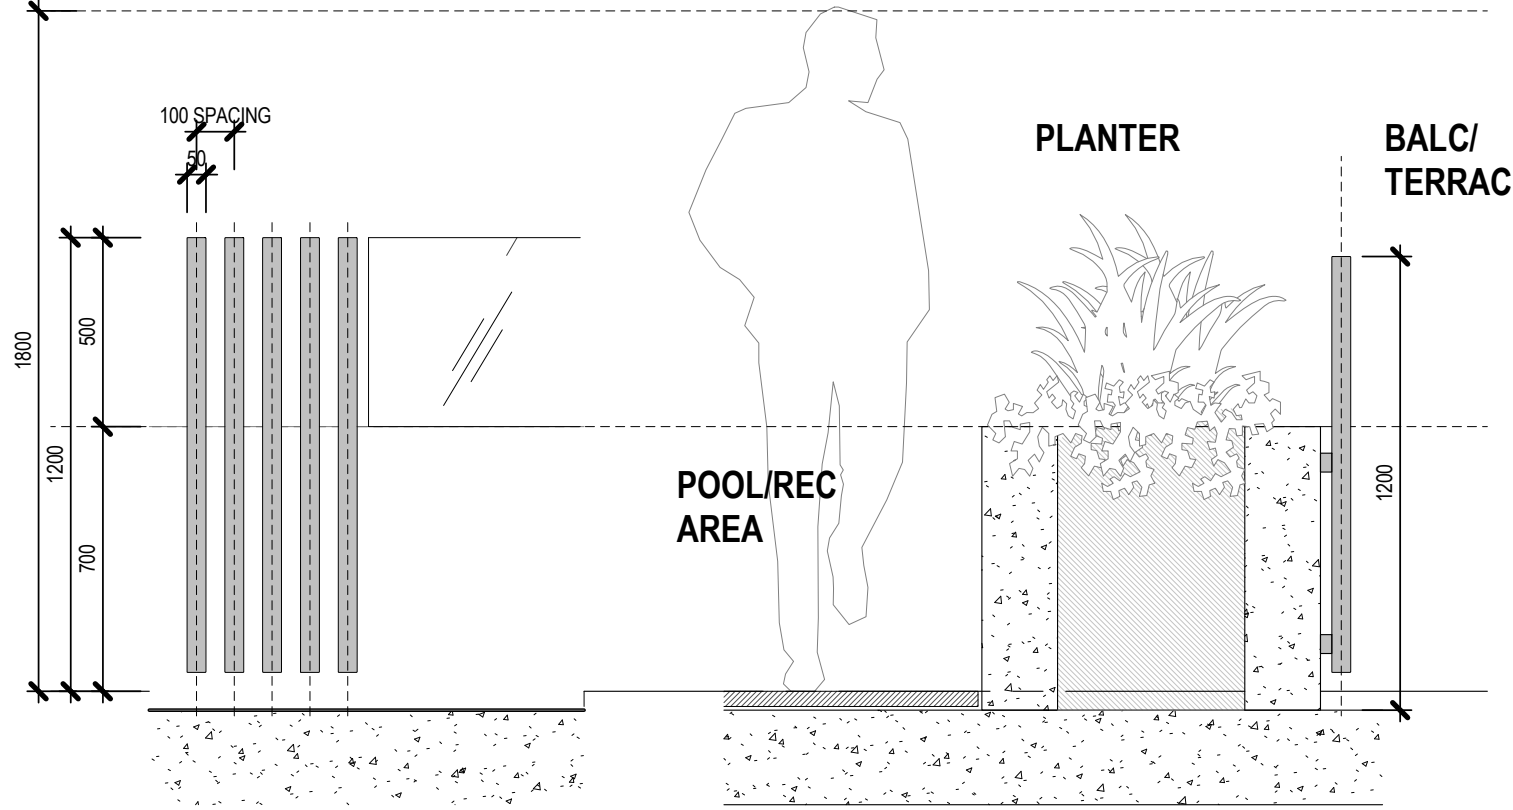

1 POOL PERIMETER FENCE

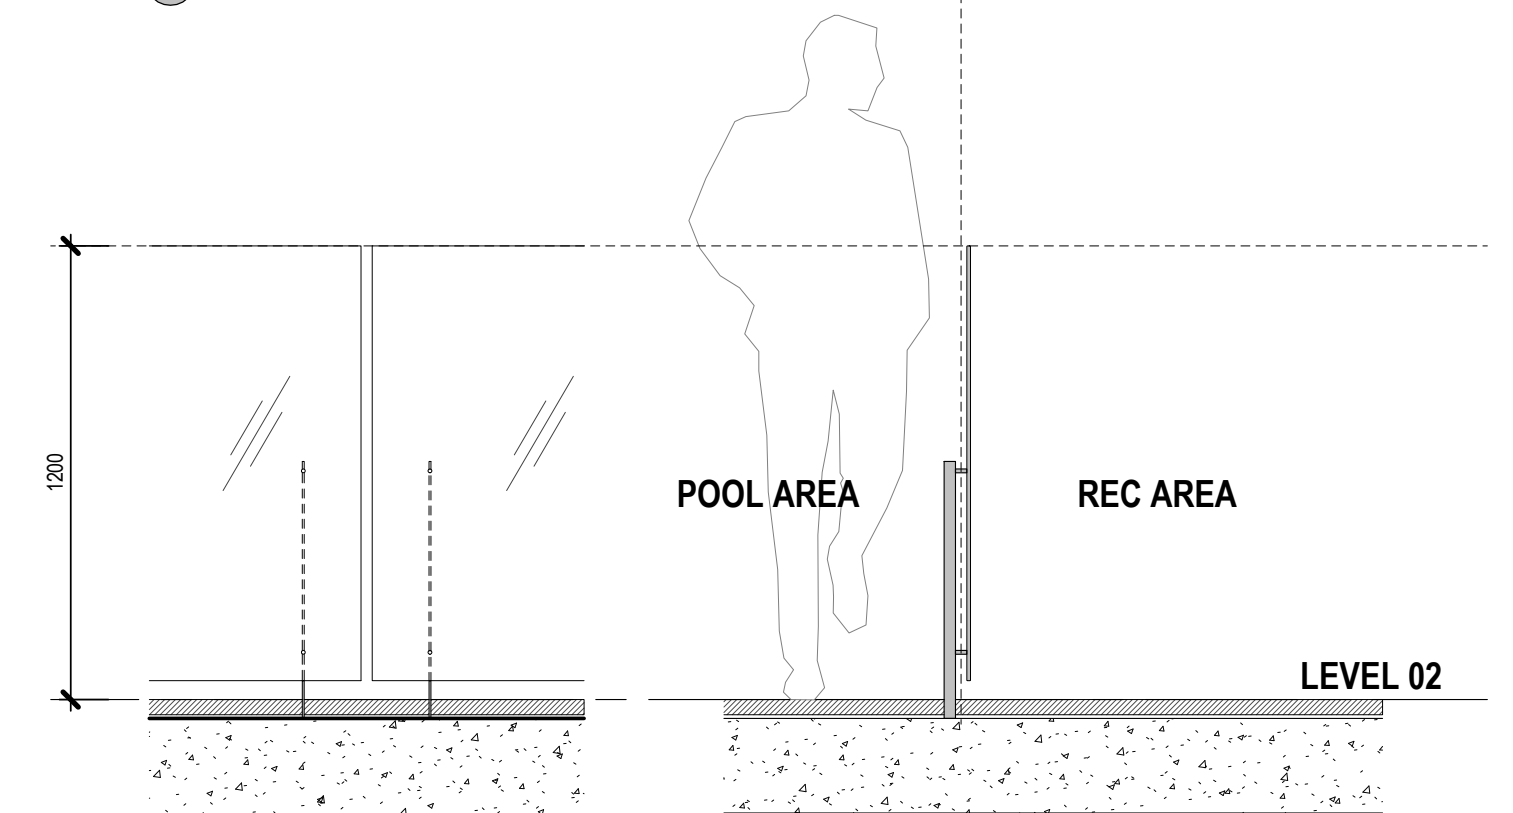


2 TOP MOUNTED GLASS POOL FENCE

NOTE:
ALL POOL FENCING TO BE IN ACCORDANCE WITH AS 1926.1

3 PROPOSED POOL PUMP & FILTRATION ENCLOSURE

NOTE:
FINAL LOCATION & SIZING SUBJECT TO SPECIALIST CONSULTANT INPUT

 

Client Logo



Client

HERAN GROUP PTY LTD

Project

13-19 ENID STREET
TWEED HEADS NSW 2485

Drawing Title

FLOOR PLAN - LEVEL 02
(PODIUM)

Scale @ A1

As indicated

Project Status

REVISED DA

Sheet Created	Checked By	Approved By	Drawn By
NOV 2021	DP	DH	KS/HD

Project No.	Discipline	Drawing Number	Revision
2021011	A	DA-111	2

JACKSON TEECE

Brisbane Level 20, 344 Queen Street Brisbane, QLD 4000 Australia T +61 7 3236 2771 F +61 7 3236 2338 Nominated Architects Damian Barker (4465), Daniel Hudson (4261)	Sydney Lot 1, Pier 8-9, 23 Hickson Road Sydney, NSW 2000 Australia T +61 2 9290 2722 F +61 2 9290 1150 sydney@jacksonteece.com	Jackson Teece (Queensland) Pty Ltd Trading as Jackson Teece ABN 87 113 377 012
--	--	--

Concepts and information contained in this drawing are copyright and may not be reproduced in whole or part or by any medium, without the written permission of Jackson Teece. Do not scale this drawing, use figured dimensions only. Verify all project dimensions before commencing on-site work or off-site fabrication. Notify Jackson Teece of any discrepancies and seek instructions.

NOTE:
APARTMENT AREAS SHOWN ARE NOMINAL & MEASURED TO CENTERLINE OF WALLS / SOLID UPSTANDS OR EXTERNAL FACE OF OF GLAZED BALCONIES.
READ IN CONJUNCTION WITH DA-650 FOR APARTMENT YIELD / MIX & TYPOLOGY

REFER TO LANDSCAPE ARCHITECTS FOR LANDSCAPE CONCEPT


LEVEL 2 APARTMENT AREAS

APT NUMBER	APT TYPE	TOTAL APT AREA.
N-201	N-2A	145 m ²
N-202	N-1B	124 m ²
N-203	N-2B	120 m ²
N-204	N-3A	178 m ²
N-205	N-2C	128 m ²
N-206	N-2D	120 m ²
S-201	S-3A	105 m ²
S-202	S-2A	140 m ²
S-203	S-2B	137 m ²
S-204	S-2C	163 m ²
S-205	S-3C	160 m ²



LEVEL 3 APARTMENT AREAS		
APT NUMBER	APT TYPE	TOTAL APT AREA.
N 301	N-3C	147 m ²
N 302	N-1B	100 m ²
N 303	N-2B	122 m ²
N 304	N-3A	149 m ²
N 305	N-2C	134 m ²
N 306	N-2D	120 m ²
N 307	N-2E	143 m ²
S 301	S-3A	154 m ²
S 302	S-2A	116 m ²
S 303	S-2B	117 m ²
S 304	S-2B	162 m ²
S 305	S-3C	150 m ²

NOTE:
APARTMENT AREAS SHOWN ARE NOMINAL & MEASURED TO CENTERLINE OF WALLS / SOLID UPSTANDS OR EXTERNAL FACE OF OF GLAZED BALCONIES.
READ IN CONJUNCTION WITH DA-650 FOR APARTMENT YIELD / MIX & TYPOLOGY

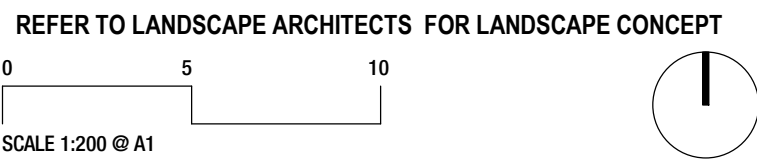

SCALE 1:200 @ A1

Client Logo



Client
HERAN GROUP PTY LTD

Project
**13-19 ENID STREET
TWEED HEADS NSW 2485**

Drawing Title
**LEVEL 03-04_NORTH TYPICAL
LEVEL 03-10_SOUTH TYPICAL**

Scale @ A1		Project Status	
1 : 200		REVISED DA	
Sheet Created	Checked By	Approved By	Drawn By
APR 2022	DP	DH	KS/HD
Project No.	Discipline	Drawing Number	Revision
2021011	A	DA-113	2

JACKSON TEECE


Brisbane Level 20, 344 Queen Street Brisbane, QLD 4000 Australia T +61 7 3236 2771 F +61 7 3236 2338 Nominated Architects Damian Barker (4465), Daniel Hudson (4261)	Sydney Lot 1, Pier 8-9, 23 Hickson Road Sydney, NSW 2000 Australia T +61 2 9290 2722 F +61 2 9290 1150 sydney@jacksonteece.com	Jackson Teece (Queensland) Pty Ltd Trading as Jackson Teece ABN 87 113 377 012
--	--	--

Concepts and information contained in this drawing are copyright and may not be reproduced in whole or part or by any medium, without the written permission of Jackson Teece. Do not scale this drawing, use figured dimensions only. Verify all project dimensions before commencing on-site work or off-site fabrication. Notify Jackson Teece of any discrepancies and seek instructions.



LEVEL 5 APARTMENT AREAS		
APT NUMBER	APT TYPE	TOTAL APT AREA.
N 501	N-3C	147 m ²
N 502	N-1B	100 m ²
N 503	N-2B	122 m ²
N 504	N-3A	149 m ²
N 505	N-2C	134 m ²
N 506	N-3B	275 m ²
S 501	S-3A	154 m ²
S 502	S-2A	116 m ²
S 503	S-2B	117 m ²
S 504	S-3B	162 m ²
S 505	S-3C	150 m ²

NOTE:
APARTMENT AREAS SHOWN ARE NOMINAL & MEASURED TO CENTERLINE OF WALLS / SOLID UPSTANDS OR EXTERNAL FACE OF OF GLAZED BALCONIES.
READ IN CONJUNCTION WITH DA-650 FOR APARTMENT YIELD / MIX & TYPOLOGY

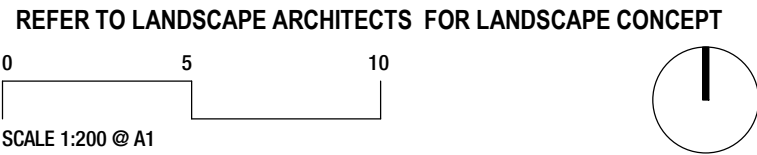

SCALE 1:200 @ A1

Client Logo



Client
HERAN GROUP PTY LTD

Project
13-19 ENID STREET
TWEED HEADS NSW 2485

Drawing Title
LEVEL 05_NORTH TYPICAL
LEVEL 03-10_SOUTH TYPICAL

Scale @ A1		Project Status	
1 : 200		REVISED DA	
Sheet Created	Checked By	Approved By	Drawn By
NOV 2021	DP	DH	KS/HD
Project No.	Discipline	Drawing Number	Revision
2021011	A	DA-115	2

JACKSON TEECE

Brisbane
Level 20, 344 Queen
Street
Brisbane, QLD 4000
Australia
T +61 7 3236 2771
F +61 7 3236 2338
Nominated Architects
Damian Barker (4465), Daniel Hudson (4261)

Sydney
Lot 1, Pier 8-9, 23 Hickson
Road
Sydney, NSW 2000 Australia
T +61 2 9290 2722
F +61 2 9290 1150
sydney@jacksonteece.com


Jackson Teece
(Queensland) Pty Ltd
Trading as Jackson
Teece
ABN 87 113 377 012

Concepts and information contained in this drawing are copyright and may not be reproduced in whole or part or by any medium, without the written permission of Jackson Teece. Do not scale this drawing, use figured dimensions only. Verify all project dimensions before commencing on-site work or off-site fabrication. Notify Jackson Teece of any discrepancies and seek instructions.



LEVEL 6 APARTMENT AREAS		
APT NUMBER	APT TYPE	TOTAL APT AREA.
N 601	N-3C	147 m²
N 602	N-1B	100 m²
N 603	N-2B	122 m²
N 604	N-3A	147 m²
N 605	N-2C	121 m²
N 606	N-3B	144 m²
S 601	S-3A	154 m²
S 602	S-2A	116 m²
S 603	S-2B	117 m²
S 604	S-3B	162 m²
S 605	S-3C	150 m²

NOTE:
APARTMENT AREAS SHOWN ARE NOMINAL & MEASURED TO CENTERLINE OF WALLS / SOLID UPSTANDS OR EXTERNAL FACE OF OF GLAZED BALCONIES.
READ IN CONJUNCTION WITH DA-650 FOR APARTMENT YIELD / MIX & TYPOLOGY

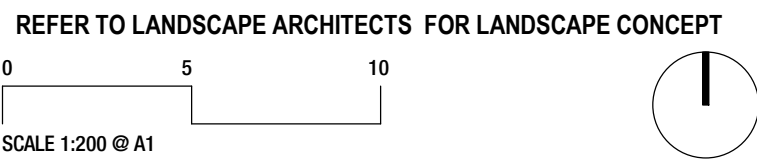

Client Logo



Client
HERAN GROUP PTY LTD

Project
**13-19 ENID STREET
TWEED HEADS NSW 2485**

Drawing Title
**LEVEL 06-10_NORTH TYPICAL
LEVEL 03-10_SOUTH TYPICAL**

Scale @ A1		Project Status	
1 : 200		REVISED DA	
Sheet Created	Checked By	Approved By	Drawn By
NOV 2021	DP	DH	KS/HD
Project No.	Discipline	Drawing Number	Revision
2021011	A	DA-116	2

JACKSON TEECE

Brisbane
Level 20, 344 Queen
Street
Brisbane, QLD 4000
Australia
T +61 7 3236 2771
F +61 7 3236 2338
Nominated Architects
Damian Barker (4465), Daniel Hudson (4261)

Sydney
Lot 1, Pier 8-9, 23 Hickson
Road
Sydney, NSW 2000 Australia
T +61 2 9290 2722
F +61 2 9290 1150
sydney@jacksonteece.com

Jackson Teece
(Queensland) Pty Ltd
Trading as Jackson
Teece
ABN 87 113 377 012


Concepts and information contained in this drawing are copyright and may not be reproduced in whole or part or by any medium, without the written permission of Jackson Teece. Do not scale this drawing, use figured dimensions only. Verify all project dimensions before commencing on-site work or off-site fabrication. Notify Jackson Teece of any discrepancies and seek instructions.

Amendments			
Rev.	Description	Issued By	Date
1	ISSUE FOR DA	KS	10/12/2021
2	ISSUE FOR REVISED DA	KS	17/06/2022



LEVEL 11 APARTMENT AREAS		
APT NUMBER	APT TYPE	TOTAL APT AREA.
N 1101	N-3C	147 m ²
N 1102	N-1B	100 m ²
N 1103	N-2B	122 m ²
N 1104	N-4A	264 m ²
N 1105	N-3B	144 m ²
S 1101	S-3A	154 m ²
S 1102	S-2A	116 m ²
S 1103	S-2B	117 m ²
S 1104	S-4A	308 m ²

NOTE:
APARTMENT AREAS SHOWN ARE NOMINAL & MEASURED TO CENTERLINE OF WALLS / SOLID UPSTANDS OR EXTERNAL FACE OF OF GLAZED BALCONIES.
READ IN CONJUNCTION WITH DA-650 FOR APARTMENT YIELD / MIX & TYPOLOGY

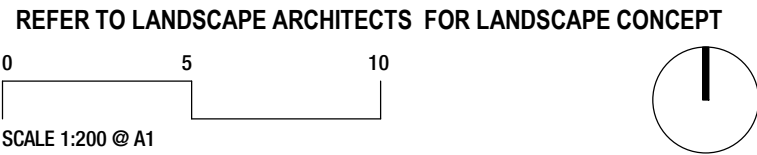

Client Logo



Client
HERAN GROUP PTY LTD

Project
**13-19 ENID STREET
TWEED HEADS NSW 2485**

Drawing Title
**LEVEL 11_NORTH TYPICAL
LEVEL 11_SOUTH TYPICAL**

Scale @ A1		Project Status	
1 : 200		REVISED DA	
Sheet Created	Checked By	Approved By	Drawn By
NOV 2021	DP	DH	KS/HD
Project No.	Discipline	Drawing Number	Revision
2021011	A	DA-121	2

JACKSON TEECE


Brisbane
Level 20, 344 Queen
Street
Brisbane, QLD 4000
Australia
T +61 7 3236 2771
F +61 7 3236 2338
Nominated Architects
Damian Barker (4465), Daniel Hudson (4261)

Sydney
Lot 1, Pier B-9, 23 Hickson
Road
Sydney, NSW 2000 Australia
T +61 2 9290 2722
F +61 2 9290 1150
sydney@jacksonteece.com

Jackson Teece
(Queensland) Pty Ltd
Trading as Jackson
Teece
ABN 87 113 377 012

Concepts and information contained in this drawing are copyright and may not be reproduced in whole or part or by any medium, without the written permission of Jackson Teece. Do not scale this drawing, use figured dimensions only. Verify all project dimensions before commencing on-site work or off-site fabrication. Notify Jackson Teece of any discrepancies and seek instructions.

Amendments			
Rev.	Description	Issued By	Date
1	KS ISSUE FOR DA	KS	10/12/2021
2	ISSUE FOR REVISED DA	KS	17/06/2022

 

Client Logo



Client
HERAN GROUP PTY LTD

Project
**13-19 ENID STREET
TWEED HEADS NSW 2485**

Drawing Title
ROOF PLAN

Scale @ A1		Project Status	
1 : 200		REVISED DA	
Sheet Created	Checked By	Approved By	Drawn By
NOV 2021	DP	DH	KS/HD
Project No.	Discipline	Drawing Number	Revision
2021011	A	DA-122	2

JACKSON TEECE


Brisbane
Level 20, 344 Queen
Street
Brisbane, QLD 4000
Australia
T +61 7 3236 2771
F +61 7 3236 2338
Nominated Architects
Damian Barker (4465), Daniel Hudson (4261)

Sydney
Lot 1, Pier 8-9, 23 Hickson
Road
Sydney, NSW 2000 Australia
T +61 2 9290 2722
F +61 2 9290 1150
sydney@jacksonteece.com

Jackson Teece
(Queensland) Pty Ltd
Trading as Jackson
Teece
ABN 87 113 377 012

Concepts and information contained in this drawing are copyright and may not be reproduced in whole or part or by any medium, without the written permission of Jackson Teece. Do not scale this drawing, use figured dimensions only. Verify all project dimensions before commencing on-site work or off-site fabrication. Notify Jackson Teece of any discrepancies and seek instructions.

Amendments			
Rev.	Description	Issued By	Date
1	ISSUE FOR DA	KS	10/12/2021
2	ISSUE FOR REVISED DA	KS	17/06/2022

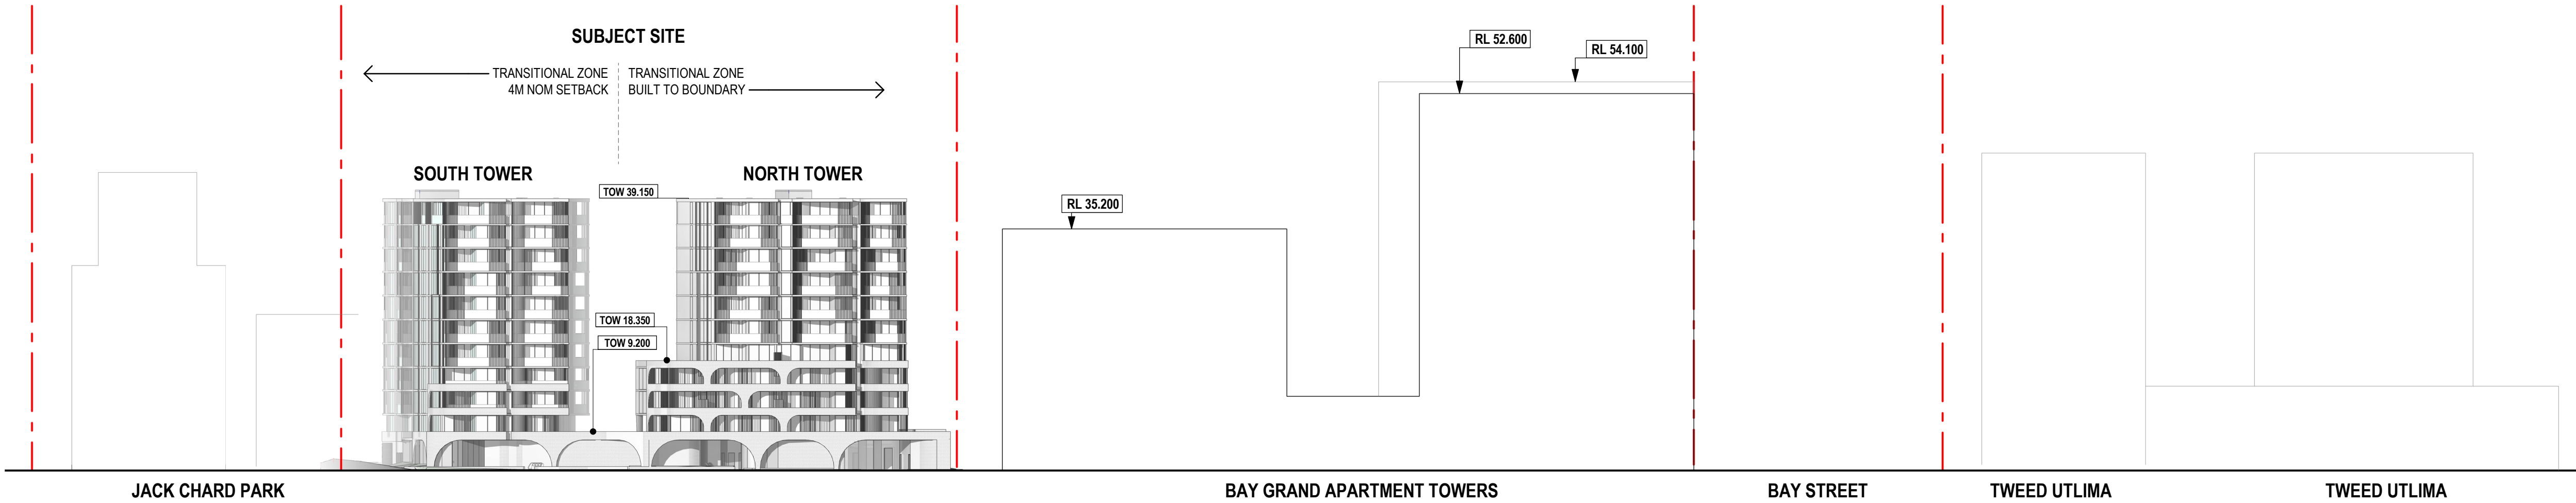

Client Logo



Client

HERAN GROUP PTY LTD

Project

13-19 ENID STREET
TWEED HEADS NSW 2485

Drawing Title

STREET ELEVATION

Scale @ A1		Project Status	
1 : 500		REVISED DA	
Sheet Created	Checked By	Approved By	Drawn By
NOV 2021	DP	DH	KS/HD
Project No.	Discipline	Drawing Number	Revision
2021011	A	DA-200	2

JACKSON TEECE



Brisbane
Level 20, 344 Queen
Street
Brisbane, QLD 4000
Australia
T +61 7 3236 2771
F +61 7 3236 2338
Nominated Architects
Damian Barker (4465), Daniel Hudson (4261)

Sydney
Lot 1, Pier 8-9, 23 Hickson
Road
Sydney, NSW 2000 Australia
T +61 2 9290 2722
F +61 2 9290 1150
sydney@jacksonteece.com

Jackson Teece
(Queensland) Pty Ltd
Trading as Jackson
Teece
ABN 87 113 377 012


Concepts and information contained in this drawing are copyright and may not be reproduced in whole or part or by any medium, without the written permission of Jackson Teece. Do not scale this drawing, use figured dimensions only. Verify all project dimensions before commencing on-site work or off-site fabrication. Notify Jackson Teece of any discrepancies and seek instructions.

Amendments			
Rev.	Description	Issued By	Date
1	ISSUE FOR DA	KS	10/12/2021
2	ISSUE FOR REVISED DA	KS	17/06/2022

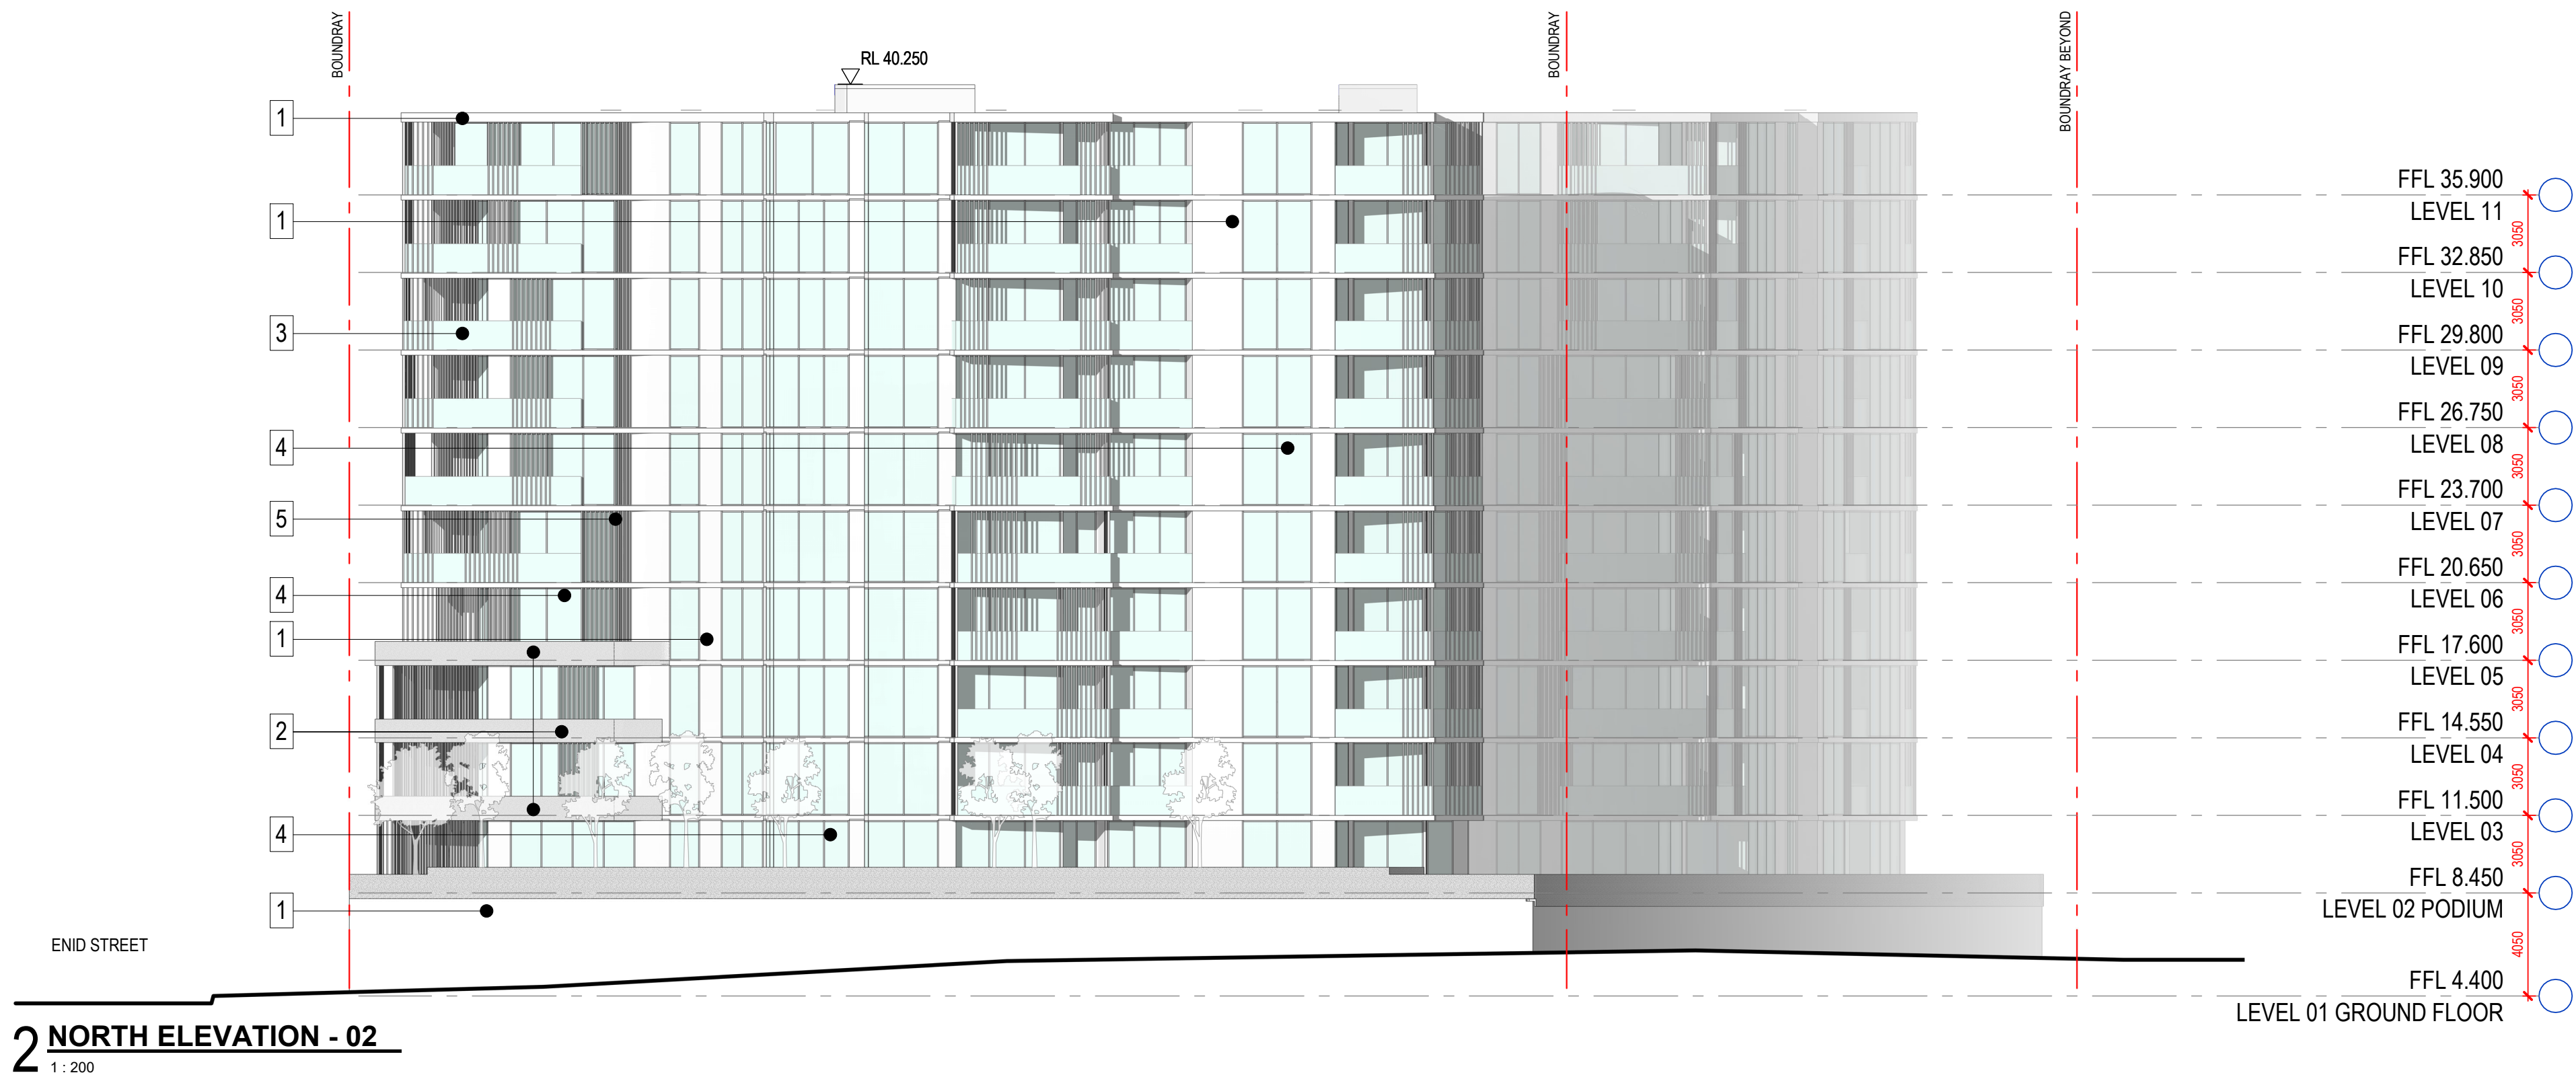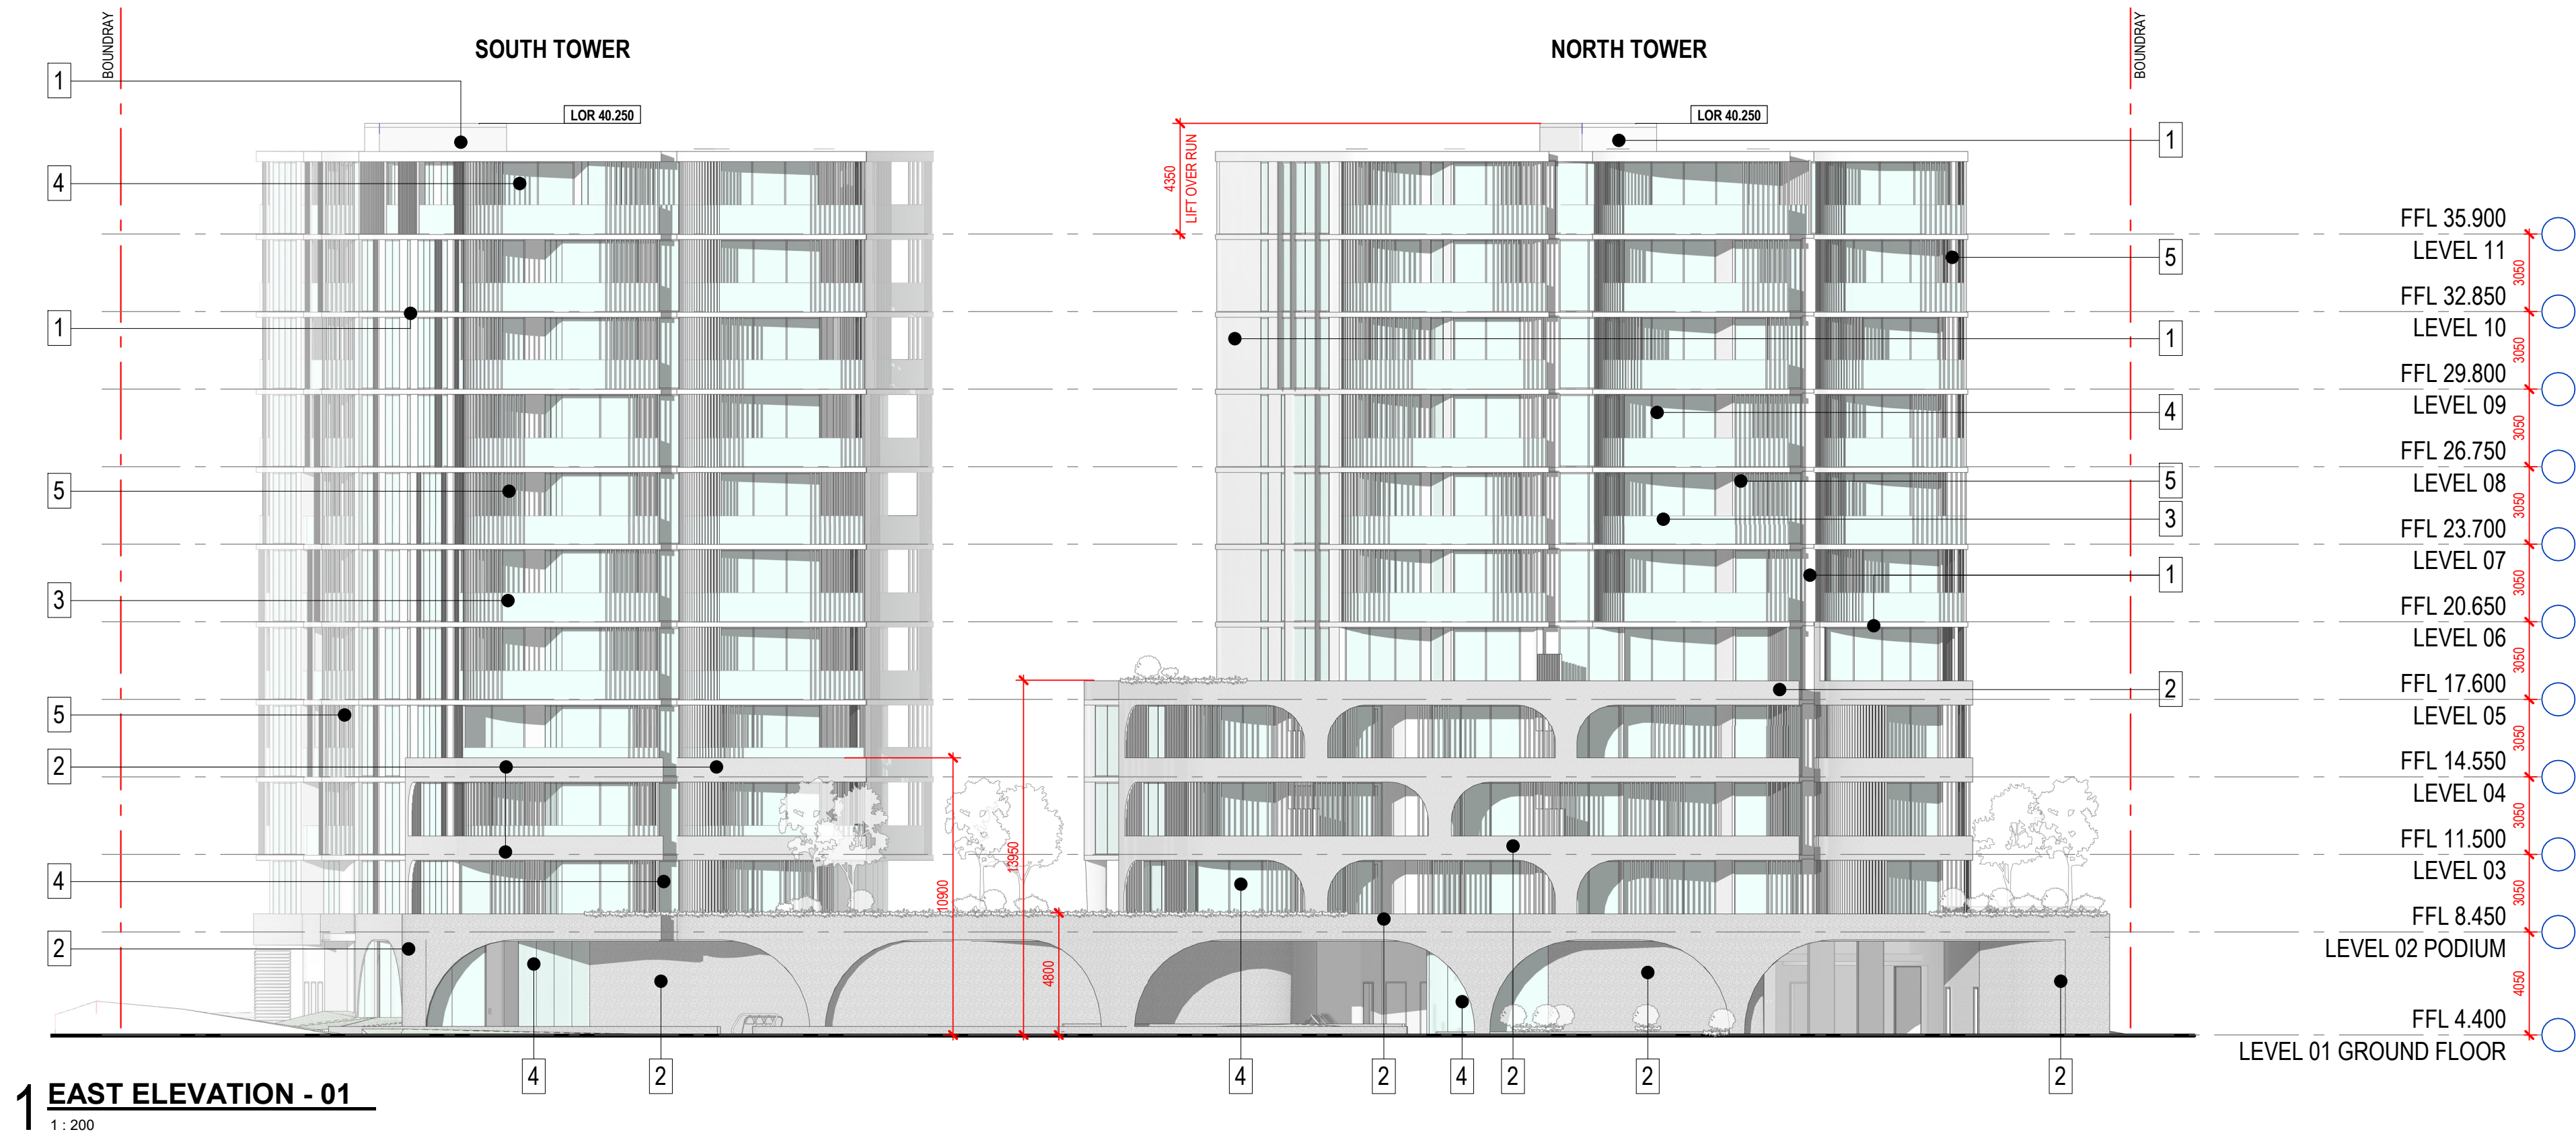

NOTE:
READ IN CONJUNCTION WITH DA-855 FOR BUILDING HEIGHT PLANE DIAGRAM

REFER TO LANDSCAPE ARCHITECTS FOR LANDSCAPE CONCEPT

 

Client Logo




Client
HERAN GROUP PTY LTD

Project
**13-19 ENID STREET
TWEED HEADS NSW 2485**

Drawing Title
ELEVATIONS - 01

MATERIAL SPALETTE

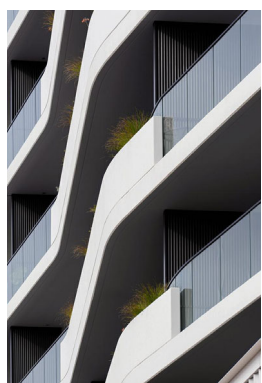


1 PAINTED FINISH

DULUX WHITE ON WHITE PAINT FINISH




2 STONE FINISH

STONE CLADDING OR DULUX MASON GREY TEXTURED CONCRETE FINISH

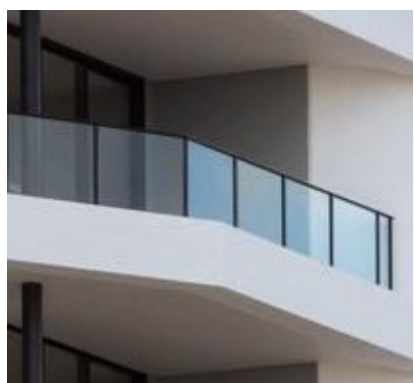

3 GLASS BALUSTRADE

STAINLESS STEEL FRAMED GLASS BALUSTRADE

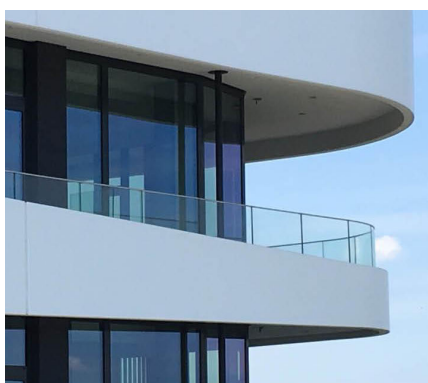

4 WINDOW GLAZING

PRE FINISHED ZEUS LUNAR GREY ALUMINIUM FRAMED GLAZING



5 SUNSHADE SCREEN

PRE FINISHED ALUMINIUM SCREENING, TO MATCH DULUX WHITE ON WHITE UPPER LEVELS PEARL GREY LOWER LEVELS

Brisbane
Level 20, 344 Queen Street
Brisbane, QLD 4000
Australia
T +61 7 3236 2771
F +61 7 3236 2338
sydney@jacksonteece.com


Sydney
Lot 1, Pier 8-9, 23 Hickson Road
Sydney, NSW 2000 Australia
T +61 2 9290 2722
F +61 2 9290 1150
sydney@jacksonteece.com

Jackson Teece
(Queensland) Pty Ltd
Trading as Jackson Teece
ABN 87 113 377 012

Nominated Architects
Damian Barker (4465), Daniel Hudson (4261)


Concepts and information contained in this drawing are copyright and may not be reproduced in whole or part or by any medium, without the written permission of Jackson Teece. Do not scale this drawing, use figured dimensions only. Verify all project dimensions before commencing on-site work or off-site fabrication. Notify Jackson Teece of any discrepancies and seek instructions.

Amendments			
Rev.	Description	Issued By	Date
1	ISSUE FOR DA	KS	10/13/2021
A	ISSUE FOR INFORMATION/RESPONSE TO COUNCIL DRAFT ONLY	KS	01/02/2022
2	ISSUE FOR REVISED DA	KS	17/06/2022

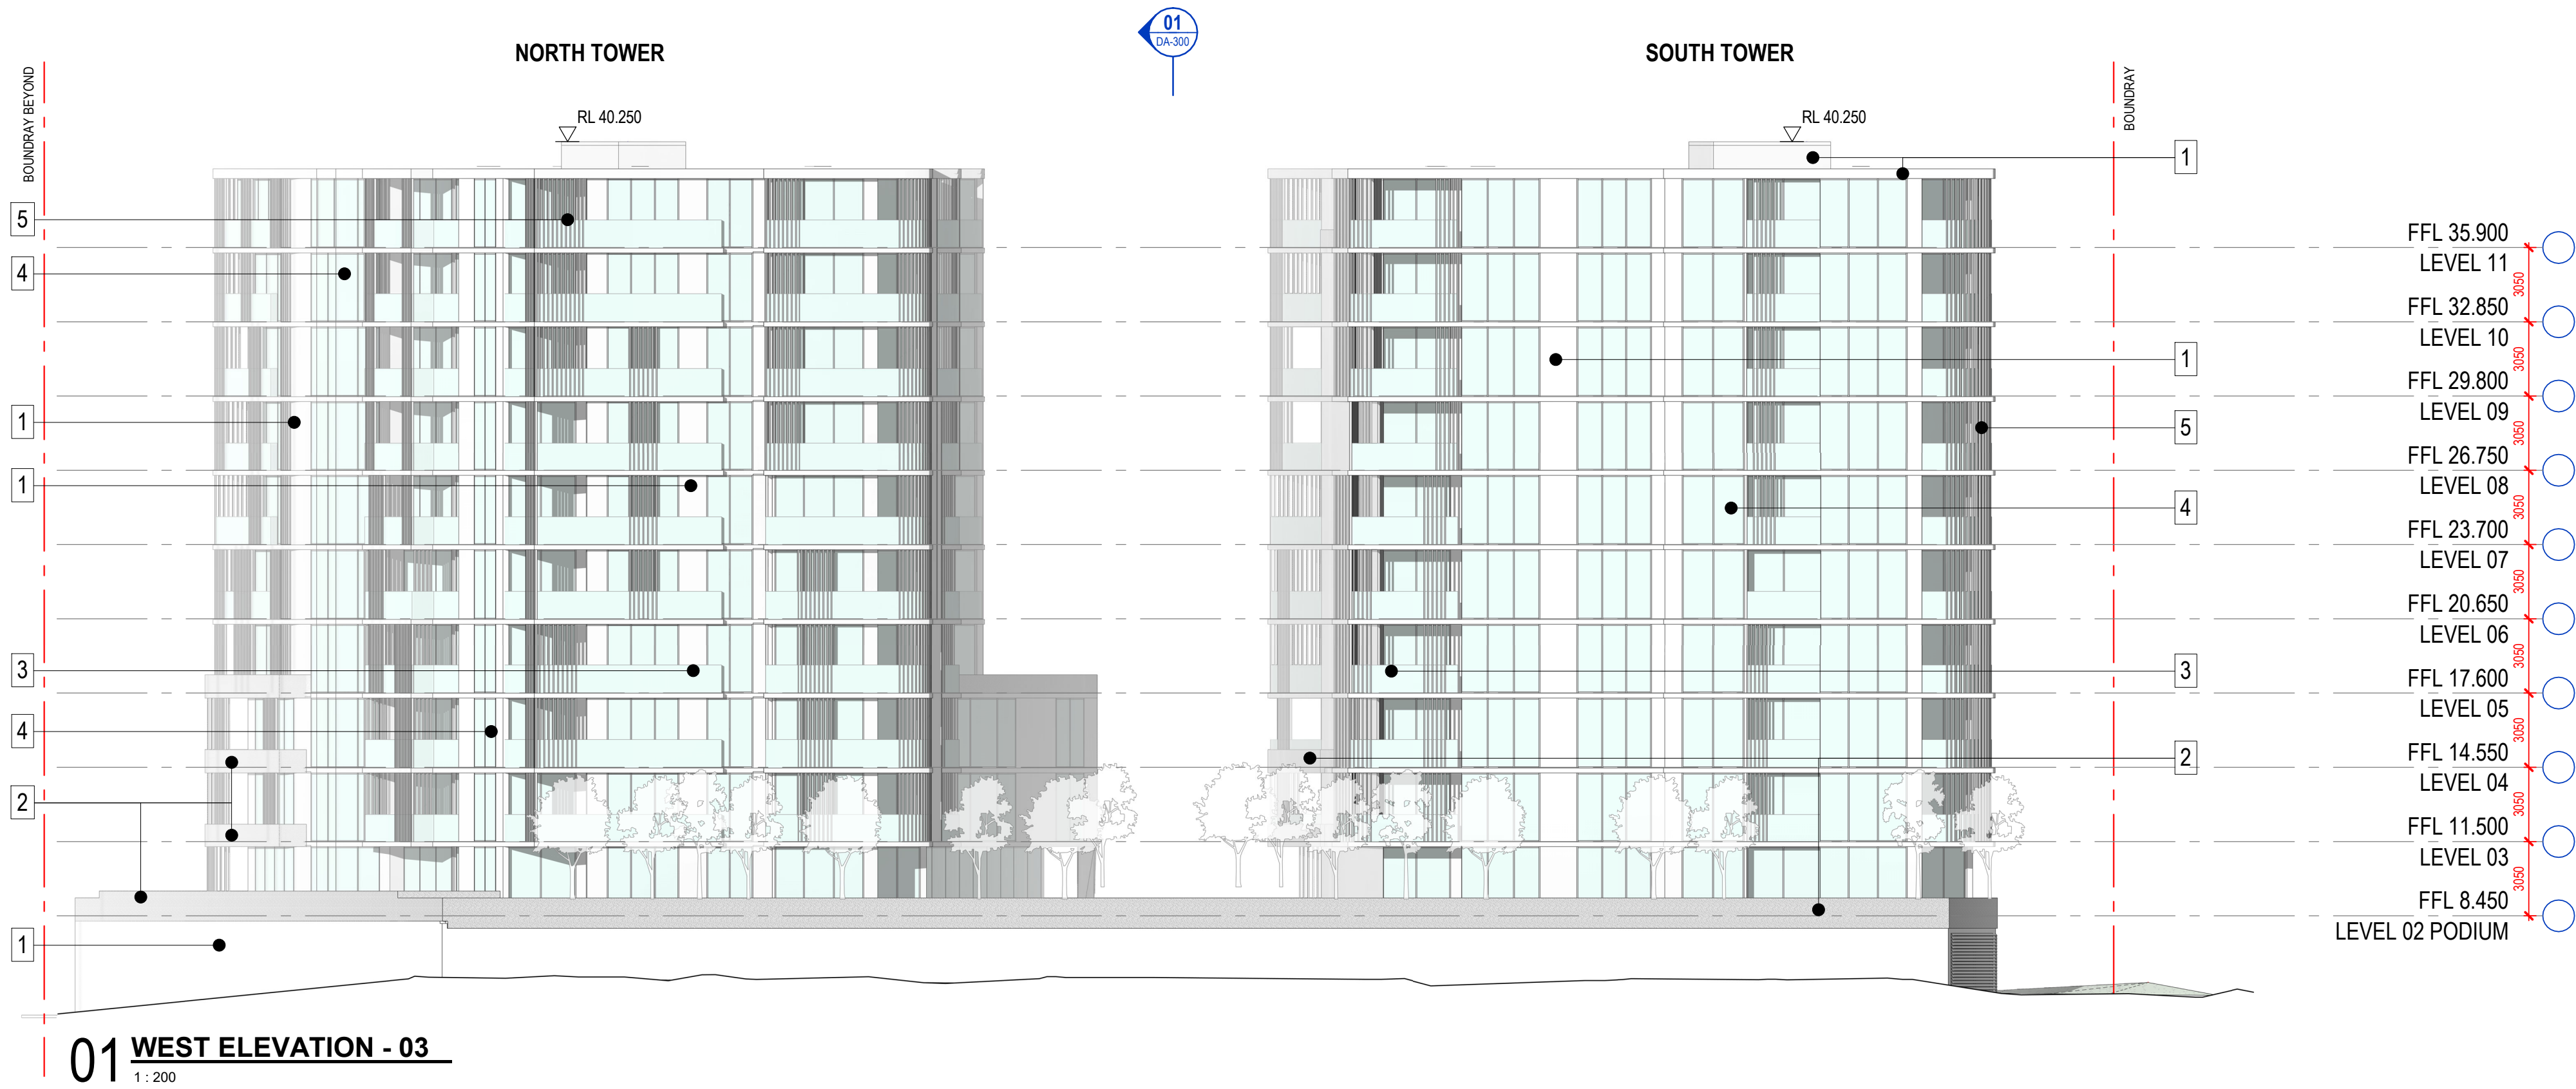

NOTE:
READ IN CONJUNCTION WITH DA-855 FOR BUILDING HEIGHT PLANE
DIAGRAM

REFER TO LANDSCAPE ARCHITECTS FOR LANDSCAPE CONCEPT

 

SCALE 1:200 @ A1

Client Logo



Client

HERAN GROUP PTY LTD

Project

13-19 ENID STREET
TWEED HEADS NSW 2485

Drawing Title

ELEVATIONS - 02

Scale @ A1		Project Status	
NTS		REVISED DA	
Sheet Created	Checked By	Approved By	Drawn By
NOV 2021	DP	DH	KS/HD
Project No.	Discipline	Drawing Number	Revision
2021011	A	DA-202	2

JACKSON TEECE

Brisbane
Level 20, 344 Queen
Street
Brisbane, QLD 4000
Australia
T +61 7 3236 2771
F +61 7 3236 2338
sydney@jacksonteece.com


Sydney
Lot 1, Pier 8-9, 23 Hickson
Road
Sydney, NSW 2000 Australia
T +61 2 9290 2722
F +61 2 9290 1150
sydney@jacksonteece.com

Jackson Teece
(Queensland) Pty Ltd
Trading as Jackson
Teece
ABN 87 113 377 012

Nominated Architects
Damian Barker (4465), Daniel Hudson (4261)

Concepts and information contained in this drawing are copyright and may not be reproduced in whole or part or by any medium, without the written permission of Jackson Teece. Do not scale this drawing, use figured dimensions only. Verify all project dimensions before commencing on-site work or off-site fabrication. Notify Jackson Teece of any discrepancies and seek instructions.

MATERIAL SPALETTE

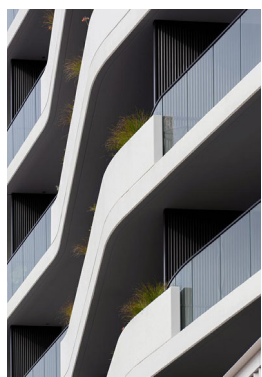

1 PAINTED FINISH

Plot Date: 17/06/2022 3:28:02 PM




2 STONE FINISH

STONE CLADDING
OR DULUX "MASON GREY"
TEXTURED
CONCRETE FINISH



3 GLASS BALUSTRADE

STAINLESS STEEL
FRAMED GLASS
BALUSTRADE

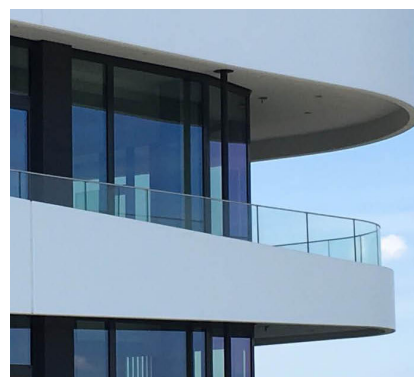

4 WINDOW GLAZING



PRE FINISHED
"ZEUS LUNAR
GREY" ALUMINIUM
FRAMED GLAZING



5 SUNSHADE SCREEN

PRE FINISHED
ALUMINIUM
SCREENING, TO
MATCH DULUX
"WHITE ON WHITE"
UPPER LEVELS
"PEARL GREY"
LOWER LEVELS


Amendments			
Rev.	Description	Issued By	Date
1	ISSUE FOR DA	KS	10/12/2021
A	ISSUE FOR INFORMATION/RESPONSE TO COUNCIL DRAFT ONLY	KS	01/02/2022
2	ISSUE FOR REVISED DA	KS	17/06/2022

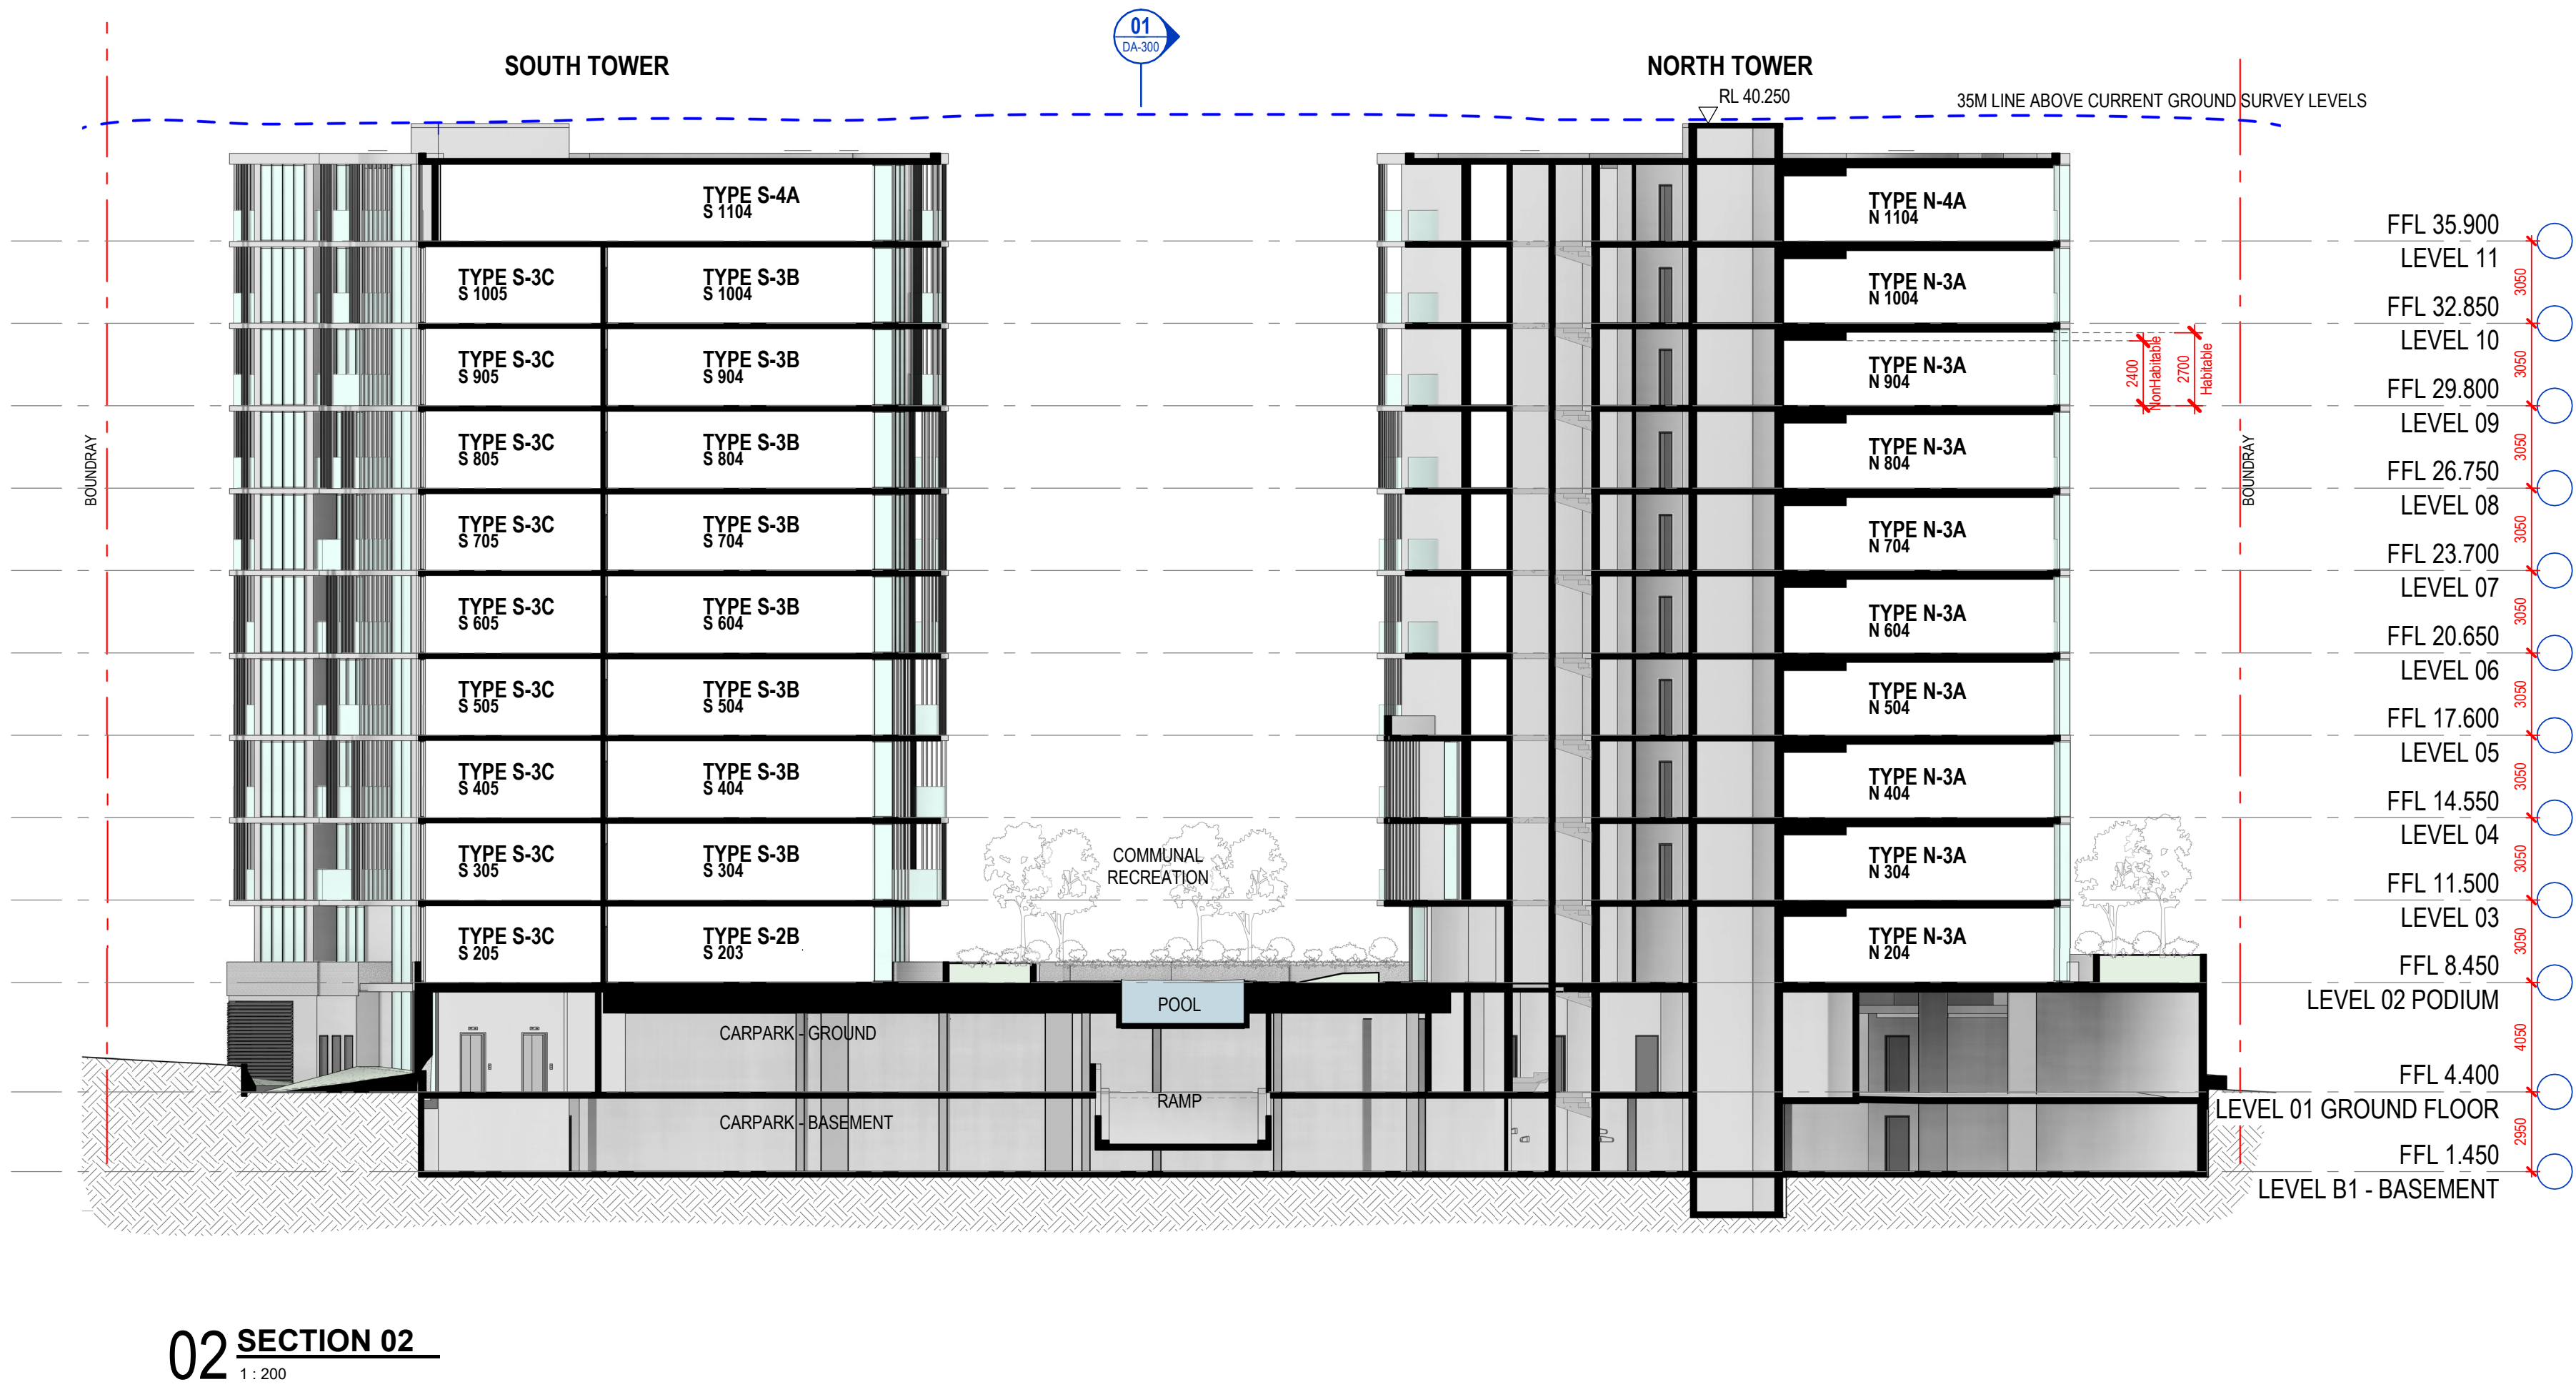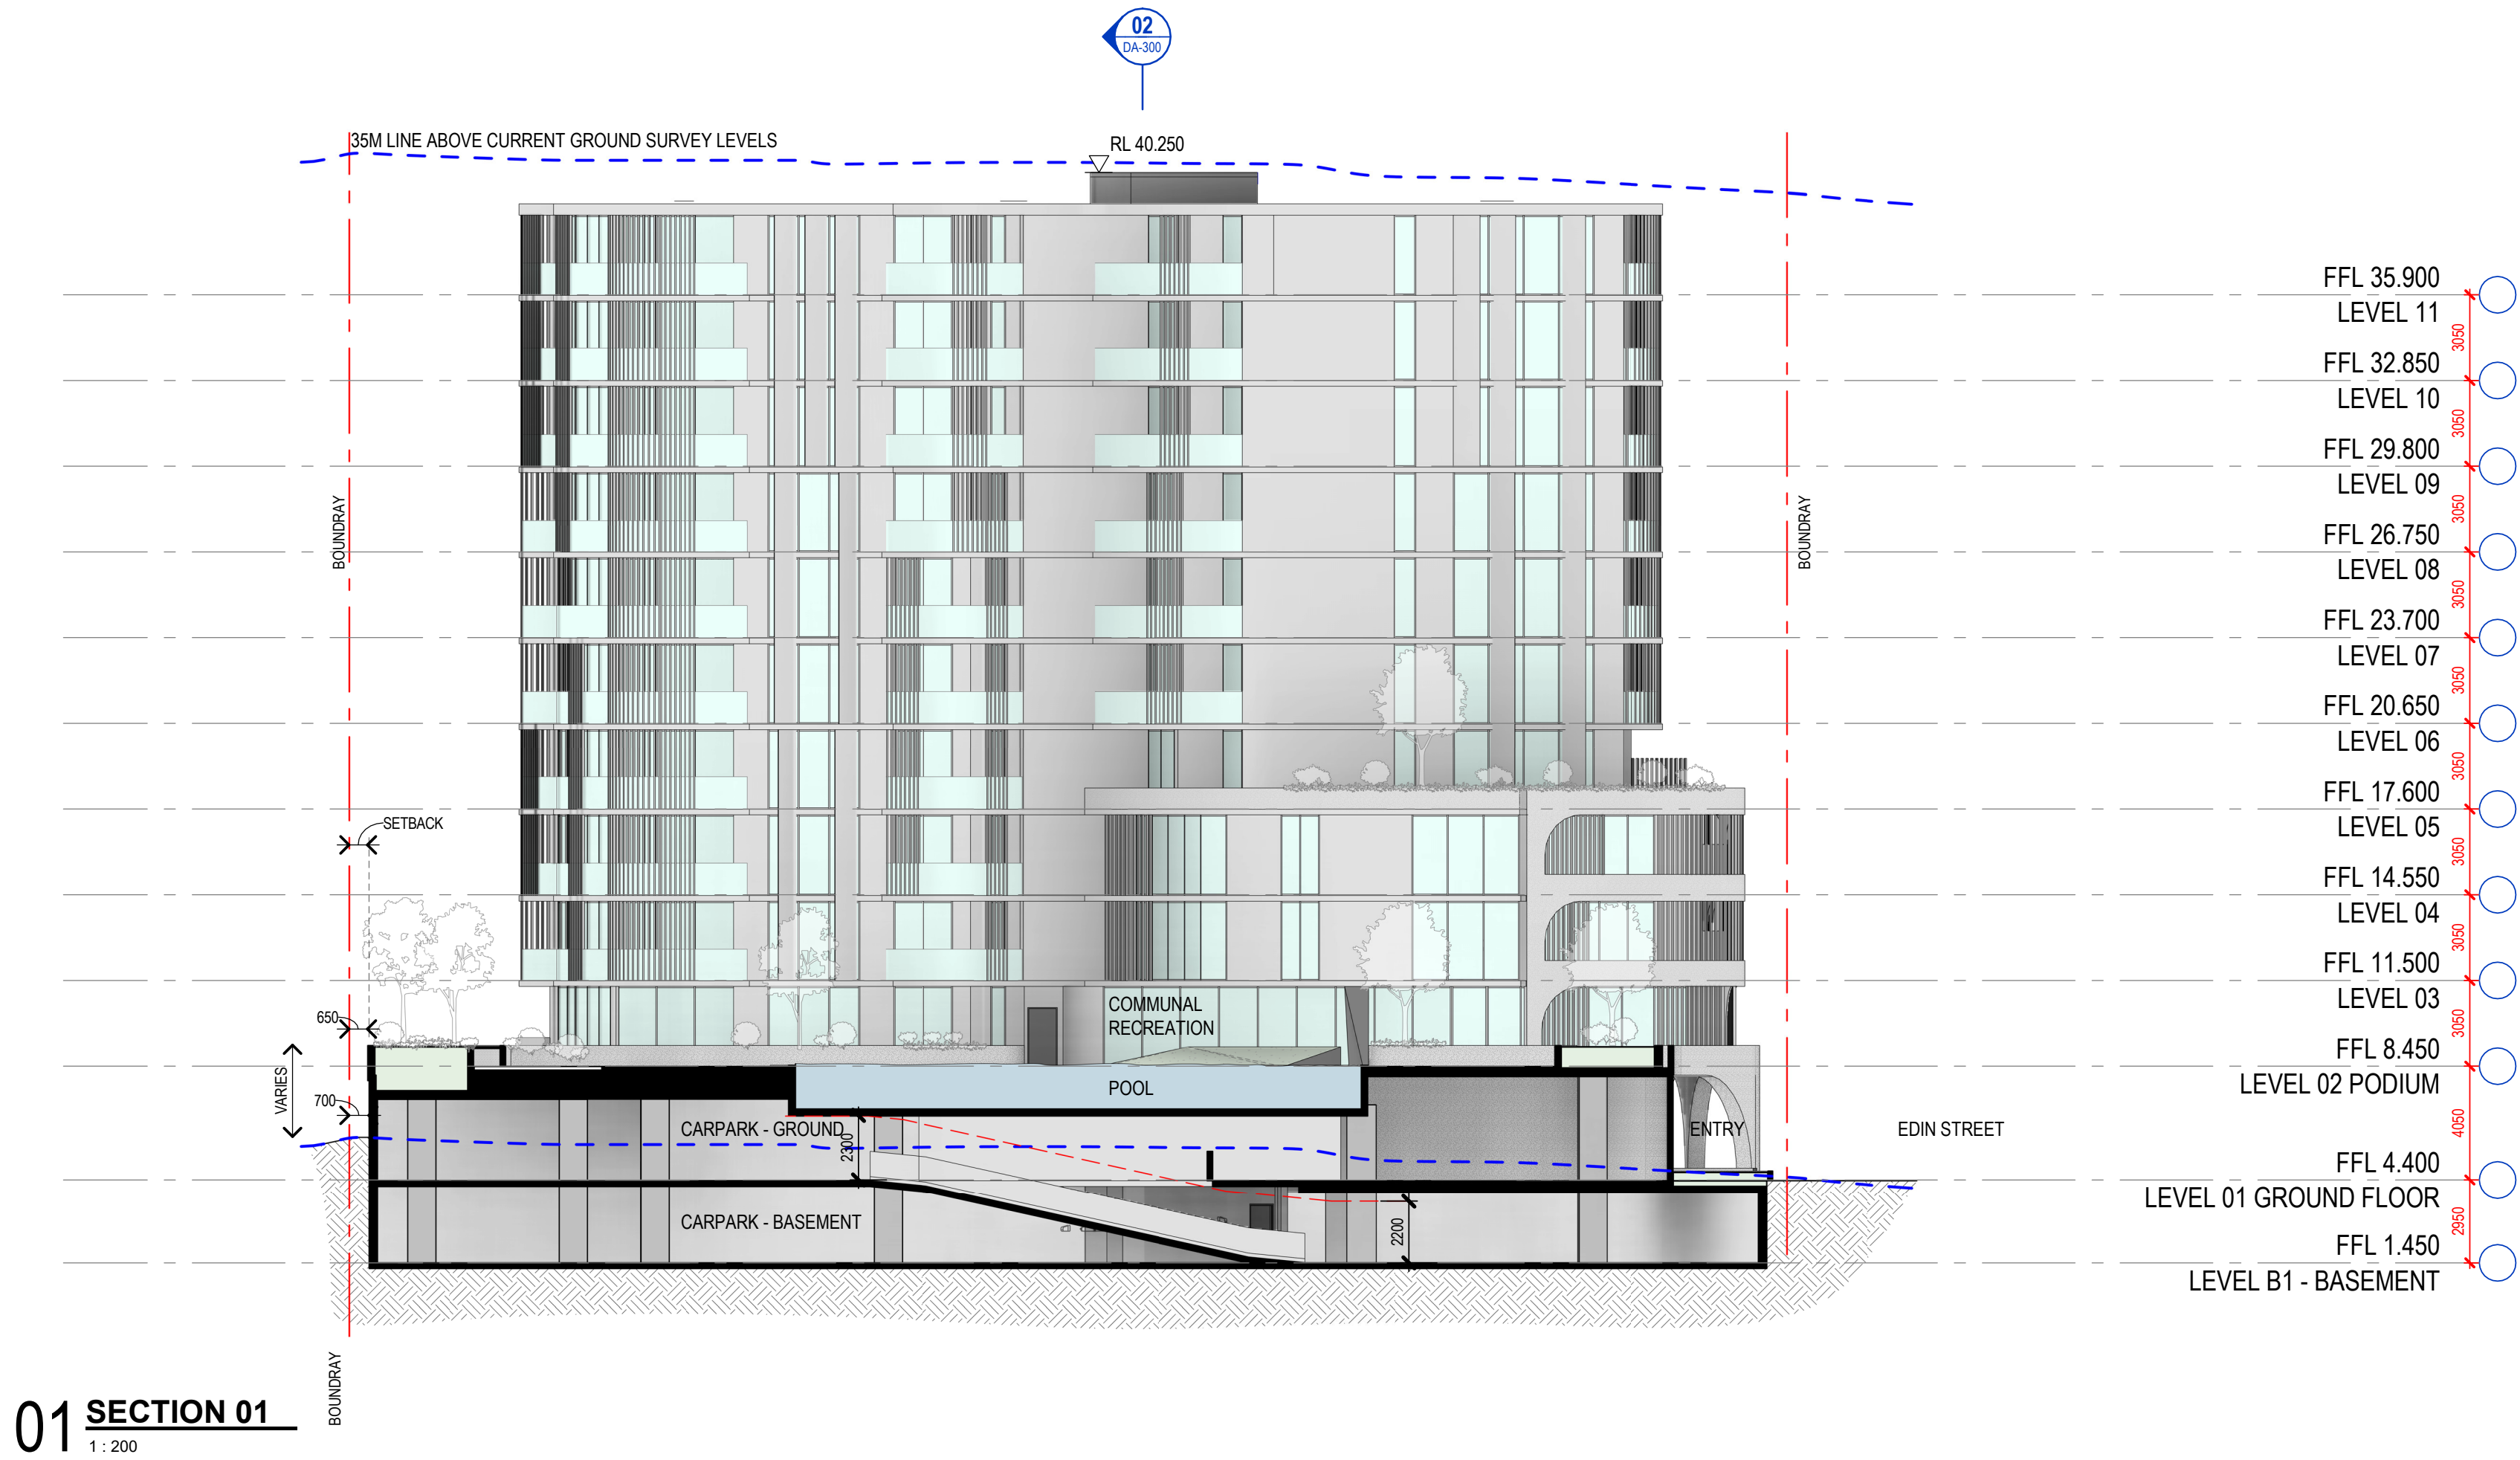

NOTE:
READ IN CONJUNCTION WITH DA-855 FOR BUILDING HEIGHT PLANE
DIAGRAM

REFER TO LANDSCAPE ARCHITECTS FOR LANDSCAPE CONCEPT

HABITABLE CEILING HEIGHTS 2700 / NON HABITABLE 2400

 

SCALE 1:200 @ A1

Client Logo



Client

HERAN GROUP PTY LTD

Project

13-19 ENID STREET
TWEED HEADS NSW 2485

Drawing Title

SECTIONS - 01

Scale @ A1		Project Status	
1 : 200		REVISED DA	
Sheet Created	Checked By	Approved By	Drawn By
NOV 2021	DP	DH	KS/HD
Project No.	Discipline	Drawing Number	Revision
2021011	A	DA-300	2

JACKSON TEECE

Brisbane
Level 20, 344 Queen
Street
Brisbane, QLD 4000
Australia
T +61 7 3236 2771
F +61 7 3236 2338
sydney@jacksonteece.com

Sydney
Lot 1, Pier 8-9, 23 Hickson
Road
Sydney, NSW 2000 Australia
T +61 2 9290 2722
F +61 2 9290 1150
sydney@jacksonteece.com

Jackson Teece
(Queensland) Pty Ltd
Trading as Jackson
Teece
ABN 87 113 377 012

Concepts and information contained in this drawing are copyright and may not be reproduced in whole or part or by any medium, without the written permission of Jackson Teece. Do not scale this drawing, use figured dimensions only. Verify all project dimensions before commencing on-site work or off-site fabrication. Notify Jackson Teece of any discrepancies and seek instructions.

Amendments			
Rev.	Description	Issued By	Date
1	ISSUE FOR DA	KS	10/13/2021
A	ISSUE FOR INFORMATION/RESPONSE TO COUNCIL DRAFT ONLY	KS	01/02/2022
2	ISSUE FOR REVISED DA	KS	17/06/2022



Client Logo



Client

HERAN GROUP PTY LTD

Project

13-19 ENID STREET
TWEED HEADS NSW 2485

Drawing Title

3D VIEW - NORTHERN STREET
VIEW

Scale @ A1

NTS

Project Status

REVISED DA

Sheet Created

NOV 2021

Checked By

DP

Approved By

DH

Drawn By

KS/HD

Project No.

2021011

Discipline

A

Drawing Number

DA-400

Revision

2

JACKSON TEECE

Brisbane
Level 20, 344 Queen
Street
Brisbane, QLD 4000
Australia
T +61 7 3236 2771
F +61 7 3236 2338
Nominated Architects

Sydney
Lot 1, Pier 8-9, 23 Hickson
Road
Sydney, NSW 2000 Australia
T +61 2 9290 2722
F +61 2 9290 1150
sydney@jacksonteece.com

Jackson Teece
(Queensland) Pty Ltd
Trading as Jackson
Teece
ABN 87 113 377 012

Damian Barker (4465), Daniel Hudson (4261)

Concepts and information contained in this drawing are copyright and may not be reproduced in whole or part or by any medium, without the written permission of Jackson Teece. Do not scale this drawing, use figured dimensions only. Verify all project dimensions before commencing on-site work or off-site fabrication. Notify Jackson Teece of any discrepancies and seek instructions.

Amendments			
Rev.	Description	Issued By	Date
1	ISSUE FOR DA	KS	10/12/2021
A	ISSUE FOR INFORMATION/RESPONSE TO COUNCIL DRAFT ONLY	KS	01/02/2022
2	ISSUE FOR REVISED DA	KS	17/06/2022



Client Logo



Client
HERAN GROUP PTY LTD

Project
**13-19 ENID STREET
TWEED HEADS NSW 2485**

Drawing Title
**3D VIEW - EASTERN STREET
VIEW**

Scale @ A1		Project Status	
NTS		REVISED DA	
Sheet Created	Checked By	Approved By	Drawn By
NOV 2021	DP	DH	KS/HD
Project No.	Discipline	Drawing Number	Revision
2021011	A	DA-401	2

JACKSON TEECE

Brisbane
Level 20, 344 Queen
Street
Brisbane, QLD 4000
Australia
T +61 7 3236 2771
F +61 7 3236 2338
Nominated Architects
Damian Barker (4465), Daniel Hudson (4261)

Sydney
Lot 1, Pier 8-9, 23 Hickson
Road
Sydney, NSW 2000 Australia
T +61 2 9290 2722
F +61 2 9290 1150
sydney@jacksonteece.com

Jackson Teece
(Queensland) Pty Ltd
Trading as Jackson
Teece
ABN 87 113 377 012

Amendments			
Rev.	Description	Issued By	Date
1	KS	KS	10/12/2021
A	ISSUE FOR DA	KS	01/02/2022
	ISSUE FOR INFORMATION/RESPONSE TO COUNCIL DRAFT ONLY		
2	ISSUE FOR REVISED DA	KS	17/06/2022



Client Logo



Client
HERAN GROUP PTY LTD

Project
**13-19 ENID STREET
TWEED HEADS NSW 2485**

Drawing Title
**3D VIEW - SOUTHERN STREET
VIEW**

Scale @ A1		Project Status	
NTS		REVISED DA	
Sheet Created	Checked By	Approved By	Drawn By
NOV 2021	DP	DH	KS/HD
Project No.	Discipline	Drawing Number	Revision
2021011	A	DA-402	2

JACKSON TEECE

Brisbane Level 20, 344 Queen Street Brisbane, QLD 4000 Australia T +61 7 3236 2771 F +61 7 3236 2338 Nominated Architects Damian Barker (4465), Daniel Hudson (4261)	Sydney Lot 1, Pier B-9, 23 Hickson Road Sydney, NSW 2000 Australia T +61 2 9290 2722 F +61 2 9290 1150 sydney@jacksonteece.com	Jackson Teece (Queensland) Pty Ltd Trading as Jackson Teece ABN 87 113 377 012
--	--	--

Concepts and information contained in this drawing are copyright and may not be reproduced in whole or part or by any medium, without the written permission of Jackson Teece. Do not scale this drawing, use figured dimensions only. Verify all project dimensions before commencing on-site work or off-site fabrication. Notify Jackson Teece of any discrepancies and seek instructions.

Amendments			
Rev.	Description	Issued By	Date
1	ISSUE FOR DA	KS	10/13/2021
A	ISSUE FOR INFORMATION/RESPONSE TO COUNCIL DRAFT ONLY	KS	01/02/2022
2	ISSUE FOR REVISED DA	KS	17/06/2022



Client Logo



Client

HERAN GROUP PTY LTD

Project

13-19 ENID STREET
TWEED HEADS NSW 2485

Drawing Title

3D VIEW - SOUTHERN PARK
VIEW

Scale @ A1

NTS

Project Status

REVISED DA

Sheet Created

NOV 2021

Checked By

DP

Approved By

DH

Drawn By

KS/HD

Project No.

2021011

Discipline

A

Drawing Number

DA-403

Revision

2

JACKSON TEECE

Brisbane
Level 20, 344 Queen
Street
Brisbane, QLD 4000
Australia
T +61 7 3236 2771
F +61 7 3236 2338
Nominated Architects

Sydney
Lot 1, Pier 8-9, 23 Hickson
Road
Sydney, NSW 2000 Australia
T +61 2 9290 2722
F +61 2 9290 1150
sydney@jacksonteece.com

Jackson Teece
(Queensland) Pty Ltd
Trading as Jackson
Teece
ABN 87 113 377 012

Damian Barker (4465), Daniel Hudson (4261)

Concepts and information contained in this drawing are copyright and may not be reproduced in whole or part or by any medium, without the written permission of Jackson Teece. Do not scale this drawing, use figured dimensions only. Verify all project dimensions before commencing on-site work or off-site fabrication. Notify Jackson Teece of any discrepancies and seek instructions.

Amendments			
Rev.	Description	Issued By	Date
1	ISSUE FOR DA	KS	10/13/2021
A	ISSUE FOR INFORMATION/RESPONSE TO COUNCIL DRAFT ONLY	KS	01/02/2022
2	ISSUE FOR REVISED DA	KS	17/06/2022



Client Logo



Client

HERAN GROUP PTY LTD

Project

13-19 ENID STREET
TWEED HEADS NSW 2485

Drawing Title

3D VIEW - DETAIL VIEW

Scale @ A1		Project Status	
NTS		REVISED DA	
Sheet Created	Checked By	Approved By	Drawn By
NOV 2021	DP	DH	KS/HD
Project No.	Discipline	Drawing Number	Revision
2021011	A	DA-404	2

JACKSON TEECE

Brisbane
Level 20, 344 Queen
Street
Brisbane, QLD 4000
Australia
T +61 7 3236 2771
F +61 7 3236 2338
Nominated Architects
Damian Barker (4465), Daniel Hudson (4261)

Sydney
Lot 1, Pier 8-9, 23 Hickson
Road
Sydney, NSW 2000 Australia
T +61 2 9290 2722
F +61 2 9290 1150
sydney@jacksonteece.com

Jackson Teece
(Queensland) Pty Ltd
Trading as Jackson
Teece
ABN 87 113 377 012

Concepts and information contained in this drawing are copyright and may not be reproduced in whole or part or by any medium, without the written permission of Jackson Teece. Do not scale this drawing, use figured dimensions only. Verify all project dimensions before commencing on-site work or off-site fabrication. Notify Jackson Teece of any discrepancies and seek instructions.

Amendments			
Rev.	Description	Issued By	Date
1	ISSUE FOR REVISED DA	KS	17/06/2022



Client Logo



Client

HERAN GROUP PTY LTD

Project

13-19 ENID STREET
TWEED HEADS NSW 2485

Drawing Title

3D VIEW - DETAIL VIEW

Scale @ A1		Project Status	
NTS		REVISED DA	
Sheet Created	Checked By	Approved By	Drawn By
NOV 2021	DP	DH	KS/HD
Project No.	Discipline	Drawing Number	Revision
2021011	A	DA-405	1

JACKSON TEECE

Brisbane
Level 20, 344 Queen
Street
Brisbane, QLD 4000
Australia
T +61 7 3236 2771
F +61 7 3236 2338
Nominated Architects
Damian Barker (4465), Daniel Hudson (4261)

Sydney
Lot 1, Pier 8-9, 23 Hickson
Road
Sydney, NSW 2000 Australia
T +61 2 9290 2722
F +61 2 9290 1150
sydney@jacksonteece.com

Jackson Teece
(Queensland) Pty Ltd
Trading as Jackson
Teece
ABN 87 113 377 012

Concepts and information contained in this drawing are copyright and may not be reproduced in whole or part or by any medium, without the written permission of Jackson Teece. Do not scale this drawing, use figured dimensions only. Verify all project dimensions before commencing on-site work or off-site fabrication. Notify Jackson Teece of any discrepancies and seek instructions.



Client Logo



Client
HERAN GROUP PTY LTD

Project
13-19 ENID STREET
TWEED HEADS NSW 2485

Drawing Title
3D VIEW - DETAIL VIEW

Scale @ A1		Project Status	
NTS		REVISED DA	
Sheet Created	Checked By	Approved By	Drawn By
NOV 2021	DP	DH	KS/HD
Project No.	Discipline	Drawing Number	Revision
2021011	A	DA-406	1

JACKSON TEECE

Brisbane

Level 20, 344 Queen Street

Brisbane, QLD 4000

Australia

T +61 7 3236 2771

F +61 7 3236 2338

Nominated Architects

Damian Barker (4465), Daniel Hudson (4261)

Sydney

Lot 1, Pier 8-9, 23 Hickson Road

Sydney, NSW 2000 Australia

T +61 2 9290 2722

F +61 2 9290 1150

sydney@jacksonteece.com

Jackson Teece

(Queensland) Pty Ltd

Trading as Jackson Teece

ABN 87 113 377 012

Amendments			
Rev.	Description	Issued By	Date
1	ISSUE FOR DA	KS	10/12/2021
2	ISSUE FOR REVISED DA	KS	17/06/2022



01 **GFA - LEVEL 01 (GROUND)**
1 : 400



02 **GFA - LEVEL 02 (PODIUM)**
1 : 400



03 **GFA - LEVEL 03 - 04**
1 : 400



04 **GFA - LEVEL 05**
1 : 400



05 **GFA - LEVEL 06 - 10**
1 : 400



06 **GFA - LEVEL 11**
1 : 400

GFA_ BREAKDOWN			
LEVEL	NAME	TYP LV	TOT. GFA
LEVEL 01 GROUND FLOOR	AUXILIARY & OR SURPLUS PARKING	1	20
LEVEL 01 GROUND FLOOR	AUXILIARY & OR SURPLUS PARKING	1	589
LEVEL 01 GROUND FLOOR	AUXILIARY & OR SURPLUS PARKING	1	86
AUXILIARY & OR SURPLUS PARKING			695
LEVEL 01 GROUND FLOOR	NORTH TOWER GFA	1	29
LEVEL 02 PODIUM	NORTH TOWER GFA	1	772
LEVEL 03	NORTH TOWER GFA	2	1588
LEVEL 05	NORTH TOWER GFA	1	695
LEVEL 06	NORTH TOWER GFA	5	3465
LEVEL 11	NORTH TOWER GFA	1	684
NORTH TOWER GFA			7233
LEVEL 01 GROUND FLOOR	SOUTH TOWER GFA	1	94
LEVEL 02 PODIUM	SOUTH TOWER GFA	1	628
LEVEL 03	SOUTH TOWER GFA	2	1264
LEVEL 05	SOUTH TOWER GFA	1	632
LEVEL 06	SOUTH TOWER GFA	5	3160
LEVEL 11	SOUTH TOWER GFA	1	616
SOUTH TOWER GFA			6394
TOTAL GFA			14322

FSR CALC			
SITE AREA	FSR RATE	COMPLIANT GFA	PROPOSED GFA
3630	4.5	16335	14322

LEGEND - GFA	
	AUXILIARY & OR SURPLUS PARKING
	NORTH TOWER
	SOUTH TOWER

Client Logo



Client
HERAN GROUP PTY LTD

Project
**13-19 ENID STREET
TWEED HEADS NSW 2485**

Drawing Title
GFA AREA PLANS

Scale @ A1	Project Status		
As indicated	REVISED DA		
Sheet Created	Checked By	Approved By	Drawn By
NOV 2021	DP	DH	KS/HD
Project No.	Discipline	Drawing Number	Revision
2021011	A	DA-601	2

JACKSON TEECE

Brisbane
Level 20, 344 Queen
Street
Brisbane, QLD 4000
Australia
T +61 7 3236 2771
F +61 7 3236 2338
Nominate Architects
Damian Barker (4465), Daniel Hudson (4261)

Sydney
Lot 1, Pier B-9, 23 Hickson
Road
Sydney, NSW 2000 Australia
T +61 2 9290 2722
F +61 2 9290 1150
sydney@jacksonteece.com

Jackson Teece
(Queensland) Pty Ltd
Trading as Jackson
Teece
ABN 87 113 377 012

Concepts and information contained in this drawing are copyright and may not be reproduced in whole or part or by any medium, without the written permission of Jackson Teece. Do not scale this drawing, use figured dimensions only. Verify all project dimensions before commencing on-site work or off-site fabrication. Notify Jackson Teece of any discrepancies and seek instructions.

Amendments			
Rev.	Description	Issued By	Date
1	KS ISSUE FOR DA	KS	10/12/2021
2	ISSUE FOR REVISED DA	KS	17/06/2022



01 **LEVEL 01 GROUND LANDCAPING**
1 : 400



02 **LEVEL 02 PODIUM LANDCAPING**
1 : 400



03 **LEVEL 03 LANDCAPING**
1 : 400

*LANDSCAPE AREA DEEP PLANTING			
LANDSCAPE TYPE	SITE AREA	AREA	TOTAL %
DEEP PLANTING	3630 m²	274 m²	7.5
TOTAL		274 m²	7.5

*LANDSCAPE AREA PROVIDED		
LEVEL	LANDSCAPE TYPE	AREA
LEVEL 01 GROUND FLOOR	DEEP PLANTING	274 m²
LEVEL 01 GROUND FLOOR	LANDSCAPE PLANTING	243 m²
LEVEL 02 PODIUM	LANDSCAPE PLANTING	675 m²
LEVEL 03	LANDSCAPE PLANTING	8 m²
LEVEL 04	LANDSCAPE PLANTING	4 m²
LEVEL 05	LANDSCAPE PLANTING	48 m²
LEVEL 11	LANDSCAPE PLANTING	5 m²
TOTAL		1257 m²


SITE COVERAGE			
SITE COVERAGE	SITE AREA	AREA	TOTAL %
SITE COVER	3630 m²	2036 m²	56
TOTAL		2036 m²	56



04 **LEVEL 04 LANDCAPING**
1 : 400



05 **LEVEL 05 LANDCAPING**
1 : 400

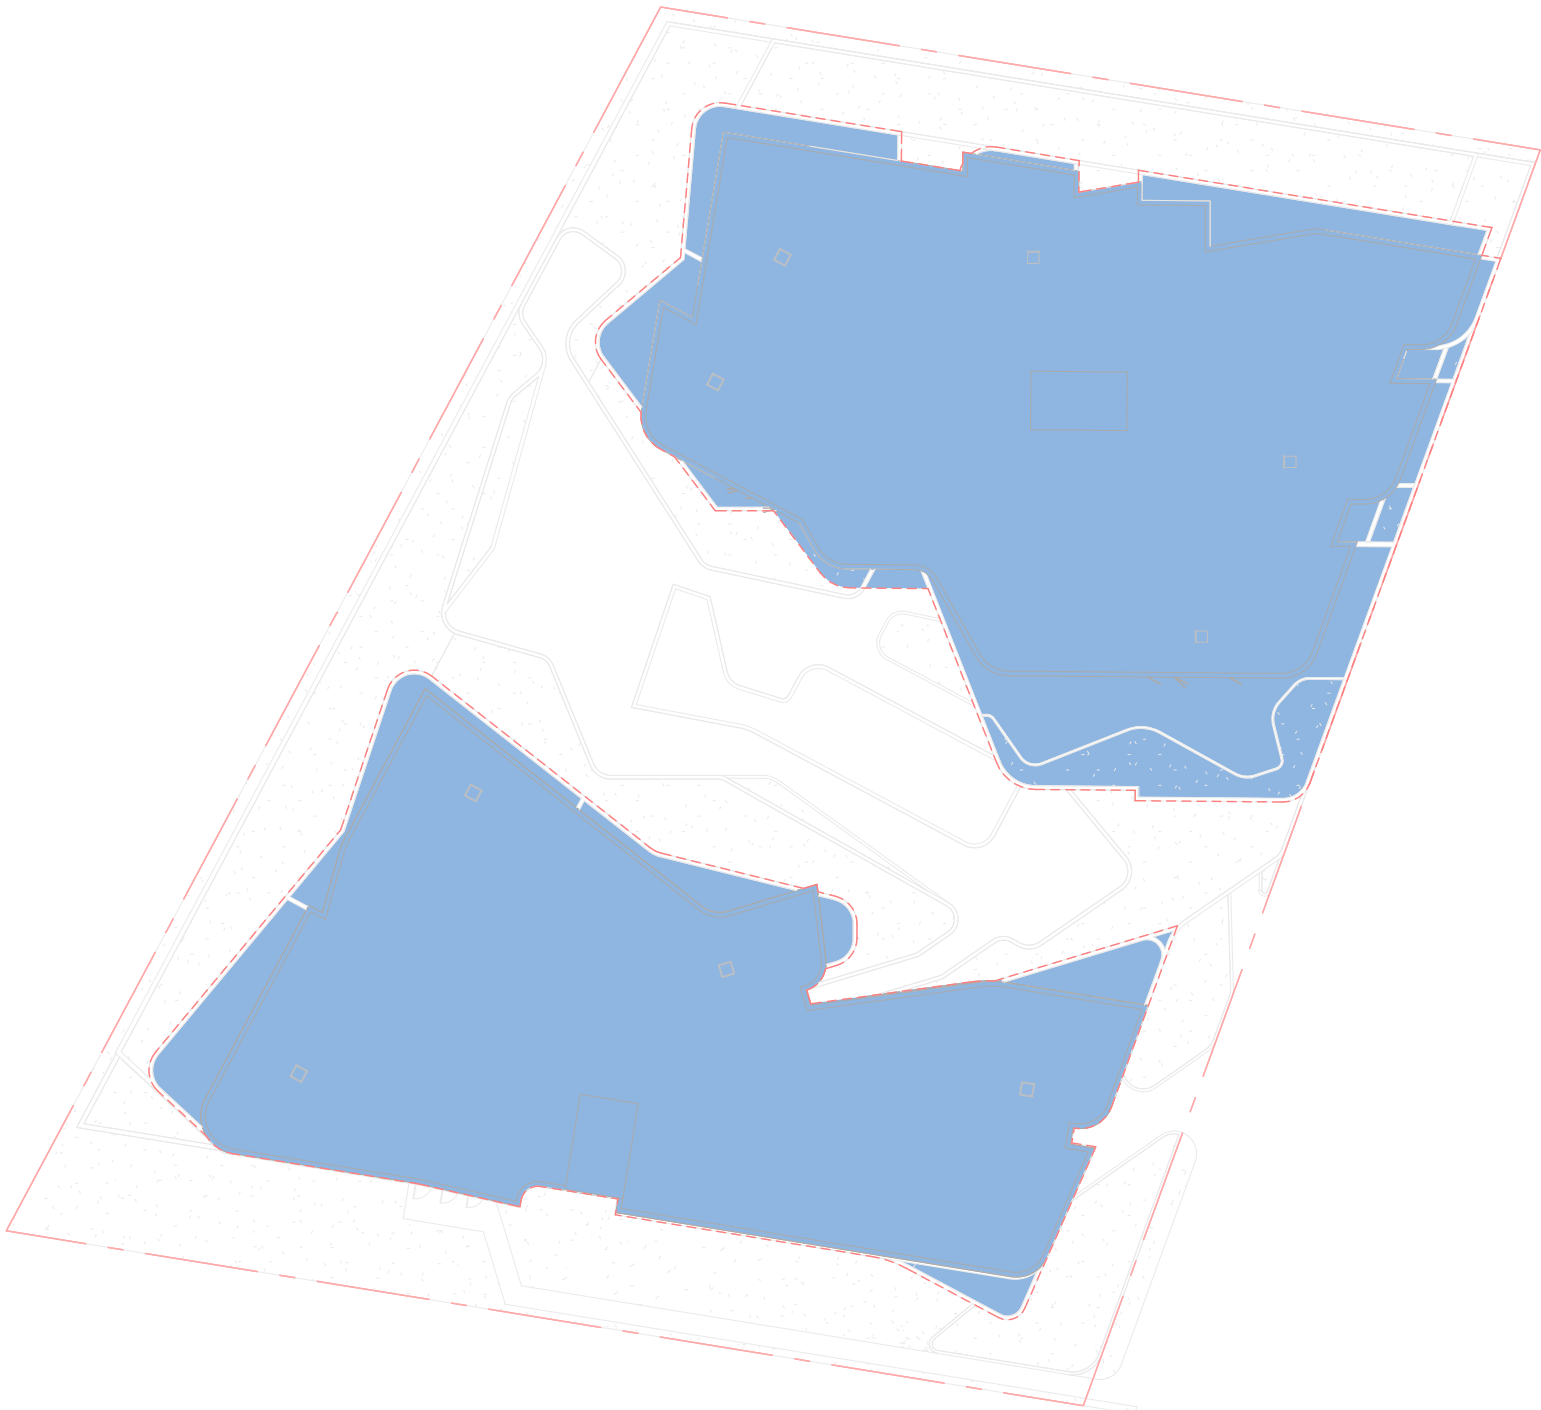

06 **ROOF PLAN-SITE COVERAGE**
1 : 400

LEGEND - LANDSCAPE / SITECOVER	
	LANDSCAPE - DEEP PLANTING
	LANDSCAPE - PLANTING
	SITE COVER

Client Logo



Client
HERAN GROUP PTY LTD

Project
**13-19 ENID STREET
TWEED HEADS NSW 2485**

Drawing Title
DEEP SOIL & SITECOVER

Scale @ A1	Project Status		
As indicated	REVISED DA		
Sheet Created	Checked By	Approved By	Drawn By
NOV 2021	DP	DH	KS/HD
Project No.	Discipline	Drawing Number	Revision
2021011	A	DA-602	2

JACKSON TEECE


Brisbane Level 20, 344 Queen Street Brisbane, QLD 4000 Australia T +61 7 3236 2771 F +61 7 3236 2339 Nominal Architects Damian Barker (4465), Daniel Hudson (4261)	Sydney Lot 1, Pier B-9, 23 Hickson Road Sydney, NSW 2000 Australia T +61 2 9290 2722 F +61 2 9290 1150 sydney@jacksonteece.com	Jackson Teece (Queensland) Pty Ltd Trading as Jackson Teece ABN 87 113 377 012
--	--	--

Concepts and information contained in this drawing are copyright and may not be reproduced in whole or part or by any medium, without the written permission of Jackson Teece. Do not scale this drawing, use figured dimensions only. Verify all project dimensions before commencing on-site work or off-site fabrication. Notify Jackson Teece of any discrepancies and seek instructions.


Amendments			
Rev.	Description	Issued By	Date
1	KS ISSUE FOR DA	KS	10/12/2021
2	ISSUE FOR REVISED DA	KS	17/06/2022



01 **COS - LEVEL 01 (GROUND)**

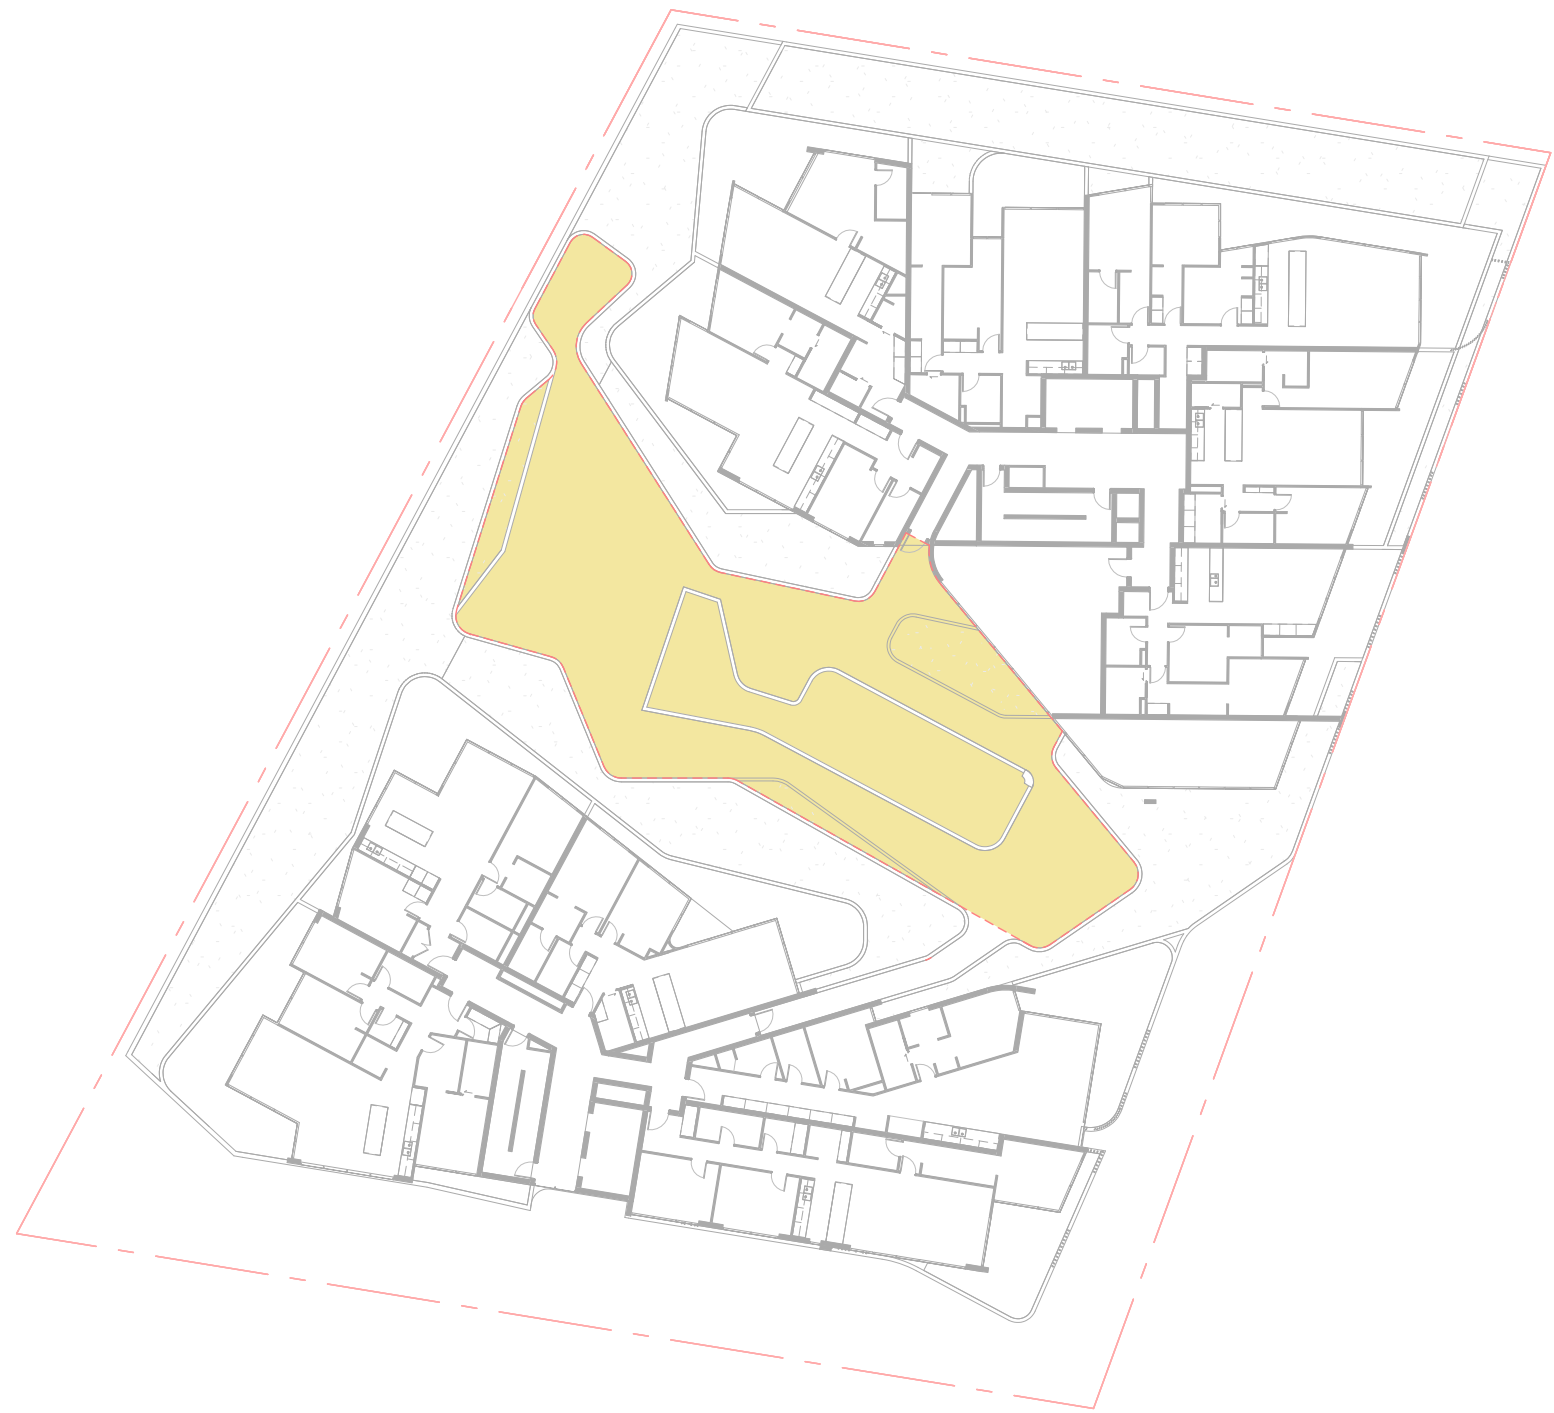

02 **COS - LEVEL 02 (PODIUM)**

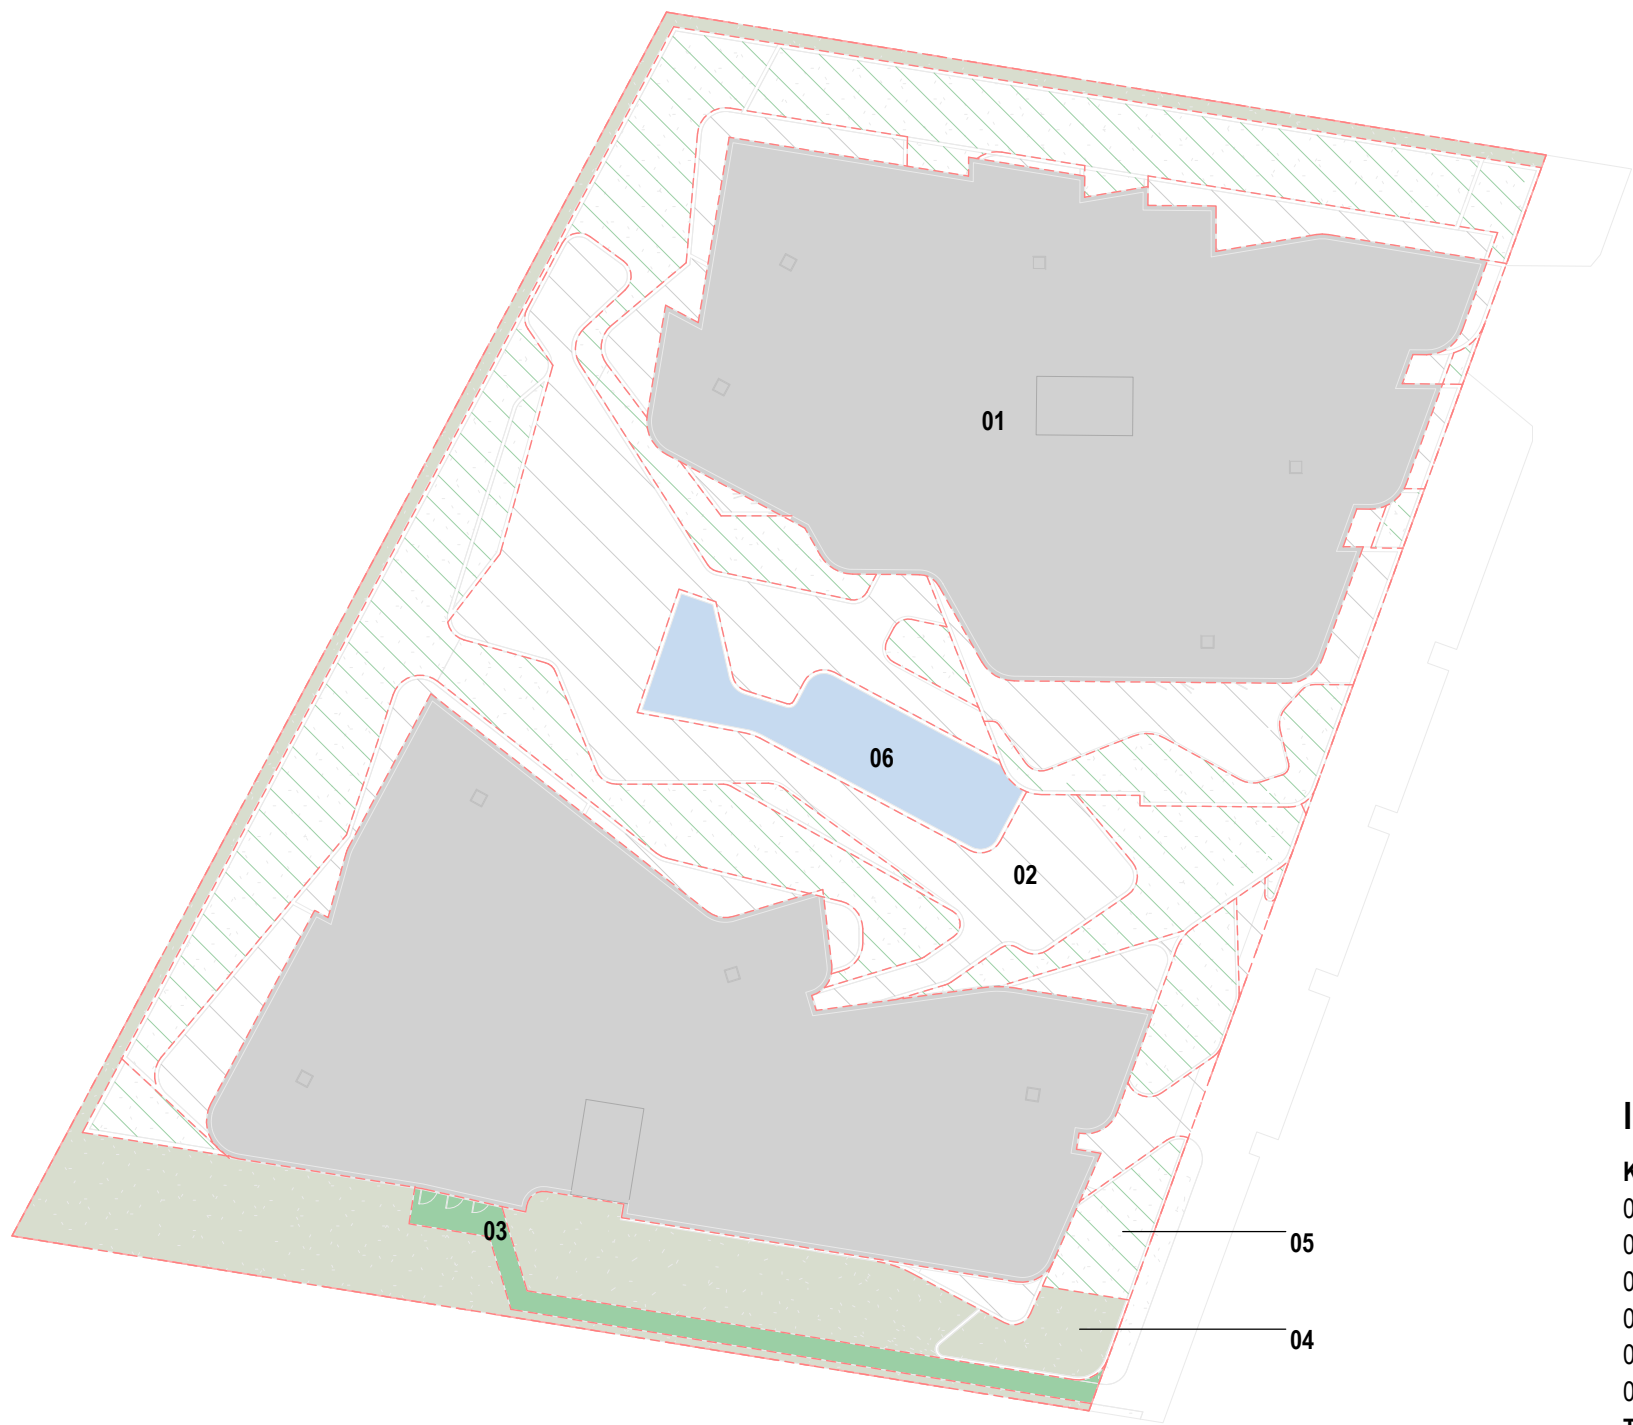

IMPERMEABLE SURFACE BREAKDOWN

KEY	MATERIAL	SITE AREA	AREA	IMPERMEABLE FACTOR	TOTAL %
01	ROOF SURFACES	3630 m²	1677	1	46
02	CONC. PAVERS	3630 m²	670	1	19
03	POROUS PAVING	3630 m²	47	0.2	0.25
04	LANDSCAPING/VEGETATION	3630 m²	371	0	0
05	PLANTING ON STRUCTURE	3630 m²	781	1	22
06	SWIMMING POOL	3630 m²	94	0.5	1.25
TOTAL			3640		88.5

03 **IMPERMEABLE SURFACE BREAKDOWN**

COMMUNAL OPEN SPACE (COS)			
COS	SITE AREA	AREA	TOTAL %
COS GROUND	3630 m²	553 m²	15.25
COS PODIUM	3630 m²	474 m²	13
TOTAL		1027 m²	28.25

SITE COVERAGE			
SITE COVERAGE	SITE AREA	AREA	TOTAL %
SITE COVER	3630 m²	2036 m²	56
TOTAL		2036 m²	56

LEGEND - LANDSCAPE	
	COMMUNAL OPEN SPACE (COS)
	SITE COVER



Client
HERAN GROUP PTY LTD

Project
13-19 ENID STREET
TWEED HEADS NSW 2485

Drawing Title
COMMUNAL OPEN SPACE (COS)IMPERMEABLE SURFACE BREAKDOWN

Scale @ A1	Project Status
As indicated	REVISED DA
Sheet Created	Checked By
NOV 2021	DP
Project No.	Discipline
2021011	A
Approved By	Drawing Number
DH	DA-603
Drawn By	Revision
KS/HD	2

JACKSON TEECE

Brisbane
Level 20, 344 Queen
Street
Brisbane, QLD 4000
Australia
T +61 7 3236 2771
F +61 7 3236 2338
Nominated Architects
Damian Barker (4465), Daniel Hudson (4261)

Sydney
Lot 1, Pier B-9, 23 Hickson
Road
Sydney, NSW 2000 Australia
T +61 2 9290 2722
F +61 2 9290 1150
sydney@jacksonteece.com

Jackson Teece
(Queensland) Pty Ltd
Trading as Jackson
Teece
ABN 87 113 377 012

Concepts and information contained in this drawing are copyright and may not be reproduced in whole or part or by any medium, without the written permission of Jackson Teece. Do not scale this drawing, use figured dimensions only. Verify all project dimensions before commencing on-site work or off-site fabrication. Notify Jackson Teece of any discrepancies and seek instructions.



01 LEVEL 02 PODIUM APT TYPES



02 LEVEL 03 APT TYPES



03 LEVEL 05 APT TYPES

APT TOTAL CONSOLIDATED		
TYPE	COUNT	PERCENTAGE
1 BED	10	9.1%
2 BED	46	41.8%
3 BED	52	47.3%
4 BED	2	1.8%
TOTAL	110	100.0%

APT TOTAL SOUTH		
TOWER	COUNT	TYPE
SOUTH_	21	2 BED
SOUTH_	27	3 BED
SOUTH_	1	4 BED
TOTAL	49	

APT TOTAL NORTH		
TOWER	COUNT	TYPE
NORTH_	10	1 BED
NORTH_	25	2 BED
NORTH_	25	3 BED
NORTH_	1	4 BED
TOTAL	61	

APT VARIANTS TOTAL		
APT TYPE	No.BED	QTY
N-1B	1 BED	10
N-2A	2 BED	1
N-2B	2 BED	10
N-2C	2 BED	9
N-2D	2 BED	3
N-2E	2 BED	2
N-3A	3 BED	9
N-3B	3 BED	7
N-3C	3 BED	9
N-4A	4 BED	1
NORTH_		61
S-2A	2 BED	10
S-2B	2 BED	10
S-2C	2 BED	1
S-3A	3 BED	10
S-3B	3 BED	8
S-3C	3 BED	9
S-4A	4 BED	1
SOUTH_		49
TOTAL		110



04 LEVEL 06 APT TYPES



05 LEVEL 11 APT TYPES

LEGEND - APT BDRM MIX	
1 BDRM	
2 BDRM	
3 BDRM	
4 BDRM	

Client Logo



Client
HERAN GROUP PTY LTD

Project
13-19 ENID STREET
TWEED HEADS NSW 2485

Drawing Title
APARTMENT YEILD / MIX &
TYPOLOGY

Scale @ A1		Project Status	
1 : 400		REVISED DA	
Sheet Created	Checked By	Approved By	Drawn By
NOV 2021	DP	DH	KS/HD
Project No.	Discipline	Drawing Number	Revision
2021011	A	DA-650	2

JACKSON TEECE


Brisbane Level 20, 344 Queen Street Brisbane, QLD 4000 Australia T +61 7 3236 2771 F +61 7 3236 2338 Nominated Architects Damian Barker (4465), Daniel Hudson (4261)	Sydney Lot 1, Pier B-9, 23 Hickson Road Sydney, NSW 2000 Australia T +61 2 9290 2722 F +61 2 9290 1150 sydney@jacksonteece.com	Jackson Teece (Queensland) Pty Ltd Trading as Jackson Teece ABN 87 113 377 012
--	--	--

Concepts and information contained in this drawing are copyright and may not be reproduced in whole or part or by any medium, without the written permission of Jackson Teece. Do not scale this drawing, use figured dimensions only. Verify all project dimensions before commencing on-site work or off-site fabrication. Notify Jackson Teece of any discrepancies and seek instructions.

Amendments			
Rev.	Description	Issued By	Date
1	KS ISSUE FOR DA	KS	10/12/2021
A	ISSUE FOR INFORMATION/RESPONSE TO COUNCIL DRAFT ONLY	KS	01/02/2022
2	ISSUE FOR REVISED DA	KS	17/06/2022



01 APT S-2A - ORIGINAL LAYOUT
1 : 100

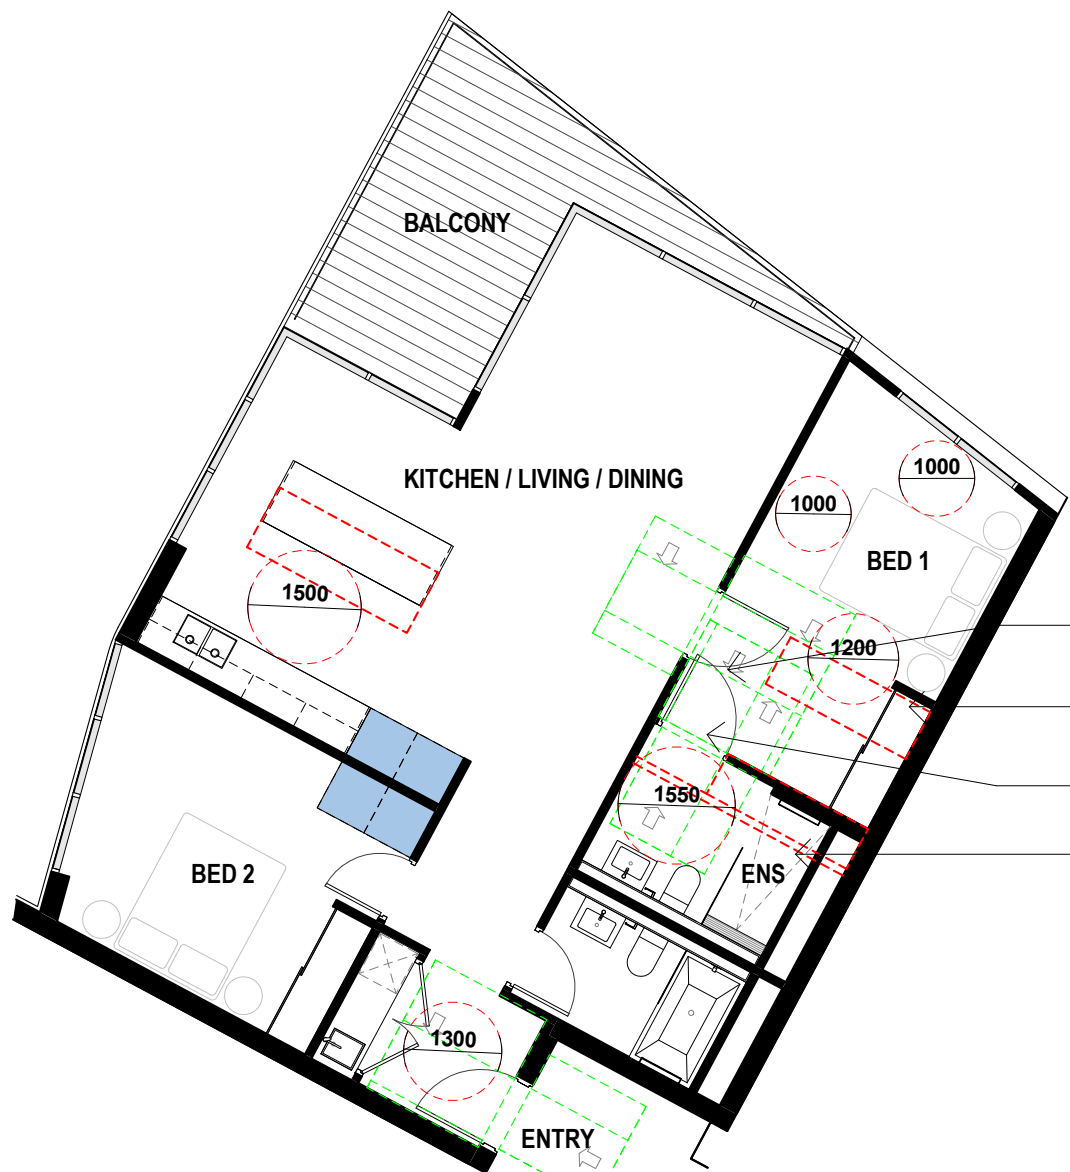


02 APT S-2A - POST ADAPTATION
1 : 100

- DOOR REPOSITIONED TO PROVIDE DOOR CLEARANCE
- EXISTING WALK ROBE TO BE DEMOLISHED AND REPOSITIONED
- DOOR SWING OUTWARDS FOR CLEARANCE
- ENLARGE ENSUITE SIZE

LEGEND / KEY PLAN

- APARTMENT STORAGE
- MIN BALCONY DEPTH/AREA
1 BED :2000/ 8m²
2 BED :2000/ 10m²
3 BED+ :2400/ 12m²
- INDICATIVE OF AREA MEASURED

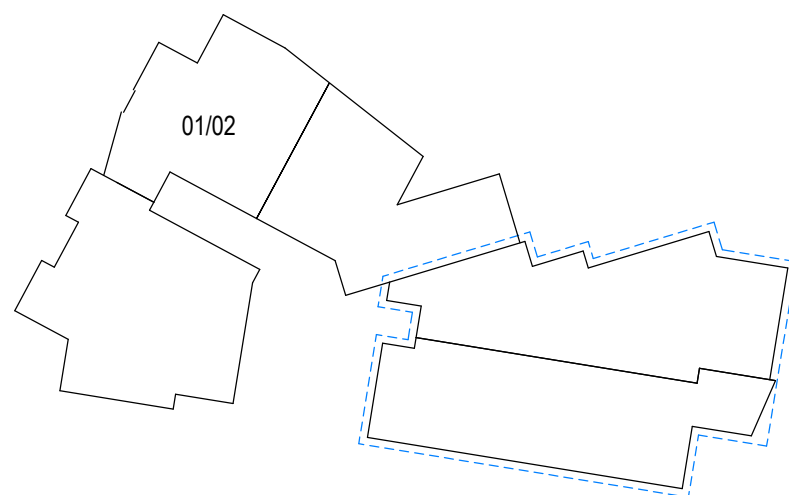

Client Logo



Client

HERAN GROUP PTY LTD

Project

13-19 ENID STREET
TWEED HEADS NSW 2485

Drawing Title

ADAPTABLE APARTMENT
LAYOUT

Scale @ A1		Project Status	
As indicated		REVISED DA	
Sheet Created	Checked By	Approved By	Drawn By
NOV 2021	DP	DH	KS/HD
Project No.	Discipline	Drawing Number	Revision
2021011	A	DA-651	2

JACKSON TEECE

Brisbane
Level 20, 344 Queen
Street,
Brisbane, QLD 4000
Australia
T +61 7 3236 2771
F +61 7 3236 2338
Nominated Architects
Damian Barker (4465), Daniel Hudson (4261)

Sydney
Lot 1, Pier 8-9, 23 Hickson
Road
Sydney, NSW 2000 Australia
T +61 2 9290 2722
F +61 2 9290 1150
sydney@jacksonteece.com

Jackson Teece
(Queensland) Pty Ltd
Trading as Jackson
Teece
ABN 87 113 377 012

Concepts and information contained in this drawing are copyright and may not be reproduced in whole or part or by any medium, without the written permission of Jackson Teece. Do not scale this drawing, use figured dimensions only. Verify all project dimensions before commencing on-site work or off-site fabrication. Notify Jackson Teece of any discrepancies and seek instructions.

01 **APT S-3A**

1 : 100

02 **APT S-2A**

1 : 100

03 **APT S-2B**

1 : 100

04 **APT S-3B**

1 : 100

05 **APT S-3C**

1 : 100

06 **APT S-2C**


1 : 100

07 **APT S-4A**

1 : 100

LEGEND / KEY PLAN

- APARTMENT STORAGE
- MIN BALCONY DEPTH/AREA
 - 1 BED :2000/ 8m²
 - 2 BED :2000/ 10m²
 - 3 BED+ :2400/ 12m²
- INDICATIVE OF AREA MEASURED

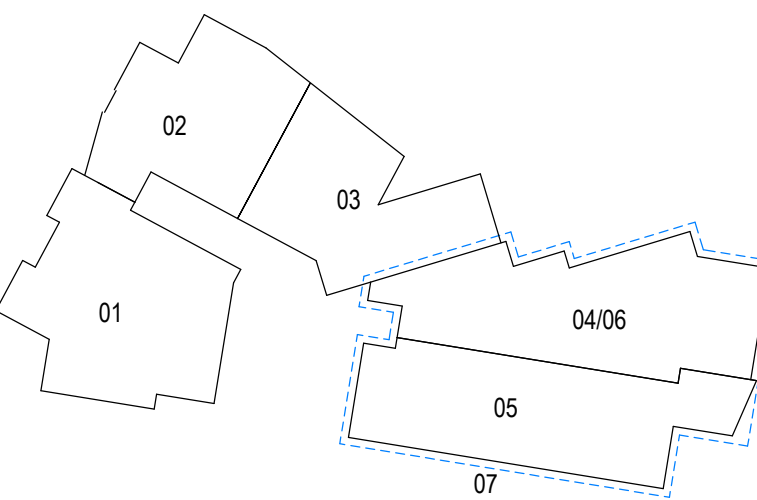

Client Logo



Client

HERAN GROUP PTY LTD

Project

13-19 ENID STREET
TWEED HEADS NSW 2485

Drawing Title

TYPICAL APT SOUTH

Scale @ A1

As indicated

Project Status

REVISED DA

Sheet Created

NOV 2021

Checked By

DP

Approved By

DH

Drawn By

KS/HD

Project No.

2021011

Discipline

A

Drawing Number

DA-652

Revision

1






JACKSON TEECE

Brisbane
Level 20, 344 Queen
Street,
Brisbane, QLD 4000
Australia
T +61 7 3236 2771
F +61 7 3236 2338
Nominated Architects


Sydney
Lot 1, Pier B-9, 23 Hickson
Road
Sydney, NSW 2000 Australia
T +61 2 9290 2722
F +61 2 9290 1150
sydney@jacksonteece.com

Jackson Teece
(Queensland) Pty Ltd
Trading as Jackson
Teece
ABN 87 113 377 012

Concepts and information contained in this drawing are copyright and may not be reproduced in whole or part or by any medium, without the written permission of Jackson Teece. Do not scale this drawing, use figured dimensions only. Verify all project dimensions before commencing on-site work or off-site fabrication. Notify Jackson Teece of any discrepancies and seek instructions.

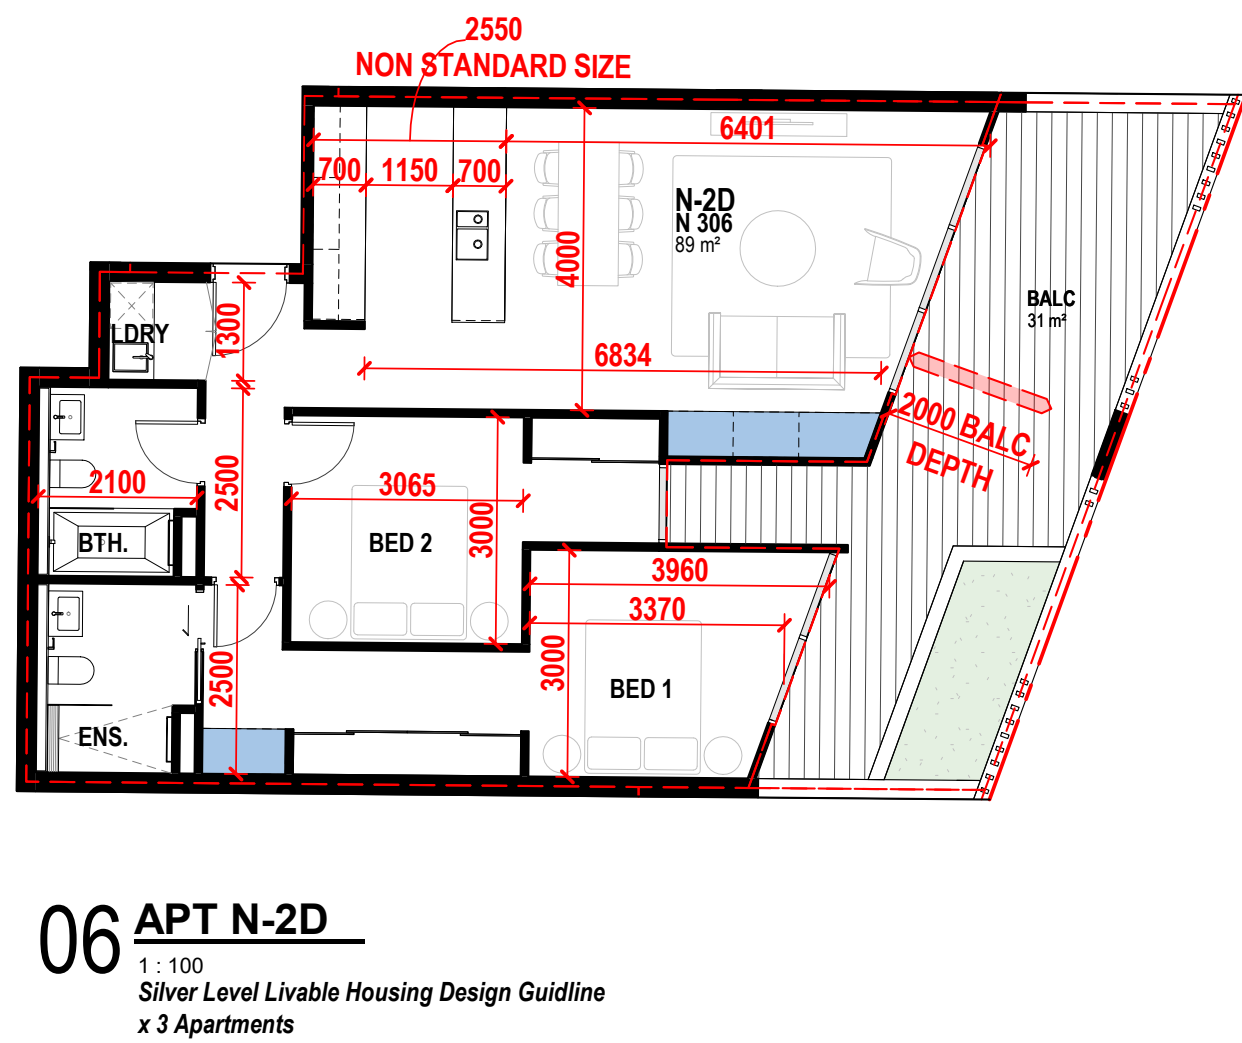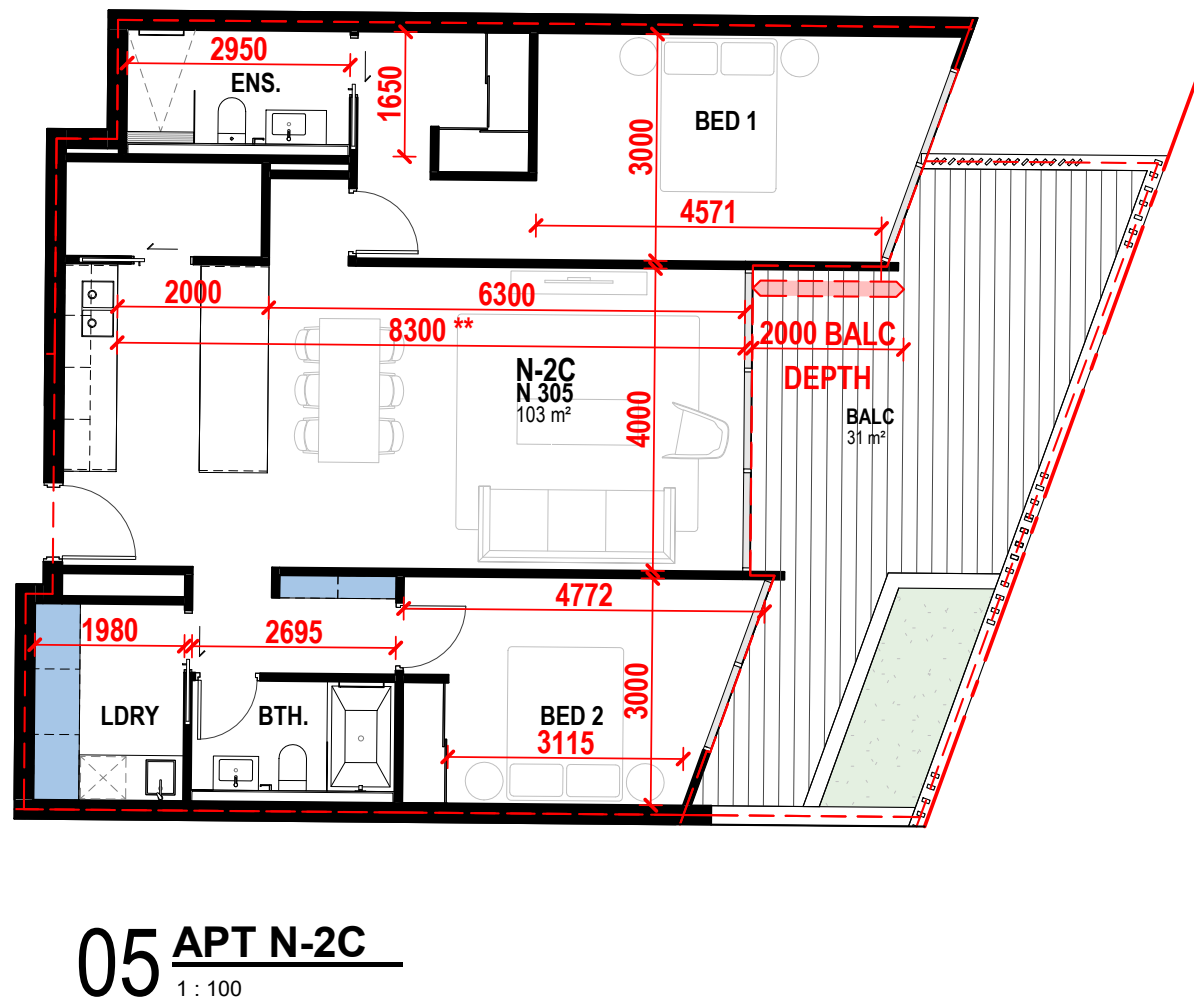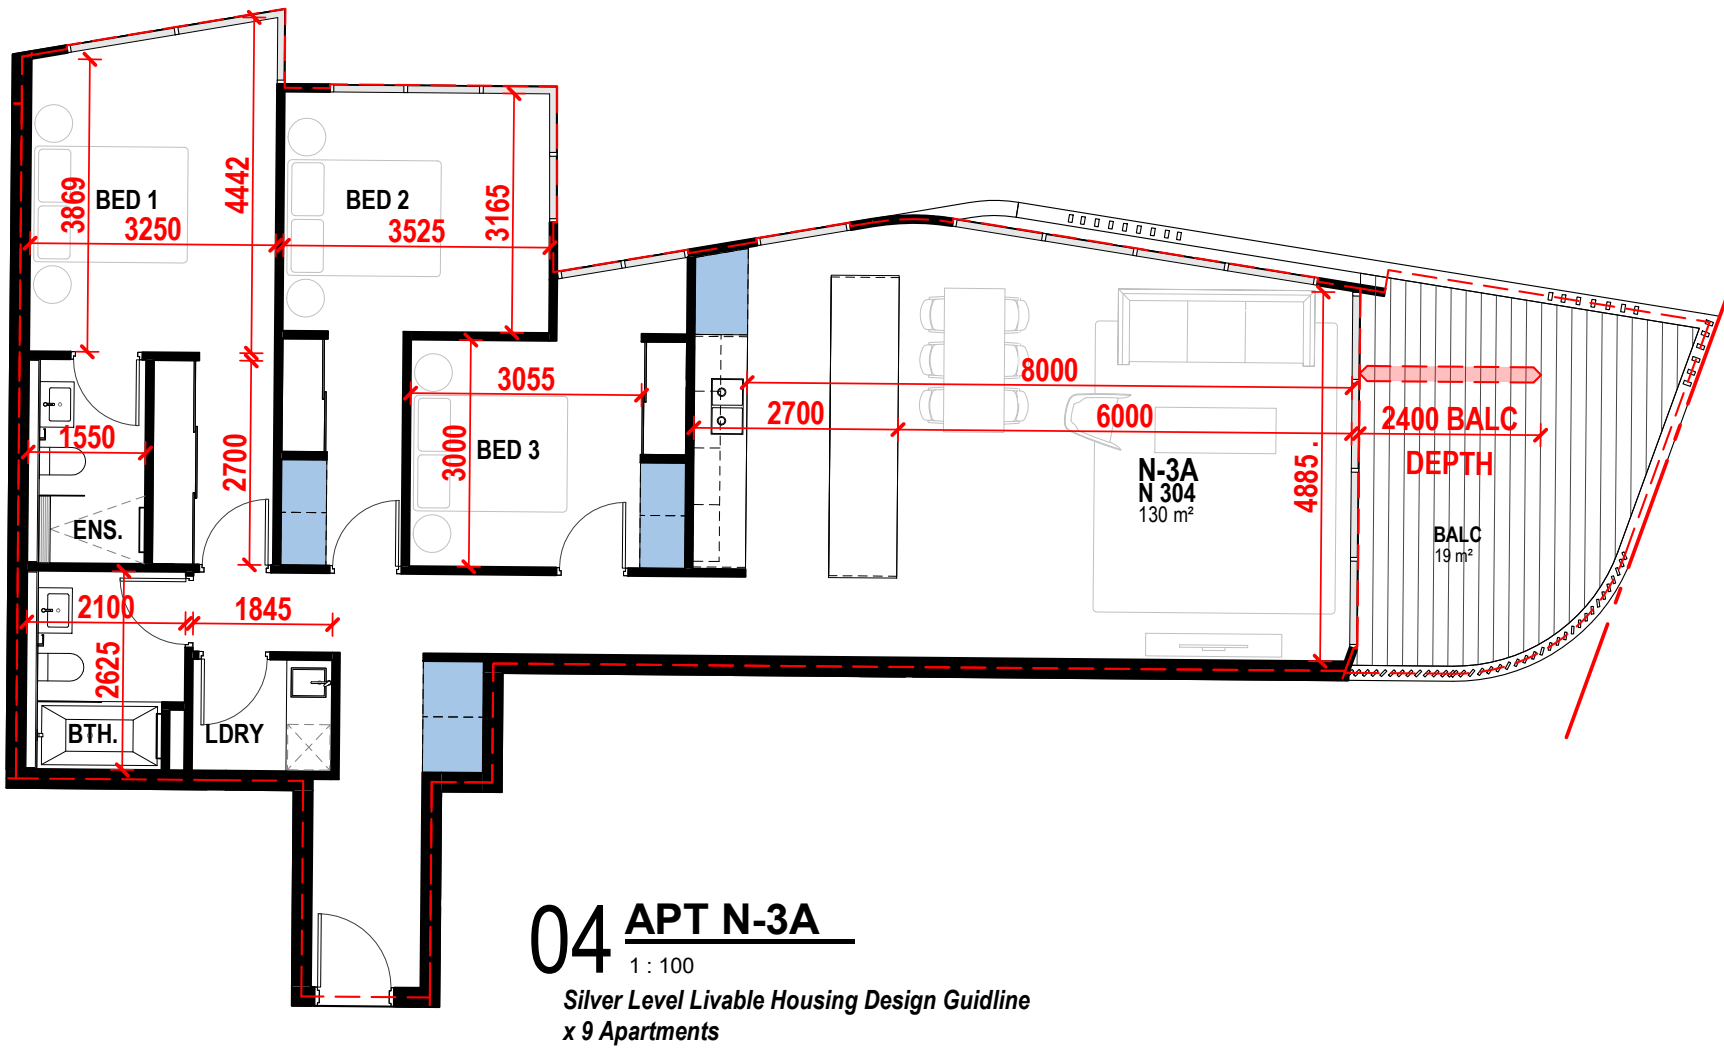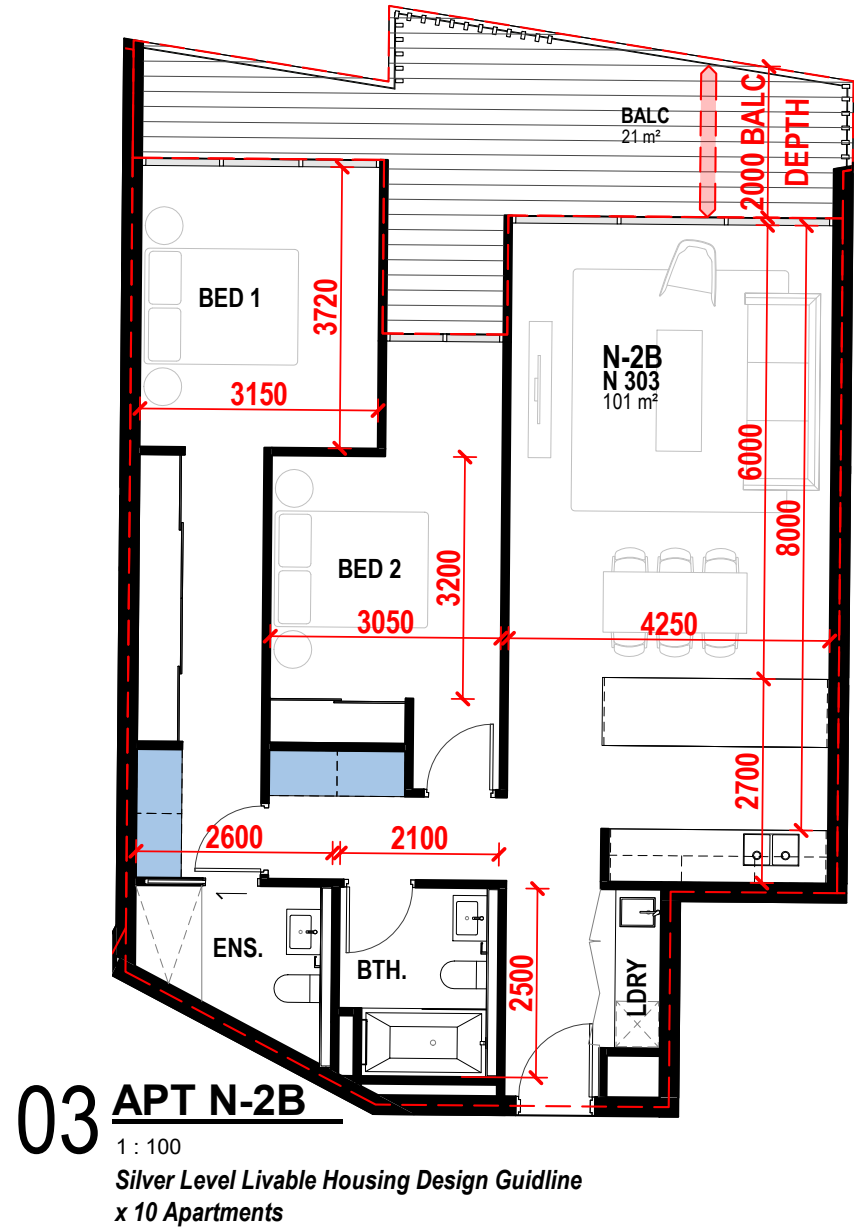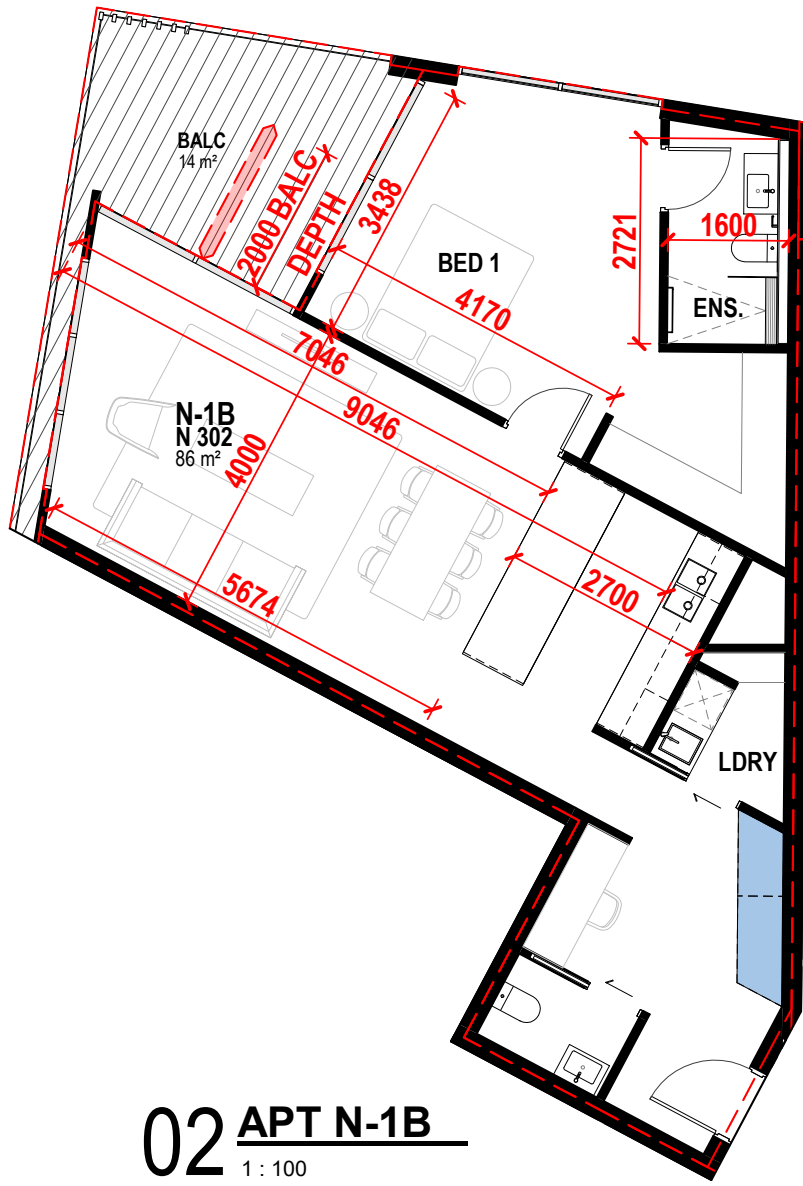

- LEGEND / KEY PLAN
- APARTMENT STORAGE
 - MIN BALCONY DEPTH/AREA
 - 1 BED :2000/ 8m²
 - 2 BED :2000/ 10m²
 - 3 BED+ :2400/ 12m²
 - INDICATIVE OF AREA MEASURED

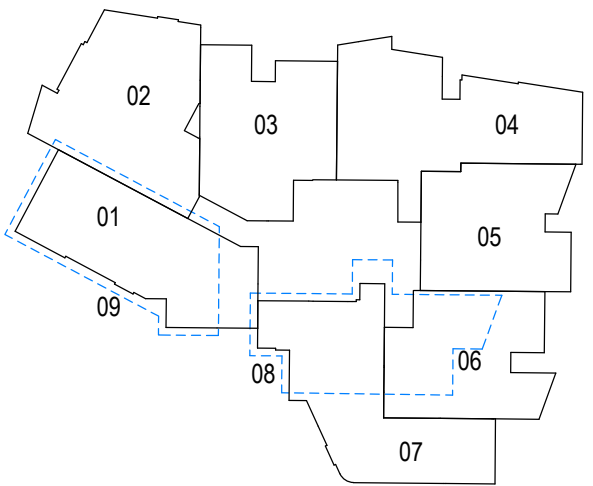

Client Logo



Client
HERAN GROUP PTY LTD

Project
13-19 ENID STREET
TWEED HEADS NSW 2485

Drawing Title
TYPICAL APT NORTH

Scale @ A1	Project Status
As indicated	REVISED DA
Sheet Created	Checked By
NOV 2021	DP
Project No.	Discipline
2021011	A
	Drawing Number
	DA-653
	Revision
	1


JACKSON TEECE

Brisbane
Level 20, 344 Queen
Street,
Brisbane, QLD 4000
Australia
T +61 7 3236 2771
F +61 7 3236 2338
sydney@jacksonteece.com

Sydney
Lot 1, Pier B-9, 23 Hickson
Road
Sydney, NSW 2000 Australia
T +61 2 9290 2722
F +61 2 9290 1150
sydney@jacksonteece.com

Jackson Teece
(Queensland) Pty Ltd
Trading as Jackson
Teece
ABN 87 113 377 012


Concepts and information contained in this drawing are copyright and may not be reproduced in whole or part or by any medium, without the written permission of Jackson Teece. Do not scale this drawing, use figured dimensions only. Verify all project dimensions before commencing on-site work or off-site fabrication. Notify Jackson Teece of any discrepancies and seek instructions.

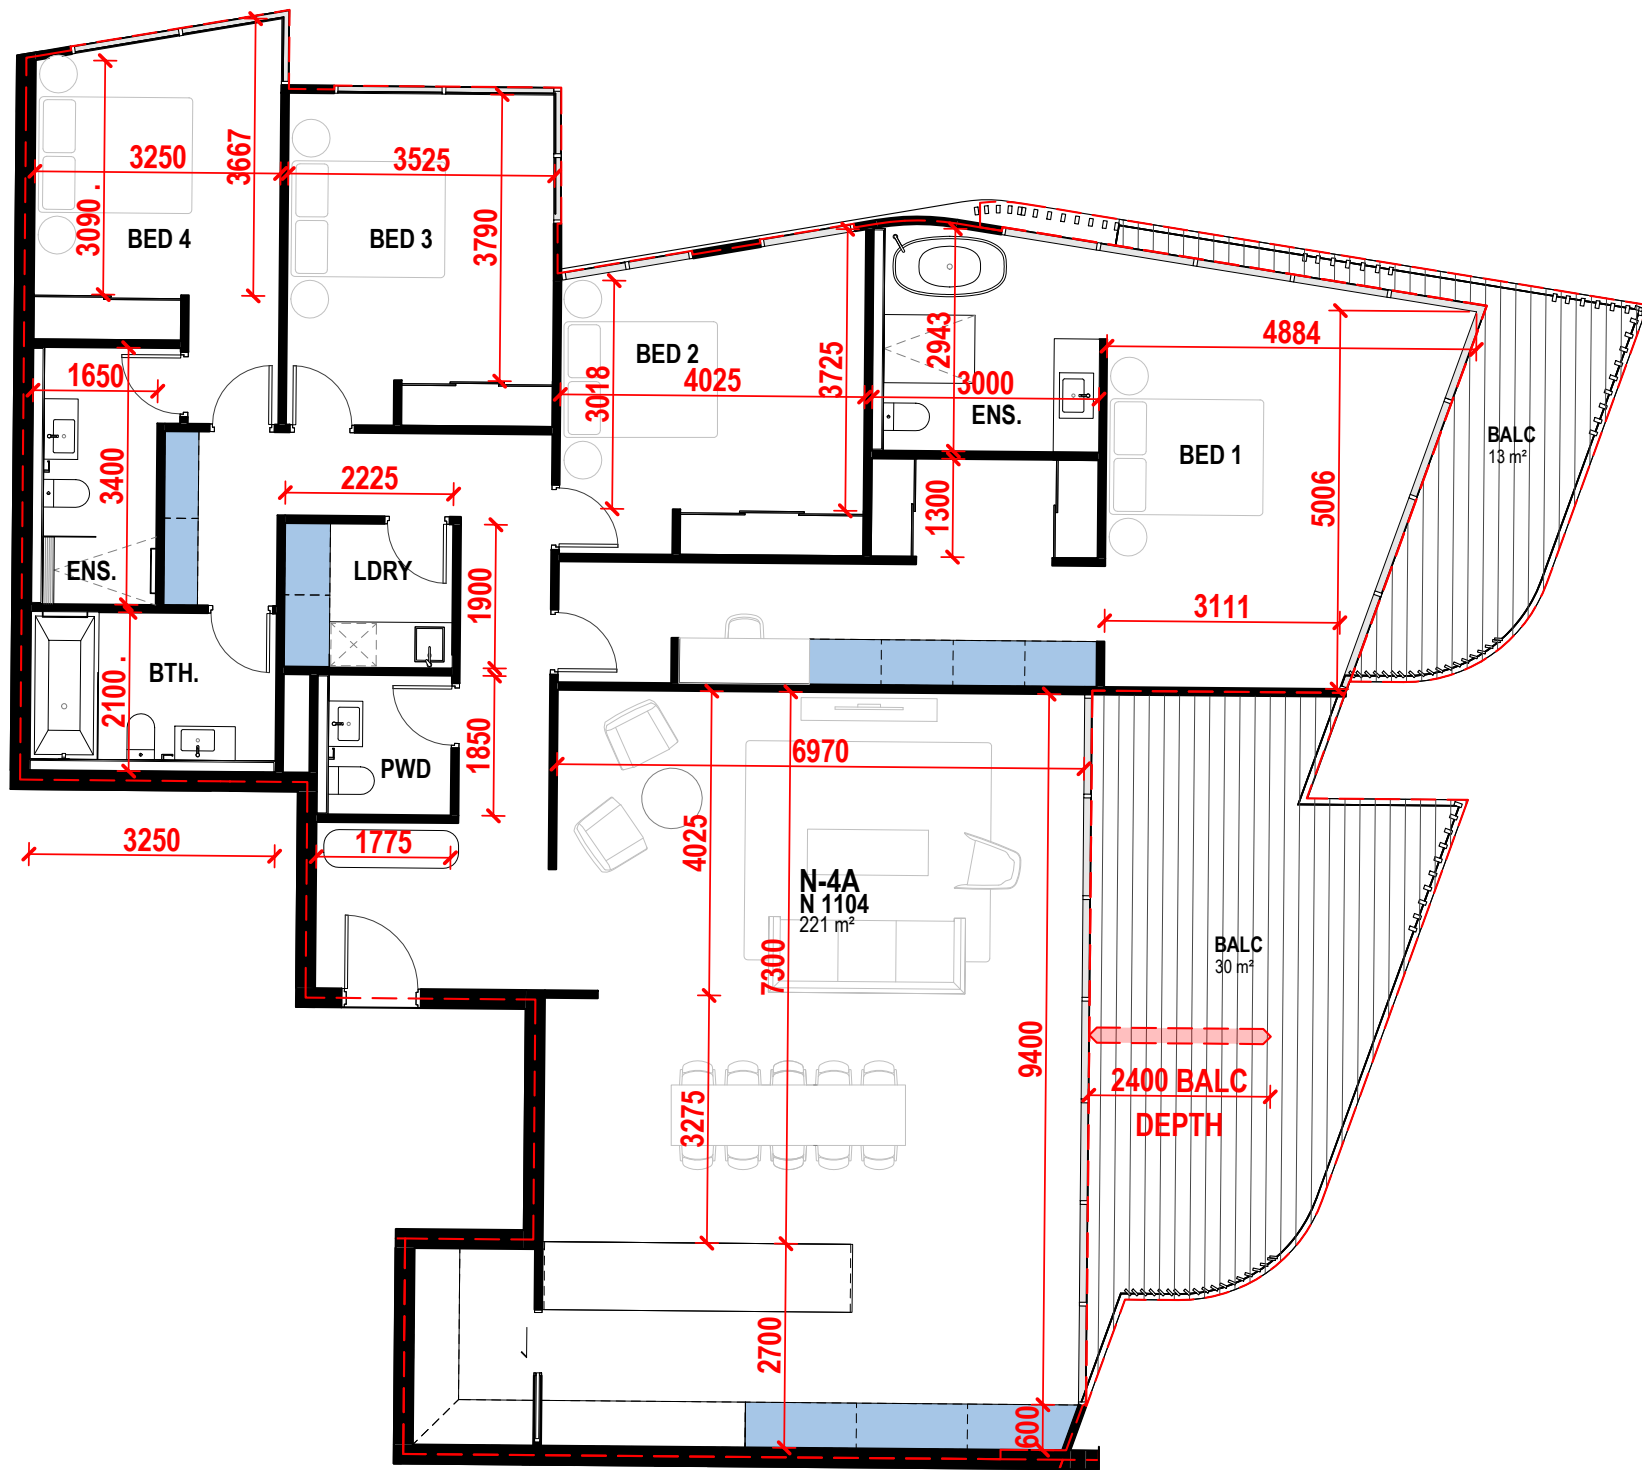

01 APT N-4A
1 : 100

LEGEND / KEY PLAN

- APARTMENT STORAGE
- MIN BALCONY DEPTH/AREA
 - 1 BED :2000/ 8m²
 - 2 BED :2000/ 10m²
 - 3 BED+ :2400/ 12m²
- INDICATIVE OF AREA MEASURED

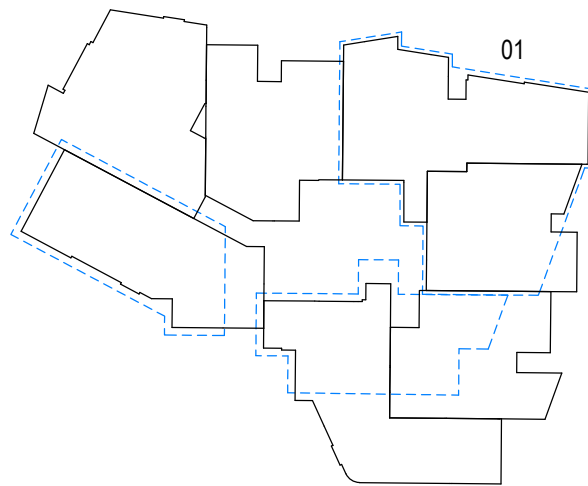

Client Logo



Client

HERAN GROUP PTY LTD

Project

13-19 ENID STREET
TWEED HEADS NSW 2485

Drawing Title

TYPICAL APT NORTH_CONT

Scale @ A1		Project Status	
As indicated		REVISED DA	
Sheet Created	Checked By	Approved By	Drawn By
NOV 2021	DP	DH	KS/HD
Project No.	Discipline	Drawing Number	Revision
2021011	A	DA-654	1

JACKSON TEECE

Brisbane
Level 20, 344 Queen
Street
Brisbane, QLD 4000
Australia
T +61 7 3236 2771
F +61 7 3236 2338
Nominated Architects
Damian Barker (4465), Daniel Hudson (4261)

Sydney
Lot 1, Pier 8-9, 23 Hickson
Road
Sydney, NSW 2000 Australia
T +61 2 9290 2722
F +61 2 9290 1150
sydney@jacksonteece.com

Jackson Teece
(Queensland) Pty Ltd
Trading as Jackson
Teece
ABN 87 113 377 012

Concepts and information contained in this drawing are copyright and may not be reproduced in whole or part or by any medium, without the written permission of Jackson Teece. Do not scale this drawing, use figured dimensions only. Verify all project dimensions before commencing on-site work or off-site fabrication. Notify Jackson Teece of any discrepancies and seek instructions.

APT TYPES/NUMBERS_TOTAL NORTH

LEVEL / APARTMENT NUMBER & TYPE			ORIENTATED TO SIGNIFICANT VIEWS	ADG COMPLIANCE (SOLAR ACCESS BY OTHERS)					CROSS VENTILATION
LEVEL	APT No.	APT TYPE		APT AREA (INTERNAL)	PRIVATE OPEN SPACE (POS)	BALCONY DEPTH	STORAGE		
LEVEL 02	N 201	N-2A		X	X	X	X	X	
LEVEL 02	N 202	N-1B		X	X	X	X	X	
LEVEL 02	N 203	N-2B		X	X	X	X		
LEVEL 02	N 204	N-3A		X	X	X	X	X	
LEVEL 02	N 205	N-2C	X	X	X	X	X		
LEVEL 02	N 206	N-2D	X	X	X	X	X		
LEVEL 03	N 301	N-3C		X	X	X	X	X	
LEVEL 03	N 302	N-1B		X	X	X	X	X	
LEVEL 03	N 303	N-2B		X	X	X	X		
LEVEL 03	N 304	N-3A		X	X	X	X	X	
LEVEL 03	N 305	N-2C	X	X	X	X	X		
LEVEL 03	N 306	N-2D	X	X	X	X	X		
LEVEL 03	N 307	N-2E	X	X	X	X	X	X	
LEVEL 04	N 401	N-3C		X	X	X	X	X	
LEVEL 04	N 402	N-1B		X	X	X	X	X	
LEVEL 04	N 403	N-2B		X	X	X	X		
LEVEL 04	N 404	N-3A		X	X	X	X	X	
LEVEL 04	N 405	N-2C	X	X	X	X	X		
LEVEL 04	N 406	N-2D	X	X	X	X	X		
LEVEL 04	N 407	N-2E	X	X	X	X	X	X	
LEVEL 05	N 501	N-3C		X	X	X	X	X	
LEVEL 05	N 502	N-1B		X	X	X	X	X	
LEVEL 05	N 503	N-2B		X	X	X	X		
LEVEL 05	N 504	N-3A		X	X	X	X	X	
LEVEL 05	N 505	N-2C	X	X	X	X	X		
LEVEL 05	N 506	N-3B	X	X	X	X	X	X	
LEVEL 06	N 601	N-3C		X	X	X	X	X	
LEVEL 06	N 602	N-1B		X	X	X	X	X	
LEVEL 06	N 603	N-2B		X	X	X	X		
LEVEL 06	N 604	N-3A		X	X	X	X	X	
LEVEL 06	N 605	N-2C	X	X	X	X	X		
LEVEL 06	N 606	N-3B	X	X	X	X	X	X	
LEVEL 07	N 701	N-3C		X	X	X	X	X	
LEVEL 07	N 702	N-1B		X	X	X	X	X	
LEVEL 07	N 703	N-2B		X	X	X	X		
LEVEL 07	N 704	N-3A		X	X	X	X	X	
LEVEL 07	N 705	N-2C	X	X	X	X	X		
LEVEL 07	N 706	N-3B	X	X	X	X	X	X	
LEVEL 08	N 801	N-3C		X	X	X	X	X	
LEVEL 08	N 802	N-1B		X	X	X	X	X	
LEVEL 08	N 803	N-2B		X	X	X	X		
LEVEL 08	N 804	N-3A		X	X	X	X	X	
LEVEL 08	N 805	N-2C	X	X	X	X	X		
LEVEL 08	N 806	N-3B	X	X	X	X	X	X	
LEVEL 09	N 901	N-3C		X	X	X	X	X	
LEVEL 09	N 902	N-1B		X	X	X	X	X	
LEVEL 09	N 903	N-2B		X	X	X	X		
LEVEL 09	N 904	N-3A		X	X	X	X	X	
LEVEL 09	N 905	N-2C	X	X	X	X	X		
LEVEL 09	N 906	N-3B	X	X	X	X	X	X	
LEVEL 10	N 1001	N-3C		X	X	X	X	X	
LEVEL 10	N 1002	N-1B		X	X	X	X	X	
LEVEL 10	N 1003	N-2B		X	X	X	X		
LEVEL 10	N 1004	N-3A		X	X	X	X	X	
LEVEL 10	N 1005	N-2C	X	X	X	X	X		
LEVEL 10	N 1006	N-3B	X	X	X	X	X	X	
LEVEL 11	N 1101	N-3C		X	X	X	X	X	
LEVEL 11	N 1102	N-1B		X	X	X	X	X	
LEVEL 11	N 1103	N-2B		X	X	X	X		
LEVEL 11	N 1104	N-4A		X	X	X	X	X	
LEVEL 11	N 1105	N-3B		X	X	X	X	X	

APT TYPES/NUMBERS_TOTAL SOUTH

LEVEL / APARTMENT NUMBER & TYPE			ORIENTATED TO SIGNIFICANT VIEWS	ADG COMPLIANCE (SOLAR ACCESS BY OTHERS)				
LEVEL	APT No.	APT TYPE		APT AREA (INTERNAL)	PRIVATE OPEN SPACE (POS)	BALCONY DEPTH	STORAGE	CROSS VENTILATION
LEVEL 02	S 201	S-3A		X	X	X	X	X
LEVEL 02	S 202	S-2A		X	X	X	X	X
LEVEL 02	S 203	S-2B	X	X	X	X	X	X
LEVEL 02	S 204	S-2C	X	X	X	X	X	X
LEVEL 02	S 205	S-3C	X	X	X	X	X	X
LEVEL 03	S 301	S-3A		X	X	X	X	X
LEVEL 03	S 302	S-2A		X	X	X	X	X
LEVEL 03	S 303	S-2B	X	X	X	X	X	X
LEVEL 03	S 304	S-3B	X	X	X	X	X	X
LEVEL 03	S 305	S-3C	X	X	X	X	X	X
LEVEL 04	S 401	S-3A		X	X	X	X	X
LEVEL 04	S 402	S-2A		X	X	X	X	X
LEVEL 04	S 403	S-2B	X	X	X	X	X	X
LEVEL 04	S 404	S-3B	X	X	X	X	X	X
LEVEL 04	S 405	S-3C	X	X	X	X	X	X
LEVEL 05	S 501	S-3A	X	X	X	X	X	X
LEVEL 05	S 502	S-2A		X	X	X	X	X
LEVEL 05	S 503	S-2B		X	X	X	X	X
LEVEL 05	S 504	S-3B	X	X	X	X	X	X
LEVEL 05	S 505	S-3C	X	X	X	X	X	X
LEVEL 06	S 601	S-3A		X	X	X	X	X
LEVEL 06	S 602	S-2A		X	X	X	X	X
LEVEL 06	S 603	S-2B		X	X	X	X	X
LEVEL 06	S 604	S-3B	X	X	X	X	X	X
LEVEL 06	S 605	S-3C	X	X	X	X	X	X
LEVEL 07	S 701	S-3A		X	X	X	X	X
LEVEL 07	S 702	S-2A		X	X	X	X	X
LEVEL 07	S 703	S-2B		X	X	X	X	X
LEVEL 07	S 704	S-3B		X	X	X	X	X
LEVEL 07	S 705	S-3C	X	X	X	X	X	X
LEVEL 08	S 801	S-3A		X	X	X	X	X
LEVEL 08	S 802	S-2A		X	X	X	X	X
LEVEL 08	S 803	S-2B		X	X	X	X	X
LEVEL 08	S 804	S-3B		X	X	X	X	X
LEVEL 08	S 805	S-3C	X	X	X	X	X	X
LEVEL 09	S 901	S-3A		X	X	X	X	X
LEVEL 09	S 902	S-2A		X	X	X	X	X
LEVEL 09	S 903	S-2B		X	X	X	X	X
LEVEL 09	S 904	S-3B		X	X	X	X	X
LEVEL 09	S 905	S-3C	X	X	X	X	X	X
LEVEL 10	S 1001	S-3A		X	X	X	X	X
LEVEL 10	S 1002	S-2A		X	X	X	X	X
LEVEL 10	S 1003	S-2B		X	X	X	X	X
LEVEL 10	S 1004	S-3B		X	X	X	X	X
LEVEL 10	S 1005	S-3C	X	X	X	X	X	X
LEVEL 11	S 1101	S-3A		X	X	X	X	X
LEVEL 11	S 1102	S-2A		X	X	X	X	X
LEVEL 11	S 1103	S-2B		X	X	X	X	X
LEVEL 11	S 1104	S-4A		X	X	X	X	X

Client Logo



Client
HERAN GROUP PTY LTD

Project
**13-19 ENID STREET
TWEED HEADS NSW 2485**

Drawing Title
ADG COMPLIANCE

Scale @ A1		Project Status	
		REVISED DA	
Sheet Created	Checked By	Approved By	Drawn By
NOV 2021	DP	DH	KS/HD
Project No.	Discipline	Drawing Number	Revision
2021011	A	DA-700	2


JACKSON TEECE

Brisbane
Level 20, 344 Queen
Street
Brisbane, QLD 4000
Australia
T +61 7 3236 2771
F +61 7 3236 2338
Nominated Architects
Damian Barker (4465), Daniel Hudson (4261)

Sydney
Lot 1, Pier B-9, 23 Hickson
Road
Sydney, NSW 2000 Australia
T +61 2 9290 2722
F +61 2 9290 1150
sydney@jacksonteece.com


Jackson Teece
(Queensland) Pty Ltd
Trading as Jackson
Teece
ABN 87 113 377 012

Concepts and information contained in this drawing are copyright and may not be reproduced in whole or part or by any medium, without the written permission of Jackson Teece. Do not scale this drawing, use figured dimensions only. Verify all project dimensions before commencing on-site work or off-site fabrication. Notify Jackson Teece of any discrepancies and seek instructions.

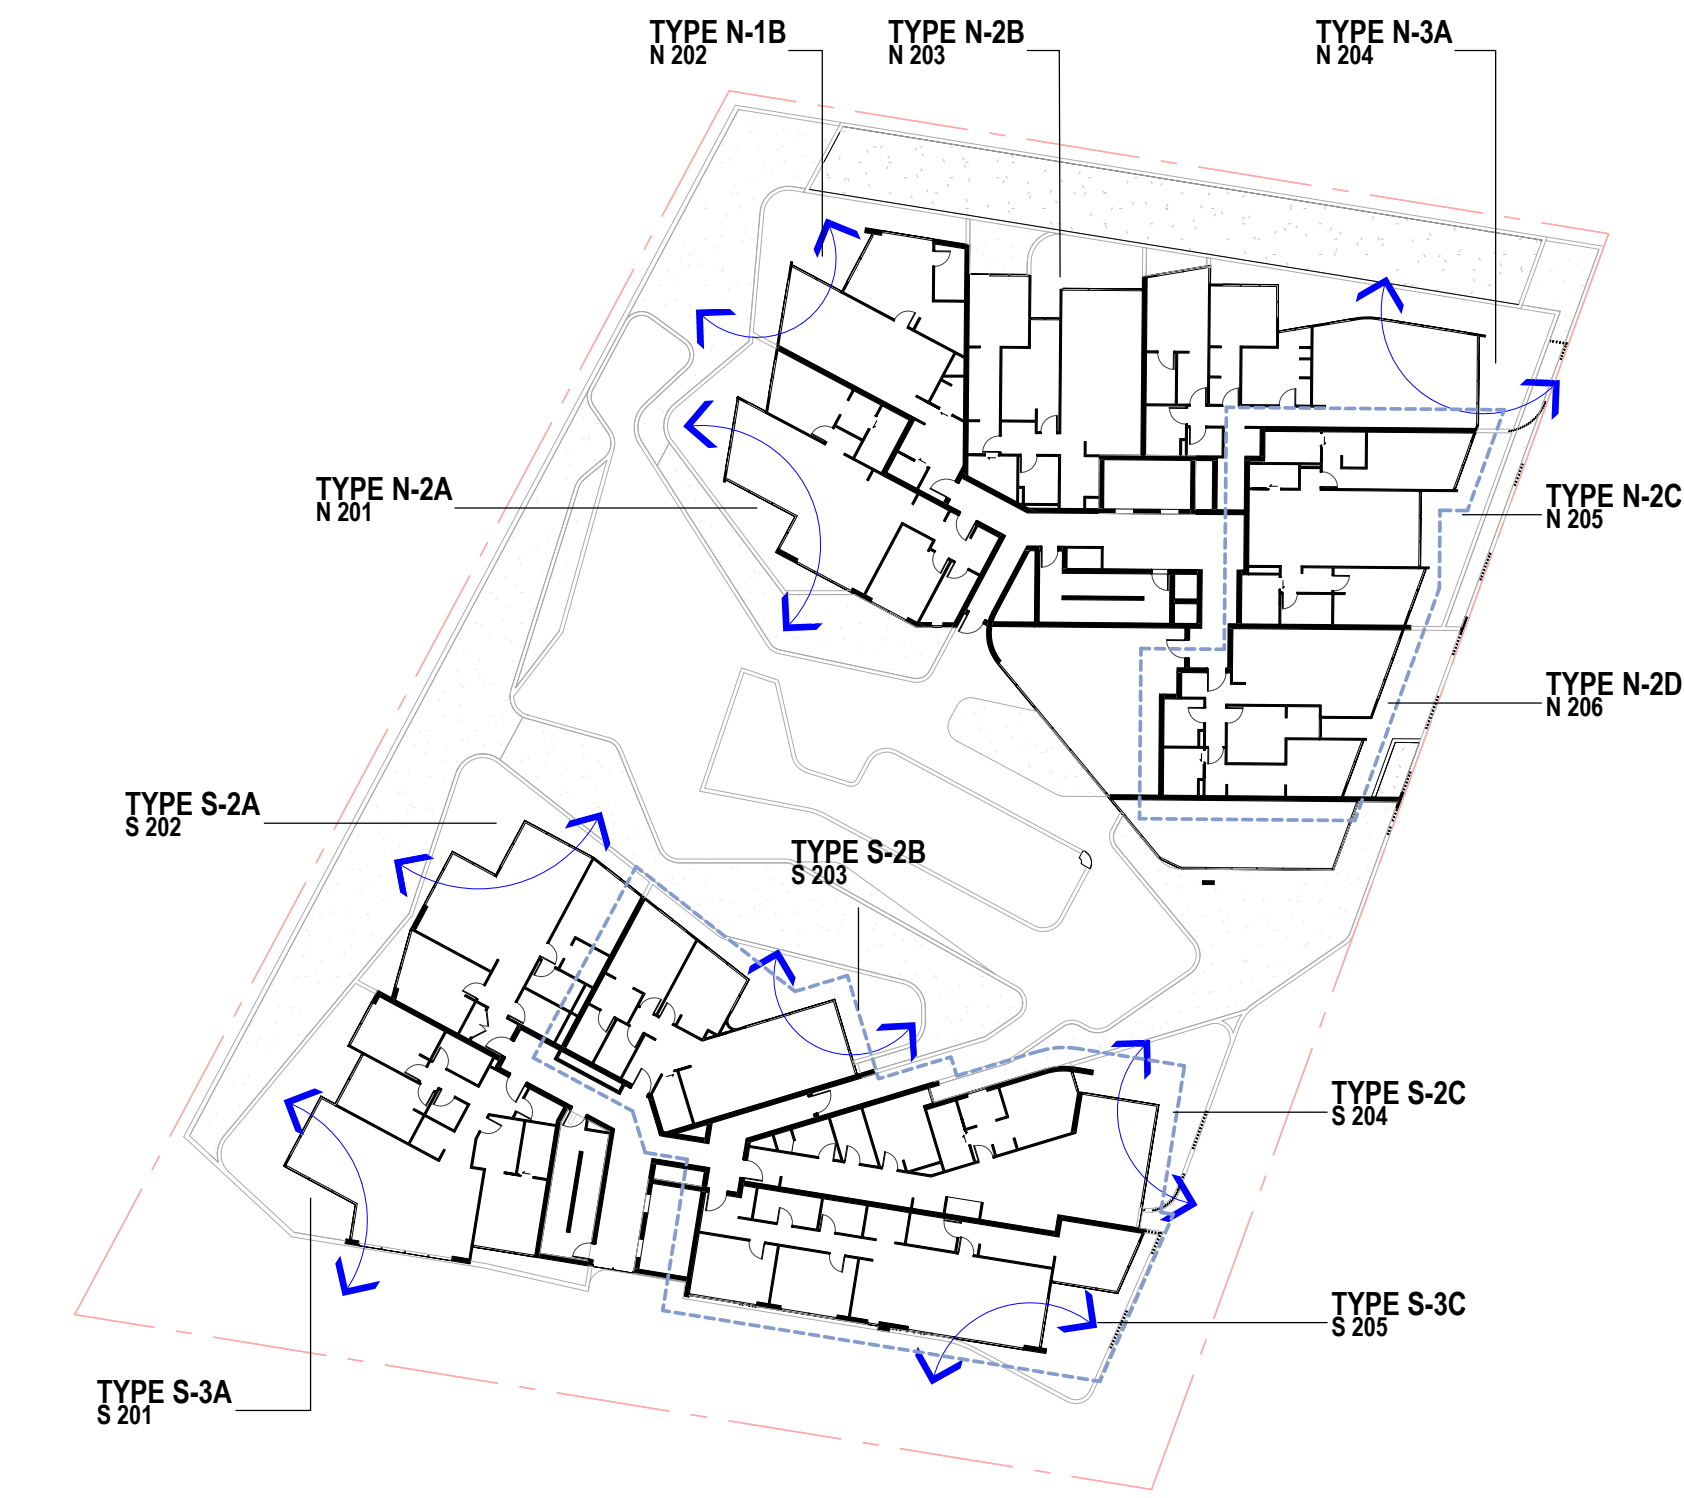


01 **LEVEL 02 (PODIUM)**

1 : 400

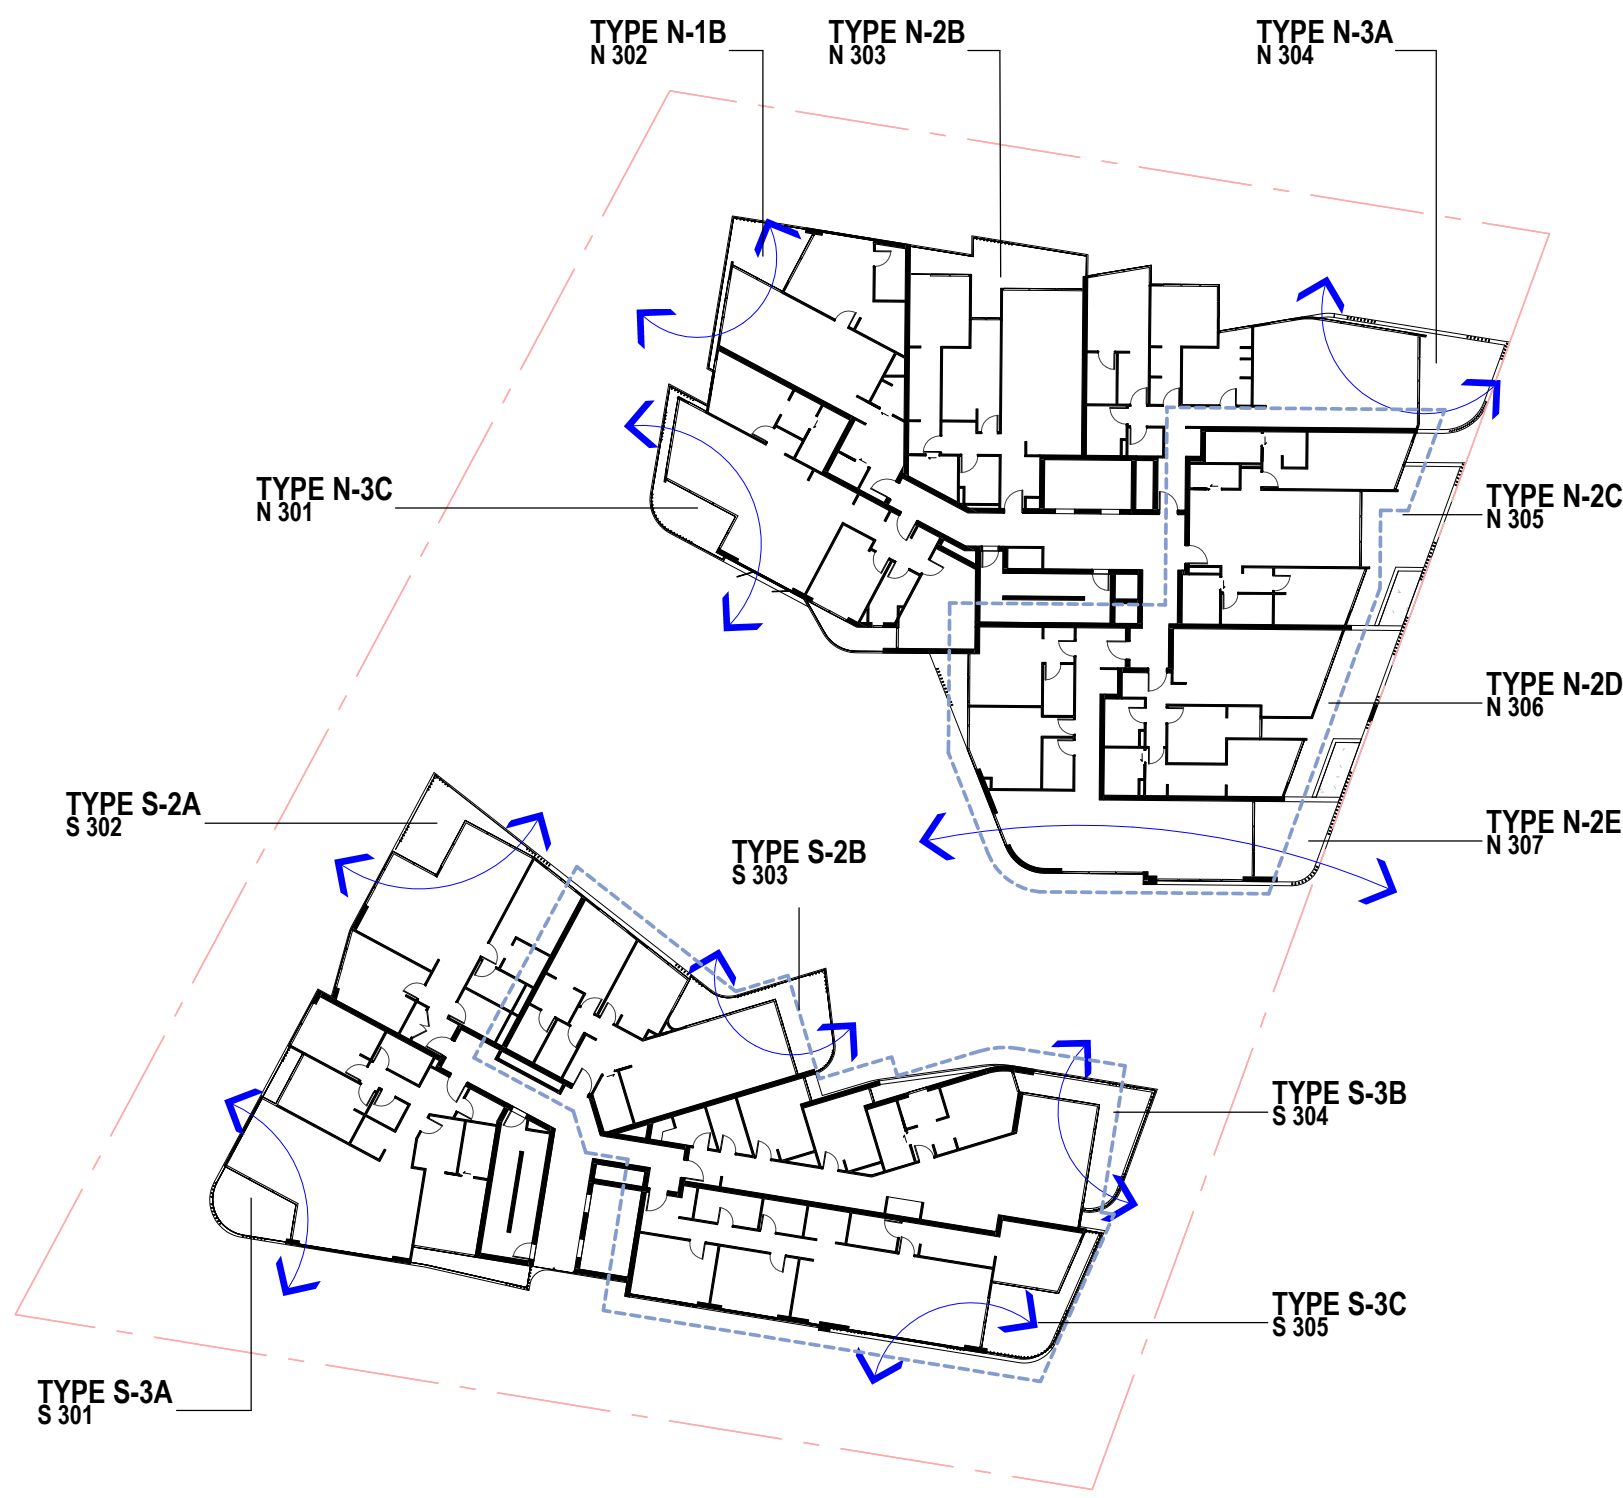

02 **LEVEL 03**

1 : 400

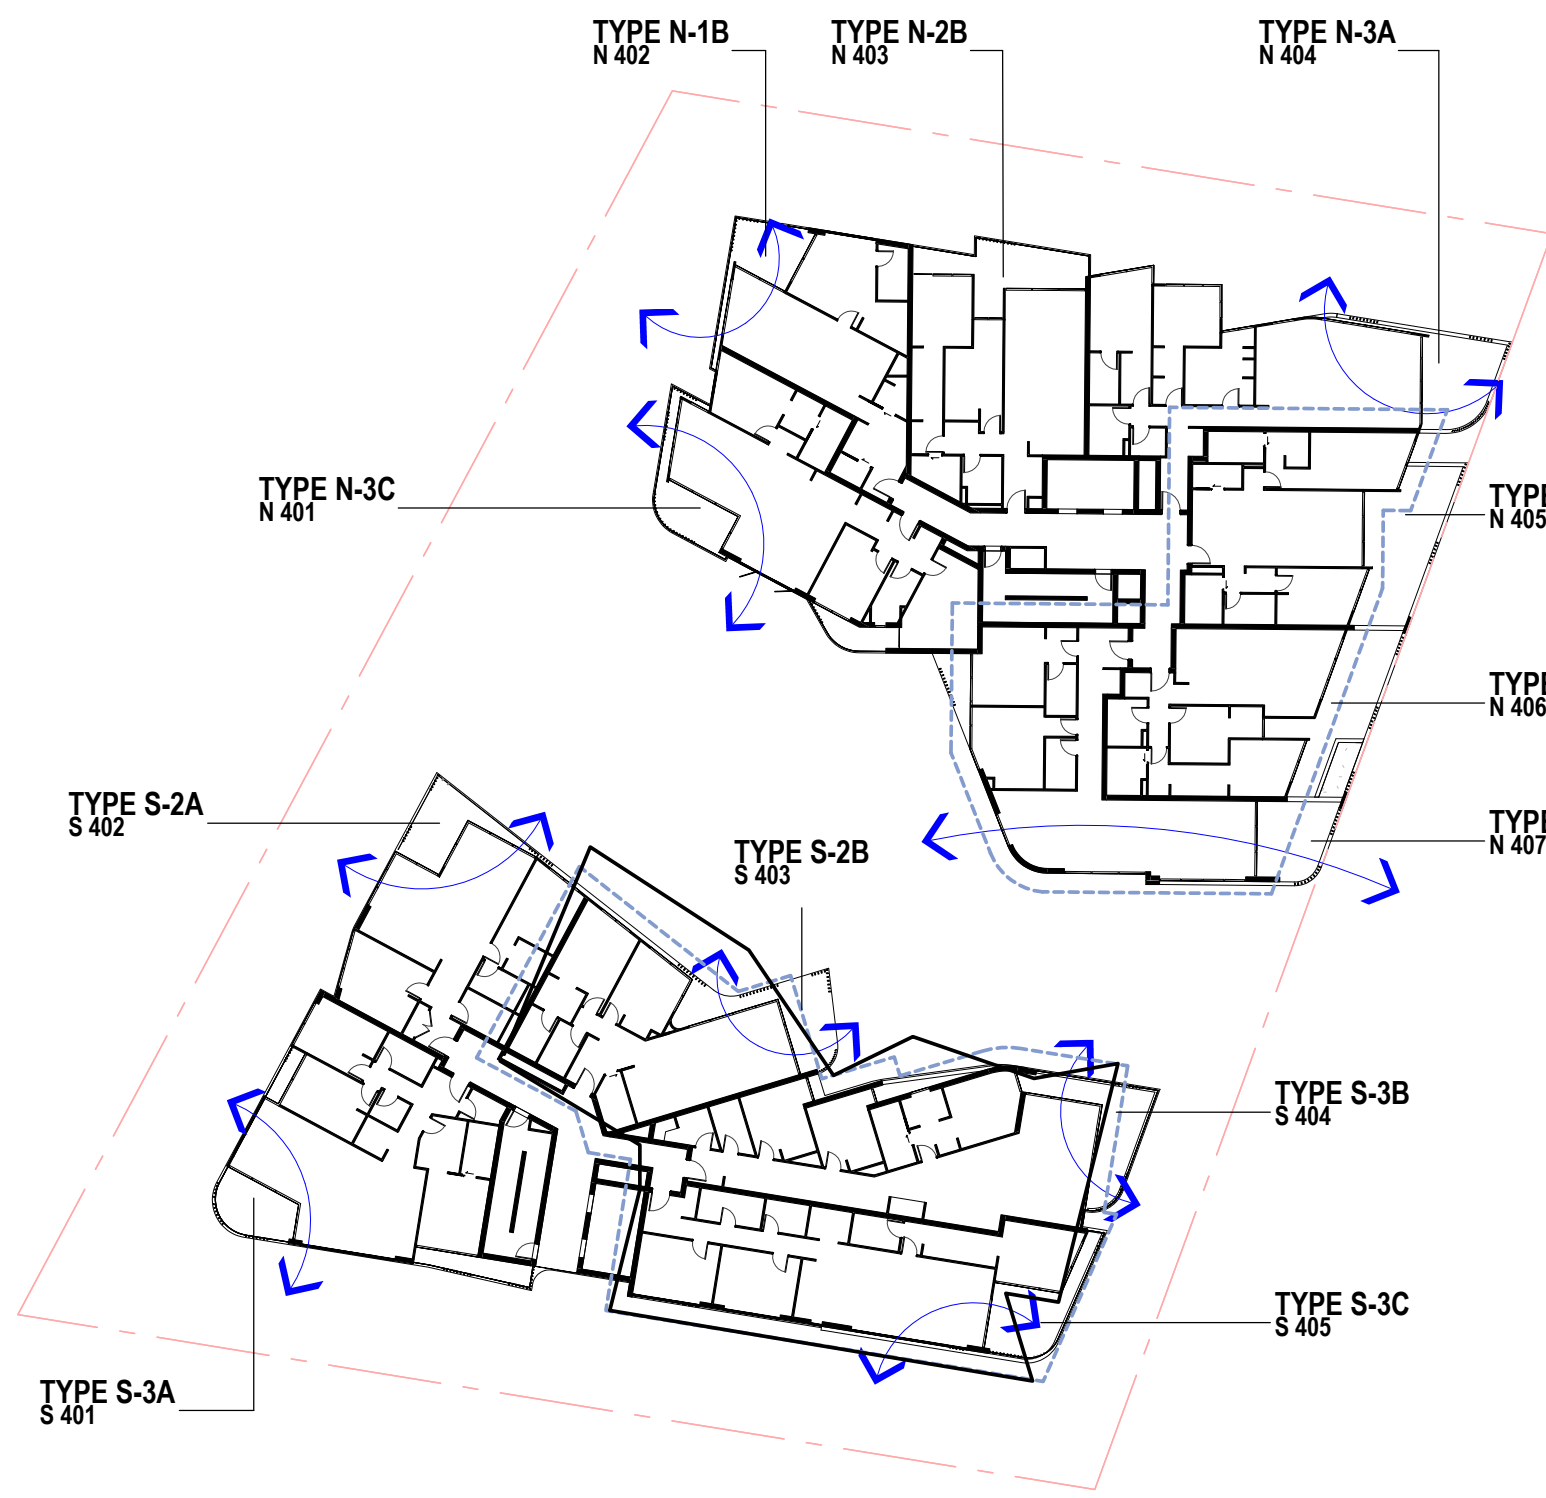

03 **LEVEL 04**


1 : 400

LEGEND - CROSS VENTILATION

↔ CROSS VENTILATED


LEGEND -

APARTMENTS ORIENTATED TO SIGNIFICANT VIEW

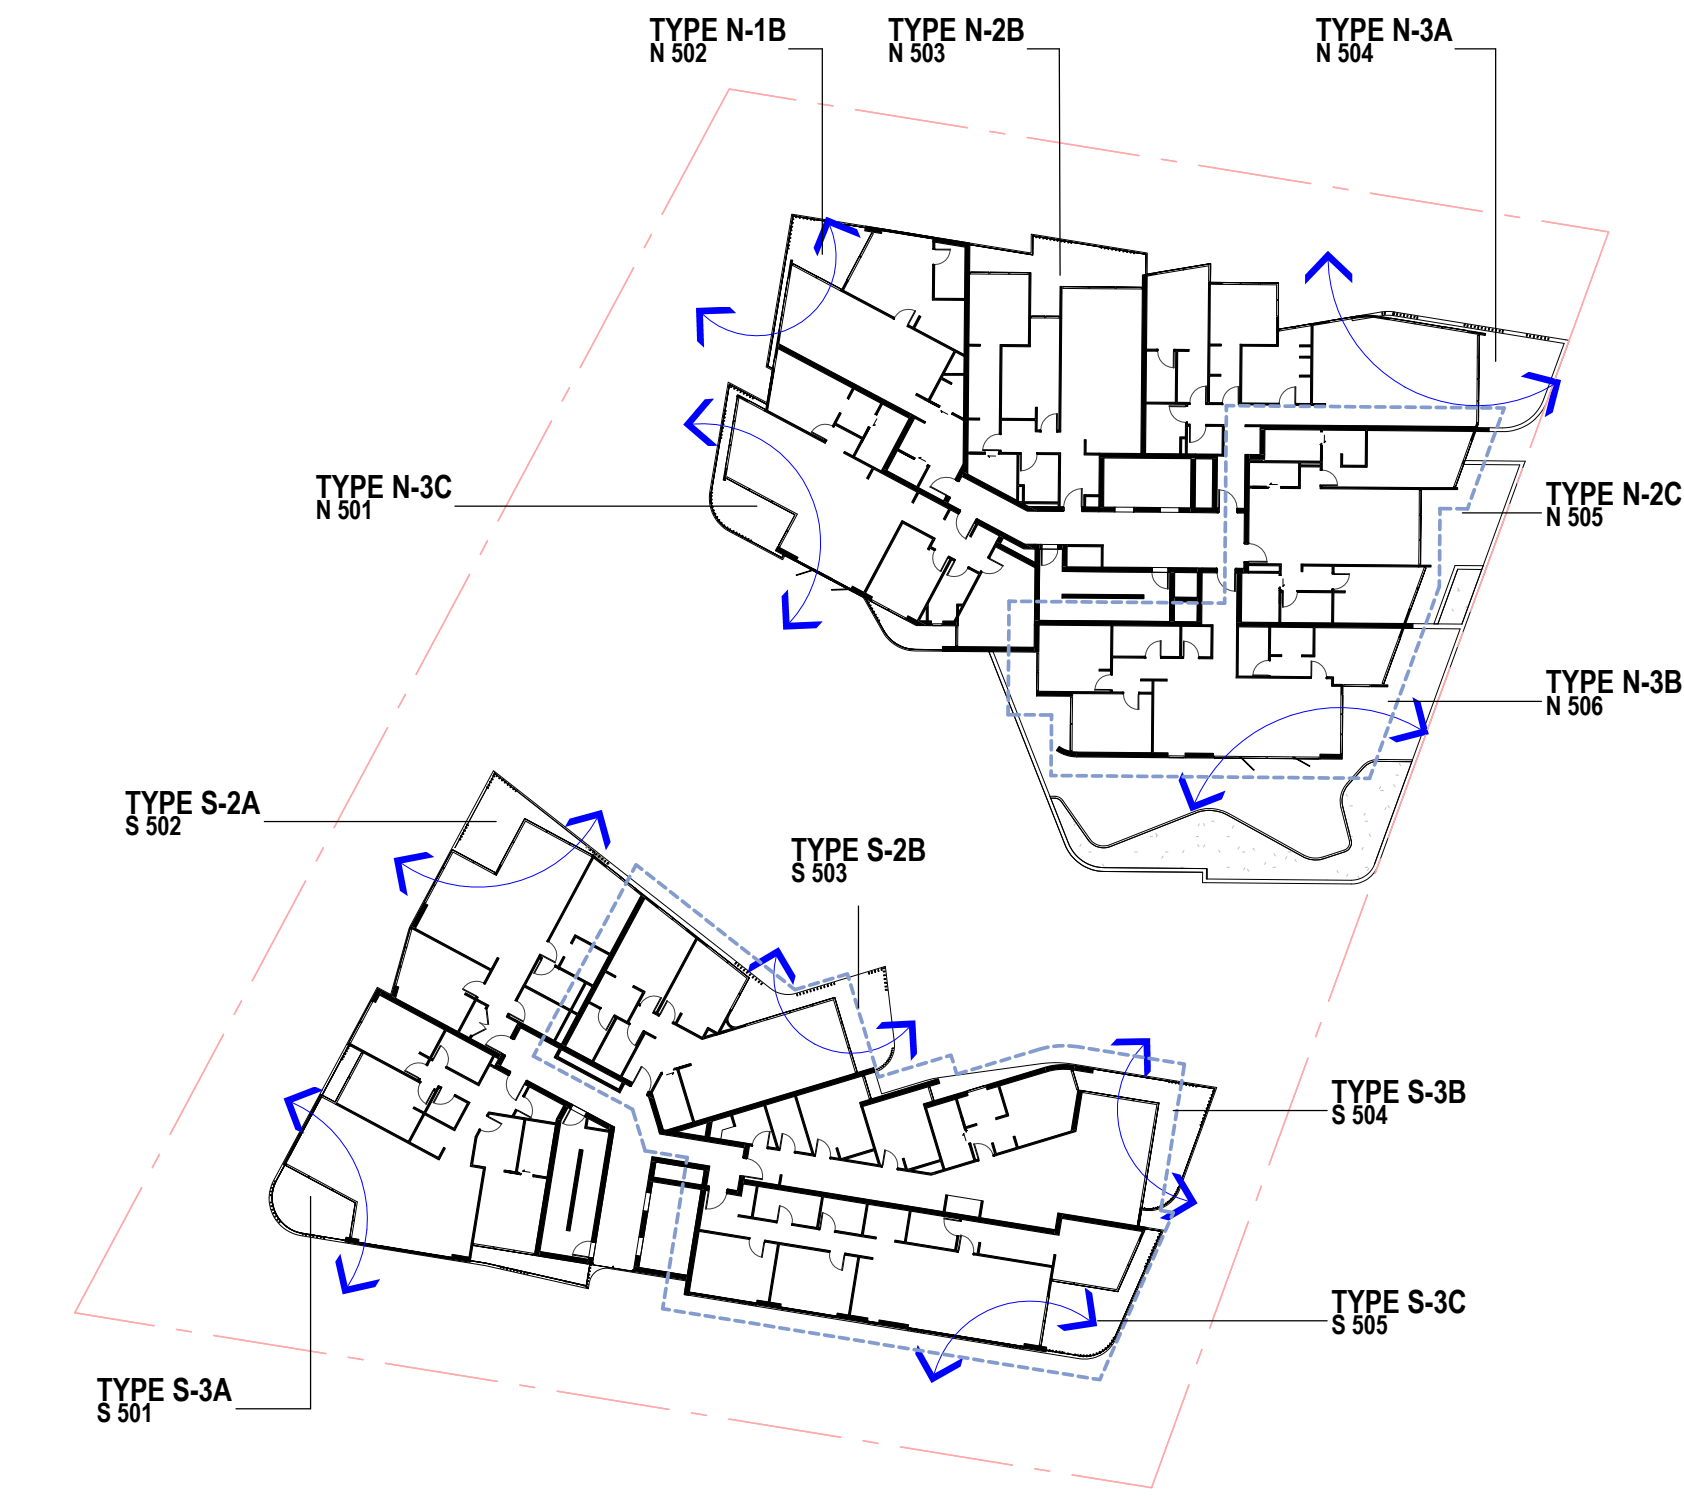


04 **LEVEL 05**

1 : 400

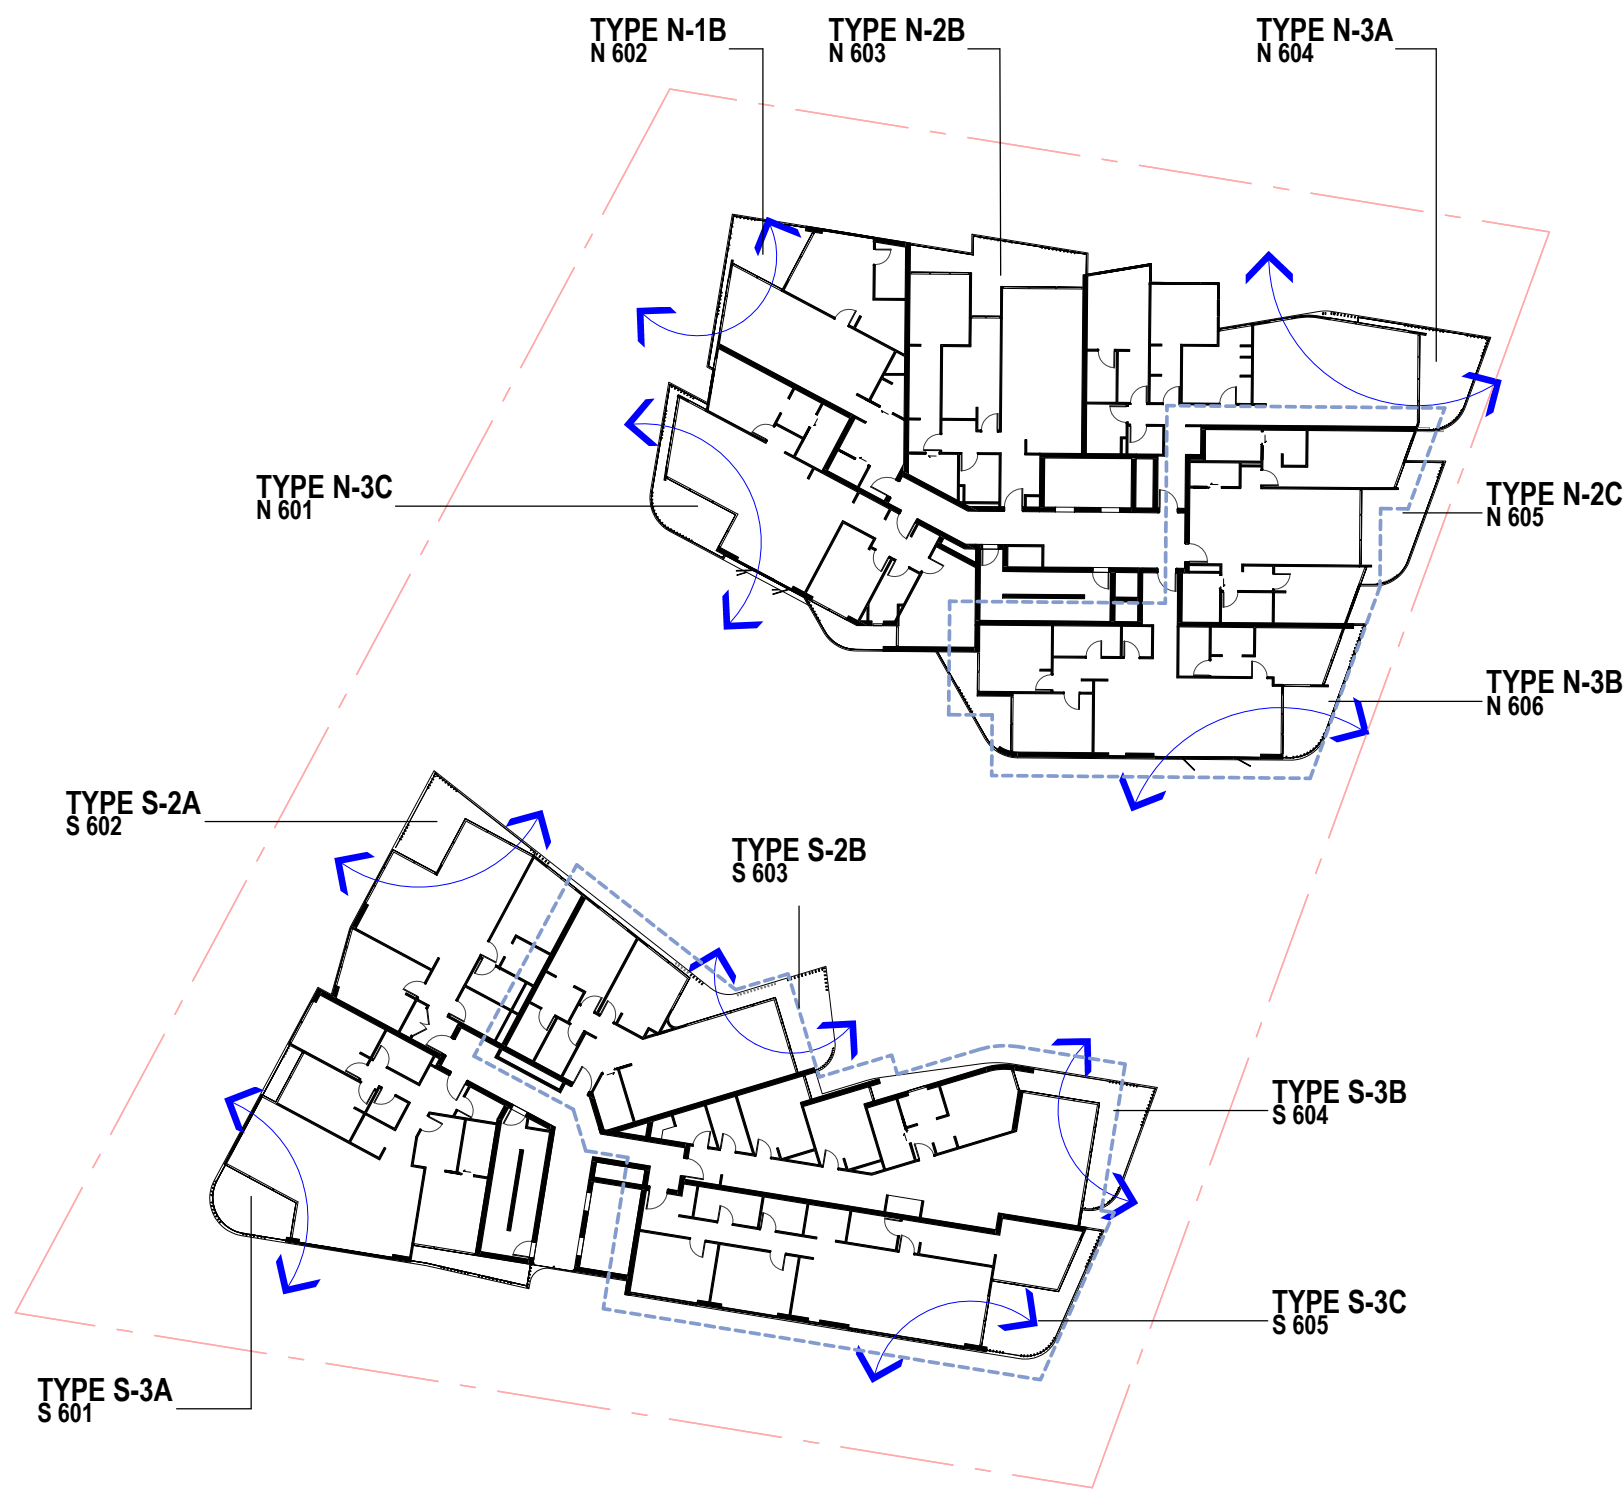

05 **LEVEL 06**

1 : 400

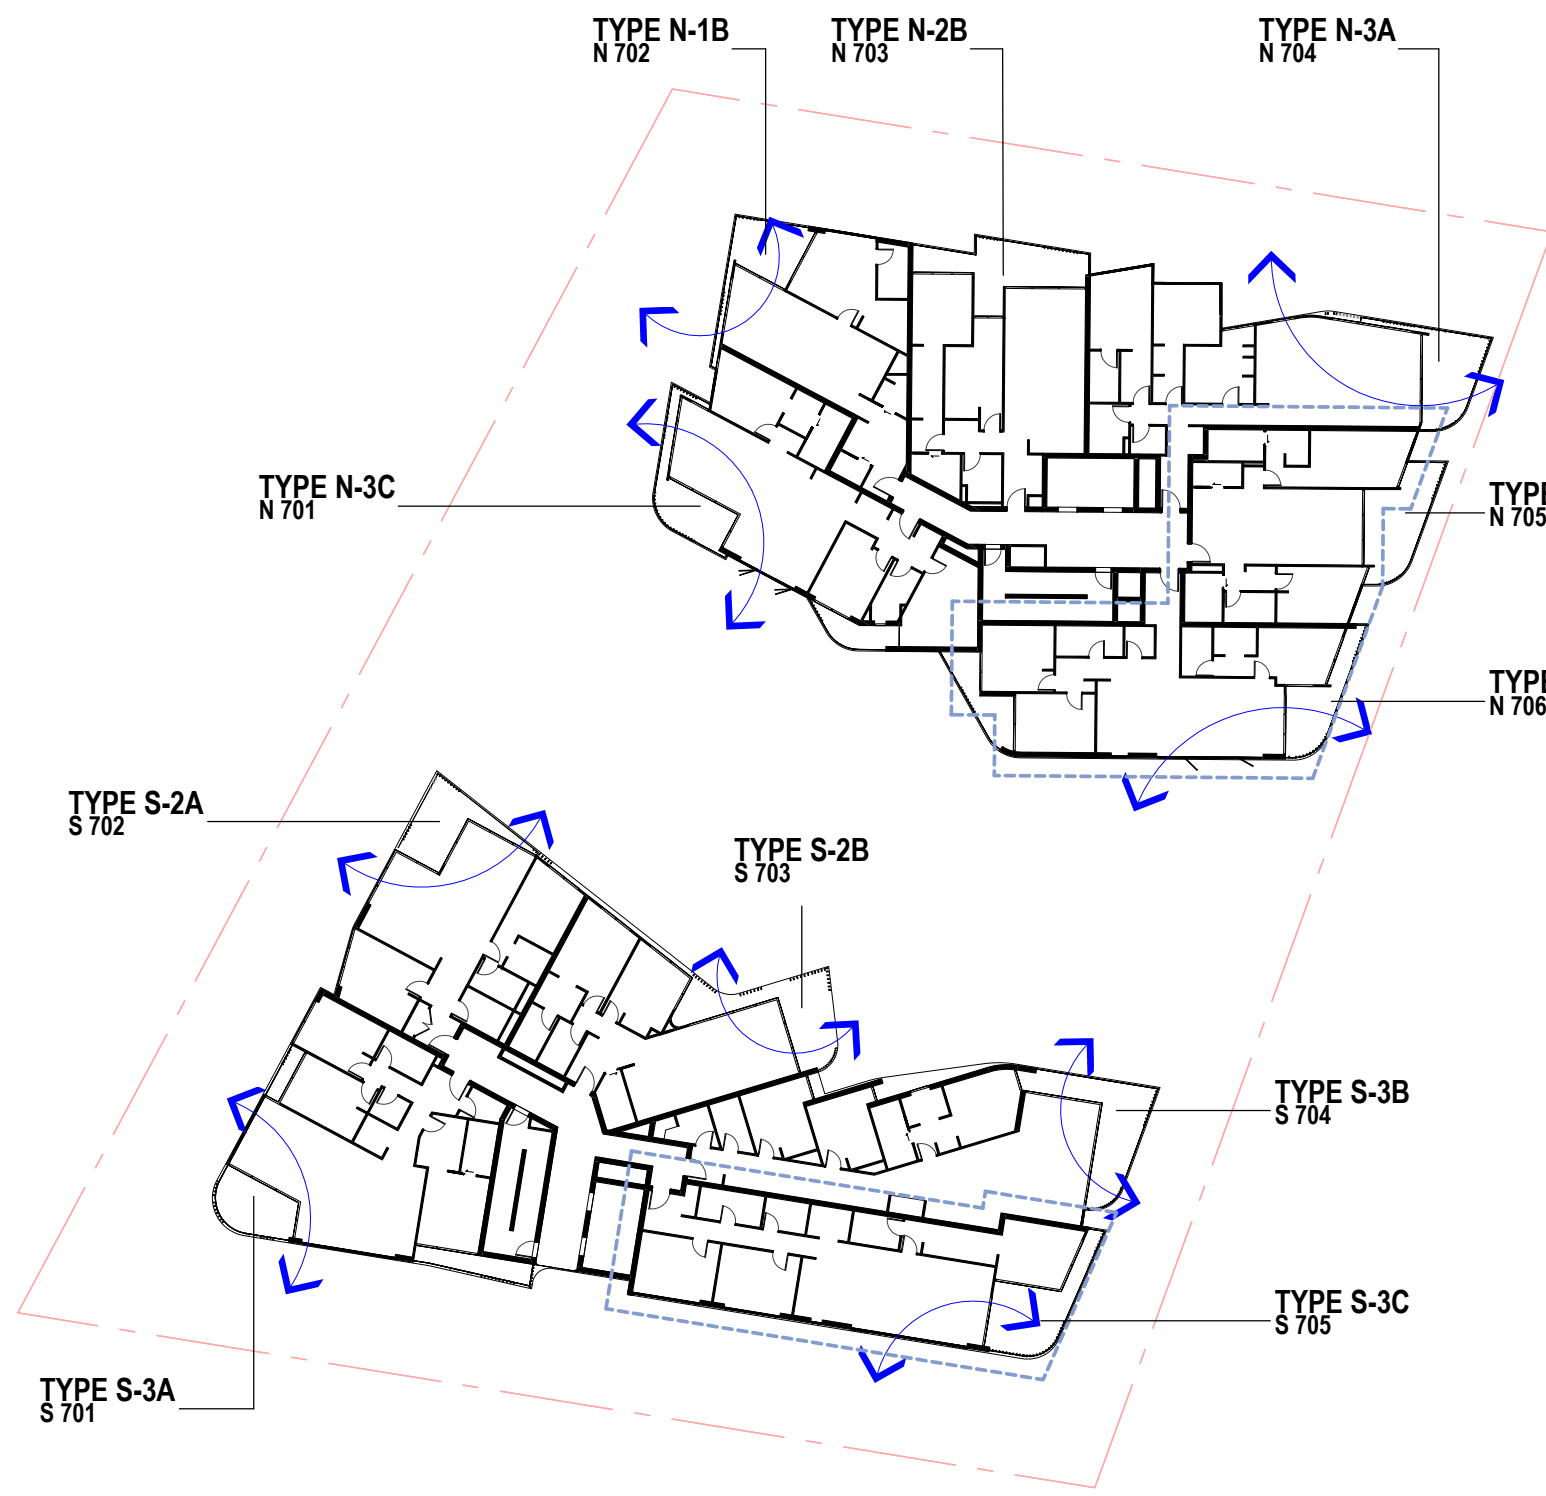

06 **LEVEL 07**

1 : 400

Client Logo



Client

HERAN GROUP PTY LTD

Project

13-19 ENID STREET
TWEED HEADS NSW 2485

Drawing Title

**ADG COMPLIANCE - CROSS
VENTILATION**

Scale @ A1

1 : 400

Project Status

REVISED DA

Sheet Created

NOV 2021

Checked By

DP

Approved By

DH

Drawn By

KS/HD

Project No.

2021011

Discipline

A

Drawing Number

DA-701

Revision

2

JACKSON TEECE

Brisbane
Level 20, 344 Queen
Street
Brisbane, QLD 4000
Australia
T +61 7 3236 2771
F +61 7 3236 2338


Sydney
Lot 1, Pier 8-9, 23 Hickson
Road
Sydney, NSW 2000 Australia
T +61 2 9290 2722
F +61 2 9290 1150
sydney@jacksonteece.com

Jackson Teece
(Queensland) Pty Ltd
Trading as Jackson
Teece
ABN 87 113 377 012

Nominated Architects
Damian Barker (4465), Daniel Hudson (4261)


Concepts and information contained in this drawing are copyright and may not be reproduced in whole or part or by any medium, without the written permission of Jackson Teece. Do not scale this drawing, use figured dimensions only. Verify all project dimensions before commencing on-site work or off-site fabrication. Notify Jackson Teece of any discrepancies and seek instructions.

Amendments			
Rev.	Description	Issued By	Date
1	ISSUE FOR DA	KS	10/12/2021
2	ISSUE FOR REVISED DA	KS	17/06/2022

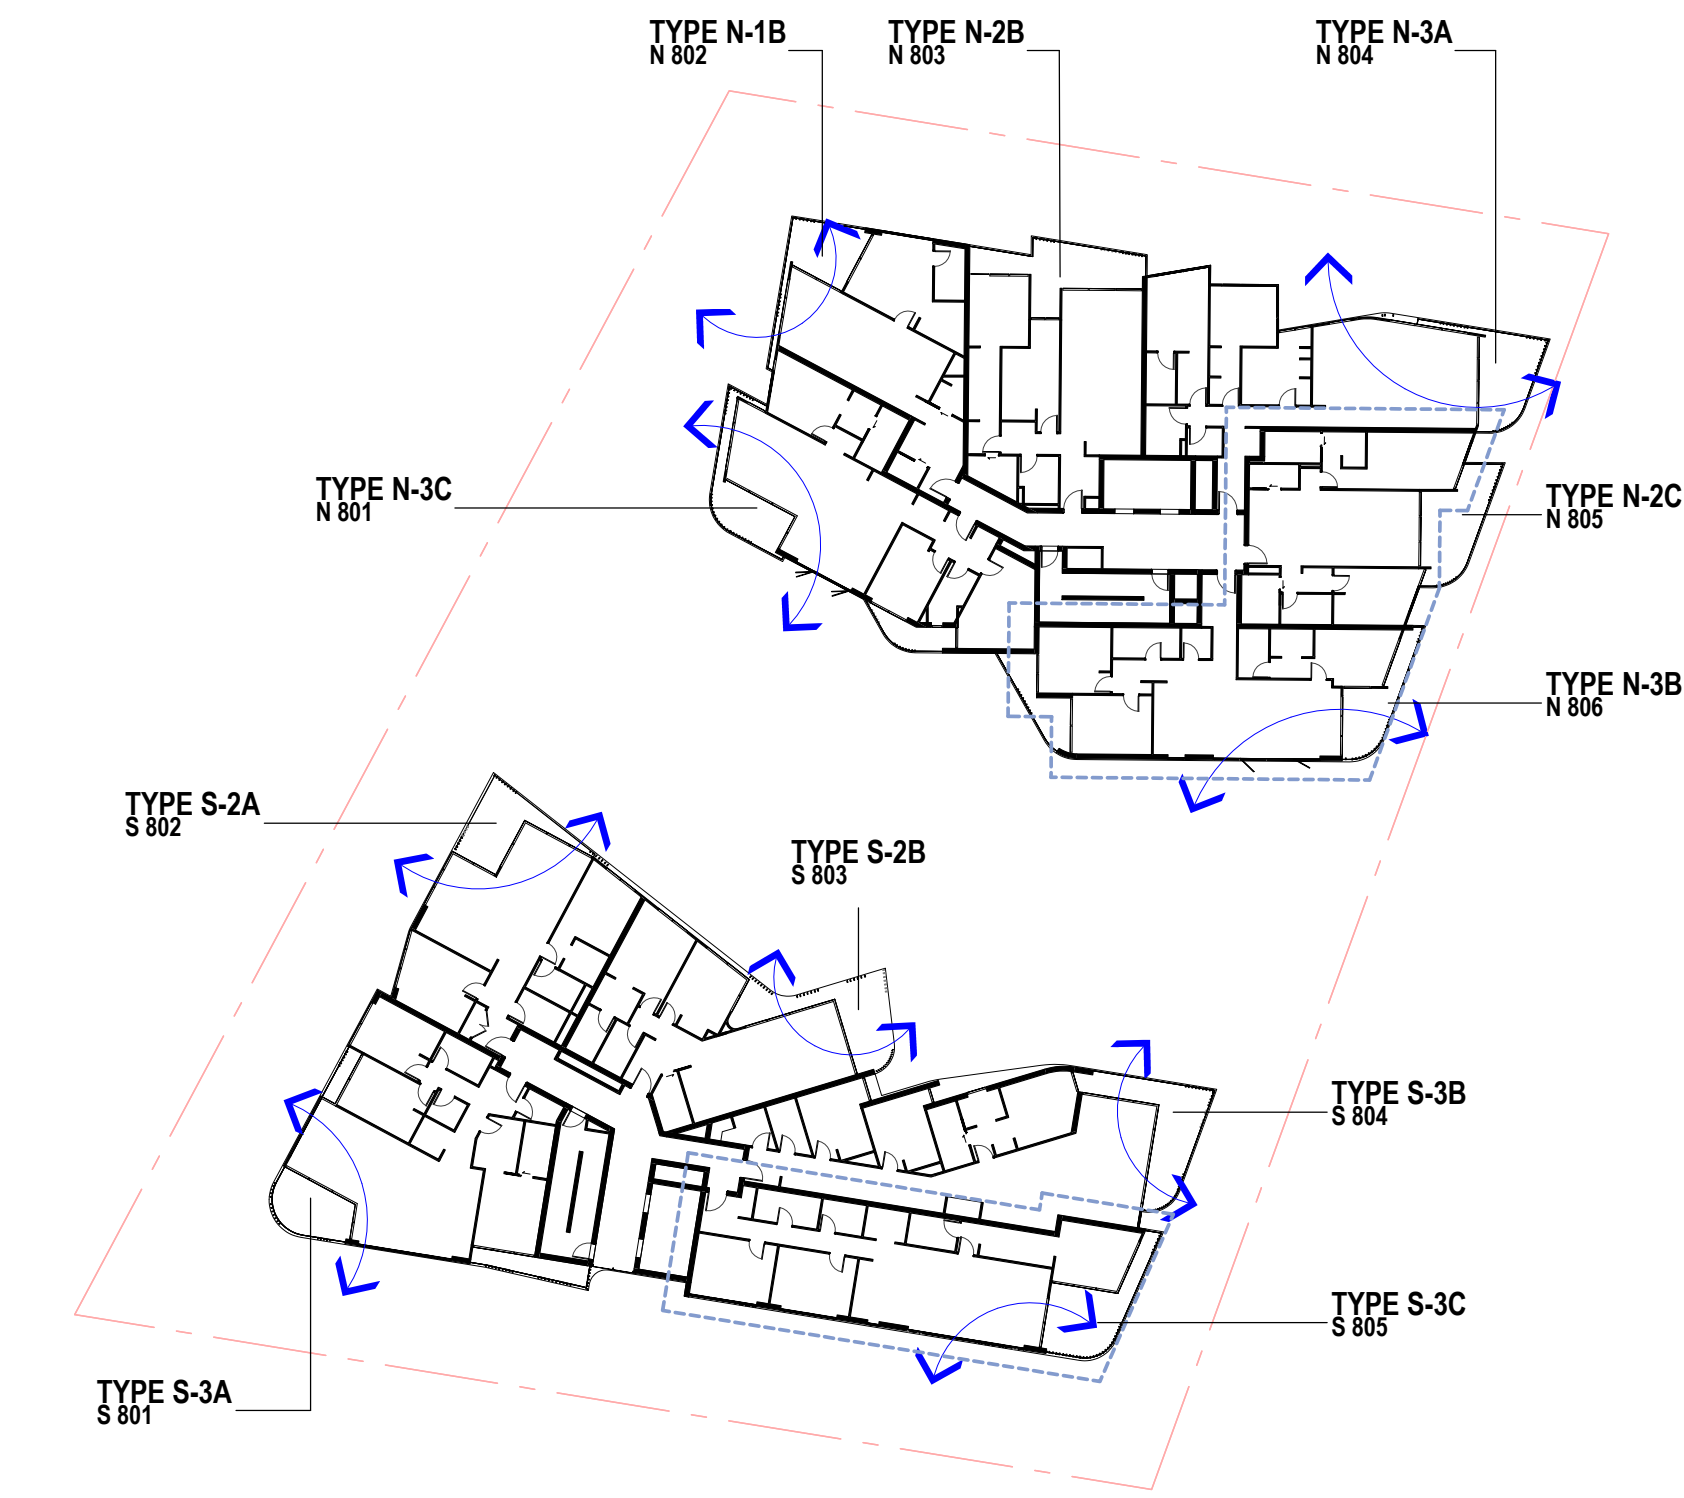


01 **LEVEL 08**

1 : 400

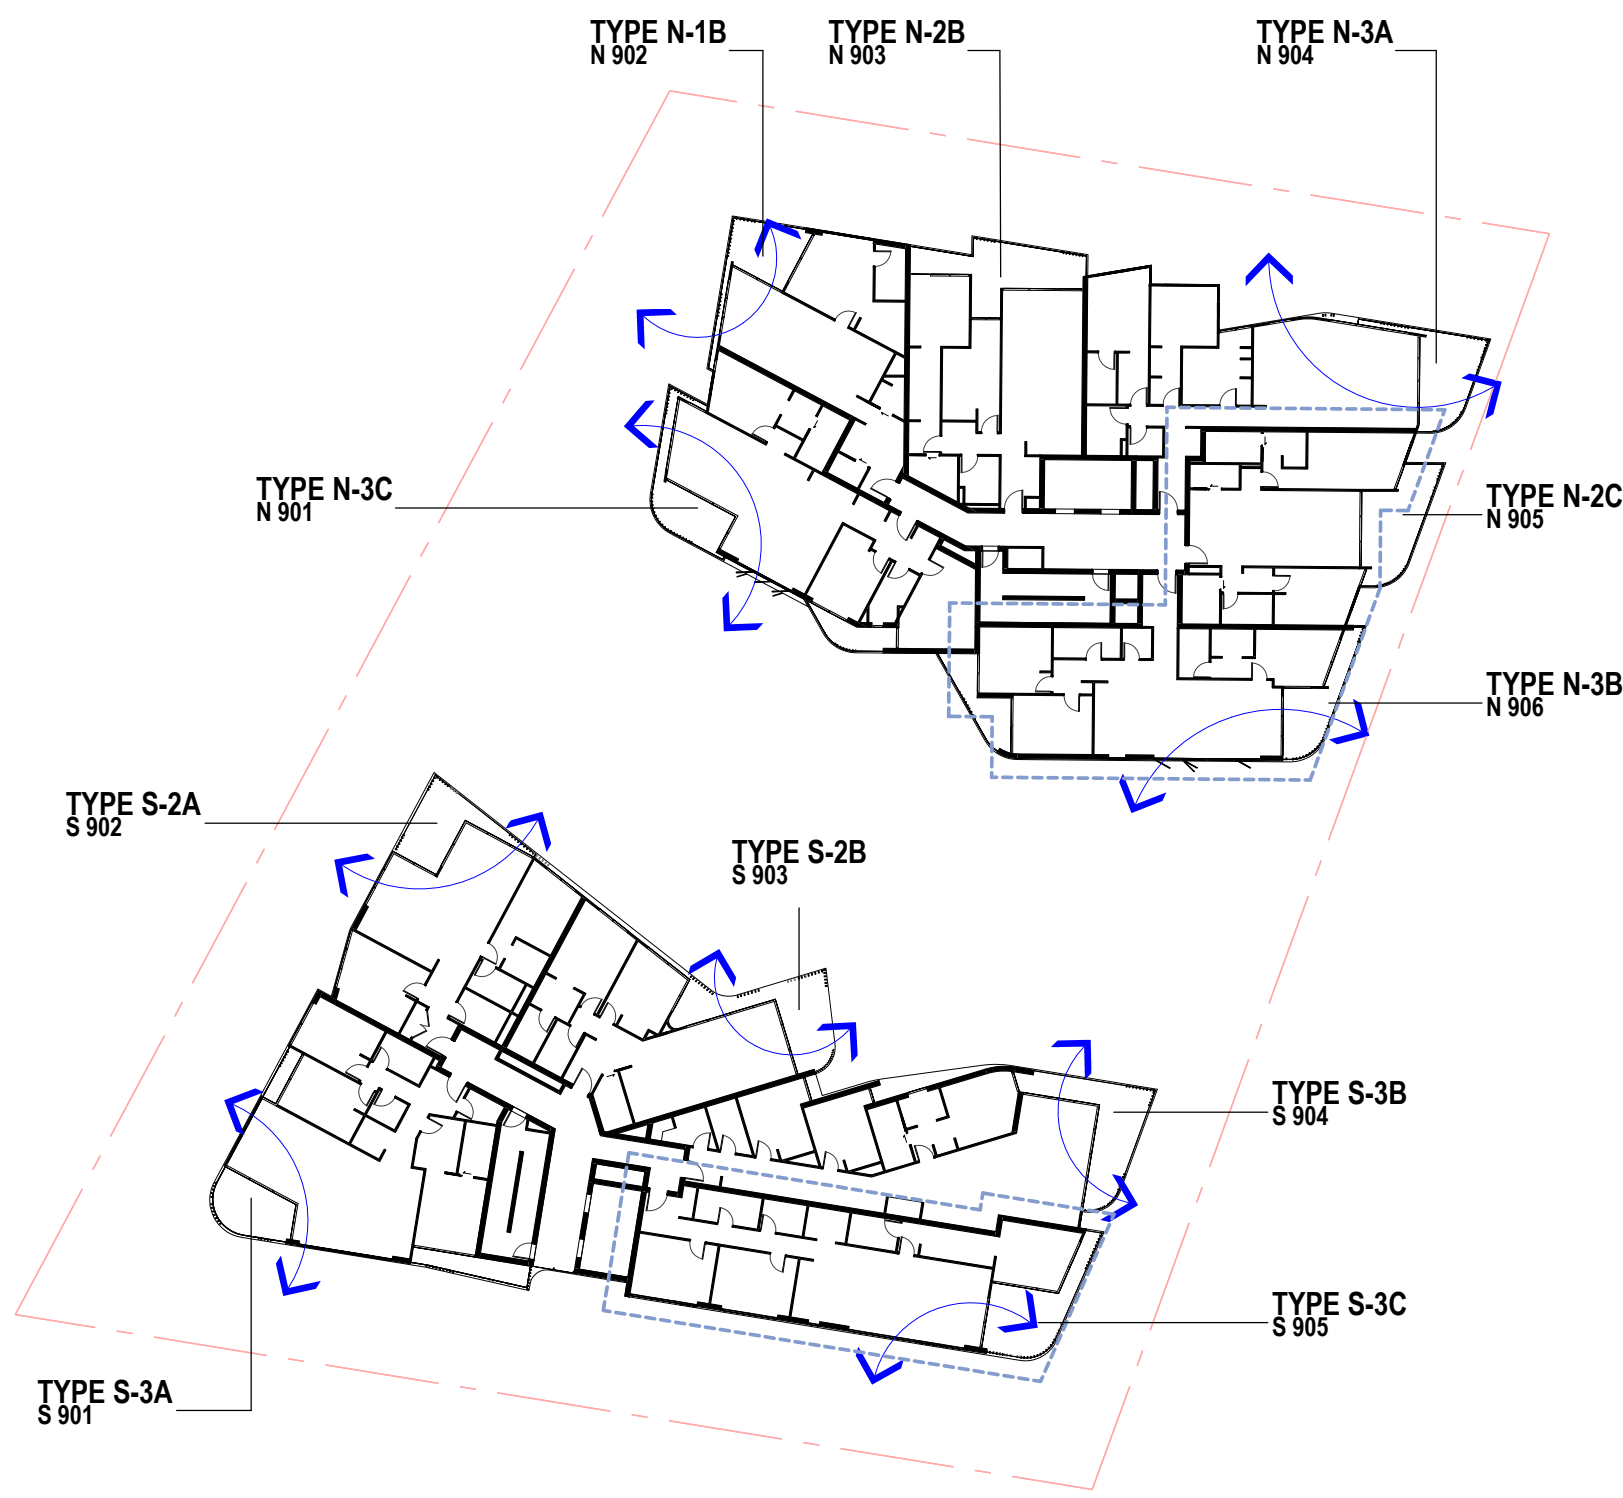

02 **LEVEL 09**

1 : 400

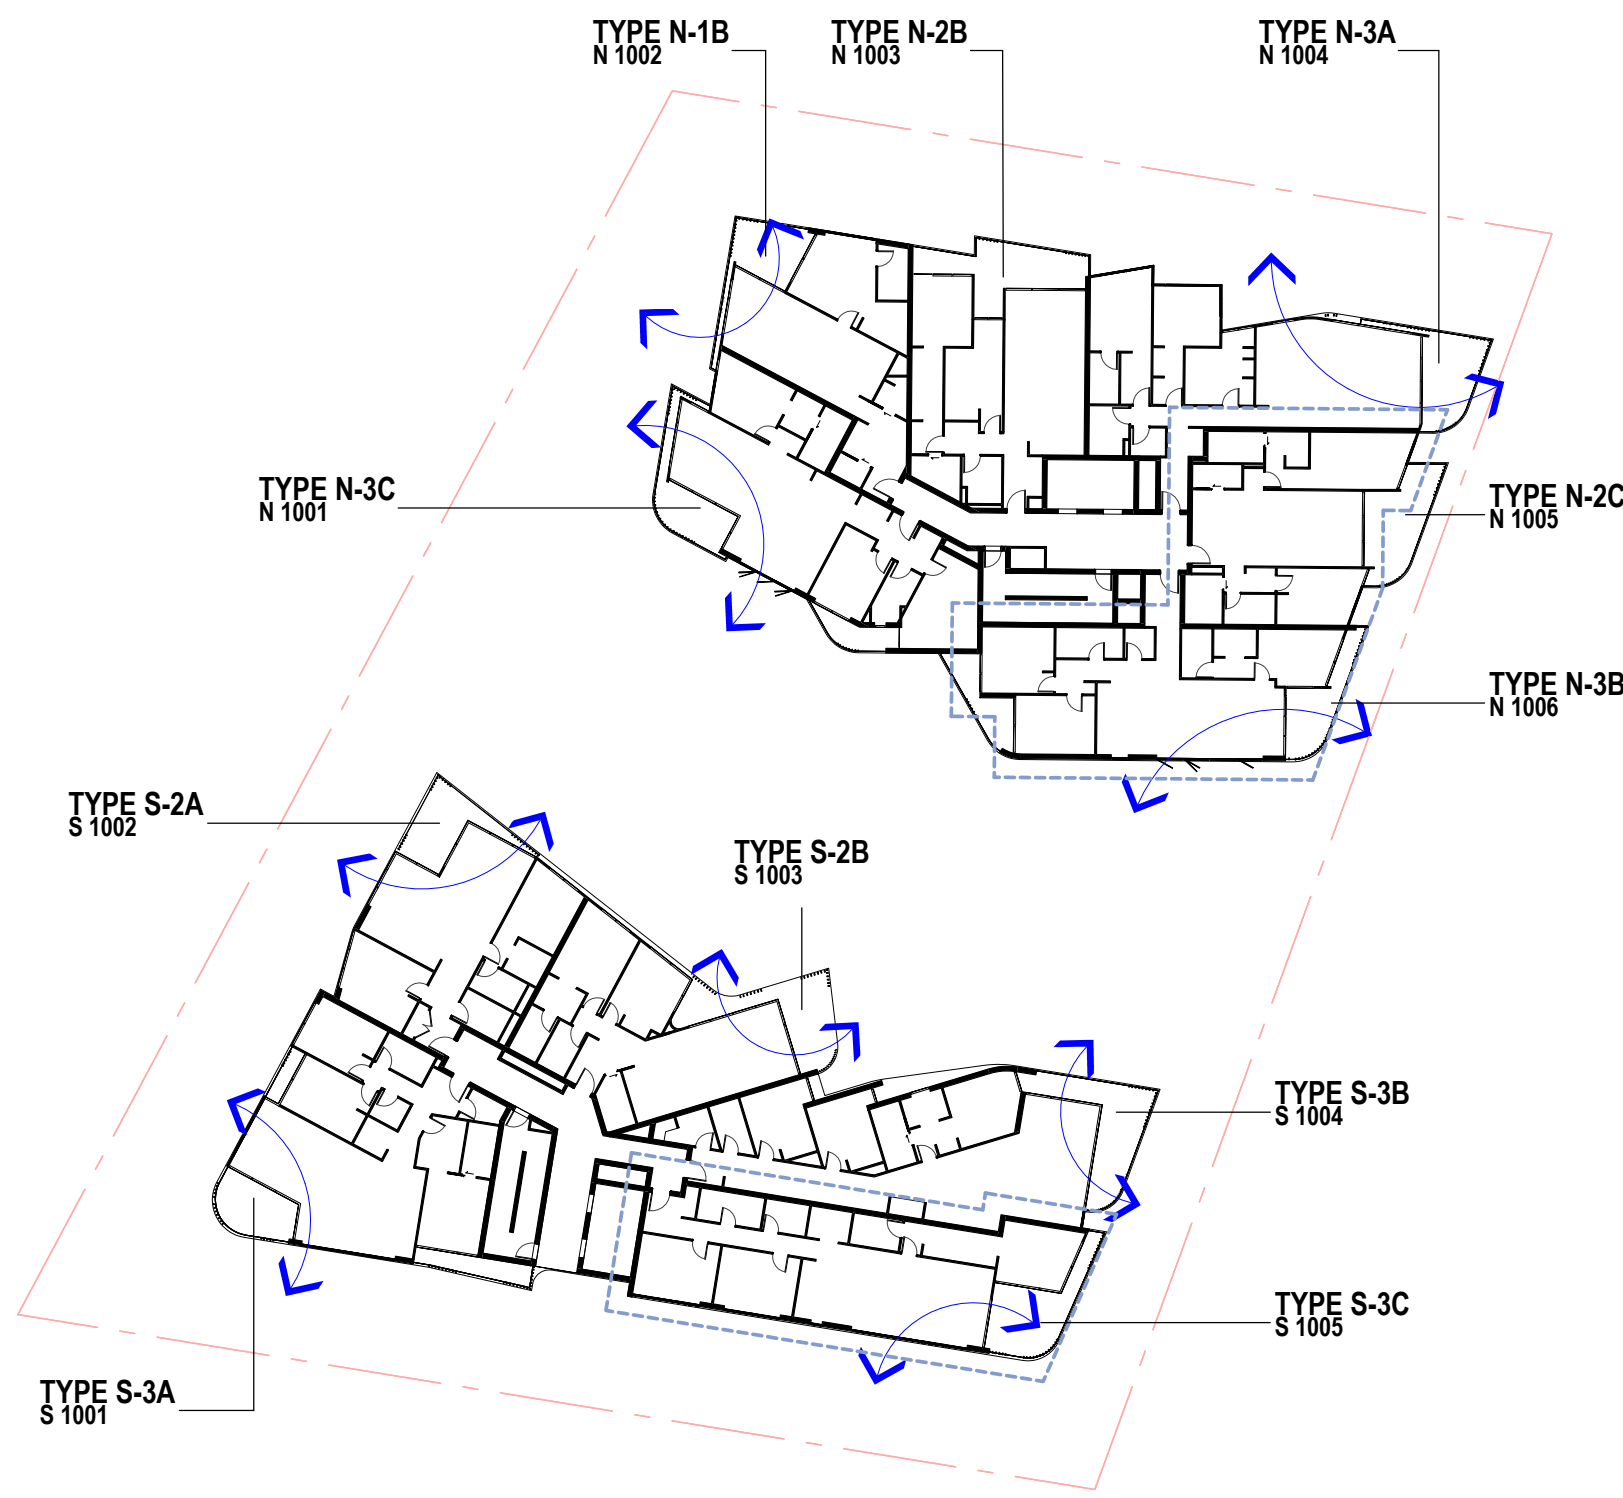

03 **LEVEL 10**


1 : 400

LEGEND - CROSS VENTILATION

 CROSS VENTILATED

LEGEND -

 APARTMENTS ORIENTATED TO SIGNIFICANT VIEW

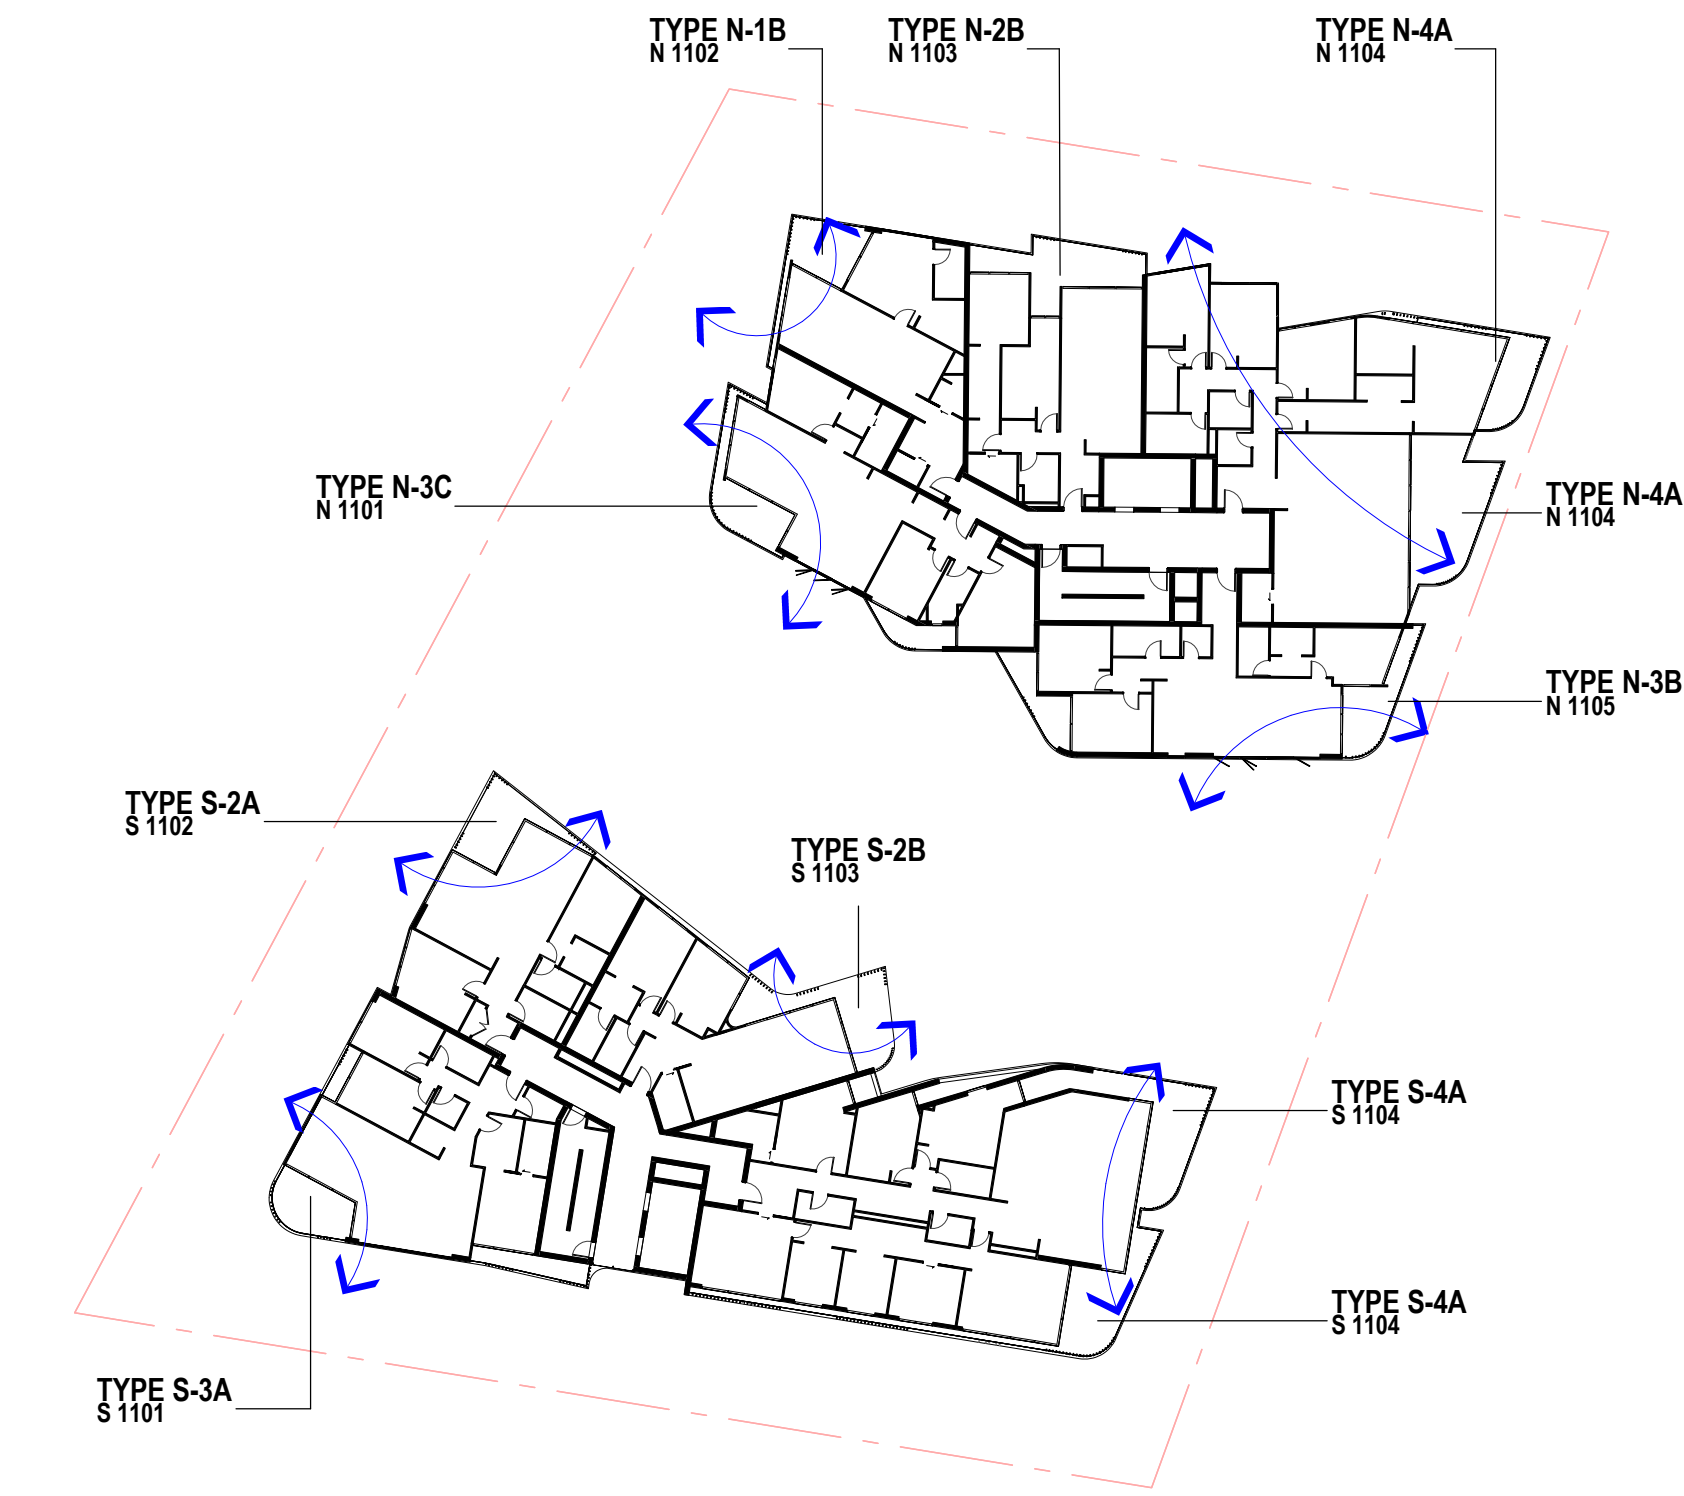

04 **LEVEL 11**

1 : 400

Client Logo



Client

HERAN GROUP PTY LTD

Project

13-19 ENID STREET
TWEED HEADS NSW 2485

Drawing Title

**ADG COMPLIANCE - CROSS
VENTILATION**

Scale @ A1

1 : 400

Project Status

REVISED DA

Sheet Created

NOV 2021

Checked By

DP

Approved By

DH

Drawn By

KS/HD

Project No.

2021011

Discipline

A

Drawing Number

DA-702

Revision

2

JACKSON TEECE

Brisbane
Level 20, 344 Queen
Street
Brisbane, QLD 4000
Australia
T +61 7 3236 2771
F +61 7 3236 2338

Sydney
Lot 1, Pier B-9, 23 Hickson
Road
Sydney, NSW 2000 Australia
T +61 2 9290 2722
F +61 2 9290 1150
sydney@jacksonteece.com

Jackson Teece
(Queensland) Pty Ltd
Trading as Jackson
Teece
ABN 87 113 377 012

Nominated Architects

Damian Barker (4465), Daniel Hudson (4261)

Concepts and information contained in this drawing are copyright and may not be reproduced in whole or part or by any medium, without the written permission of Jackson Teece. Do not scale this drawing, use figured dimensions only. Verify all project dimensions before commencing on-site work or off-site fabrication. Notify Jackson Teece of any discrepancies and seek instructions.

Amendments			
Rev.	Description	Issued By	Date
1	KS	KS	10/13/2021
A	ISSUE FOR DA	KS	01/02/2022
	ISSUE FOR INFORMATION/RESPONSE TO COUNCIL DRAFT ONLY		
2	ISSUE FOR REVISED DA	KS	17/06/2022



01 **21 JUNE 0900**
1 : 600



02 **21 JUNE 1200**
1 : 600



03 **21 JUNE 1500**
1 : 600



04 **21 SEP 0900**
1 : 600



05 **21 SEP 1200**
1 : 600



06 **21 SEP 1500**
1 : 600

LEGEND
----- SHADOW PROPOSED BUILDING OUTLINE

NOTE:
ALL SHADOWS ARE PROJECTED ONTO GROUND FLOOR & SURROUNDING SHADOW CONTEXT HAS BEEN TURNED OFF FOR BUILDING OUTLINE STUDY

Client Logo



Client
HERAN GROUP PTY LTD

Project
**13-19 ENID STREET
TWEED HEADS NSW 2485**

Drawing Title
SHADOW DIAGRAMS SHEET 1

Scale @ A1		Project Status	
1 : 600		REVISED DA	
Sheet Created	Checked By	Approved By	Drawn By
NOV 2021	DP	DH	KS/HD
Project No.	Discipline	Drawing Number	Revision
2021011	A	DA-800	2

JACKSON TEECE

Brisbane
Level 20, 344 Queen
Street
Brisbane, QLD 4000
Australia
T +61 7 3236 2771
F +61 7 3236 2339
Nominated Architects
Damian Barker (4465), Daniel Hudson (4261)

Sydney
Lot 1, Pier B-9, 23 Hickson
Road
Sydney, NSW 2000 Australia
T +61 2 9290 2722
F +61 2 9290 1150
sydney@jacksonteece.com

Jackson Teece
(Queensland) Pty Ltd
Trading as Jackson
Teece
ABN 87 113 377 012


Concepts and information contained in this drawing are copyright and may not be reproduced in whole or part or by any medium, without the written permission of Jackson Teece. Do not scale this drawing, use figured dimensions only. Verify all project dimensions before commencing on-site work or off-site fabrication. Notify Jackson Teece of any discrepancies and seek instructions.



01 21 DEC 0900
1 : 600



02 21 DEC 1200
1 : 600

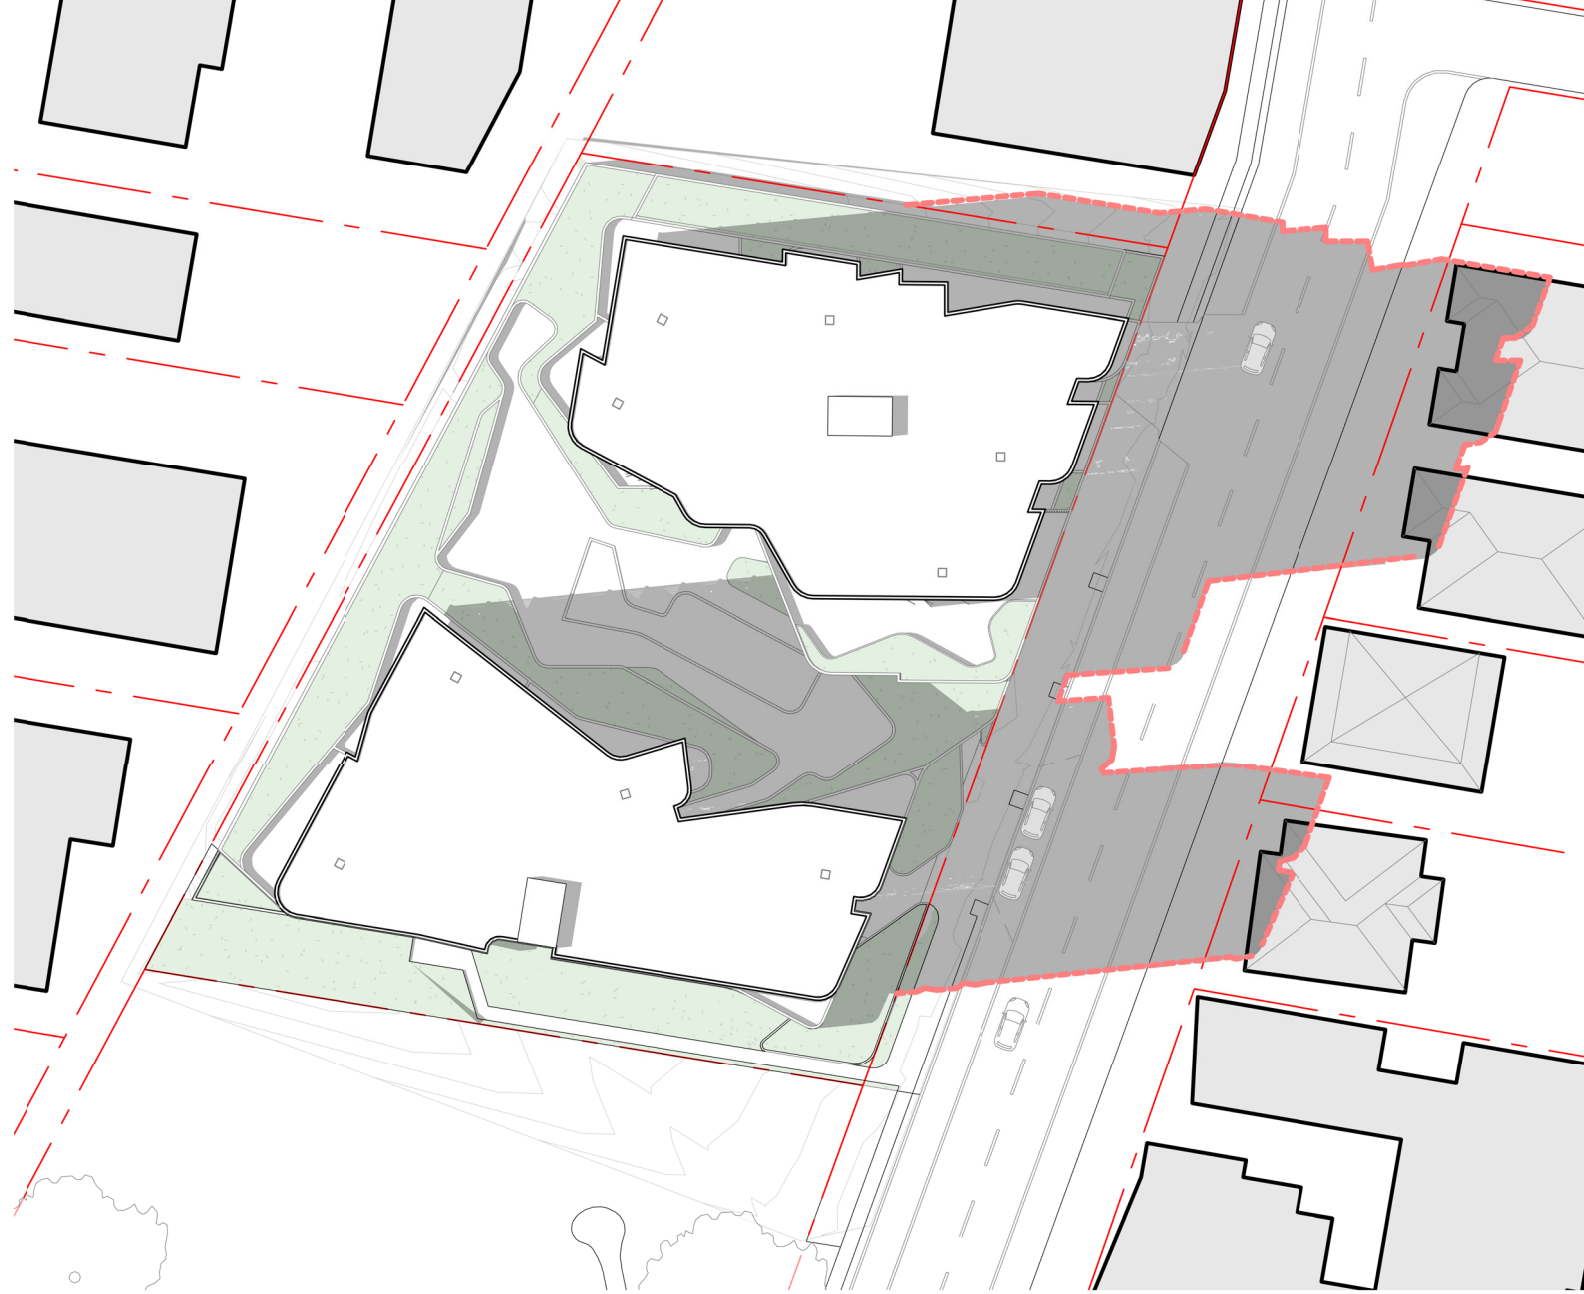

03 21 DEC 1500
1 : 600

Amendments			
Rev.	Description	Issued By	Date
1	KS	KS	10/12/2021
A	ISSUE FOR INFORMATION/RESPONSE TO COUNCIL DRAFT ONLY	KS	01/02/2022
2	ISSUE FOR REVISED DA	KS	17/06/2022

LEGEND
----- SHADOW PROPOSED BUILDING OUTLINE

NOTE:
ALL SHADOWS ARE PROJECTED ONTO GROUND FLOOR & SURROUNDING SHADOW CONTEXT HAS BEEN TURNED OFF FOR BUILDING OUTLINE STUDY

Client Logo



Client
HERAN GROUP PTY LTD

Project
**13-19 ENID STREET
TWEED HEADS NSW 2485**

Drawing Title
SHADOW DIAGRAMS SHEET 2

Scale @ A1 1 : 600		Project Status REVISED DA	
Sheet Created NOV 2021	Checked By DP	Approved By DH	Drawn By KS/HD
Project No. 2021011	Discipline A	Drawing Number DA-801	Revision 2

JACKSON TEECE


Brisbane
Level 20, 344 Queen
Street
Brisbane, QLD 4000
Australia
T +61 7 3236 2771
F +61 7 3236 2338
Nominated Architects
Damian Barker (4465), Daniel Hudson (4261)

Sydney
Lot 1, Pier B-9, 23 Hickson
Road
Sydney, NSW 2000 Australia
T +61 2 9290 2722
F +61 2 9290 1150
sydney@jacksonteece.com

Jackson Teece
(Queensland) Pty Ltd
Trading as Jackson
Teece
ABN 87 113 377 012

Concepts and information contained in this drawing are copyright and may not be reproduced in whole or part or by any medium, without the written permission of Jackson Teece. Do not scale this drawing, use figured dimensions only. Verify all project dimensions before commencing on-site work or off-site fabrication. Notify Jackson Teece of any discrepancies and seek instructions.

Amendments			
Rev.	Description	Issued By	Date
1	KS ISSUE FOR DA	KS	10/12/2021
2	ISSUE FOR REVISED DA	KS	17/06/2022

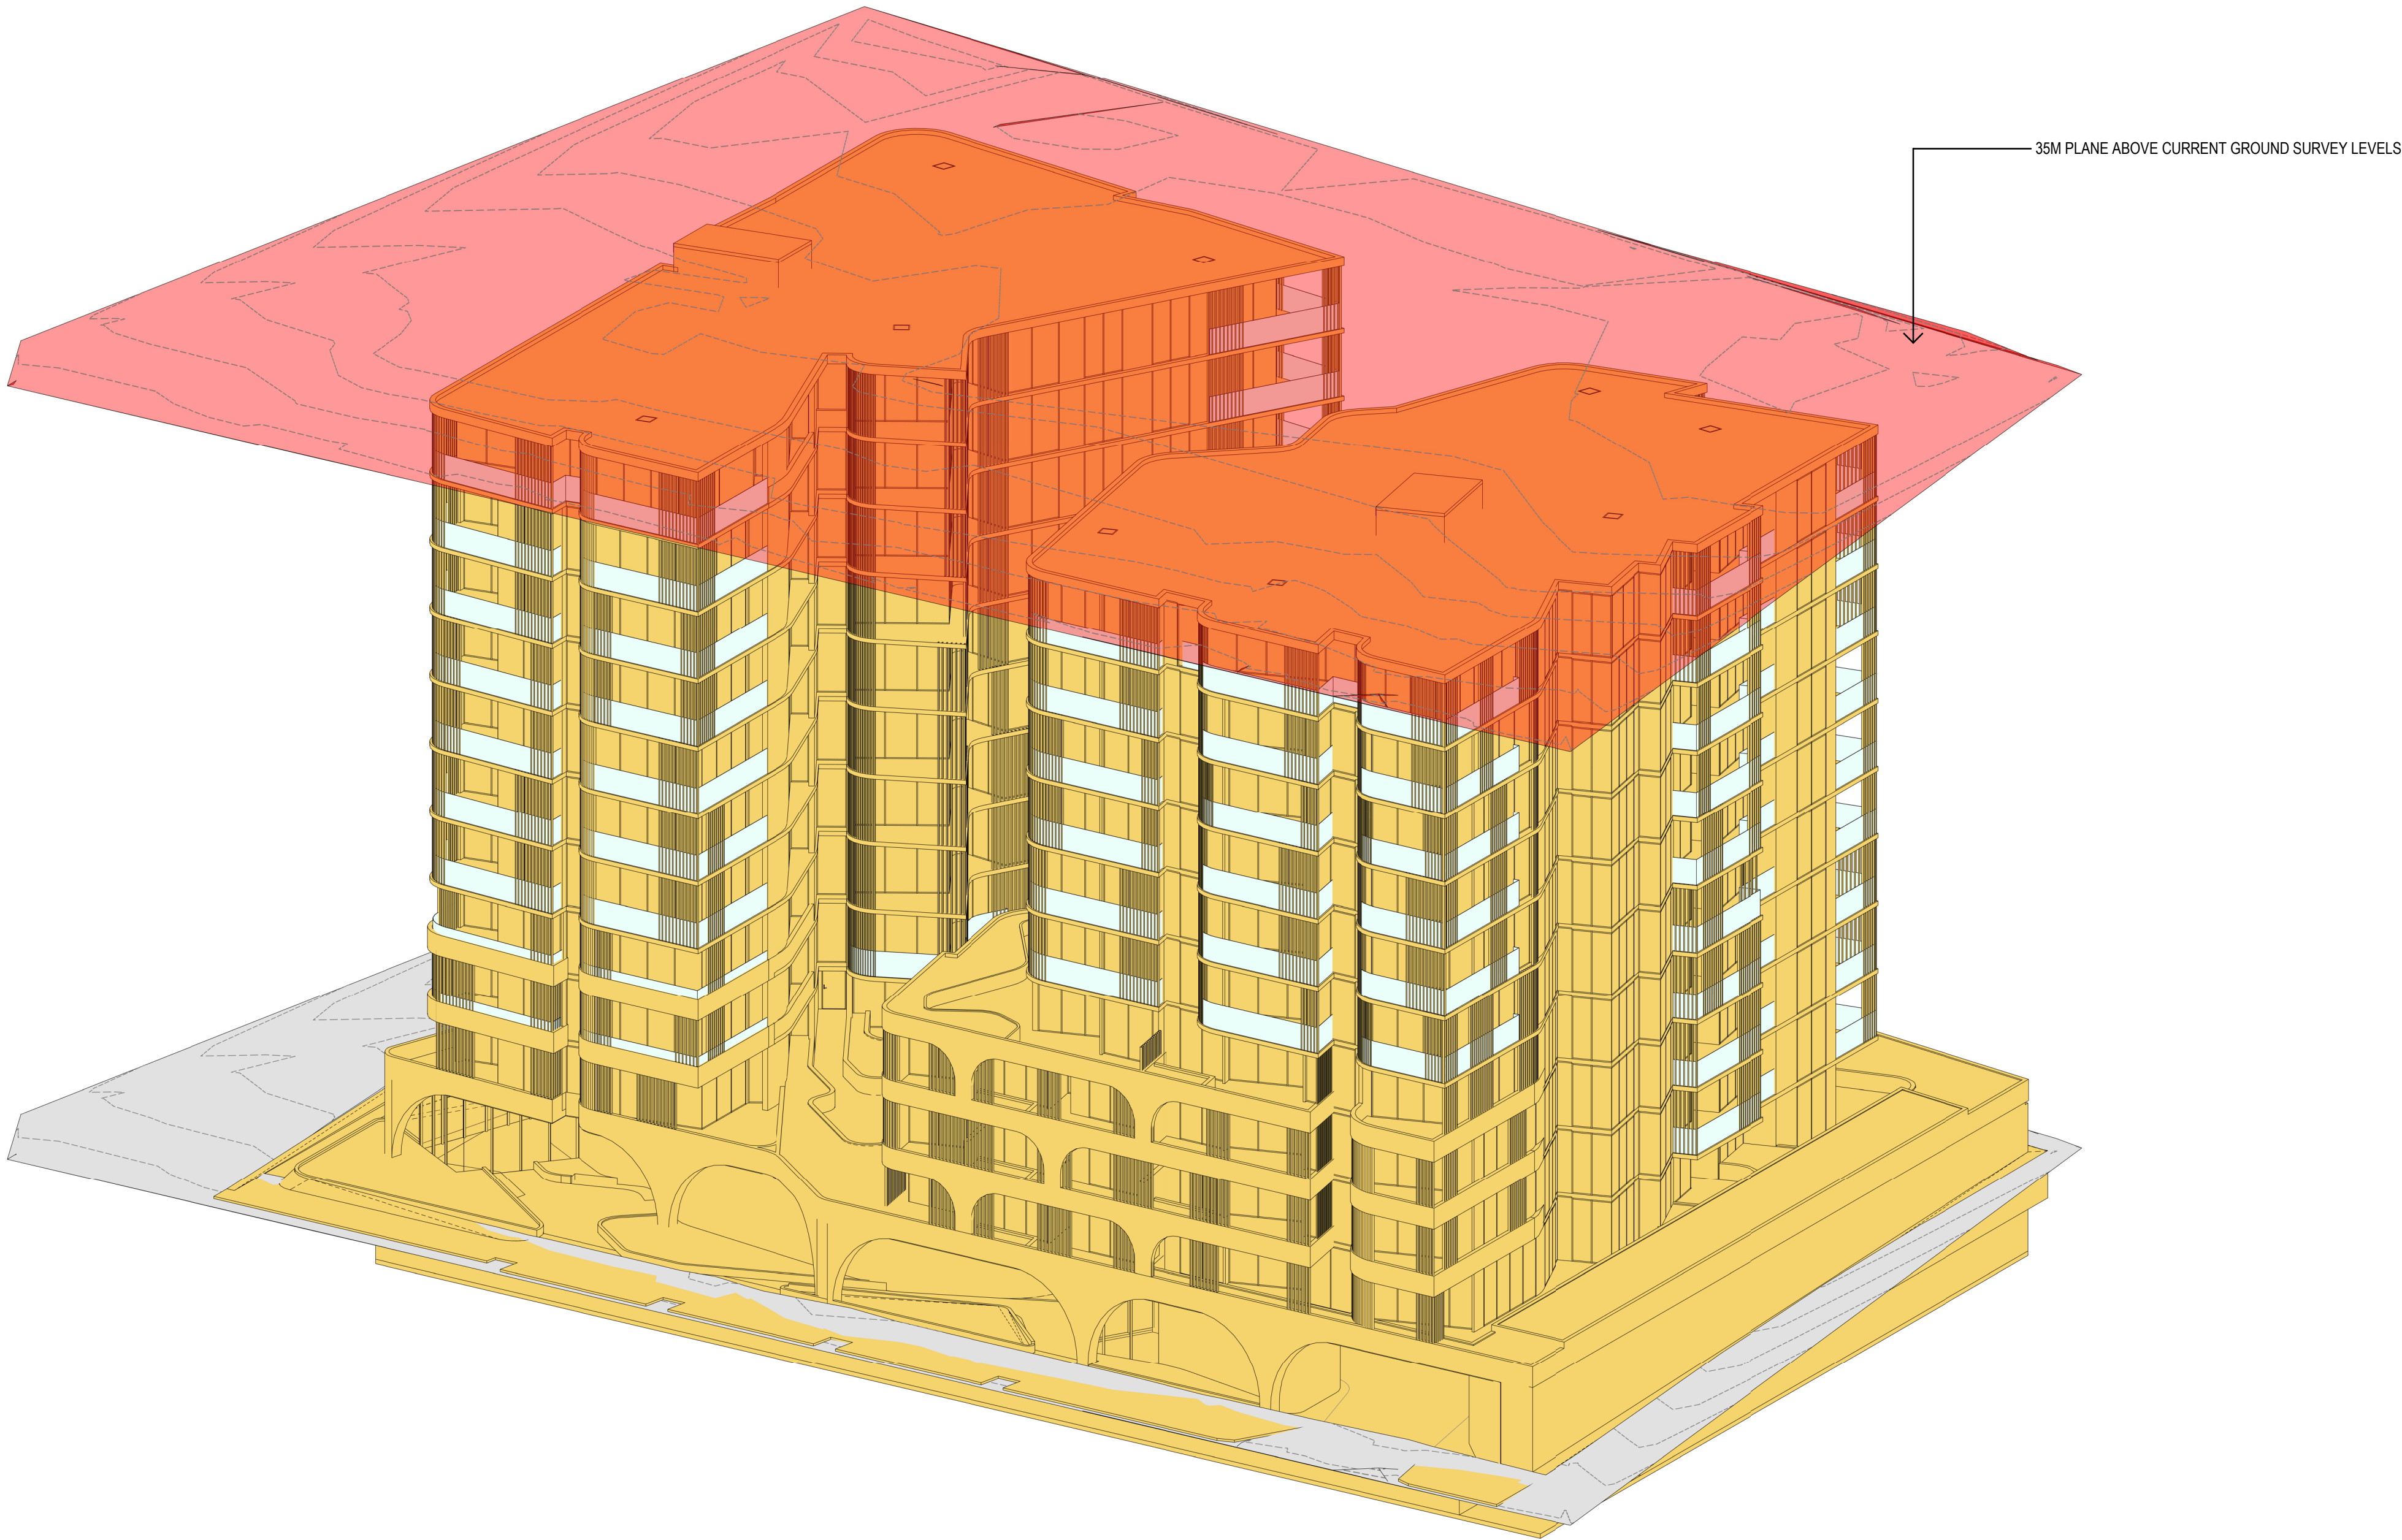

Client Logo



Client

HERAN GROUP PTY LTD

Project

13-19 ENID STREET
TWEED HEADS NSW 2485

Drawing Title

BUILDING HEIGHT PLANE
DIAGRAM

Scale @ A1

NTS

Project Status

REVISED DA

Sheet Created	Checked By	Approved By	Drawn By
NOV 2021	DP	DH	KS/HD

Project No.	Discipline	Drawing Number	Revision
2021011	A	DA-855	2

JACKSON TEECE

Brisbane Level 20, 344 Queen Street Brisbane, QLD 4000 Australia T +61 7 3236 2771 F +61 7 3236 2338 Nominated Architects Damian Barker (4465), Daniel Hudson (4261)	Sydney Lot 1, Pier 8-9, 23 Hickson Road Sydney, NSW 2000 Australia T +61 2 9290 2722 F +61 2 9290 1150 sydney@jacksonteece.com	Jackson Teece (Queensland) Pty Ltd Trading as Jackson Teece ABN 87 113 377 012
--	--	--

Concepts and information contained in this drawing are copyright and may not be reproduced in whole or part or by any medium, without the written permission of Jackson Teece. Do not scale this drawing, use figured dimensions only. Verify all project dimensions before commencing on-site work or off-site fabrication. Notify Jackson Teece of any discrepancies and seek instructions.