

Attachment B



| LEGEND |                           |       |                             |
|--------|---------------------------|-------|-----------------------------|
| BAL    | BALUSTRADE                | FB    | FACE BRICKWORK              |
| CB     | CONCRETE BLOCK            | FC    | FIBRE CEMENT                |
| CBR    | CONCRETE BLOCK RENDERED   | FBS   | FACE BRICK STACK BOND       |
| CBS    | CONCRETE BLOCK STACK BOND | FG    | FIXED GLAZING               |
| CC     | CONCRETE COLUMN           | FR    | FRONTKICK CERAMIC CLADDING  |
| CFC    | COMPRESSED FIBRE CEMENT   | HR    | HANDRAIL                    |
| COL    | COLUMN                    | PBD   | PLASTERBOARD                |
| CP     | CONCRETE PANEL            | PBD-W | PLASTERBOARD WET AREA GRADE |
| CRS    | COLORBOND ROOF SHEETING   | PS    | PERFORATED METAL SCREEN     |
| DP     | DOWNSPIPE                 | SC    | STEEL COLUMN                |
|        |                           | SKT   | SKIRTING TIMBER             |

|       |                             |       |                         |
|-------|-----------------------------|-------|-------------------------|
| FB    | FACE BRICKWORK              | SKCT  | SKIRTING CERAMIC TILE   |
| FC    | FIBRE CEMENT                | SKV   | SKIRTING VINYL          |
| FBS   | FACE BRICK STACK BOND       | SP    | STONE PEDESTAL          |
| FG    | FIXED GLAZING               | SW-PT | STORMWATER PIT          |
| FR    | FRONTKICK CERAMIC CLADDING  | V1    | VINYL SHEET TYPE 1      |
| HR    | HANDRAIL                    | V2    | VINYL SHEET TYPE 2      |
| PBD   | PLASTERBOARD                | VMC   | VERTICAL METAL CLADDING |
| PBD-W | PLASTERBOARD WET AREA GRADE | VP    | VITRAPANEL CLADDING     |
| PS    | PERFORATED METAL SCREEN     |       |                         |
| SC    | STEEL COLUMN                |       |                         |
| SKT   | SKIRTING TIMBER             |       |                         |

|      |                         |       |                     |
|------|-------------------------|-------|---------------------|
| SKCT | SKIRTING CERAMIC TILE   | SKV   | SKIRTING VINYL      |
| SP   | STONE PEDESTAL          | SW-PT | STORMWATER PIT      |
| V1   | VINYL SHEET TYPE 1      | V2    | VINYL SHEET TYPE 2  |
| VMC  | VERTICAL METAL CLADDING | VP    | VITRAPANEL CLADDING |

|      |                         |       |                     |
|------|-------------------------|-------|---------------------|
| SKCT | SKIRTING CERAMIC TILE   | SKV   | SKIRTING VINYL      |
| SP   | STONE PEDESTAL          | SW-PT | STORMWATER PIT      |
| V1   | VINYL SHEET TYPE 1      | V2    | VINYL SHEET TYPE 2  |
| VMC  | VERTICAL METAL CLADDING | VP    | VITRAPANEL CLADDING |

**DRA ARCHITECTS**  
Adrian Borsato NSW 4175  
(02) 6651 4905  
dra@draarchitects.com.au

Warren Steele NSW 6526  
(02) 6643 4939  
dra@draarchitects.com.au  
ABN 12 096 929 387

DRA Architects Pty Ltd accept no responsibility for the accuracy, completeness, or accuracy of the data transferred electronically. Mechanical, electrical, plumbing, and other services are to be verified on site.   
© Copyright  
These drawings and designs and the copyright therein are the property of DRA Architects Pty Ltd and must not be used, retained or copied without the written permission of DRA Architects Pty Ltd. A.B.N. 12 096 929 387

client  
**COFFS HARBOUR  
CHRISTIAN COMMUNITY  
SCHOOL**

project  
**NEW JUNIOR CAMPUS**  
LOT 2, DP 1194621  
BONVILLE STATION RD, BONVILLE

|                        |              |          |         |                         |
|------------------------|--------------|----------|---------|-------------------------|
| scale                  | As indicated | @A1      | plotted | 6/09/2022<br>4:08:45 PM |
| drawn                  | WA           |          |         |                         |
| checked                | WA           | 06/09/22 |         |                         |
| verified               | A8           | 06/09/22 |         |                         |
| approved               | A8           | 06/09/22 |         |                         |
| total number of sheets | No           |          |         |                         |

0 2 5 10 25 50  
true north

**S-OVERALL SITE PLAN**  
project number drawing number revision  
**20033 DA-S-A050 2**

DA ISSUE





|     |          |   |    |         |
|-----|----------|---|----|---------|
| 2   | 06/09/22 | PARKING AND PAVING UPDATED, PUMP HOUSE UPDATED, ACCESSIBLE PARKING TO CARPARK ONLY - NOT SERVICE BAY, RETAINING WALL ADDED | WA | AB      |
| 1   | 25/06/21 | DA SUBMIT - CONTROLLED - CHANGES WILL BE ADVISED                                                                           | WA | AB      |
| REV | DATE     | DESCRIPTION   | BY | CHECKED |

|                                      |                           |
|--------------------------------------|---------------------------|
| CONTROLLED - CHANGES WILL BE ADVISED |                           |
| LEGEND                               |                           |
| BAL                                  | BALUSTRADE                |
| CB                                   | CONCRETE BLOCK            |
| CBR                                  | CONCRETE BLOCK RENDERED   |
| CBS                                  | CONCRETE BLOCK STACK BOND |
| CC                                   | CONCRETE COLUMN           |
| CFC                                  | COMPRESSED FIBRE CEMENT   |
| COL                                  | COLUMN                    |
| CP                                   | CONCRETE PANEL            |
| CRS                                  | COLORBOND ROOF SHEETING   |
| DP                                   | DOWNPIPE                  |

|       |                               |
|-------|-------------------------------|
| FB    | FACE BRICKWORK                |
| FC    | FIBRE CEMENT                  |
| FBS   | FACE BRICK STACK BOND         |
| FG    | FIXED GLAZING                 |
| FR    | FRONTK CERAMIC CLADDING       |
| HR    | HANDRAIL                      |
| PBD   | PLASTERBOARD                  |
| PBD-I | PLASTERBOARD IMPACT RESISTANT |
| PBD-W | PLASTERBOARD WET AREA GRADE   |
| PS    | PERFORATED METAL SCREEN       |
| SC    | STEEL COLUMN                  |
| SKT   | SKIRTING TIMBER               |

|        |                         |
|--------|-------------------------|
| SKCT   | SKIRTING CERAMIC TILE   |
| SKV    | SKIRTING VINYL          |
| SP     | STONE PEDESTAL          |
| SW-PIT | STORMWATER PIT          |
| V1     | VINYL SHEET TYPE 1      |
| V2     | VINYL SHEET TYPE 2      |
| VMC    | VERTICAL METAL CLADDING |
| VP     | VITRAPANEL CLADDING     |

|       |                               |
|-------|-------------------------------|
| FC    | FACE BRICKWORK                |
| FBS   | FIBRE CEMENT                  |
| FG    | FIXED GLAZING                 |
| FR    | FRONTK CERAMIC CLADDING       |
| HR    | HANDRAIL                      |
| PBD   | PLASTERBOARD                  |
| PBD-I | PLASTERBOARD IMPACT RESISTANT |
| PBD-W | PLASTERBOARD WET AREA GRADE   |
| PS    | PERFORATED METAL SCREEN       |
| SC    | STEEL COLUMN                  |
| SKT   | SKIRTING TIMBER               |

**DRA**ARCHITECTS  
PTY LTD

Adrian Boraso NSW 4175  
(02) 6651 4905  
draoffs@draarchitects.com.au

Warren Steele NSW 6526  
(02) 6643 4939  
dragrafton@draarchitects.com.au  
ABN 12 096 929 387

DRA Architects Pty Ltd accept no responsibility for the accuracy, completeness, or security of the data transferred electronically. Rectification should, where necessary, request a hard copy version for verification. Use of dimensions in preference to scale, all dimensions to be verified on site.

© Copyright  
These drawings and designs and the copyright therein are the property of DRA Architects Pty Ltd and must not be used, retained or copied without the written permission of DRA Architects Pty Ltd  
A.B.N. 12 096 929 387

client  
**COFFS HARBOUR  
CHRISTIAN COMMUNITY  
SCHOOL**

project  
**NEW JUNIOR CAMPUS**  
LOT 2, DP 1194621  
BONVILLE STATION RD, BONVILLE

scale 1:500  
drawn WA  
checked WA 06/09/22  
verified AB 06/09/22  
approved AB 06/09/22  
total number of sheets No

@A1  
plotted  
N  
true north

drawing  
**S-SITE PLAN STAGE 1**  
project number drawing number revision  
**20033 DA-S-A051 2**

DA ISSUE









1 OVERALL SITE ROOF PLAN  
1 : 500

ROOF NOTE  
REFER ROOF PLANS PER  
BUILDING FOR DETAILED PLANS

DA ISSUE

|                                                                                 |          |                                                 |          |         |
|---------------------------------------------------------------------------------|----------|-------------------------------------------------|----------|---------|
| 1                                                                               | 25/06/21 | DA ISSUE - CONTROLLED - CHANGES WILL BE ADVISED | WA       | AE      |
| REV                                                                             | DATE     | REASON                                          | INITIALS | CHECKED |
| CONTROLLED - CHANGES WILL BE ADVISED                                            |          |                                                 |          |         |
| V:\Projects\2020\2003 - COFFS JUNIOR SCHOOL CAMPUS_3_DRA REVIT\DA-2003-SITE.rvt |          |                                                 |          |         |

| LEGEND |                               |
|--------|-------------------------------|
| BAL    | BALUSTRADE                    |
| CB     | CONCRETE BLOCK                |
| CBR    | CONCRETE BLOCK RENDERED       |
| CBS    | CONCRETE BLOCK STACK BOND     |
| CC     | CONCRETE COLUMN               |
| CFC    | COMPRESSED FIBRE CEMENT       |
| COL    | COLUMN                        |
| CP     | CONCRETE PANEL                |
| CRS    | COLORBOND ROOF SHEETING       |
| DP     | DOWNSPIPE                     |
| FB     | FACE BRICKWORK                |
| FC     | FIBRE CEMENT                  |
| FBS    | FACE BRICK STACK BOND         |
| FG     | FIXED GLAZING                 |
| FR     | FRONTK CERAMIC CLADDING       |
| HR     | HANDRAIL                      |
| PBD    | PLASTERBOARD                  |
| PBD-I  | PLASTERBOARD IMPACT RESISTANT |
| PBD-W  | PLASTERBOARD WET AREA GRADE   |
| PS     | PERFORATED METAL SCREEN       |
| SC     | STEEL COLUMN                  |
| SKT    | SKIRTING TIMBER               |
| SKCT   | SKIRTING CERAMIC TILE         |
| SKV    | SKIRTING VINYL                |
| SP     | STONE PEDESTAL                |
| SW-PIT | STORMWATER PIT                |
| V1     | VINYL SHEET TYPE 1            |
| V2     | VINYL SHEET TYPE 2            |
| VMC    | VERTICAL METAL CLADDING       |
| VP     | VITRAPANEL CLADDING           |

|        |                         |
|--------|-------------------------|
| SKCT   | SKIRTING CERAMIC TILE   |
| SKV    | SKIRTING VINYL          |
| SP     | STONE PEDESTAL          |
| SW-PIT | STORMWATER PIT          |
| V1     | VINYL SHEET TYPE 1      |
| V2     | VINYL SHEET TYPE 2      |
| VMC    | VERTICAL METAL CLADDING |
| VP     | VITRAPANEL CLADDING     |

**DRA**ARCHITECTS  
PTY LTD

Adrian Borsato NSW 4175  
(02) 6651 4905  
draoffs@draarchitects.com.au

Warren Steele NSW 6526  
(02) 6643 4939  
dragraton@draarchitects.com.au  
ABN 12 096 929 387

DRA Architects Pty Ltd accept no responsibility for the accuracy, completeness, or security of the data transmitted electronically. Modification, deletion, retention, recovery, request a hard copy version from us, verification. Use of the data is at the user's preference in scale. All dimensions to be verified on site.

© Copyright  
These drawings and designs and the copyright therein are the property of DRA Architects Pty Ltd and must not be used, retained or copied without the written permission of DRA Architects Pty Ltd  
A.B.N. 12 096 929 387

client  
**COFFS HARBOUR  
CHRISTIAN COMMUNITY  
SCHOOL**

project  
**NEW JUNIOR CAMPUS**  
LOT 2, DP 1194621  
BONVILLE STATION RD, BONVILLE

scale As indicated  
drawn WA  
checked WA 25/06/21  
verified AB 25/06/21  
approved AB 25/06/21  
total number of sheets No

@A1  
plotted  
N  
true north


|                |                        |          |
|----------------|------------------------|----------|
| drawing        | OVERALL SITE ROOF PLAN |          |
| project number | drawing number         | revision |
| 20033          | DA-S-A150              | 1        |





NORTH ELEVATION PERSPECTIVE VIEW

| ROOM AREAS ADMINISTRATION |      |                     |
|---------------------------|------|---------------------|
| ROOM NAME                 | NO.  | AREA                |
| OFFICE                    | A.01 | 14.4 m <sup>2</sup> |
| OFFICE                    | A.02 | 14.2 m <sup>2</sup> |
| OFFICE                    | A.03 | 14.2 m <sup>2</sup> |
| OFFICE                    | A.04 | 14.2 m <sup>2</sup> |
| CONFERENCE                | A.05 | 21.6 m <sup>2</sup> |
| CONFERENCE                | A.06 | 21.6 m <sup>2</sup> |
| MALE                      | A.07 | 9.7 m <sup>2</sup>  |
| LAUNDRY                   | A.08 | 14.3 m <sup>2</sup> |
| CLEANER STORE             | A.09 | 12.0 m <sup>2</sup> |
| CORRIDOR                  | A.10 | 56.4 m <sup>2</sup> |
| RECEPTION                 | A.11 | 26.7 m <sup>2</sup> |
| CLERICAL                  | A.12 | 38.2 m <sup>2</sup> |
| PRINT ROOM AND FILING     | A.13 | 21.0 m <sup>2</sup> |
| SICK BAY                  | A.14 | 7.3 m <sup>2</sup>  |
| ACCESS WC                 | A.15 | 4.4 m <sup>2</sup>  |
| TRIAGE                    | A.16 | 7.6 m <sup>2</sup>  |
| SICK BAY 2                | A.17 | 5.3 m <sup>2</sup>  |
| AMB WC                    | A.18 | 2.2 m <sup>2</sup>  |
| SUPPORT                   | A.19 | 9.8 m <sup>2</sup>  |
| TIME OUT                  | A.20 | 5.0 m <sup>2</sup>  |
| COMMS                     | A.21 | 7.5 m <sup>2</sup>  |
| STAFF COMMON ROOM         | A.22 | 61.3 m <sup>2</sup> |
| STAFF WORK ROOM           | A.23 | 92.2 m <sup>2</sup> |
| STORE                     | A.24 | 2.3 m <sup>2</sup>  |
| ACC WC SHR                | A.25 | 6.6 m <sup>2</sup>  |
| HWS                       | A.26 | 0.9 m <sup>2</sup>  |
| EDB                       | A.27 | 0.9 m <sup>2</sup>  |
| FEM                       | A.28 | 8.2 m <sup>2</sup>  |

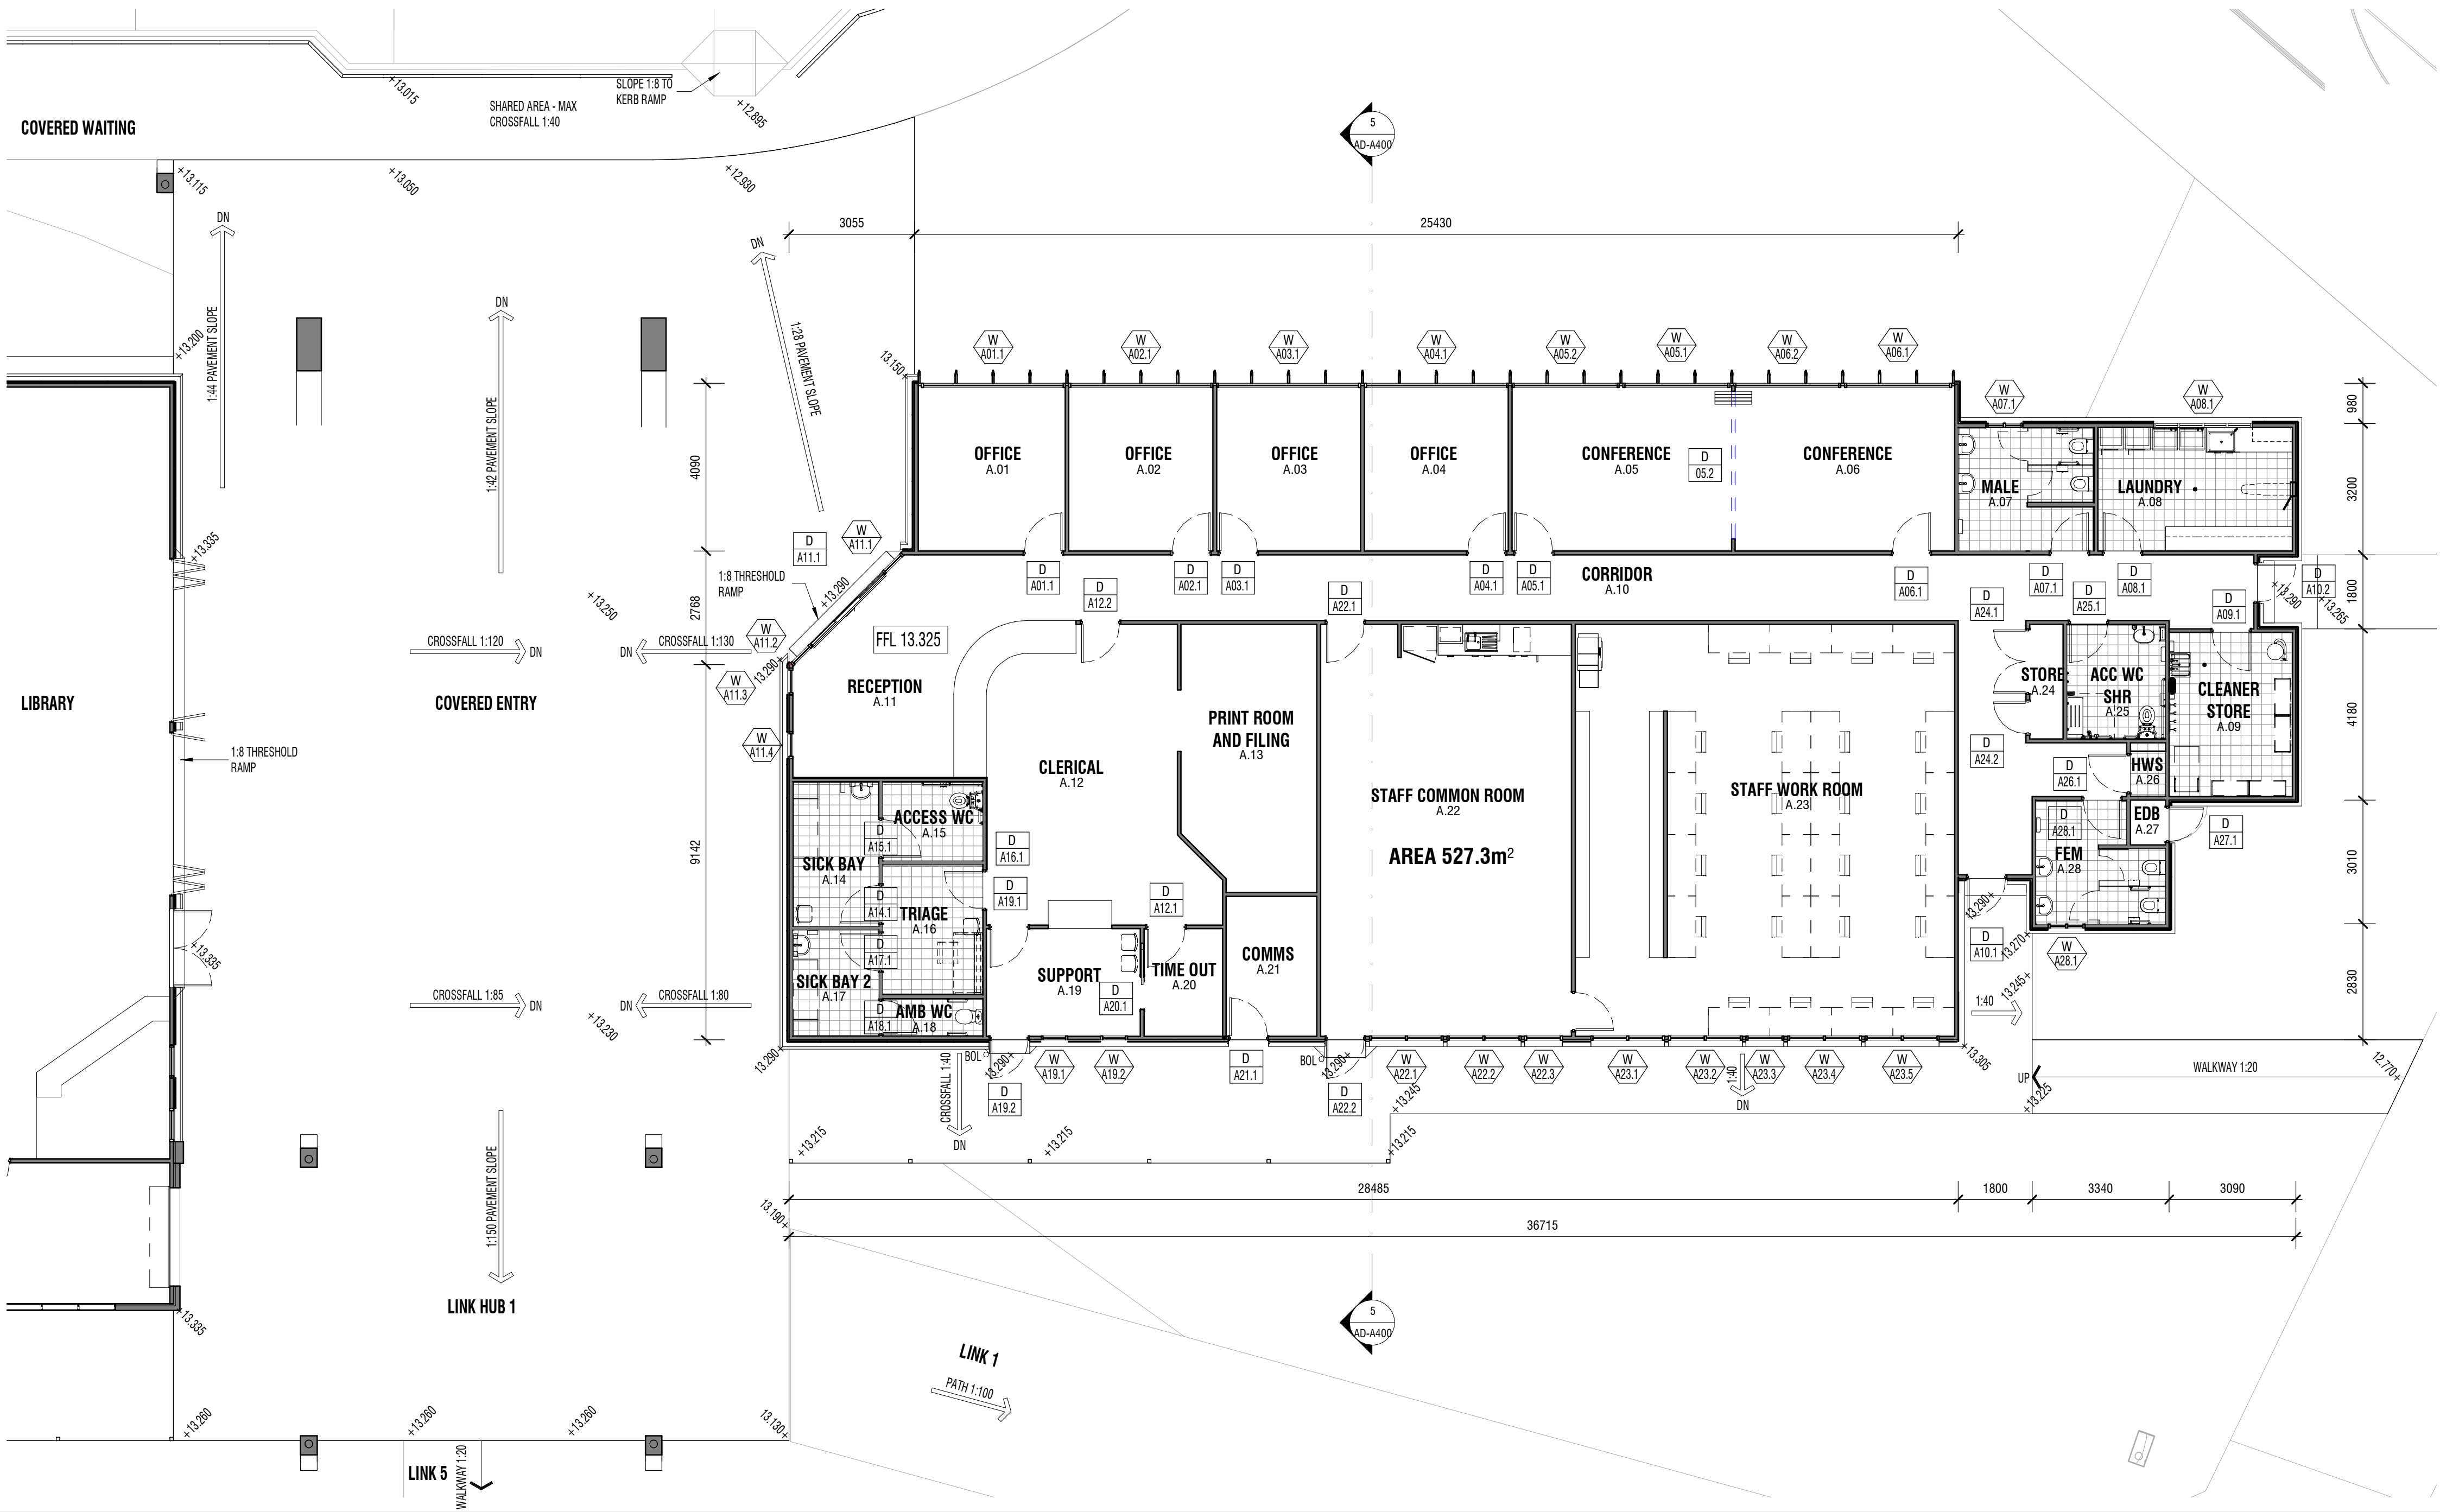

LEGEND

|     |                           |
|-----|---------------------------|
| BAL | BALUSTRADE                |
| CB  | CONCRETE BLOCK            |
| CBR | CONCRETE BLOCK RENDERED   |
| CBS | CONCRETE BLOCK STACK BOND |
| CC  | CONCRETE COLUMN           |
| CFC | COMPRESSED FIBRE CEMENT   |
| COL | COLUMN                    |
| CRS | COLORBOND ROOF SHEETING   |
| DP  | DOWNSPIPE                 |
| FB  | FACE BRICKWORK            |

|        |                             |
|--------|-----------------------------|
| FC     | FIBRE CEMENT                |
| FBS    | FACE BRICK STACK BOND       |
| FR     | FRONTK CERAMIC CLADDING     |
| HR     | HANDRAIL                    |
| PBD    | PLASTERBOARD                |
| PBD-W  | PLASTERBOARD WET AREA GRADE |
| SC     | STEEL COLUMN                |
| SW PIT | STORMWATER PIT              |
| V1     | VINYL SHEET TYPE 1          |
| V2     | VINYL SHEET TYPE 2          |
| VMC    | VERTICAL METAL CLADDING     |
| VP     | VITRAPANEL CLADDING         |

DRAARCHITECTS

Adrian Borasio NSW 4172  
(02) 6651 4905  
draoffs@draarchitects.com.au

Warren Steele NSW 6526  
(02) 6643 4939  
dragrafton@draarchitects.com.au  
ABN 12 096 929 387

DRA Architects Pty Ltd accept no responsibility for the accuracy, completeness, or suitability of the data transferred electronically. Recipients, users, or third parties, request a hard copy version for verification. Use of dimensions in preference to scale, all dimensions to be verified on site.

© Copyright  
These drawings and designs and the copyright therein are the property of DRA Architects Pty Ltd and must not be used, retained or copied without the written permission of DRA Architects Pty Ltd  
A.B.N. 120 969 929 387

client  
**COFFS HARBOUR  
CHRISTIAN COMMUNITY  
SCHOOL**

project  
**NEW JUNIOR CAMPUS**  
LOT 2, DP 1194621  
BONVILLE STATION RD, BONVILLE

scale 1:100  
drawn WDA  
checked WA  
verified AB  
approved AS  
total number of sheets No


@A1  
18/06/21  
18/06/21  
18/06/21  
No

plotted  
8/07/2021  
2:38:24 PM  
true north


drawing  
**ADMINISTRATION PLAN AND  
PERSPECTIVE VIEW**  
project number drawing number revision  
**20033 AD-A100 1**

DA ISSUE




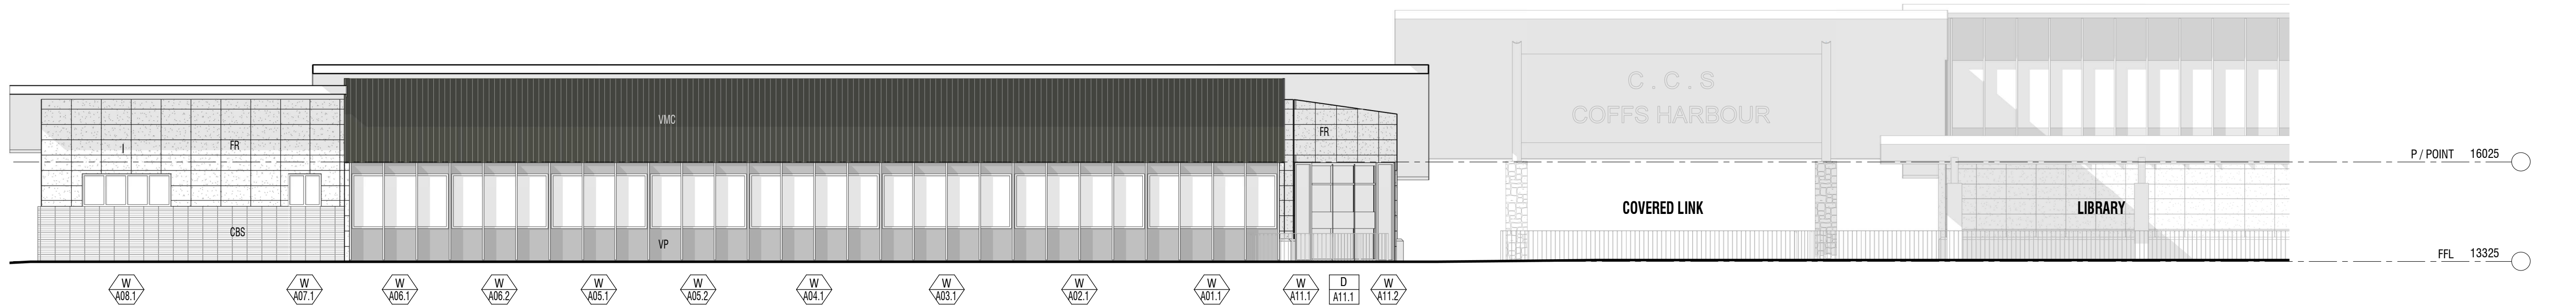


1 NORTH ELEVATION  
1 : 100

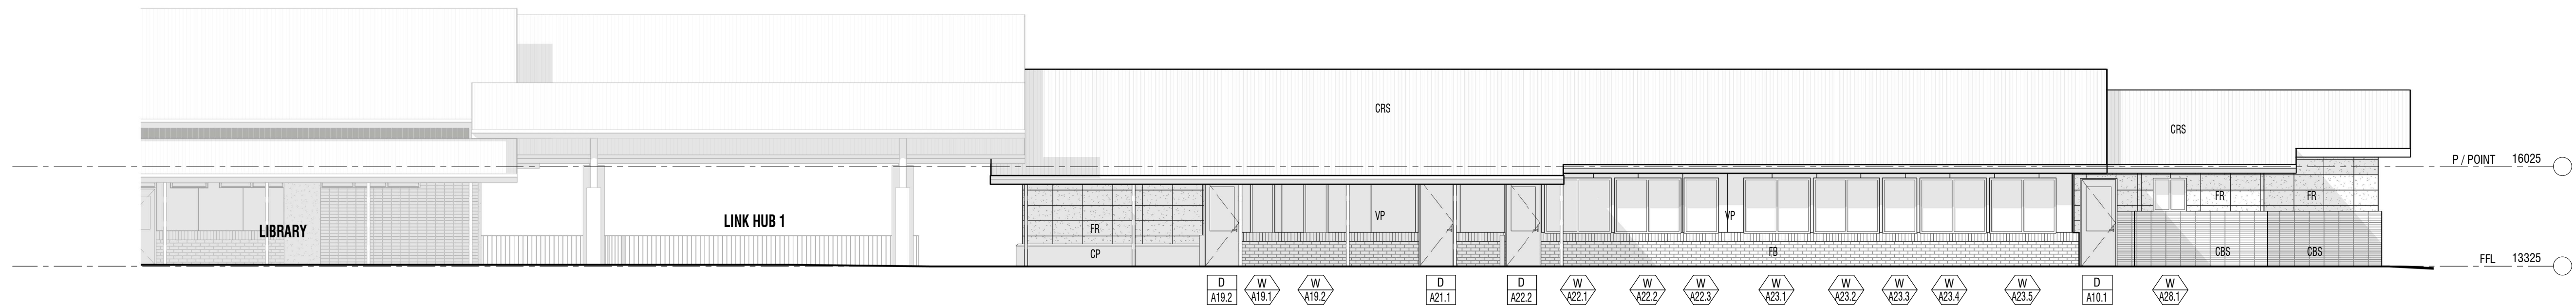


2 SOUTH ELEVATION  
1 : 100

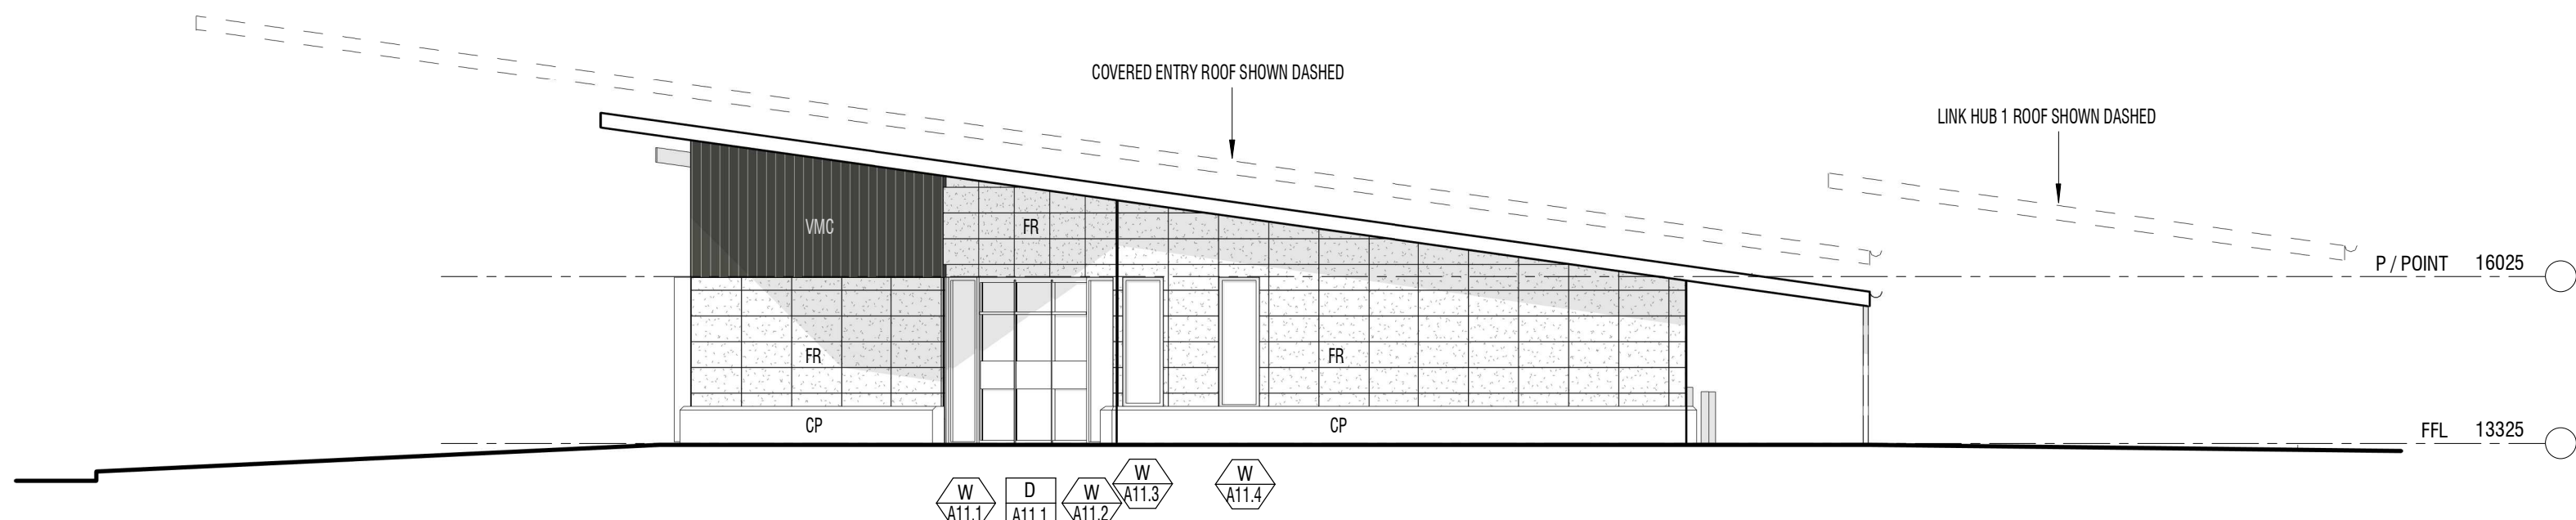

3 WEST ELEVATION  
1 : 100

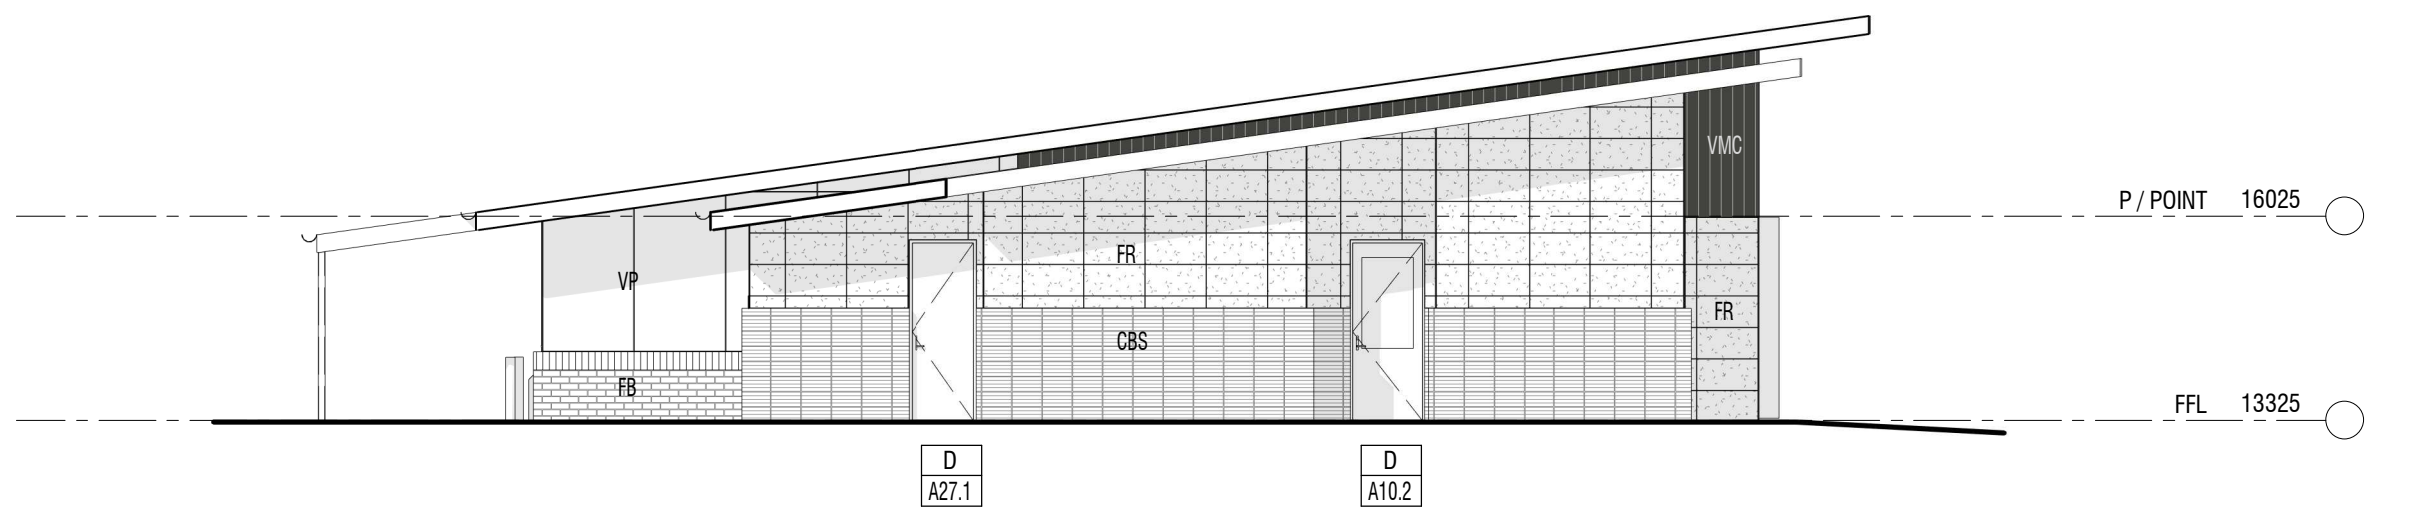

4 EAST ELEVATION  
1 : 100

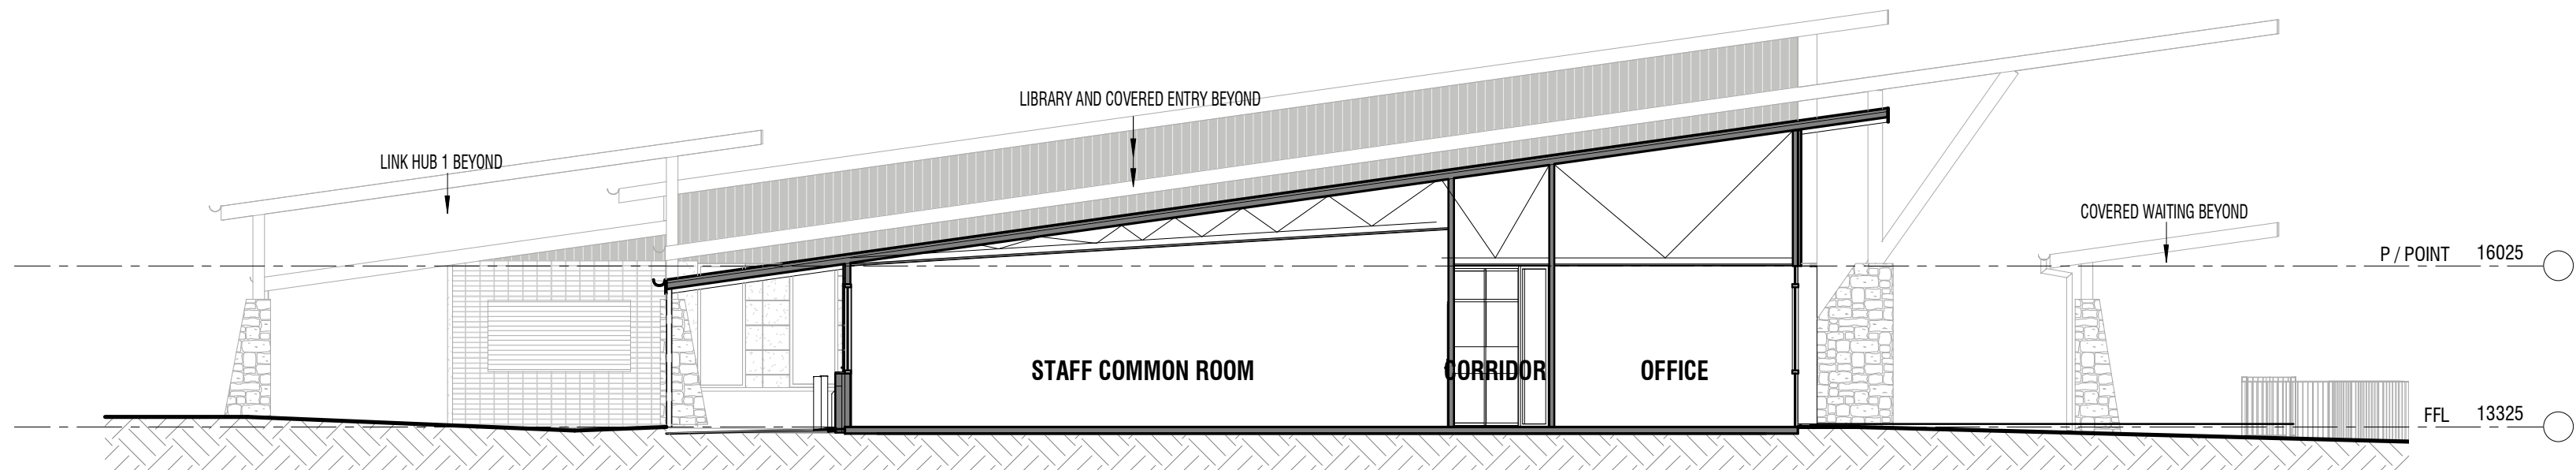

5 SECTION  
1 : 100

LEGEND

BAL BALUSTRADE  
CB CONCRETE BLOCK  
CBR CONCRETE BLOCK RENDERED  
CBS CONCRETE BLOCK STACK BOND  
CC CONCRETE COLUMN  
CFC COMPRESSED FIBRE CEMENT  
COL COLUMN  
CP CONCRETE PANEL  
CRS COLORBOND ROOF SHEETING  
DP DOWNPIPE

FB FACE BRICKWORK  
FC FIBRE CEMENT  
FBS FACE BRICK STACK BOND  
FR FRONTK CERAMIC CLADDING  
HR HANDRAIL  
PBD PLASTERBOARD  
PBD-W PLASTERBOARD WET AREA GRADE  
SC STEEL COLUMN  
SW PIT STORMWATER PIT  
V1 VINYL SHEET TYPE 1  
V2 VINYL SHEET TYPE 2  
VMC VERTICAL METAL CLADDING

VP VITRAPANEL CLADDING

DRAARCHITECTS

Adrian Borsatto NSW 4172  
(02) 6651 4905  
dracoffs@draarchitects.com.au

Warren Steele NSW 6526  
(02) 6643 4939  
dragraton@draarchitects.com.au  
ABN 12 096 929 387

DRA Architects Pty Ltd accept no responsibility for the accuracy, completeness, or accuracy of the data transferred electronically. Rectification should, where necessary, request a hard copy version for verification. Use of hard copy version in preference to electronic, all dimensions to be verified on site.

© Copyright  
These drawings and designs and the copyright therein are the property of DRA Architects Pty Ltd and must not be used, retained or copied without the written permission of DRA Architects Pty Ltd  
A.B.N. 120 969 929 387

client  
**COFFS HARBOUR  
CHRISTIAN COMMUNITY  
SCHOOL**

project  
**NEW JUNIOR CAMPUS**  
LOT 2, DP 1194621  
BONVILLE STATION RD, BONVILLE

scale 1:100  
drawn WDA  
checked WA 18/06/21  
verified AB 18/06/21  
approved AB 18/06/21  
total number of sheets No

@A1  
plotted  
true north

drawing  
**ADMINISTRATION  
ELEVATIONS AND SECTION**  
project number drawing number revision  
**20033 AD-A400 1**

1 18/06/21 DA ISSUE - CONTROLLED - CHANGES WILL BE ADVISED  
REV DATE REASON  
CONTROLLED - CHANGES WILL BE ADVISED


V:\Projects\20033-0003 - CHCSS JUNIOR SCHOOL CAMPUS\3\_DRA REVIT\20033-ADMIN.rvt

DA ISSUE





| ROOM AREAS LIBRARY |       |                      |
|--------------------|-------|----------------------|
| ROOM NAME          | NO.   | AREA                 |
| MALE WC            | L2.18 | Not Placed           |
| LIBRARY            | L01   | 624.3 m <sup>2</sup> |
| RECEPTION          | L02   | 10.4 m <sup>2</sup>  |
| CAFE               | L03   | 16.4 m <sup>2</sup>  |
| FEMALE             | L04   | 10.8 m <sup>2</sup>  |
| COR                | L05   | 5.4 m <sup>2</sup>   |
| ACCESS WC          | L06   | 5.5 m <sup>2</sup>   |
| MALE               | L07   | 3.1 m <sup>2</sup>   |
| RESOURCE ROOM      | L08   | 35.1 m <sup>2</sup>  |
| MDBT               | L09   | 1.0 m <sup>2</sup>   |
| LIBRARY COLA       | L10   | 487.8 m <sup>2</sup> |
| FEMALE WC          | L11   | 14.0 m <sup>2</sup>  |
| MALE WC            | L12   | 17.9 m <sup>2</sup>  |

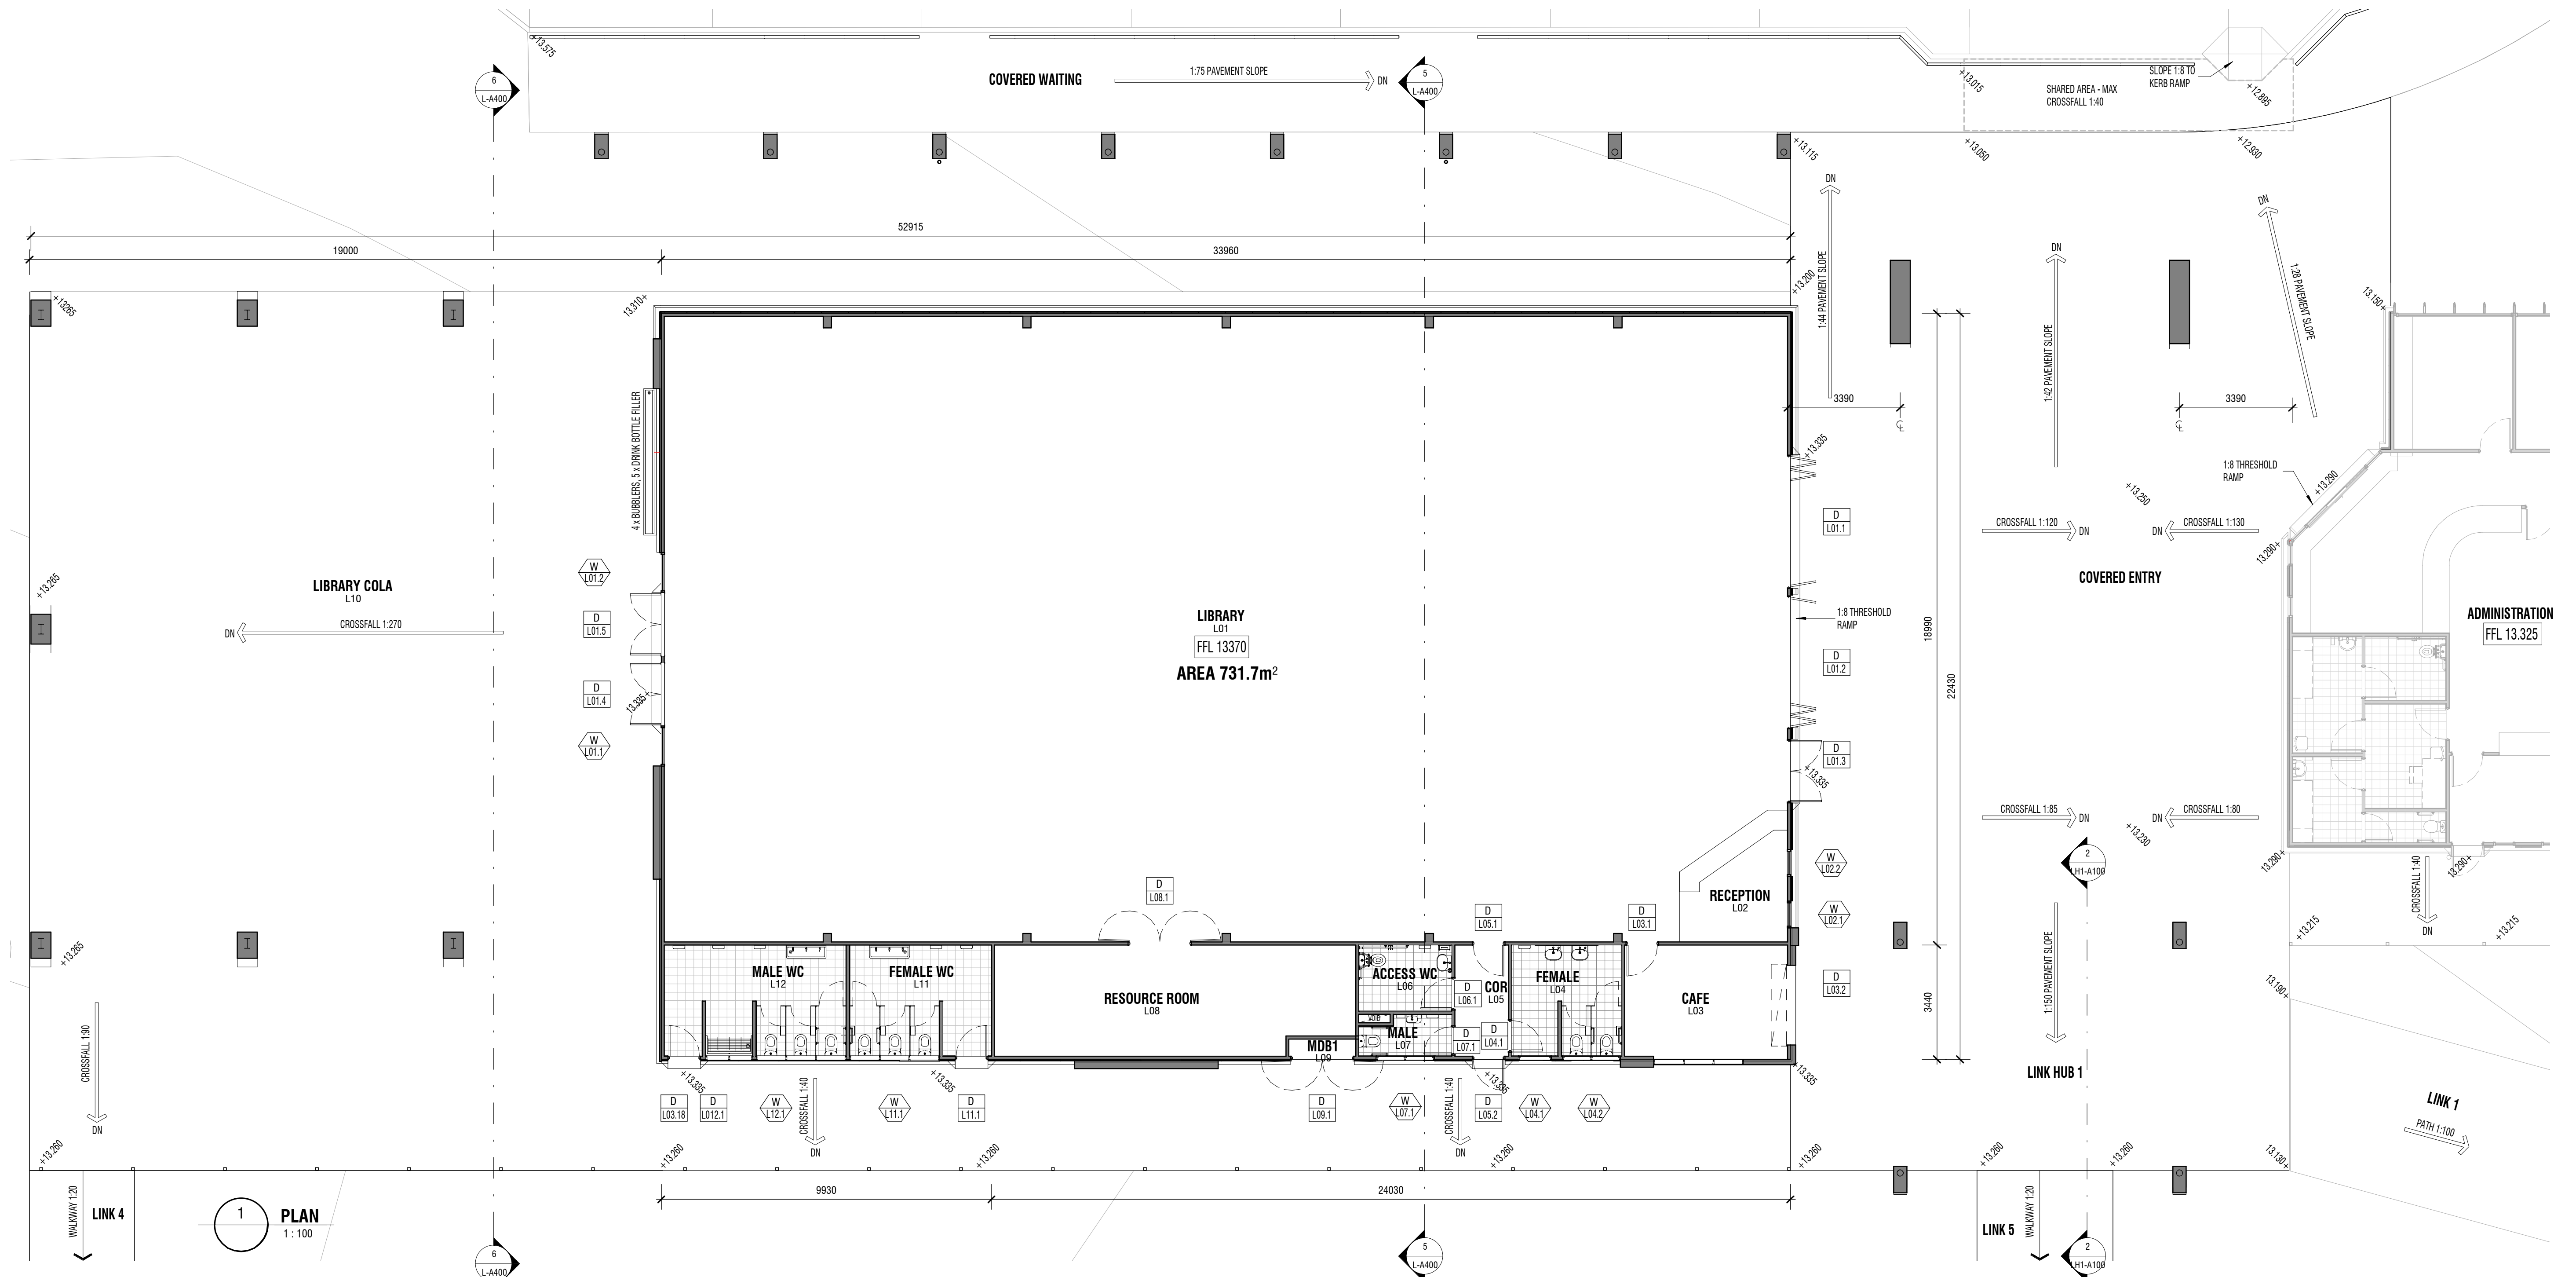

### LEGEND

|     |                           |
|-----|---------------------------|
| BAL | BALUSTRADE                |
| CB  | CONCRETE BLOCK            |
| CBR | CONCRETE BLOCK RENDERED   |
| CBS | CONCRETE BLOCK STACK BOND |
| CC  | CONCRETE COLUMN           |
| CFC | COMPRESSED FIBRE CEMENT   |
| COL | COLUMN                    |
| CRS | COLORBOND ROOF SHEETING   |
| DP  | DOWNSPIPE                 |
| FB  | FACE BRICKWORK            |

|        |                             |
|--------|-----------------------------|
| FC     | FIBRE CEMENT                |
| FBS    | FACE BRICK STACK BOND       |
| FR     | FRONT/CEMIC CLADDING        |
| HR     | HANDRAIL                    |
| PBD    | PLASTERBOARD                |
| PBD-W  | PLASTERBOARD WET AREA GRADE |
| SC     | STEEL COLUMN                |
| SW PIT | STORMWATER PIT              |
| V1     | VINYL SHEET TYPE 1          |
| V2     | VINYL SHEET TYPE 2          |
| VMC    | VERTICAL METAL CLADDING     |
| VP     | VITRAPANEL CLADDING         |

DRAARCHITECTS

Adrian Borsato NSW 4172  
(02) 6651 4905  
dracoffs@draarchitects.com.au

Warren Steele NSW 6526  
(02) 6643 4939  
dragrafton@draarchitects.com.au

ABN 12 096 929 387

DRA Architects Pty Ltd accept no responsibility for the usability, completeness, or accuracy of the data transferred electronically. Recipients should, when necessary, request a hard copy version for verification. Use figured dimension in preference to scale, all dimensions to be verified on site.

© Copyright

These drawings and designs and the Copyright thereof are the property of DRA Architects Pty Ltd and must not be used, retained or copied without the written permission of DRA Architects Pty Ltd  
 A.B.N. 120 9692 9387


client  
**COFFS HARBOUR  
CHRISTIAN COMMUNITY  
SCHOOL**

project  
**NEW JUNIOR CAMPUS**

LOT 2, DP 1194621  
BONVILLE STATION RD, BONVILLE

scale 1:100






|                        |     |          |
|------------------------|-----|----------|
| drawn                  | WDA |          |
| checked                | WA  | 25/06/21 |
| verified               | AB  | 25/06/21 |
| approved               | AB  | 25/06/21 |
| total number of sheets | No  |          |

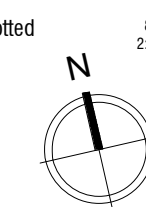drawing  
LIBRARY PLAN AND  
PERSPECTIVE VIEW


|                |                |          |
|----------------|----------------|----------|
| project number | drawing number | revision |
| 20033          | L-A100         | 1        |

## DA ISSUE




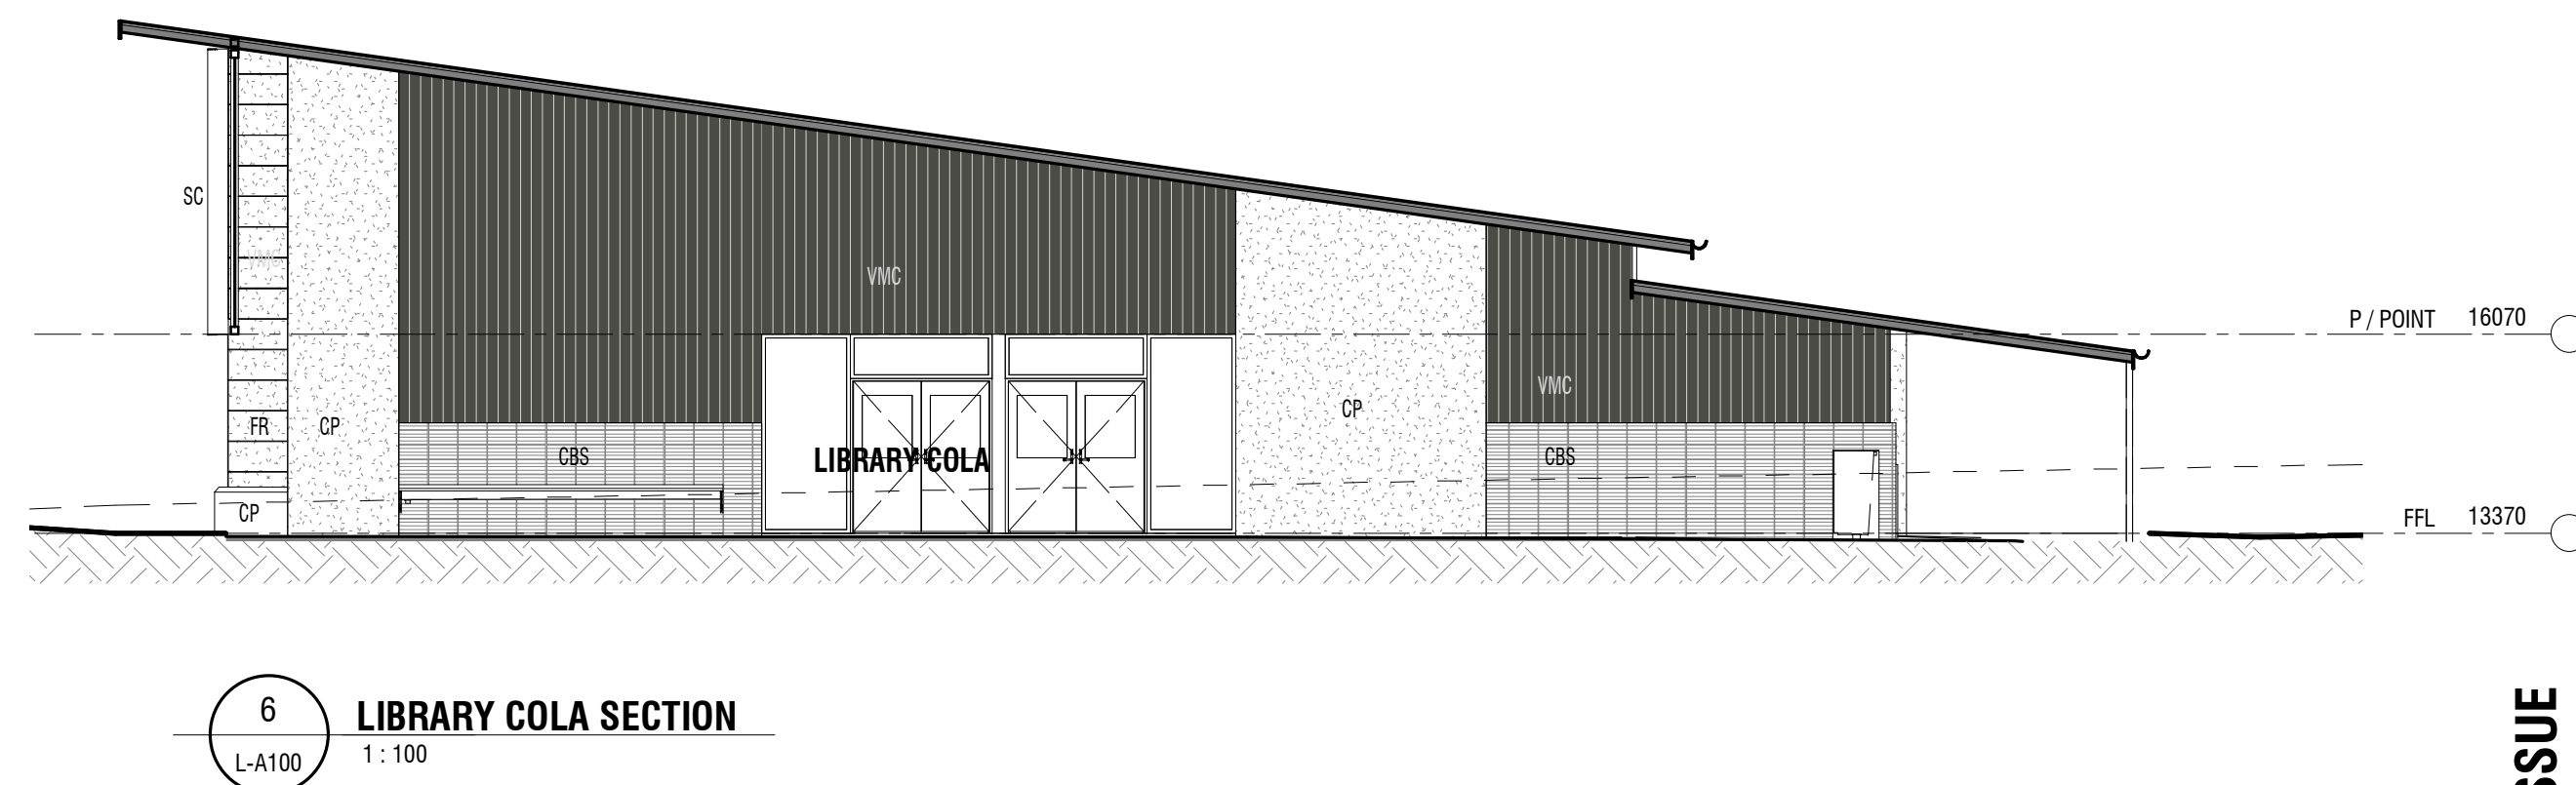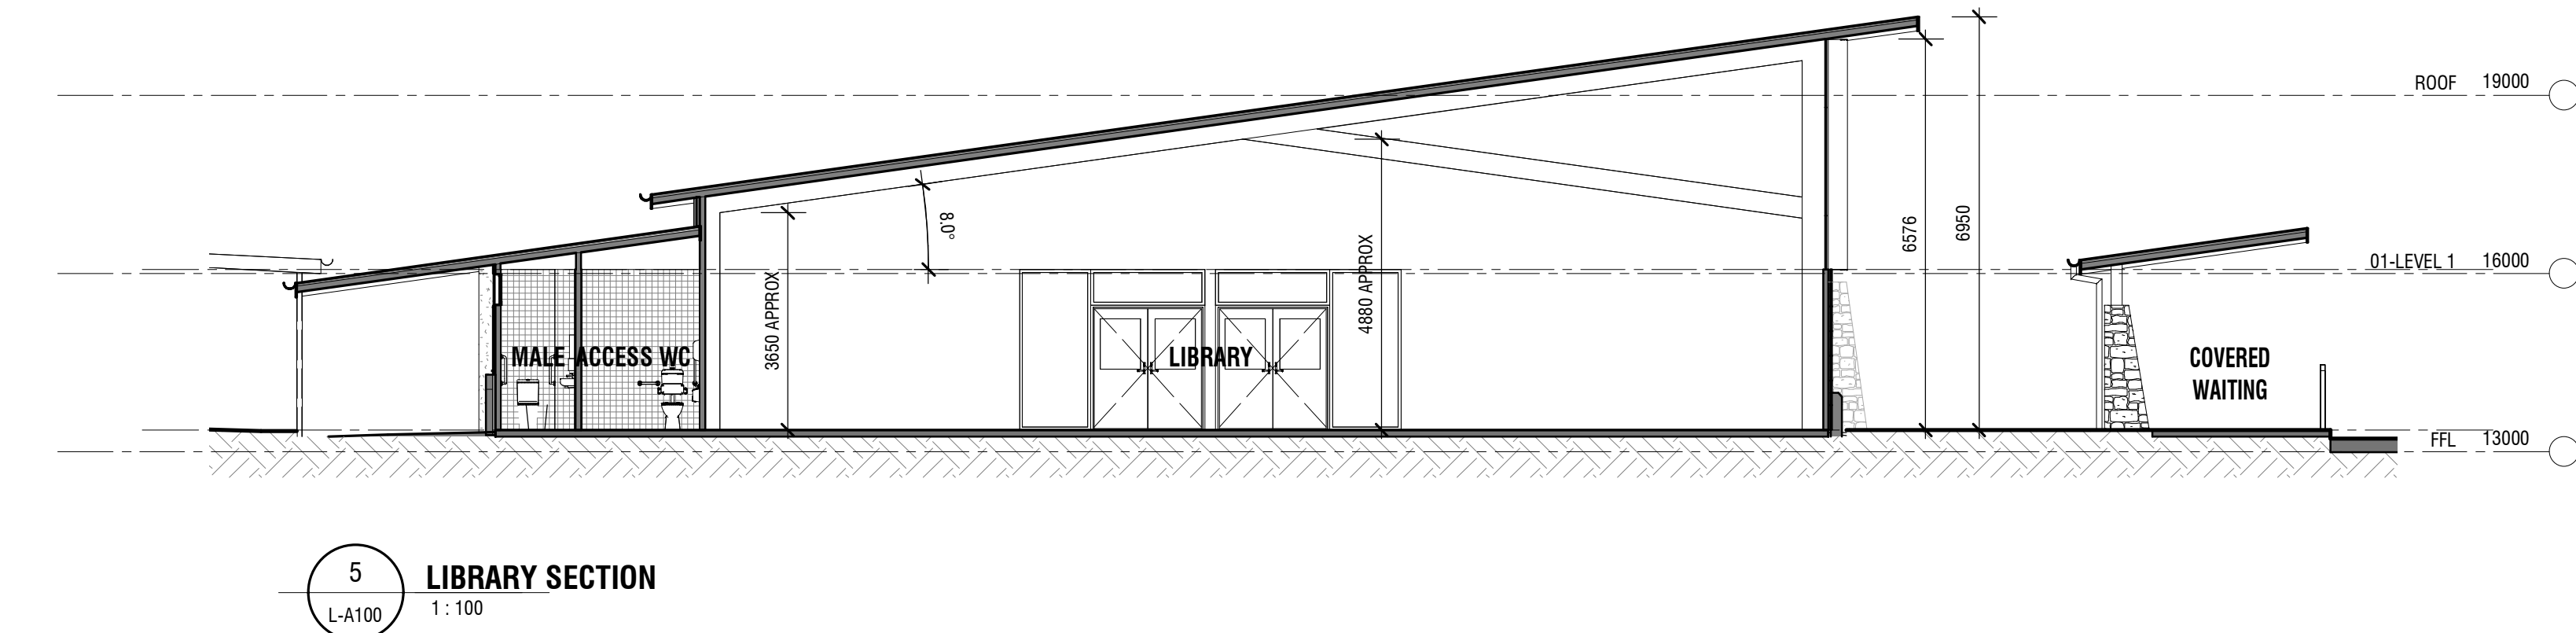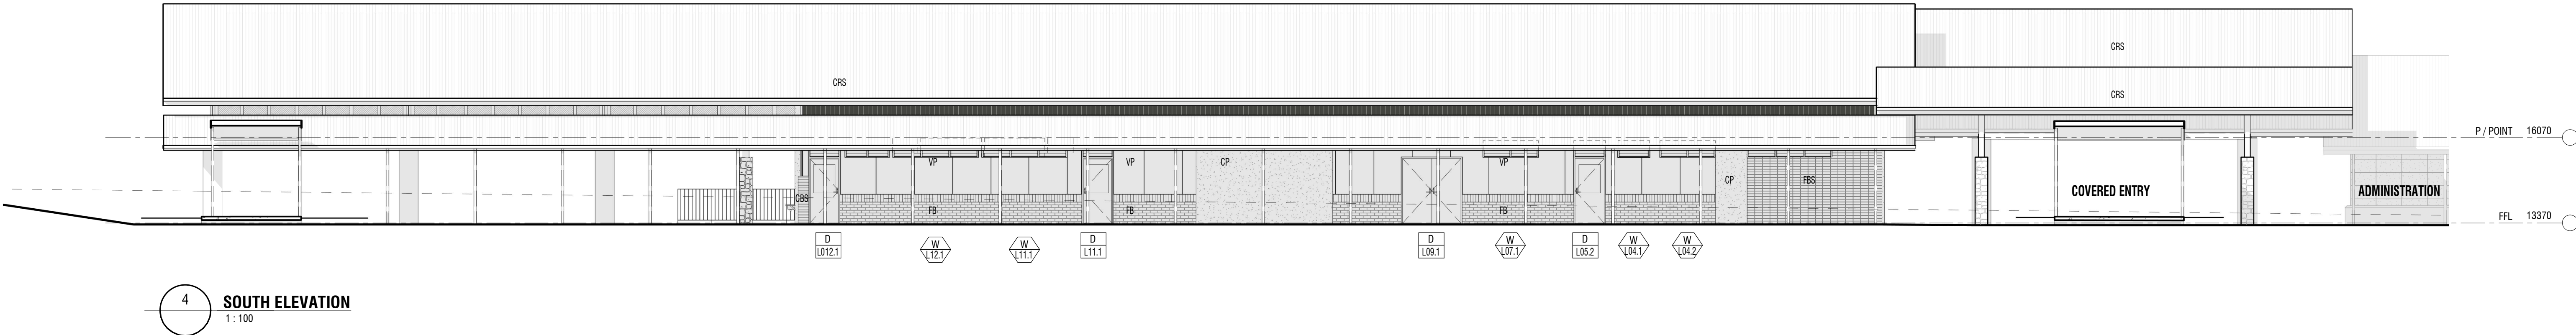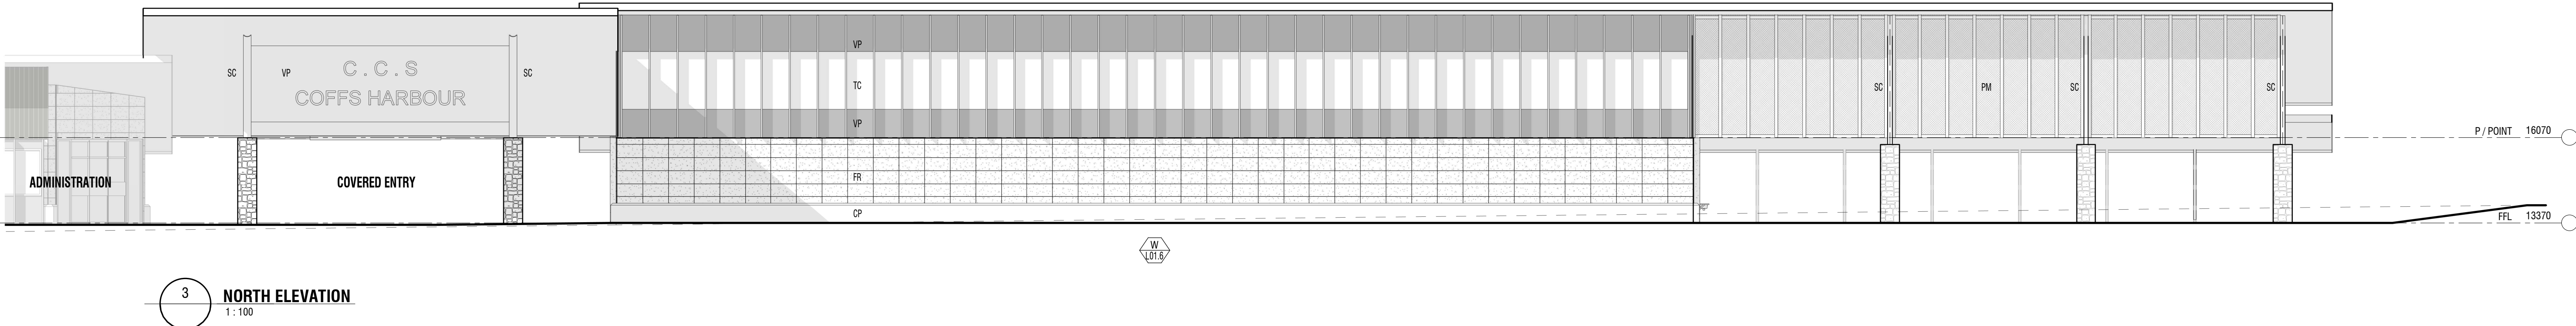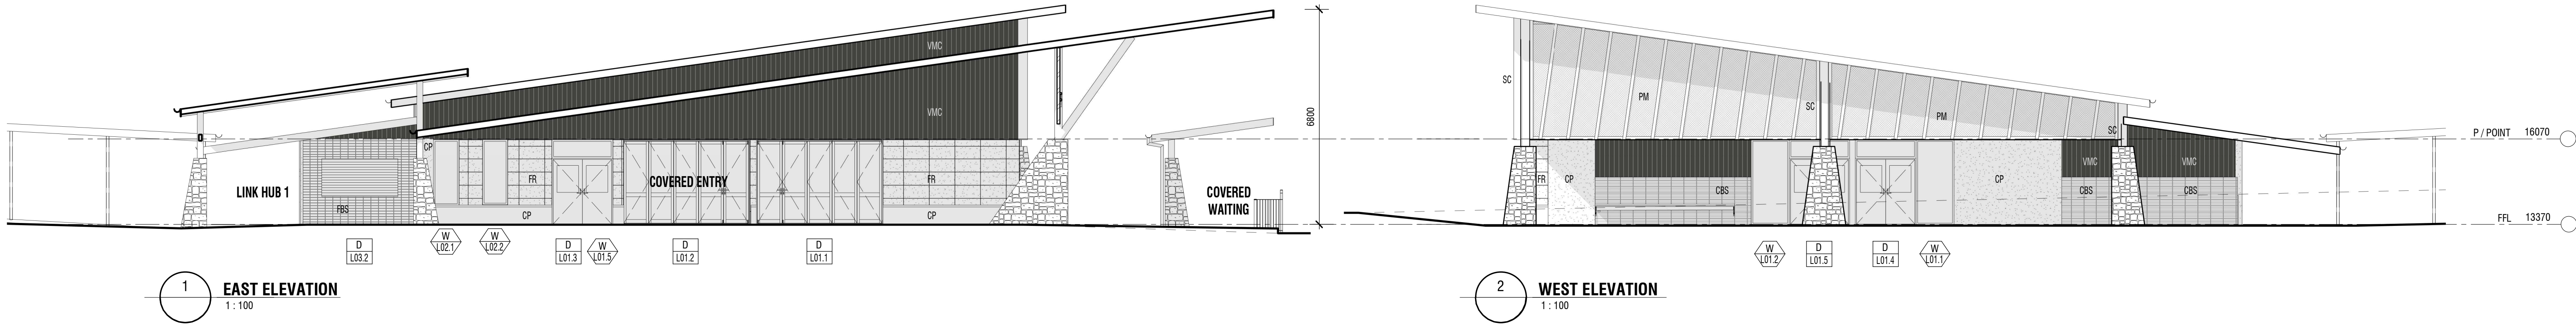




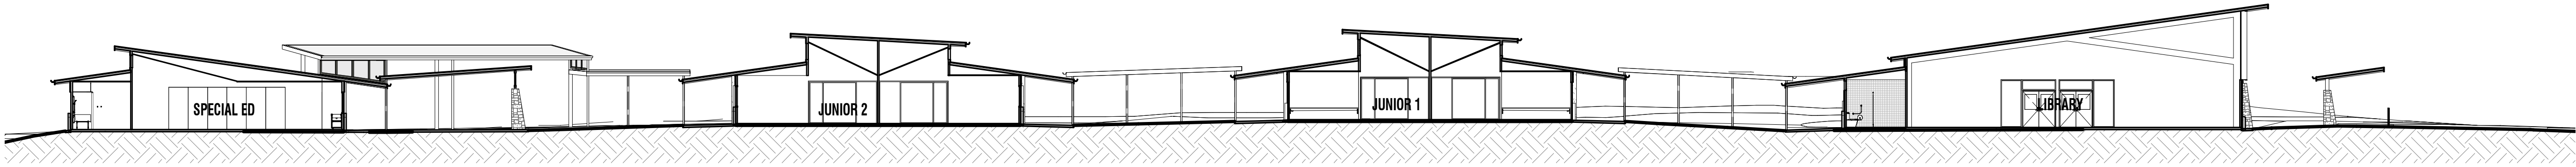


1 SITE SECTION  
S-A050 1:200

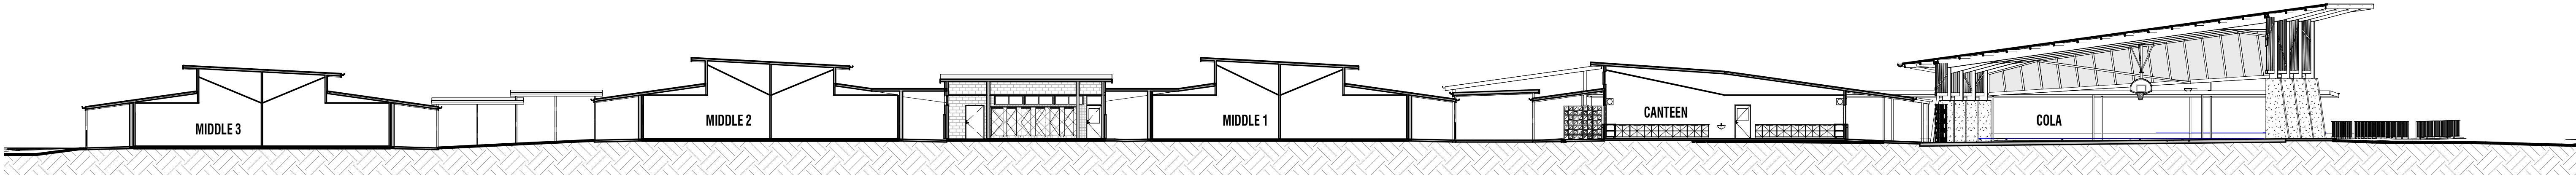


2 SITE SECTION  
S-A050 1:200

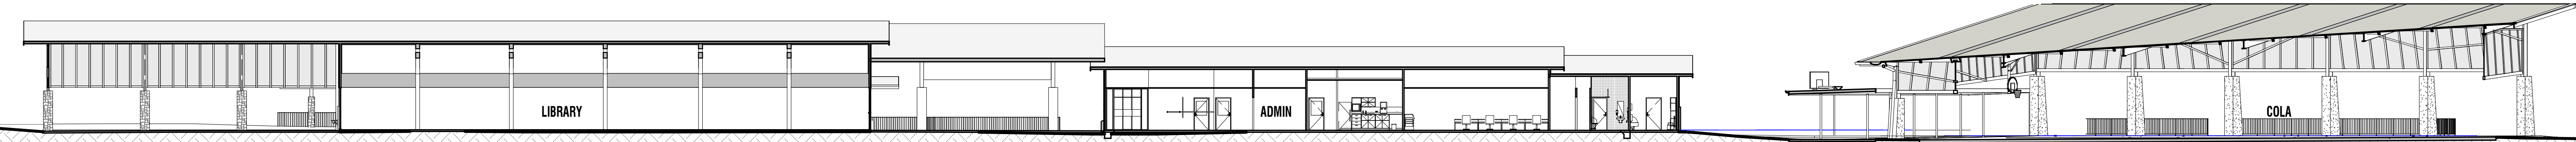


3 SITE SECTION  
S-A050 1:200

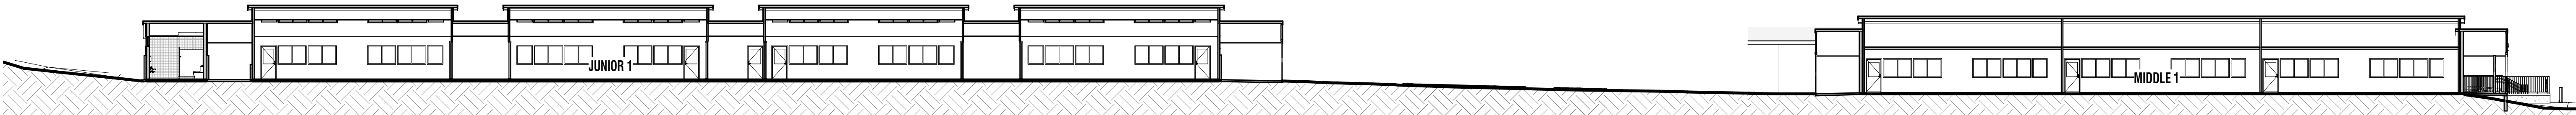

4 SITE SECTION  
S-A050 1:200

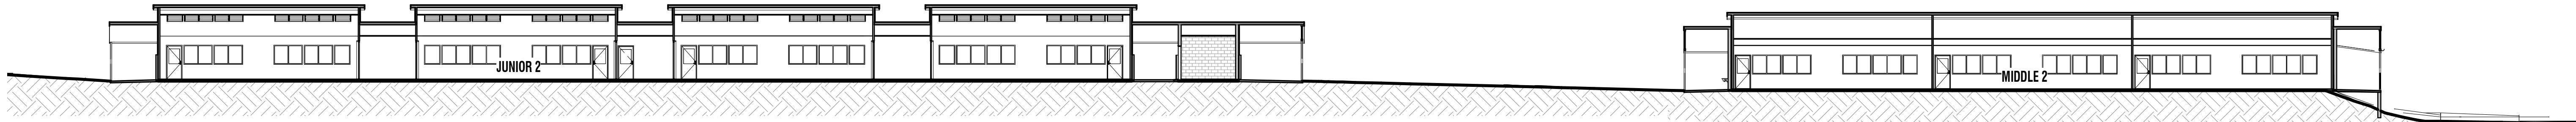

5 SITE SECTION  
S-A050 1:200

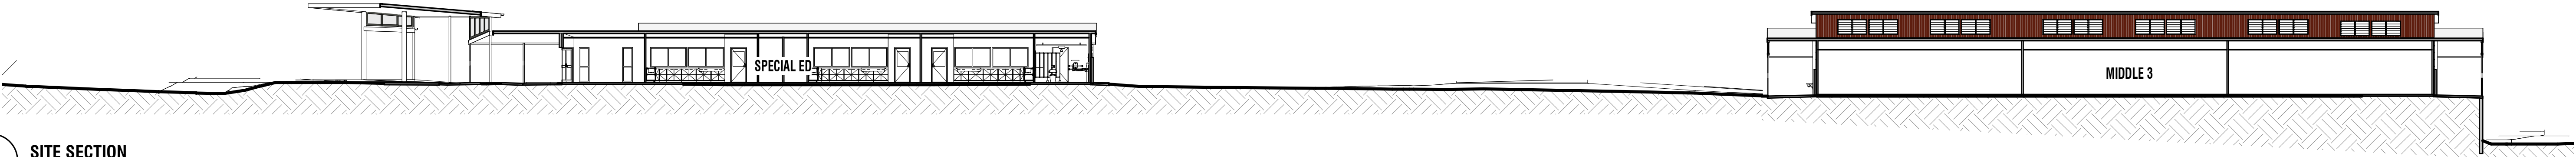

6 SITE SECTION  
S-A050 1:200

LEGEND

BAL BALUSTRADE  
CB CONCRETE BLOCK  
CBR CONCRETE BLOCK RENDERED  
CBS CONCRETE BLOCK STACK BOND  
CC CONCRETE COLUMN  
CFC COMPRESSED FIBRE CEMENT  
COL COLUMN  
CRS COLORBOND ROOF SHEETING  
DP DOWNPIPE  
FB FACE BRICKWORK

FBS FACE BRICK STACK BOND  
FR FRONTEK CLADDING  
HR HANDRAIL  
PBD PLASTERBOARD  
PBD-W PLASTERBOARD WET AREA GRADE  
SC STEEL COLUMN  
SW PIT STORMWATER PIT  
V1 VINYL SHEET TYPE 1  
V2 VINYL SHEET TYPE 2  
VMC VERTICAL METAL CLADDING  
VP VITRAPANEL CLADDING

DRAARCHITECTS

Adrian Borsatto NSW 4172 Warren Steele NSW 6526  
(02) 6651 4905 (02) 6643 4939  
draacoffs@draarchitects.com.au dragrafton@draarchitects.com.au  
ABN 12 096 929 387

DRAFTSMAN  
These drawings and designs and the copyright therein are the property of DRA Architects Pty Ltd and must not be used, retained or copied without the written permission of DRA Architects Pty Ltd A.B.N. 12 096 929 387

client  
**COFFS HARBOUR  
CHRISTIAN COMMUNITY  
SCHOOL**

project  
**NEW JUNIOR CAMPUS**  
LOT 2, DP 1194621  
BONVILLE STATION RD, BONVILLE

scale 1:200  
drawn WA  
checked WA 25/06/21  
verified AB 25/06/21  
approved AB 25/06/21  
total number of sheets No


@A1 plotted  
3/07/2021 3:16:15 PM  
true north

drawing  
**SITE SECTIONS**


project number drawing number revision  
**20033 S-A400 1**

DA ISSUE



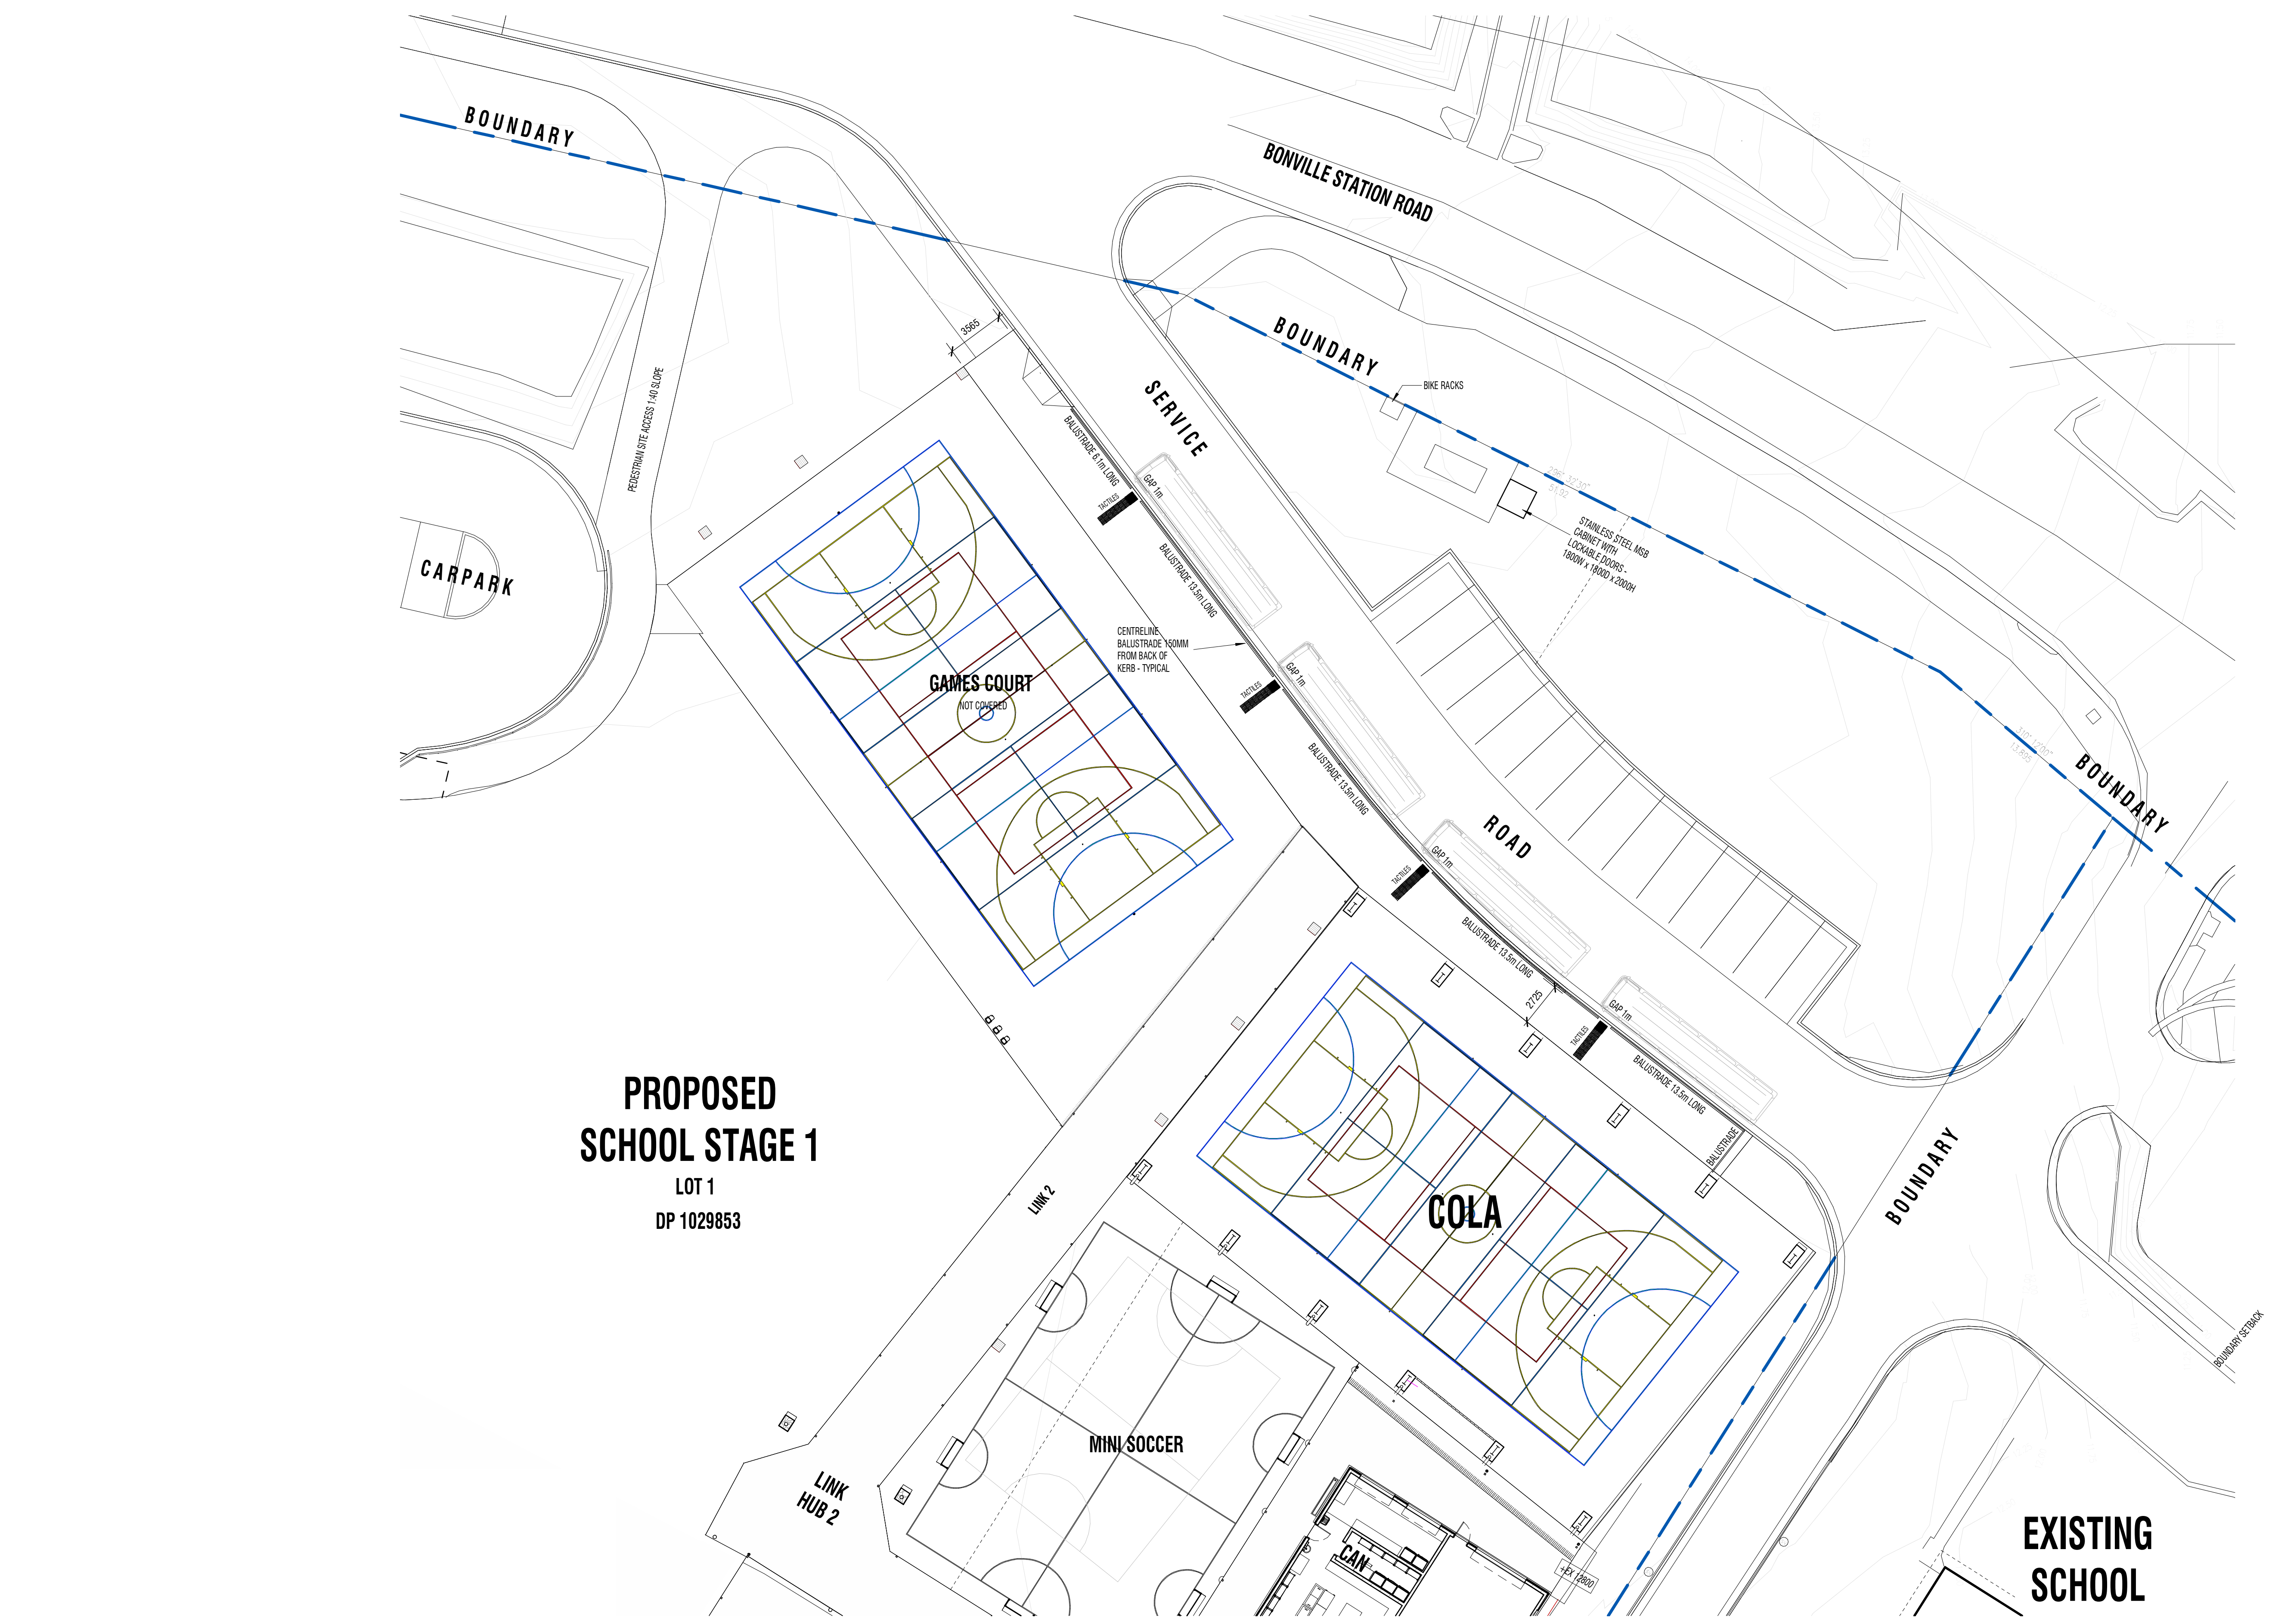

**PROPOSED  
SCHOOL STAGE 1**  
LOT 1  
DP 1029853

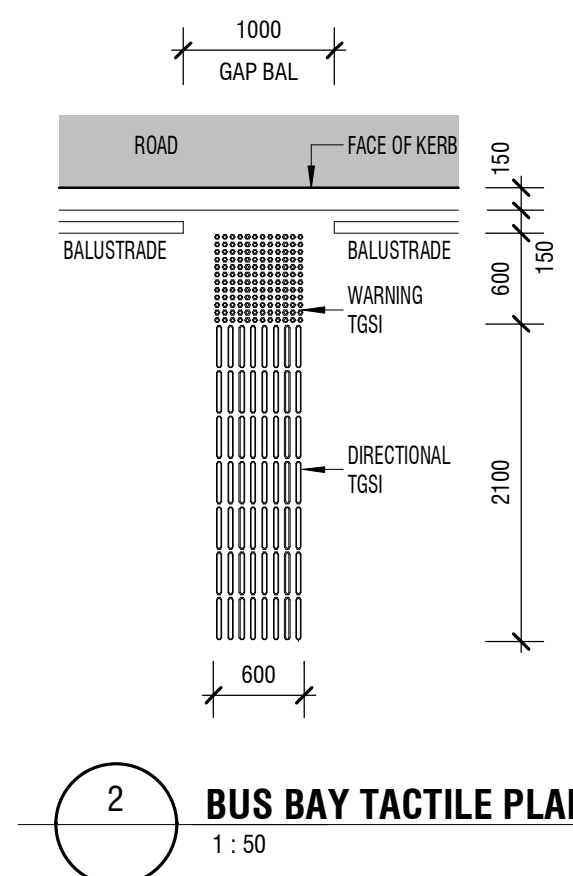

|   |   |   |                                                                          |                                                                                                  |   |                                                              |                                                                                           |
|---|---|---|--------------------------------------------------------------------------|--------------------------------------------------------------------------------------------------|---|--------------------------------------------------------------|-------------------------------------------------------------------------------------------|
| <b>LEGEND</b><br>BAL BALUSTRADE<br>CB CONCRETE BLOCK<br>CBR CONCRETE BLOCK RENDERED<br>CBS CONCRETE BLOCK STACK BOND<br>CC CONCRETE COLUMN<br>CFC COMPRESSED FIBRE CEMENT<br>COL COLUMN<br>CP CONCRETE PANEL<br>CRS COLORBOND ROOF SHEETING<br>DP DOWNPIPE<br>FB FACE BRICKWORK<br>FC FIBRE CEMENT<br>FBS FACE BRICK STACK BOND<br>FG FIXED GLAZING<br>FR FRONTK CERAMIC CLADDING<br>HR HANDRAIL<br>PBD PLASTERBOARD<br>PBD-I PLASTERBOARD IMPACT RESISTANT<br>PBD-W PLASTERBOARD WET AREA GRADE<br>PS PERFORATED METAL SCREEN<br>SC STEEL COLUMN<br>SKT SKIRTING TIMBER<br>SKCT SKIRTING CERAMIC TILE<br>SKV SKIRTING VINYL<br>SP STONE PEDESTAL<br>SW PIT STORMWATER PIT<br>V1 VINYL SHEET TYPE 1<br>V2 VINYL SHEET TYPE 2<br>VMC VERTICAL METAL CLADDING<br>VP VITRAPANEL CLADDING | <b>DRA</b> ARCHITECTS<br>Adrian Borsato NSW 4175<br>(02) 6651 4805<br>draoffs@draarchitects.com.au<br>Warren Steele NSW 6526<br>(02) 6643 4939<br>dragrafton@draarchitects.com.au<br>A.B.N. 12 096 929 387 | <small>DRA Architects Pty Ltd accept no responsibility for the accuracy, completeness, or accuracy of the data transferred electronically. The drawings and designs used the copyright thereof are the property of DRA Architects Pty Ltd and must not be used, retained or copied without the written permission of DRA Architects Pty Ltd. A.B.N. 12 096 929 387</small><br>© Copyright<br>These drawings and designs used the copyright thereof are the property of DRA Architects Pty Ltd and must not be used, retained or copied without the written permission of DRA Architects Pty Ltd. A.B.N. 12 096 929 387 | <b>client</b><br><b>COFFS HARBOUR<br/>CHRISTIAN COMMUNITY<br/>SCHOOL</b> | <b>project</b><br><b>NEW JUNIOR CAMPUS</b><br>LOT 2, DP 1194621<br>BONVILLE STATION RD, BONVILLE | scale As indicated<br>drawn WA<br>checked - 06/09/22<br>verified - 06/09/22<br>approved - 06/09/22<br>total number of sheets No | @A1<br>plotted<br>N<br>6/09/2022<br>4:07:38 PM<br>true north | <b>BUS BAY PLAN</b><br>project number drawing number revision<br><b>20033 DA-S-A054 1</b> |
|---|---|---|--------------------------------------------------------------------------|--------------------------------------------------------------------------------------------------|---|--------------------------------------------------------------|-------------------------------------------------------------------------------------------|


DA ISSUE





NORTH EAST PERSPECTIVE VIEW

| ROOM AREAS JUNIOR 1 |       |                      |
|---------------------|-------|----------------------|
| ROOM NAME           | NO.   | AREA                 |
| HOMEBASE K-A        | J1.01 | 105.2 m <sup>2</sup> |
| BREAK-1             | J1.02 | 27.8 m <sup>2</sup>  |
| HOMEBASE 1-A        | J1.03 | 105.2 m <sup>2</sup> |
| STORE-1             | J1.04 | 13.7 m <sup>2</sup>  |
| BREAK-2             | J1.05 | 27.8 m <sup>2</sup>  |
| HOMEBASE 2          | J1.06 | 105.2 m <sup>2</sup> |
| BREAK-3             | J1.07 | 27.8 m <sup>2</sup>  |
| HOMEBASE 5-A        | J1.08 | 105.2 m <sup>2</sup> |
| HOMEBASE K-B        | J1.09 | 105.2 m <sup>2</sup> |
| HOMEBASE 1-B        | J1.10 | 105.2 m <sup>2</sup> |
| STORE-2             | J1.11 | 13.7 m <sup>2</sup>  |
| HOMEBASE 3          | J1.12 | 103.2 m <sup>2</sup> |
| HOMEBASE 4          | J1.13 | 105.2 m <sup>2</sup> |
| EDB COMM            | J1.14 | 1.7 m <sup>2</sup>   |
| FEMALE WC           | J1.15 | 22.7 m <sup>2</sup>  |
| ACCESS WC / SHOWER  | J1.16 | 8.8 m <sup>2</sup>   |
| MALE WC             | J1.17 | 19.6 m <sup>2</sup>  |
| CORR.               | J1.18 | Not Placed           |

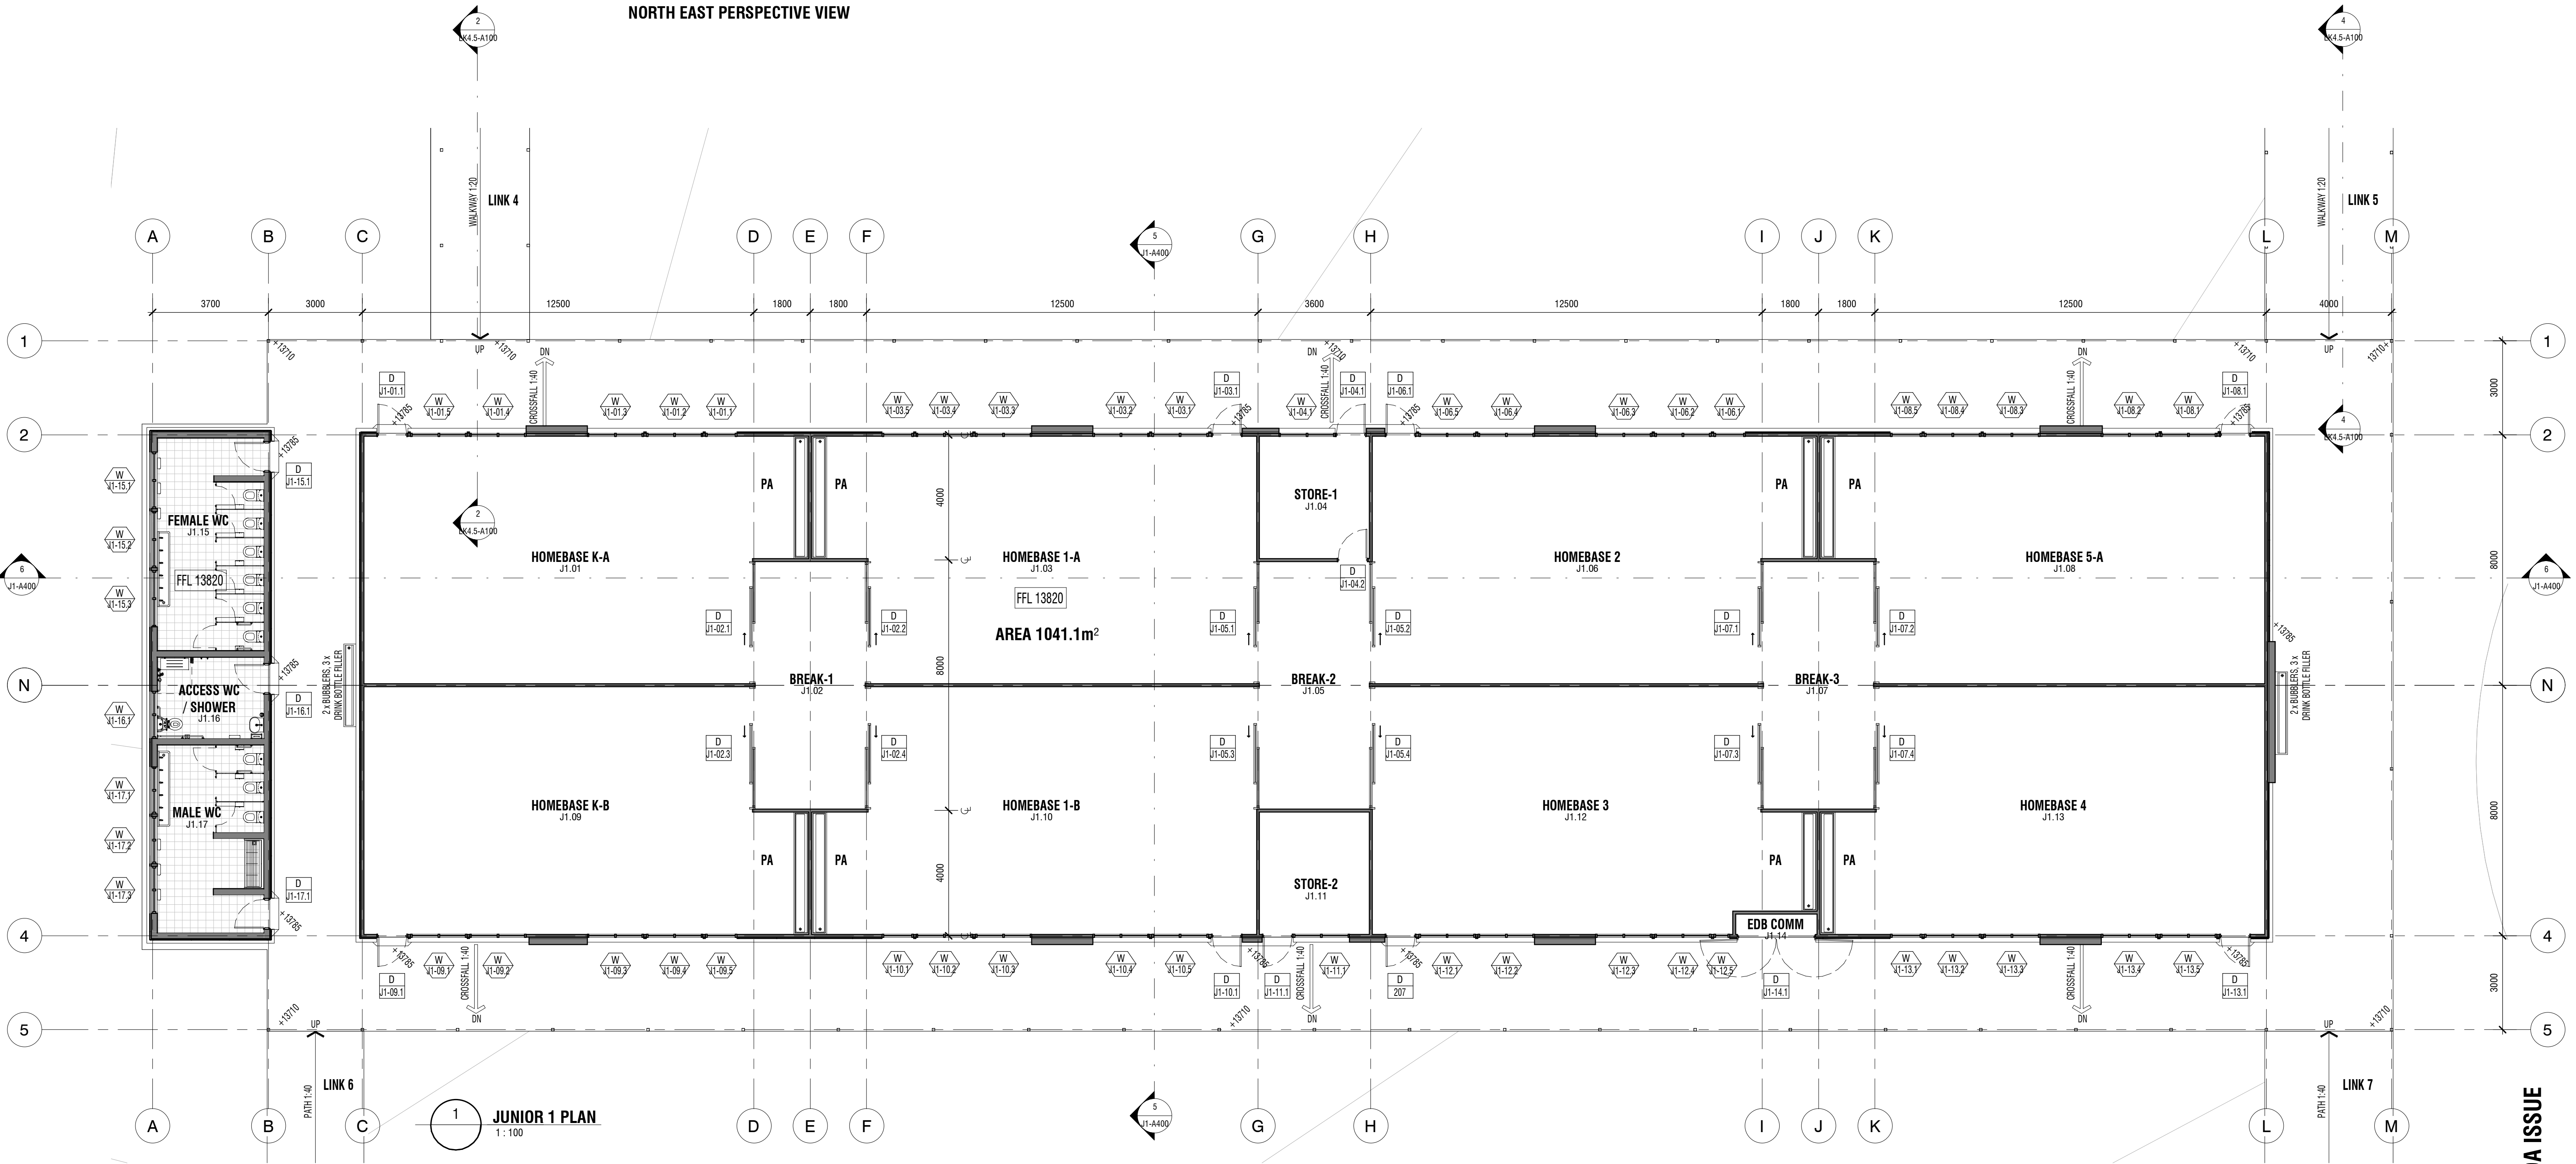

| REV | DATE     | BY | CHKD  | DESCRIPTION                          |
|-----|----------|----|-------|--------------------------------------|
| 1   | 25/06/21 | DA | ISSUE | CONTROLLED - CHANGES WILL BE ADVISED |

| LEGEND                      |
|-----------------------------|
| BAL BALUSTRADE              |
| CB CONCRETE BLOCK           |
| CBR CONCRETE BLOCK RENDERED |
| CC CONCRETE COLUMN          |
| CFC COMPRESSED FIBRE CEMENT |
| COL COLUMN                  |
| CRS COLORBOND ROOF SHEETING |
| DP DOWNPIPE                 |
| FB FACE BRICKWORK           |

|                                   |
|-----------------------------------|
| FC FIBRE CEMENT                   |
| FBS FACE BRICK STACK BOND         |
| FR FRONT EX CERAMIC CLADDING      |
| HR HANDRAIL                       |
| PBD PLASTERBOARD                  |
| PBD-W PLASTERBOARD WET AREA GRADE |
| SC STEEL COLUMN                   |
| SW PIT STORMWATER PIT             |
| V1 VINYL SHEET TYPE 1             |
| V2 VINYL SHEET TYPE 2             |
| VP VITRAPANEL CLADDING            |

|                        |
|------------------------|
| VP VITRAPANEL CLADDING |
|------------------------|

|                        |
|------------------------|
| VP VITRAPANEL CLADDING |
|------------------------|

**DRAARCHITECTS**

Adrian Borsato NSW 4172  
(02) 6651 4905  
draoffs@draarchitects.com.au

Warren Steele NSW 6526  
(02) 6643 4939  
dragrafton@draarchitects.com.au  
ABN 12 096 929 387

DRA Architects Pty Ltd accept no responsibility for the accuracy, completeness, or accuracy of the data transferred electronically. Recipients should, where necessary, request a hard copy version for verification. Use of dimensions in preference to scale. All dimensions to be verified on site.

client  
**COFFS HARBOUR  
CHRISTIAN COMMUNITY  
SCHOOL**

project  
**NEW JUNIOR CAMPUS**  
LOT 2, DP 1194621  
BONVILLE STATION RD, BONVILLE

scale 1:100  
drawn WA  
checked WA  
verified AB  
approved AB  
total number of sheets No

@A1  
25/06/21  
25/06/21  
25/06/21  
No

plotted  
N  
true north

drawing  
**JUNIOR 1 PLAN AND  
PERSPECTIVE VIEW**  
project number drawing number revision  
**20033 J1-A100 1**

DA ISSUE














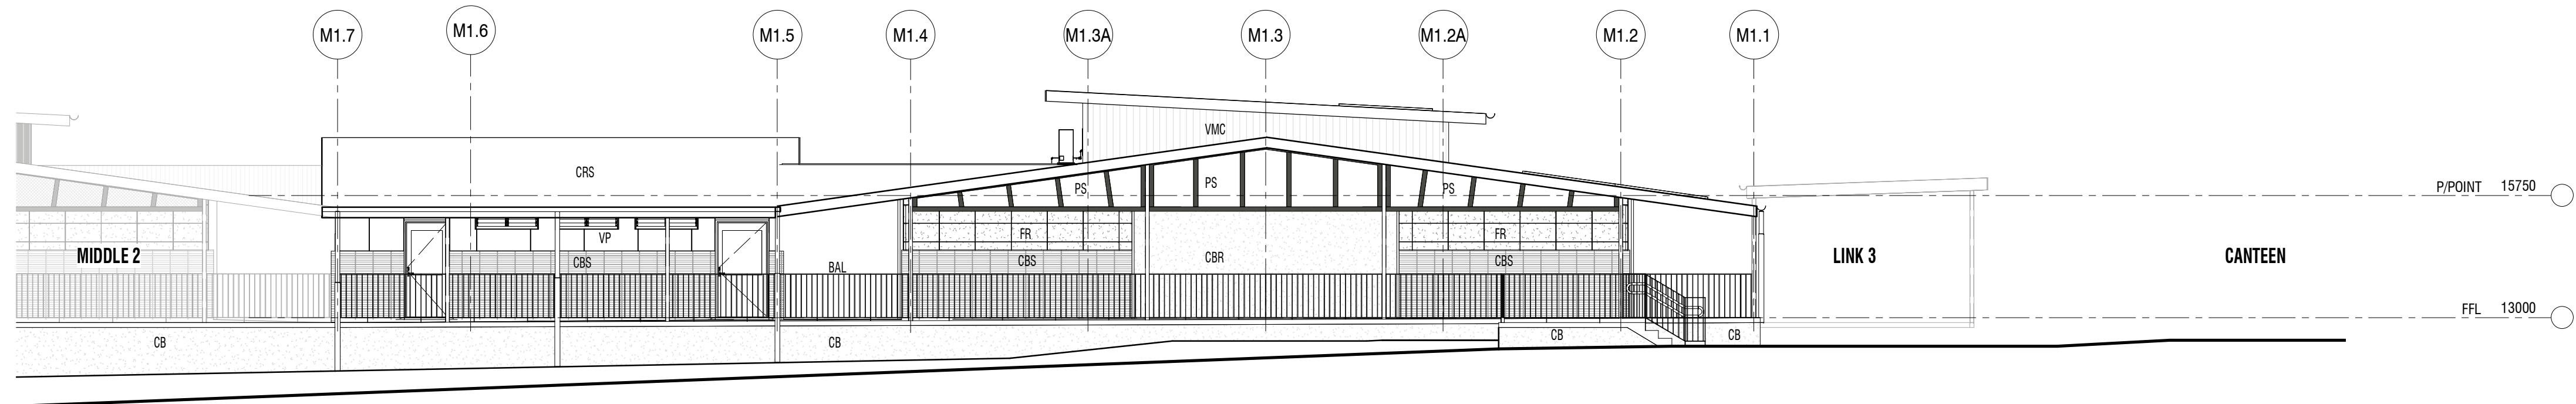


1 EAST ELEVATION  
1:100

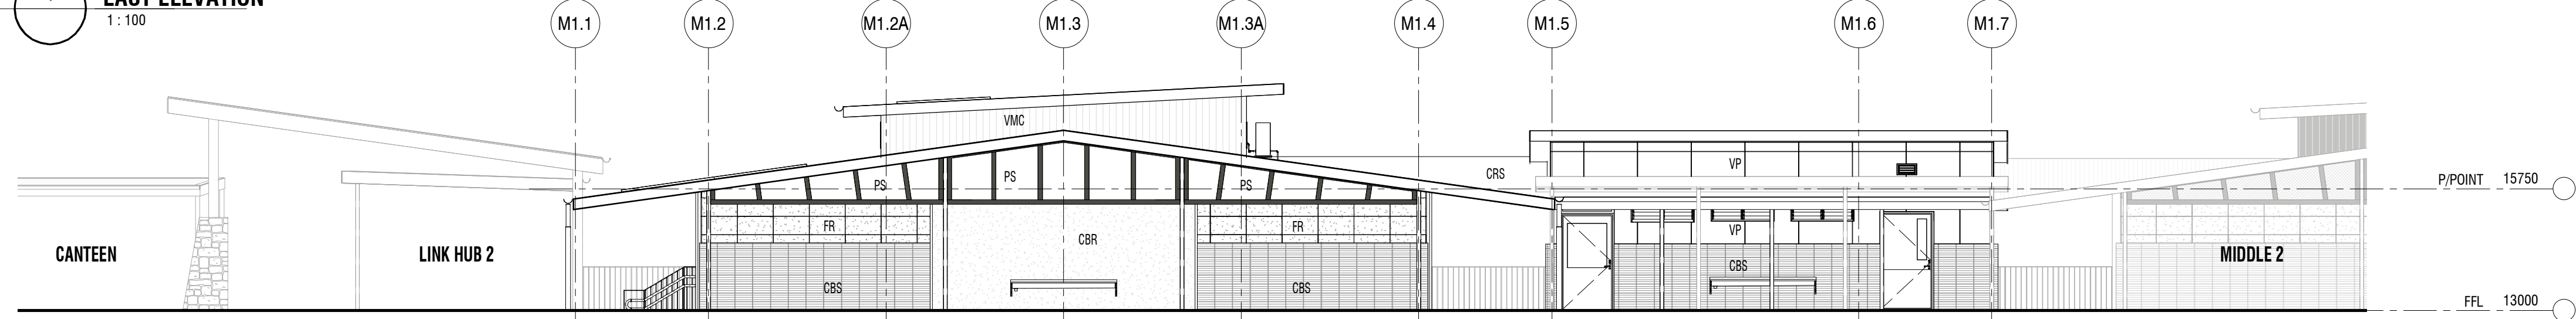


2 WEST ELEVATION  
1:100

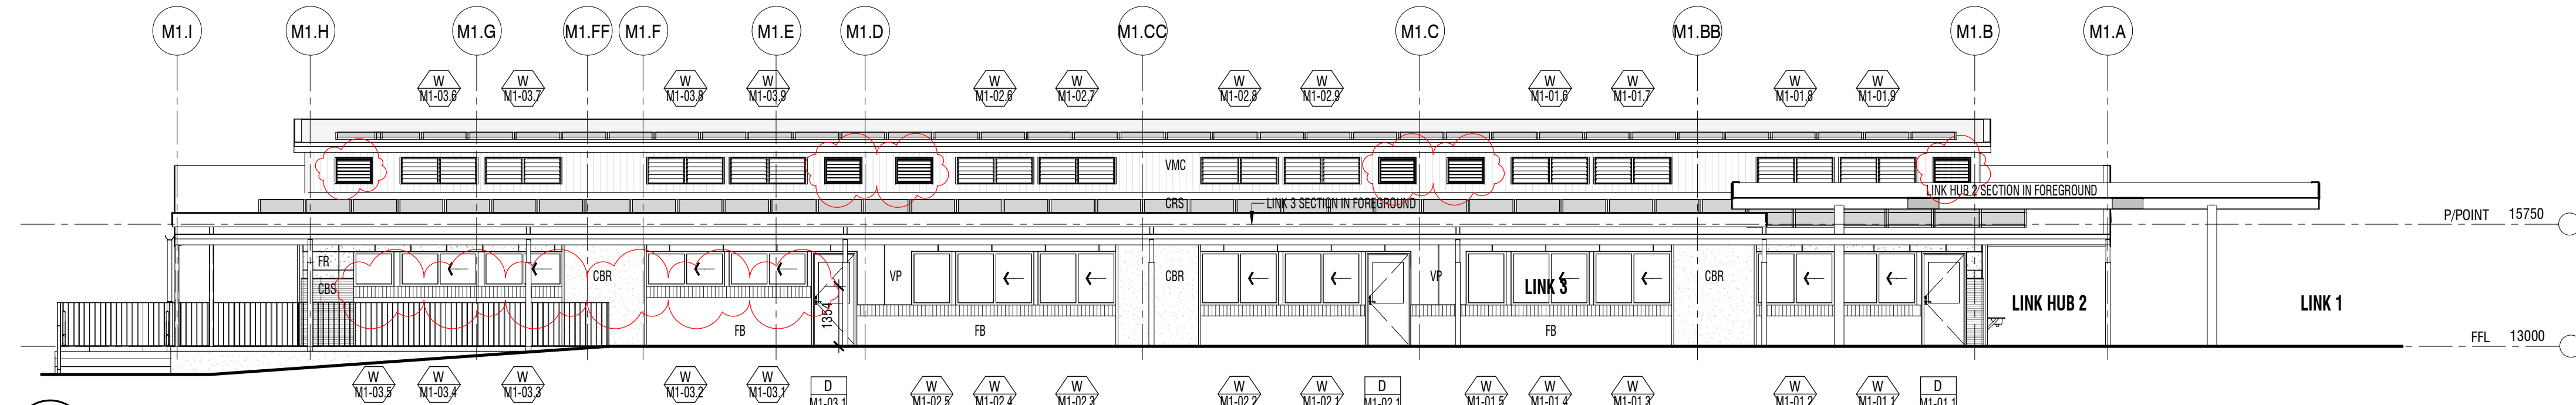


3 NORTH ELEVATION  
1:100

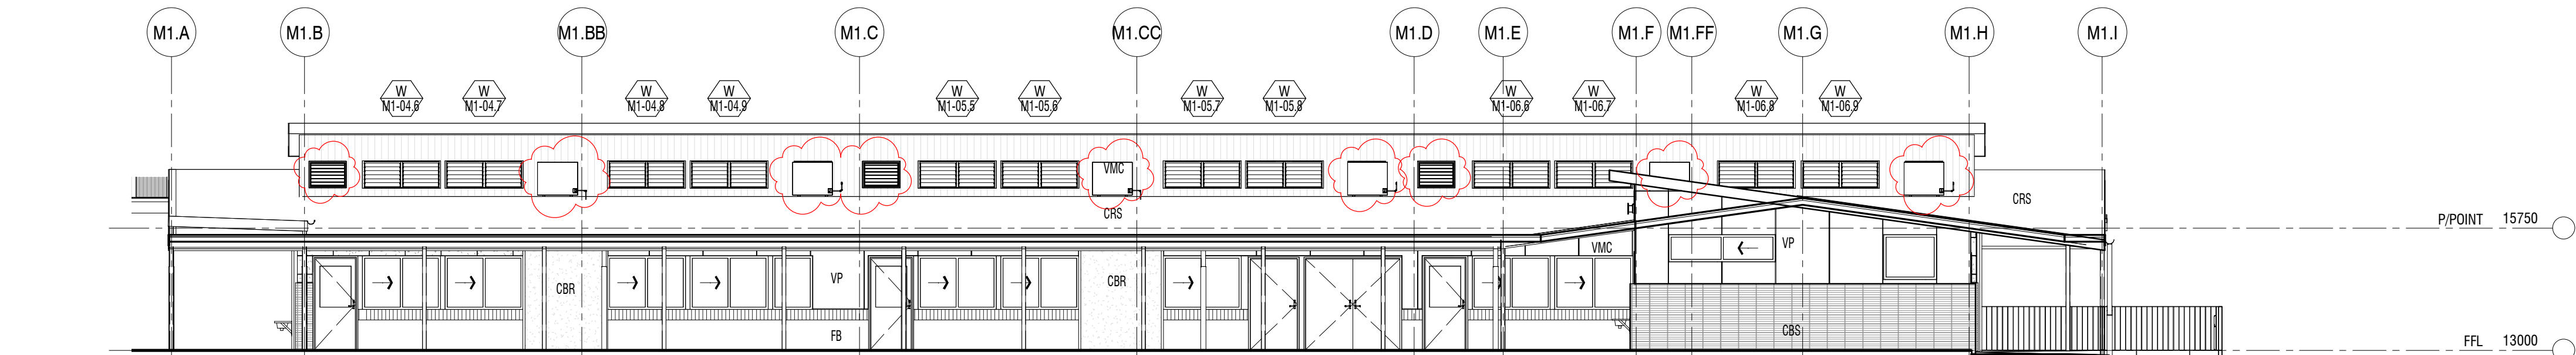

4 SOUTH ELEVATION  
1:100

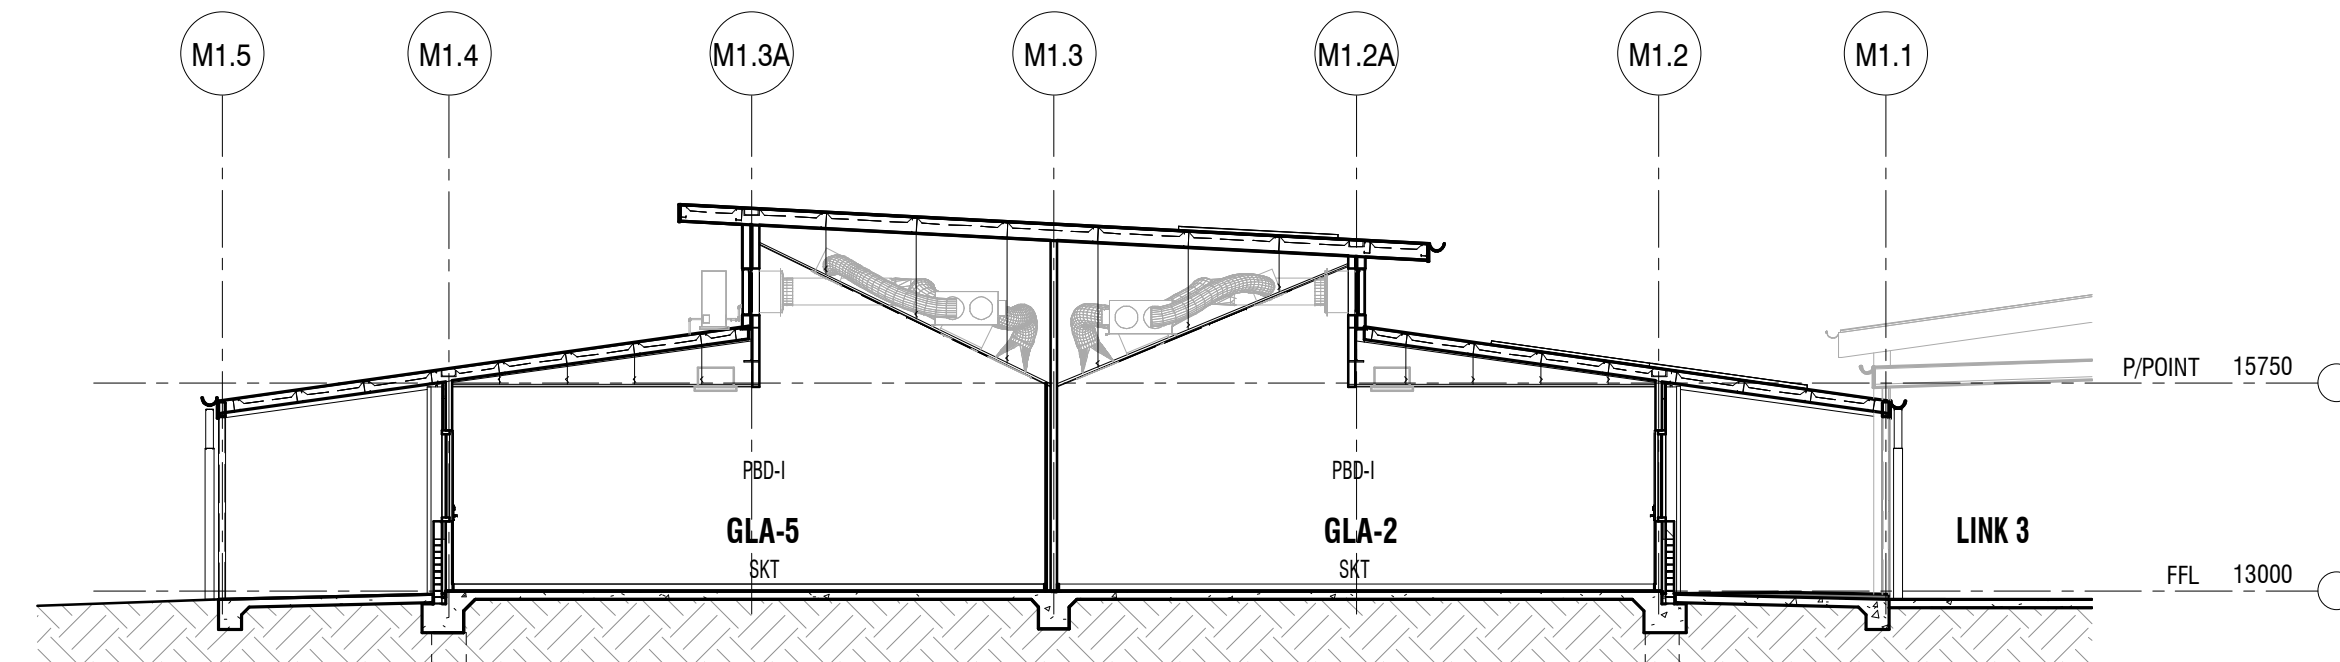

5 SECTION  
1:100

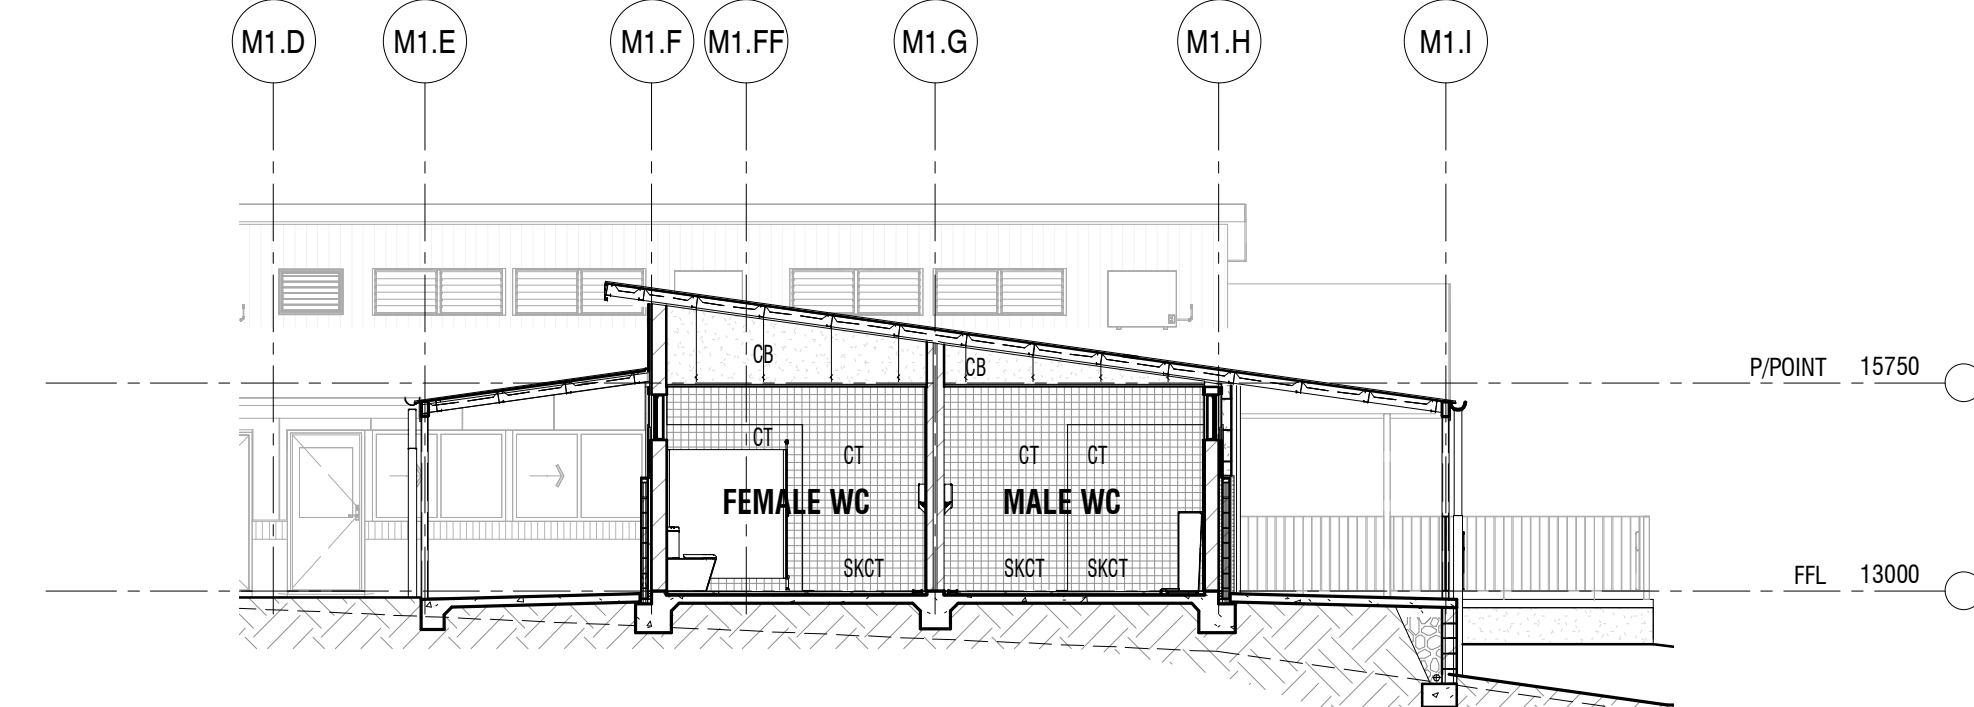

6 SECTION  
1:100

LEGEND

|     |                           |
|-----|---------------------------|
| BAL | BALUSTRADE                |
| CB  | CONCRETE BLOCK            |
| CBR | CONCRETE BLOCK RENDERED   |
| CBS | CONCRETE BLOCK STACK BOND |
| CC  | CONCRETE COLUMN           |
| CFC | COMPRESSED FIBRE CEMENT   |
| COL | COLUMN                    |
| CP  | CONCRETE PANEL            |
| CRS | COLORBOND ROOF SHEETING   |
| DCM | DISPENSER CHEMICAL MIXER  |

|      |                                 |
|------|---------------------------------|
| DG   | DISPENSER GLOVE                 |
| DP   | DOWNPIPE                        |
| DPT  | DISPENSER PAPER TOWEL           |
| DS   | DISPENSER SOAP                  |
| FB   | FACE BRICKWORK                  |
| FC   | FIBRE CEMENT                    |
| FBS  | FACE BRICK STACK BOND           |
| FG   | FIBRE GLAZING                   |
| FR   | FRONTIER CERAMIC CLADDING       |
| HR   | HANDRAIL                        |
| HWWS | INSTANTANEOUS HOT WATER SERVICE |
| PBD  | PLASTERBOARD                    |

|        |                               |
|--------|-------------------------------|
| PBD-I  | PLASTERBOARD IMPACT RESISTANT |
| PBD-W  | PLASTERBOARD WET AREA GRADE   |
| PS     | PERFORATED METAL SCREEN       |
| RP     | REMOVABLE POST                |
| SC     | STEEL COLUMN                  |
| SKT    | SKIRTING TIMBER               |
| SKCT   | SKIRTING CERAMIC TILE         |
| SKV    | SKIRTING VINYL                |
| SP     | STONE PEDESTAL                |
| SW PIT | STORMWATER PIT                |
| V1     | VINYL SHEET TYPE 1            |
| V2     | VINYL SHEET TYPE 2            |

|     |                         |
|-----|-------------------------|
| VMC | VERTICAL METAL CLADDING |
| VP  | VITRAPANEL CLADDING     |

DRAARCHITECTS

Adrian Borsato NSW 4175  
(02) 6651 4905  
draoffs@darchitects.com.au

Warren Steele NSW 6526  
(02) 6643 4939  
dragrafton@darchitects.com.au  
ABN 12 096 929 387

DRA Architects Pty Ltd accept no responsibility for the accuracy, completeness, or accuracy of the data transmitted electronically. Mechanical, electrical, plumbing, and other services are to be verified by the client. A hard copy version of this drawing is to be retained for reference in scale. All dimensions to be verified on site.

© Copyright  
These drawings and designs and the copyright therein are the property of DRA Architects Pty Ltd and must not be used, retained or copied without the written permission of DRA Architects Pty Ltd  
A.B.N. 12 096 929 387

client  
**COFFS HARBOUR  
CHRISTIAN COMMUNITY  
SCHOOL**

project  
**NEW JUNIOR CAMPUS**  
LOT 2, DP 1194621  
BONVILLE STATION RD, BONVILLE


scale 1:100  
drawn KA WA  
checked - 06/09/22  
verified - 06/09/22  
approved - 06/09/22  
total number of sheets No  
true north

@A1  
plotted  
6/09/2022  
4:57:30 PM


drawing  
**MIDDLE 1 ELEVATIONS**  
project number drawing number revision  
**20033 DA-M1-A400 2**

DA ISSUE




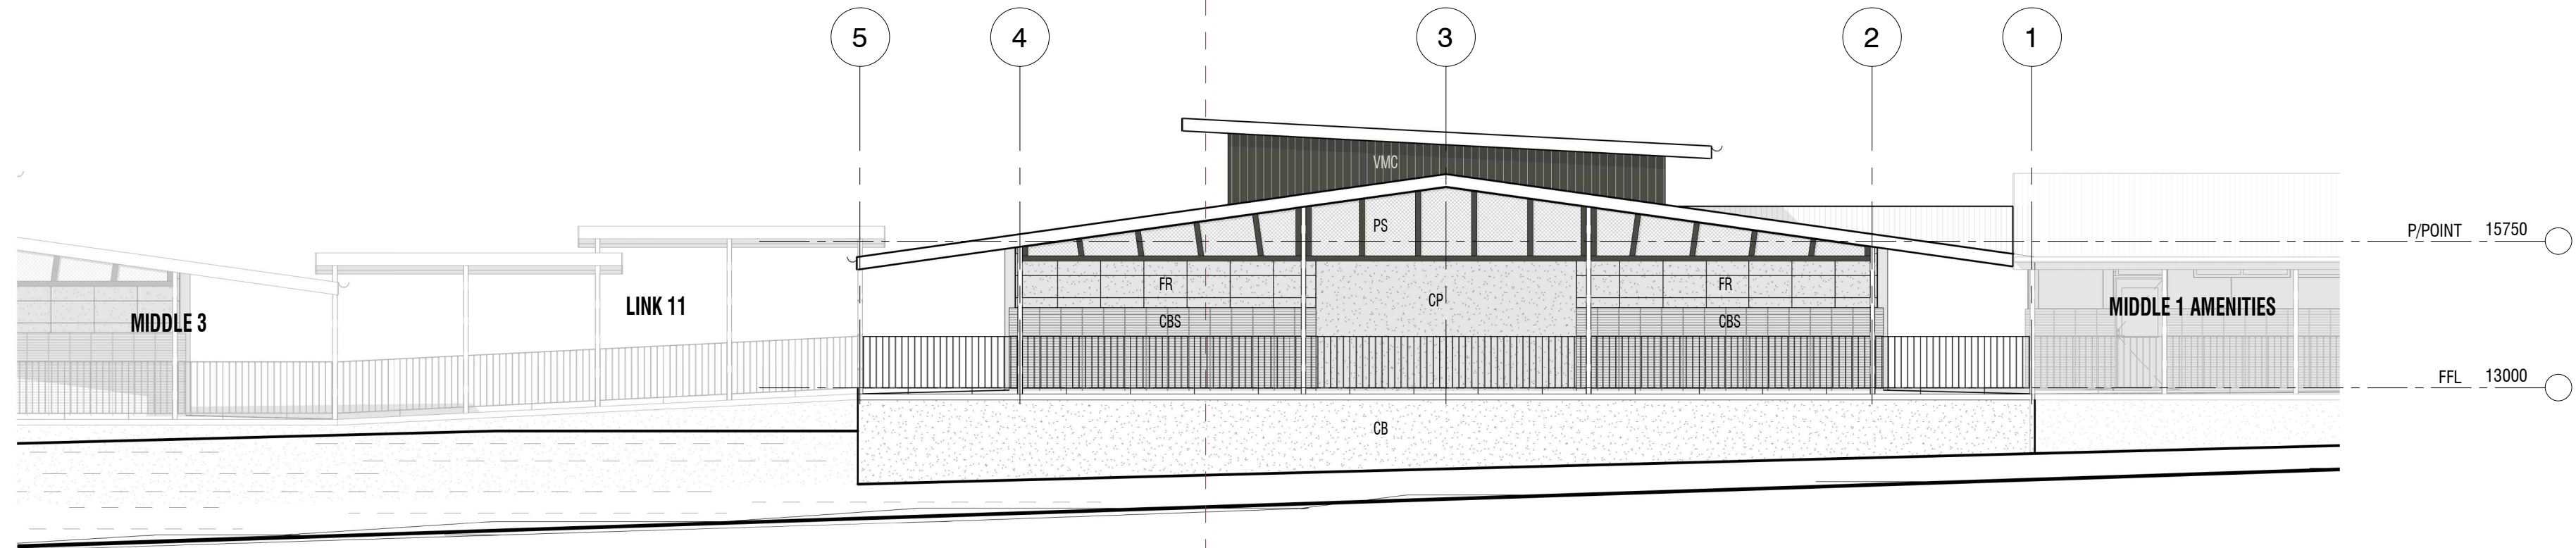


1 EAST ELEVATION  
1 : 100

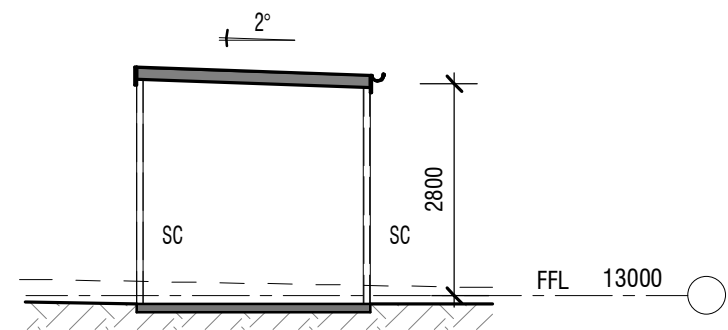


2 LINK 9 SECTION  
1 : 100

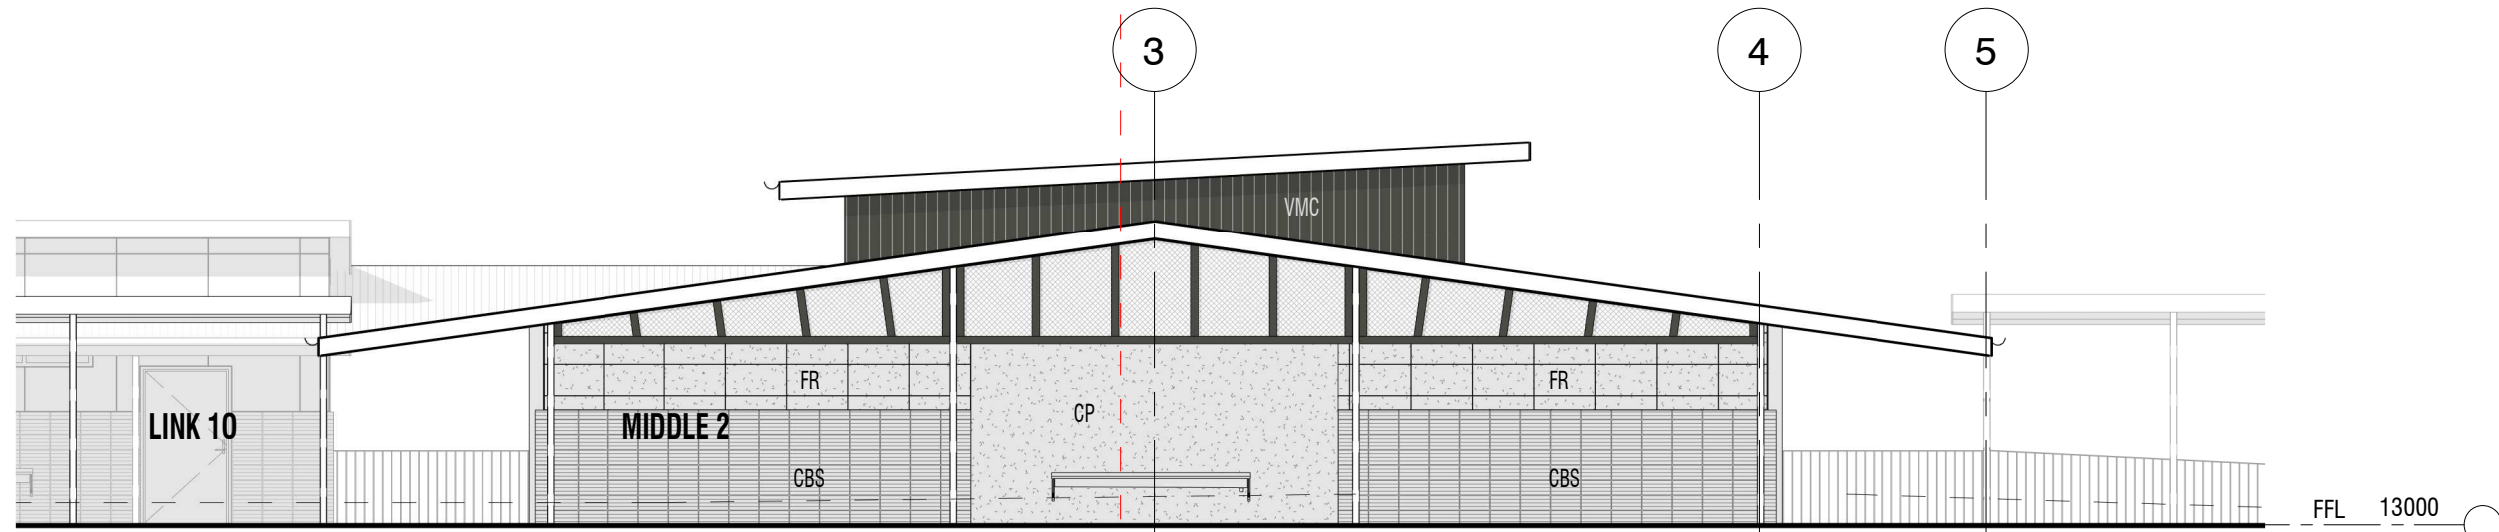


3 WEST ELEVATION  
1 : 100

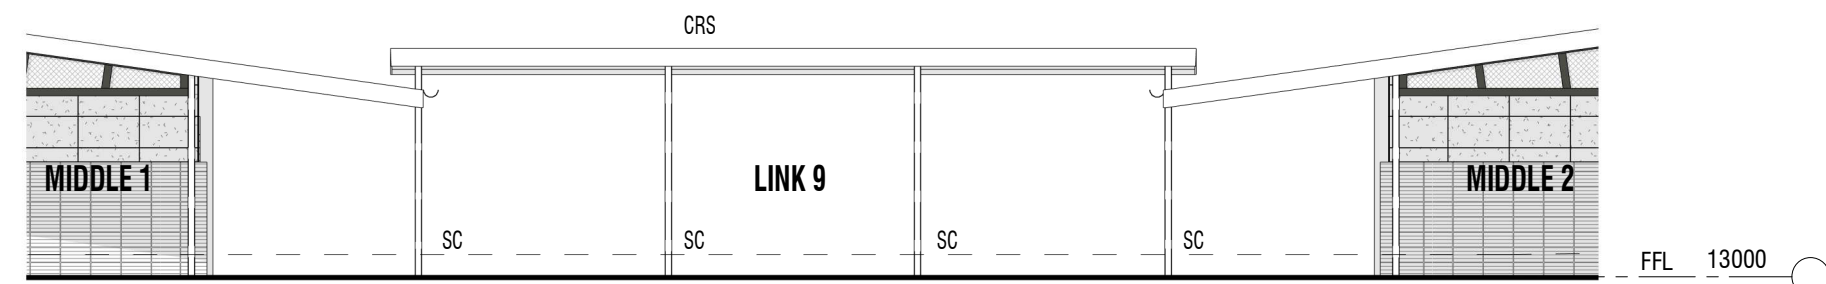


4 LINK 9 WEST ELEVATION  
1 : 100

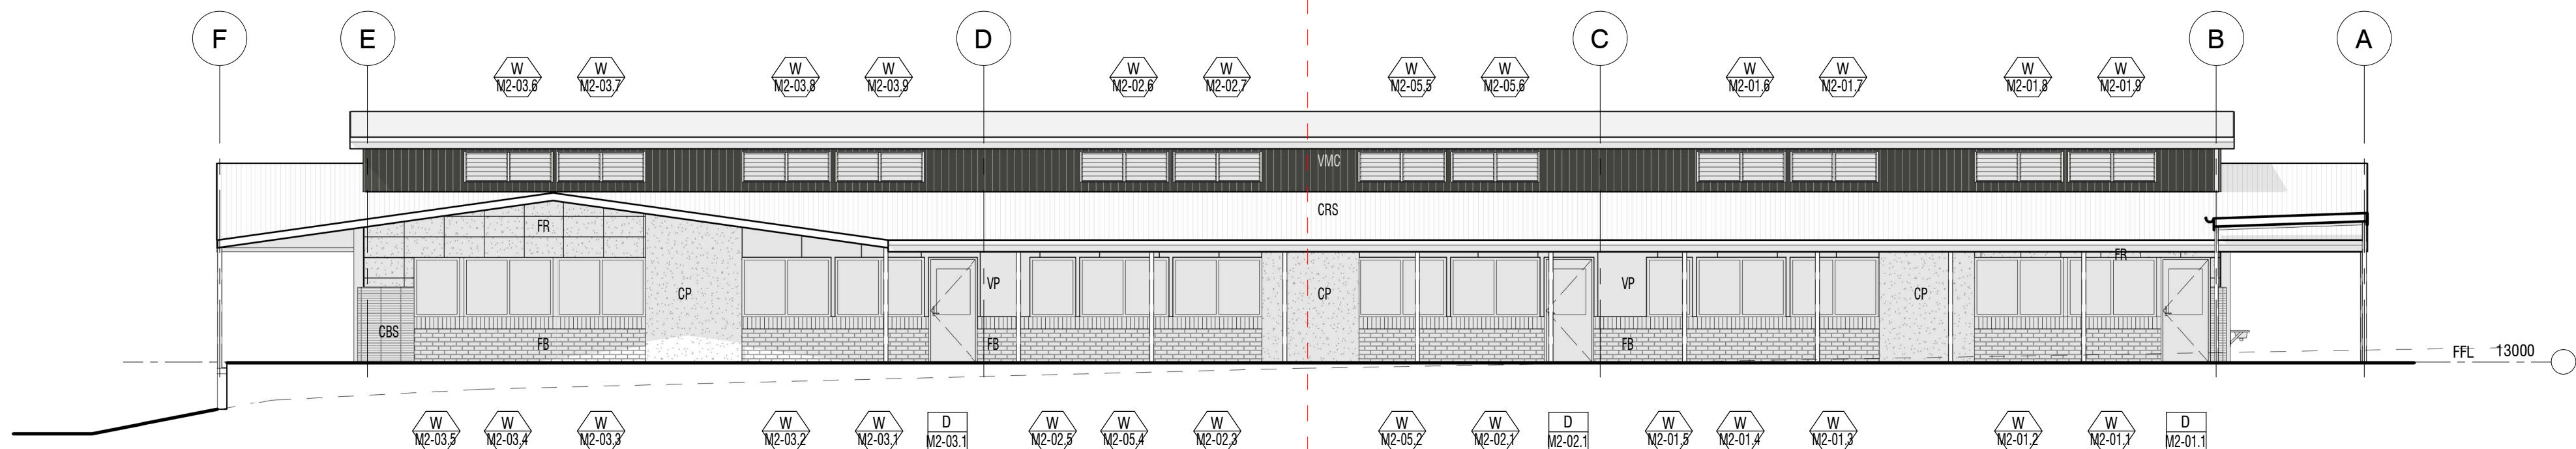


5 NORTH ELEVATION  
1 : 100

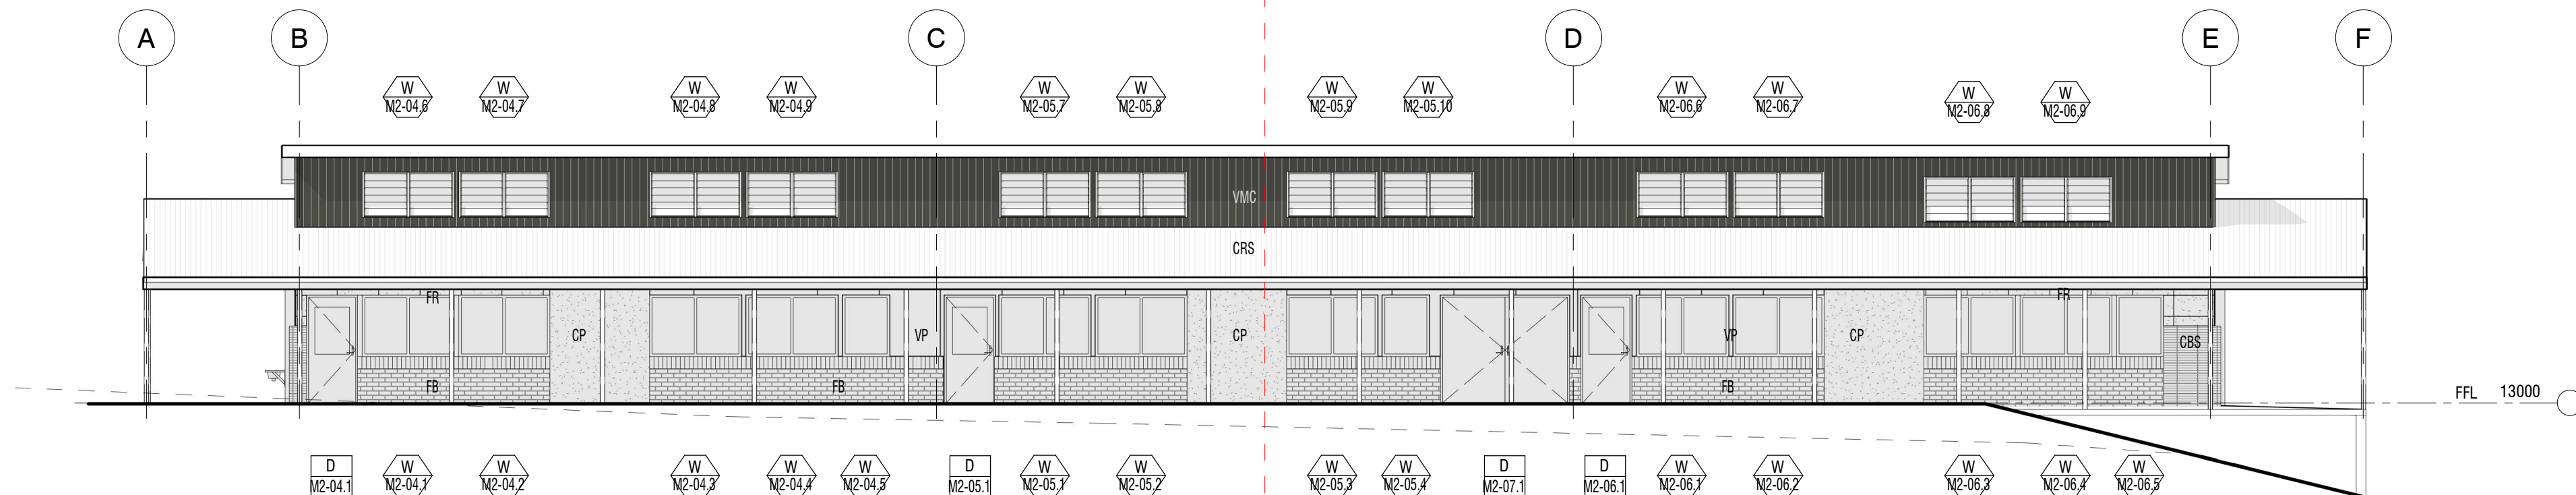

6 SOUTH ELEVATION  
1 : 100

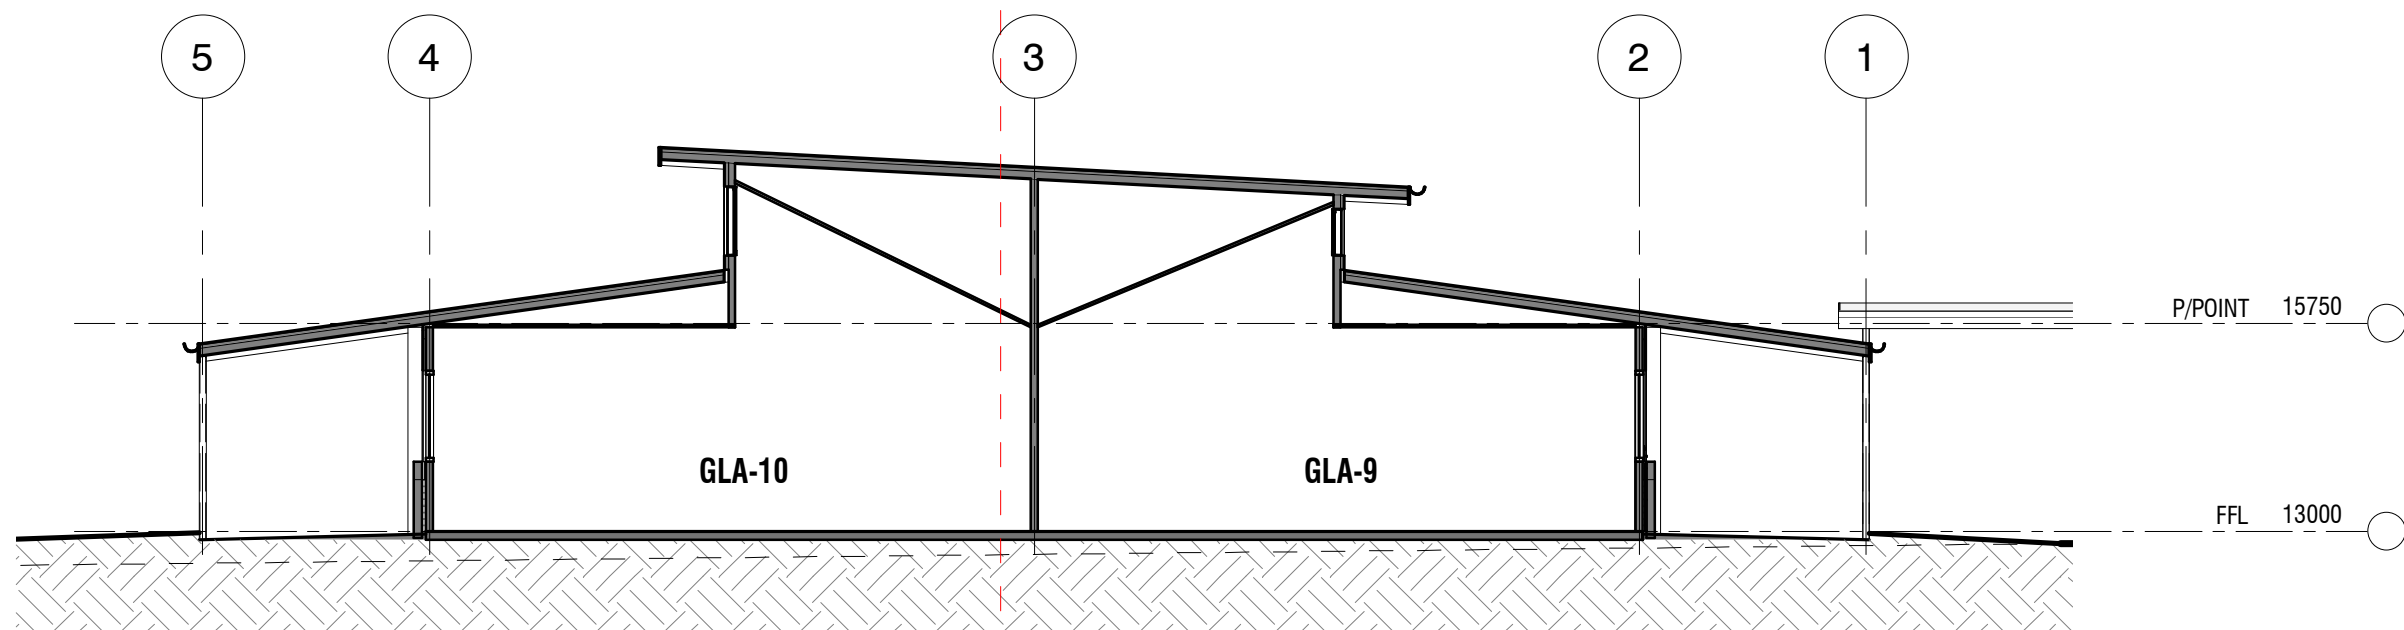

7 SECTION  
1 : 100

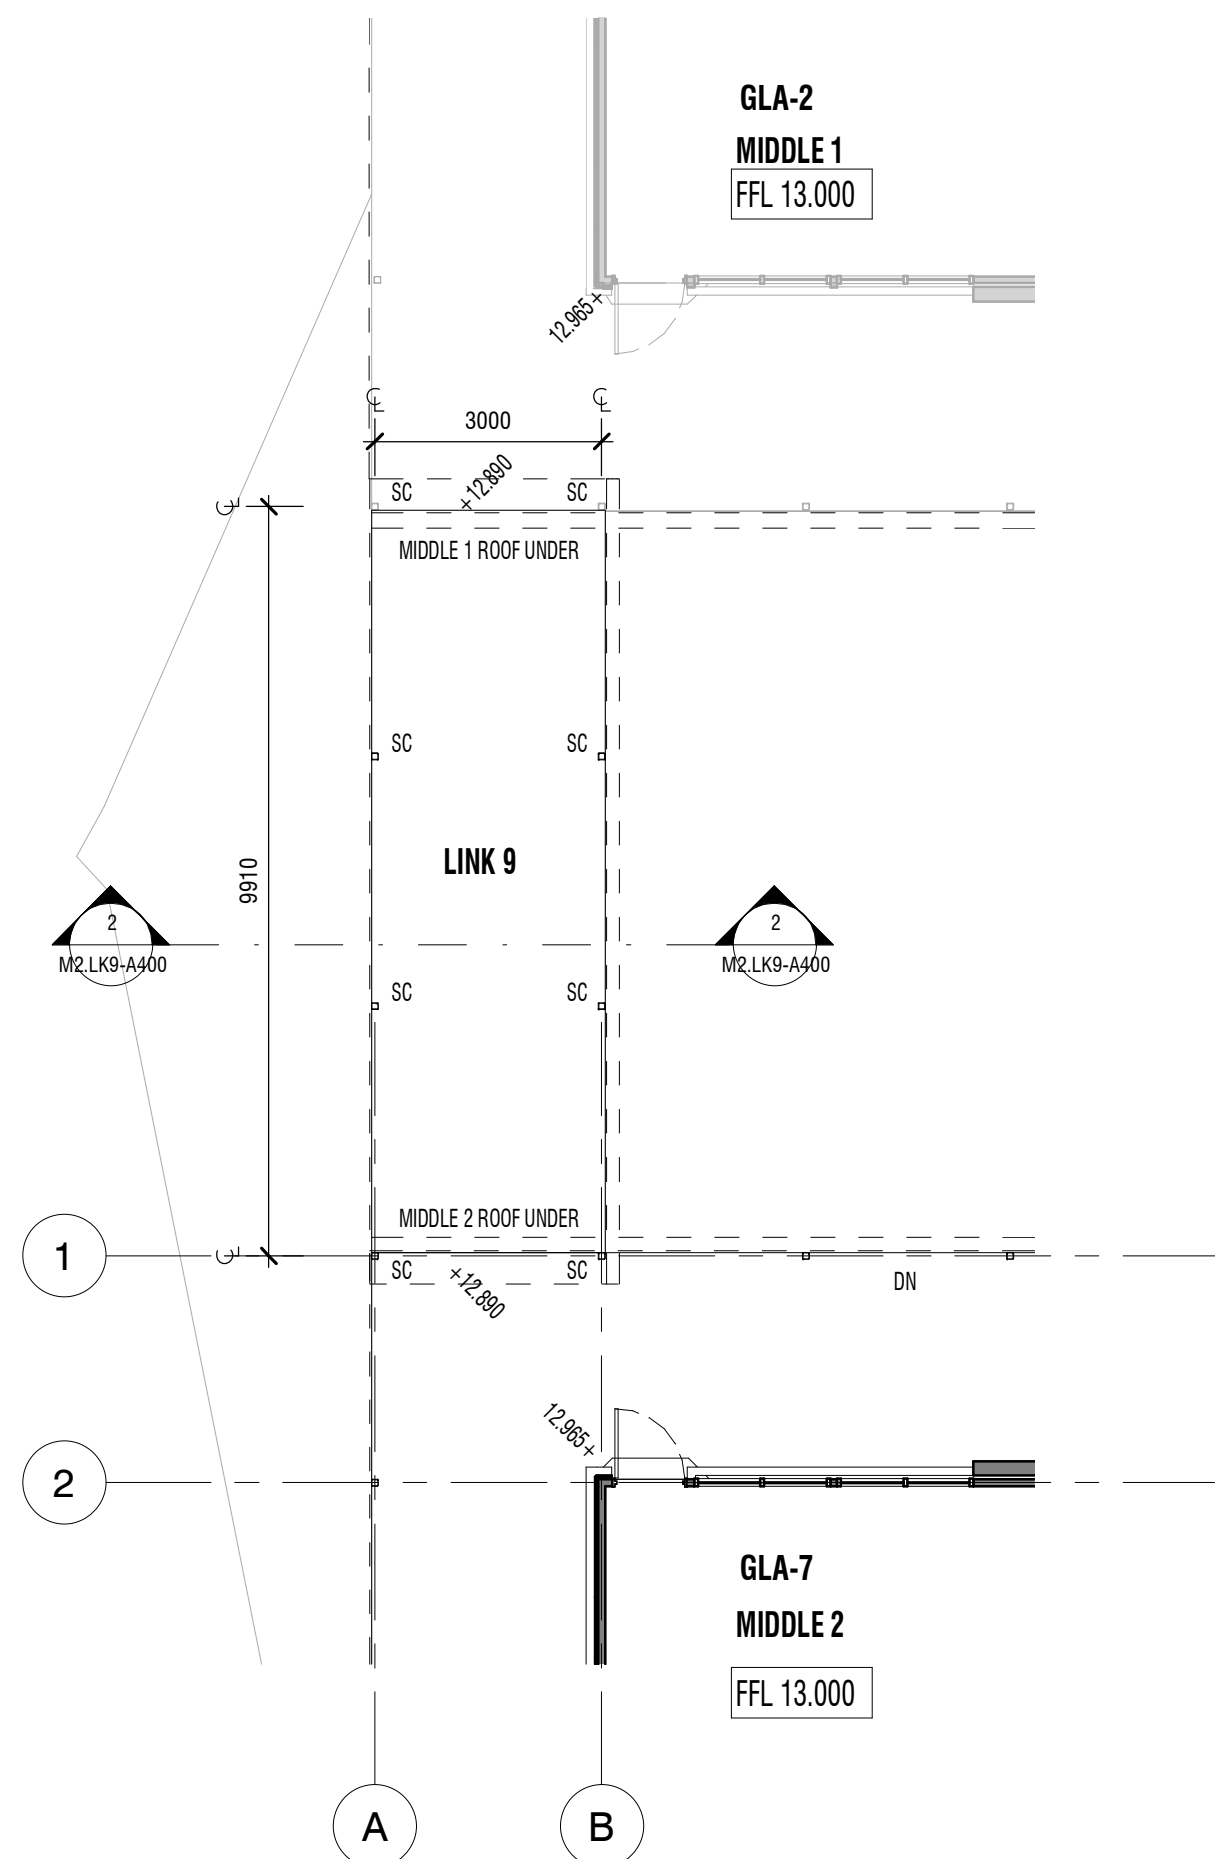

8 LINK 9 PLAN  
1 : 100

#### LEGEND

|     |                           |
|-----|---------------------------|
| BAL | BALUSTRADE                |
| CB  | CONCRETE BLOCK            |
| CBR | CONCRETE BLOCK RENDERED   |
| CBS | CONCRETE BLOCK STACK BOND |
| CC  | CONCRETE COLUMN           |
| CFC | COMPRESSED FIBRE CEMENT   |
| COL | COLUMN                    |
| CP  | CONCRETE PANEL            |
| CRS | COLORBOND ROOF SHEETING   |
| DP  | DOWNSPIPE                 |

|        |                             |
|--------|-----------------------------|
| FB     | FACE BRICKWORK              |
| FC     | FIBRE CEMENT                |
| FBS    | FACE BRICK STACK BOND       |
| FR     | FRONT/BACK CERAMIC CLADDING |
| HR     | HANDRAIL                    |
| PBD    | PLASTERBOARD                |
| PBD-W  | PLASTERBOARD WET AREA GRADE |
| SC     | STEEL COLUMN                |
| SW PIT | STORMWATER PIT              |
| V1     | VINYL SHEET TYPE 1          |
| V2     | VINYL SHEET TYPE 2          |
| VMC    | VERTICAL METAL CLADDING     |

|    |                     |
|----|---------------------|
| VP | VITRAPANEL CLADDING |
|----|---------------------|

#### DRAARCHITECTS

Adrian Borasato NSW 4172  
(02) 6651 4905  
draoffs@draarchitects.com.au

Warren Steele NSW 6526  
(02) 6643 4939  
dragrafton@draarchitects.com.au  
ABN 12 096 929 387

DRA Architects Pty Ltd accept no responsibility for the accuracy, completeness, or accuracy of the data transferred electronically. Request a hard copy version for verification. Use of hard copy version in preference to electronic. All dimensions to be verified on site.

© Copyright  
These drawings and designs and the copyright therein are the property of DRA Architects Pty Ltd and must not be used, reproduced or copied without the written permission of DRA Architects Pty Ltd A.B.N. 120 969 929 387

client  
**COFFS HARBOUR  
CHRISTIAN COMMUNITY  
SCHOOL**

project  
**NEW JUNIOR CAMPUS**  
LOT 2, DP 1194621  
BONVILLE STATION RD, BONVILLE

scale 1 : 100  
drawn WA  
checked -WA 25/06/21  
verified AB 25/06/21  
approved AB 25/06/21  
total number of sheets No

@A1  
plotted  
true north


drawing  
**MIDDLE 2 ELEVATIONS AND  
SECTION AND LINK 9**  
project number drawing number revision  
**20033 M2.LK9-A400 1**

DA ISSUE





| ROOM AREAS MIDDLE 3 |       |                     |
|---------------------|-------|---------------------|
| ROOM NAME           | NO.   | AREA                |
| GLA-13              | M3.01 | 98.2 m <sup>2</sup> |
| GLA-15              | M3.02 | 98.2 m <sup>2</sup> |
| GLA-17              | M3.03 | 98.2 m <sup>2</sup> |
| GLA-14              | M3.04 | 98.2 m <sup>2</sup> |
| GLA-16              | M3.05 | 98.2 m <sup>2</sup> |
| EDB COMM            | M3.06 | 1.7 m <sup>2</sup>  |
| GLA-18              | M3.07 | 98.2 m <sup>2</sup> |

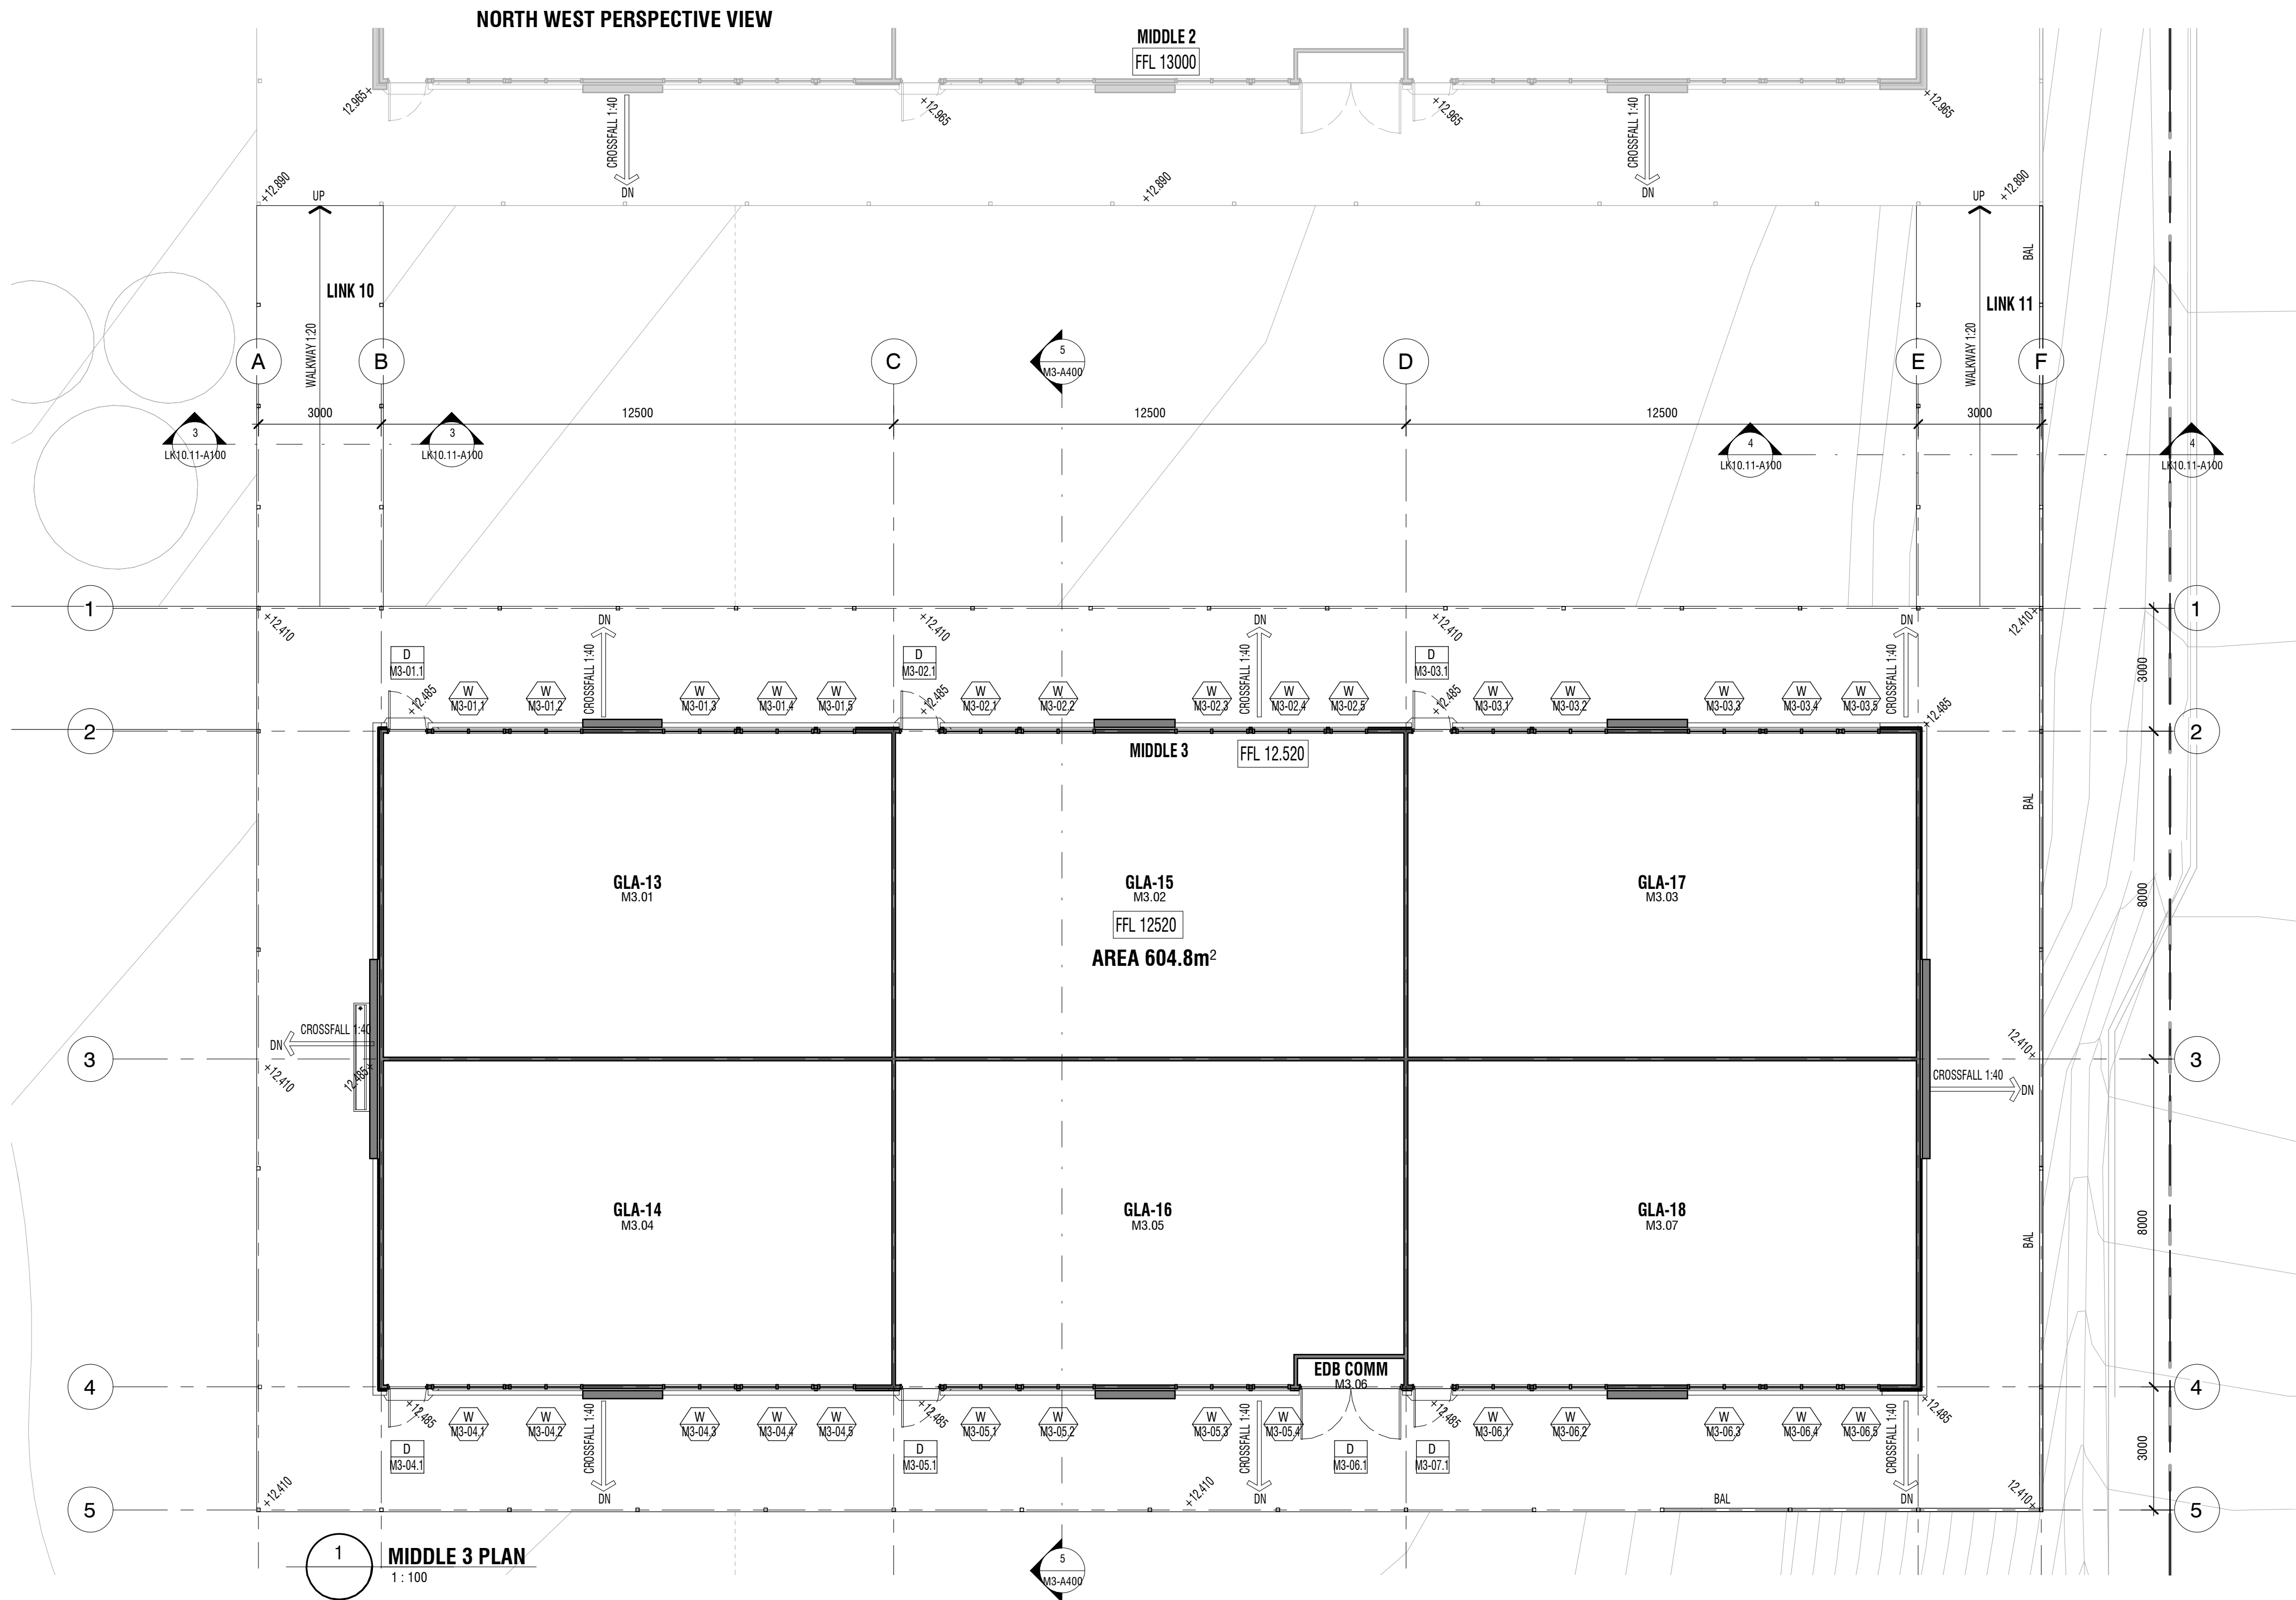

**LEGEND**

|     |                           |
|-----|---------------------------|
| BAL | BALUSTRADE                |
| CB  | CONCRETE BLOCK            |
| CBR | CONCRETE BLOCK RENDERED   |
| CBS | CONCRETE BLOCK STACK BOND |
| CC  | CONCRETE COLUMN           |
| CFC | COMPRESSED FIBRE CEMENT   |
| COL | COLUMN                    |
| CRS | COLORBOND ROOF SHEETING   |
| DP  | DOWNSPIPE                 |
| FB  | FACE BRICKWORK            |

|        |                             |
|--------|-----------------------------|
| FC     | FIBRE CEMENT                |
| FBS    | FACE BRICK STACK BOND       |
| FR     | FRONT/EX CERAMIC CLADDING   |
| HR     | HANDRAIL                    |
| PBD    | PLASTERBOARD                |
| PBD-W  | PLASTERBOARD WET AREA GRADE |
| SC     | STEEL COLUMN                |
| SW PIT | STORMWATER PIT              |
| V1     | VINYL SHEET TYPE 1          |
| V2     | VINYL SHEET TYPE 2          |
| VMC    | VERTICAL METAL CLADDING     |
| VP     | VITRAPANEL CLADDING         |

**DRAARCHITECTS**

Adrian Borsatto NSW 4172  
(02) 6651 4905  
draoffs@draarchitects.com.au

Warren Steele NSW 6526  
(02) 6643 4939  
dragraffon@draarchitects.com.au  
ABN 12 096 929 387

DRA Architects Pty Ltd accept no responsibility for the usability, completeness, or accuracy of data transferred electronically. Recipients should, when necessary, request a hard copy version for verification. Use stated dimensions in preference to scale. All dimensions to be verified on site.

© Copyright  
These drawings and designs and the copyright therein are the property of DRA Architects Pty Ltd and must not be used, reproduced or copied without the written permission of DRA Architects Pty Ltd  
A.B.N. 120 969 929 387

client  
**COFFS HARBOUR  
CHRISTIAN COMMUNITY  
SCHOOL**

project  
**NEW JUNIOR CAMPUS**  
LOT 2, DP 1194621  
BONVILLE STATION RD, BONVILLE

scale 1:100  
drawn WA  
checked WA 25/06/21  
verified AB 25/06/21  
approved AB 25/06/21  
total number of sheets No


@A1  
plotted  
true north

drawing  
**MIDDLE 3 PLAN AND  
PERSPECTIVE VIEW**

project number drawing number revision  
**20033 M3-A100 1**

DA ISSUE



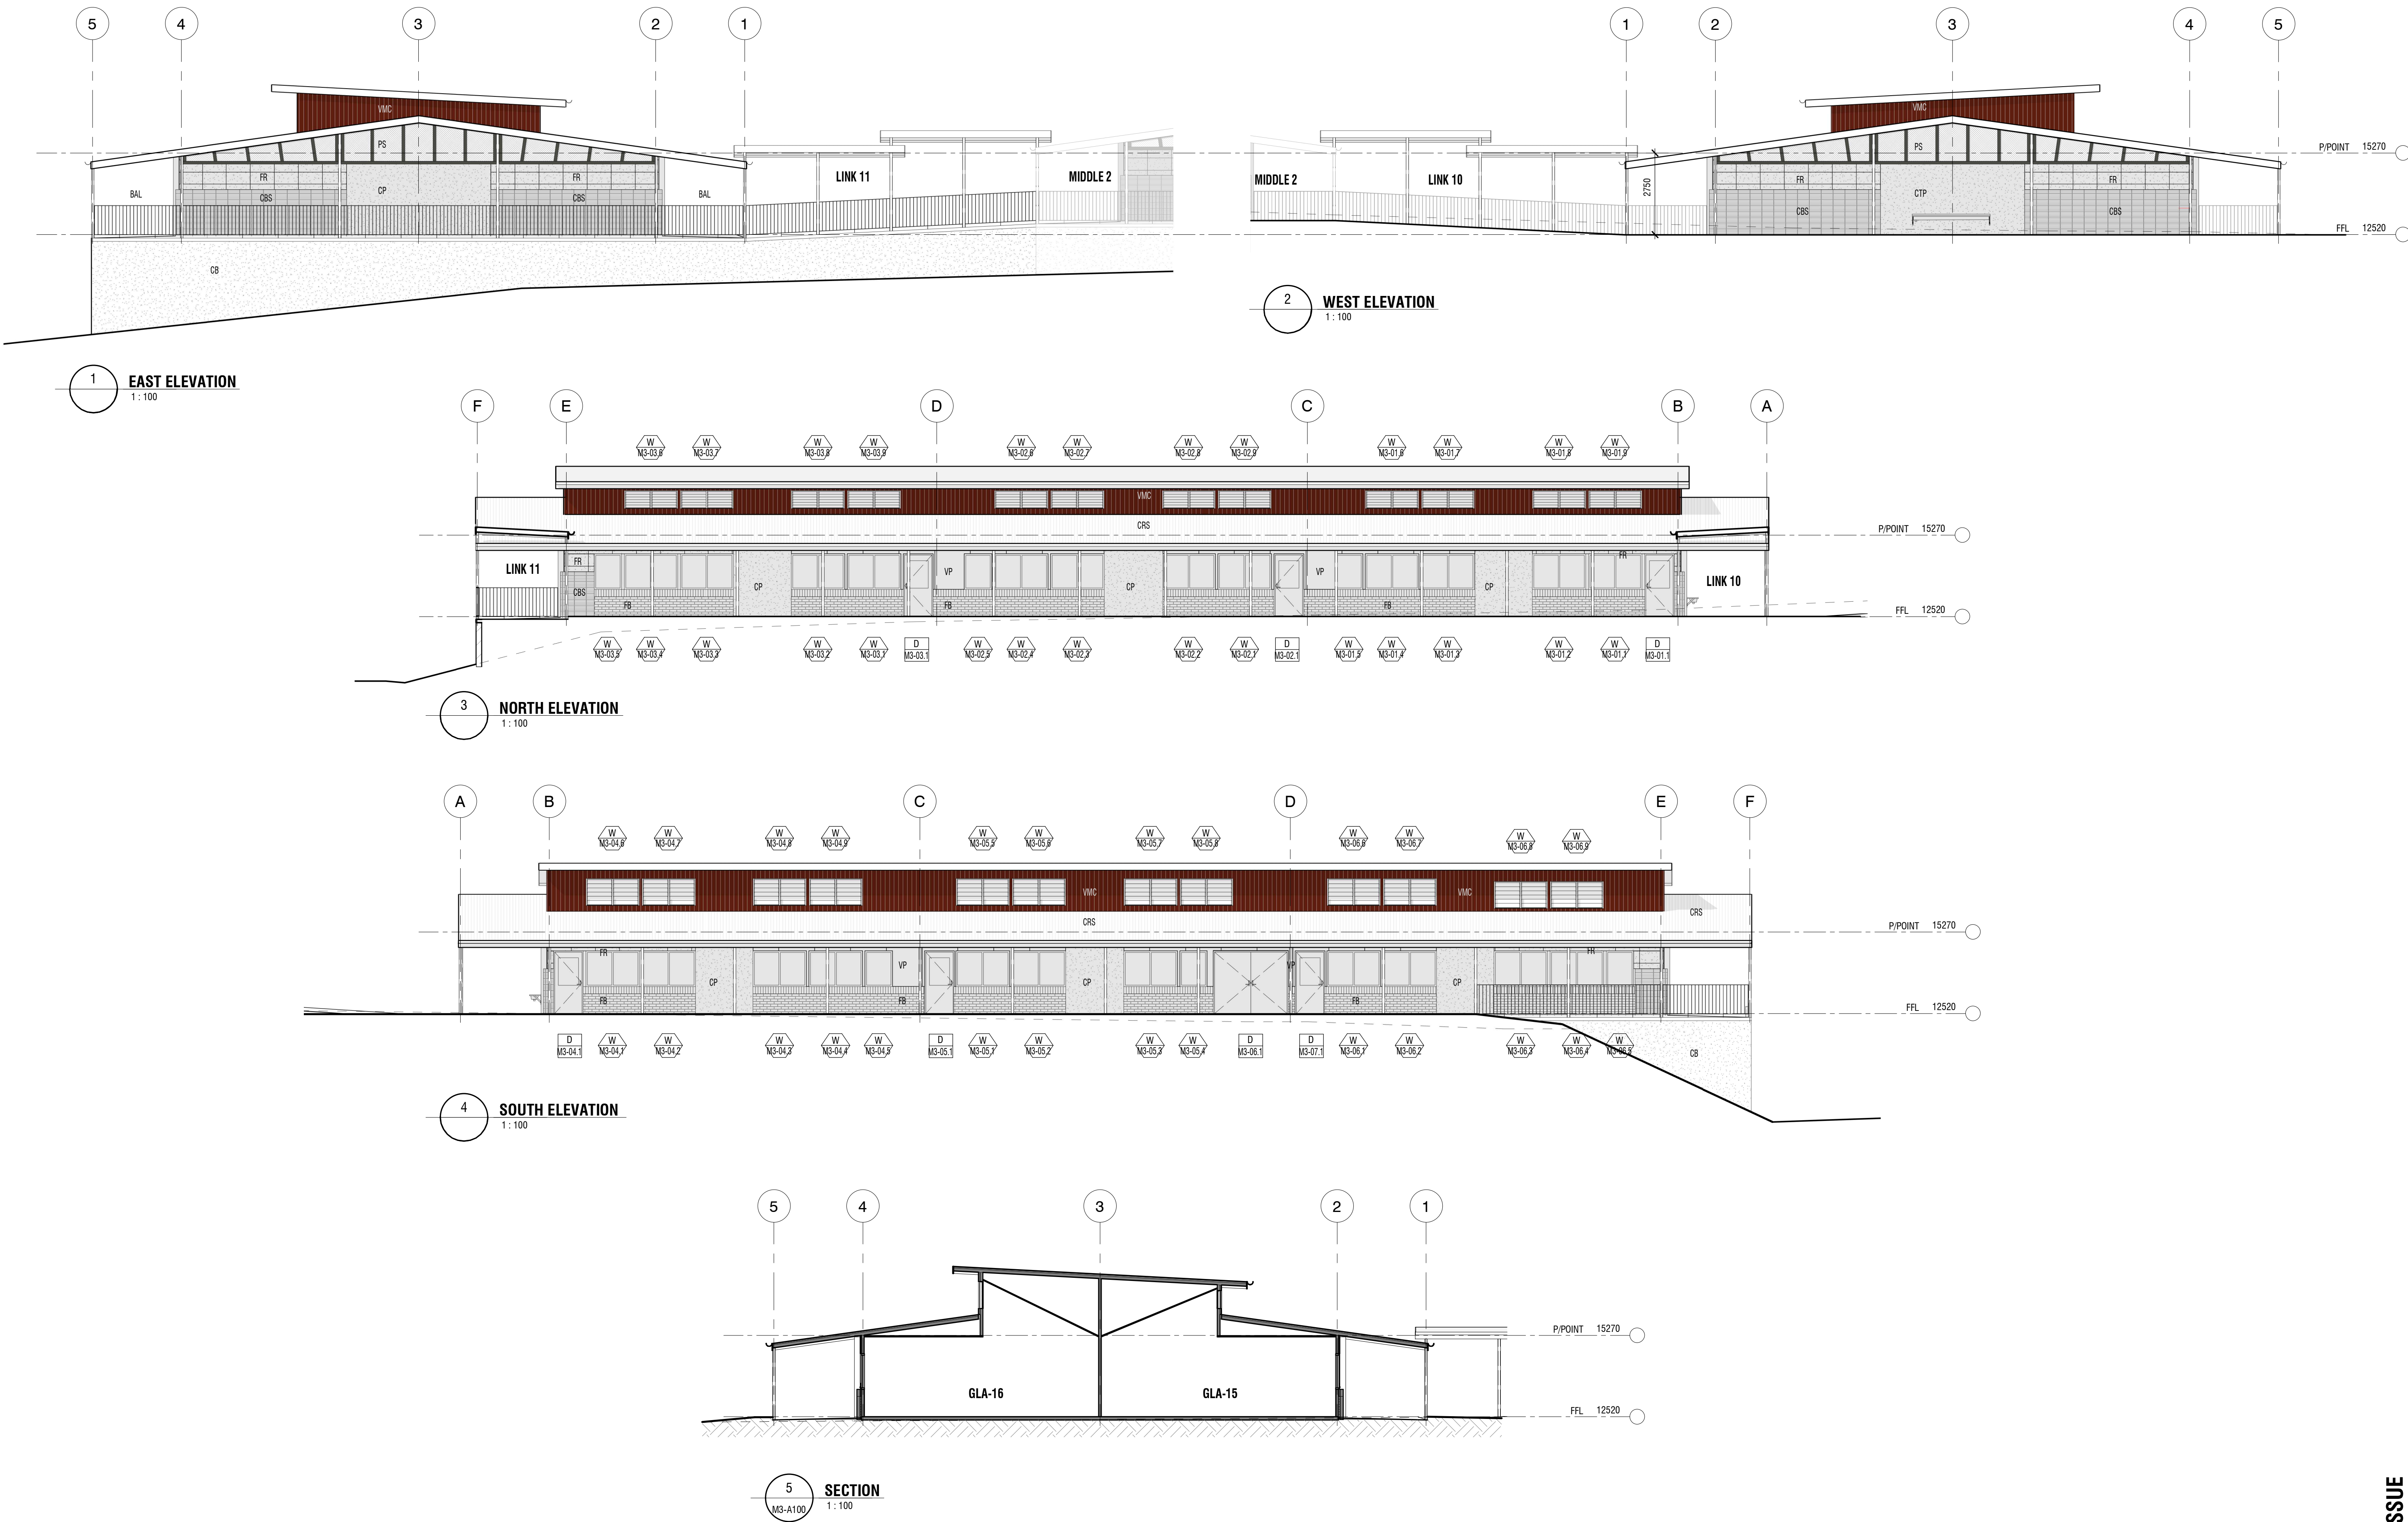

| 1   |  |  |  | 25/06/21 |  |  |  | DA ISSUE - CHANGES WILL BE ADVISED |  |  |  | WA      |  |  |  | AE       |  |  |  |
|-----|--|--|--|----------|--|--|--|------------------------------------|--|--|--|---------|--|--|--|----------|--|--|--|
| REV |  |  |  | DATE     |  |  |  | BY                                 |  |  |  | CHECKED |  |  |  | DATE     |  |  |  |
| 1   |  |  |  | 25/06/21 |  |  |  | DA                                 |  |  |  | AE      |  |  |  | 25/06/21 |  |  |  |
| 2   |  |  |  | 25/06/21 |  |  |  | DA                                 |  |  |  | AE      |  |  |  | 25/06/21 |  |  |  |

| LEGEND |                           | LEGEND |                             | LEGEND |                     | LEGEND |                             | LEGEND |                     | LEGEND |                             | LEGEND |                     | LEGEND |                             | LEGEND |                     | LEGEND |                             |
|--------|---------------------------|--------|-----------------------------|--------|---------------------|--------|-----------------------------|--------|---------------------|--------|-----------------------------|--------|---------------------|--------|-----------------------------|--------|---------------------|--------|-----------------------------|
| BAL    | BALUSTRADE                | FB     | FACE BRICKWORK              | VP     | VITRAPANEL CLADDING | FB     | FACE BRICKWORK              |
| CB     | CONCRETE BLOCK            | FC     | FIBRE CEMENT                |        |                     | FC     | FIBRE CEMENT                |        |                     | FC     | FIBRE CEMENT                |        |                     | FC     | FIBRE CEMENT                |        |                     | FC     | FIBRE CEMENT                |
| CBS    | CONCRETE BLOCK STACK BOND | FBS    | FACE BRICK STACK BOND       |        |                     | FBS    | FACE BRICK STACK BOND       |
| CC     | CONCRETE CEMENT RENDERED  | FR     | FRONT/BACK CERAMIC CLADDING |        |                     | FR     | FRONT/BACK CERAMIC CLADDING |
| CC     | CONCRETE COLUMN           | HR     | HANDRAIL                    |        |                     | HR     | HANDRAIL                    |        |                     | HR     | HANDRAIL                    |        |                     | HR     | HANDRAIL                    |        |                     | HR     | HANDRAIL                    |
| CFC    | COMPRESSED FIBRE CEMENT   | PBD    | PLASTERBOARD                |        |                     | PBD    | PLASTERBOARD                |        |                     | PBD    | PLASTERBOARD                |        |                     | PBD    | PLASTERBOARD                |        |                     | PBD    | PLASTERBOARD                |
| COL    | COLUMN                    | PBD-W  | PLASTERBOARD WET AREA GRADE |        |                     | PBD-W  | PLASTERBOARD WET AREA GRADE |
| CRS    | COLORBOND ROOF SHEETING   | SC     | STEEL COLUMN                |        |                     | SC     | STEEL COLUMN                |        |                     | SC     | STEEL COLUMN                |        |                     | SC     | STEEL COLUMN                |        |                     | SC     | STEEL COLUMN                |
| DP     | DOWNSPIPE                 | SW PIT | STORMWATER PIT              |        |                     | SW PIT | STORMWATER PIT              |        |                     | SW PIT | STORMWATER PIT              |        |                     | SW PIT | STORMWATER PIT              |        |                     | SW PIT | STORMWATER PIT              |
|        |                           | V1     | VINYL SHEET TYPE 1          |        |                     | V1     | VINYL SHEET TYPE 1          |        |                     | V1     | VINYL SHEET TYPE 1          |        |                     | V1     | VINYL SHEET TYPE 1          |        |                     | V1     | VINYL SHEET TYPE 1          |
|        |                           | V2     | VINYL SHEET TYPE 2          |        |                     | V2     | VINYL SHEET TYPE 2          |        |                     | V2     | VINYL SHEET TYPE 2          |        |                     | V2     | VINYL SHEET TYPE 2          |        |                     | V2     | VINYL SHEET TYPE 2          |
|        |                           | VMC    | VERTICAL METAL CLADDING     |

**DRAARCHITECTS**

Adrian Borsatto NSW 4172  
(02) 6651 4905  
draoffs@draarchitects.com.au

Warren Steele NSW 6526  
(02) 6643 4939  
dragrafton@draarchitects.com.au  
ABN 12 096 929 387

DRA Architects Pty Ltd accept no responsibility for the accuracy, completeness, or security of any data transferred electronically. Rectification should, where necessary, request a hard copy version for verification. Use agreed dimensions in preference to scale. All dimensions to be verified on site.

© Copyright  
These drawings and designs and the copyright therein are the property of DRA Architects Pty Ltd and must not be used, retained or copied without the written permission of DRA Architects Pty Ltd  
A.B.N. 120 969 929 387

client  
**COFFS HARBOUR  
CHRISTIAN COMMUNITY  
SCHOOL**

project  
**NEW JUNIOR CAMPUS**  
LOT 2, DP 1194621  
BONVILLE STATION RD, BONVILLE

scale 1:100  
drawn WA  
checked WA 25/06/21  
verified AB 25/06/21  
approved AB 25/06/21  
total number of sheets No






@A1  
plotted  
true north

| drawing             |                |          | drawing             |                |          | drawing             |                |          |
|---------------------|----------------|----------|---------------------|----------------|----------|---------------------|----------------|----------|
| MIDDLE 3 ELEVATIONS |                |          | MIDDLE 3 ELEVATIONS |                |          | MIDDLE 3 ELEVATIONS |                |          |
| project number      | drawing number | revision | project number      | drawing number | revision | project number      | drawing number | revision |
| 20033               | M3-A400        | 1        | 20033               | M3-A400        | 1        | 20033               | M3-A400        | 1        |

DA ISSUE



PUMP HOUSE

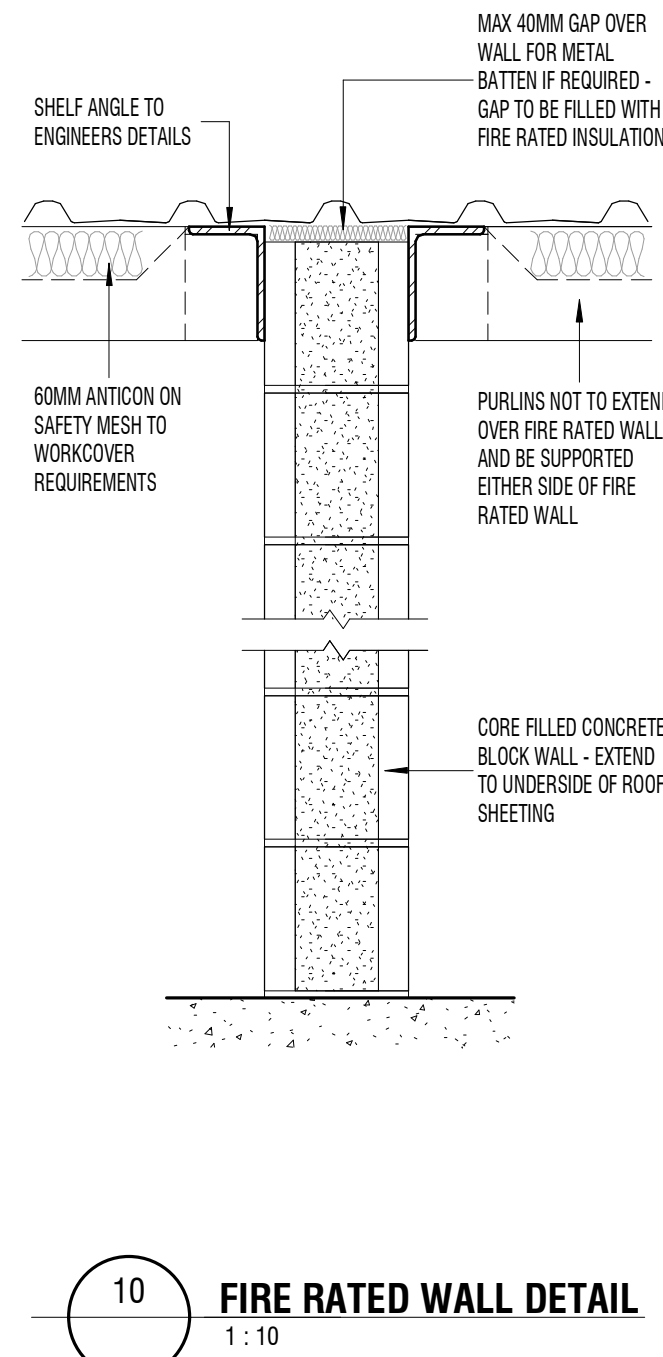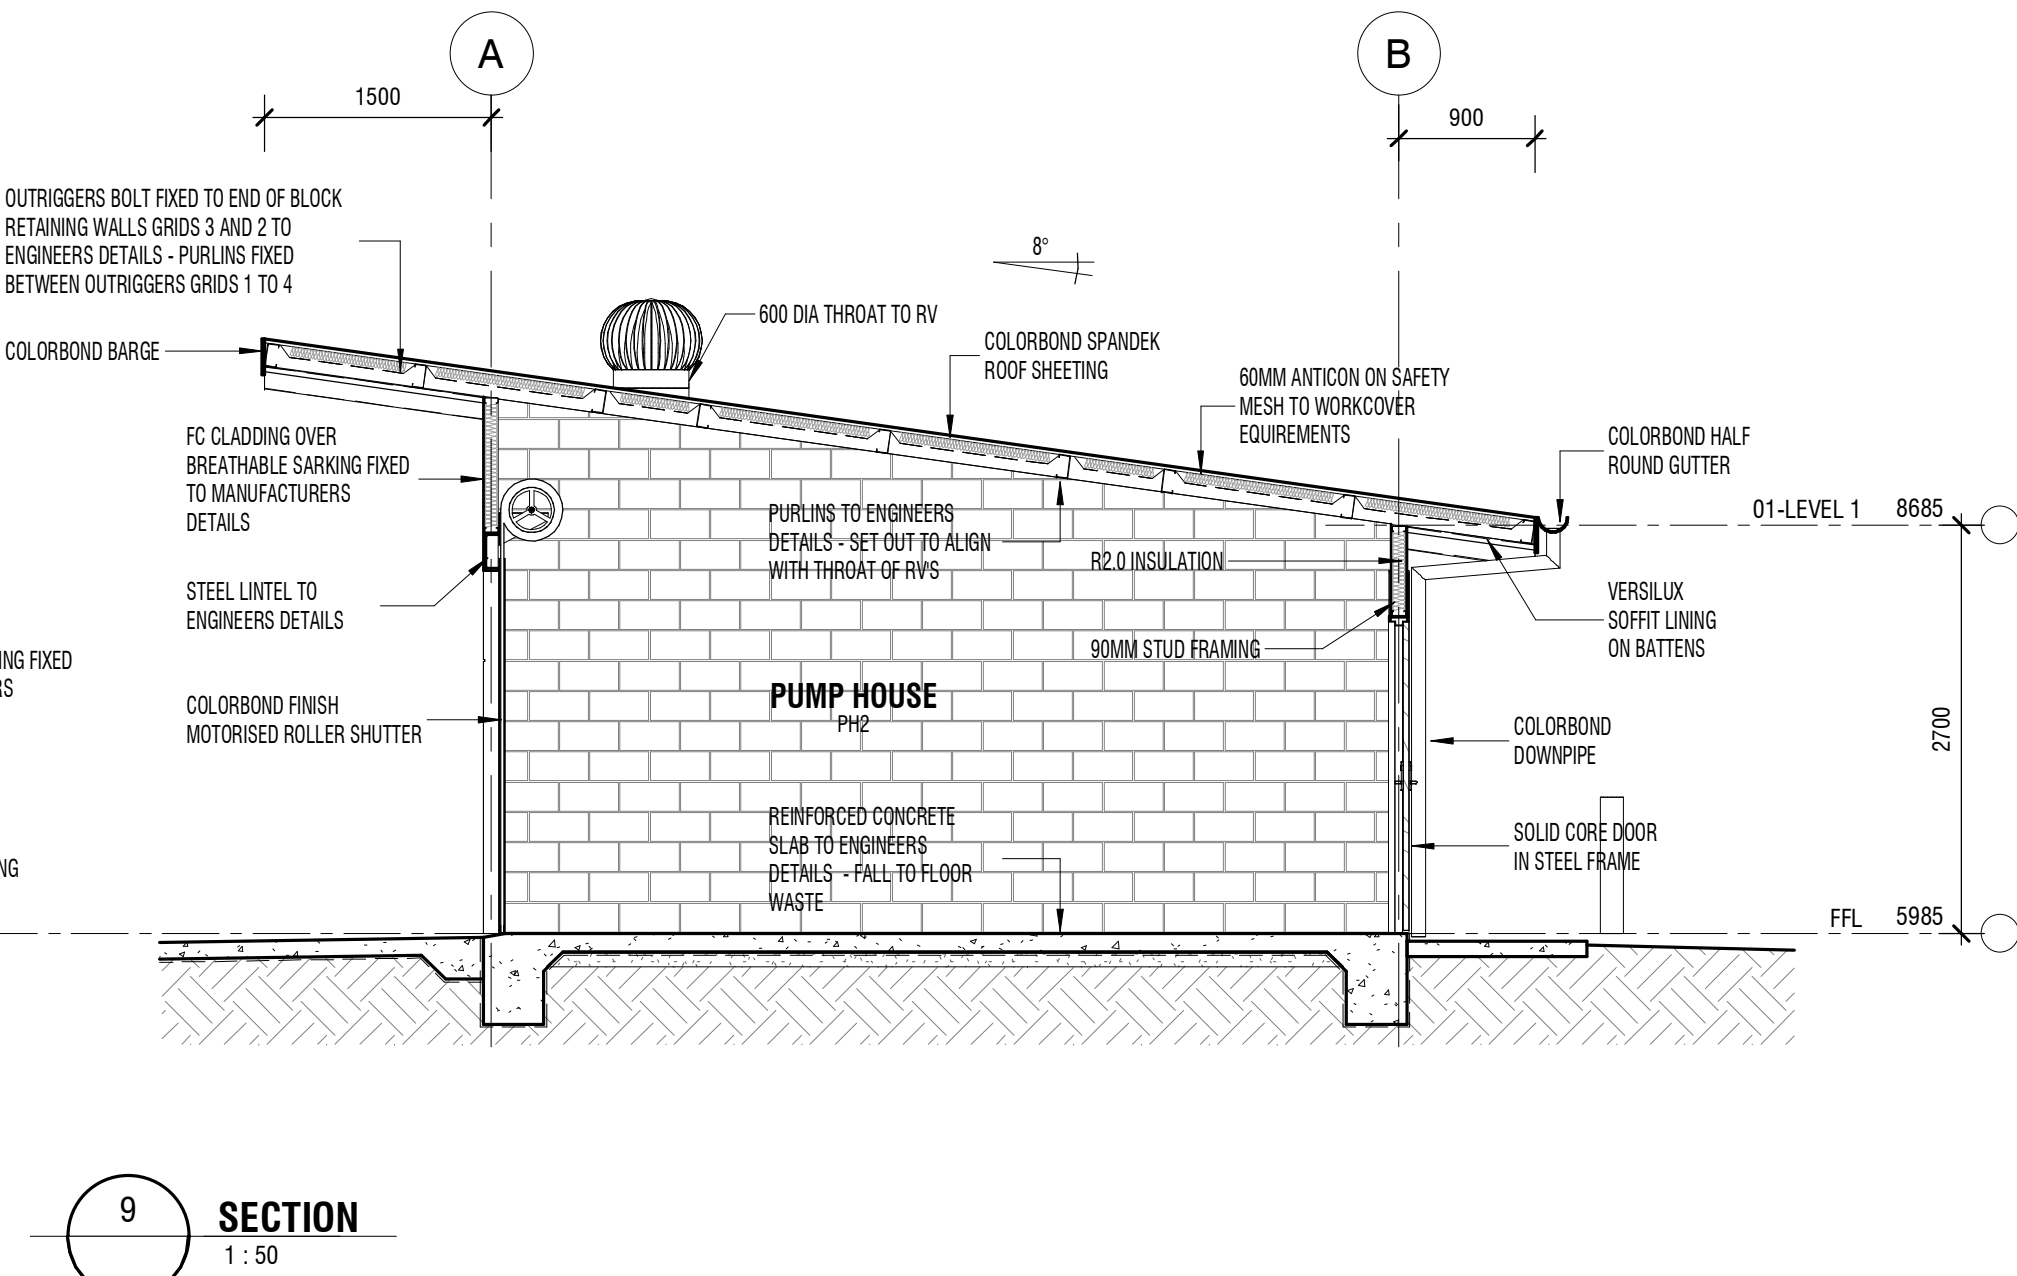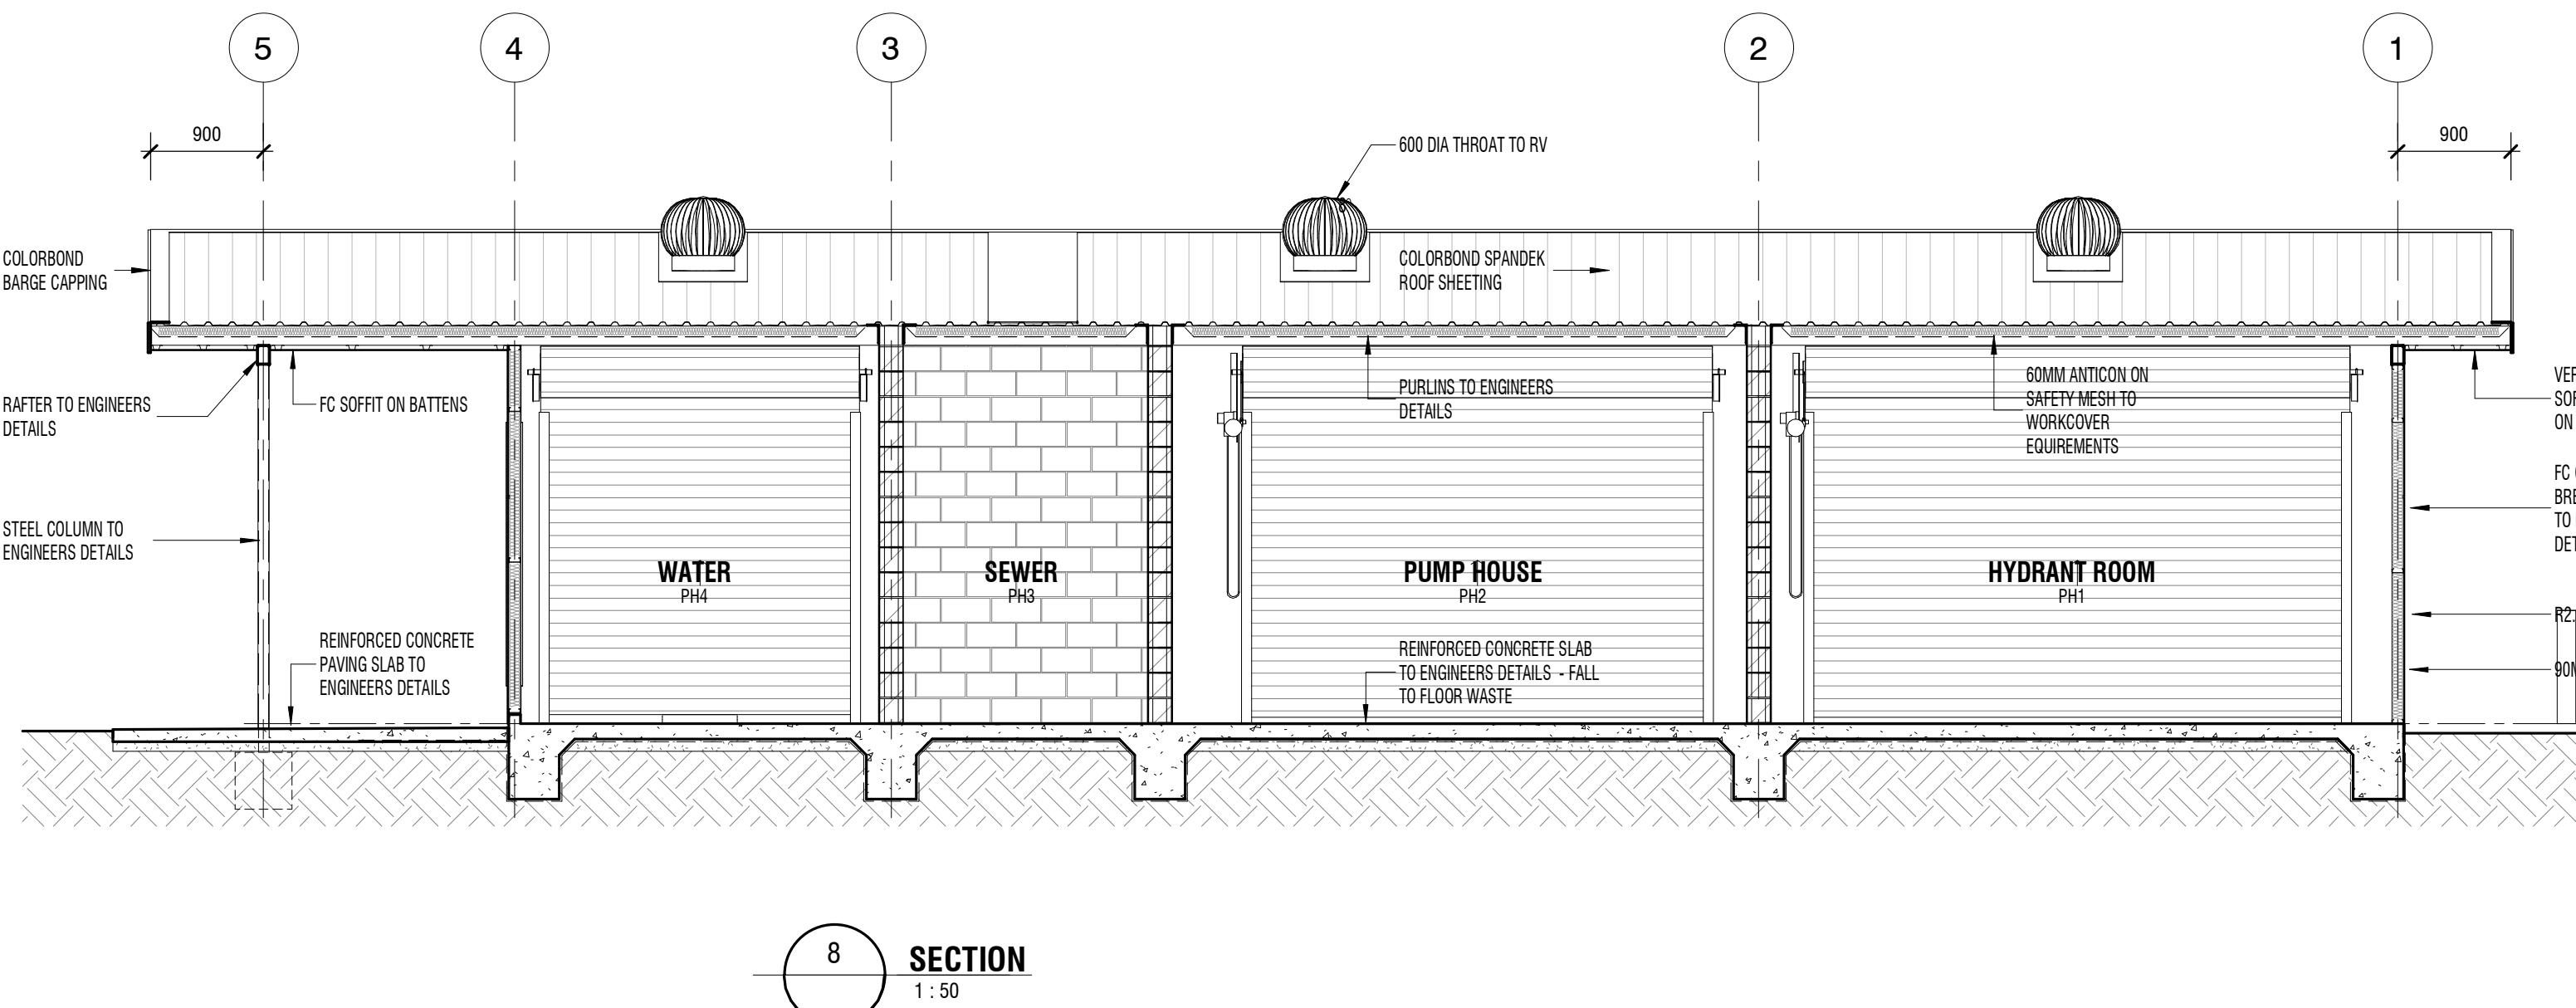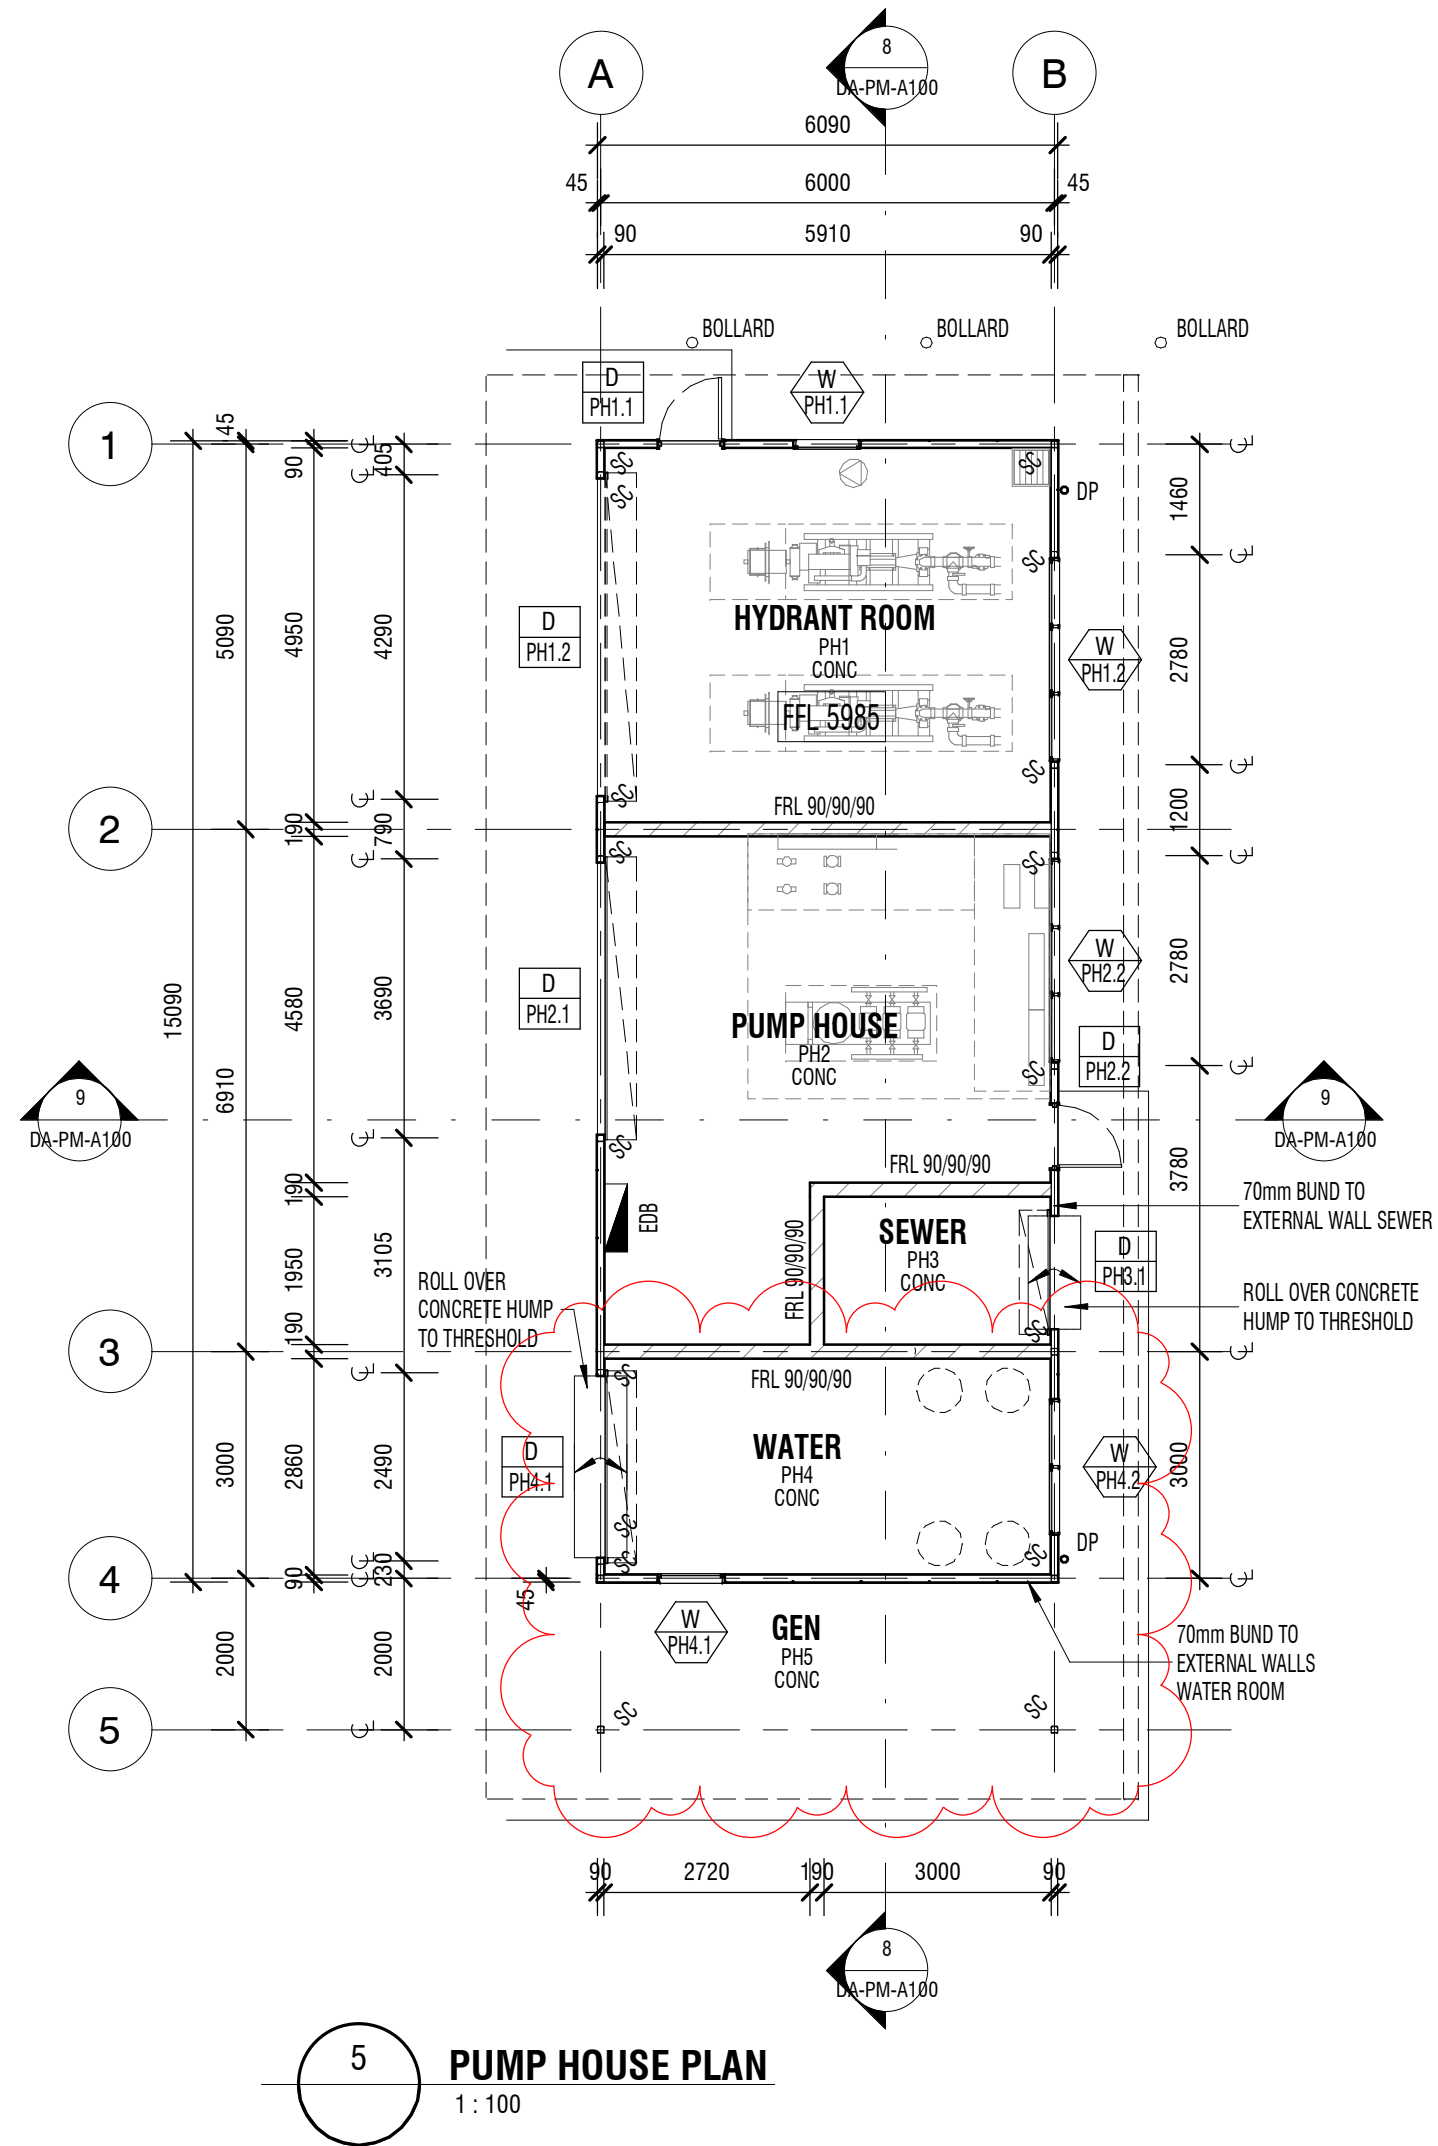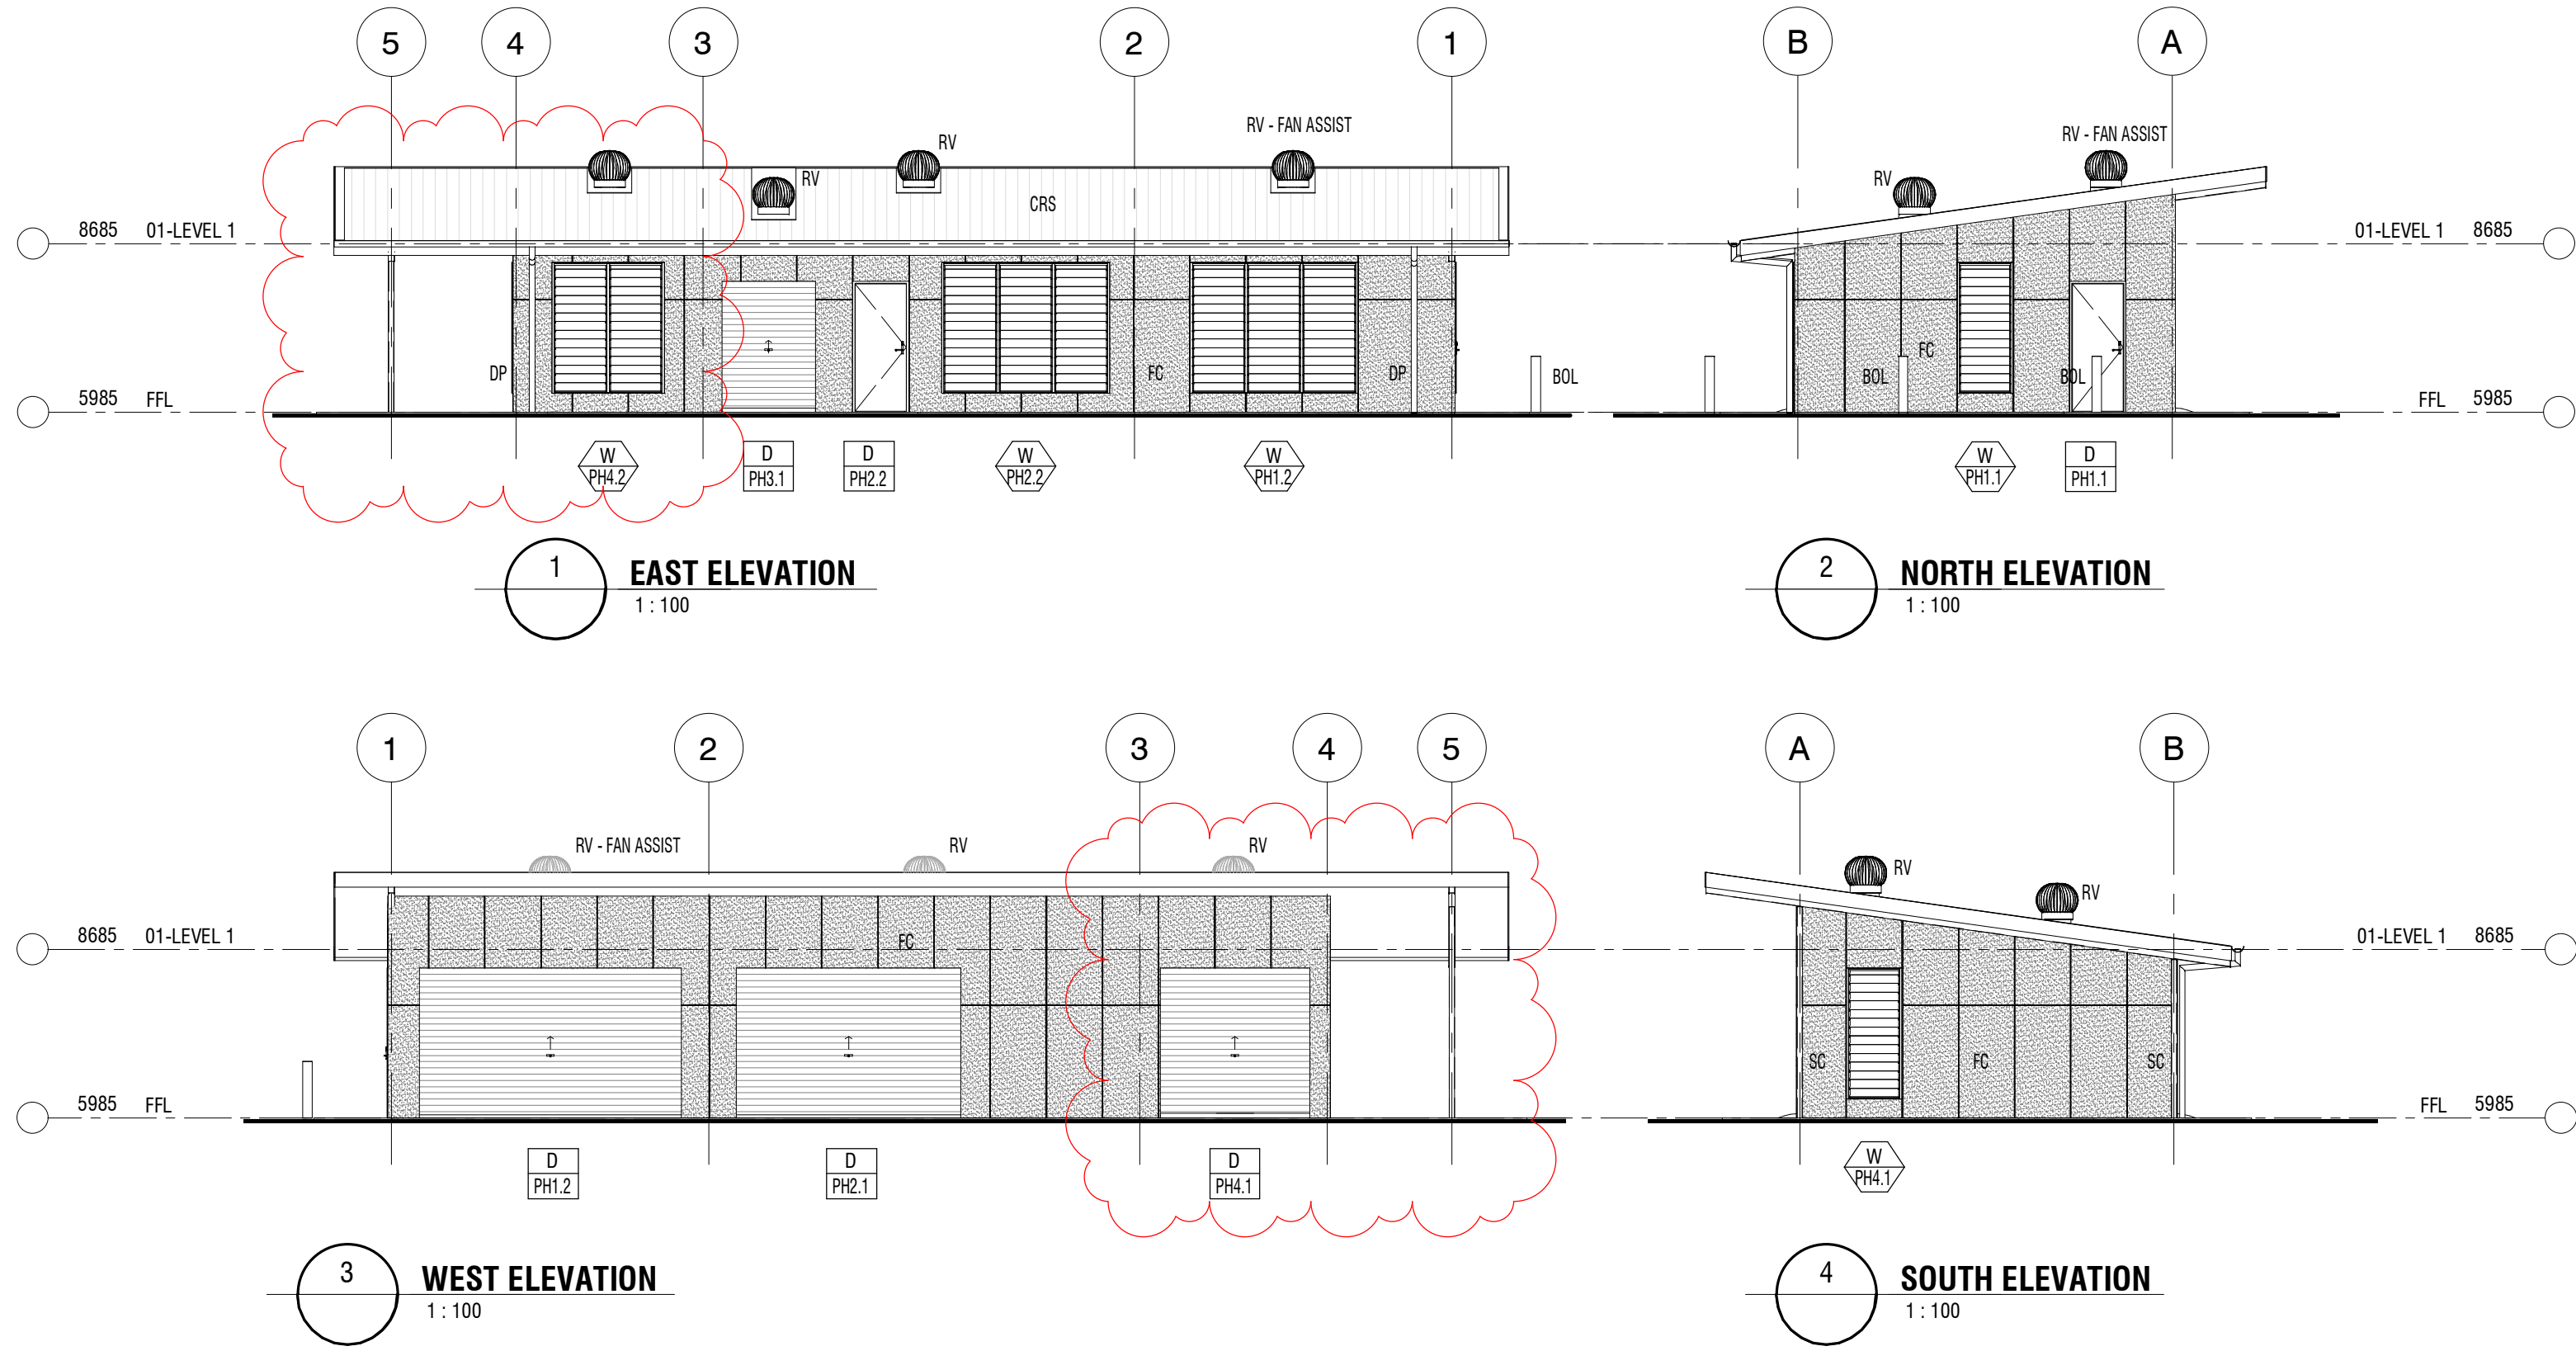

LEGEND

|     |                           |
|-----|---------------------------|
| BAL | BALUSTRADE                |
| CB  | CONCRETE BLOCK            |
| CBR | CONCRETE BLOCK RENDERED   |
| CBS | CONCRETE BLOCK STACK BOND |
| CC  | CONCRETE COLUMN           |
| CFC | COMPRESSED FIBRE CEMENT   |
| COL | COLUMN                    |
| CP  | COLORBOND PANEL           |
| CRS | COLORBOND ROOF SHEETING   |
| DP  | DOWNPIPE                  |

|       |                               |
|-------|-------------------------------|
| FB    | FACE BRICKWORK                |
| FC    | FIBRE CEMENT                  |
| FBS   | FACE BRICK STACK BOND         |
| FG    | FIXED GLAZING                 |
| FR    | FRONTIER CERAMIC CLADDING     |
| HR    | HANDRAIL                      |
| PBD   | PLASTERBOARD                  |
| PBD-I | PLASTERBOARD IMPACT RESISTANT |
| PBD-W | PLASTERBOARD WET AREA GRADE   |
| PS    | PERFORATED METAL SCREEN       |
| SC    | STEEL COLUMN                  |
| SKT   | SKIRTING TIMBER               |

|       |                         |
|-------|-------------------------|
| SKCT  | SKIRTING CERAMIC TILE   |
| SKV   | SKIRTING VINYL          |
| SP    | STONE PEDESTAL          |
| SW-PT | STORMWATER PIT          |
| V1    | VINYL SHEET TYPE 1      |
| V2    | VINYL SHEET TYPE 2      |
| VMC   | VERTICAL METAL CLADDING |
| VP    | VITRAPANEL CLADDING     |

DRAARCHITECTS

Adrian Borsato NSW 4175  
(02) 6651 4905  
draoffs@darchitects.com.au

Warren Steele NSW 6526  
(02) 6643 4939  
dragrafton@darchitects.com.au  
ABN 12 096 929 387

DRA Architects Pty Ltd accept no responsibility for the accuracy, completeness, or security of the data transferred electronically. Replication, storage, or security of the data transferred electronically is the responsibility of the user. The user acknowledges that the data transferred electronically is not a hard copy version and that the user agrees to indemnify DRA Architects Pty Ltd from and against all claims, damages, costs, and expenses, including legal costs, arising from the use of the data transferred electronically. This disclaimer applies to all data transferred electronically, whether or not the data is stored on a hard copy version of the data.

client  
**COFFS HARBOUR  
CHRISTIAN COMMUNITY  
SCHOOL**

project  
**NEW JUNIOR CAMPUS**  
LOT 2, DP 1194621  
BONVILLE STATION RD, BONVILLE


scale As indicated  
drawn WA  
checked WA  
verified AB  
approved AB  
total number of sheets No

@A1  
plotted  
N  
true north

drawing  
**PUMP HOUSE PLAN,  
ELEVATIONS AND SECTION**  
project number drawing number revision  
**20033 DA-PM-A100 2**

DA ISSUE



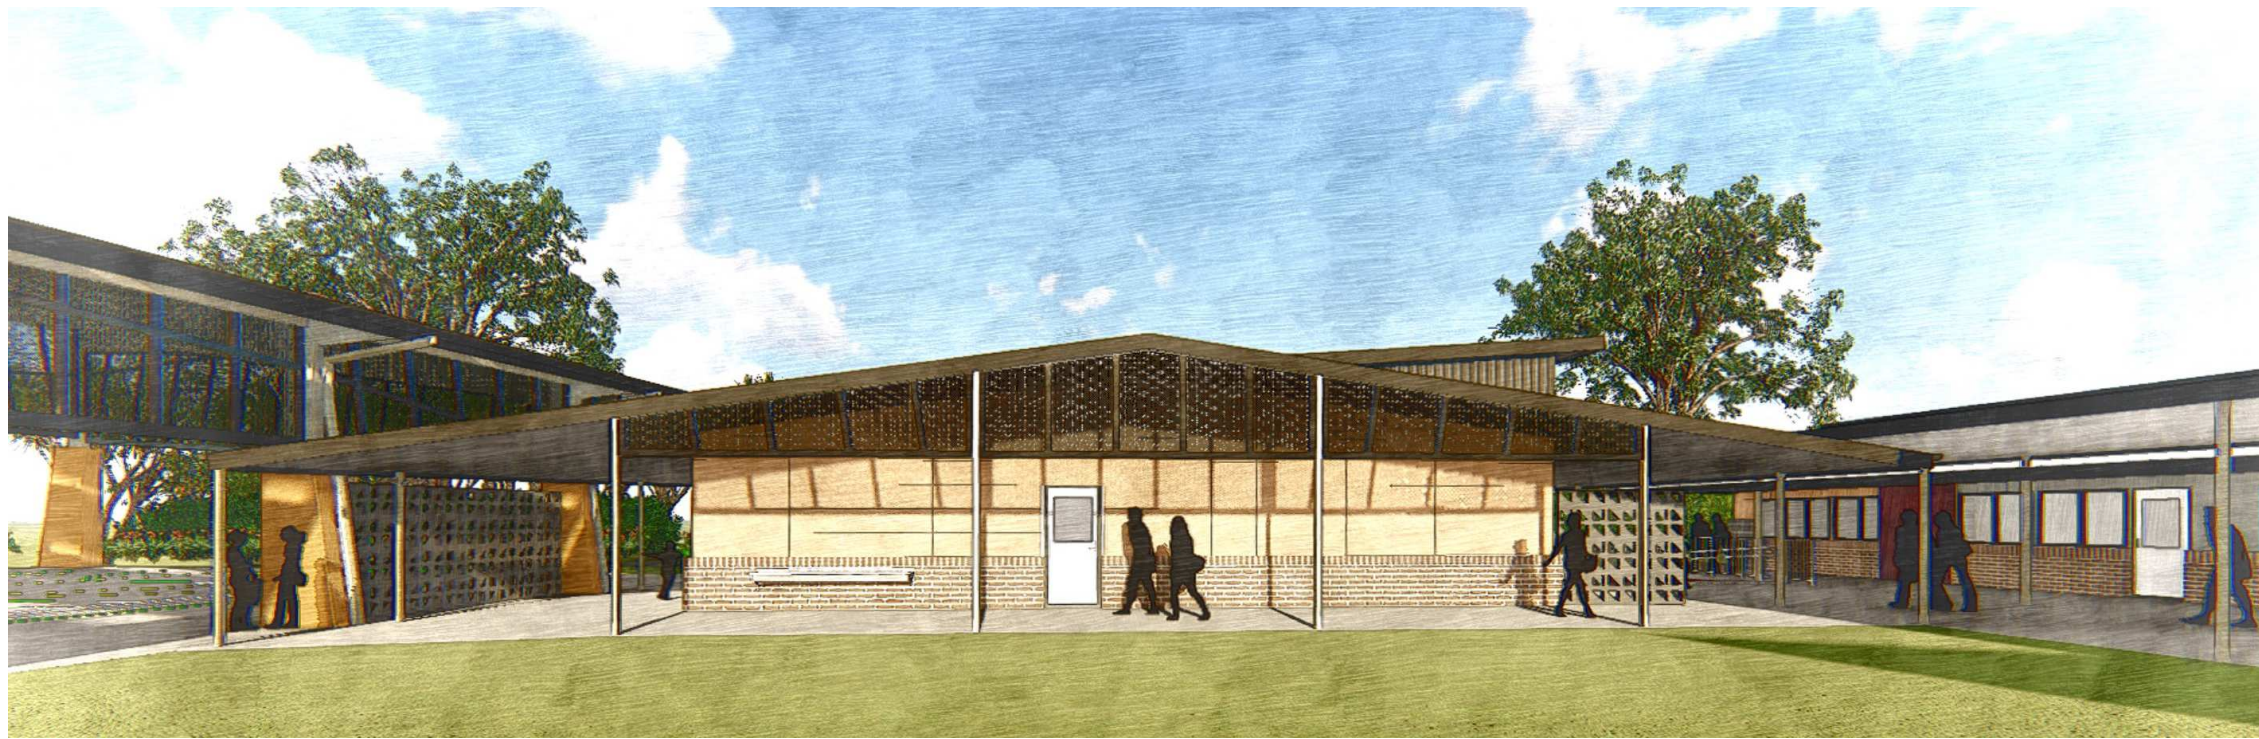


WEST PERSPECTIVE VIEW



SOUTH EAST PERSPECTIVE VIEW



JUNIOR CANTEEN SERVERY VIEW

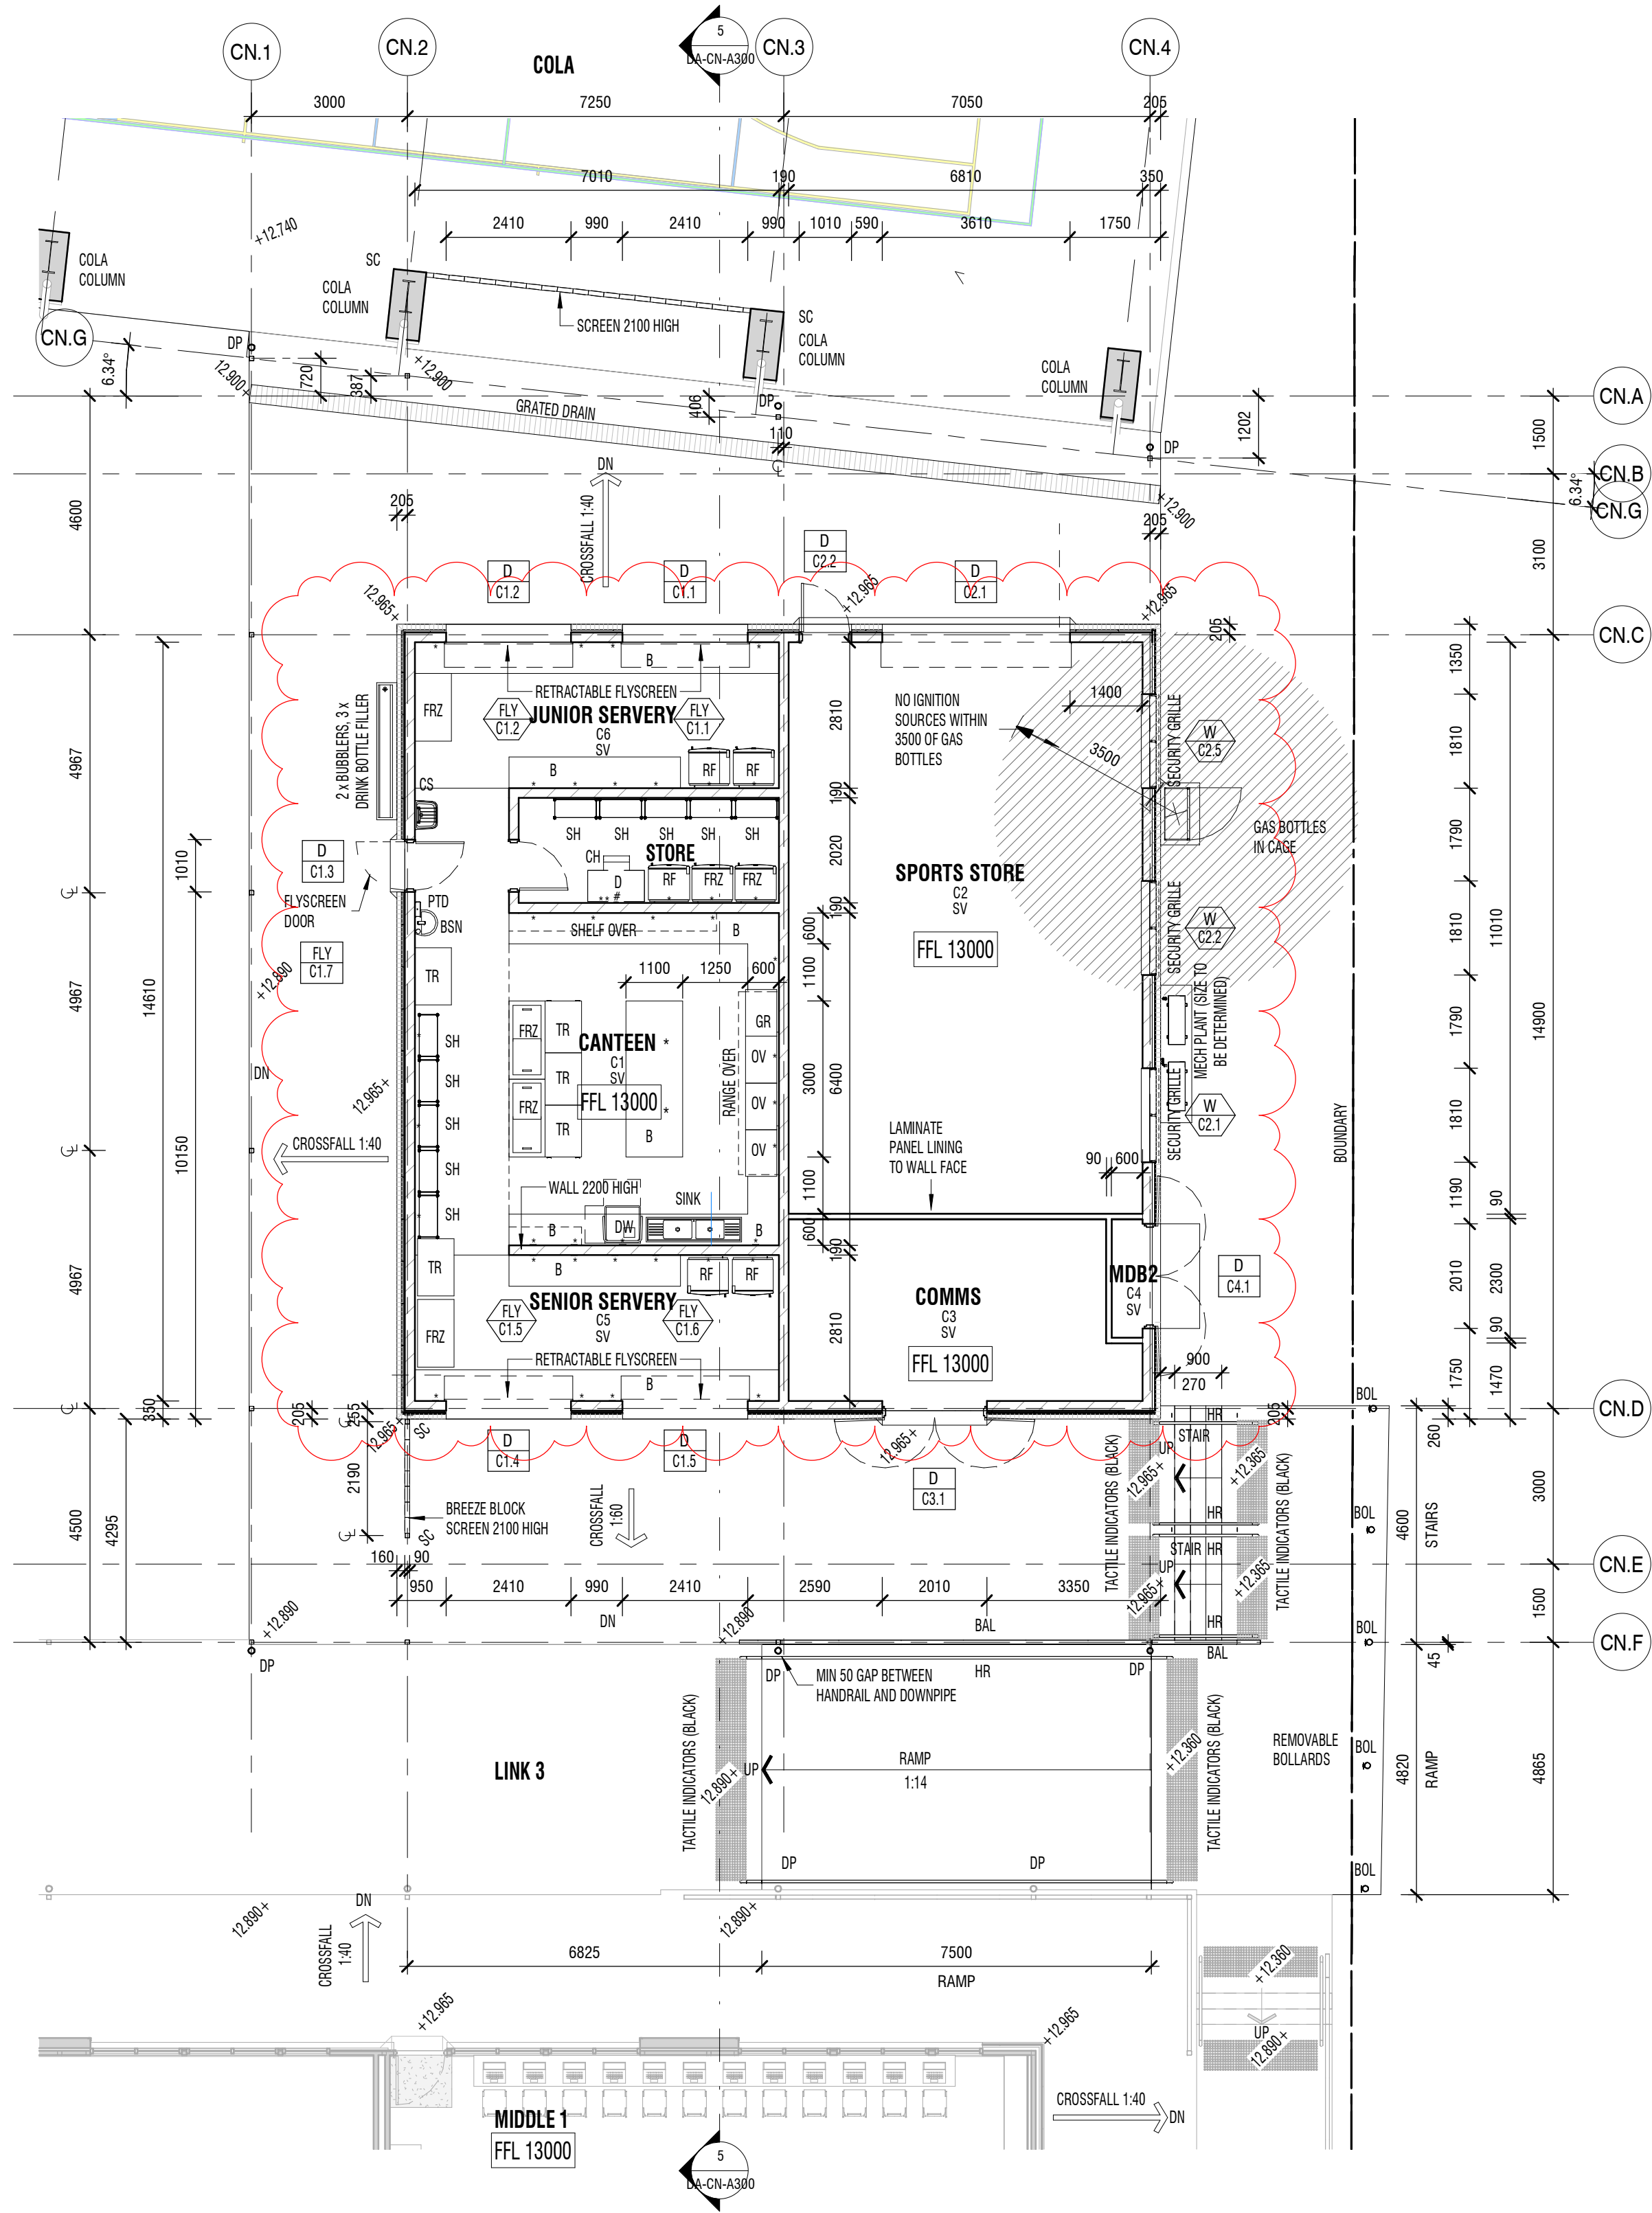

| ROOM AREAS CANTEEN |     |         |
|--------------------|-----|---------|
| ROOM NAME          | NO. | AREA    |
| CANTEEN            | C1  | 49.3 m² |
| SPORTS STORE       | C2  | 74.3 m² |
| COMMS              | C3  | 21.8 m² |
| MDB2               | C4  | 1.2 m²  |
| SENIOR SERVERY     | C5  | 19.5 m² |
| JUNIOR SERVERY     | C6  | 19.5 m² |
| OFFICE / STORE     | C7  | 10.1 m² |

2 CANTEEN / STORE PLAN  
1:100

| LEGEND |                           |       |                             |
|--------|---------------------------|-------|-----------------------------|
| BAL    | BALUSTRADE                | FB    | FACE BRICKWORK              |
| CB     | CONCRETE BLOCK            | FC    | FIBRE CEMENT                |
| CBR    | CONCRETE BLOCK RENDERED   | FBS   | FACE BRICK STACK BOND       |
| CBS    | CONCRETE BLOCK STACK BOND | FG    | FIXED GLAZING               |
| CC     | CONCRETE COLUMN           | FR    | FRONTK CERAMIC CLADDING     |
| CFC    | COMPRESSED FIBRE CEMENT   | HR    | HANDRAIL                    |
| COL    | COLUMN                    | PBD   | PLASTERBOARD                |
| CP     | CONCRETE PANEL            | PBD-W | PLASTERBOARD WET AREA GRADE |
| CRS    | COLORBOND ROOF SHEETING   | PS    | PERFORATED METAL SCREEN     |
| DP     | DOWNPIPE                  | SC    | STEEL COLUMN                |
|        |                           | SKT   | SKIRTING TIMBER             |

|        |                         |
|--------|-------------------------|
| SKCT   | SKIRTING CERAMIC TILE   |
| SKV    | SKIRTING VINYL          |
| SP     | STONE PEDESTAL          |
| SW PIT | STORMWATER PIT          |
| V1     | VINYL SHEET TYPE 1      |
| V2     | VINYL SHEET TYPE 2      |
| VMC    | VERTICAL METAL CLADDING |
| VP     | VITRAPANEL CLADDING     |

|       |                             |
|-------|-----------------------------|
| FB    | FACE BRICKWORK              |
| FC    | FIBRE CEMENT                |
| FBS   | FACE BRICK STACK BOND       |
| FG    | FIXED GLAZING               |
| FR    | FRONTK CERAMIC CLADDING     |
| HR    | HANDRAIL                    |
| PBD   | PLASTERBOARD                |
| PBD-W | PLASTERBOARD WET AREA GRADE |
| PS    | PERFORATED METAL SCREEN     |
| SC    | STEEL COLUMN                |
| SKT   | SKIRTING TIMBER             |

**DRA**ARCHITECTS  
PTY LTD

Adrian Borsato NSW 4175  
(02) 6651 4905  
draoffs@draarchitects.com.au

Warren Steele NSW 6526  
(02) 6643 4939  
dragrafton@draarchitects.com.au  
ABN 12 096 929 387


DRA Architects Pty Ltd accept no responsibility for the accuracy, completeness, or security of the data transferred electronically. Mechanical, electrical, plumbing, and other services are shown for reference only. All dimensions are to be verified on site.

client  
**COFFS HARBOUR  
CHRISTIAN COMMUNITY  
SCHOOL**

project  
**NEW JUNIOR CAMPUS**  
LOT 2, DP 1194621  
BONVILLE STATION RD, BONVILLE

scale 1:100  
drawn WDA  
checked - 02/09/21  
verified - 02/09/21  
approved - 02/09/21  
total number of sheets No






DRAWING TO BE PRINTED IN COLOUR

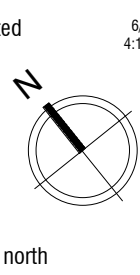

| drawing                 |                |          |
|-------------------------|----------------|----------|
| <b>CANTEEN PLANS</b>    |                |          |
| project number          | drawing number | revision |
| <b>20033 DA-CN-A100</b> | <b>2</b>       |          |

DA ISSUE



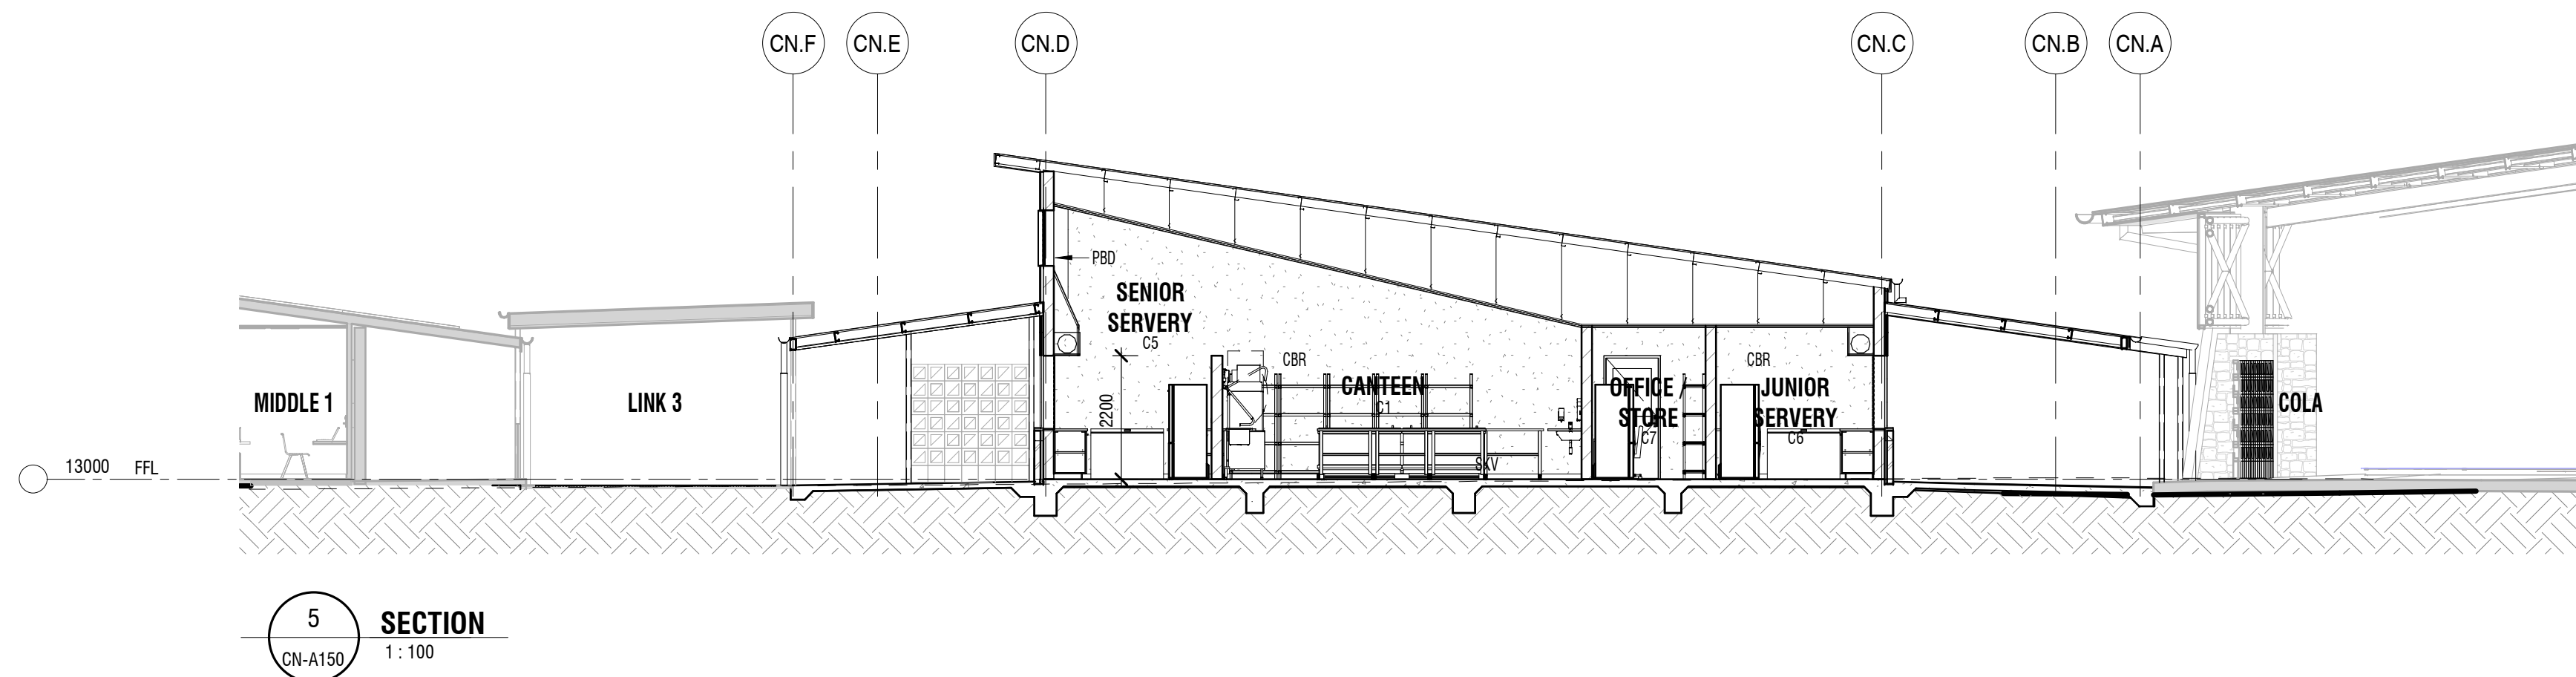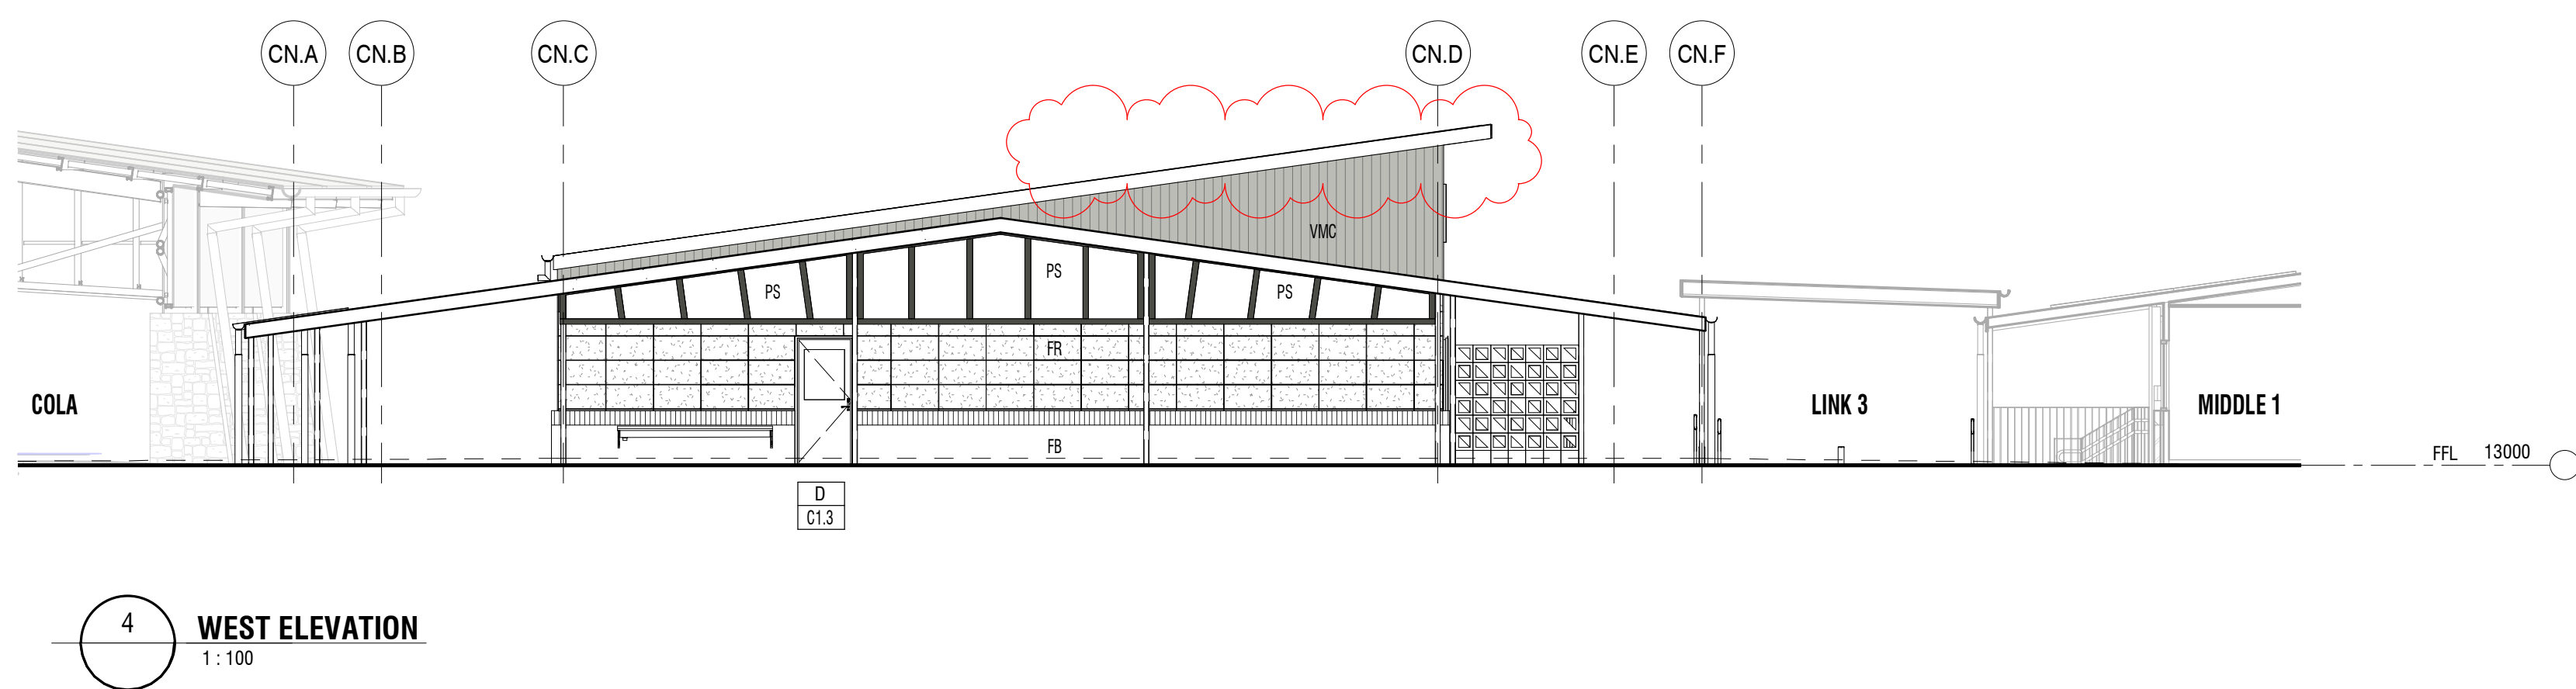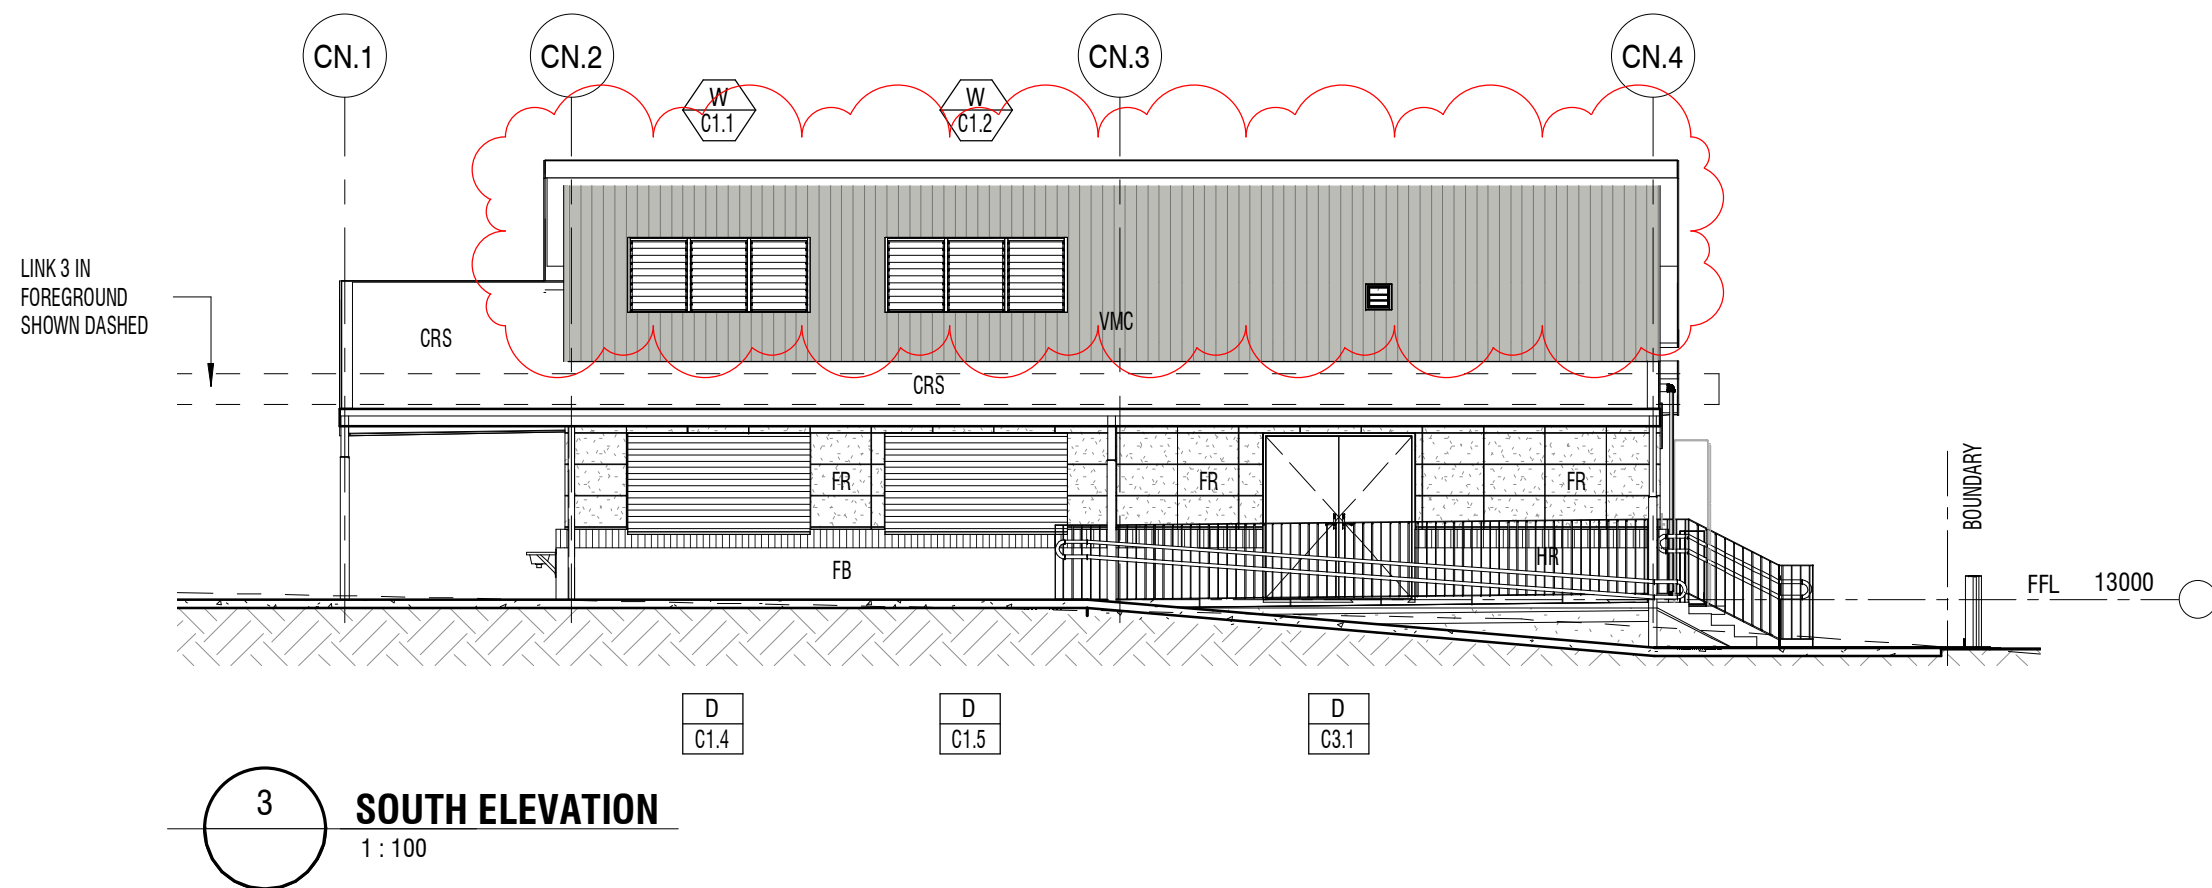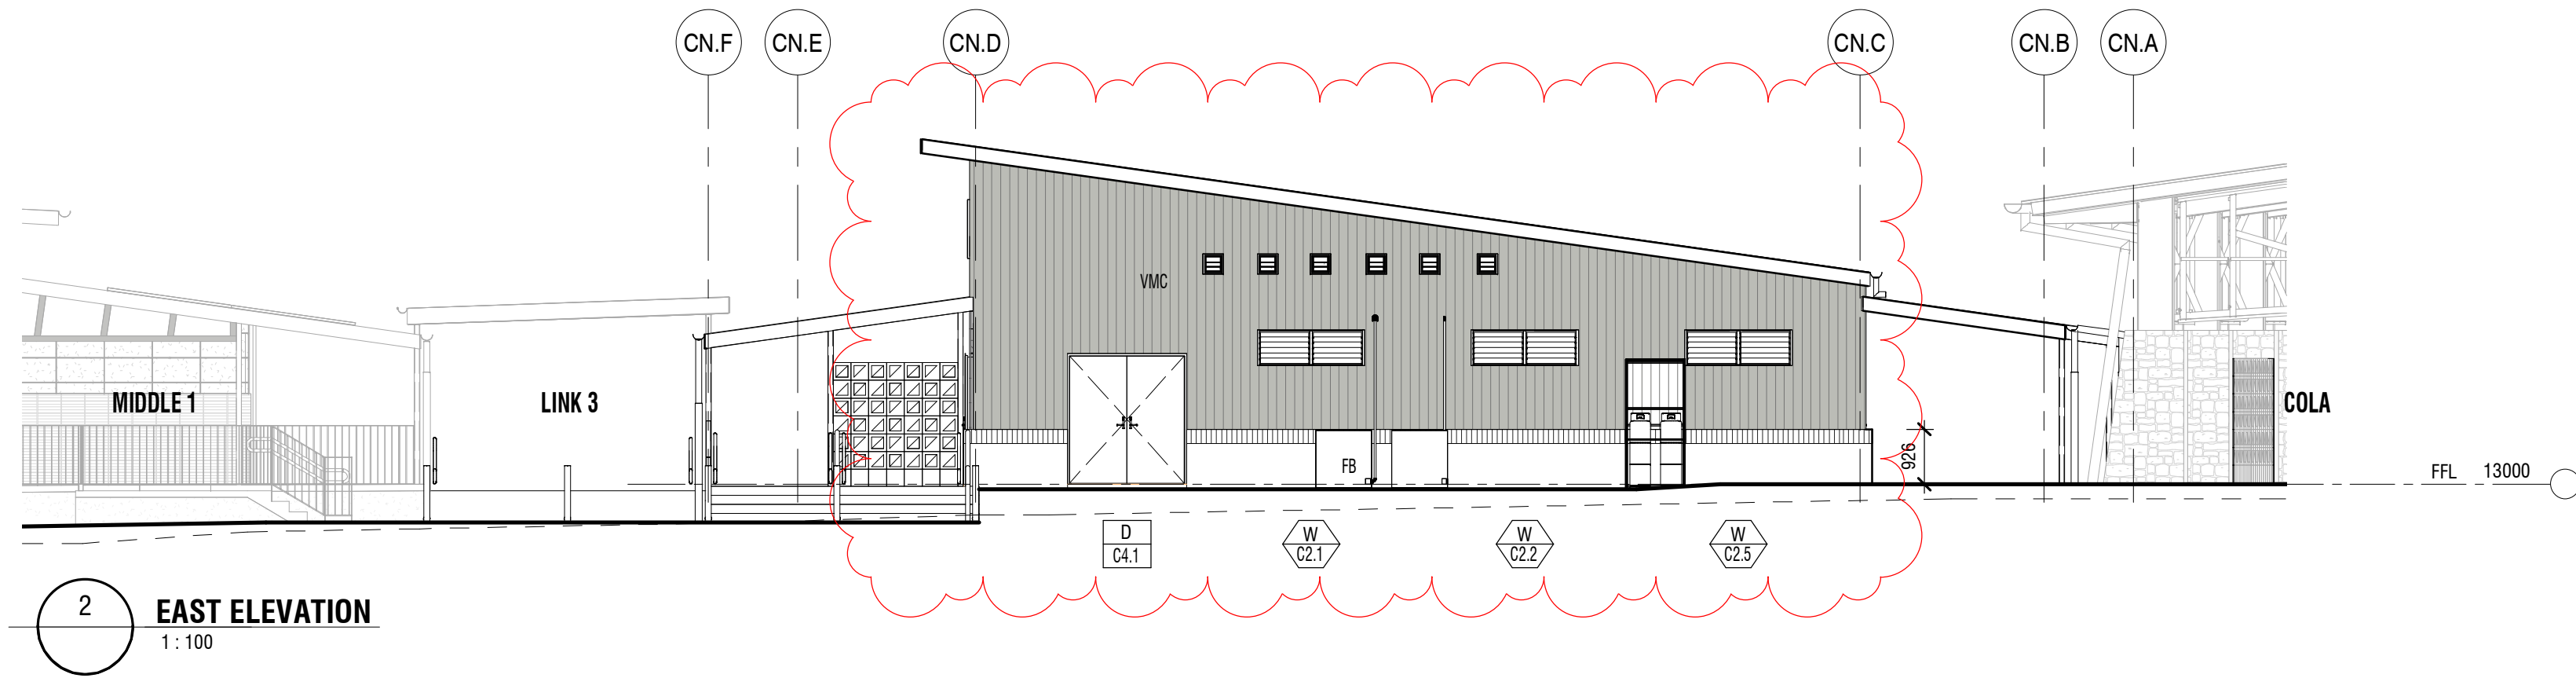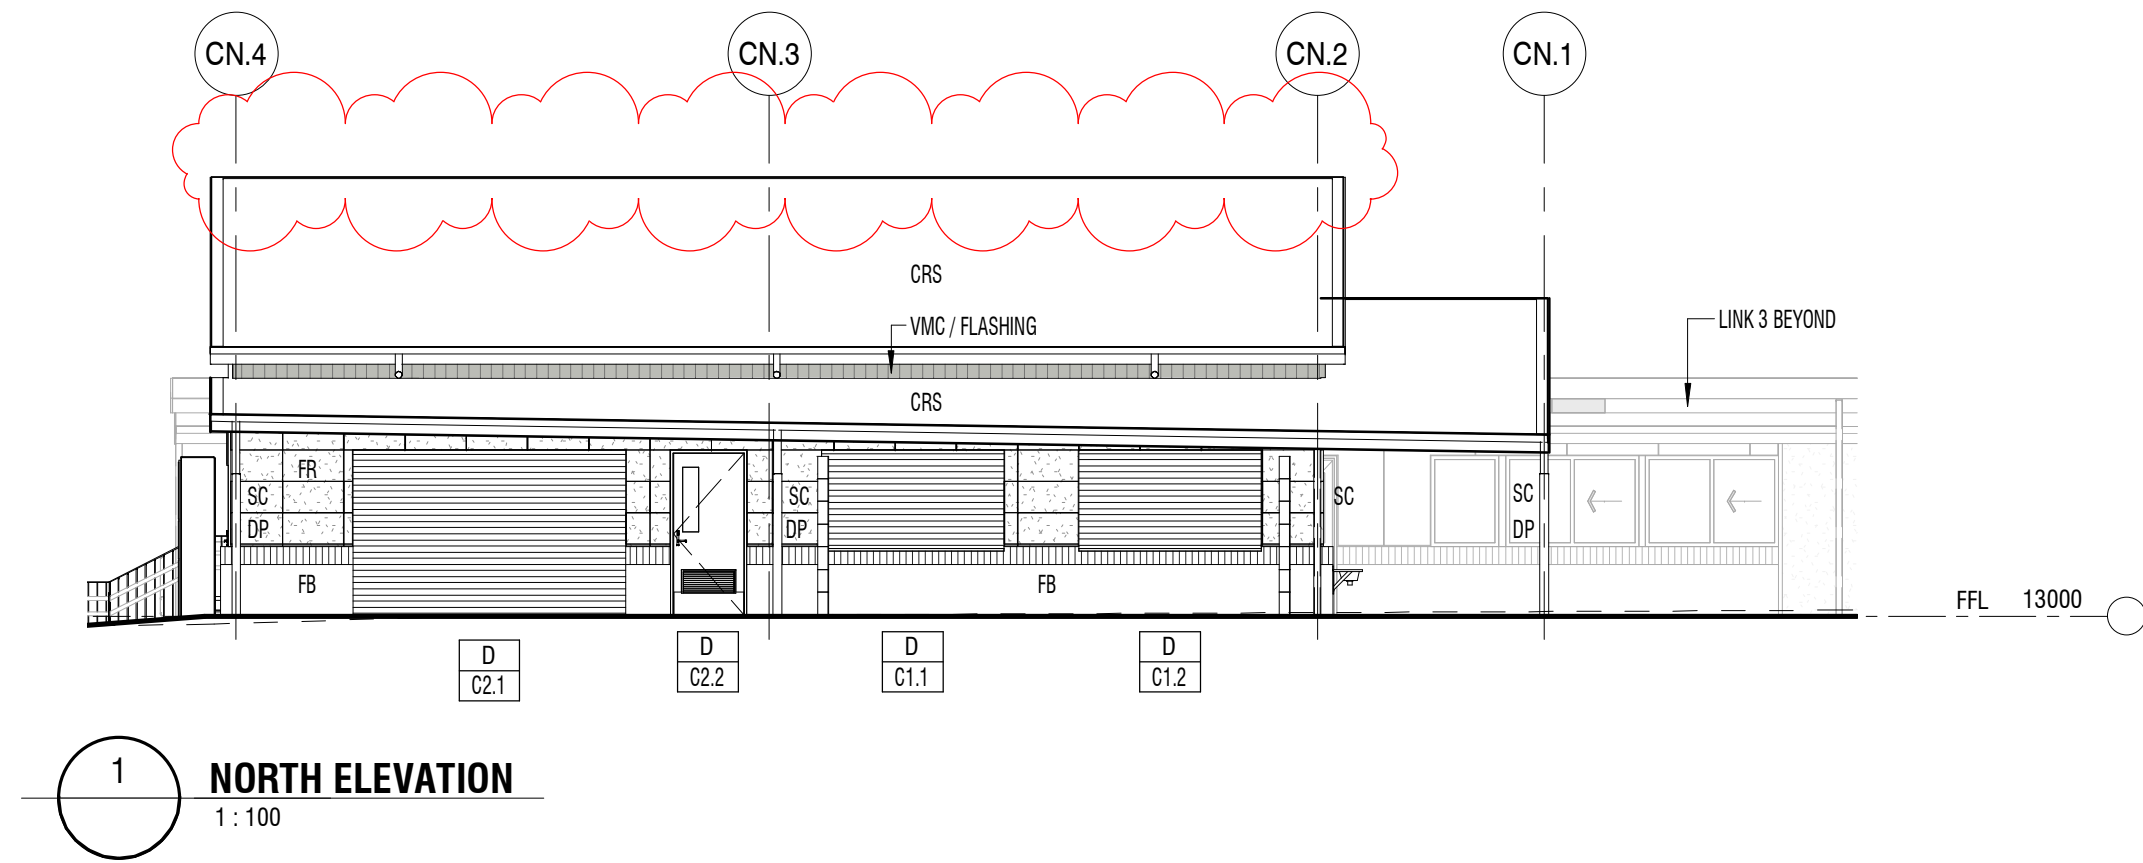

|     |          |   |          |         |
|-----|----------|---|----------|---------|
| 2   | 06/09/21 | PROP LINE ADJUSTED CLADDING BAY WALL ADJUSTED HIGH LEVEL (LAIVE NUMBERS ADJUSTED) MECHANICAL GRILLES | WA       | AE      |
| 1   | 25/06/21 | DA ISSUE - CONTROLLED - CHANGES WILL BE ADVISED                                                      | WA       | AE      |
| REV | DATE     | REASON                                                                                               | INITIALS | CHECKED |

| LEGEND |                           |
|--------|---------------------------|
| BAL    | BALUSTRADE                |
| CB     | CONCRETE BLOCK            |
| CBR    | CONCRETE BLOCK RENDERED   |
| CBS    | CONCRETE BLOCK STACK BOND |
| CC     | CONCRETE COLUMN           |
| CFC    | COMPRESSED FIBRE CEMENT   |
| COL    | COLUMN                    |
| CP     | CONCRETE PANEL            |
| CRS    | COLORBOND ROOF SHEETING   |
| DP     | DOWNSPIPE                 |

|       |                               |
|-------|-------------------------------|
| FB    | FACE BRICKWORK                |
| FC    | FIBRE CEMENT                  |
| FBS   | FACE BRICK STACK BOND         |
| FG    | FIXED GLAZING                 |
| FR    | FRONT/BACK CERAMIC CLADDING   |
| HR    | HANDRAIL                      |
| PBD   | PLASTERBOARD                  |
| PBD-I | PLASTERBOARD IMPACT RESISTANT |
| PBD-W | PLASTERBOARD WET AREA GRADE   |
| PS    | PERFORATED METAL SCREEN       |
| SC    | STEEL COLUMN                  |
| SKT   | SKIRTING TIMBER               |

|        |                         |
|--------|-------------------------|
| SKCT   | SKIRTING CERAMIC TILE   |
| SKV    | SKIRTING VINYL          |
| SP     | STONE PEDESTAL          |
| SW PIT | STORMWATER PIT          |
| V1     | VINYL SHEET TYPE 1      |
| V2     | VINYL SHEET TYPE 2      |
| VMC    | VERTICAL METAL CLADDING |
| VP     | VITRAPANEL CLADDING     |

**DRA**ARCHITECTS  
PTY LTD

Adrian Borsato NSW 4175  
(02) 6651 4905  
draoffs@draarchitects.com.au

Warren Steele NSW 6526  
(02) 6643 4939  
dragraton@draarchitects.com.au  
ABN 12 096 929 387

DRA Architects Pty Ltd accept no responsibility for the usability, completeness, or accuracy of the data transferred electronically. Mechanical, electrical, plumbing, and other services shall be verified by the client. The client shall be responsible for the accuracy of the data transferred electronically. 

client  
**COFFS HARBOUR  
CHRISTIAN COMMUNITY  
SCHOOL**

project  
**NEW JUNIOR CAMPUS**  
LOT 2, DP 1194621  
BONVILLE STATION RD, BONVILLE

scale 1:100  
drawn WDA  
checked - 06/09/21  
verified - 06/09/21  
approved - 06/09/21  
total number of sheets No

@A1  
plotted  
true north

|                |                           |          |
|----------------|---------------------------|----------|
| drawing        | <b>CANTEEN ELEVATIONS</b> |          |
| project number | drawing number            | revision |
| <b>20033</b>   | <b>DA-CN-A400</b>         | <b>2</b> |


DA ISSUE





NORTH WEST PERSPECTIVE VIEW

| ROOM AREAS SPECIAL ED        |       |                      |
|------------------------------|-------|----------------------|
| ROOM NAME                    | NO.   | AREA                 |
| ENTRY                        | SE.01 | 15.8 m <sup>2</sup>  |
| CLERICAL                     | SE.02 | 19.3 m <sup>2</sup>  |
| COR                          | SE.03 | 18.6 m <sup>2</sup>  |
| STAFFROOM                    | SE.04 | 17.1 m <sup>2</sup>  |
| SICK BAY                     | SE.05 | 9.3 m <sup>2</sup>   |
| A/C                          | SE.06 | 3.7 m <sup>2</sup>   |
| ACCESS SHR WC                | SE.07 | 9.9 m <sup>2</sup>   |
| CDS                          | SE.08 | 3.2 m <sup>2</sup>   |
| PAA 1                        | SE.09 | 19.5 m <sup>2</sup>  |
| ED HB1                       | SE.10 | 58.6 m <sup>2</sup>  |
| BREAKOUT 1                   | SE.11 | 8.0 m <sup>2</sup>   |
| ACCESS SHR WC 1              | SE.12 | 8.0 m <sup>2</sup>   |
| CHANGE 1                     | SE.13 | 12.1 m <sup>2</sup>  |
| WITHDRAWAL 2                 | SE.14 | 9.7 m <sup>2</sup>   |
| WITHDRAWAL 1                 | SE.15 | 9.7 m <sup>2</sup>   |
| HB STORE                     | SE.16 | 6.2 m <sup>2</sup>   |
| EDB                          | SE.17 | 1.9 m <sup>2</sup>   |
| HB STORE                     | SE.18 | 6.1 m <sup>2</sup>   |
| PAA 2                        | SE.19 | 19.6 m <sup>2</sup>  |
| ED HB2                       | SE.20 | 58.9 m <sup>2</sup>  |
| BREAKOUT 2                   | SE.21 | 11.2 m <sup>2</sup>  |
| ACCESS SHR WC 2              | SE.22 | 8.0 m <sup>2</sup>   |
| CHANGE 2                     | SE.23 | 12.8 m <sup>2</sup>  |
| ACCESS SHR WC 3              | SE.24 | 8.0 m <sup>2</sup>   |
| PAA 3                        | SE.25 | 19.6 m <sup>2</sup>  |
| ED HB3                       | SE.26 | 58.9 m <sup>2</sup>  |
| BREAKOUT 3                   | SE.27 | 12.5 m <sup>2</sup>  |
| ACCESS ADULT CHANGE FACILITY | SE.28 | 12.9 m <sup>2</sup>  |
| LAUNDRY                      | SE.29 | 7.7 m <sup>2</sup>   |
| HB STORE                     | SE.30 | 7.4 m <sup>2</sup>   |
| WITHDRAWAL 3                 | SE.31 | 10.3 m <sup>2</sup>  |
| OUT STORE                    | SE.32 | 6.0 m <sup>2</sup>   |
| SAFE PLAY                    | SE.33 | 227.0 m <sup>2</sup> |

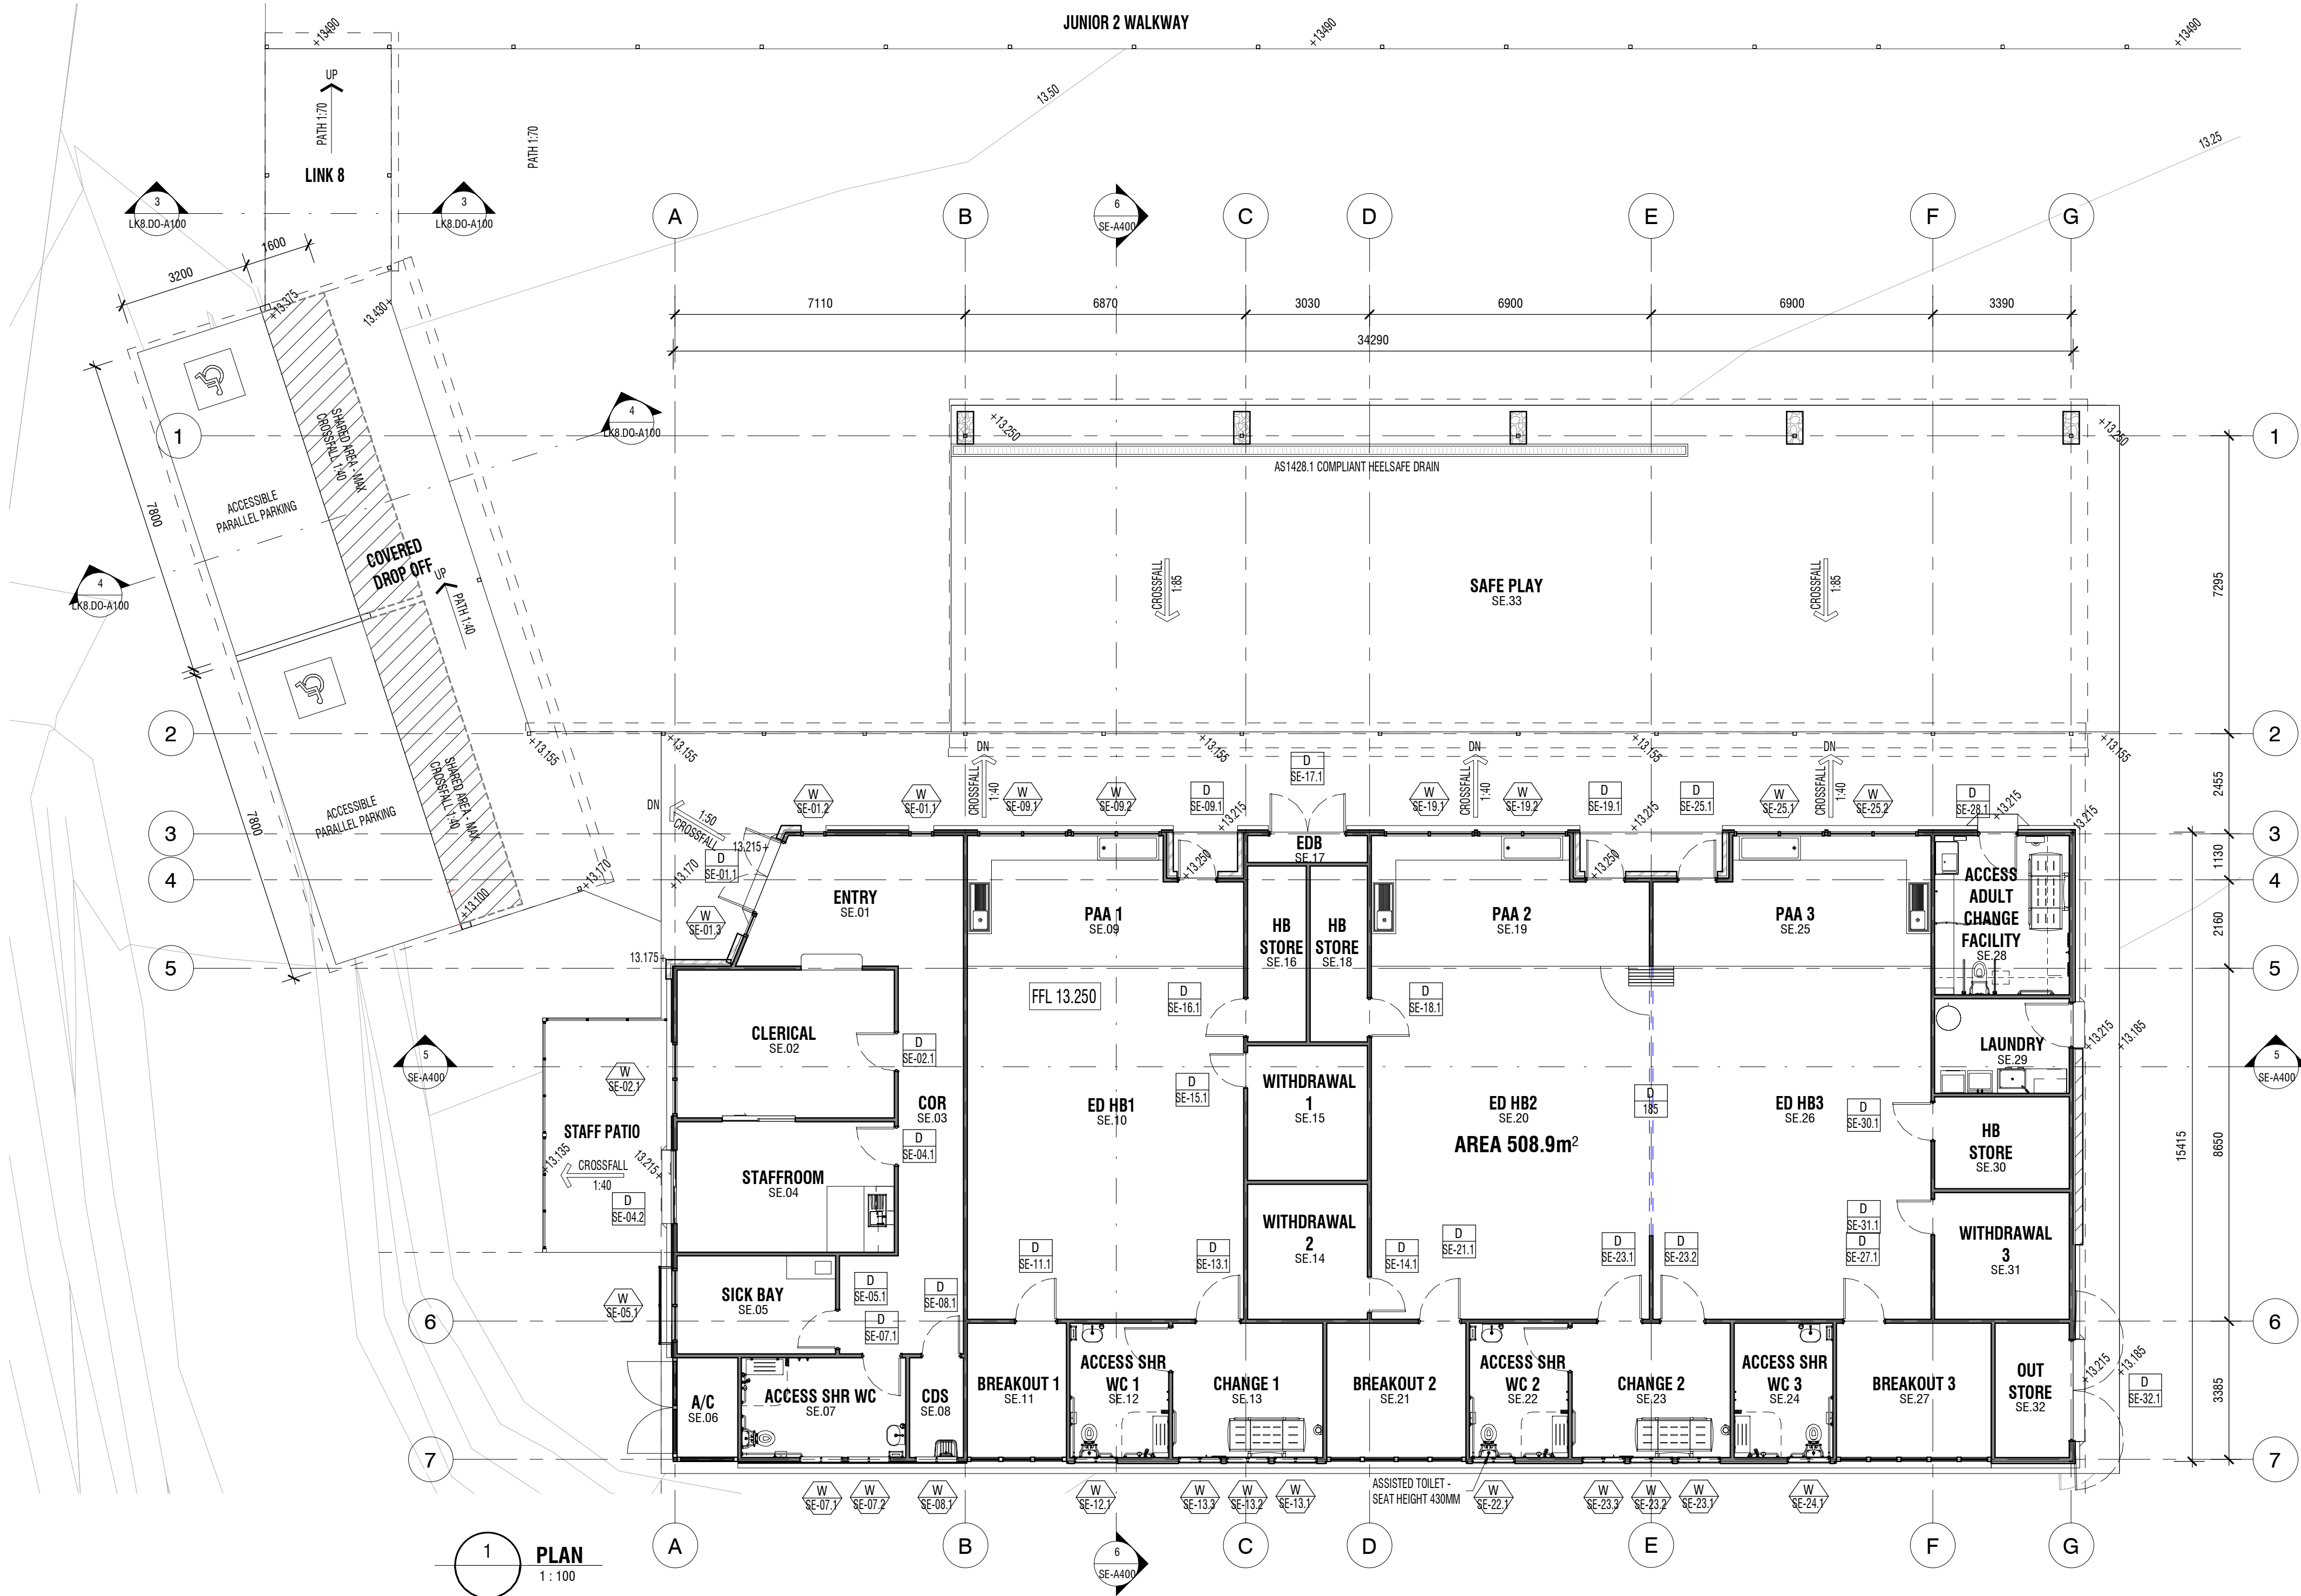

LEGEND

|     |                           |
|-----|---------------------------|
| BAL | BALUSTRADE                |
| CB  | CONCRETE BLOCK            |
| CBR | CONCRETE BLOCK RENDERED   |
| CBS | CONCRETE BLOCK STACK BOND |
| CC  | CONCRETE COLUMN           |
| CFC | COMPRESSED FIBRE CEMENT   |
| COL | COLUMN                    |
| CRS | COLORBOND ROOF SHEETING   |
| DP  | DOWNSPIPE                 |
| FB  | FACE BRICKWORK            |

|        |                             |
|--------|-----------------------------|
| FC     | FIBRE CEMENT                |
| FBS    | FACE BRICK STACK BOND       |
| FR     | FRONT/BACK CERAMIC CLADDING |
| HRI    | HANDRAIL                    |
| PBD    | PLASTERBOARD                |
| PBD-W  | PLASTERBOARD WET AREA GRADE |
| SC     | STEEL COLUMN                |
| SW PIT | STORMWATER PIT              |
| V1     | VINYL SHEET TYPE 1          |
| V2     | VINYL SHEET TYPE 2          |
| VMC    | VERTICAL METAL CLADDING     |
| VP     | VITRAPANEL CLADDING         |

DRAARCHITECTS

Adrian Boratto NSW 4172  
(02) 6651 4905  
dracoffs@draarchitects.com.au

Warren Steele NSW 6526  
(02) 6643 4939  
dragrafton@draarchitects.com.au  
ABN 12 096 929 387

DRA Architects Pty Ltd accept no responsibility for the accuracy, completeness, or suitability of any data transferred electronically. Recipients should, where necessary, request a hard copy version for verification. Use stated dimensions in preference to scale. All dimensions to be verified on site.

© Copyright  
The drawings and designs and the copyright therein are the property of DRA Architects Pty Ltd and must not be used, retained or copied without the written permission of DRA Architects Pty Ltd  
A.B.N. 120 962 929 387

client  
**COFFS HARBOUR  
CHRISTIAN COMMUNITY  
SCHOOL**

project  
**NEW JUNIOR CAMPUS**  
LOT 2, DP 1194621  
BONVILLE STATION RD, BONVILLE

scale 1:100  
drawn WA  
checked WA 25/06/21  
verified AB 25/06/21  
approved AB 25/06/21  
total number of sheets No


@A1  
plotted  
true north

drawing  
**SPECIAL ED PLAN AND  
PERSPECTIVE VIEW**


project number drawing number revision  
**20033 SE-A100 1**

DA ISSUE




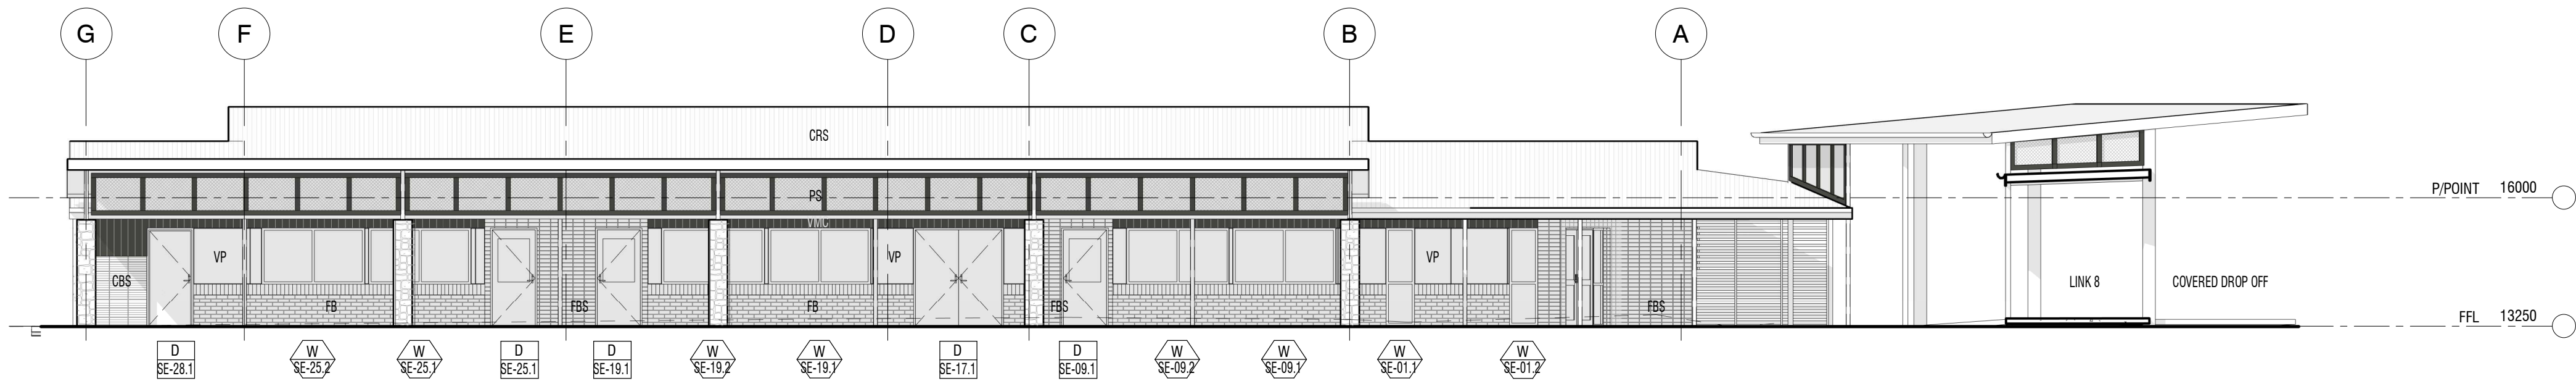


1 NORTH ELEVATION  
1 : 100

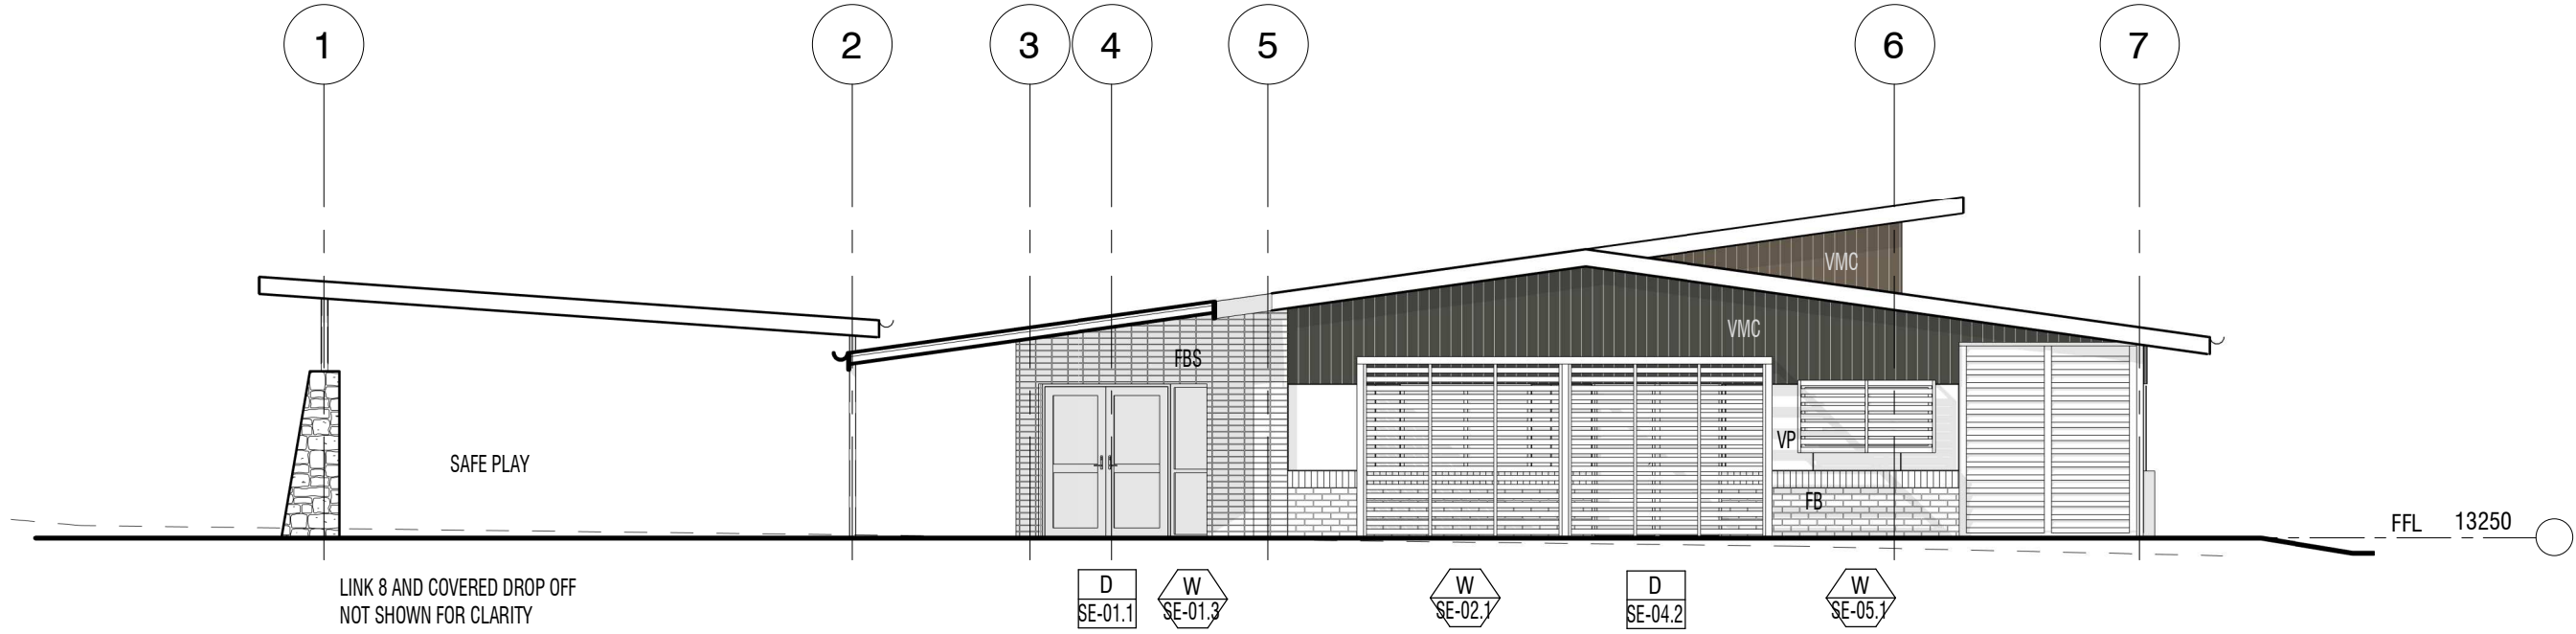


2 WEST ELEVATION  
1 : 100

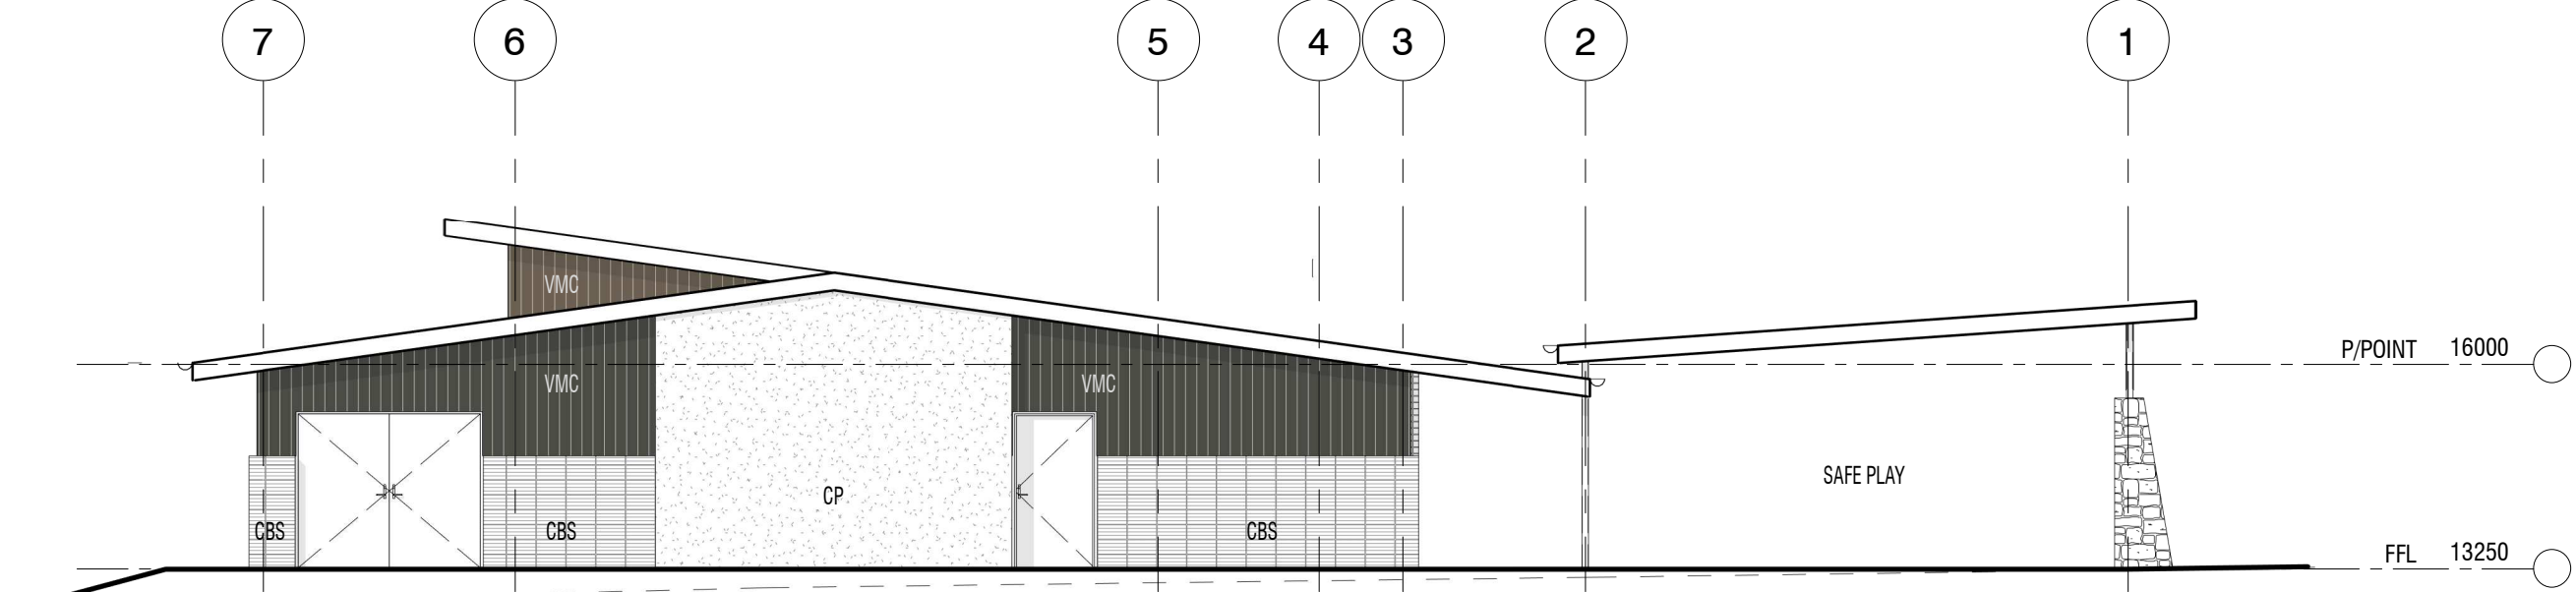


4 EAST ELEVATION  
1 : 100

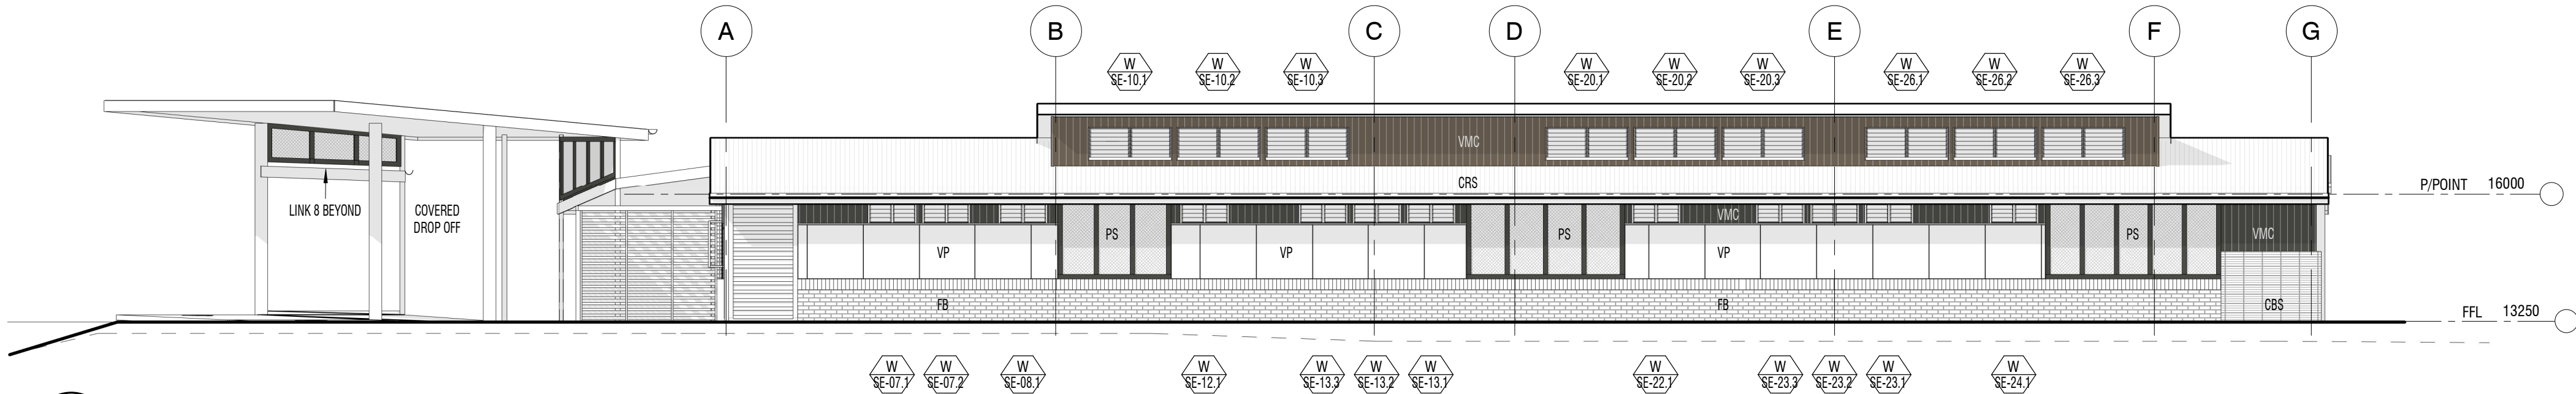

3 SOUTH ELEVATION  
1 : 100

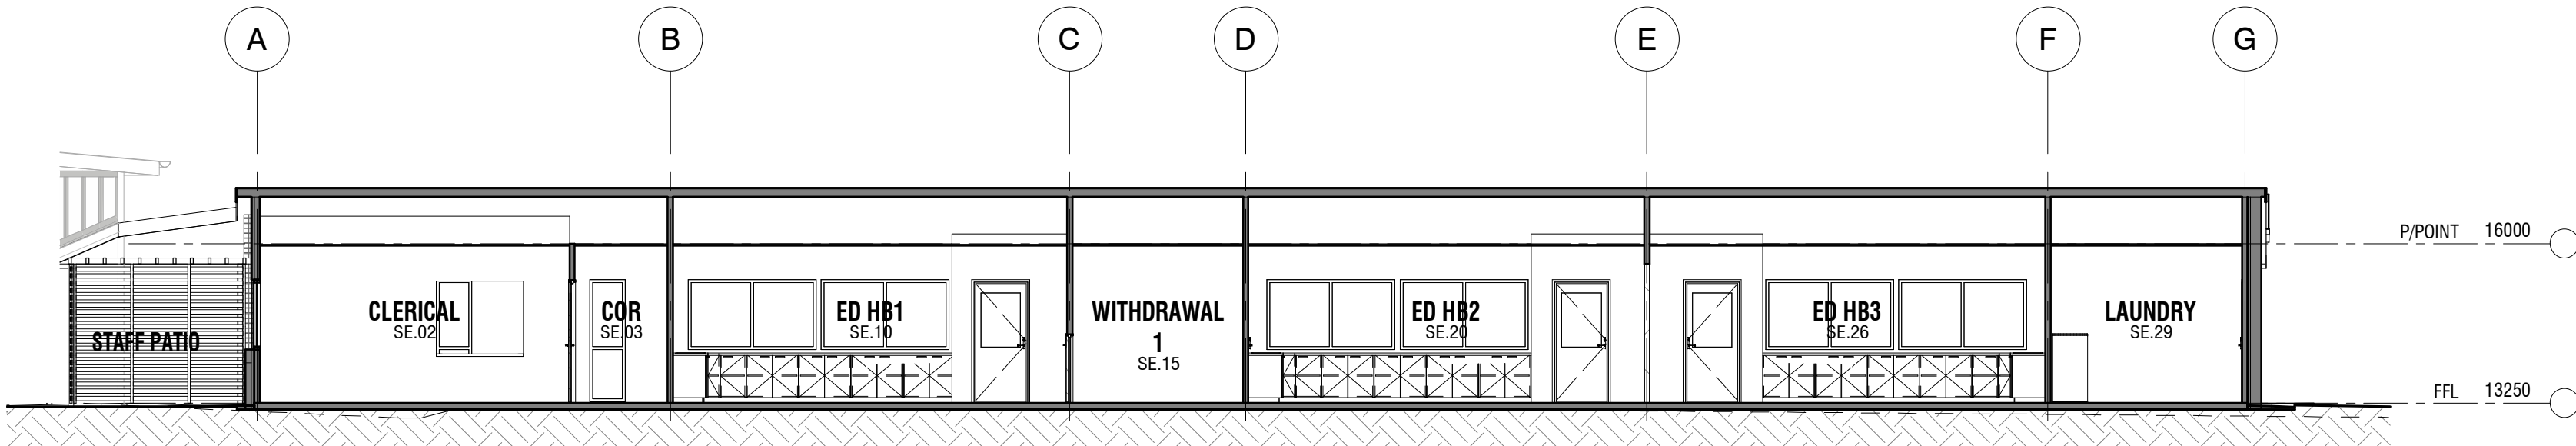

5 SECTION  
SE-A100 1 : 100

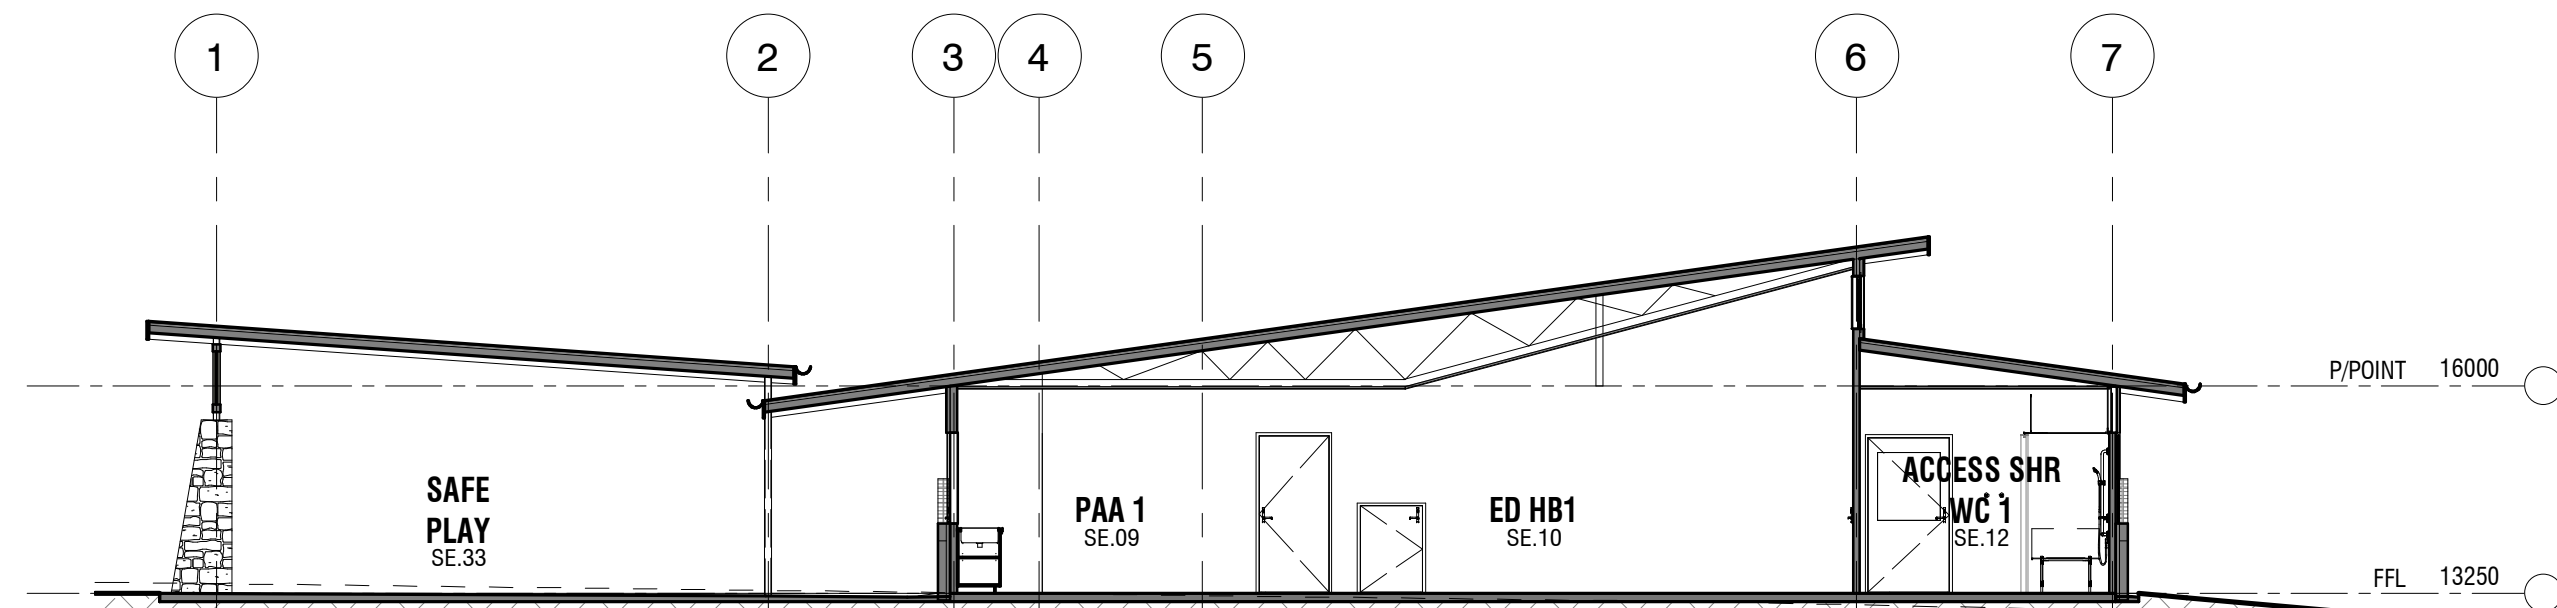

6 SECTION  
SE-A100 1 : 100

#### LEGEND

|     |                           |
|-----|---------------------------|
| BAL | BALUSTRADE                |
| CB  | CONCRETE BLOCK            |
| CBR | CONCRETE BLOCK RENDERED   |
| CBS | CONCRETE BLOCK STACK BOND |
| CC  | CONCRETE COLUMN           |
| CFC | COMPRESSED FIBRE CEMENT   |
| COL | COLUMN                    |
| CRS | COLORBOND ROOF SHEETING   |
| DP  | DOWNSPIPE                 |
| FB  | FACE BRICKWORK            |

|        |                             |
|--------|-----------------------------|
| FC     | FIBRE CEMENT                |
| FBS    | FACE BRICK STACK BOND       |
| FR     | FRONTK CERAMIC CLADDING     |
| HR     | HANDRAIL                    |
| PBD    | PLASTERBOARD                |
| PBD-W  | PLASTERBOARD WET AREA GRADE |
| SC     | STEEL COLUMN                |
| SW PIT | STORMWATER PIT              |
| V1     | VINYL SHEET TYPE 1          |
| V2     | VINYL SHEET TYPE 2          |
| VMC    | VERTICAL METAL CLADDING     |
| VP     | VITRAPANEL CLADDING         |

#### DRAARCHITECTS

Adrian Boratto NSW 4172  
(02) 6651 4905  
draacoffs@draarchitects.com.au

Warren Steele NSW 6526  
(02) 6643 4939  
dragrafton@draarchitects.com.au  
ABN 12 096 929 387

DRA Architects Pty Ltd accept no responsibility for the accuracy, completeness, or accuracy of data transferred electronically. Rectification should, where necessary, request a hard copy version for verification. Use stated dimensions in preference to scale. All dimensions to be verified on site.

© Copyright  
These drawings and designs and the copyright therein are the property of DRA Architects Pty Ltd and must not be used, retained or copied without the written permission of DRA Architects Pty Ltd  
A.B.N. 120 9692 9387

client  
**COFFS HARBOUR  
CHRISTIAN COMMUNITY  
SCHOOL**

project  
**NEW JUNIOR CAMPUS**  
LOT 2, DP 1194621  
BONVILLE STATION RD, BONVILLE

scale 1 : 100  
drawn WA  
checked WA 25/06/21  
verified AB 25/06/21  
approved AB 25/06/21  
total number of sheets No

@A1  
plotted  
true north

drawing  
**SPECIAL ED ELEVATIONS  
AND SECTIONS**

project number drawing number revision  
**20033 SE-A400 1**


DA ISSUE



COLA



NORTH PERSPECTIVE VIEW

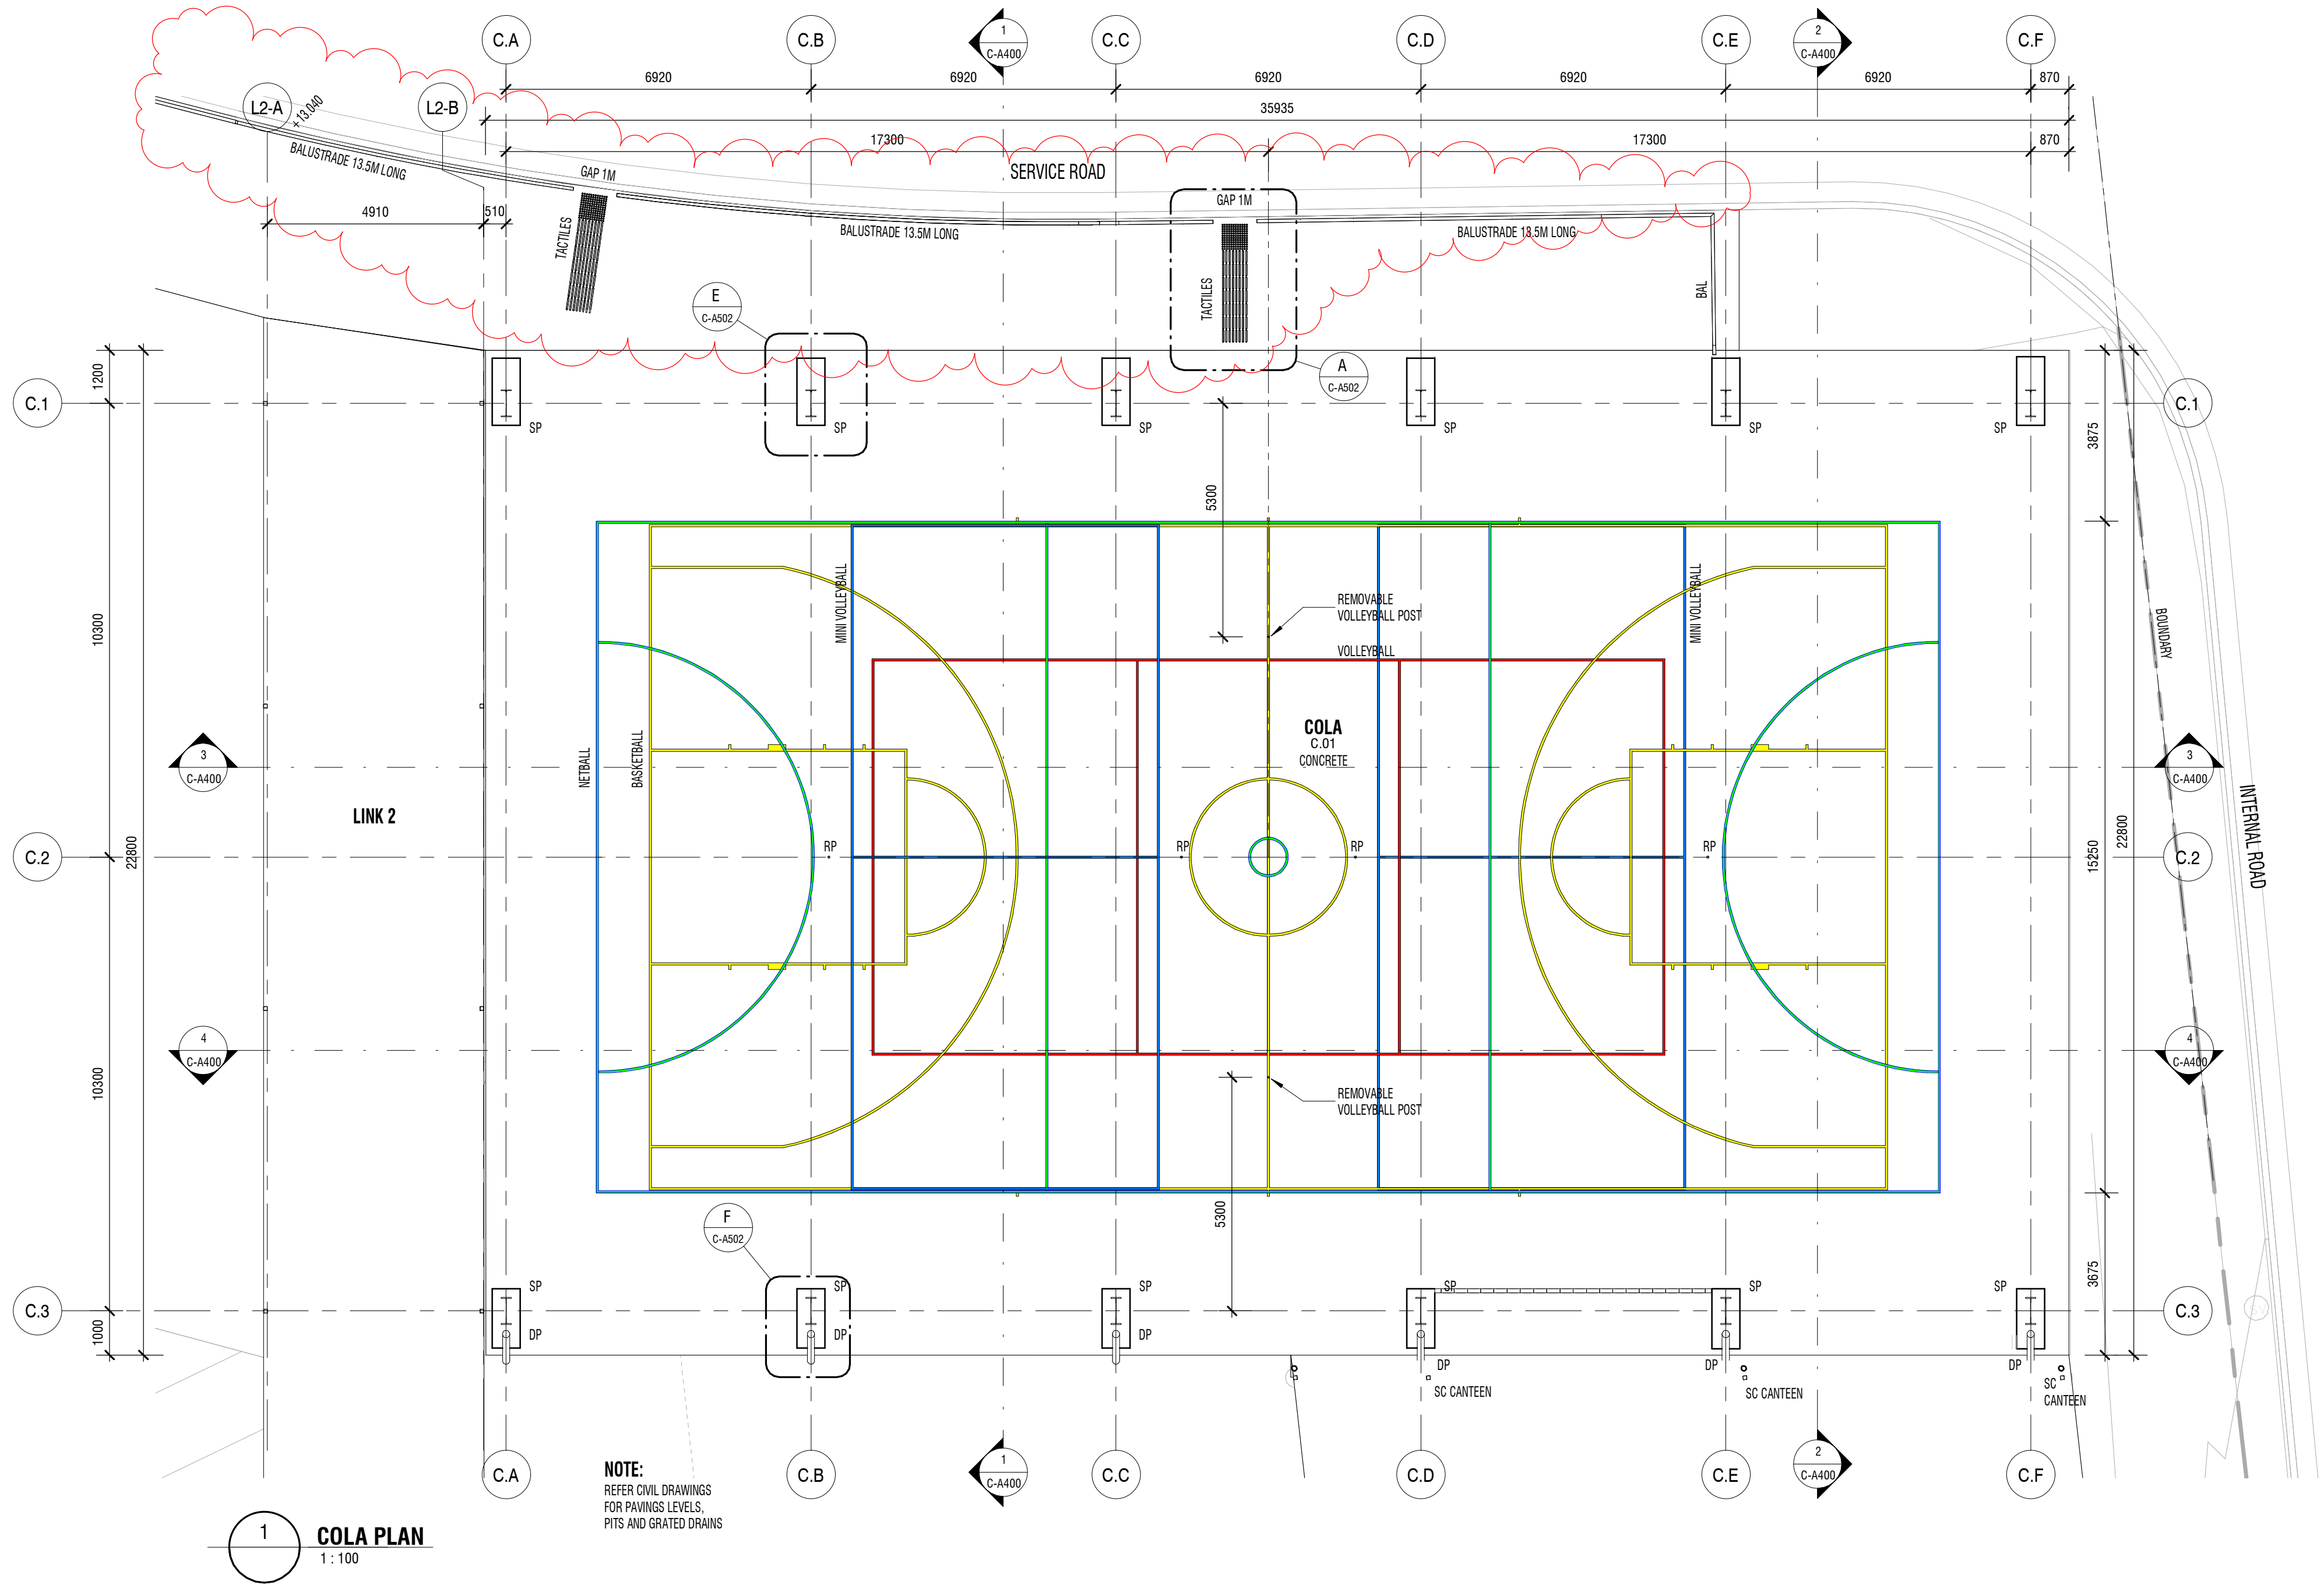

|     |          |                                                           |          |         |
|-----|----------|-----------------------------------------------------------|----------|---------|
| 2   | 06/09/22 | BALUSTRADE GAPS TO SERVICE ROAD ADJUSTED. TACTILES ADDED. | WA       | AE      |
| 1   | 25/06/21 | FOR ISSUE                                                 | WA       | AE      |
| REV | DATE     | REVISION                                                  | INITIALS | CHECKED |

CONTROLLED - CHANGES WILL BE ADVISED

V:\Projects\20033-0003 - COFFS JUNIOR SCHOOL CAMPUS\3\_DRA REVIT\DA-20033-COLA.rvt

**LEGEND**

|     |                           |       |                               |        |                         |
|-----|---------------------------|-------|-------------------------------|--------|-------------------------|
| BAL | BALUSTRADE                | FB    | FACE BRICKWORK                | SKT    | SKIRTING TIMBER         |
| CB  | CONCRETE BLOCK            | FC    | FIBRE CEMENT                  | SKV    | SKIRTING CERAMIC TILE   |
| CBR | CONCRETE BLOCK RENDERED   | FBS   | FACE BRICK STACK BOND         | SP     | SKIRTING VINYL          |
| CBS | CONCRETE BLOCK STACK BOND | FG    | FIXED GLAZING                 | SP     | STONE PEDESTAL          |
| CC  | CONCRETE COLUMN           | FR    | FRONT/BACK CERAMIC CLADDING   | SW PIT | STORMWATER PIT          |
| CFC | COMPRESSED FIBRE CEMENT   | HR    | HANDRAIL                      | V1     | VINYL SHEET TYPE 1      |
| COL | COLUMN                    | PBD   | PLASTERBOARD                  | V2     | VINYL SHEET TYPE 2      |
| CP  | CONCRETE PANEL            | PBD-I | PLASTERBOARD IMPACT RESISTANT | VMC    | VERTICAL METAL CLADDING |
| CRS | COLORBOND ROOF SHEETING   | PBD-W | PLASTERBOARD WET AREA GRADE   | VP     | VITRAPANEL CLADDING     |
| DP  | DOWNSPIPE                 | PS    | PERFORATED METAL SCREEN       |        |                         |
|     |                           | RP    | REMOVABLE POST                |        |                         |
|     |                           | SC    | STEEL COLUMN                  |        |                         |

**DRAARCHITECTS** PTY LTD

Adrian Borsato NSW 4175  
(02) 6651 4905  
dracoffs@darchitects.com.au

Warren Steele NSW 6526  
(02) 6643 4939  
dragrafton@darchitects.com.au  
ABN 12 096 929 387

DRA Architects Pty Ltd accept no responsibility for the usability, completeness, or accuracy of the data transferred electronically. Recipients should, where necessary, request a hard copy version for verification. Use of any dimensions in preference to scale, all dimensions to be verified on site.

These drawings and designs and the copyright therein are the property of DRA Architects Pty Ltd and must not be used, retained or copied without the written permission of DRA Architects Pty Ltd A.B.N. 12 096 929 387

client  
**COFFS HARBOUR CHRISTIAN COMMUNITY SCHOOL**

project  
**NEW JUNIOR CAMPUS**

LOT 2, DP 1194621  
BONVILLE STATION RD, BONVILLE

scale 1:100  
drawn WA  
checked - 06/09/22  
verified - 06/09/22  
approved - 06/09/22  
total number of sheets No

@A1  
plotted 6/09/2022 3:43:14 PM


PERPECTIVE VIEW IS INDICATIVE ONLY - REFER DESIGN DOCUMENTATION FOR BUILT FORM

project number drawing number revision  
**20033 DA-C-A100 2**


**COLA PLAN AND PERSPECTIVE VIEW**



COL - COLUMN  
DP - DOWNPIPE  
SW PIT - STORMWATER PIT HEELSAFE

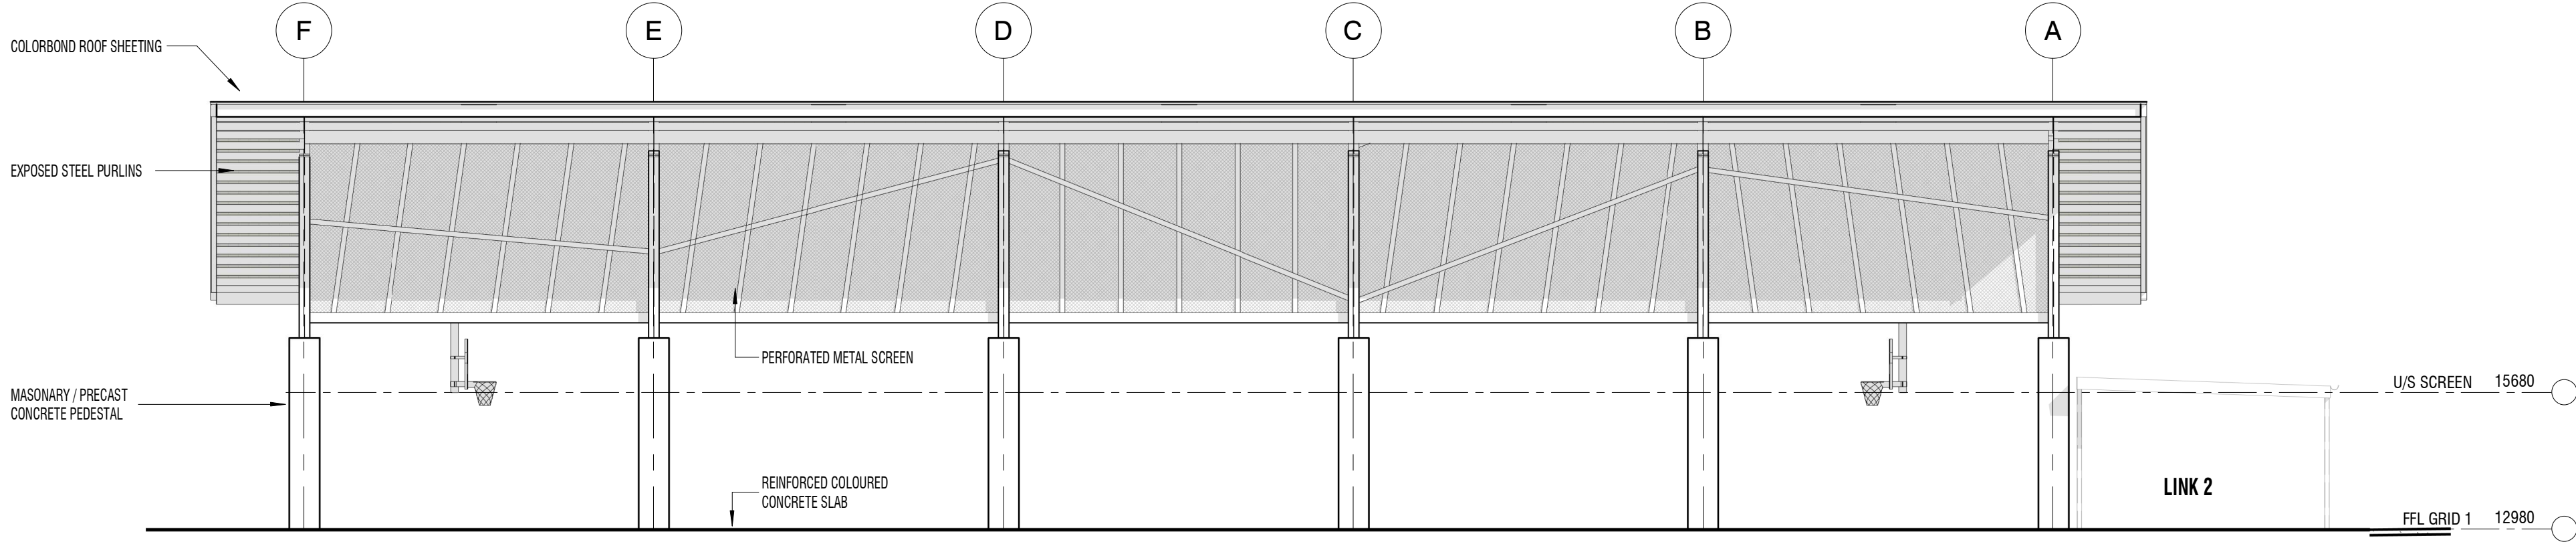


1 NORTH ELEVATION  
X-A150 1:100

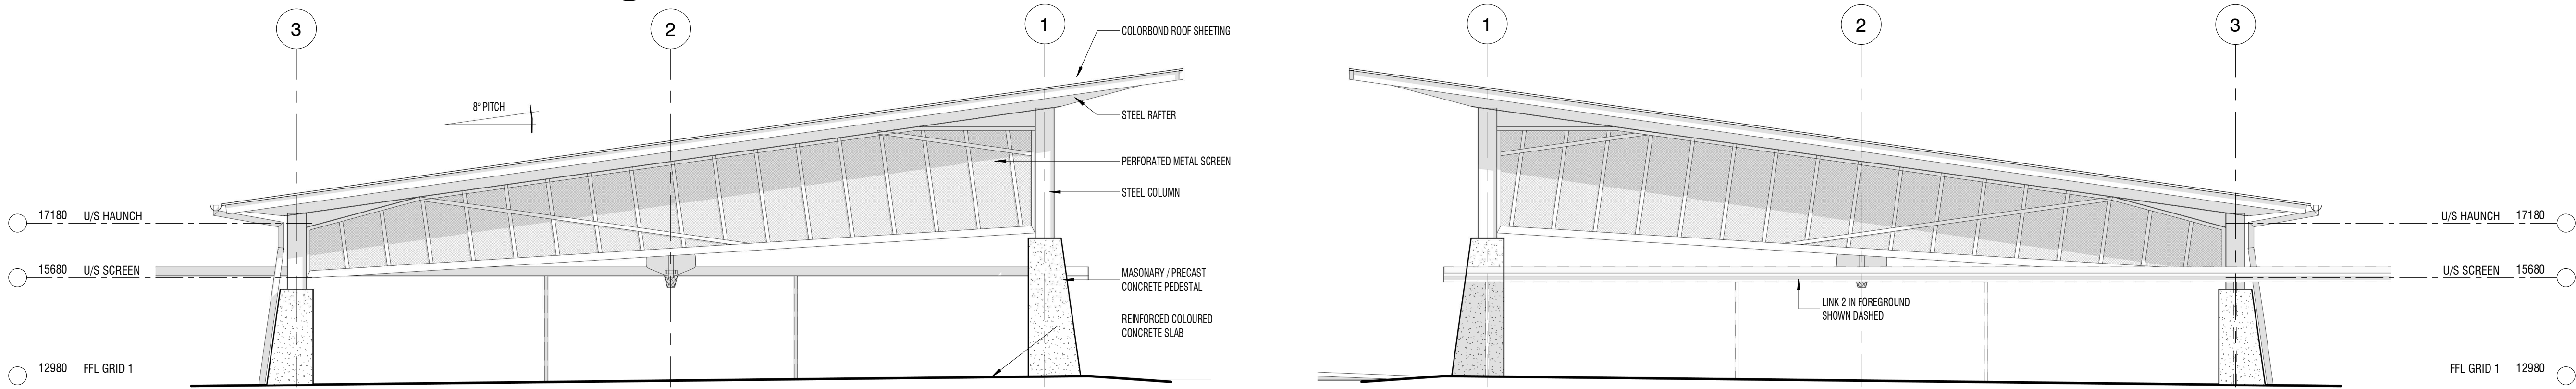


2 EAST ELEVATION  
X-A150 1:100

3 WEST ELEVATION  
X-A150 1:100

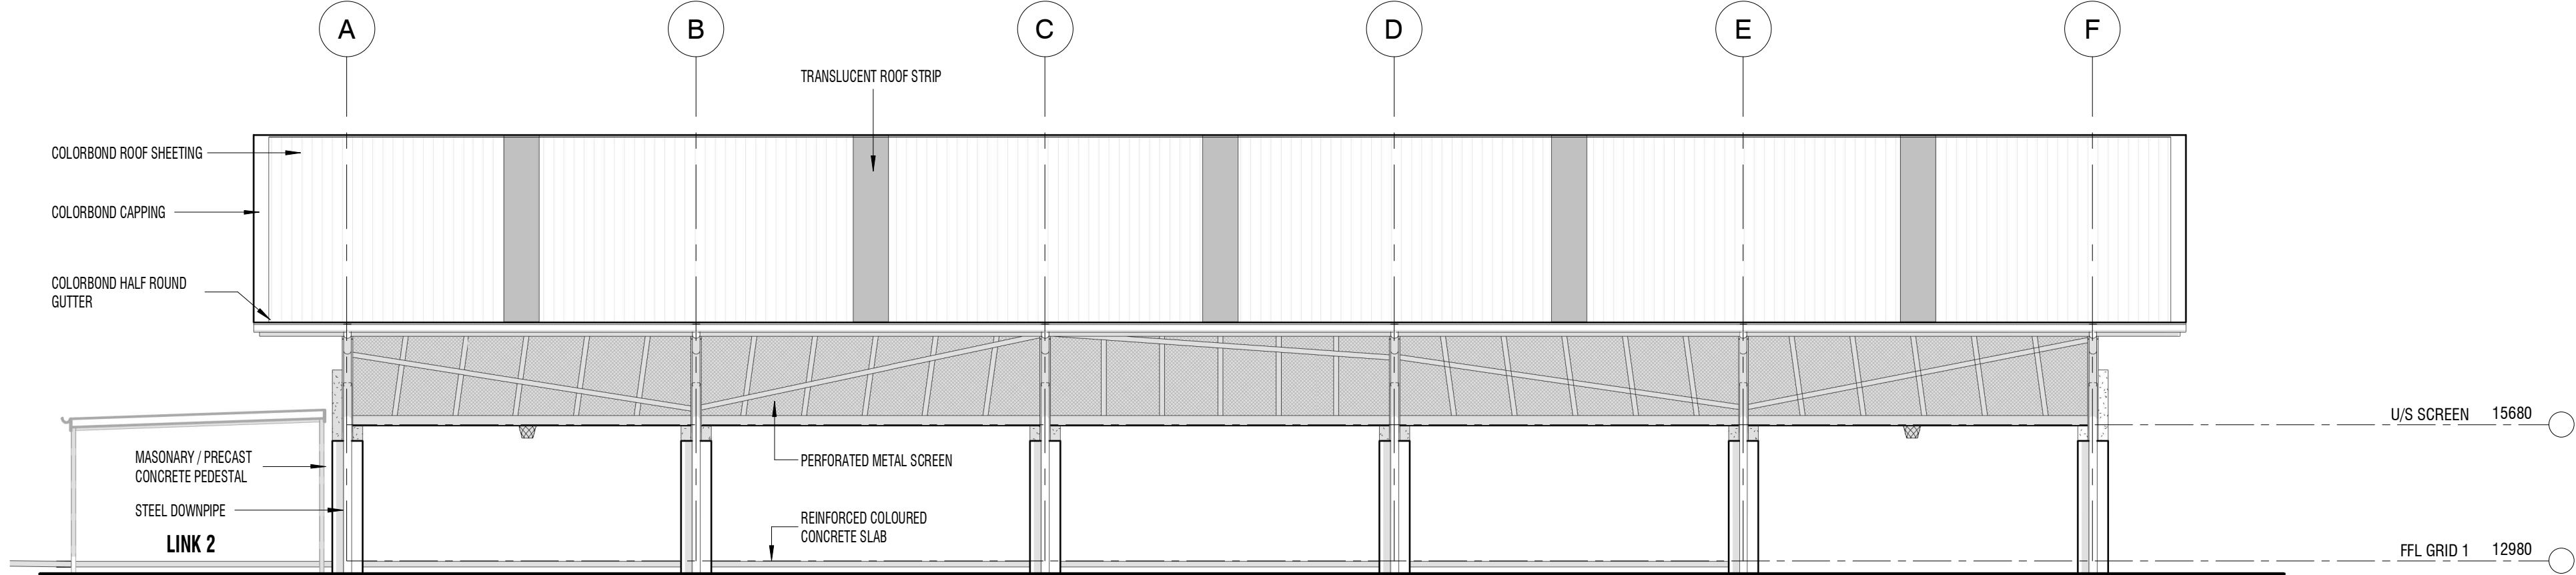

4 SOUTH ELEVATION  
X-A150 1:100

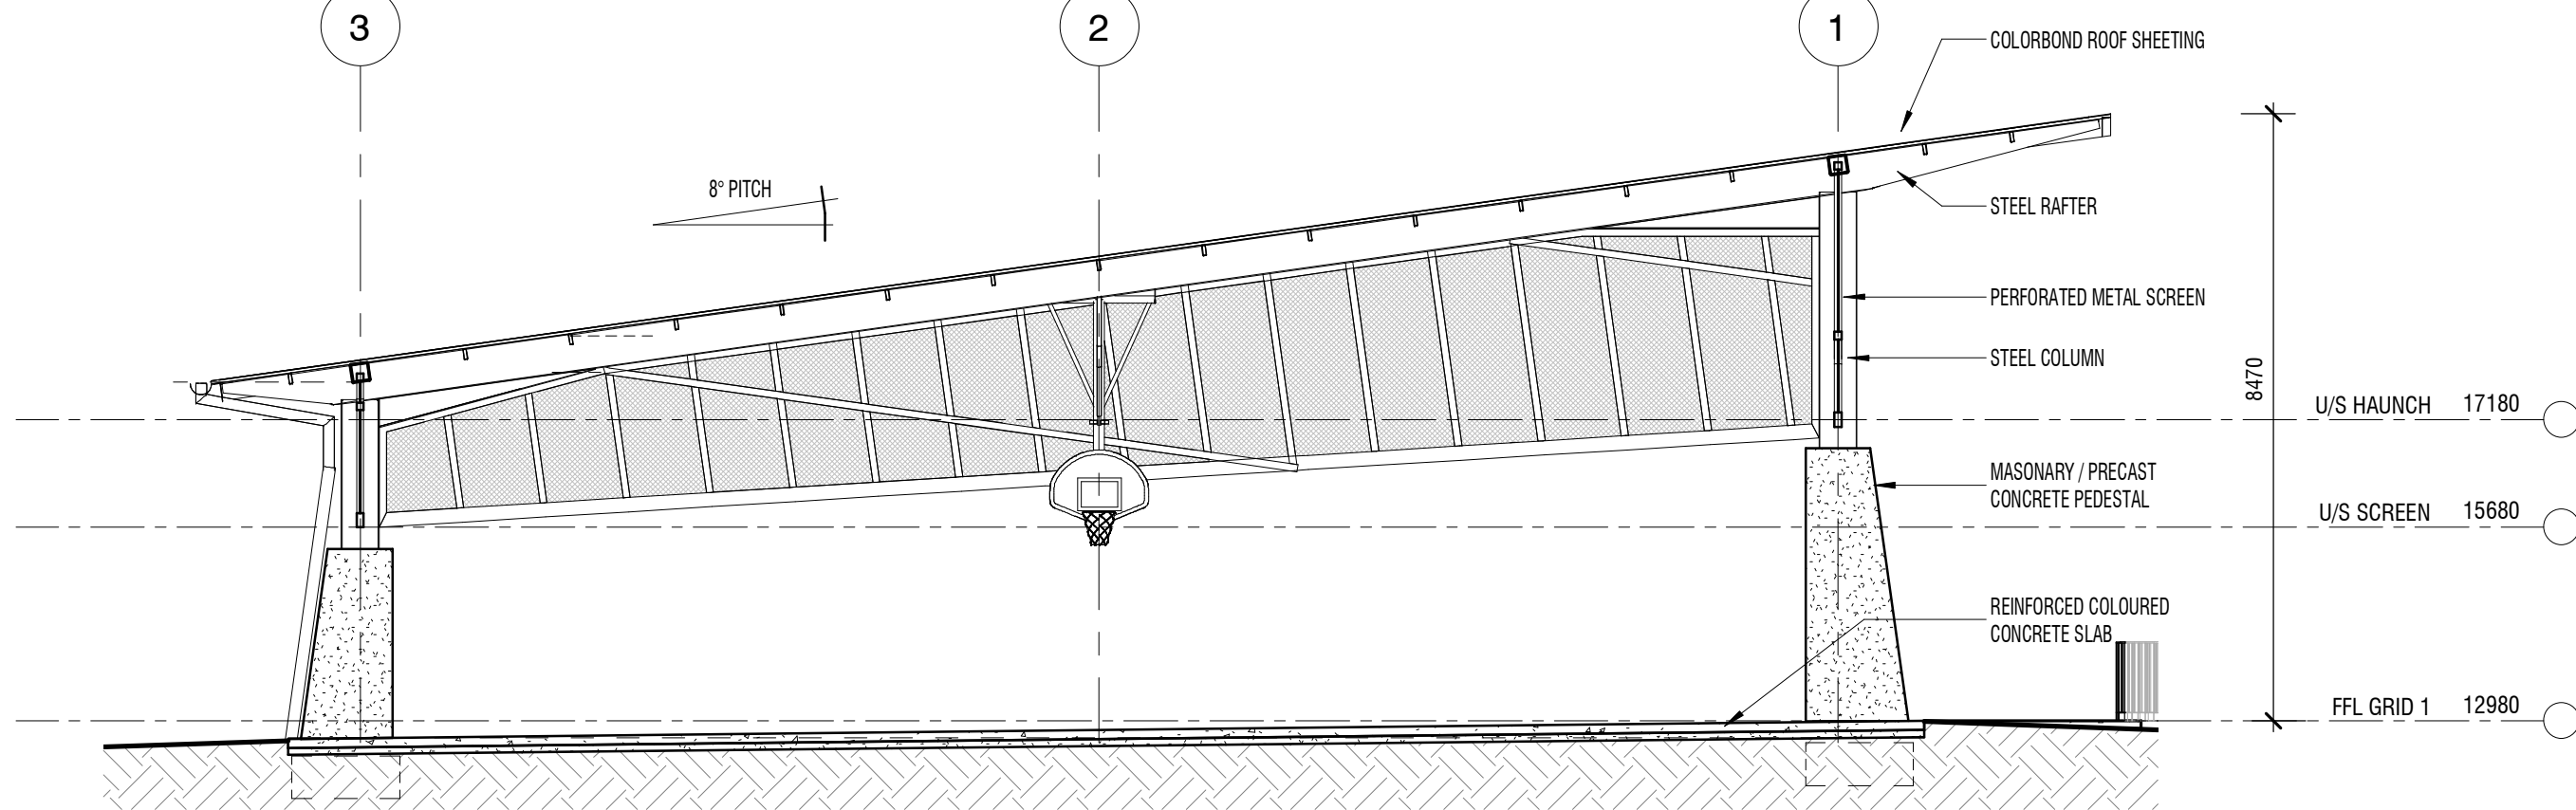

5 SECTION  
C-A100 1:100

LEGEND

|     |                           |
|-----|---------------------------|
| BAL | BALUSTRADE                |
| CB  | CONCRETE BLOCK            |
| CBR | CONCRETE BLOCK RENDERED   |
| CBS | CONCRETE BLOCK STACK BOND |
| CC  | CONCRETE COLUMN           |
| CFC | COMPRESSED FIBRE CEMENT   |
| COL | COLUMN                    |
| CRS | COLORBOND ROOF SHEETING   |
| DP  | DOWNPIPE                  |
| FB  | FACE BRICKWORK            |

|        |                             |
|--------|-----------------------------|
| FC     | FIBRE CEMENT                |
| FBS    | FACE BRICK STACK BOND       |
| FR     | FRONT/BACK CERAMIC CLADDING |
| HR     | HANDRAIL                    |
| PBD    | PLASTERBOARD                |
| PBD-W  | PLASTERBOARD WET AREA GRADE |
| SC     | STEEL COLUMN                |
| SW PIT | STORMWATER PIT              |
| V1     | VINYL SHEET TYPE 1          |
| V2     | VINYL SHEET TYPE 2          |
| VMC    | VERTICAL METAL CLADDING     |
| VP     | VITRAPANEL CLADDING         |

DRAARCHITECTS

Adrian Borasio NSW 4172  
(02) 6651 4905  
draoffs@draarchitects.com.au

Warren Steele NSW 6526  
(02) 6643 4939  
dragrafton@draarchitects.com.au  
ABN 12 096 929 387

DRAARCHITECTS Pty Ltd accept no responsibility for the accuracy, completeness, or accuracy of the data transferred electronically. Rectification, alteration, or deletion of any data transferred electronically, request a hard copy version for verification. Use of any dimensions in preference to scale, all dimensions to be verified on site.

© Copyright  
These drawings and designs and the copyright therein are the property of DRA Architects Pty Ltd and must not be used, retained or copied without the written permission of DRA Architects Pty Ltd  
A.B.N. 120 969 929 387

client  
**COFFS HARBOUR  
CHRISTIAN COMMUNITY  
SCHOOL**

project  
**NEW JUNIOR CAMPUS**  
LOT 2, DP 1194621  
BONVILLE STATION RD, BONVILLE

scale 1:100  
drawn WA  
checked - 25/06/21  
verified - 25/06/21  
approved - 25/06/21  
total number of sheets No



@A1  
plotted  
true north

drawing  
**COLA ELEVATIONS AND  
SECTION**


project number drawing number revision  
**20033 C-A400 1**

DA ISSUE



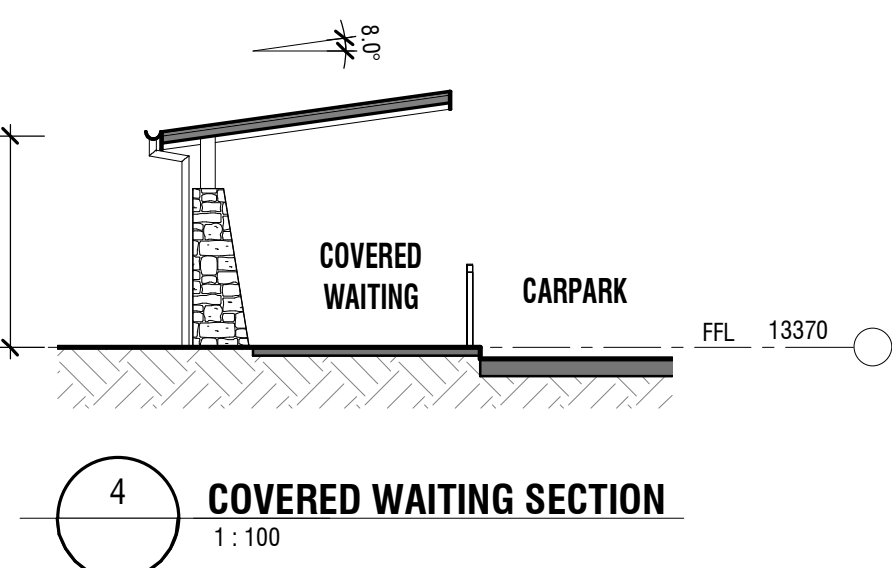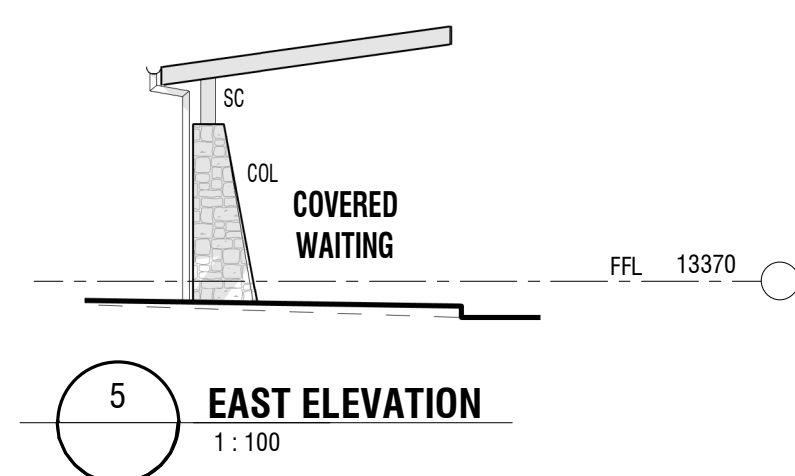



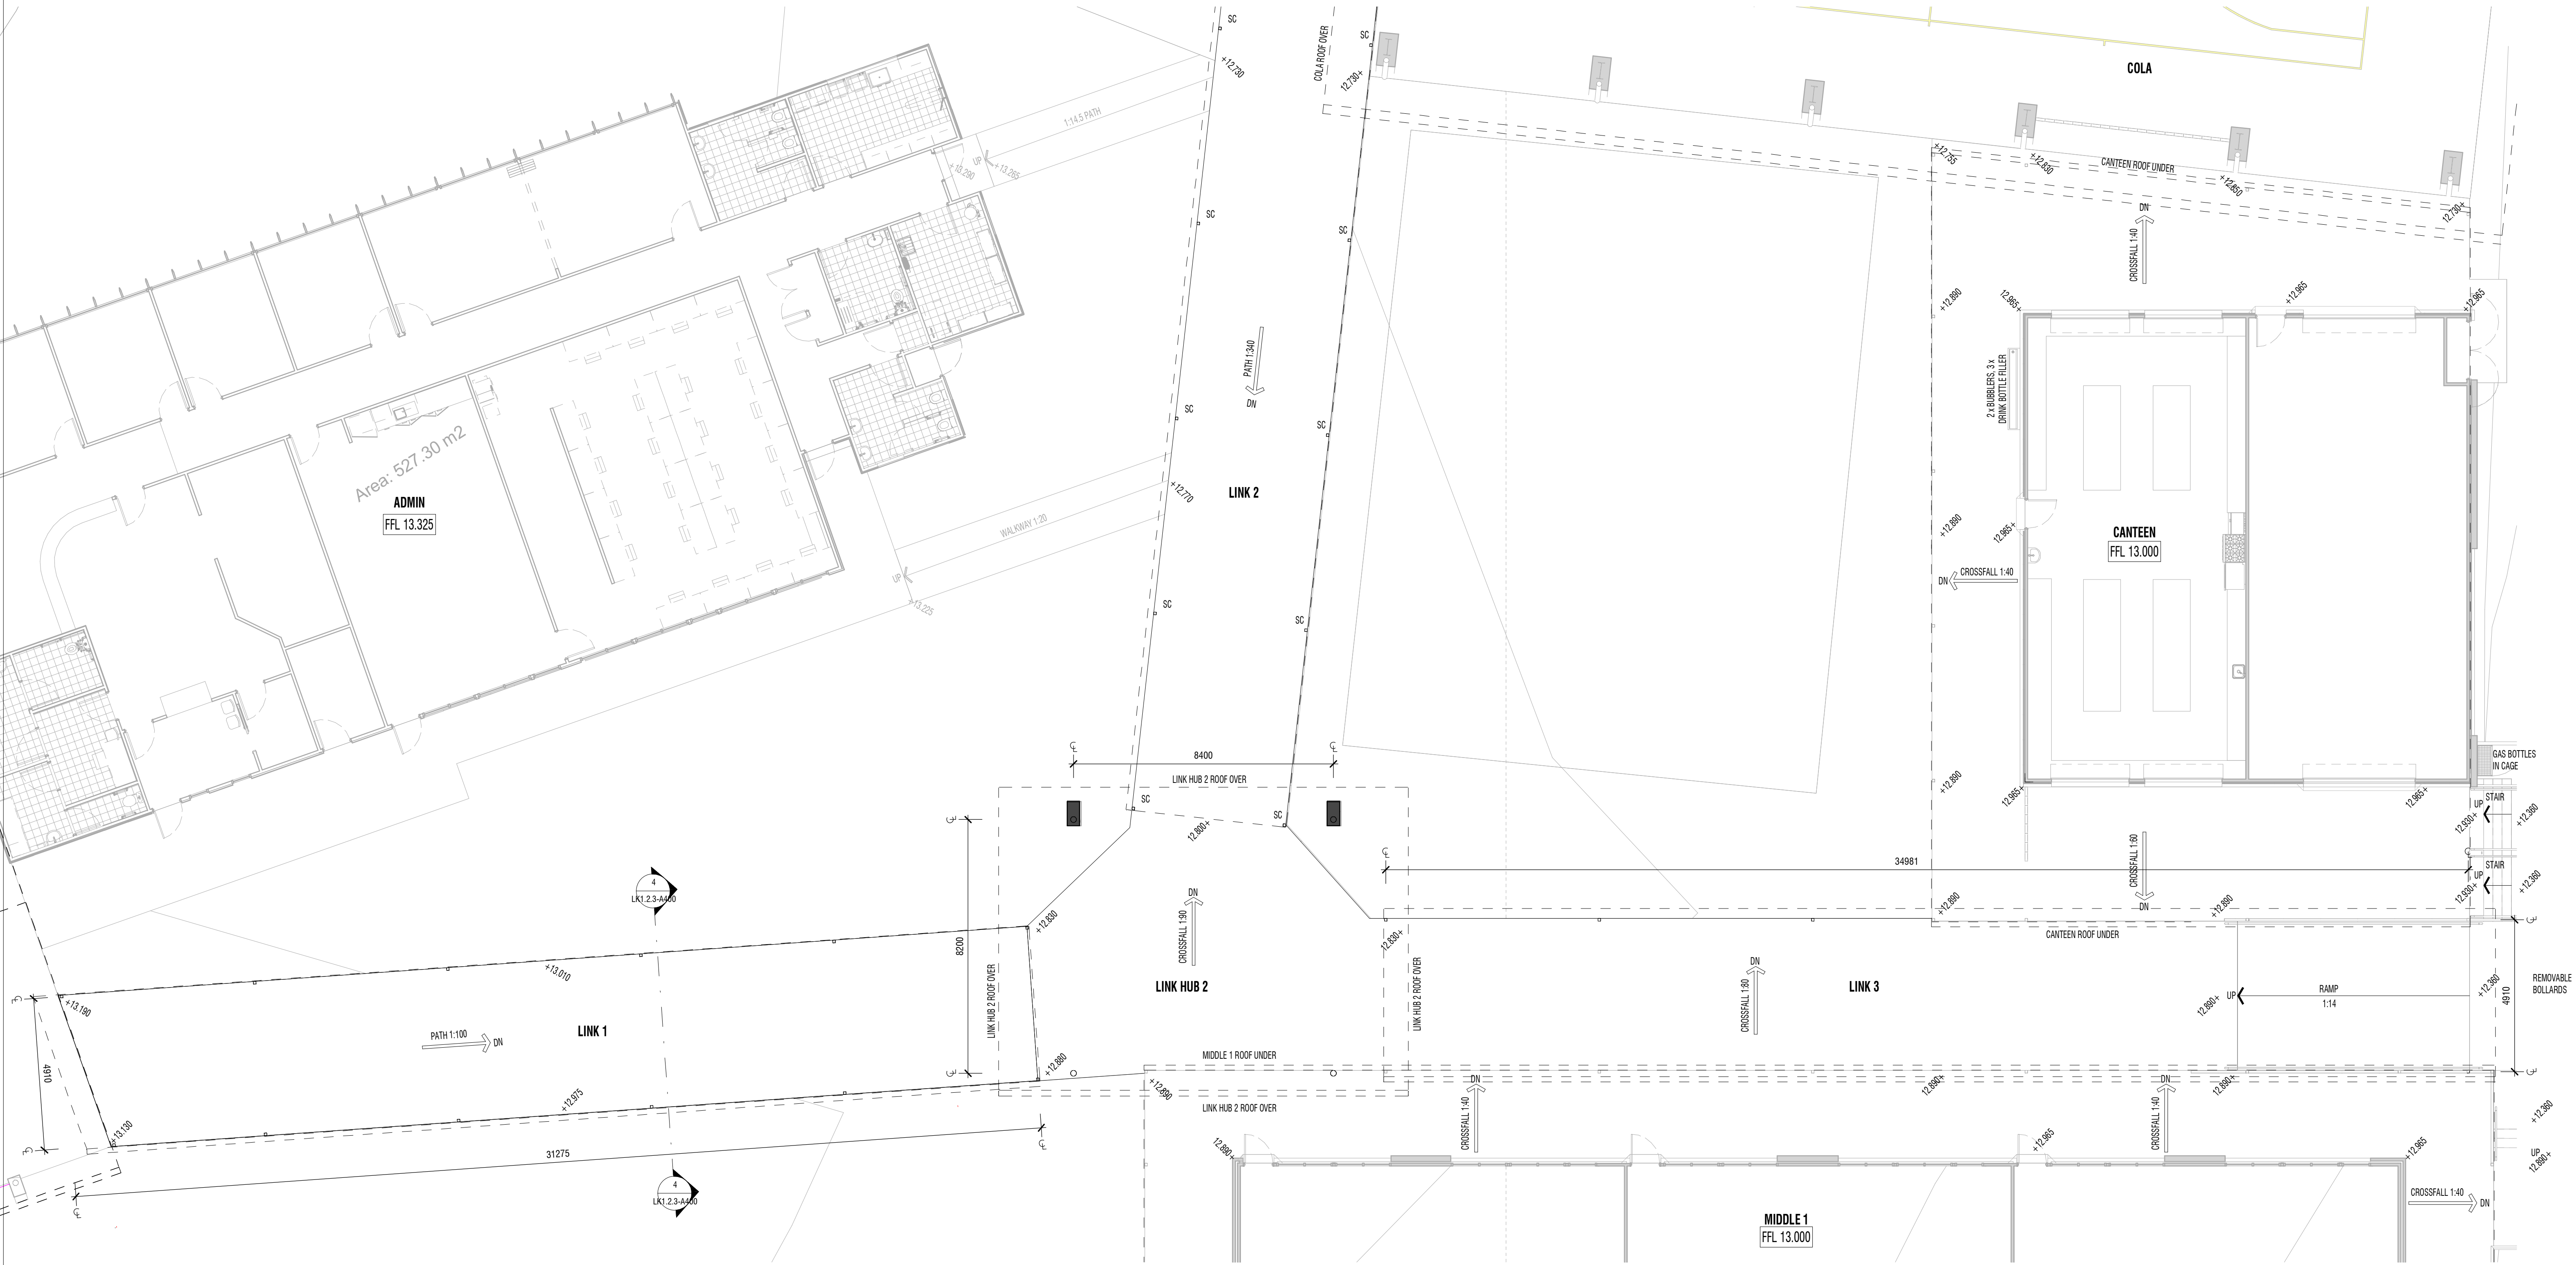

1 LINKS PLAN  
1:100

LEGEND

|     |                           |
|-----|---------------------------|
| BAL | BALUSTRADE                |
| CB  | CONCRETE BLOCK            |
| CBR | CONCRETE BLOCK RENDERED   |
| CBS | CONCRETE BLOCK STACK BOND |
| CC  | CONCRETE COLUMN           |
| CFC | COMPRESSED FIBRE CEMENT   |
| COL | COLUMN                    |
| CRS | COLORBOND ROOF SHEETING   |
| DP  | DOWPIPE                   |
| FB  | FACE BRICKWORK            |

|        |                             |
|--------|-----------------------------|
| FC     | FIBRE CEMENT                |
| FBS    | FACE BRICK STACK BOND       |
| FR     | FRONT/EX CERAMIC CLADDING   |
| HR     | HANDRAIL                    |
| PBD    | PLASTERBOARD                |
| PBD-W  | PLASTERBOARD WET AREA GRADE |
| SC     | STEEL COLUMN                |
| SW PIT | STORMWATER PIT              |
| V1     | VINYL SHEET TYPE 1          |
| V2     | VINYL SHEET TYPE 2          |
| VM/C   | VERTICAL METAL CLADDING     |
| VP     | VITRAPANEL CLADDING         |

DRAARCHITECTS

Adrian Borsatto NSW 4172  
(02) 6651 4905  
draoffs@draarchitects.com.au

Warren Steele NSW 6526  
(02) 6643 4939  
dragraton@draarchitects.com.au  
ABN 12 096 929 387

DRA Architects Pty Ltd accept no responsibility for the usability, completeness, or accuracy of the data transferred electronically. Recipients should, where necessary, request a hard copy version for verification. Use stated dimensions in preference to scale. All dimensions to be verified on site.

© Copyright

These drawings and designs and the copyright therein are the property of DRA Architects Pty Ltd and must not be used, retained or copied without the written permission of DRA Architects Pty Ltd  
A.B.N. 12 096 929 387

client  
**COFFS HARBOUR  
CHRISTIAN COMMUNITY  
SCHOOL**


project  
**NEW JUNIOR CAMPUS**  
LOT 2, DP 1194621  
BONVILLE STATION RD, BONVILLE

scale 1:100  
drawn WA  
checked WA  
verified AB  
approved AB  
total number of sheets No

@A1  
25/06/21  
25/06/21  
25/06/21

plotted  
8/07/2021  
2:55:25 PM

true north

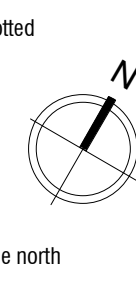

drawing  
**LINK 1, LINK HUB 2, LINK 2  
AND LINK 3 PLAN**

project number drawing number revision  
**20033 LK1.2.3-A100 1**

DA ISSUE



|                                                                                |          |                                                 |          |         |
|--------------------------------------------------------------------------------|----------|-------------------------------------------------|----------|---------|
| 1                                                                              | 25/06/21 | DA ISSUE - CONTROLLED - CHANGES WILL BE ADVISED | WA       | AE      |
| REV                                                                            | DATE     | REASON                                          | INITIALS | CHECKED |
| CONTROLLED - CHANGES WILL BE ADVISED                                           |          |                                                 |          |         |
| V:\Projects\2020\2003 - COFFS JUNIOR SCHOOL CAMPUS\3_DWG REVIT\2003-LINK 1.rvt |          |                                                 |          |         |

LEGEND

|     |                           |
|-----|---------------------------|
| BAL | BALUSTRADE                |
| CB  | CONCRETE BLOCK            |
| CBR | CONCRETE BLOCK RENDERED   |
| CBS | CONCRETE BLOCK STACK BOND |
| CC  | CONCRETE COLUMN           |
| CFC | COMPRESSED FIBRE CEMENT   |
| COL | COLUMN                    |
| CRS | COLORBOND ROOF SHEETING   |
| DP  | DOWPIPE                   |
| FB  | FACE BRICKWORK            |

|        |                             |
|--------|-----------------------------|
| FC     | FIBRE CEMENT                |
| FBS    | FACE BRICK STACK BOND       |
| FR     | FRONT/EX CERAMIC CLADDING   |
| HR     | HANDRAIL                    |
| PBD    | PLASTERBOARD                |
| PBD-W  | PLASTERBOARD WET AREA GRADE |
| SC     | STEEL COLUMN                |
| SW PIT | STORMWATER PIT              |
| V1     | VINYL SHEET TYPE 1          |
| V2     | VINYL SHEET TYPE 2          |
| VM/C   | VERTICAL METAL CLADDING     |
| VP     | VITRAPANEL CLADDING         |

|        |                             |
|--------|-----------------------------|
| FC     | FIBRE CEMENT                |
| FBS    | FACE BRICK STACK BOND       |
| FR     | FRONT/EX CERAMIC CLADDING   |
| HR     | HANDRAIL                    |
| PBD    | PLASTERBOARD                |
| PBD-W  | PLASTERBOARD WET AREA GRADE |
| SC     | STEEL COLUMN                |
| SW PIT | STORMWATER PIT              |
| V1     | VINYL SHEET TYPE 1          |
| V2     | VINYL SHEET TYPE 2          |
| VM/C   | VERTICAL METAL CLADDING     |
| VP     | VITRAPANEL CLADDING         |

DRAARCHITECTS

Adrian Borsato NSW 4172  
(02) 6651 4905  
draoffs@draarchitects.com.au


Warren Steele NSW 6526  
(02) 6643 4939  
dragratton@draarchitects.com.au  
ABN 12 096 929 387

These drawings and designs and the copyright therein are the property of DRA Architects Pty Ltd and must not be used, retained or copied without the written permission of DRA Architects Pty Ltd  
A.B.N. 120 9692 9387


client  
**COFFS HARBOUR  
CHRISTIAN COMMUNITY  
SCHOOL**

project  
**NEW JUNIOR CAMPUS**  
LOT 2, DP 1194621  
BONVILLE STATION RD, BONVILLE

|                        |       |          |
|------------------------|-------|----------|
| scale                  | 1:100 | @A1      |
| drawn                  | WA    |          |
| checked                | WA    | 25/06/21 |
| verified               | A8    | 25/06/21 |
| approved               | A8    | 25/06/21 |
| total number of sheets | No    |          |

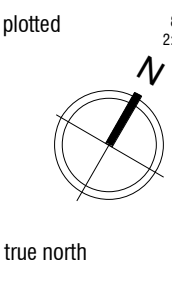


|                |                |          |
|----------------|----------------|----------|
| drawing        | LINK 2 PLAN    |          |
| project number | drawing number | revision |
| 20033          | LK1.2.3-A101   | 1        |

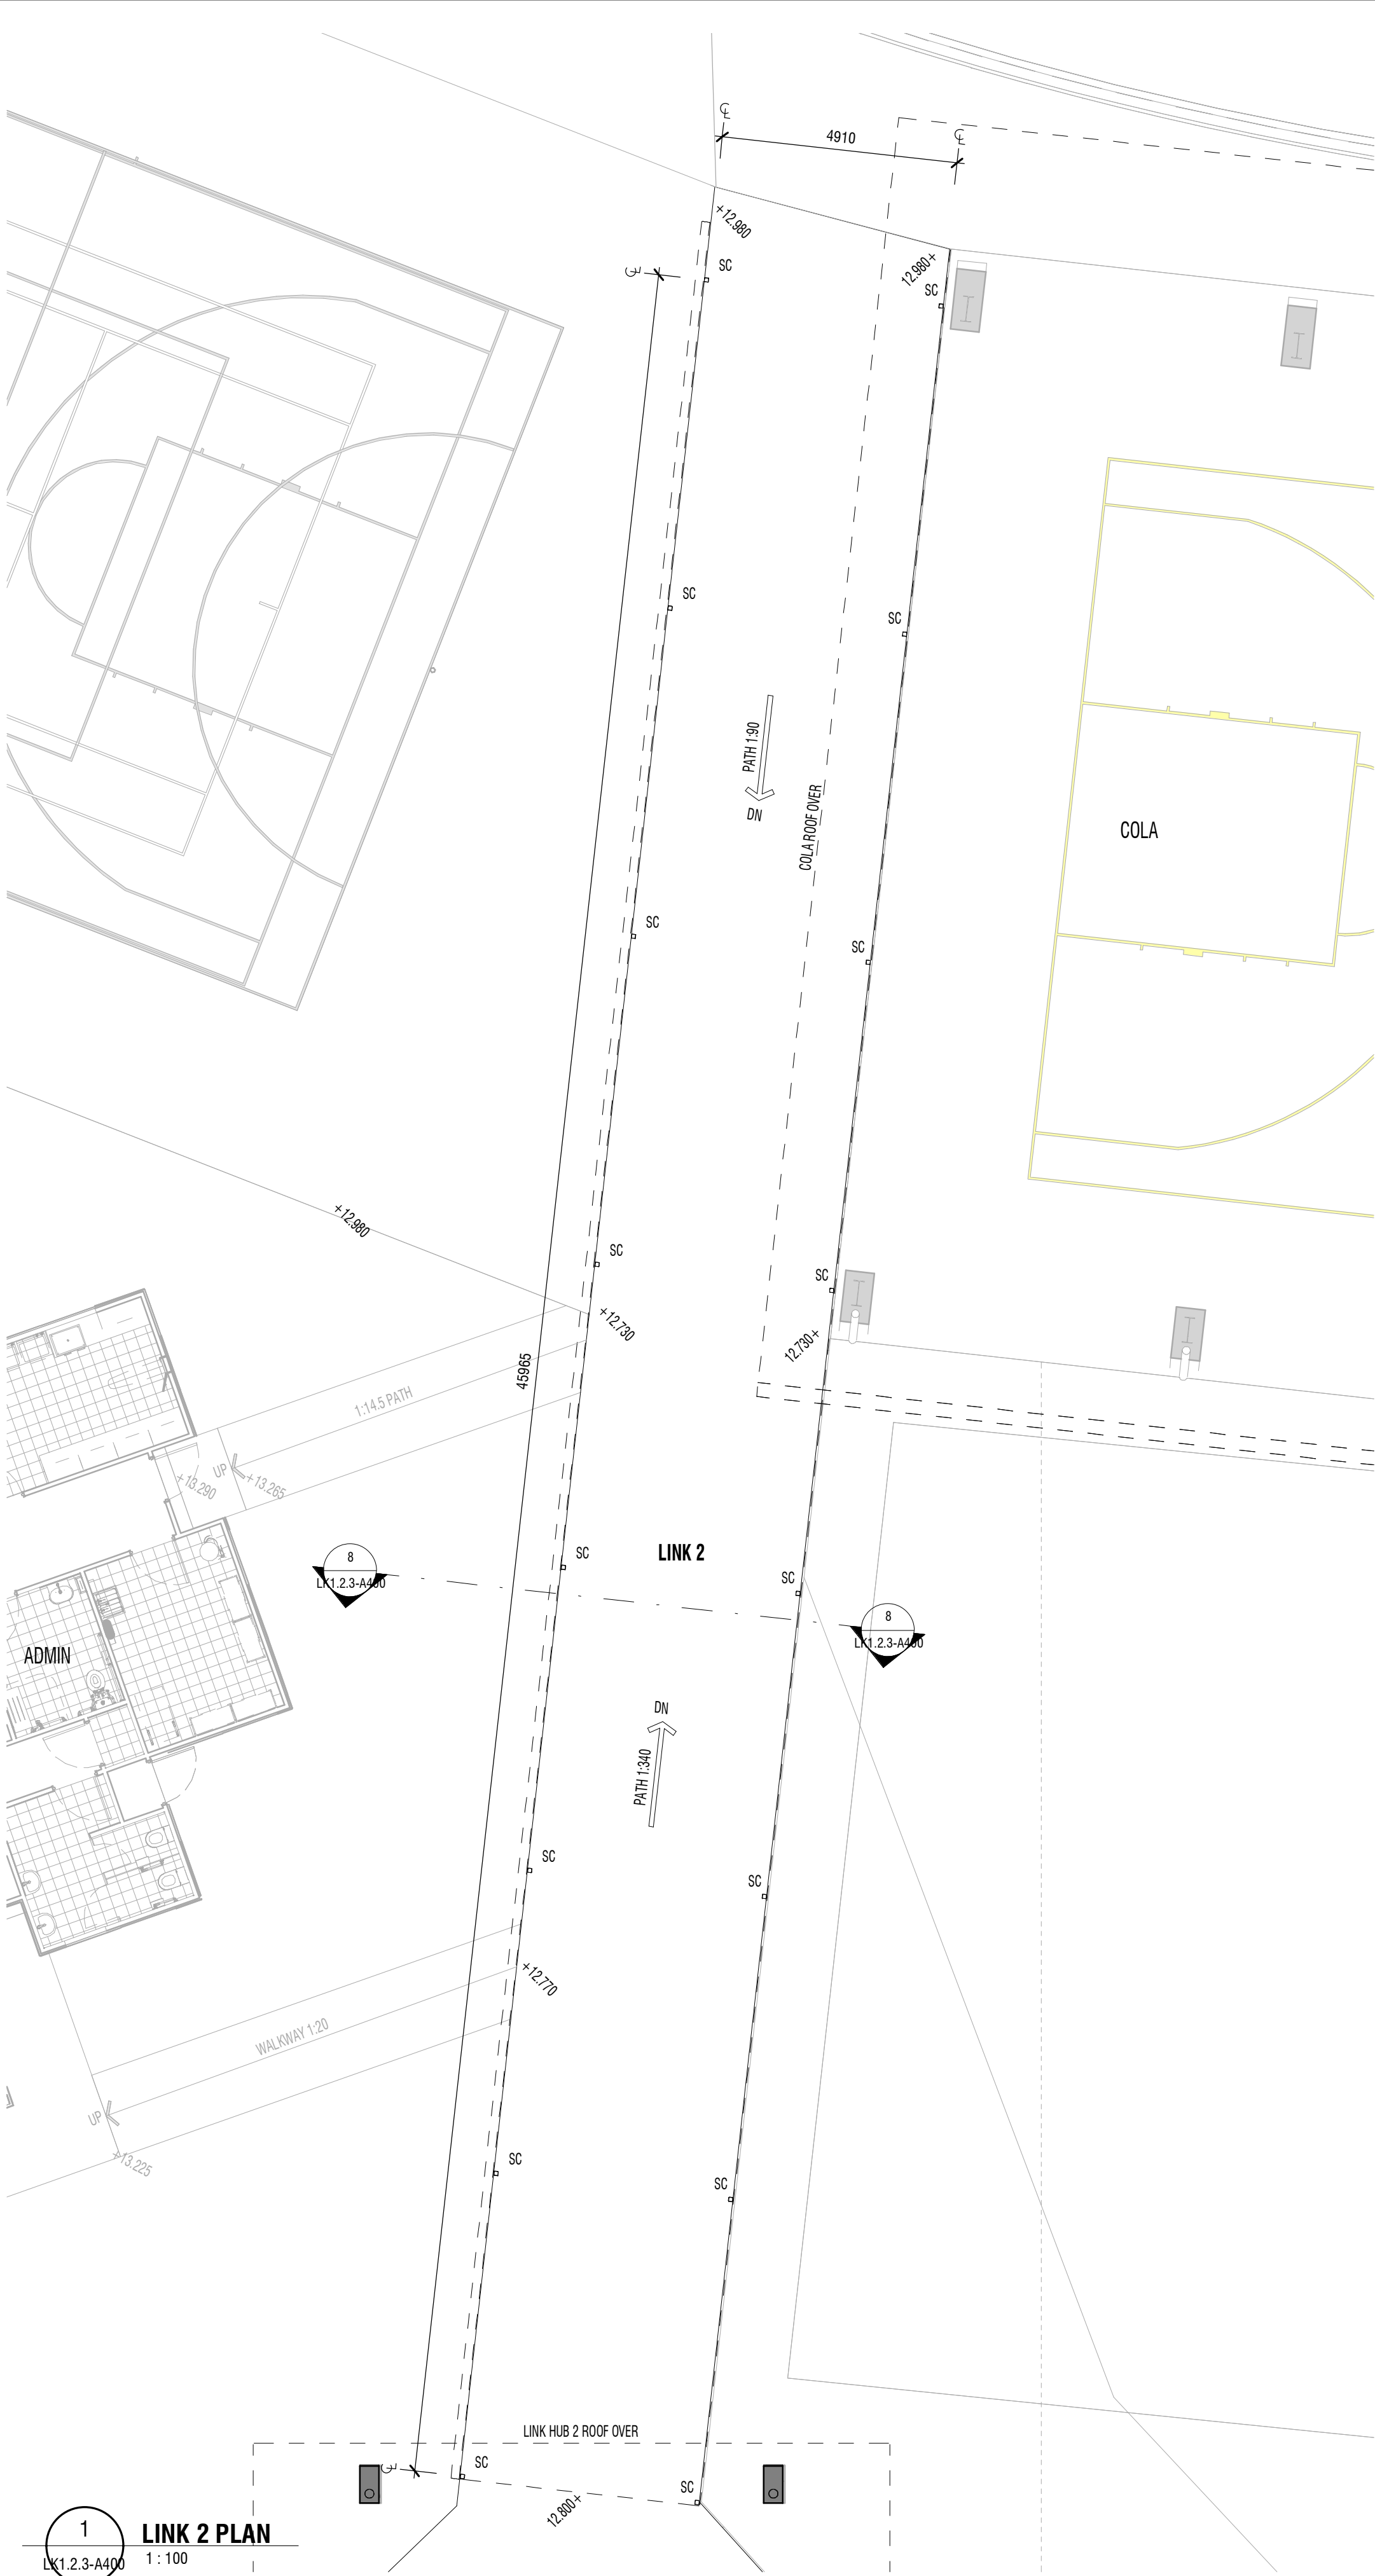


1 LINK 2 PLAN  
LK1.2.3-A100  
1:100

DA ISSUE




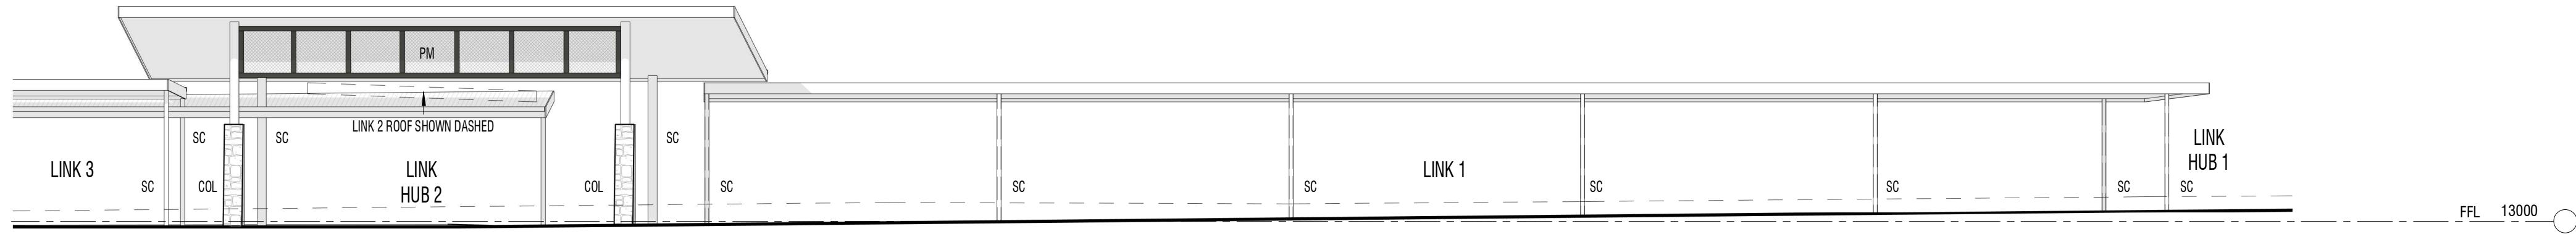


1 LINK 1 NORTH ELEVATION  
1:100

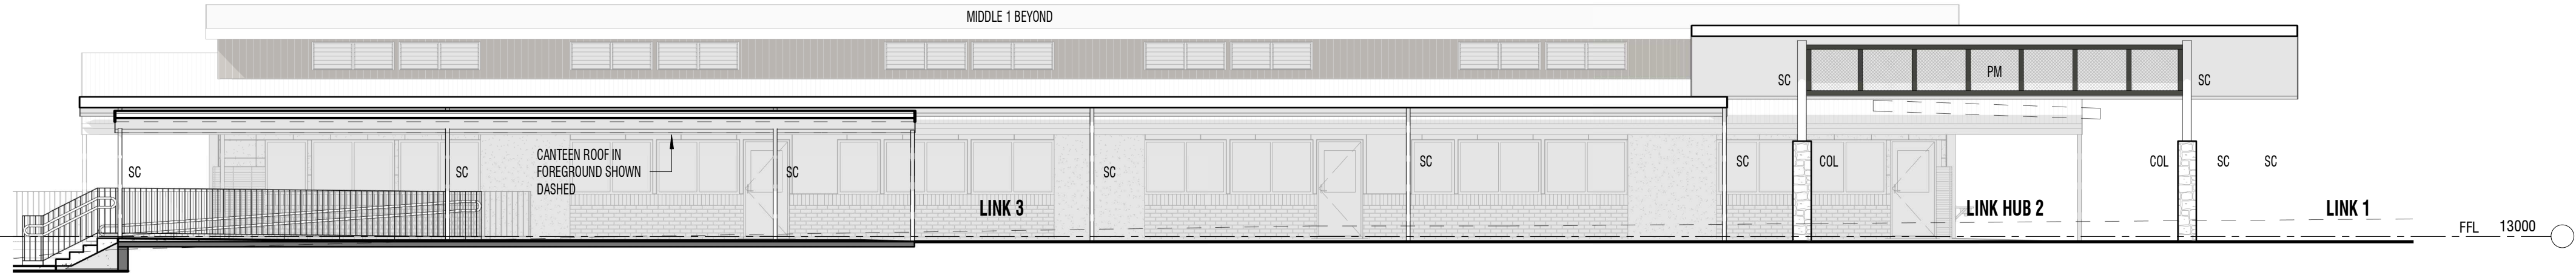


2 LINK HUB 2 AND LINK 3 NORTH ELEVATION  
1:100

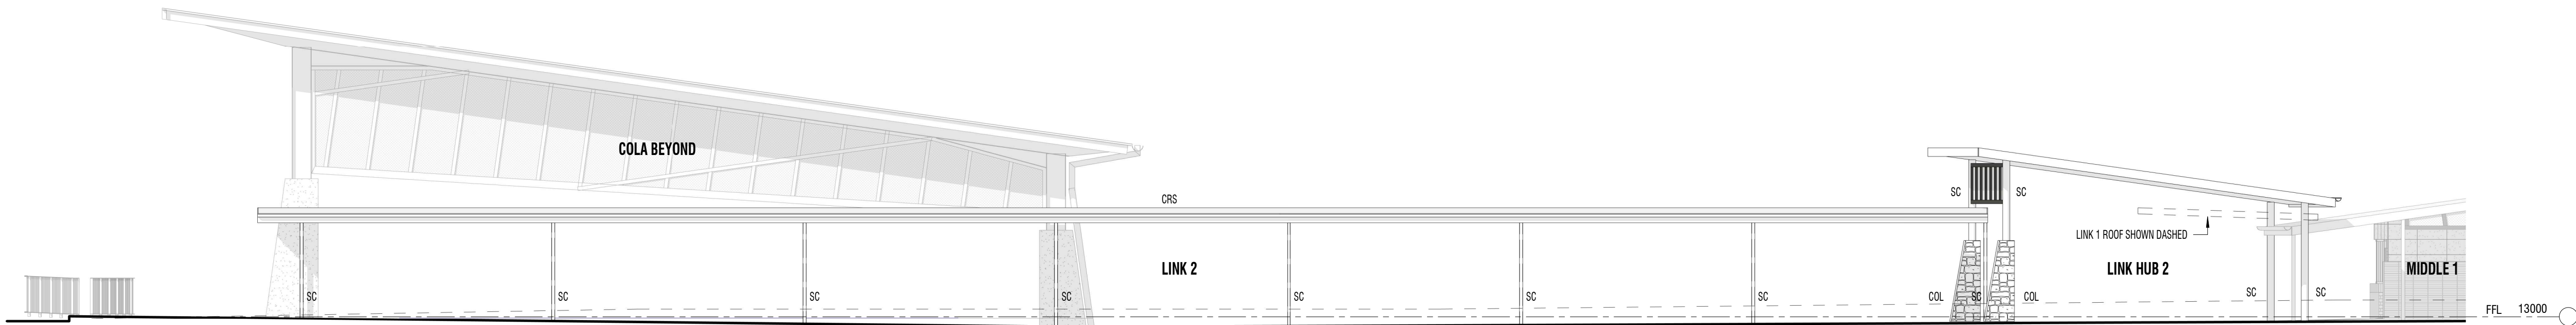


3 LINK 2 WEST ELEVATION  
1:100

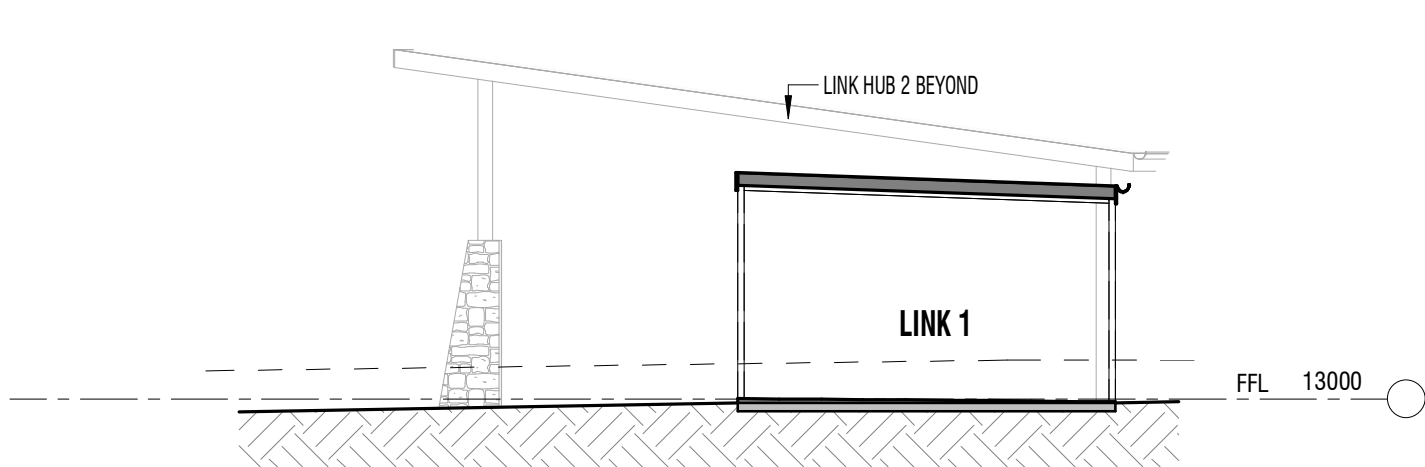


4 LINK 1 SECTION  
1:100

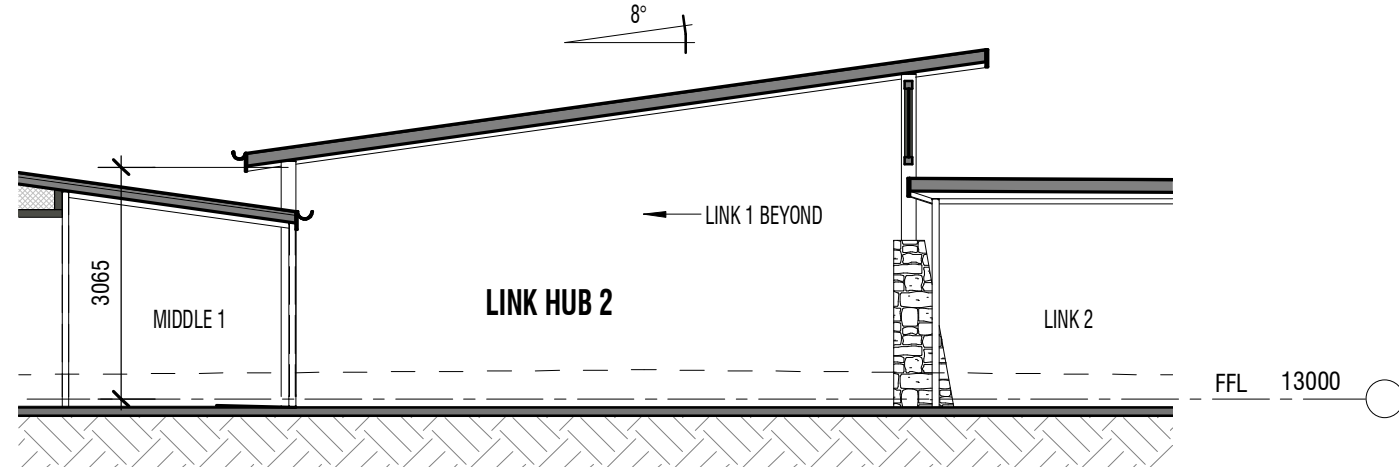


5 LINK HUB 2 SECTION  
1:100

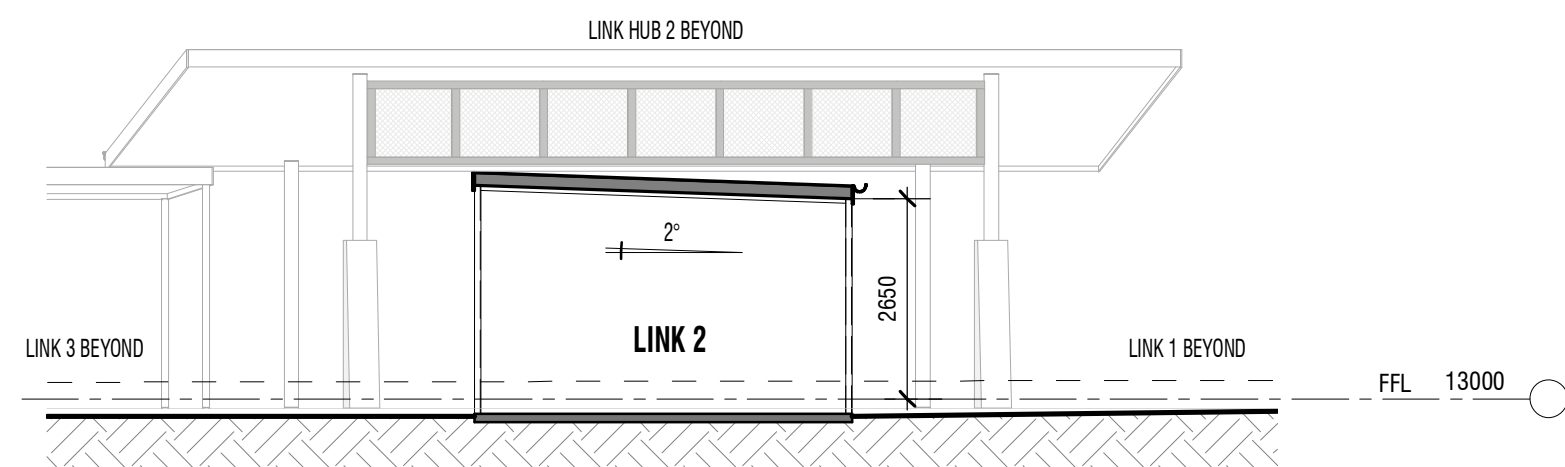

8 LINK 2 SECTION  
1:100

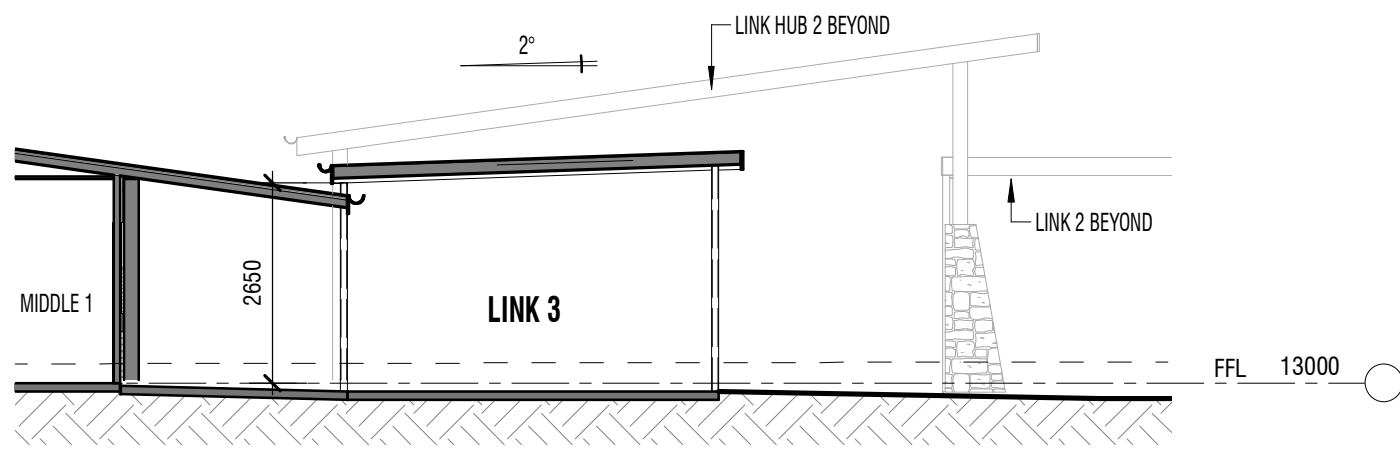

6 LINK 3 SECTION  
1:100

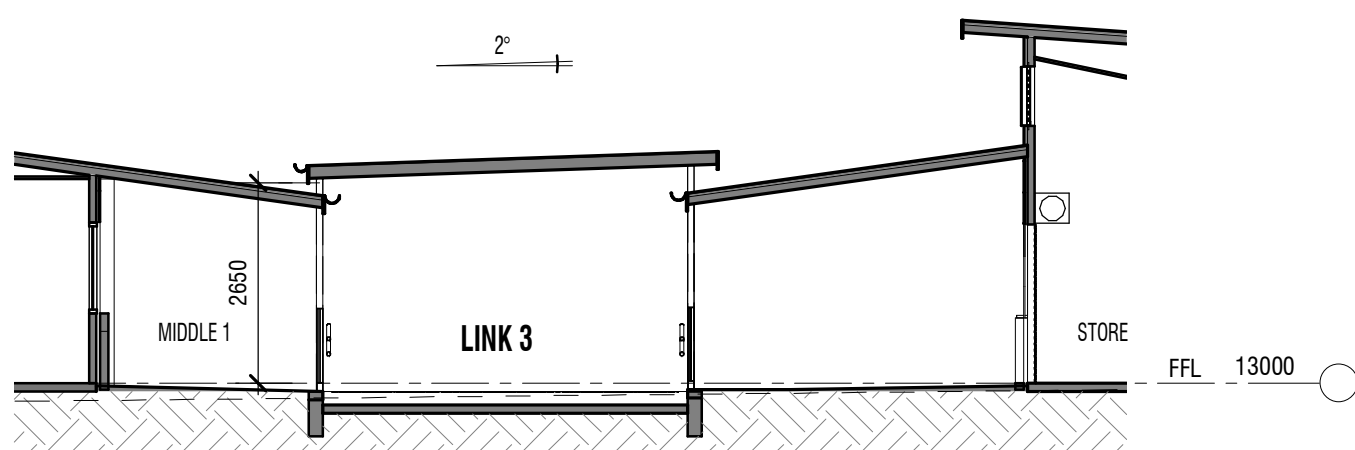

7 LINK 3 SECTION  
1:100

#### LEGEND

|     |                           |
|-----|---------------------------|
| BAL | BALUSTRADE                |
| CB  | CONCRETE BLOCK            |
| CBR | CONCRETE BLOCK RENDERED   |
| CBS | CONCRETE BLOCK STACK BOND |
| CC  | CONCRETE COLUMN           |
| CFC | COMPRESSED FIBRE CEMENT   |
| COL | COLUMN                    |
| CRS | COLORBOND ROOF SHEETING   |
| DP  | DOWNSPIPE                 |
| FB  | FACE BRICKWORK            |

|        |                             |
|--------|-----------------------------|
| FC     | FIBRE CEMENT                |
| FBS    | FACE BRICK STACK BOND       |
| FR     | FRONT/EX CERAMIC CLADDING   |
| HR     | HANDRAIL                    |
| PBD    | PLASTERBOARD                |
| PBD-W  | PLASTERBOARD WET AREA GRADE |
| SC     | STEEL COLUMN                |
| SW PIT | STORMWATER PIT              |
| V1     | VINYL SHEET TYPE 1          |
| V2     | VINYL SHEET TYPE 2          |
| VMC    | VERTICAL METAL CLADDING     |
| VP     | VITRAPANEL CLADDING         |

#### DRAARCHITECTS

Adrian Borsatto NSW 4172  
(02) 6651 4905  
draoffs@draarchitects.com.au

Warren Steele NSW 6526  
(02) 6643 4939  
dragrafton@draarchitects.com.au  
ABN 12 096 929 387

DRA Architects Pty Ltd accept no responsibility for the usability, completeness, or accuracy of the data transferred electronically. Recipients should, where necessary, request a hard copy version for verification. Use agreed dimensions in preference to scale. All dimensions to be verified on site.

© Copyright  
These drawings and designs and the copyright therein are the property of DRA Architects Pty Ltd and must not be used, retained or copied without the written permission of DRA Architects Pty Ltd  
A.B.N. 120 9692 9387

client  
**COFFS HARBOUR  
CHRISTIAN COMMUNITY  
SCHOOL**

project  
**NEW JUNIOR CAMPUS**  
LOT 2, DP 1194621  
BONVILLE STATION RD, BONVILLE

scale 1:100  
drawn WA  
checked WA 25/06/21  
verified AB 25/06/21  
approved AB 25/06/21  
total number of sheets No



@A1  
plotted  
true north

drawing  
**LINKS 1, 2 & 3 & LINK HUB  
2 ELEVATIONS & SECTIONS**

project number drawing number revision  
**20033 LK1.2.3-A400 1**

DA ISSUE



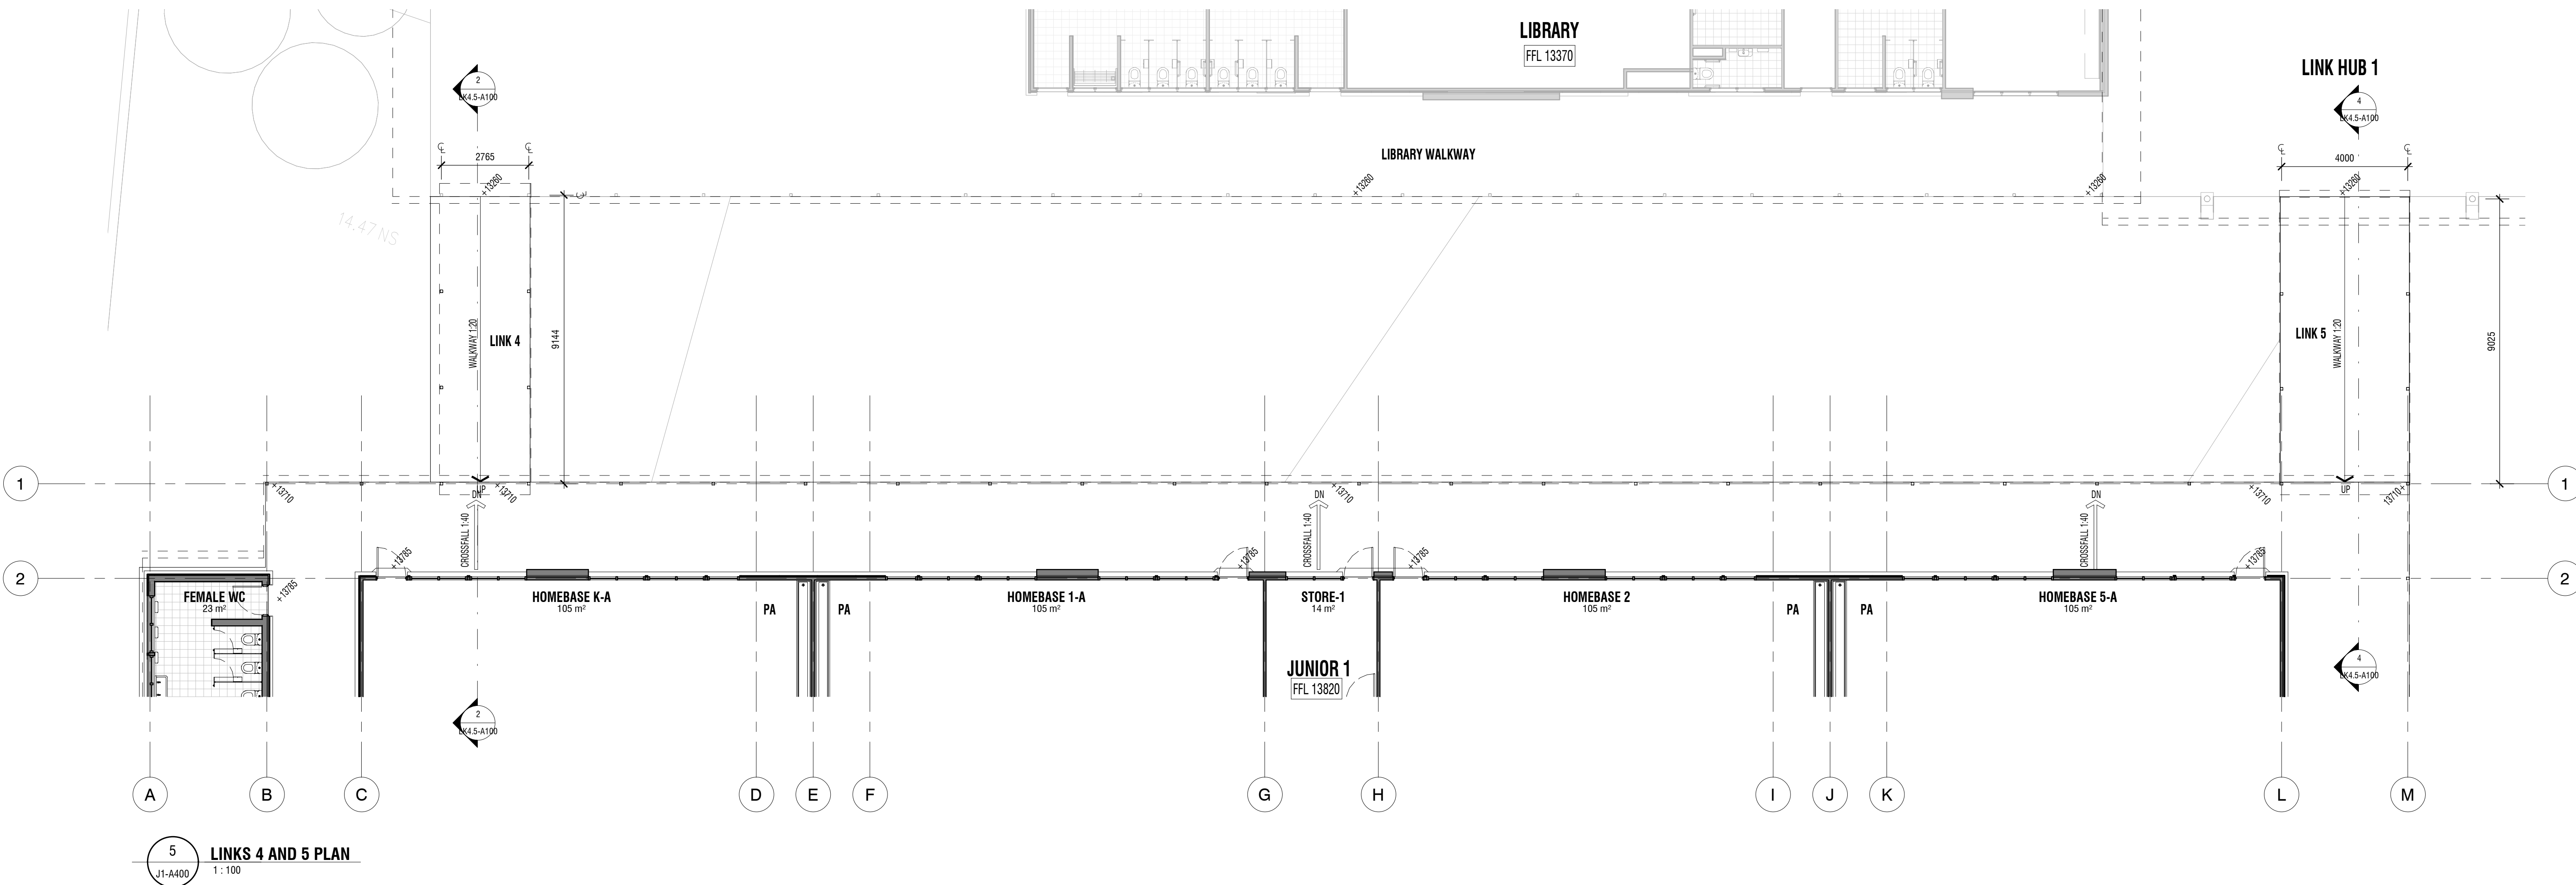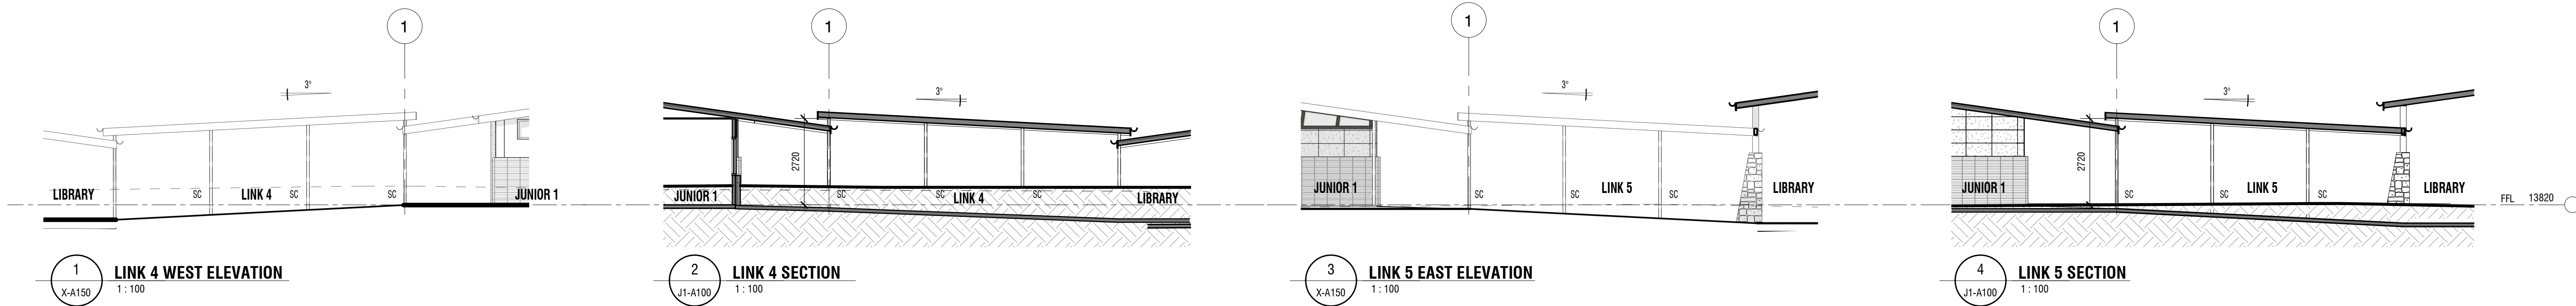

#### LEGEND

BAL BALUSTRADE  
CB CONCRETE BLOCK  
CBR CONCRETE BLOCK RENDERED  
CBS CONCRETE BLOCK STACK BOND  
CC CONCRETE COLUMN  
CFC COMPRESSED FIBRE CEMENT  
COL COLUMN  
CRS COLORBOND ROOF SHEETING  
DP DOWNPIPE  
FB FACE BRICKWORK

FC FIBRE CEMENT  
FBS FACE BRICK STACK BOND  
FR FRONTEX CERAMIC CLADDING  
HR HANDRAIL  
PBD PLASTERBOARD  
PBD-W PLASTERBOARD WET AREA GRADE  
SC STEEL COLUMN  
SW PIT STORMWATER PIT  
V1 VINYL SHEET TYPE 1  
V2 VINYL SHEET TYPE 2  
VMC VERTICAL METAL CLADDING  
VP VITRAPANEL CLADDING

#### DRAARCHITECTS

Adrian Borsatto NSW 4172  
(02) 6651 4905  
draoffs@draarchitects.com.au

Warren Steele NSW 6536  
(02) 6643 4939  
dragrafton@draarchitects.com.au  
ABN 12 096 929 387

DRA Architects Pty Ltd accept no responsibility for the usability, completeness, or accuracy of the data transferred electronically. Rectification should, where necessary, request a hard copy version for verification. Use stated dimensions in preference to scale. All dimensions to be verified on site.


© Copyright  
These drawings and designs and the copyright therein are the property of DRA Architects Pty Ltd and must not be used, retained or copied without the written permission of DRA Architects Pty Ltd  
A.B.N. 120 9692 9297

client  
**COFFS HARBOUR  
CHRISTIAN COMMUNITY  
SCHOOL**

project  
**NEW JUNIOR CAMPUS**  
LOT 2, DP 1194621  
BONVILLE STATION RD, BONVILLE

scale 1:100  
drawn WA  
checked WA 25/06/21  
verified AB 25/06/21  
approved AB 25/06/21  
total number of sheets No

@A1  
plotted  
true north

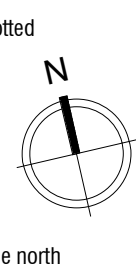


drawing  
**LINKS 4 AND 5 PLANS,  
ELEVATIONS AND SECTIONS**


project number drawing number revision  
**20033 LK4.5-A100 1**

DA ISSUE




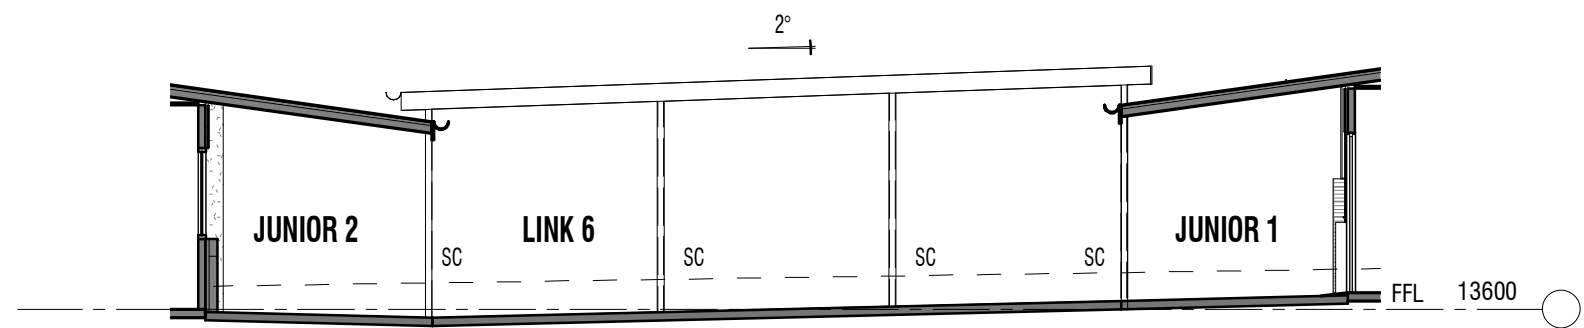


1 LINK 6 EAST ELEVATION  
X-A150 1:100

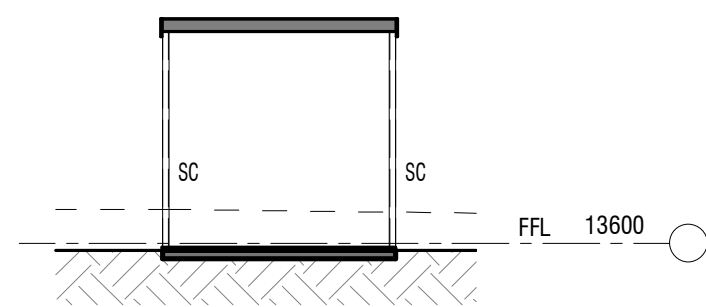


2 LINK 6 SECTION  
K6.7-A100 1:100

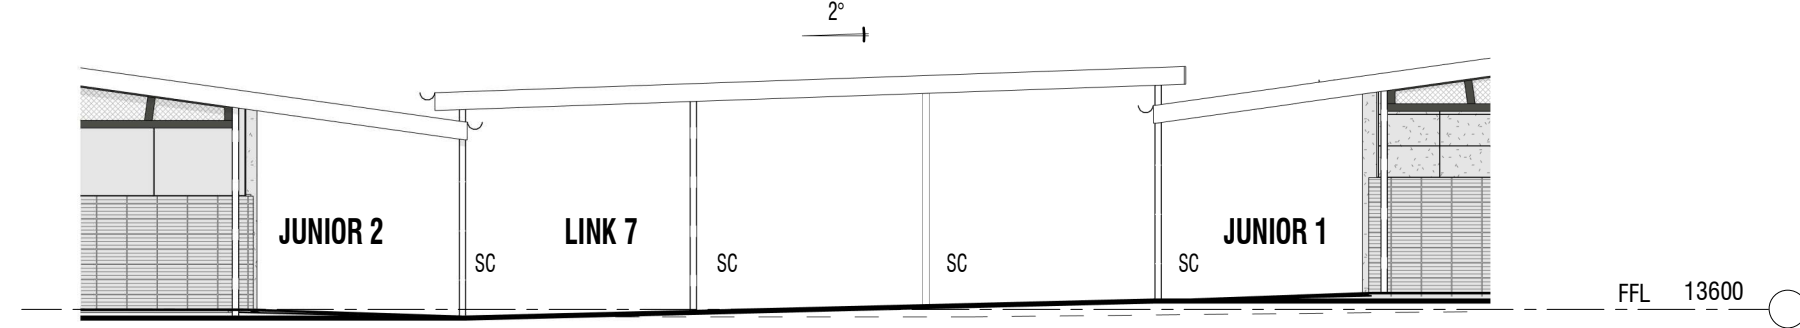

3 LINK 7 EAST ELEVATION  
X-A150 1:100

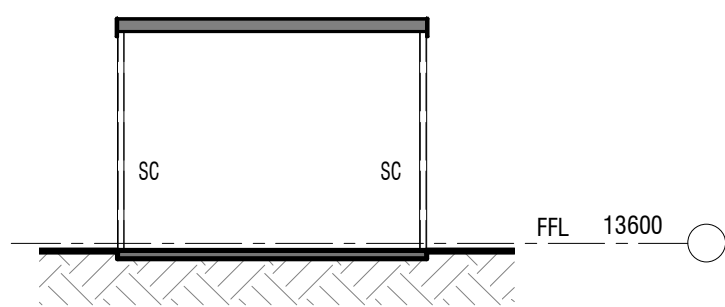

4 LINK 7 SECTION  
K6.7-A100 1:100

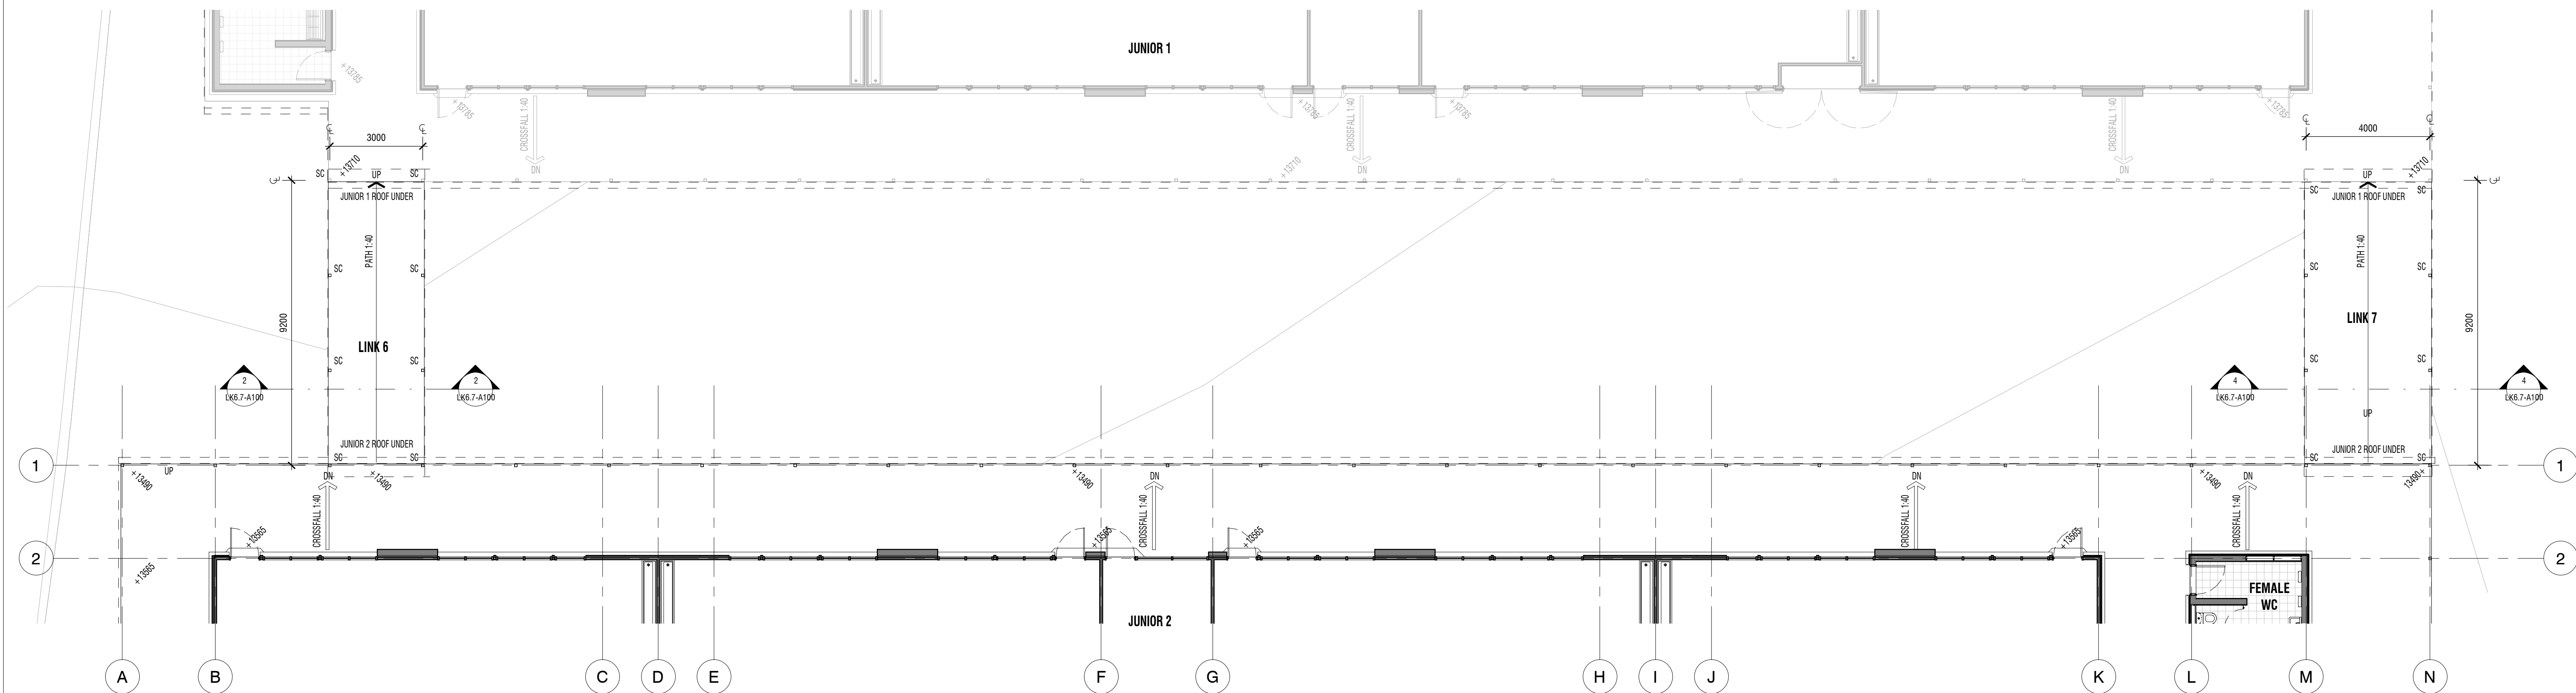

5 LINKS 6 AND 7 PLAN  
J2-A400 1:100

#### LEGEND

|     |                           |
|-----|---------------------------|
| BAL | BALUSTRADE                |
| CB  | CONCRETE BLOCK            |
| CBR | CONCRETE BLOCK RENDERED   |
| CBS | CONCRETE BLOCK STACK BOND |
| CC  | CONCRETE COLUMN           |
| CFC | COMPRESSED FIBRE CEMENT   |
| COL | COLUMN                    |
| CRS | COLORBOND ROOF SHEETING   |
| DP  | DOWNSPIPE                 |
| FB  | FACE BRICKWORK            |

|        |                             |
|--------|-----------------------------|
| FC     | FIBRE CEMENT                |
| FBS    | FACE BRICK STACK BOND       |
| FR     | FRONT/EX CERAMIC CLADDING   |
| HR     | HANDRAIL                    |
| PBD    | PLASTERBOARD                |
| PBD-W  | PLASTERBOARD WET AREA GRADE |
| SC     | STEEL COLUMN                |
| SW PIT | STORMWATER PIT              |
| V1     | VINYL SHEET TYPE 1          |
| V2     | VINYL SHEET TYPE 2          |
| VMC    | VERTICAL METAL CLADDING     |
| VP     | VITRAPANEL CLADDING         |

**DRAARCHITECTS**

Adrian Borsatto NSW 4172  
(02) 6651 4905  
draacoffs@draarchitects.com.au

Warren Steele NSW 6526  
(02) 6643 4939  
dragrafton@draarchitects.com.au  
ABN 12 096 929 387

DRA Architects Pty Ltd accept no responsibility for the accuracy, completeness, or accuracy of the data transferred electronically. Recipients should, where necessary, request a hard copy version for verification. Use agreed dimensions in preference to scale. All dimensions to be verified on site.

© Copyright


These drawings and designs and the copyright therein are the property of DRA Architects Pty Ltd and must not be used, retained or copied without the written permission of DRA Architects Pty Ltd  
A.B.N. 120 969 929 387

client  
**COFFS HARBOUR  
CHRISTIAN COMMUNITY  
SCHOOL**

project  
**NEW JUNIOR CAMPUS**  
LOT 2, DP 1194621  
BONVILLE STATION RD, BONVILLE

scale 1:100  
drawn WA  
checked WA 29/04/21  
verified AB 29/04/21  
approved AB 29/04/21  
total number of sheets No

@A1  
plotted  
true north

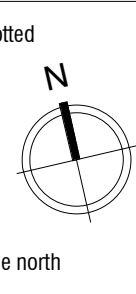


drawing  
**LINKS 6 AND 7 PLANS,  
ELEVATIONS AND SECTIONS**


project number drawing number revision  
**20033 LK6.7-A100 D**

DA ISSUE




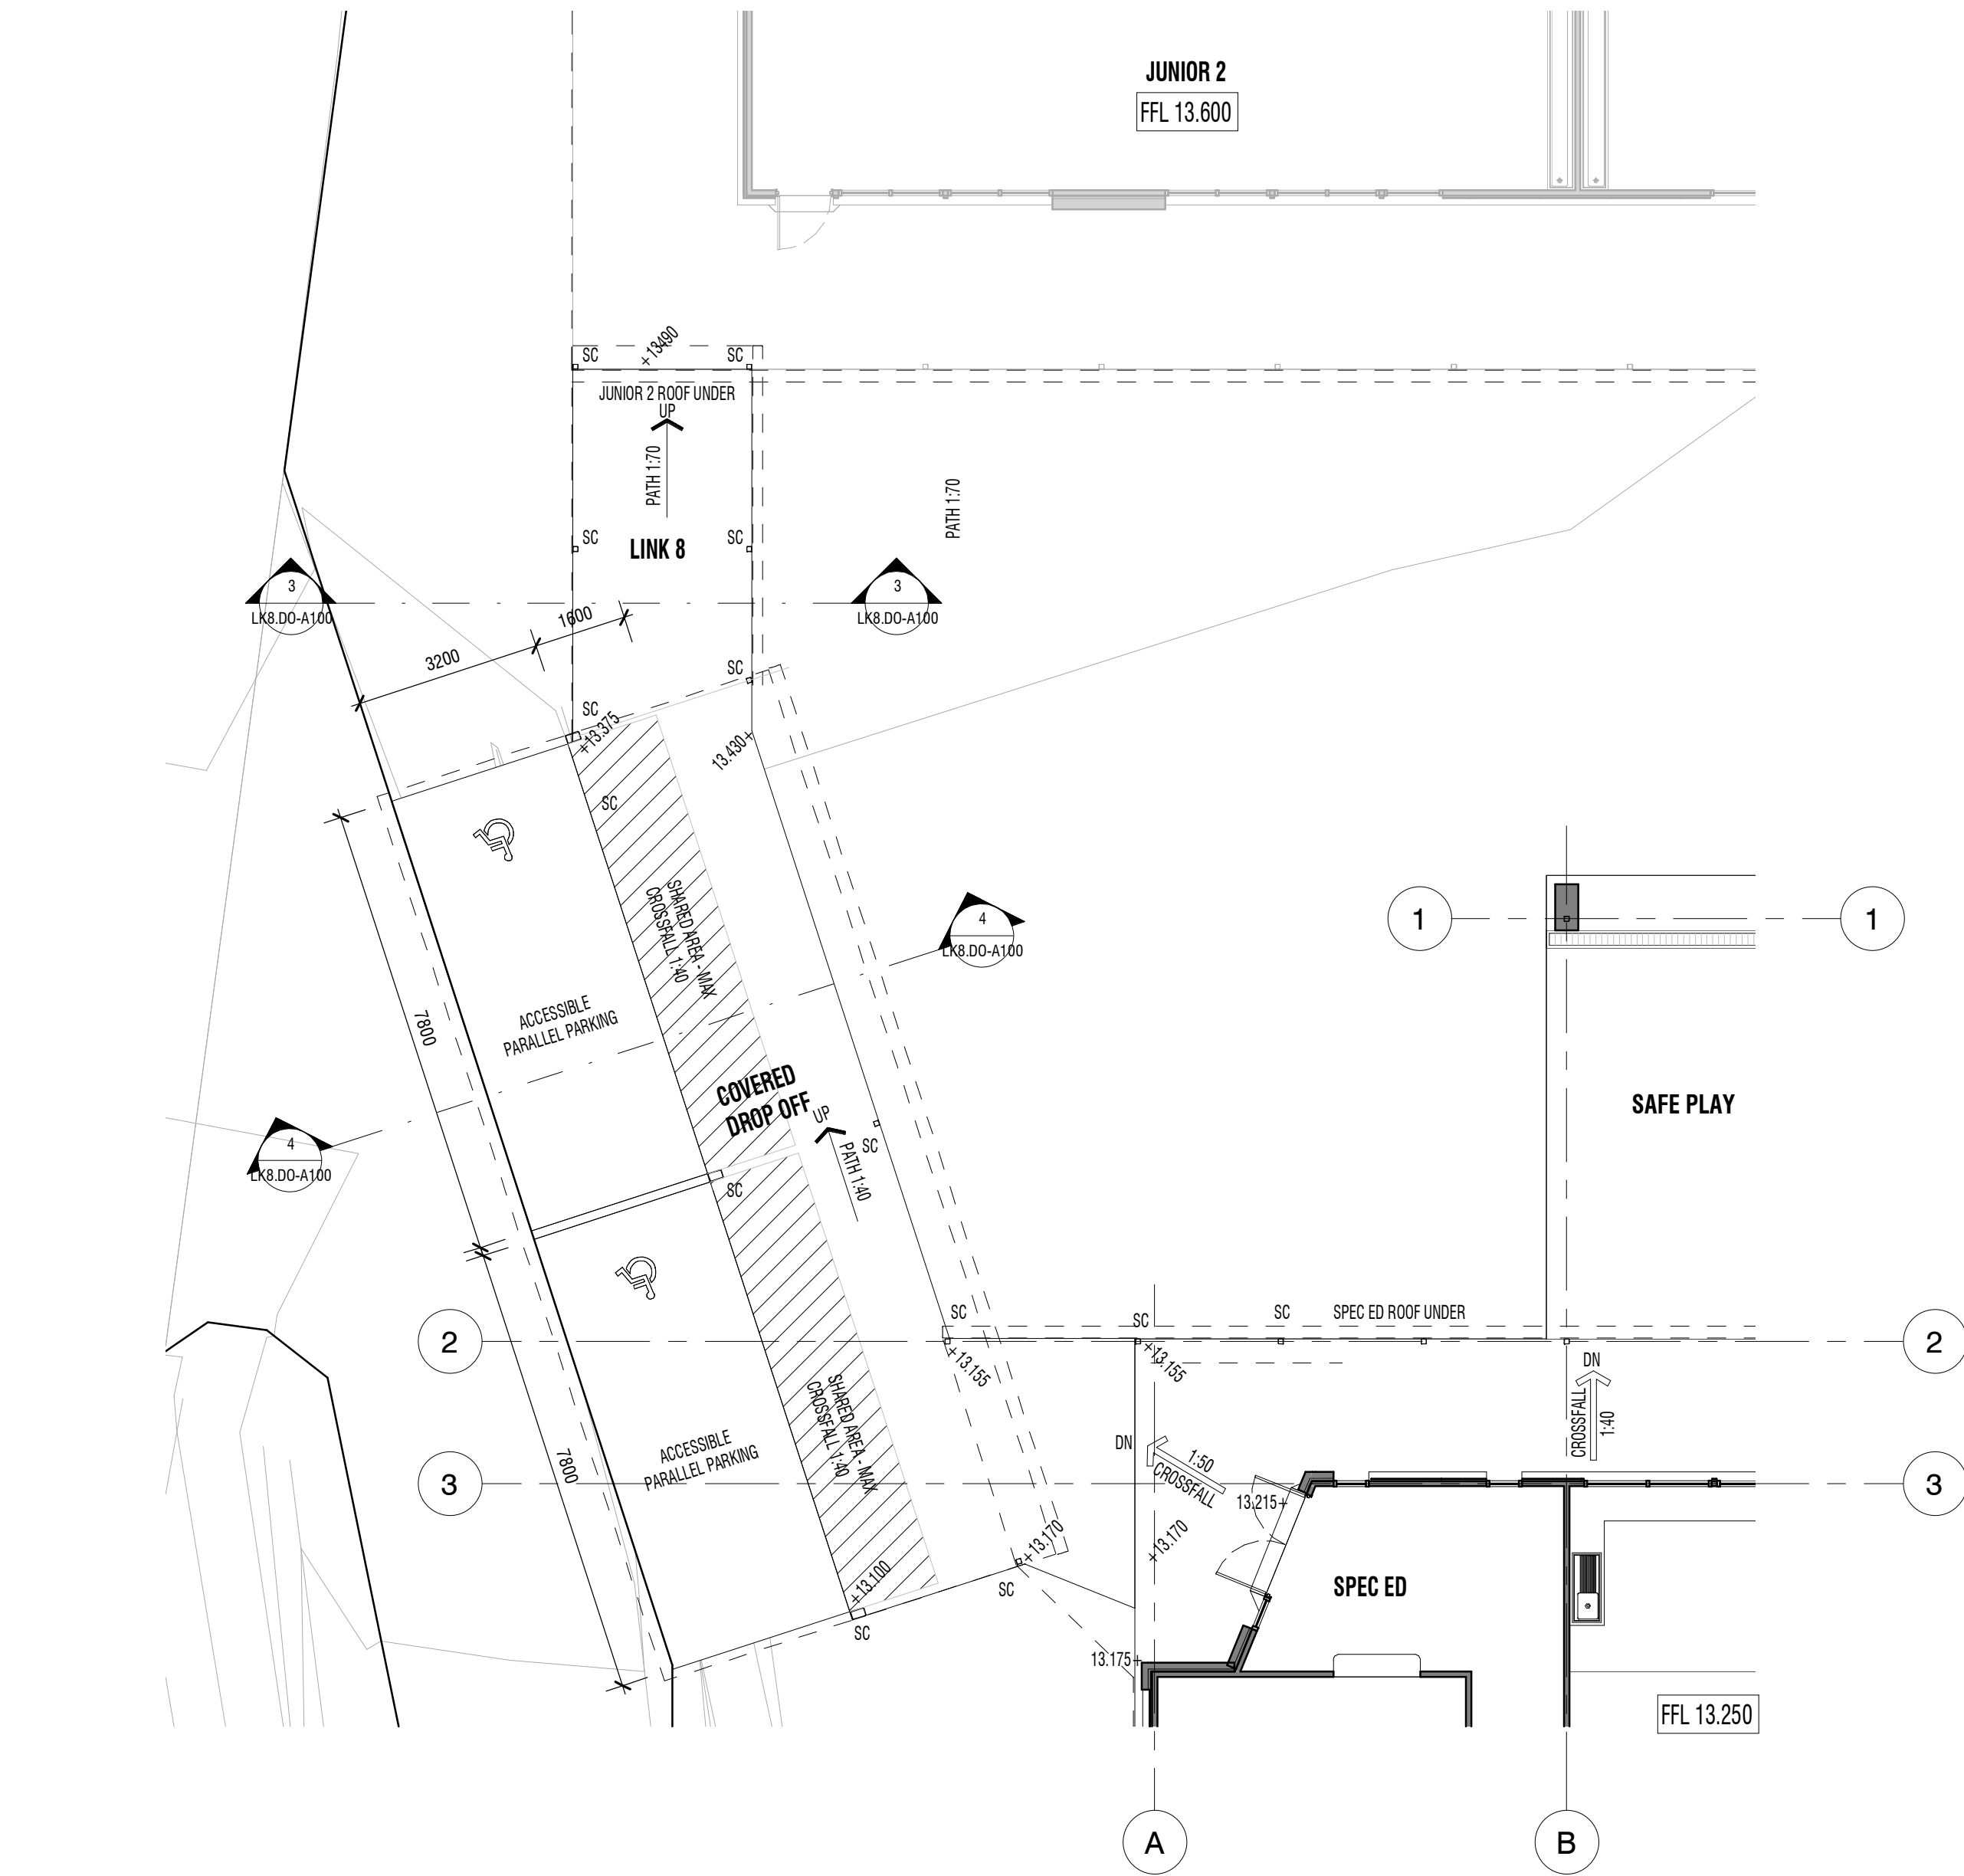


1 LINK 8 AND COVERED DROP AREA PLAN  
LK8.DO-A100 1:100

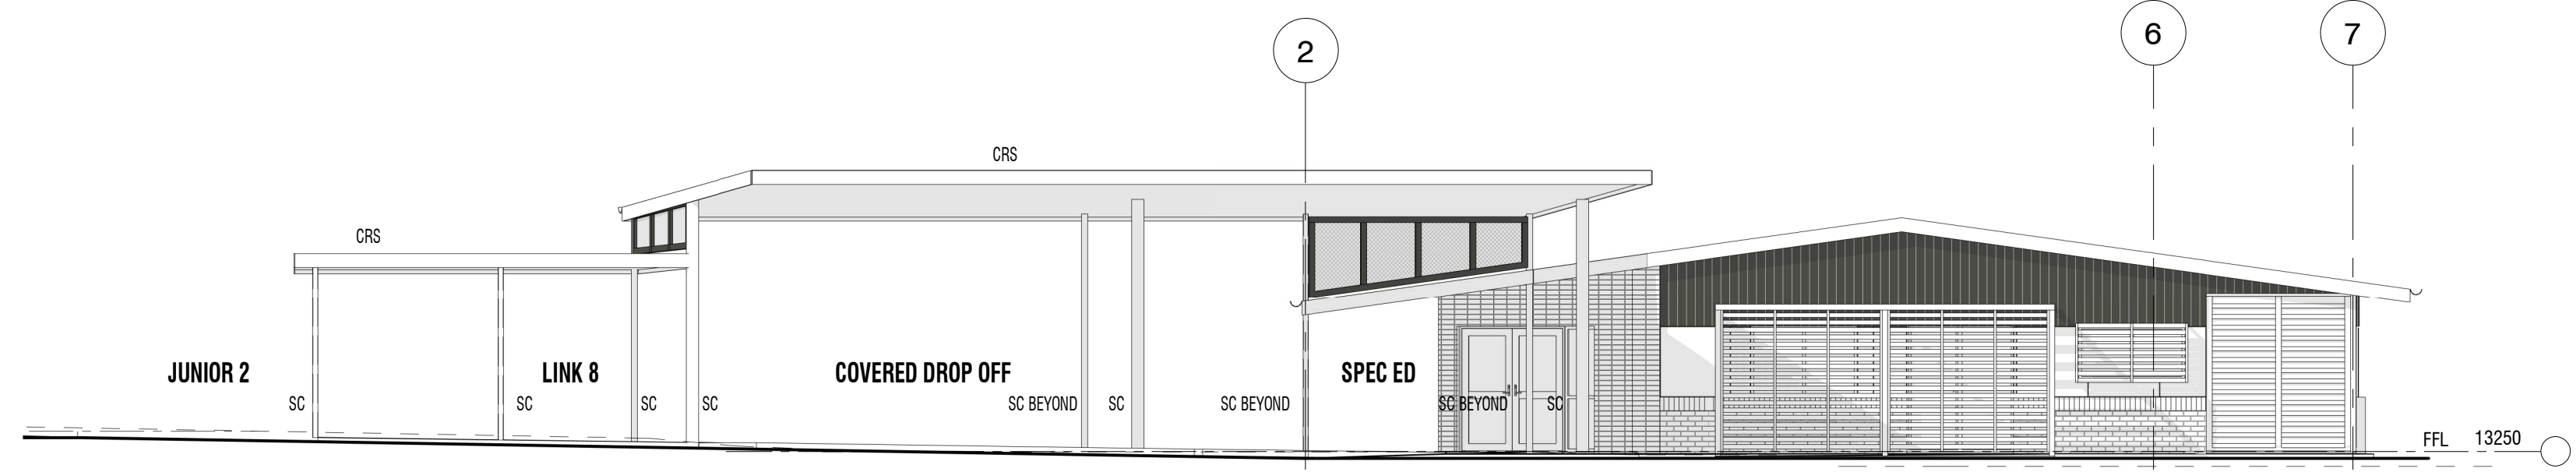

2 LINK 8 AND COVERED DROP OFF WEST ELEVATION  
1:100

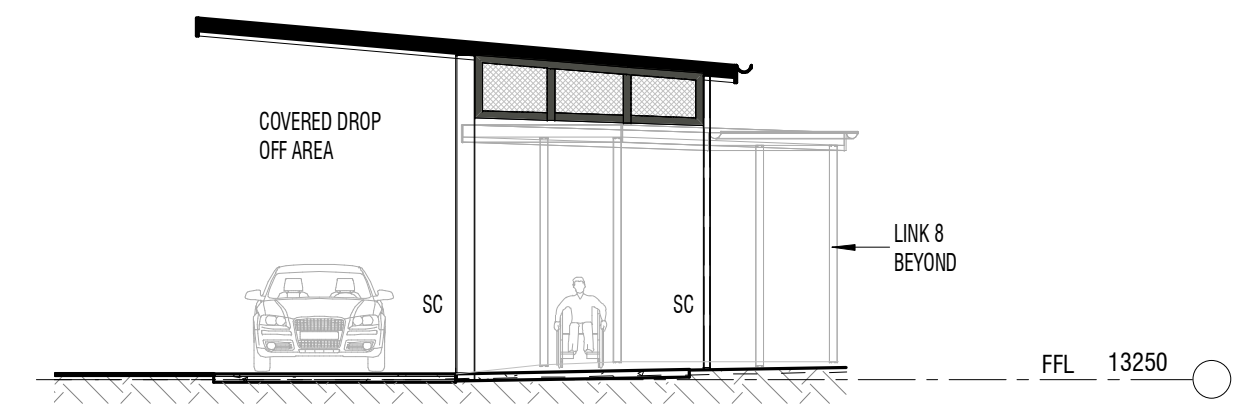

4 COVERED DROP OFF AREA SECTION  
LK8.DO-A100 1:100

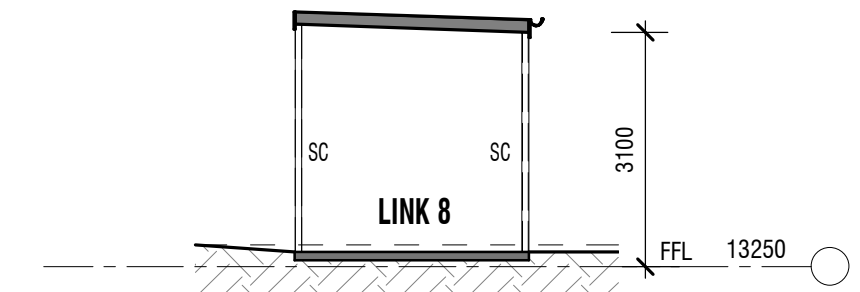

3 LINK 8 SECTION  
LK8.DO-A100 1:100

|                                                                                   |          |                                                 |          |         |
|-----------------------------------------------------------------------------------|----------|-------------------------------------------------|----------|---------|
| 1                                                                                 | 25/06/21 | DA ISSUE - CONTROLLED - CHANGES WILL BE ADVISED | WA       | AB      |
| REV                                                                               | DATE     | REASON                                          | INITIALS | CHECKED |
| CONTROLLED - CHANGES WILL BE ADVISED                                              |          |                                                 |          |         |
| V:\Projects\2009-2010\CHCOSS JUNIOR SCHOOL CAMPUS\3_DRA REVIT\2003-SPECIAL ED.rvt |          |                                                 |          |         |

| LEGEND |                                    |
|--------|------------------------------------|
| BAL    | BALUSTRADE                         |
| CB     | CONCRETE BLOCK                     |
| CBR    | CONCRETE BLOCK RENDERED            |
| CBS    | CONCRETE BLOCK STACK BOND          |
| CC     | CONCRETE COLUMN                    |
| CFC    | COMPRESSED FIBRE CEMENT            |
| COL    | COLUMN                             |
| CRS    | COLORBOND ROOF SHEETING            |
| DP     | DOWPIPE                            |
| FB     | FACE BRICKWORK                     |
| FBS    | FIBRE CEMENT FACE BRICK STACK BOND |
| FR     | FRONT/EX CERAMIC CLADDING          |
| HR     | HANDRAIL                           |
| PBD    | PLASTERBOARD                       |
| PBD-W  | PLASTERBOARD WET AREA GRADE        |
| SC     | STEEL COLUMN                       |
| SW PIT | STORMWATER PIT                     |
| V1     | VINYL SHEET TYPE 1                 |
| V2     | VINYL SHEET TYPE 2                 |
| VMC    | VERTICAL METAL CLADDING            |
| VP     | VITRAPANEL CLADDING                |

**DRAARCHITECTS**

Adrian Borsatto NSW 4172  
(02) 6651 4905  
draoffs@draarchitects.com.au

Warren Steele NSW 6526  
(02) 6643 4939  
dragraton@draarchitects.com.au  
ABN 12 096 929 387


DRA Architects Pty Ltd accept no responsibility for the accuracy, completeness, or accuracy of the data transferred electronically. Recipients should, where necessary, request a hard copy version for verification. Use of these dimensions in preference to scale, all dimensions to be verified on site.

© Copyright  
These drawings and designs and the copyright therein are the property of DRA Architects Pty Ltd and must not be used, retained or copied without the written permission of DRA Architects Pty Ltd  
A.B.N. 12 096 929 387

client  
**COFFS HARBOUR  
CHRISTIAN COMMUNITY  
SCHOOL**

project  
**NEW JUNIOR CAMPUS**  
LOT 2, DP 1194621  
BONVILLE STATION RD, BONVILLE





|                        |       |          |
|------------------------|-------|----------|
| scale                  | 1:100 | @A1      |
| drawn                  | WA    |          |
| checked                | WA    | 25/06/21 |
| verified               | AB    | 25/06/21 |
| approved               | AB    | 25/06/21 |
| total number of sheets | No    |          |

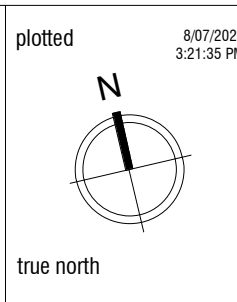

|                                                                         |                    |          |
|-------------------------------------------------------------------------|--------------------|----------|
| drawing<br><b>LINK 8 &amp; DROP OFF PLAN,<br/>ELEVATION AND SECTION</b> |                    |          |
| project number                                                          | drawing number     | revision |
| <b>20033</b>                                                            | <b>LK8.DO-A100</b> | <b>1</b> |

DA ISSUE



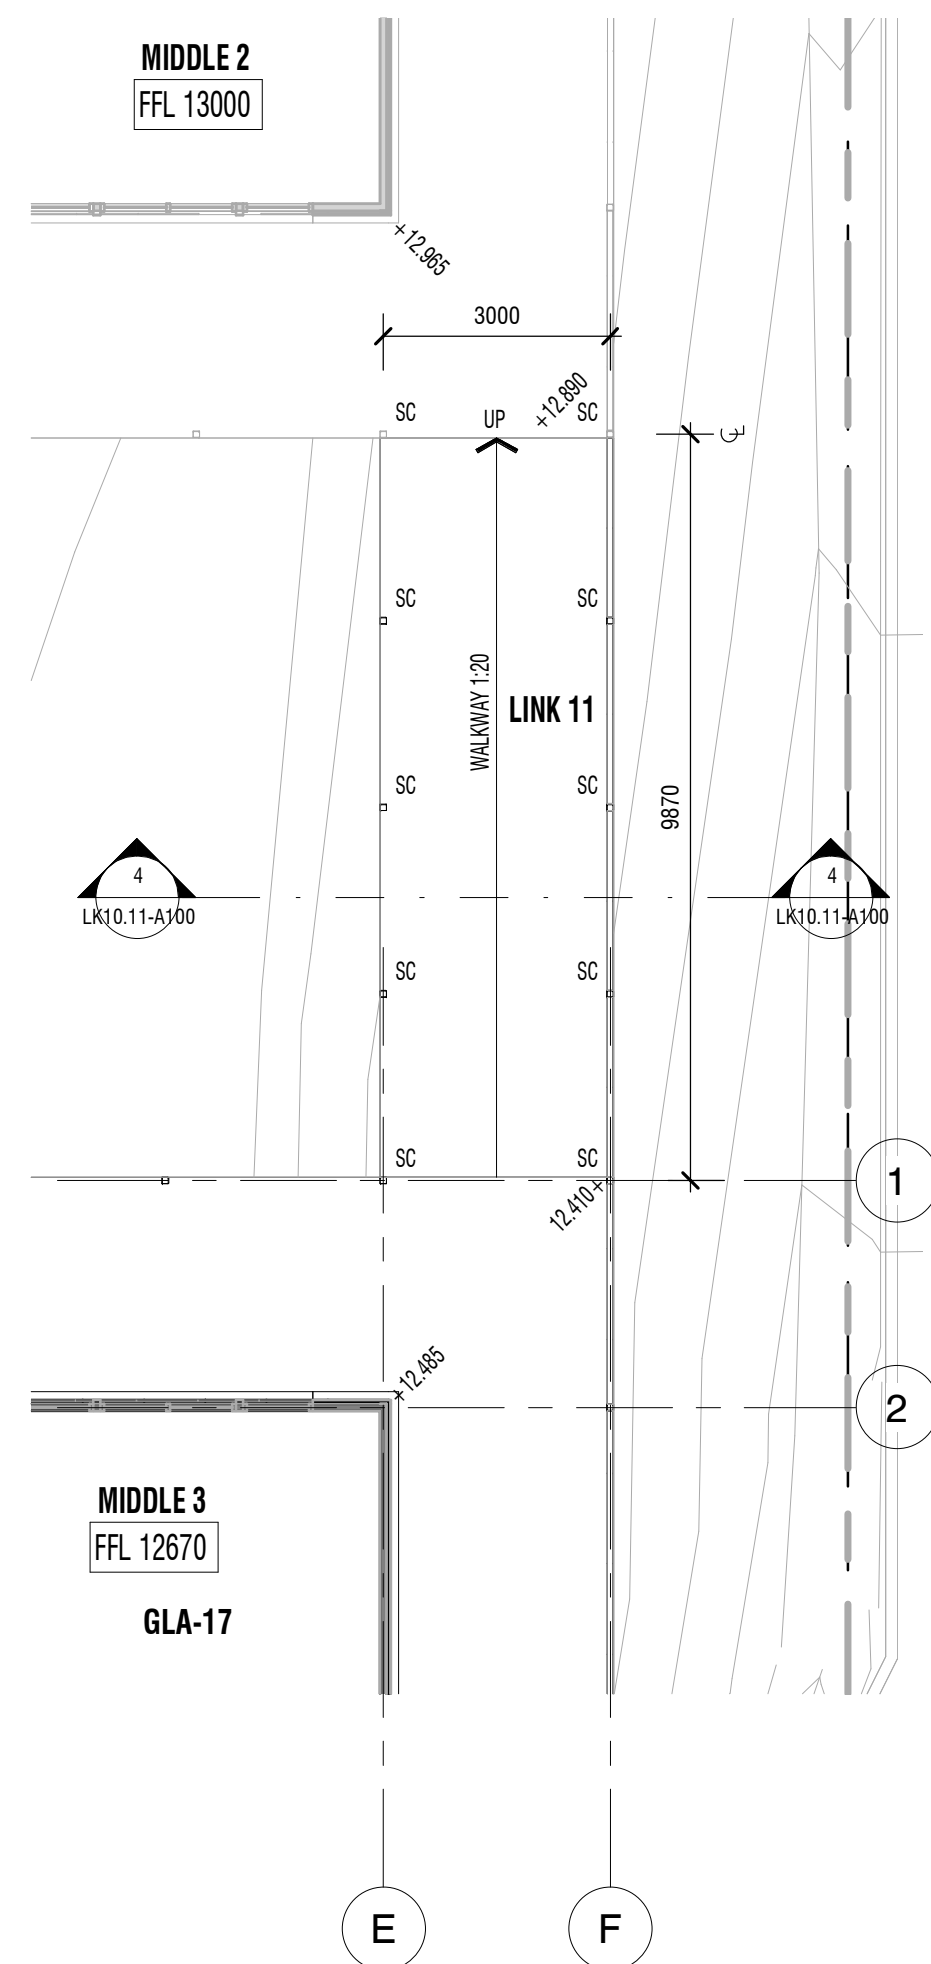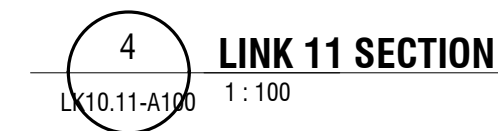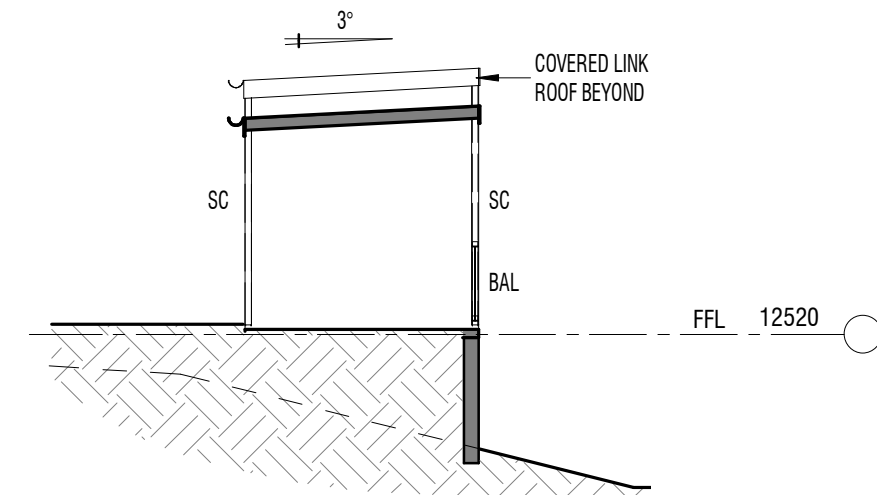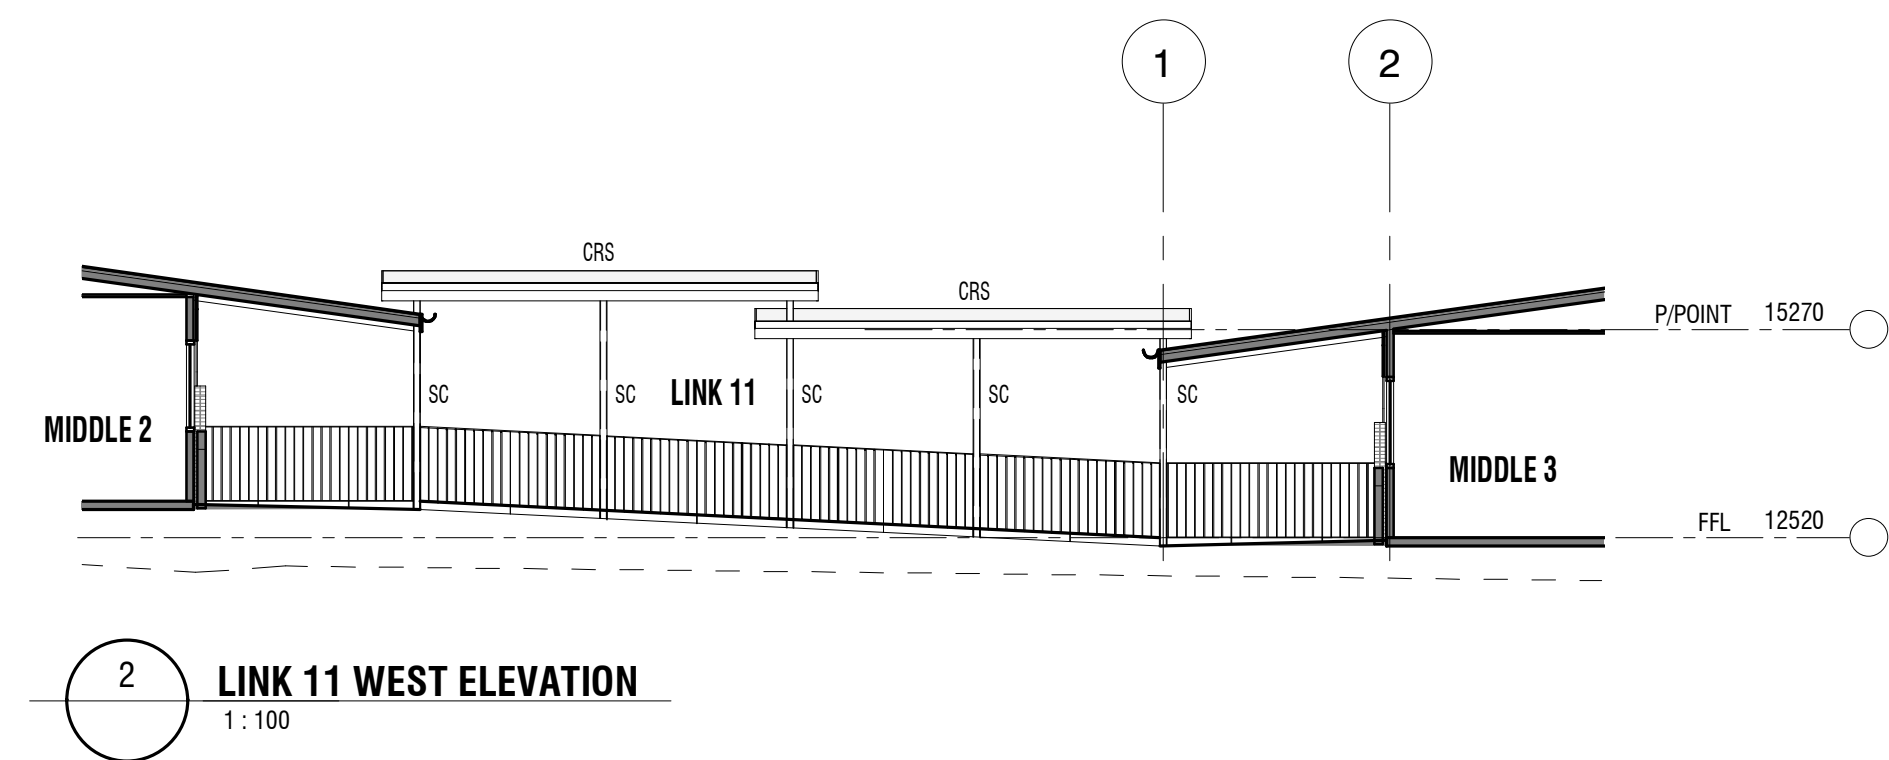

DRA Architects Pty Ltd accept no responsibility for the usability, completeness, or accuracy of the data transferred electronically. Recipients should, when necessary, request a hard copy version for verification. Use figured dimension in preference to scale, all dimensions to be verified on site.

 Copyright

These drawings and designs and the copyright thereof are the property of Architects Pty Ltd and must not be used, retained or copied without the written permission of DRA Architects Pty Ltd  
A.B.N. 120 9692 9387


|                |                     |          |
|----------------|---------------------|----------|
| project number | drawing number      | revision |
| <b>20033</b>   | <b>LK10.11-A100</b> | <b>1</b> |

# DA ISSUE







SOUTH EAST PERSPECTIVE VIEW

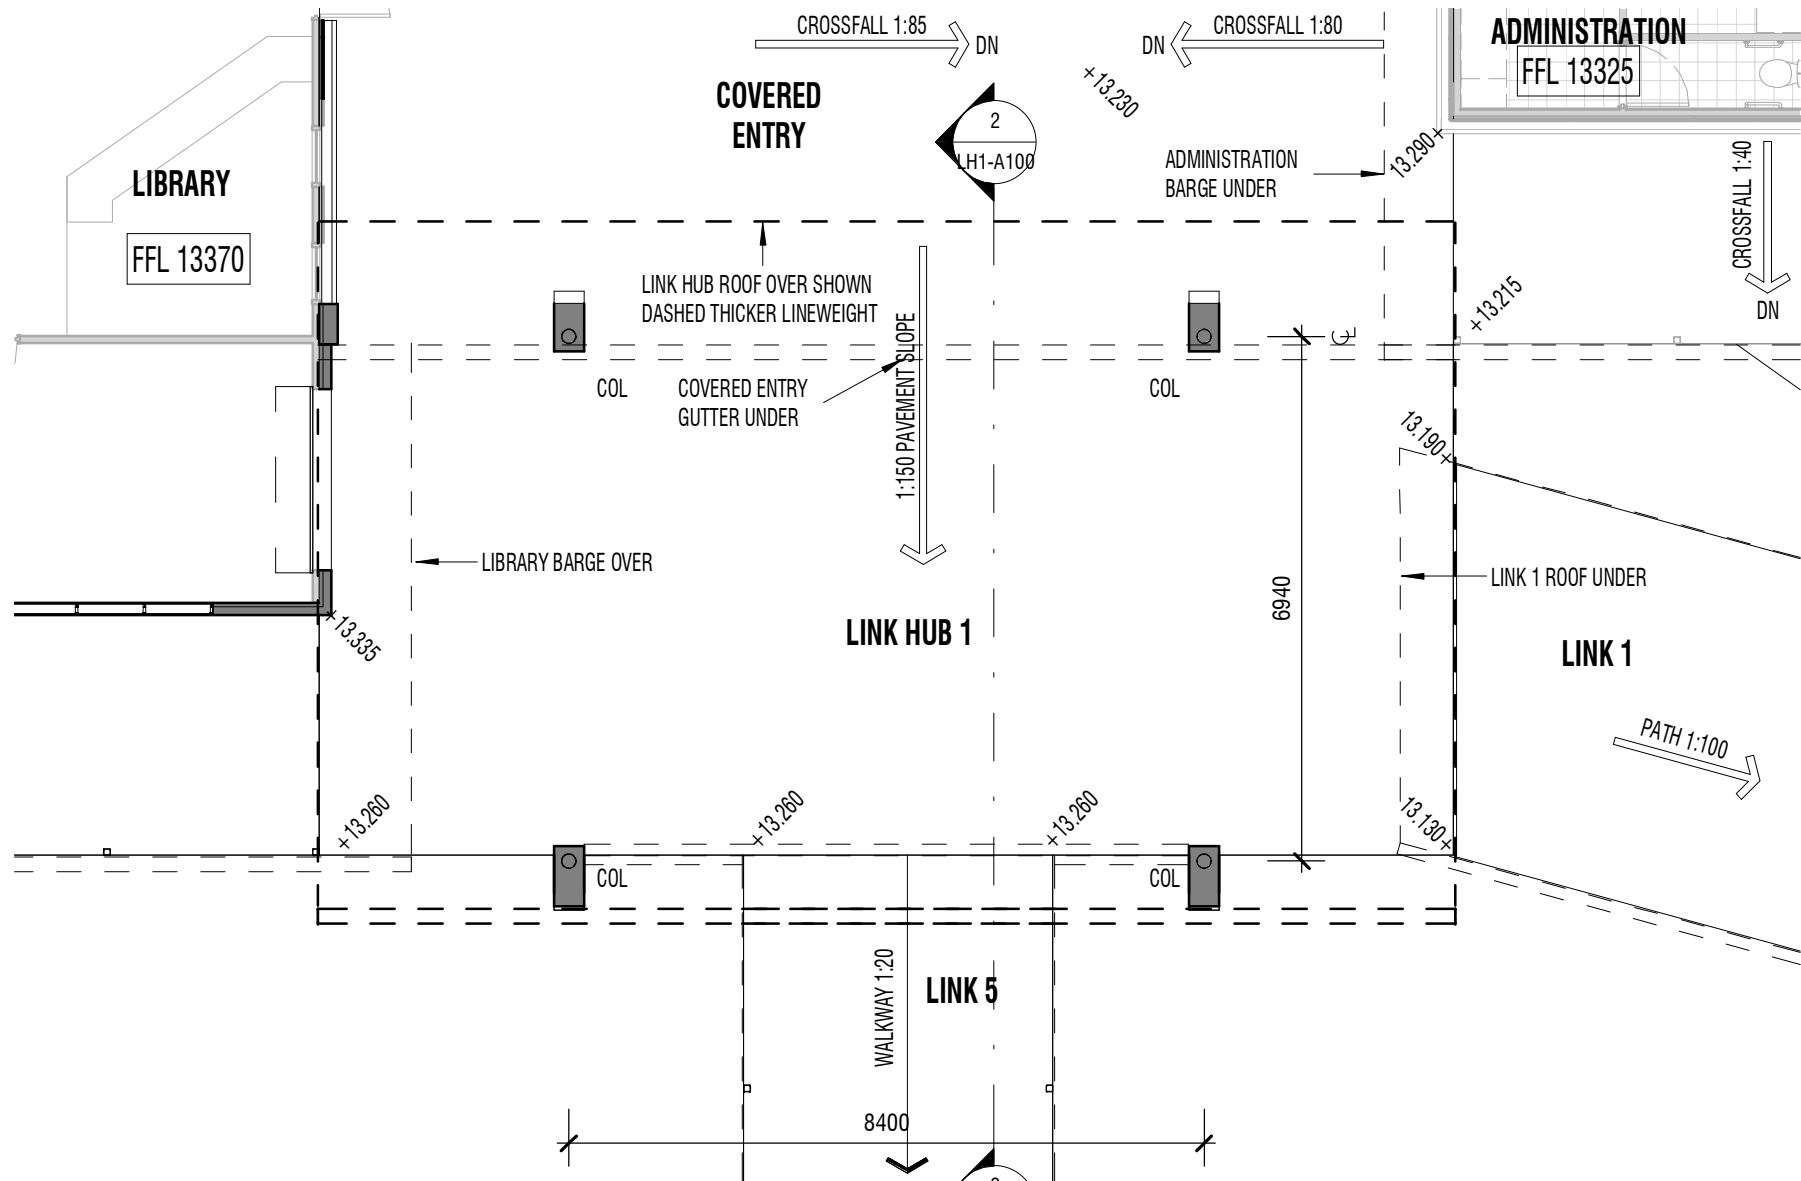


1 LINK HUB 1 PLAN  
1 : 100

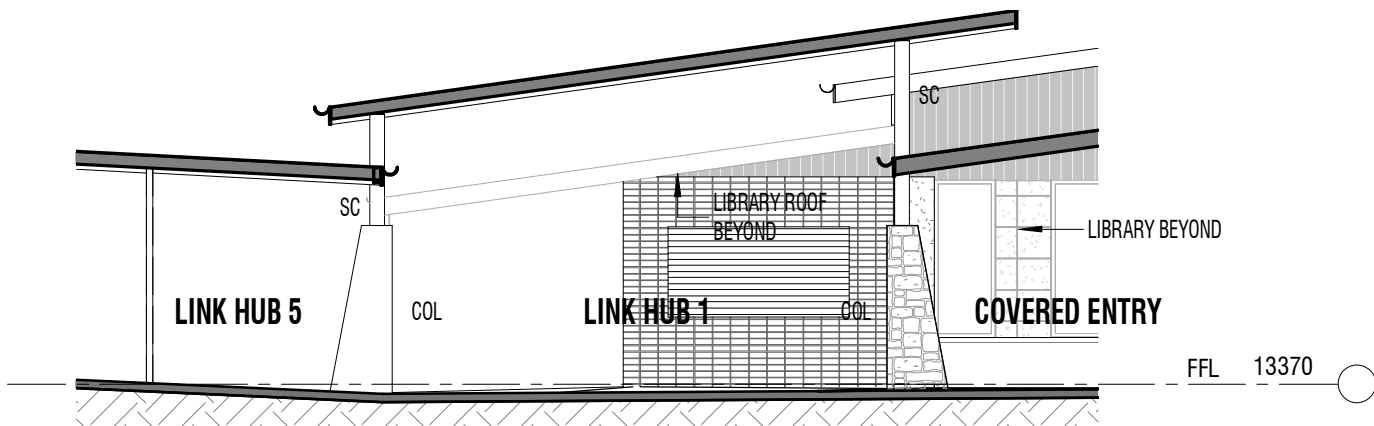

2 LINK HUB 1 SECTION  
1 : 100

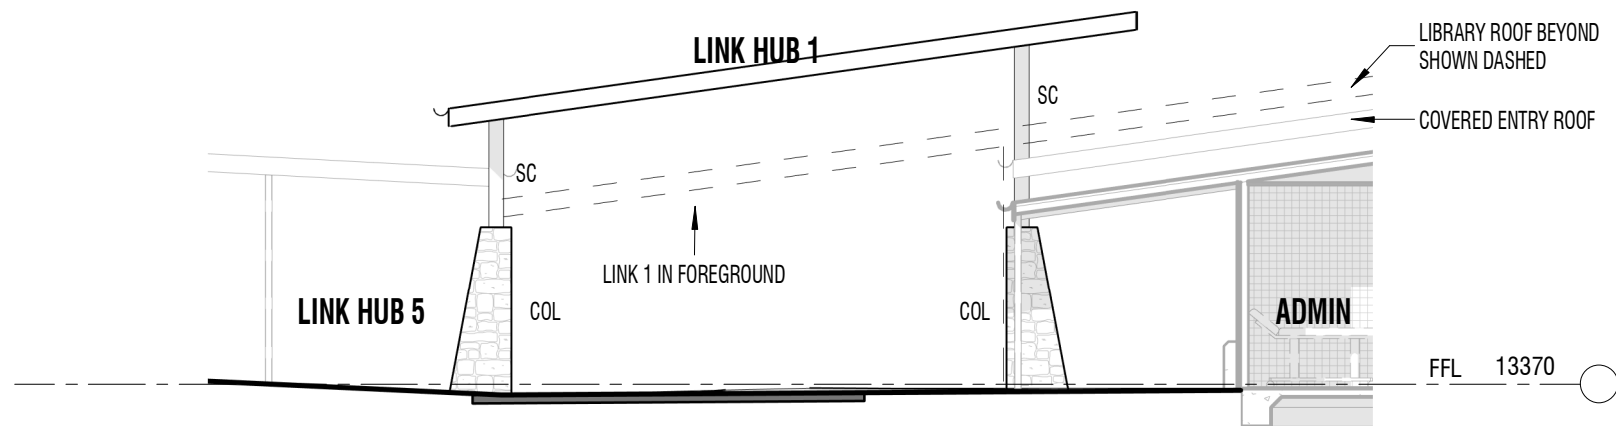

3 LINK HUB 1 EAST ELEVATION  
1 : 100

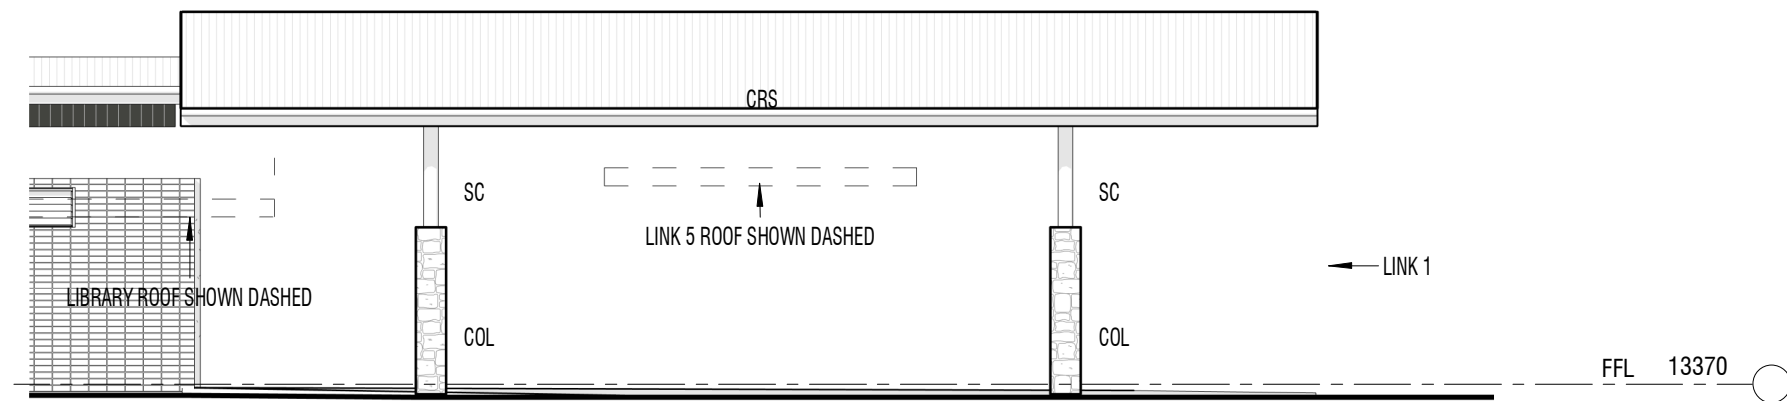

4 LINK HUB 1 SOUTH ELEVATION  
1 : 100

LEGEND

|     |                           |
|-----|---------------------------|
| BAL | BALUSTRADE                |
| CB  | CONCRETE BLOCK            |
| CBR | CONCRETE BLOCK RENDERED   |
| CBS | CONCRETE BLOCK STACK BOND |
| CC  | CONCRETE COLUMN           |
| CFC | COMPRESSED FIBRE CEMENT   |
| COL | COLUMN                    |
| CRS | COLORBOND ROOF SHEETING   |
| DP  | DOWNSPIPE                 |
| FB  | FACE BRICKWORK            |

|        |                             |
|--------|-----------------------------|
| FC     | FIBRE CEMENT                |
| FBS    | FACE BRICK STACK BOND       |
| FR     | FRONTIER CERAMIC CLADDING   |
| HR     | HANDRAIL                    |
| PBD    | PLASTERBOARD                |
| PBD-W  | PLASTERBOARD WET AREA GRADE |
| SC     | STEEL COLUMN                |
| SW PIT | STORMWATER PIT              |
| V1     | VINYL SHEET TYPE 1          |
| V2     | VINYL SHEET TYPE 2          |
| VMC    | VERTICAL METAL CLADDING     |
| VP     | VITRAPANEL CLADDING         |

DRAARCHITECTS

Adrian Borsatto NSW 4172  
(02) 6651 4905  
dracoffs@draarchitects.com.au

Warren Steele NSW 6526  
(02) 6643 4939  
dragraton@draarchitects.com.au  
ABN 12 096 929 387

DRA Architects Pty Ltd accept no responsibility for the accuracy, completeness, or accuracy of the data transferred electronically. Rectification should, where necessary, request a hard copy version for verification. Use of dimensions in preference to scale, all dimensions to be verified on site.

© Copyright  
These drawings and designs and the copyright therein are the property of DRA Architects Pty Ltd and must not be used, retained or copied without the written permission of DRA Architects Pty Ltd  
A.B.N. 120 9692 387

client  
**COFFS HARBOUR  
CHRISTIAN COMMUNITY  
SCHOOL**

project  
**NEW JUNIOR CAMPUS**  
LOT 2, DP 1194621  
BONVILLE STATION RD, BONVILLE

scale 1 : 100  
drawn WDA  
checked WA  
verified AB  
approved AB  
total number of sheets No

@A1



plotted

8/07/2021  
2:52:10 PM


drawing

**LINK HUB PLAN,  
ELEVATIONS AND SECTIONS**

project number drawing number revision  
**20033 LH1-A100 1**



# GAMES COURT

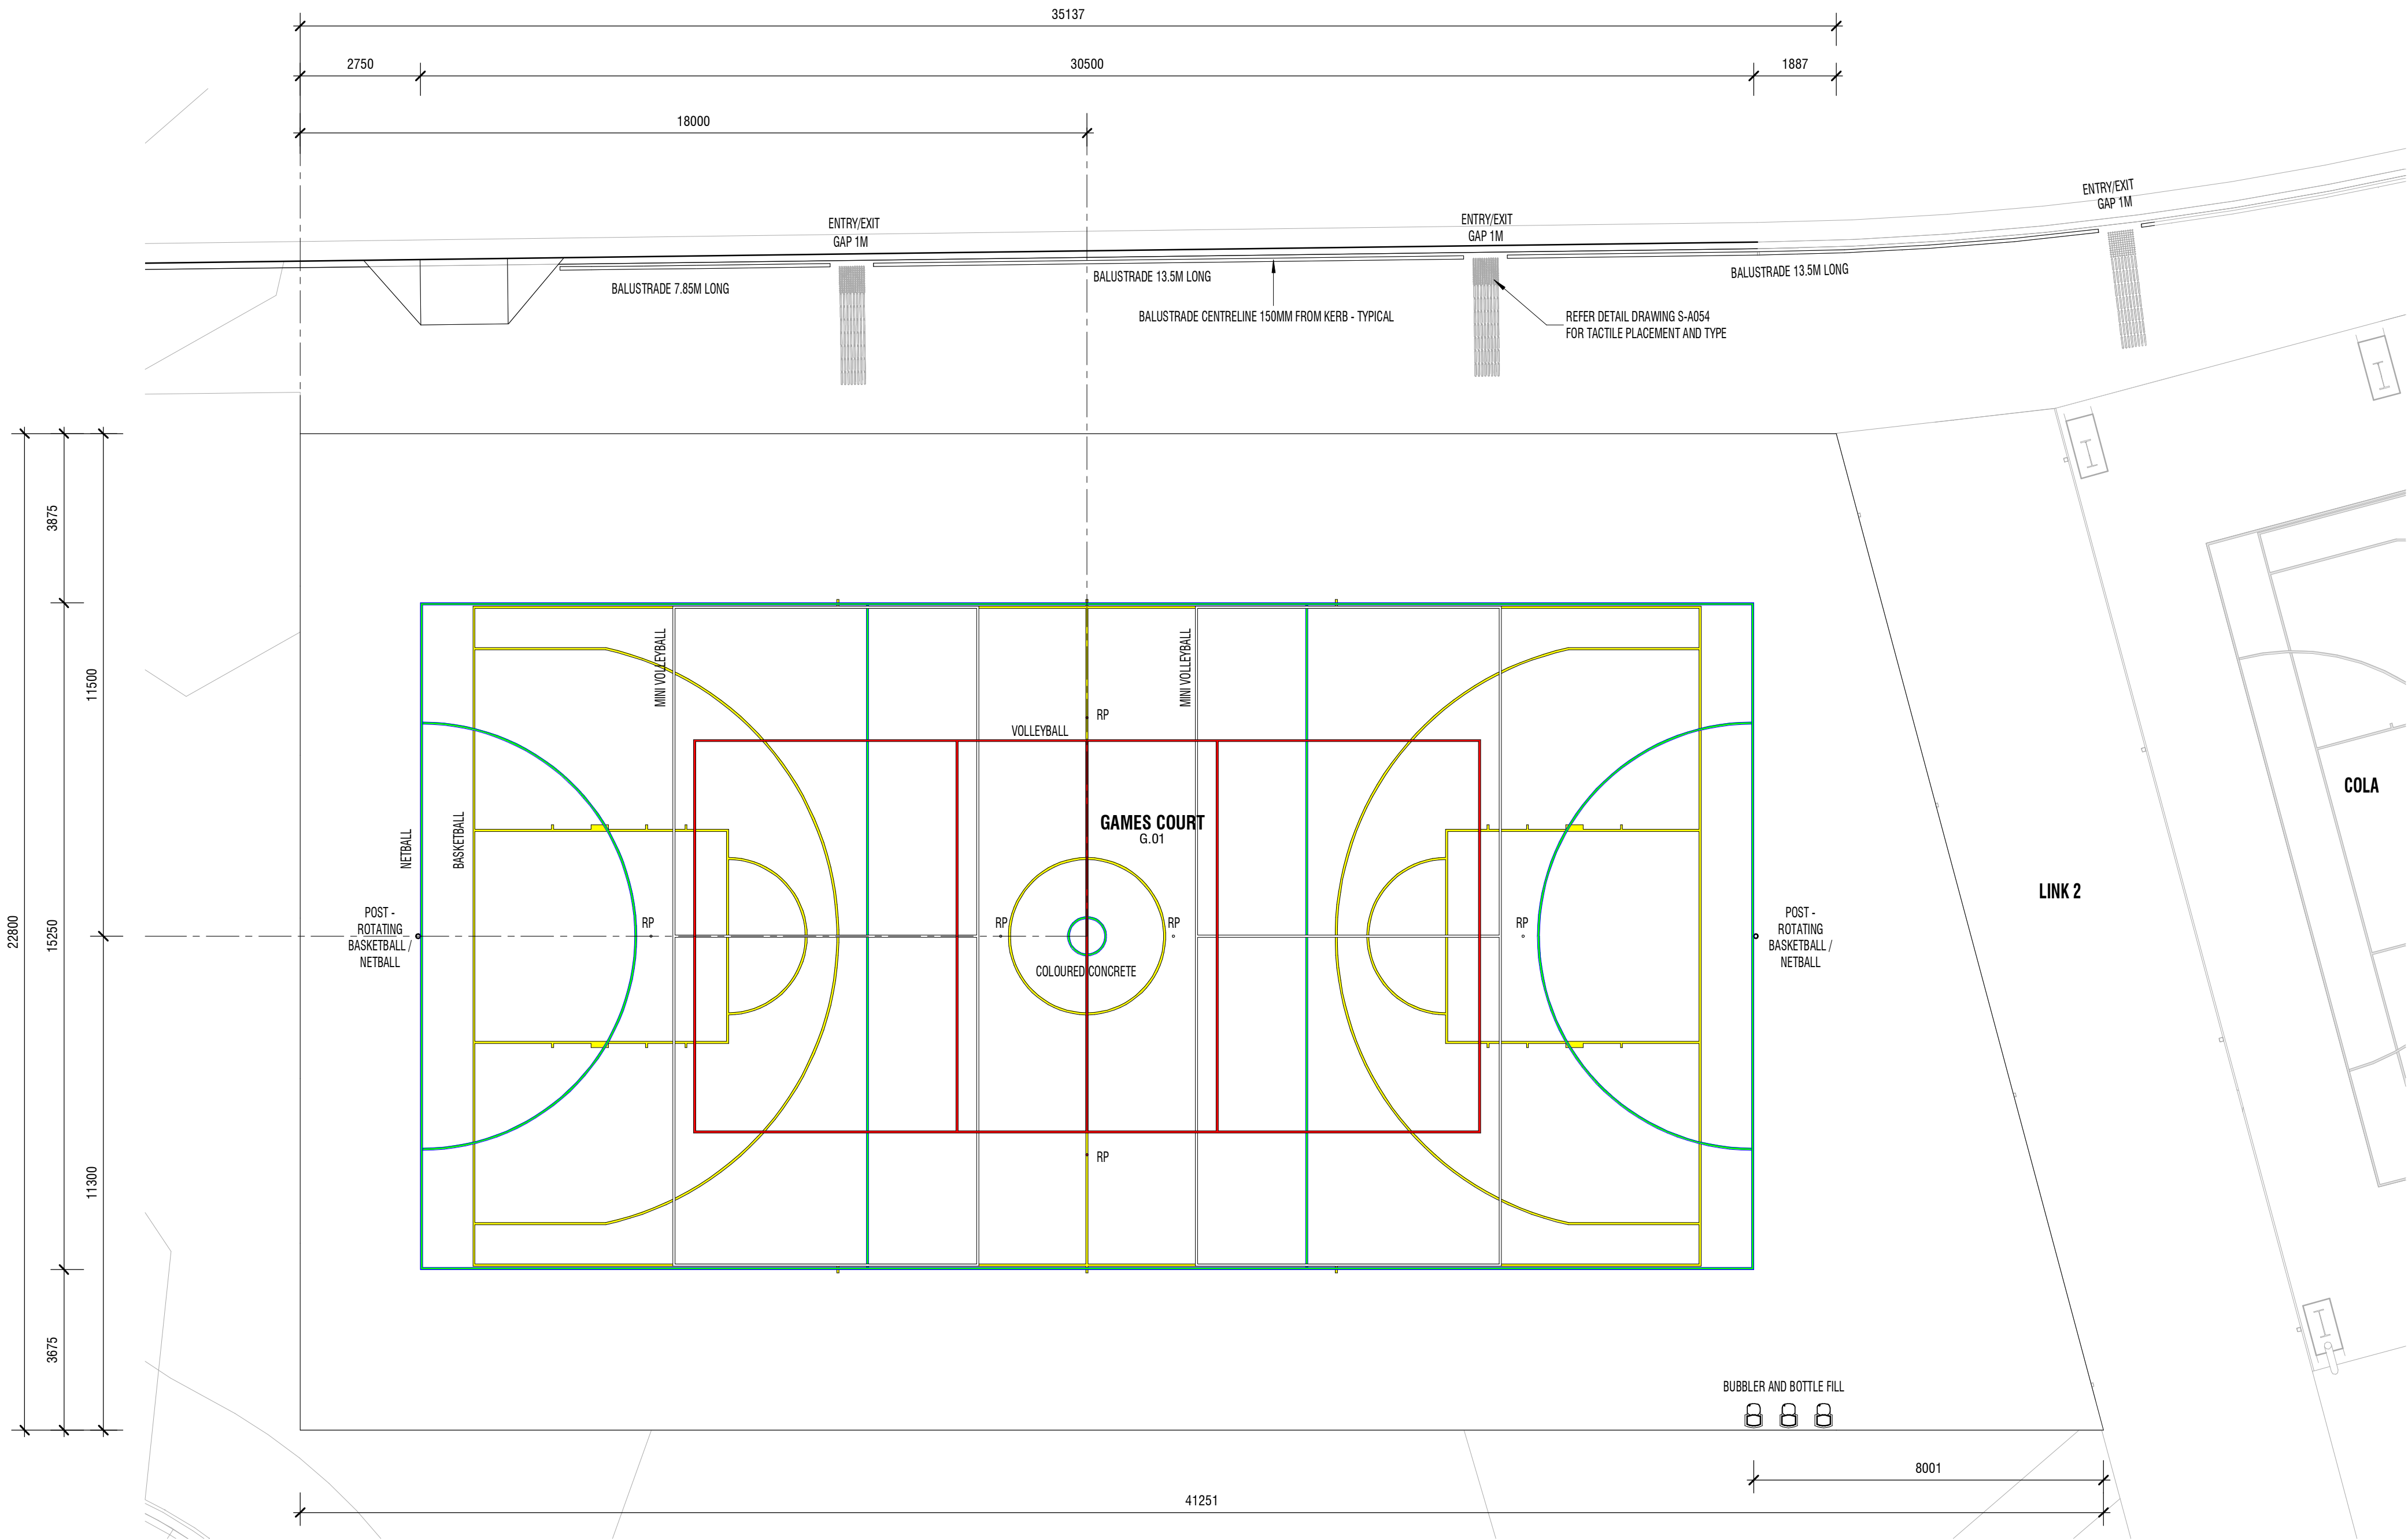

1 GAMES COURT PLAN  
1: 100

**NOTE GAMES POSTS**  
PROVIDE LOCALISED THICKENING OF SLAB UNDER POSTS AND REMOVABLE POSTS TO ENGINEERS DETAILS

**NOTE LEVELS**  
REFER CIVIL DRAWINGS FOR ALL COURT LEVELS

**NOTE GRATED DRAINS AND PITS**  
REFER CIVIL DRAWINGS FOR ALL GRATED DRAINS AND PITS

## LEGEND

BAL BALUSTRADE  
CB CONCRETE BLOCK  
CBR CONCRETE BLOCK RENDERED  
CC CONCRETE COLUMN  
CFC COMPRESSED FIBRE CEMENT  
COL COLUMN  
CP CONCRETE PANEL  
CRS COLORBOND ROOF SHEETING  
DP DOWNPIPE

FB FACE BRICKWORK  
FC FIBRE CEMENT  
FBS FACE BRICK STACK BOND  
FG FIXED GLAZING  
FR FRONT/BACK CERAMIC CLADDING  
HR HANDRAIL  
PBD PLASTERBOARD  
PBD-I PLASTERBOARD IMPACT RESISTANT  
PBD-W PLASTERBOARD WET AREA GRADE  
PS PERFORATED METAL SCREEN  
RP REMOVABLE POST  
SC STEEL COLUMN

SKT SKIRTING TIMBER  
SKV SKIRTING VINYL  
SP STONE PEDESTAL  
SW PIT STORMWATER PIT  
V1 VINYL SHEET TYPE 1  
V2 VINYL SHEET TYPE 2  
VMC VERTICAL METAL CLADDING  
VP VITRAPANEL CLADDING

**DRA**ARCHITECTS  
PTY LTD

Adrian Borsato NSW 4175  
(02) 6651 4905  
draoffs@darchitects.com.au

Warren Steele NSW 6526  
(02) 6643 4939  
dragrafton@darchitects.com.au  
ABN 12 096 929 387

DRA Architects Pty Ltd accept no responsibility for the accuracy, completeness, or security of the data transmitted electronically. Recipients should, when necessary, request a hard copy version for verification. Use of any dimensions in preference to scale. All dimensions to be verified on site.

© Copyright  
These drawings and designs and the copyright therein are the property of DRA Architects Pty Ltd and must not be used, retained or copied without the written permission of DRA Architects Pty Ltd  
A.B.N. 12 096 929 387

client  
**COFFS HARBOUR  
CHRISTIAN COMMUNITY  
SCHOOL**

project  
**NEW JUNIOR CAMPUS**  
LOT 2, DP 1194621  
BONVILLE STATION RD, BONVILLE


scale 1: 100  
drawn WDA  
checked - 06/09/22  
verified - 06/09/22  
approved - 06/09/22  
total number of sheets No

@A1  
plotted  
true north

drawing  
**GAMES COURT PLAN**  
project number drawing number revision  
**20033 DA-G-A100 1**

DA ISSUE



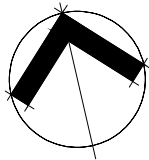

- LEGEND
- Shade tree
  - Medium tree
  - Small tree
  - Garden
  - Turf

- NOTE
- Garden areas and tree locations are indicative only and will require detailed design documentation
  - External seating, shade structures etc. to be implemented as per exempt development guidelines.

| Rev.       | Description | Date | Des. | App. | Chk. |
|------------|-------------|------|------|------|------|
|            |             |      |      |      |      |
| Amendments |             |      |      |      |      |

© GeoLINK

This drawing must not be relied upon for any purpose other than that for which it was prepared or by any person or corporation other than the referred client.



www.geolink.net.au

**Lennox Head Office**  
PO Box 119  
Lennox Head NSW 2478  
Tel: 02 6687 7666

**Coffs Harbour Office**  
PO Box 1446  
Coffs Harbour NSW 2450  
Tel: 02 6651 7666

**Armidale Office**  
PO Box 1267  
Armidale NSW 2350  
Tel: 02 6772 0454

**Lismore Office**  
PO Box 229  
Lismore NSW 2480  
Tel: 02 6621 6677

Email: [info@geolink.net.au](mailto:info@geolink.net.au)

quality solutions sustainable future

Project Title  
**New Junior Campus**

Client  
**CHCCS Bonville**

|                        |    |       |            |         |    |
|------------------------|----|-------|------------|---------|----|
| Designed               | RE | Drawn | RE         | Checked | AB |
| Approved               | RE | Date  | 20/04/2021 |         |    |
| XREFs                  |    |       |            |         |    |
| Scale                  |    |       |            |         |    |
| metres 0 5 10 15 20 25 |    |       |            |         |    |

Drawing Title  
**Development Application  
Overall Site Plan**

Drawing Number  
**DA-02**

Revision