

Attachment B



2	06/08/22	PARKING AND PATHS UPDATED, PUMP HOUSE UPDATED, ACCESSIBLE PARKING TO CARPARK ONLY - NOT SERVICE BAY	WA	AB
1	25/08/21	DA ISSUE - CONTROLLED - CHANGES WILL BE ADVISED	WA	AB
rev	date	details	initials	checked

CONTROLLED - CHANGES WILL BE ADVISED

Y:\Projects\2020-2023 - CHOCJ JUNIOR SCHOOL CAMPUS3_DRA REVIT DA-20203-3ite.rvt

2	06/09/22	PARKING AND PATHS UPDATED, PUMP HOUSE UPDATED.	WA	AB
1	25/06/21	ACCESSIBLE PARKING TO CARPARK ONLY - NOT SERVICE BAY	WA	AB
REV	DATE	DESCRIPTION	BY	CHECKED

CONTROLLED - CHANGES WILL BE ADVISED				
V:\Projects\20033-2003 - CHCOSS JUNIOR SCHOOL CAMPUS\3_DRA REV\DA-20033-SITE-A1				

DRA ARCHITECTS
Adrian Borsato NSW 4175
(02) 6651 4905
draoffs@draarchitects.com.au

Warren Steele NSW 6526
(02) 6643 4939
draoffs@draarchitects.com.au
ABN 12 096 929 387

DRA Architects Pty Ltd accept no responsibility for the accuracy, completeness, or accuracy of the data transferred electronically. Mechanical, electrical, plumbing, and other services are to be verified on site. These drawings and designs and the copyright thereof are the property of DRA Architects Pty Ltd and must not be used, retained or copied without the written permission of DRA Architects Pty Ltd. A.B.N. 12 096 929 387

client
COFFS HARBOUR CHRISTIAN COMMUNITY SCHOOL

project
NEW JUNIOR CAMPUS
LOT 2, DP 1194621
BONVILLE STATION RD, BONVILLE

scale	As indicated	@A1	plotted	6/09/2022 4:08:46 PM
drawn	WA			
checked	WA	06/09/22		
verified	AB	06/09/22		
approved	AB	06/09/22		
total number of sheets	No			

S-OVERALL SITE PLAN
project number drawing number revision
20033 DA-S-A050 2

DA ISSUE



2	06/09/22	PARKING AND PAVING UPDATED, PUMP HOUSE UPDATED, ACCESSIBLE PARKING TO CARPARK ONLY - NOT SERVICE BAY, RETAINING WALL ADDED	WA	AB
1	25/06/21	DA SUBMITTAL - CONTROLLED - CHANGES WILL BE ADVISED	WA	AB
REV	DATE	REVISION	BY	CHECKED

BAL	BALUSTRADE
CB	CONCRETE BLOCK
CBR	CONCRETE BLOCK STACK BOND
CBS	CONCRETE BLOCK STACK BOND
CC	CONCRETE COLUMN
CFC	COMPRESSED FIBRE CEMENT
COL	COLUMN
CP	CONCRETE PANEL
CRS	COLORBOND ROOF SHEETING
DP	DOWNSPIPE

FB	FACE BRICKWORK
FC	FIBRE CEMENT
FBS	FACE BRICK STACK BOND
FG	FIXED GLAZING
FR	FRONTK CERAMIC CLADDING
HR	HANDRAIL
PBD	PLASTERBOARD
PBD-I	PLASTERBOARD IMPACT RESISTANT
PBD-W	PLASTERBOARD WET AREA GRADE
PS	PERFORATED METAL SCREEN
SC	STEEL COLUMN
SKT	SKIRTING TIMBER

SKCT	SKIRTING CERAMIC TILE
SKV	SKIRTING VINYL
SP	STONE PEDESTAL
SW-PIT	STORMWATER PIT
V1	VINYL SHEET TYPE 1
V2	VINYL SHEET TYPE 2
VMC	VERTICAL METAL CLADDING
VP	VITRAPANEL CLADDING

FC	FACE BRICKWORK
FBS	FIBRE CEMENT
FG	FIXED GLAZING
FR	FRONTK CERAMIC CLADDING
HR	HANDRAIL
PBD	PLASTERBOARD
PBD-I	PLASTERBOARD IMPACT RESISTANT
PBD-W	PLASTERBOARD WET AREA GRADE
PS	PERFORATED METAL SCREEN
SC	STEEL COLUMN
SKT	SKIRTING TIMBER

DRAARCHITECTS
PTY LTD

Adrian Boraso NSW 4175
(02) 6651 4905
draoffs@draarchitects.com.au

Warren Steele NSW 6526
(02) 6643 4939
dragrafton@draarchitects.com.au
ABN 12 096 929 387

DRA Architects Pty Ltd accept no responsibility for the accuracy, completeness, or security of the data transferred electronically. Rectification should, where necessary, request a hard copy version for verification. Use of dimensions in preference to scale, all dimensions to be verified on site.

© Copyright
These drawings and designs and the copyright therein are the property of DRA Architects Pty Ltd and must not be used, retained or copied without the written permission of DRA Architects Pty Ltd
A.B.N. 12 096 929 387

client
**COFFS HARBOUR
CHRISTIAN COMMUNITY
SCHOOL**

project
NEW JUNIOR CAMPUS
LOT 2, DP 1194621
BONVILLE STATION RD, BONVILLE

scale 1:500
drawn WA
checked WA
verified AB
approved AB
total number of sheets No

@A1
06/09/22
06/09/22
06/09/22
true north

plotted
N
4/07/2022
4:07:30 PM

drawing
S-SITE PLAN STAGE 1
project number drawing number revision
20033 DA-S-A051 2

BUILDING AND COVERED AREAS STAGE 1

BUILDING AREAS

LIBRARY	731.7 m ²
ADMIN	527.3 m ²
CANTEEN	216.8 m ²
MIDDLE 1	680.7 m ²
PUMP HOUSE	70.0 m ²

MAJOR COVERED AREAS

LIBRARY COLA	250 m ²
COLA	1014 m ²
COVERED ENTRY	405 m ²
COVERED WAITING	150 m ²
LINK HUB 1	136 m ²
LINK HUB 2	129 m ²

EXISTING SCHOOL

LOT 1
DP 1029853

LEVELS NOTE

REFER TO CIVIL DRAWINGS
FOR ALL SITE LEVELS

LANDSCAPING NOTE

REFER LANDSCAPE DRAWINGS FOR ALL
LANDSCAPING

BUILDING / GRID SETOUT

REFER DRAWING S-A070
FOR BUILDING / GRID SITE
SETOUT

DA ISSUE



1 OVERALL SITE ROOF PLAN
1 : 500

ROOF NOTE
REFER ROOF PLANS PER
BUILDING FOR DETAILED PLANS

DA ISSUE

1	25/06/21	DA ISSUE - CONTROLLED - CHANGES WILL BE ADVISED	WA	AE
REV	DATE	REASON	INITIALS	CHECKED
CONTROLLED - CHANGES WILL BE ADVISED				
V:\Projects\2020\2003 - COFFS JUNIOR SCHOOL CAMPUS\3_DRA REV\DA-2003-SITE.rvt				

LEGEND		FB	FACE BRICKWORK	SKCT	SKIRTING CERAMIC TILE
BAL	BALUSTRADE	FC	FIBRE CEMENT	SKV	SKIRTING VINYL
CB	CONCRETE BLOCK	FBS	FACE BRICK STACK BOND	SP	STONE PEDESTAL
CBR	CONCRETE BLOCK RENDERED	FG	FIXED GLAZING	SNV PIT	STORMWATER PIT
CBS	CONCRETE BLOCK STACK BOND	FR	FRONTK CERAMIC CLADDING	V1	VINYL SHEET TYPE 1
CC	CONCRETE COLUMN	HR	HANDRAIL	V2	VINYL SHEET TYPE 2
CFC	COMPRESSED FIBRE CEMENT	PBD	PLASTERBOARD	VMC	VERTICAL METAL CLADDING
COL	COLUMN	PBD-I	PLASTERBOARD IMPACT RESISTANT	VP	VITRAPANEL CLADDING
CP	CONCRETE PANEL	PBD-W	PLASTERBOARD WET AREA GRADE		
CRS	COLORBOND ROOF SHEETING	PS	PERFORATED METAL SCREEN		
DP	DOWPIPE	SC	STEEL COLUMN		
		SKT	SKIRTING TIMBER		

DRAARCHITECTS

PTY LTD

Adrian Borsato NSW 4175
(02) 6651 4905
draoffs@draarchitects.com.au

Warren Steele NSW 6526
(02) 6643 4939
dragraton@draarchitects.com.au
ABN 12 096 929 387

DRA Architects Pty Ltd accept no responsibility for the accuracy, completeness, or security of the data transmitted electronically. Modification, deletion, or recovery of data is not guaranteed. Request a hard copy version for verification. Use of data is subject to the terms and conditions of the license agreement. All dimensions to be verified on site.

© Copyright

These drawings and designs and the copyright therein are the property of DRA Architects Pty Ltd and must not be used, retained or copied without the written permission of DRA Architects Pty Ltd. A.B.N. 12 096 929 387

client

**COFFS HARBOUR
CHRISTIAN COMMUNITY
SCHOOL**

project

NEW JUNIOR CAMPUS

LOT 2, DP 1194621
BONVILLE STATION RD, BONVILLE


scale	As indicated	@A1	plotted	N	6/09/2022 4:07:25 PM
drawn	WA				
checked	WA	25/06/21			
verified	AB	25/06/21			
approved	AB	25/06/21			
total number of sheets	No			true north	

drawing			OVERALL SITE ROOF PLAN		
project number	drawing number	revision	20033	DA-S-A150	1



NORTH ELEVATION PERSPECTIVE VIEW

ROOM AREAS ADMINISTRATION		
ROOM NAME	NO.	AREA
OFFICE	A.01	14.4 m ²
OFFICE	A.02	14.2 m ²
OFFICE	A.03	14.2 m ²
OFFICE	A.04	14.2 m ²
CONFERENCE	A.05	21.6 m ²
CONFERENCE	A.06	21.6 m ²
MALE	A.07	9.7 m ²
LAUNDRY	A.08	14.3 m ²
CLEANER STORE	A.09	12.0 m ²
CORRIDOR	A.10	56.4 m ²
RECEPTION	A.11	26.7 m ²
CLERICAL	A.12	38.2 m ²
PRINT ROOM AND FILING	A.13	21.0 m ²
SICK BAY	A.14	7.3 m ²
ACCESS WC	A.15	4.4 m ²
TRIAGE	A.16	7.6 m ²
SICK BAY 2	A.17	5.3 m ²
AMB WC	A.18	2.2 m ²
SUPPORT	A.19	9.8 m ²
TIME OUT	A.20	5.0 m ²
COMMS	A.21	7.5 m ²
STAFF COMMON ROOM	A.22	61.3 m ²
STAFF WORK ROOM	A.23	92.2 m ²
STORE	A.24	2.3 m ²
ACC WC SHR	A.25	6.6 m ²
HWS	A.26	0.9 m ²
EDB	A.27	0.9 m ²
FEM	A.28	8.2 m ²

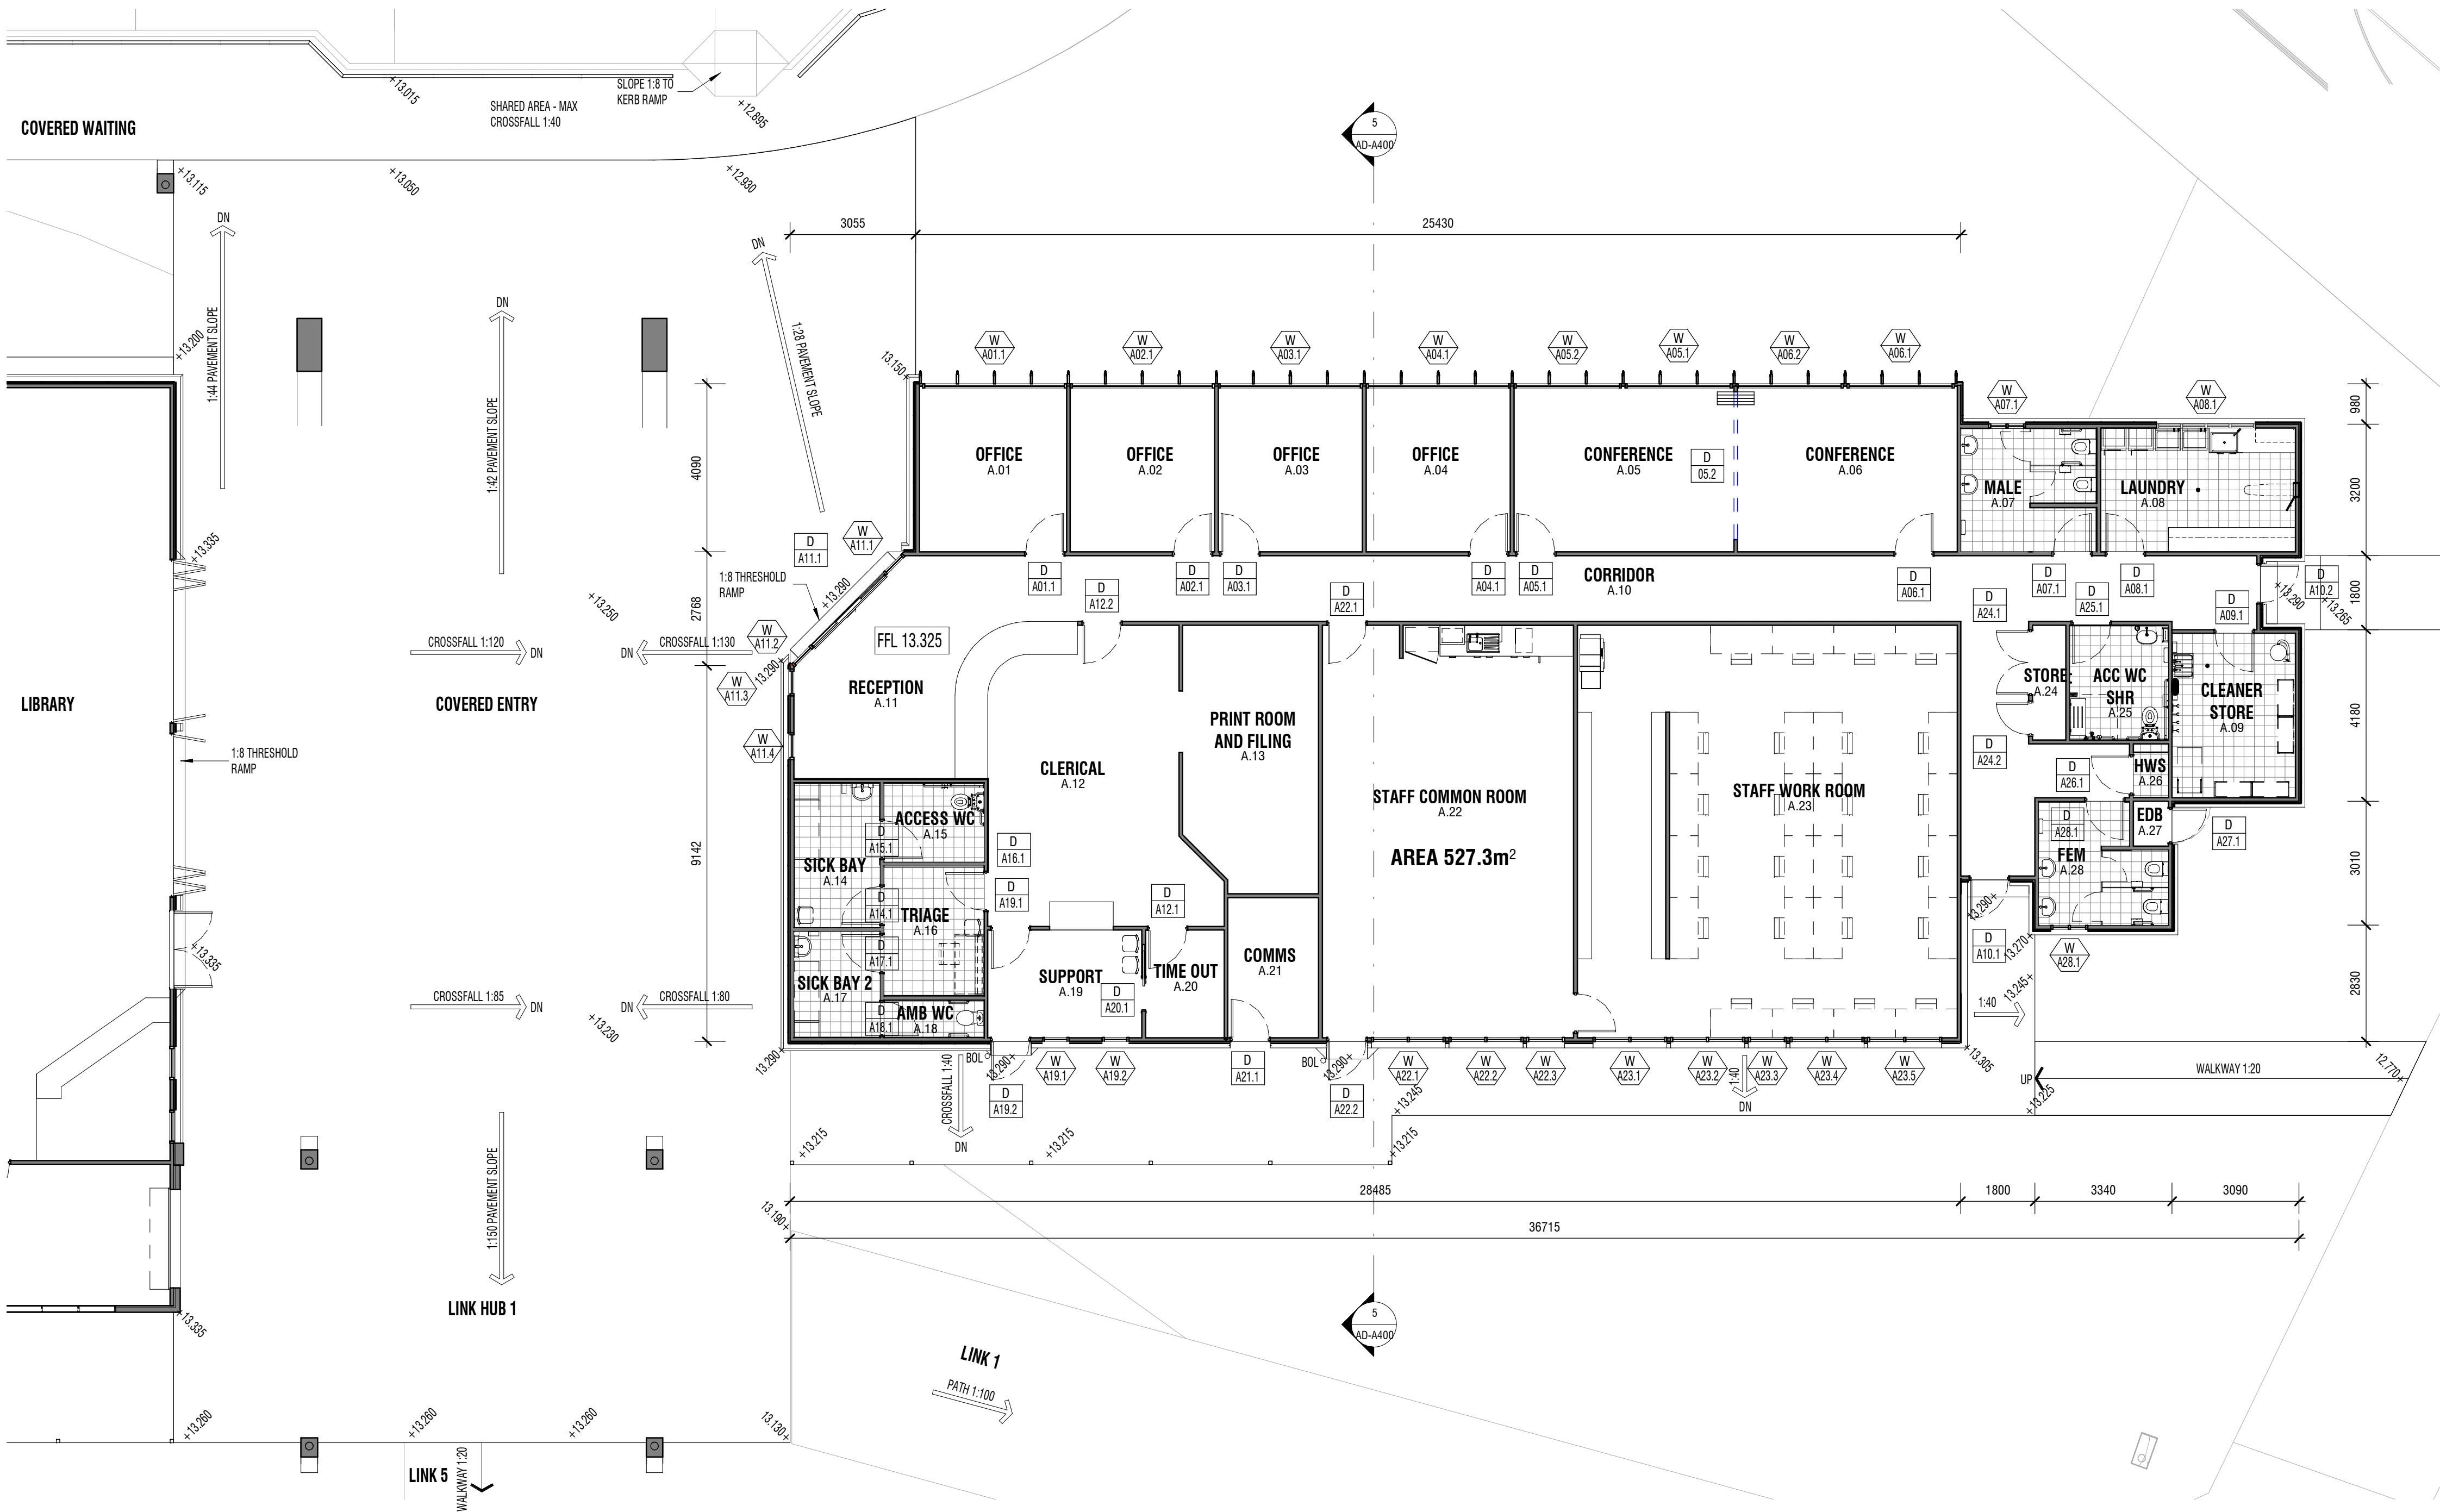

LEGEND

BAL	BALUSTRADE
CB	CONCRETE BLOCK
CBR	CONCRETE BLOCK RENDERED
CBS	CONCRETE BLOCK STACK BOND
CC	CONCRETE COLUMN
CFC	COMPRESSED FIBRE CEMENT
COL	COLUMN
CRS	COLORBOND ROOF SHEETING
DP	DOWNSPIPE
FB	FACE BRICKWORK

FC	FIBRE CEMENT
FBS	FACE BRICK STACK BOND
FR	FRONTIER CERAMIC CLADDING
HR	HANDRAIL
PBD	PLASTERBOARD
PBD-W	PLASTERBOARD WET AREA GRADE
SC	STEEL COLUMN
SW PIT	STORMWATER PIT
V1	VINYL SHEET TYPE 1
V2	VINYL SHEET TYPE 2
VVC	VERTICAL METAL CLADDING
VP	VITRAPANEL CLADDING

DRAARCHITECTS

Adrian Borasio NSW 4172
(02) 6651 4905
draoffs@draarchitects.com.au

Warren Steele NSW 6526
(02) 6643 4939
dragrafton@draarchitects.com.au
ABN 12 096 929 387

DRA Architects Pty Ltd accept no responsibility for the accuracy, completeness, or suitability of the data transferred electronically. Recipients, users, or third parties request a hard copy version for verification. Use of dimensions in preference to scale, all dimensions to be verified on site.

© Copyright
These drawings and designs and the copyright therein are the property of DRA Architects Pty Ltd and must not be used, retained or copied without the written permission of DRA Architects Pty Ltd
A.B.N. 120 969 929 387

client
**COFFS HARBOUR
CHRISTIAN COMMUNITY
SCHOOL**


project
NEW JUNIOR CAMPUS
LOT 2, DP 1194621
BONVILLE STATION RD, BONVILLE

scale 1:100
drawn WDA
checked WA
verified AB
approved AS
total number of sheets No


@A1
18/06/21
18/06/21
18/06/21
No

drawing
**ADMINISTRATION PLAN AND
PERSPECTIVE VIEW**
project number drawing number revision
20033 AD-A100 1


DA ISSUE

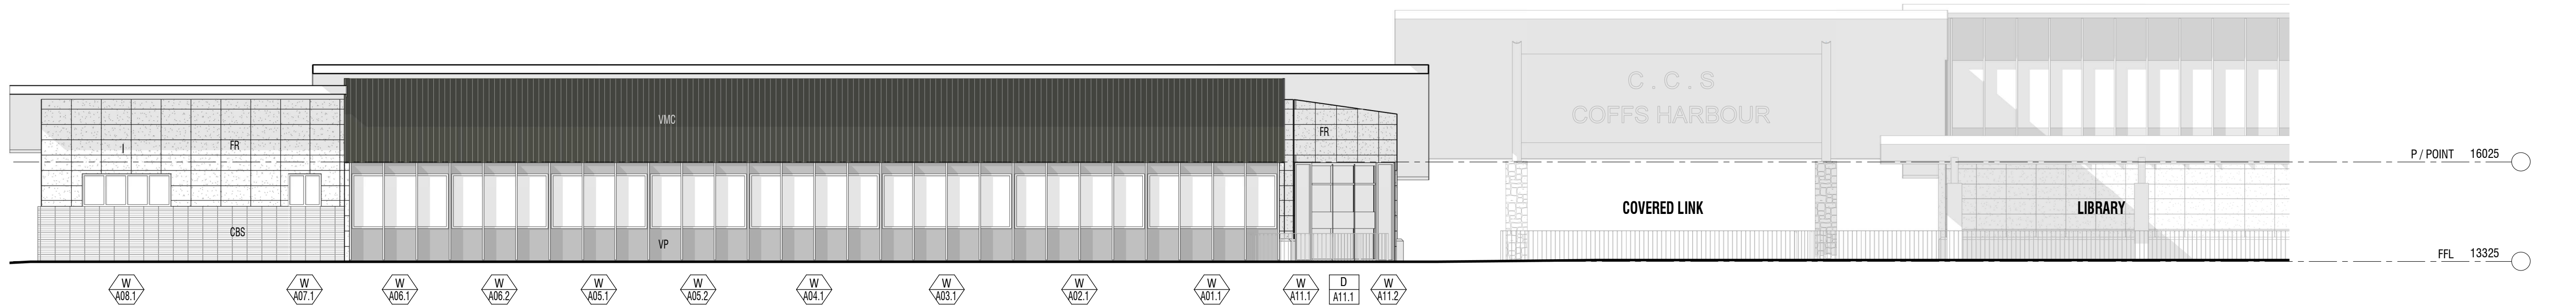


1 NORTH ELEVATION
1 : 100

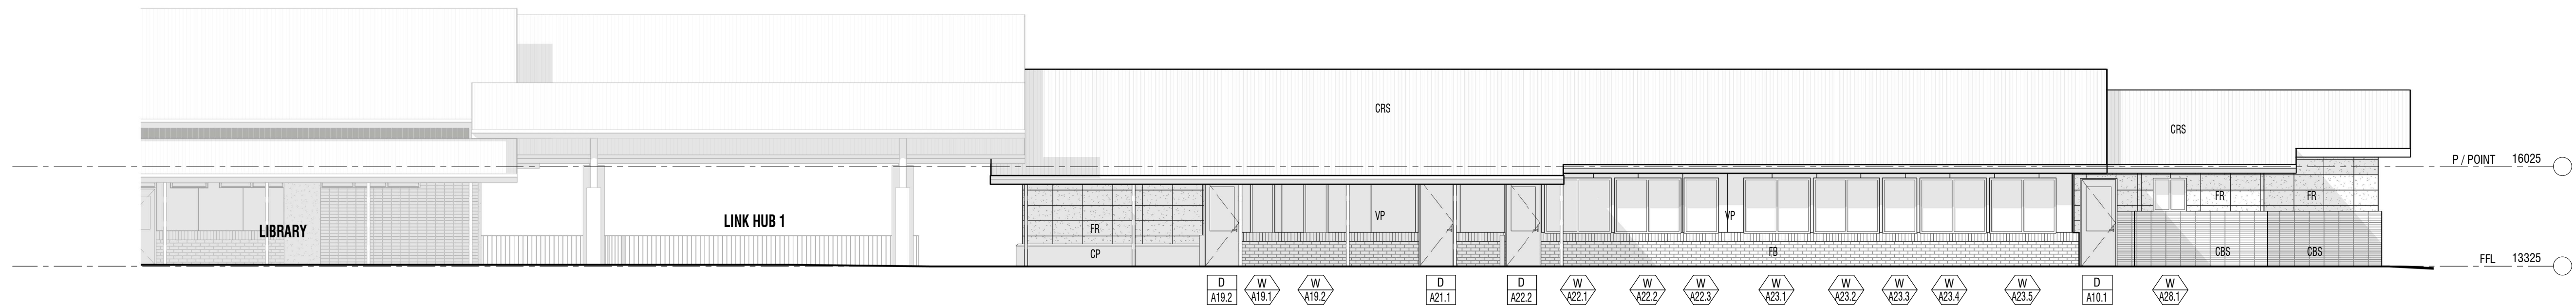


2 SOUTH ELEVATION
1 : 100

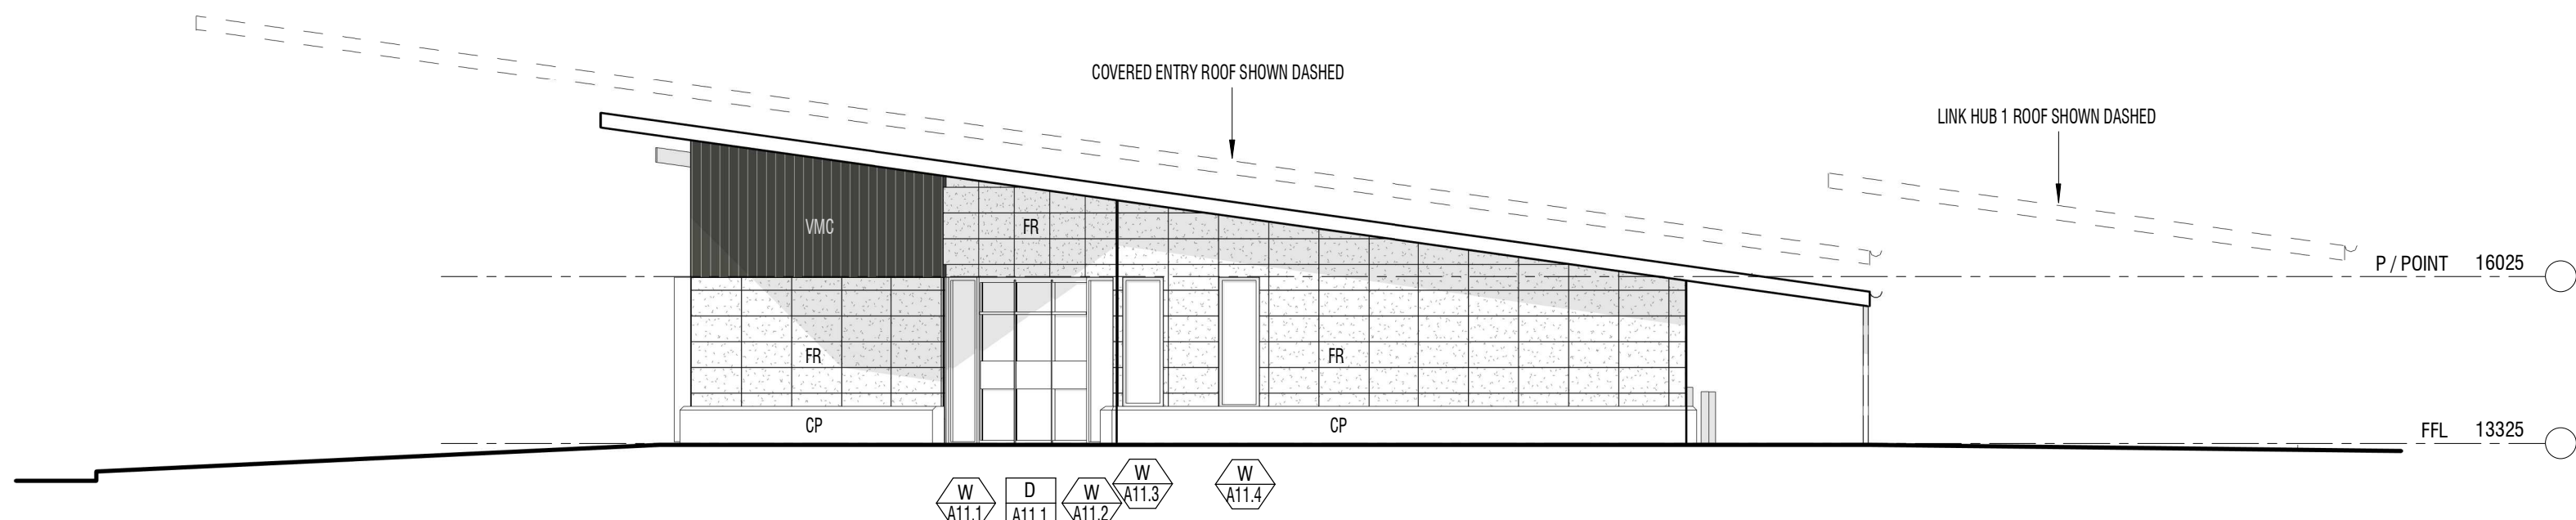

3 WEST ELEVATION
1 : 100

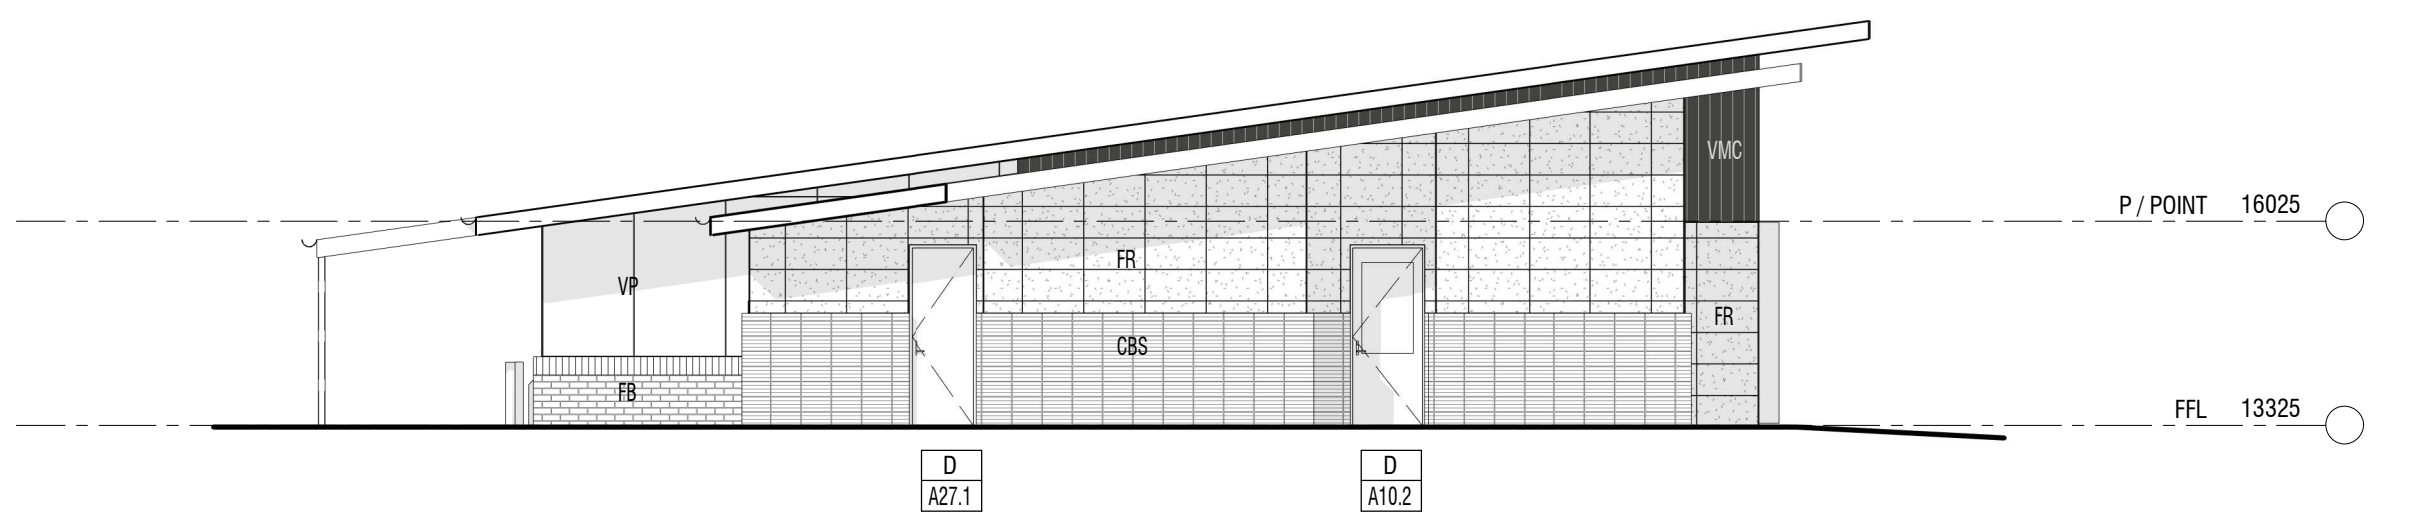

4 EAST ELEVATION
X-A150
1 : 100

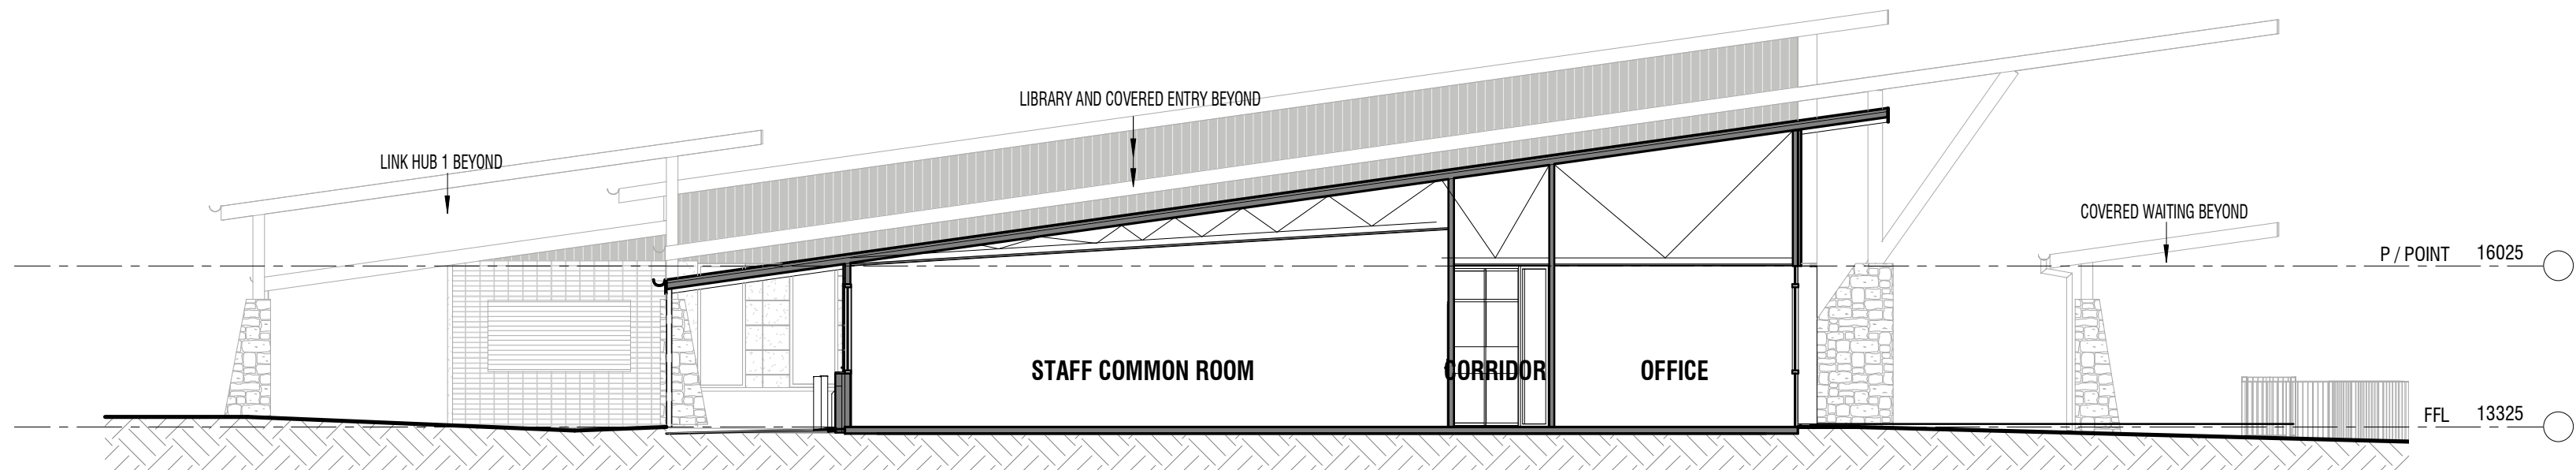

5 SECTION
AD-A100
1 : 100

LEGEND

BAL	BALUSTRADE	FB	FACE BRICKWORK	VP	VITRAPANEL CLADDING
CB	CONCRETE BLOCK	FC	FIBRE CEMENT		
CBR	CONCRETE BLOCK RENDERED	FBS	FACE BRICK STACK BOND		
CBS	CONCRETE BLOCK STACK BOND	FR	FRONTK CERAMIC CLADDING		
CC	CONCRETE COLUMN	HR	HANDRAIL		
CFC	COMPRESSED FIBRE CEMENT	PBD	PLASTERBOARD		
COL	COLUMN	PBD-W	PLASTERBOARD WET AREA GRADE		
CP	CONCRETE PANEL	SC	STEEL COLUMN		
CRS	COLORBOND ROOF SHEETING	SW PIT	STORMWATER PIT		
DP	DOWNSPIPE	V1	VINYL SHEET TYPE 1		
		V2	VINYL SHEET TYPE 2		
		VMC	VERTICAL METAL CLADDING		

DRAARCHITECTS

Adrian Borsatto NSW 4172
(02) 6651 4905
dracoffs@draarchitects.com.au

Warren Steele NSW 6526
(02) 6643 4939
dragraton@draarchitects.com.au
ABN 12 096 929 387

DRA Architects Pty Ltd accept no responsibility for the accuracy, completeness, or accuracy of the data transferred electronically. Rectification should, where necessary, request a hard copy version for verification. Use stated dimensions in preference to scale. All dimensions to be verified on site.

© Copyright
These drawings and designs and the copyright therein are the property of DRA Architects Pty Ltd and must not be used, retained or copied without the written permission of DRA Architects Pty Ltd
A.B.N. 120 9692 9297

client
**COFFS HARBOUR
CHRISTIAN COMMUNITY
SCHOOL**

project
NEW JUNIOR CAMPUS
LOT 2, DP 1194621
BONVILLE STATION RD, BONVILLE

scale 1 : 100
drawn WDA
checked WA 18/06/21
verified AB 18/06/21
approved AB 18/06/21
total number of sheets No

@A1
plotted
8/07/2021
4:14:42 PM
true north


drawing	ADMINISTRATION ELEVATIONS AND SECTION	
project number	drawing number	revision
20033	AD-A400	1

DA ISSUE



NORTH WEST PERSPECTIVE VIEW

ROOM AREAS LIBRARY		
ROOM NAME	NO.	AREA
MALE WC	J2.18	Not Placed
LIBRARY	L01	624.3 m ²
RECEPTION	L02	10.4 m ²
CAFE	L03	16.4 m ²
FEMALE	L04	10.8 m ²
COR	L05	5.4 m ²
ACCESS WC	L06	5.5 m ²
MALE	L07	3.1 m ²
RESOURCE ROOM	L08	35.1 m ²
MDR1	L09	1.0 m ²
LIBRARY COLA	L10	487.8 m ²
FEMALE WC	L11	14.0 m ²
MALE WC	L12	17.9 m ²

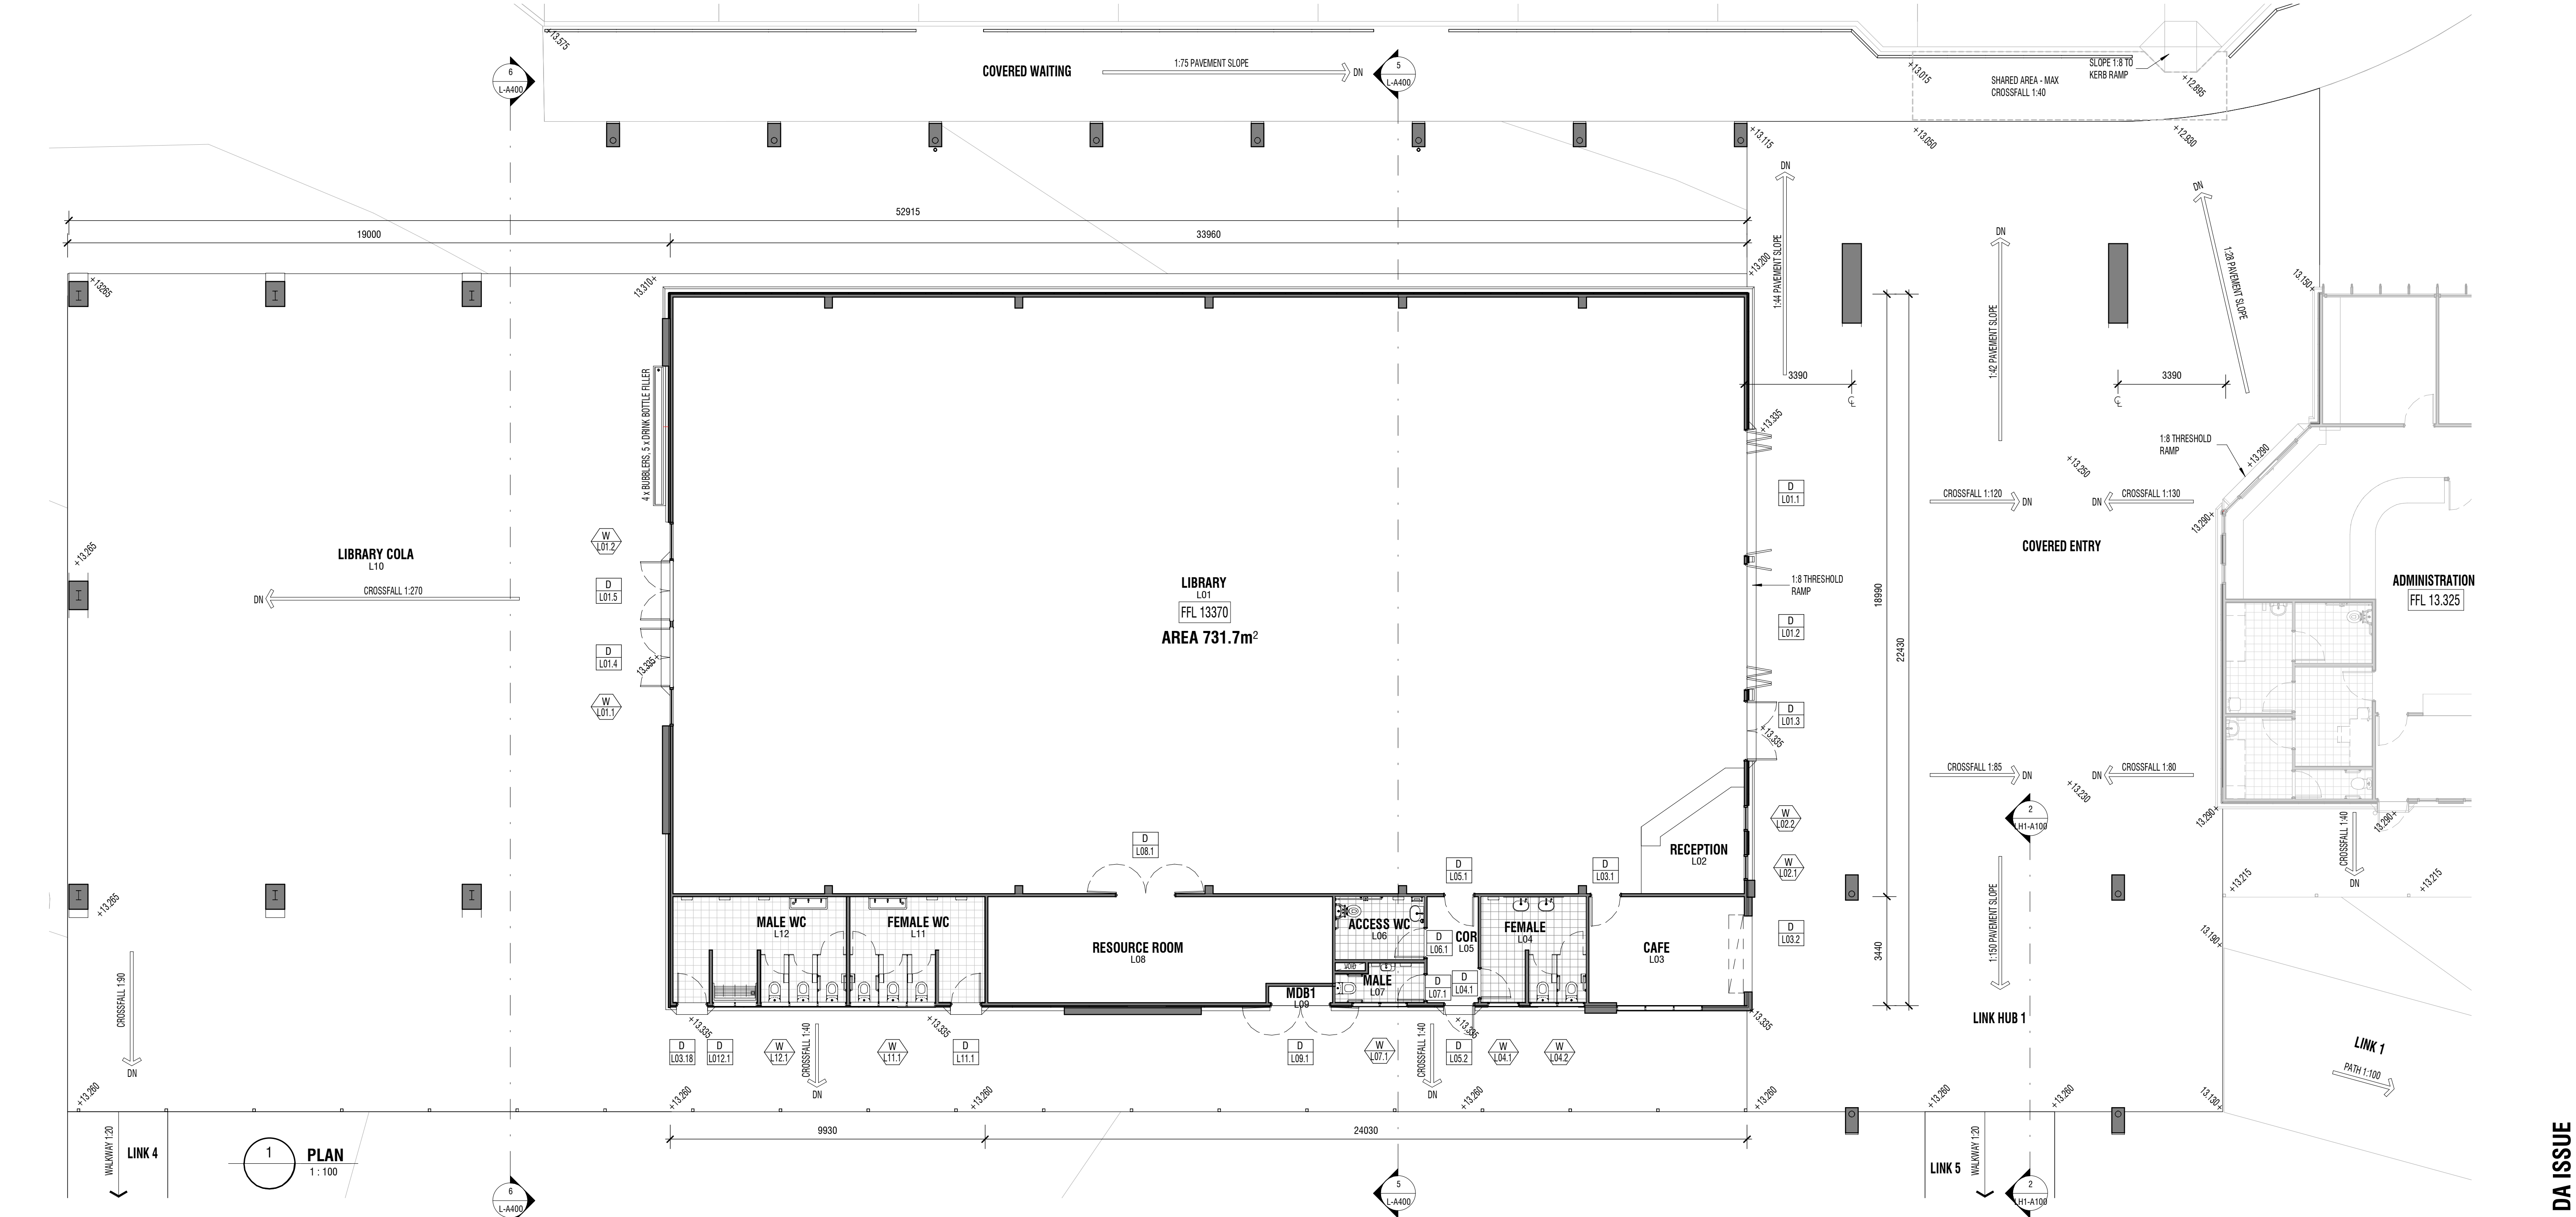

1

25/06/21

DA ISSUE

LIBRARY PLAN AND PERSPECTIVE VIEW

2

25/06/21

DA ISSUE

LIBRARY PLAN AND PERSPECTIVE VIEW

DA ARCHITECTS

Adrian Borsatto NSW 4172 (02) 6651 4905 draacoffs@draarchitects.com.au

Warren Steele NSW 6526 (02) 6643 4939 dragraton@draarchitects.com.au

ABN 12 096 929 387

DA Architects Pty Ltd accept no responsibility for the accuracy, completeness, or suitability of the data transferred electronically. The data is provided as a guide only and is not intended to be used as a basis for any decision. 

© Copyright

The drawings and designs and the copyright therein are the property of DA Architects Pty Ltd and must not be used, retained or copied without the written permission of DA Architects Pty Ltd. A.B.N. 12 096 929 387

client

COFFS HARBOUR CHRISTIAN COMMUNITY SCHOOL

project

NEW JUNIOR CAMPUS

LOT 2, DP 1194621 BONVILLE STATION RD, BONVILLE

scale 1:100

drawn WDA

checked WA

verified AB

approved AB

total number of sheets No

@A1

plotted

8/07/2021 2:51:55 PM

project number





drawing number


revision

20033 L-A100


1

DA ISSUE

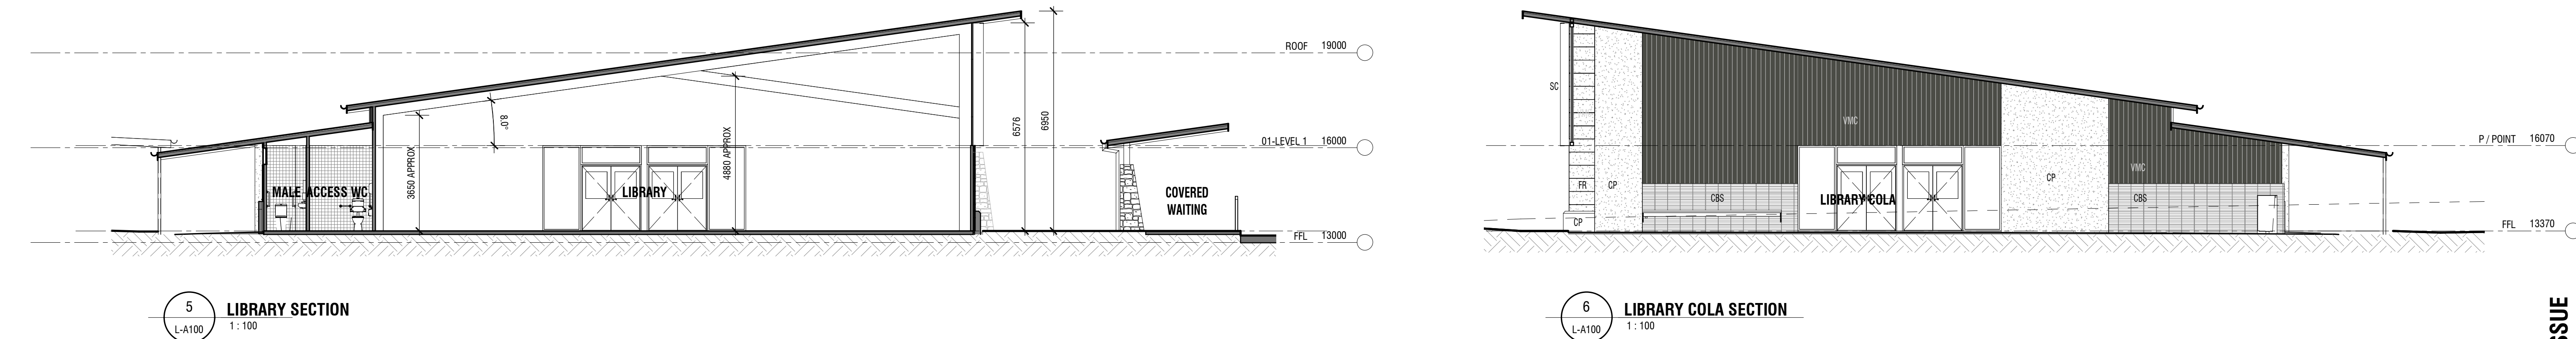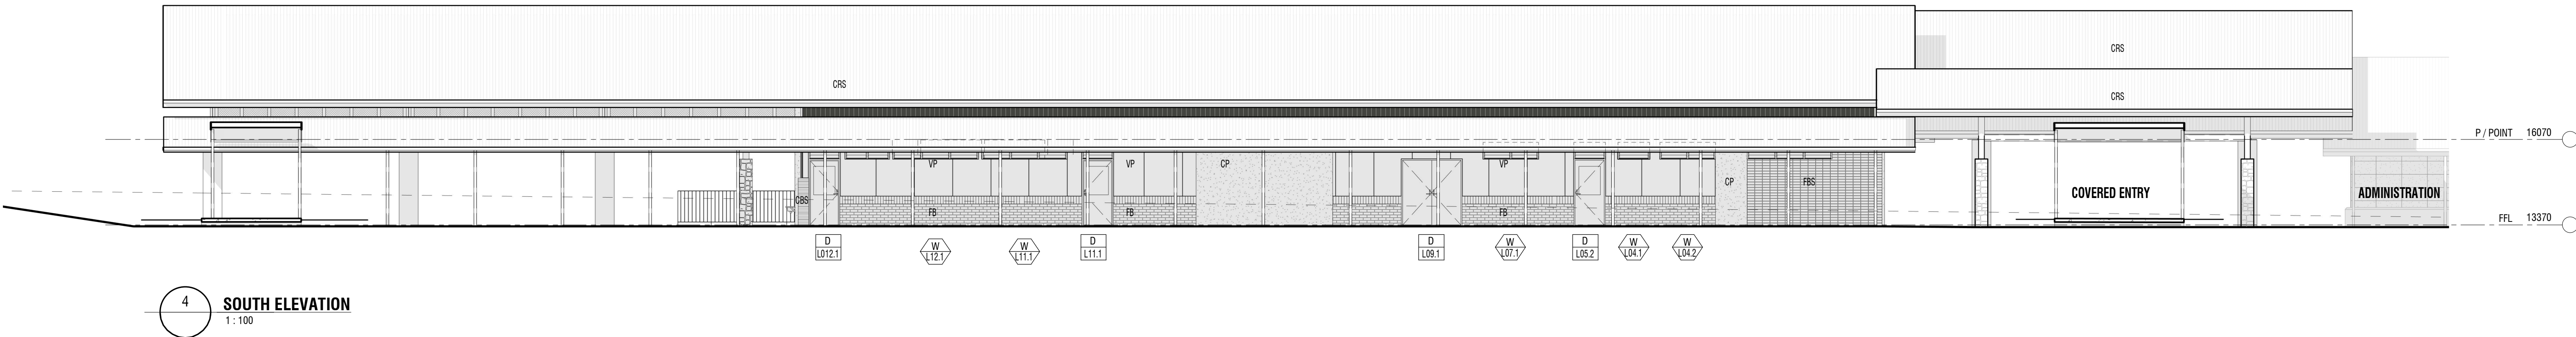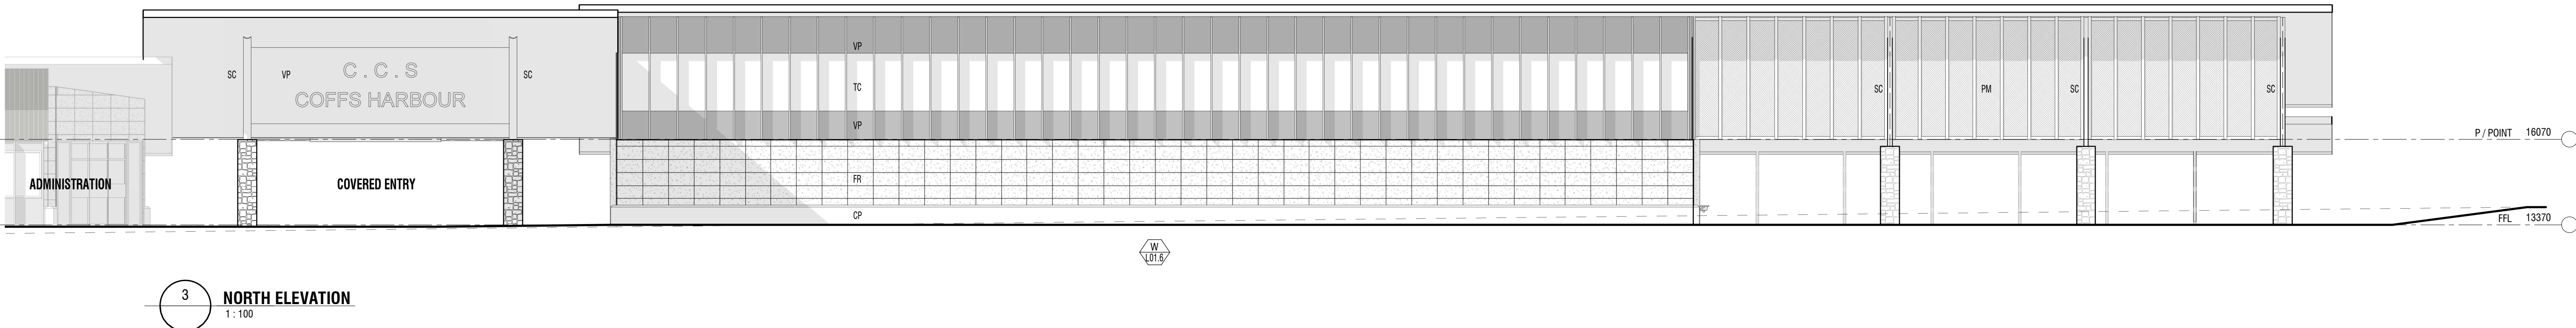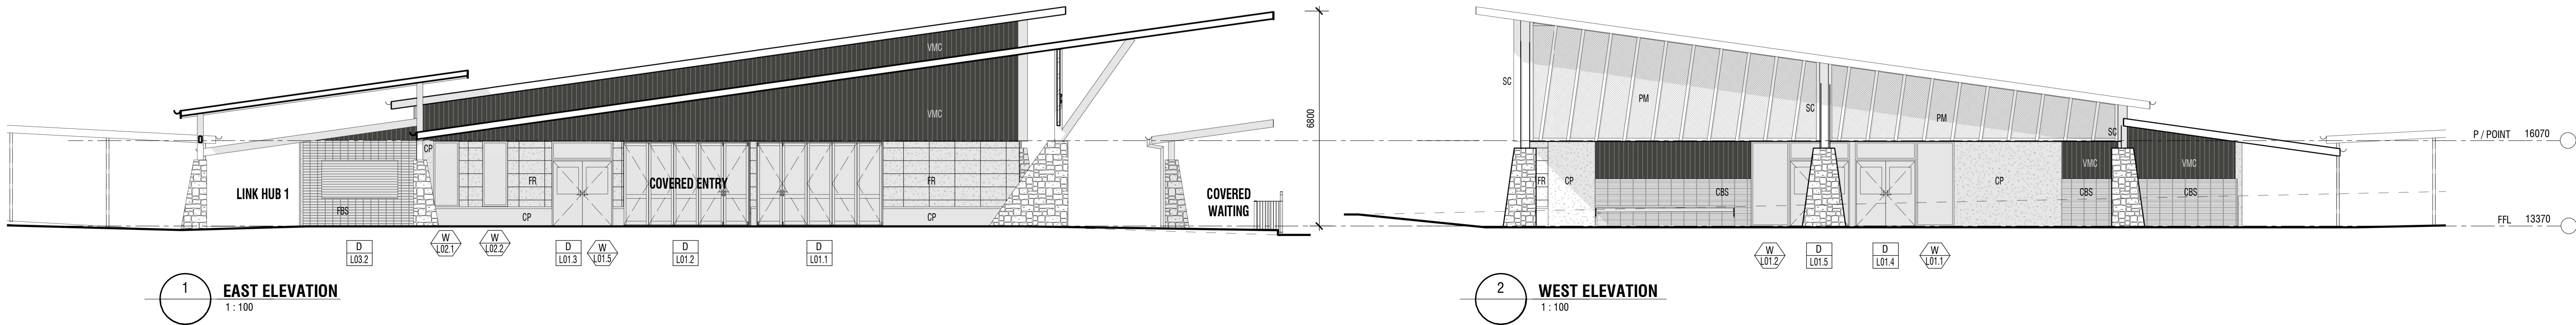


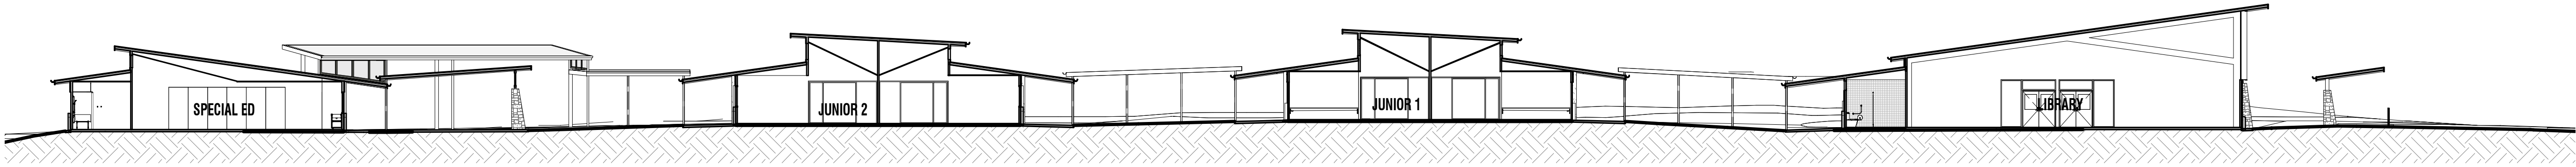


1 SITE SECTION
S-A050 1:200

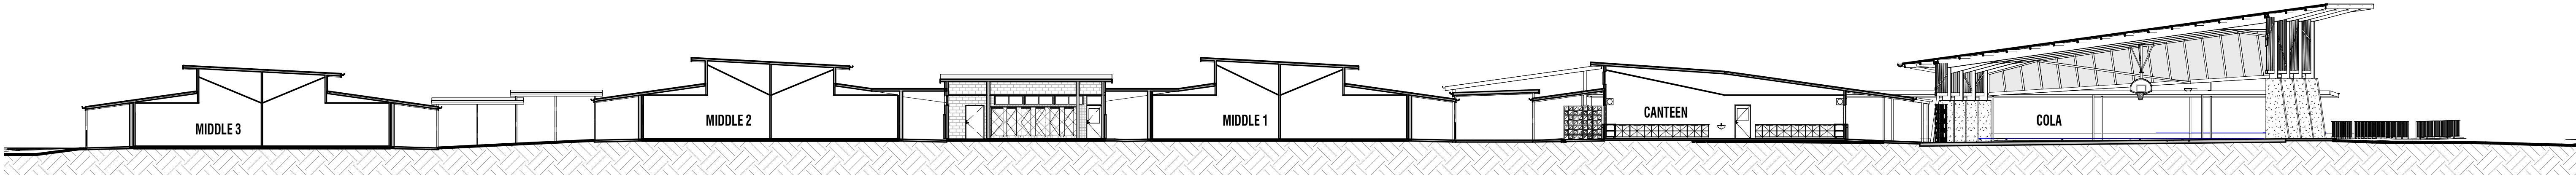


2 SITE SECTION
S-A050 1:200

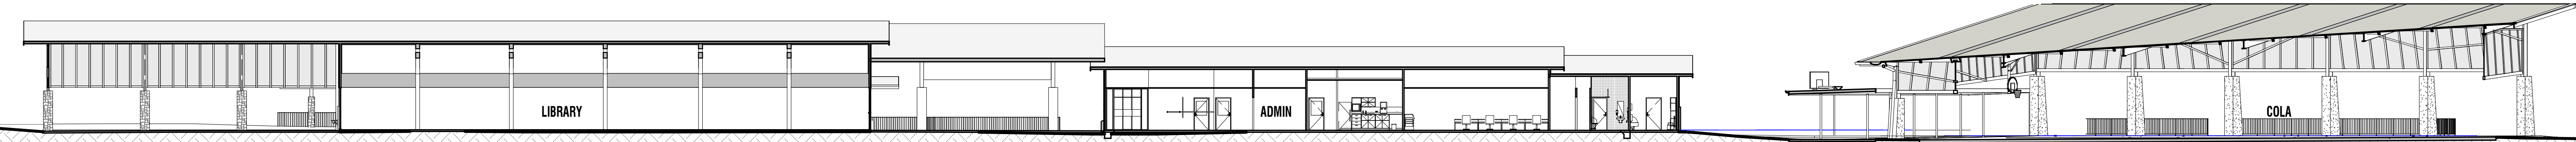


3 SITE SECTION
S-A050 1:200

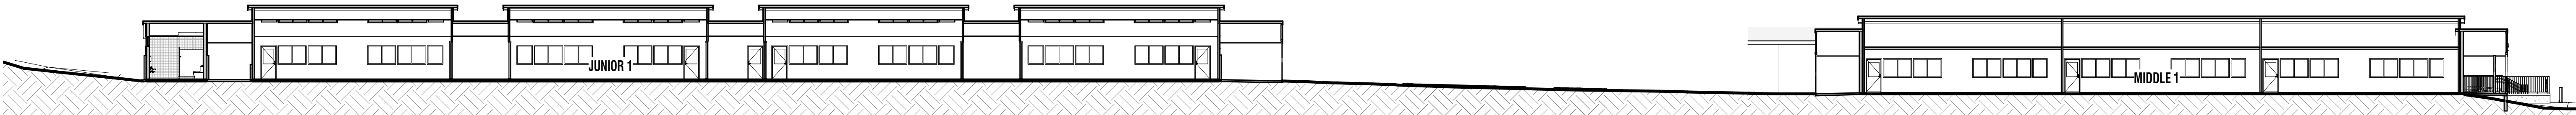

4 SITE SECTION
S-A050 1:200

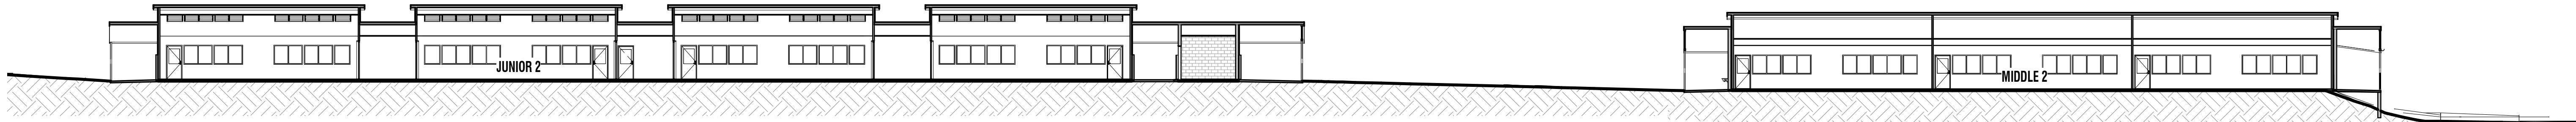

5 SITE SECTION
S-A050 1:200

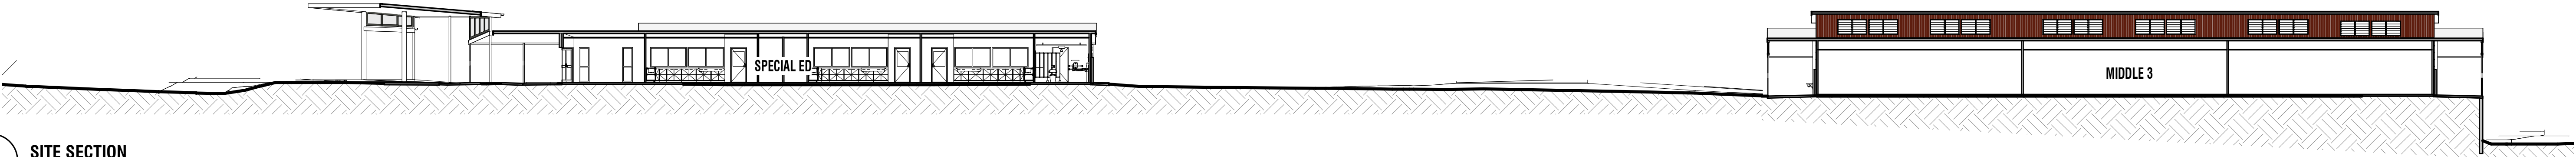

6 SITE SECTION
S-A050 1:200

LEGEND

BAL BALUSTRADE
CB CONCRETE BLOCK
CBR CONCRETE BLOCK RENDERED
CBS CONCRETE BLOCK STACK BOND
CC CONCRETE COLUMN
CFC COMPRESSED FIBRE CEMENT
COL COLUMN
CRS COLORBOND ROOF SHEETING
DP DOWNPIPE
FB FACE BRICKWORK

FBS FACE BRICK STACK BOND
FR FRONTEK CLADDING
HR HANDRAIL
PBD PLASTERBOARD
PBD-W PLASTERBOARD WET AREA GRADE
SC STEEL COLUMN
SW PIT STORMWATER PIT
V1 VINYL SHEET TYPE 1
V2 VINYL SHEET TYPE 2
VMC VERTICAL METAL CLADDING
VP VITRAPANEL CLADDING

DRAARCHITECTS

Adrian Borsatto NSW 4172 Warren Steele NSW 6526
(02) 6651 4905 (02) 6643 4939
draacoffs@draarchitects.com.au dragrafton@draarchitects.com.au
ABN 12 096 929 387

These drawings and designs and the copyright therein are the property of DRA Architects Pty Ltd and must not be used, retained or copied without the written permission of DRA Architects Pty Ltd A.B.N. 12 096 929 387

client
**COFFS HARBOUR
CHRISTIAN COMMUNITY
SCHOOL**

project
NEW JUNIOR CAMPUS
LOT 2, DP 1194621
BONVILLE STATION RD, BONVILLE


scale 1:200
drawn WA
checked WA 25/06/21
verified AB 25/06/21
approved AB 25/06/21
total number of sheets No

@A1 plotted
3/07/2021 3:16:15 PM
true north


drawing
SITE SECTIONS

project number drawing number revision
20033 S-A400 1

DA ISSUE

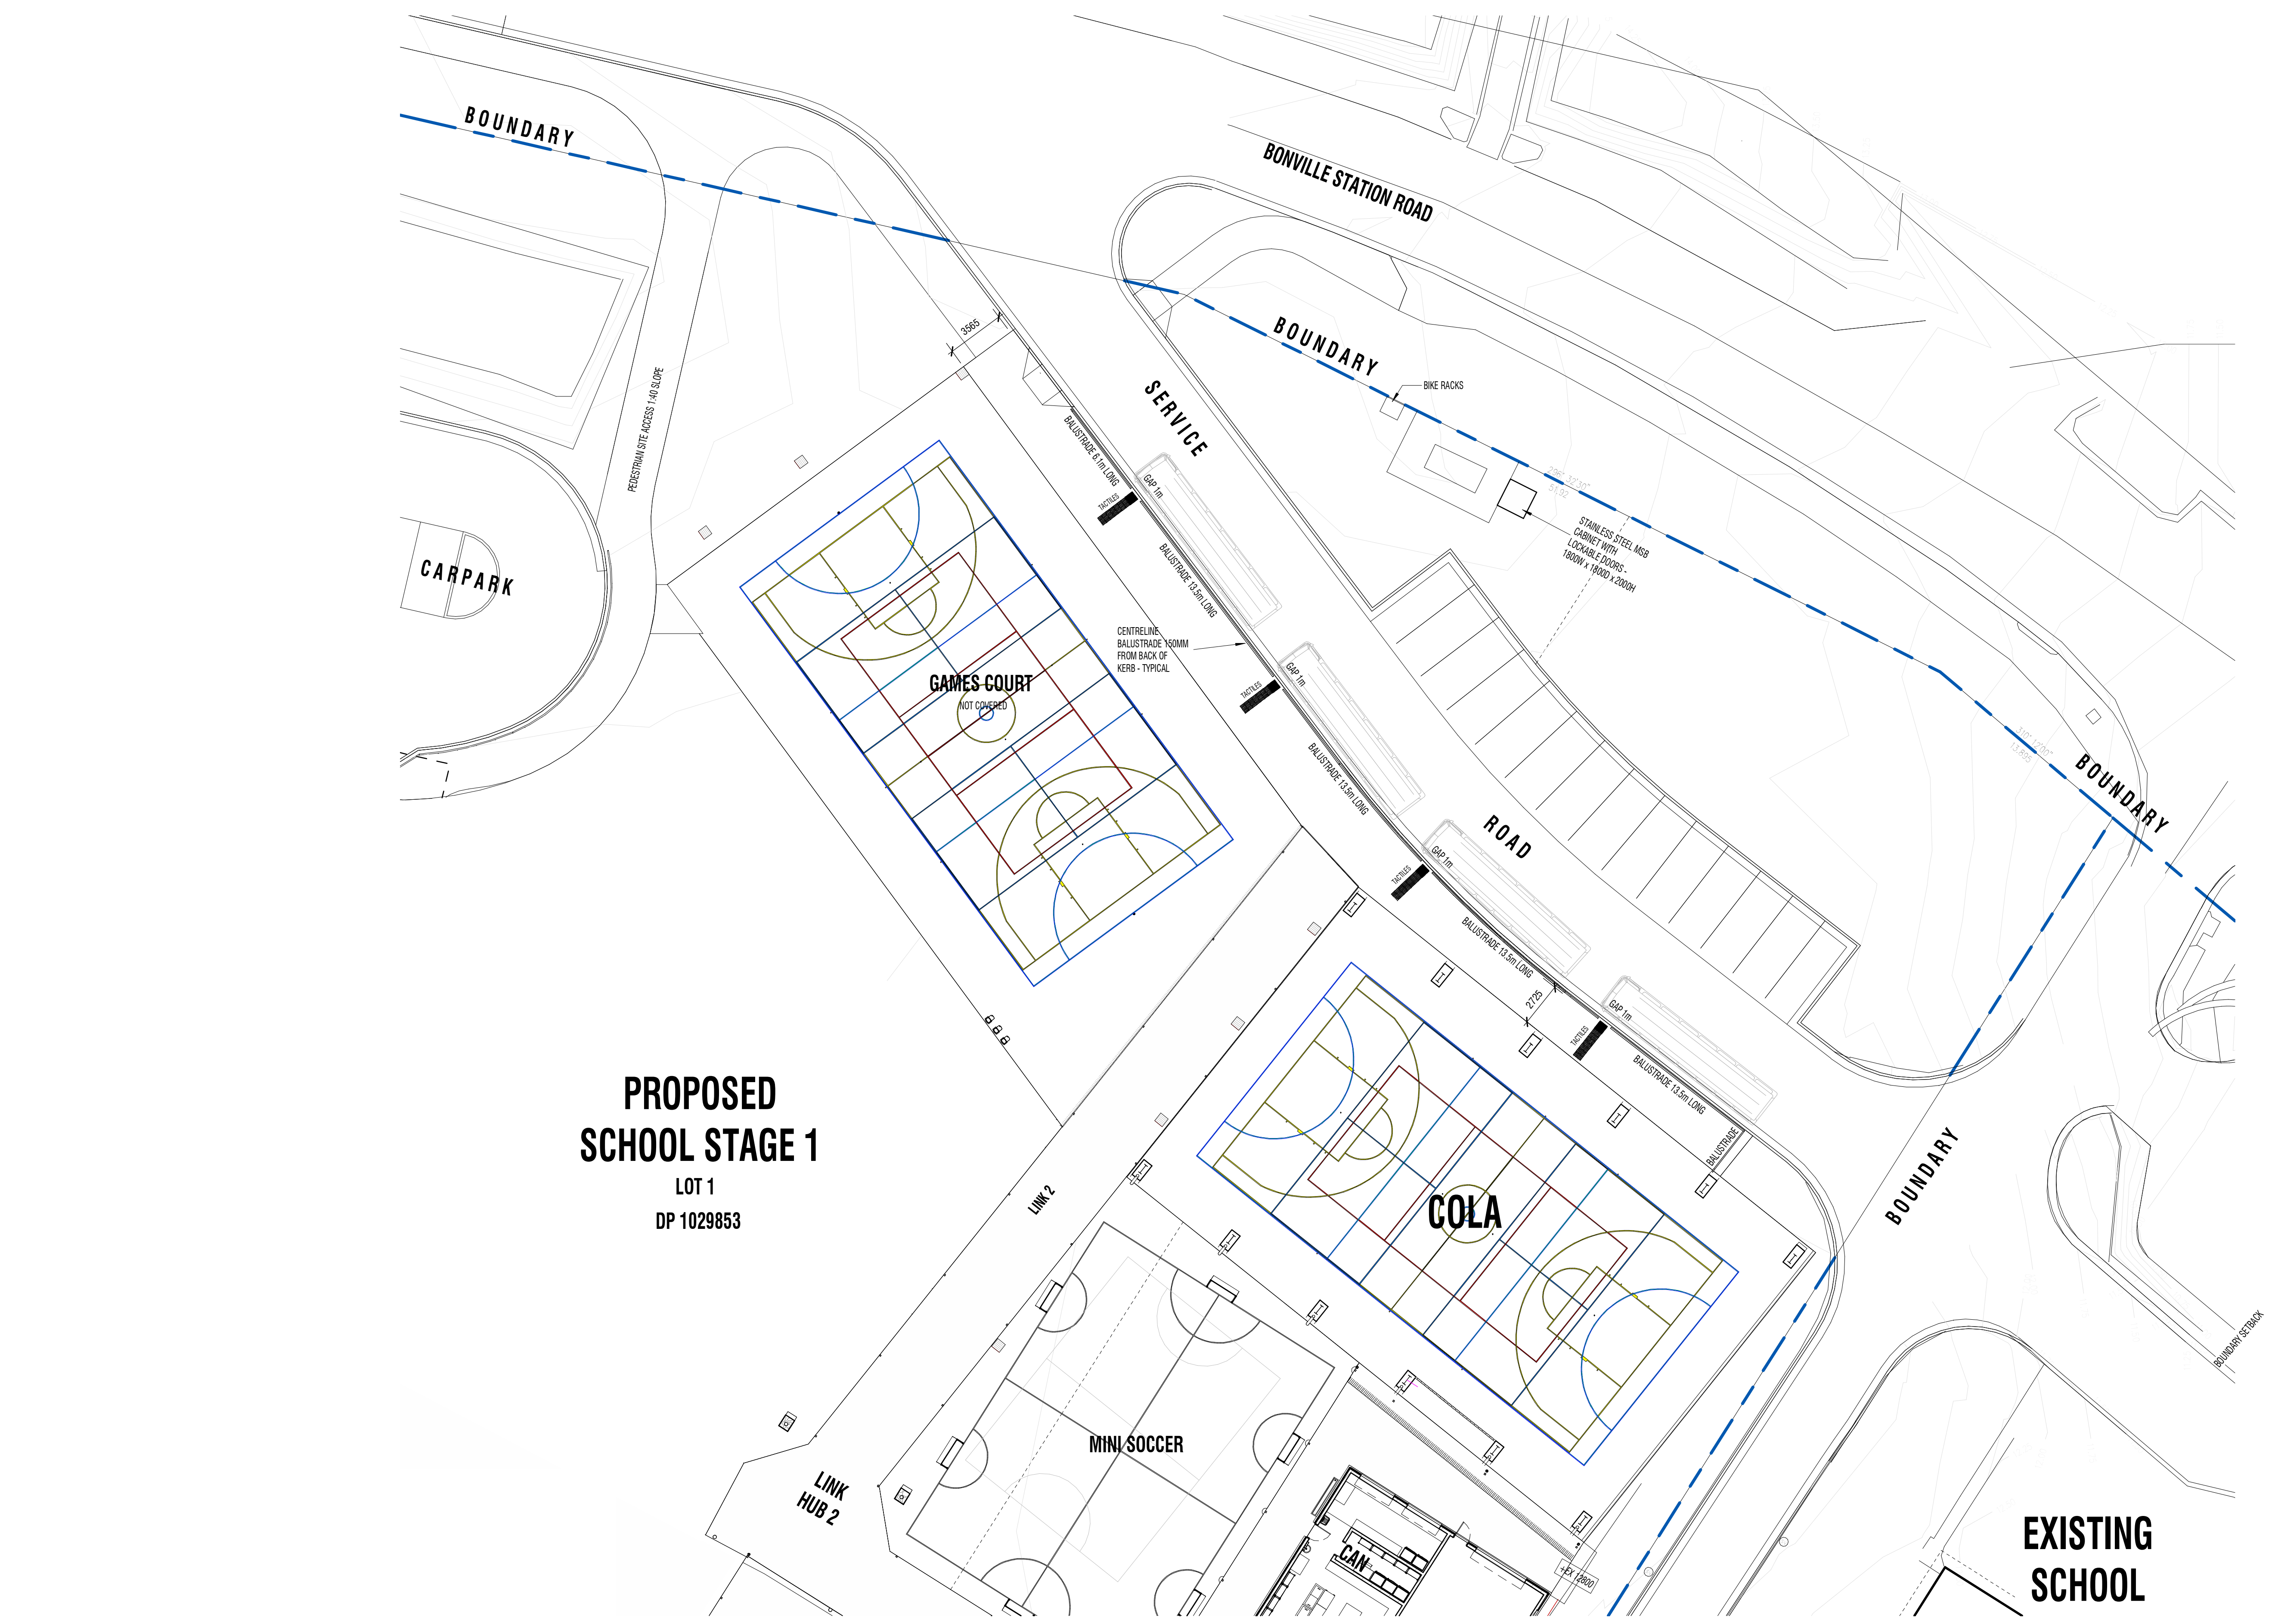

**PROPOSED
SCHOOL STAGE 1**
LOT 1
DP 1029853

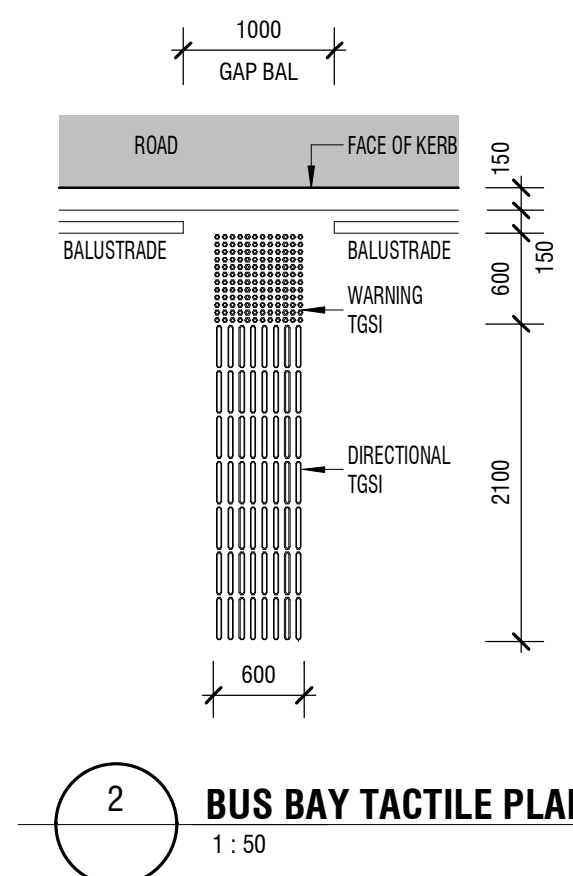

1	06/09/22	DA ISSUE - CONTROLLED - CHANGES WILL BE ADVISED	WA	AE
REV	DATE	REASON	INITIALS	CHECKED
CONTROLLED - CHANGES WILL BE ADVISED				
V:\Projects\20033-20033 - CHCOSS JUNIOR SCHOOL CAMPUS\3_DRA REVIT\DA-20033-SITE.rvt				

LEGEND			
BAL	BALUSTRADE	FB	FACE BRICKWORK
CB	CONCRETE BLOCK	FC	FIBRE CEMENT
CBR	CONCRETE BLOCK RENDERED	FBS	FACE BRICK STACK BOND
CBS	CONCRETE BLOCK STACK BOND	FG	FIXED GLAZING
CC	CONCRETE COLUMN	FR	FRONT/CEK CERAMIC CLADDING
CFC	COMPRESSED FIBRE CEMENT	HR	HANDRAIL
COL	COLUMN	PBD	PLASTERBOARD
CP	CONCRETE PANEL	PBD-I	PLASTERBOARD IMPACT RESISTANT
CRS	COLORBOND ROOF SHEETING	PBD-W	PLASTERBOARD WET AREA GRADE
DP	DOWNSPIPE	PS	PERFORATED METAL SCREEN
		SC	STEEL COLUMN
		SKT	SKIRTING TIMBER
		SKCT	SKIRTING CERAMIC TILE
		SKV	SKIRTING VINYL
		SP	STONE PEDESTAL
		SW-PIT	STORMWATER PIT
		V1	VINYL SHEET TYPE 1
		V2	VINYL SHEET TYPE 2
		VMC	VERTICAL METAL CLADDING
		VP	VITRAPANEL CLADDING

DRAARCHITECTS
Adrian Borsato NSW 4175
(02) 6651 4805
draoffs@draarchitects.com.au

Warren Steele NSW 6526
(02) 6643 4939
dragrafton@draarchitects.com.au
ABN 12 096 929 387

DRA Architects Pty Ltd accept no responsibility for the accuracy, completeness, or accuracy of the data transferred electronically. The drawings and designs are the property of DRA Architects Pty Ltd and must not be used, retained or copied without the written permission of DRA Architects Pty Ltd. A.B.N. 12 096 929 387

client
**COFFS HARBOUR
CHRISTIAN COMMUNITY
SCHOOL**

project
NEW JUNIOR CAMPUS
LOT 2, DP 1194621
BONVILLE STATION RD, BONVILLE

scale	As indicated	@A1	plotted	6/09/2022 4:07:30 PM
drawn	WA			
checked	-	06/09/22		
verified	-	06/09/22		
approved	-	06/09/22		
total number of sheets	No			

BUS BAY PLAN


project number drawing number revision
20033 DA-S-A054 1

DA ISSUE



NORTH EAST PERSPECTIVE VIEW

ROOM AREAS JUNIOR 1		
ROOM NAME	NO.	AREA
HOMEBASE K-A	J1.01	105.2 m ²
BREAK-1	J1.02	27.8 m ²
HOMEBASE 1-A	J1.03	105.2 m ²
STORE-1	J1.04	13.7 m ²
BREAK-2	J1.05	27.8 m ²
HOMEBASE 2	J1.06	105.2 m ²
BREAK-3	J1.07	27.8 m ²
HOMEBASE 5-A	J1.08	105.2 m ²
HOMEBASE K-B	J1.09	105.2 m ²
HOMEBASE 1-B	J1.10	105.2 m ²
STORE-2	J1.11	13.7 m ²
HOMEBASE 3	J1.12	103.2 m ²
HOMEBASE 4	J1.13	105.2 m ²
EDB COMM	J1.14	1.7 m ²
FEMALE WC	J1.15	22.7 m ²
ACCESS WC / SHOWER	J1.16	8.8 m ²
MALE WC	J1.17	19.6 m ²
CORR.	J1.18	Not Placed

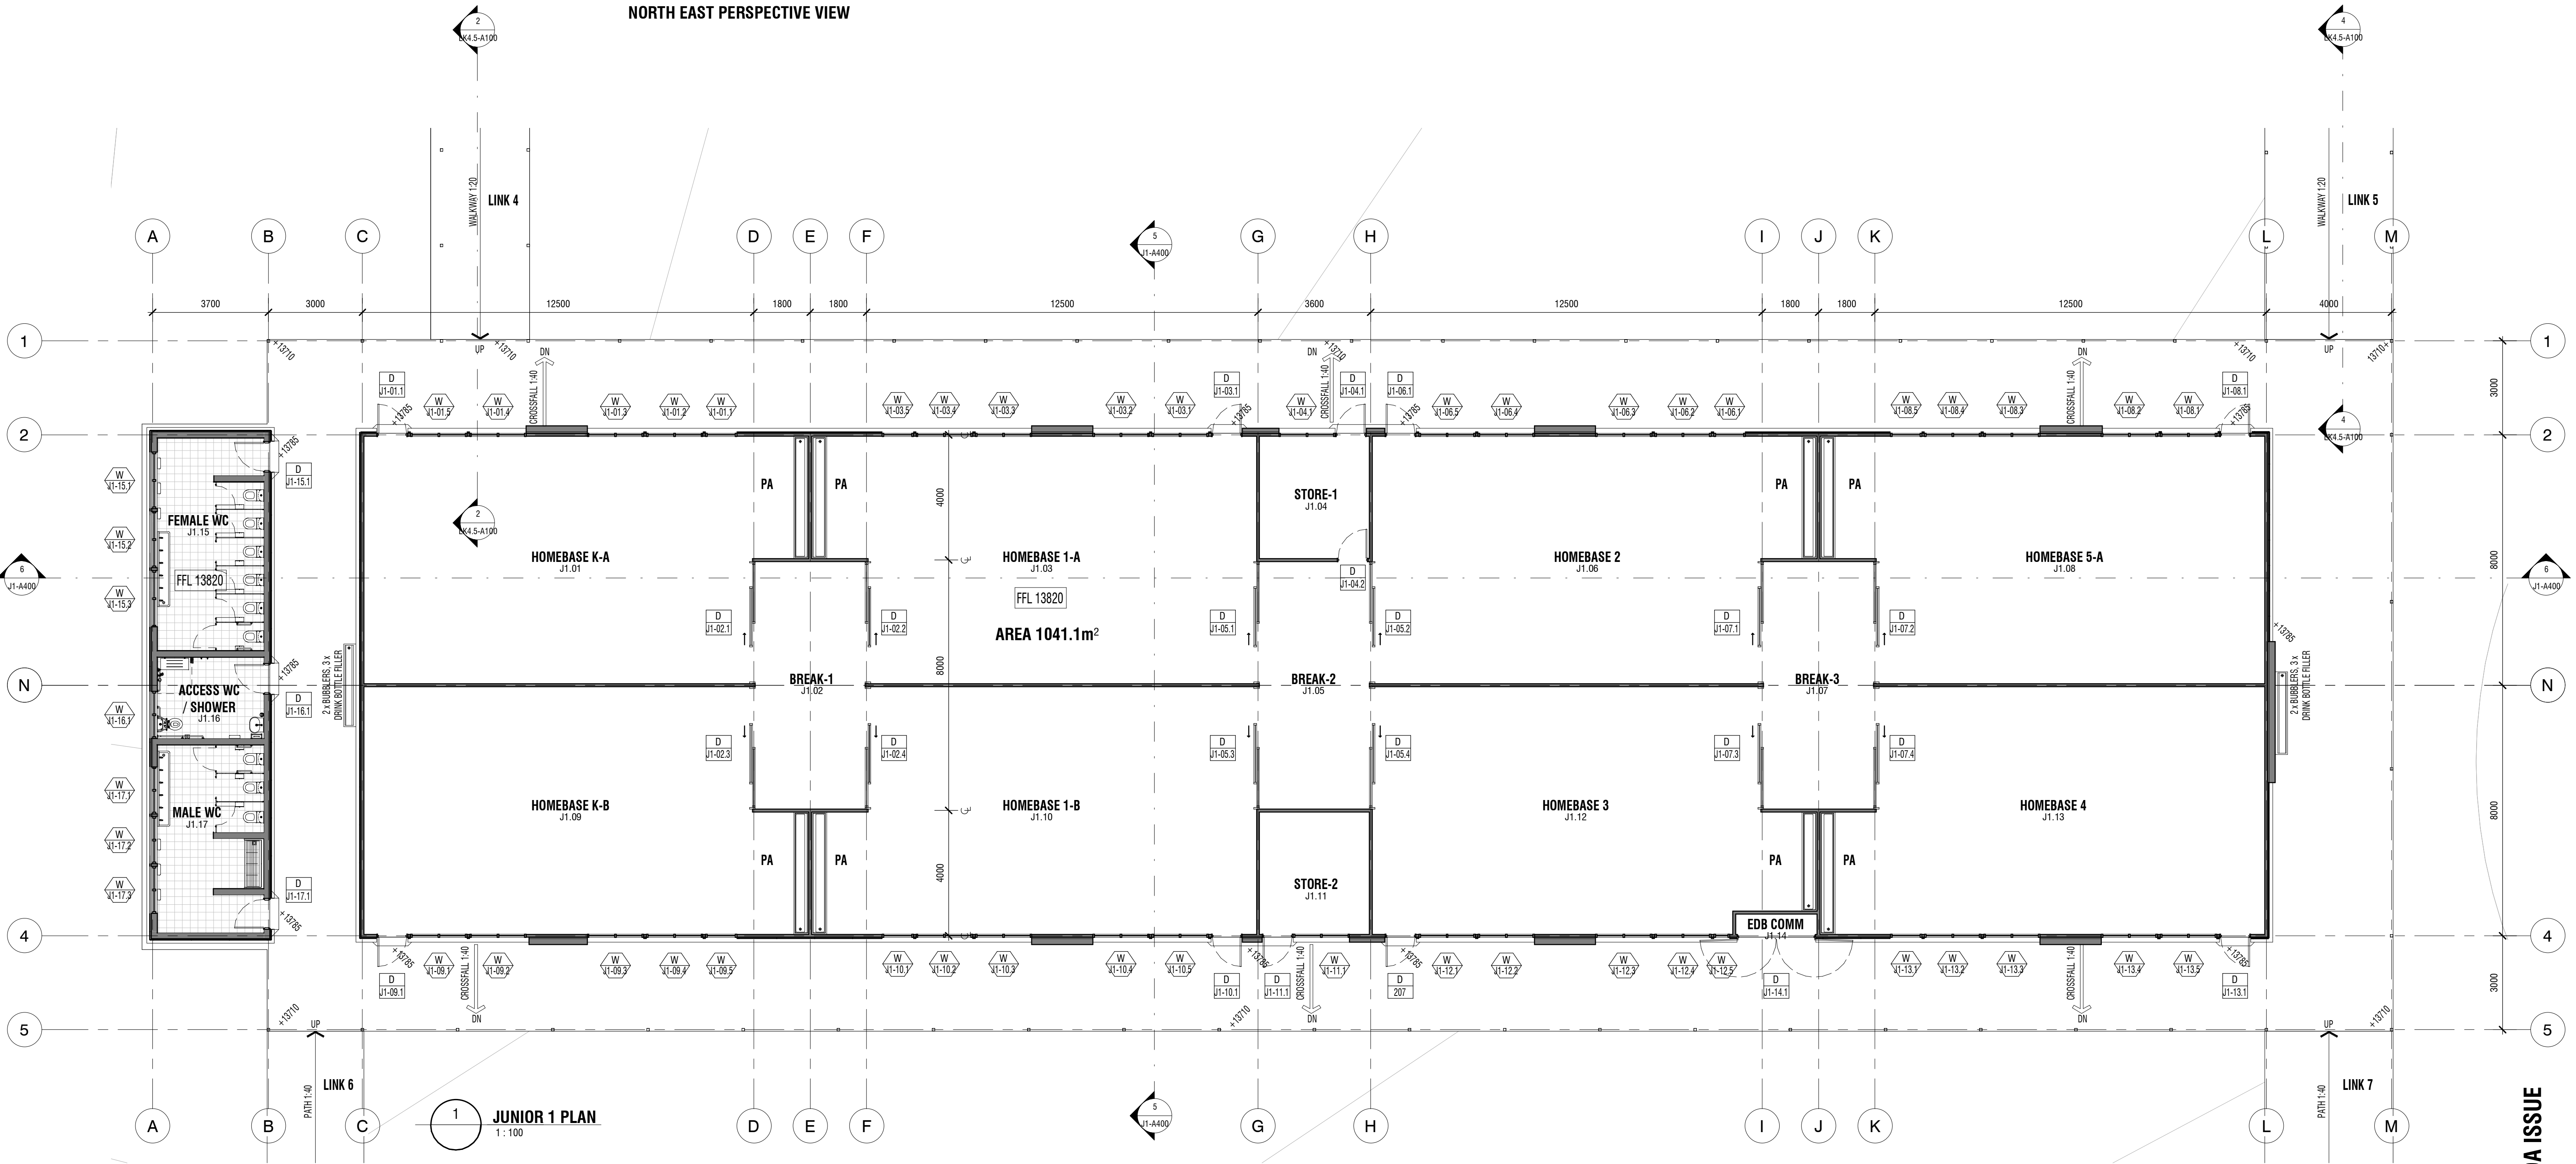

REV	DATE	BY	CHKD	DESCRIPTION
1	25/06/21	DA	ISSUE	CONTROLLED - CHANGES WILL BE ADVISED

LEGEND
BAL BALUSTRADE
CB CONCRETE BLOCK
CBR CONCRETE BLOCK RENDERED
CC CONCRETE COLUMN
CFC COMPRESSED FIBRE CEMENT
COL COLUMN
CRS COLORBOND ROOF SHEETING
DP DOWNPIPE
FB FACE BRICKWORK

FC FIBRE CEMENT
FBS FACE BRICK STACK BOND
FR FRONT EX CERAMIC CLADDING
HR HANDRAIL
PBD PLASTERBOARD
PBD-W PLASTERBOARD WET AREA GRADE
SC STEEL COLUMN
SW PIT STORMWATER PIT
V1 VINYL SHEET TYPE 1
V2 VINYL SHEET TYPE 2
VP VITRAPANEL CLADDING

VP VITRAPANEL CLADDING

DRAARCHITECTS

Adrian Borsato NSW 4172
(02) 6651 4905
draoffs@draarchitects.com.au

Warren Steele NSW 6526
(02) 6643 4939
dragrafton@draarchitects.com.au
ABN 12 096 929 387

DRA Architects Pty Ltd accept no responsibility for the accuracy, completeness, or accuracy of the data transferred electronically. Rectification should, where necessary, request a hard copy version for verification. Use of dimensions in preference to scale. All dimensions to be verified on site.

© Copyright
These drawings and designs and the copyright therein are the property of DRA Architects Pty Ltd and must not be used, retained or copied without the written permission of DRA Architects Pty Ltd
A.B.N. 120 9692 9387

client
**COFFS HARBOUR
CHRISTIAN COMMUNITY
SCHOOL**





project
NEW JUNIOR CAMPUS
LOT 2, DP 1194621
BONVILLE STATION RD, BONVILLE

scale 1:100
drawn WA
checked WA
verified AB
approved AB
total number of sheets No

@A1
25/06/21
25/06/21
25/06/21
No

drawing
**JUNIOR 1 PLAN AND
PERSPECTIVE VIEW**
project number drawing number revision
20033 J1-A100 1

DA ISSUE

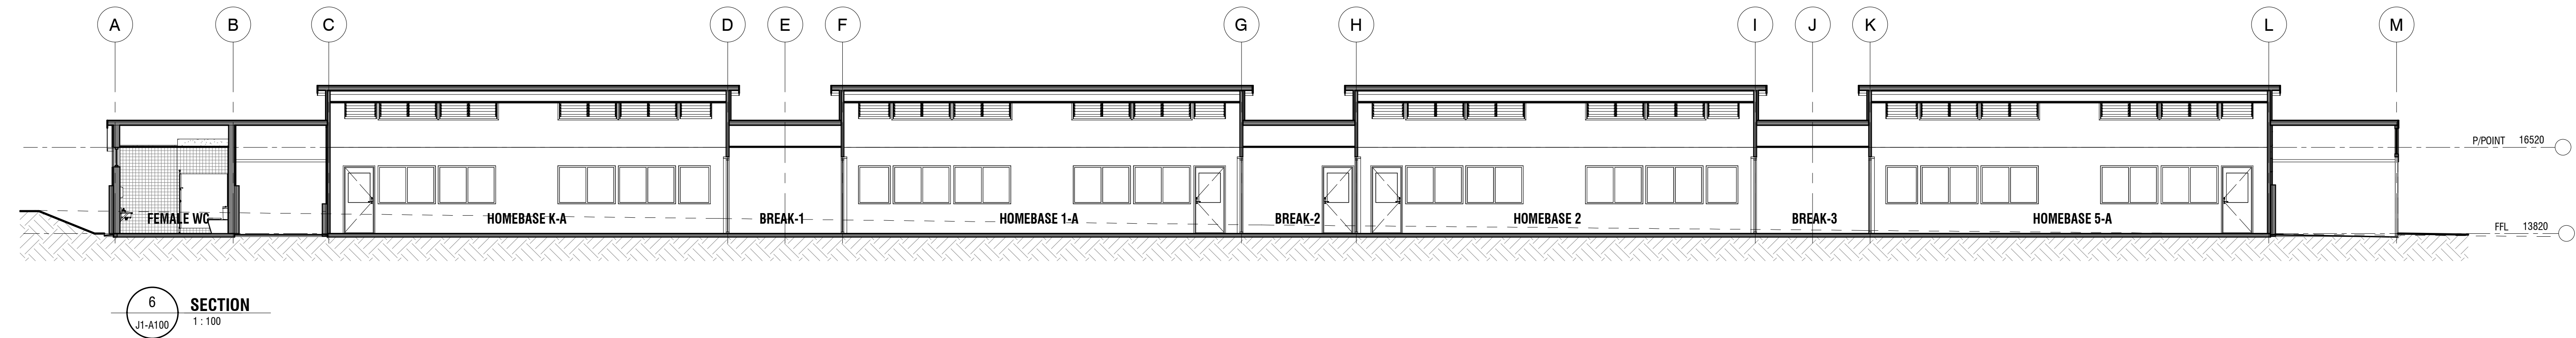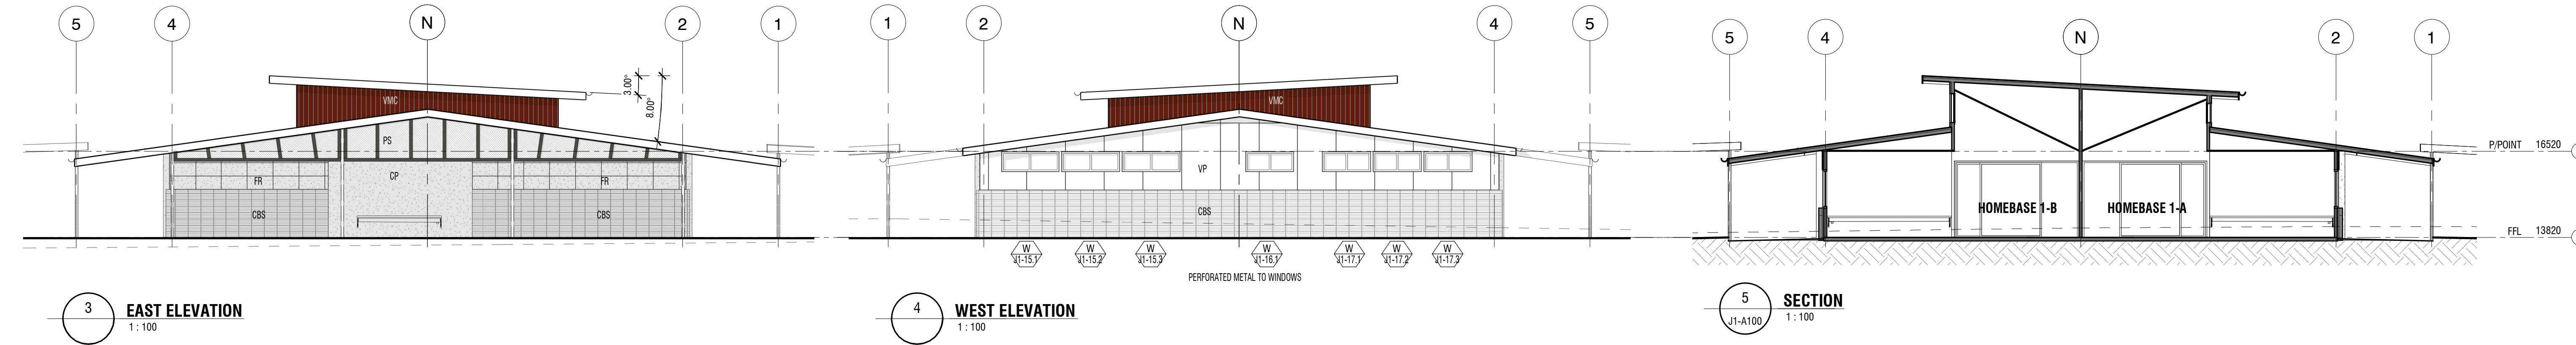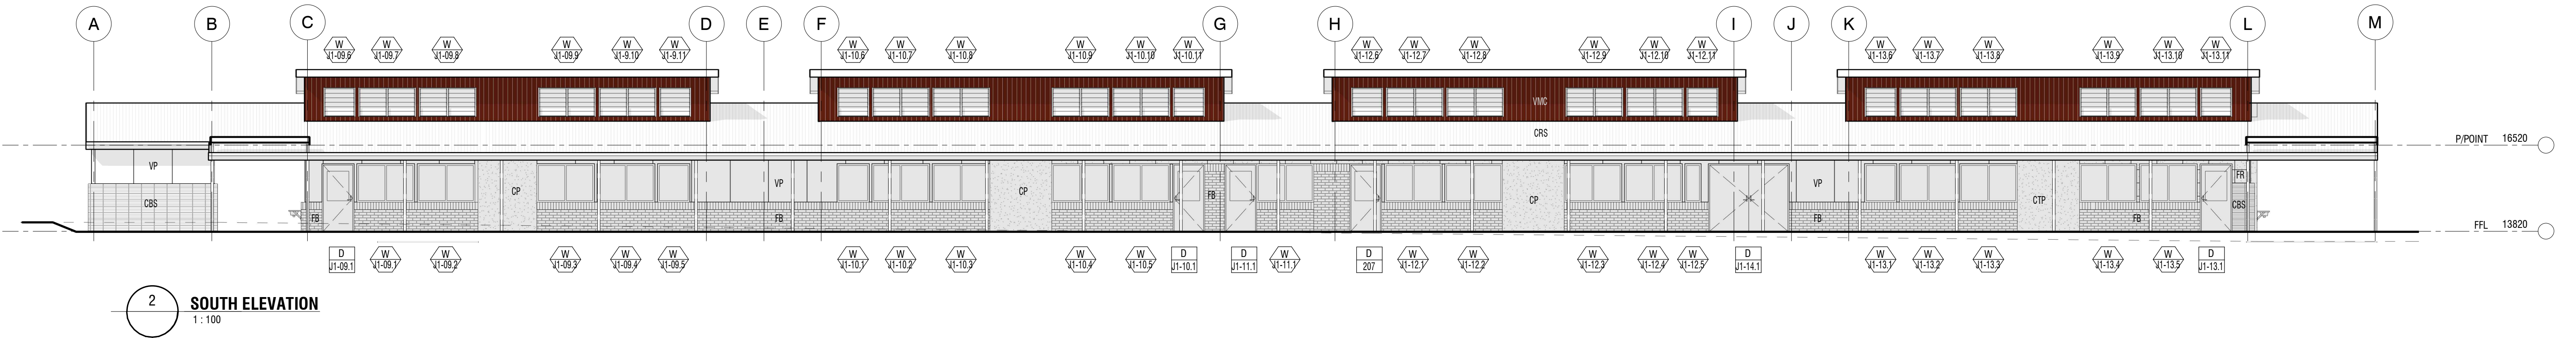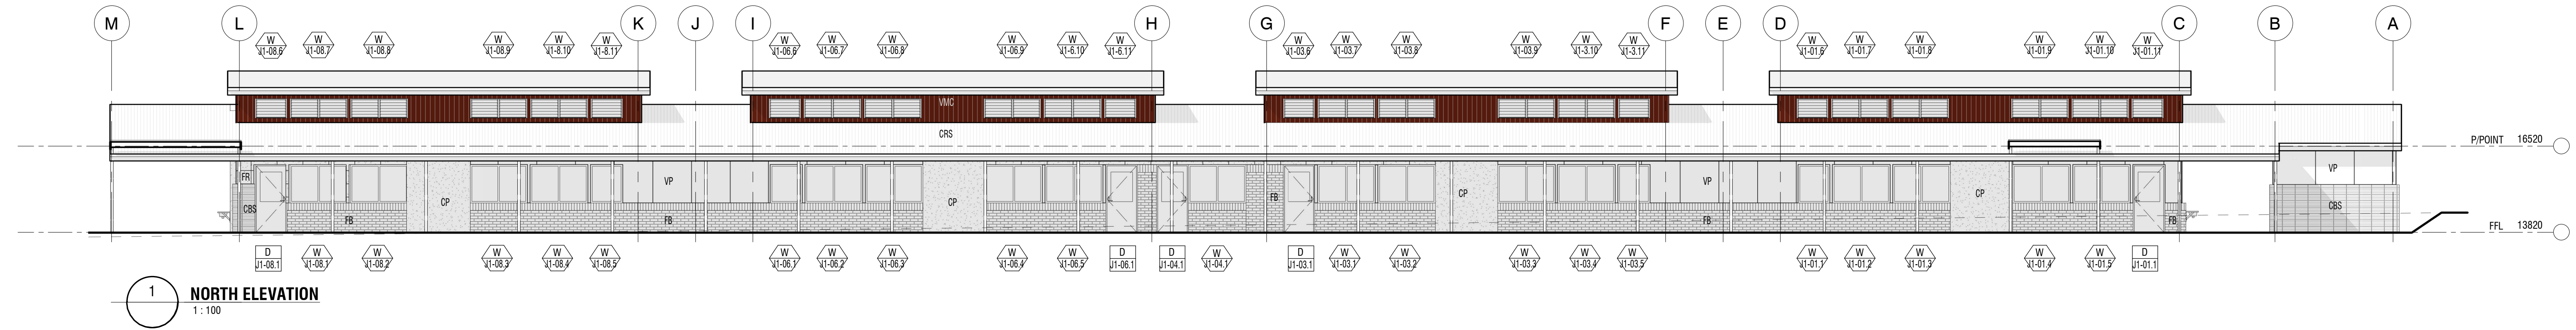

LEGEND

BAL BALUSTRADE
CB CONCRETE BLOCK
CBR CONCRETE BLOCK RENDERED
CBS CONCRETE BLOCK STACK BOND
CC CONCRETE COLUMN
CFC COMPRESSED FIBRE CEMENT
COL COLUMN
CP CONCRETE PANEL
CRS COLORBOND ROOF SHEETING
DP DOWNPIPE

FB FACE BRICKWORK
FC FIBRE CEMENT
FBS FACE BRICK STACK BOND
FR FRONT/BACK CERAMIC CLADDING
HR HANDRAIL
PBD PLASTERBOARD
PBD-W PLASTERBOARD WET AREA GRADE
SC STEEL COLUMN
SW PIT STORMWATER PIT
V1 VINYL SHEET TYPE 1
V2 VINYL SHEET TYPE 2
VMC VERTICAL METAL CLADDING

VP VITRAPANEL CLADDING

DRAARCHITECTS

Adrian Borasato NSW 4172
(02) 6651 4905
draoffs@draarchitects.com.au

Warren Steele NSW 6526
(02) 6643 4939
dragraton@draarchitects.com.au
ABN 12 096 929 387

DRA Architects Pty Ltd accept no responsibility for the accuracy, completeness, or accuracy of the data transferred electronically. Rectification should, where necessary, request a hard copy version for verification. Use stated dimensions in preference to scale. All dimensions to be verified on site.

© Copyright
These drawings and designs and the copyright therein are the property of DRA Architects Pty Ltd and must not be used, retained or copied without the written permission of DRA Architects Pty Ltd A.B.N. 12 096 929 387

client
**COFFS HARBOUR
CHRISTIAN COMMUNITY
SCHOOL**


project
NEW JUNIOR CAMPUS
LOT 2, DP 1194621
BONVILLE STATION RD, BONVILLE


scale 1:100
drawn WA
checked WA 25/06/21
verified AB 25/06/21
approved AB 25/06/21
total number of sheets No

@A1 plotted
true north


drawing
**JUNIOR 1 ELEVATIONS AND
SECTIONS**
project number drawing number revision
20033 J1-A400 1

DA ISSUE

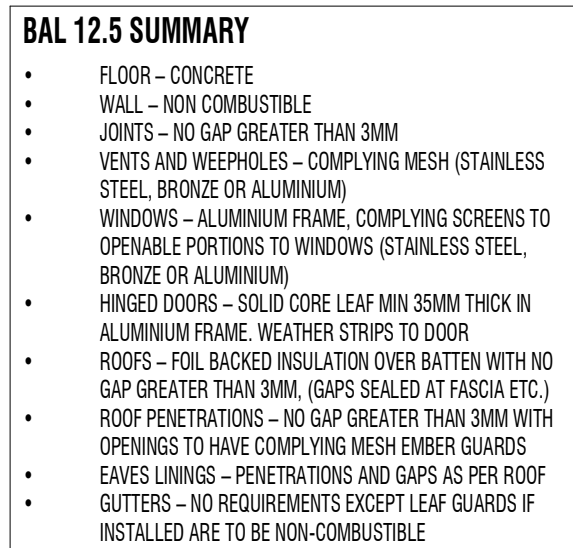


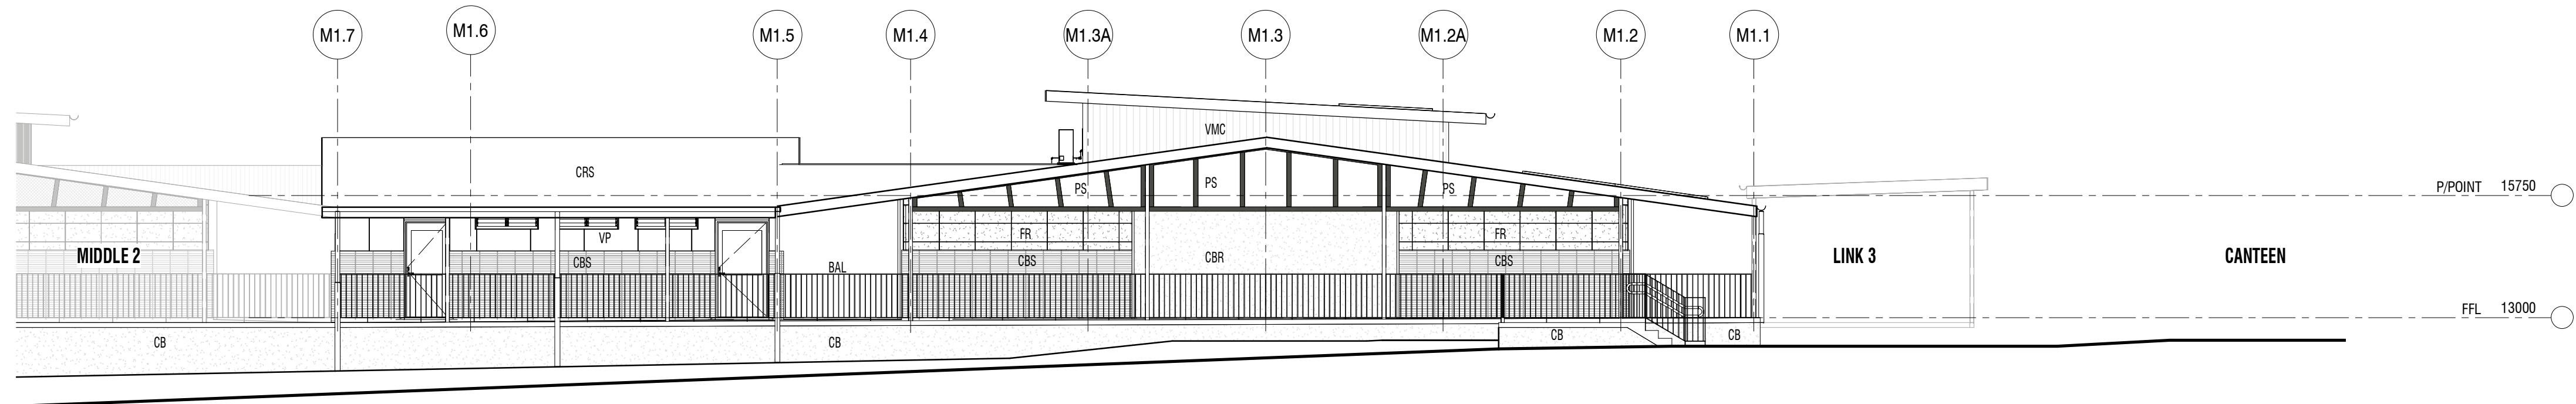


1 EAST ELEVATION
1:100

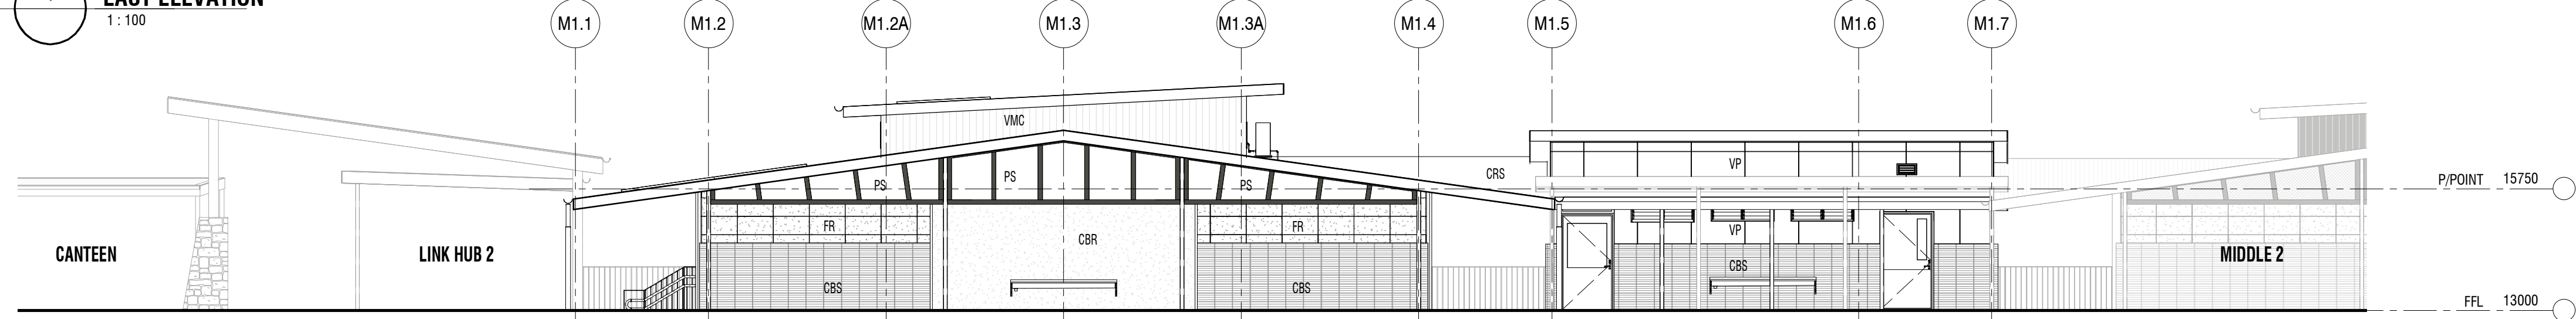


2 WEST ELEVATION
1:100

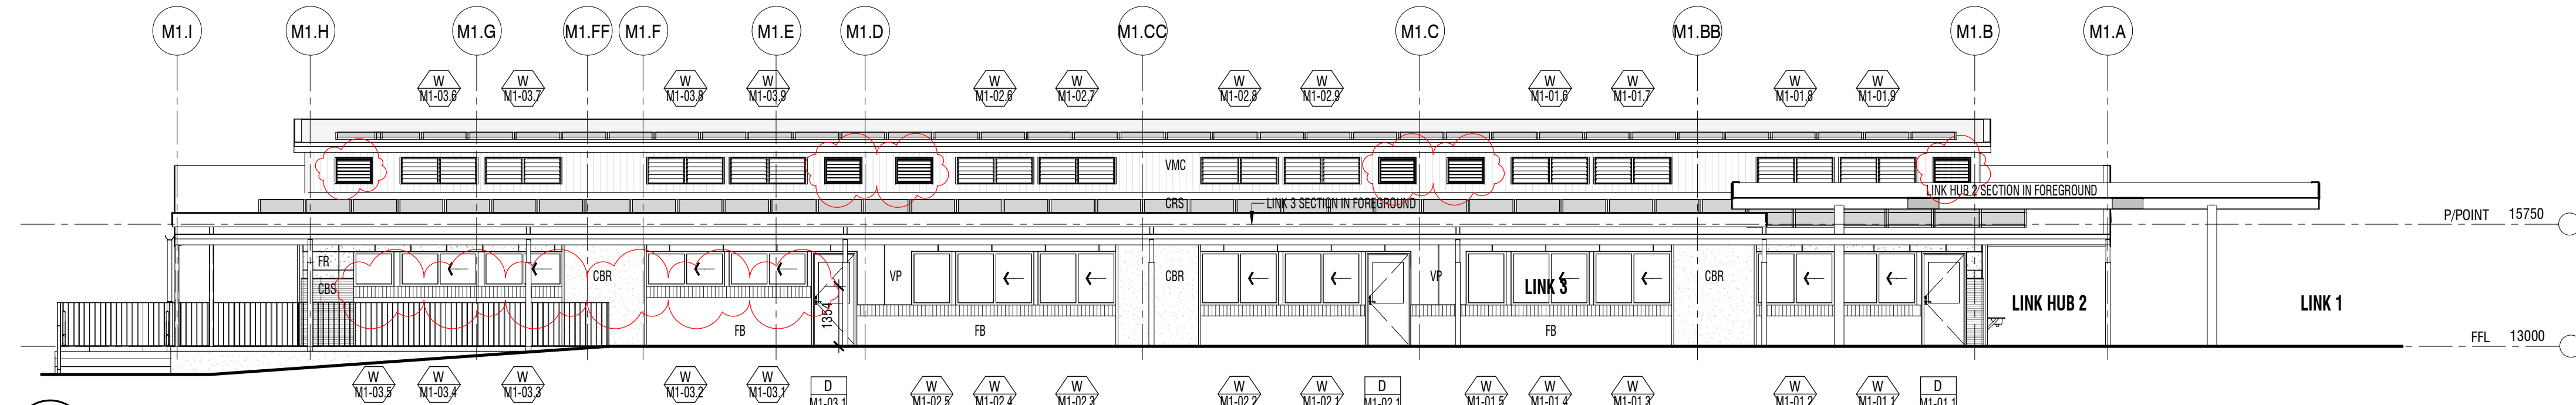


3 NORTH ELEVATION
1:100

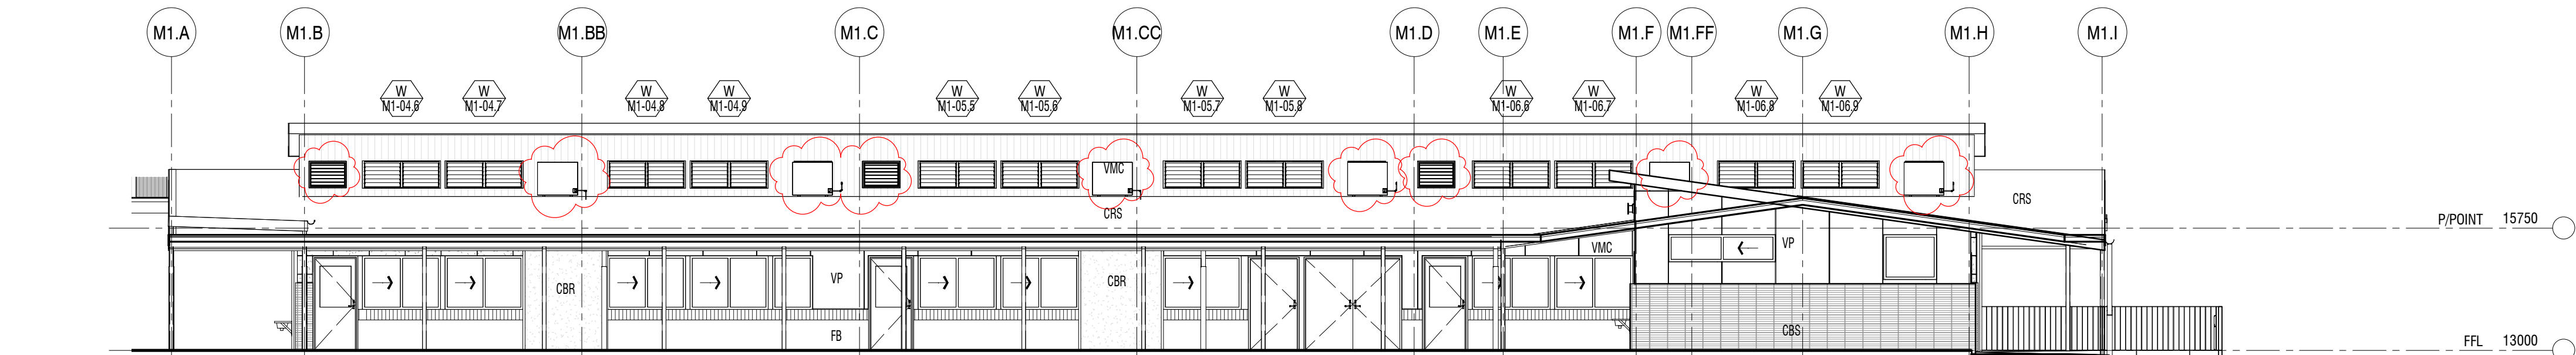

4 SOUTH ELEVATION
1:100

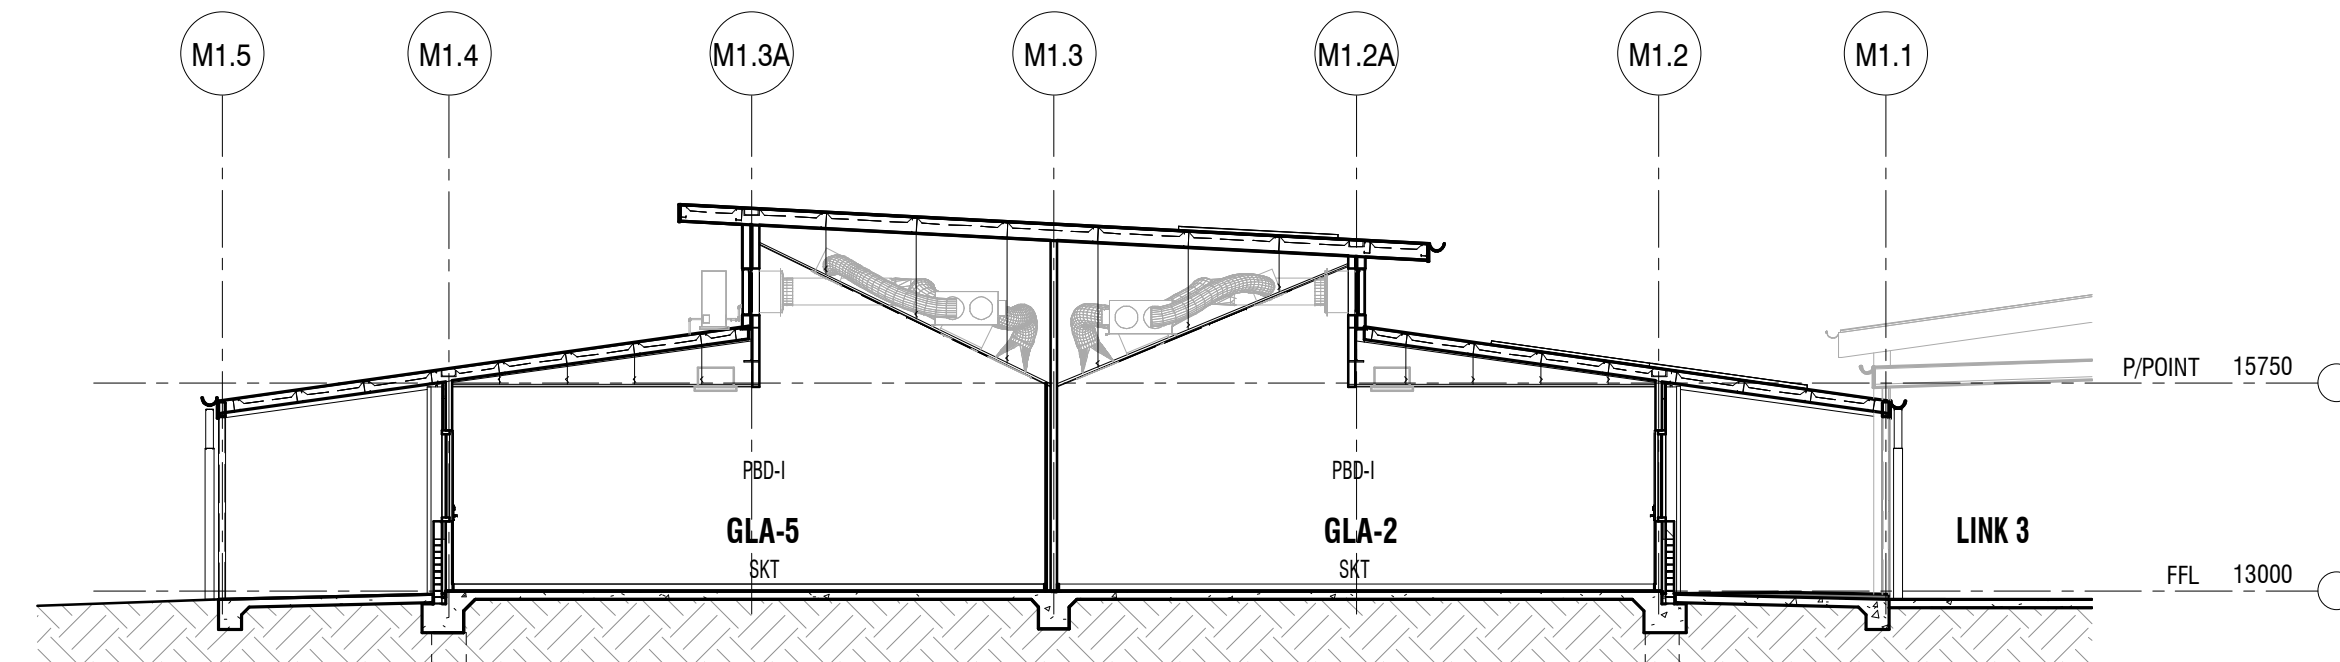

5 SECTION
1:100

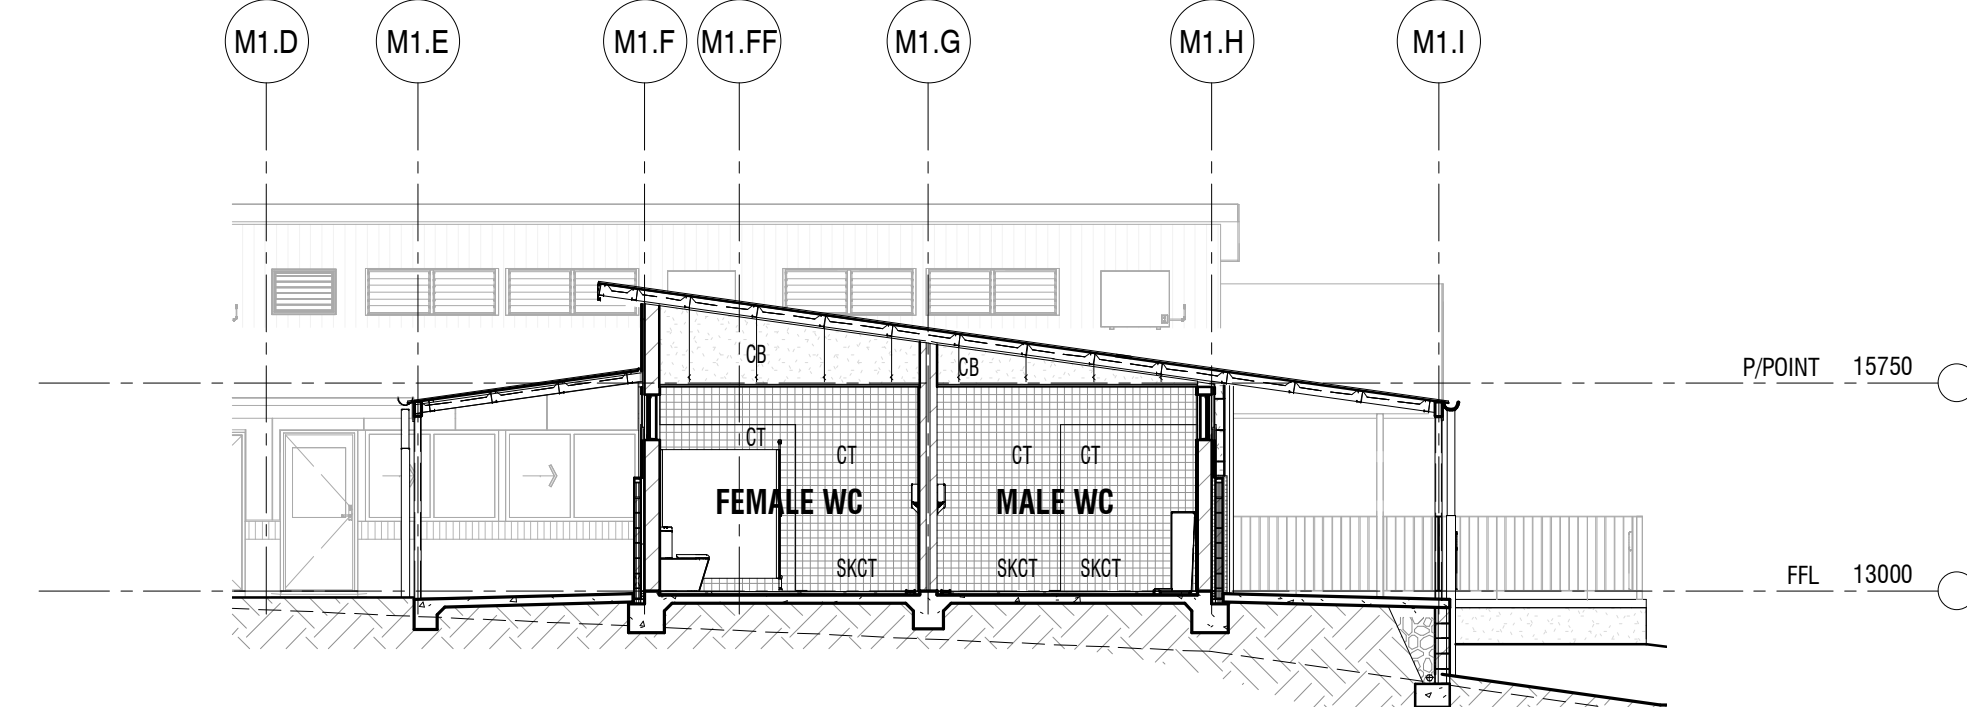

6 SECTION
1:100

LEGEND

BAL	BALUSTRADE
CB	CONCRETE BLOCK
CBR	CONCRETE BLOCK RENDERED
CBS	CONCRETE BLOCK STACK BOND
CC	CONCRETE COLUMN
CFC	COMPRESSED FIBRE CEMENT
COL	COLUMN
CP	CONCRETE PANEL
CRS	COLORBOND ROOF SHEETING
DCM	DISPENSER CHEMICAL MIXER

DG	DISPENSER GLOVE
DP	DOWNPIPE
DPT	DISPENSER PAPER TOWEL
DS	DISPENSER SOAP
FB	FACE BRICKWORK
FC	FIBRE CEMENT
FBS	FACE BRICK STACK BOND
FG	FIBRE GLAZING
FR	FRONTIER CERAMIC CLADDING
HR	HANDRAIL
HWWS	INSTANTANEOUS HOT WATER SERVICE
PBD	PLASTERBOARD

PBD-I	PLASTERBOARD IMPACT RESISTANT
PBD-W	PLASTERBOARD WET AREA GRADE
PS	PERFORATED METAL SCREEN
RP	REMOVABLE POST
SC	STEEL COLUMN
SKT	SKIRTING TIMBER
SKCT	SKIRTING CERAMIC TILE
SKV	SKIRTING VINYL
SP	STONE PEDESTAL
SW PIT	STORMWATER PIT
V1	VINYL SHEET TYPE 1
V2	VINYL SHEET TYPE 2

VMC	VERTICAL METAL CLADDING
VP	VITRAPANEL CLADDING

DRAARCHITECTS

Adrian Borsato NSW 4175
(02) 6651 4905
dracoffs@draarchitects.com.au

Warren Steele NSW 6526
(02) 6643 4939
dragrafton@draarchitects.com.au
ABN 12 096 929 387

DRA Architects Pty Ltd accept no responsibility for the accuracy, completeness, or accuracy of the data transmitted electronically. Mechanical, electrical, plumbing, and other services are to be verified by the client. Request a hard copy version for verification. Use figure dimensions in preference to scale. All dimensions to be verified on site.

© Copyright
These drawings and designs and the copyright therein are the property of DRA Architects Pty Ltd and must not be used, retained or copied without the written permission of DRA Architects Pty Ltd
A.B.N. 120 9692 9387

client
**COFFS HARBOUR
CHRISTIAN COMMUNITY
SCHOOL**

project
NEW JUNIOR CAMPUS
LOT 2, DP 1194621
BONVILLE STATION RD, BONVILLE


scale 1:100
drawn KA WA
checked - 06/09/22
verified - 06/09/22
approved - 06/09/22
total number of sheets No

@A1
plotted
true north


drawing
MIDDLE 1 ELEVATIONS

project number drawing number revision
20033 DA-M1-A400 2


DA ISSUE

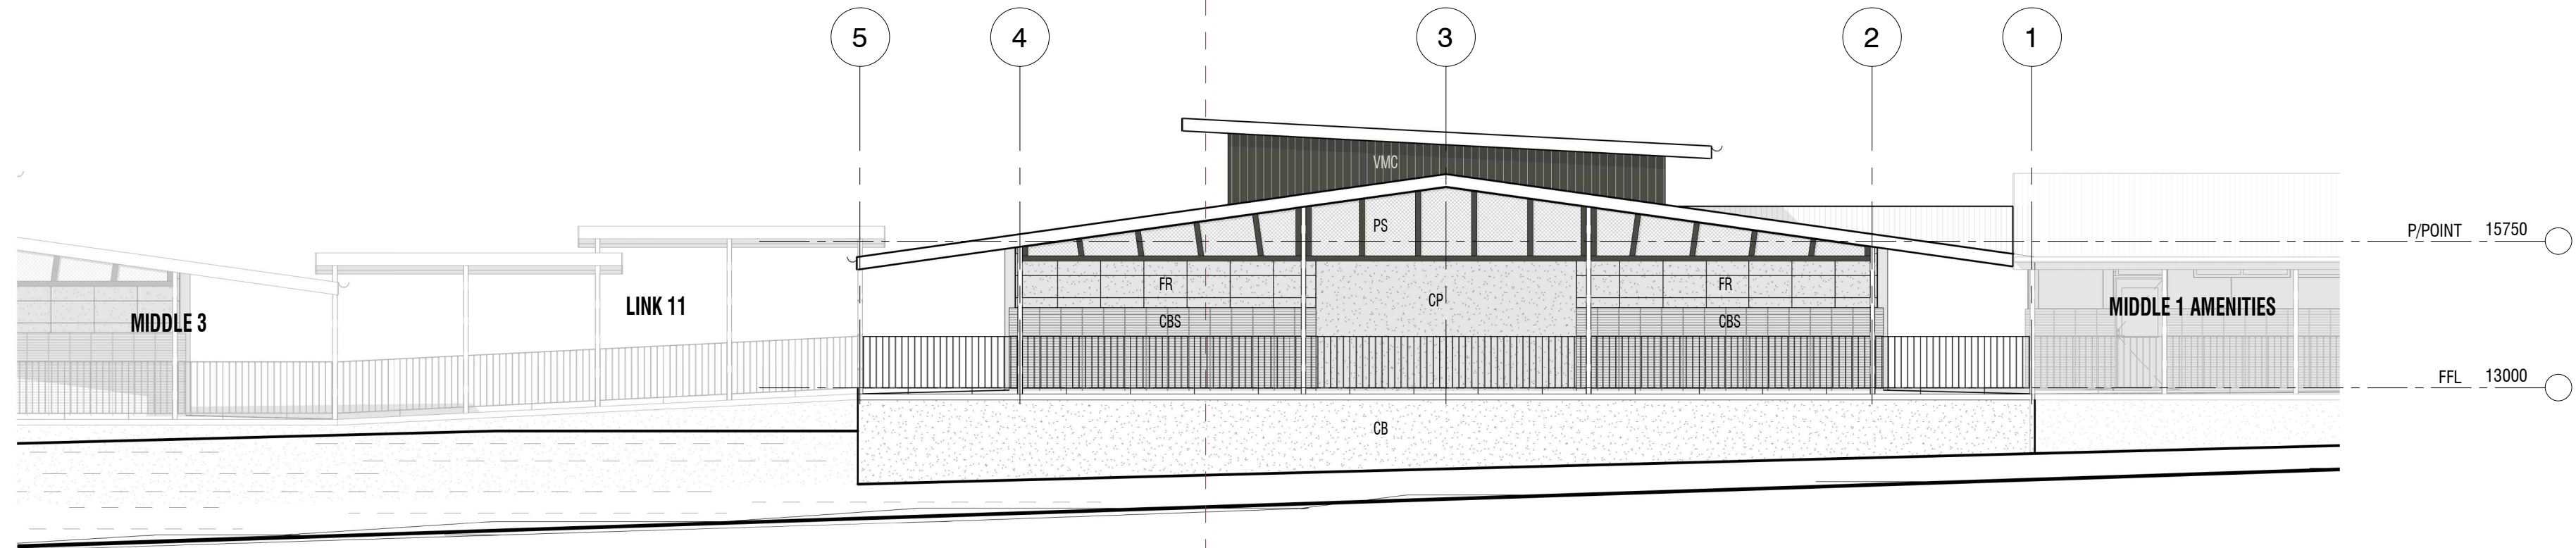


1 EAST ELEVATION
1 : 100

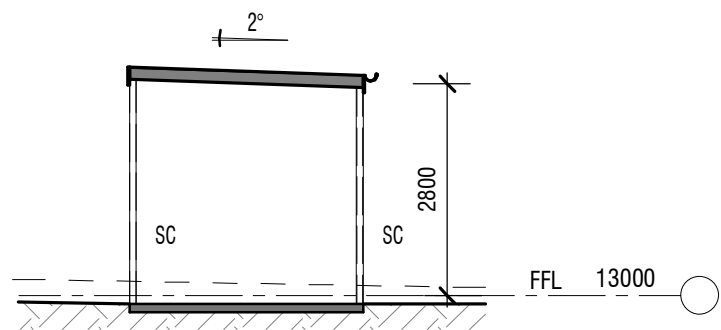


2 LINK 9 SECTION
1 : 100

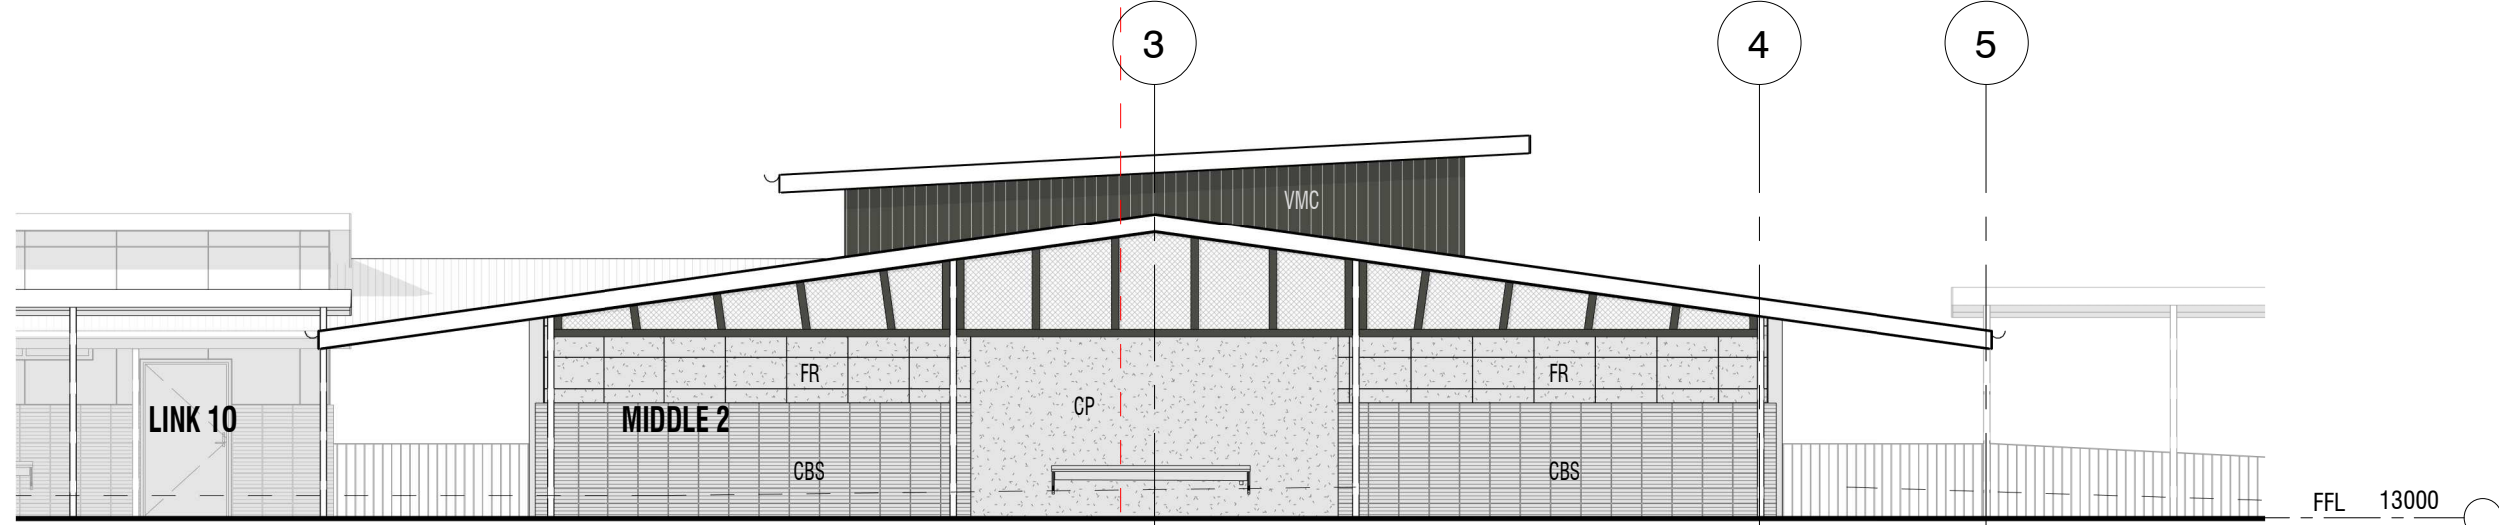


3 WEST ELEVATION
1 : 100

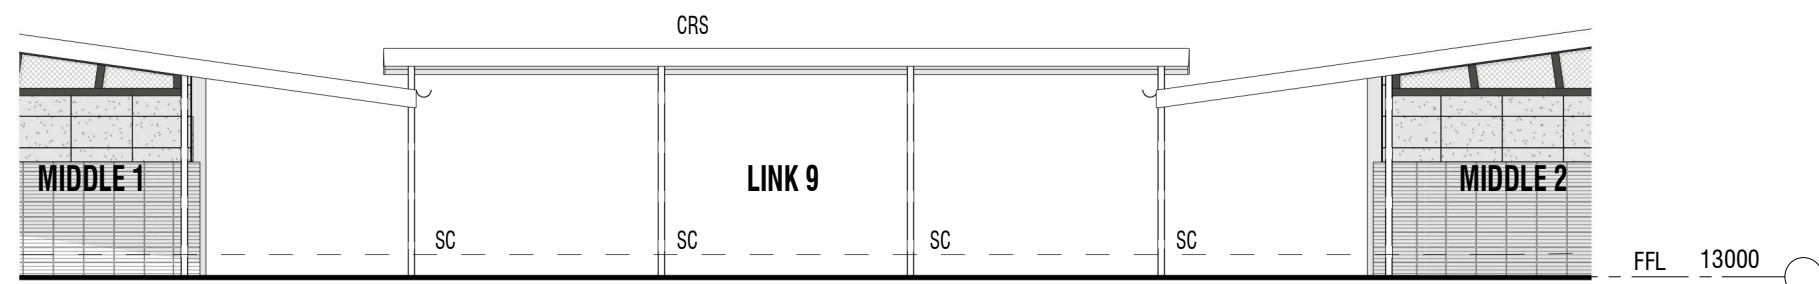


4 LINK 9 WEST ELEVATION
1 : 100

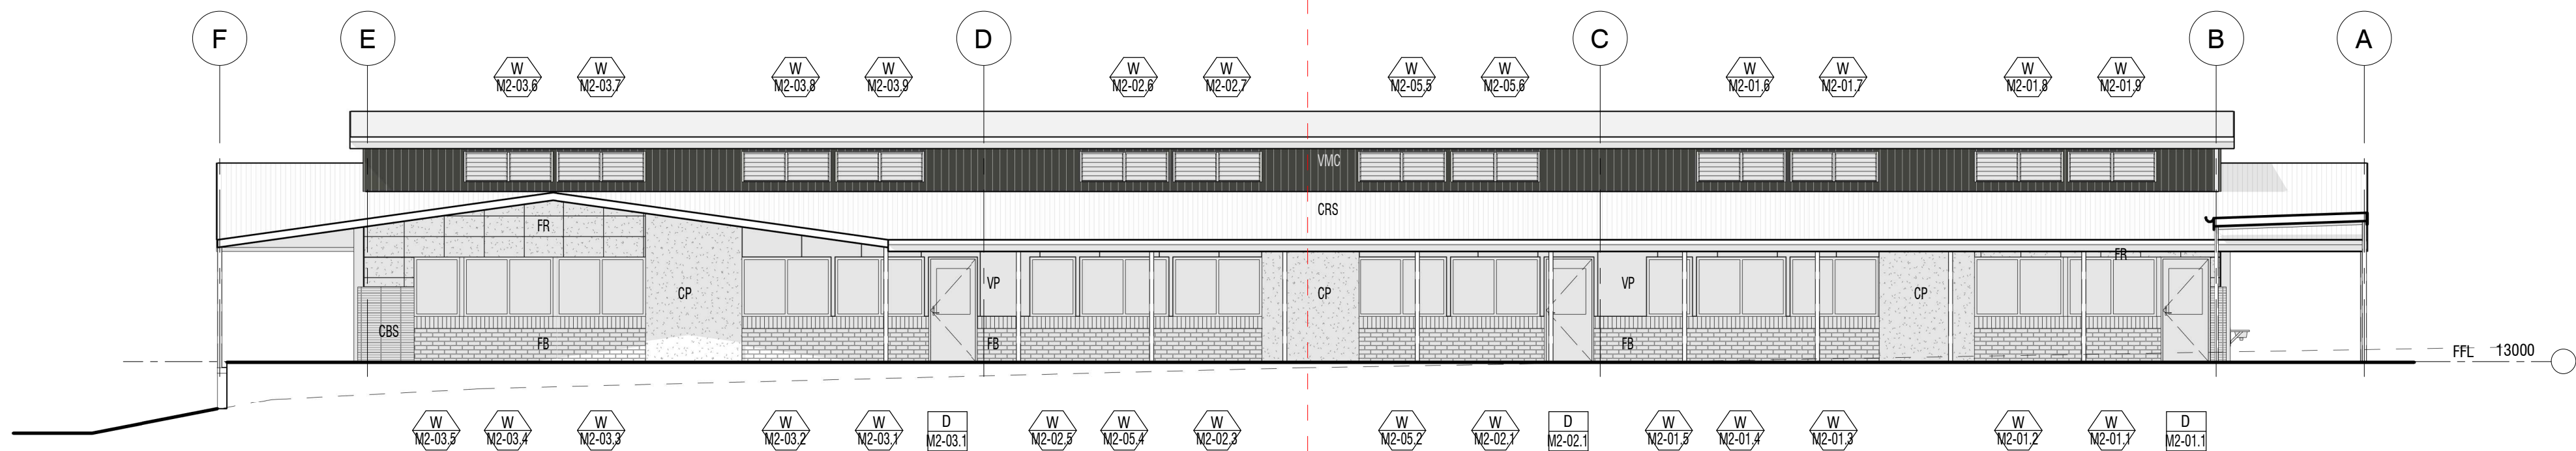


5 NORTH ELEVATION
1 : 100

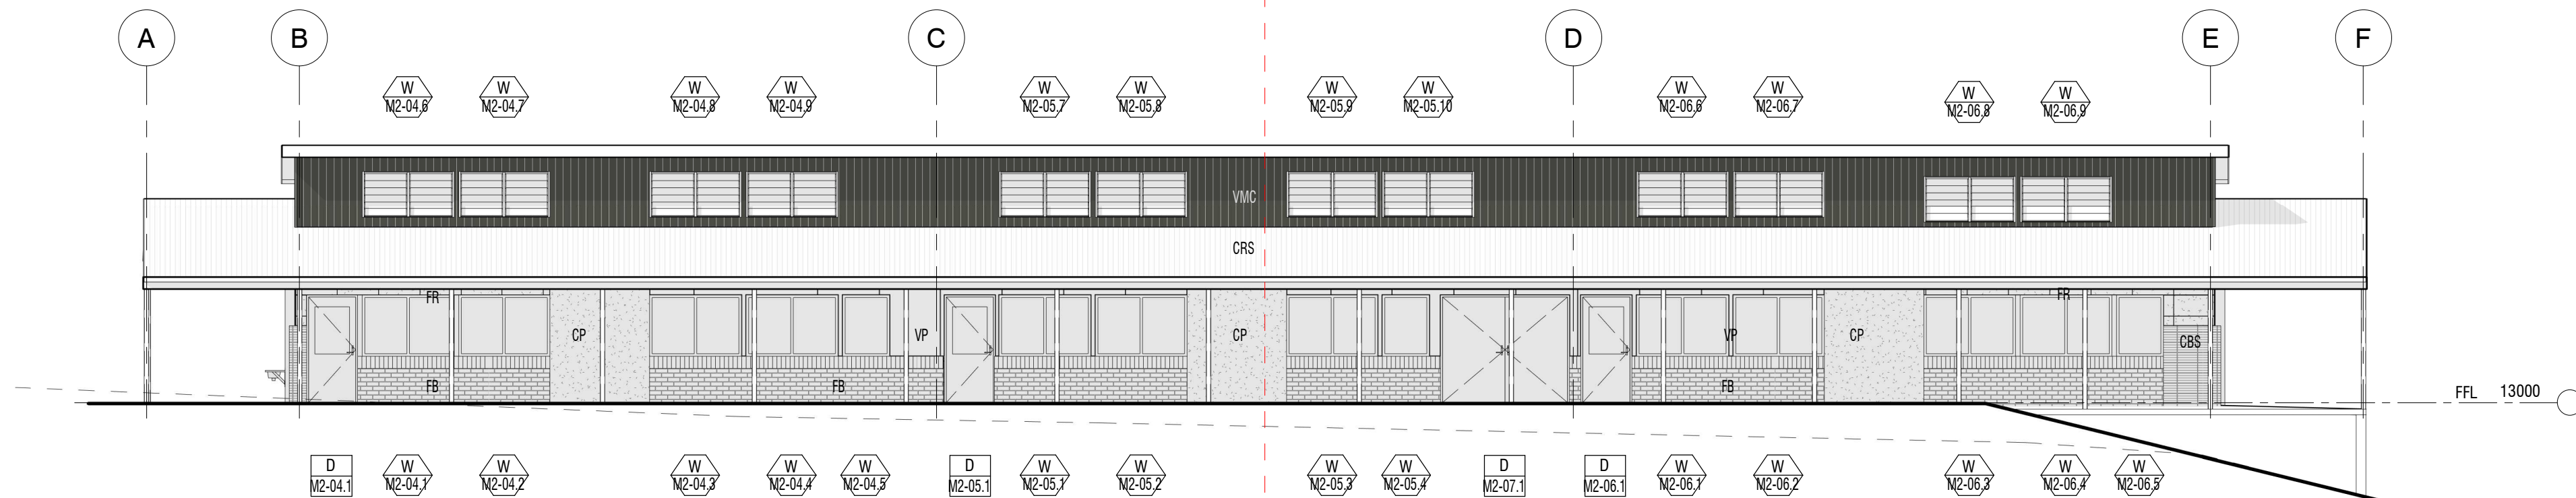

6 SOUTH ELEVATION
1 : 100

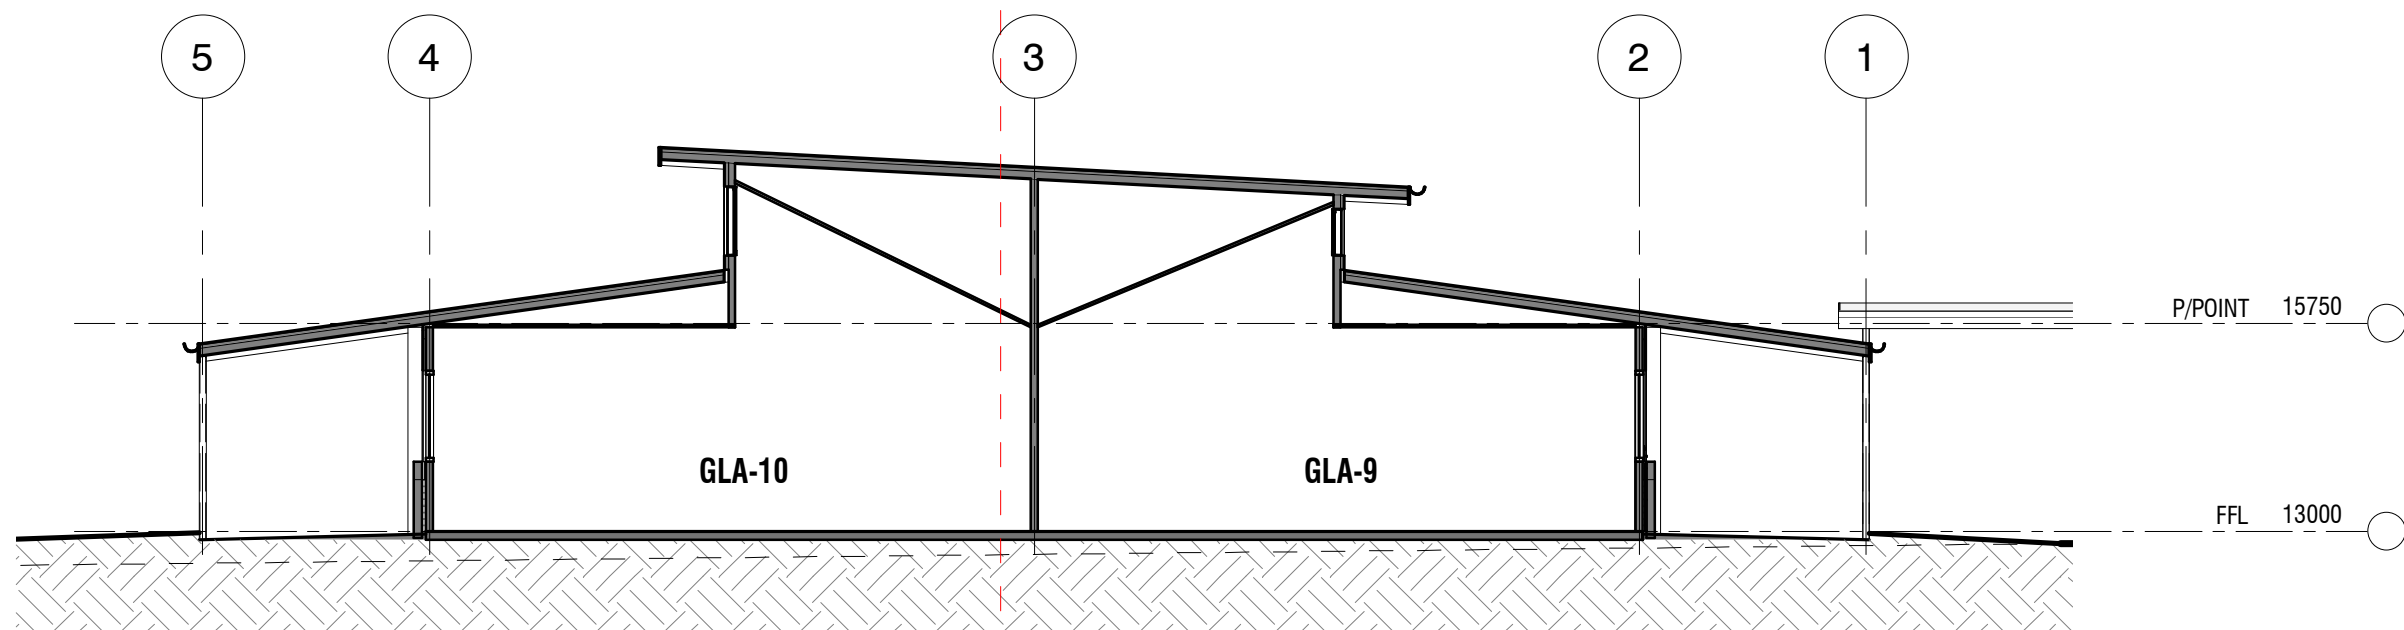

7 SECTION
1 : 100

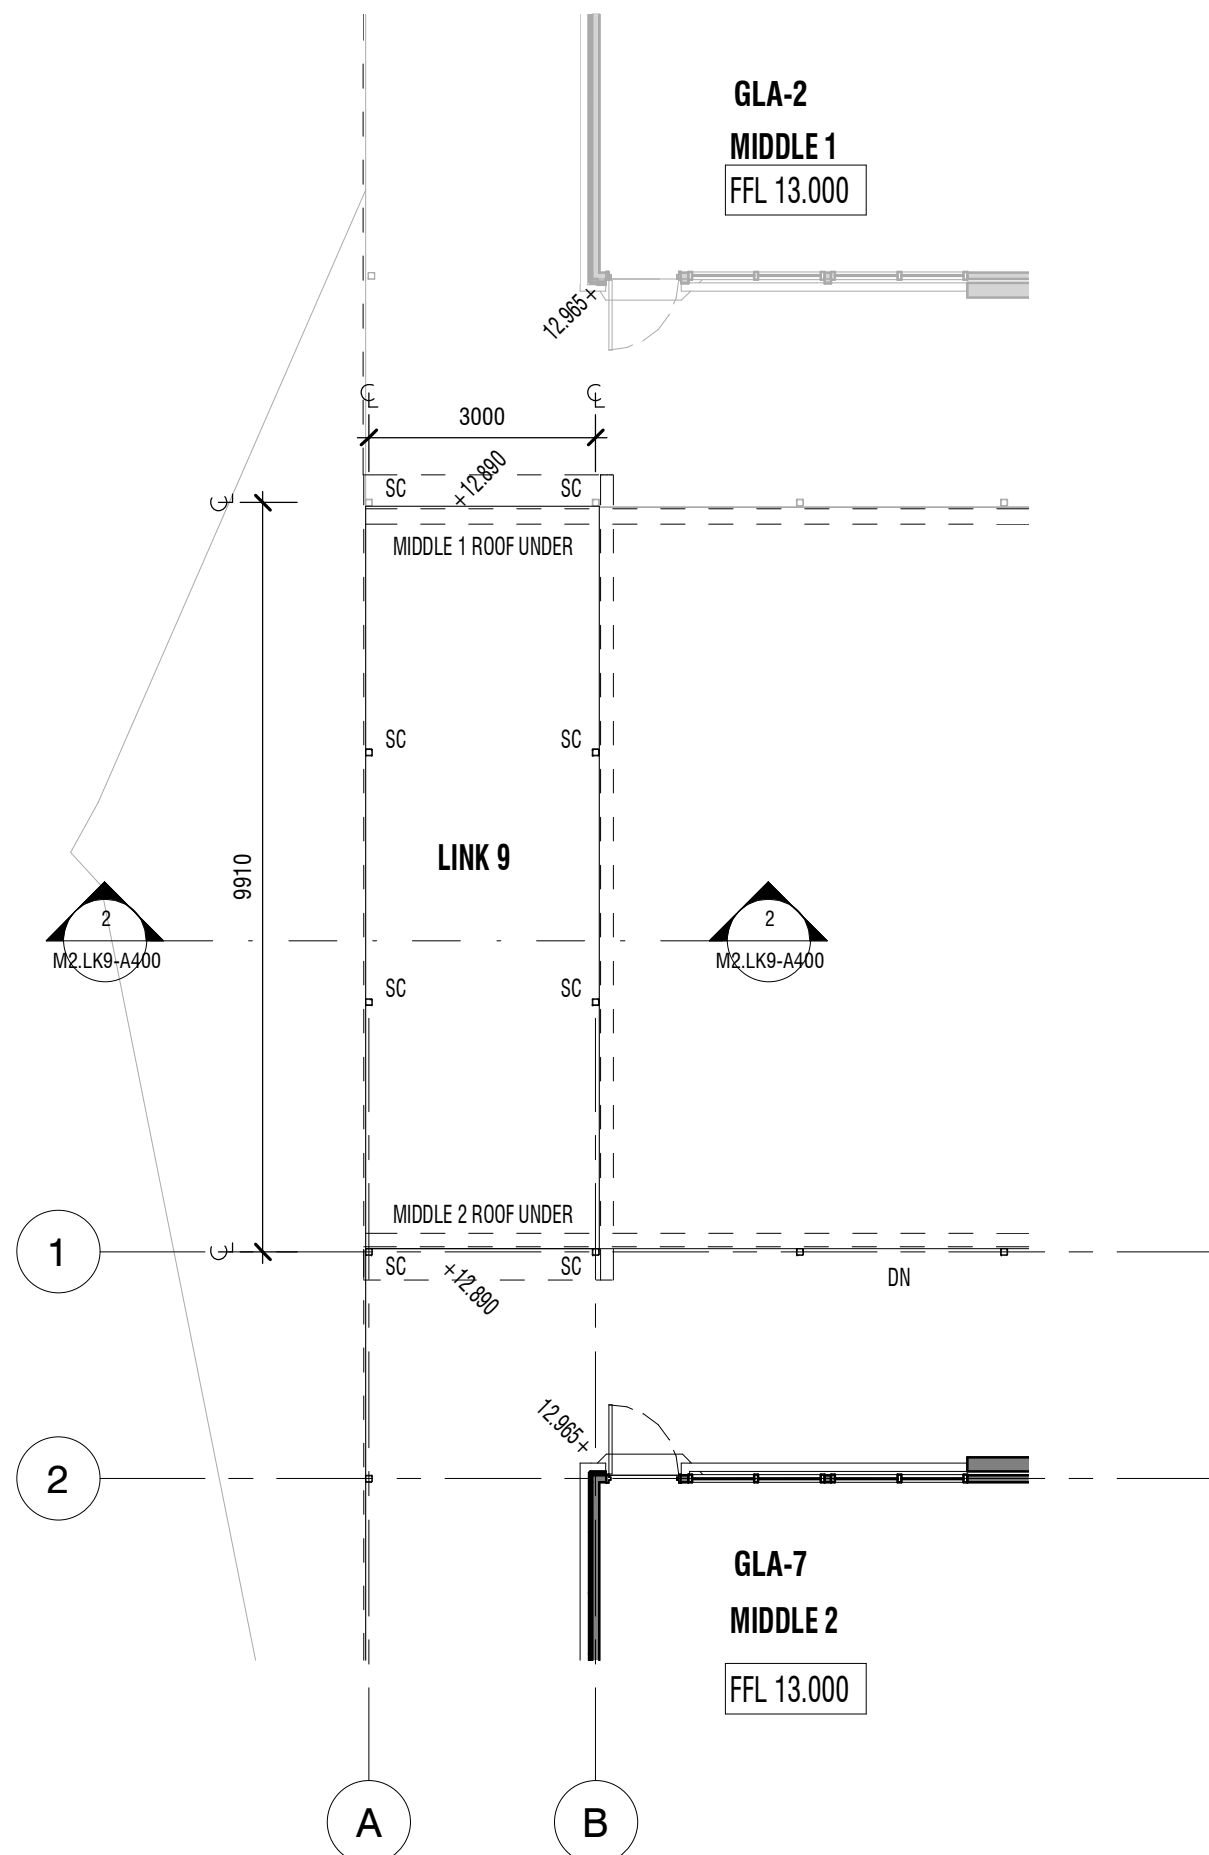

8 LINK 9 PLAN
1 : 100

LEGEND

BAL	BALUSTRADE
CB	CONCRETE BLOCK
CBR	CONCRETE BLOCK RENDERED
CBS	CONCRETE BLOCK STACK BOND
CC	CONCRETE COLUMN
CFC	COMPRESSED FIBRE CEMENT
COL	COLUMN
CP	CONCRETE PANEL
CRS	COLORBOND ROOF SHEETING
DP	DOWNPIPE

FB	FACE BRICKWORK
FC	FIBRE CEMENT
FBS	FACE BRICK STACK BOND
FR	FRONTK CERAMIC CLADDING
HR	HANDRAIL
PBD	PLASTERBOARD
PBD-W	PLASTERBOARD WET AREA GRADE
SC	STEEL COLUMN
SW PIT	STORMWATER PIT
V1	VINYL SHEET TYPE 1
V2	VINYL SHEET TYPE 2
VMC	VERTICAL METAL CLADDING

VP	VITRAPANEL CLADDING
----	---------------------

DRAARCHITECTS

Adrian Borasio NSW 4172
(02) 6651 4905
draoffs@draarchitects.com.au

Warren Steele NSW 6526
(02) 6643 4939
dragrafton@draarchitects.com.au
ABN 12 096 929 387

DRA Architects Pty Ltd accept no responsibility for the accuracy, completeness, or accuracy of the data transferred electronically. Rectification should, where necessary, request a hard copy version for verification. Use stated dimensions in preference to scale. All dimensions to be verified on site.

© Copyright
These drawings and designs and the copyright therein are the property of DRA Architects Pty Ltd and must not be used, retained or copied without the written permission of DRA Architects Pty Ltd A.B.N. 120 969 929 387

client
**COFFS HARBOUR
CHRISTIAN COMMUNITY
SCHOOL**

project
NEW JUNIOR CAMPUS
LOT 2, DP 1194621
BONVILLE STATION RD, BONVILLE

scale 1 : 100
drawn WA
checked -WA 25/06/21
verified AB 25/06/21
approved AB 25/06/21
total number of sheets No


@A1
plotted
true north

drawing
**MIDDLE 2 ELEVATIONS AND
SECTION AND LINK 9**
project number drawing number revision
20033 M2.LK9-A400 1

DA ISSUE



ROOM AREAS MIDDLE 3		
ROOM NAME	NO.	AREA
GLA-13	M3.01	98.2 m ²
GLA-15	M3.02	98.2 m ²
GLA-17	M3.03	98.2 m ²
GLA-14	M3.04	98.2 m ²
GLA-16	M3.05	98.2 m ²
EDB COMM	M3.06	1.7 m ²
GLA-18	M3.07	98.2 m ²

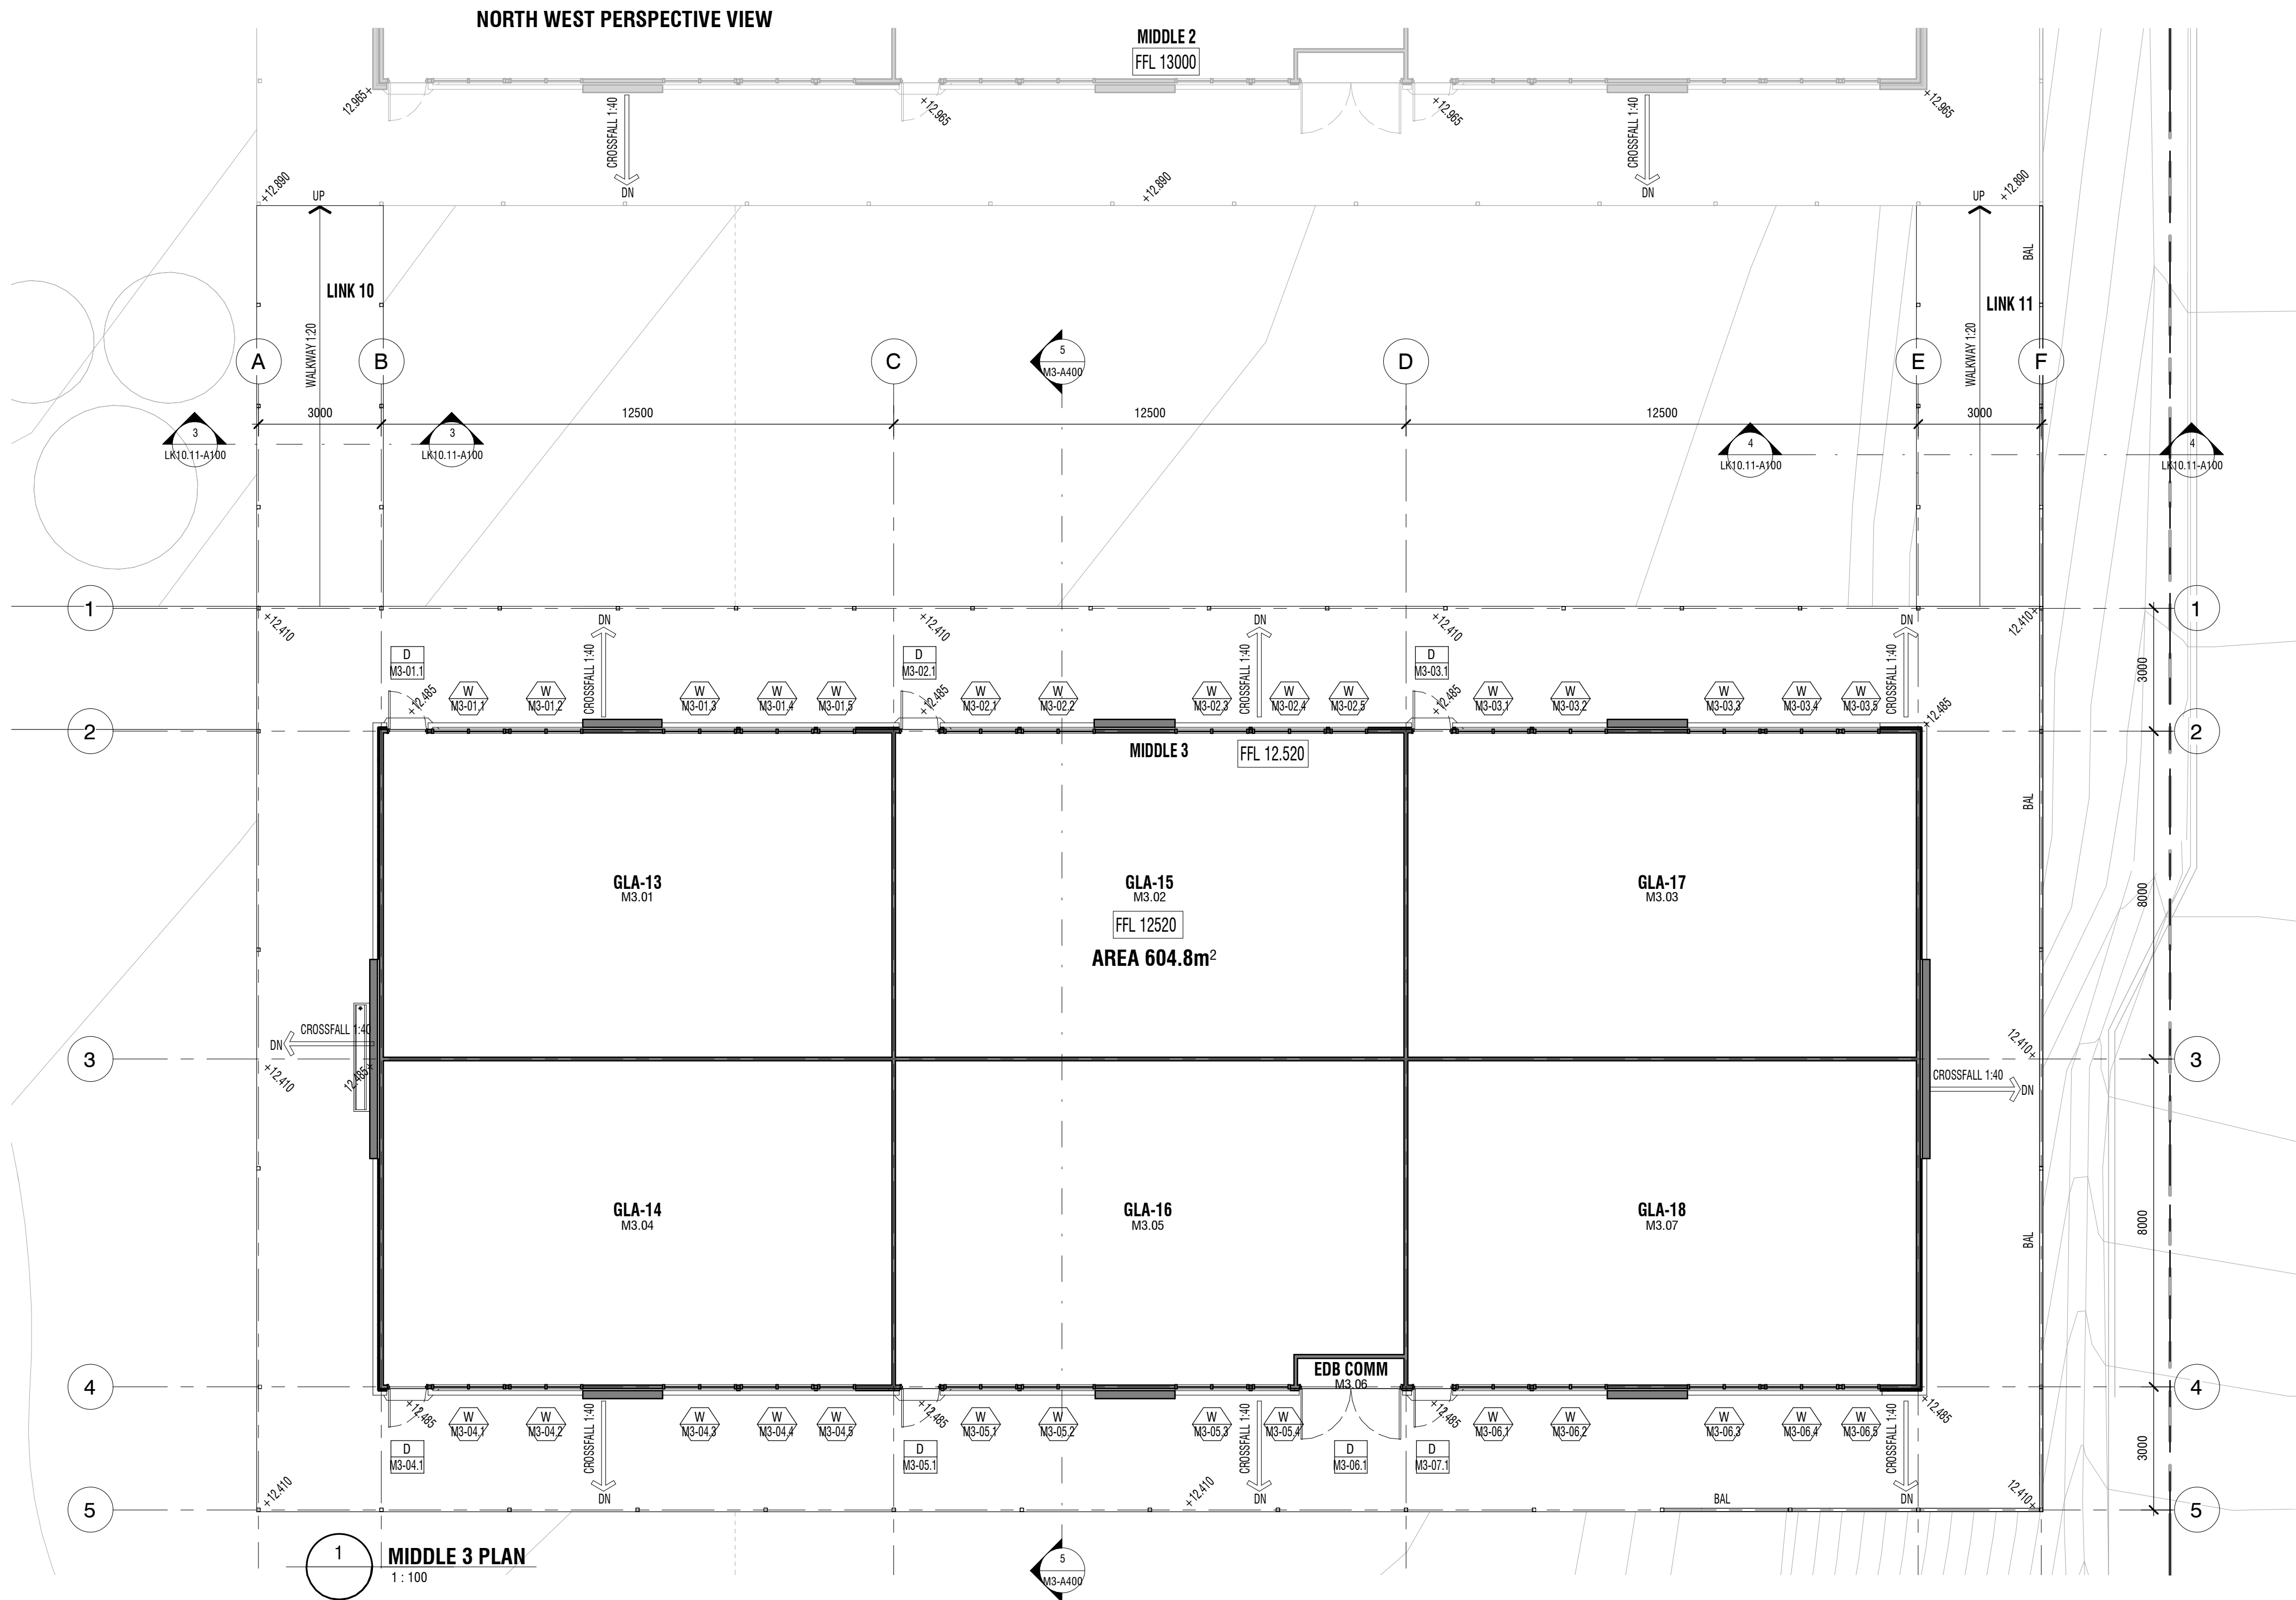

LEGEND

BAL	BALUSTRADE
CB	CONCRETE BLOCK
CBR	CONCRETE BLOCK RENDERED
CBS	CONCRETE BLOCK STACK BOND
CC	CONCRETE COLUMN
CFC	COMPRESSED FIBRE CEMENT
COL	COLUMN
CRS	COLORBOND ROOF SHEETING
DP	DOWNSPIPE
FB	FACE BRICKWORK

FC	FIBRE CEMENT
FBS	FACE BRICK STACK BOND
FR	FRONT/EX CERAMIC CLADDING
HR	HANDRAIL
PBD	PLASTERBOARD
PBD-W	PLASTERBOARD WET AREA GRADE
SC	STEEL COLUMN
SW PIT	STORMWATER PIT
V1	VINYL SHEET TYPE 1
V2	VINYL SHEET TYPE 2
VMC	VERTICAL METAL CLADDING
VP	VITRAPANEL CLADDING

DRAARCHITECTS

Adrian Borsatto NSW 4172
(02) 6651 4905
draoffs@draarchitects.com.au

Warren Steele NSW 6526
(02) 6643 4939
dragraffon@draarchitects.com.au
ABN 12 096 929 387


DRA Architects Pty Ltd accept no responsibility for the usability, completeness, or accuracy of data transferred electronically. Recipients should, when necessary, request a hard copy version for verification. Use stated dimensions in preference to scale. All dimensions to be verified on site.

© Copyright
These drawings and designs and the copyright therein are the property of DRA Architects Pty Ltd and must not be used, reproduced or copied without the written permission of DRA Architects Pty Ltd
A.B.N. 120 969 929 387

client
**COFFS HARBOUR
CHRISTIAN COMMUNITY
SCHOOL**

project
NEW JUNIOR CAMPUS
LOT 2, DP 1194621
BONVILLE STATION RD, BONVILLE


scale 1:100 @A1
drawn WA
checked WA 25/06/21
verified AB 25/06/21
approved AB 25/06/21
total number of sheets No

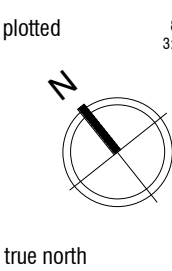

drawing
**MIDDLE 3 PLAN AND
PERSPECTIVE VIEW**

project number drawing number revision
20033 M3-A100 1

DA ISSUE

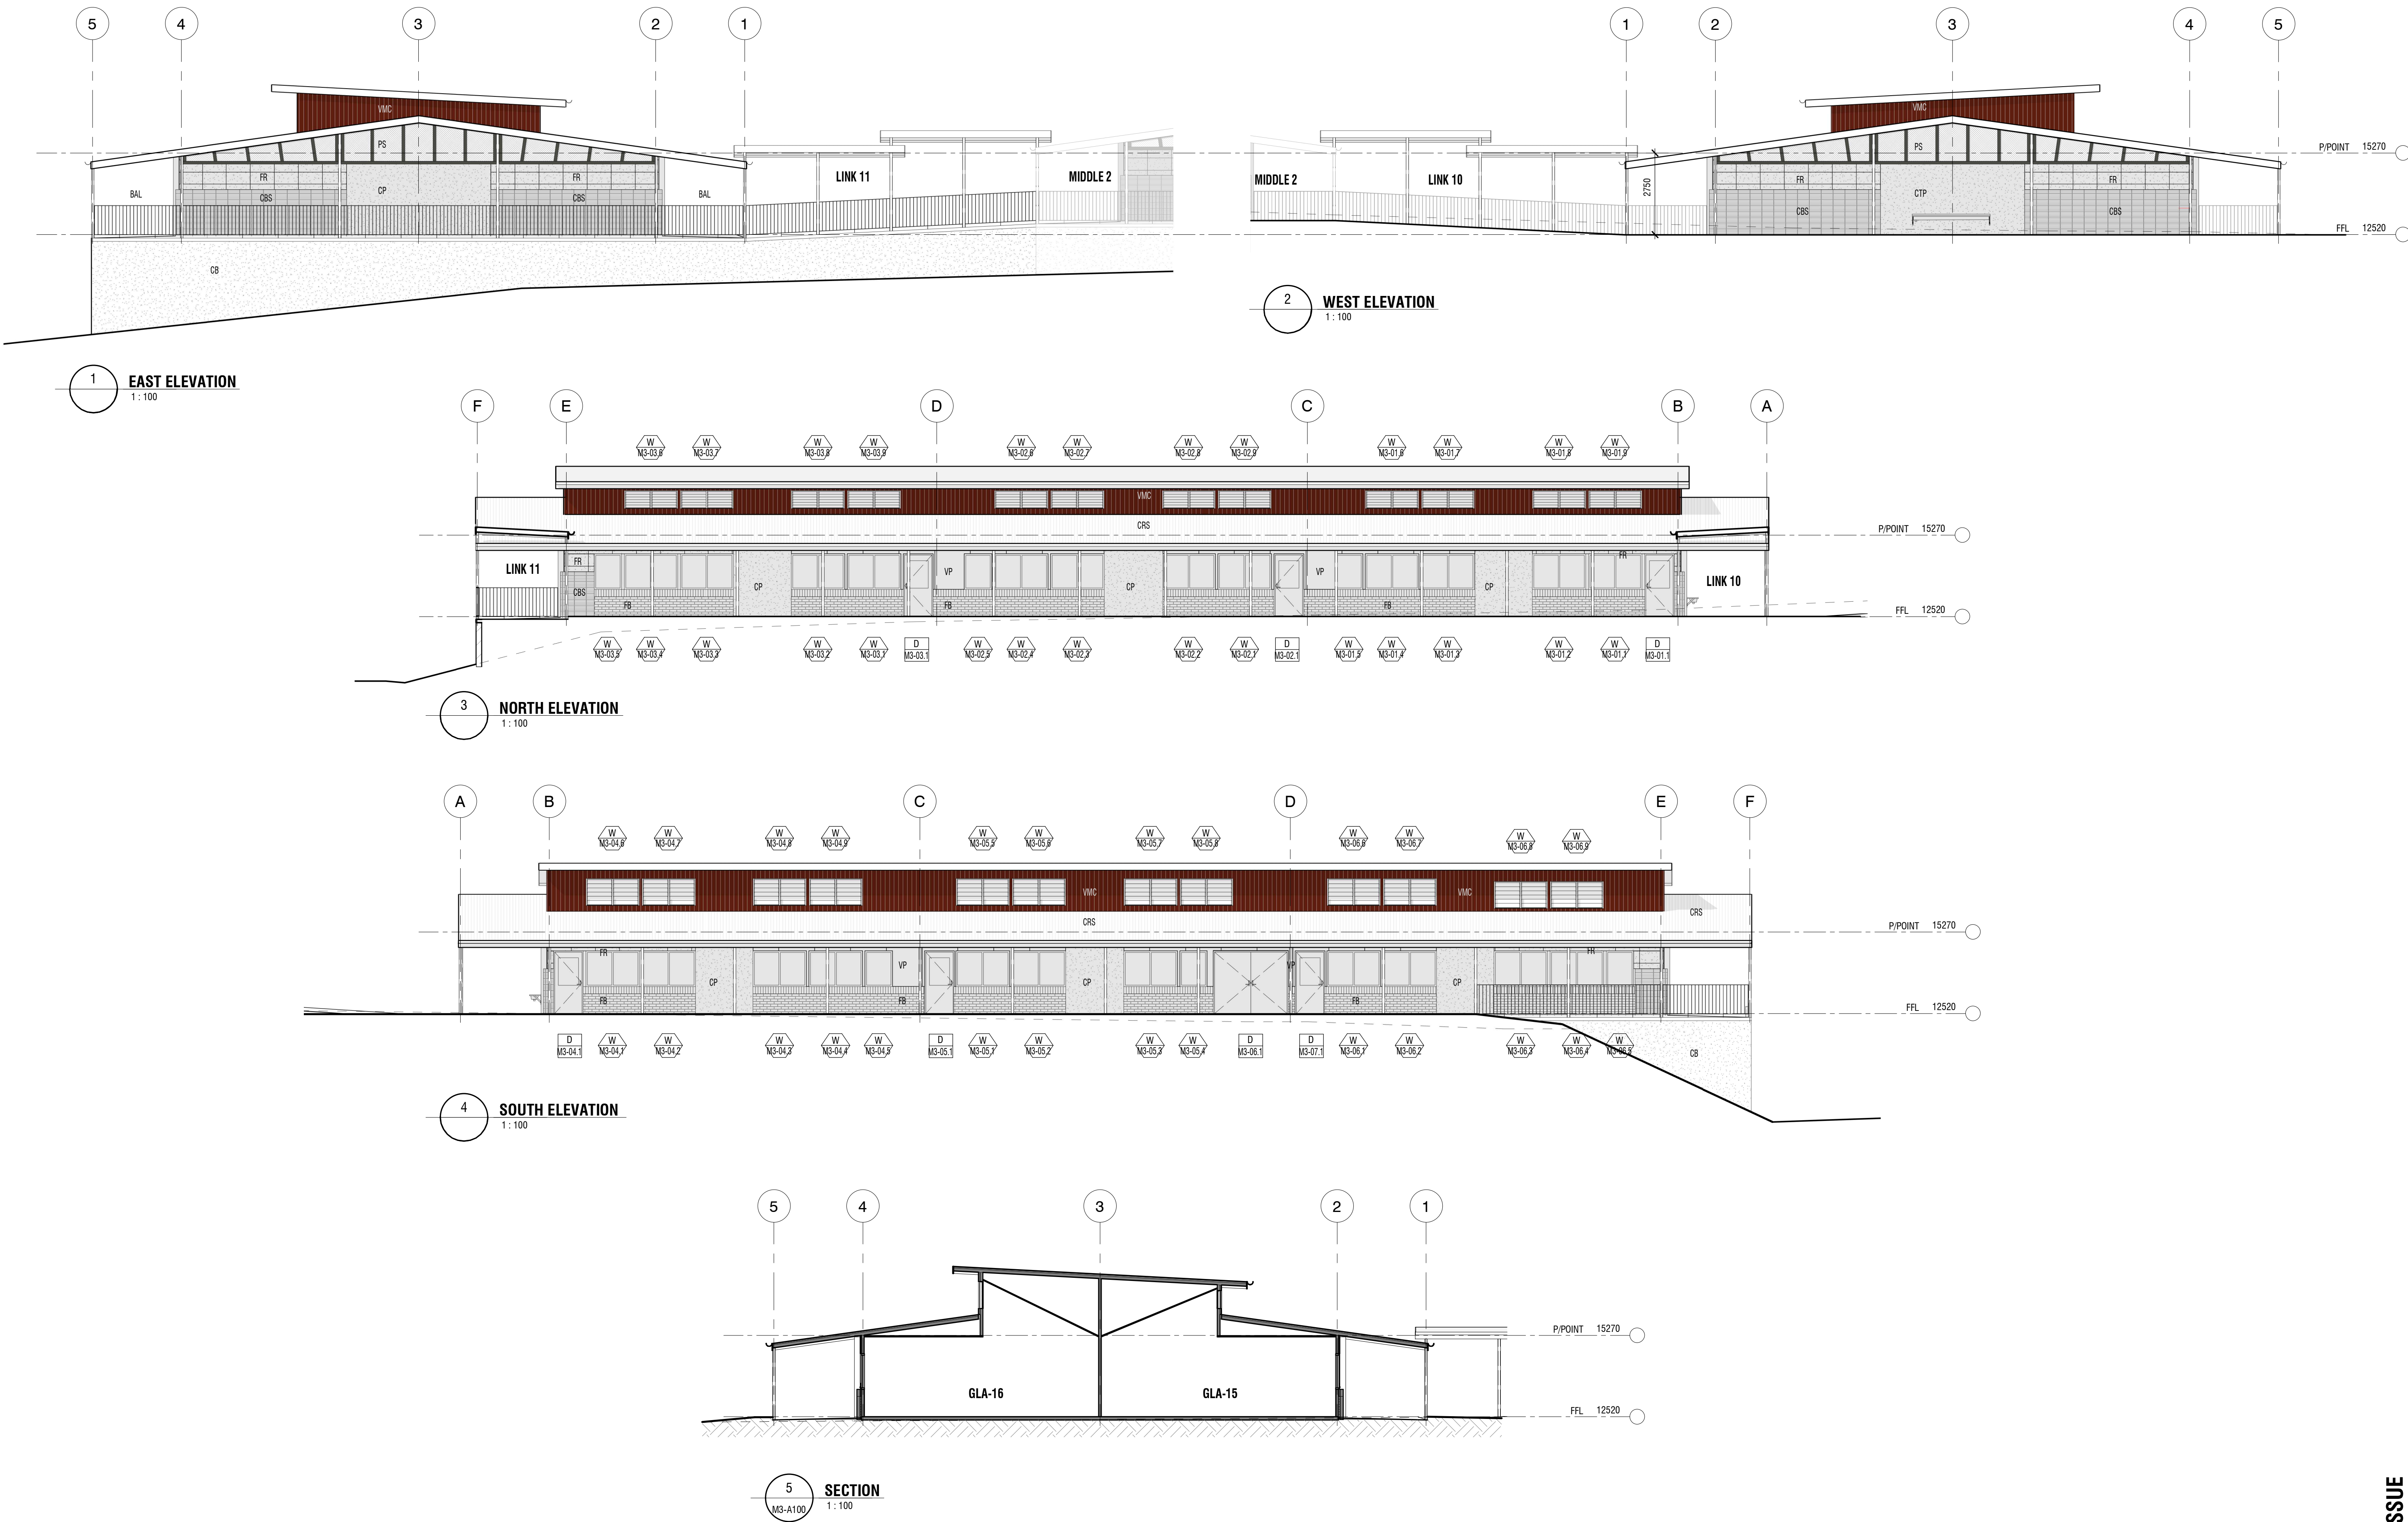

1				25/06/21				DA ISSUE - CHANGES WILL BE ADVISED				WA				AE			
REV	DATE	BY	CHKD	REV	DATE	BY	CHKD	REV	DATE	BY	CHKD	REV	DATE	BY	CHKD	REV	DATE	BY	CHKD
CONTROLLED - CHANGES WILL BE ADVISED																			

LEGEND		LEGEND		LEGEND		LEGEND		LEGEND		LEGEND		LEGEND		LEGEND		LEGEND		LEGEND	
BAL	BALUSTRADE	FB	FACE BRICKWORK	VP	VITRAPANEL CLADDING	FB	FACE BRICKWORK
CB	CONCRETE BLOCK	FC	FIBRE CEMENT			FC	FIBRE CEMENT			FC	FIBRE CEMENT			FC	FIBRE CEMENT			FC	FIBRE CEMENT
CBS	CONCRETE BLOCK STACK BOND	FBS	FACE BRICK STACK BOND			FBS	FACE BRICK STACK BOND			FBS	FACE BRICK STACK BOND			FBS	FACE BRICK STACK BOND			FBS	FACE BRICK STACK BOND
CC	CONCRETE CEMENT RENDERED	FR	FRONT/BACK CERAMIC CLADDING			
CC	CONCRETE COLUMN	HR	HANDRAIL			HR	HANDRAIL			HR	HANDRAIL			HR	HANDRAIL			HR	HANDRAIL
CFC	COMPRESSED FIBRE CEMENT	PBD	PLASTERBOARD			PBD	PLASTERBOARD			PBD	PLASTERBOARD			PBD	PLASTERBOARD			PBD	PLASTERBOARD
COL	COLUMN	PBD-W	PLASTERBOARD WET AREA GRADE			
CRS	COLORBOND ROOF SHEETING	SC	STEEL COLUMN			SC	STEEL COLUMN			SC	STEEL COLUMN			SC	STEEL COLUMN			SC	STEEL COLUMN
DP	DOWNSPIPE	SW PIT	STORMWATER PIT			SW PIT	STORMWATER PIT			SW PIT	STORMWATER PIT			SW PIT	STORMWATER PIT			SW PIT	STORMWATER PIT
		V1	VINYL SHEET TYPE 1			V1	VINYL SHEET TYPE 1			V1	VINYL SHEET TYPE 1			V1	VINYL SHEET TYPE 1			V1	VINYL SHEET TYPE 1
		V2	VINYL SHEET TYPE 2			V2	VINYL SHEET TYPE 2			V2	VINYL SHEET TYPE 2			V2	VINYL SHEET TYPE 2			V2	VINYL SHEET TYPE 2
		VMC	VERTICAL METAL CLADDING			VMC	VERTICAL METAL CLADDING			VMC	VERTICAL METAL CLADDING			VMC	VERTICAL METAL CLADDING			VMC	VERTICAL METAL CLADDING

DRAARCHITECTS		DRAARCHITECTS		DRAARCHITECTS		DRAARCHITECTS		DRAARCHITECTS		DRAARCHITECTS		DRAARCHITECTS		DRAARCHITECTS		DRAARCHITECTS		DRAARCHITECTS	
ADRIAN BORASIO	NSW 4172	WARREN STEELE	NSW 6526	ADRIAN BORASIO	NSW 4172	WARREN STEELE	NSW 6526	ADRIAN BORASIO	NSW 4172	WARREN STEELE	NSW 6526	ADRIAN BORASIO	NSW 4172	WARREN STEELE	NSW 6526	ADRIAN BORASIO	NSW 4172	WARREN STEELE	NSW 6526
(02) 6651 4905		(02) 6643 4939		(02) 6651 4905		(02) 6643 4939		(02) 6651 4905		(02) 6643 4939		(02) 6651 4905		(02) 6643 4939		(02) 6651 4905		(02) 6643 4939	
draoffs@draarchitects.com.au		draoffs@draarchitects.com.au		draoffs@draarchitects.com.au		draoffs@draarchitects.com.au		draoffs@draarchitects.com.au		draoffs@draarchitects.com.au		draoffs@draarchitects.com.au		draoffs@draarchitects.com.au		draoffs@draarchitects.com.au		draoffs@draarchitects.com.au	
ABN 12 096 929 387		ABN 12 096 929 387		ABN 12 096 929 387		ABN 12 096 929 387		ABN 12 096 929 387		ABN 12 096 929 387		ABN 12 096 929 387		ABN 12 096 929 387		ABN 12 096 929 387		ABN 12 096 929 387	

DRAARCHITECTS Pty Ltd accept no responsibility for the accuracy, completeness, or security of the data transferred electronically. Recipients should, where necessary, request a hard copy version for verification. Use agreed dimensions in preference to scale. All dimensions to be verified on site.		
---	--	---	--	---	--	---	--	---	--	---	--	---	--	---	--	---	--	---	--

client		client		client		client		client		client		client		client		client		client	
COFFS HARBOUR		COFFS HARBOUR		COFFS HARBOUR		COFFS HARBOUR		COFFS HARBOUR		COFFS HARBOUR		COFFS HARBOUR		COFFS HARBOUR		COFFS HARBOUR		COFFS HARBOUR	
CHRISTIAN COMMUNITY		CHRISTIAN COMMUNITY		CHRISTIAN COMMUNITY		CHRISTIAN COMMUNITY		CHRISTIAN COMMUNITY		CHRISTIAN COMMUNITY		CHRISTIAN COMMUNITY		CHRISTIAN COMMUNITY		CHRISTIAN COMMUNITY		CHRISTIAN COMMUNITY	
SCHOOL		SCHOOL		SCHOOL		SCHOOL		SCHOOL		SCHOOL		SCHOOL		SCHOOL		SCHOOL		SCHOOL	

project		project		project		project		project		project		project		project		project		project	
NEW JUNIOR CAMPUS		NEW JUNIOR CAMPUS		NEW JUNIOR CAMPUS		NEW JUNIOR CAMPUS		NEW JUNIOR CAMPUS		NEW JUNIOR CAMPUS		NEW JUNIOR CAMPUS		NEW JUNIOR CAMPUS		NEW JUNIOR CAMPUS		NEW JUNIOR CAMPUS	
LOT 2, DP 1194621		LOT 2, DP 1194621		LOT 2, DP 1194621		LOT 2, DP 1194621		LOT 2, DP 1194621		LOT 2, DP 1194621		LOT 2, DP 1194621		LOT 2, DP 1194621		LOT 2, DP 1194621		LOT 2, DP 1194621	
BONVILLE STATION RD, BONVILLE		BONVILLE STATION RD, BONVILLE		BONVILLE STATION RD, BONVILLE		BONVILLE STATION RD, BONVILLE		BONVILLE STATION RD, BONVILLE		BONVILLE STATION RD, BONVILLE		BONVILLE STATION RD, BONVILLE		BONVILLE STATION RD, BONVILLE		BONVILLE STATION RD, BONVILLE		BONVILLE STATION RD, BONVILLE	






scale 1:100		scale 1:100		scale 1:100		scale 1:100		scale 1:100		scale 1:100		scale 1:100		scale 1:100		scale 1:100		scale 1:100	
drawn WA		drawn WA		drawn WA		drawn WA		drawn WA		drawn WA		drawn WA		drawn WA		drawn WA		drawn WA	
checked WA		checked WA		checked WA		checked WA		checked WA		checked WA		checked WA		checked WA		checked WA		checked WA	
verified A8		verified A8		verified A8		verified A8		verified A8		verified A8		verified A8		verified A8		verified A8		verified A8	
approved A8		approved A8		approved A8		approved A8		approved A8		approved A8		approved A8		approved A8		approved A8		approved A8	
total number of sheets		total number of sheets		total number of sheets		total number of sheets		total number of sheets		total number of sheets		total number of sheets		total number of sheets		total number of sheets		total number of sheets	
No		No		No		No		No		No		No		No		No		No	

true north		true north		true north		true north		true north		true north		true north		true north		true north		true north	
------------	--	------------	--	------------	--	------------	--	------------	--	------------	--	------------	--	------------	--	------------	--	------------	--

drawing		drawing		drawing		drawing		drawing		drawing		drawing		drawing		drawing		drawing	
MIDDLE 3 ELEVATIONS		MIDDLE 3 ELEVATIONS		MIDDLE 3 ELEVATIONS		MIDDLE 3 ELEVATIONS		MIDDLE 3 ELEVATIONS		MIDDLE 3 ELEVATIONS		MIDDLE 3 ELEVATIONS		MIDDLE 3 ELEVATIONS		MIDDLE 3 ELEVATIONS		MIDDLE 3 ELEVATIONS	
project number		project number		project number		project number		project number		project number		project number		project number		project number		project number	
20033		20033		20033		20033		20033		20033		20033		20033		20033		20033	
drawing number		drawing number		drawing number		drawing number		drawing number		drawing number		drawing number		drawing number		drawing number		drawing number	
M3-A400		M3-A400		M3-A400		M3-A400		M3-A400		M3-A400		M3-A400		M3-A400		M3-A400		M3-A400	
revision		revision		revision		revision		revision		revision		revision		revision		revision		revision	
1		1		1		1		1		1		1		1		1		1	

DA ISSUE

PUMP HOUSE

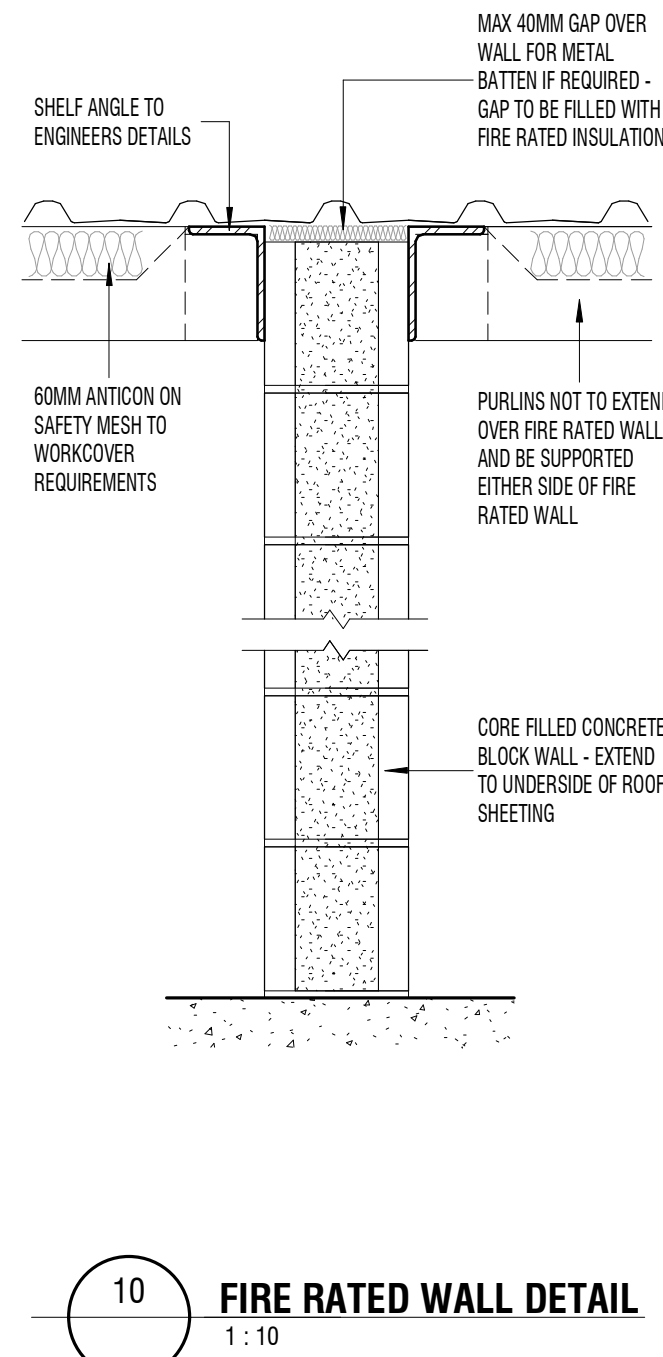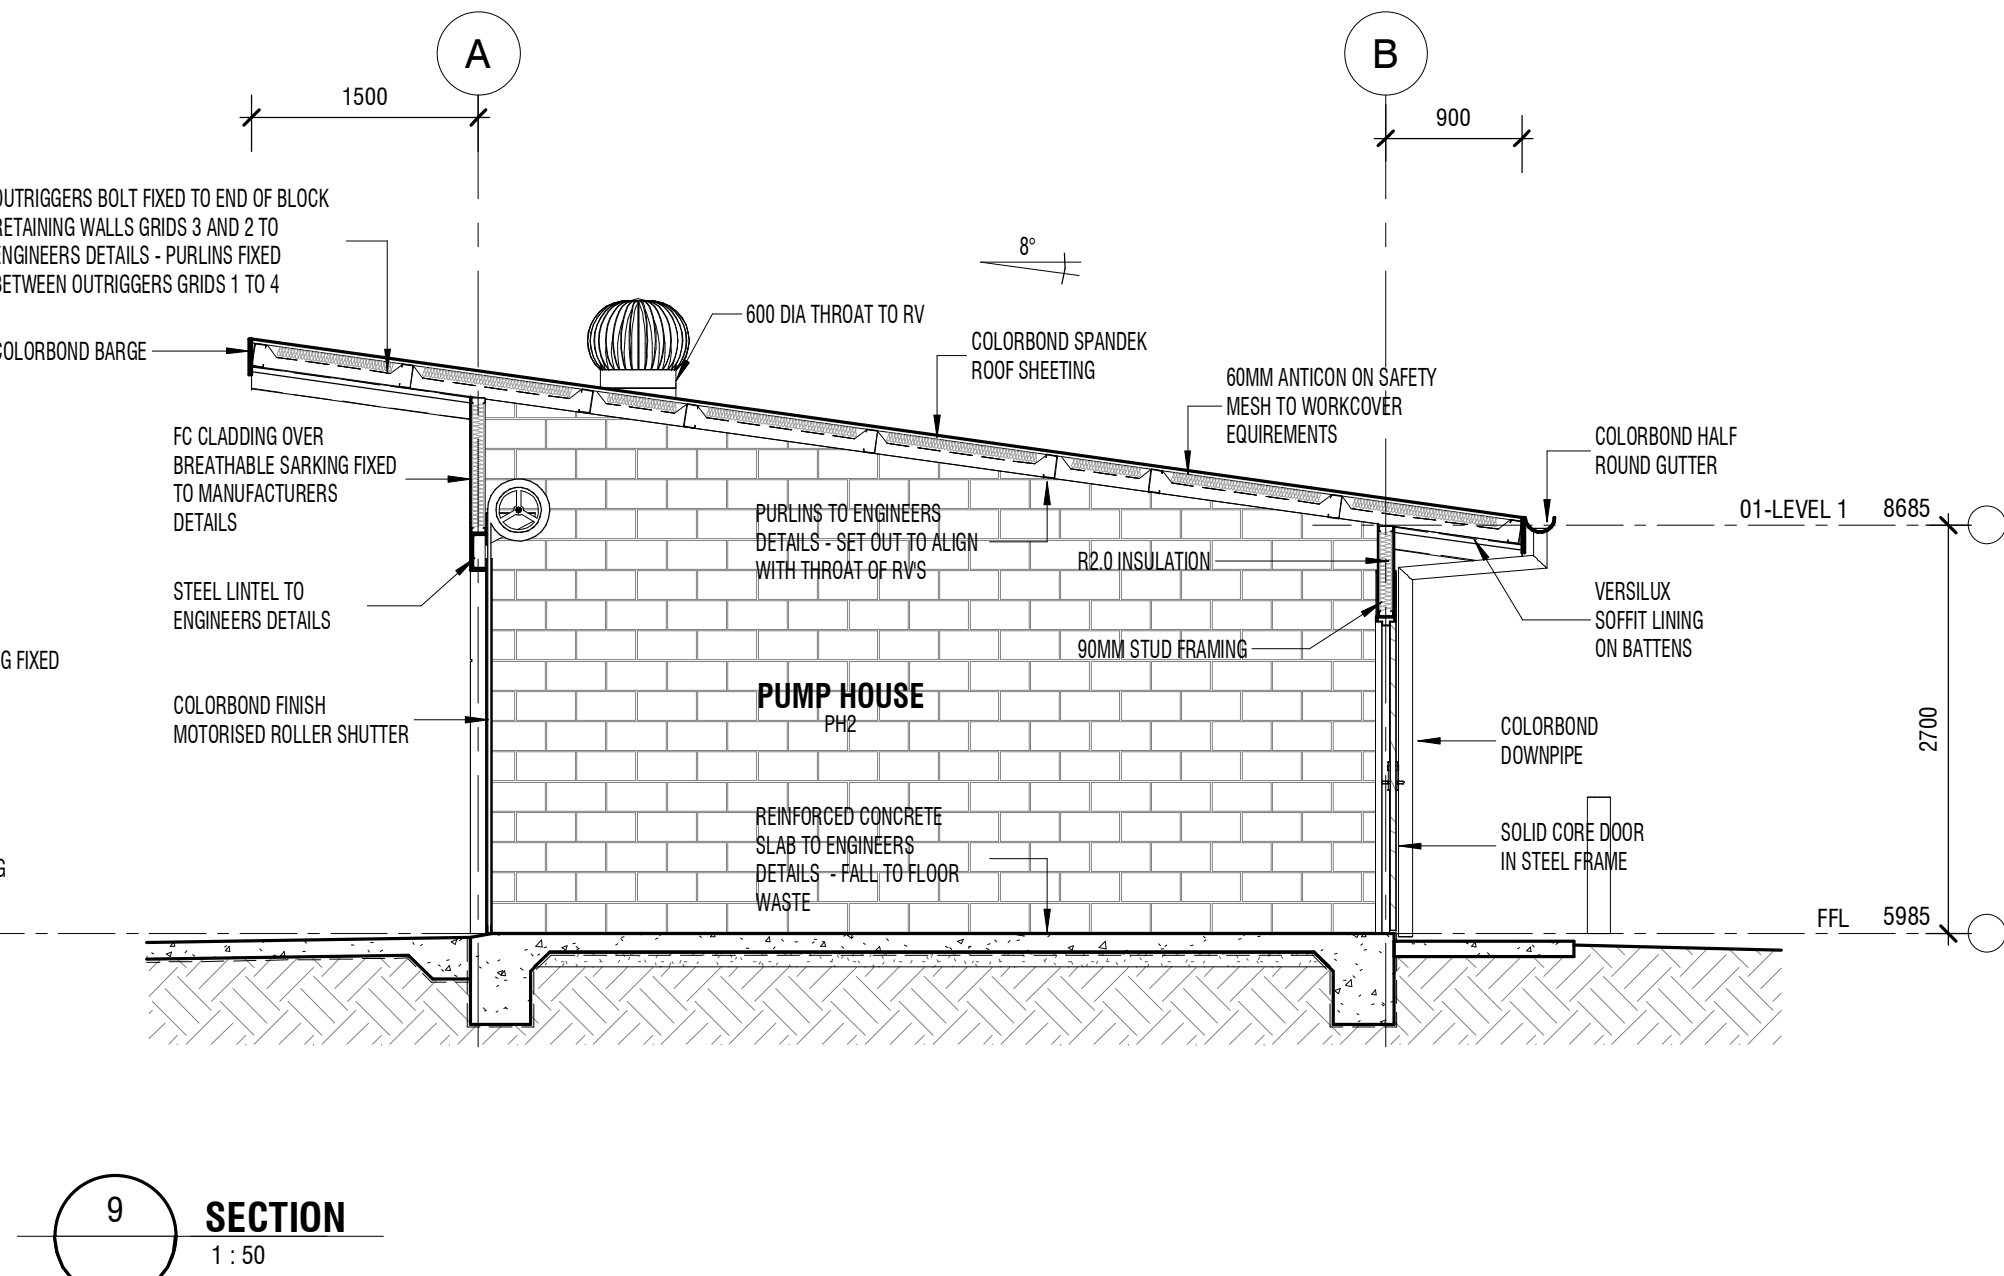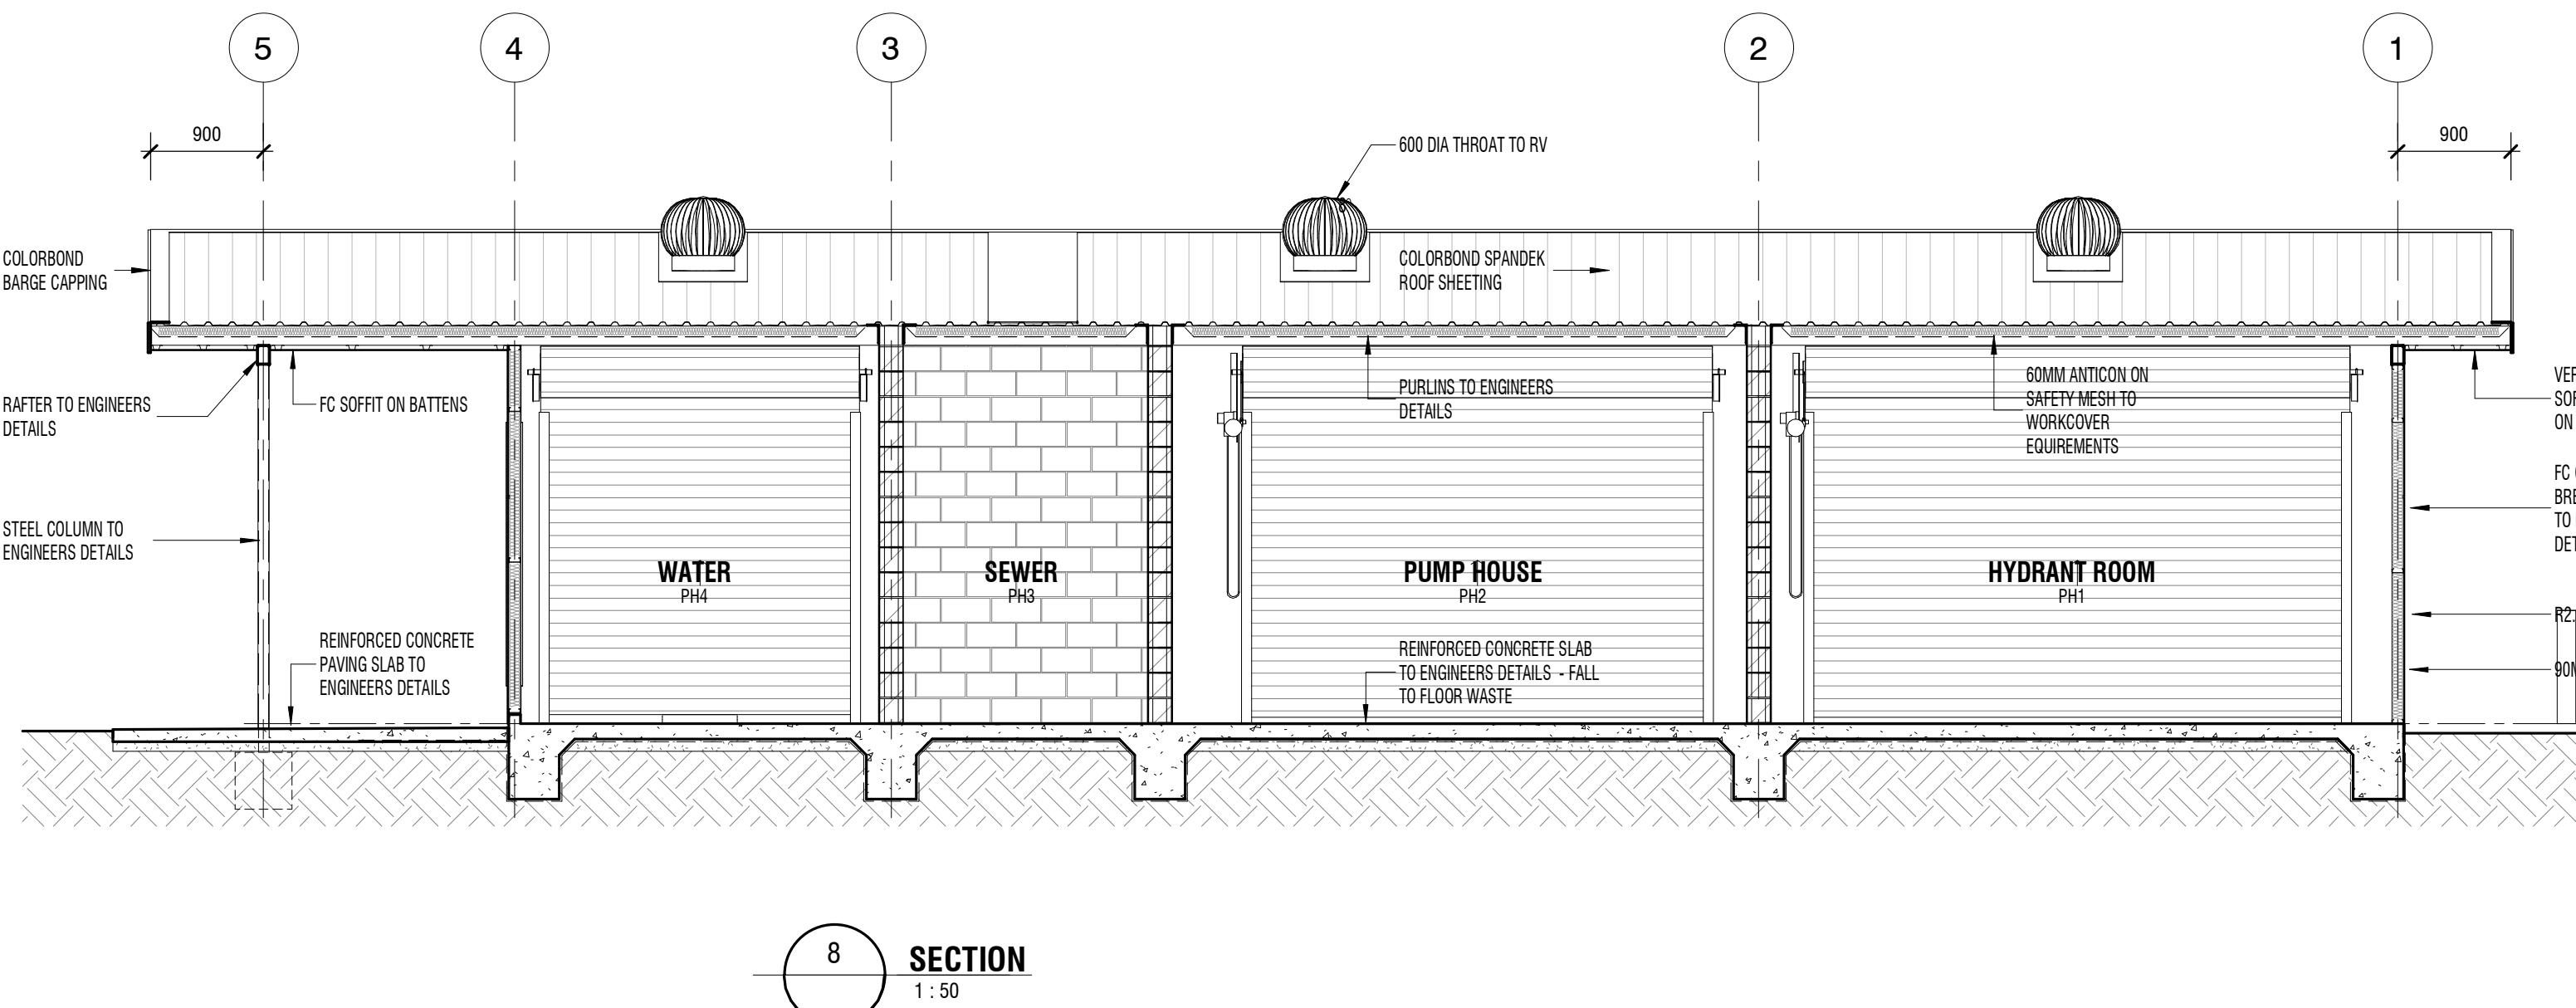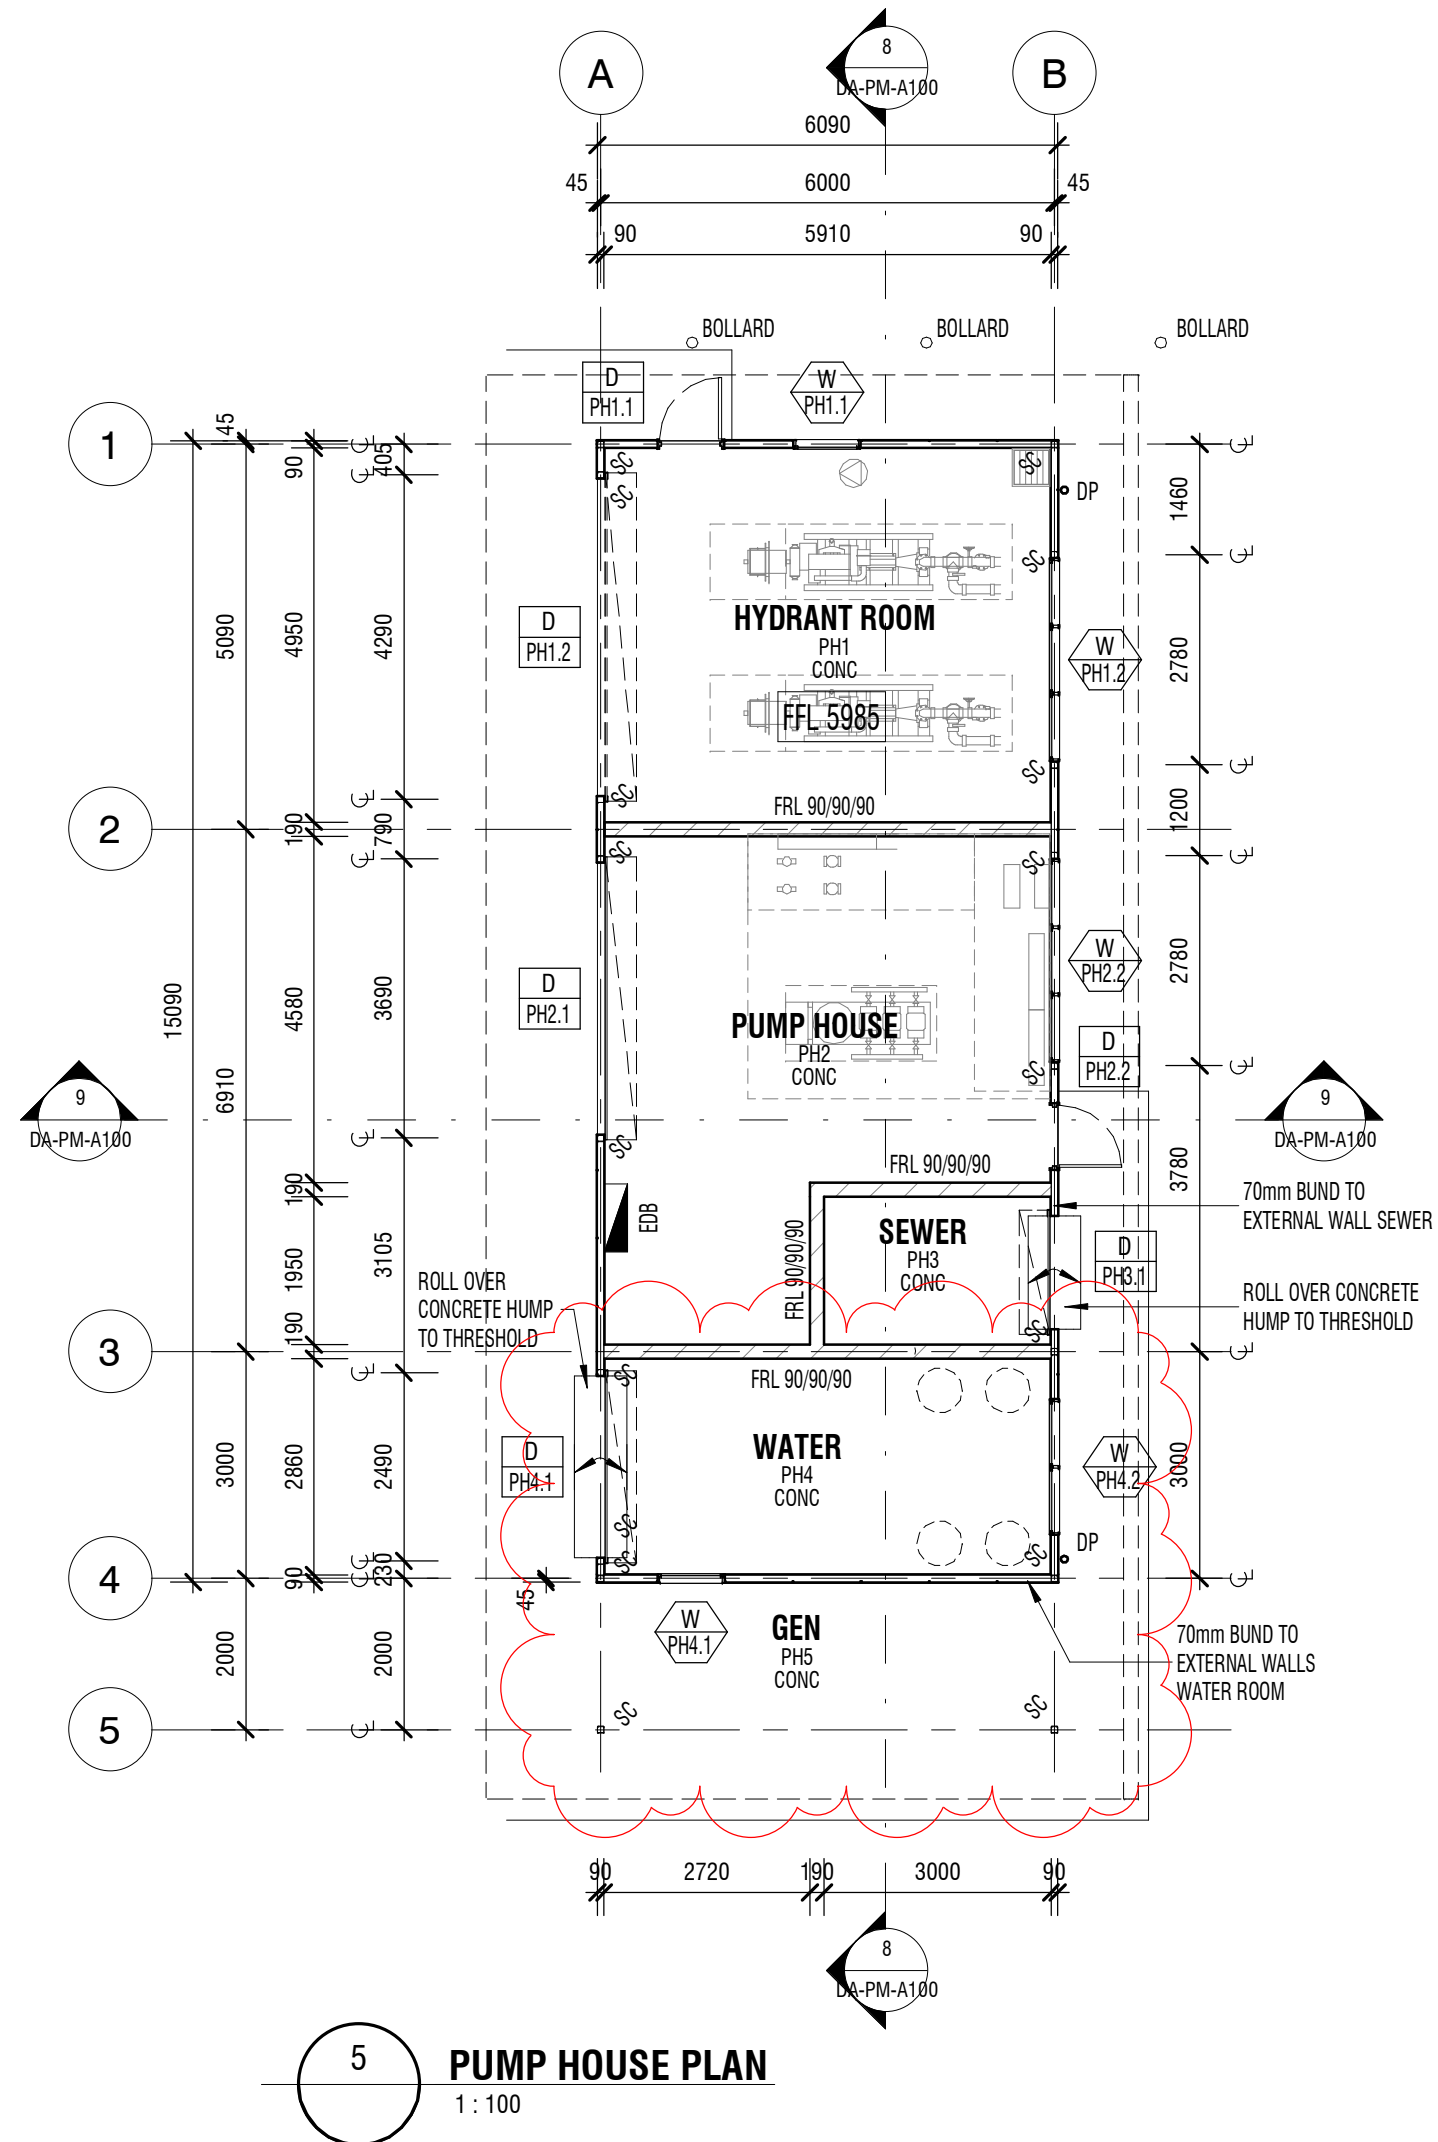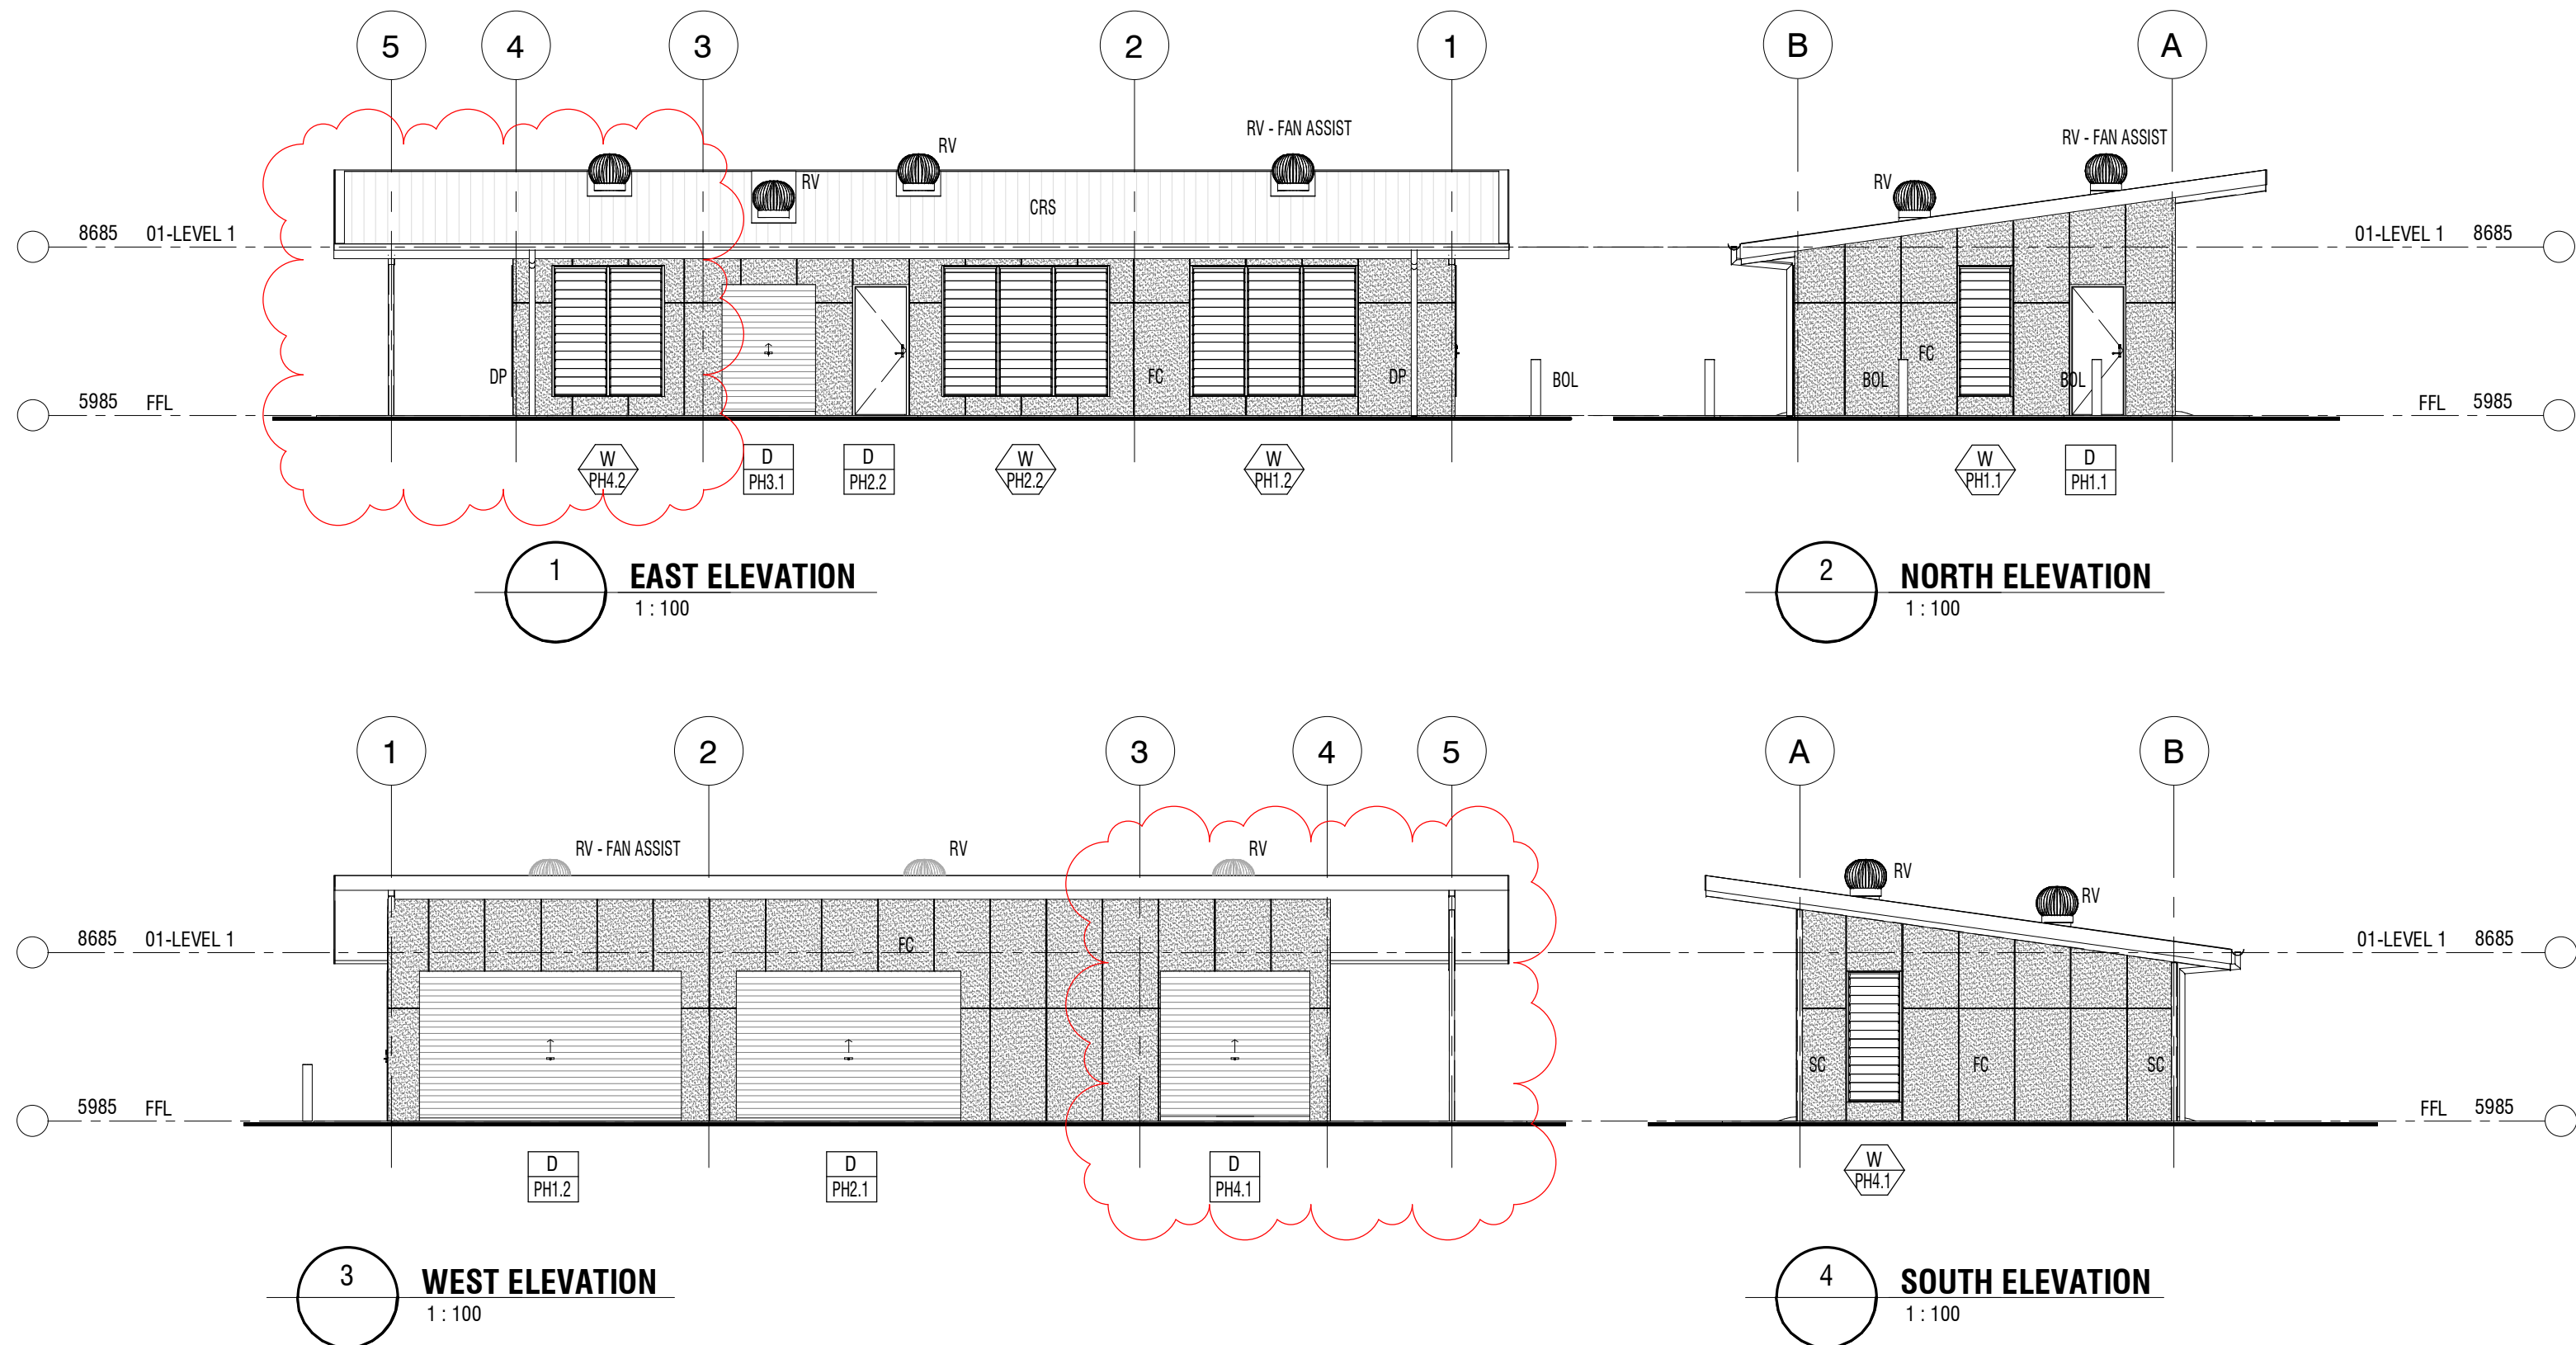

LEGEND

BAL	BALUSTRADE
CB	CONCRETE BLOCK
CBR	CONCRETE BLOCK RENDERED
CBS	CONCRETE BLOCK STACK BOND
CC	CONCRETE COLUMN
CFC	COMPRESSED FIBRE CEMENT
COL	COLUMN
CP	COLORBOND PANEL
CRS	COLORBOND ROOF SHEETING
DP	DOWNPIPE

FB	FACE BRICKWORK
FC	FIBRE CEMENT
FBS	FACE BRICK STACK BOND
FG	FIXED GLAZING
FR	FRONTIER CERAMIC CLADDING
HR	HANDRAIL
PBD	PLASTERBOARD
PBD-I	PLASTERBOARD IMPACT RESISTANT
PBD-W	PLASTERBOARD WET AREA GRADE
PS	PERFORATED METAL SCREEN
SC	STEEL COLUMN
SKT	SKIRTING TIMBER

SKCT	SKIRTING CERAMIC TILE
SKV	SKIRTING VINYL
SP	STONE PEDESTAL
SW-PT	STORMWATER PIT
V1	VINYL SHEET TYPE 1
V2	VINYL SHEET TYPE 2
VMC	VERTICAL METAL CLADDING
VP	VITRAPANEL CLADDING

DRAARCHITECTS

Adrian Borsato NSW 4175
(02) 6651 4905
draoffs@draarchitects.com.au

Warren Steele NSW 6526
(02) 6643 4939
dragrafton@draarchitects.com.au
ABN 12 096 929 387

DRA Architects Pty Ltd accept no responsibility for the accuracy, completeness, or accuracy of the data transferred electronically. Replication, alteration, or use of the data without the written permission of DRA Architects Pty Ltd is prohibited.

Copyright © 2023

The drawings and designs are the property of DRA Architects Pty Ltd and must not be used, retained or copied without the written permission of DRA Architects Pty Ltd.

client
**COFFS HARBOUR
CHRISTIAN COMMUNITY
SCHOOL**


project
NEW JUNIOR CAMPUS
LOT 2, DP 1194621
BONVILLE STATION RD, BONVILLE

scale As indicated
drawn WA
checked WA
verified AB
approved AB
total number of sheets No

@A1
plotted
N
true north

drawing
**PUMP HOUSE PLAN,
ELEVATIONS AND SECTION**
project number drawing number revision
20033 DA-PM-A100 2

DA ISSUE

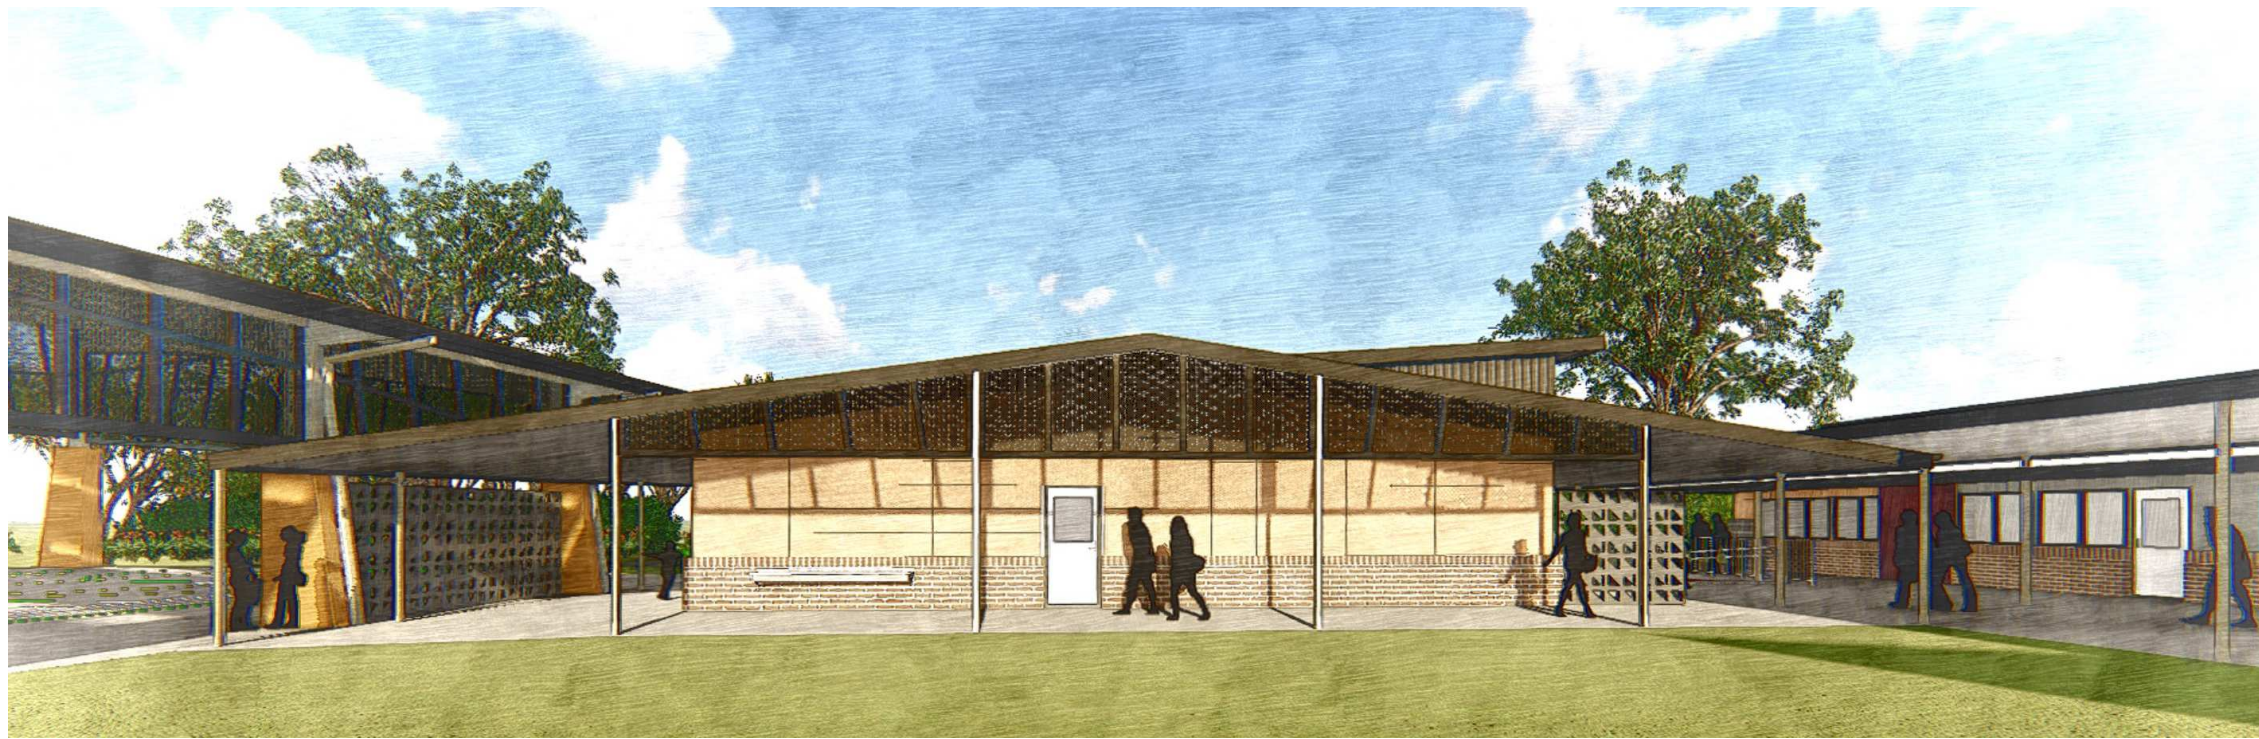


WEST PERSPECTIVE VIEW



SOUTH EAST PERSPECTIVE VIEW



JUNIOR CANTEEN SERVERY VIEW

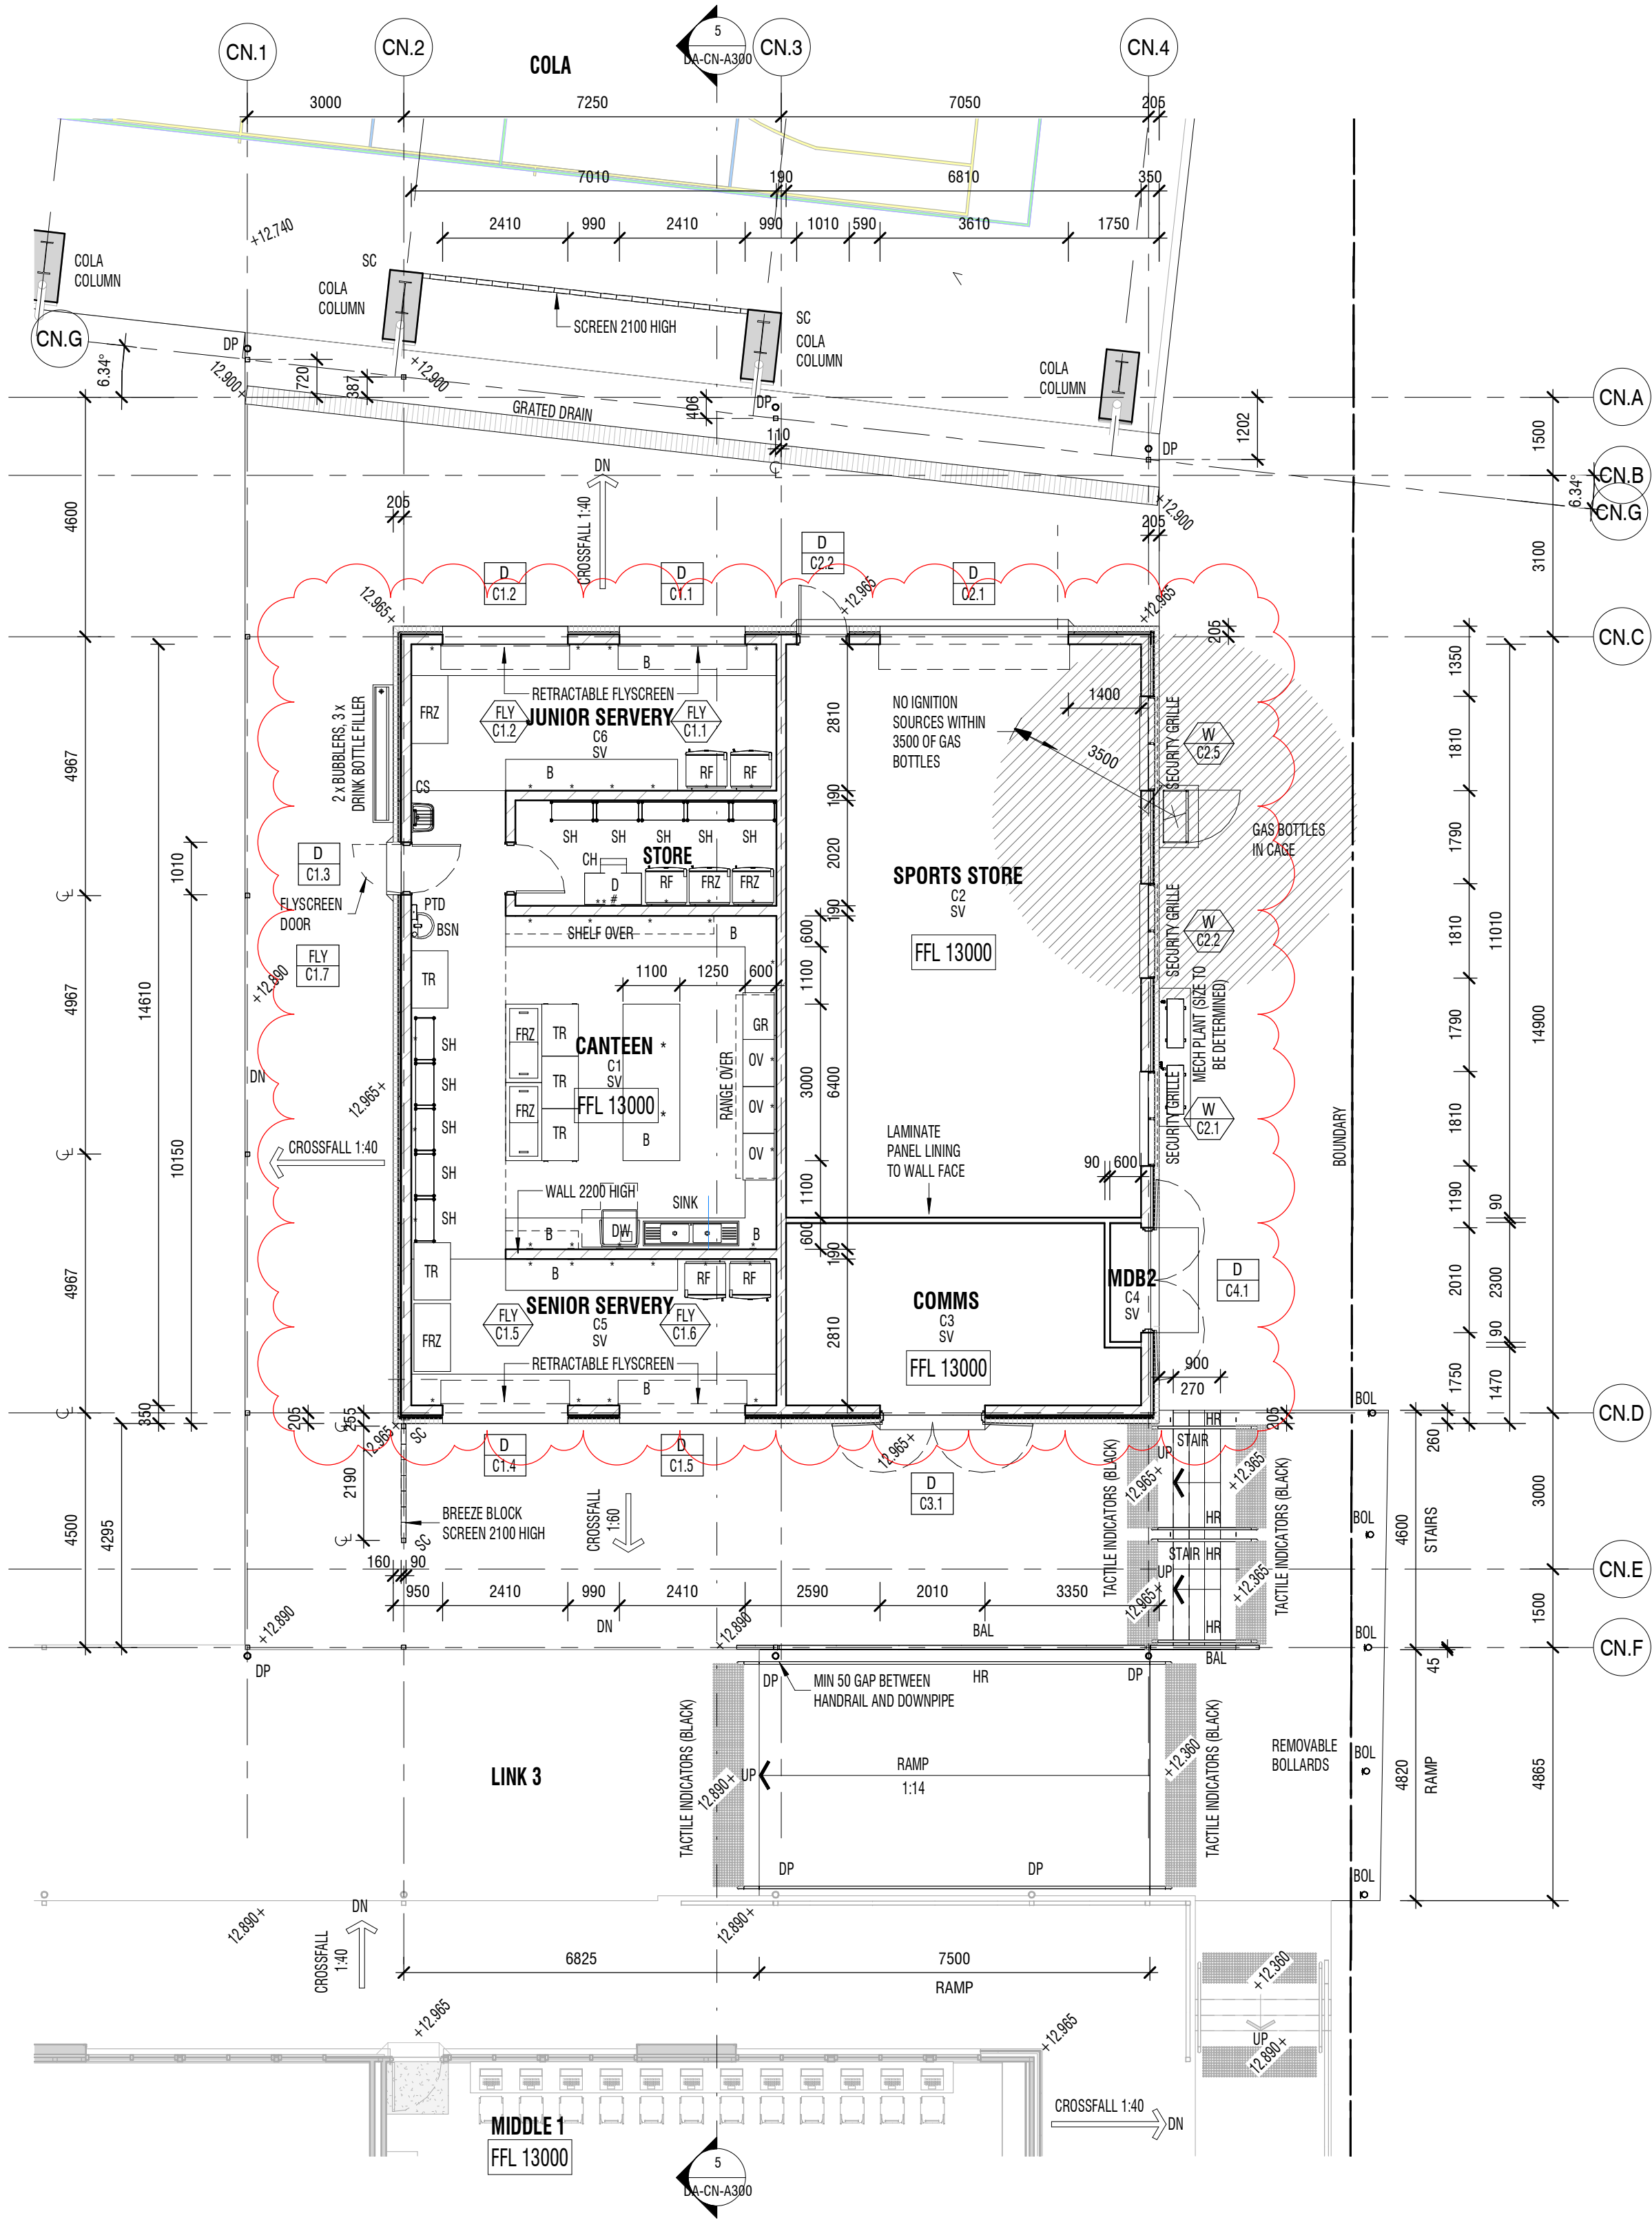

ROOM AREAS CANTEEN		
ROOM NAME	NO.	AREA
CANTEEN	C1	49.3 m²
SPORTS STORE	C2	74.3 m²
COMMS	C3	21.8 m²
MDB2	C4	1.2 m²
SENIOR SERVERY	C5	19.5 m²
JUNIOR SERVERY	C6	19.5 m²
OFFICE / STORE	C7	10.1 m²

2 CANTEEN / STORE PLAN
1:100

LEGEND

BAL	BALUSTRADE
CB	CONCRETE BLOCK
CBR	CONCRETE BLOCK RENDERED
CBS	CONCRETE BLOCK STACK BOND
CC	CONCRETE COLUMN
CFC	COMPRESSED FIBRE CEMENT
COL	COLUMN
CP	CONCRETE PANEL
CRS	COLORBOND ROOF SHEETING
DP	DOWNSPIPE

FB	FACE BRICKWORK
FC	FIBRE CEMENT
FBS	FACE BRICK STACK BOND
FG	FIXED GLAZING
FR	FRONTK CERAMIC CLADDING
HR	HANDRAIL
PBD	PLASTERBOARD
PBD-I	PLASTERBOARD IMPACT RESISTANT
PBD-W	PLASTERBOARD WET AREA GRADE
PS	PERFORATED METAL SCREEN
SC	STEEL COLUMN
SKT	SKIRTING TIMBER

SKCT	SKIRTING CERAMIC TILE
SKV	SKIRTING VINYL
SP	STONE PEDESTAL
SW-PIT	STORMWATER PIT
V1	VINYL SHEET TYPE 1
V2	VINYL SHEET TYPE 2
VMC	VERTICAL METAL CLADDING
VP	VITRAPANEL CLADDING

DRAARCHITECTS
PTY LTD

Adrian Borsato NSW 4175
(02) 6651 4905
draoffs@draarchitects.com.au

Warren Steele NSW 6526
(02) 6643 4939
dragrafton@draarchitects.com.au

ABN 12 096 929 387

DRA Architects Pty Ltd accept no responsibility for the accuracy, completeness, or currency of the data transferred electronically. Mechanical, electrical, plumbing, and other services are shown for reference only. All dimensions are to be verified on site.


© Copyright
These drawings and designs and the copyright therein are the property of DRA Architects Pty Ltd and must not be used, retained or copied without the written permission of DRA Architects Pty Ltd.

client
**COFFS HARBOUR
CHRISTIAN COMMUNITY
SCHOOL**

project
NEW JUNIOR CAMPUS
LOT 2, DP 1194621
BONVILLE STATION RD, BONVILLE

scale 1:100
drawn WDA
checked - 02/09/21
verified - 02/09/21
approved - 02/09/21
total number of sheets No






DRAWING TO BE PRINTED IN COLOUR

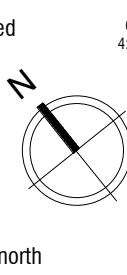

drawing
CANTEEN PLANS

project number drawing number revision
20033 DA-CN-A100 2

DA ISSUE

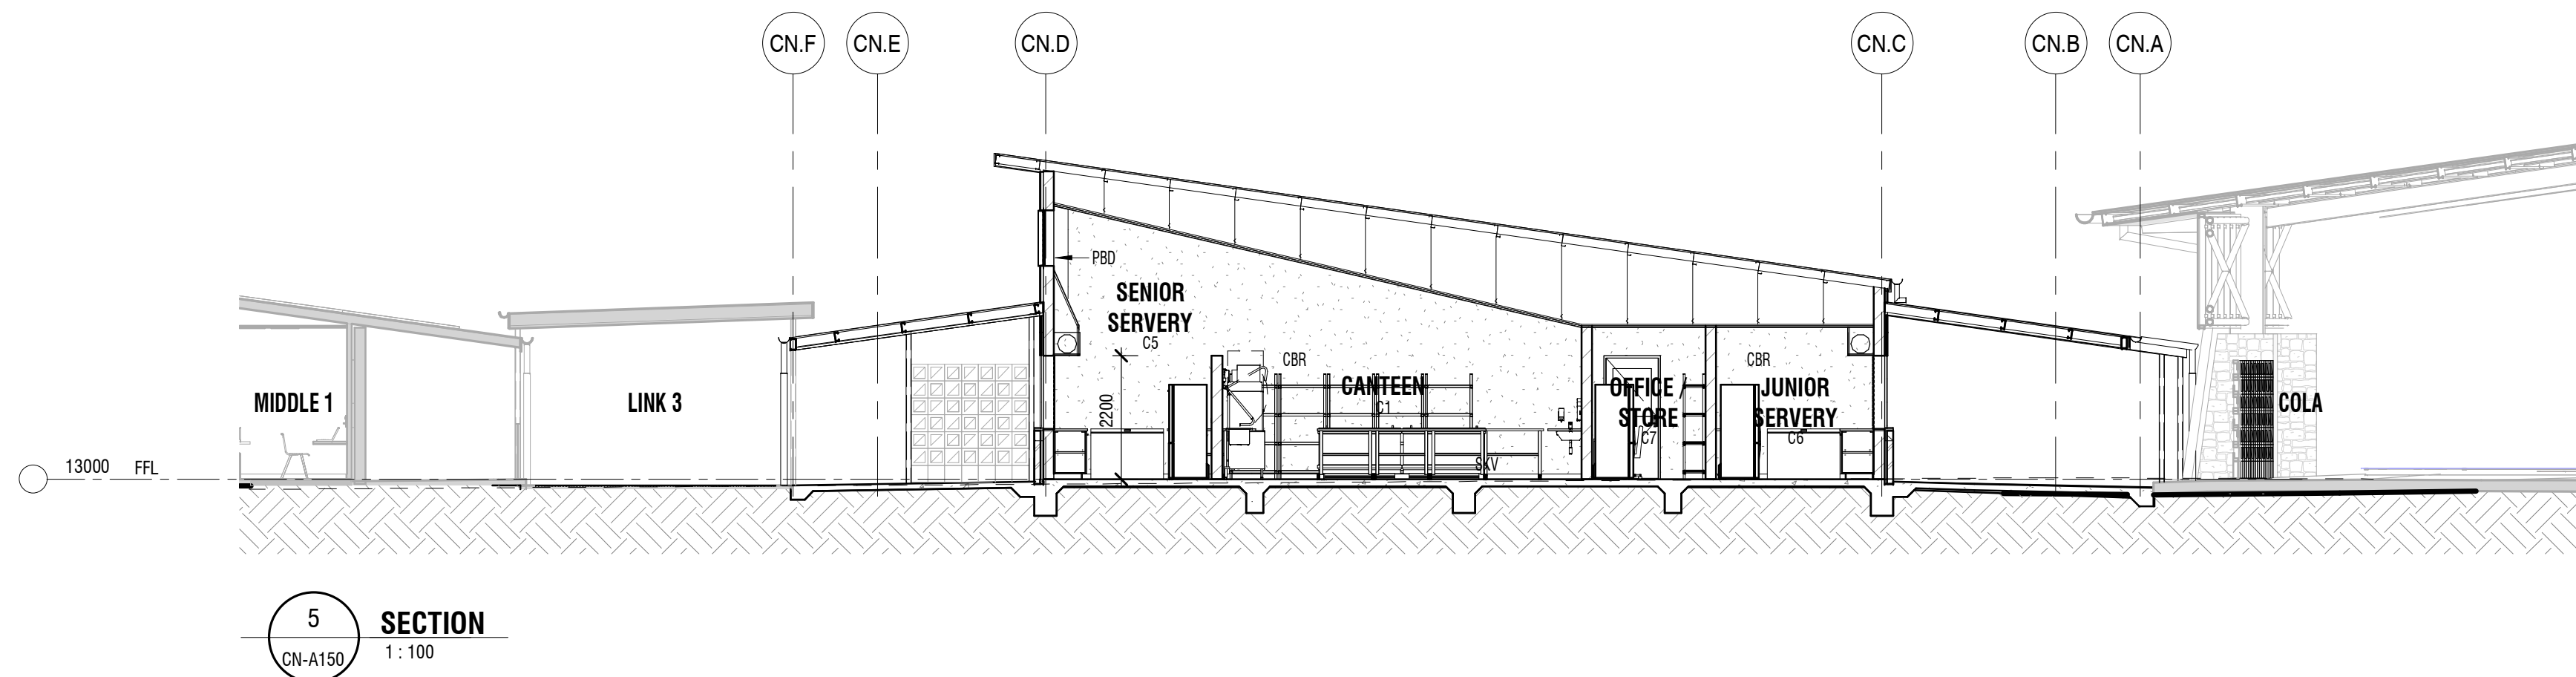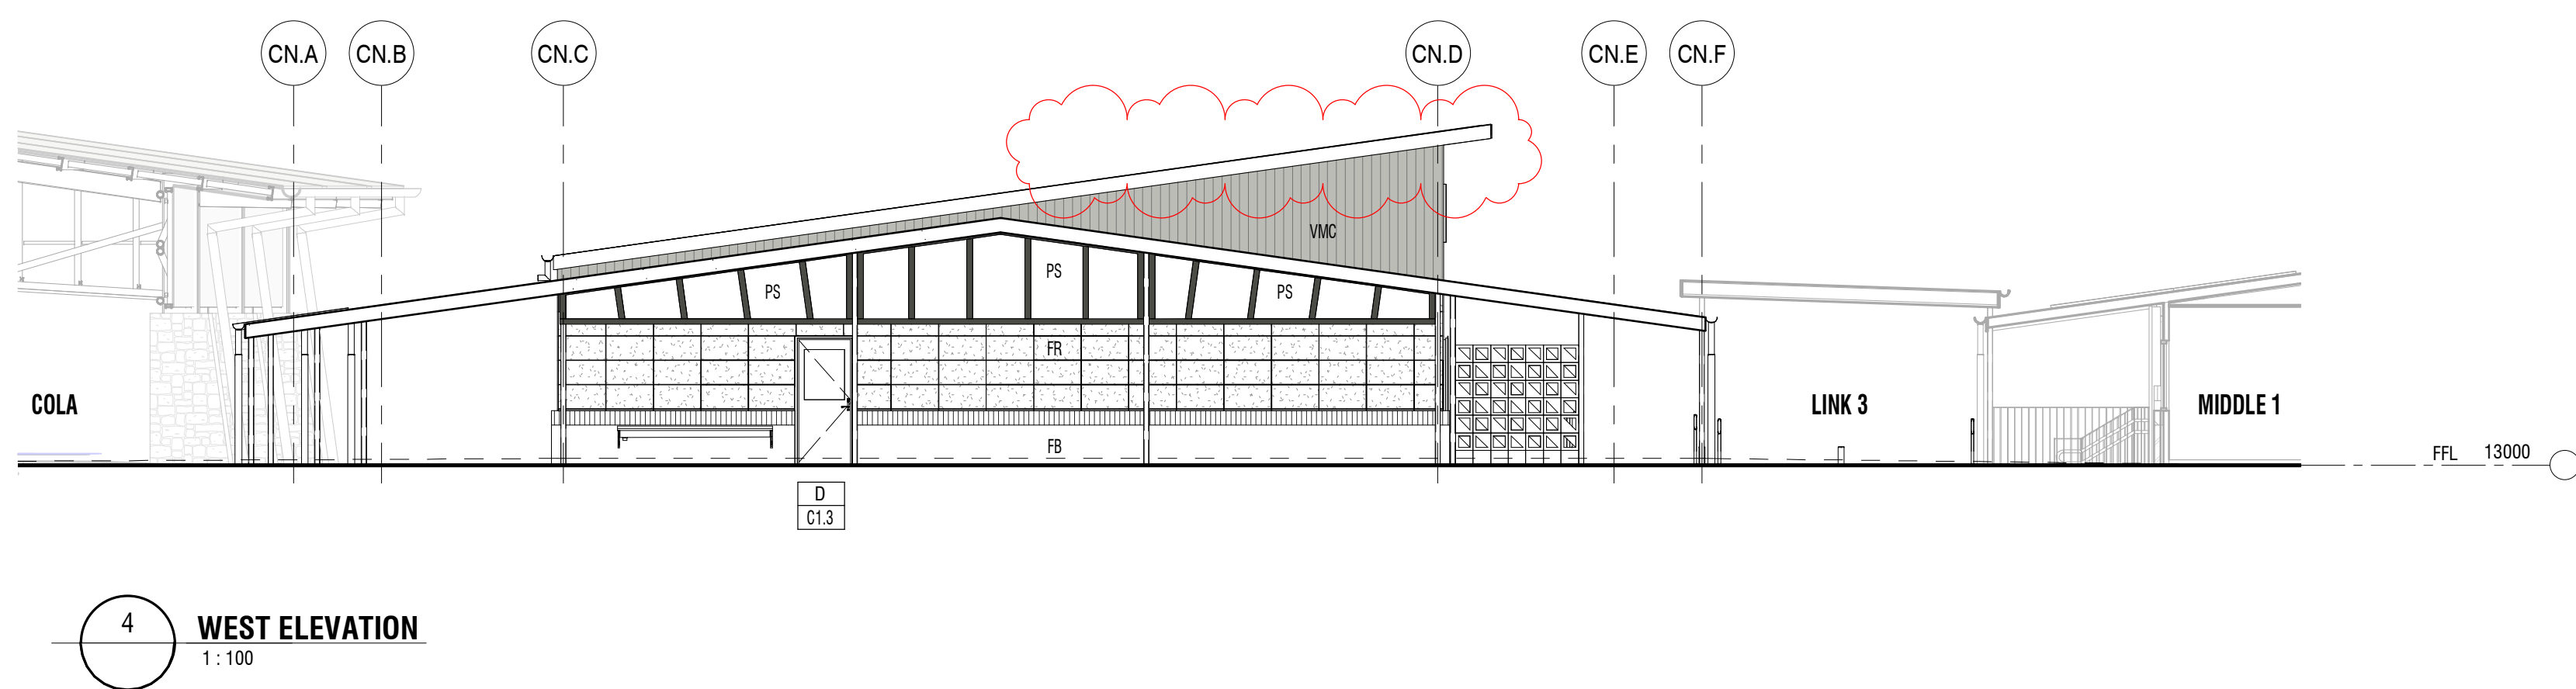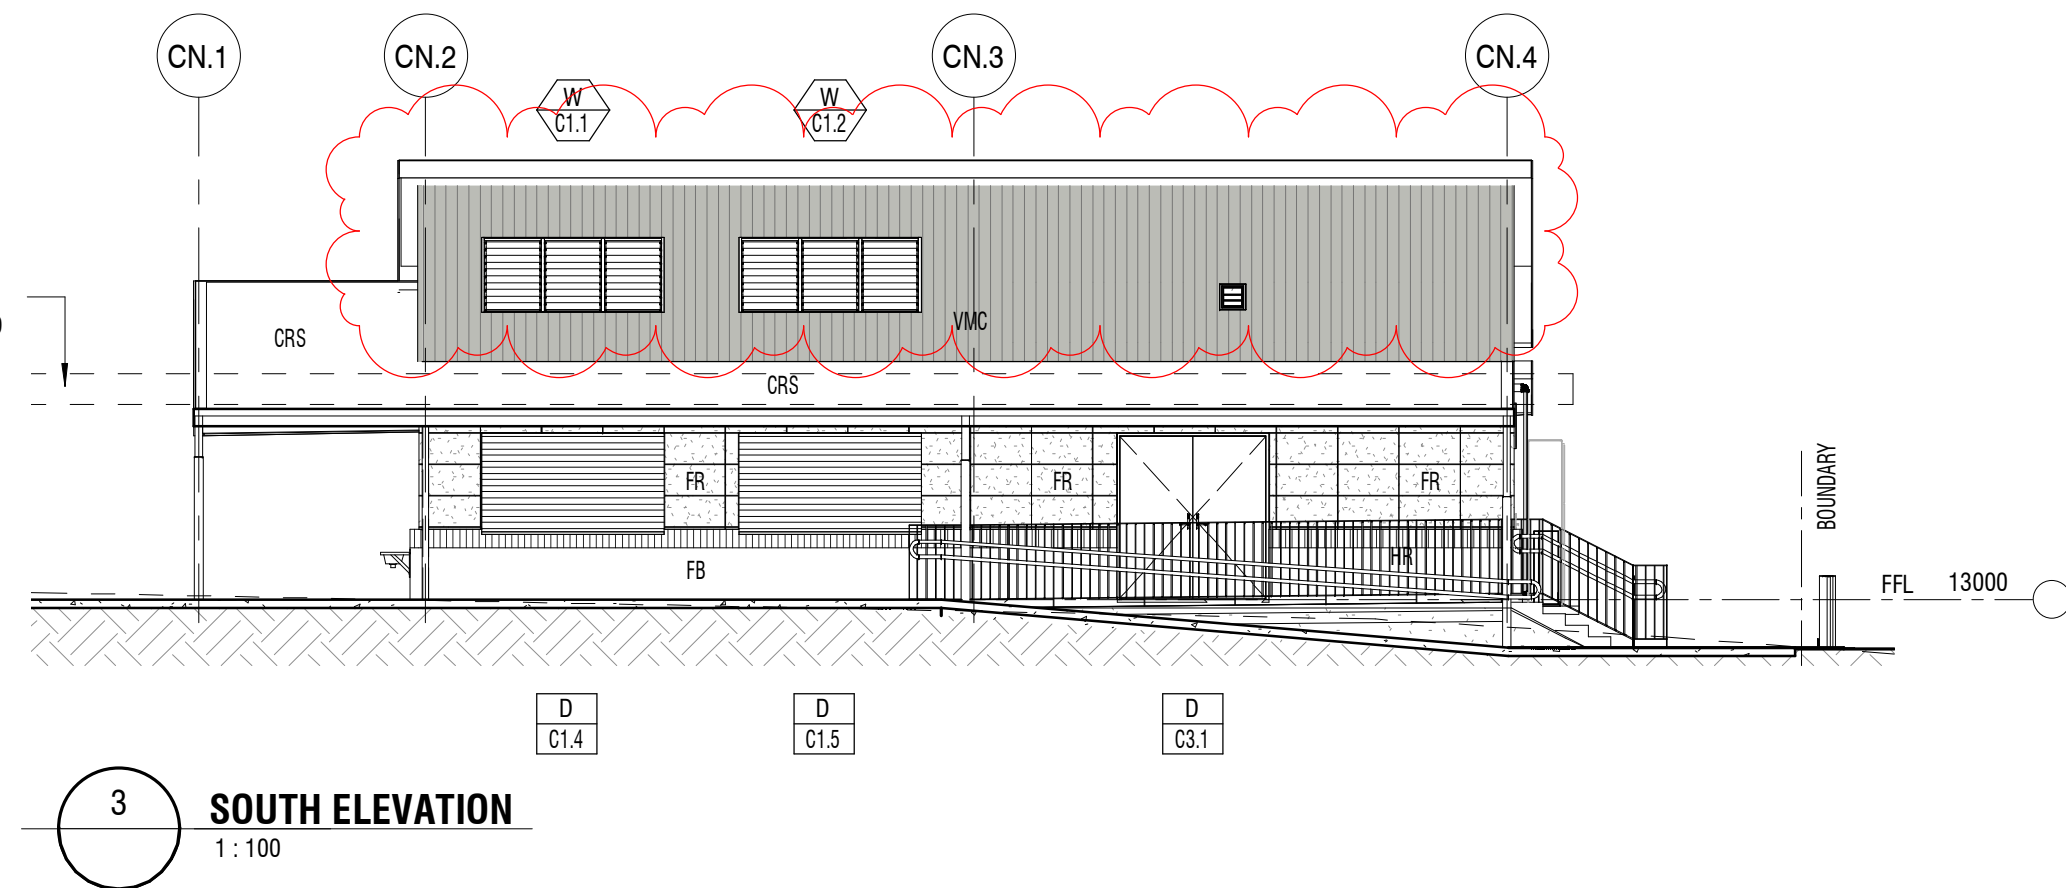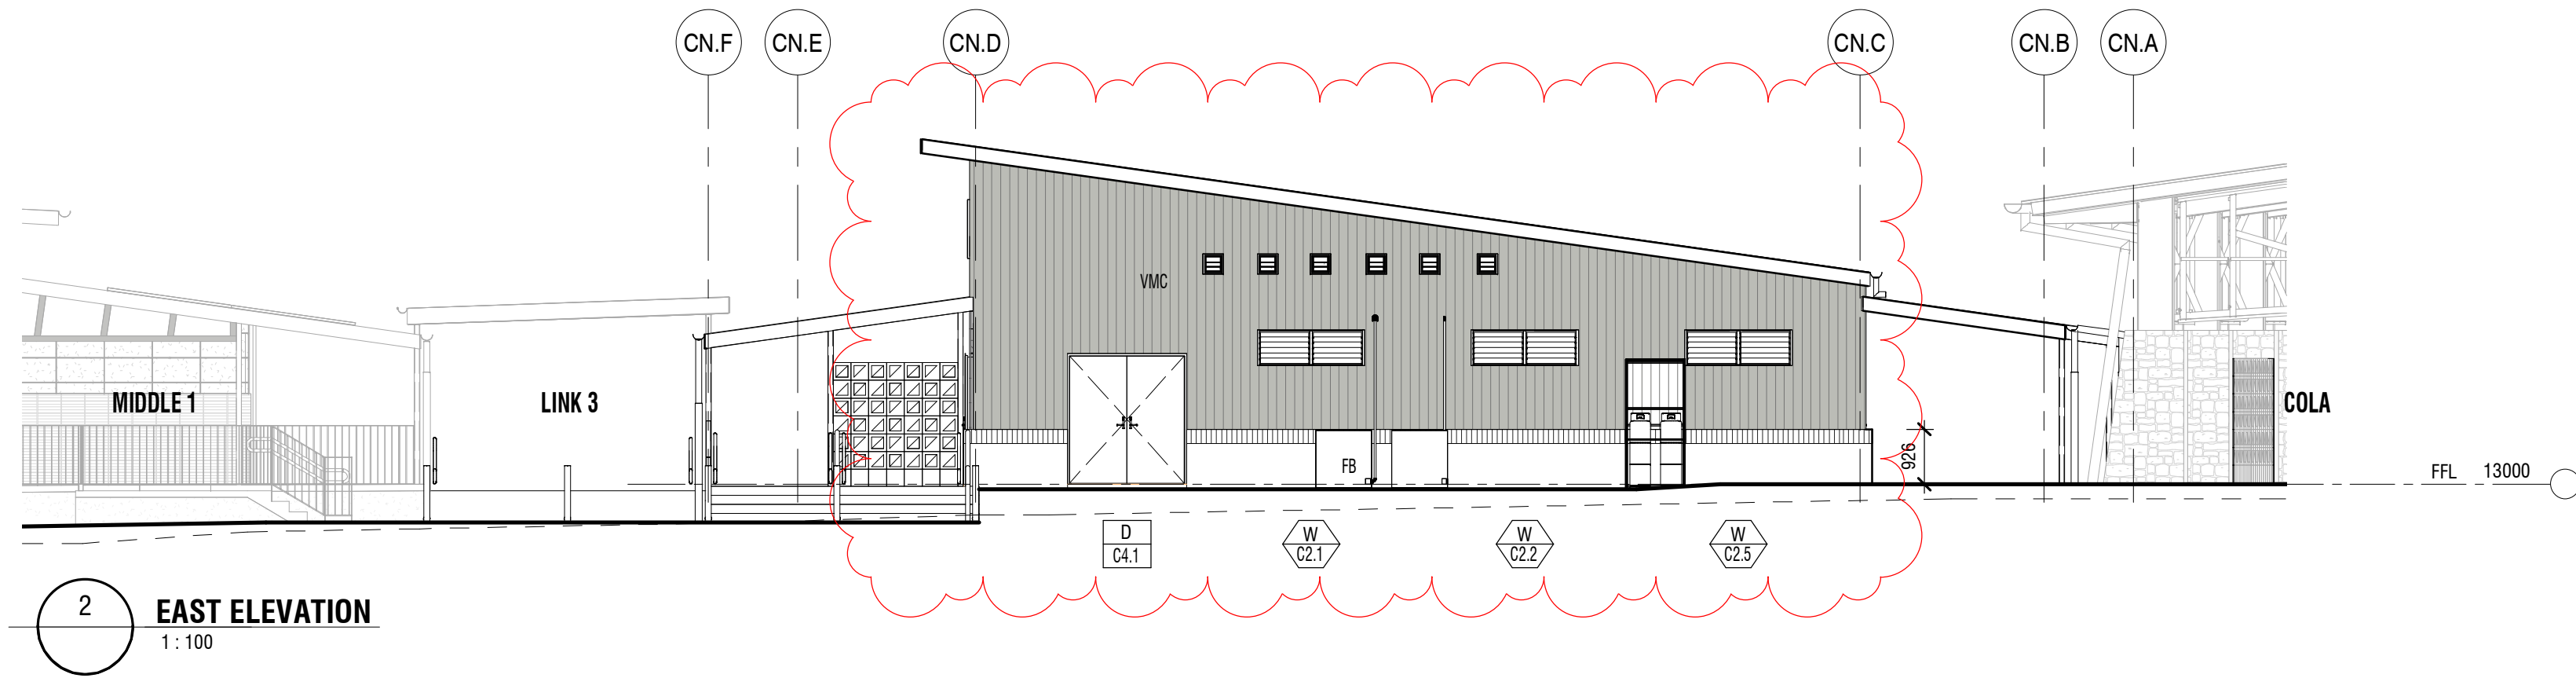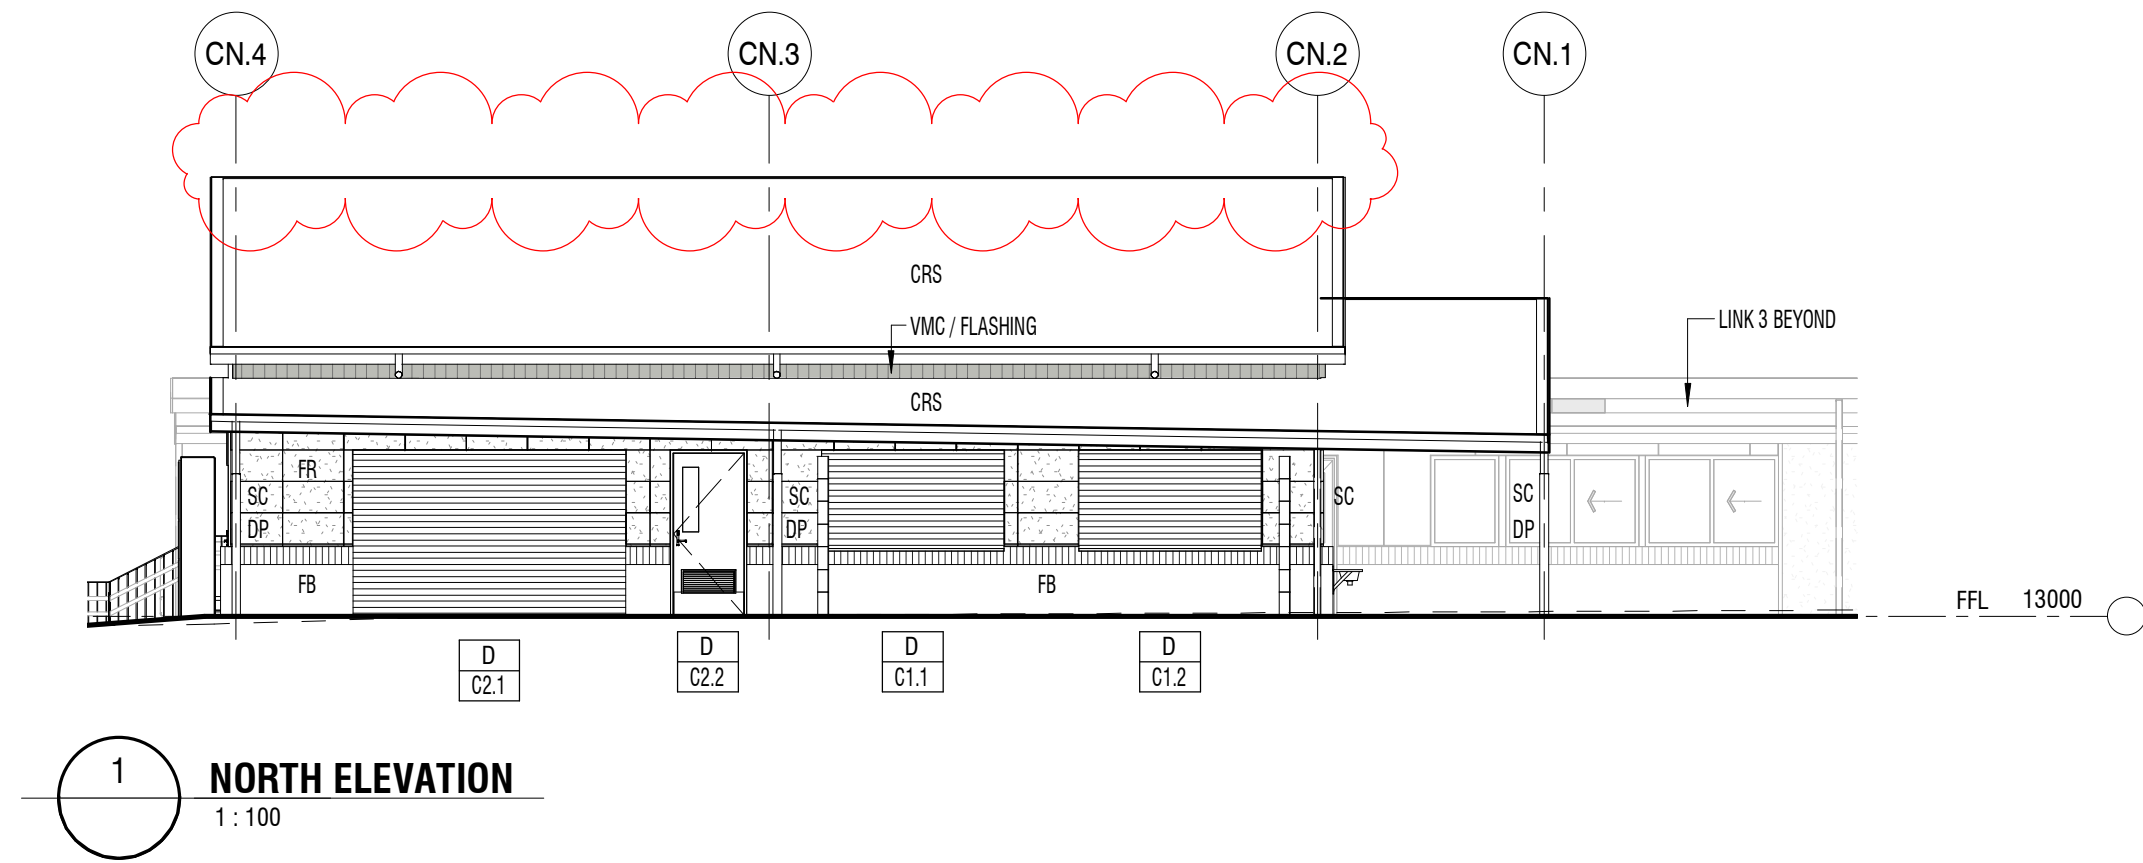

2	06/09/21	PROP LINE ADJUSTED CLADDING BAY WALL ADJUSTED HIGH LEVEL (LAIVE NUMBERS ADJUSTED) MECHANICAL GRILLES	WA	AE
1	25/06/21	DA ISSUE - CONTROLLED - CHANGES WILL BE ADVISED	WA	AE
REV	DATE	REASON	INITIALS	CHECKED

LEGEND	
BAL	BALUSTRADE
CB	CONCRETE BLOCK
CBR	CONCRETE BLOCK RENDERED
CBS	CONCRETE BLOCK STACK BOND
CC	CONCRETE COLUMN
CFC	COMPRESSED FIBRE CEMENT
COL	COLUMN
CP	CONCRETE PANEL
CRS	COLORBOND ROOF SHEETING
DP	DOWNSPIPE

FB	FACE BRICKWORK
FC	FIBRE CEMENT
FBS	FACE BRICK STACK BOND
FG	FIXED GLAZING
FR	FRONTK CERAMIC CLADDING
HR	HANDRAIL
PBD	PLASTERBOARD
PBD-I	PLASTERBOARD IMPACT RESISTANT
PBD-W	PLASTERBOARD WET AREA GRADE
PS	PERFORATED METAL SCREEN
SC	STEEL COLUMN
SKT	SKIRTING TIMBER

SKCT	SKIRTING CERAMIC TILE
SKV	SKIRTING VINYL
SP	STONE PEDESTAL
SW PIT	STORMWATER PIT
V1	VINYL SHEET TYPE 1
V2	VINYL SHEET TYPE 2
VMC	VERTICAL METAL CLADDING
VP	VITRAPANEL CLADDING

DRAARCHITECTS
PTY LTD

Adrian Borsato NSW 4175
(02) 6651 4905
draoffs@draarchitects.com.au

Warren Steele NSW 6526
(02) 6643 4939
dragraton@draarchitects.com.au
ABN 12 096 929 387

DRA Architects Pty Ltd accept no responsibility for the usability, completeness, or accuracy of the data transferred electronically. Mechanical, electrical, plumbing, and other services shall be verified by a suitably qualified professional. The client shall be responsible for the verification of the data transferred electronically. 

client
**COFFS HARBOUR
CHRISTIAN COMMUNITY
SCHOOL**

project
NEW JUNIOR CAMPUS
LOT 2, DP 1194621
BONVILLE STATION RD, BONVILLE

scale 1:100
drawn WDA
checked - 06/09/21
verified - 06/09/21
approved - 06/09/21
total number of sheets No

@A1
plotted
true north


drawing	CANTEEN ELEVATIONS	
project number	drawing number	revision
20033	DA-CN-A400	2

DA ISSUE



NORTH WEST PERSPECTIVE VIEW

ROOM AREAS SPECIAL ED		
ROOM NAME	NO.	AREA
ENTRY	SE.01	15.8 m ²
CLERICAL	SE.02	19.3 m ²
COR	SE.03	18.6 m ²
STAFFROOM	SE.04	17.1 m ²
SICK BAY	SE.05	9.3 m ²
A/C	SE.06	3.7 m ²
ACCESS SHR WC	SE.07	9.9 m ²
CDS	SE.08	3.2 m ²
PAA 1	SE.09	19.5 m ²
ED HB1	SE.10	58.6 m ²
BREAKOUT 1	SE.11	8.0 m ²
ACCESS SHR WC 1	SE.12	8.0 m ²
CHANGE 1	SE.13	12.1 m ²
WITHDRAWAL 2	SE.14	9.7 m ²
WITHDRAWAL 1	SE.15	9.7 m ²
HB STORE	SE.16	6.2 m ²
EDB	SE.17	1.9 m ²
HB STORE	SE.18	6.1 m ²
PAA 2	SE.19	19.6 m ²
ED HB2	SE.20	58.9 m ²
BREAKOUT 2	SE.21	11.2 m ²
ACCESS SHR WC 2	SE.22	8.0 m ²
CHANGE 2	SE.23	12.8 m ²
ACCESS SHR WC 3	SE.24	8.0 m ²
PAA 3	SE.25	19.6 m ²
ED HB3	SE.26	58.9 m ²
BREAKOUT 3	SE.27	12.5 m ²
ACCESS ADULT CHANGE FACILITY	SE.28	12.9 m ²
LAUNDRY	SE.29	7.7 m ²
HB STORE	SE.30	7.4 m ²
WITHDRAWAL 3	SE.31	10.3 m ²
OUT STORE	SE.32	6.0 m ²
SAFE PLAY	SE.33	227.0 m ²

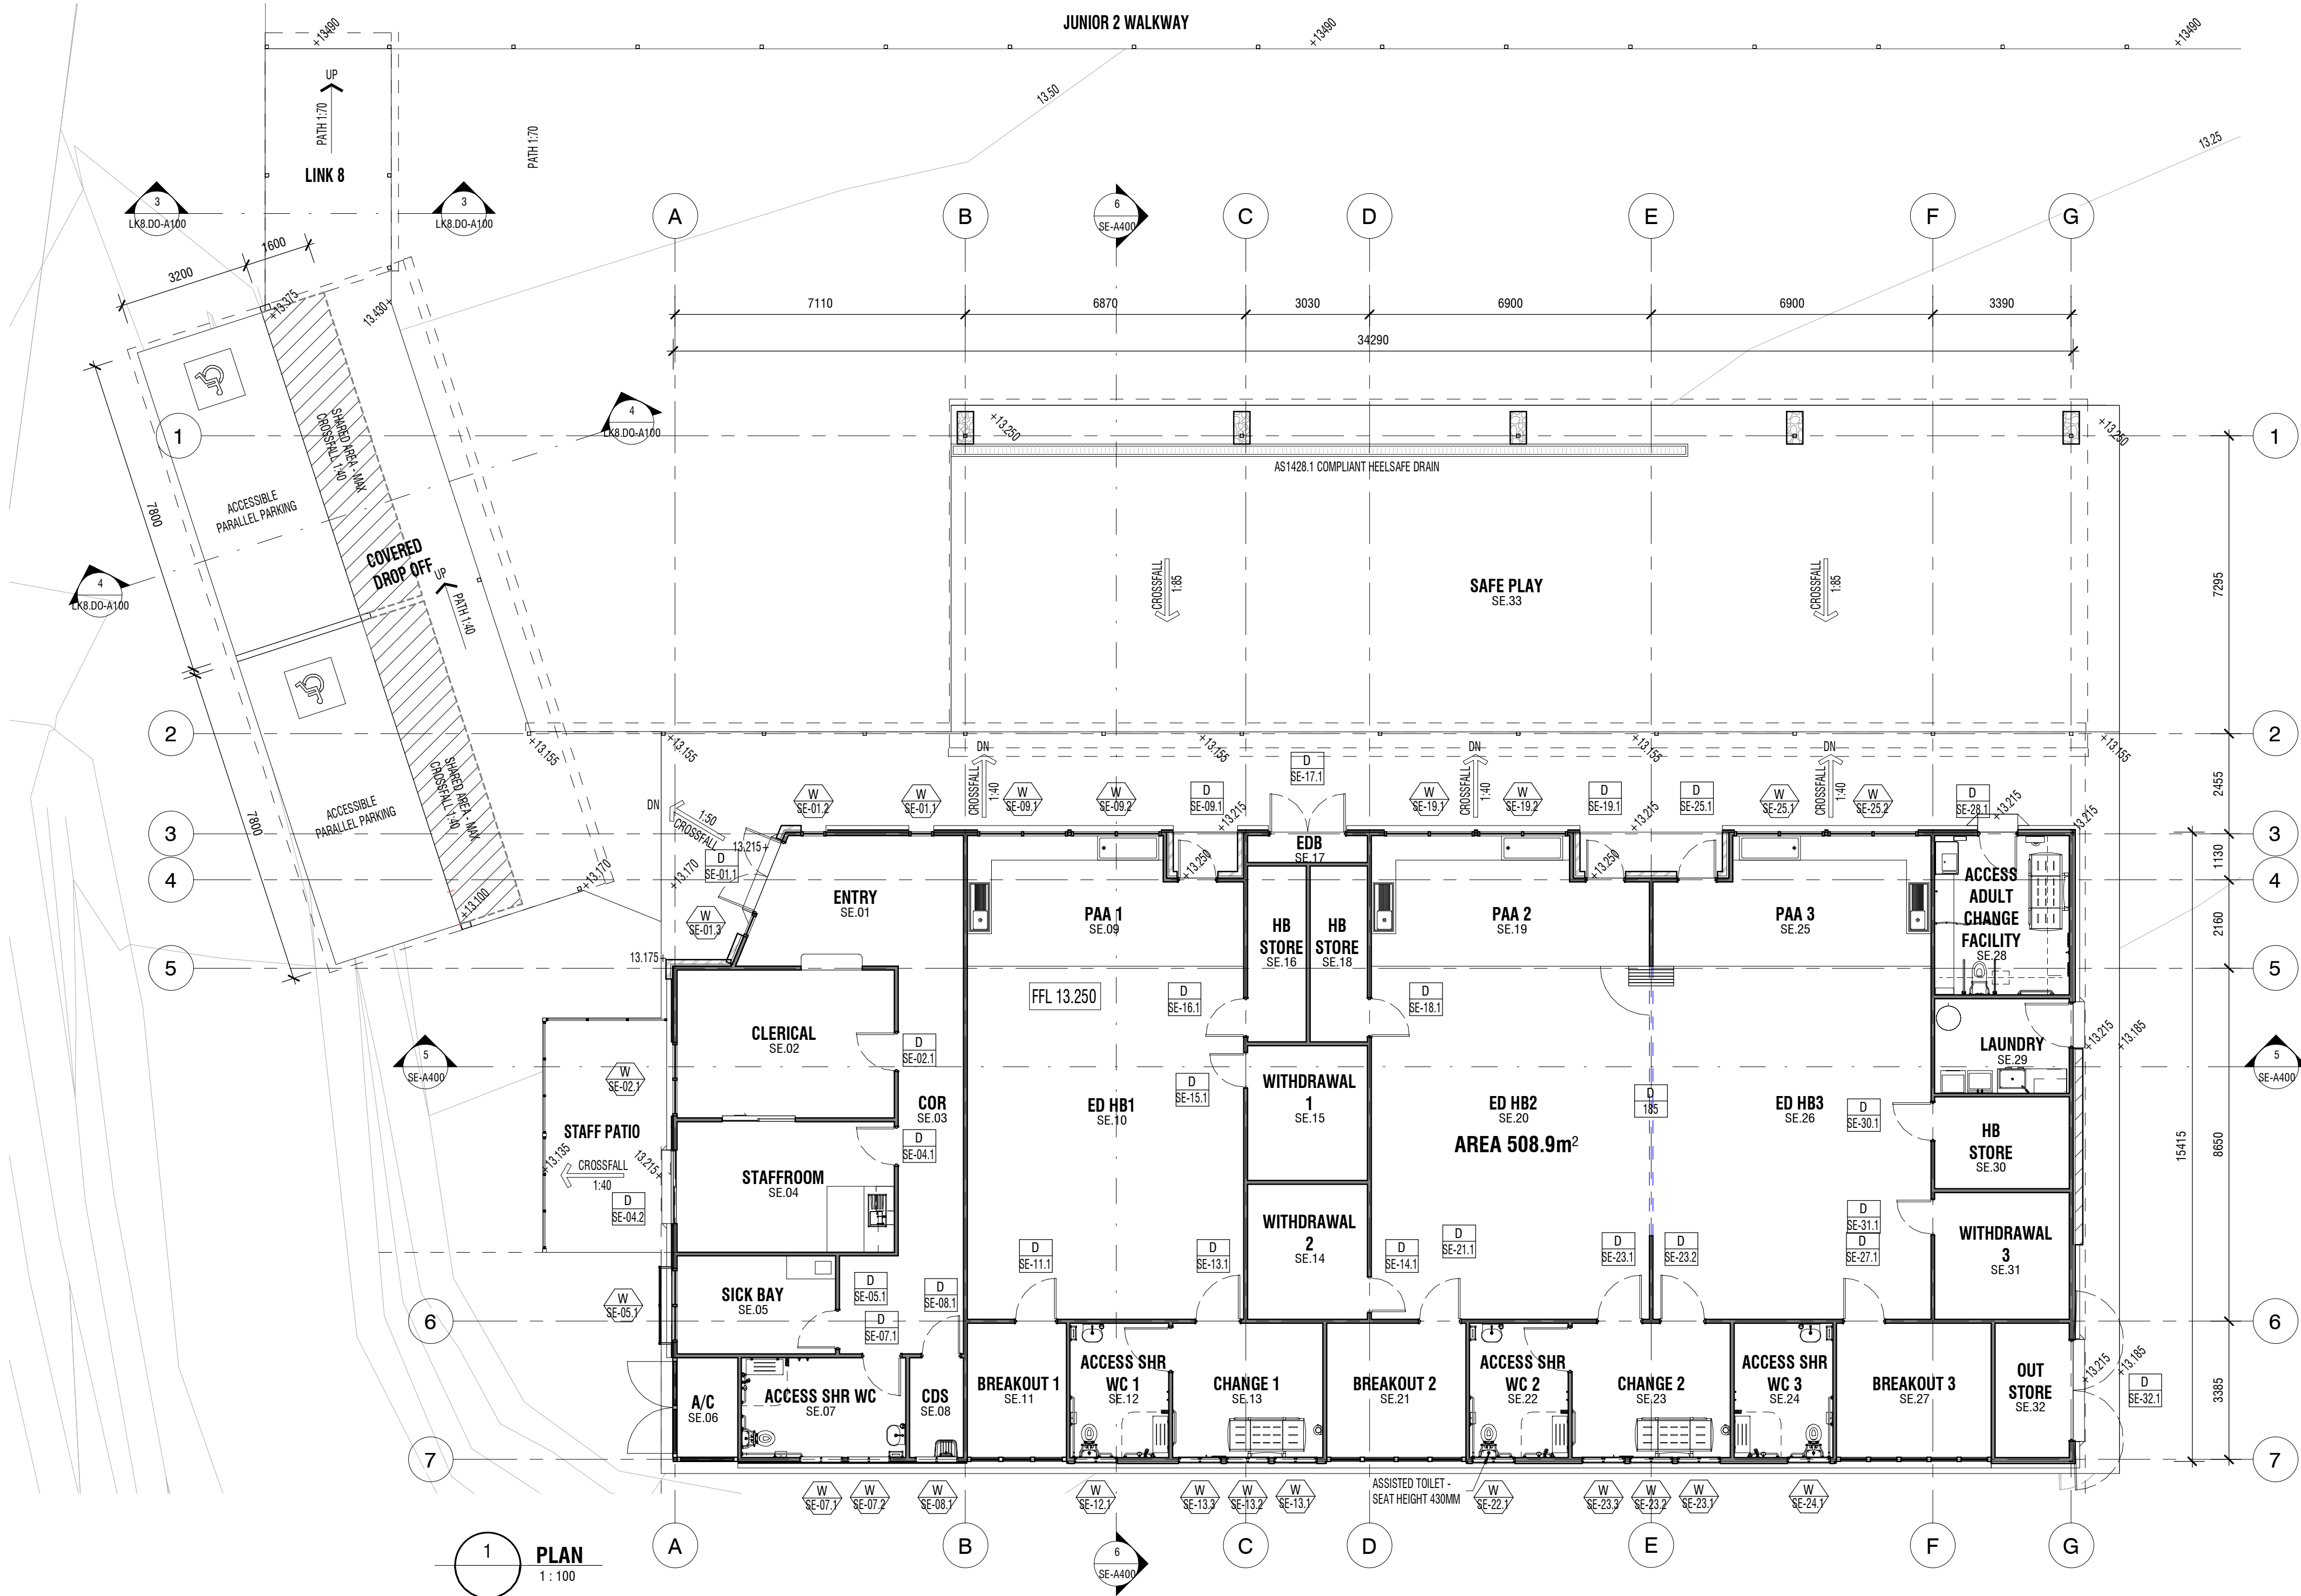

LEGEND

BAL	BALUSTRADE
CB	CONCRETE BLOCK
CBR	CONCRETE BLOCK RENDERED
CBS	CONCRETE BLOCK STACK BOND
CC	CONCRETE COLUMN
CFC	COMPRESSED FIBRE CEMENT
COL	COLUMN
CRS	COLORBOND ROOF SHEETING
DP	DOWNSPIPE
FB	FACE BRICKWORK

FC	FIBRE CEMENT
FBS	FACE BRICK STACK BOND
FR	FRONTIER CERAMIC CLADDING
HRI	HANDRAIL
PBD	PLASTERBOARD
PBD-W	PLASTERBOARD WET AREA GRADE
SC	STEEL COLUMN
SW PIT	STORMWATER PIT
V1	VINYL SHEET TYPE 1
V2	VINYL SHEET TYPE 2
VMC	VERTICAL METAL CLADDING
VP	VITRAPANEL CLADDING

DRAARCHITECTS

Adrian Boratto NSW 4172
(02) 6651 4905
dracoffs@draarchitects.com.au

Warren Steele NSW 6526
(02) 6643 4939
dragrafton@draarchitects.com.au
ABN 12 096 929 387

DRA Architects Pty Ltd accept no responsibility for the accuracy, completeness, or suitability of any data transferred electronically. Recipients should, where necessary, request a hard copy version for verification. Use stated dimensions in preference to scale. All dimensions to be verified on site.

© Copyright
The drawings and designs and the copyright therein are the property of DRA Architects Pty Ltd and must not be used, retained or copied without the written permission of DRA Architects Pty Ltd
A.B.N. 120 962 929 387

client
**COFFS HARBOUR
CHRISTIAN COMMUNITY
SCHOOL**

project
NEW JUNIOR CAMPUS
LOT 2, DP 1194621
BONVILLE STATION RD, BONVILLE


scale 1:100
drawn WA
checked WA 25/06/21
verified AB 25/06/21
approved AB 25/06/21
total number of sheets No

@A1
plotted
true north


drawing
**SPECIAL ED PLAN AND
PERSPECTIVE VIEW**

project number drawing number revision
20033 SE-A100 1


DA ISSUE

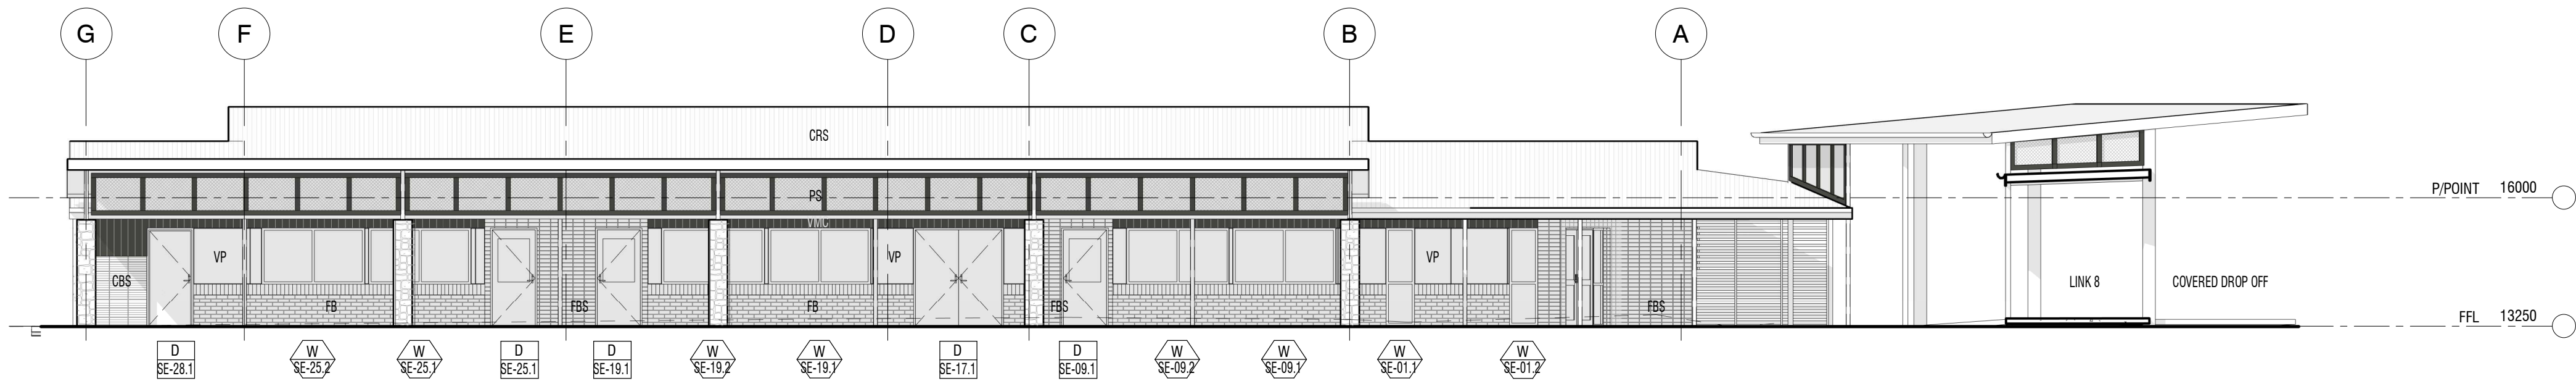


1 NORTH ELEVATION
1 : 100

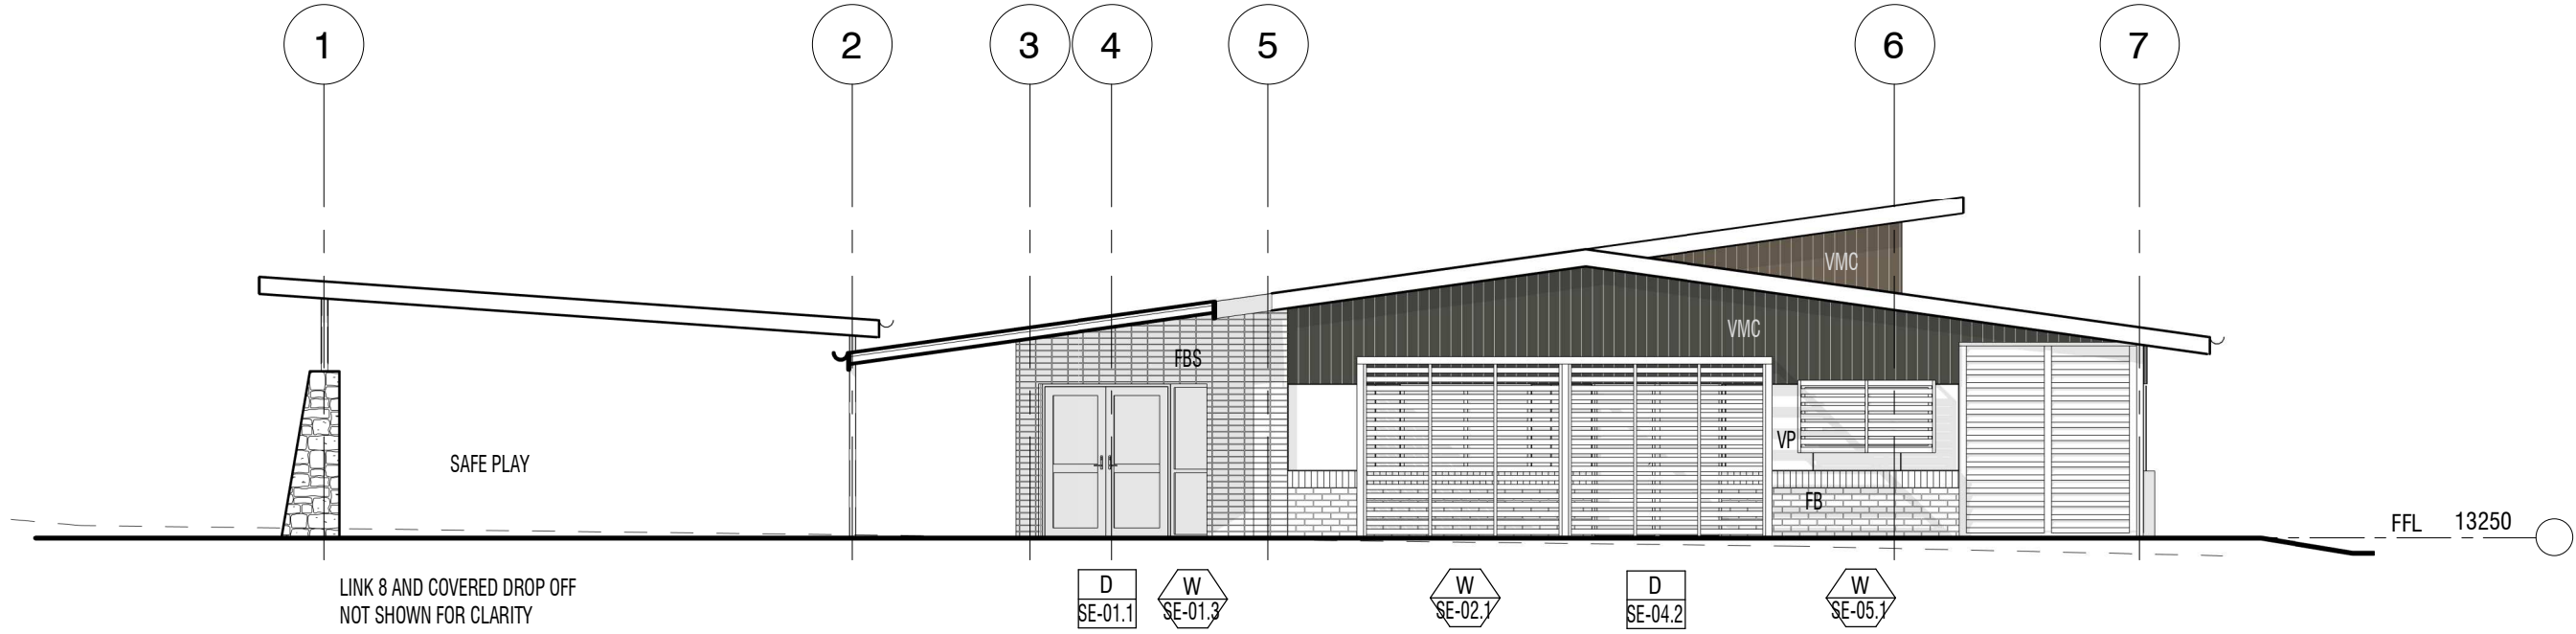


2 WEST ELEVATION
1 : 100

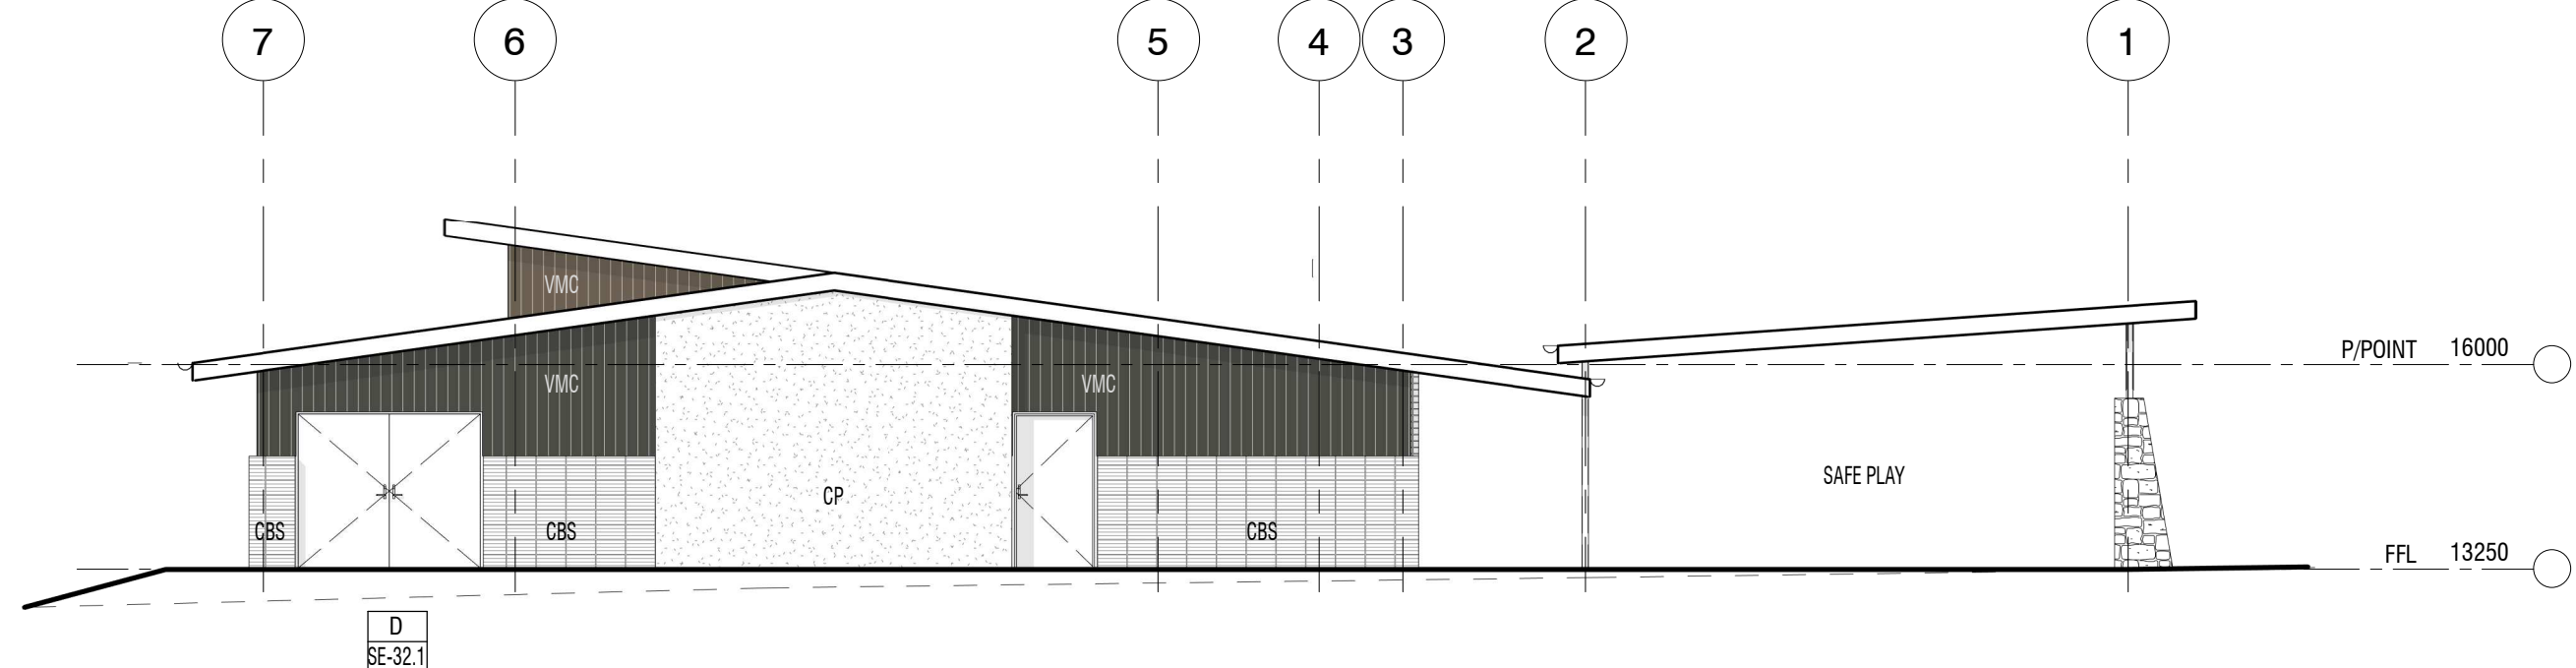


4 EAST ELEVATION
1 : 100

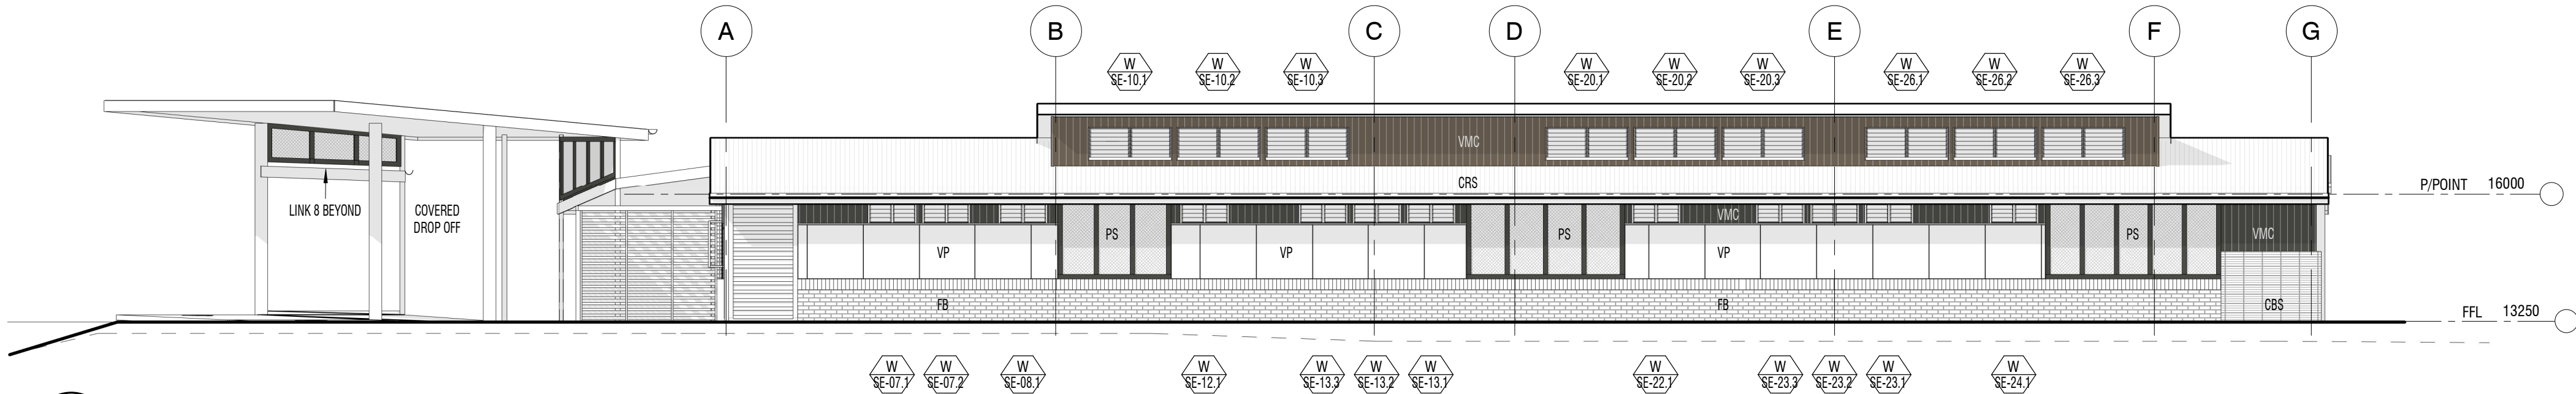

3 SOUTH ELEVATION
1 : 100

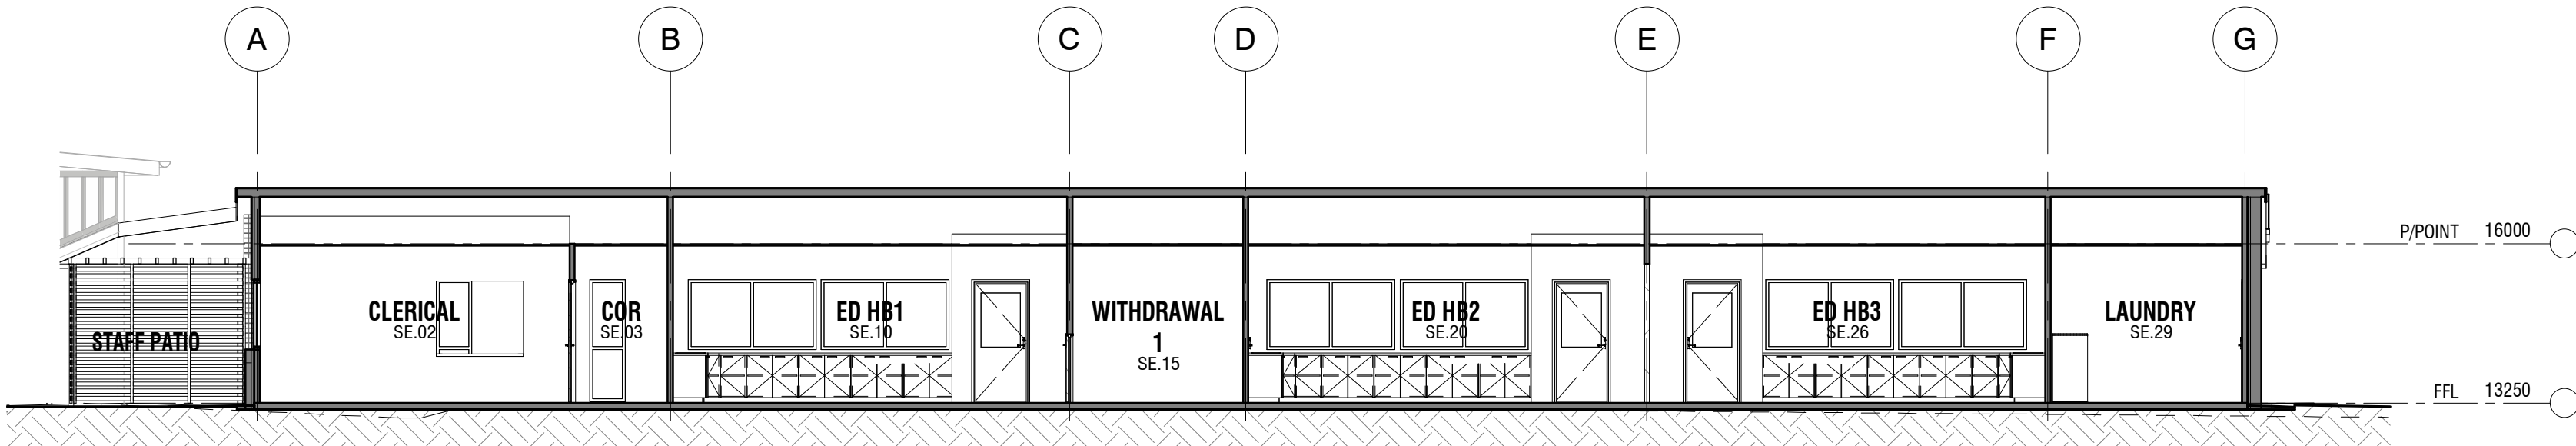

5 SECTION
SE-A100 1 : 100

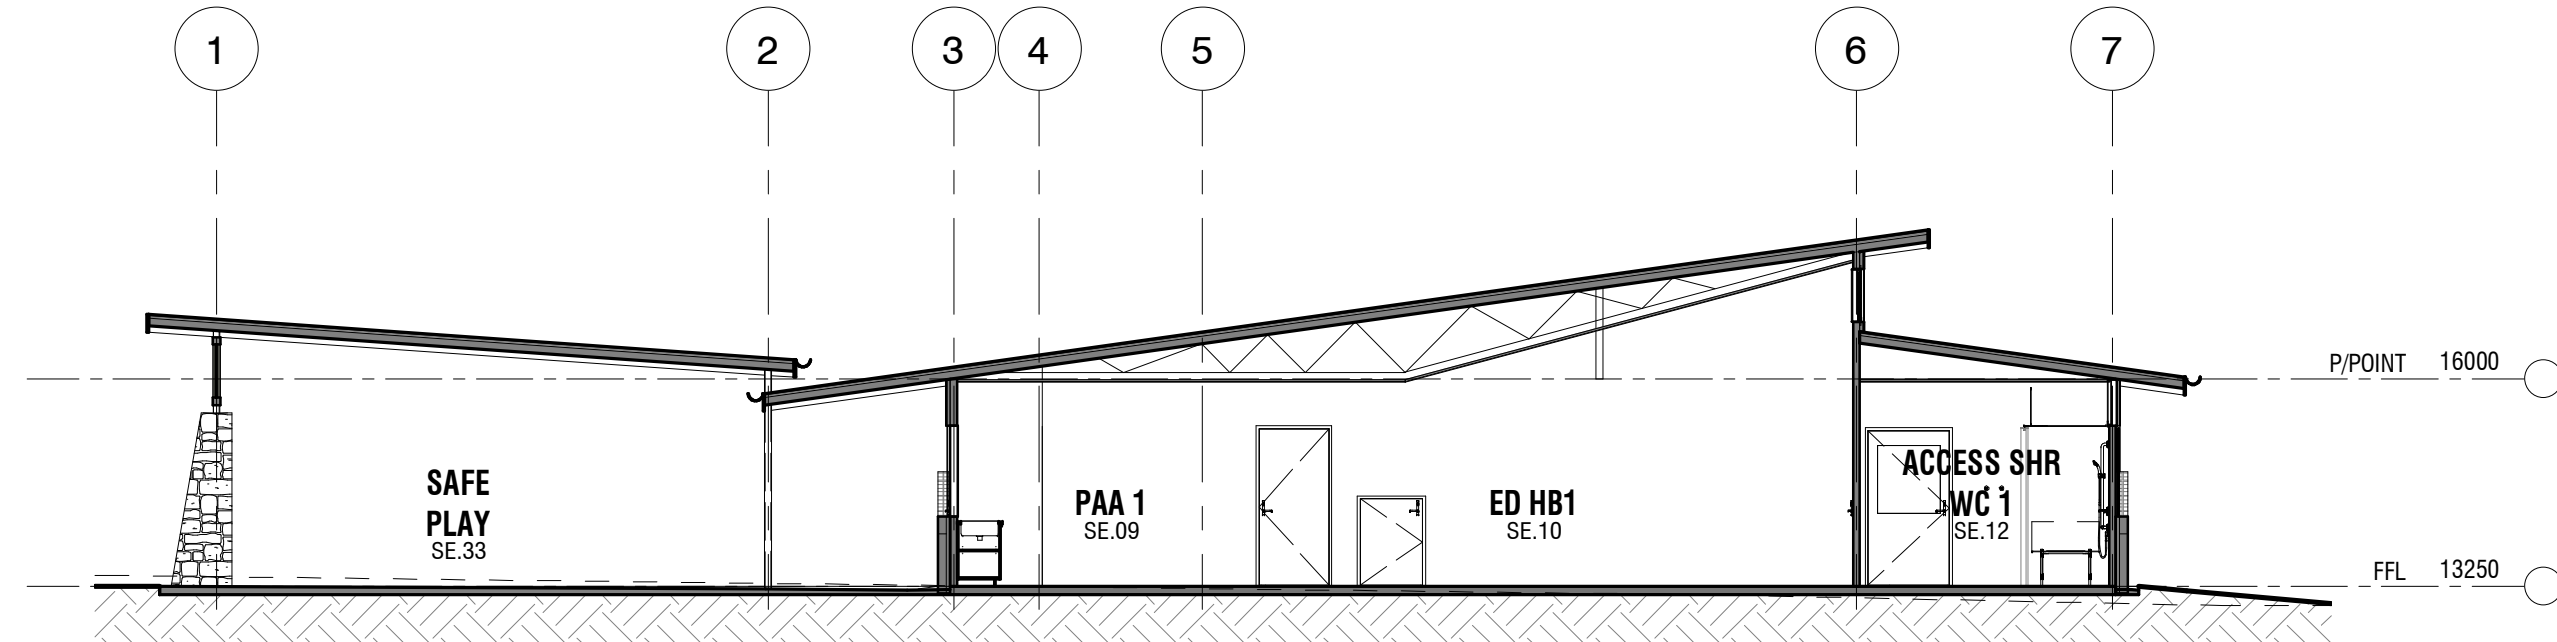

6 SECTION
SE-A100 1 : 100

LEGEND

BAL	BALUSTRADE
CB	CONCRETE BLOCK
CBR	CONCRETE BLOCK RENDERED
CBS	CONCRETE BLOCK STACK BOND
CC	CONCRETE COLUMN
CFC	COMPRESSED FIBRE CEMENT
COL	COLUMN
CRS	COLORBOND ROOF SHEETING
DP	DOWPIPE
FB	FACE BRICKWORK

FC	FIBRE CEMENT
FBS	FACE BRICK STACK BOND
FR	FRONTK CERAMIC CLADDING
HRI	HANDRAIL
PBD	PLASTERBOARD
PBD-W	PLASTERBOARD WET AREA GRADE
SC	STEEL COLUMN
SW PIT	STORMWATER PIT
V1	VINYL SHEET TYPE 1
V2	VINYL SHEET TYPE 2
VMC	VERTICAL METAL CLADDING
VP	VITRAPANEL CLADDING

DRAARCHITECTS

Adrian Boratto NSW 4172
(02) 6651 4905
draacoffs@draarchitects.com.au

Warren Steele NSW 6526
(02) 6643 4939
dragrafton@draarchitects.com.au
ABN 12 096 929 387

DRA Architects Pty Ltd accept no responsibility for the accuracy, completeness, or accuracy of data transferred electronically. Rectification should, where necessary, request a hard copy version for verification. Use stated dimensions in preference to scale. All dimensions to be verified on site.

© Copyright
These drawings and designs and the copyright therein are the property of DRA Architects Pty Ltd and must not be used, retained or copied without the written permission of DRA Architects Pty Ltd
A.B.N. 120 9692 9387

client
**COFFS HARBOUR
CHRISTIAN COMMUNITY
SCHOOL**

project
NEW JUNIOR CAMPUS
LOT 2, DP 1194621
BONVILLE STATION RD, BONVILLE

scale 1 : 100
drawn WA
checked WA 25/06/21
verified AB 25/06/21
approved AB 25/06/21
total number of sheets No

@A1
plotted
true north

drawing
**SPECIAL ED ELEVATIONS
AND SECTIONS**


project number drawing number revision
20033 SE-A400 1

DA ISSUE

COLA



NORTH PERSPECTIVE VIEW

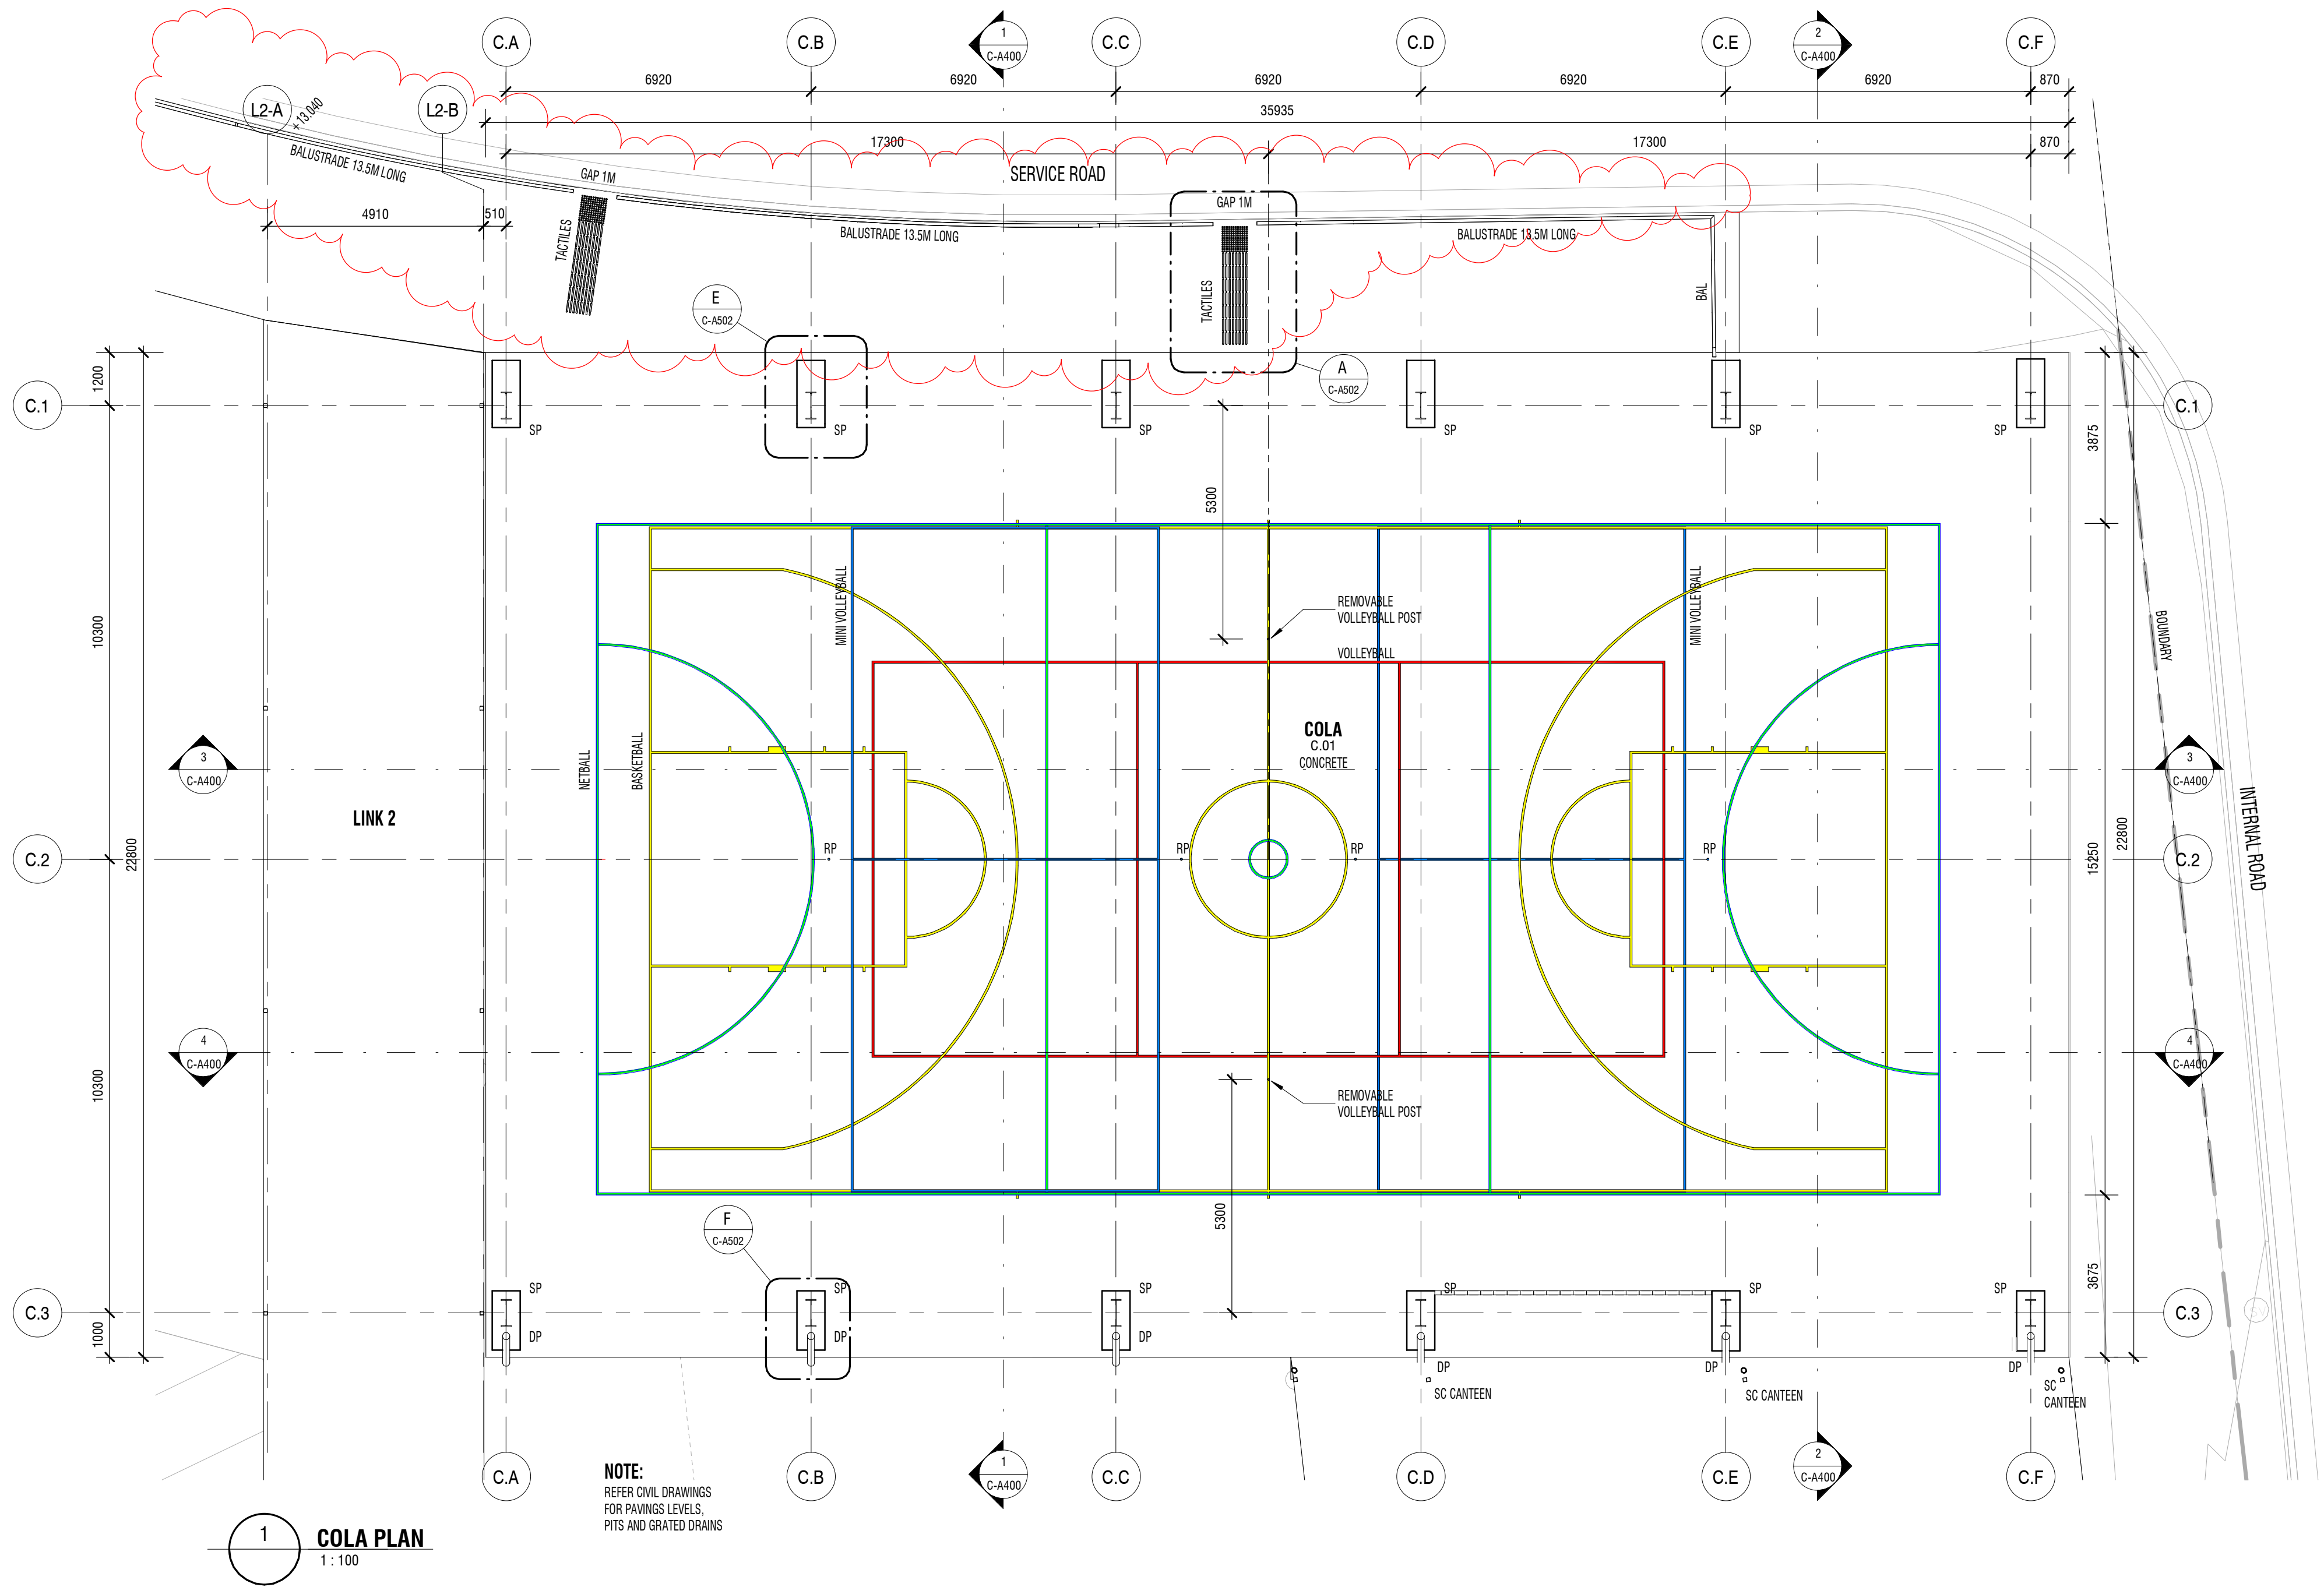

2				WA	AE
2	06/09/22	BALUSTRADE GAPS TO SERVICE ROAD ADJUSTED. TACTILES	NOVED	WA	AE
1	25/06/21	FOR ISSUE		WA	AE
REV	DATE	REASON		INITIALS	CHECKED

CONTROLLED - CHANGES WILL BE ADVISED

V:\Projects\20033-0003 - CHCOSS JUNIOR SCHOOL CAMPUS\3_DRA REVIT\DA-20033-COLA.rvt

LEGEND		FB	FACE BRICKWORK	SKT	SKIRTING TIMBER
BAL	BALUSTRADE	FC	FIBRE CEMENT	SKV	SKIRTING CERAMIC TILE
CB	CONCRETE BLOCK	FBS	FACE BRICK STACK BOND	SP	SKIRTING VINYL
CBR	CONCRETE BLOCK RENDERED	FG	FIXED GLAZING	SP	STONE PEDESTAL
CBS	CONCRETE BLOCK STACK BOND	FR	FRONT/BACK CERAMIC CLADDING	SW PIT	STORMWATER PIT
CC	CONCRETE COLUMN	HR	HANDRAIL	V1	VINYL SHEET TYPE 1
CFC	COMPRESSED FIBRE CEMENT	PBD	PLASTERBOARD	V2	VINYL SHEET TYPE 2
COL	COLUMN	PBD-I	PLASTERBOARD IMPACT RESISTANT	VMC	VERTICAL METAL CLADDING
CP	CONCRETE PANEL	PBD-W	PLASTERBOARD WET AREA GRADE	VP	VITRAPANEL CLADDING
CRS	COLORBOND ROOF SHEETING	PS	PERFORATED METAL SCREEN		
DP	DOWNSPIPE	RP	REMOVABLE POST		
		SC	STEEL COLUMN		

DRAARCHITECTS

Adrian Borsato NSW 4175
(02) 6651 4905
dracoffs@darchitects.com.au

Warren Steele NSW 6526
(02) 6643 4939
dragrafton@darchitects.com.au
ABN 12 096 929 387

DRA Architects Pty Ltd accept no responsibility for the usability, completeness, or accuracy of the data transferred electronically. Recipients should, where necessary, request a hard copy version for verification. Use of any dimensions in preference to scale, all dimensions to be verified on site.

© Copyright

The drawings and designs used the copyright thereof are the property of DRA Architects Pty Ltd and must not be used, retained or copied without the written permission of DRA Architects Pty Ltd
A.B.N. 12 096 929 387

client

**COFFS HARBOUR
CHRISTIAN COMMUNITY
SCHOOL**

project

NEW JUNIOR CAMPUS

LOT 2, DP 1194621
BONVILLE STATION RD, BONVILLE

scale	1 : 100	@A1	plotted	6/09/2022 3:43:14 PM
drawn	WA			
checked	-	06/09/22		
verified	-	06/09/22		
approved	-	06/09/22		
total number of sheets	No			


PERPECTIVE VIEW IS INDICATIVE ONLY - REFER DESIGN DOCUMENTATION FOR BUILT FORM

project number drawing number revision


20033 DA-C-A100 **2**

COLA PLAN AND
PERSPECTIVE VIEW

COL - COLUMN
DP - DOWNPIPE
SW PIT - STORMWATER PIT HEELSAFE

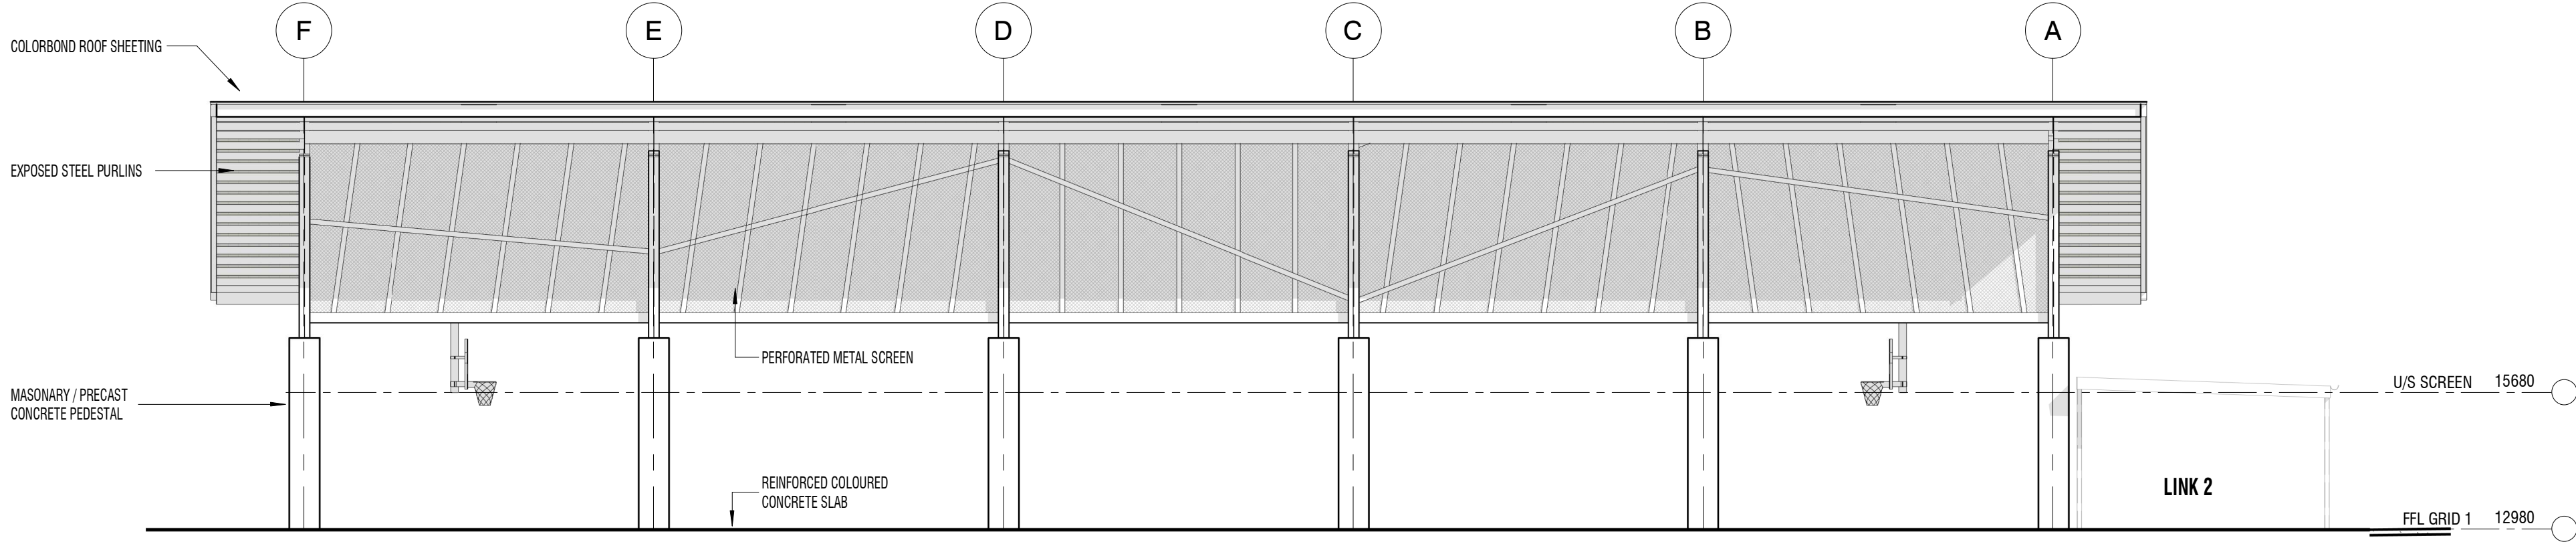


1 NORTH ELEVATION
X-A150 1:100

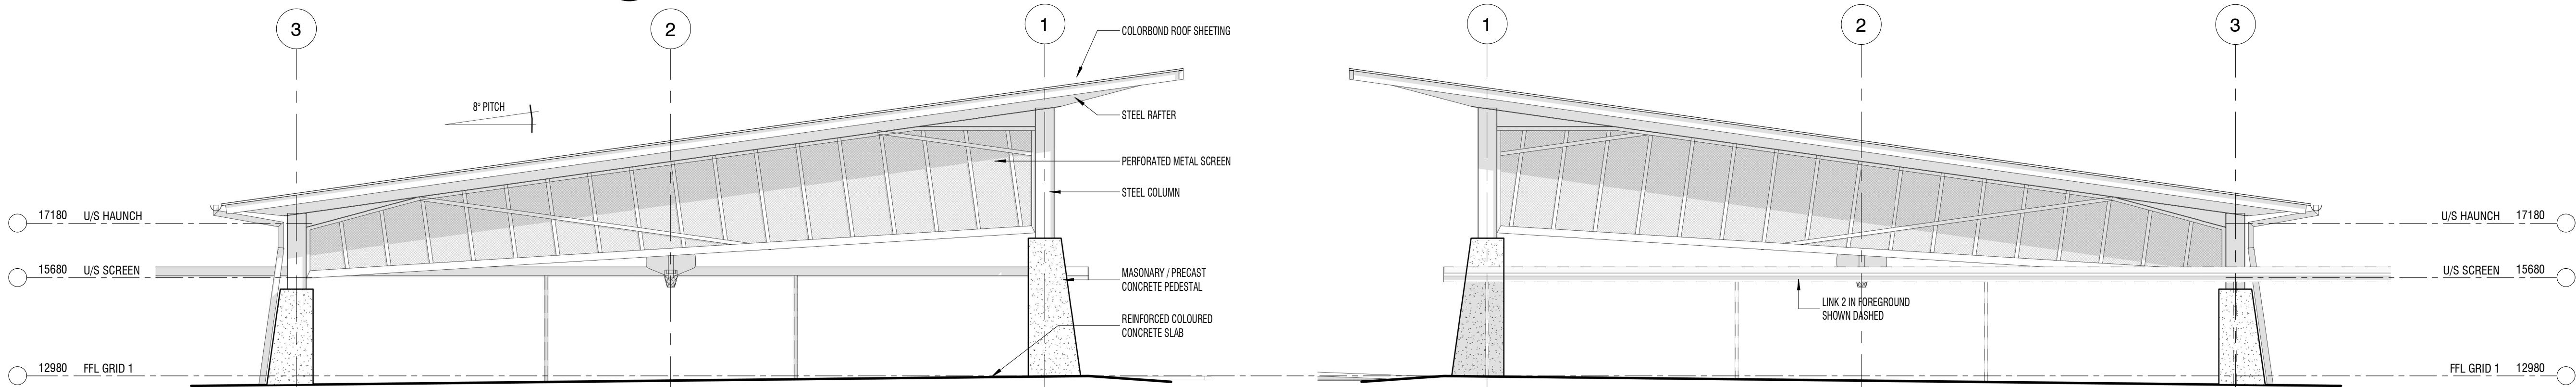


2 EAST ELEVATION
X-A150 1:100

3 WEST ELEVATION
X-A150 1:100

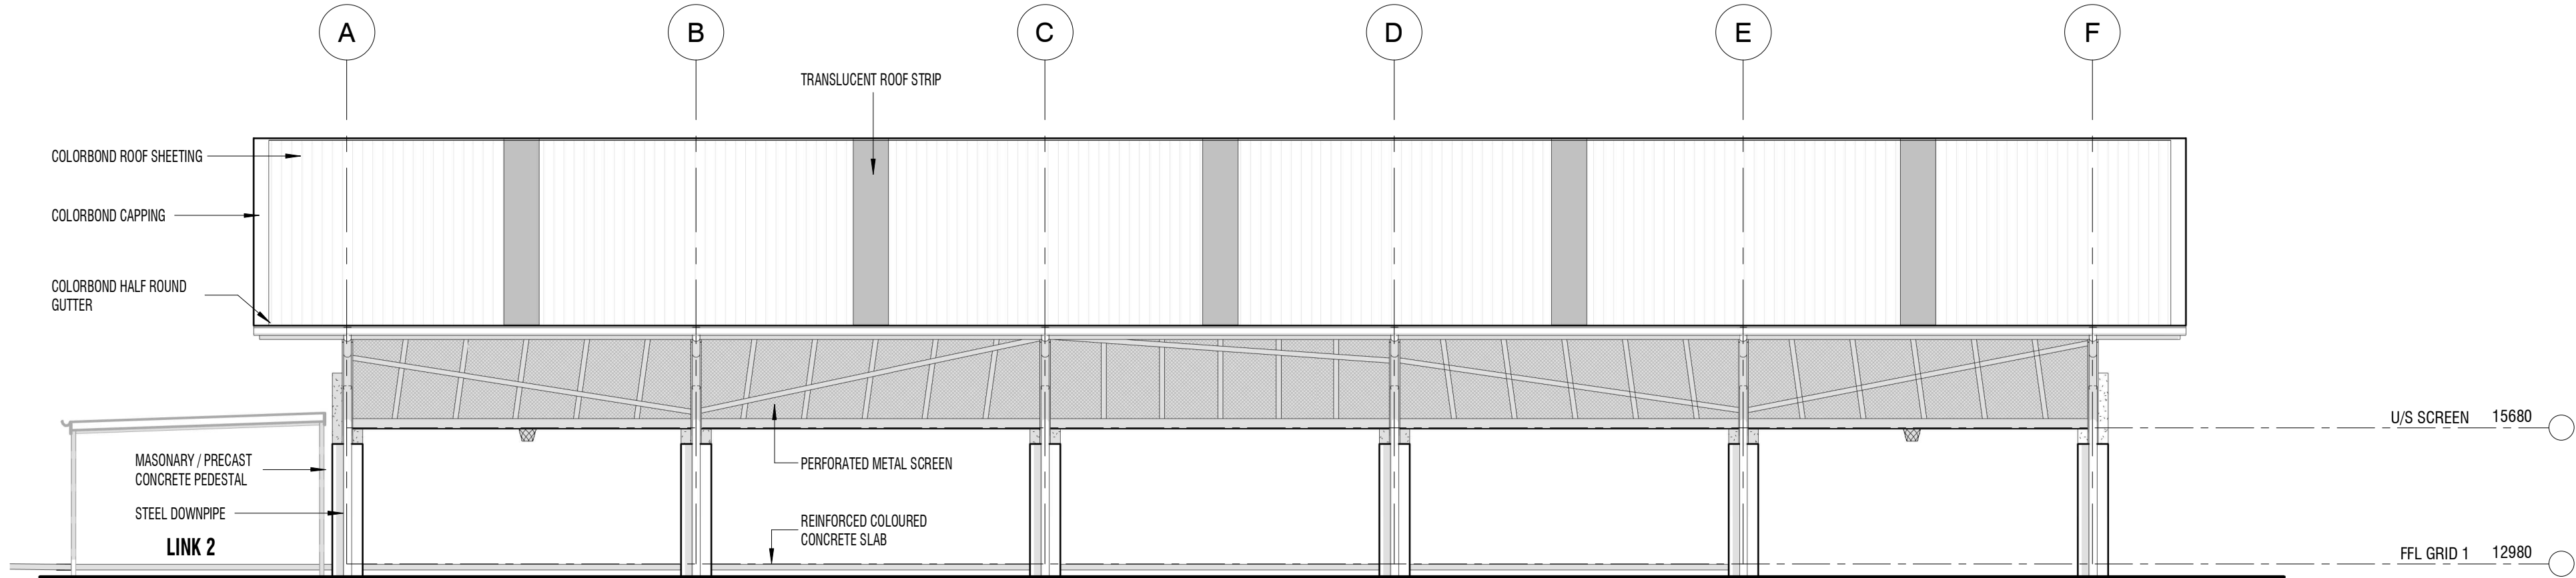

4 SOUTH ELEVATION
X-A150 1:100

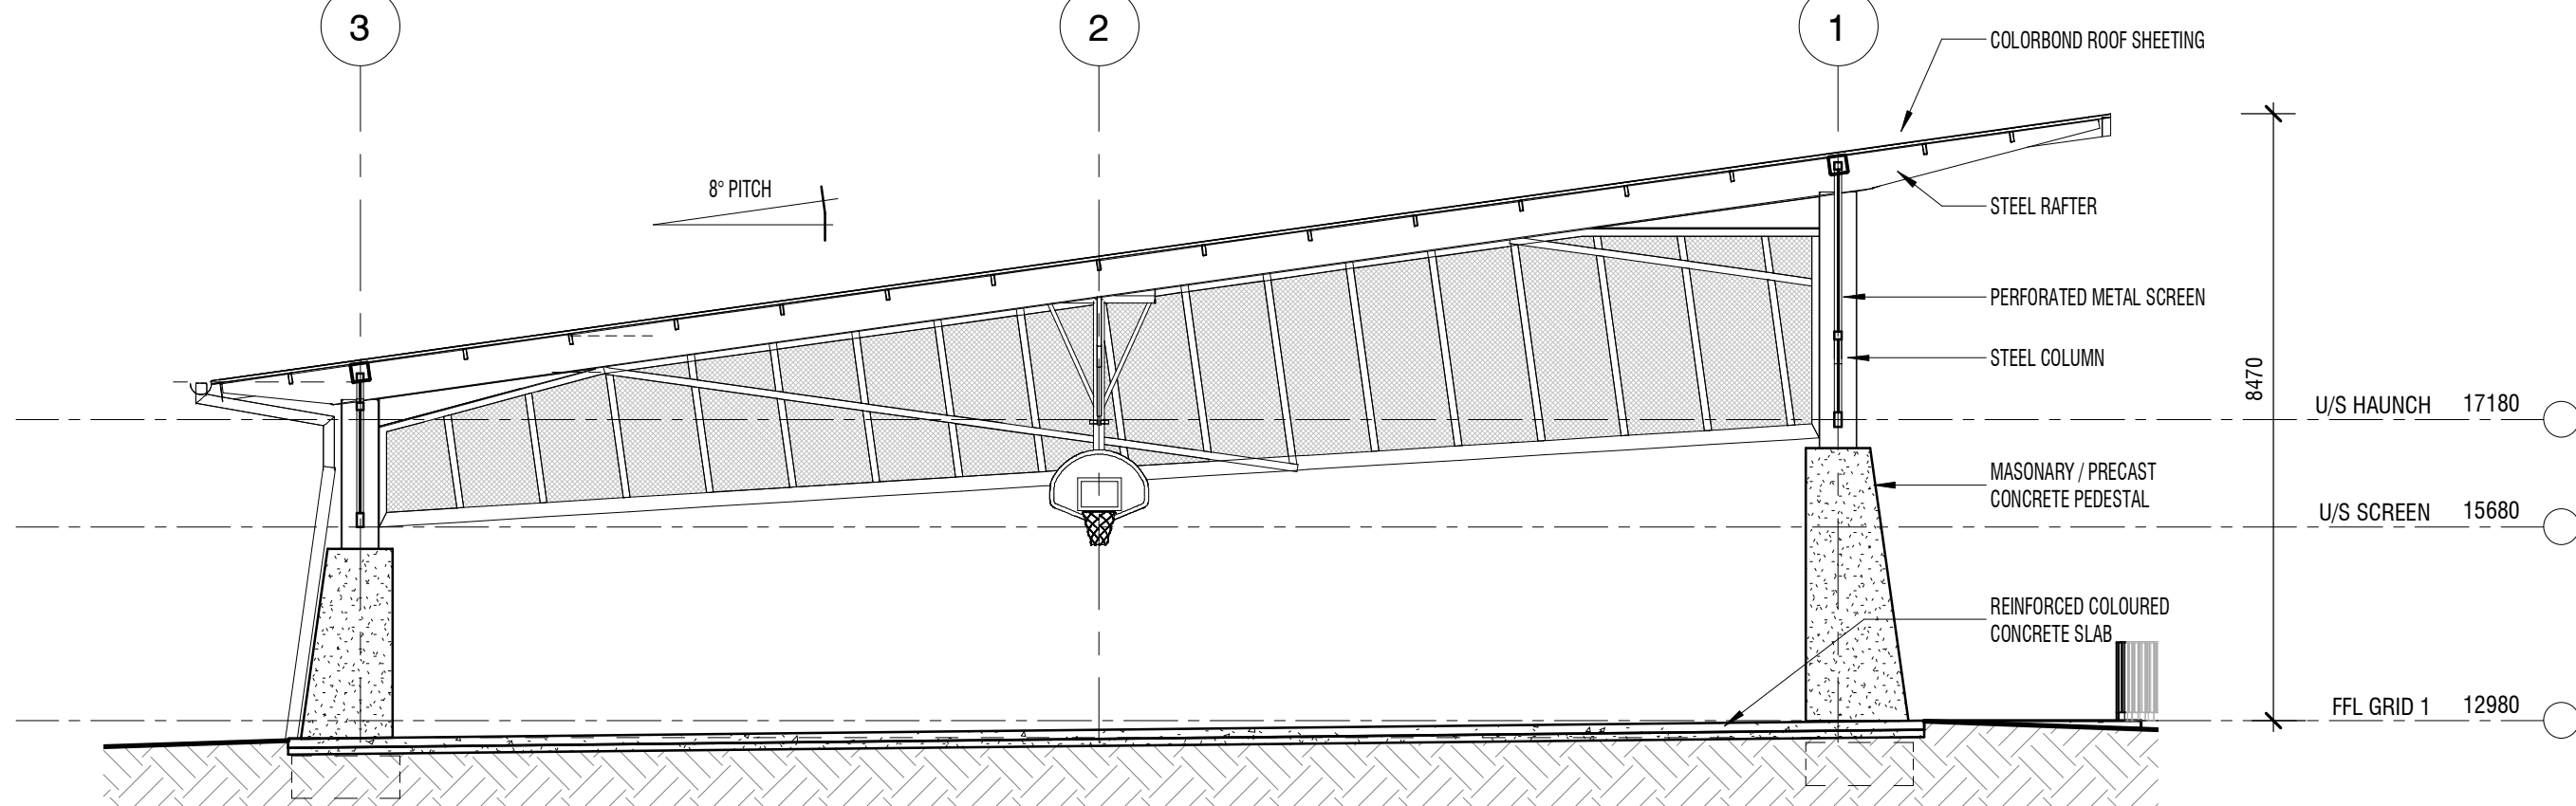

5 SECTION
C-A100 1:100

LEGEND

BAL	BALUSTRADE
CB	CONCRETE BLOCK
CBR	CONCRETE BLOCK RENDERED
CBS	CONCRETE BLOCK STACK BOND
CC	CONCRETE COLUMN
CFC	COMPRESSED FIBRE CEMENT
COL	COLUMN
CRS	COLORBOND ROOF SHEETING
DP	DOWNPIPE
FB	FACE BRICKWORK

FC	FIBRE CEMENT
FBS	FACE BRICK STACK BOND
FR	FRONT/BACK CERAMIC CLADDING
HR	HANDRAIL
PBD	PLASTERBOARD
PBD-W	PLASTERBOARD WET AREA GRADE
SC	STEEL COLUMN
SW PIT	STORMWATER PIT
V1	VINYL SHEET TYPE 1
V2	VINYL SHEET TYPE 2
VMC	VERTICAL METAL CLADDING
VP	VITRAPANEL CLADDING

DRAARCHITECTS

Adrian Borasio NSW 4172
(02) 6651 4905
draoffs@draarchitects.com.au

Warren Steele NSW 6526
(02) 6643 4939
dragrafton@draarchitects.com.au
ABN 12 096 929 387

DRA Architects Pty Ltd accept no responsibility for the accuracy, completeness, or accuracy of the data transferred electronically. Rectification, alteration, or deletion of any data transferred electronically, without the written permission of DRA Architects Pty Ltd, is prohibited. All dimensions to be verified on site.

© Copyright
These drawings and designs and the copyright therein are the property of DRA Architects Pty Ltd and must not be used, retained or copied without the written permission of DRA Architects Pty Ltd
A.B.N. 120 969 929 387

client
**COFFS HARBOUR
CHRISTIAN COMMUNITY
SCHOOL**

project
NEW JUNIOR CAMPUS
LOT 2, DP 1194621
BONVILLE STATION RD, BONVILLE



scale 1:100
drawn WA
checked - 25/06/21
verified - 25/06/21
approved - 25/06/21
total number of sheets No


@A1
plotted
true north

drawing
**COLA ELEVATIONS AND
SECTION**

project number drawing number revision
20033 C-A400 1

DA ISSUE

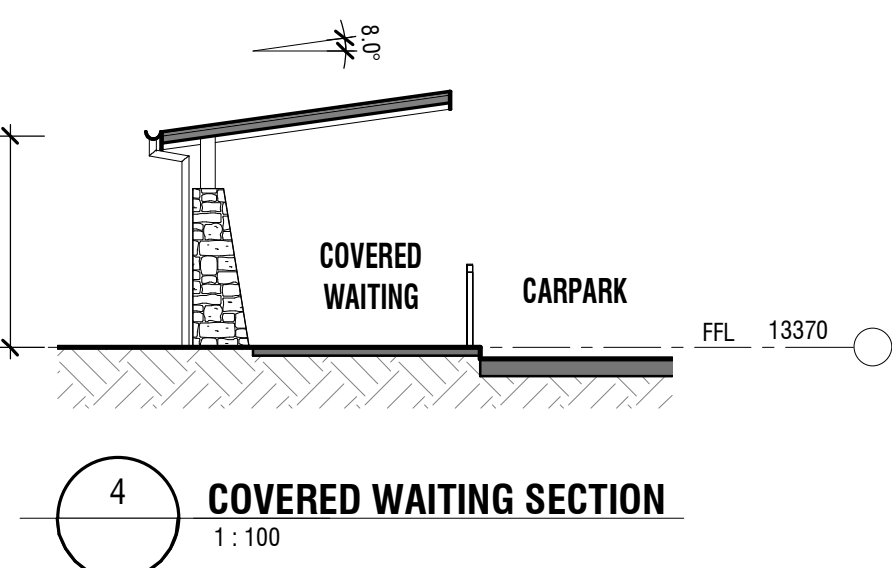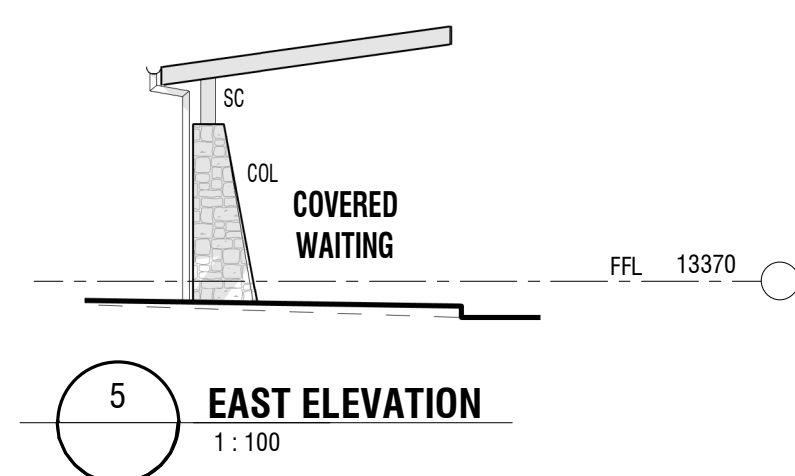

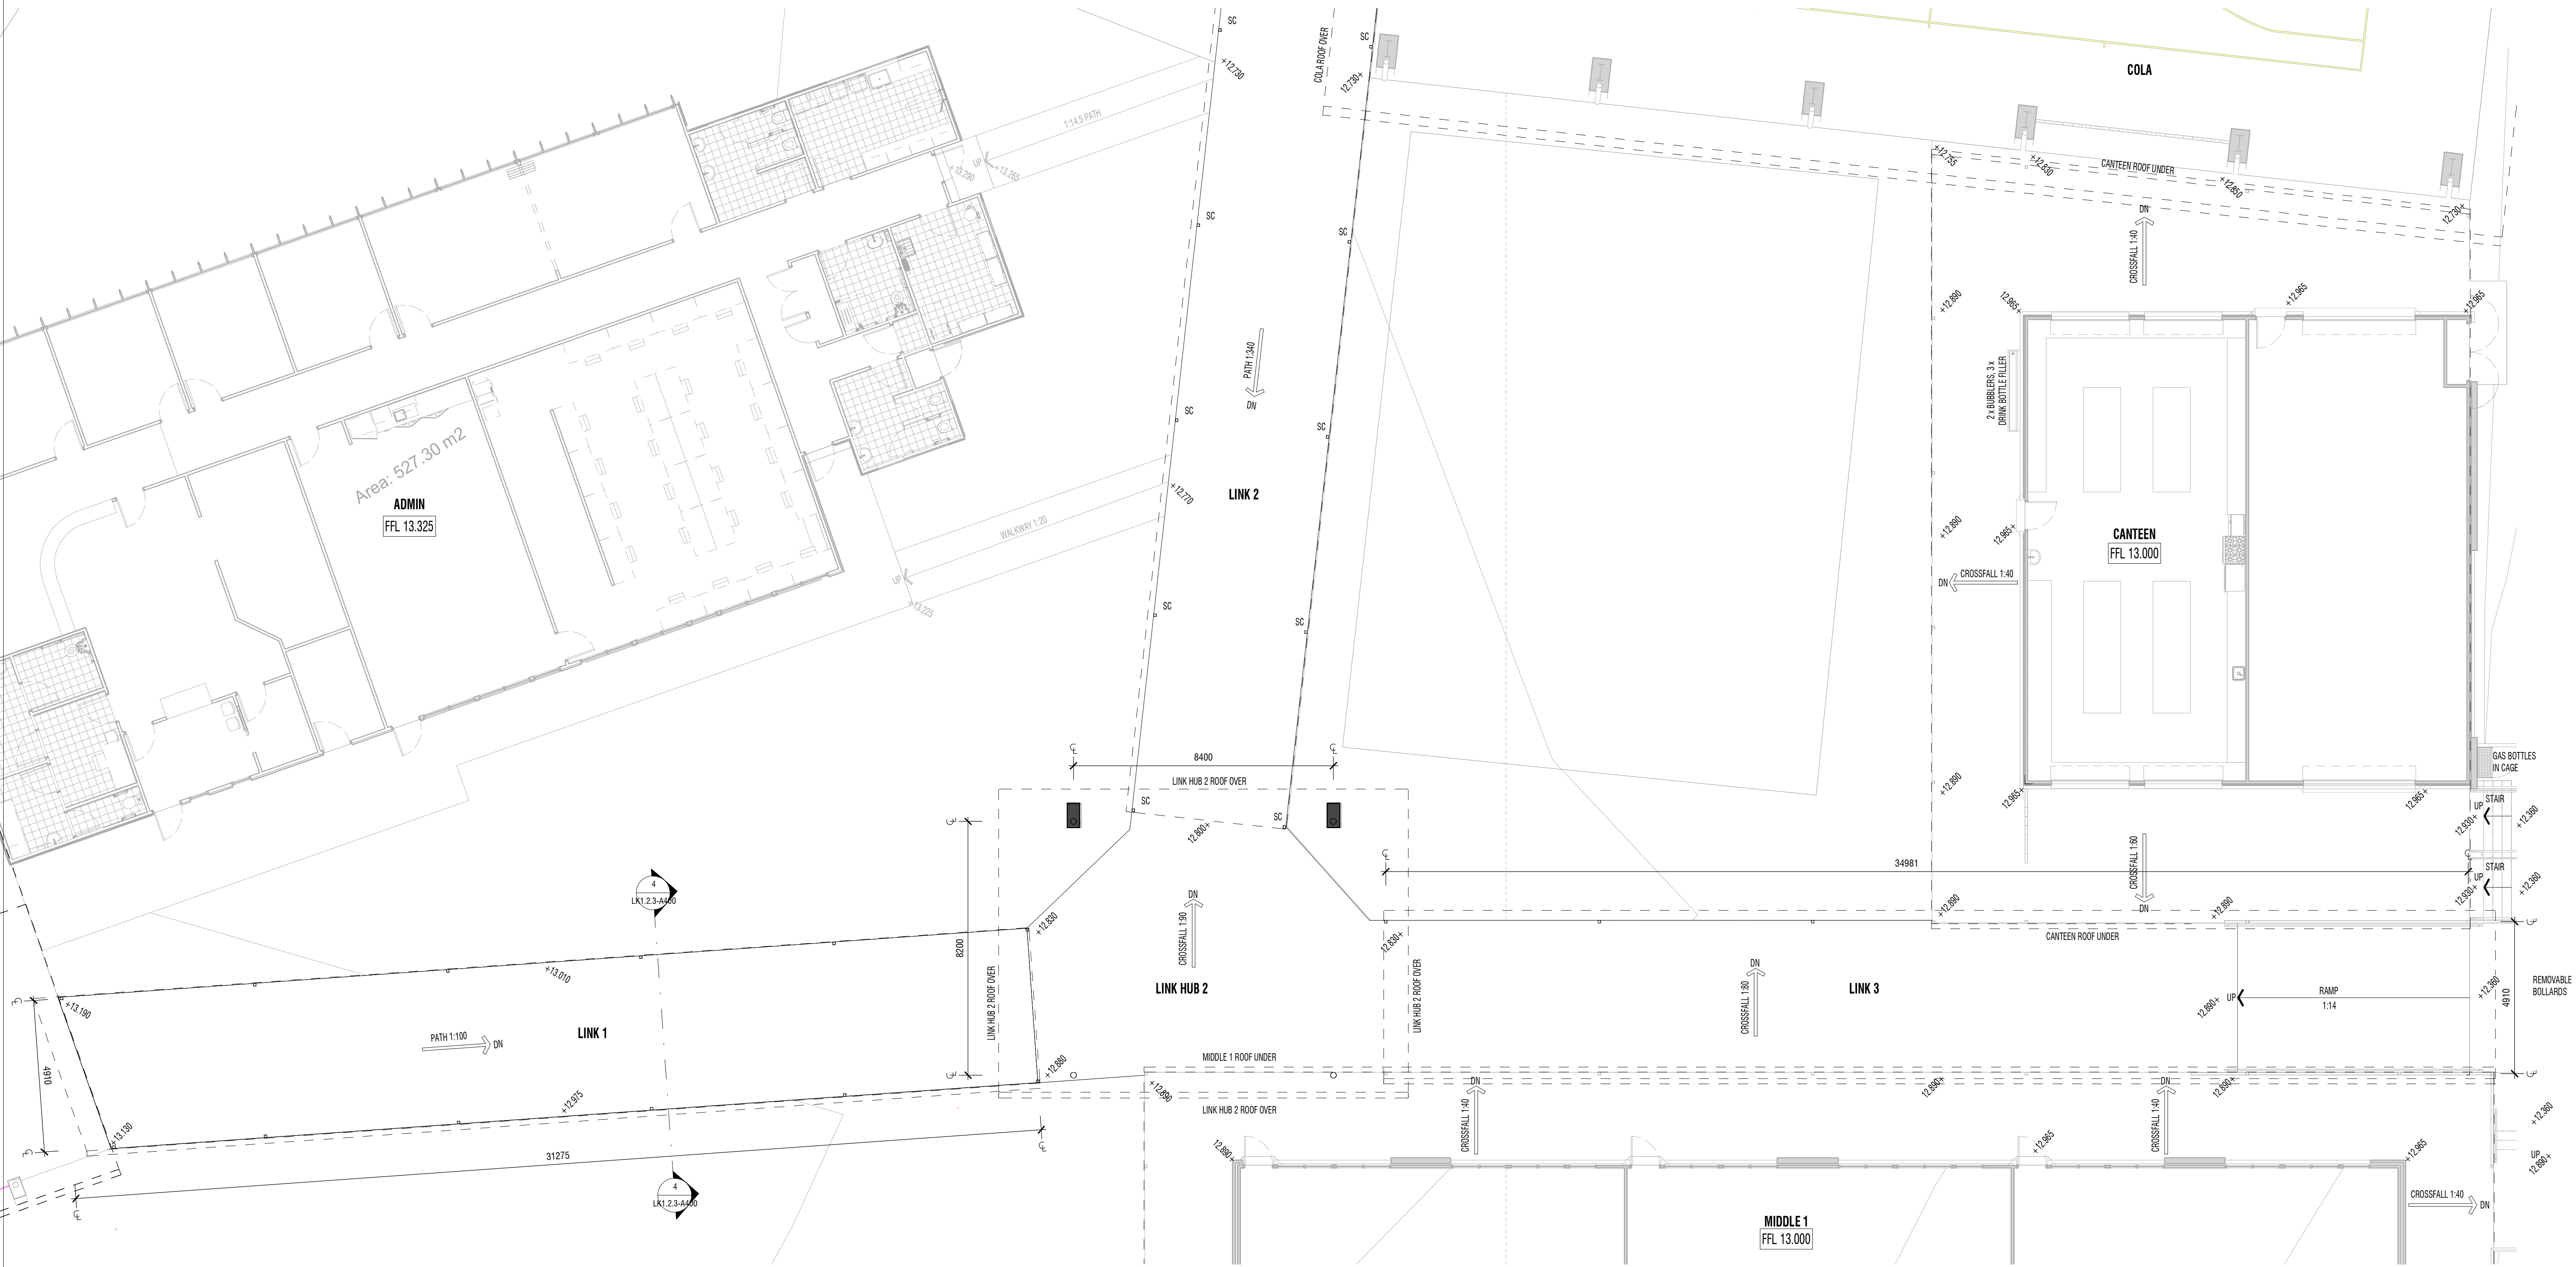

1 LINKS PLAN
1:100

LEGEND

BAL	BALUSTRADE
CB	CONCRETE BLOCK
CBR	CONCRETE BLOCK RENDERED
CBS	CONCRETE BLOCK STACK BOND
CC	CONCRETE COLUMN
CFC	COMPRESSED FIBRE CEMENT
COL	COLUMN
CRS	COLORBOND ROOF SHEETING
DP	DOWPIPE
FB	FACE BRICKWORK

FC	FIBRE CEMENT
FBS	FACE BRICK STACK BOND
FR	FRONT/EX CERAMIC CLADDING
HR	HANDRAIL
PBD	PLASTERBOARD
PBD-W	PLASTERBOARD WET AREA GRADE
SC	STEEL COLUMN
SW PIT	STORMWATER PIT
V1	VINYL SHEET TYPE 1
V2	VINYL SHEET TYPE 2
VM/C	VERTICAL METAL CLADDING
VP	VITRAPANEL CLADDING

DRAARCHITECTS

Adrian Borsatto NSW 4172
(02) 6651 4905
draacoffs@draarchitects.com.au

Warren Steele NSW 6526
(02) 6643 4939
dragraton@draarchitects.com.au
ABN 12 096 929 387

DRA Architects Pty Ltd accept no responsibility for the usability, completeness, or accuracy of the data transferred electronically. Recipients should, where necessary, request a hard copy version for verification. Use stated dimensions in preference to scale. All dimensions to be verified on site.

© Copyright

These drawings and designs and the copyright therein are the property of DRA Architects Pty Ltd and must not be used, retained or copied without the written permission of DRA Architects Pty Ltd
A.B.N. 120 9692 9387

client
**COFFS HARBOUR
CHRISTIAN COMMUNITY
SCHOOL**


project
NEW JUNIOR CAMPUS
LOT 2, DP 1194621
BONVILLE STATION RD, BONVILLE

scale 1:100
drawn WA
checked WA
verified AB
approved AB
total number of sheets No

@A1
25/06/21
25/06/21
25/06/21

plotted
8/07/2021
2:55:25 PM

true north

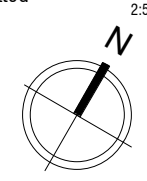

drawing
**LINK 1, LINK HUB 2, LINK 2
AND LINK 3 PLAN**

project number drawing number revision
20033 LK1.2.3-A100 1

DA ISSUE

1	25/06/21	DA ISSUE - CONTROLLED - CHANGES WILL BE ADVISED	WA	AE
REV	DATE	REASON	INITIALS	CHECKED
CONTROLLED - CHANGES WILL BE ADVISED				
V:\Projects\2020\2003 - COFFS JUNIOR SCHOOL CAMPUS\3. DA REVIT\2003-LINK 1.rvt				

LEGEND

BAL	BALUSTRADE
CB	CONCRETE BLOCK
CBR	CONCRETE BLOCK RENDERED
CBS	CONCRETE BLOCK STACK BOND
CC	CONCRETE COLUMN
CFC	COMPRESSED FIBRE CEMENT
COL	COLUMN
CRS	COLORBOND ROOF SHEETING
DP	DOWNSPIPE
FB	FACE BRICKWORK

FC	FIBRE CEMENT
FBS	FACE BRICK STACK BOND
FR	FRONT/EX CERAMIC CLADDING
HR	HANDRAIL
PBD	PLASTERBOARD
PBD-W	PLASTERBOARD WET AREA GRADE
SC	STEEL COLUMN
SW PIT	STORMWATER PIT
V1	VINYL SHEET TYPE 1
V2	VINYL SHEET TYPE 2
VM/C	VERTICAL METAL CLADDING
VP	VITRAPANEL CLADDING

FC	FIBRE CEMENT
FBS	FACE BRICK STACK BOND
FR	FRONT/EX CERAMIC CLADDING
HR	HANDRAIL
PBD	PLASTERBOARD
PBD-W	PLASTERBOARD WET AREA GRADE
SC	STEEL COLUMN
SW PIT	STORMWATER PIT
V1	VINYL SHEET TYPE 1
V2	VINYL SHEET TYPE 2
VM/C	VERTICAL METAL CLADDING
VP	VITRAPANEL CLADDING

DRAARCHITECTS

Adrian Borsato NSW 4172
(02) 6651 4905
draoffs@draarchitects.com.au


Warren Steele NSW 6526
(02) 6643 4939
dragraton@draarchitects.com.au
ABN 12 096 929 387

These drawings and designs and the copyright therein are the property of DRA Architects Pty Ltd and must not be used, retained or copied without the written permission of DRA Architects Pty Ltd
A.B.N. 120 9692 9387


client
**COFFS HARBOUR
CHRISTIAN COMMUNITY
SCHOOL**

project
NEW JUNIOR CAMPUS
LOT 2, DP 1194621
BONVILLE STATION RD, BONVILLE


scale	1:100	@A1
drawn	WA	
checked	WA	25/06/21
verified	A8	25/06/21
approved	A8	25/06/21
total number of sheets	No	

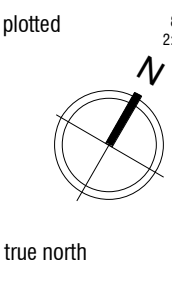


drawing	LINK 2 PLAN	
project number	drawing number	revision
20033	LK1.2.3-A101	1

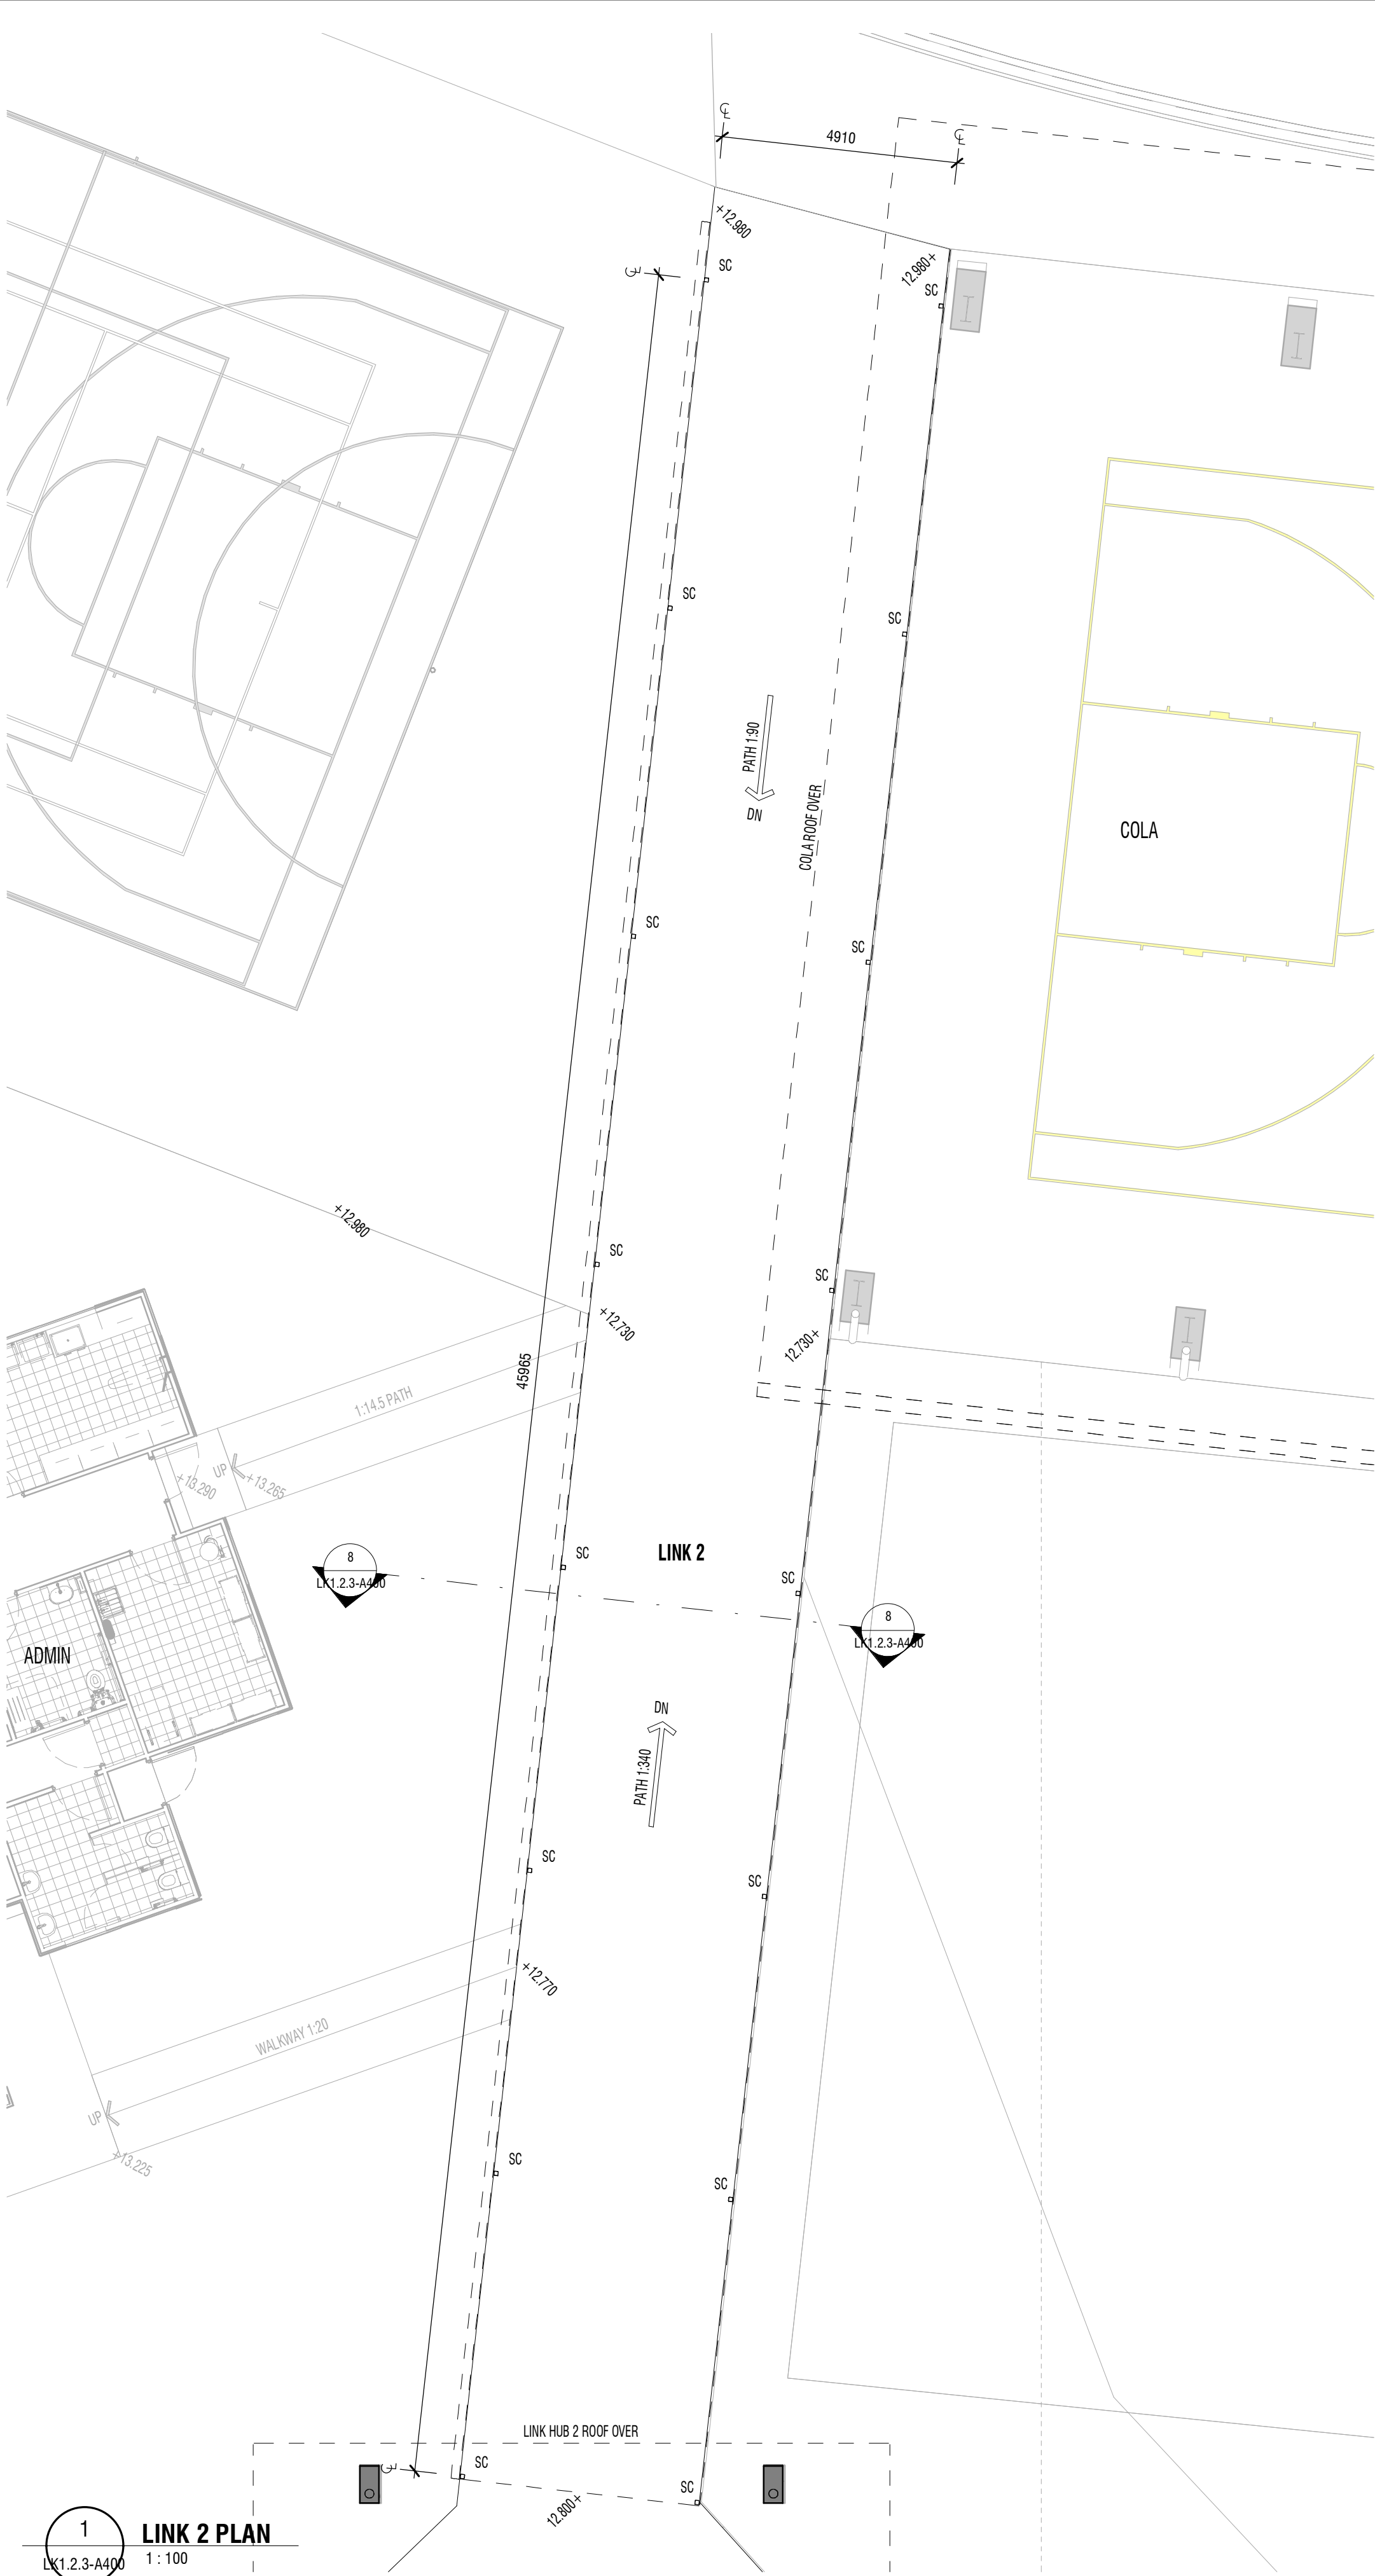


DA ISSUE

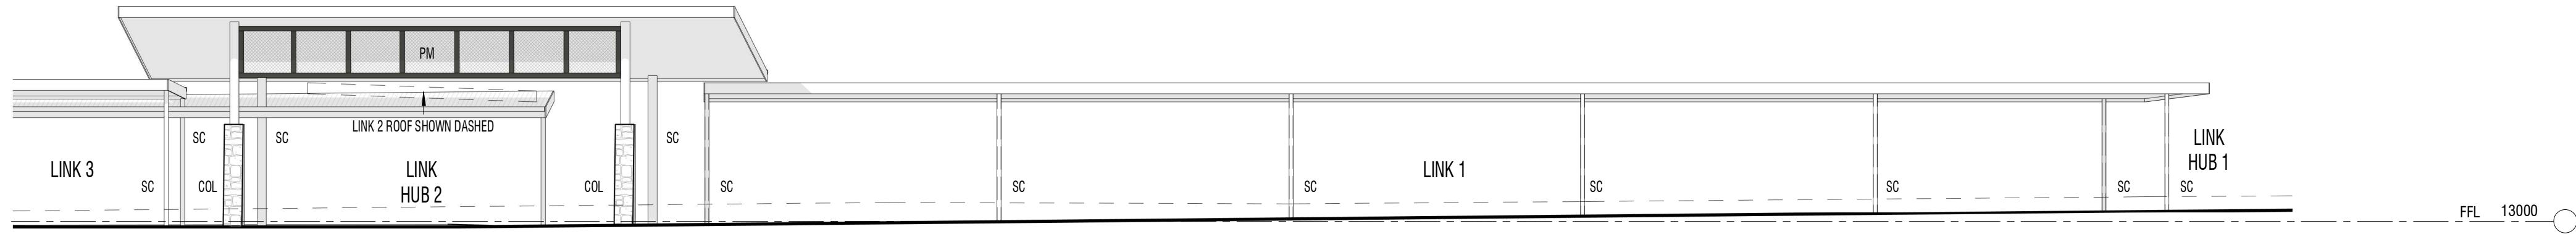


1 LINK 1 NORTH ELEVATION
1:100

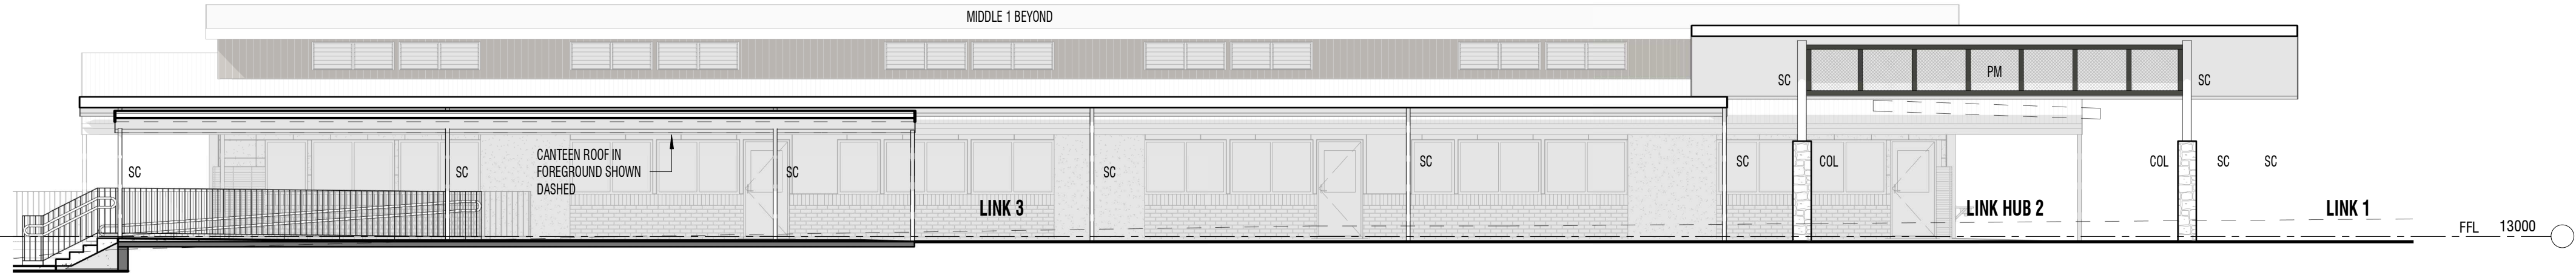


2 LINK HUB 2 AND LINK 3 NORTH ELEVATION
1:100

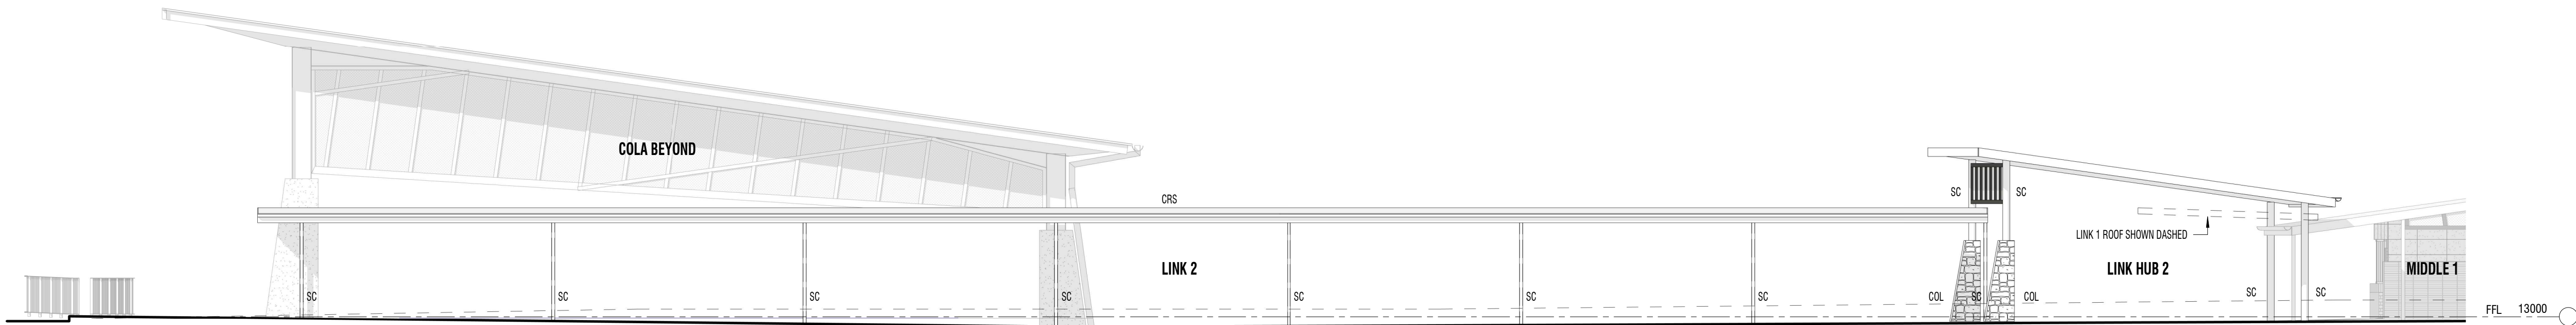


3 LINK 2 WEST ELEVATION
1:100

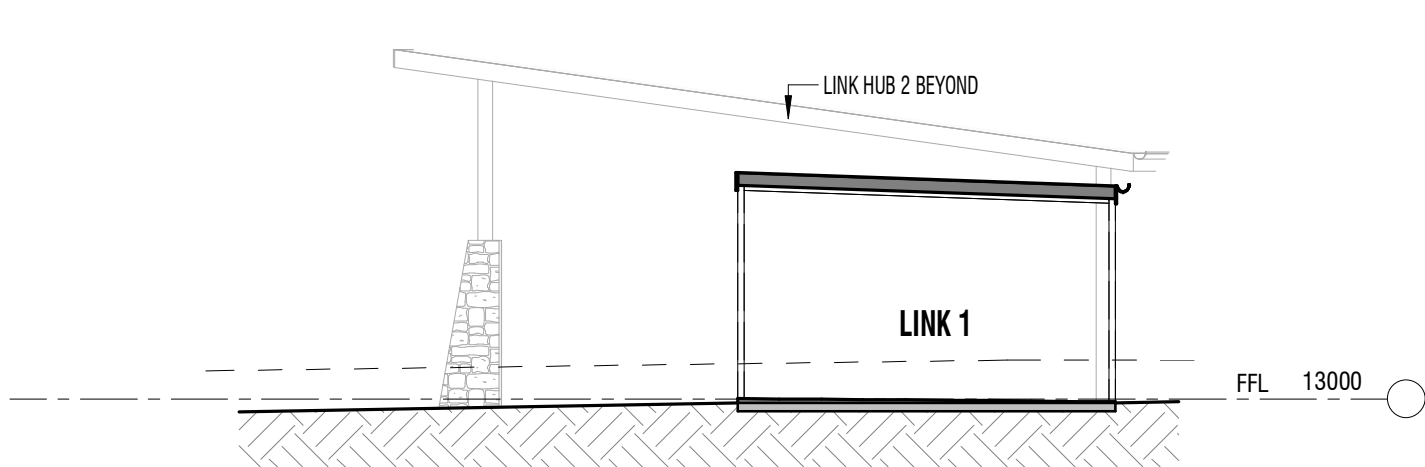


4 LINK 1 SECTION
1:100

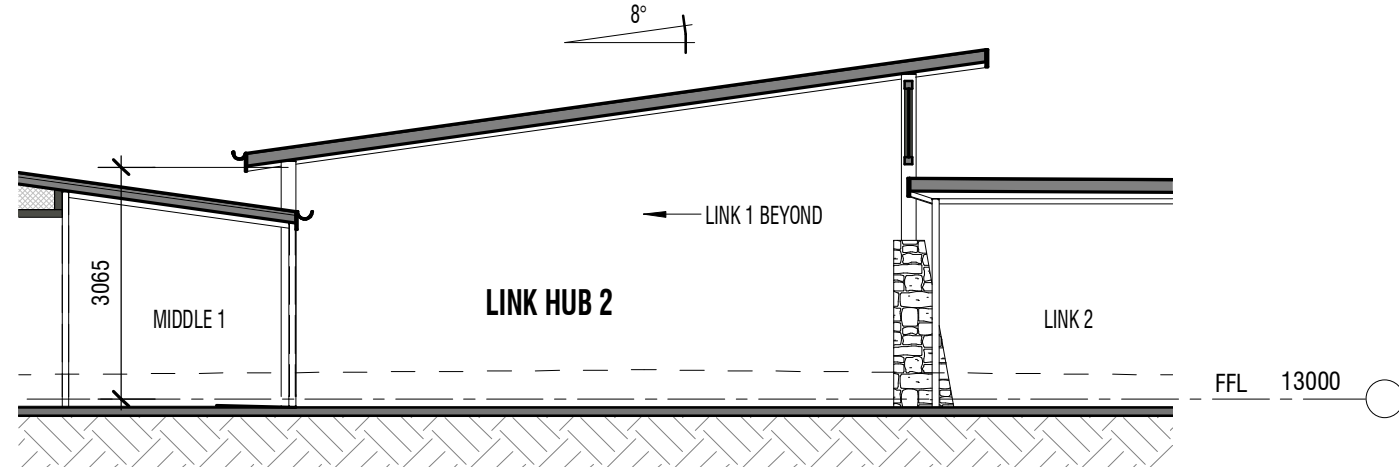


5 LINK HUB 2 SECTION
1:100

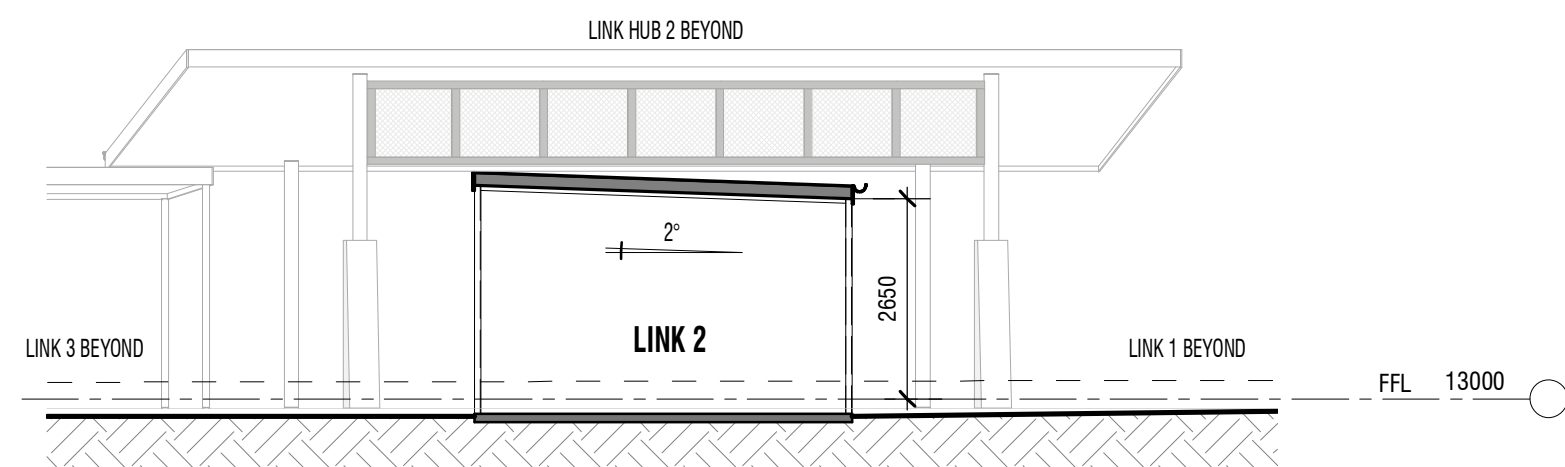

8 LINK 2 SECTION
1:100

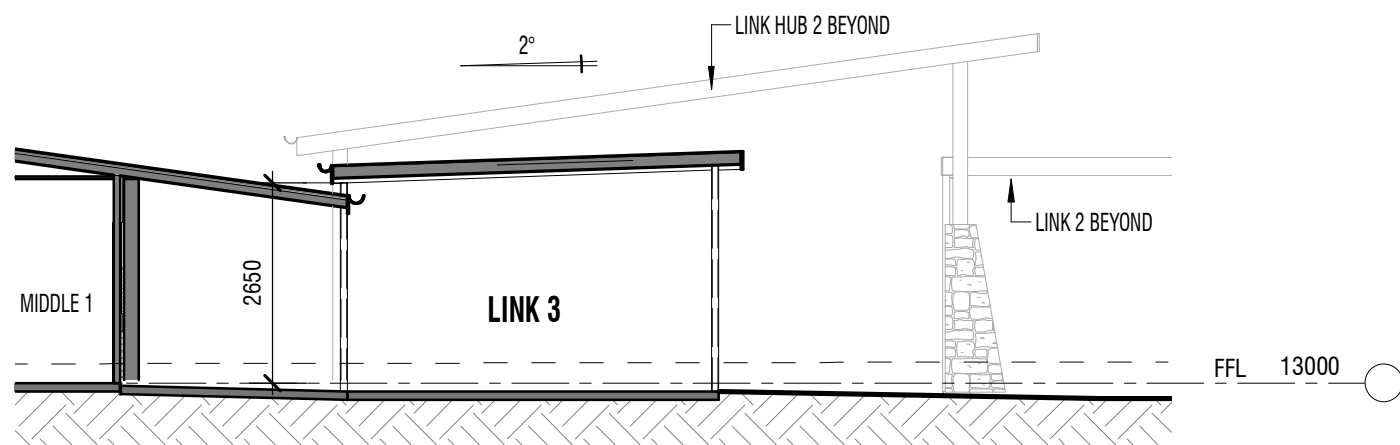

6 LINK 3 SECTION
1:100

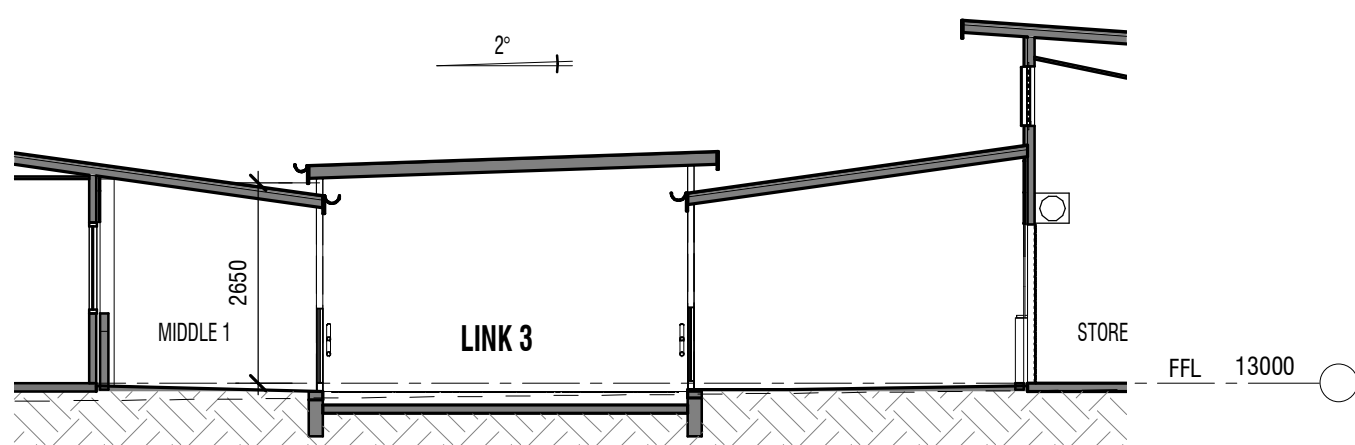

7 LINK 3 SECTION
1:100

LEGEND

BAL	BALUSTRADE
CB	CONCRETE BLOCK
CBR	CONCRETE BLOCK RENDERED
CBS	CONCRETE BLOCK STACK BOND
CC	CONCRETE COLUMN
CFC	COMPRESSED FIBRE CEMENT
COL	COLUMN
CRS	COLORBOND ROOF SHEETING
DP	DOWNSPIPE
FB	FACE BRICKWORK

FC	FIBRE CEMENT
FBS	FACE BRICK STACK BOND
FR	FRONT/EX CERAMIC CLADDING
HR	HANDRAIL
PBD	PLASTERBOARD
PBD-W	PLASTERBOARD WET AREA GRADE
SC	STEEL COLUMN
SW PIT	STORMWATER PIT
V1	VINYL SHEET TYPE 1
V2	VINYL SHEET TYPE 2
VMC	VERTICAL METAL CLADDING
VP	VITRAPANEL CLADDING

DRAARCHITECTS

Adrian Borsatto NSW 4172
(02) 6651 4905
draoffs@draarchitects.com.au

Warren Steele NSW 6526
(02) 6643 4939
dragrafton@draarchitects.com.au
ABN 12 096 929 387

DRA Architects Pty Ltd accept no responsibility for the usability, completeness, or accuracy of the data transferred electronically. Recipients should, where necessary, request a hard copy version for verification. Use agreed dimensions in preference to scale. All dimensions to be verified on site.

© Copyright
These drawings and designs and the copyright therein are the property of DRA Architects Pty Ltd and must not be used, retained or copied without the written permission of DRA Architects Pty Ltd
A.B.N. 120 9692 9387

client
**COFFS HARBOUR
CHRISTIAN COMMUNITY
SCHOOL**

project
NEW JUNIOR CAMPUS
LOT 2, DP 1194621
BONVILLE STATION RD, BONVILLE



scale 1:100
drawn WA
checked WA 25/06/21
verified AB 25/06/21
approved AB 25/06/21
total number of sheets No

@A1
plotted
true north

drawing
**LINKS 1, 2 & 3 & LINK HUB
2 ELEVATIONS & SECTIONS**

project number drawing number revision
20033 LK1.2.3-A400 1

DA ISSUE

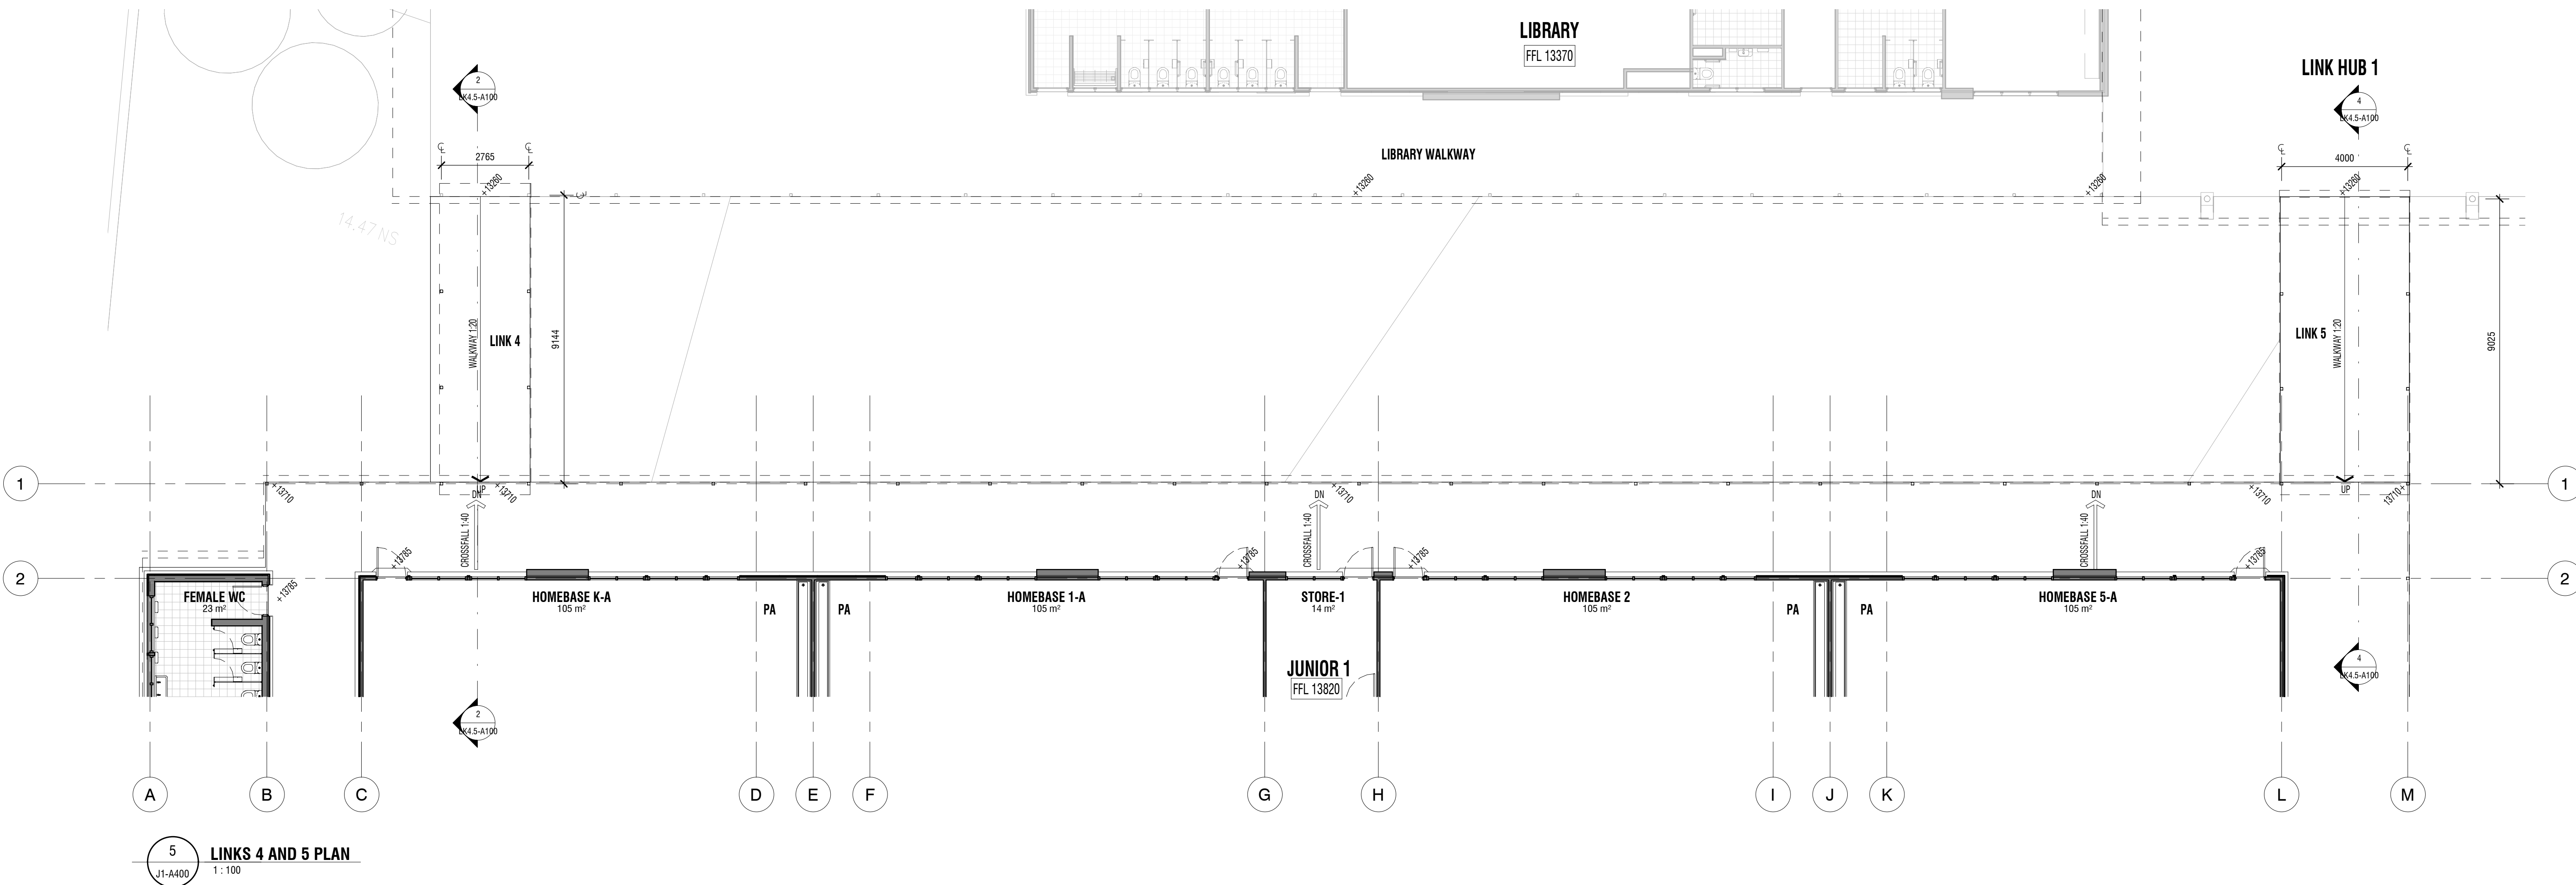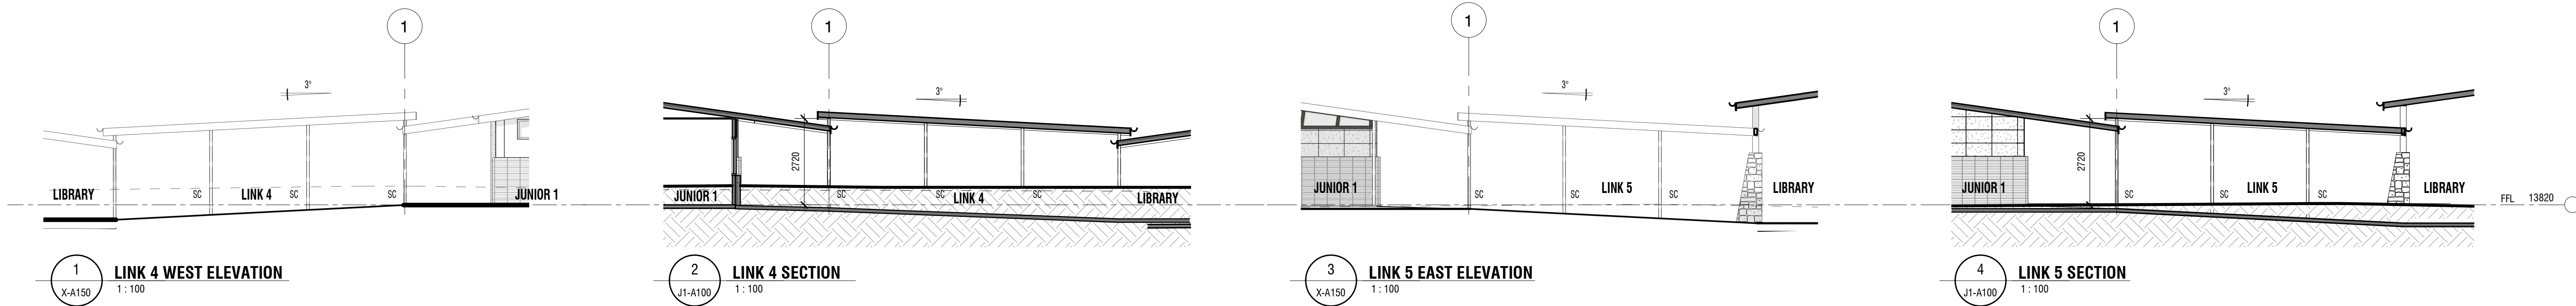

LEGEND

BAL BALUSTRADE
CB CONCRETE BLOCK
CBR CONCRETE BLOCK RENDERED
CBS CONCRETE BLOCK STACK BOND
CC CONCRETE COLUMN
CFC COMPRESSED FIBRE CEMENT
COL COLUMN
CRS COLORBOND ROOF SHEETING
DP DOWNPIPE
FB FACE BRICKWORK

FC FIBRE CEMENT
FBS FACE BRICK STACK BOND
FR FRONTEX CERAMIC CLADDING
HR HANDRAIL
PBD PLASTERBOARD
PBD-W PLASTERBOARD WET AREA GRADE
SC STEEL COLUMN
SW PIT STORMWATER PIT
V1 VINYL SHEET TYPE 1
V2 VINYL SHEET TYPE 2
VMC VERTICAL METAL CLADDING
VP VITRAPANEL CLADDING

DRAARCHITECTS

Adrian Borsatto NSW 4172
(02) 6651 4905
draoffs@draarchitects.com.au

Warren Steele NSW 6536
(02) 6643 4939
dragrafton@draarchitects.com.au
ABN 12 096 929 387

DRA Architects Pty Ltd accept no responsibility for the usability, completeness, or accuracy of the data transferred electronically. Rectification should, where necessary, request a hard copy version for verification. Use stated dimensions in preference to scale. All dimensions to be verified on site.


© Copyright
These drawings and designs and the copyright therein are the property of DRA Architects Pty Ltd and must not be used, retained or copied without the written permission of DRA Architects Pty Ltd
A.B.N. 120 9692 9387

client
**COFFS HARBOUR
CHRISTIAN COMMUNITY
SCHOOL**

project
NEW JUNIOR CAMPUS
LOT 2, DP 1194621
BONVILLE STATION RD, BONVILLE

scale 1:100
drawn WA
checked WA 25/06/21
verified AB 25/06/21
approved AB 25/06/21
total number of sheets No


@A1
plotted
true north

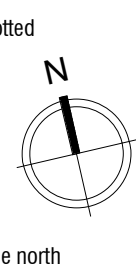


drawing
**LINKS 4 AND 5 PLANS,
ELEVATIONS AND SECTIONS**

project number drawing number revision
20033 LK4.5-A100 1


DA ISSUE

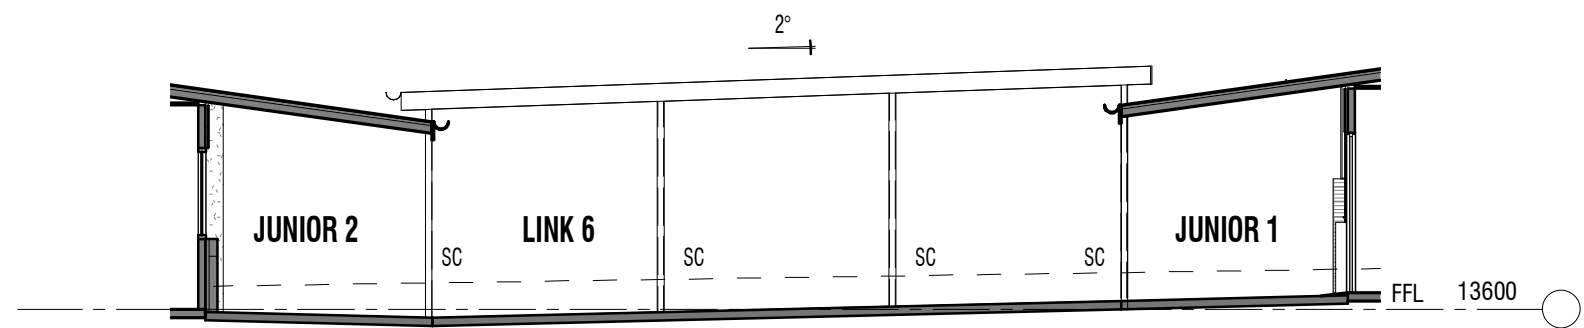


1 LINK 6 EAST ELEVATION
X-A150 1:100

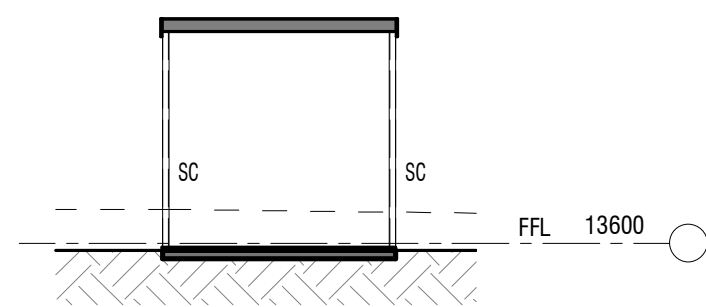


2 LINK 6 SECTION
K6.7-A100 1:100

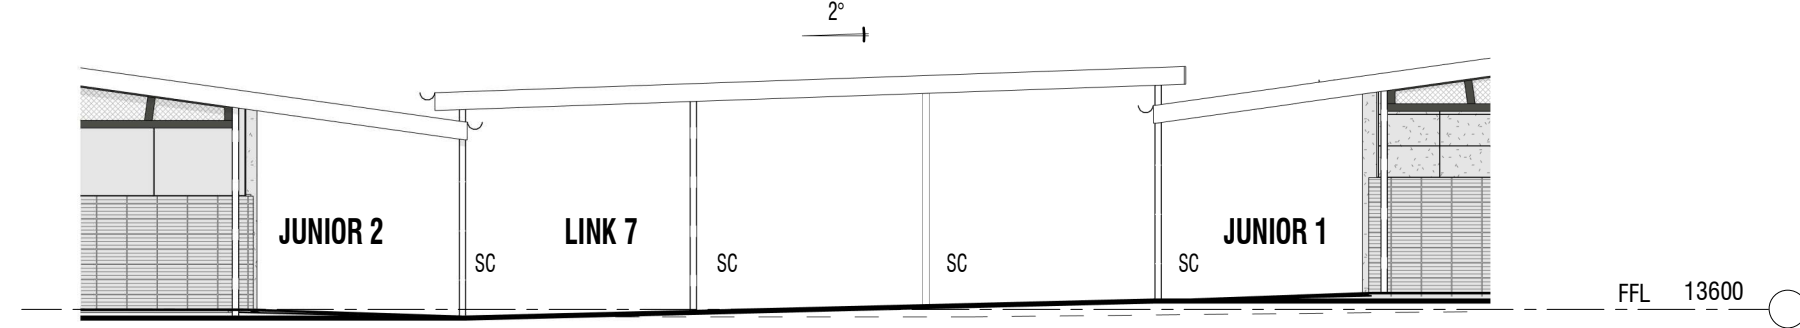

3 LINK 7 EAST ELEVATION
X-A150 1:100

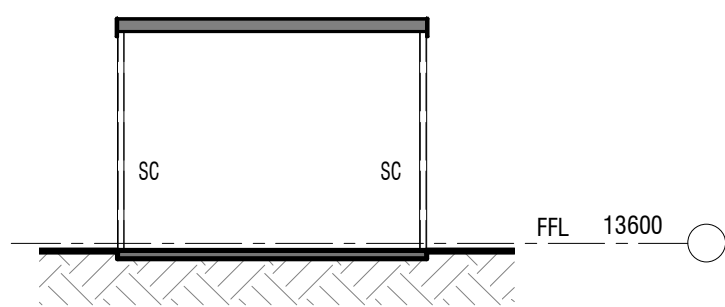

4 LINK 7 SECTION
K6.7-A100 1:100

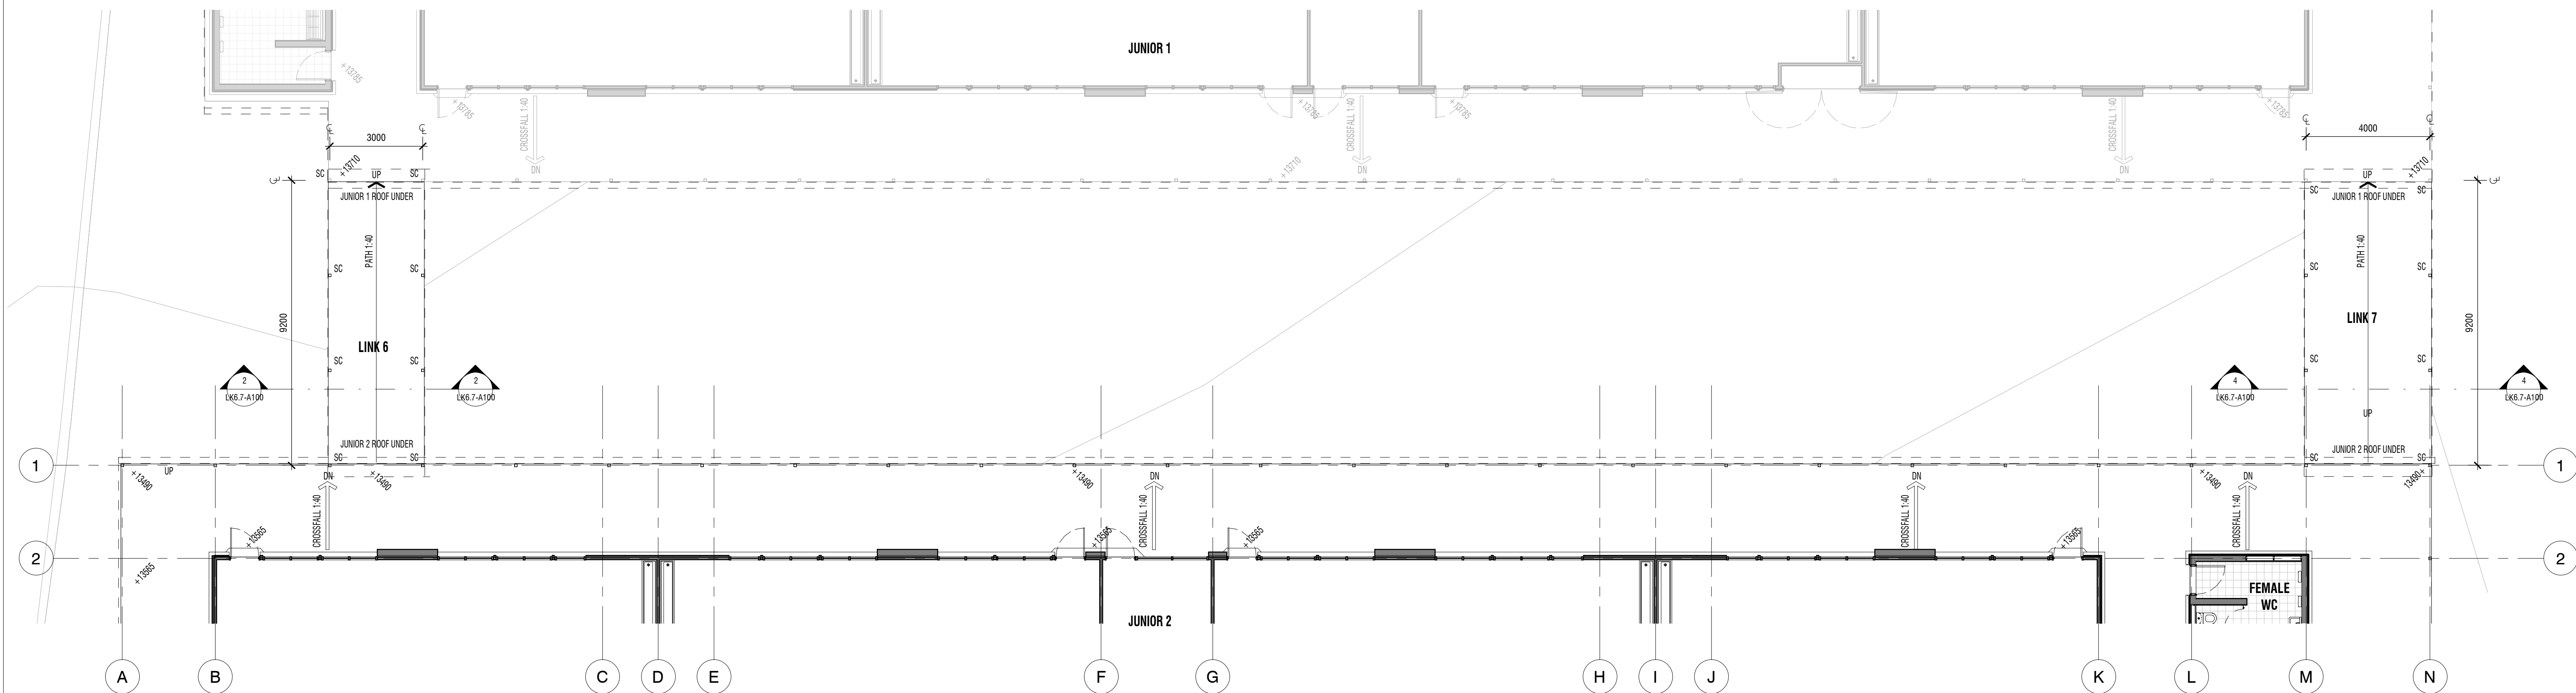

5 LINKS 6 AND 7 PLAN
J2-A400 1:100

LEGEND

BAL	BALUSTRADE
CB	CONCRETE BLOCK
CBR	CONCRETE BLOCK RENDERED
CBS	CONCRETE BLOCK STACK BOND
CC	CONCRETE COLUMN
CFC	COMPRESSED FIBRE CEMENT
COL	COLUMN
CRS	COLORBOND ROOF SHEETING
DP	DOWNSPIPE
FB	FACE BRICKWORK

FC	FIBRE CEMENT
FBS	FACE BRICK STACK BOND
FR	FRONT/EX CERAMIC CLADDING
HR	HANDRAIL
PBD	PLASTERBOARD
PBD-W	PLASTERBOARD WET AREA GRADE
SC	STEEL COLUMN
SW PIT	STORMWATER PIT
V1	VINYL SHEET TYPE 1
V2	VINYL SHEET TYPE 2
VMC	VERTICAL METAL CLADDING
VP	VITRAPANEL CLADDING

DRAARCHITECTS

Adrian Borsatto NSW 4172
(02) 6651 4905
draacoffs@draarchitects.com.au

Warren Steele NSW 6526
(02) 6643 4939
dragrafton@draarchitects.com.au
ABN 12 096 929 387

DRA Architects Pty Ltd accept no responsibility for the accuracy, completeness, or accuracy of the data transferred electronically. Rectification should, where necessary, request a hard copy version for verification. Use agreed dimensions in preference to scale. All dimensions to be verified on site.

© Copyright
These drawings and designs and the copyright therein are the property of DRA Architects Pty Ltd and must not be used, retained or copied without the written permission of DRA Architects Pty Ltd
A.B.N. 120 969 929 387

client
**COFFS HARBOUR
CHRISTIAN COMMUNITY
SCHOOL**


project
NEW JUNIOR CAMPUS
LOT 2, DP 1194621
BONVILLE STATION RD, BONVILLE

scale 1:100
drawn WA
checked WA 29/04/21
verified AB 29/04/21
approved AB 29/04/21
total number of sheets No


@A1
plotted
true north

drawing
**LINKS 6 AND 7 PLANS,
ELEVATIONS AND SECTIONS**
project number drawing number revision
20033 LK6.7-A100 D


DA ISSUE

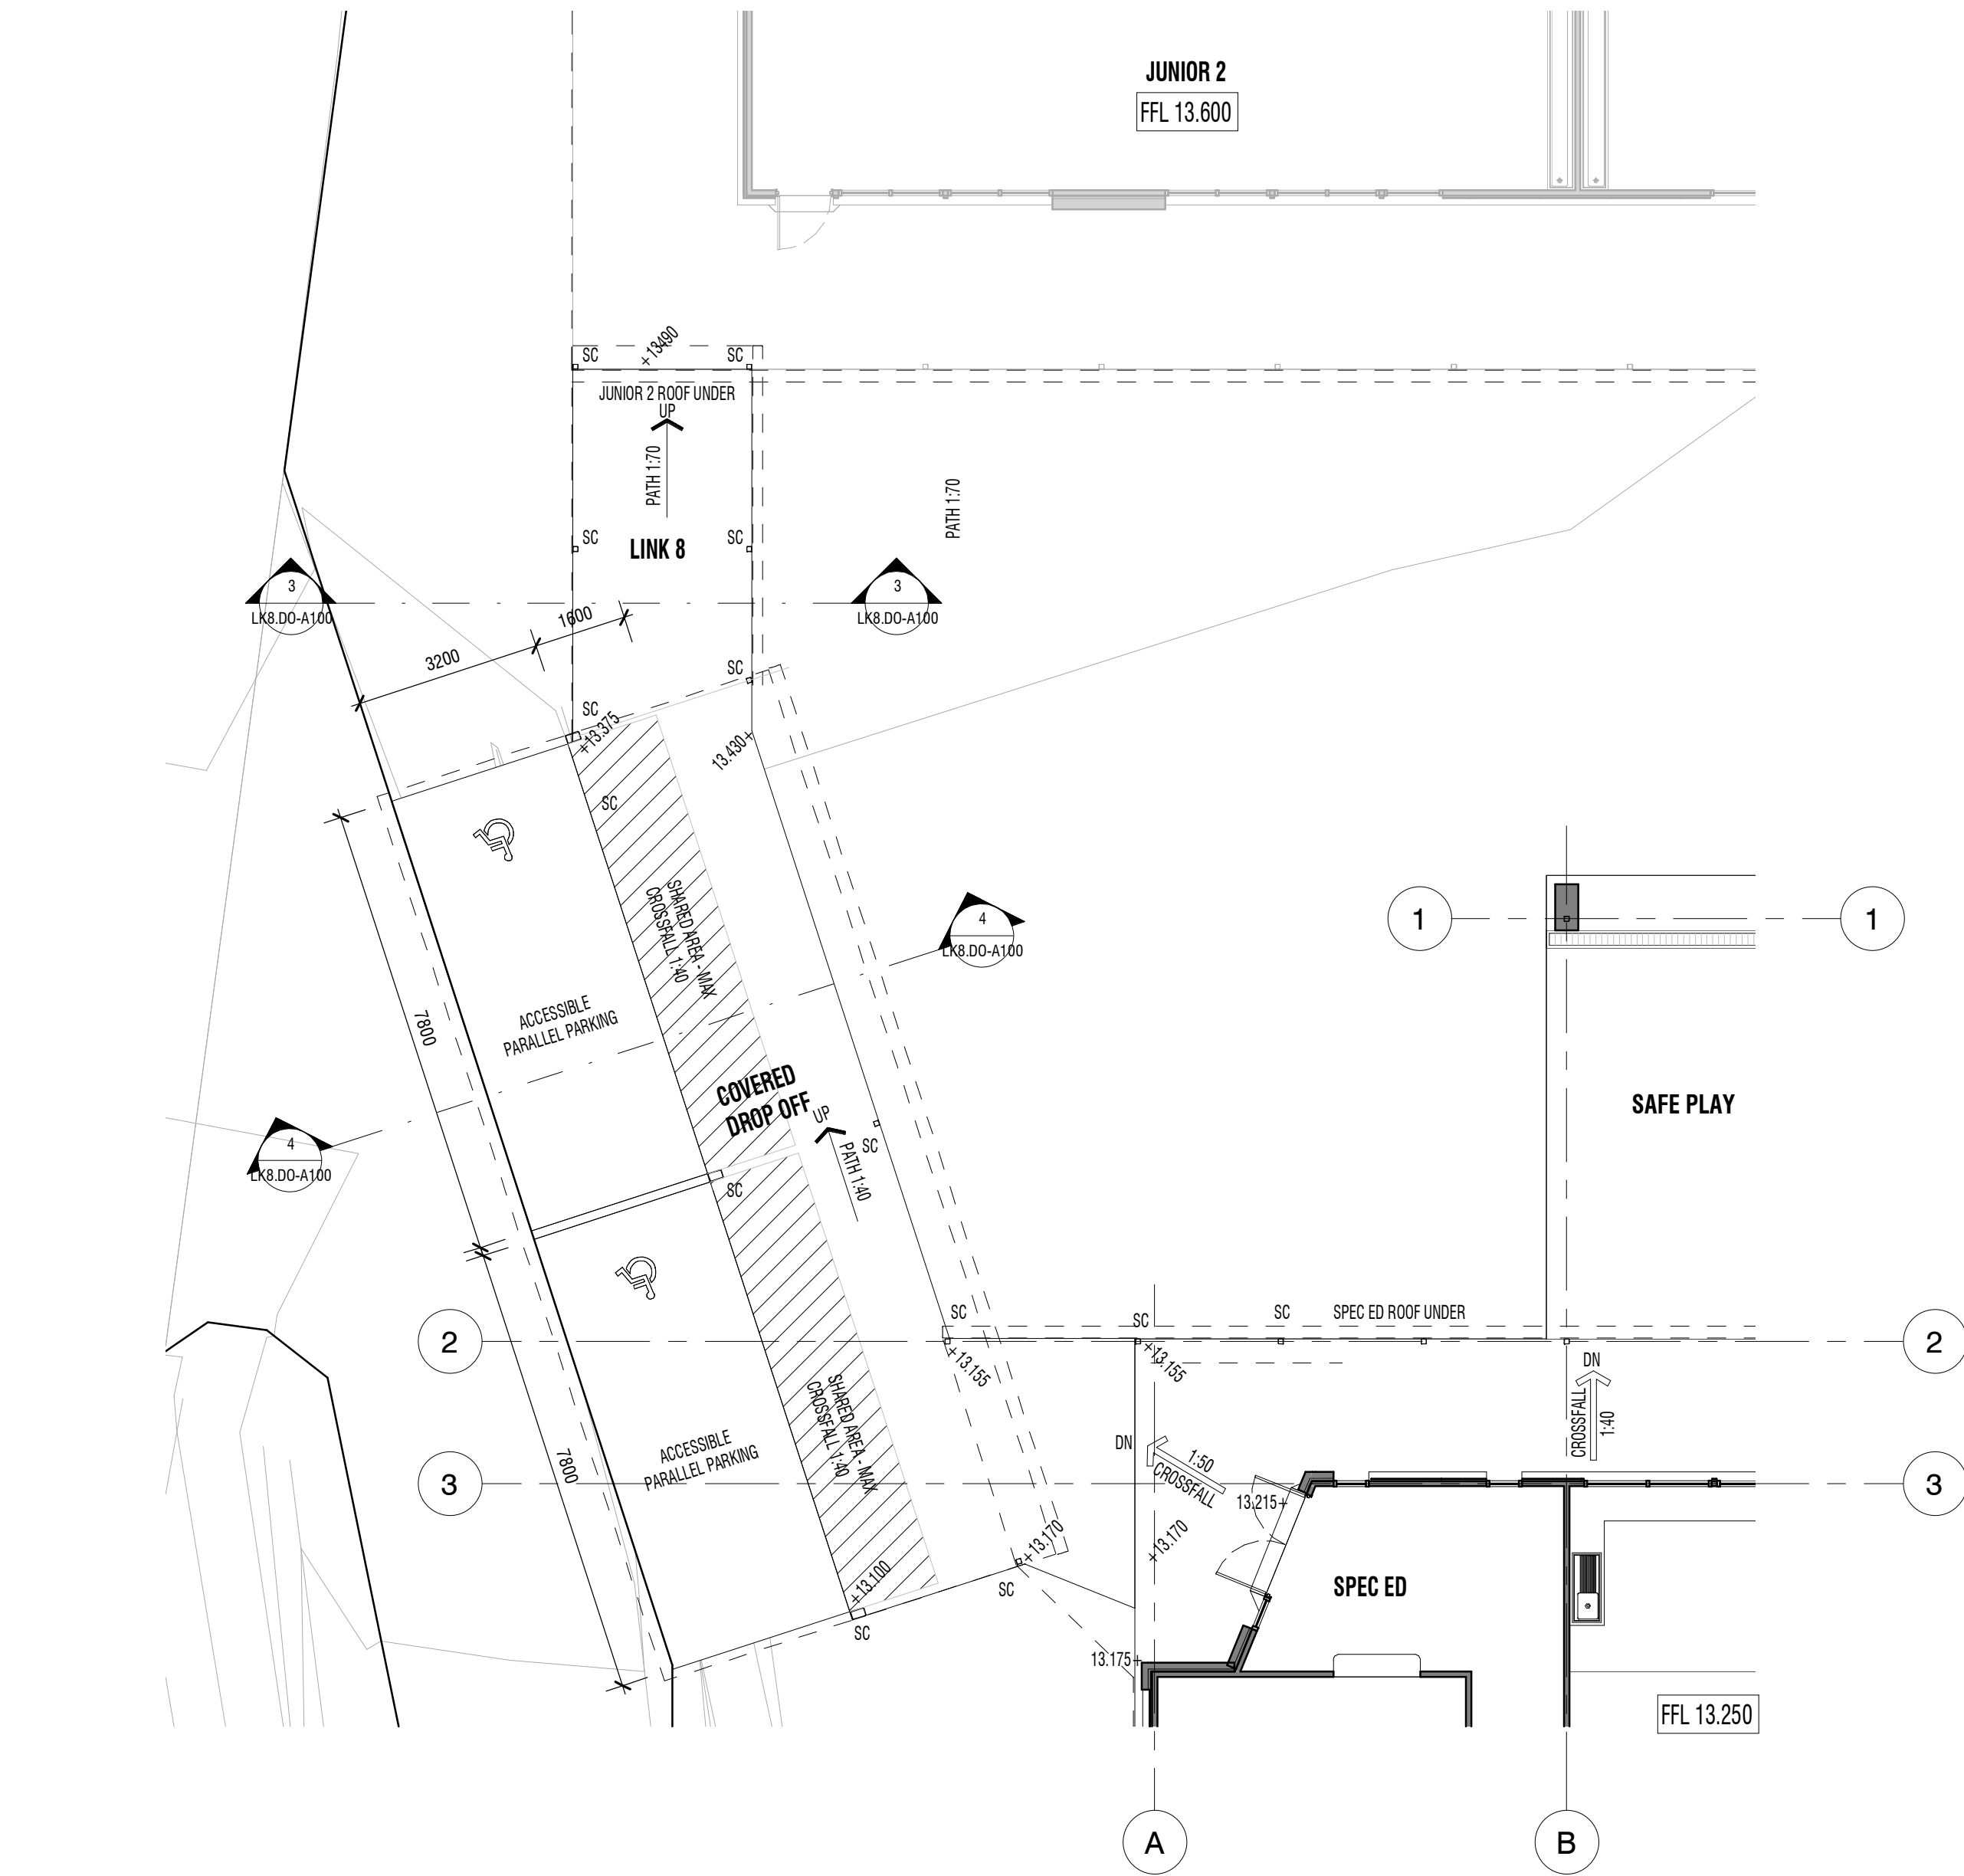


1 LINK 8 AND COVERED DROP AREA PLAN
LK8.DO-A100 1:100

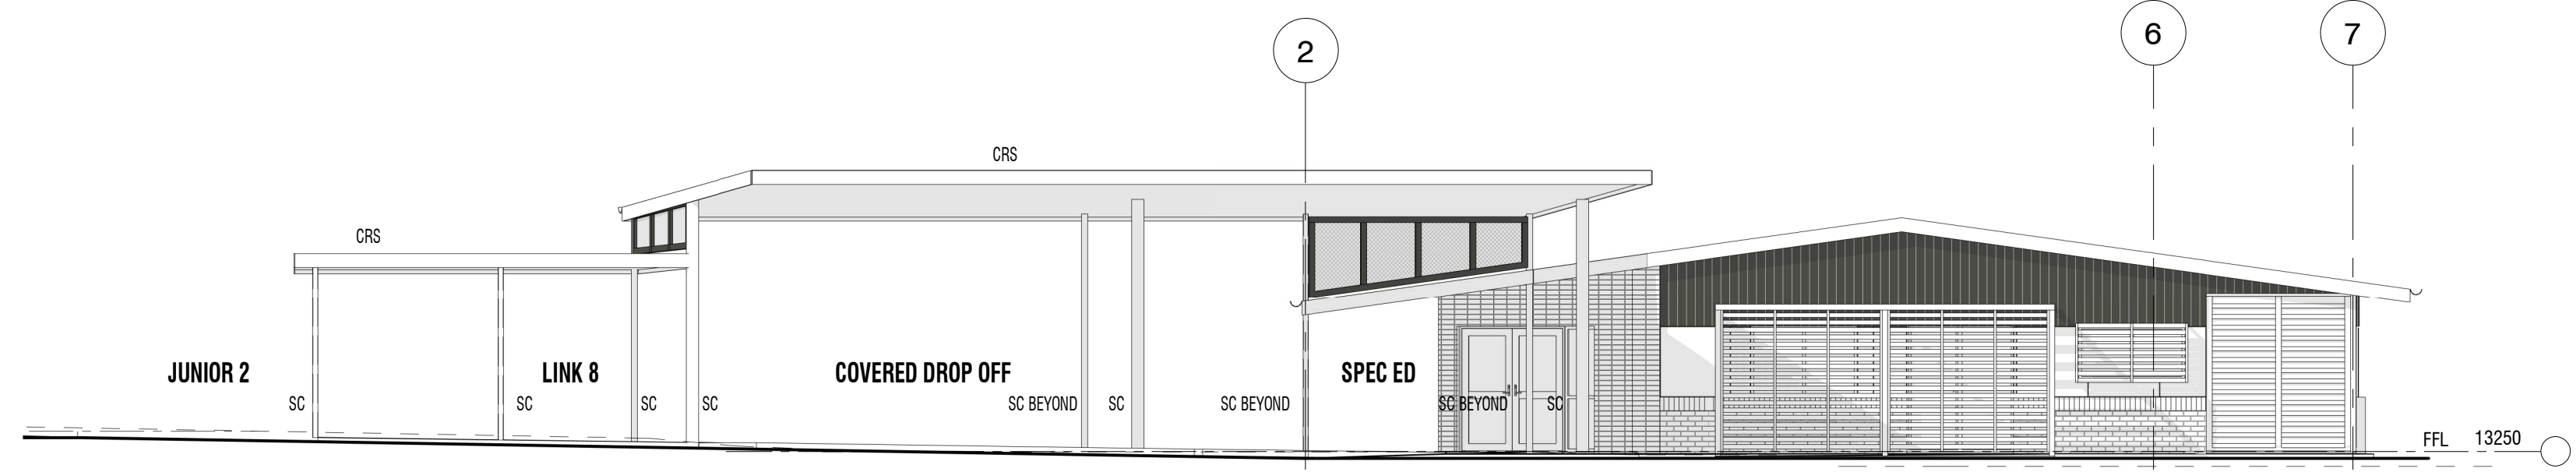

2 LINK 8 AND COVERED DROP OFF WEST ELEVATION
1:100

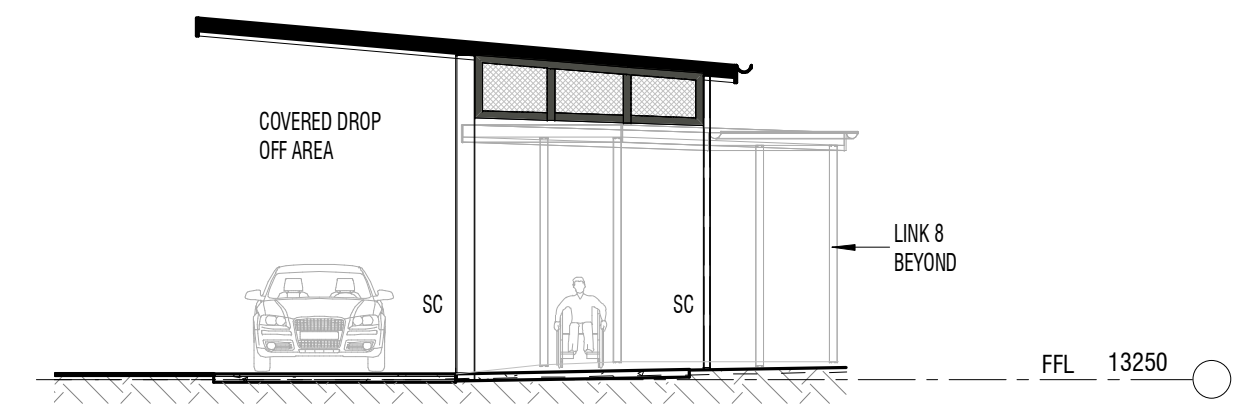

4 COVERED DROP OFF AREA SECTION
LK8.DO-A100 1:100

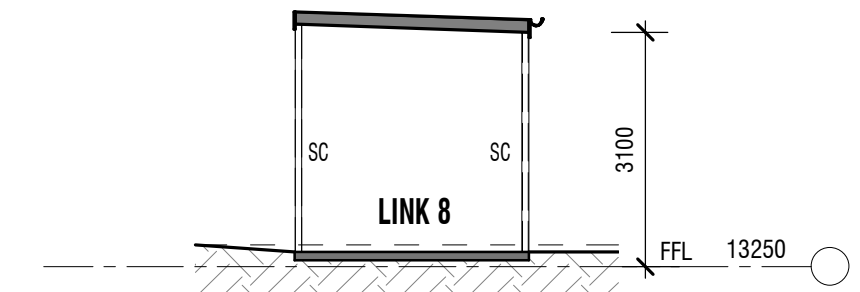

3 LINK 8 SECTION
LK8.DO-A100 1:100

1	25/06/21	DA ISSUE - CONTROLLED - CHANGES WILL BE ADVISED	WA	AB
REV	DATE	REASON	INITIALS	CHECKED
CONTROLLED - CHANGES WILL BE ADVISED				
V:\Projects\2009-2010\CHCOSS JUNIOR SCHOOL CAMPUS\3_DRA REVIT\2003-SPECIAL ED.rvt				

LEGEND	
BAL	BALUSTRADE
CB	CONCRETE BLOCK
CBR	CONCRETE BLOCK RENDERED
CBS	CONCRETE BLOCK STACK BOND
CC	CONCRETE COLUMN
CFC	COMPRESSED FIBRE CEMENT
COL	COLUMN
CRS	COLORBOND ROOF SHEETING
DP	DOWPIPE
FB	FACE BRICKWORK
FBS	FIBRE CEMENT
FR	FACE BRICK STACK BOND
HRI	FRONTK CERAMIC CLADDING
PBD	PLASTERBOARD
PBD-W	PLASTERBOARD WET AREA GRADE
SC	STEEL COLUMN
SW PIT	STORMWATER PIT
V1	VINYL SHEET TYPE 1
V2	VINYL SHEET TYPE 2
VMC	VERTICAL METAL CLADDING
VP	VITRAPANEL CLADDING

DRAARCHITECTS

Adrian Borsatto NSW 4172
(02) 6651 4905
draoffs@draarchitects.com.au

Warren Steele NSW 6526
(02) 6643 4939
dragraton@draarchitects.com.au
ABN 12 096 929 387

DRA Architects Pty Ltd accept no responsibility for the accuracy, completeness, or accuracy of the data transferred electronically. Recipients should, where necessary, request a hard copy version for verification. Use of these dimensions in preference to scale, all dimensions to be verified on site.

© Copyright
These drawings and designs and the copyright therein are the property of DRA Architects Pty Ltd and must not be used, retained or copied without the written permission of DRA Architects Pty Ltd
A.B.N. 12 096 929 387







client
**COFFS HARBOUR
CHRISTIAN COMMUNITY
SCHOOL**

project
NEW JUNIOR CAMPUS
LOT 2, DP 1194621
BONVILLE STATION RD, BONVILLE

scale 1:100	@A1	plotted	8/07/2021 3:51:35 PM
drawn WA			
checked WA	25/06/21		
verified AB	25/06/21		
approved AB	25/06/21		
total number of sheets	No	true north	

drawing LINK 8 & DROP OFF PLAN, ELEVATION AND SECTION		
project number	drawing number	revision
20033	LK8.DO-A100	1

DA ISSUE

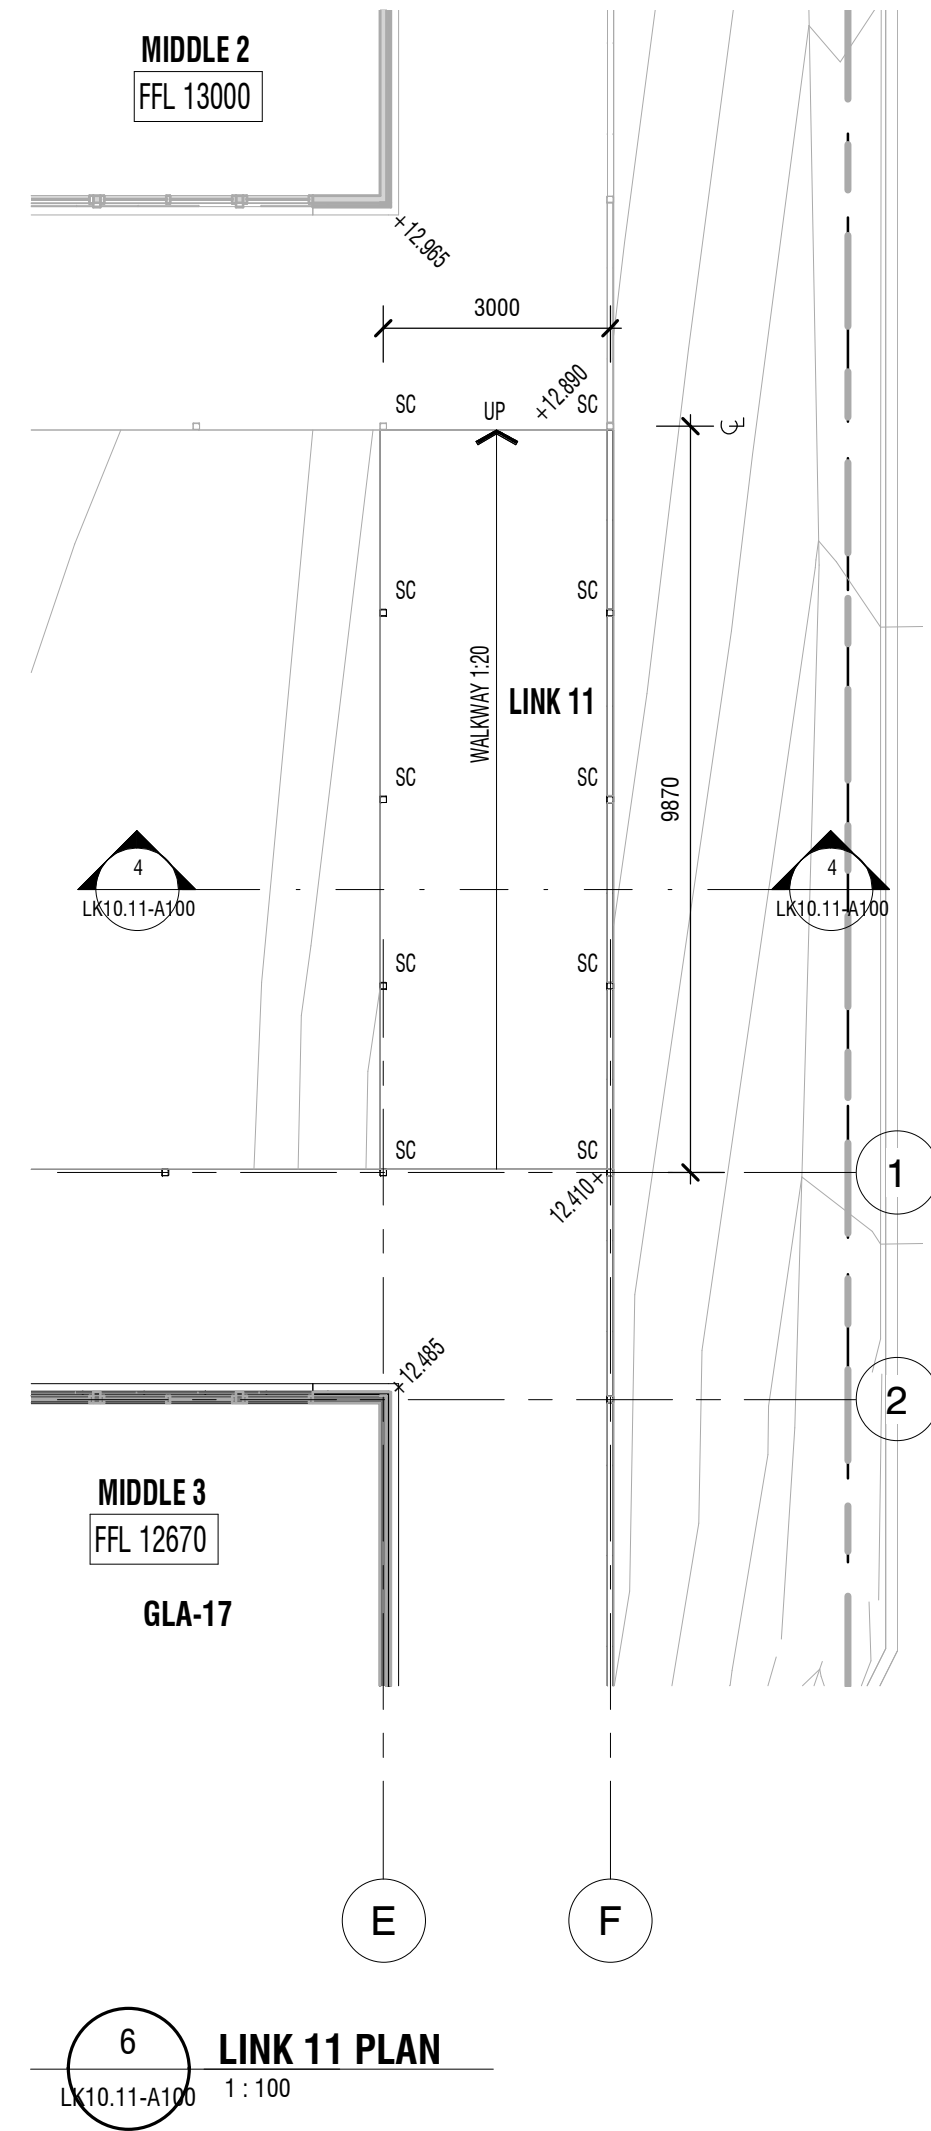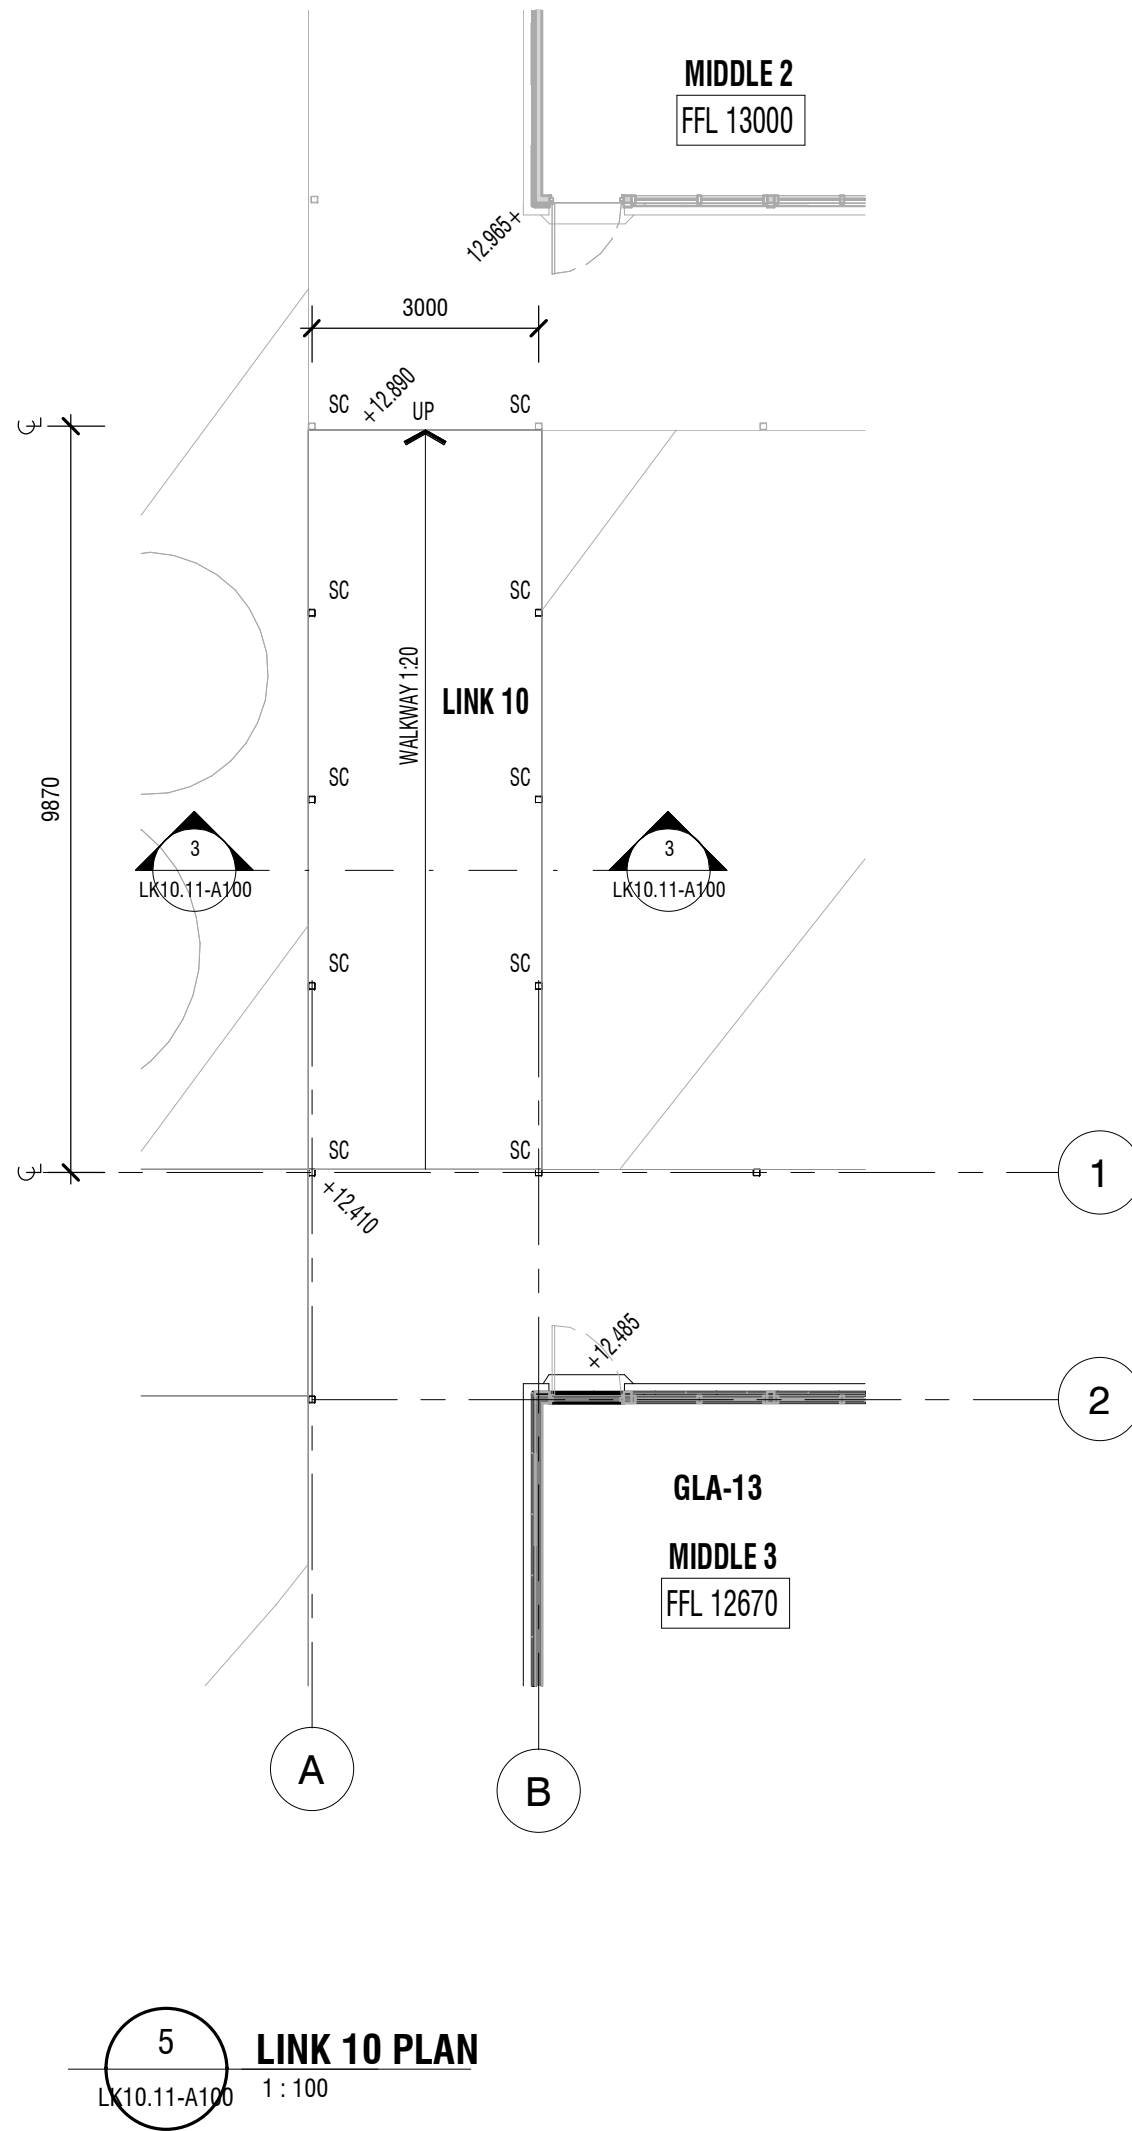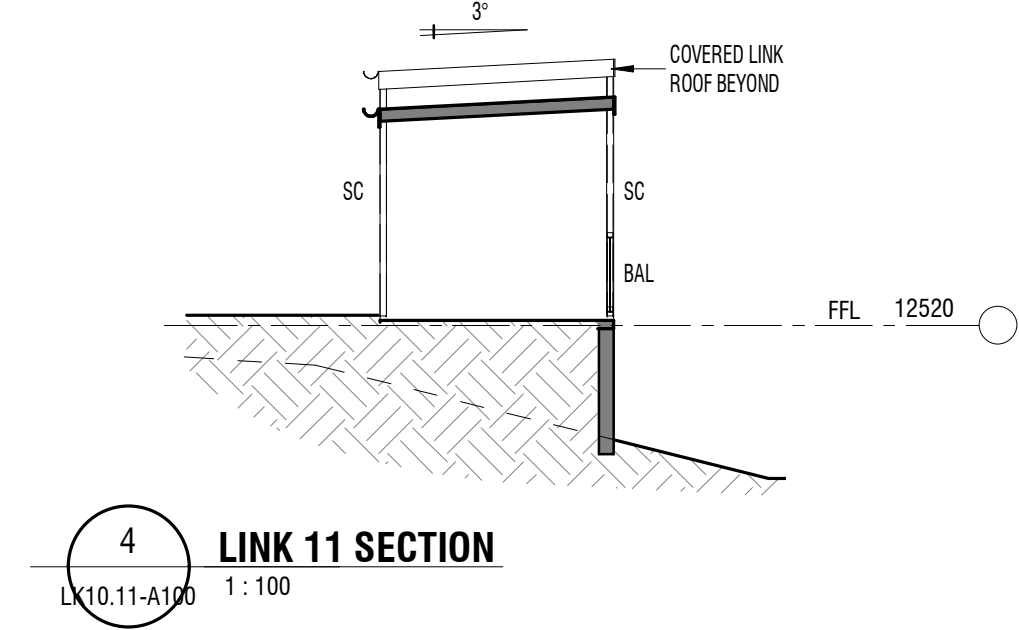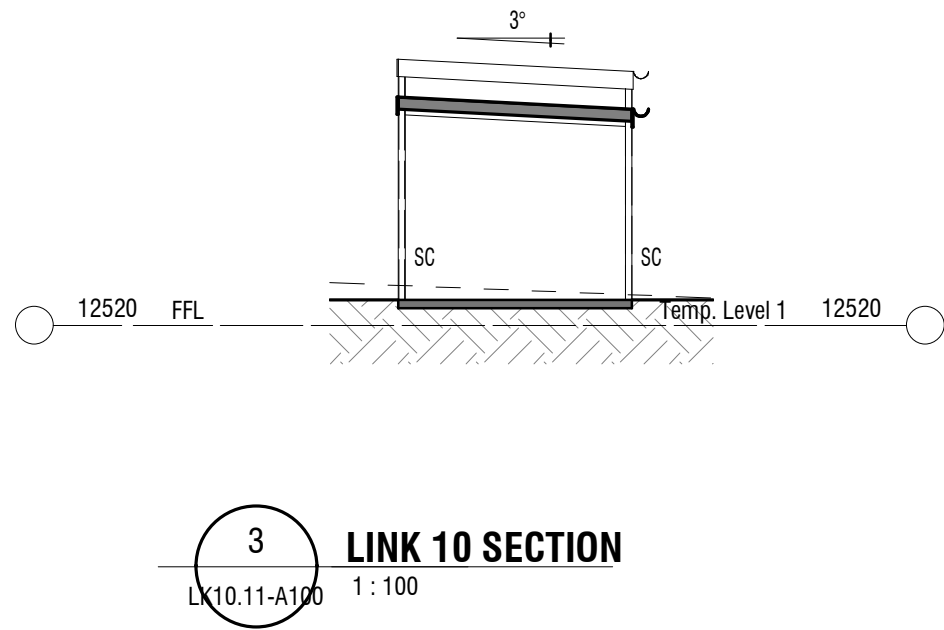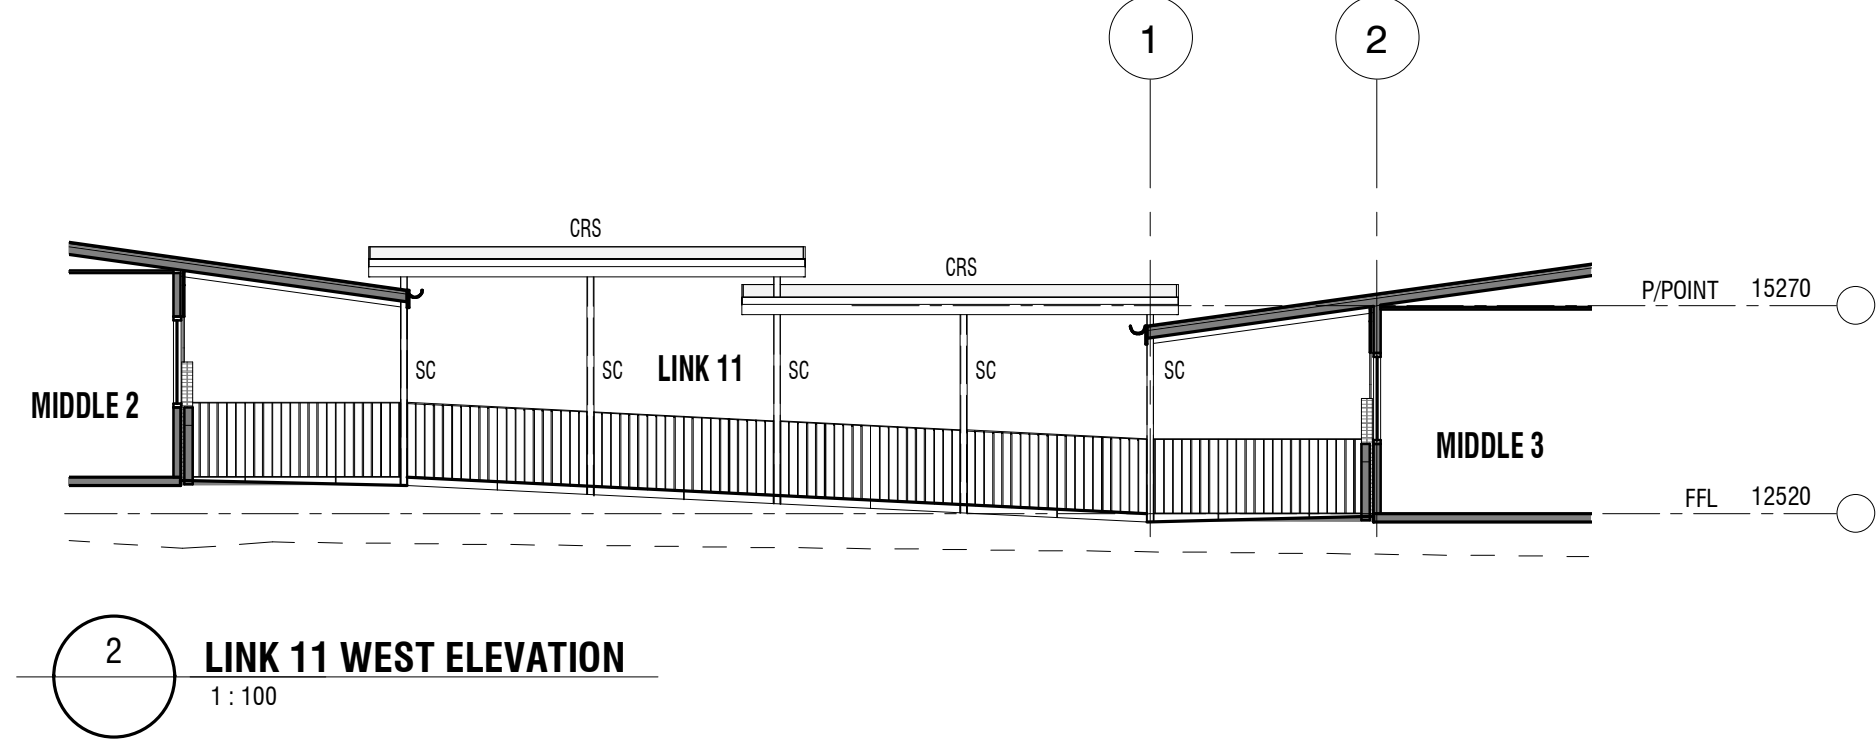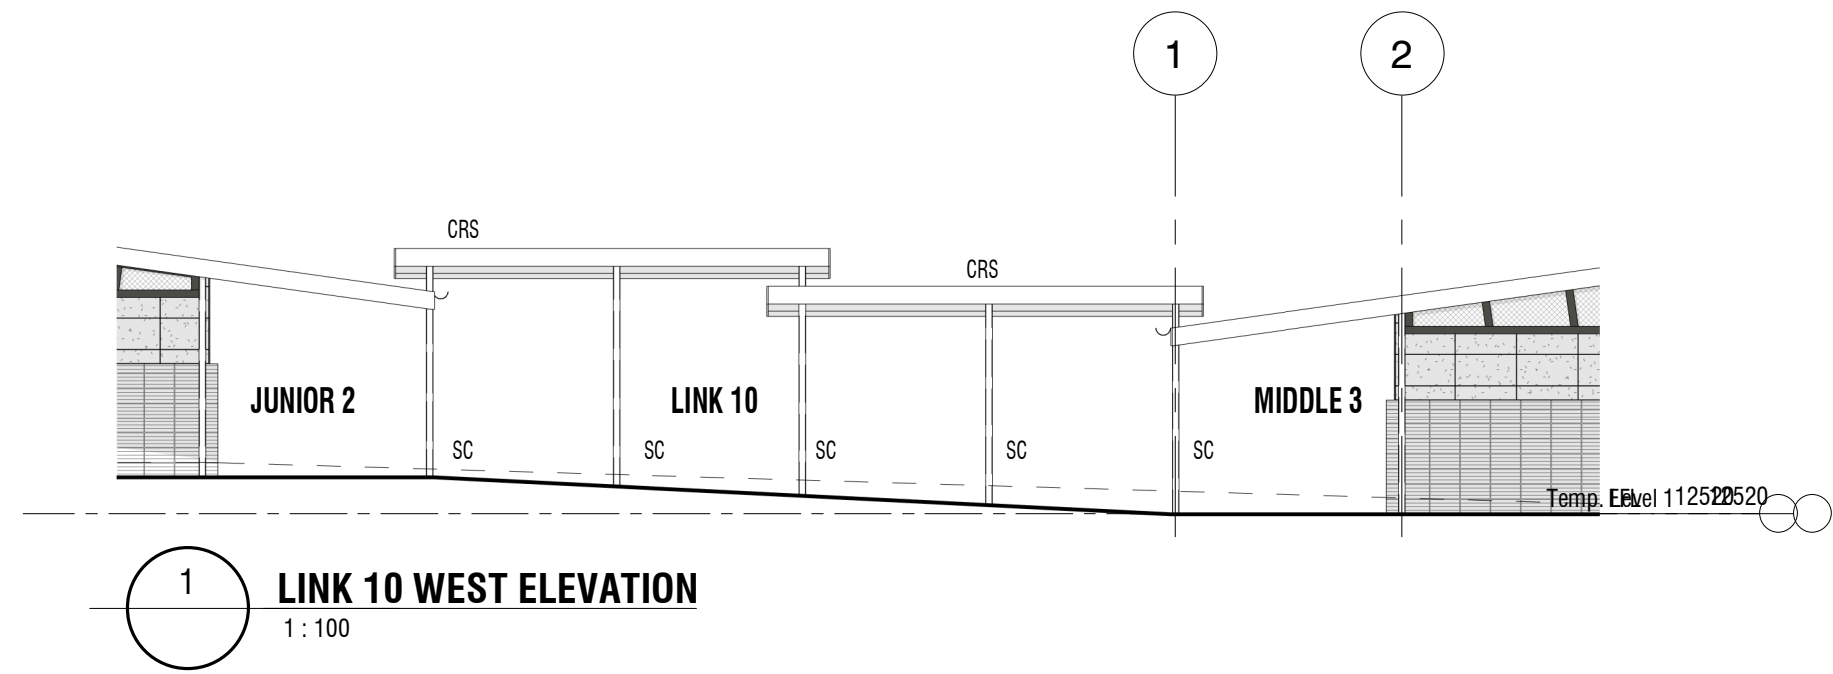

LEGEND				
BAL	BALUSTRADE	FC	FIBRE CEMENT	
CB	CONCRETE BLOCK	FBS	FACE BRICK STACK BOND	
CBR	CONCRETE BLOCK RENDERED	FR	FRONT/EX CERAMIC CLADDING	
CBS	CONCRETE BLOCK STACK BOND	HR	HANDRAIL	
CC	CONCRETE COLUMN	PBD	PLASTERBOARD	
CFC	COMPRESSED FIBRE CEMENT	PBD-W	PLASTERBOARD WET AREA GRADE	
COL	COLUMN	SC	STEEL COLUMN	
CRS	COLORBOND ROOF SHEETING	SW PIT	STORMWATER PIT	
DP	DOWNSPIPE	V1	VINYL SHEET TYPE 1	
FB	FACE BRICKWORK	V2	VINYL SHEET TYPE 2	
		VM/C	VERTICAL METAL CLADDING	
		VP	VITRAPANEL CLADDING	

1	25/06/21	DA ISSUE - CONTROLLED - CHANGES WILL BE ADVISED	WA	AE
REV	DATE	REASON	INITIALS	CHECKED
CONTROLLED - CHANGES WILL BE ADVISED				
V:\Projects\2009-2010\0003 - COFFS JUNIOR SCHOOL, CAMPUS B, DRG REVIT\2003-MIDDLE SCHOOL, 3.rvt				

DRAARCHITECTS

Adrian Borsatto NSW 4172
(02) 6651 4905
draoffs@draarchitects.com.au

Warren Steele NSW 6526
(02) 6643 4939
dragraton@draarchitects.com.au
ABN 12 096 929 387


DRA Architects Pty Ltd accept no responsibility for the usability, completeness, or accuracy of the data transferred electronically. Recipients should, where necessary, request a hard copy version for verification. Use stated dimensions in preference to scale. All dimensions to be verified on site.

© Copyright
These drawings and designs and the copyright therein are the property of DRA Architects Pty Ltd and must not be used, retained or copied without the written permission of DRA Architects Pty Ltd
A.B.N. 120 9692 9287

client
**COFFS HARBOUR
CHRISTIAN COMMUNITY
SCHOOL**


project
NEW JUNIOR CAMPUS
LOT 2, DP 1194621
BONVILLE STATION RD, BONVILLE

scale	1 : 100	@A1
drawn	WA	
checked	WA	25/06/21
verified	A8	25/06/21
approved	A8	25/06/21
total number of sheets	No	

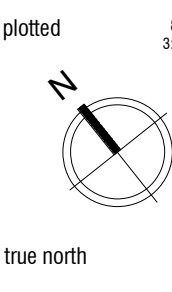


drawing LINK 10 AND 11 PLAN, ELEVATION AND SECTION		
project number	drawing number	revision
20033	LK10.11-A100	1


DA ISSUE

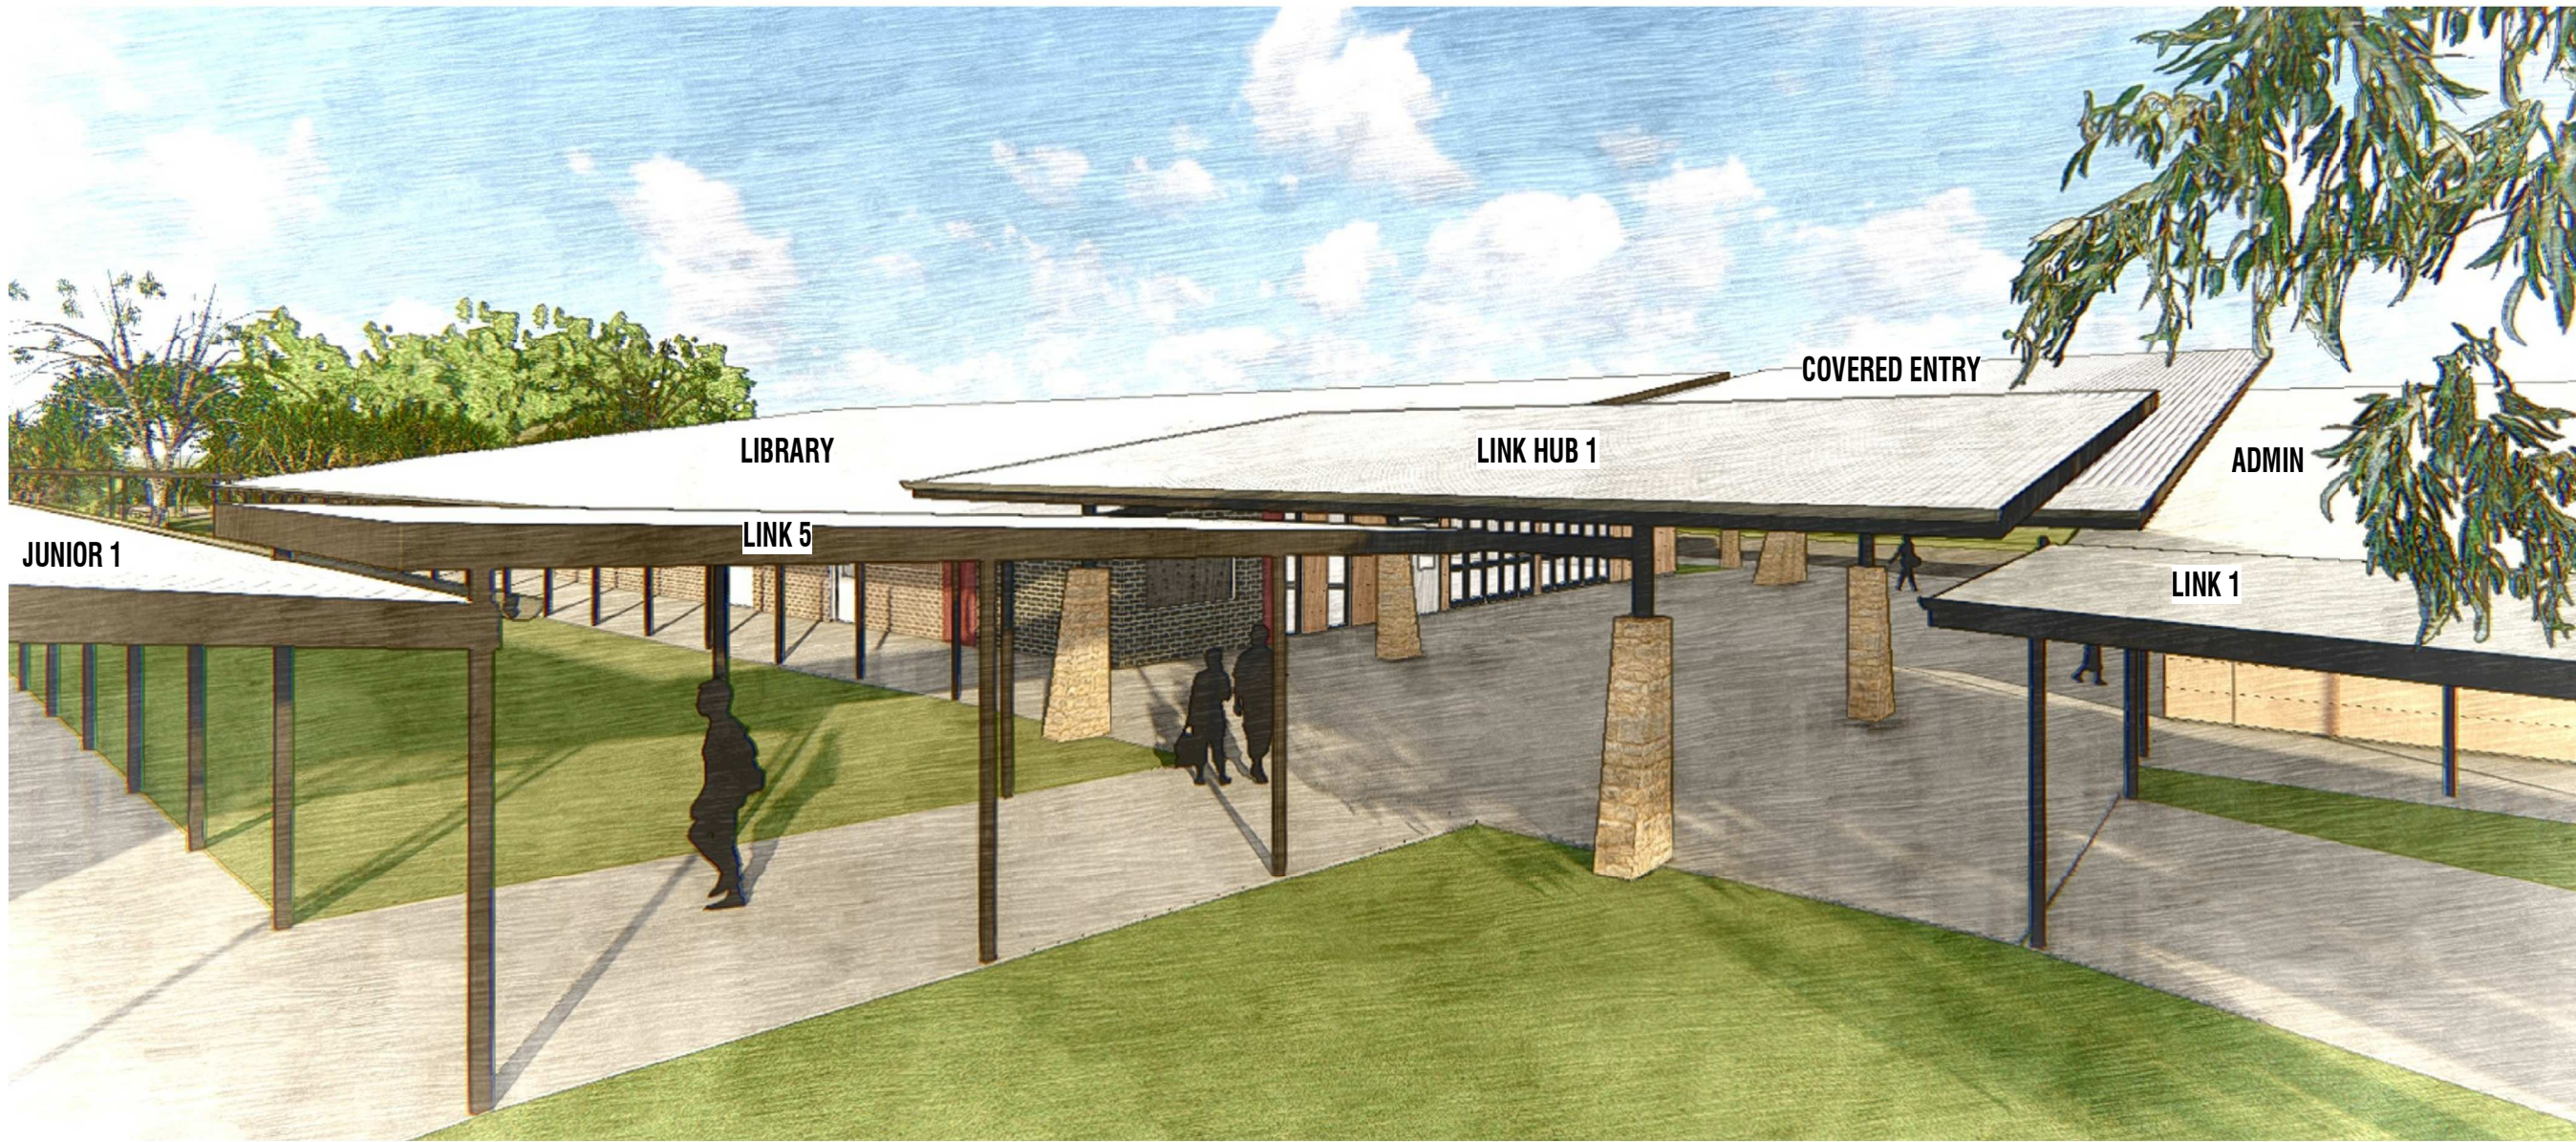


SOUTH EAST PERSPECTIVE VIEW

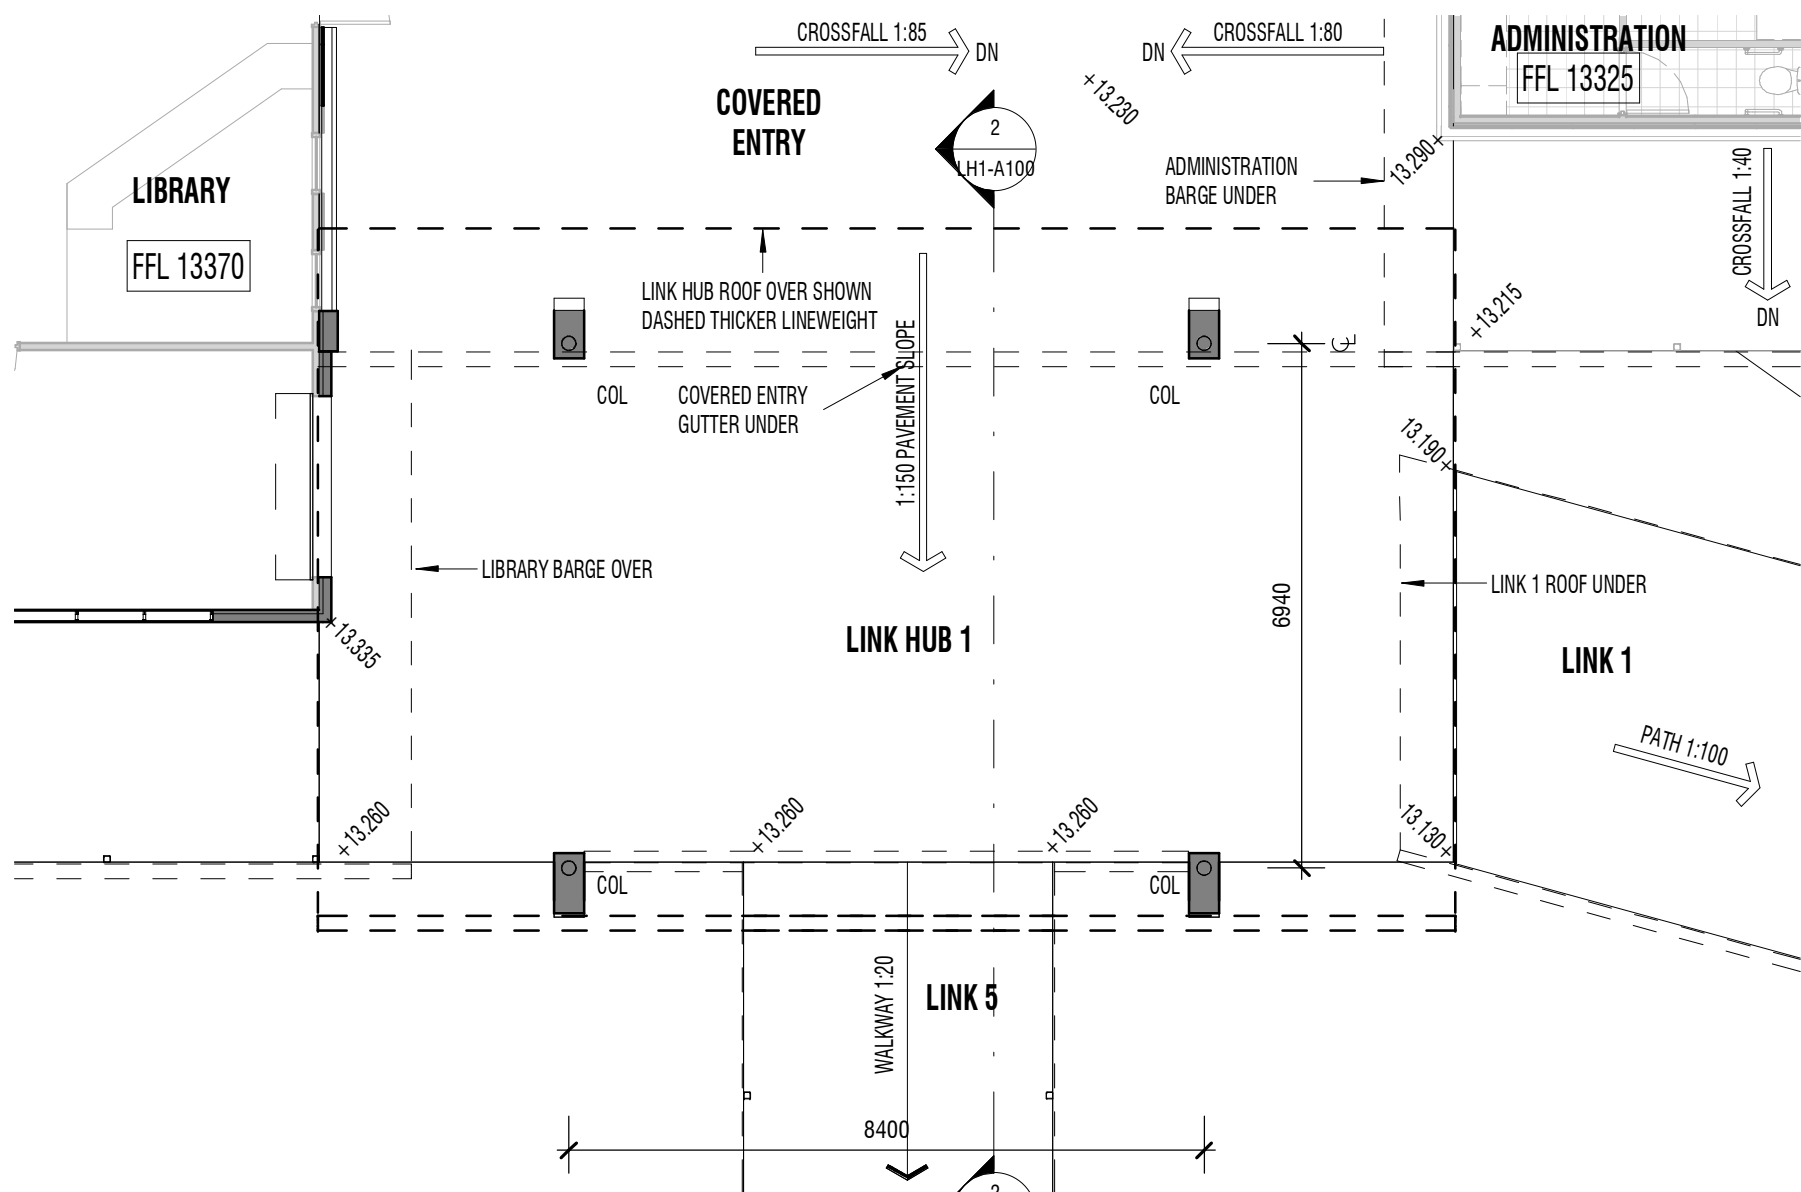


1 LINK HUB 1 PLAN
1 : 100

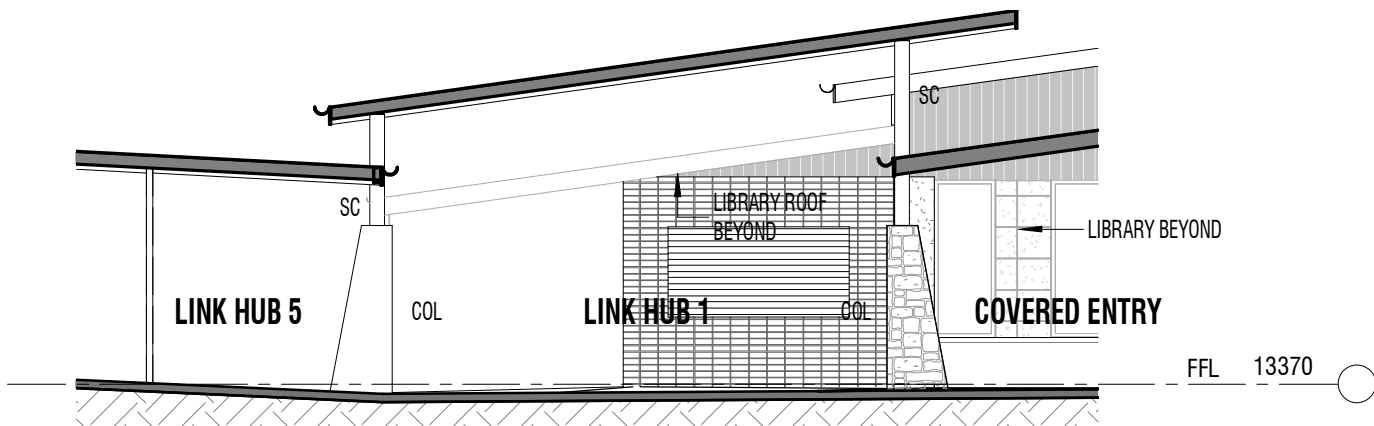

2 LINK HUB 1 SECTION
1 : 100

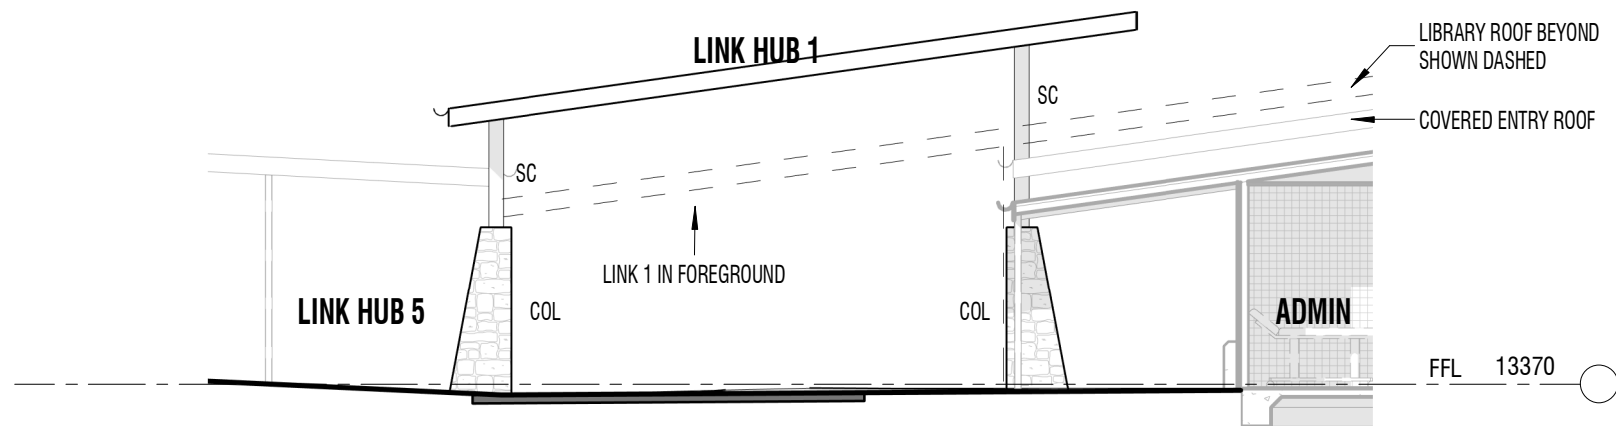

3 LINK HUB 1 EAST ELEVATION
1 : 100

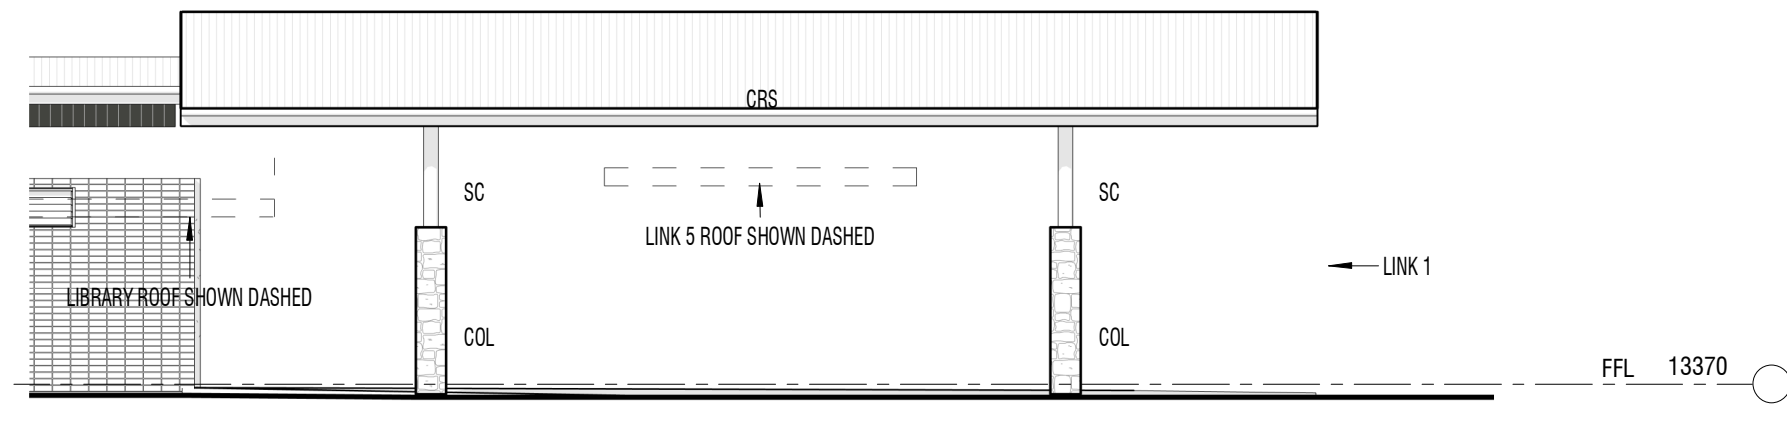

4 LINK HUB 1 SOUTH ELEVATION
1 : 100

LEGEND

BAL	BALUSTRADE
CB	CONCRETE BLOCK
CBR	CONCRETE BLOCK RENDERED
CBS	CONCRETE BLOCK STACK BOND
CC	CONCRETE COLUMN
CFC	COMPRESSED FIBRE CEMENT
COL	COLUMN
CRS	COLORBOND ROOF SHEETING
DP	DOWNSPIPE
FB	FACE BRICKWORK

FC	FIBRE CEMENT
FBS	FACE BRICK STACK BOND
FR	FRONTIER CERAMIC CLADDING
HR	HANDRAIL
PBD	PLASTERBOARD
PBD-W	PLASTERBOARD WET AREA GRADE
SC	STEEL COLUMN
SW PIT	STORMWATER PIT
V1	VINYL SHEET TYPE 1
V2	VINYL SHEET TYPE 2
VMC	VERTICAL METAL CLADDING
VP	VITRAPANEL CLADDING

DRAARCHITECTS

Adrian Borsatto NSW 4172
(02) 6651 4905
draoffs@draarchitects.com.au

Warren Steele NSW 6526
(02) 6643 4939
dragraton@draarchitects.com.au
ABN 12 096 929 387

DRA Architects Pty Ltd accept no responsibility for the accuracy, completeness, or accuracy of the data transferred electronically. Rectification should, where necessary, request a hard copy version for verification. Use of dimensions in preference to scale, all dimensions to be verified on site.

© Copyright
These drawings and designs and the copyright therein are the property of DRA Architects Pty Ltd and must not be used, retained or copied without the written permission of DRA Architects Pty Ltd
A.B.N. 12 096 929 387

client
**COFFS HARBOUR
CHRISTIAN COMMUNITY
SCHOOL**

project
NEW JUNIOR CAMPUS
LOT 2, DP 1194621
BONVILLE STATION RD, BONVILLE

scale 1 : 100
drawn WDA
checked WA
verified AB
approved AB
total number of sheets No

@A1



plotted


8/07/2021
2:52:10 PM

drawing

**LINK HUB PLAN,
ELEVATIONS AND SECTIONS**

project number drawing number revision
20033 LH1-A100 1

GAMES COURT

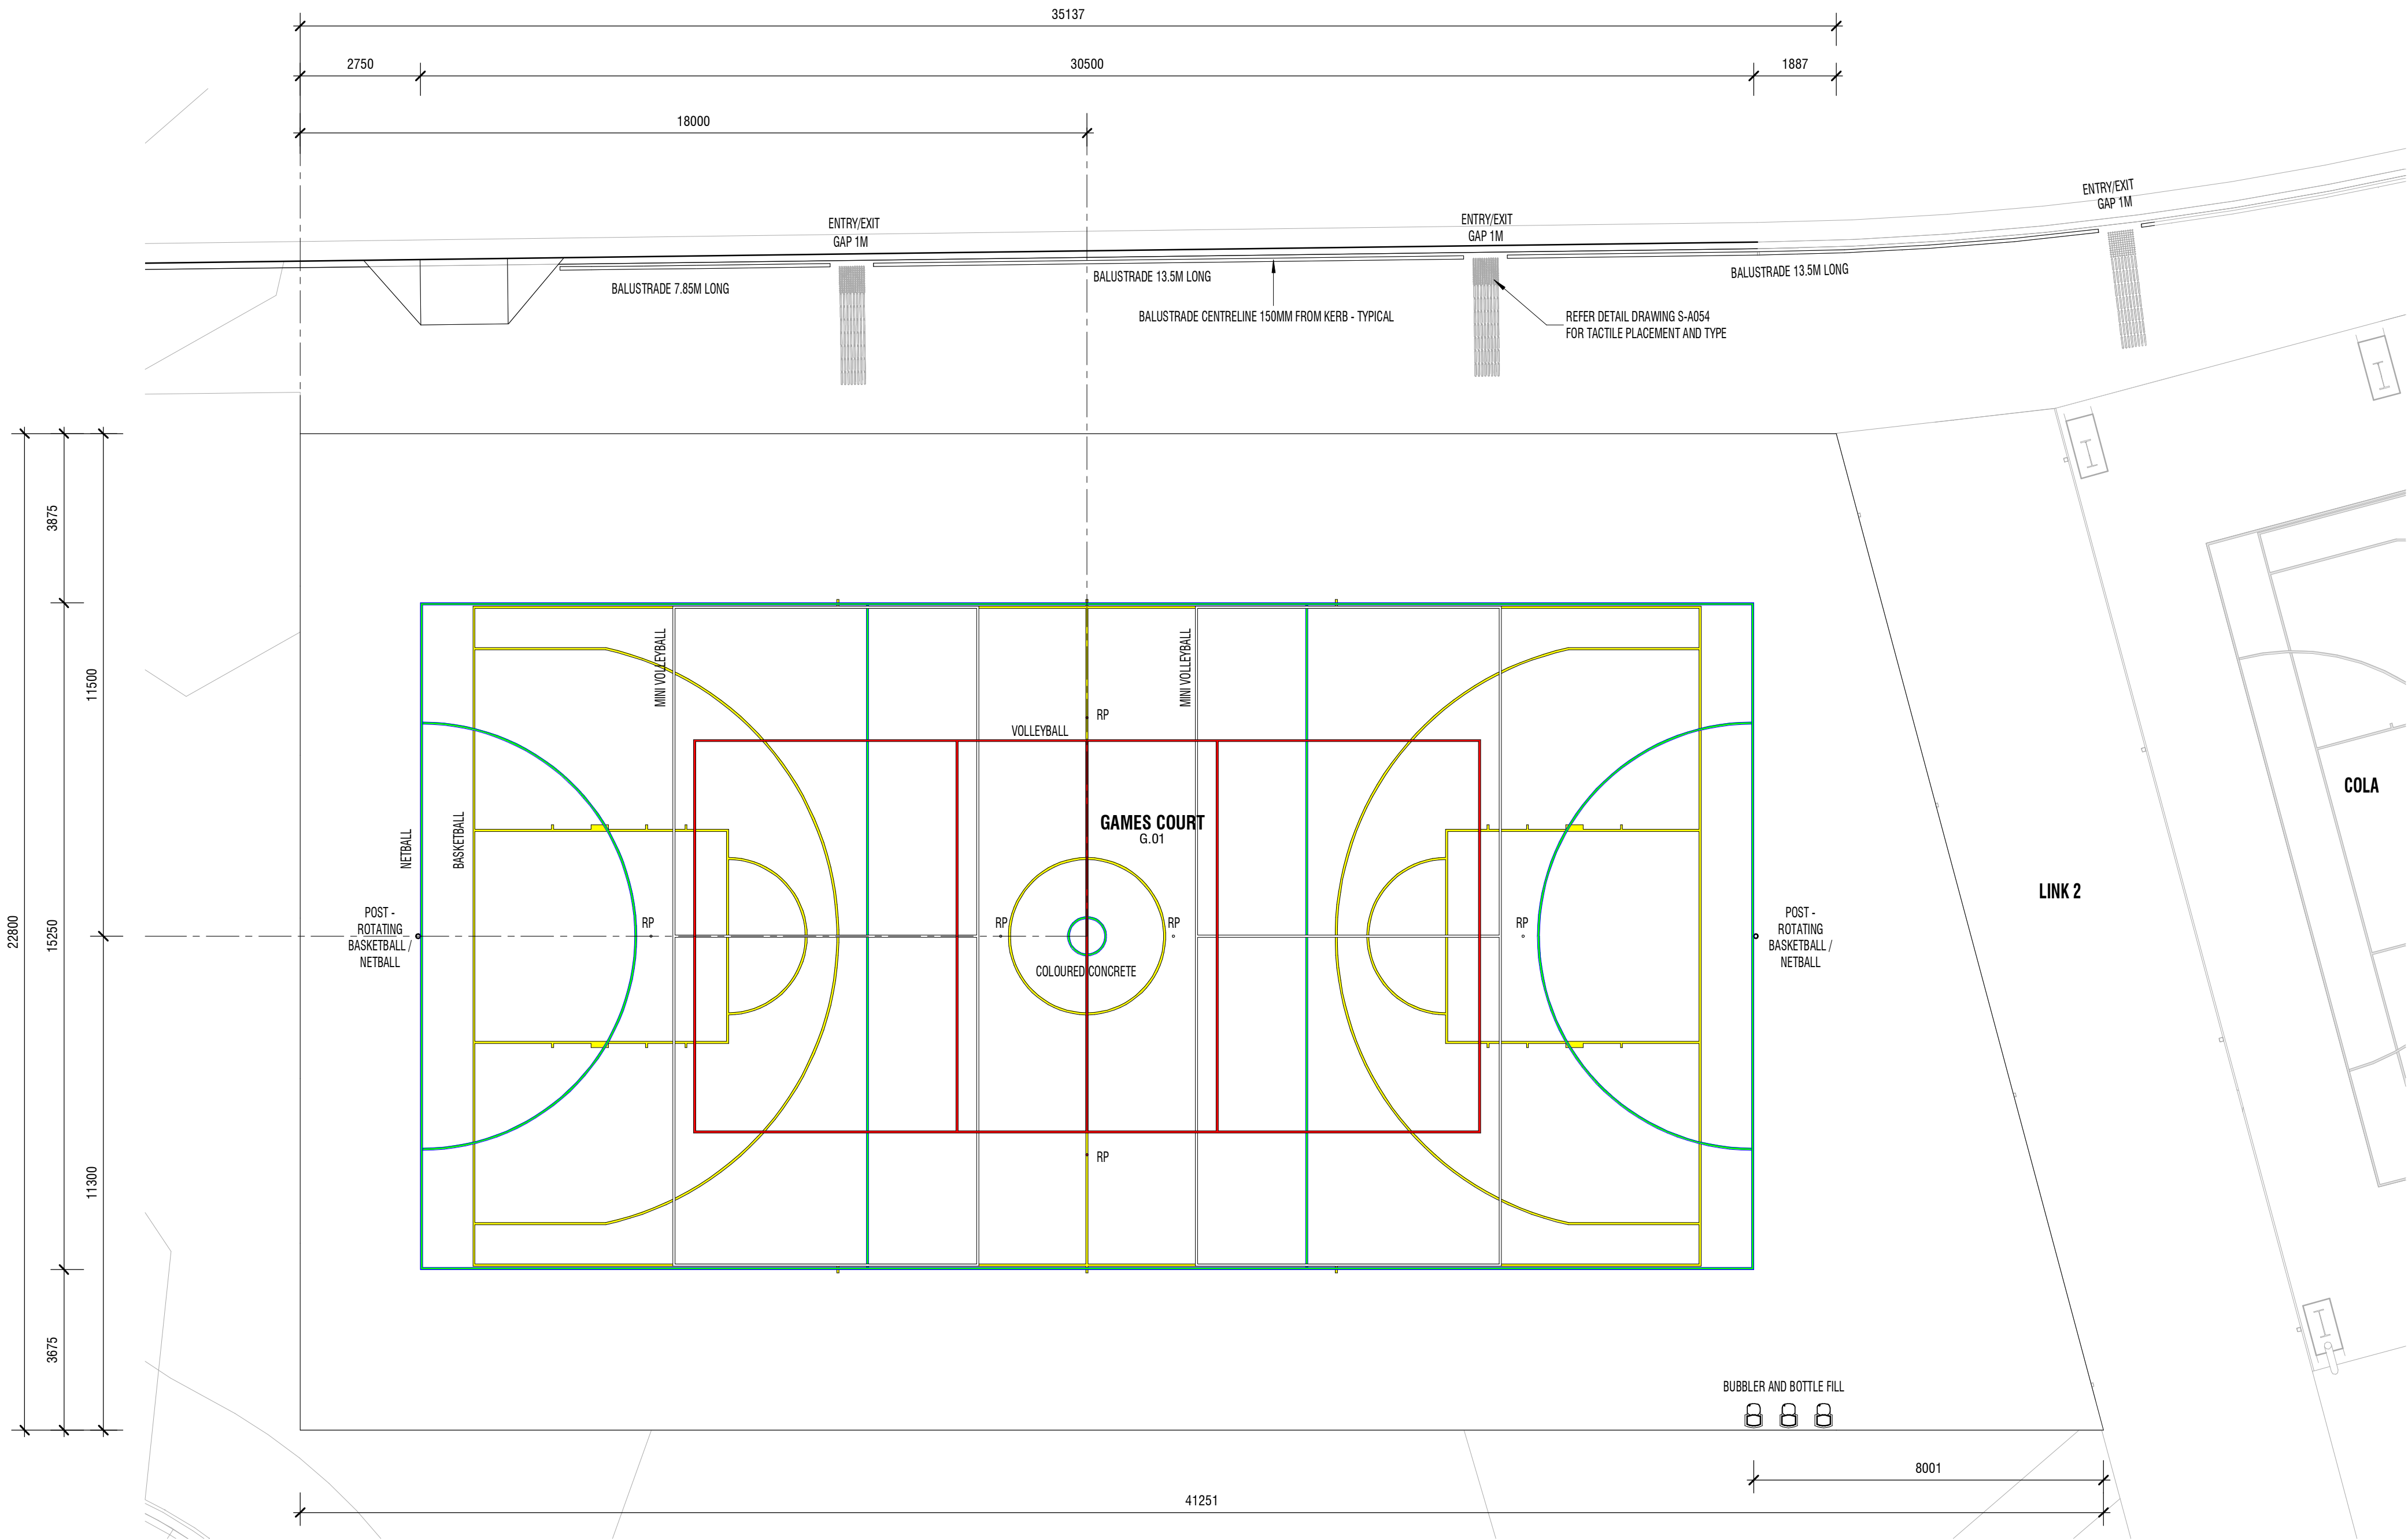

1 GAMES COURT PLAN
1: 100

NOTE GAMES POSTS
PROVIDE LOCALISED THICKENING OF SLAB UNDER POSTS AND REMOVABLE POSTS TO ENGINEERS DETAILS

NOTE LEVELS
REFER CIVIL DRAWINGS FOR ALL COURT LEVELS

NOTE GRATED DRAINS AND PITS
REFER CIVIL DRAWINGS FOR ALL GRATED DRAINS AND PITS

LEGEND

BAL BALUSTRADE
CB CONCRETE BLOCK
CBR CONCRETE BLOCK RENDERED
CC CONCRETE COLUMN
CFC COMPRESSED FIBRE CEMENT
COL COLUMN
CP CONCRETE PANEL
CRS COLORBOND ROOF SHEETING
DP DOWNPIPE

FB FACE BRICKWORK
FC FIBRE CEMENT
FBS FACE BRICK STACK BOND
FG FIXED GLAZING
FR FRONT/BACK CERAMIC CLADDING
HR HANDRAIL
PBD PLASTERBOARD
PBD-I PLASTERBOARD IMPACT RESISTANT
PBD-W PLASTERBOARD WET AREA GRADE
PS PERFORATED METAL SCREEN
RP REMOVABLE POST
SC STEEL COLUMN

SKT SKIRTING TIMBER
SKV SKIRTING VINYL
SP STONE PEDESTAL
SW PIT STORMWATER PIT
V1 VINYL SHEET TYPE 1
V2 VINYL SHEET TYPE 2
VMC VERTICAL METAL CLADDING
VP VITRAPANEL CLADDING

DRAARCHITECTS

Adrian Borsato NSW 4175
(02) 6651 4905
draoffs@darchitects.com.au

Warren Steele NSW 6526
(02) 6643 4939
dragrafton@darchitects.com.au
ABN 12 096 929 387

DRA Architects Pty Ltd accept no responsibility for the accuracy, completeness, or security of the data transmitted electronically. Recipients should, when necessary, request a hard copy version for verification. Use of hard copy version is preferred to electronic. All dimensions to be verified on site.

© Copyright
These drawings and designs and the copyright therein are the property of DRA Architects Pty Ltd and must not be used, retained or copied without the written permission of DRA Architects Pty Ltd
A.B.N. 120 969 929 387

client
**COFFS HARBOUR
CHRISTIAN COMMUNITY
SCHOOL**


project
NEW JUNIOR CAMPUS
LOT 2, DP 1194621
BONVILLE STATION RD, BONVILLE

scale 1: 100
drawn WDA
checked - 06/09/22
verified - 06/09/22
approved - 06/09/22
total number of sheets No

@A1
plotted
true north

drawing
GAMES COURT PLAN
project number drawing number revision
20033 DA-G-A100 1

DA ISSUE

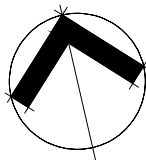

- LEGEND
- Shade tree
 - Medium tree
 - Small tree
 - Garden
 - Turf

- NOTE
- Garden areas and tree locations are indicative only and will require detailed design documentation
 - External seating, shade structures etc. to be implemented as per exempt development guidelines.

Rev.	Description	Date	Des.	App.	Chk.
Amendments					

© GeoLINK

This drawing must not be relied upon for any purpose other than that for which it was prepared or by any person or corporation other than the referred client.



www.geolink.net.au

Lennox Head Office
PO Box 119
Lennox Head NSW 2478
Tel: 02 6687 7666

Coffs Harbour Office
PO Box 1446
Coffs Harbour NSW 2450
Tel: 02 6651 7666

Armidale Office
PO Box 1267
Armidale NSW 2350
Tel: 02 6772 0454

Lismore Office
PO Box 229
Lismore NSW 2480
Tel: 02 6621 6677

Email: info@geolink.net.au

quality solutions sustainable future

Project Title
New Junior Campus

Client
CHCCS Bonville

Designed	RE	Drawn	RE	Checked	AB
Approved	RE	Date	20/04/2021		
XREFs					
Scale					
metres 0 5 10 15 20 25					

Drawing Title
**Development Application
Overall Site Plan**

Drawing Number
DA-02

Revision

DESIGN LEVELS

PROPOSED STORMWATER PIT LABEL

PROPOSED STORMWATER LINES

EXISTING STORMWATER LINES

PRE-DEVELOPED CATCHMENT DIVIDE

DEVELOPED CATCHMENT DIVIDE

11797m²

11050m²

13.00' x

B2-1

The site plan displays various design features and catchment areas. A rectangular area in the upper right is labeled '13.00' x'. Below it, a circular feature is labeled 'B2-1'. The plan includes several lines representing stormwater infrastructure: blue lines for proposed stormwater lines, grey lines for existing stormwater lines, and a purple line for the pre-developed catchment divide. Two catchment areas are identified: a larger one in the center labeled '11797m²' and a smaller one in the lower right labeled '11050m²'. The background is a light tan color, and the overall layout is a top-down view of a property.



WORKS NOT WITHIN SCOPE FOR DEVELOPMENT
APPROVAL, REFER TO CIVIL WORKS OR CONSTRUCTION
CERTIFICATE. SHOWN FOR INFORMATION ONLY.

1. Bio-retention basins to be constructed during initial works for use as sediment basins. Refer to Internal Road Works Construction Certificate for details.
2. Upon completion of initial stage of school buildings, basins are to be converted to a bio-retention basin.

Pit Names	Pit Type	Top of Pit (TOK for Road Pits)	Pit Invert	Pipe Diameter	Pipe Class	Pipe Length	Pipe Slope	Pipe Flow
		RL	RL	(mm)		(m)	(%)	(l/s)
B1-HW	HEADWALL	4.80						
B1-1	900 GRATED PIT	12.76	10.95	525	Class 2 RRJ	41.6	14.5	324.8
B1-2	600 GRATED PIT	12.56	11.07	450	Class 2 RRJ	23.4	0.5	271.3
B1-3	600 GRATED PIT	12.48	11.39	450	Class 2 RRJ	23.5	1.4	255.3
B1-4	600 GRATED PIT	12.64	11.51	450	Class 2 RRJ	23.9	0.5	218.1
B1-5	600 GRATED PIT	12.98	11.65	450	Class 2 RRJ	29.8	0.5	179.0
B1-6	450 GRATED PIT	12.99	11.80	375	PVC	30.1	0.5	141.8
B1-7	450 GRATED PIT	13.31	12.20	150	PVC	39.4	1.0	20.8
B1-8	300 GRATED PIT	13.31	12.47	150	PVC	26.7	1.0	15.7
B1-9	300 GRATED PIT	13.31	12.77	100	PVC	26.7	1.1	5.5
B2-1	300 GRATED PIT	12.48	11.64	150	PVC	16.5	0.8	15.7
B2-2	300 GRATED PIT	12.48	11.92	100	PVC	25.6	1.1	5.9
B3-1	300 GRATED PIT	12.80	12.06	150	PVC	20.3	2.0	11.9
B4-TEE	TEE	12.94	11.84	300	PVC	7.0	0.5	91.5
B4-1	300 GRATED PIT	12.90	11.86	300	PVC	4.3	0.5	65.0
B4-2	300 GRATED PIT	13.12	11.97	300	PVC	21.3	0.5	53.2
B4-3	CAST-IN GRATED DRAIN	12.90	12.01	225	PVC	7.6	0.5	26.6
B5-1	CAST-IN GRATED DRAIN	12.90	11.90	150	PVC	11.7	0.5	26.6
B6-HW	HEADWALL	4.80						
B6-1	450 GRATED PIT	6.72	5.57	225	PVC	29.2	2.3	62.4
B6-2	KERB INLET PIT	8.48	6.76	150	PVC	12.6	9.5	50.1
B8-1	450 GRATED PIT	12.91	11.54	300	PVC	23.3	2.5	96.0
B8-2	450 GRATED PIT	12.59	11.64	300	PVC	6.9	1.5	84.8
B8-3	450 GRATED PIT	13.36	12.34	225	PVC	28.7	2.4	65.3
B8-4	450 GRATED PIT	13.65	12.41	225	PVC	12.7	0.5	60.4
B8-5	450 GRATED PIT	13.98	12.56	225	PVC	24.1	0.6	35.3
B8-6	450 GRATED PIT	13.54	12.63	225	PVC	13.2	0.5	27.0
B8-7	300 GRATED PIT	13.54	12.77	150	PVC	28.3	0.5	17.4
B8-8	300 GRATED PIT	13.54	12.91	150	PVC	28.3	0.5	6.4
B9-1	300 GRATED PIT	13.05	12.48	150	PVC	19.1	0.7	8.7
B9-2	CAST-IN GRATED DRAIN	13.08	12.51	100	PVC	2.9	0.9	0.0
4-3	HEADWALL	11.39						
4-2	KERB INLET PIT	12.35	11.35	600	STORMPRO	5.1	1.0	82.6
4-1	STUB	13.11	11.61	600	STORMRPO	26.2	1.0	82.7
A1-1	300 GRATED PIT	13.17	11.93	300	PVC	32.1	1.0	82.7
A1-2	300 GRATED PIT	13.22	12.67	100	PVC	10.4	7.2	2.9
A2-1	300 GRATED PIT	13.14	12.03	225	PVC	10.1	1.0	53.2
A2-2	300 GRATED PIT	13.18	12.10	150	PVC	7.4	1.0	26.6
3-01	HEADWALL	11.41						
3-02	KERB INLET PIT	12.31	11.49	300	STORMPRO	27.5	0.7	149.5
A3-1	450 GRATED PIT	13.87	12.57	225	PVC	28.9	3.7	55.5
A3-2	450 GRATED PIT	14.51	13.60	225	PVC	30.9	3.3	16.4
5-1	KERB INLET PIT	12.71	11.80	225	PVC	14.0	0.5	44.8
5-2	KERB INLET PIT	12.49	11.73	375	PVC	36.2	0.5	71.2
5-3	KERB INLET PIT	13.00	11.55	375	PVC	15.9	0.5	82.3
5-4	KERB INLET PIT	13.22	11.47	375	PVC	37.5	0.5	113.8
5-5	KERB INLET PIT	11.20						
A5-2	CAST-IN GRATED DRAIN	12.82	12.10	150	PVC	3.2	9.2	0.5
A5-5	CAST-IN GRATED DRAIN	13.26	12.51	150	PVC	5.3	19.4	23.5

- Stormwater management for this development complies with Crafts Harbour city council WSUD policy, specifically:
 - A pipe and pit system has been sized for 10yr ARI flows with safe overland flow paths in the case of larger flows or blockage.
 - Stormwater quality treatment will be provided by bio-retention basins sized used music modeling software to achieve CHCC water quality targets for TSS, TN, TP, and gross pollutants. The model can be provided upon request to graham@dgbc.com.au
 - The developed catchment divide approximately replicated that prior development.
 - OSD storage is provided over both basin A & B to ensure the peak 10yr discharge from the development is less than the existing development.
 - All the roof area, with the exception of the covered basketball court, is to be drained to rainwater tanks with a minimum effective capacity of 500,000L. The water is to be reused for drinking, toilet flushing, and laundry.
 - Tank overflow is directed to bio-retention basin B.

	BASIN A	BASIN B
Roof (tank overflow)	—	11260
Roof	1460	—
Pavement	3820	2320
Yard	4440	8980
TOTAL:	9720m ²	22560m ²

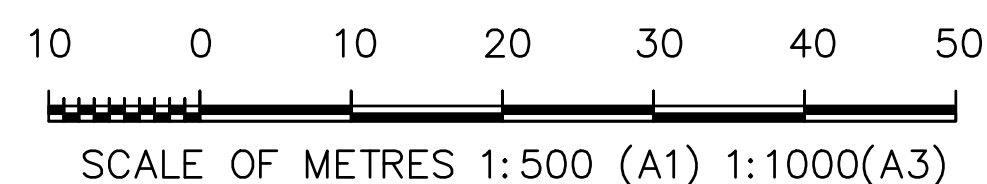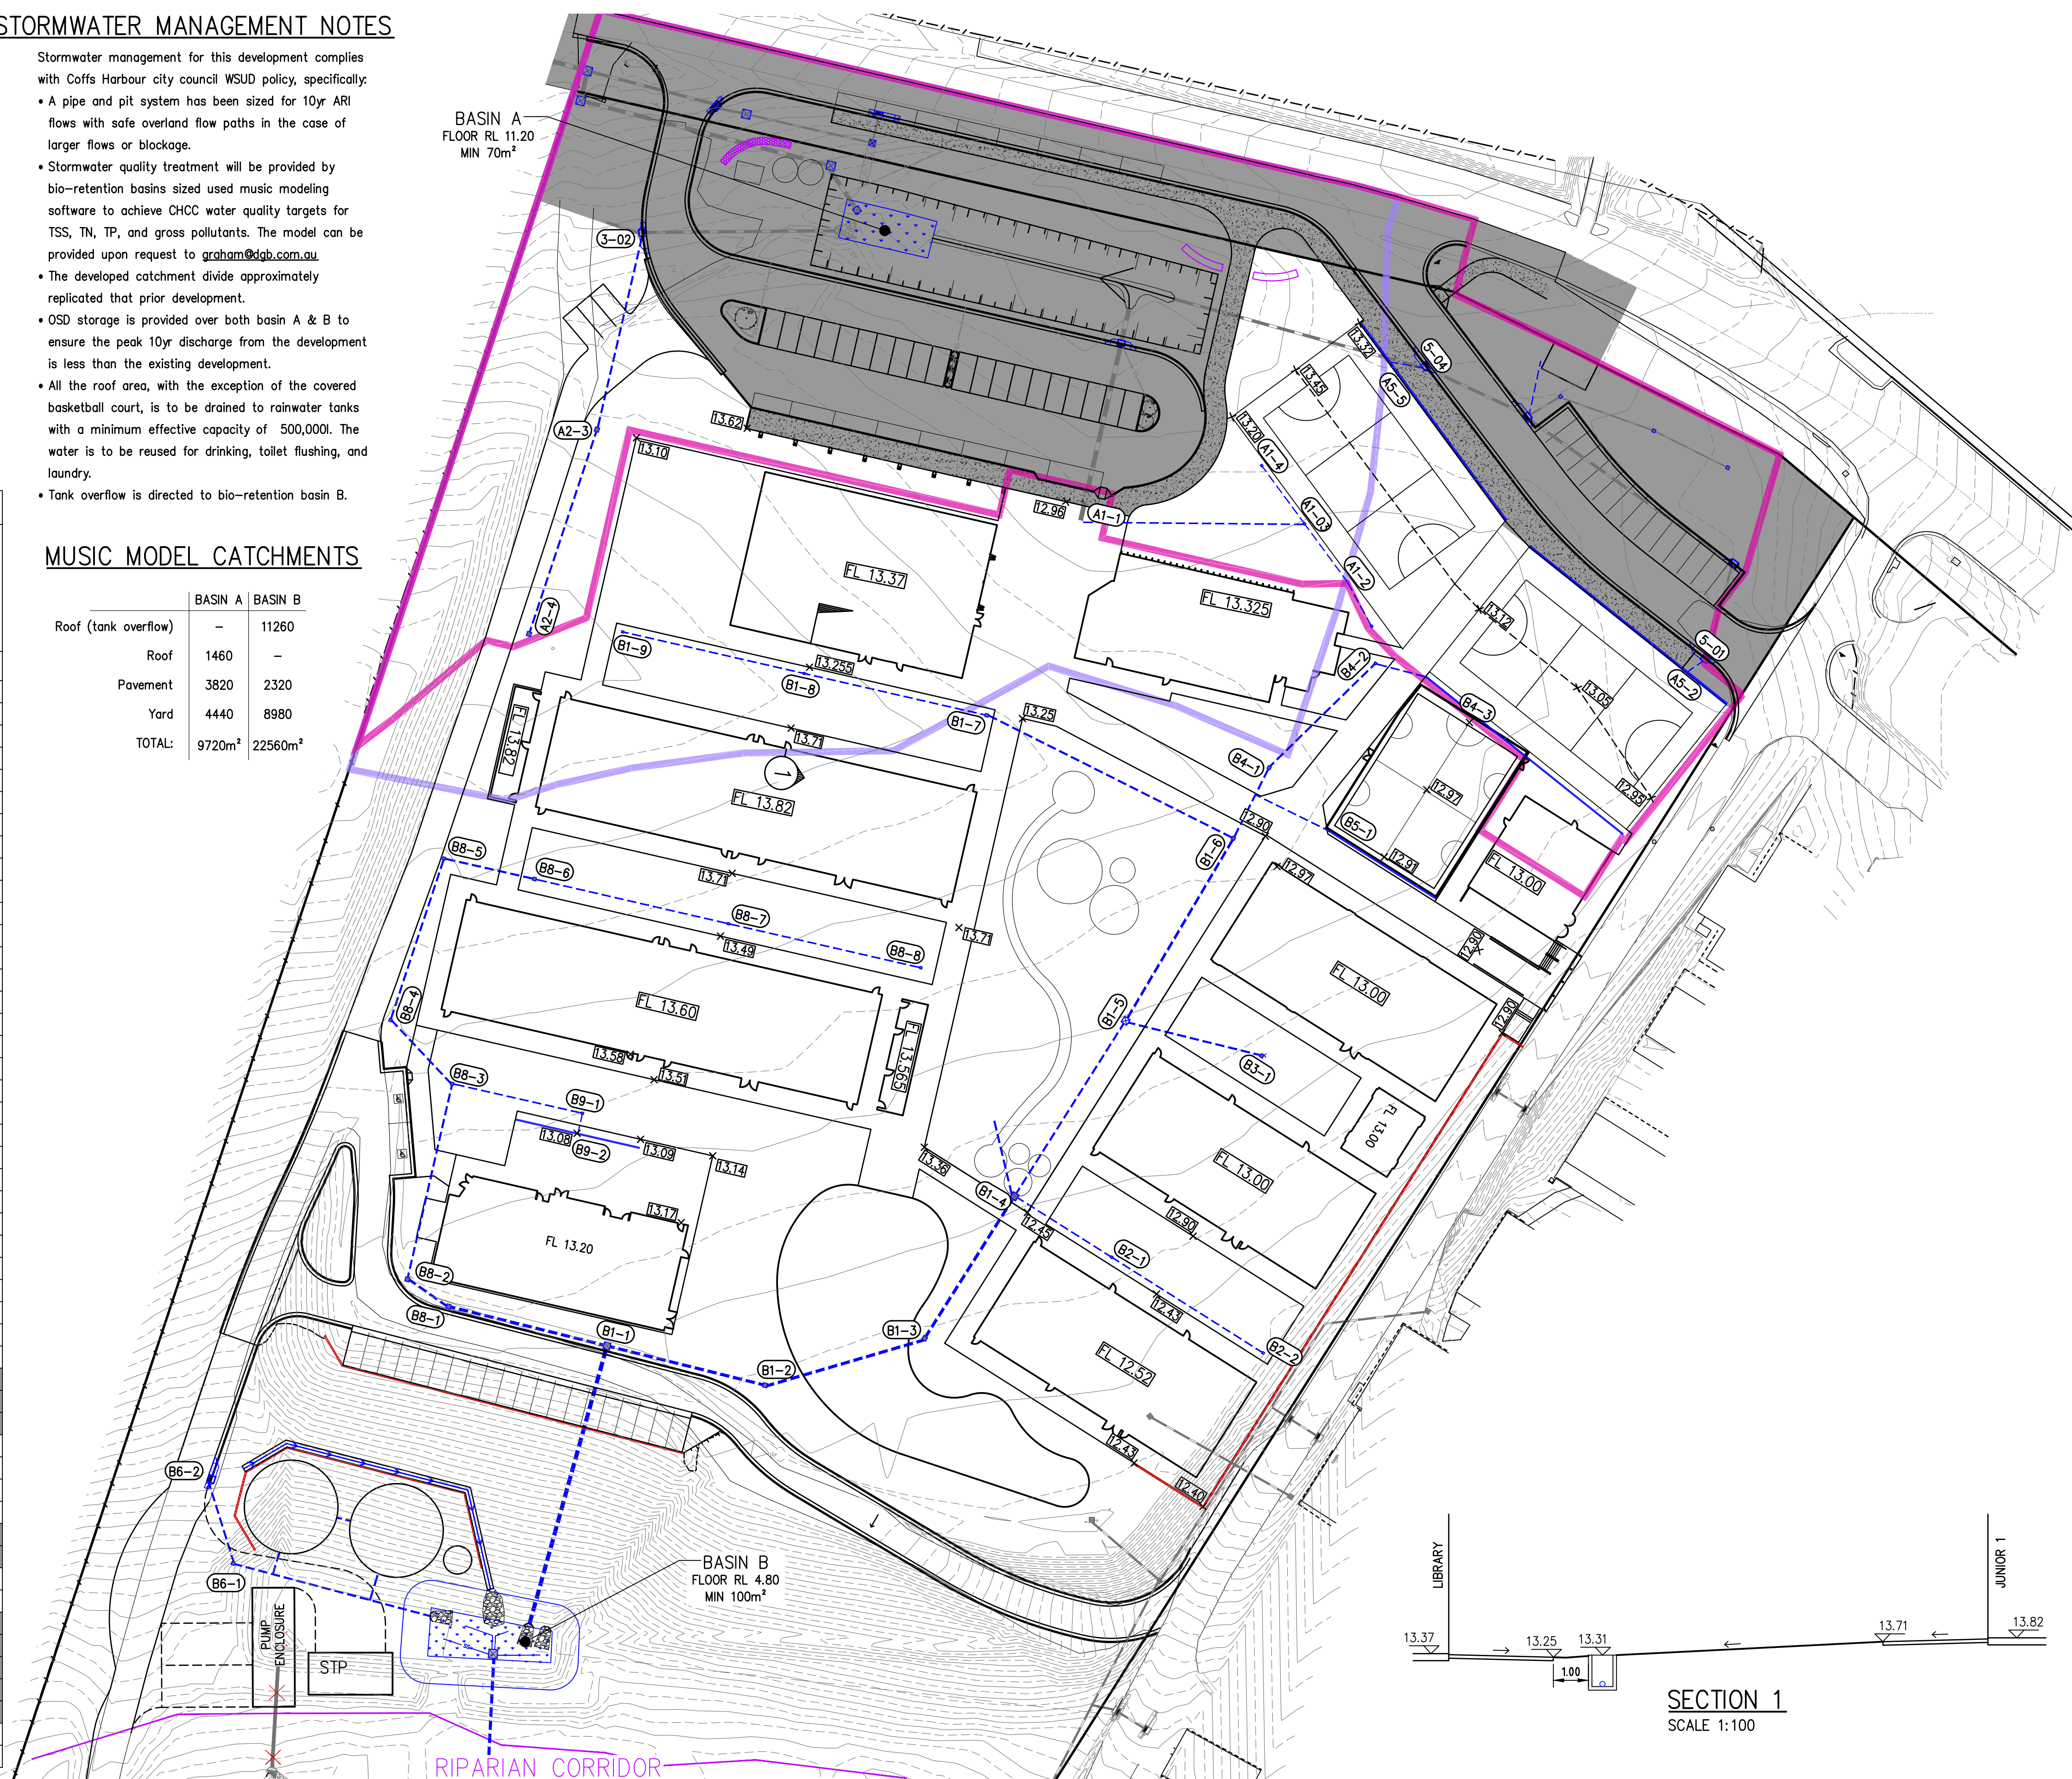

A	26-09-22	FOR DEVELOPMENT APPROVAL	MLK	MLK	GPB	GPB	
REV	_DATE	REVISION	DRN	DES	CHK	APP	

de Groot & Benson

**Consulting
Engineers &
Planners**



A.C.N. 052 300 571
236 Harbour Drive,
Coffs Harbour NSW 2450

Phone (02) 6652 1700
Fax (02) 6652 7418
Email: email@dqb.com.au

Scale	AS SHOWN	Cad File No.	18093 Civil.dwg
Surveyed		Datum	AHL
Drawn	Designed	Date	
Checked	Approved	No. of dwgs	

Client: **CHRISTIAN COMMUNITY**

© COPYRIGHT 2021

The design and details shown on these drawings are applicable to this project only and may not be reproduced in whole or in part or be used for any other project or purpose without the written consent of DE GROOT & BENSON Pty Ltd with whom copyright resides.

Title: **STORMWATER MANAGEMENT PLAN**

Project: MIDDLE SCHOOL BUILDING DA
CHRISTIAN COMMUNITY
BONVILLE STATION ROAD


Project No.	18093
Drawing No.	DA-07
Amendment No.	A

LEGEND

- PROPOSED ROOFWATER LINES
SEALED ROOFWATER INSPECTION PIT
PROPOSED STORMWATER
EXISTING STORMWATER
WORKS NOT WITHIN SCOPE FOR DEVELOPMENT APPROVAL, REFER TO CIVIL WORKS OR CONSTRUCTION CERTIFICATE, SHOWN FOR INFORMATION ONLY.

NOTES:

1. Sediment basins to be converted to bio-retention basins (A & B) upon completion of Stage 1 Building Works.
2. Roof-water lines are drained to water tanks for use as fire fighting and potable water after treatment.
3. Ground and surface stormwater is drained to bio-basins.

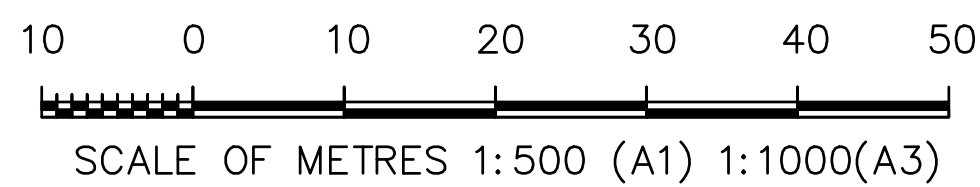

								de Groot & Benson Consulting Engineers & Planners		A.C.N. 052 300 571 236 Harbour Drive, Coffs Harbour NSW 2450	Phone (02) 6652 1700 Fax (02) 6652 7418 Email: email@dgb.com.au	Scale		Cad File No.		Client:		Project:		Project No.	
		AS SHOWN		18093 Civil.dwg		CHRISTIAN COMMUNITY						MIDDLE SCHOOL BUILDING DA		18093							
		Surveyed		Datum		AHD						MIDDLE SCHOOL BUILDING DA		Drawing No.							
												BONVILLE STATION ROAD		DA-08							
											Drawn		Designed		Date		Amendment No.				
											Checked		Approved		No. of dwgs		A				
															Title:						
													STORMWATER MANAGEMENT PLAN STAGE 1								
															</						


LEGEND

PROPOSED ROOFWATER LINES
SEALED ROOFWATER INSPECTION PIT
PROPOSED STORMWATER
EXISTING STORMWATER

WORKS NOT WITHIN SCOPE FOR
DEVELOPMENT APPROVAL, REFER TO
CIVIL WORKS OR CONSTRUCTION
CERTIFICATE. SHOWN FOR
INFORMATION ONLY

NOTES:

1. Sediment basins to be converted to bio-retention basins (A & B) upon completion of Stage 1 Building Works.
2. Roof-water lines are drained to water tanks for use as fire fighting and potable water after treatment.
3. Ground and surface stormwater is drained to bio-basins.

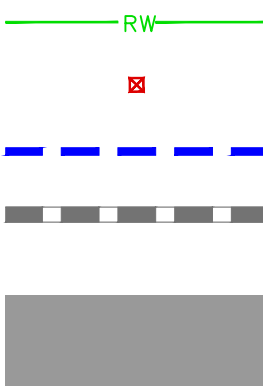

BIO-RETENTION BASIN A

LIBRARY
STAGE

ADMIN
STAGE 2

BASKETBALL
COURTS
STAGE

BASKETBALL
COURTS
STAGE 1

MINI
SOCCER
STAGE

CANTEEN
STAGE

MIDDLE
STAGE 1

MIDDLE 2
STAGE 2

MIDDLE
STAGE

RIPARIAN CORRIDOR

Consulting
Engineers &
Planners



A.C.N. 052 300 571
236 Harbour Drive,
Coffs Harbour NSW 2450

Phone (02) 6652 1700
Fax (02) 6652 7418
Email: email@dqb.com.au

Scale	AS SHOWN
Curved and	

[illegible]

Drawn	Designed
-------	----------

Checked	Approve
---------	---------

Cad File No.

Datum

	D
--	---

	N
--	---

Client:

CHRISTIAN COMMUNITY

© COPYRIGHT 2021
The design and details shown on these drawings are applicable to this project only and may not be reproduced in whole or in part or be used for any other project or purpose without the written consent of DE GROOT & BENSON Pty Ltd with whom copyright resides

Title: STORMWATER MANAGEMENT PLAN STAGE 2


Project

MIDDLE SCHOOL BUILDING DA
CHRISTIAN COMMUNITY
BONVILLE STATION ROAD

Project No. 18093










Drawing No.

DA-09
Amendment No.

 


SCALE OF METRES 1:500 (A1) 1:1000(A3)

A	26-09-22	FOR DEVELOPMENT APPROVAL		MLK	MLK	GPB	GPB
REV.	DATE	REVISION		DRN	DES	CHK	APP

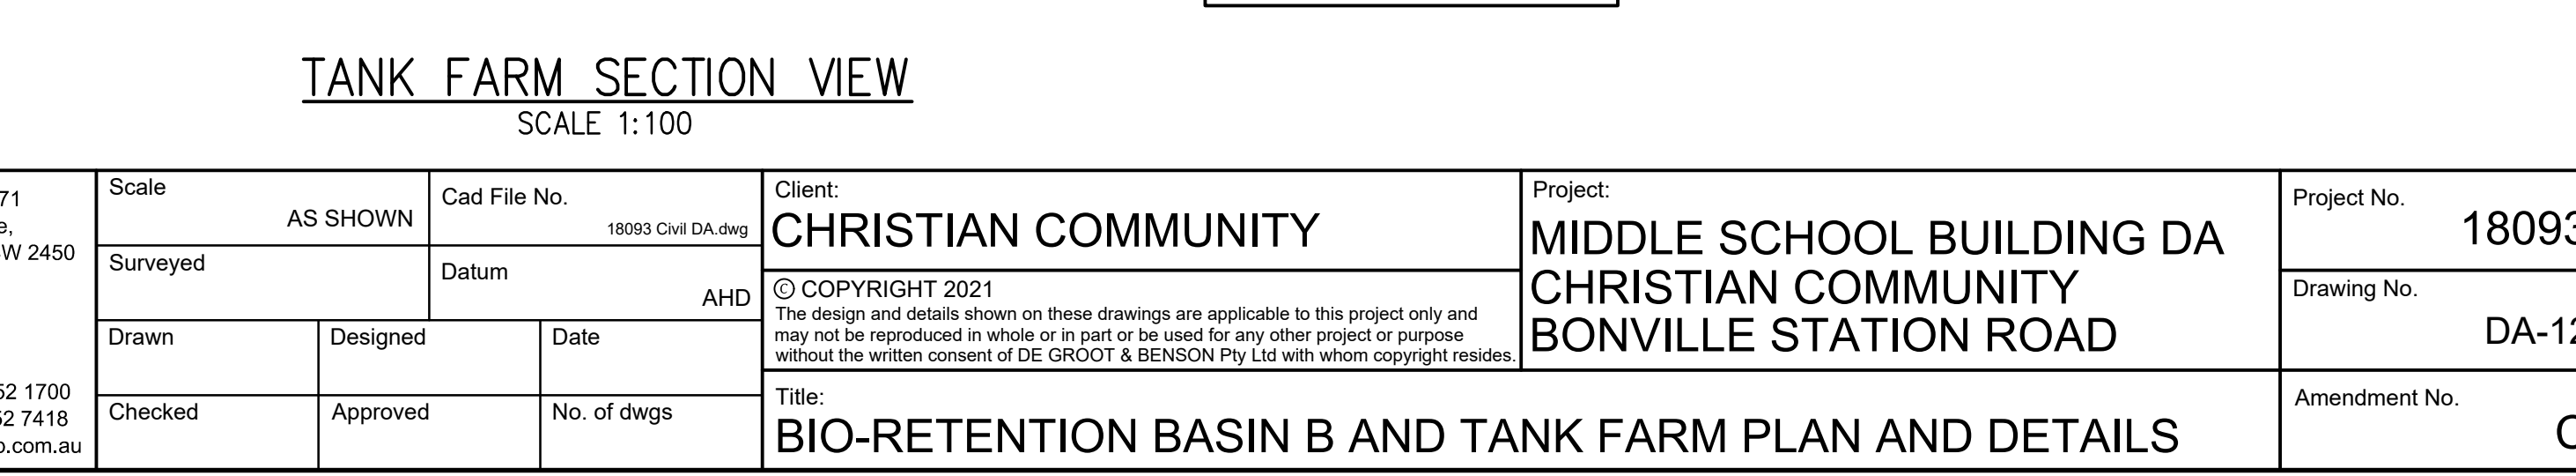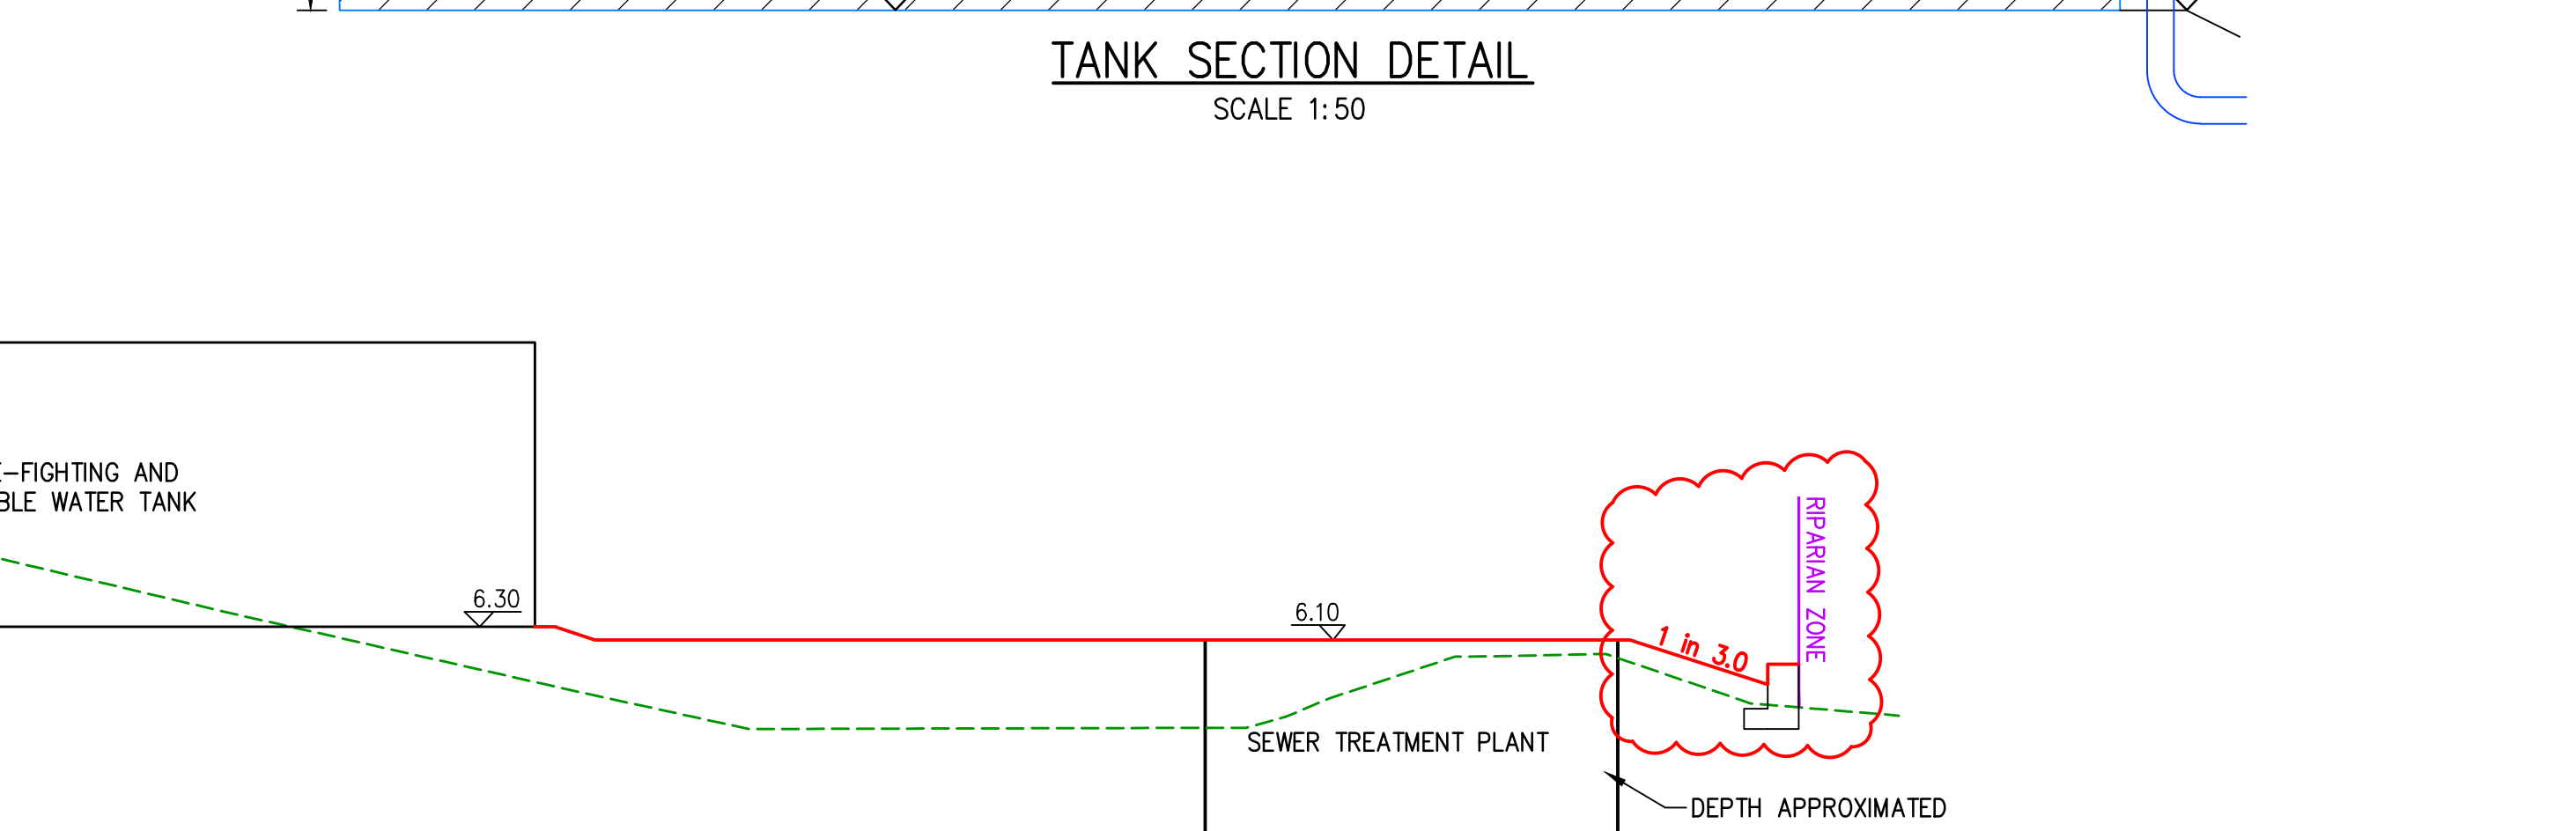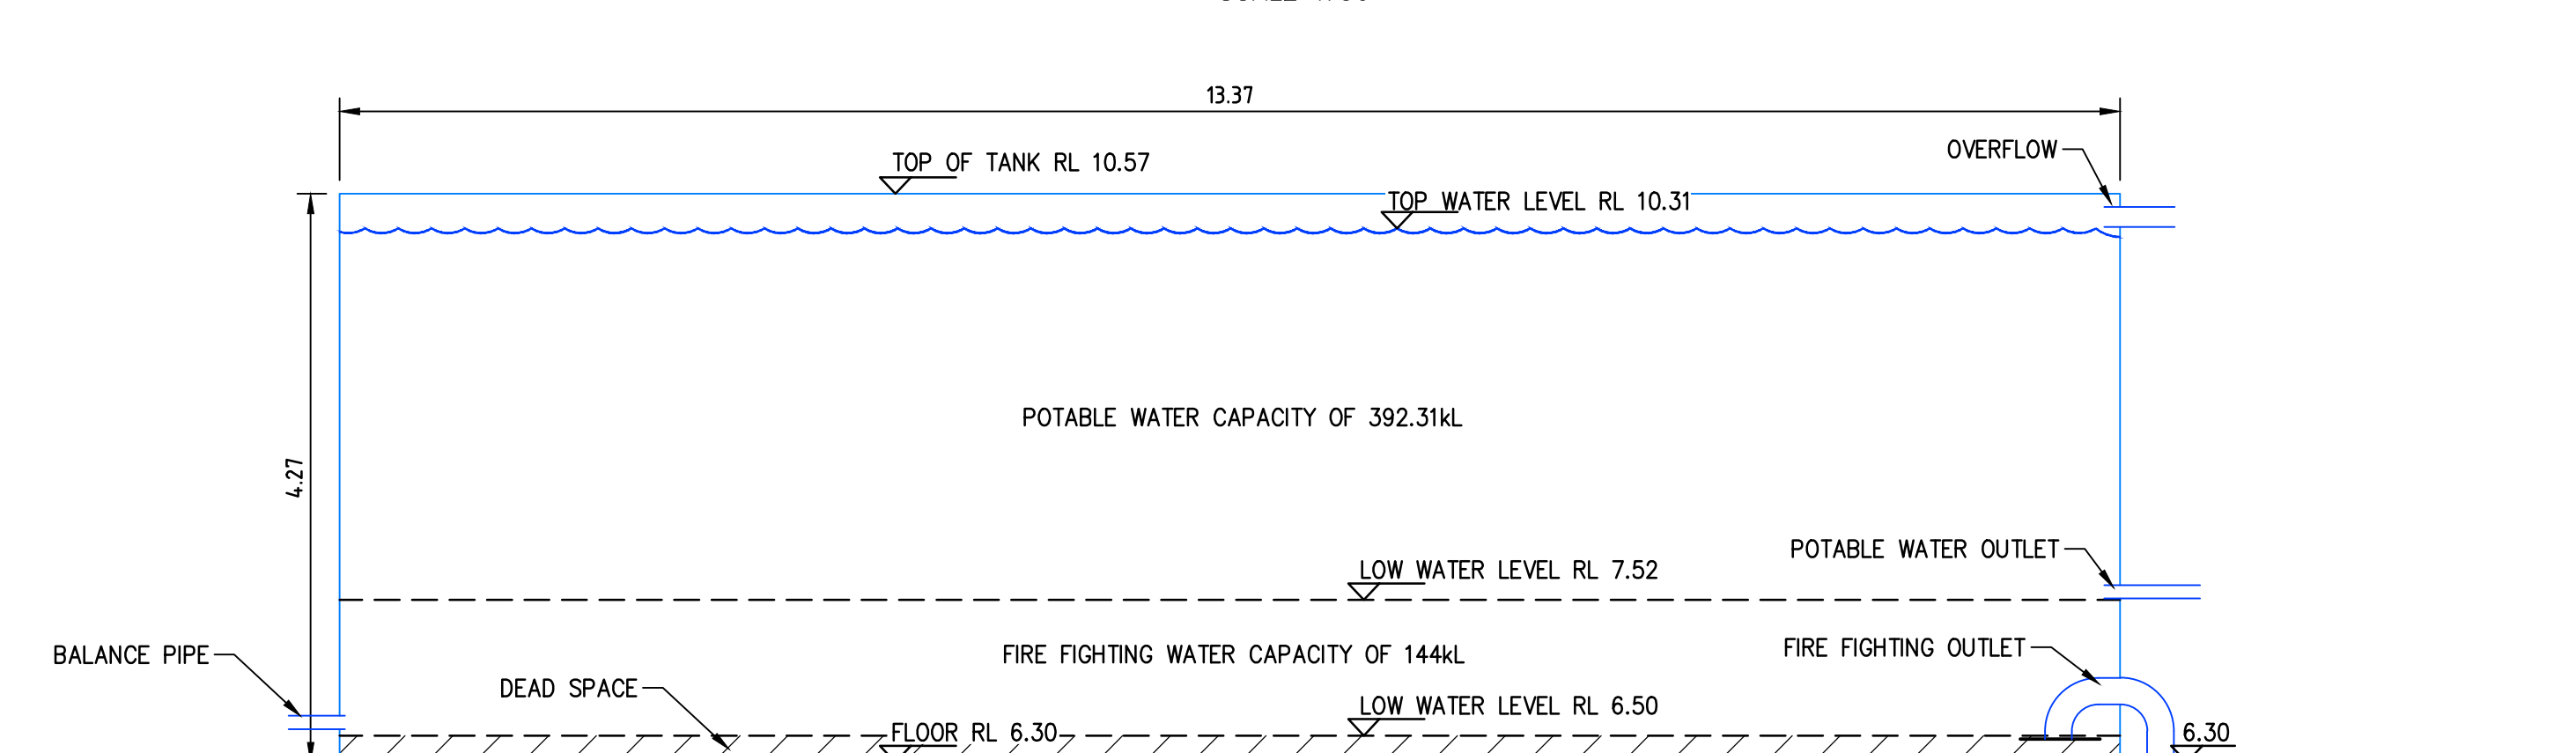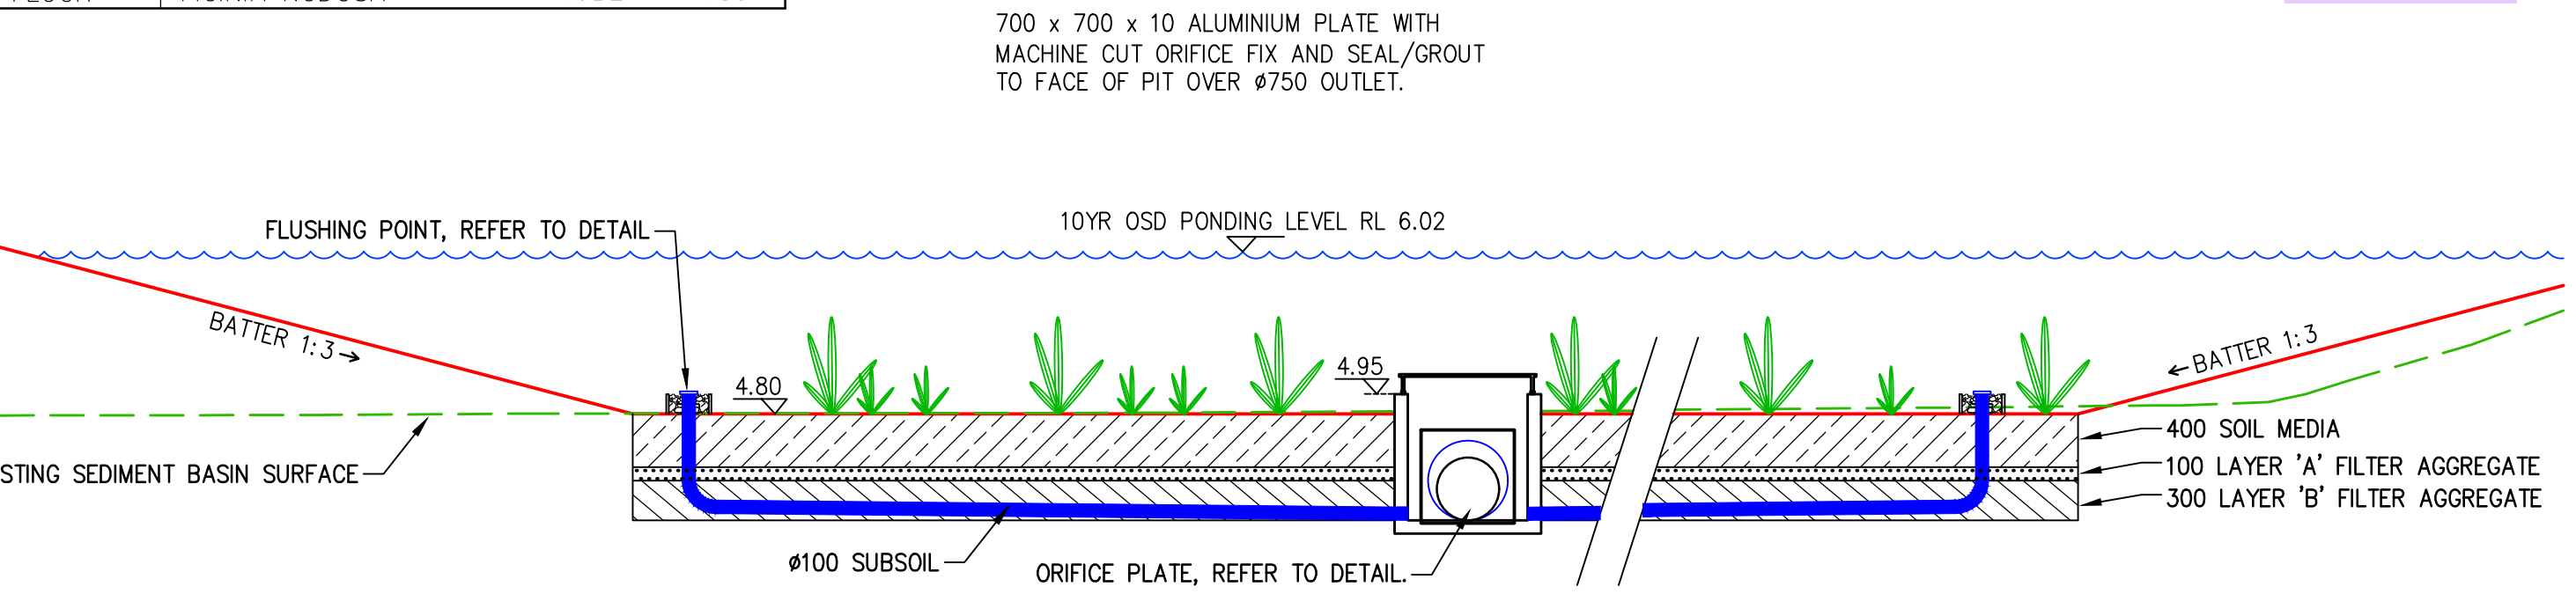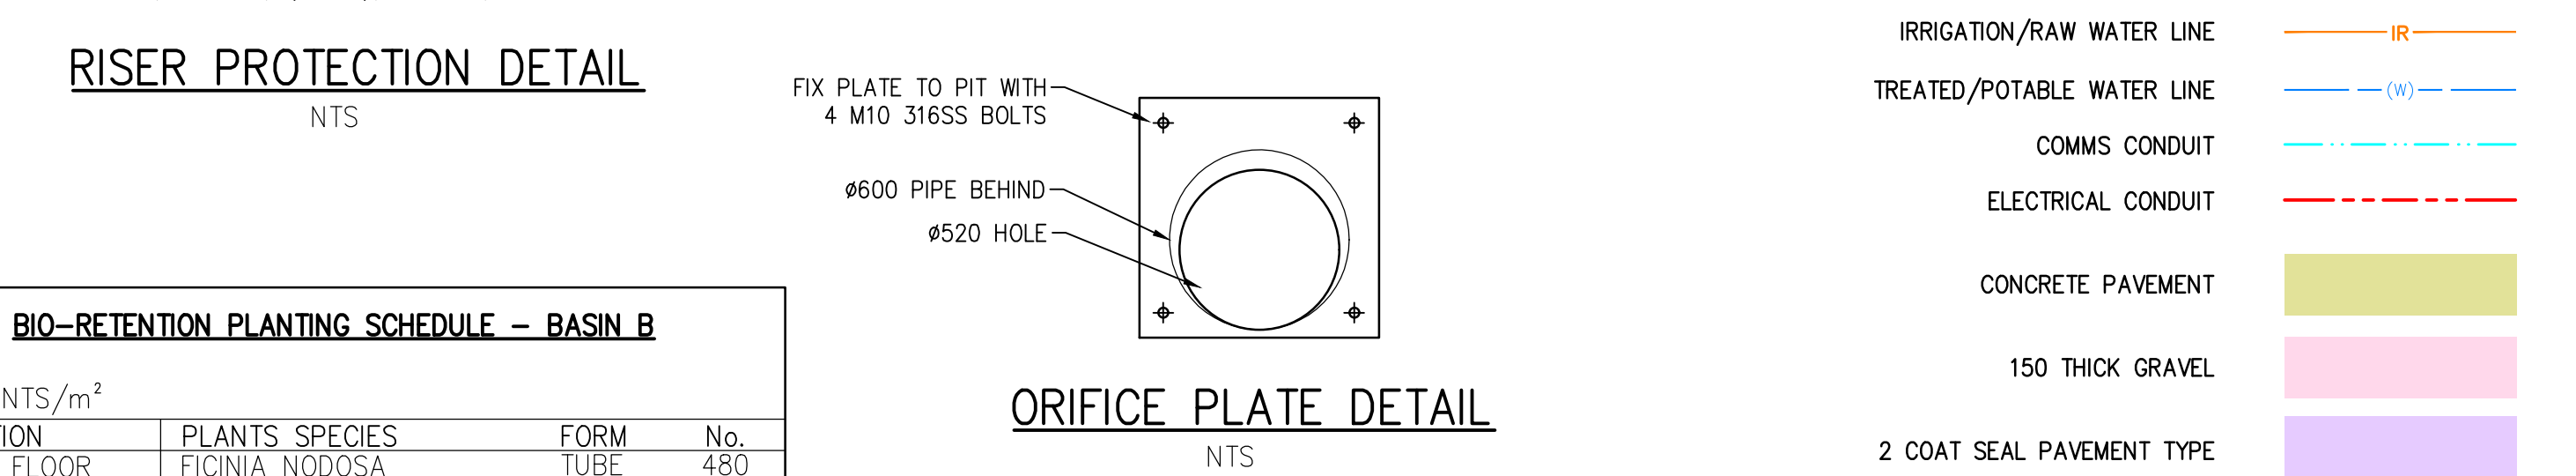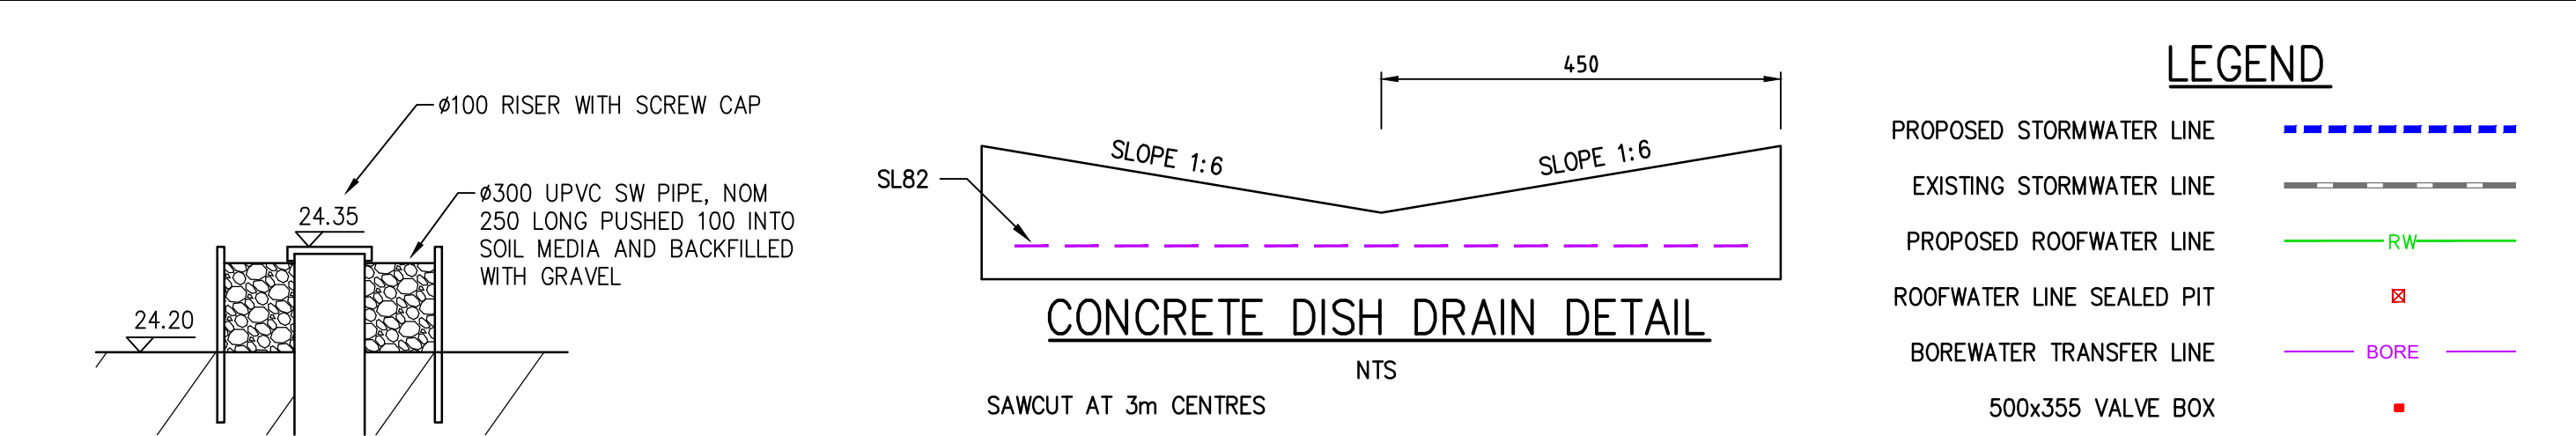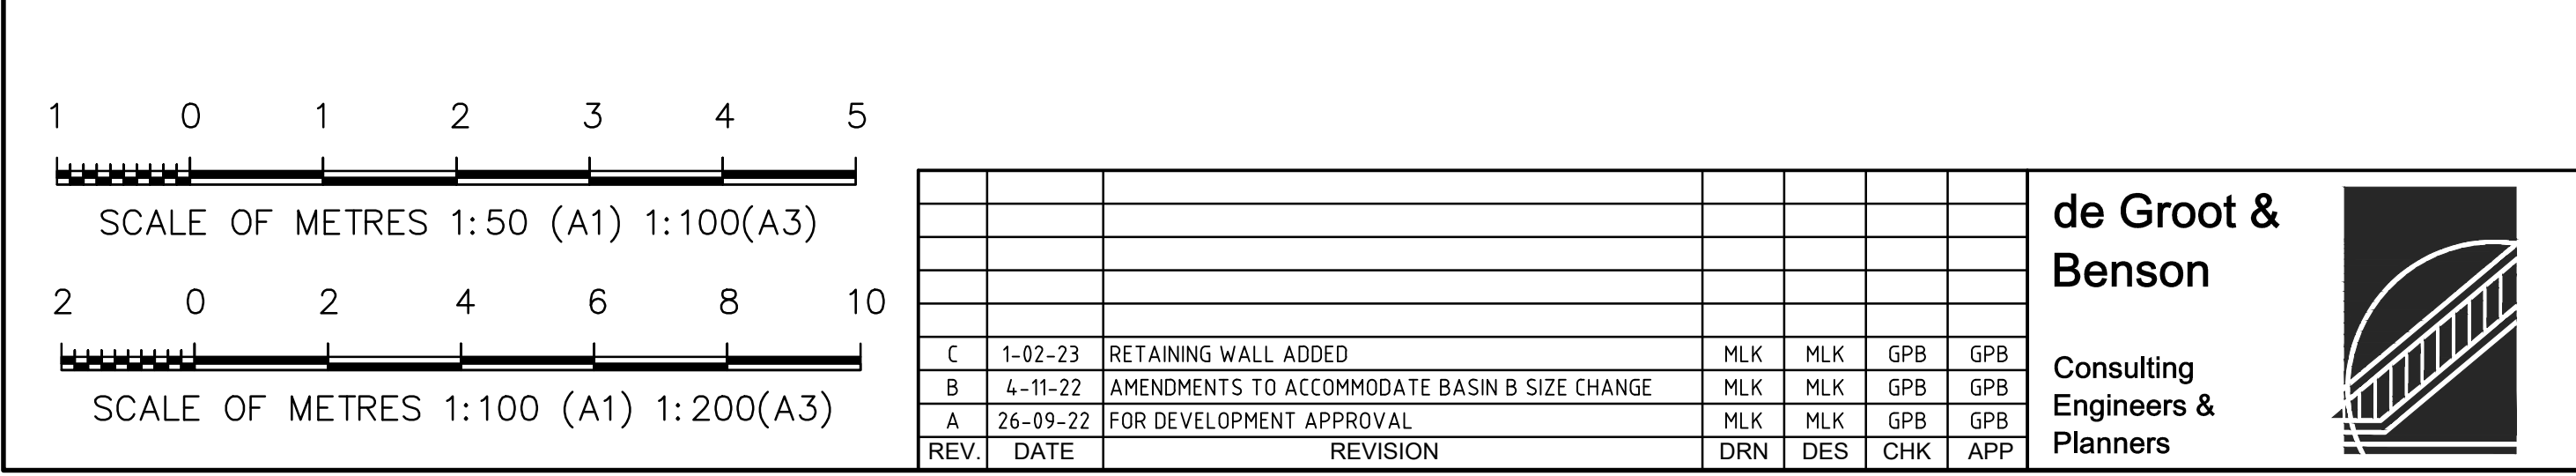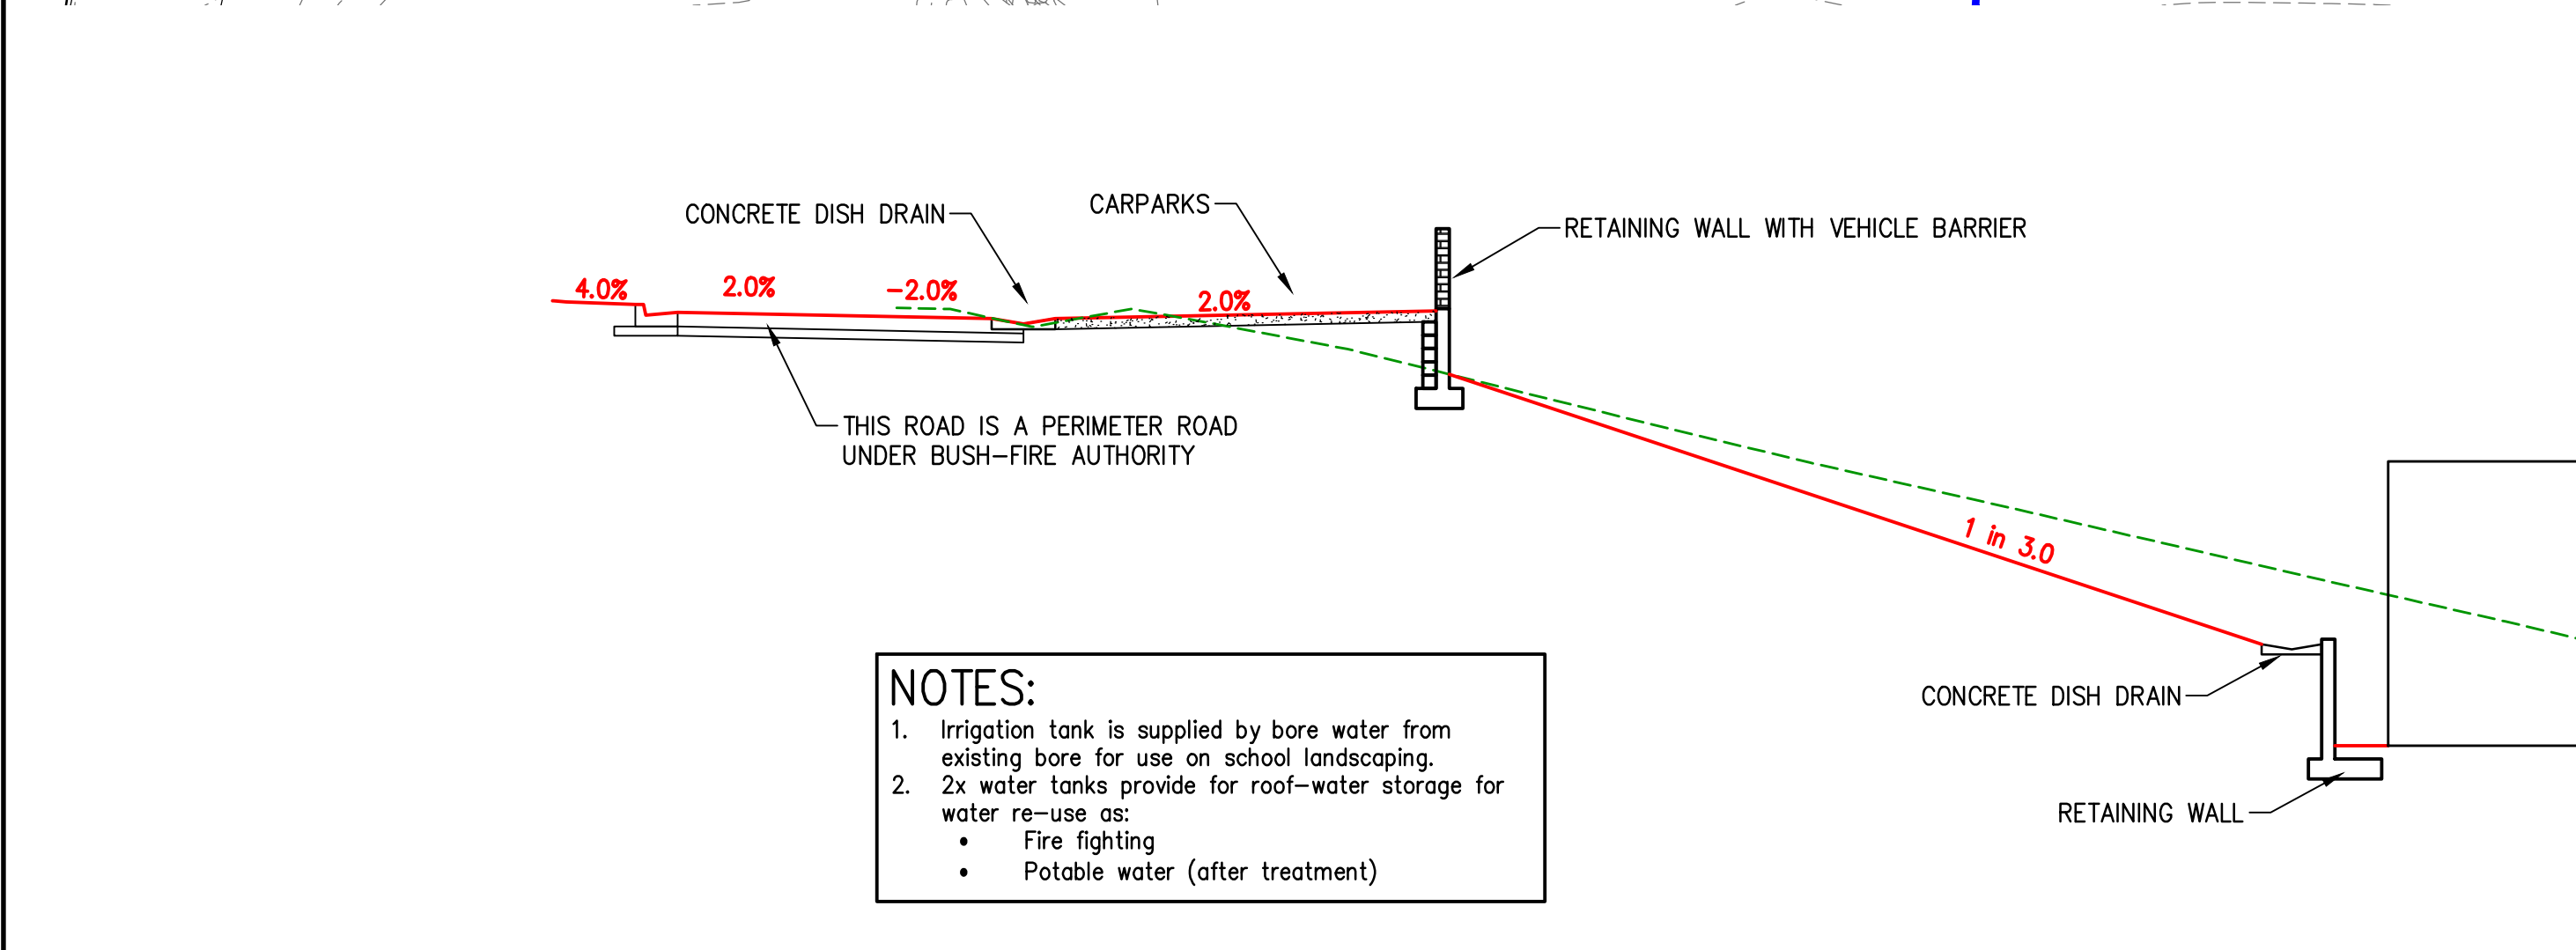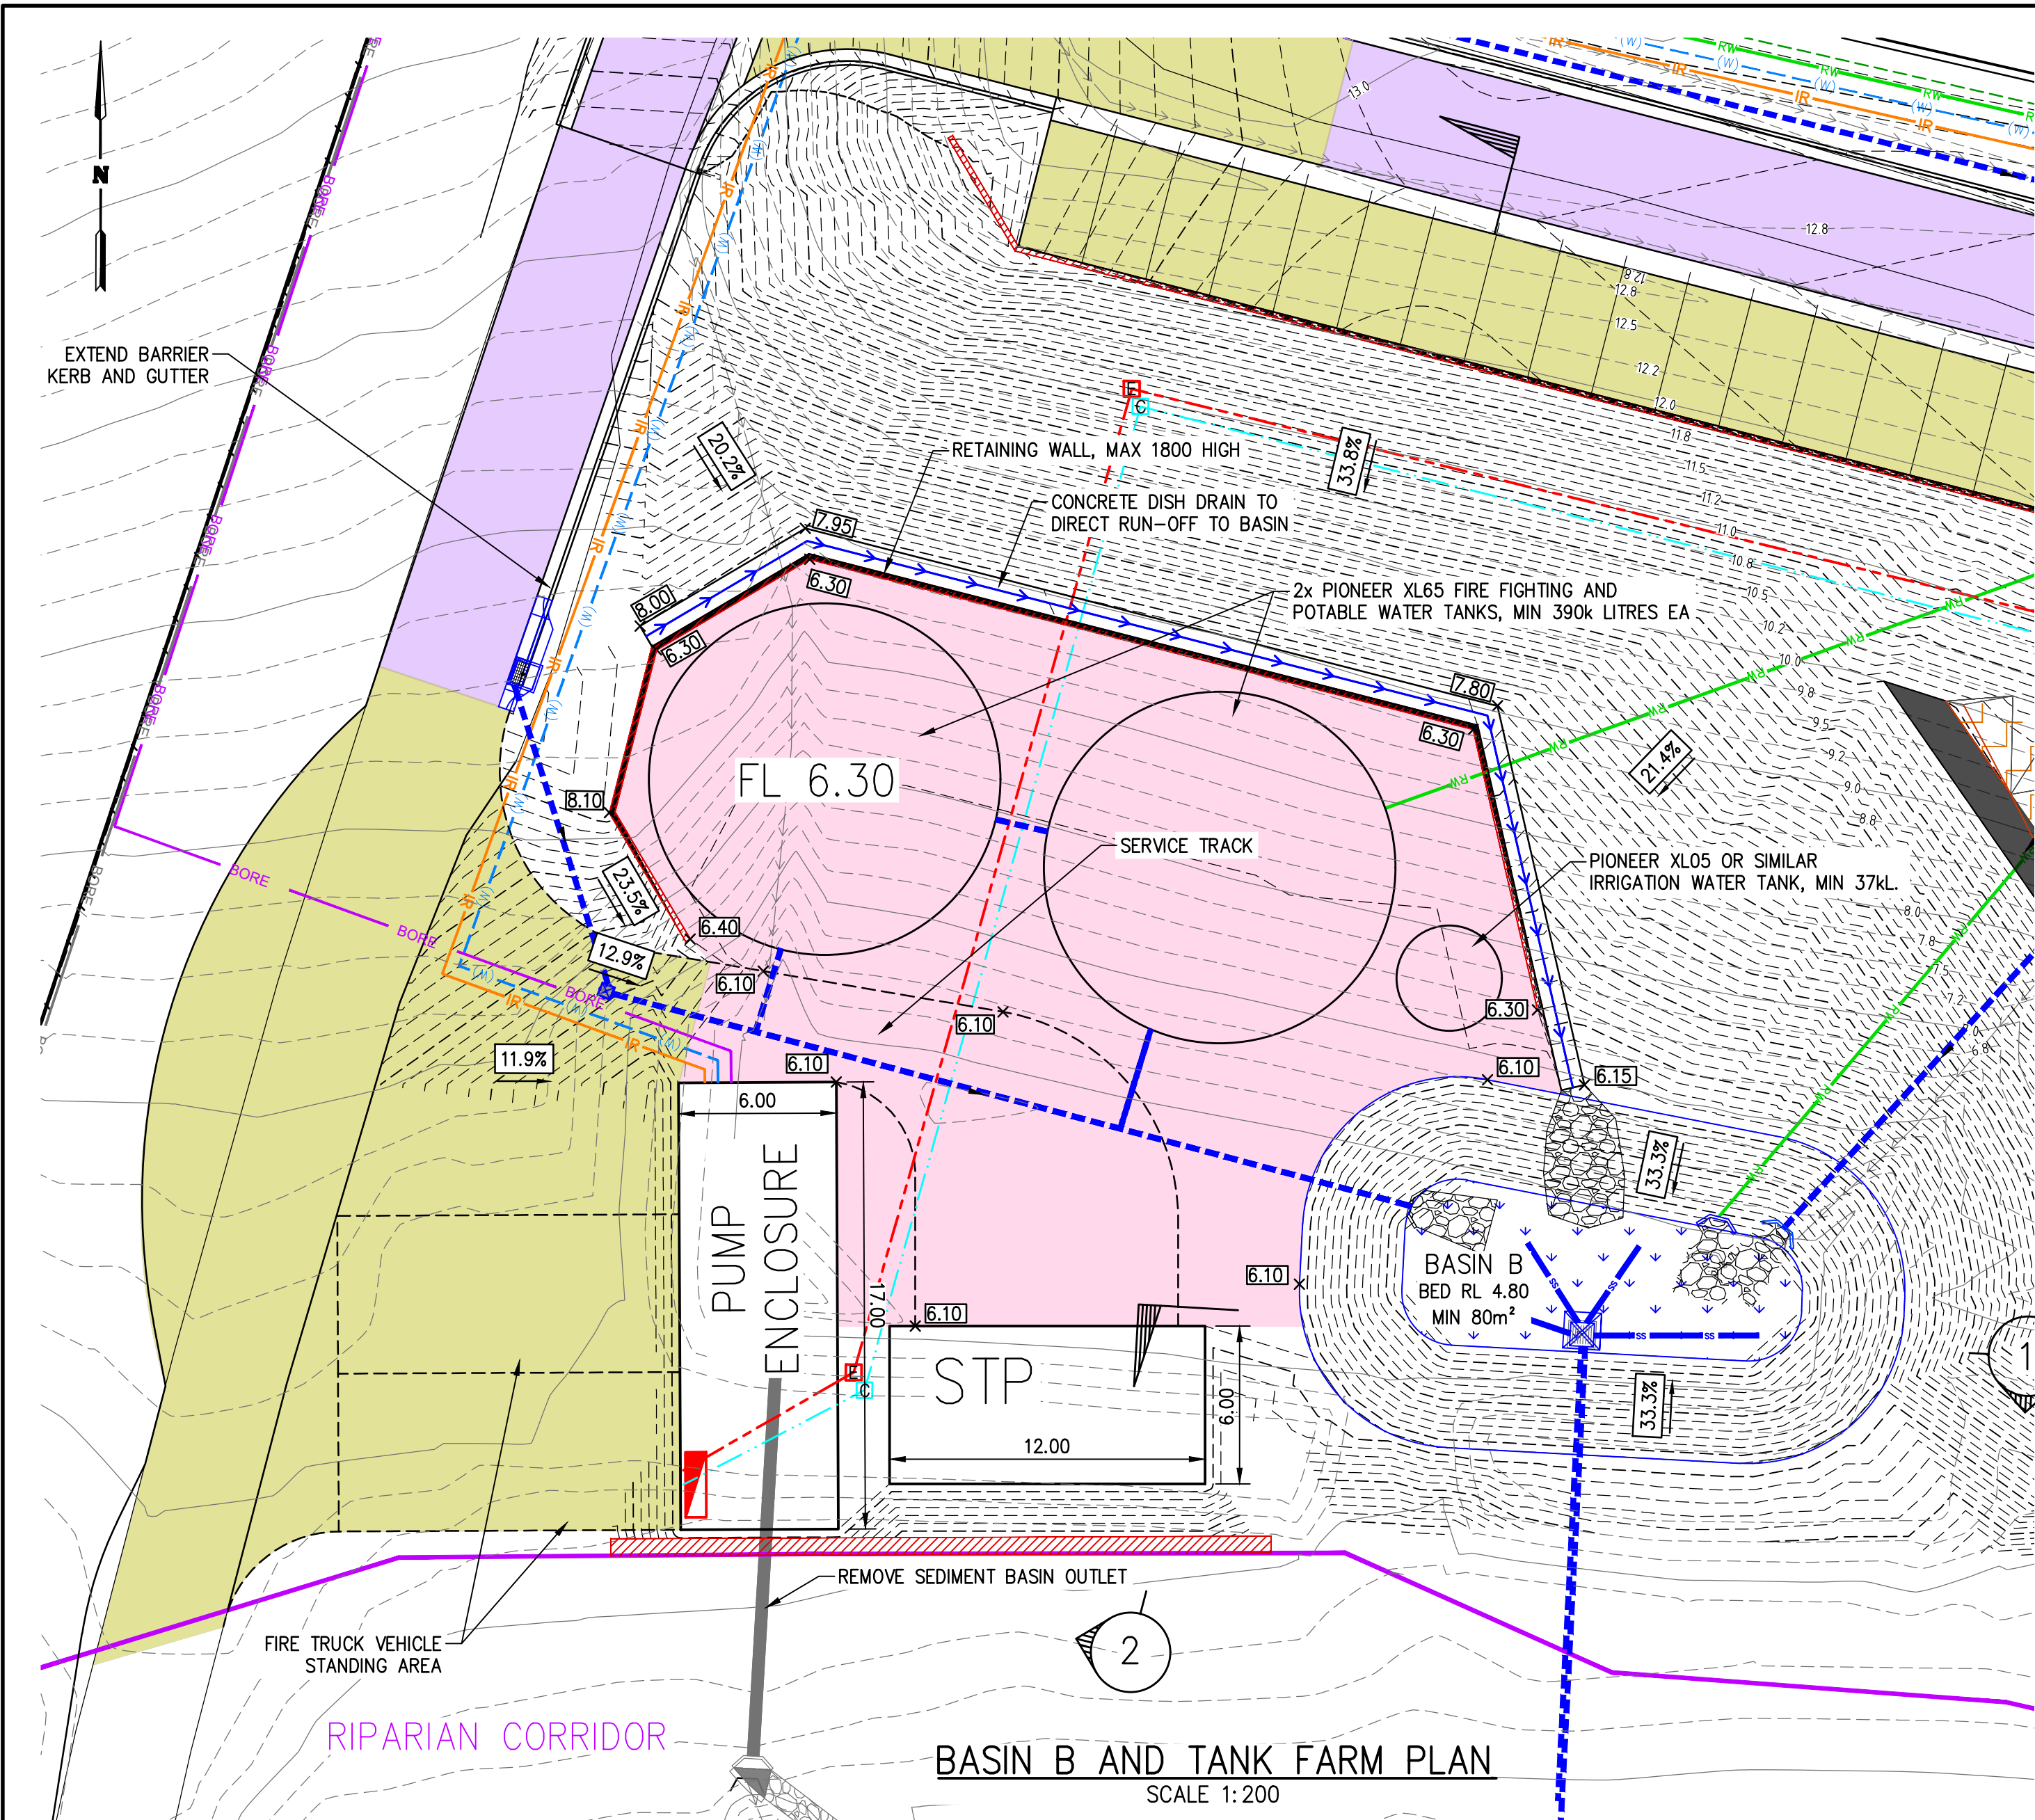


NOTES:

1. Irrigation tank is supplied by bore water from existing bore for use on school landscaping.
2. 2x water tanks provide for roof-water storage for water re-use as:
 - Fire fighting
 - Potable water (after treatment)

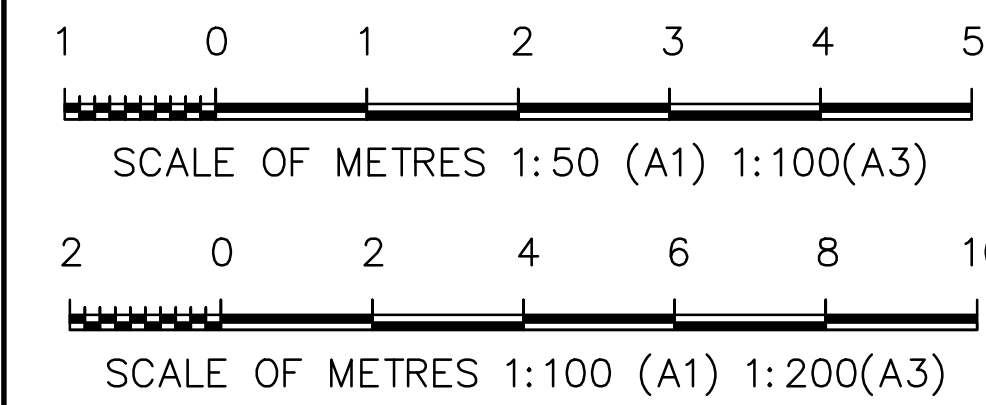

REV.	DATE	REVISION	DRN	DES	CHK	APP
C	1-02-23	RETAINING WALL ADDED	MLK	MLK	GPB	GPB
B	4-11-22	AMENDMENTS TO ACCOMMODATE BASIN B SIZE CHANGE	MLK	MLK	GPB	GPB
A	26-09-22	FOR DEVELOPMENT APPROVAL	MLK	MLK	GPB	GPB

de Groot & Benson
Consulting Engineers & Planners

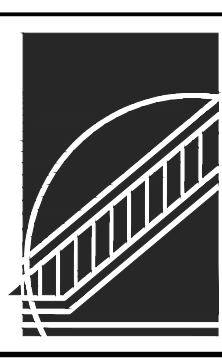

A.C.N. 052 300 571
236 Harbour Drive,
Coffs Harbour NSW 2450

Phone (02) 6652 1700
Fax (02) 6652 7418
Email: email@dgb.com.au

Scale	AS SHOWN	Cad File No.	18093 Civil DA.dwg
Surveyed		Datum	AHD
Drawn	Designed	Date	
Checked	Approved	No. of dwgs	

Client:
CHRISTIAN COMMUNITY

© COPYRIGHT 2021
The design and details shown on these drawings are applicable to this project only and may not be reproduced in whole or in part or be used for any other project or purpose without the written consent of DE GROOT & BENSON Pty Ltd with whom copyright resides.

Title:
BIO-RETENTION BASIN B AND TANK FARM PLAN AND DETAILS

Project:
**MIDDLE SCHOOL BUILDING DA
CHRISTIAN COMMUNITY
BONVILLE STATION ROAD**

Project No.
18093

Drawing No.
DA-12

Amendment No.
C

DUAL HV's
MIN 10.0m SETBACK FROM BUILDINGS

EX 133254

1041.1m²

1040.6m²

AMENITIES

LINK 11

PARK
939 sqm

508.9m²

LINK 8
+EX 14200

DUAL HV's
MIN. 10.0m SETBACK FROM BUILDINGS

PRESSURE GAUGE AT ROOSTER ASSEMBLY

Ø100 H-PATTERN —
BOOSTER ASSEMBLY

+5985

THESE DRAWINGS, NOTES AND SPECIFICATION ARE ISSUED AS A GENERAL ILLUSTRATION OF WORKS REQUIRED TO BE INSTALLED. THIS DOES NOT REMOVE THE LIABILITY OF THE CONTRACTOR TO ENSURE THAT THE WORKS ARE INSTALLED IN ACCORDANCE WITH THE BCA, AUSTRALIAN STANDARDS AND AUTHORITIES HAVING JURISDICTION. IT IS THE CONTRACTORS RESPONSIBILITY TO ENGAGE A THIRD PARTY CERTIFIER AFTER COMPLETION OF THE WORKS

THIS DRAWING IS COPYRIGHT AND THE PROPERTY
OF GLENN HAIG & PARTNERS

CLIENT :
COFFS HARBOUR CHRISTIAN
COMMUNITY SCHOOL



**GLENN HAIG
& PARTNERS**


HYDRAULIC + FIRE CONSULTANTS

Coffs Harbour
P: 02 6658 2444
PO Box 192
SAWTELL, NSW, 2452

Sydney
P: 02 9310 1352
PO Box 689
SURREY HILLS, NSW, 2000

office@glennhaig.com.au

Date : APR 2021		Drawn : NG	
Scales : 1:250 @ A1		Checked : GH	
Job No. : 213376	Cad File No. : 213376H001	Drawing No. : H001	

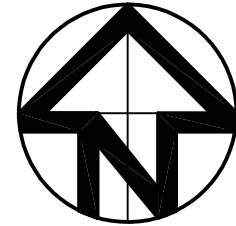

FOR CONTINUATION REFER TO DWG H001

23.09.21	1	ISSUE FOR COUNCIL APPROVAL	A
DATE	No.	AMENDMENT	ISSUE

THESE DRAWINGS, NOTES AND SPECIFICATION ARE ISSUED AS A GENERAL ILLUSTRATION OF WORKS REQUIRED TO BE INSTALLED. THIS DOES NOT REMOVE THE LIABILITY OF THE CONTRACTOR TO ENSURE THAT THE WORKS ARE INSTALLED IN ACCORDANCE WITH THE BCA, AUSTRALIAN STANDARDS AND AUTHORITIES HAVING JURISDICTION. IT IS THE CONTRACTORS RESPONSIBILITY TO ENGAGE A THIRD PARTY CERTIFIER AFTER COMPLETION OF THE WORKS.

THIS DRAWING IS COPYRIGHT AND THE PROPERTY OF GLENN HAIG & PARTNERS

ARCHITECT :
DRA ARCHITECTS PTY LTD
133 PRINCE STREET,
GRAFTON NSW 2460

CLIENT :
COFFS HARBOUR CHRISTIAN
COMMUNITY SCHOOL

PROJECT :
NEW JUNIOR CAMPUS
LOT 2, DP 1194621
BONVILLE STATION ROAD, BONVILLE NSW 2450

GLENN HAIG & PARTNERS
HYDRAULIC & FIRE CONSULTANTS

Coffs Harbour
P: 02 6658 2444
PO Box 192
SAWTELL, NSW, 2452

Sydney
P: 02 9310 1352
PO Box 689
SURRY HILLS, NSW, 2010

office@glennhaig.com.au

TITLE :
HYDRAULIC SERVICES
SITE PLAN - PART 2

Date :	APR 2021	Drawn :	NG
Scales :	1:250 @ A1	Checked :	GH
Job No. :	213376	Cad File No. :	213376H002
		Drawing No. :	H002

NOTE: PROVIDE SIGNAGE & OPERATIONAL INSTRUCTIONS ADJACENT TO FILTRATION & PUMP CONTROL PANEL ASSEMBLIES

NOTE: SOUND MAINTENANCE PROTOCOLS MUST BE IMPLEMENTED AFTER HANDOVER & MUST BE MAINTAINED BY THE PROPERTY OWNER TO PROVIDE FOR A LONG TERM VIABLE WATER MANAGEMENT SYSTEM & COMPLIANCE WITH ADWG (AUSTRALIAN DRINKING WATER GUIDELINES)

2 x RAINWATER TANKS WITH 536,310 LITRE CAPACITY EACH

392,310 LITRES FOR DOMESTIC WATER USE
144,000 LITRES FOR FIRE FIGHTING PURPOSES

POTABLE WATER FILTRATION SYSTEM PART 1

2 x 25 MICRON BAG FILTERS IN PARALLEL

2 x 50 MICRON AUTOMATIC BACKWASH FILTERS INSTALLED IN PARALLEL, WITH TUNDISHES TO DRAINAGE SYSTEM

PRESSURE SWITCH & CHECK VALVE
PUMP CONTROL PANEL

LOW LEVEL WARNING

PRESSURE VESSEL

ELECTRIC COLD WATER BOOSTER PUMP

2 x WFC C1800 UV DISINFECTION UNITS & POWER SUPPLIES

2 x SETS OF POTABLE WATER TRIPLEX FILTERS PARALLEL

POTABLE WATER FILTRATION SYSTEM PART 2


WFC C700 UV DISINFECTION UNITS & POWER SUPPLIES

COLD WATER TO POTABLE FIXTURES


DRAIN DOWN VALVE, TO DRAINAGE SYSTEM

PUMPS & FILTRATION DETAIL

SCALE N.T.S.

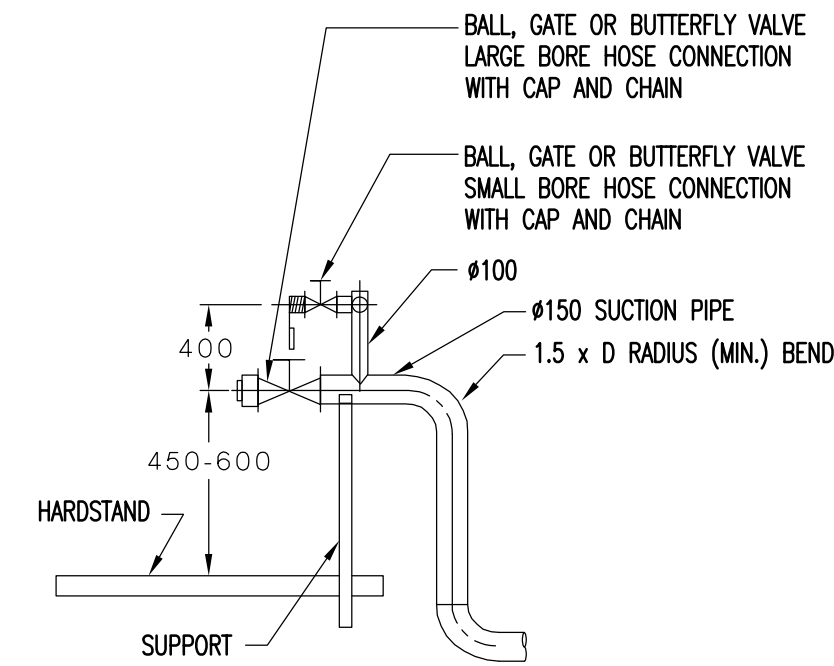


(a) SECTIONAL ELEVATION

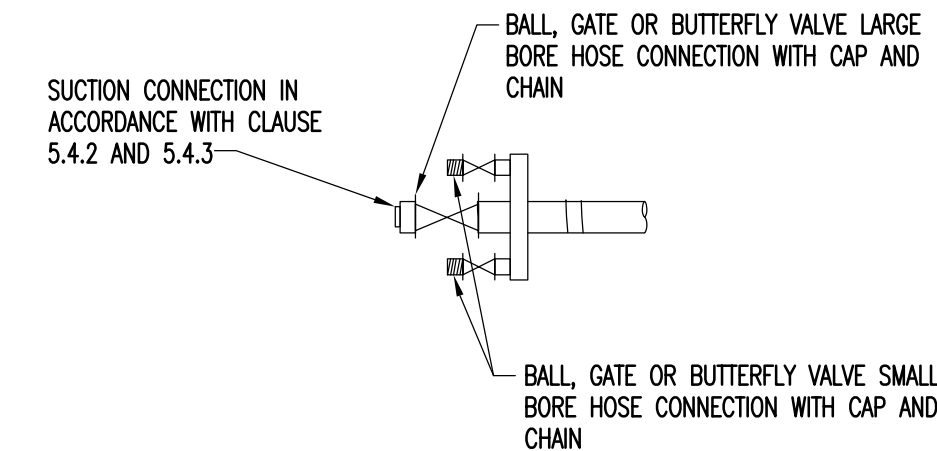

(b) PART PLAN

LARGE AND SMALL BORE SUCTION POINT DETAIL

N.T.S.

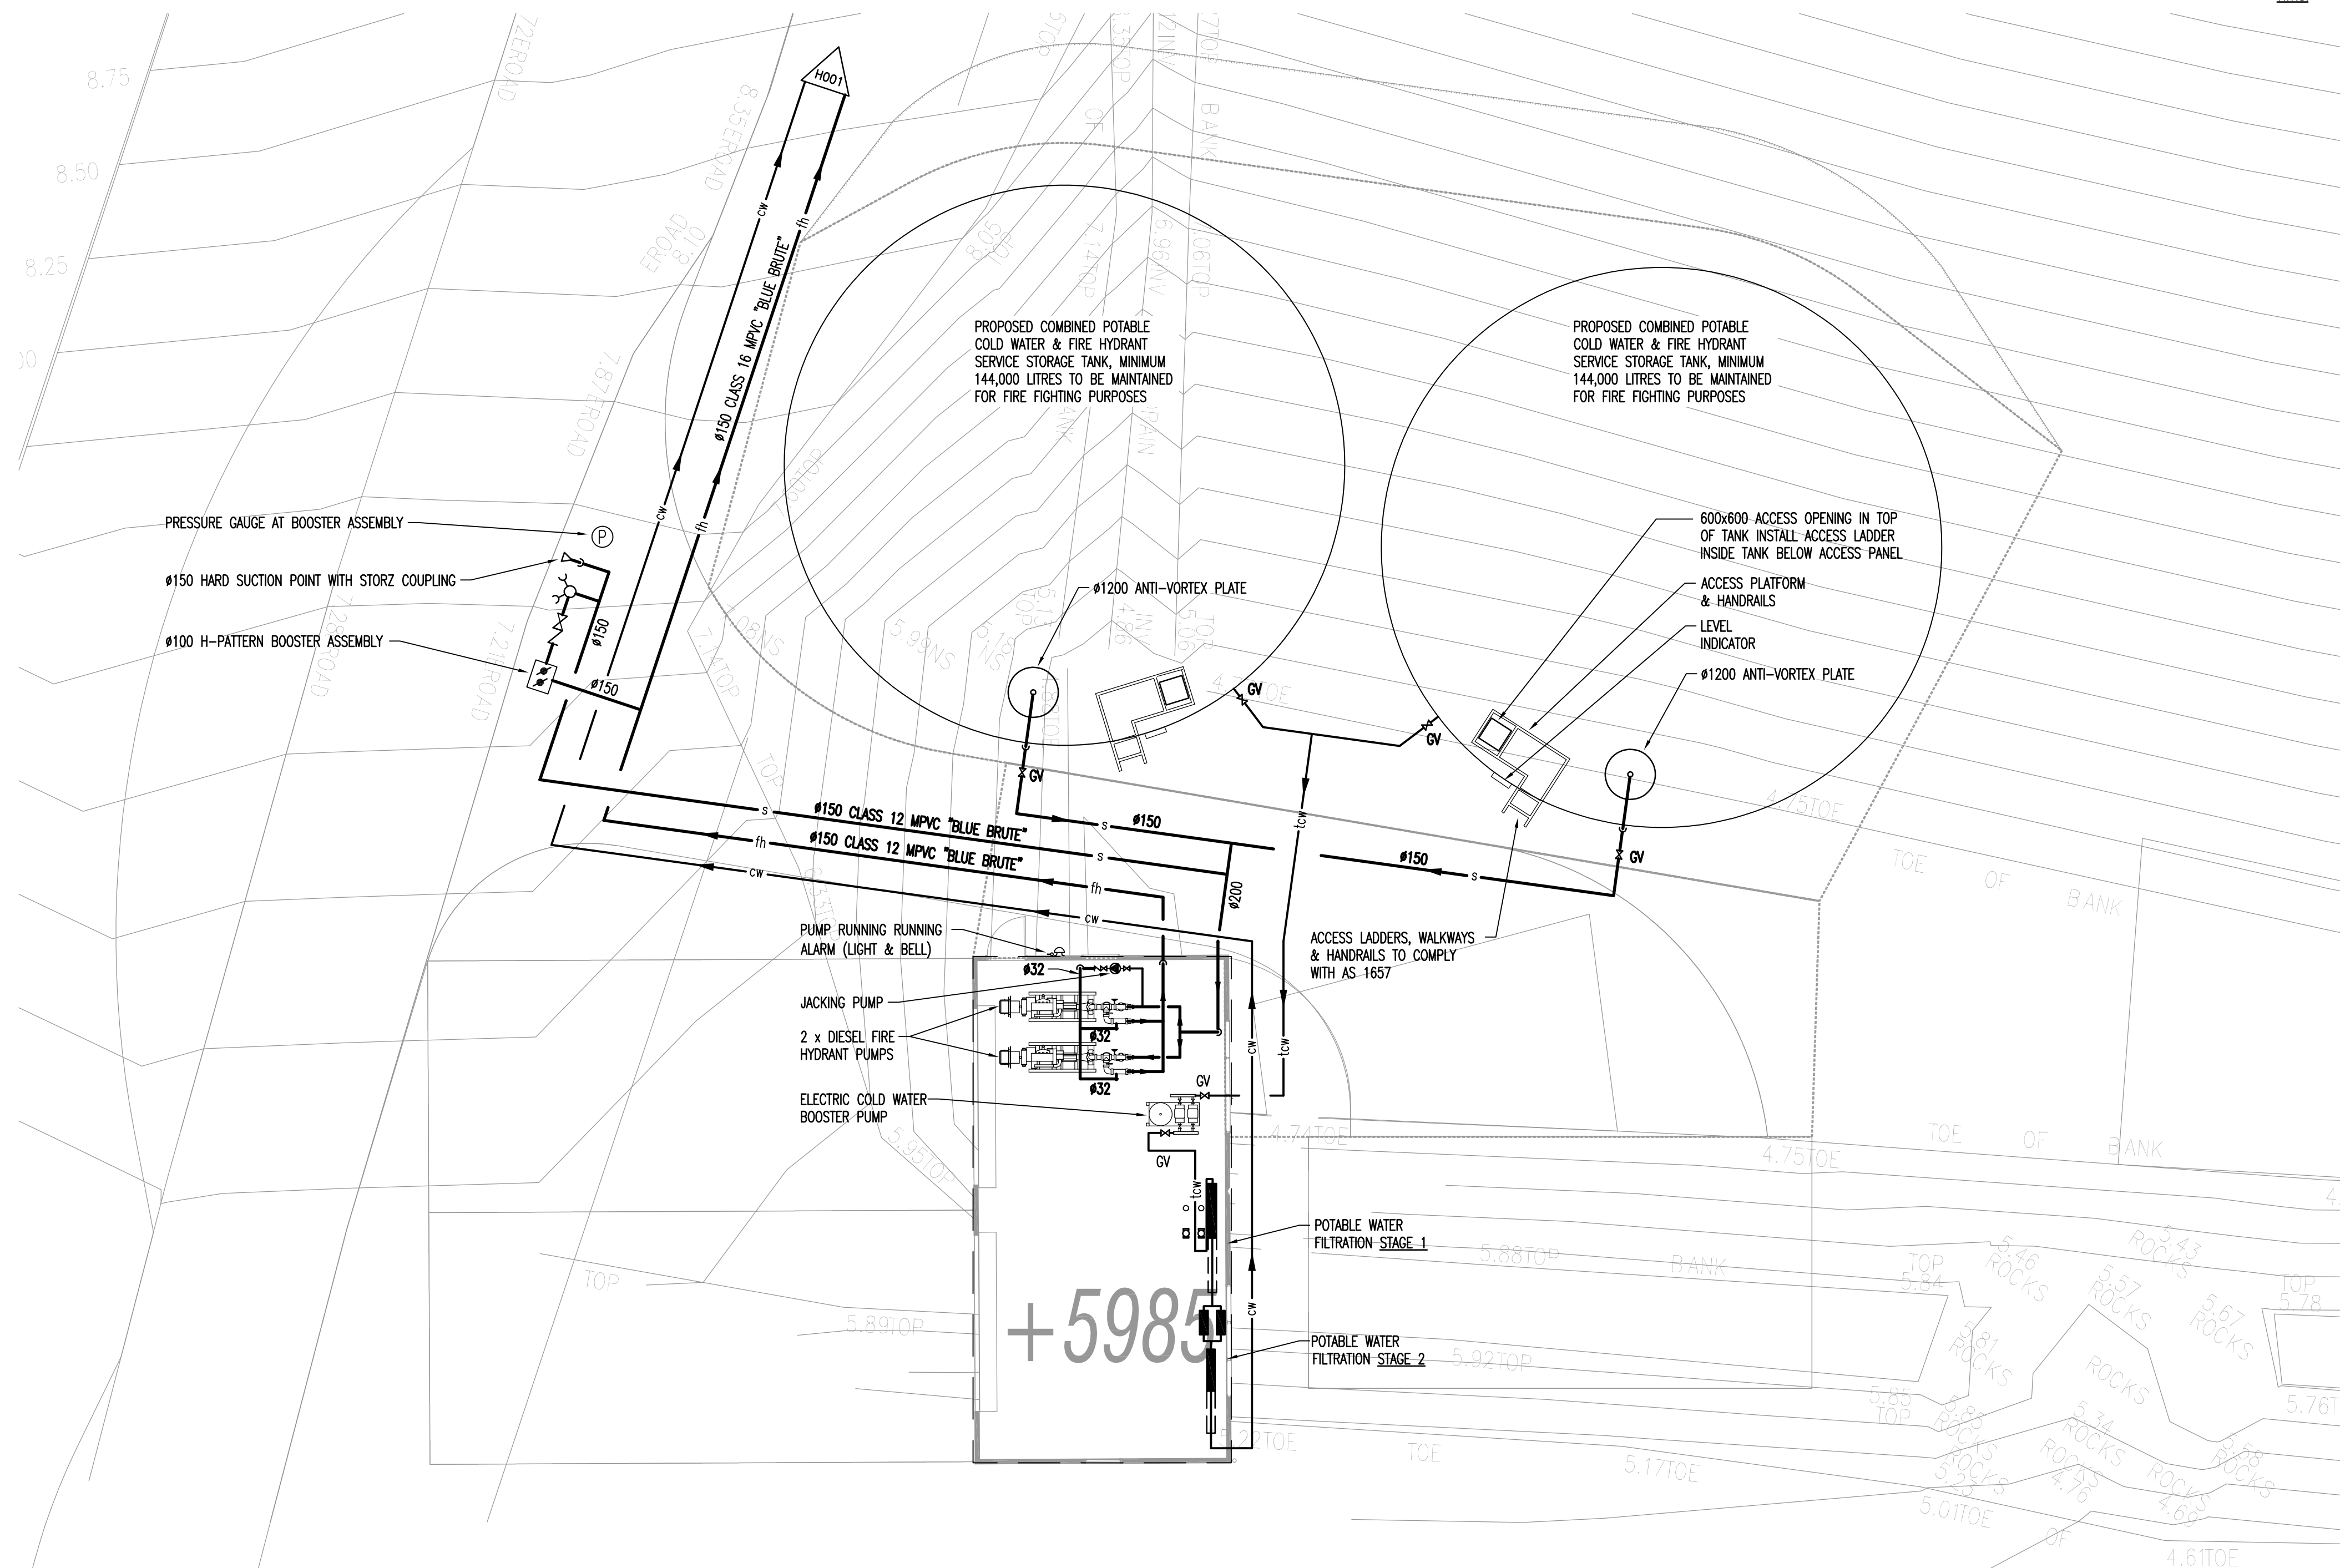

PUMP ROOM & WATER TANK DETAIL

SCALE 1:100

23.09.21	1	ISSUE FOR COUNCIL APPROVAL	A
DATE	No.	AMENDMENT	ISSUE

THESE DRAWINGS, NOTES AND SPECIFICATION ARE ISSUED AS A GENERAL ILLUSTRATION OF WORKS REQUIRED TO BE INSTALLED. THIS DOES NOT REMOVE THE LIABILITY OF THE CONTRACTOR TO ENSURE THAT THE WORKS ARE INSTALLED IN ACCORDANCE WITH THE BCA, AUSTRALIAN STANDARDS AND AUTHORITIES HAVING JURISDICTION. IT IS THE CONTRACTORS RESPONSIBILITY TO ENGAGE A THIRD PARTY CERTIFIER AFTER COMPLETION OF THE WORKS.

THIS DRAWING IS COPYRIGHT AND THE PROPERTY OF GLENN HAIG & PARTNERS

ARCHITECT :
DRA ARCHITECTS PTY LTD
133 PRINCE STREET,
GRAFTON NSW 2460

CLIENT :
COFFS HARBOUR CHRISTIAN
COMMUNITY SCHOOL

PROJECT :
NEW JUNIOR CAMPUS
LOT 2, DP 1194621
BONVILLE STATION ROAD, BONVILLE NSW 2450

**GLENN HAIG
& PARTNERS**
HYDRAULIC + FIRE CONSULTANTS

Coffs Harbour
P: 02 6658 2444
PO Box 192
SAWTELL, NSW, 2452

Sydney
P: 02 9310 1352
PO Box 689
SURRY HILLS, NSW, 2010

office@glennhaig.com.au

TITLE : HYDRAULIC SERVICES

DETAIL SHEET

Date :	APR 2021	Drawn :	NG
Scales :	AS SHOWN @ A1	Checked :	GH
Job No. :	213376	Cod File No. :	213376H101
		Drawing No. :	H101