

DRAWING SCHEDULE				
DRAWING No.	DRAWING NAME	DWG ISSUE DATE	DWG REV.	DWG. REV DATE
A.000	COVER SHEET	20.02.2022	A	
A.010	SITE PLAN	20.02.2022	A	
A.011	DEMOLITION PLAN	20.02.2022	A	
A.012	ROOM SCHEDULE	20.02.2022		
A.013	SITE PLAN WITH AERIAL	20.04.2023		
A.014	LANDSCAPE CONCEPT PLAN	22.05.2023		
A.100	GROUND FLOOR PLAN	23.03.2023	A	
A.101	ROOF PLAN	20.02.2022	A	
A.300	REFLECTED CEILING PLAN	20.02.2022	A	
A.400	SECTIONS	20.02.2022	A	
A.500	ELEVATIONS	20.02.2022	A	
A.1010	COLOURBOARD	20.02.2022		

LOT DESCRIPTION:
Lot 85, DP 1151983
LAWRENCE STREET, INVERELL NSW 2360



Australian Geomagnetic Reference Field Values

Requested			
Latitude	Longitude	Elevation	Date
-29.7747648107° 00.00	151.11637748027° 00.00	0.000 km	2023/02/01
Calculated			
Latitude	Longitude	Elevation	Epoch
-29.7747°	+151.1163°	0.00 km	2023.1376
Magnetic Field Components			
G1 = 15.102 nT			



CONTRACTORS MUST VERIFY ALL DIMENSIONS ON SITE BEFORE COMMENCING ANY WORK OR PREPARING SHOP DRAWINGS

All Architectural drawing sheets to be cross-referenced with other relevant disciplines.

Rev	Description	Date
A		

BUILDER:
HINES CONSTRUCTIONS
A: 96 Keppel Street, Bathurst, NSW 2795
T: 02 6332 1222
E: gobby@hinesconstructions.com.au

CONSULTANT 5:
SMS
acn: 80 158 133 110
po box 480
Murrumbidgee, NSW 2565
t: 0438 11022 f: 0438 2124
e: reception@smscorp.com.au

CONSULTANT 4:
BAO
BAO DESIGN Pty Ltd
62 Danden Road, Bayswater VIC 3150
Mobile: 0412 515 053

CONSULTANT 3:
GLENN HAIG & PARTNERS
COFFS HARBOUR
P: 02 6658 2444 P: 02 9310 1952
PO Box 192 PO Box 489
SARRELL, NSW, 2452 SURRY HILLS, NSW, 2010
HYDRAULIC • FIRE CONSULTANTS office@glennhaig.com.au

CONSULTANT 2:
SPECTRUM
ENGINEERING SOLUTIONS
1 Davis Place, Glenhaven NSW 2156
Phone: (02) 8850 6802
Mobile: 0419 294 533
Email: info@spectrumengineering.com.au

CONSULTANT 1:
ECLIPSE Consulting Engineers Pty Ltd
304/12 Century Cct, Norwest Central, Baulkham Hills NSW 2153
P: 02 9894 8500
M: 0419 64 8500 F: 02 8850 0212
e: info@eclipse-engineers.com.au

DESIGN ARCHITECT:
FACILITY DESIGN GROUP
Architecture & Construction
AQUATIC ■ SPORTS ■ LEISURE ■ CIVIC ■ PROJECT MANAGEMENT
NSW Reg. No. 7168
ABN: 75 063 999 424
e: info@fdg.com.au
w: www.fdg.com.au
p: 02 4446 0777
o: PO Box 62, Crowsnest NSW 2580

CLIENT:
INVERELL SHIRE COUNCIL

PROJECT NAME:
INVERELL AQUATIC CENTRE

FOR DA
PROJECT ADDRESS:
Lot 85, DP 1151983
LAWRENCE STREET, INVERELL NSW 2360

DRAWING TITLE:
COVER SHEET

REVISION:
SHEET ISSUE DATE: 20.02.2022
REVISION DATE:
SCALE: 1:1 @ A1
JOB NO.: W343

PRINT SIZE:
DRAWING NO. REV.
A.000 A


DRAWN BY: AT
CHECKED BY: S. JOHANSSON

COPYRIGHT FACILITY DESIGN GROUP PTY. LIMITED. ALL RIGHTS RESERVED. DO NOT SCALE OFF DRAWINGS. WORK TO FIGURED DIMENSIONS ONLY. VERIFY DIMENSIONS ON SITE PRIOR TO COMMENCING WORK.
NOMINATED ARCHITECT: STEPHEN JOHANSSON - NSW REG No. 7168
30/06/2023 10:57:41 AM

All Architectural drawing sheets to be cross-referenced with other relevant disciplines.

COPYRIGHT FACILITY DESIGN GROUP PTY. LIMITED. ALL RIGHTS RESERVED. DO NOT SCALE OFF DRAWINGS. WORK TO FIGURED DIMENSIONS ONLY. VERIFY DIMENSIONS ON SITE PRIOR TO COMMENCING WORK.

NOMINATED ARCHITECT: STEPHEN JOHANSSON - NSW REG No. 7168

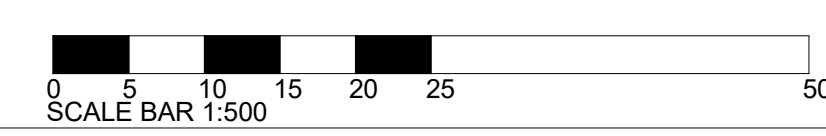


CONTRACTORS MUST VERIFY ALL DIMENSIONS ON SITE BEFORE COMMENCING ANY WORK OR PREPARING SHOP DRAWINGS

All Architectural drawing sheets to be cross-referenced with other relevant disciplines.

Rev	Description	Date
A		

LAWRENCE STREET

EVANS STREET

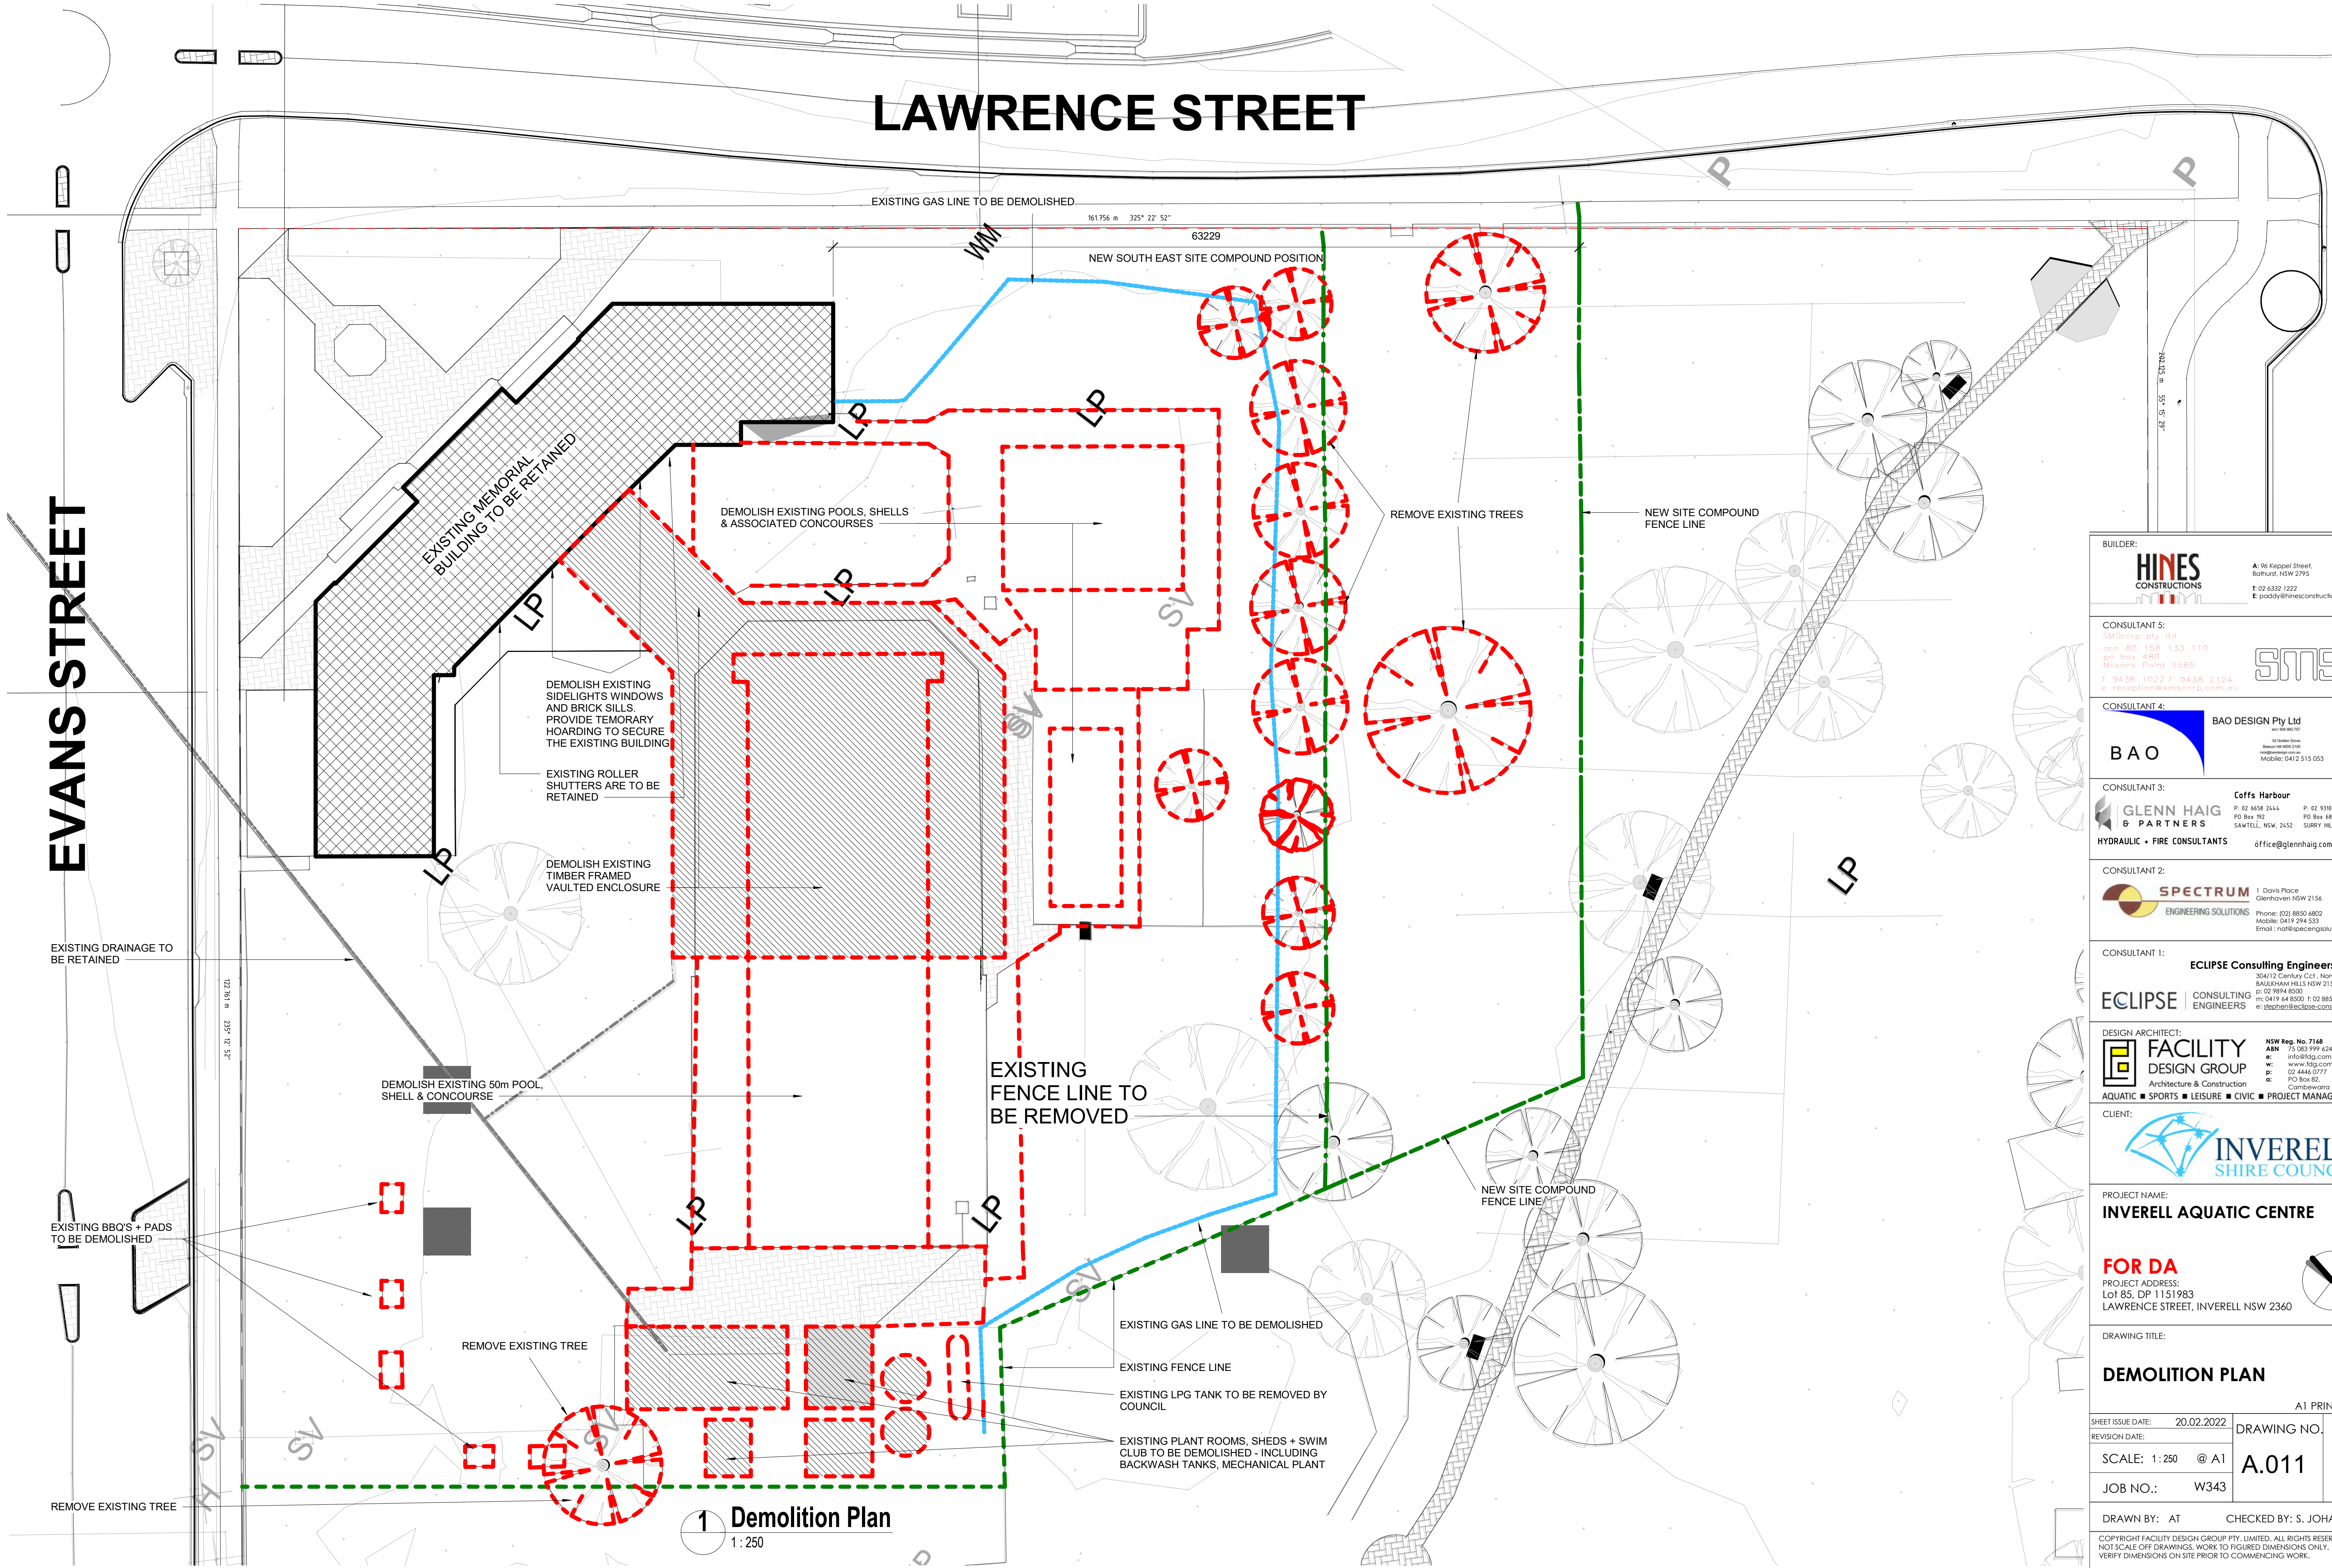

BUILDER:
HINES CONSTRUCTIONS
A: 96 Keppel Street,
Bathurst, NSW 2795
T: 02 6332 1222
E: g.poddy@hinesconstructions.com.au

CONSULTANT 5:
SMS
acn: 80 158 133 110
po box 480 1565
Mileends Point 1565
t: 0438 11022 f: 0438 2124
e: reception@smscorp.com.au

CONSULTANT 4:
BAO
BAO DESIGN Pty Ltd
101 Danden Street
Sydney NSW 2150
Mobile: 0412 515 053

CONSULTANT 3:
GLENN HAIG & PARTNERS
Coffs Harbour
P: 02 6658 2444 P: 02 9310 1952
PO Box 192 PO Box 489
SARTELL, NSW, 2452 SURRY HILLS, NSW, 2159
HYDRAULIC • FIRE CONSULTANTS office@glenalhaig.com.au

CONSULTANT 2:
SPECTRUM
1 Davis Place
Glenhaven NSW 2156
ENGINEERING SOLUTIONS
Phone: (02) 8850 6802 P: 02 8850 0212
Mobile: 0419 294 533 F: 02 8850 0212
Email: info@spectrumengineering.com.au

CONSULTANT 1:
ECLIPSE Consulting Engineers Pty Ltd
304/12 Century Cct - Norwest Central,
BAULKHAM HILLS NSW 2153
P: 02 9894 8500 F: 02 8850 0212
E: info@eclipse-engineers.com.au

DESIGN ARCHITECT:
FACILITY DESIGN GROUP
Architecture & Construction
Aquatic • Sports • Leisure • Civic • Project Management
NSW Reg. No. 7168
ABN: 75 083 999 424
E: info@fdg.com.au
W: www.fdg.com.au
P: 02 4446 0777
PO Box 62,
Cronulla NSW 2230

CLIENT:
INVERELL SHIRE COUNCIL

PROJECT NAME:
INVERELL AQUATIC CENTRE

FOR DA
PROJECT ADDRESS:
Lot 85, DP 1151983
LAWRENCE STREET, INVERELL NSW 2360

DRAWING TITLE:
DEMOLITION PLAN

SHEET ISSUE DATE:	20.02.2022	DRAWING NO.	REV.
REVISION DATE:			
SCALE:	1:250 @ A1	A.011	A
JOB NO.:	W343		


DRAWN BY: AT CHECKED BY: S. JOHANSSON

COPYRIGHT FACILITY DESIGN GROUP PTY. LIMITED. ALL RIGHTS RESERVED. DO NOT SCALE OFF DRAWINGS. WORK TO FIGURED DIMENSIONS ONLY. VERIFY DIMENSIONS ON SITE PRIOR TO COMMENCING WORK.

NOMINATED ARCHITECT: STEPHEN JOHANSSON - NSW REG NO. 7168
30/06/2023 10:58:37 AM


SHEET ISSUE DATE: 20.02.2022		A1 PRINT SIZE	
REVISION DATE:		DRAWING NO.	REV.
SCALE: 1:200 @ A1			
JOB NO.: W343			
DRAWN BY: Author		CHECKED BY: S. JOHANSSON	
COPYRIGHT FACILITY DESIGN GROUP PTY. LIMITED. ALL RIGHTS RESERVED. DO NOT SCALE OFF DRAWINGS. WORK TO FIGURED DIMENSIONS ONLY. VERIFY DIMENSIONS ON SITE PRIOR TO COMMENCING WORK.			
NOMINATED ARCHITECT: TERNER JOHANSSON NEWBEC NO. 71/16			

BUILDER:

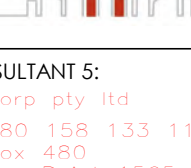

A: 96 Keppel Street,
 Orchard NSW 2795
 E: paddy@hinesconstructions.com.au

CONSULTANT 5:
SMSCorp Pty Ltd
 acn 80 158 133 110
 po box 480
 Milsons Point 1565
 T: 9438 1022 F: 9438 2124
 reception@smscorp.com.au

 

CONSULTANT 4:



BAO DESIGN Pty Ltd
 acn 003 307
 12 Golden Street
 Milsons Point NSW 1565
 info@baodesign.com.au
 002 955 315 053

CONSULTANT 3:



Coffs Harbour
 P: 02 6658 2444 F: 02 9370 1352
 PO Box 195
 Sawtell, NSW, 2452 SURREY HILLS, NSW, 2019
 office@glennhaig.com.au


HYDRAULIC • FIRE CONSULTANTS

CONSULTANT 2:



1 Davis Place
 Glenhaven NSW 2156
 Phone: (02) 8850 4882
 Mobile: 0419 794 633
 Email: info@spe-engineering.com.au

CONSULTANT 1:

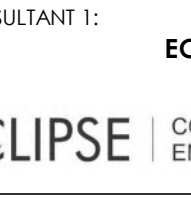

ECLIPSE Consulting Engineers Pty Ltd
 204/112 Century Oaks - Newport Central
 BAKEWELL HILLS NSW 2153
 P: 02 9894 8500
 F: 02 9414 84 8500 F: 02 8850 0212
 e: jsp@eclipse-engineers.com.au

DESIGN ARCHITECT:



FACILITY DESIGN GROUP
 Architecture & Construction
 AQUATIC • SPORTS • LEISURE • CIVIC • PROJECT MANAGEMENT

NSW Reg. No. 7168
ABN 75 083 999 624
 e: info@fdg.com.au
 w: www.fdg.com.au
 P: 02 4448 4800
 F: 02 906 862
 Campbelltown NSW 2540

CLIENT:



PROJECT NAME:
INVERELL AQUATIC CENTRE

FOR DA

PROJECT ADDRESS:
Lot 85, DP 1151983
LAWRENCE STREET, INVERELL NSW 2360




DRAWING TITLE:			
ROOM SCHEDULE			
		A1 PRINT SIZE	
HEET ISSUE DATE:	20.02.2022	DRAWING NO.	REV.
EVISION DATE:			
SCALE: 1 : 200	@ A1		
JOB NO.:	W343		
DRAWN BY: Author		CHECKED BY: S. JOHANSSON	

COPYRIGHT FACILITY DESIGN GROUP PTY. LIMITED. ALL RIGHTS RESERVED. DO NOT SCALE OFF DRAWINGS. WORK TO FIGURED DIMENSIONS ONLY. VERIFY DIMENSIONS ON SITE PRIOR TO COMMENCING WORK.

NOMINATED ARCHITECT: STEPHEN JOHANSSON - NSW REG No. 7168



1 Site Plan with Aerial
1:500

 

CONTRACTORS MUST VERIFY ALL DIMENSIONS ON SITE BEFORE COMMENCING ANY WORK OR PREPARING SHOP DRAWINGS

All Architectural drawing sheets to be cross-referenced with other relevant disciplines.

Rev	Description	Date
-----	-------------	------

BUILDER:
HINES CONSTRUCTIONS
A: 96 Keppel Street,
Bathurst, NSW 2795
T: 02 6332 1222
E: goday@hinesconstructions.com.au

CONSULTANT 5:
SMS
acn: 80 158 133 110
po: box 480 1565
Murrumbidgee, NSW 2565
t: 0438 1022 f: 0438 2124
e: reception@smscorp.com.au

CONSULTANT 4:
BAO
BAO DESIGN Pty Ltd
62 Danden Street
Bathurst NSW 2795
Mobile: 0412 515 053

CONSULTANT 3:
GLENN HAIG & PARTNERS
Coffs Harbour
P: 02 6658 2444 P: 02 9310 1952
PO Box 192 PO Box 489
SARTELL, NSW, 2452 SURRY HILLS, NSW, 2019
HYDRAULIC • FIRE CONSULTANTS office@glennhaig.com.au

CONSULTANT 2:
SPECTRUM
ENGINEERING SOLUTIONS
1 Davis Place
Glenhaven NSW 2156
Phone: (02) 8850 6802 P: 02 8850 0212
Mobile: 0419 294 533 E: info@specengsolutions.com.au

CONSULTANT 1:
ECLIPSE Consulting Engineers Pty Ltd
304/12 Century Cct, Norwest Central,
BAULKHAM HILLS NSW 2153
P: 02 9894 8500
M: 0419 64 8500 F: 02 8850 0212
e: info@eclipse-engineers.com.au

DESIGN ARCHITECT:
FACILITY DESIGN GROUP
Architecture & Construction
AQUATIC ■ SPORTS ■ LEISURE ■ CIVIC ■ PROJECT MANAGEMENT
NSW Reg. No. 7168
ABN: 75 063 999 424
E: info@fdg.com.au
W: www.fdg.com.au
P: 02 4446 0777
PO Box 62,
Cronulla NSW 2540

CLIENT:
INVERELL SHIRE COUNCIL

PROJECT NAME:
INVERELL AQUATIC CENTRE



FOR DA
PROJECT ADDRESS:
Lot 85, DP 1151983
LAWRENCE STREET, INVERELL NSW 2360

DRAWING TITLE:
SITE PLAN WITH AERIAL


REVISION:
DRAWING NO. REV.
A.013

DRAWN BY: Author **CHECKED BY:** S. JOHANSSON

COPYRIGHT FACILITY DESIGN GROUP PTY. LIMITED. ALL RIGHTS RESERVED. DO NOT SCALE OFF DRAWINGS. WORK TO FIGURED DIMENSIONS ONLY. VERIFY DIMENSIONS ON SITE PRIOR TO COMMENCING WORK.
NOMINATED ARCHITECT: STEPHEN JOHANSSON - NSW REG NO. 7168
30/06/2023 11:01:03 AM

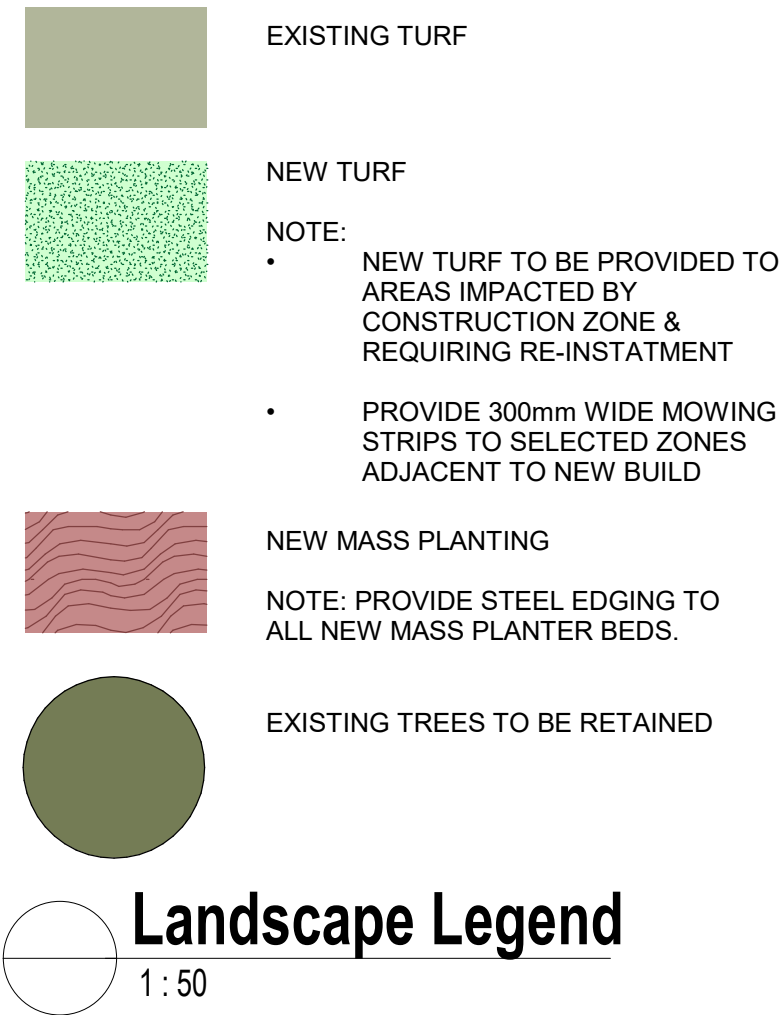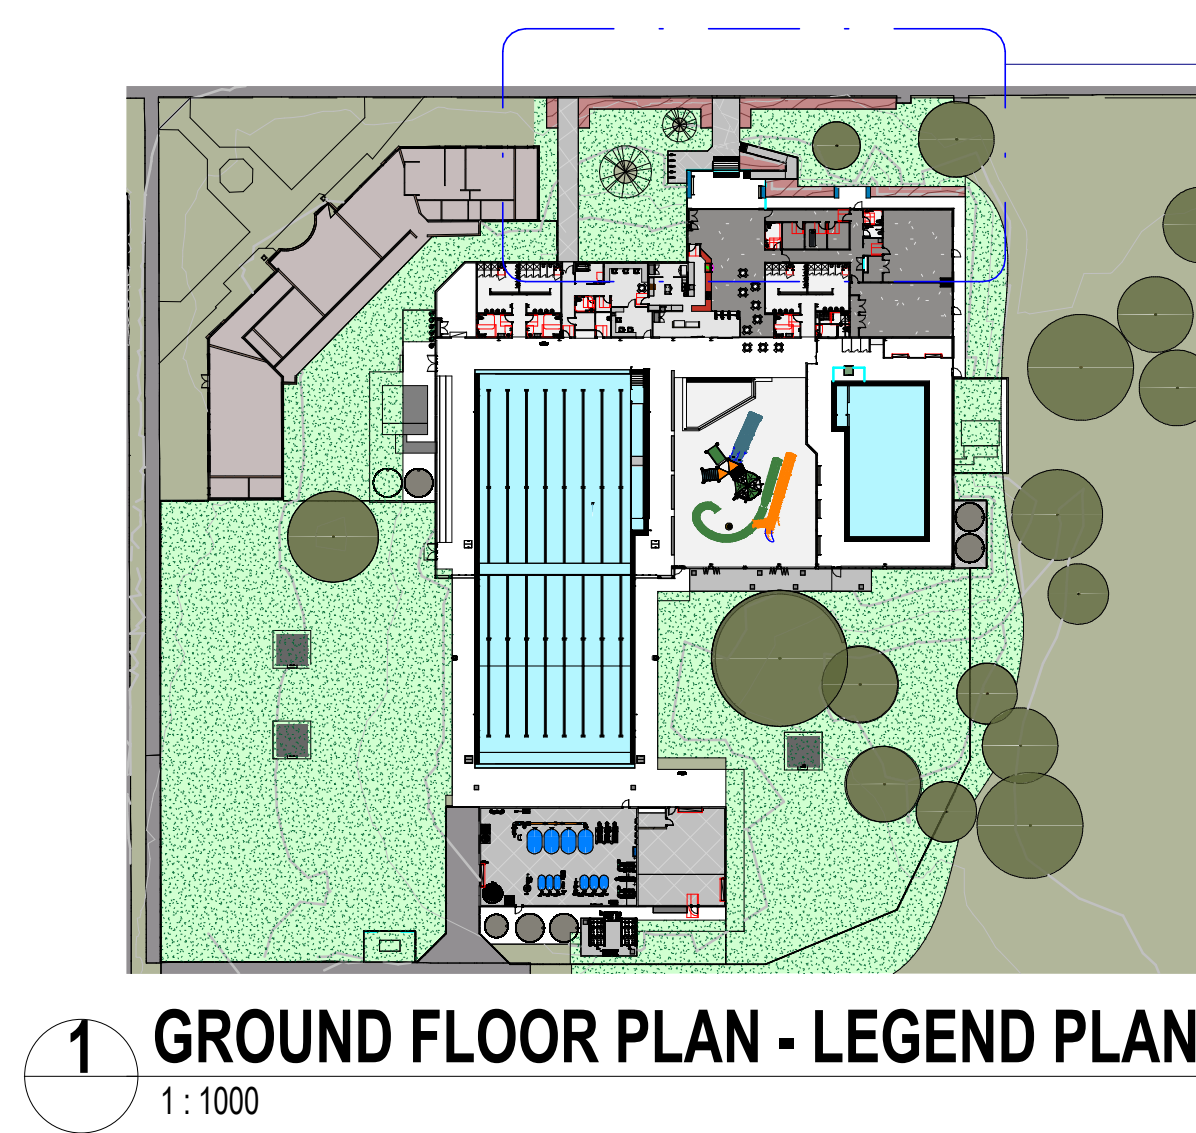

Image/Key	Botanical Name	Common Name	Mature Height (m)	Mature Spread (m)	Pot Size
Feature Trees					
AR	 Acer Rubrum	Red Maple	>12	>9	75L
MS	 Magnolia - soulangeana	Pink Magnolia	5	4	75L
Mass Planted Groundcovers					
	 Auge australis	Australian Bugle	0.5	0.3	200mm
	 Atriplex semibaccata	Creeping Saltbush	0.4	1	200mm
	 Banksia spinulosa	Birthday Candles	0.5	1	200mm
	 Bubbia bulbosa	Bubbia Lily	0.5	0.4	200mm
	 Chrysanthemum apiculatum	Yellow Buttons	0.3 - 1	0.5-1.5	200mm
	 Elaeagnus nitens	Climbing Saltbush	0.3	1	200mm
	 Helichrysum bracteatum	Strawflower	0.3	0.3	200mm
	 Isotoma medeolae	Showy Isotoma	0.3	0.3	200mm
	 Myoporum parvifolium	Creeping Boobialla	0.4	1.5	200mm
	 Rhamnus spinescens	Thorny Saltbush	0.3	2	200mm
Turf					
	 Pennisetum clandestinum	Kikuyu			

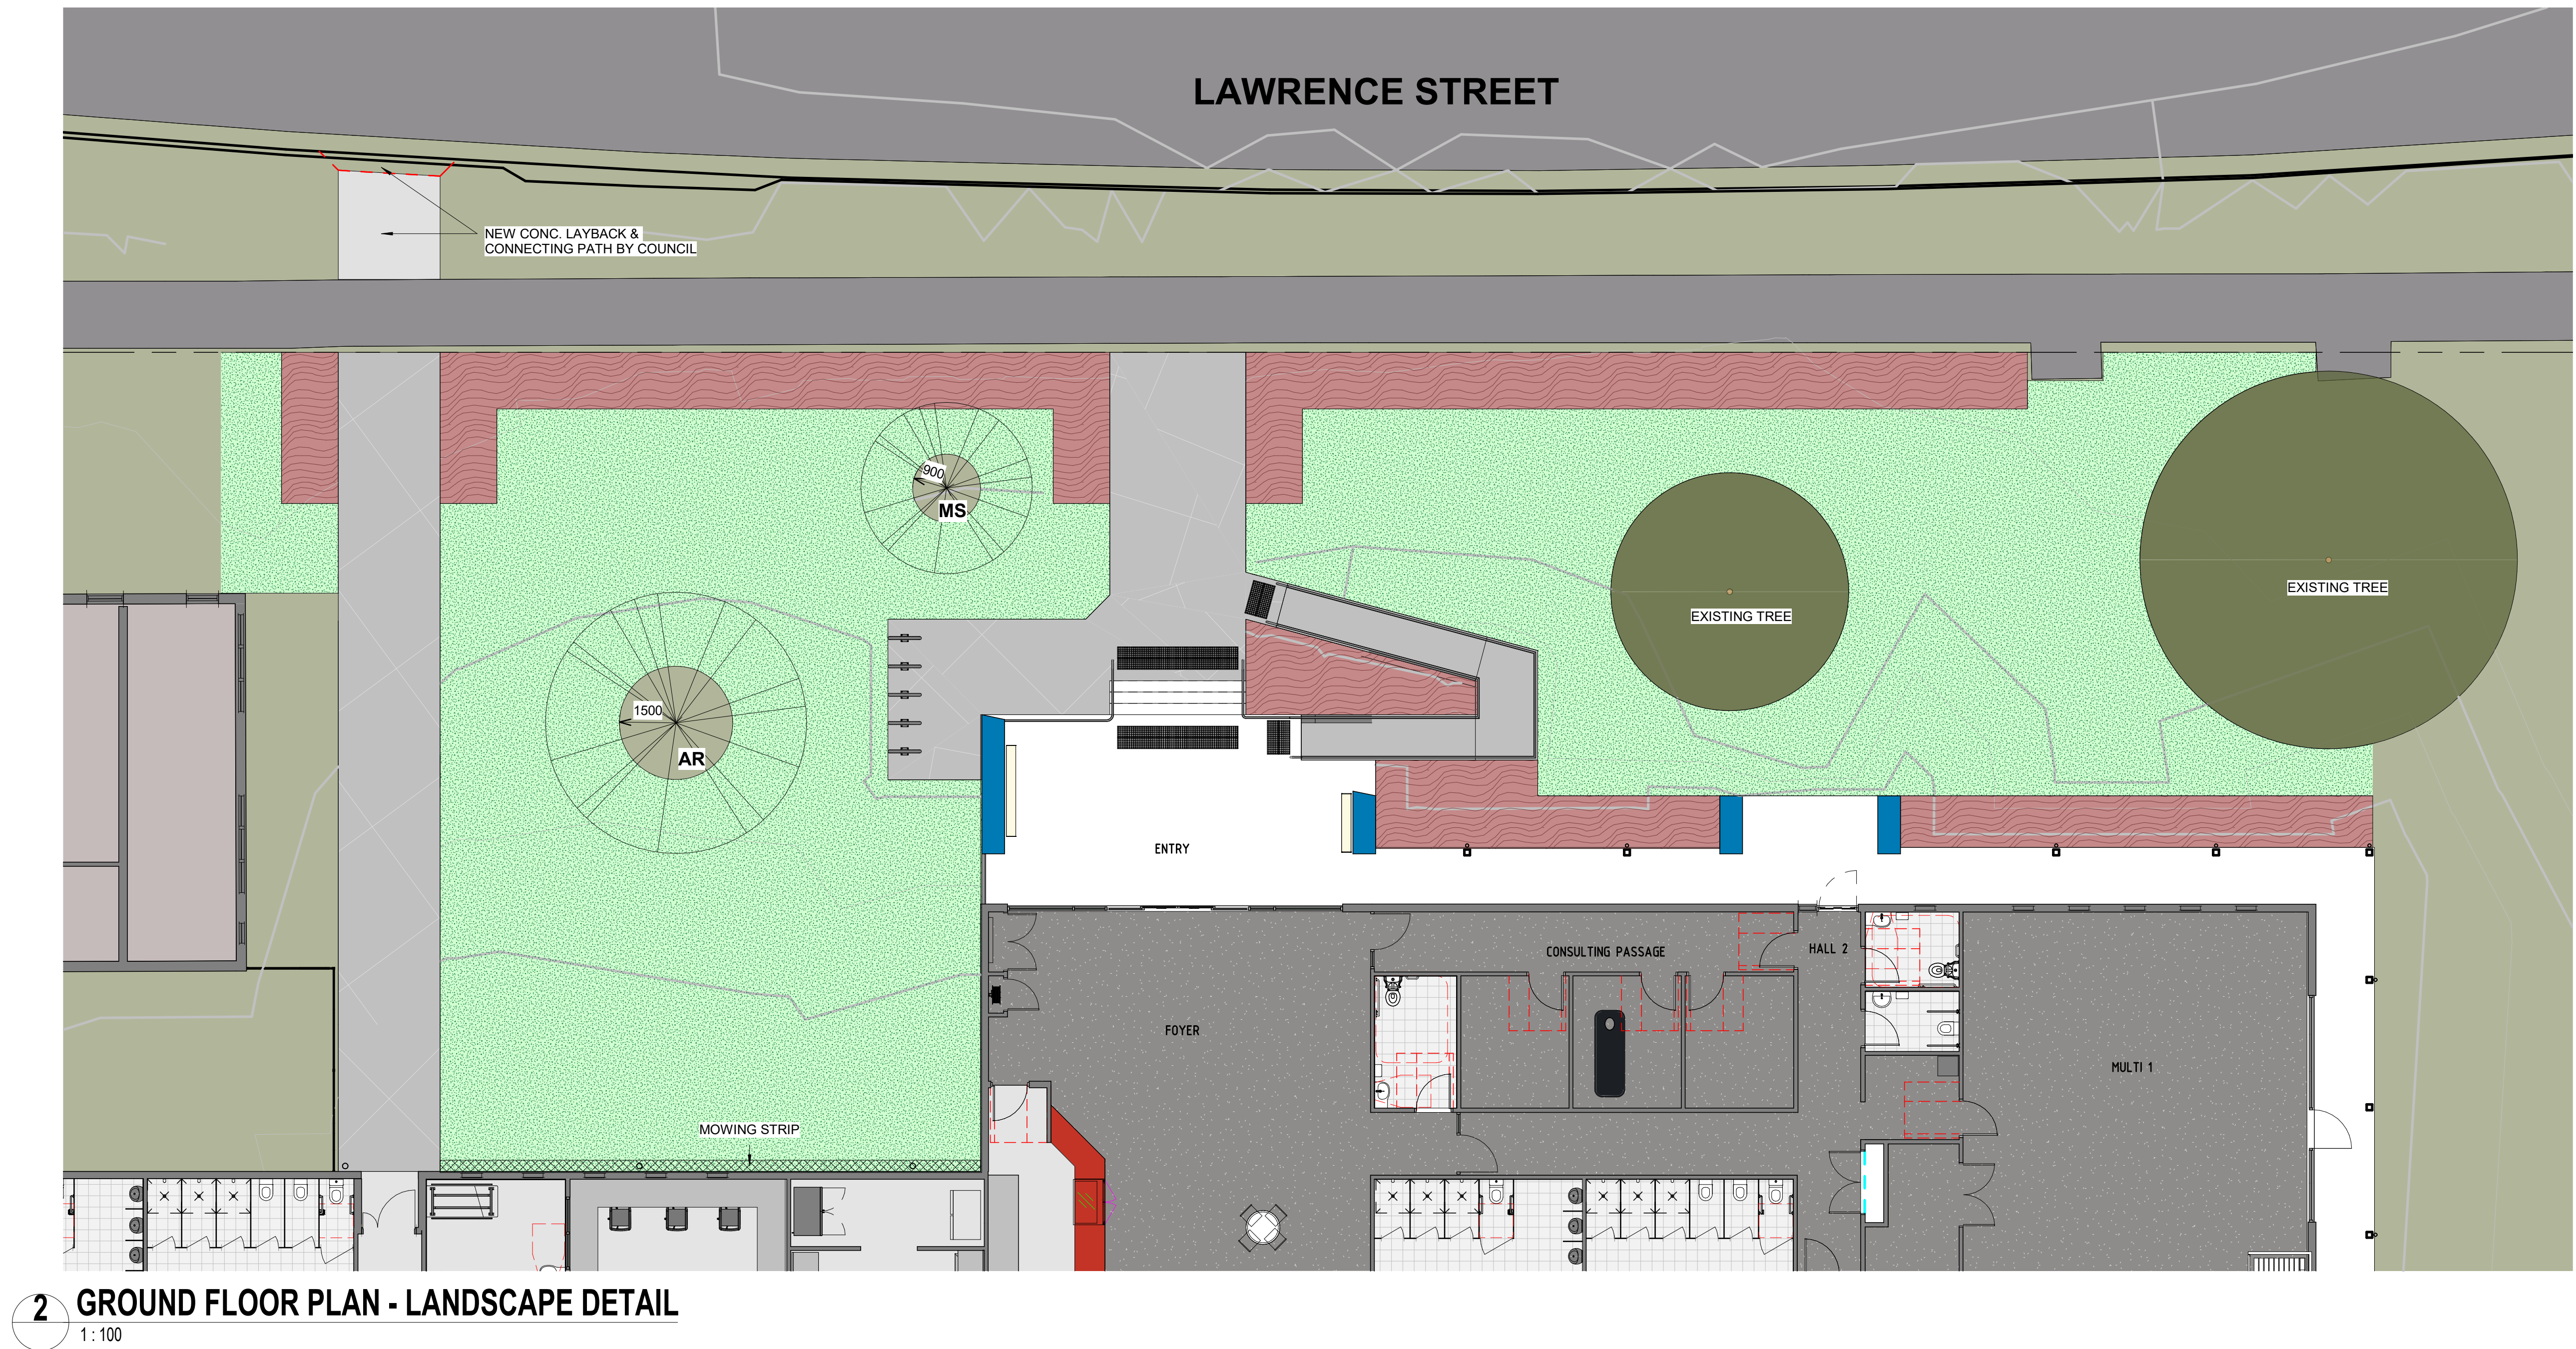

CONTRACTORS MUST VERIFY ALL DIMENSIONS ON SITE BEFORE COMMENCING ANY WORK OR PREPARING SHOP DRAWINGS

All Architectural drawing sheets to be cross-referenced with other relevant disciplines.

Rev	Description	Date
-----	-------------	------

BUILDER:

HINES CONSTRUCTIONS

A: 96 Keppel Street,
Bathurst, NSW 2795
T: 02 6332 1222
E: goday@hinesconstructions.com.au

CONSULTANT 5:

SMS

acn: 80 158 133 110
po: box 480
Mileena Point 1565
t: 0438 1022 f: 0438 2124
e: reception@smscorp.com.au

CONSULTANT 4:

BAO

BAO DESIGN Pty Ltd

62 Danden Street
Bentley NSW 2155
Mobile: 0412 515 053

CONSULTANT 3:

GLENN HAIG & PARTNERS

Coffs Harbour

P: 02 6658 2444 P: 02 9310 1952
PO Box 192 PO Box 489
SANTILL, NSW, 2452 SURRY HILLS, NSW, 2030

HYDRAULIC • FIRE CONSULTANTS office@glennhaig.com.au

CONSULTANT 2:

SPECTRUM

1 Davis Place
Glenhaven NSW 2156

Phone: (02) 8850 6802
Mobile: 0419 294 533
Email: noli@spectrumdesign.com.au

CONSULTANT 1:

ECLIPSE Consulting Engineers Pty Ltd

304/12 Century Cct - Norwest Central,
BAULKHAM HILLS NSW 2153
P: 02 9894 8500
M: 0419 64 8500 F: 02 8850 0212
E: info@eclipse-engineers.com.au

DESIGN ARCHITECT:

FACILITY DESIGN GROUP

Architecture & Construction
AQUATIC ■ SPORTS ■ LEISURE ■ CIVIC ■ PROJECT MANAGEMENT

NSW Reg. No. 7168
ABN: 75 063 999 424
E: info@fdg.com.au
W: www.fdg.com.au
P: 02 4446 0777
PO Box 62,
Combarawa NSW 2540

CLIENT:

INVERELL SHIRE COUNCIL

PROJECT NAME:

INVERELL AQUATIC CENTRE

FOR DA

PROJECT ADDRESS:
Lot 85, DP 1151983
LAWRENCE STREET, INVERELL NSW 2360

DRAWING TITLE:

LANDSCAPE CONCEPT PLAN

SHEET ISSUE DATE: 22.05.2023
REVISION DATE:

SCALE: As indicated @ A1


JOB NO.: W343

A1 PRINT SIZE
DRAWING NO. REV.
A.014

DRAWN BY: Author CHECKED BY: S. JOHANSSON

COPYRIGHT FACILITY DESIGN GROUP PTY. LIMITED. ALL RIGHTS RESERVED. DO NOT SCALE OFF DRAWINGS. WORK TO FIGURED DIMENSIONS ONLY. VERIFY DIMENSIONS ON SITE PRIOR TO COMMENCING WORK.

NOMINATED ARCHITECT: STEPHEN JOHANSSON - NSW REG No. 7168
30/06/2023 11:02:01 AM

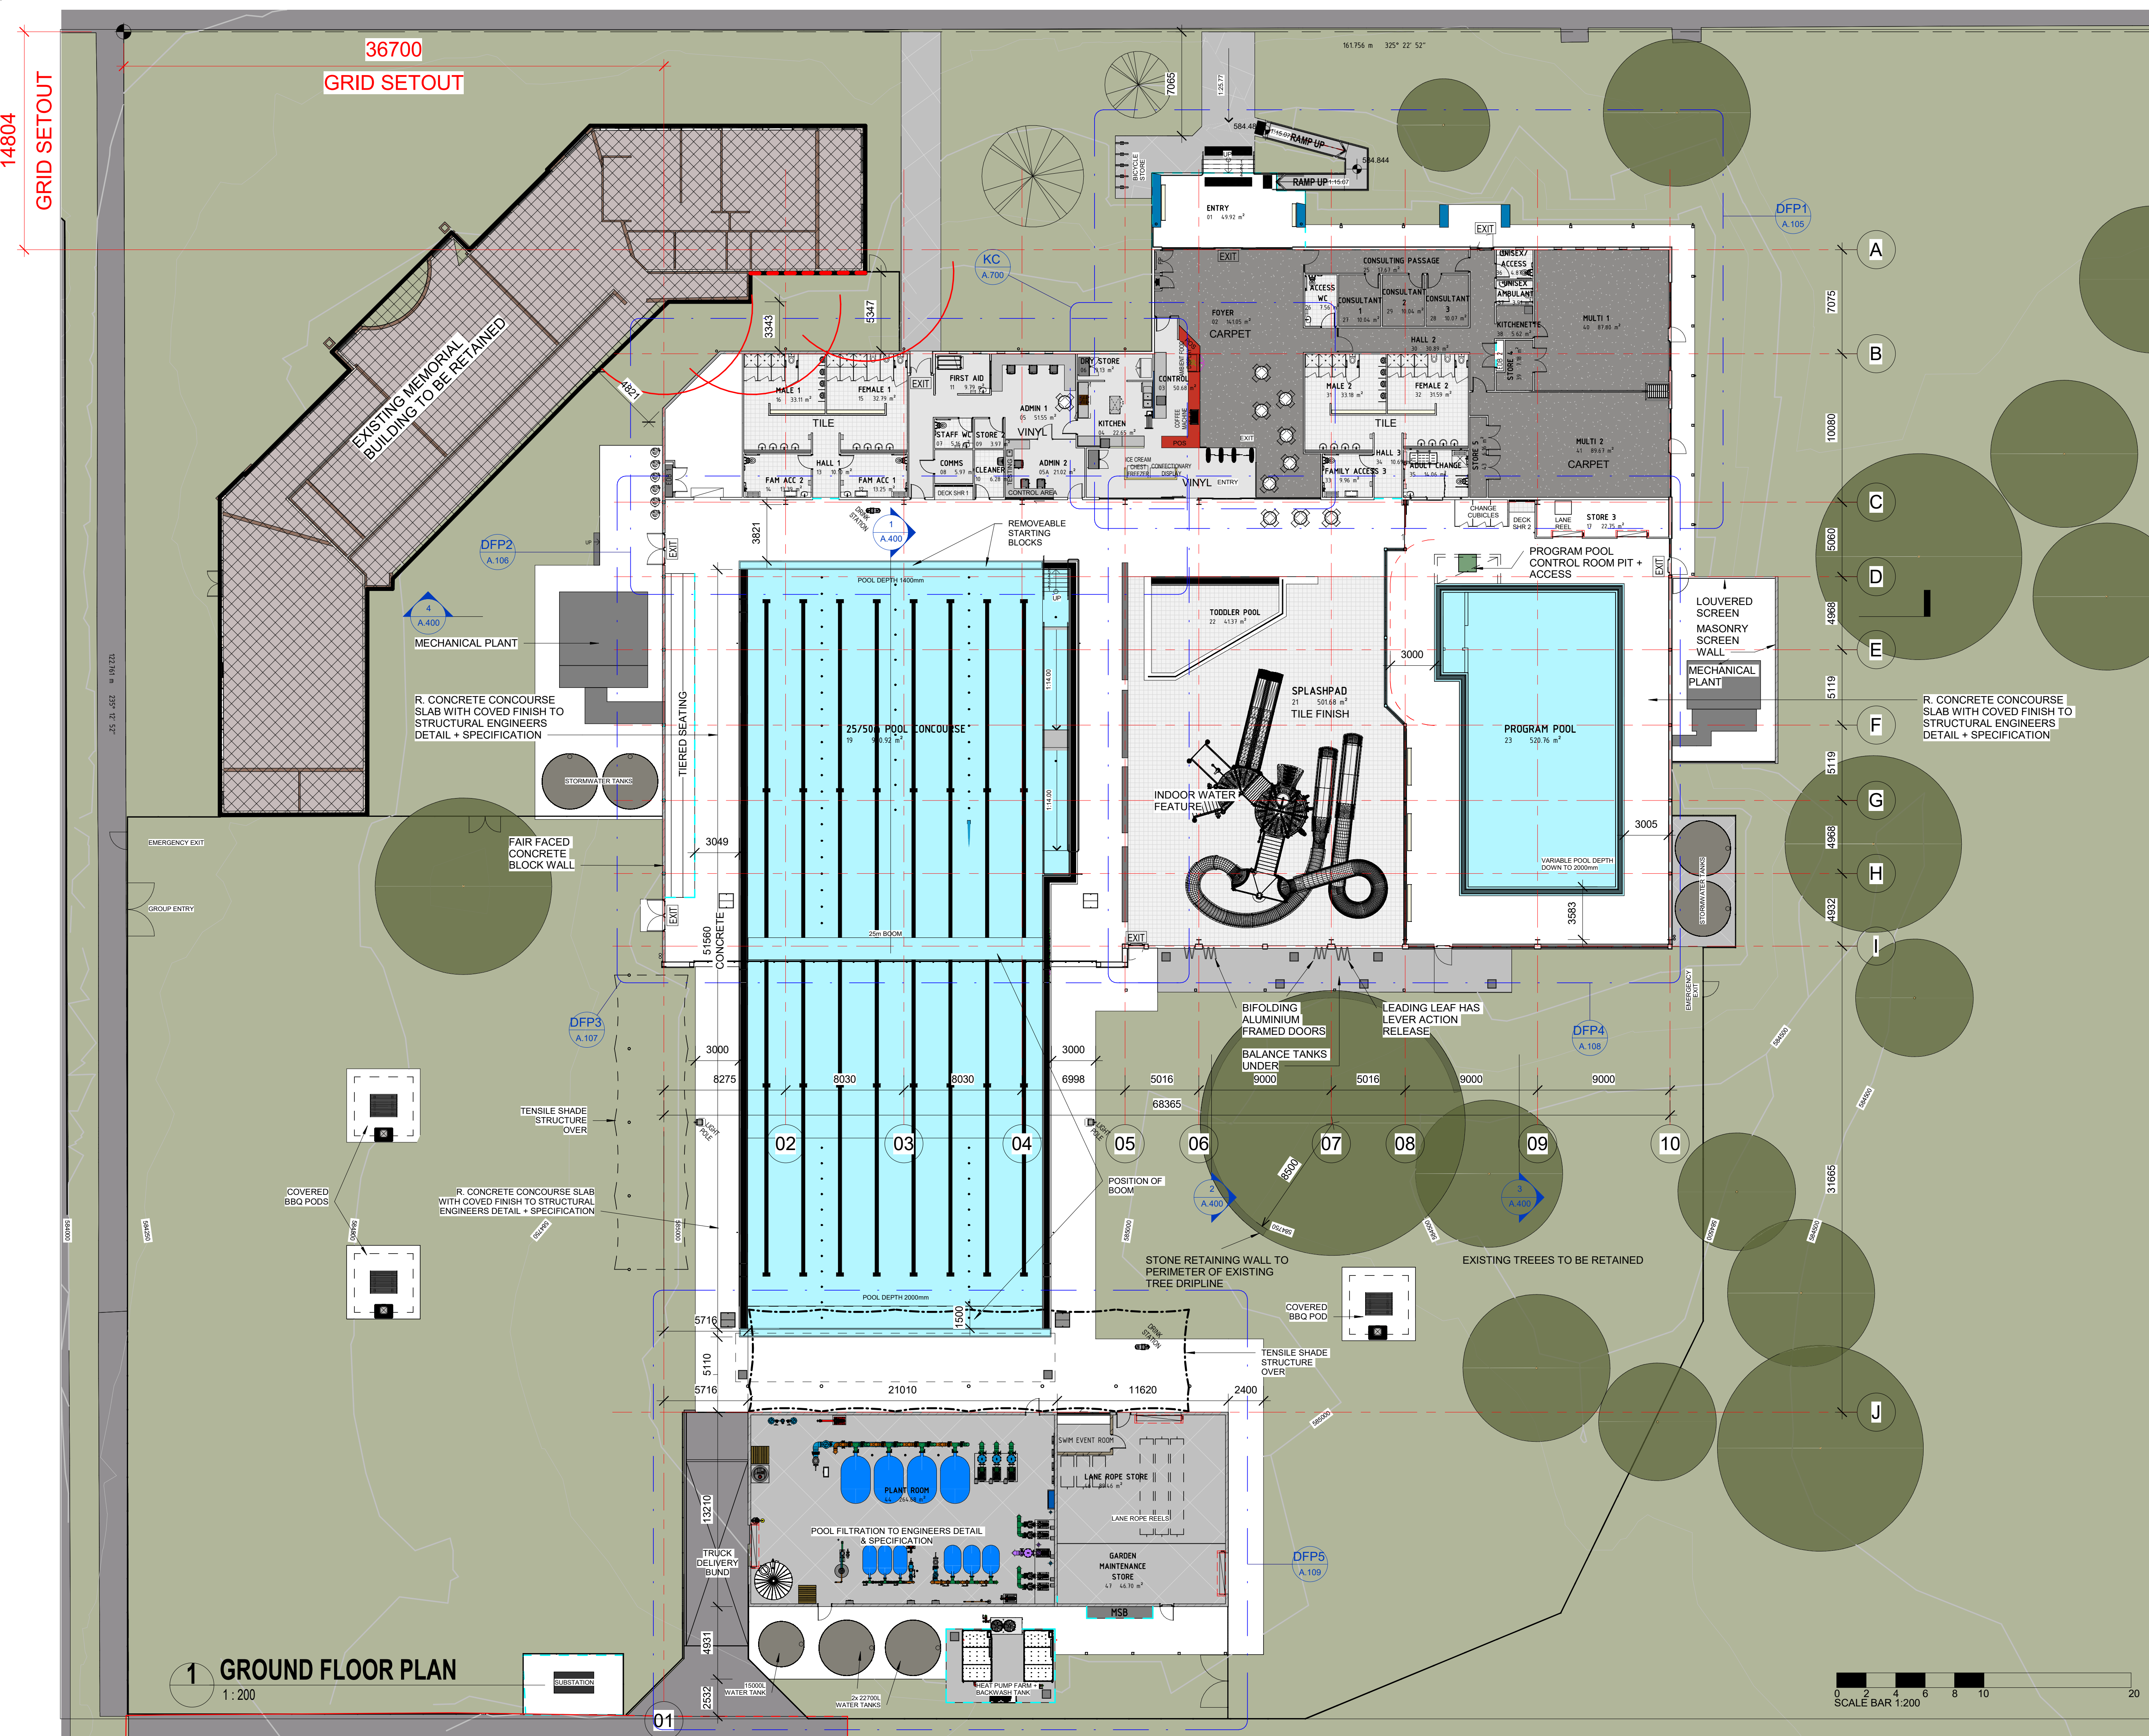

CONTRACTORS MUST VERIFY ALL DIMENSIONS ON SITE BEFORE COMMENCING ANY WORK OR PREPARING SHOP DRAWINGS

All Architectural drawing sheets to be cross-referenced with other relevant disciplines.

Rev	Description	Date
A		

BUILDER:

HINES
CONSTRUCTIONS

A: 96 Keppel Street,
Bathurst, NSW 2795
T: 02 6332 1222
E: g.paddy@hinesconstructions.com.au

CONSULTANT 5:

20/06/2023 rev 118
acn: 80 158 133 110
po box 480
Murrumbidgee, NSW 2565
t: 0438 1022 f: 0438 2124
e: reception@smcgroup.com.au

SMS

CONSULTANT 4:

BAO BAO DESIGN Pty Ltd

52 Danden Street
Bathurst NSW 2795
t: 02 6332 1222
Mobile: 0412 515 053

CONSULTANT 3:

GLENN HAIG & PARTNERS Cooffs Harbour

P: 02 6658 2444 P: 02 9310 1952
PO Box 192 PO Box 689
SANTILL, NSW, 2452 SURRY HILLS, NSW, 2030
HYDRAULIC • FIRE CONSULTANTS office@glennhaig.com.au

CONSULTANT 2:

SPECTRUM 1 Davis Place
Glenhaven NSW 2156

ENGINEERING SOLUTIONS Phone: (02) 8850 6802
Mobile: 0419 294 533
Email: nabi@spectrumsolutions.com.au

CONSULTANT 1:

ECLIPSE ECLIPSE Consulting Engineers Pty Ltd

304/12 Century Cct, Norwest Central,
BAURKHAM HILLS NSW 2153
P: 02 9894 8500
M: 0419 64 8500 F: 02 8850 0212
E: info@eclipse-engineers.com.au

DESIGN ARCHITECT:

FACILITY DESIGN GROUP NSW Reg. No. 7168

Architecture & Construction
AQUATIC ■ SPORTS ■ LEISURE ■ CIVIC ■ PROJECT MANAGEMENT

ABN: 75 063 999 424
E: info@fdg.com.au
W: www.fdg.com.au
P: 02 4446 0777
PO Box 62,
Cammeray NSW 2050

CLIENT:

INVERELL SHIRE COUNCIL

PROJECT NAME:

INVERELL AQUATIC CENTRE

FOR DA

PROJECT ADDRESS:
Lot 85, DP 1151983
LAWRENCE STREET, INVERELL NSW 2360

DRAWING TITLE:


GROUND FLOOR PLAN

A1 PRINT SIZE

SHEET ISSUE DATE: 23.03.2023	DRAWING NO. REV.
REVISION DATE:	A.100 A
SCALE: 1:200 @ A1	
JOB NO.: W343	
DRAWN BY: AT	CHECKED BY: S. JOHANSSON

COPYRIGHT FACILITY DESIGN GROUP PTY. LIMITED. ALL RIGHTS RESERVED. DO NOT SCALE OFF DRAWINGS. WORK TO FIGURED DIMENSIONS ONLY. VERIFY DIMENSIONS ON SITE PRIOR TO COMMENCING WORK.

NOMINATED ARCHITECT: STEPHEN JOHANSSON - NSW REG NO. 7168
30/06/2023 11:04:02 AM

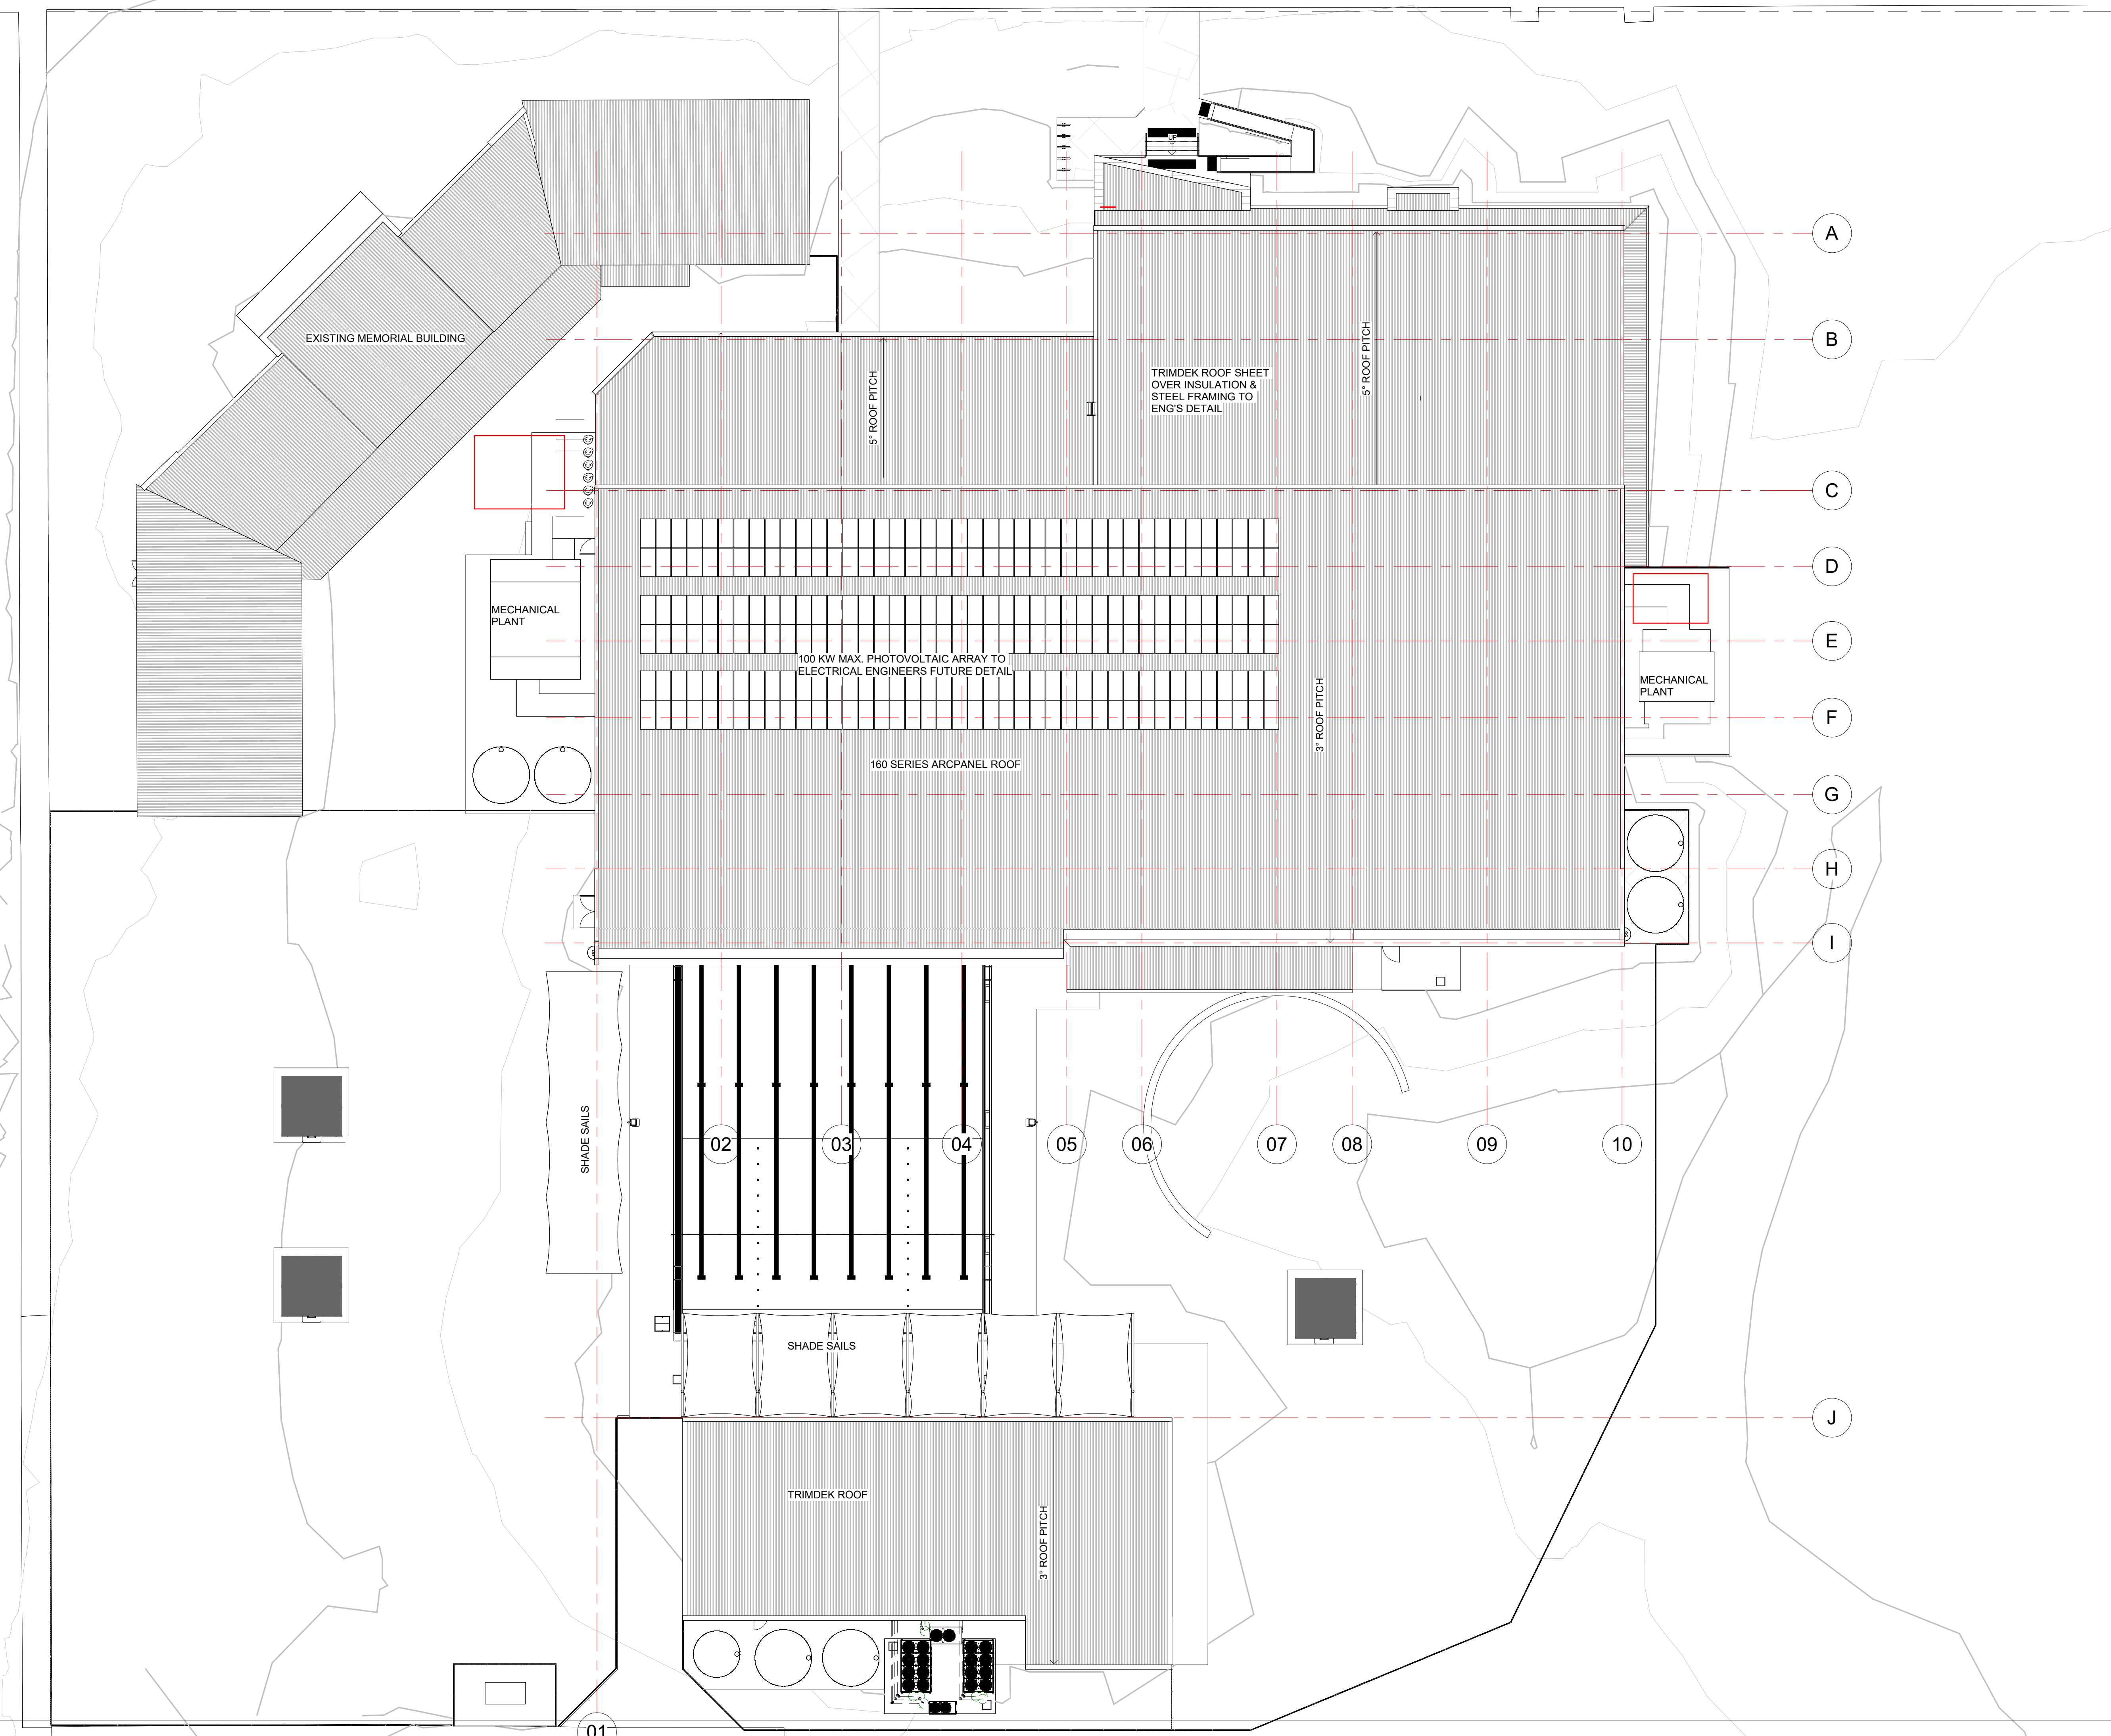

CONTRACTORS MUST VERIFY ALL DIMENSIONS ON SITE BEFORE COMMENCING ANY WORK OR PREPARING SHOP DRAWINGS

All Architectural drawing sheets to be cross-referenced with other relevant disciplines.

Rev	Description	Date
A		

BUILDER:

HINES CONSTRUCTIONS

A: 96 Keppel Street,
Bathurst, NSW 2795
T: 02 6332 1222
E: gobby@hinesconstructions.com.au

CONSULTANT 5:

SMS

20/06/2023 10:11
acn: 80 158 133 110
po box 480
Mileends Point 1565
t: 0438 1022 f: 0438 2124
e: reception@smscorp.com.au

CONSULTANT 4:

BAO BAO DESIGN Pty Ltd

52 Danden Road
Bayswater VIC 3150
Phone: 0412 515 053
Mobile: 0412 515 053

CONSULTANT 3:

GLENN HAIG & PARTNERS Coffs Harbour

P: 02 6658 2444 P: 02 9310 1952
PO Box 192 PO Box 489
SARTELL, NSW, 2452 SURRY HILLS, NSW, 2019
HYDRAULIC • FIRE CONSULTANTS office@glennhaig.com.au

CONSULTANT 2:

SPECTRUM 1 Davis Place
Glenhaven NSW 2156

ENGINEERING SOLUTIONS
Phone: (02) 8850 6802
Mobile: 0419 294 533
Email: noli@spectrum-solutions.com.au

CONSULTANT 1:

ECLIPSE Consulting Engineers Pty Ltd

304/12 Century Cct - Norwest Central,
BAULKHAM HILLS NSW 2153
P: 02 9894 8500
M: 0419 64 8500 F: 02 8850 0212
E: info@eclipse-engineers.com.au

DESIGN ARCHITECT:

FACILITY DESIGN GROUP NSW Reg. No. 7168
ABN: 75 083 999 424
E: info@fdg.com.au
W: www.fdg.com.au
P: 02 4446 0777
PO Box 62,
Combeburra NSW 2540
AQUATIC ■ SPORTS ■ LEISURE ■ CIVIC ■ PROJECT MANAGEMENT

CLIENT:

INVERELL SHIRE COUNCIL

PROJECT NAME:

INVERELL AQUATIC CENTRE

FOR DA

PROJECT ADDRESS:
Lot 85, DP 1151983
LAWRENCE STREET, INVERELL NSW 2360

DRAWING TITLE:

ROOF PLAN


A1 PRINT SIZE

SHEET ISSUE DATE: 20.02.2022	DRAWING NO. REV.
REVISION DATE:	
SCALE: 1:200 @ A1	A.101 A
JOB NO.: W343	


DRAWN BY: Author CHECKED BY: S. JOHANSSON

COPYRIGHT FACILITY DESIGN GROUP PTY. LIMITED. ALL RIGHTS RESERVED. DO NOT SCALE OFF DRAWINGS. WORK TO FIGURED DIMENSIONS ONLY. VERIFY DIMENSIONS ON SITE PRIOR TO COMMENCING WORK.


NOMINATED ARCHITECT: STEPHEN JOHANSSON - NSW REG No. 7168
30/06/2023 11:05:00 AM

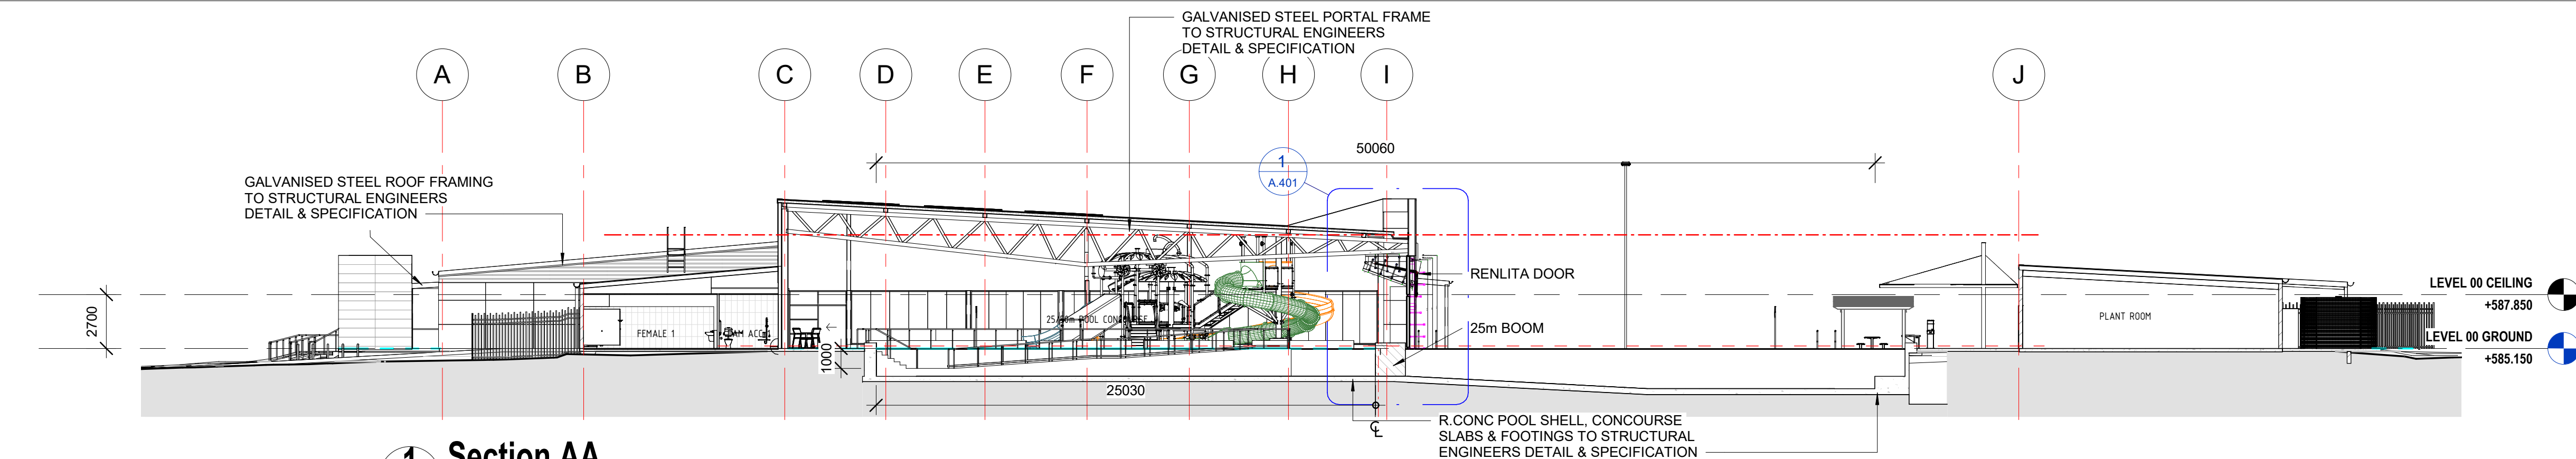


1 Section AA
1 : 200

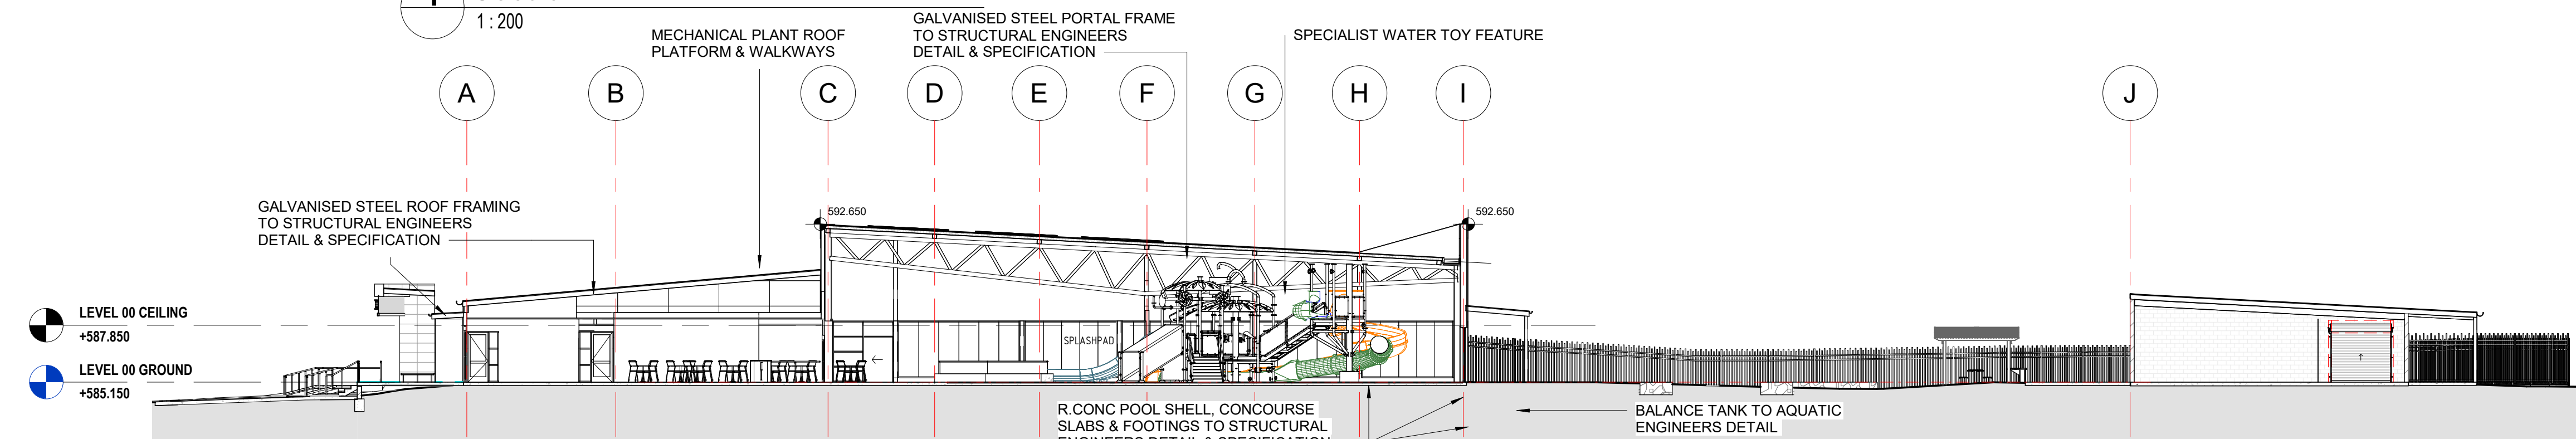


2 Section BB
1 : 200

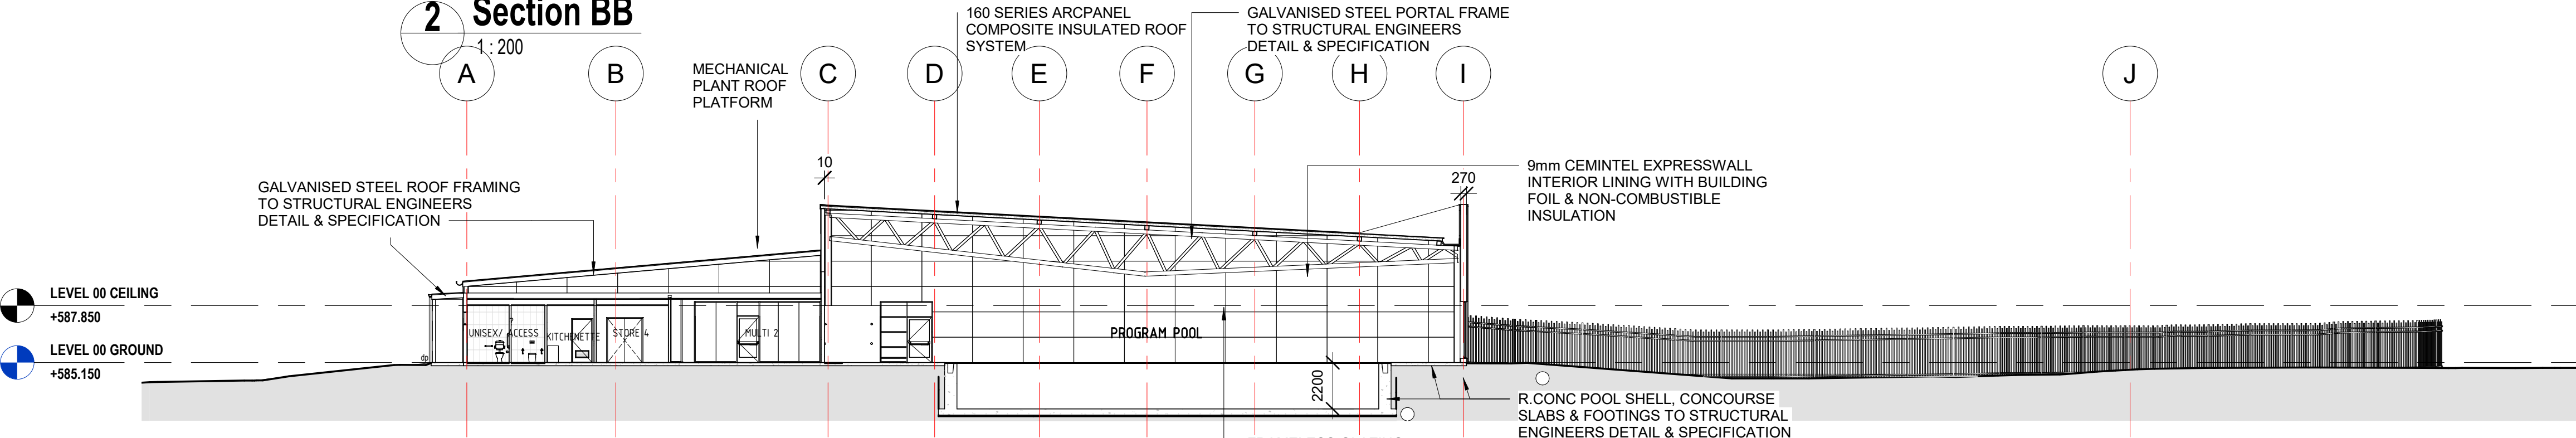

3 Section CC
1 : 200

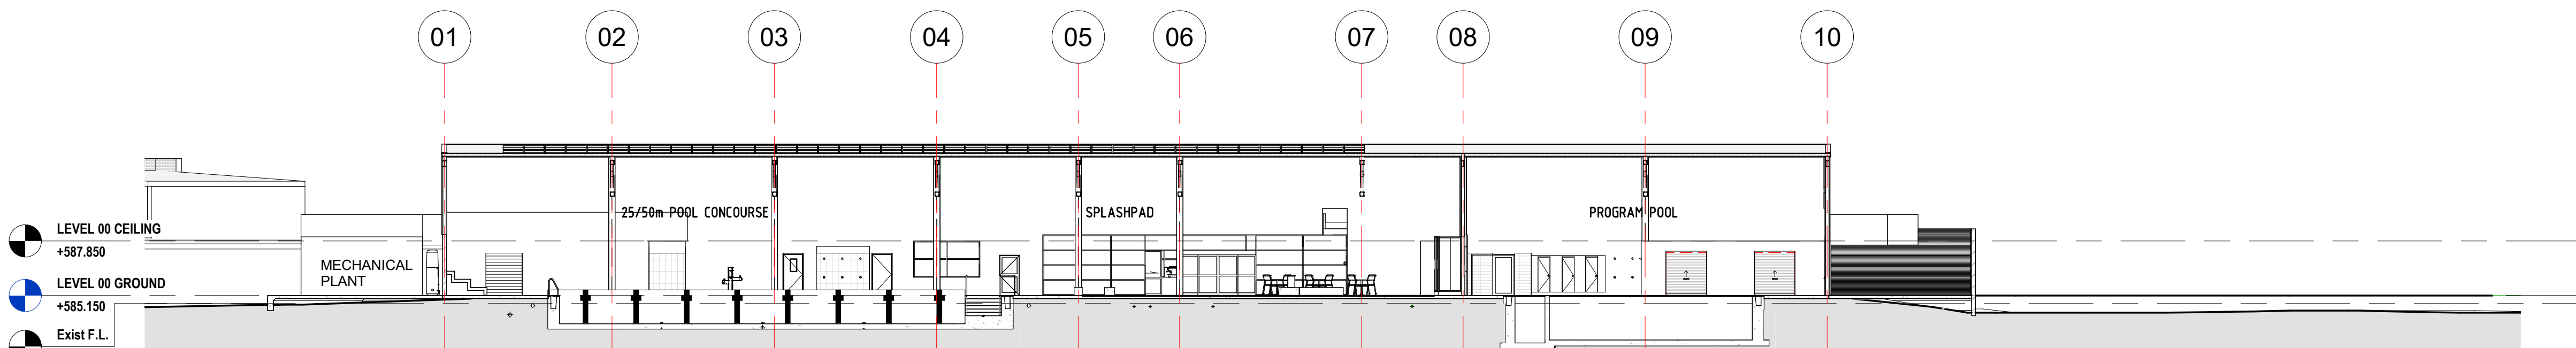

4 Section DD
1 : 200

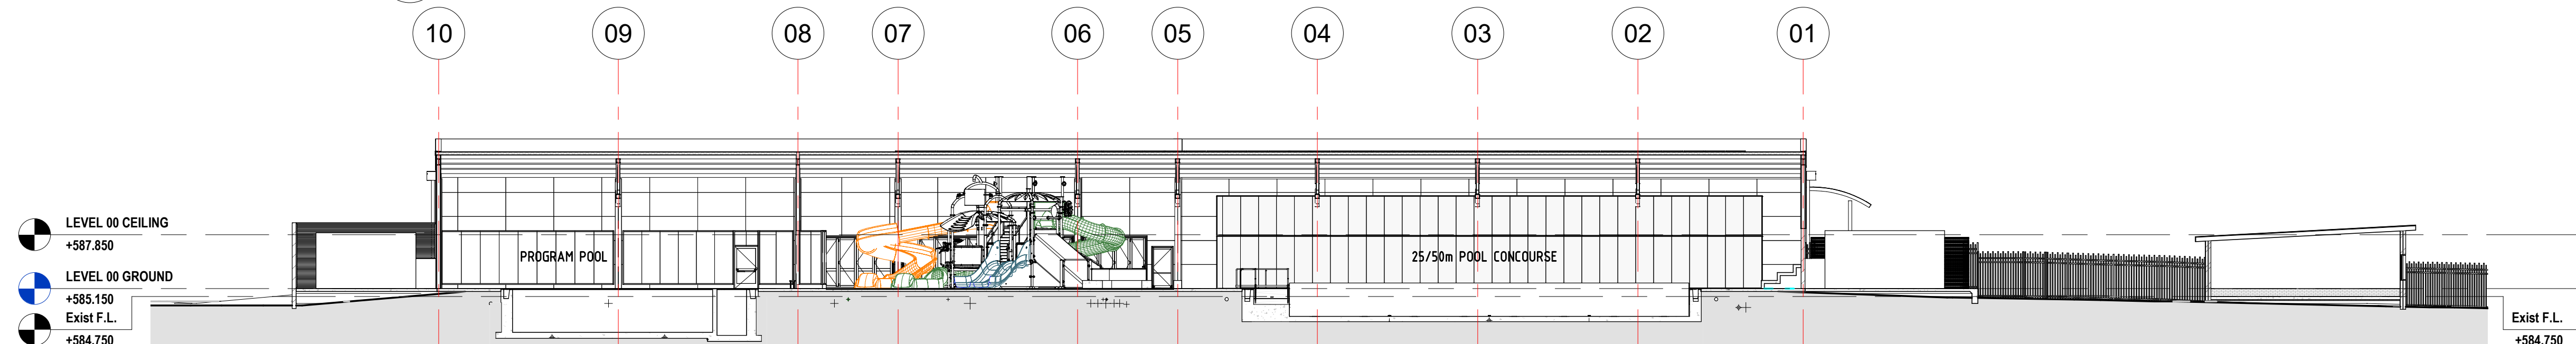

5 Section EE
1 : 200

CONTRACTORS MUST VERIFY ALL DIMENSIONS ON SITE BEFORE COMMENCING ANY WORK OR PREPARING SHOP DRAWINGS

All Architectural drawing sheets to be cross-referenced with other relevant disciplines.

Rev	Description	Date
A		

BUILDER:
HINES CONSTRUCTIONS
A: 96 Keppel Street, Botany NSW 2195
T: 02 6332 1222
E: gobby@hinesconstructions.com.au

CONSULTANT 5:
SMS
acn: 80 158 133 110
po: box 480
Millsers Point 1565
t: 0438 1022 f: 0438 2124
e: reception@smscorp.com.au

CONSULTANT 4:
BAO BAO DESIGN Pty Ltd
52 Danden Street, Sydney NSW 2150
P: 02 6558 2444 P: 02 9310 1952
PO Box 192 PO Box 489
SANDWELL, NSW, 2452 SURRY HILLS, NSW, 2159
HYDRAULIC • FIRE CONSULTANTS office@glennhaig.com.au

CONSULTANT 3:
GLENN HAIG & PARTNERS Coffs Harbour
P: 02 6658 2444 P: 02 9310 1952
PO Box 192 PO Box 489
SANDWELL, NSW, 2452 SURRY HILLS, NSW, 2159
HYDRAULIC • FIRE CONSULTANTS office@glennhaig.com.au

CONSULTANT 2:
SPECTRUM ENGINEERING SOLUTIONS
1 Davis Place, Glenhaven NSW 2156
Phone: (02) 8850 6802
Mobile: 0419 294 533
Email: noli@spectrum-solutions.com.au

CONSULTANT 1:
ECLIPSE Consulting Engineers Pty Ltd
304/12 Century Cct., Norwest Central, Baulkham Hills NSW 2153
P: 02 9894 8500
M: 0419 64 8500 F: 02 8850 0212
E: info@eclipse-engineers.com.au

DESIGN ARCHITECT:
FACILITY DESIGN GROUP
Architecture & Construction
AQUATIC ■ SPORTS ■ LEISURE ■ CIVIC ■ PROJECT MANAGEMENT
NSW Reg. No. 7168
ABN: 75 583 999 424
E: info@fdg.com.au
W: www.fdg.com.au
P: 02 4446 0777
PO Box 62, Cammeray NSW 2154

CLIENT:
INVERELL SHIRE COUNCIL

PROJECT NAME:
INVERELL AQUATIC CENTRE

FOR DA
PROJECT ADDRESS:
Lot 85, DP 1151983
LAWRENCE STREET, INVERELL NSW 2360



DRAWING TITLE:
SECTIONS

SHEET ISSUE DATE: 20.02.2022
REVISION DATE:
SCALE: 1:200 @ A1
JOB NO.: W343

DRAWN BY: AT
CHECKED BY: S. JOHANSSON

COPYRIGHT FACILITY DESIGN GROUP PTY. LIMITED. ALL RIGHTS RESERVED. DO NOT SCALE OFF DRAWINGS. WORK TO FIGURED DIMENSIONS ONLY. VERIFY DIMENSIONS ON SITE PRIOR TO COMMENCING WORK.
NOMINATED ARCHITECT: STEPHEN JOHANSSON - NSW REG No. 7168
30/06/2023 11:05:57 AM

All Architectural drawing sheets to be cross-referenced with other relevant disciplines.

  

CONSULTANT 5:
SMScorp Pty Ltd
acn 80 158 133 110
po box 480
Milsons Point 1565
T 9438 1022 F 9438 2124
e reception@smscorp.com.au

CONSULTANT 3:

 **GLENN HAIG
& PARTNERS**

HYDRAULIC + FIRE CONSULTANTS

Coffs Harbour

P. 02 6658 2444
PO Box 192
SAWTELL, NSW, 2452

P. 02 9310 1352
PO Box 689
SURREY HILLS, NSW, 2010

office@glennhaig.com.au

CONSULTANT 1:

ECLIPSE Consulting Engineers Pty Ltd
304/12 Century Cct., Norwest Central,
BAULKHAM HILLS NSW 2153
p: 02 9894 8500
m: 0419 64 8500 f: 02 8850 0212
e: stephen@eclipse-consulting.com.au

ECLIPSE | CONSULTING
ENGINEERS

DESIGN ARCHITECT:

 **FACILITY
DESIGN GROUP**
Architecture & Construction

NSW Reg. No. 7168
ABN 75 083 999 624
e: info@fdg.com.au
w: www.fdg.com.au
p: 02 4446 0777
PO Box 82,
Camden NSW 2540

AQUATIC ■ SPORTS ■ LEISURE ■ CIVIC ■ PROJECT MANAGEMENT

CLIENT:  **INVERELL**
SHIRE COUNCIL

PROJECT NAME:
INVERELL AQUATIC CENTRE

FOR DA
PROJECT ADDRESS:
Lot 85, DP 1151983
LAWRENCE STREET, INVERELL NSW 2360

DRAWING TITLE:

ELEVATIONS

DRAWN BY: AT CHECKED BY: S. JOHANSSON

NOMINATED ARCHITECT: STEPHEN JOHANSSON - NSW REG No. 7168

CONTRACTORS MUST VERIFY ALL DIMENSIONS ON SITE BEFORE COMMENCING ANY WORK OR PREPARING SHOP DRAWINGS

All Architectural drawing sheets to be cross-referenced with other relevant disciplines.

Rev	Description	Date
-----	-------------	------




EXTERNAL WALL CLADDING
1200x2400 CEMINTEL BARESTONE LUNAR




EXTERNAL WALL CLADDING
COLORBOND MONUMENT TRIMDEK METAL CLADDING



FEATURE WALL CLADDING
PAINTED CEMINTEL WALL CLADDING-DULUX, POST IT, S35G6

 

POWDER COATED ALUMINIUM GLAZING
ZEUS WHITE

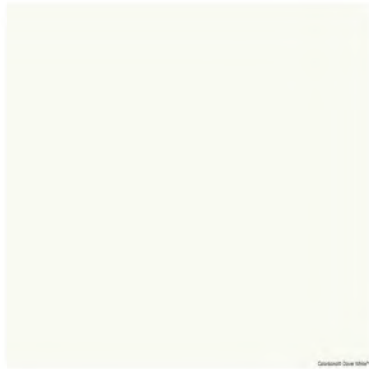

METAL ROOFING, DOWNPIPES, GUTTERS AND FLASHINGS
COLORBOND DOVER WHITE METAL ROOFING




ENTRY SIGNAGE
DULUX, BENJI'S ACE, S04G8



BATTEN SCREEN WALLS
COLORBOND WOODLAND GREY



CONCRETE BLOCKWORK
FAIR FACED BLOCKWORK

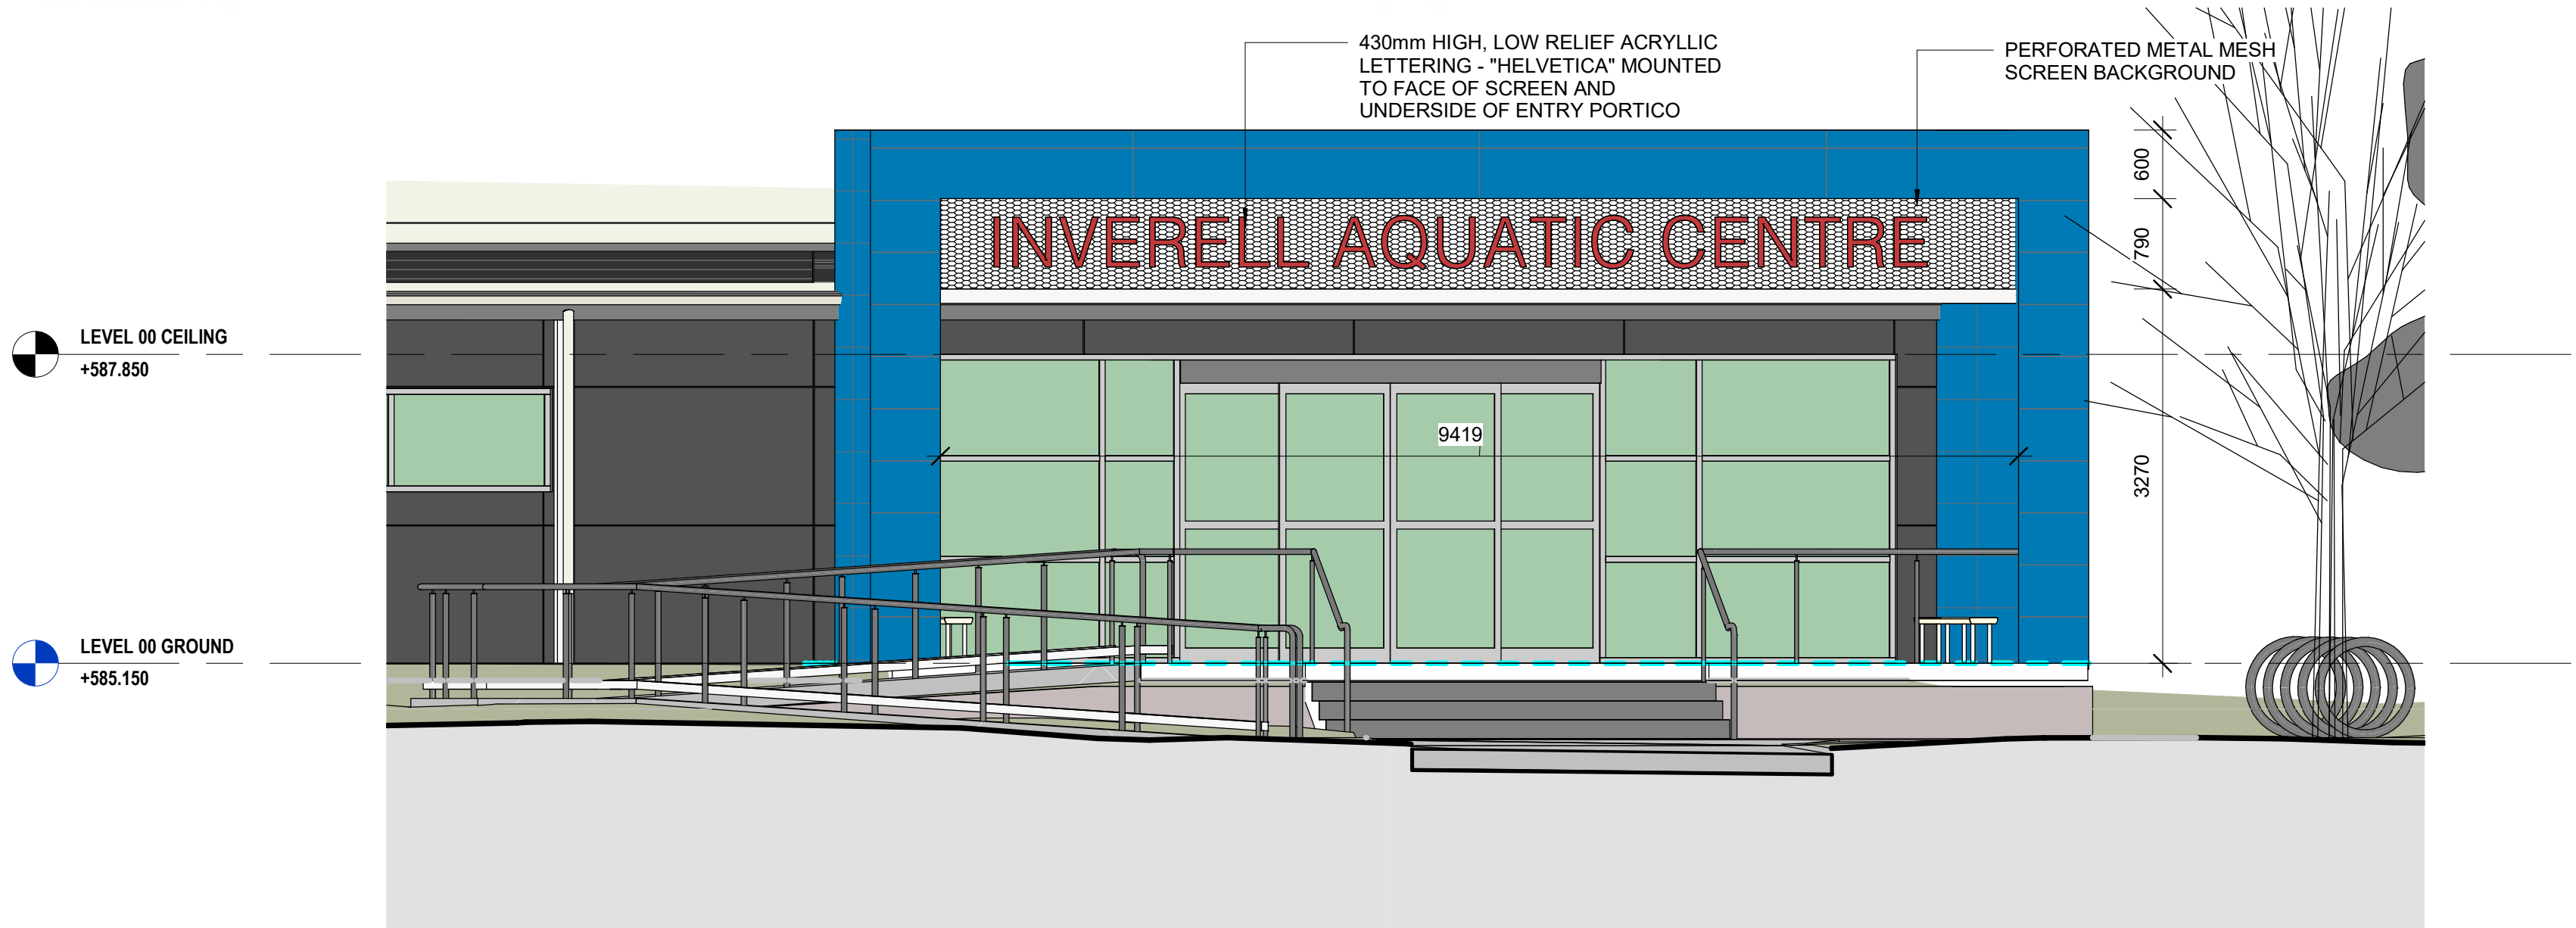

2 **STREETSCAPE SIGNAGE ELEVATION**
1:50

BUILDER:
HINES CONSTRUCTIONS
A: 96 Keppel Street, Bathurst, NSW 2795
T: 02 6332 1222
E: gobby@hinesconstructions.com.au

CONSULTANT 5:
SMS
acn: 80 158 133 110
po box: 480
Mileends Point 1565
t: 0438 1022 f: 0438 2124
e: reception@smscorp.com.au

CONSULTANT 4:
BAO
BAO DESIGN Pty Ltd
52 Oakley Street
Bayside NSW 2015
Mobile: 0412 515 053

CONSULTANT 3:
GLENN HAIG & PARTNERS
P: 02 6658 2444 P: 02 9310 1952
PO Box 192 PO Box 489
SANTILL, NSW, 2452 SURRY HILLS, NSW, 2010
HYDRAULIC • FIRE CONSULTANTS office@glenalhaig.com.au

CONSULTANT 2:
SPECTRUM
ENGINEERING SOLUTIONS
1 Davis Place
Glenhaven NSW 2156
Phone: (02) 8850 6802
Mobile: 0419 294 533
Email: info@spectrumengineering.com.au

CONSULTANT 1:
ECLIPSE Consulting Engineers Pty Ltd
304/12 Century Cct - Norwest Central,
BAULKHAM HILLS NSW 2153
P: 02 9894 8500
M: 0419 64 8500 F: 02 8850 0212
E: info@eclipse-engineers.com.au

DESIGN ARCHITECT:
FACILITY DESIGN GROUP
Architecture & Construction
AQUATIC ■ SPORTS ■ LEISURE ■ CIVIC ■ PROJECT MANAGEMENT
NSW Reg. No. 7168
ABN: 75 063 999 424
info@fdg.com.au
www.fdg.com.au
P: 02 4446 0777
PO Box 62,
Combarawa NSW 2540

CLIENT:
INVERELL SHIRE COUNCIL

PROJECT NAME:
INVERELL AQUATIC CENTRE

FOR DA
PROJECT ADDRESS:
Lot 85, DP 1151983
LAWRENCE STREET, INVERELL NSW 2360

DRAWING TITLE:
COLOURBOARD
A1 PRINT SIZE
SHEET ISSUE DATE: 20.02.2022 DRAWING NO. REV.
REVISION DATE: @ A1 **A.1010**
SCALE: 1:50
JOB NO.: W343
DRAWN BY: AT CHECKED BY: S. JOHANSSON

COPYRIGHT FACILITY DESIGN GROUP PTY. LIMITED. ALL RIGHTS RESERVED. DO NOT SCALE OFF DRAWINGS. WORK TO FIGURED DIMENSIONS ONLY. VERIFY DIMENSIONS ON SITE PRIOR TO COMMENCING WORK.
NOMINATED ARCHITECT: STEPHEN JOHANSSON - NSW REG No. 7168
30/06/2023 11:10:06 AM