

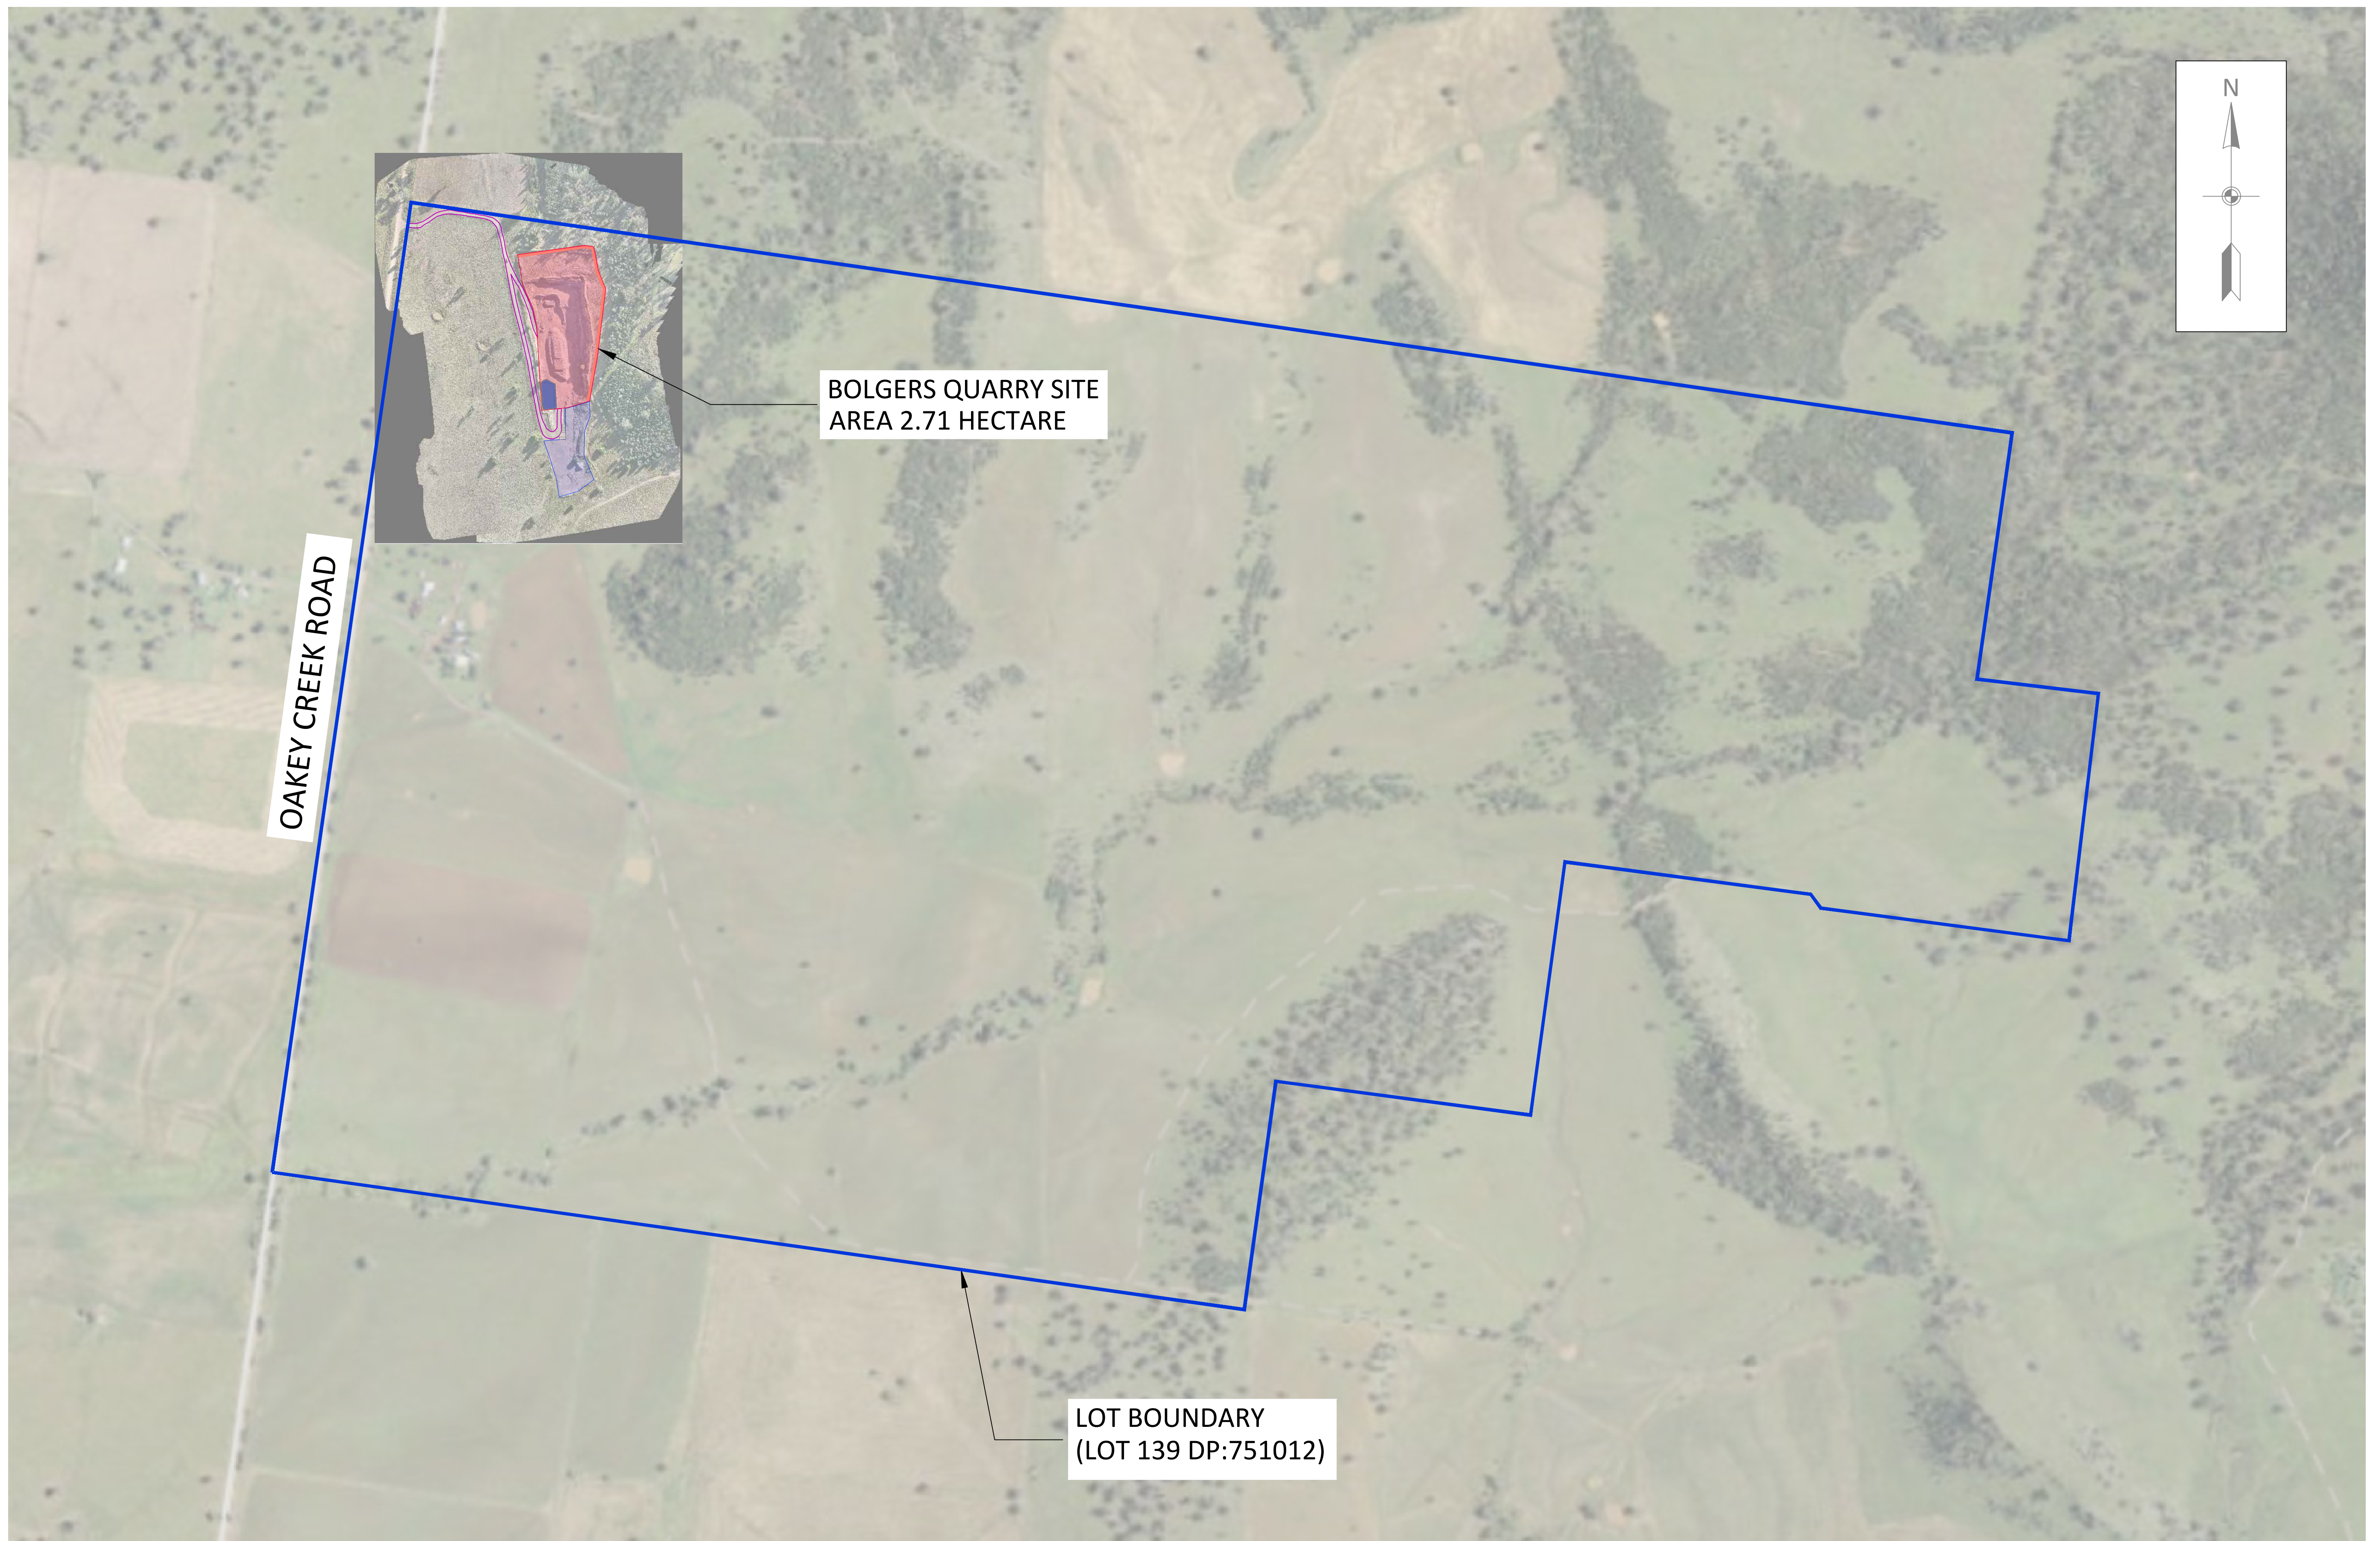


 

DRAWING FILE LOCATION / NAME: D:\Projects\2425040 - Bolgers quarry\DESIGN\A1 - TITLE SHEET GUNNEDAH_1.dwg					GDA	 Gunnedah Shire Council	GUNNEDAH SHIRE COUNCIL		FILE No. 2425040	No. OF SHEETS 6	SHEET No. 1
REVISION	DATE	DESCRIPTION	PLAN SCALE: 1:5000	SURVEYED: -	-		BOLGERS QUARRY SITE PLAN PIALLAWAY, NSW	PROJECT No. 2425040			
A	02/07/2025	BOLGERS QUARRY SITE PLAN		DESIGNED: -	MGA ZONE			DRAWING No. 2425040	REV. A		
			HORIZONTAL SCALE:	DRAWN: J SHARMA	-						
			VERTICAL SCALE:	CHECKED: P SMITH	HEIGHT DATUM						
				ACCEPTED: -	-						

A1 - 20/02/23 REV.A

D:\Projects\2425040 - Bolgers quarry\DESIGN\A1 - TITLE SHEET GUNNEDAH_1.dwg

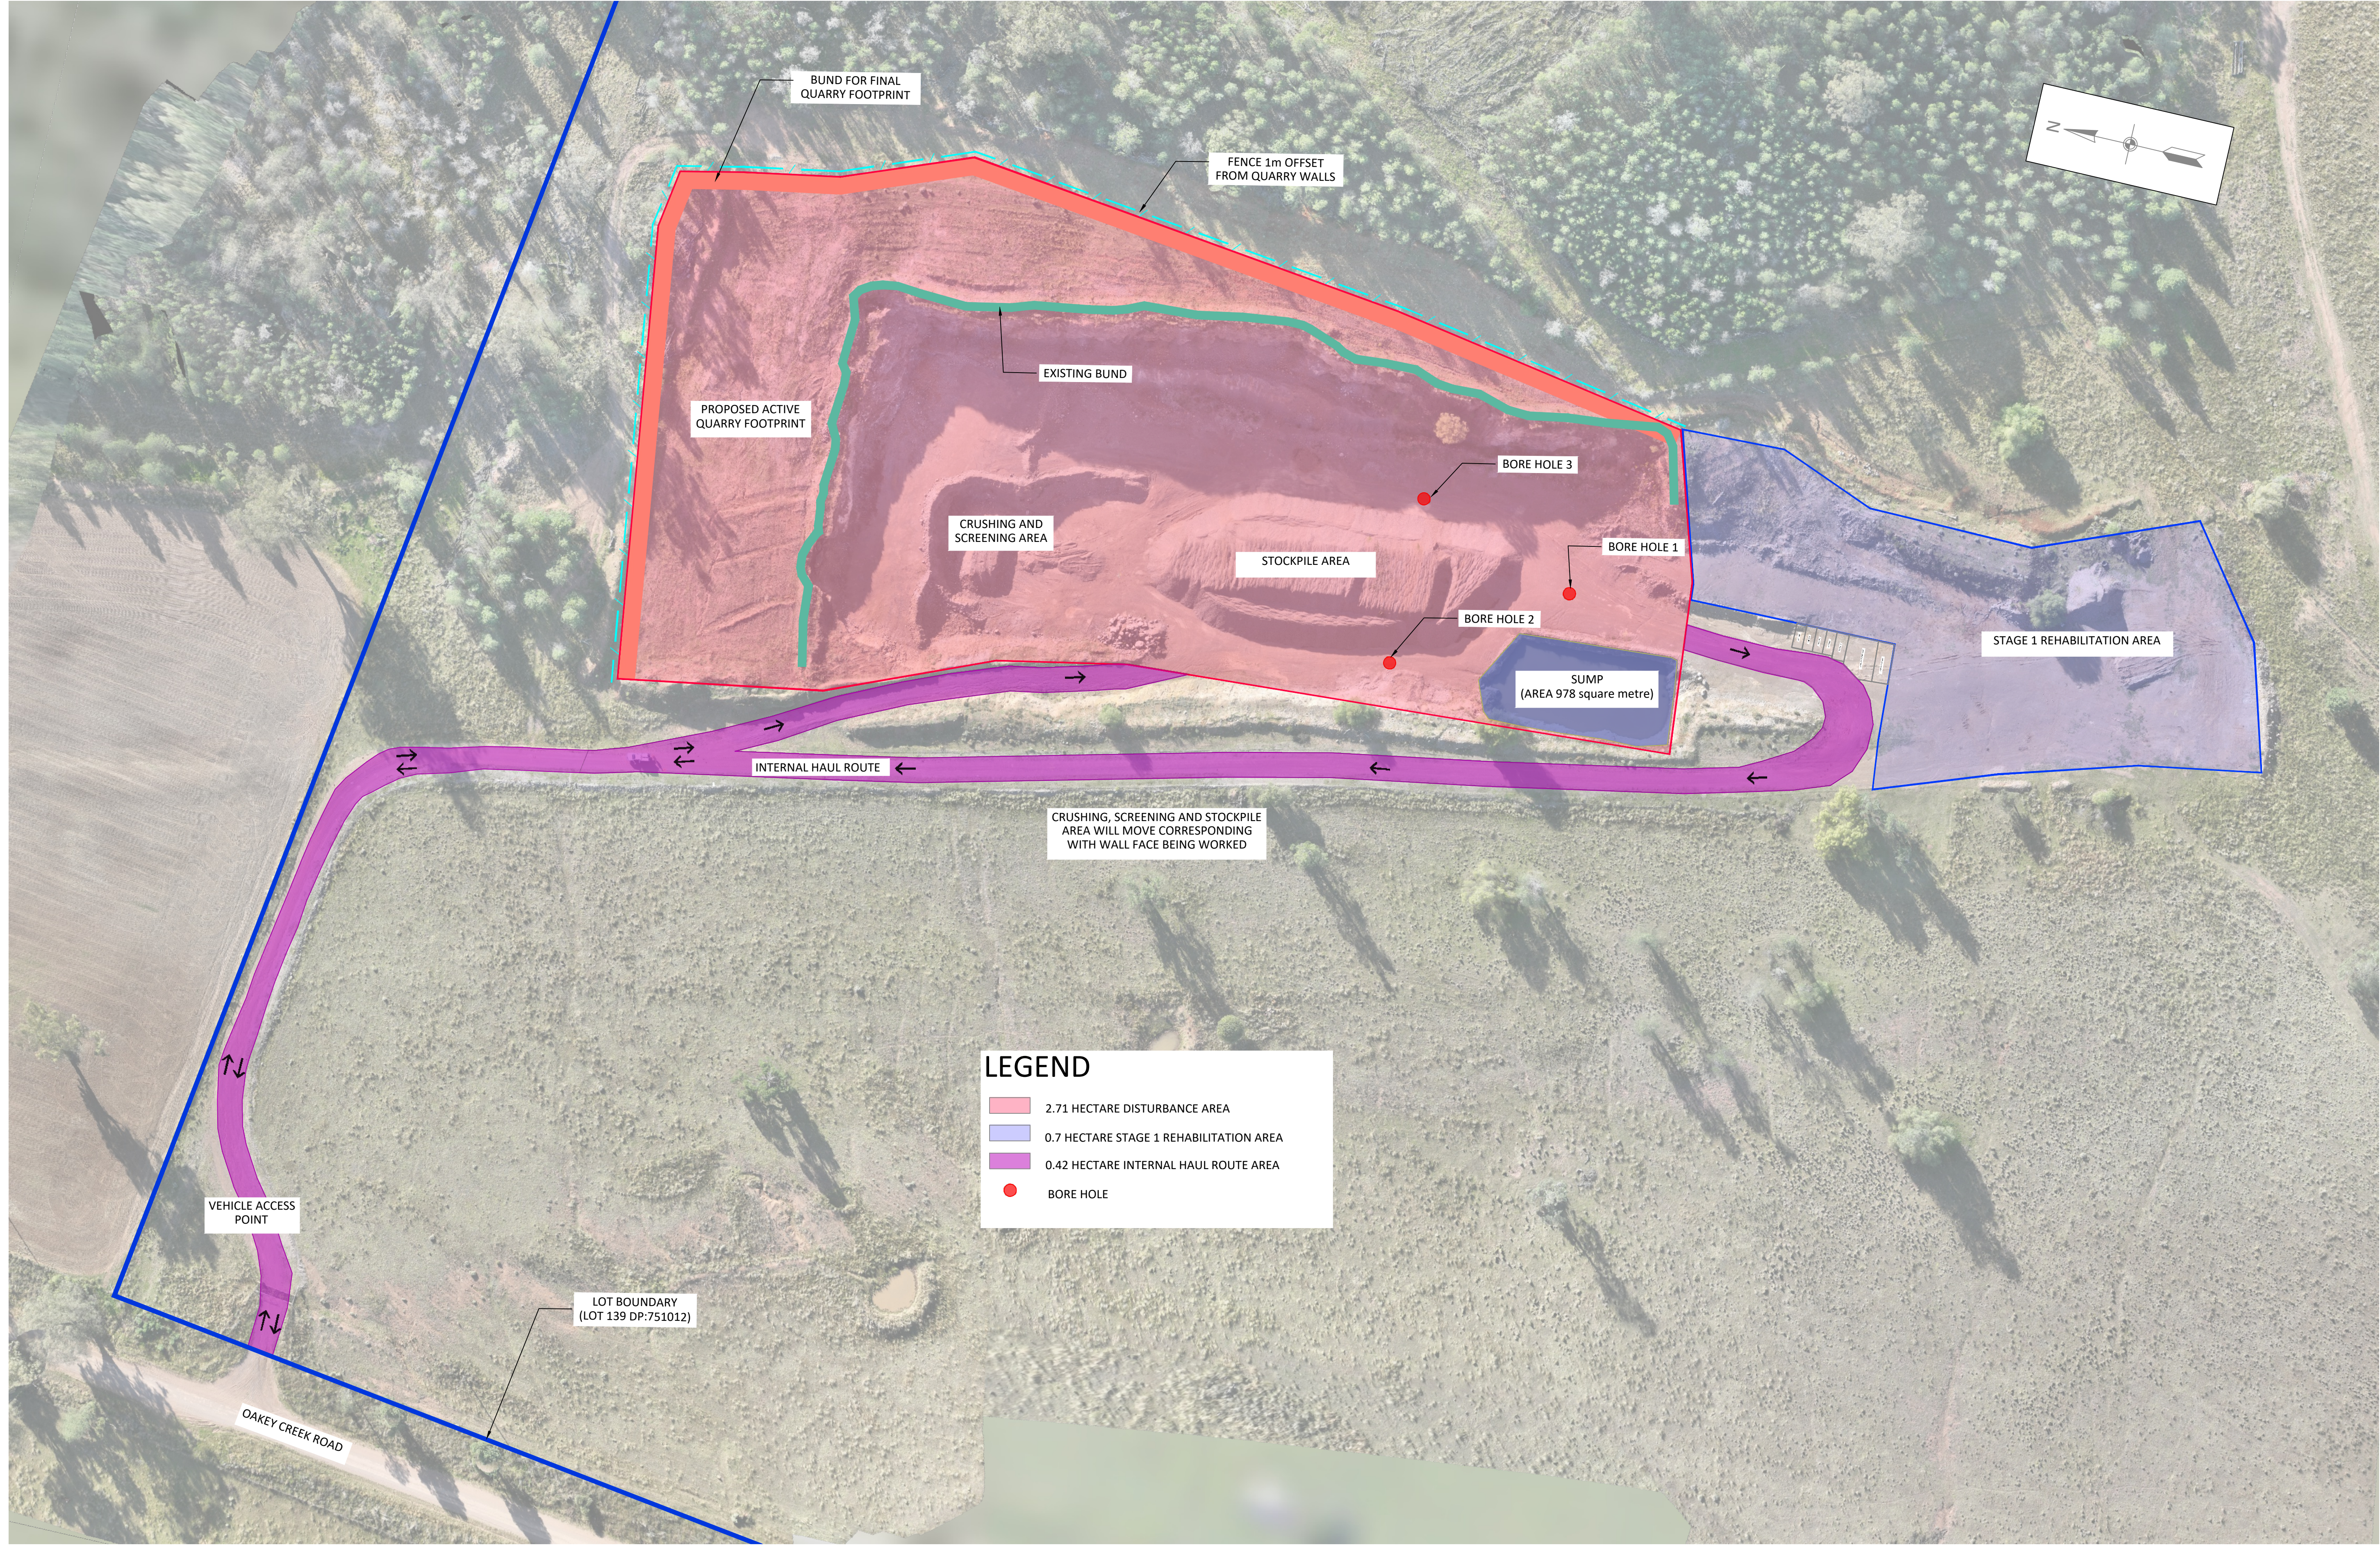

LEGEND

2.71 HECTARE DISTURBANCE AREA

0.7 HECTARE STAGE 1 REHABILITATION AREA

0.42 HECTARE INTERNAL HAUL ROUTE AREA


BORE HOLE

DRAWING FILE LOCATION / NAME: D:\Projects\2425040 - Bolgers quarry\DESIGN\A1 - TITLE SHEET GUNNEDAH_1.dwg					GDA		Gunnedah Shire Council	GUNNEDAH SHIRE COUNCIL		FILE No. 2425040	No. OF SHEETS	SHEET No.
REVISION	DATE	DESCRIPTION	PLAN SCALE:	SURVEYED:	-	-				PROJECT No. 2425040	6	2
A	01/07/2025	BOLGERS QUARRY SITE PLAN	1:750	DESIGNED:	-	MGA ZONE		BOLGERS QUARRY SITE PLAN PIALLAWAY, NSW		2425040		REV. A
			HORIZONTAL SCALE:	DRAWN:	J SHARMA	-						
			VERTICAL SCALE:	CHECKED:	P SMITH	HEIGHT DATUM						
				ACCEPTED:	-	-						

A1 - 20/02/23 REV.A

D:\Projects\2425040 - Bolgers quarry\DESIGN A1 - TITLE SHEET GUNNEDAH_1.dwg

DO NOT SCALE

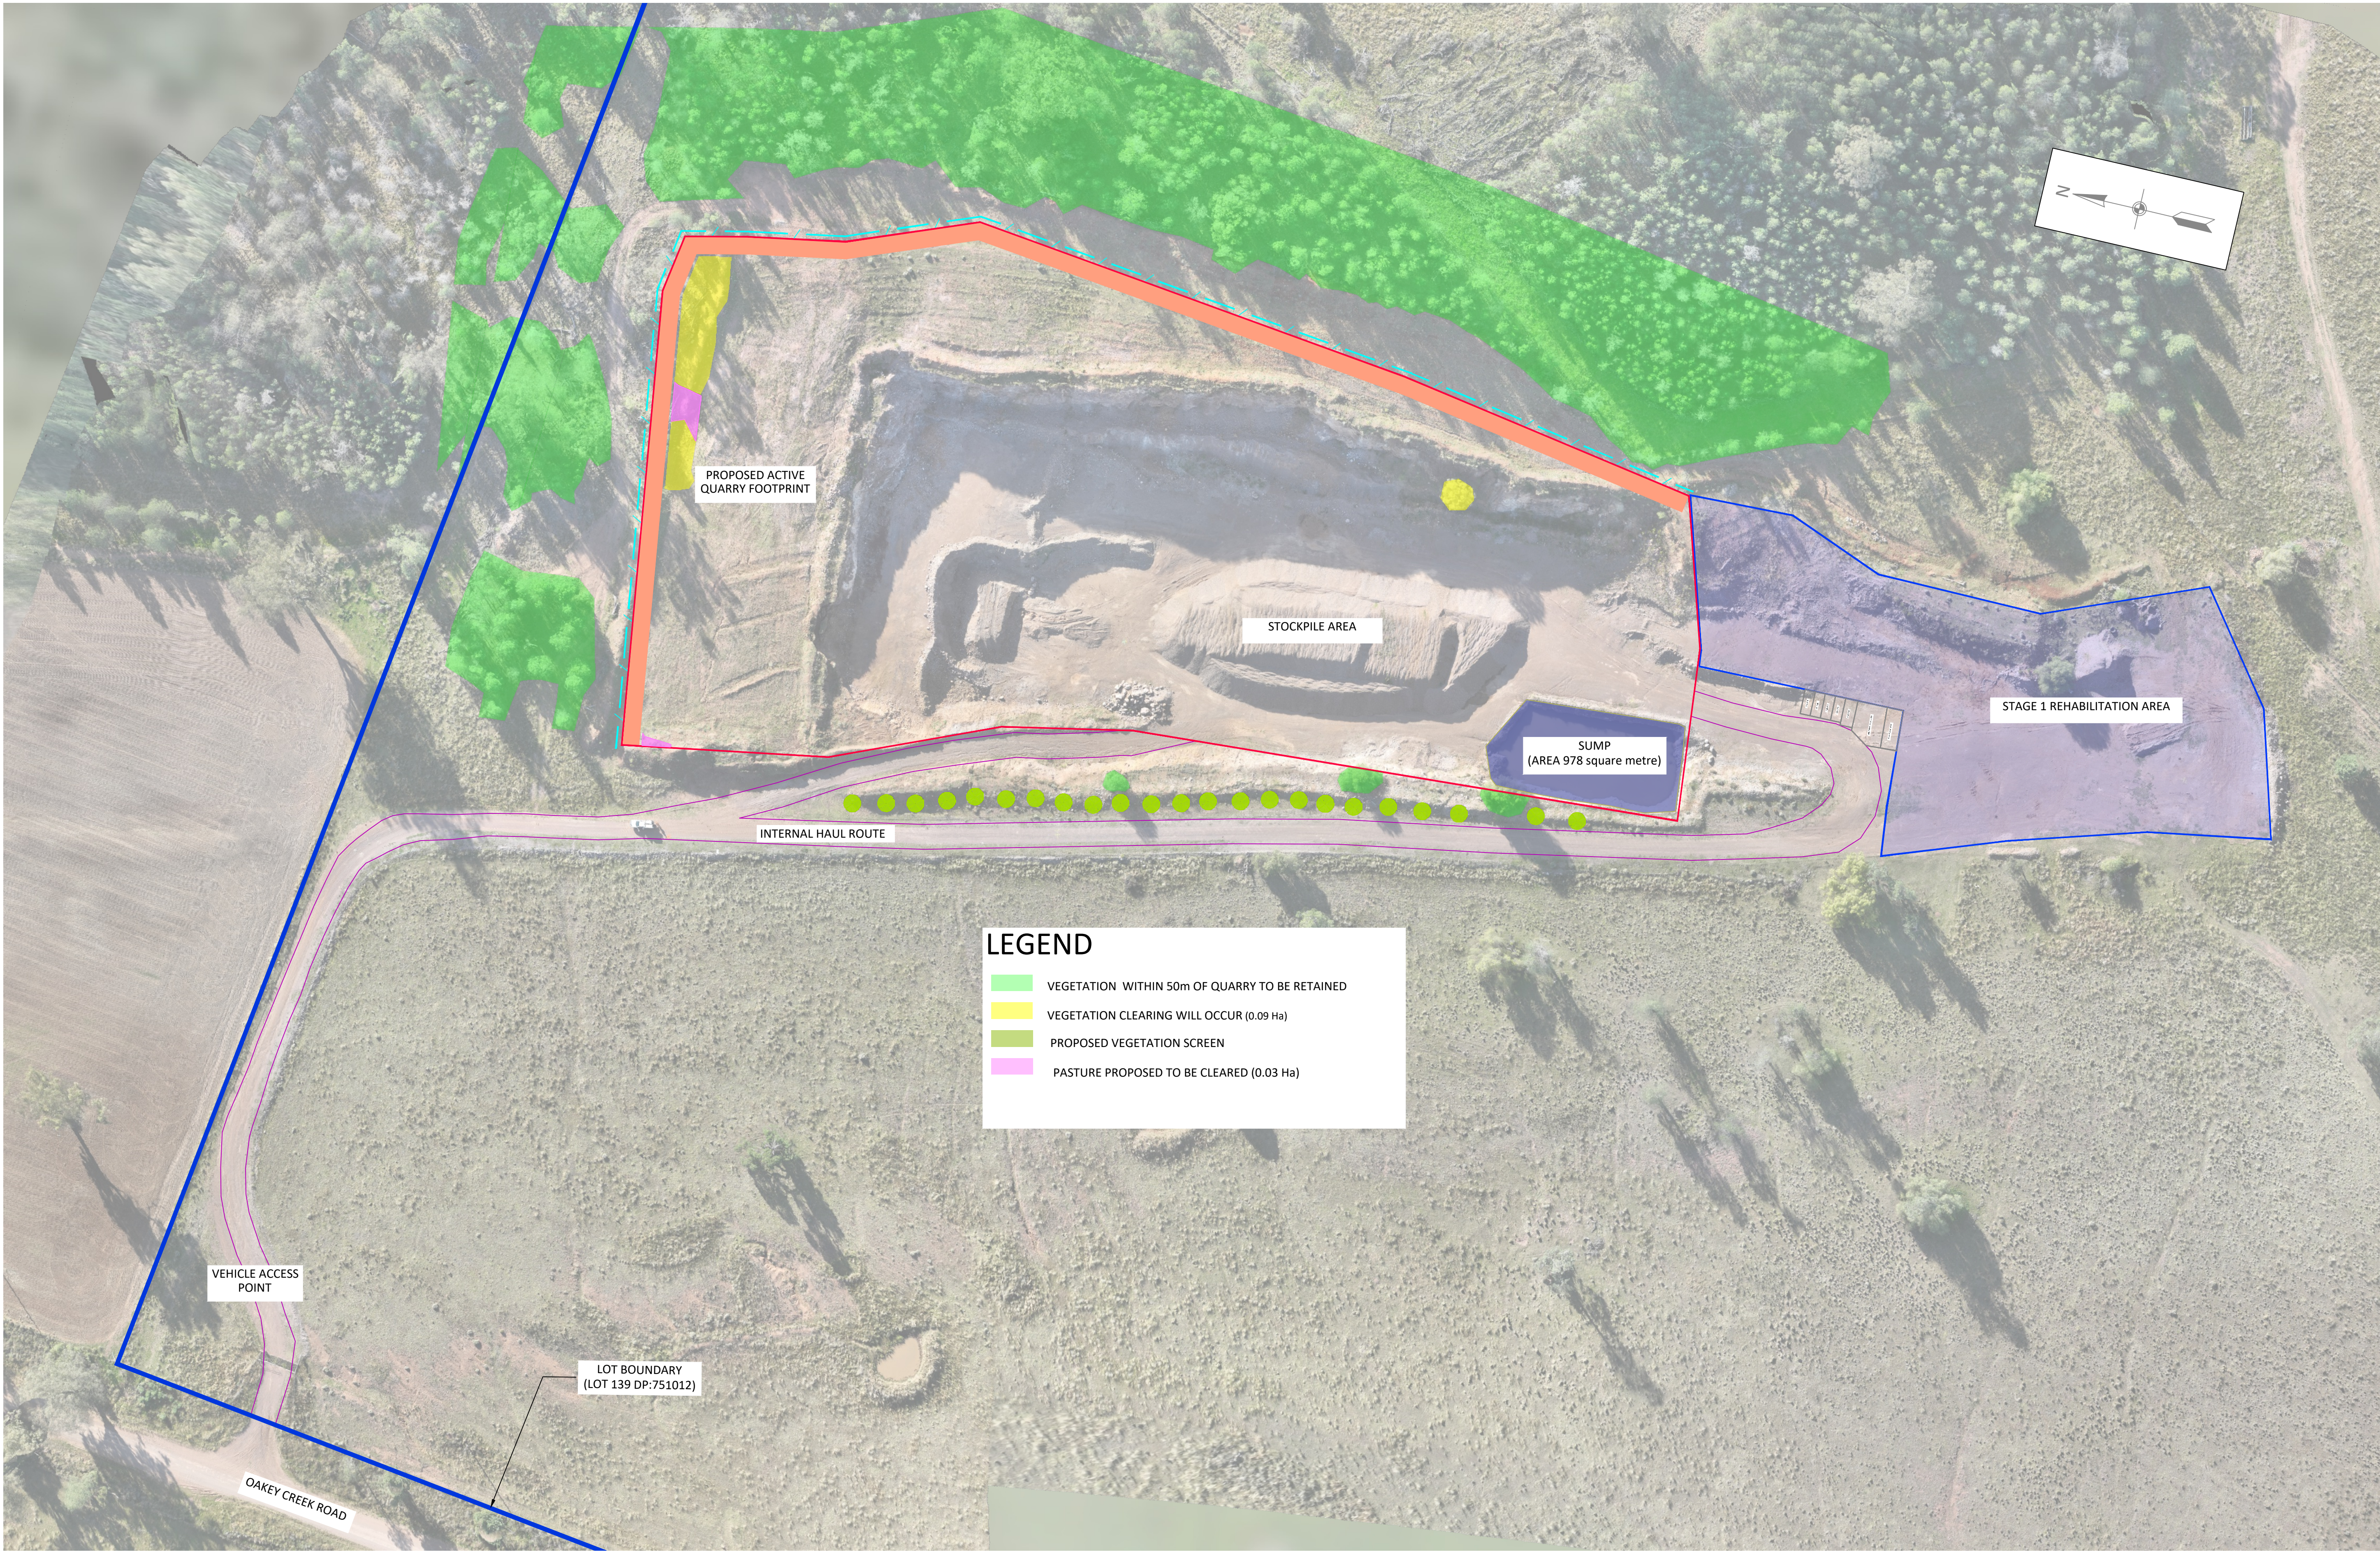

LEGEND

- VEGETATION WITHIN 50m OF QUARRY TO BE RETAINED
- VEGETATION CLEARING WILL OCCUR (0.09 Ha)
- PROPOSED VEGETATION SCREEN
- PASTURE PROPOSED TO BE CLEARED (0.03 Ha)

DRAWING FILE LOCATION / NAME: D:\Projects\2425040 - Bolgers quarry\DESIGN A1 - TITLE SHEET GUNNEDAH_1.dwg				GDA	
REVISION	DATE	DESCRIPTION	PLAN SCALE:	SURVEYED:	-
A	01/07/2025	BOLGERS QUARRY SITE PLAN	1:750	DESIGNED:	-
			HORIZONTAL SCALE:	DRAWN:	J SHARMA
			VERTICAL SCALE:	CHECKED:	P SMITH
				ACCEPTED:	-
			MGA ZONE		
			HEIGHT DATUM		



Gunnedah
Shire Council

GUNNEDAH SHIRE COUNCIL

BOLGERS QUARRY SITE PLAN (VEGETATION)

PIALLAWAY, NSW

FILE No.	2425040	No. OF SHEETS	6	SHEET No.	3
PROJECT No.	2425040			REV.	A
DRAWING No.	2425040				

A1 - 20/02/23 REV.A 0.0 2.0 4.0 6.0 8.0 10cm

DO NOT SCALE



D:\2425040 - Bolgers quarry plan\DESIGN\A1 - TITLE SHEET GUNNEDAH_1.dwg

DRAWING FILE LOCATION / NAME: D:\2425040 - Bolgers quarry plan\DESIGN\A1 - TITLE SHEET GUNNEDAH_1.dwg					GDA	
REVISION	DATE	DESCRIPTION	PLAN SCALE:	SURVEYED:	-	MGA ZONE
A	01/07/2025	BOLGERS QUARRY SITE PLAN	1:750	DESIGNED:	-	
			HORIZONTAL SCALE:	DRAWN:	J SHARMA	-
			VERTICAL SCALE:	CHECKED:	P SMITH	HEIGHT DATUM
				ACCEPTED:	-	-

	Gunnedah Shire Council	GUNNEDAH SHIRE COUNCIL		FILE No.	2425040	No. OF SHEETS	6	4
		BOLGERS QUARRY SITE PLAN (BENCHES) PIALLAWAY, NSW		PROJECT No.	2425040			
				DRAWING No.		2425040		REV.
								A

A1 - 20/02/23 REV.A

D:\Projects\2425040 - Bolgers quarry\DESIGN\A1 - TITLE SHEET GUNNEDAH_1.dwg


DO NOT SCALE



DRAWING FILE LOCATION / NAME: D:\Projects\2425040 - Bolgers quarry\DESIGN\A1 - TITLE SHEET GUNNEDAH_1.dwg					GDA	
REVISION	DATE	DESCRIPTION	PLAN SCALE:	SURVEYED:	-	-
A	01/07/2025	BOLGERS QUARRY SITE PLAN	1:750	DESIGNED:	-	MGA ZONE
			HORIZONTAL SCALE:	DRAWN:	J SHARMA	-
			VERTICAL SCALE:	CHECKED:	P SMITH	HEIGHT DATUM
				ACCEPTED:	-	-

		GUNNEDAH SHIRE COUNCIL		FILE No.	2425040	No. OF SHEETS	5
				PROJECT No.	2425040	6	5
				DRAWING No.	2425040		REV.
		BOLGERS QUARRY SITE PLAN (DIMENSIONS)				A	
		PIALLAWAY, NSW					

DO NOT SCALE

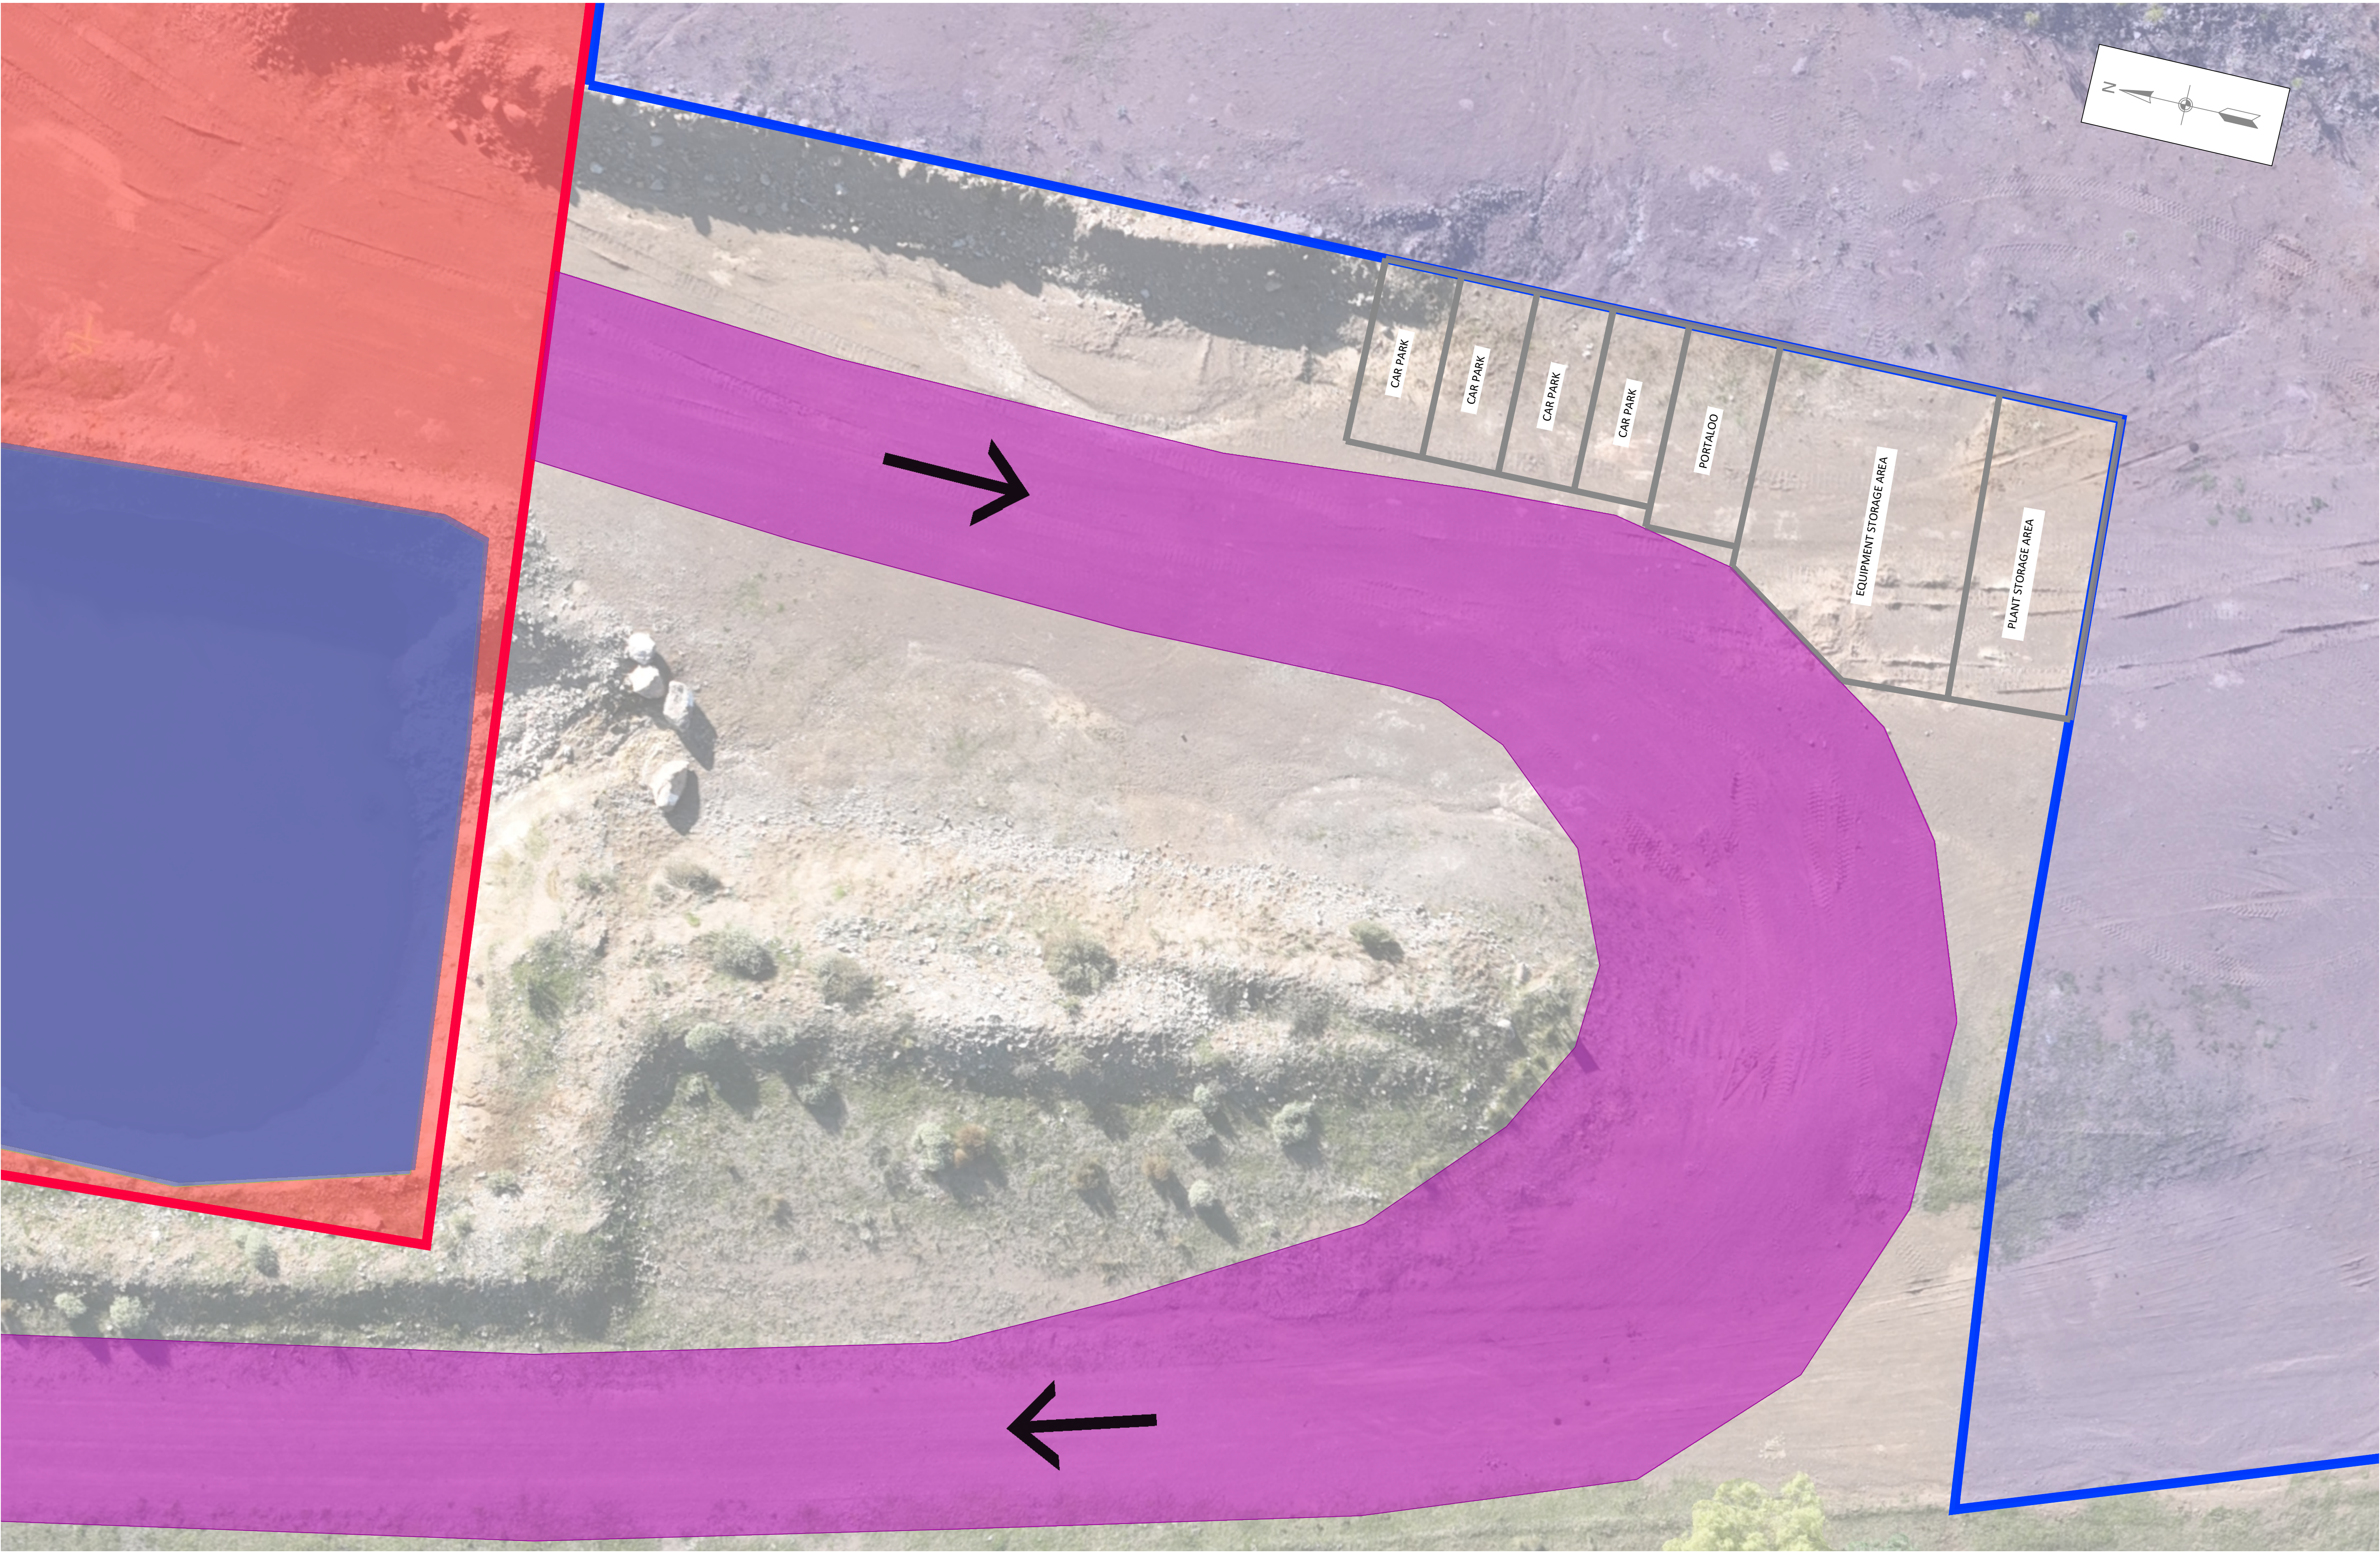

DRAWING FILE LOCATION / NAME: D:\Projects\2425040 - Bolgers quarry\DESIGN\A1 - TITLE SHEET GUNNEDAH_1.dwg				GDA	
REVISION	DATE	DESCRIPTION	PLAN SCALE:	SURVEYED:	-
A	01/07/2025	BOLGERS QUARRY SITE PLAN	1:100	DESIGNED:	-
			HORIZONTAL SCALE:	DRAWN:	J SHARMA
			VERTICAL SCALE:	CHECKED:	P SMITH
				ACCEPTED:	-
			MGA ZONE		
			HEIGHT DATUM		



Gunnedah
Shire Council

GUNNEDAH SHIRE COUNCIL		FILE No. 2425040	No. OF SHEETS	SHEET No.
BOLGERS QUARRY SITE PLAN (DIMENSIONS)		PROJECT No. 2425040	6	6
PIALLAWAY, NSW		DRAWING No.		REV.
		2425040		A