

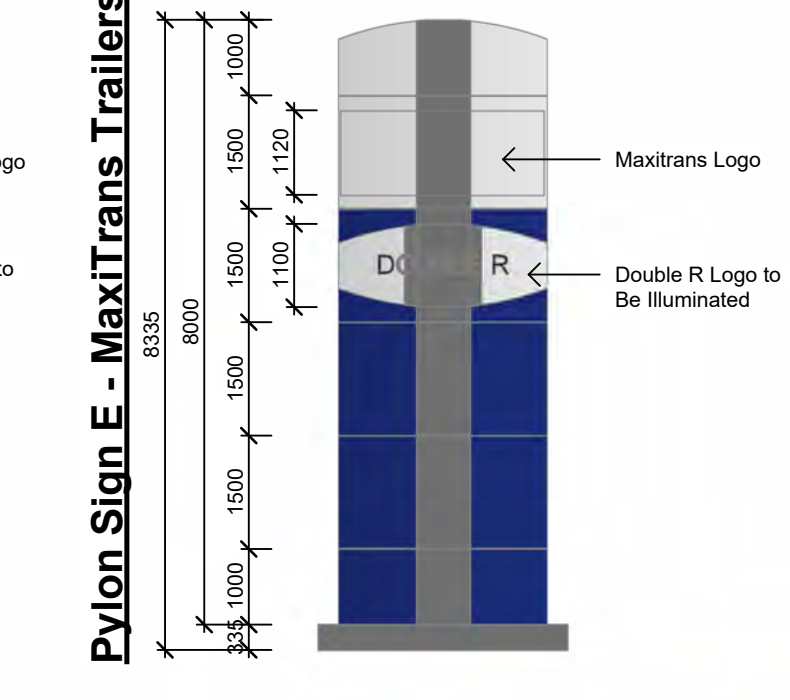
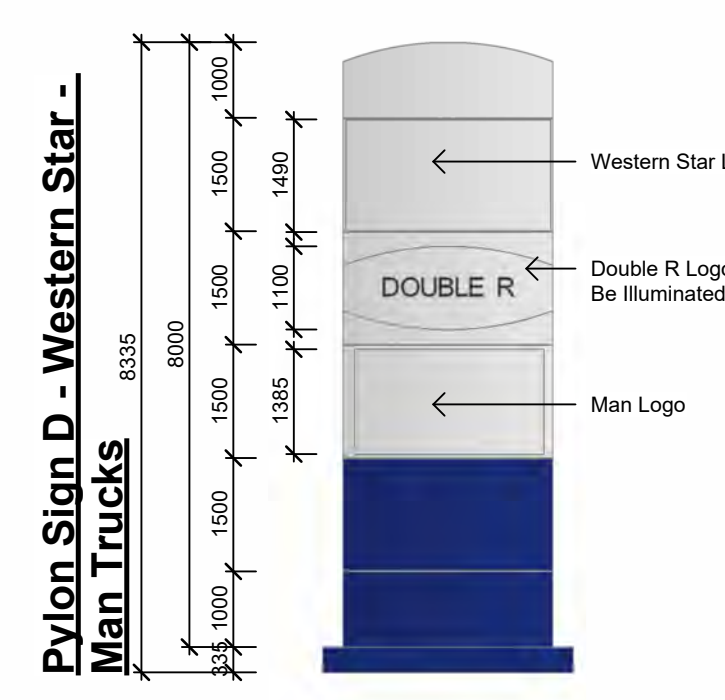
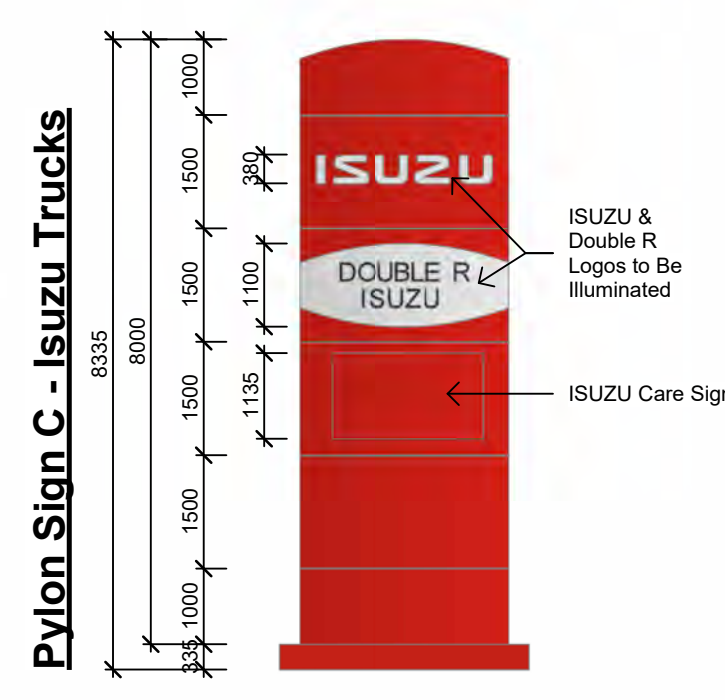
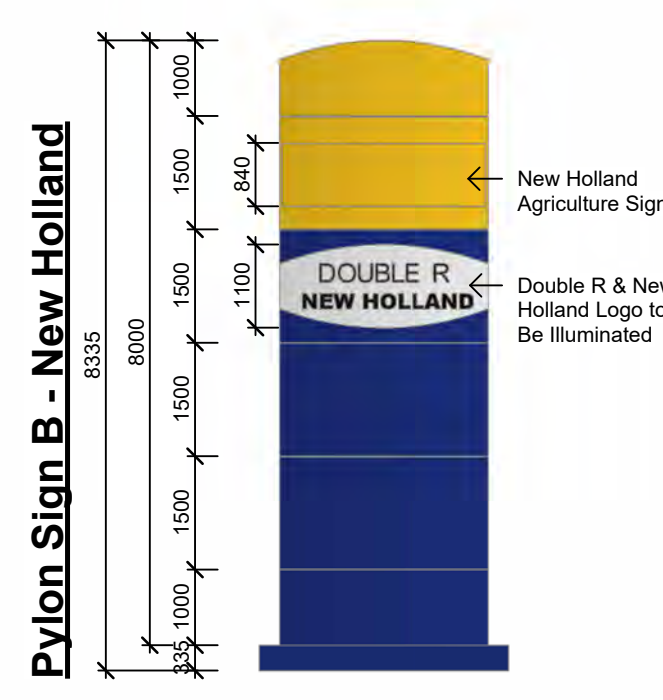
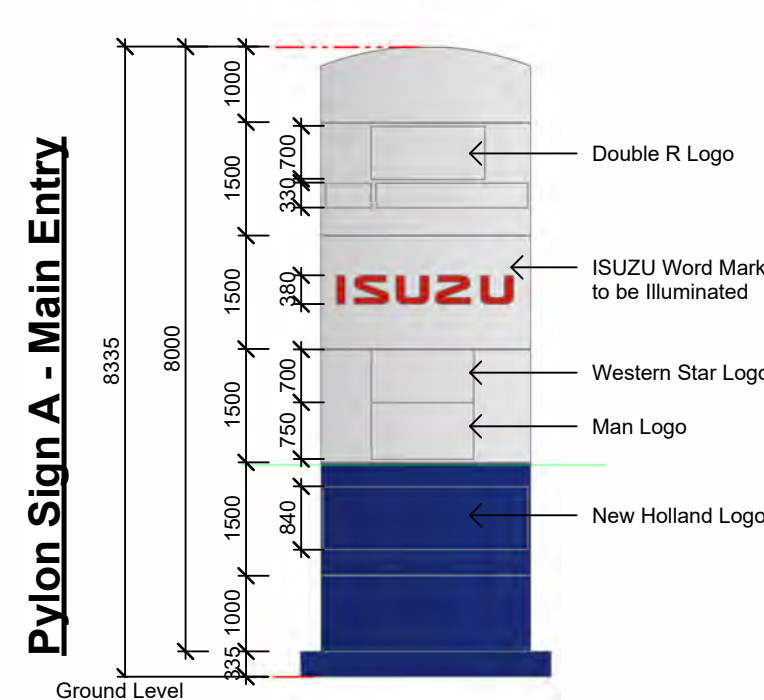
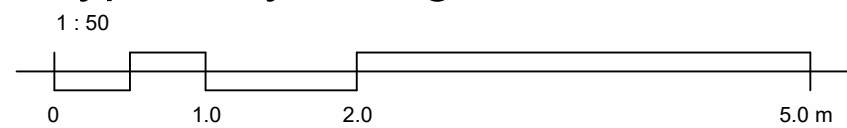


Typical Pylon Sign Plan

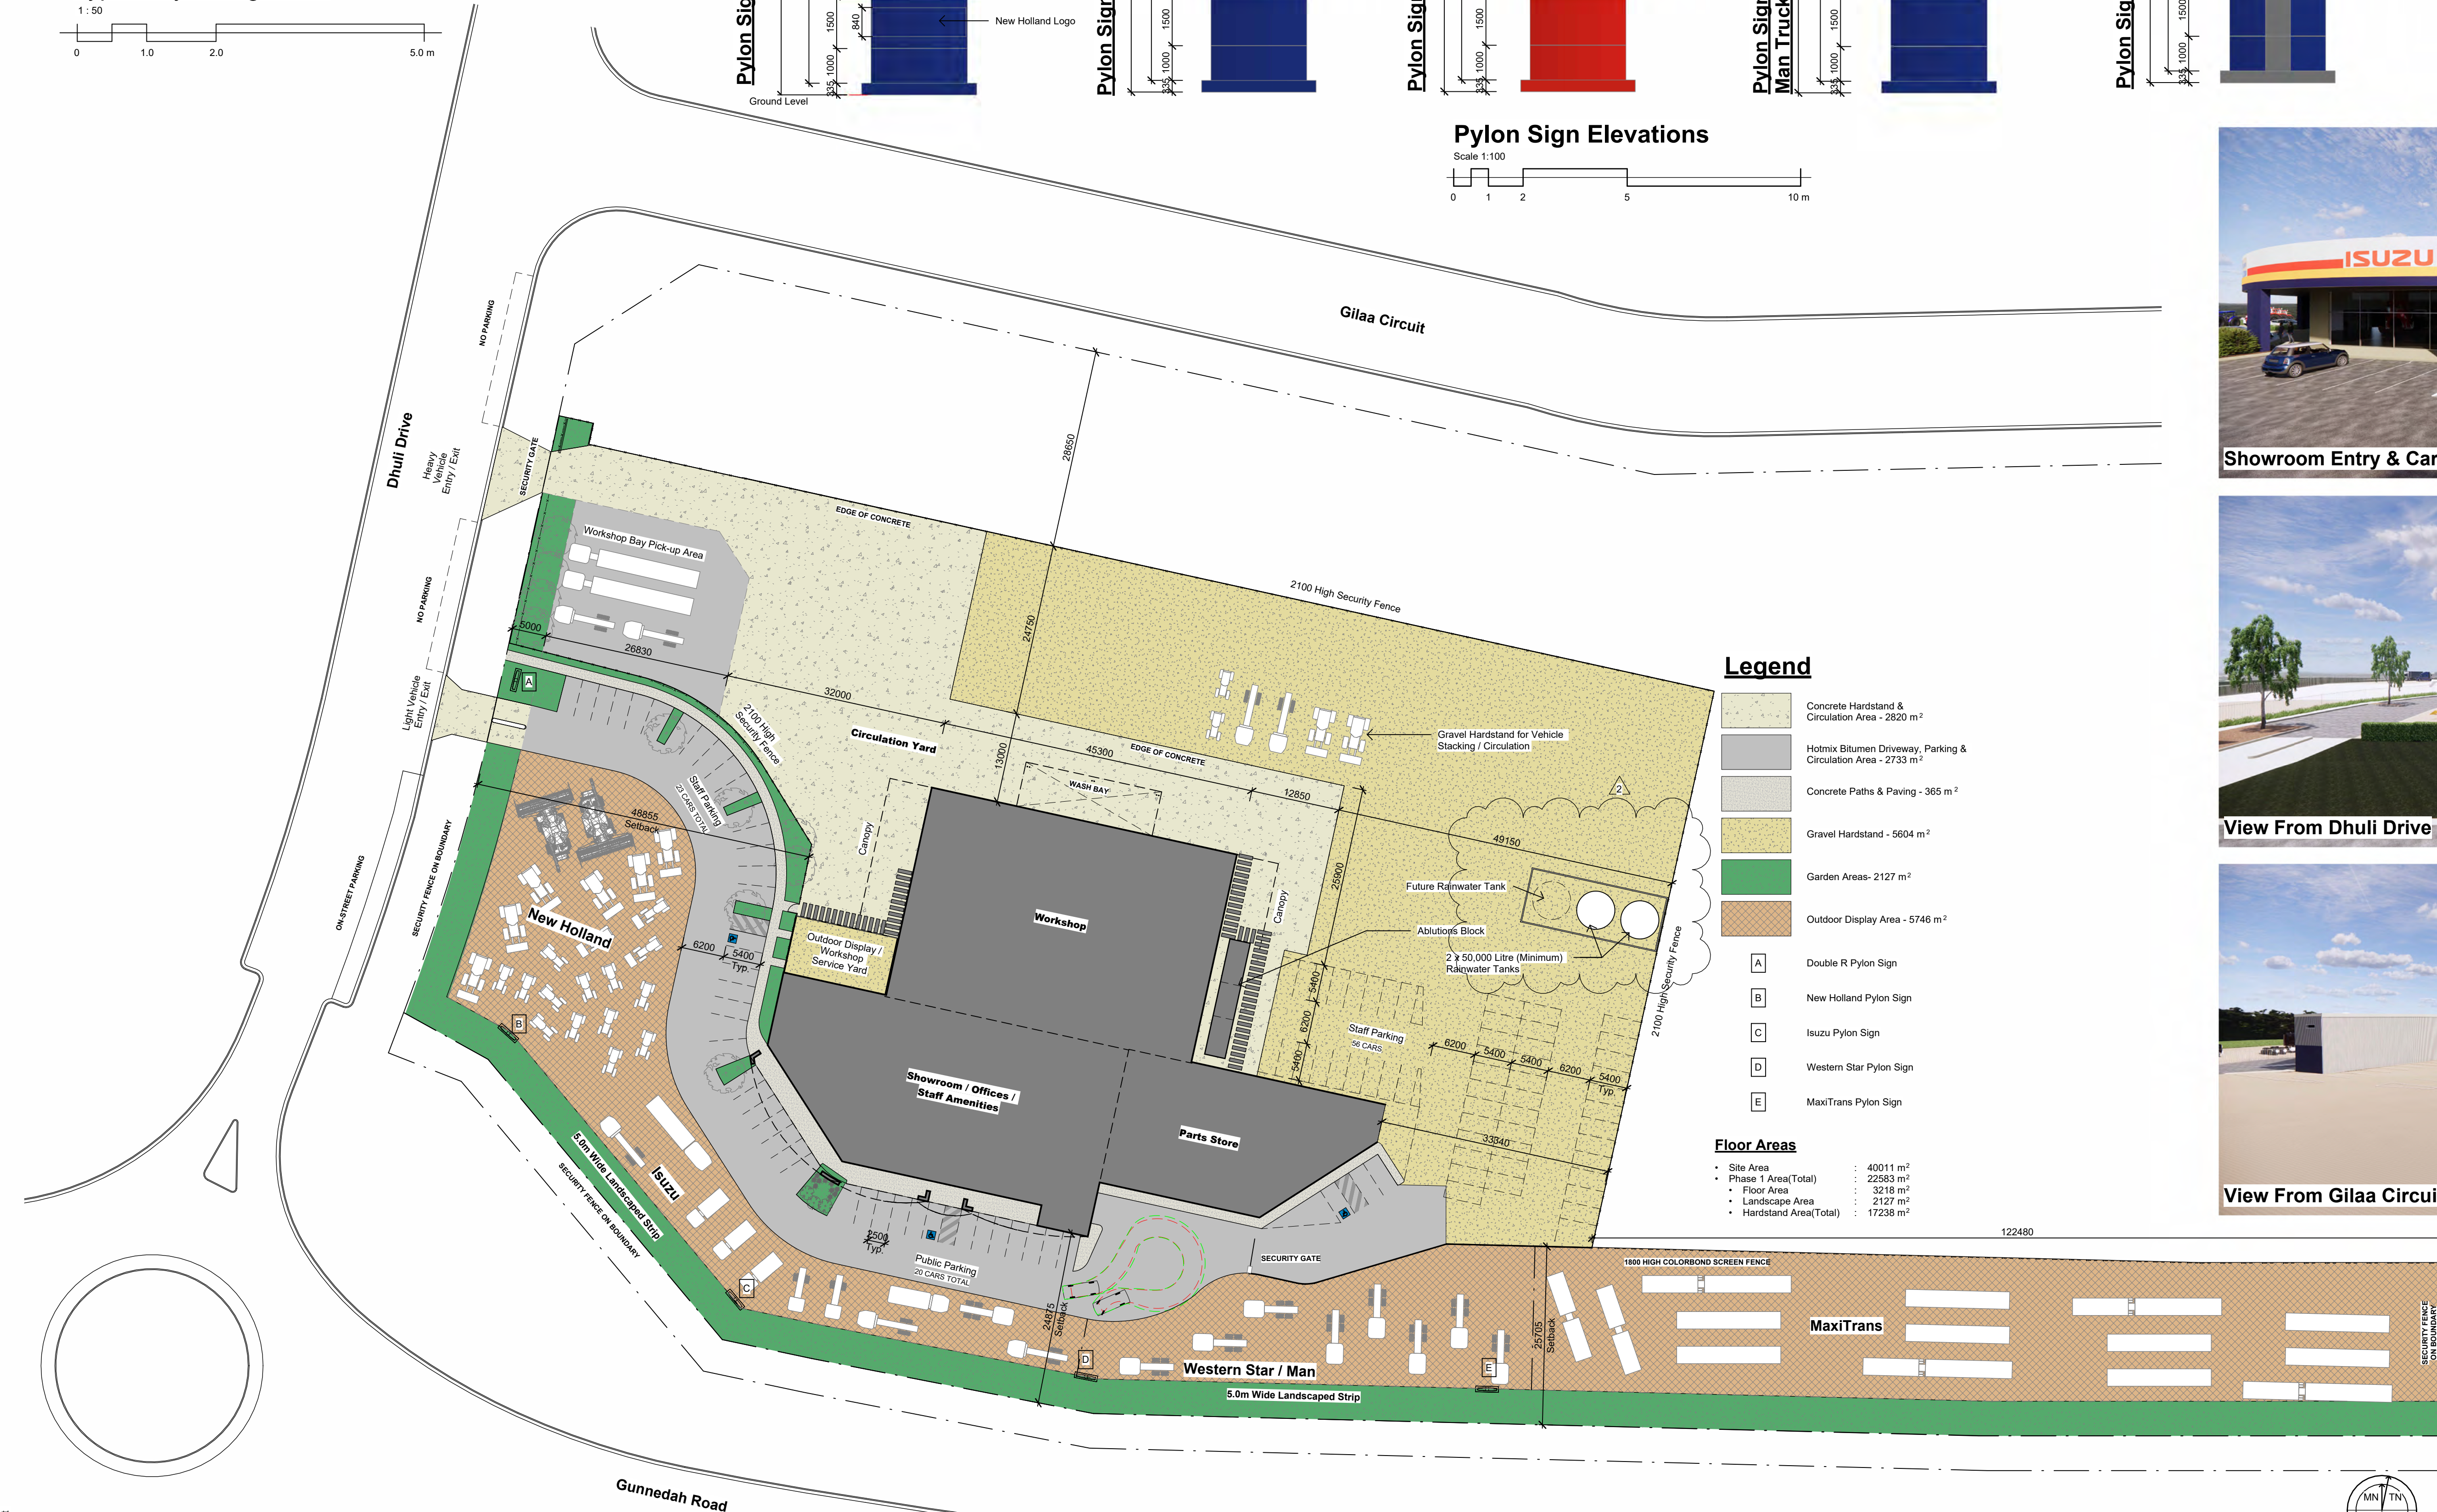

Revision Schedule			
No.	Date	Revision	
1	15/03/24	Issued for Development Approval	
2	4/10/24	Rainwater Tanks Added	

Pylon Sign Elevations

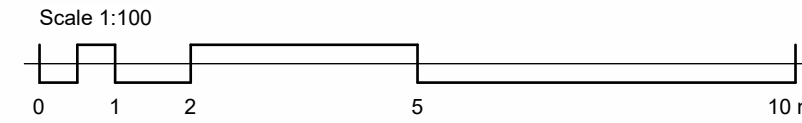

Legend

- Concrete Hardstand & Circulation Area - 2820 m²
- Hotmix Bitumen Driveway, Parking & Circulation Area - 2733 m²
- Concrete Paths & Paving - 365 m²
- Gravel Hardstand - 5604 m²
- Garden Areas- 2127 m²
- Outdoor Display Area - 5746 m²


- A Double R Pylon Sign
- B New Holland Pylon Sign
- C Isuzu Pylon Sign
- D Western Star Pylon Sign
- E MaxiTrans Pylon Sign

Floor Areas


- Site Area : 40011 m²
- Phase 1 Area(Total) : 22583 m²
- Floor Area : 3218 m²
- Landscape Area : 2127 m²
- Hardstand Area(Total) : 17238 m²



Phase 1 - Site Plan

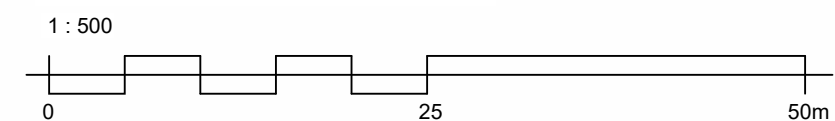

New England
Design Group

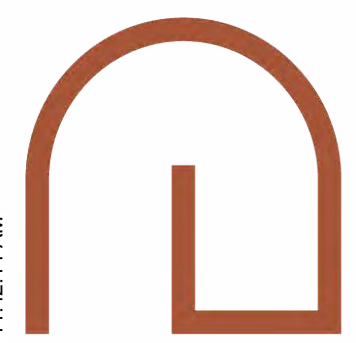

PO Box 1404, Armidale NSW 2340
P. +61 2 5775 9209 E. admin@nedg.com.au



215 Mann Street, Armidale NSW 2350
P. +61 2 6772 2820 E. admin@ricegroup.com.au

DO NOT SCALE
USE FIGURED DIMENSIONS ONLY

Printing processes may cause the scale of this drawing to be inaccurate. The Contractor must verify all dimensions on site before commencing any work or preparing shop drawings.

The Building Design and this drawing is copyright and remains the property of
NEW ENGLAND DESIGN GROUP
Unauthorised reproduction is prohibited
COPYRIGHT ©



Proposed Double R Industrial Development
Lot 300 Tamworth Global Gateway Park, Tamworth
For Rice Group Pty Ltd

Phase 1 - Site Plan & Signage

Designed	PH	Drawn	NEDG
Scale	As indicated	Project Phase	Development Approval
Date	May 2023	Drawing Number	Rev.
Approved	PH	23051 DA101	2

WHEN PLOTTED TO A3, SCALE DOUBLES



No.	Window Type	Height	Width	Area	Orientation	Comments
1.01	Aluminium Fixed	4000	5825	23.30 m ²	S	
1.02	Aluminium Fixed	4000	3000	12.00 m ²	W	
1.03	Aluminium Fixed	4000	9600	38.40 m ²	S	
1.04	Aluminium Fixed	4000	5000	20.00 m ²	S	
1.05	Aluminium Fixed	4000	9600	38.40 m ²	S	
1.06	Aluminium Fixed	4000	11400	45.60 m ²	S	
1.07	Aluminium Fixed	900	1200	1.08 m ²	W	
1.08	Aluminium Fixed	900	1200	1.08 m ²	W	
1.09	Aluminium Fixed	900	1200	1.08 m ²	W	
1.10	Aluminium Fixed	900	1200	1.08 m ²	W	
1.11	Aluminium Fixed	900	1200	1.08 m ²	W	
1.12	Aluminium Fixed	2400	240	0.58 m ²	N	
1.13	Aluminium Fixed	2400	240	0.58 m ²	N	
1.14	Aluminium Fixed	1400	1800	2.52 m ²	S	
1.15	Aluminium Fixed	1400	1800	2.52 m ²	S	
1.16	Aluminium Fixed	2400	740	1.78 m ²	S	
1.17	Aluminium Fixed	1800	450	0.81 m ²	W	
1.18	Aluminium Fixed	1800	450	0.81 m ²	W	
1.19	Aluminium Fixed	1800	450	0.81 m ²	W	
1.20	Aluminium Fixed	1800	450	0.81 m ²	W	
1.21	Aluminium Fixed	1800	450	0.81 m ²	W	
1.22	Aluminium Fixed	1800	450	0.81 m ²	E	
1.23	Aluminium Fixed	1800	450	0.81 m ²	E	
1.24	Aluminium Fixed	1800	450	0.81 m ²	E	
1.25	Aluminium Fixed	1800	450	0.81 m ²	E	
1.26	Aluminium Fixed	1800	450	0.81 m ²	E	
1.27	Aluminium Fixed	1800	450	0.81 m ²	E	
1.28	Aluminium Fixed	1800	450	0.81 m ²	E	
1.29	Aluminium Fixed	1800	450	0.81 m ²	S	
1.30	Aluminium Fixed	1800	450	0.81 m ²	S	

Door No.	Construction Type	Door Height	Door Width	Comments
1.01	Aluminium Glazed Sliding Door	2400	1150	
1.02	Aluminium Shopfront	2400	2350	
1.03	Glazed Aluminium Double Doors	2350	1740	
1.04	Solid Core Timber Door	2340	920	
1.05	Colorbond Roller Door	6000	5000	
1.06	Colorbond Roller Door	6000	5000	
1.07	Colorbond Roller Door	6000	5000	
1.08	Solid Core Timber Door	2340	920	
1.09	Colorbond Roller Door	4200	4000	
1.10	Solid Core Timber Door	2340	920	
1.11	Aluminium Glazed Hinged Door	2300	920	
1.12	Colorbond Roller Door	4600	4000	



Phase 1 Floor Area

Name	Area
Drying Area	913 m ²
Parts Store	564 m ²
Parts Store Office	37 m ²
Showroom Office & Amenity	313 m ²
Workshop	1385 m ²
Total Area	3212 m ²



Phase 1 Mezzanine Area

Name	Area
Parts Store Mezzanine	411 m ²
Showroom Office Mezzanine	211 m ²
Total Area	622 m ²



Phase 1 - Floor Overall Plan

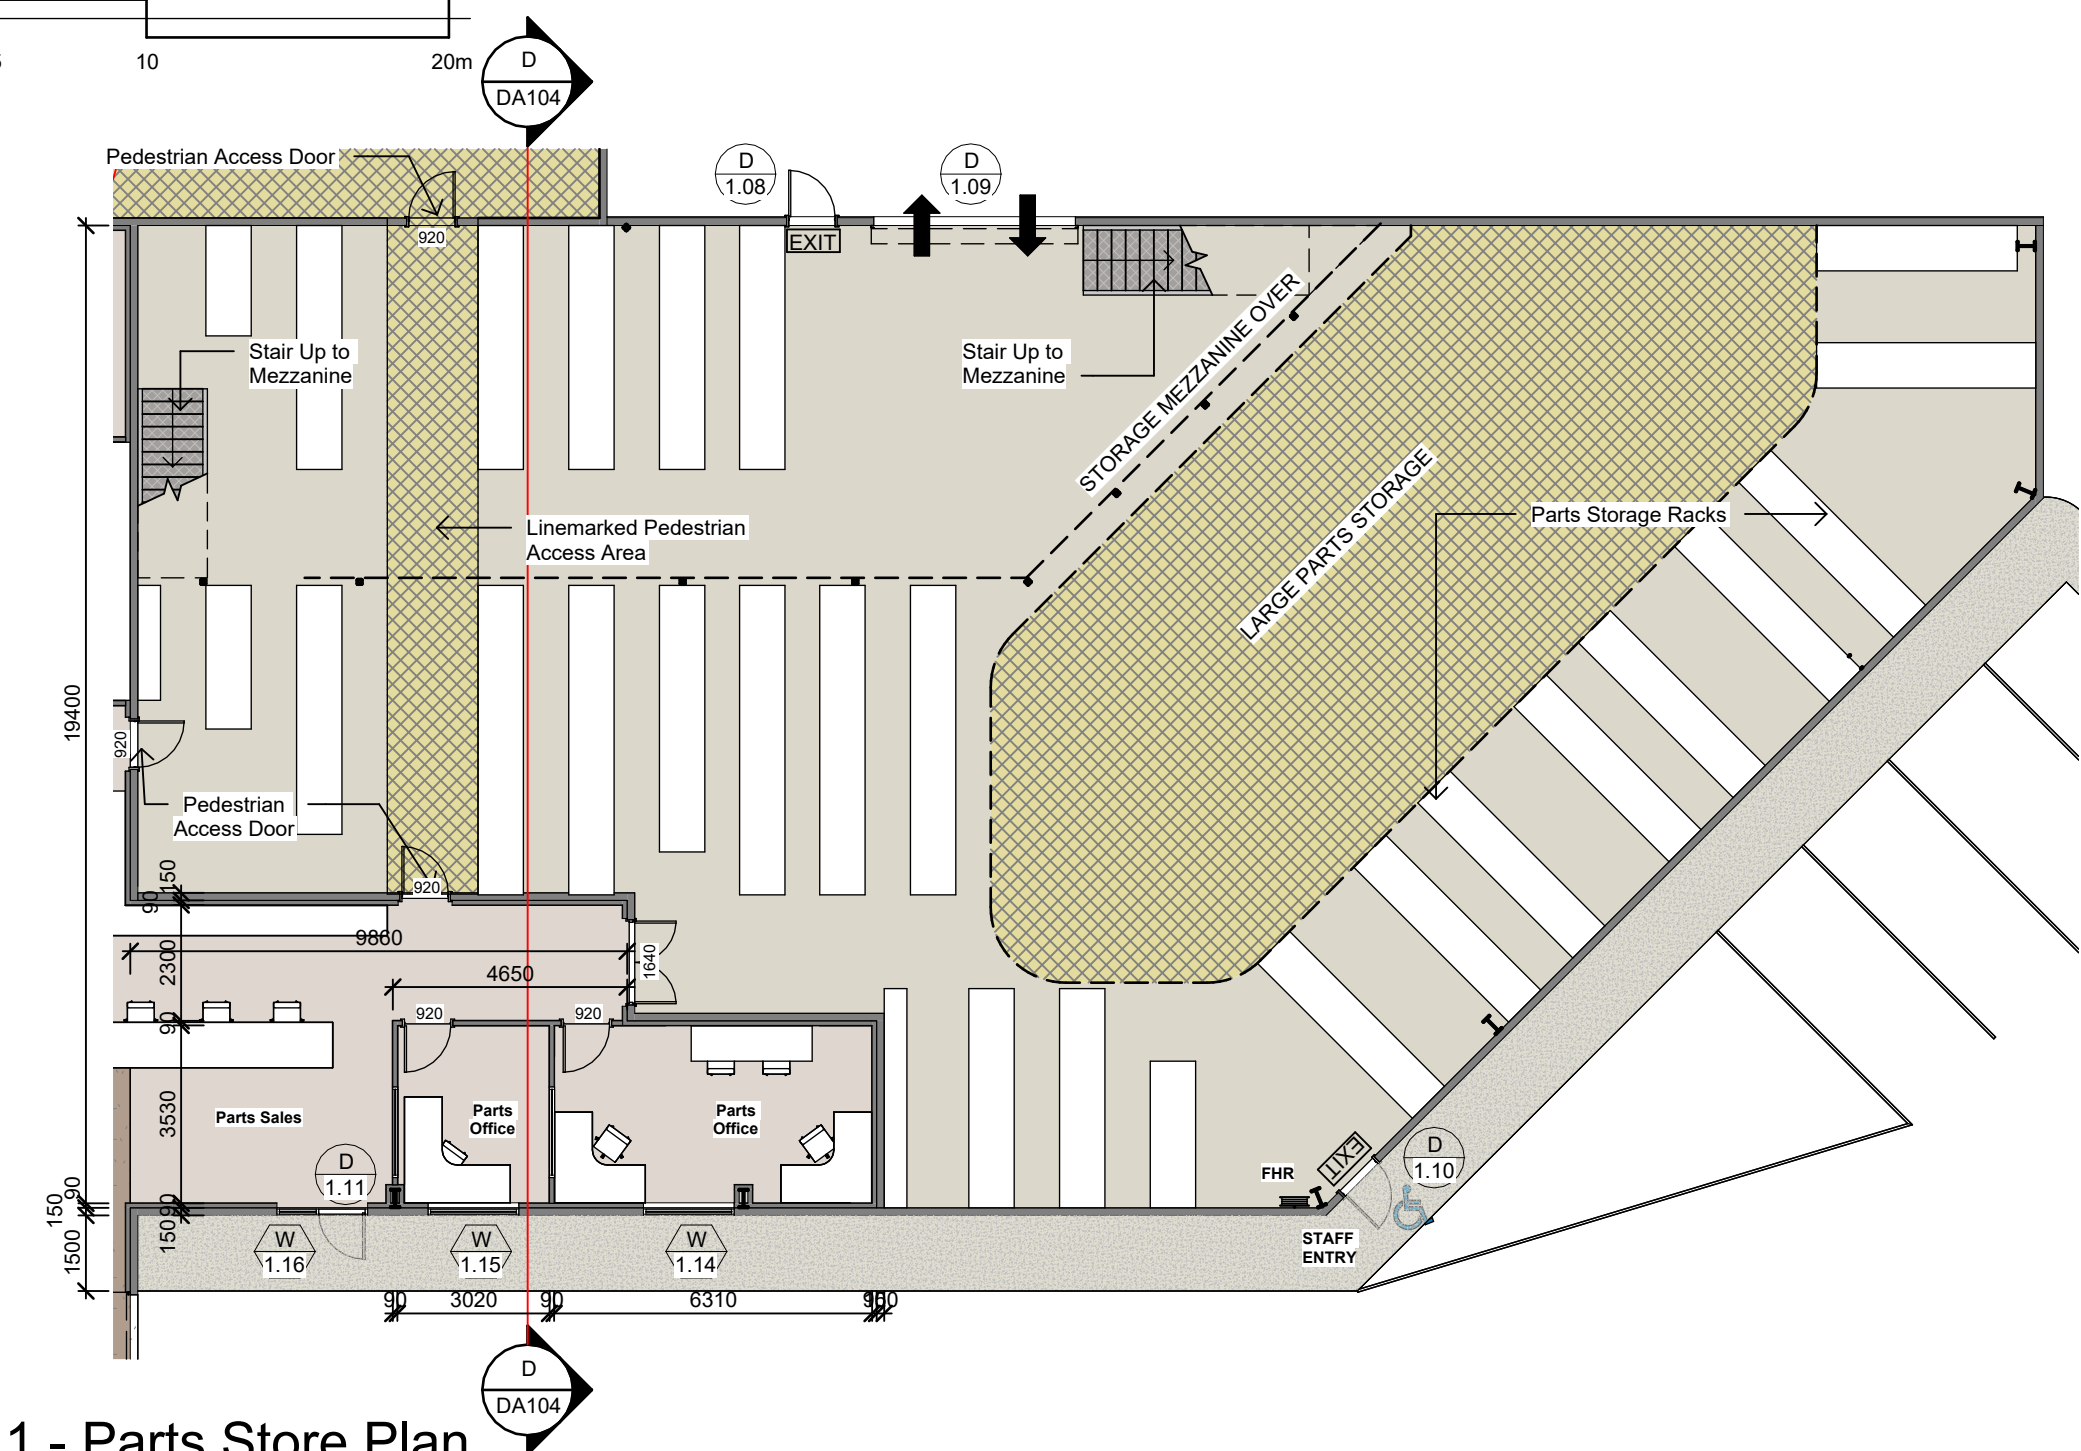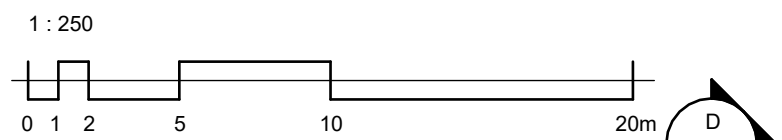


Phase 1 - Parts Store Plan

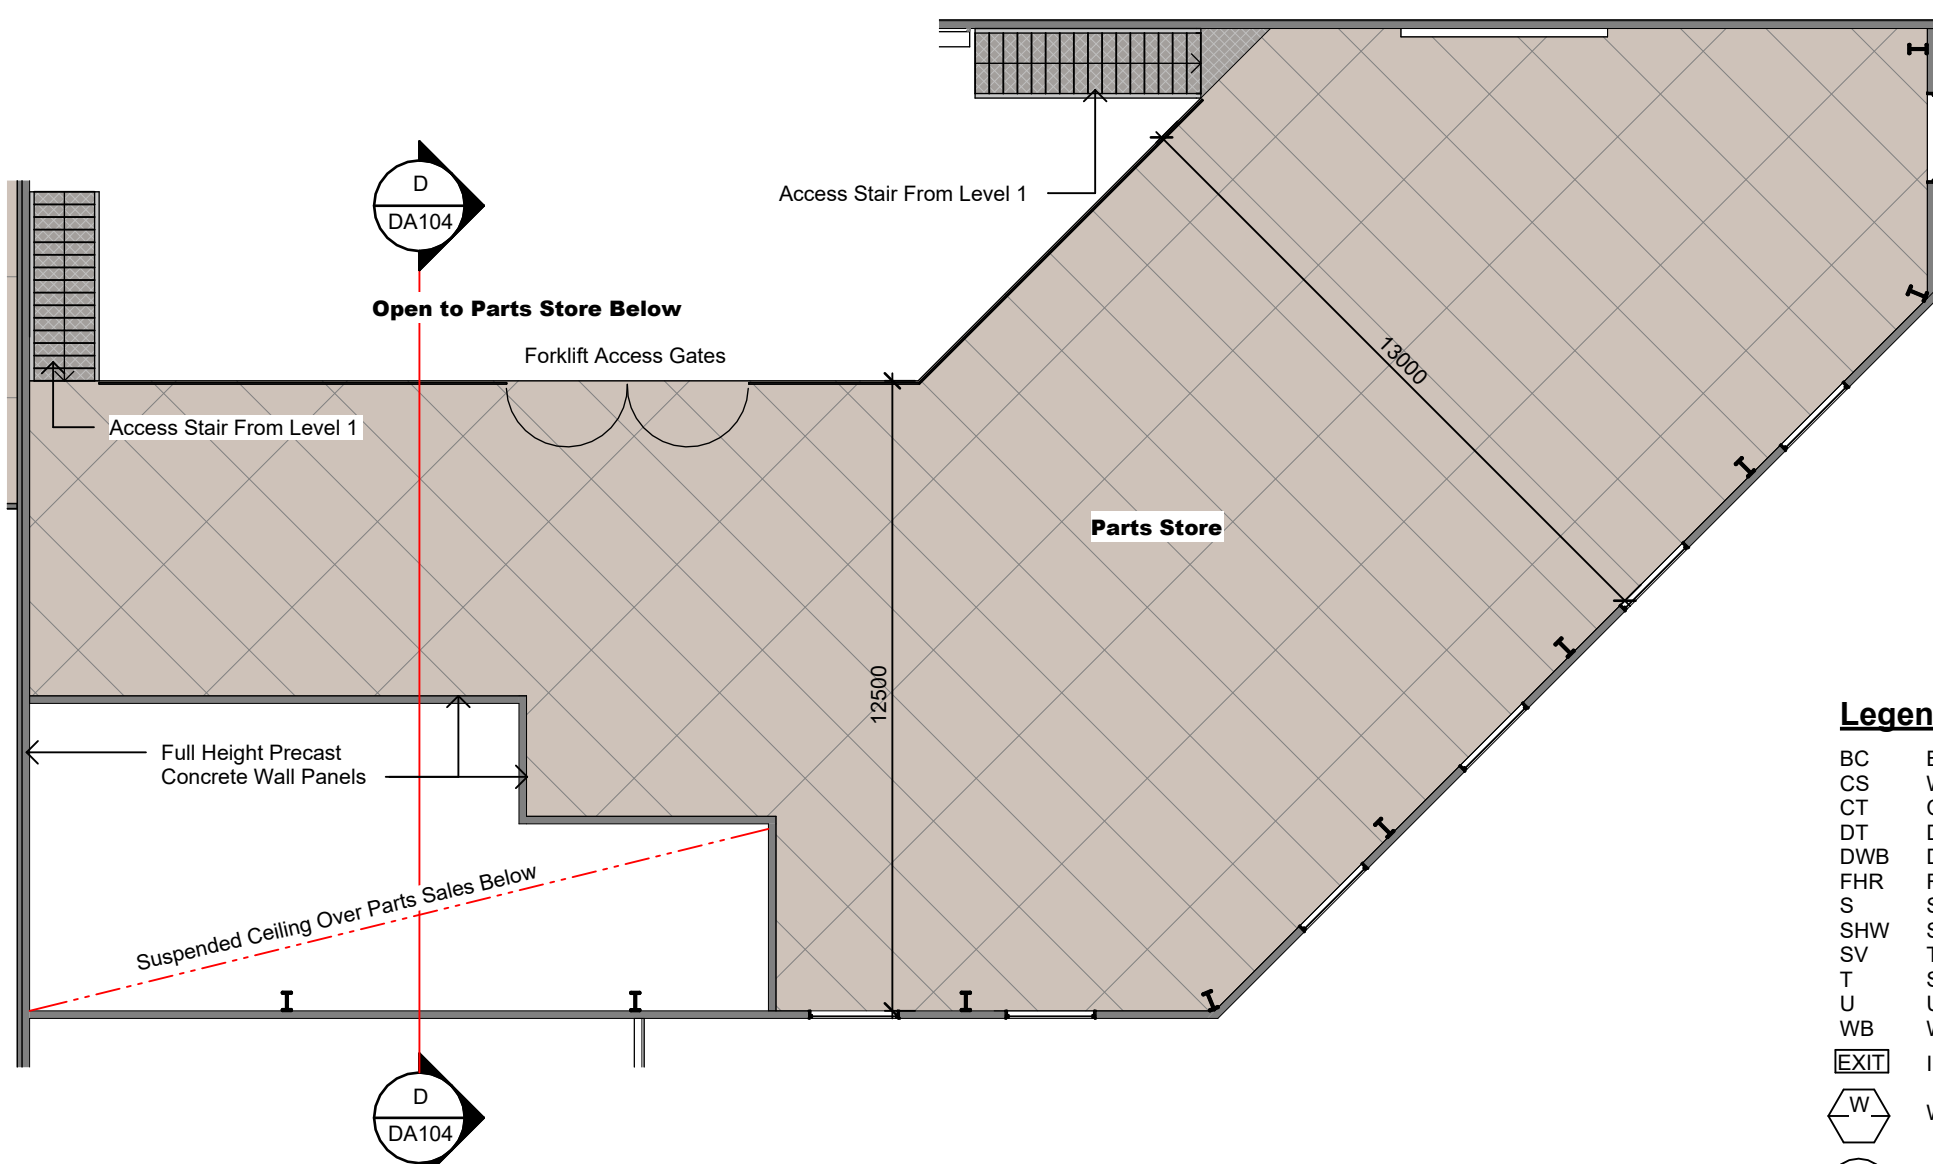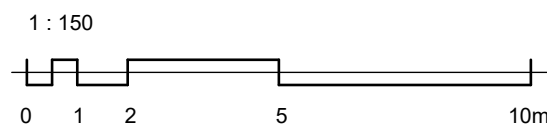

Phase 1 - Parts Store Mezzanine Plan

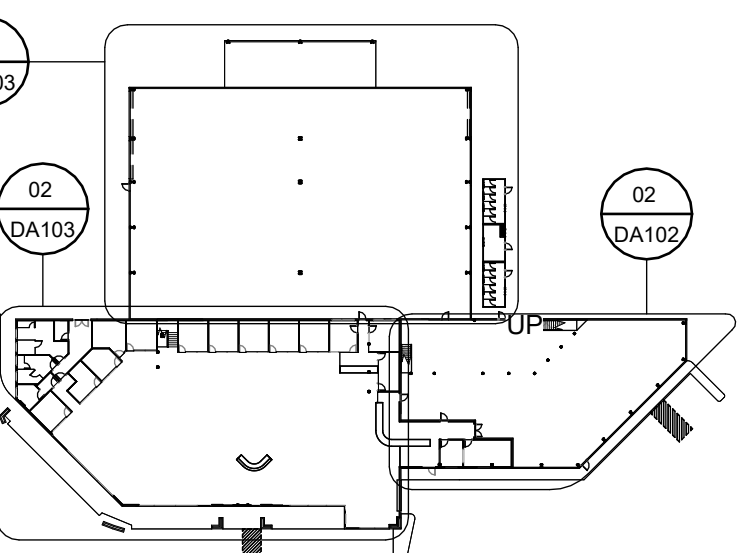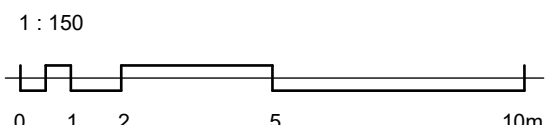

Key Plan - Ground Floor

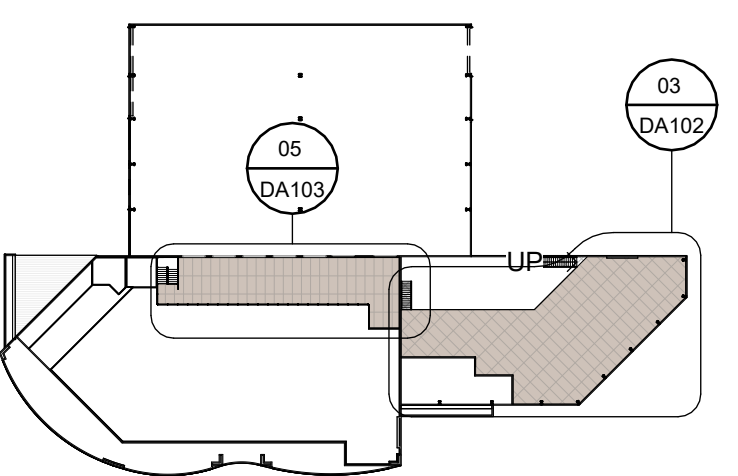



Key Plan - Mezzanine

Proposed Double R Industrial Development
Lot 300 Tamworth Global Gateway Park, Tamworth
For Rice Group Pty Ltd




Phase 1 - Floor Plans - 1

Designed	PH	Drawn	NEDG
Scale	As indicated	Project Phase	Development Approval
Date	May 2023	Drawing Number	23051
Approved	PH	DA102	1

DO NOT SCALE
USE FIGURED DIMENSIONS ONLY
Printing processes may cause the scale of this drawing to be inaccurate. The Contractor must verify all dimensions on site before commencing any work or preparing shop drawings.
The Building Design and this drawing is copyright and remains the property of
NEW ENGLAND DESIGN GROUP
Unauthorised reproduction is prohibited
COPYRIGHT ©

 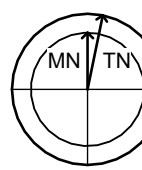

WHEN PLOTTED TO A3, SCALE DOUBLES

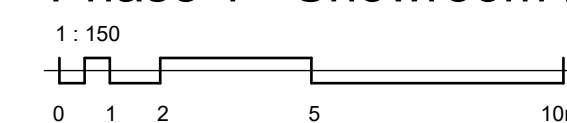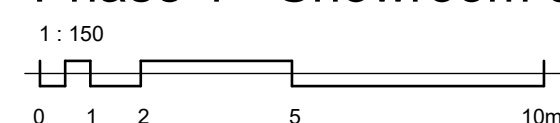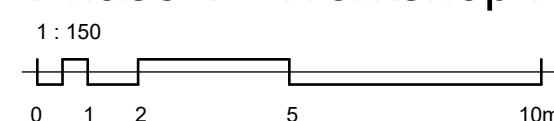

BC	Baby Change Table
CS	Wall-hung Cleaner's Sink w/- Bucket Shelf
CT	Ceramic Tile
DT	Disabled Toilet
DWB	Disabled Wall-Hung Vanity Basin
FHR	Fire Hose Reel
S	Sink
SHW	Shower
SV	Toilet Suite
T	Sheet Vinyl Floor
U	Urinal
WB	Wall-Mounted Basin
	Illuminate Exit Sign
	Window Numbers
	Door Numbers
	Indicates Main Disabled Access Point

The Building Design and this drawing is copyright and remains the property of
NEW ENGLAND DESIGN GROUP
Unauthorised reproduction is prohibited
COPYRIGHT ©



Phase 1 - Floor Plans - 2

Designed PH		Drawn NEDG	
Scale As indicated	Project Phase Development Approval		
Date May 2023	Drawing Number		R
Approved PH	23051	DA103	

WHEN PLOTTED TO A3, SCALE DOUBLES


Revision Schedule		
No.	Date	Revision
1	15/03/24	Issued for Development Approval

Legend


AW	New Aluminium Framed Windows + Glazed Doors - Powdercoat Black
CC	Corrugated Colorbond Wall Cladding
CD	Colorbond Finished Industrial Roller Door
CF	Colorbond Barge / Fascia
CG	Colorbond Gutters
CR	Corrugated Colorbond Roof Sheetting
FC	Painted Fibre Cement Wall Cladding
PC	Precast Concrete Wall Panel with Applied Texture Coat Finish
PF	Painted Steel Fascia Purlin
PTD	Painted Timber Door & Steel Frame Door - Double-R Blue + Powdercoat Black
SP	Colorbond Downpipe
DP	Colorbond Downpipe

External Colour Schedule


	Precast Concrete Wall Panels - Double-R Blue Painted Timber Doors - Double-R Blue
	Precast Concrete Wall Panels - Dulux White Duck Half
	Colorbond Wall Cladding - Shale Grey Colorbond Roof Sheetting - Shale Grey
	Fibre Cement Wall Cladding - White
	Aluminium Shopfront, Window & External Door Framing - Powdercoat Black
	Fascias, Barge, Gutters & Downpipes - Colorbond Shale Grey

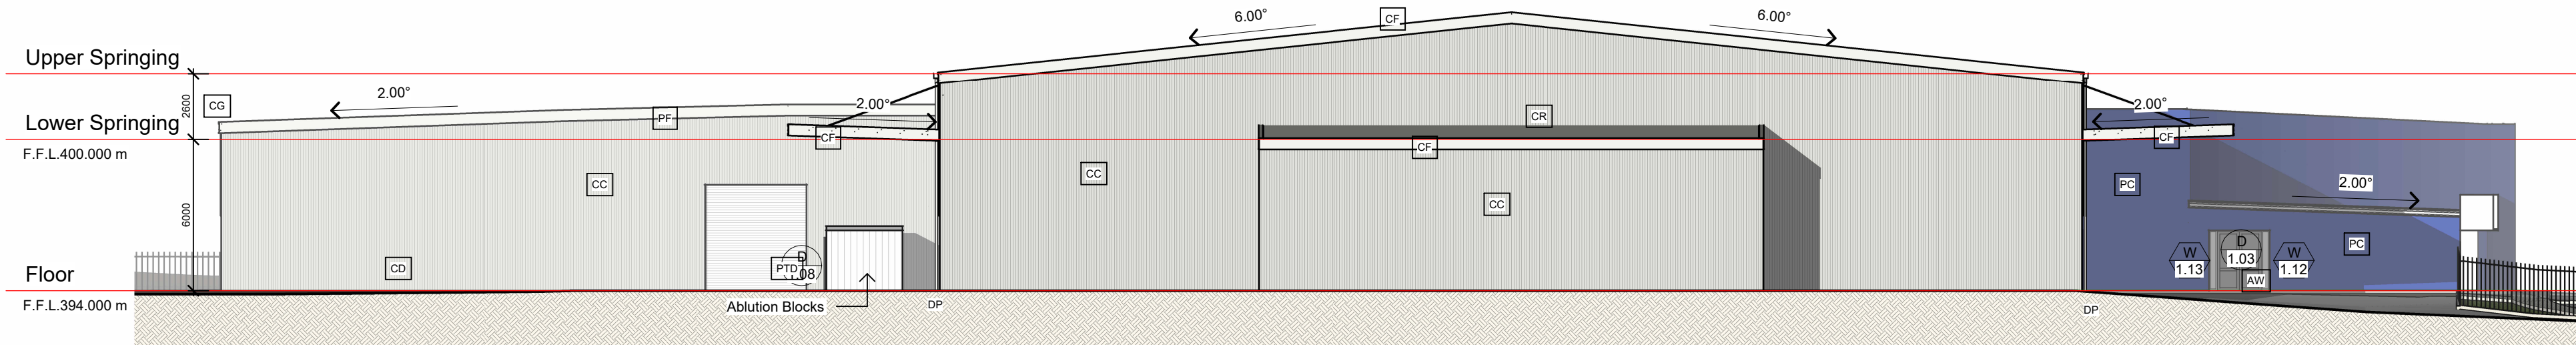


Phase 1 - North Elevation

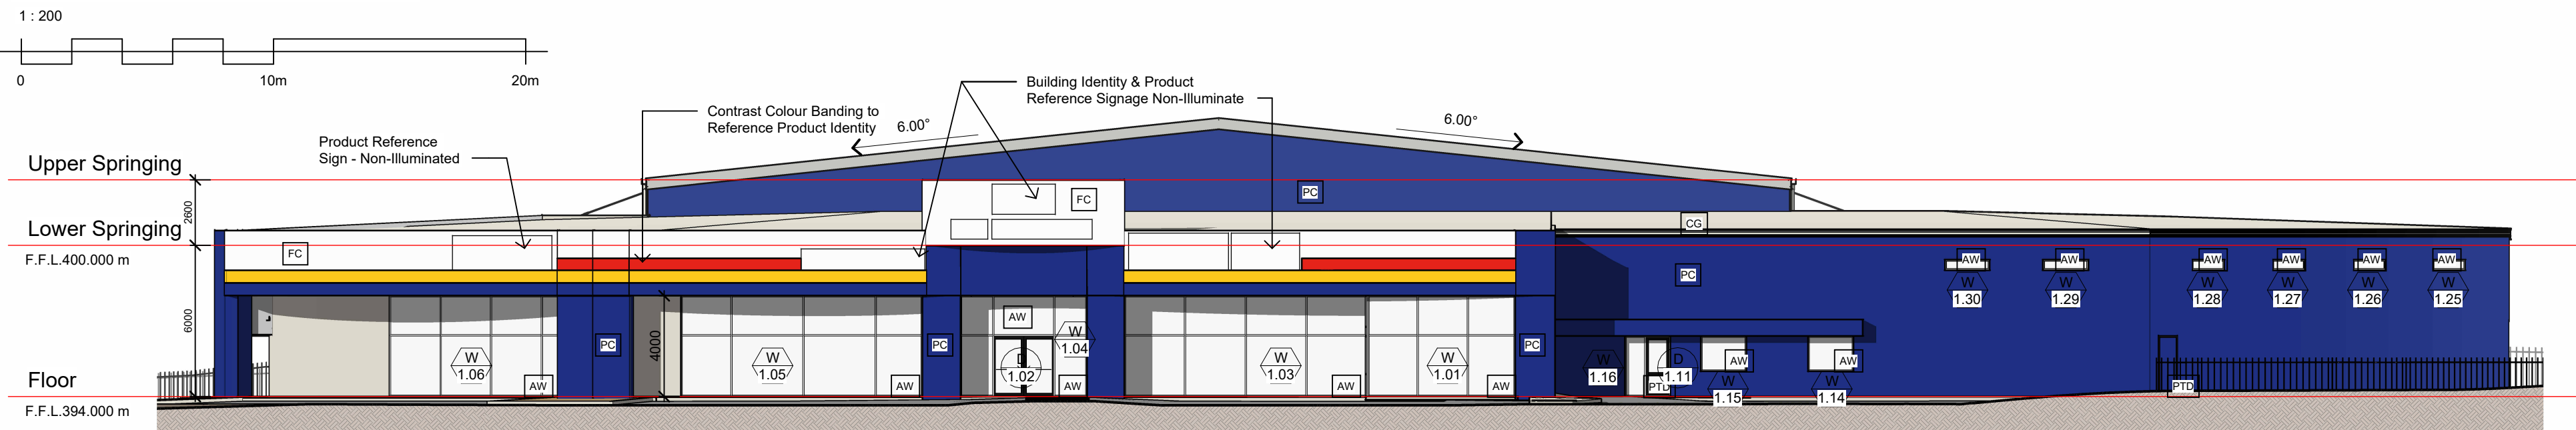



Phase 1 - South Elevation

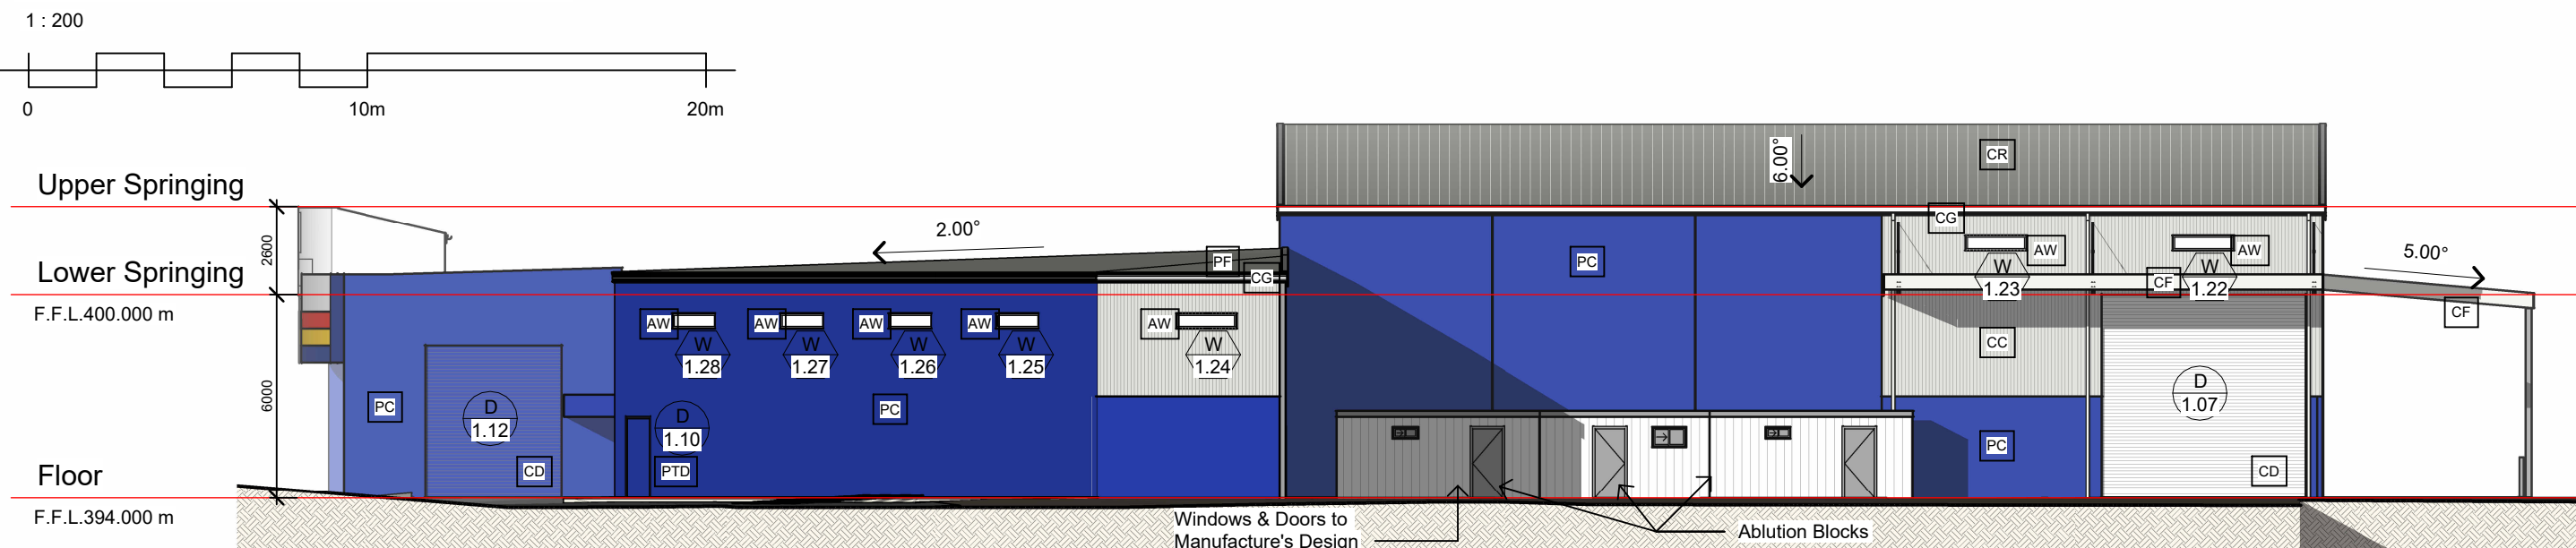



Phase 1 - East Elevation

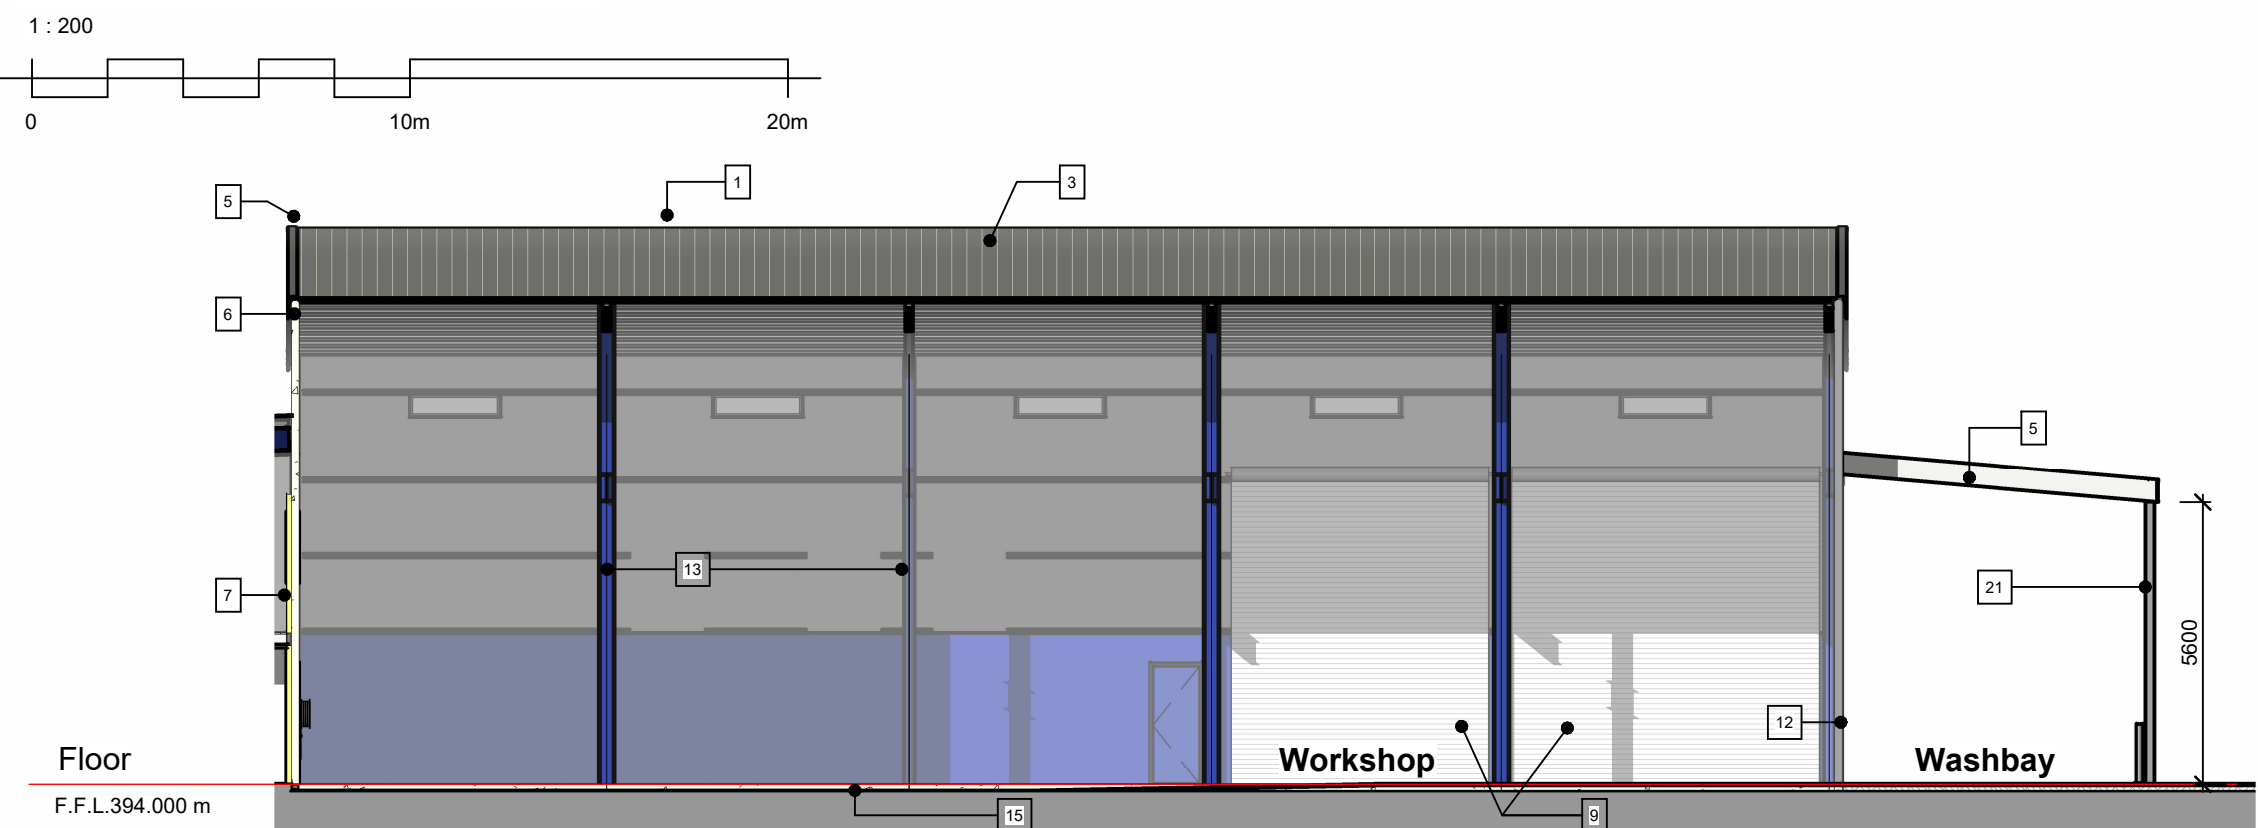


Section A1

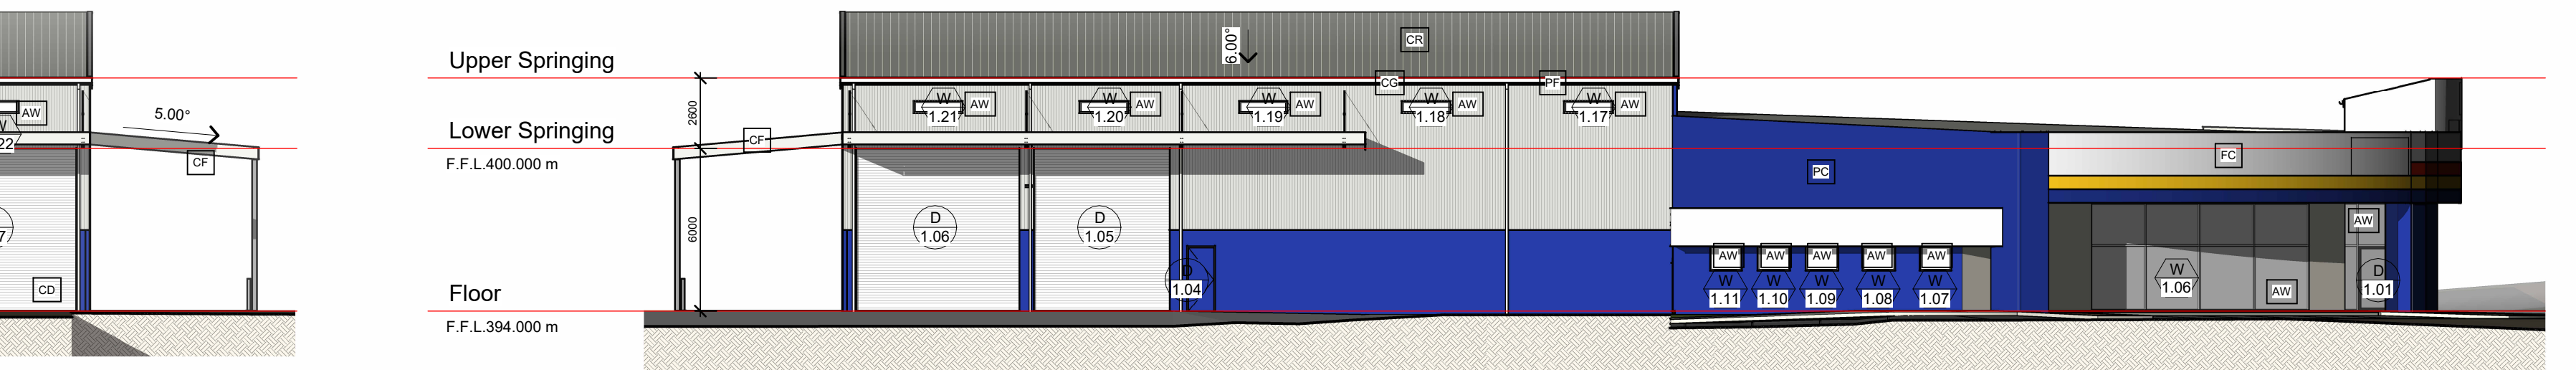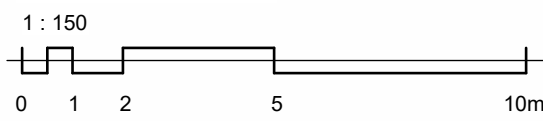


Phase 1 - West Elevation

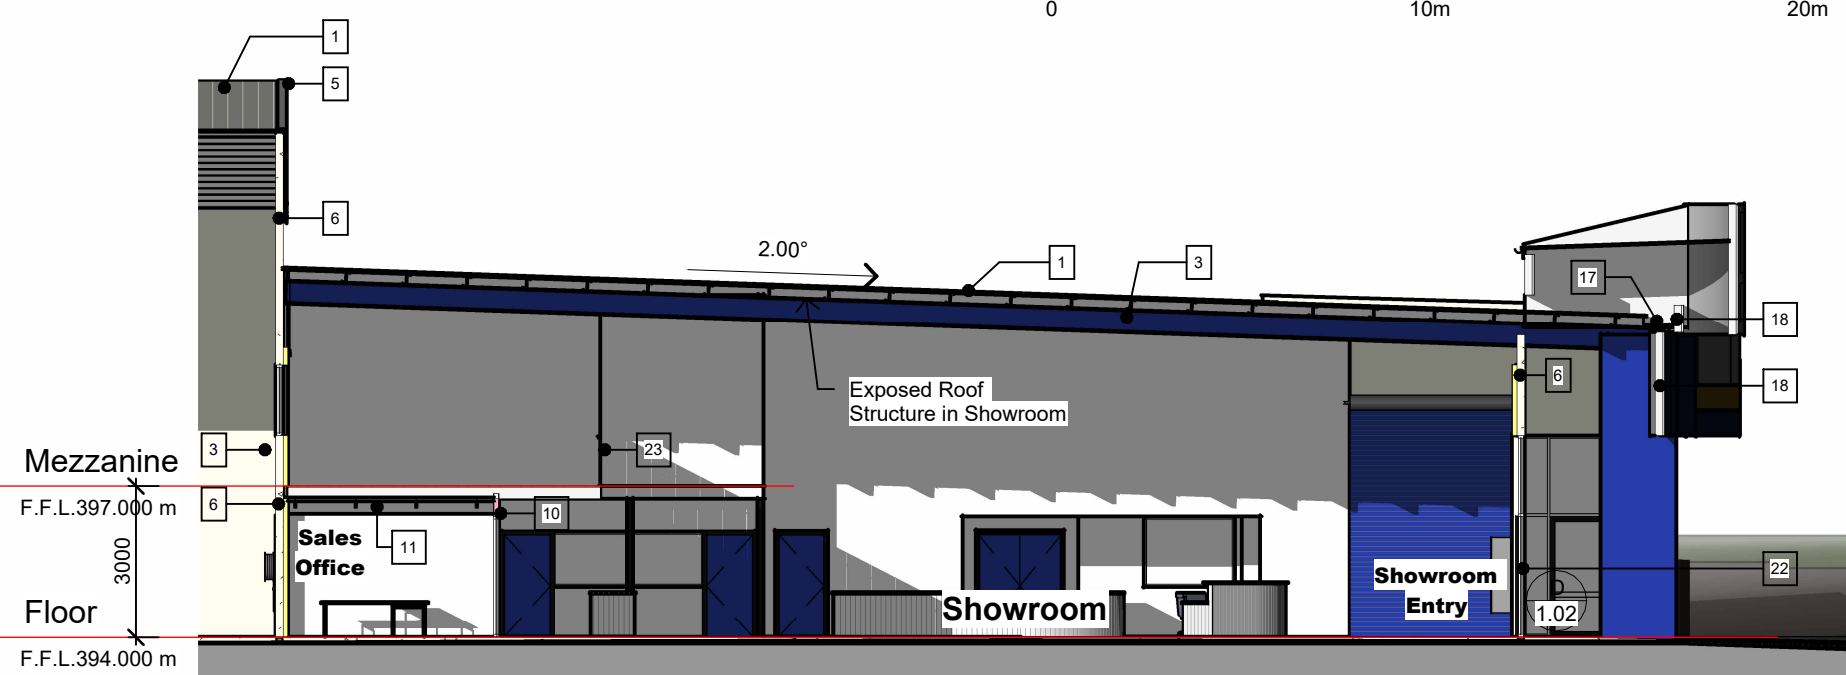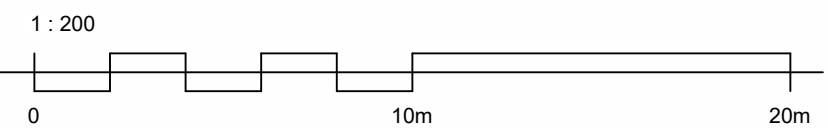

Section C1

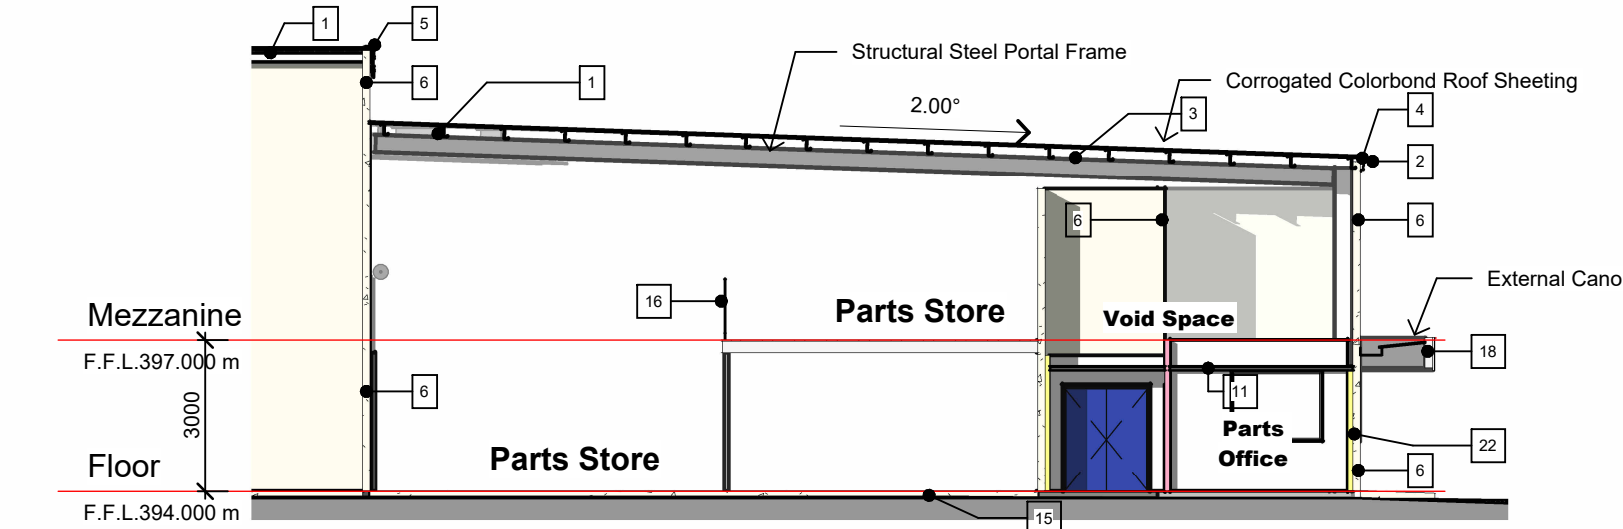

Section D

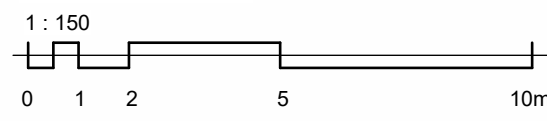

Legend

1	Corrugated Colorbond Roof Sheetting Laid Over Reflective Foil Sarking on Safety Mesh Over Purlins	13	Painted Structural Steel Columns as Scheduled to Engineer's Detail
2	Colorbond Eaves Gutter	14	Gantry Crane and Supporting System to Engineer's Future Detail
3	Structural Portal Frame System to Engineer's Future Detail	15	R/Concrete Floor Slabs & Footings to Engineer's Detail
4	Painted Steel Fascia Purlin	16	Painted Steel Stair & Balustrade
5	Colorbond Cappings & Flashings	17	Zincalume Box Gutter and Sumps
6	Precast Concrete Wall Panels to Engineer's Future Detail	18	Painted Fibre Cement Cladding Fixed on Steel Fascia Truss
7	Painted Plasterboard Linings to Wall Frames	19	Fabricated Bay Window Assemblies to Separate Detail
8	External Cladding and External Wall Systems - Refer to Individual Level Setout Plan and Wall Legend	20	Painted Timber Doors in Painted Folded Steel Frames as Scheduled
9	Colorbond Finish Roller Shutter Doors	21	Painted Steel Posts to Engineer's Detail
10	Painted Timber Doors & Windows	22	Aluminium Framed Shopfronts & Windows
11	13mm Plasterboard Ceiling on Proprietary Ceiling Suspension System Fixed to Structure Above	23	Frameless Glass Balustrade
12	Wall Linings and Internal Wall Systems - Refer to Individual Level Setout Plan and Wall Legend		

FHR Fire Hose Reel Cabinet

RICE GROUP
CONSTRUCTION

215 Mann Street, Armidale NSW 2350
P. +61 2 6772 2820 E. admin@ricegroup.com.au

DO NOT SCALE

USE FIGURED DIMENSIONS ONLY

Printing processes may cause the scale of this drawing to be inaccurate. The Contractor must verify all dimensions on site before commencing any work or preparing shop drawings.

The Building Design and this drawing is copyright and remains the property of
NEW ENGLAND DESIGN GROUP
Unauthorised reproduction is prohibited

COPYRIGHT ©




BUILDING DESIGNERS ASSOCIATION OF AUSTRALIA

Proposed Double R Industrial Development
Lot 300 Tamworth Global Gateway Park, Tamworth
For Rice Group Pty Ltd

Phase 1 - Elevations & Sections

Designed	PH	Drawn	NEDG
Scale	As indicated	Project Phase	Development Approval
Date	May 2023	Drawing Number	23051 DA104
Approved	PH	Rev.	1

 


WHEN PLOTTED TO A3, SCALE DOUBLES



New England
Design Group

PO Box 1404, Armidale NSW 2340
P. +61 2 5775 9209 E. admin@nedg.com.au

Revision Schedule		
No.	Date	Revision
1	18/09/24	Additional Landscaping Plans for Development Approval

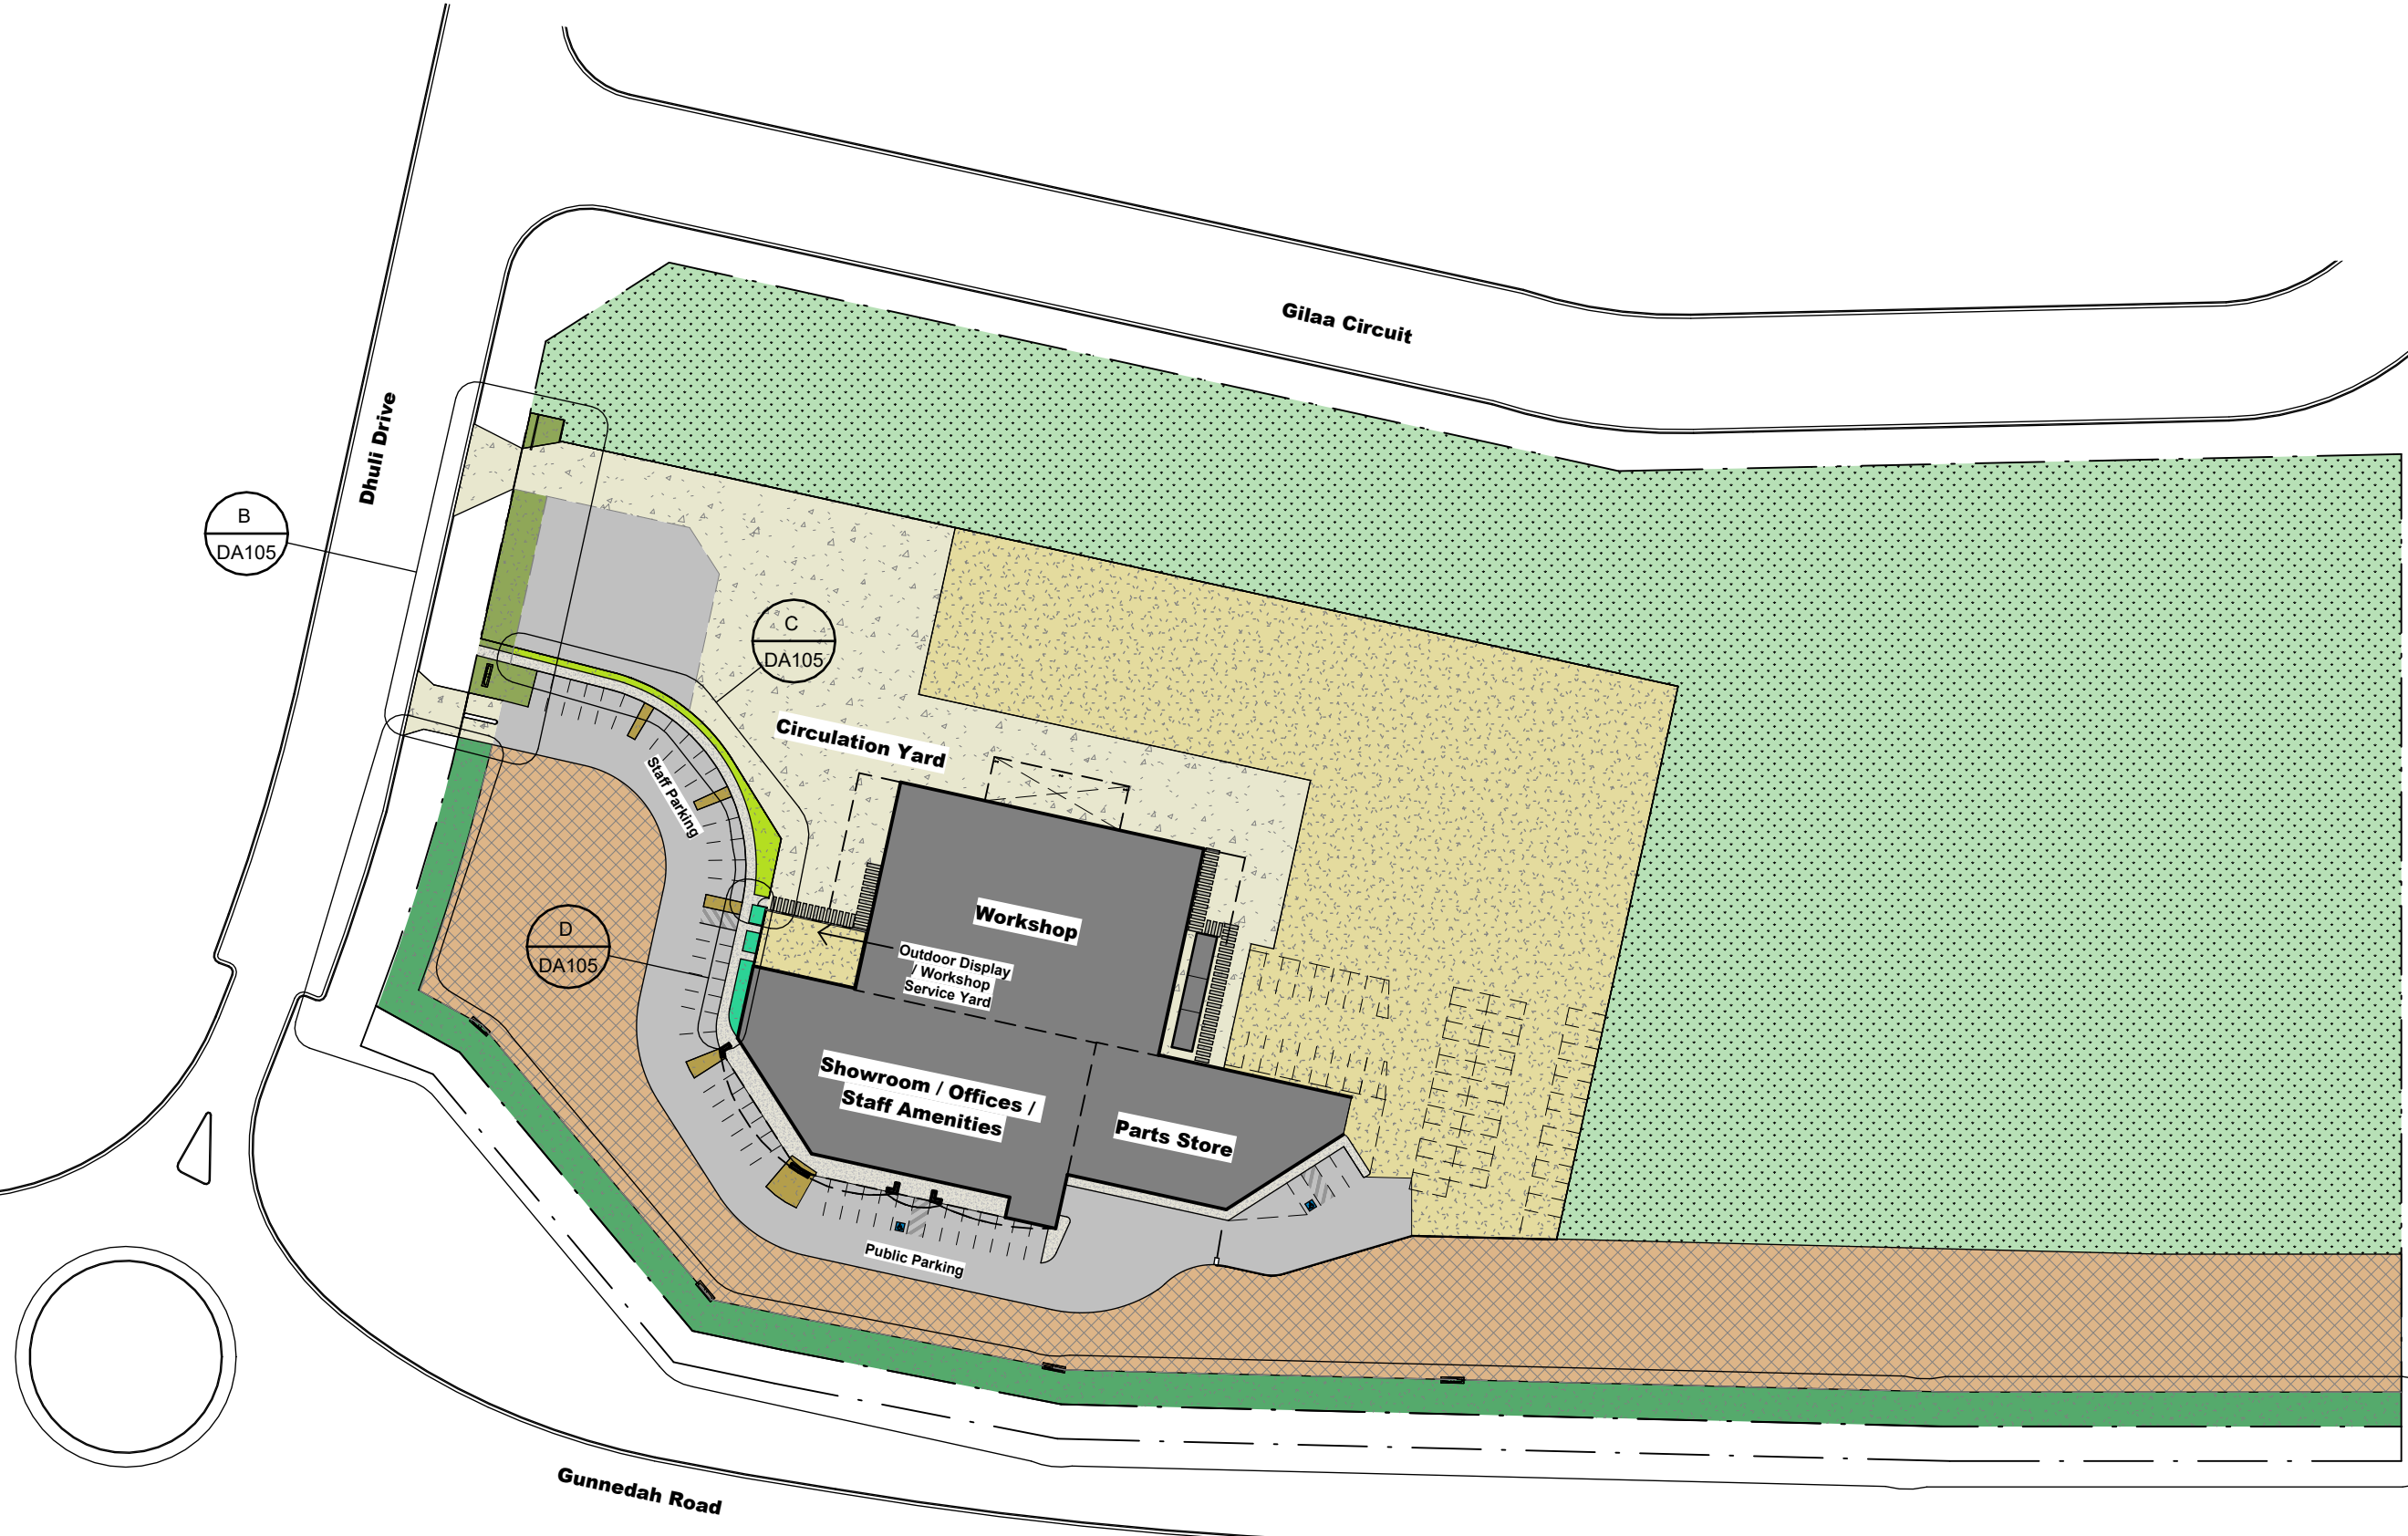


Legend

- Concrete Hardstand & Circulation Area
- Hotmix Bitumen Driveway, Parking & Circulation Area
- Concrete Paths & Paving
- Gravel Hardstand
- Outdoor Display Area - Gravel Hardstand
- Garden Area Type A
- Garden Area Type B
- Garden Area Type C
- Garden Area Type D
- Garden Area Type E
- Managed Grassland

Planting Schedule

Symbol	Reference	Notional Description	Ht. at Maturity	Nom. Canopy Spread	Nom. Plant Spacing	Total Number / Area	Select From
	TR1	Native Evergreen Shade Tree	10.0m	Nom. 6.0m Un-pruned	4.0m	7	Cupaniopsis unscordoides 'TUCKAROO' Acacia downensis 'GREEN WATTLE' Acacia filicollis 'TERN LEAF WATTLE'
	SH1	Native Shrub Screen Plantings	3.0m	2.0m pruned	2.0m - 2.5m	219	Photinia 'RED ROBIN' Callistemon Sp. 'BAROONDAH STATION' Grevillea Sp. 'CLEAR VIEW DAVID'
	SH2	Native Shrub Decorative	1.2m	1.0m pruned	1.0m - 1.5m	109	Grevillea Stenomeria 'LACE NET GREVILLEA' Kursea parvifolia Prostanthera phyllidifolia
	GC1	Flowering Native Ground Cover	0.6m	2.0m	0.6m	@ 3 per m ² 3,250	Acacia baileyana Eremophila debilis Dianella revoluta
	G	Mulched Garden Bed	N/A	N/A	N/A	2009.26m ²	N/A
	T	Turf or Seeded Grass	N/A	N/A	N/A	17390m ²	N/A

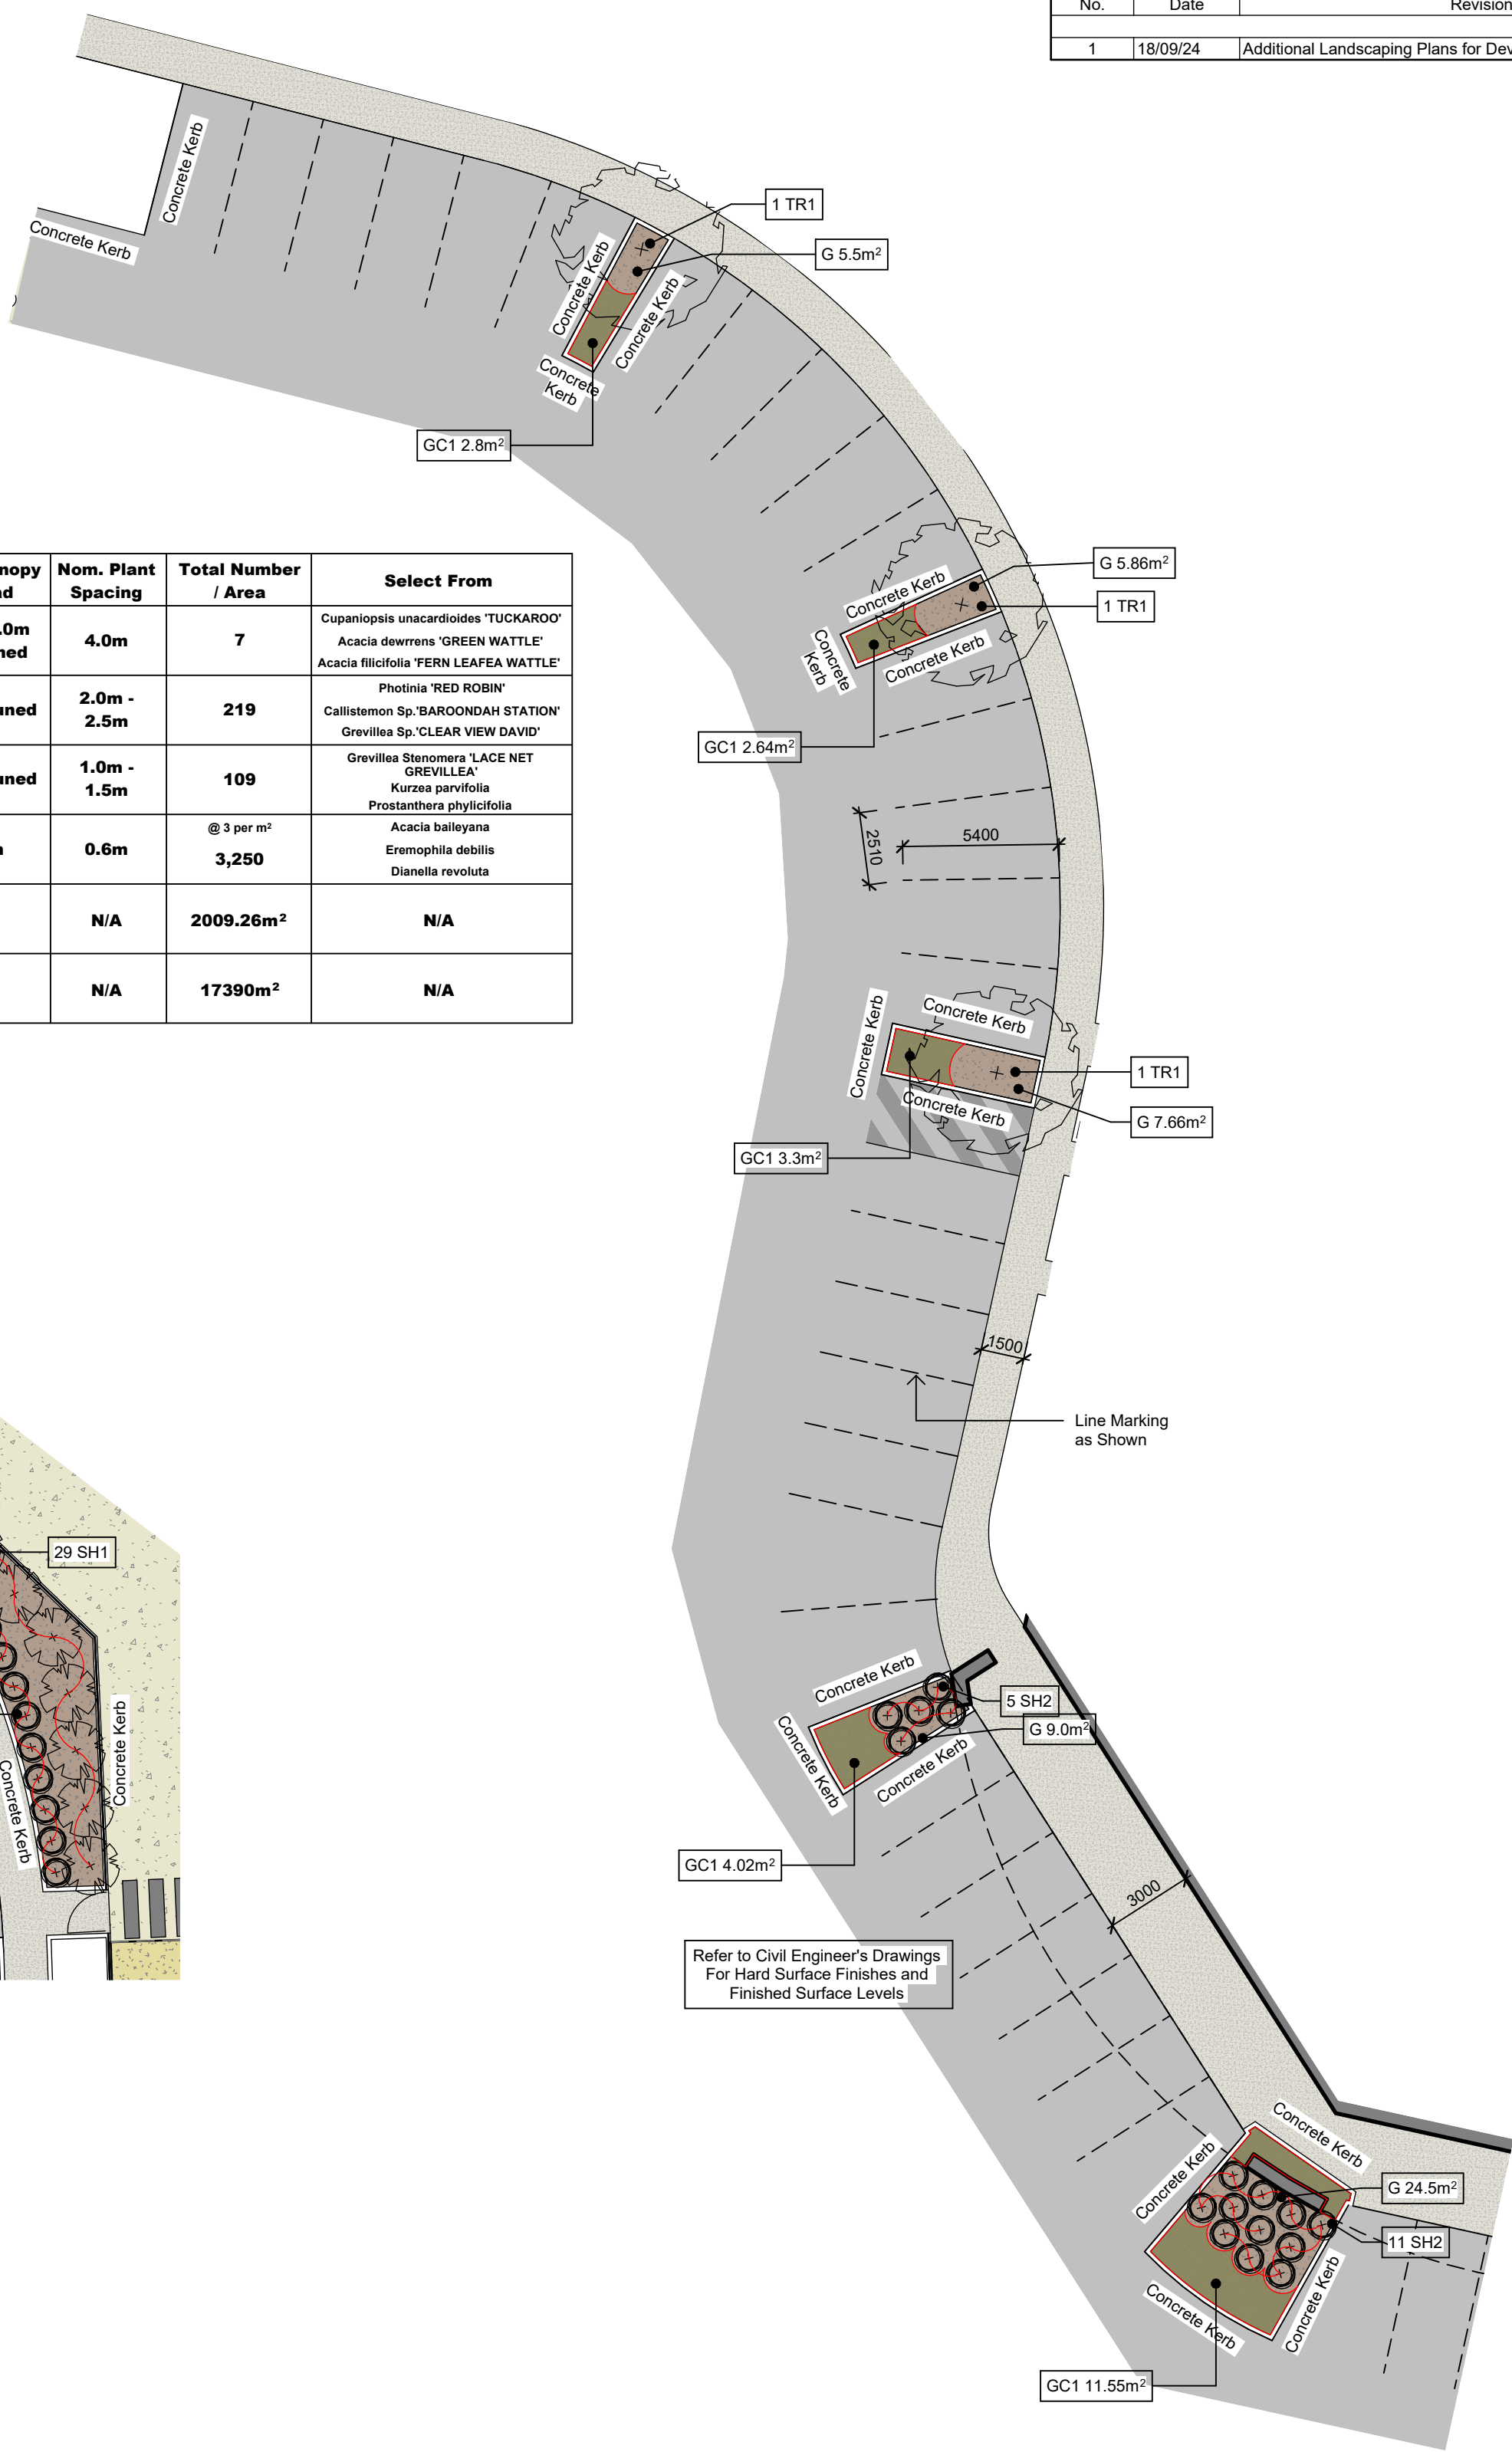

Phase 1 - Landscaping Reference Plan

1:1000

Phase 1 - Garden Area C Plan

1:200

Phase 1 - Garden Area D Plan

1:200

Phase 1 - Garden Area B Plan

1:200

Phase 1 - Garden Area E Plan

1:200

Phase 1 - Garden Area A Plan

1:500

Revision Schedule			
No.	Date	Revision	
1	15/03/24	Issued for Development Approval	
2	4/10/24	Rainwater Tanks Added	




Revision Schedule		
No.	Date	Revision
1	15/03/24	Issued for Development Approval


Legend

- Workshop & Storage Floor Area
- Washbay Floor Area
- Showroom Floor Area
- Parts Sales Floor Area
- Parts Storage Floor Area
- Office Floor Area
- Staff Amenities Floor Area
- Concrete Path

- W Window
- SD Sliding Door
- SF Shopfront Glazing
- FHR Fire Hose Reel
- EXIT Required Exit Door
- Indicates Principal Disabled Access
- Direction of Travel

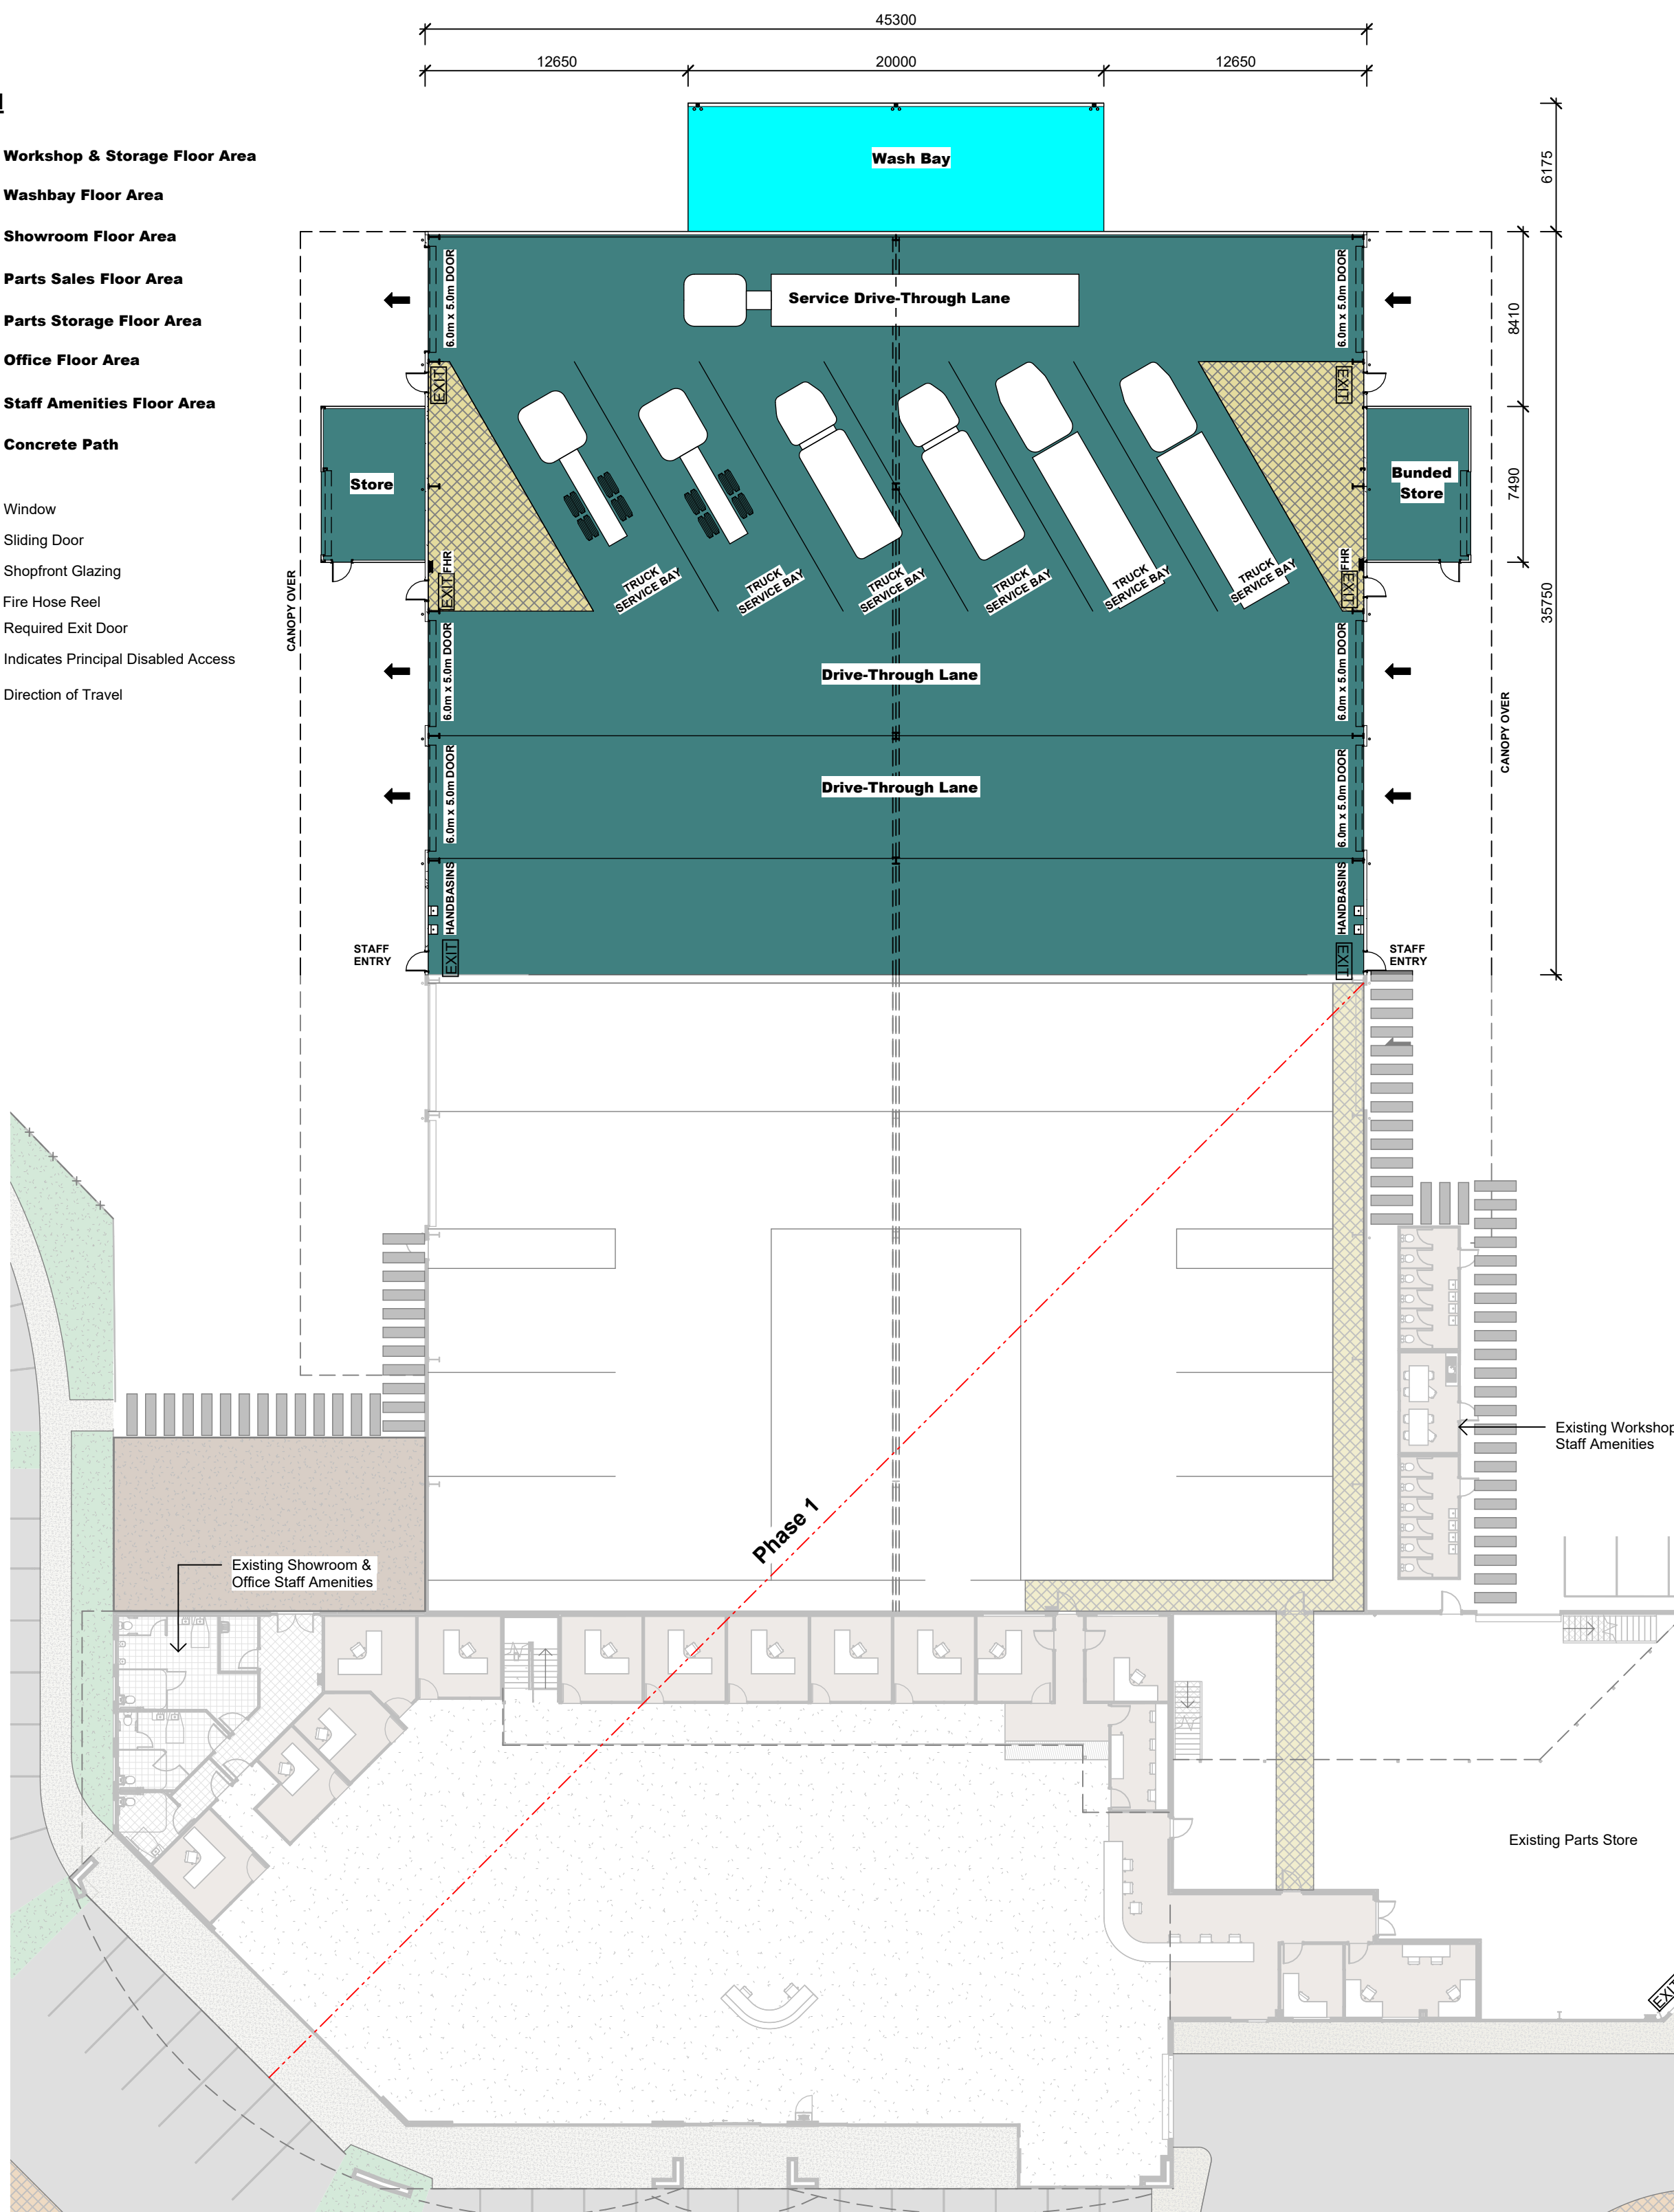

Phase 2 - Floor Overall Plan

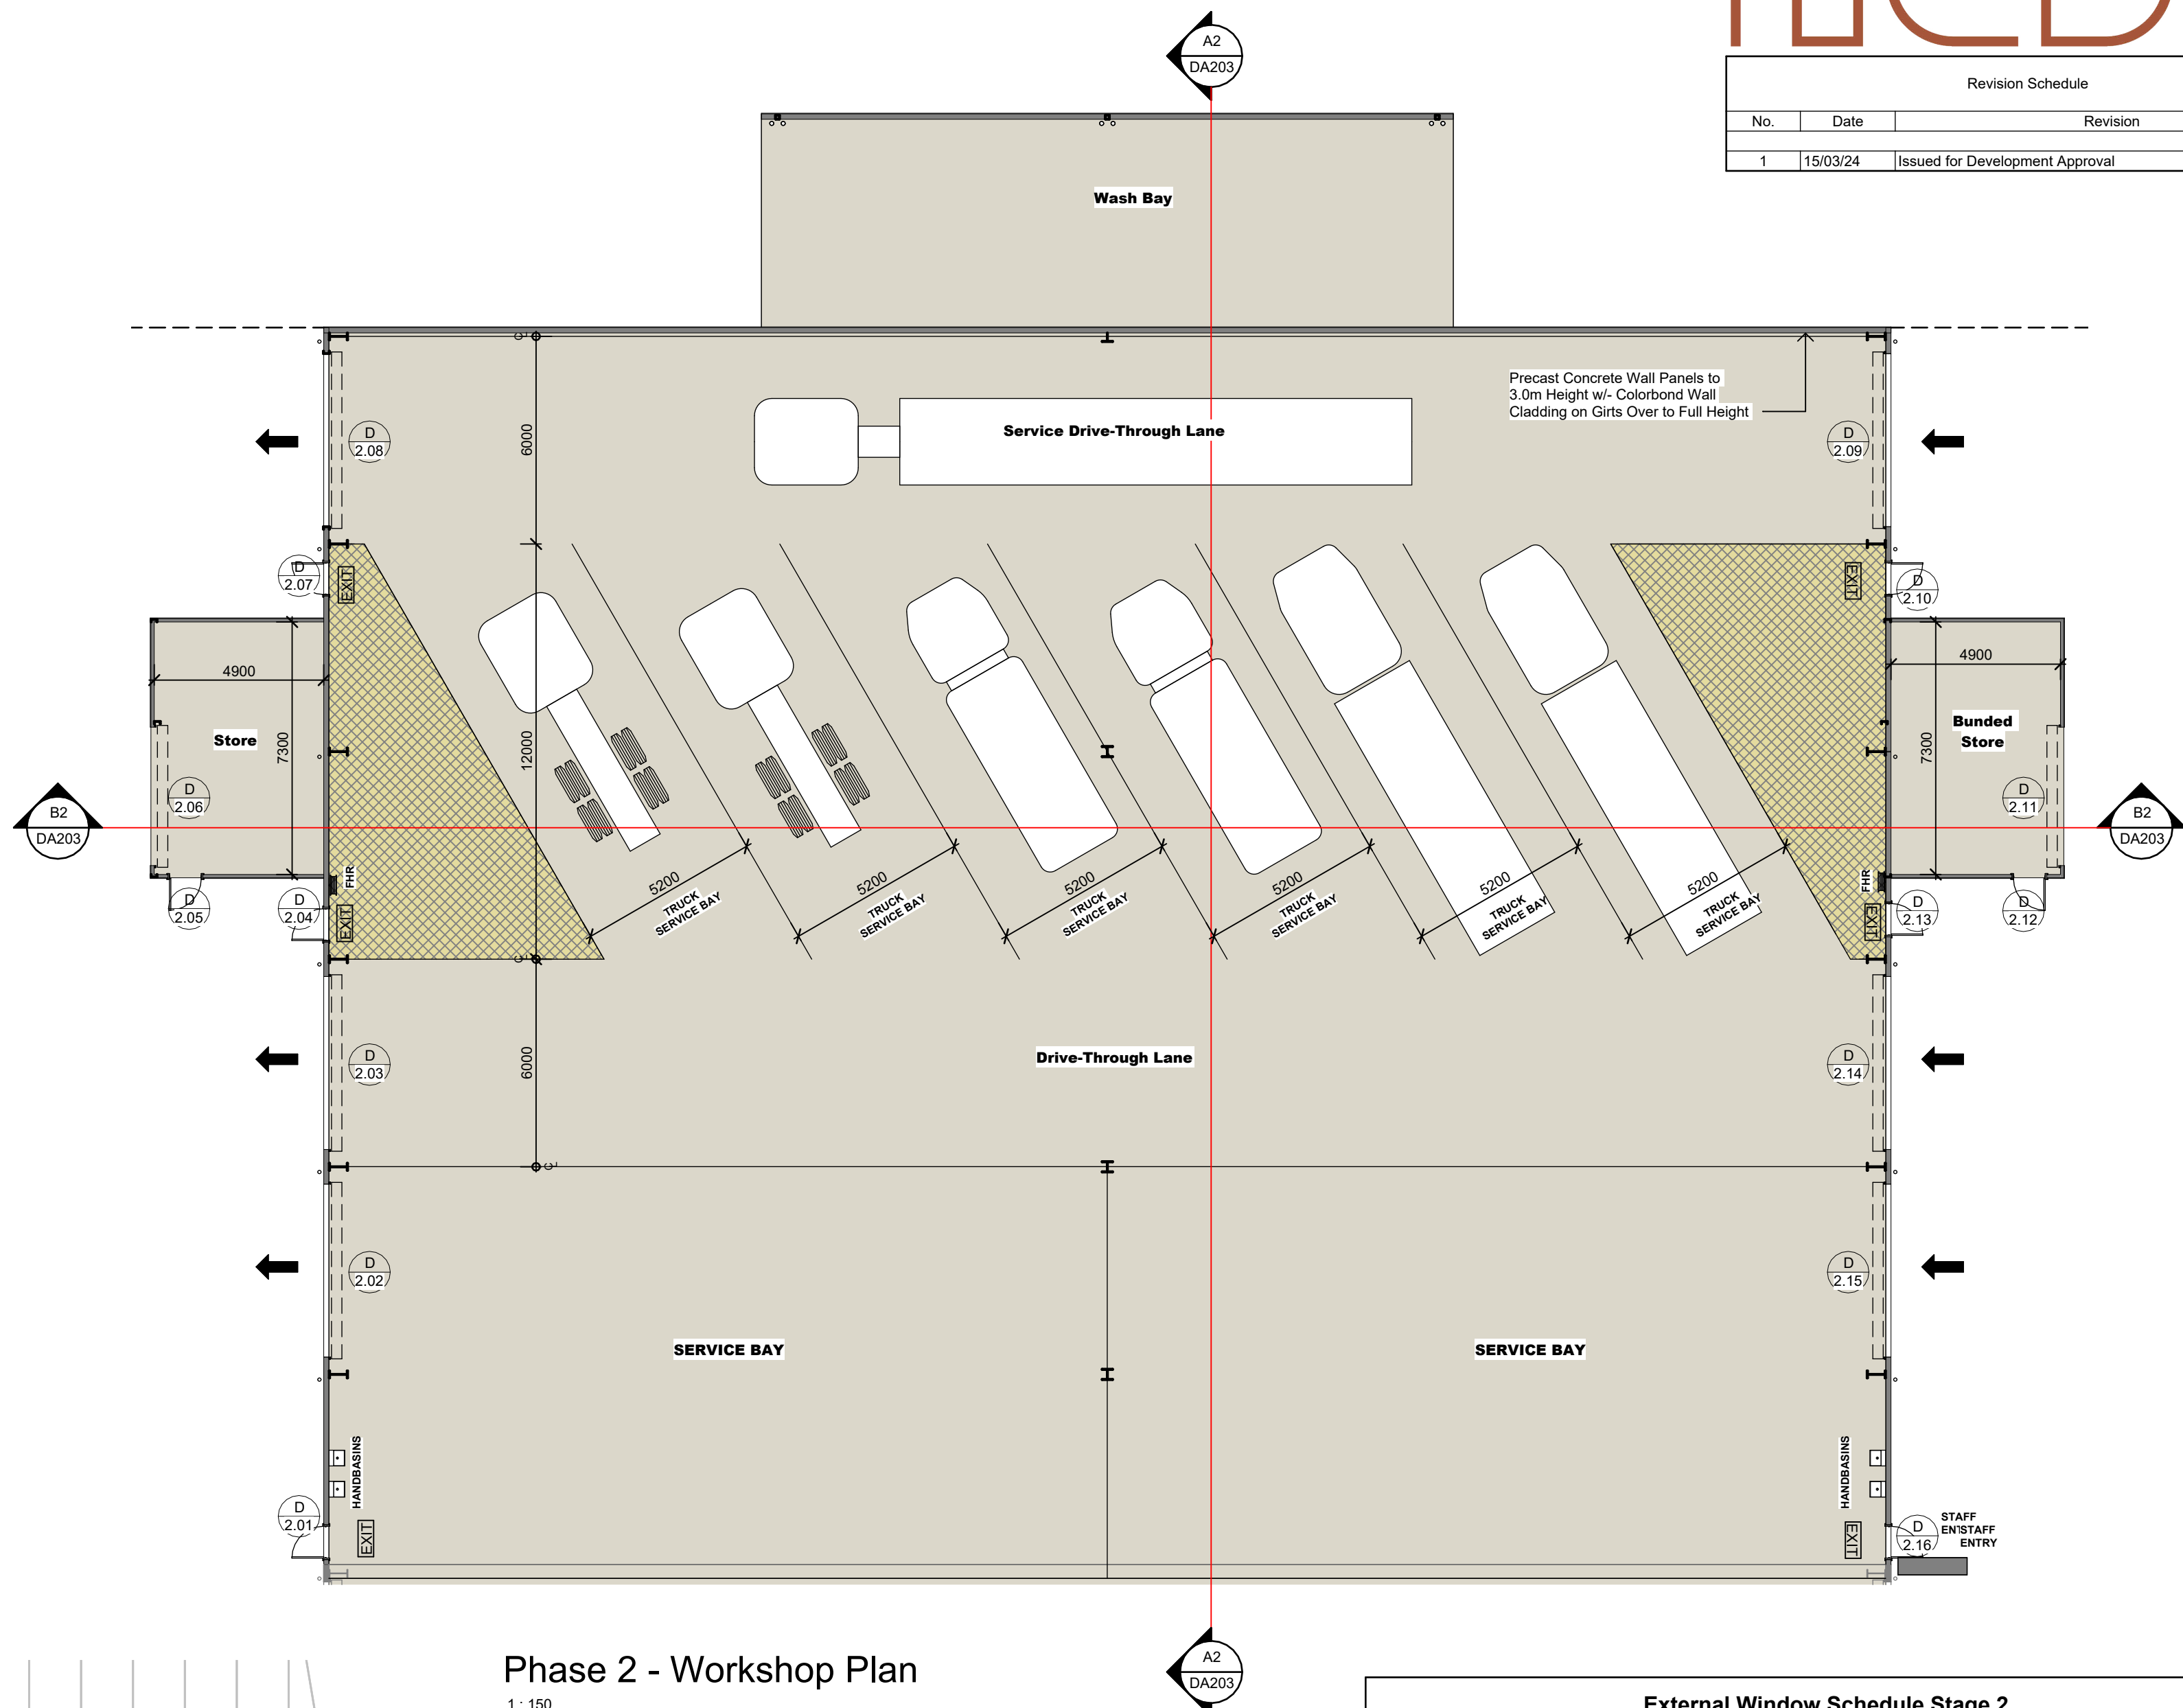

Phase 2 - Workshop Plan

Legend

- BC Baby Change Table
- CS Wall-hung Cleaner's Sink w/- Bucket Shelf
- CT Ceramic Tile
- DT Disabled Toilet
- DWB Disabled Wall-Hung Vanity Basin
- FHR Fire Hose Reel
- S Sink
- SHW Shower
- SV Toilet Suite
- T Sheet Vinyl Floor
- U Urinal
- WB Wall-Mounted Basin
- EXIT Illuminate Exit Sign
- W Window Numbers
- D Door Numbers
- Indicates Main Disabled Access Point

Phase 2 Floor Area

Name	Area
Ablutions Block	51 m ²
Parts Store	564 m ²
Parts Store Office	37 m ²
Showroom & Amenities	913 m ²
Showroom Office & Amenity	313 m ²
Workshop	3079 m ²
Total Area	4957 m ²

Phase 2 Mezzanine Area


Name	Area
Parts Store Mezzanine	411 m ²
Showroom Office Mezzanine	211 m ²
Total Area	622 m ²

External Window Schedule Stage 2

No.	Window Type	Height	Width	Area	Orientation	Comments
2.01	Aluminium Fixed	1800	450	0.81 m ²	W	
2.02	Aluminium Fixed	1800	450	0.81 m ²	W	
2.03	Aluminium Fixed	1800	450	0.81 m ²	W	
2.04	Aluminium Fixed	1800	450	0.81 m ²	W	
2.05	Aluminium Fixed	1800	450	0.81 m ²	W	
2.06	Aluminium Fixed	1800	450	0.81 m ²	W	
2.07	Aluminium Fixed	1800	450	0.81 m ²	E	
2.08	Aluminium Fixed	1800	450	0.81 m ²	E	
2.09	Aluminium Fixed	1800	450	0.81 m ²	E	
2.10	Aluminium Fixed	1800	450	0.81 m ²	E	
2.11	Aluminium Fixed	1800	450	0.81 m ²	E	
2.12	Aluminium Fixed	1800	450	0.81 m ²	E	
Total Area				8.72 m ²		

External Door Schedule Stage 2

Door No.	Construction Type	Door Height	Door Width	Comments
2.01	Solid Core Timber Door	2040	920	
2.02	Colorbond Roller Door	6000	6000	
2.03	Colorbond Roller Door	6000	6000	
2.04	Solid Core Timber Door	2040	920	
2.05	Solid Core Timber Door	2040	920	
2.06	Colorbond Roller Door	4000	4000	
2.07	Solid Core Timber Door	2040	920	
2.08	Colorbond Roller Door	6000	6000	
2.09	Colorbond Roller Door	6000	6000	
2.10	Solid Core Timber Door	2040	920	
2.11	Colorbond Roller Door	4000	4000	
2.12	Solid Core Timber Door	2040	920	
2.13	Solid Core Timber Door	2040	920	
2.14	Colorbond Roller Door	6000	6000	
2.15	Colorbond Roller Door	6000	6000	
2.16	Solid Core Timber Door	2040	920	

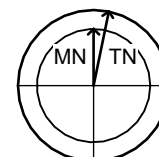

Proposed Double R Industrial Development
Lot 300 Tamworth Global Gateway Park, Tamworth
For Rice Group Pty Ltd

Phase 2 - Floor Plans

Designed	PH	Drawn	NEDG
Scale	As indicated	Project Phase	Development Approval
Date	May 2023	Drawing Number	23051
Approved	PH	Rev.	1



DO NOT SCALE

USE FIGURED DIMENSIONS ONLY

Printing processes may cause the scale of this drawing to be inaccurate. The Contractor must verify all dimensions on site before commencing any work or preparing shop drawings.






The Building Design and this drawing is copyright and remains the property of
NEW ENGLAND DESIGN GROUP
Unauthorised reproduction is prohibited
COPYRIGHT ©

1:200 0 1 2 5 10m 15m
1:100 0 0.5 1 2 5 10m 15m

20m 1:20 0 0.1 0.2 0.5 1m 1.5m
10m 1:50 0 0.5 1 2 4m

WHEN PLOTTED TO A3, SCALE DOUBLES

Revision Schedule		
No.	Date	Revision
1	15/03/24	Issued for Development Approval

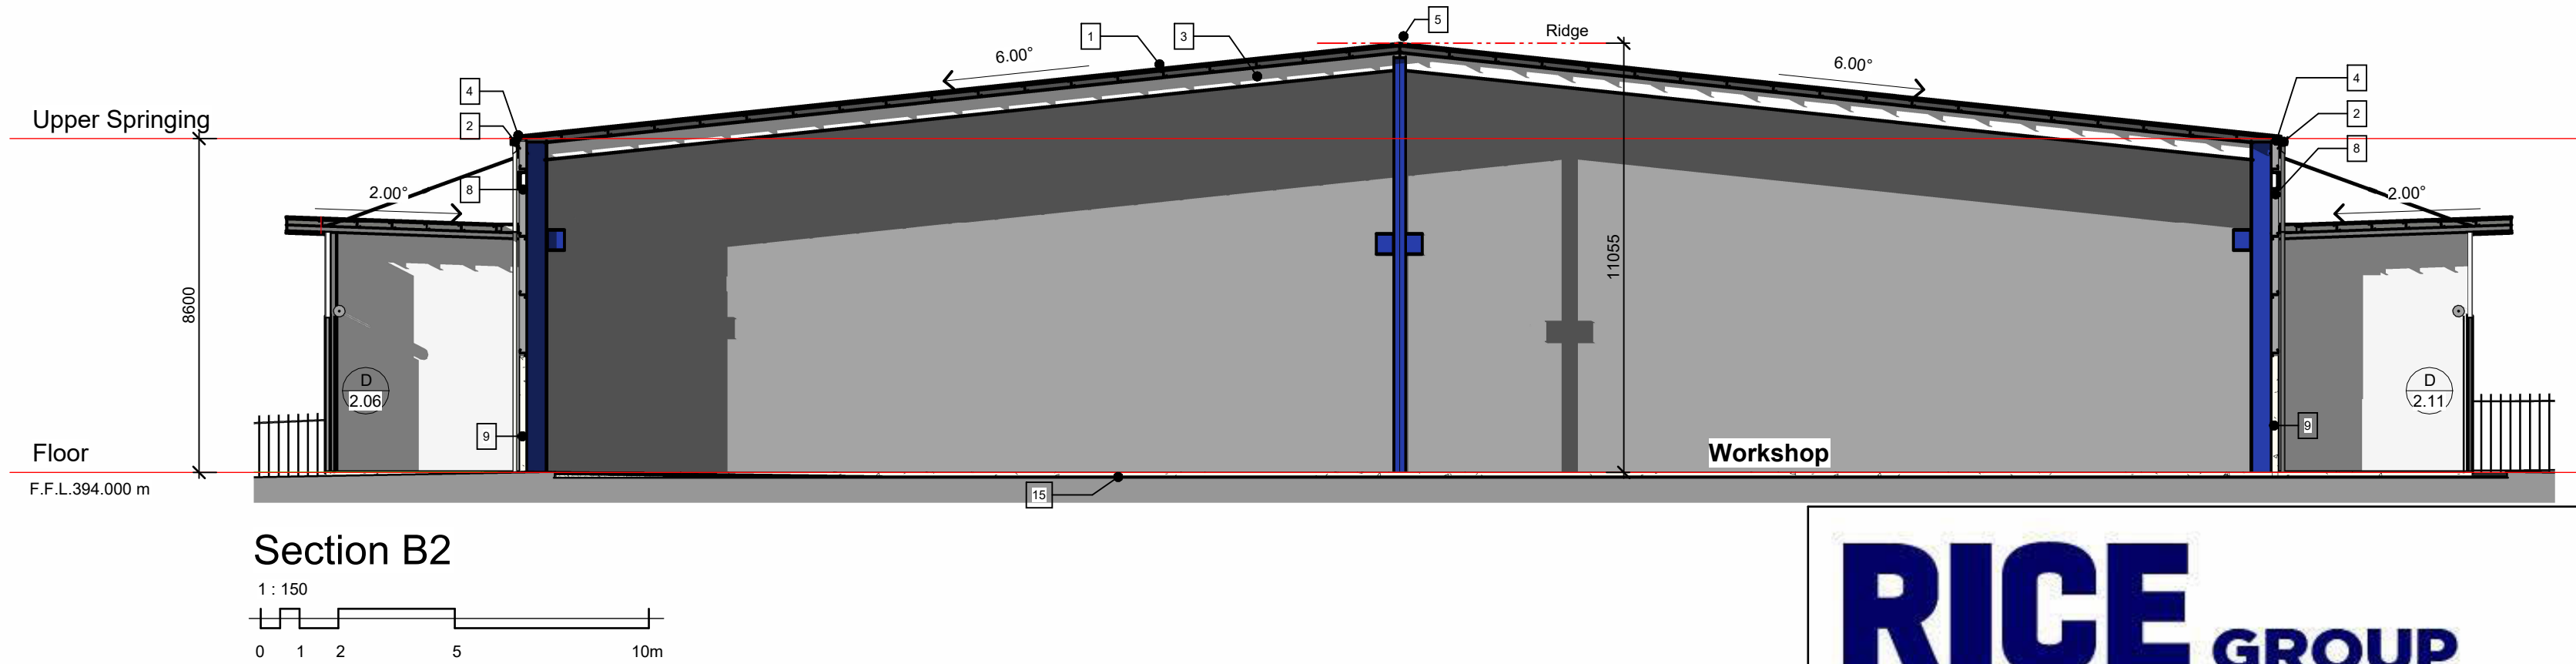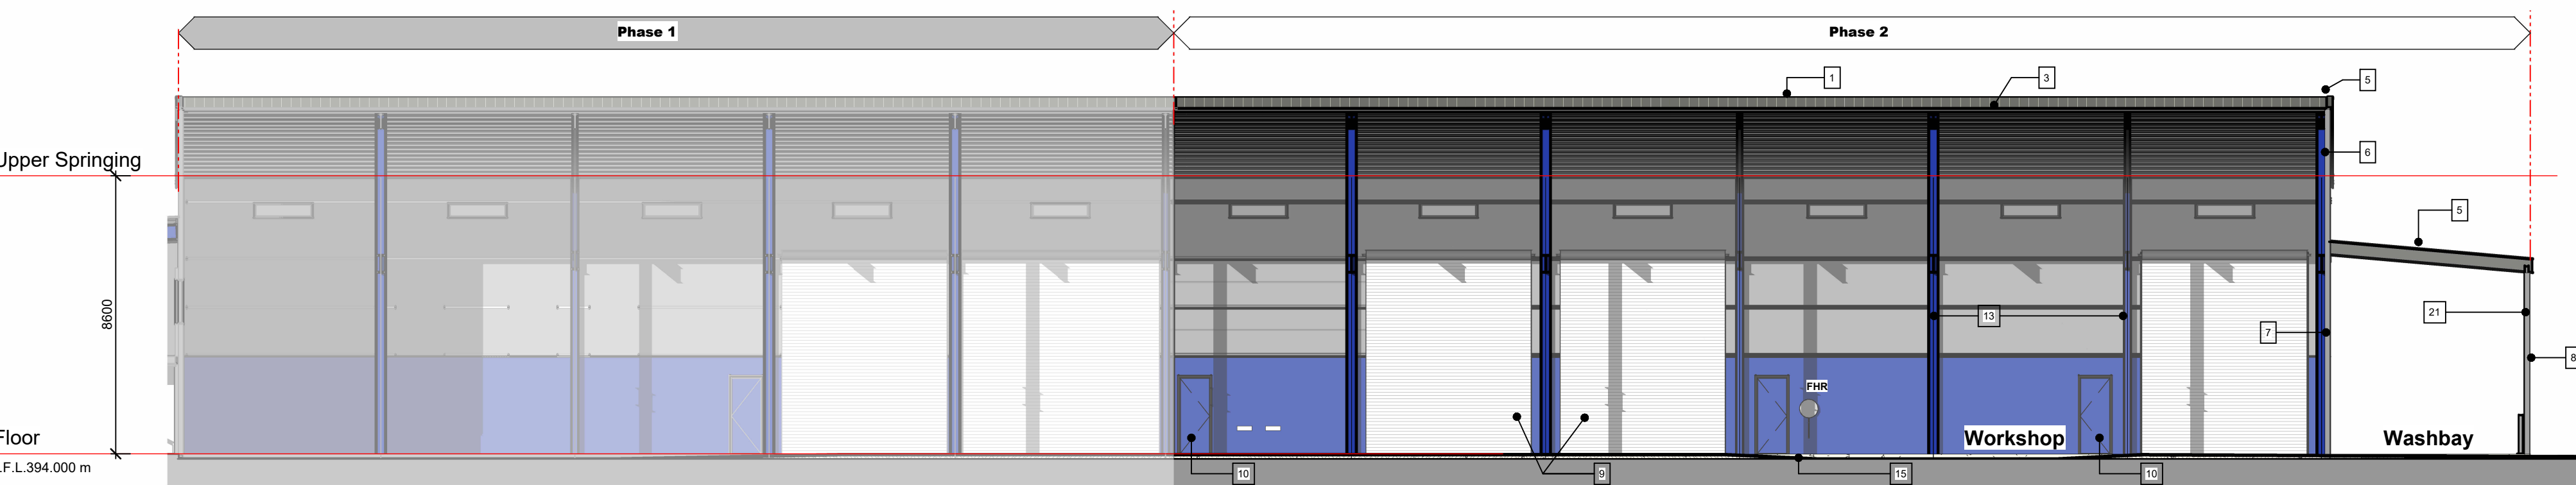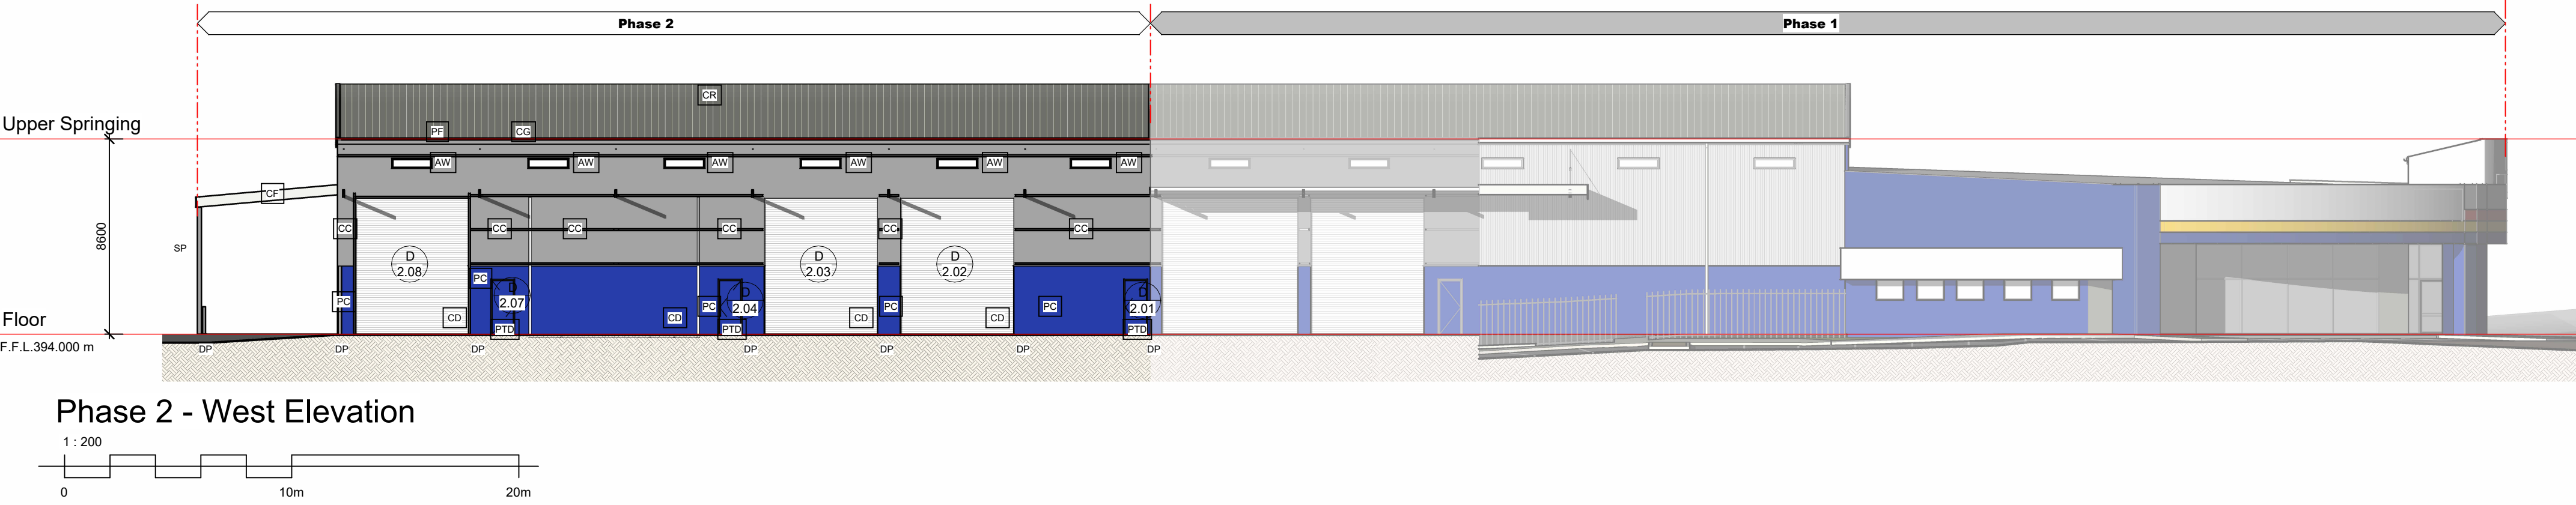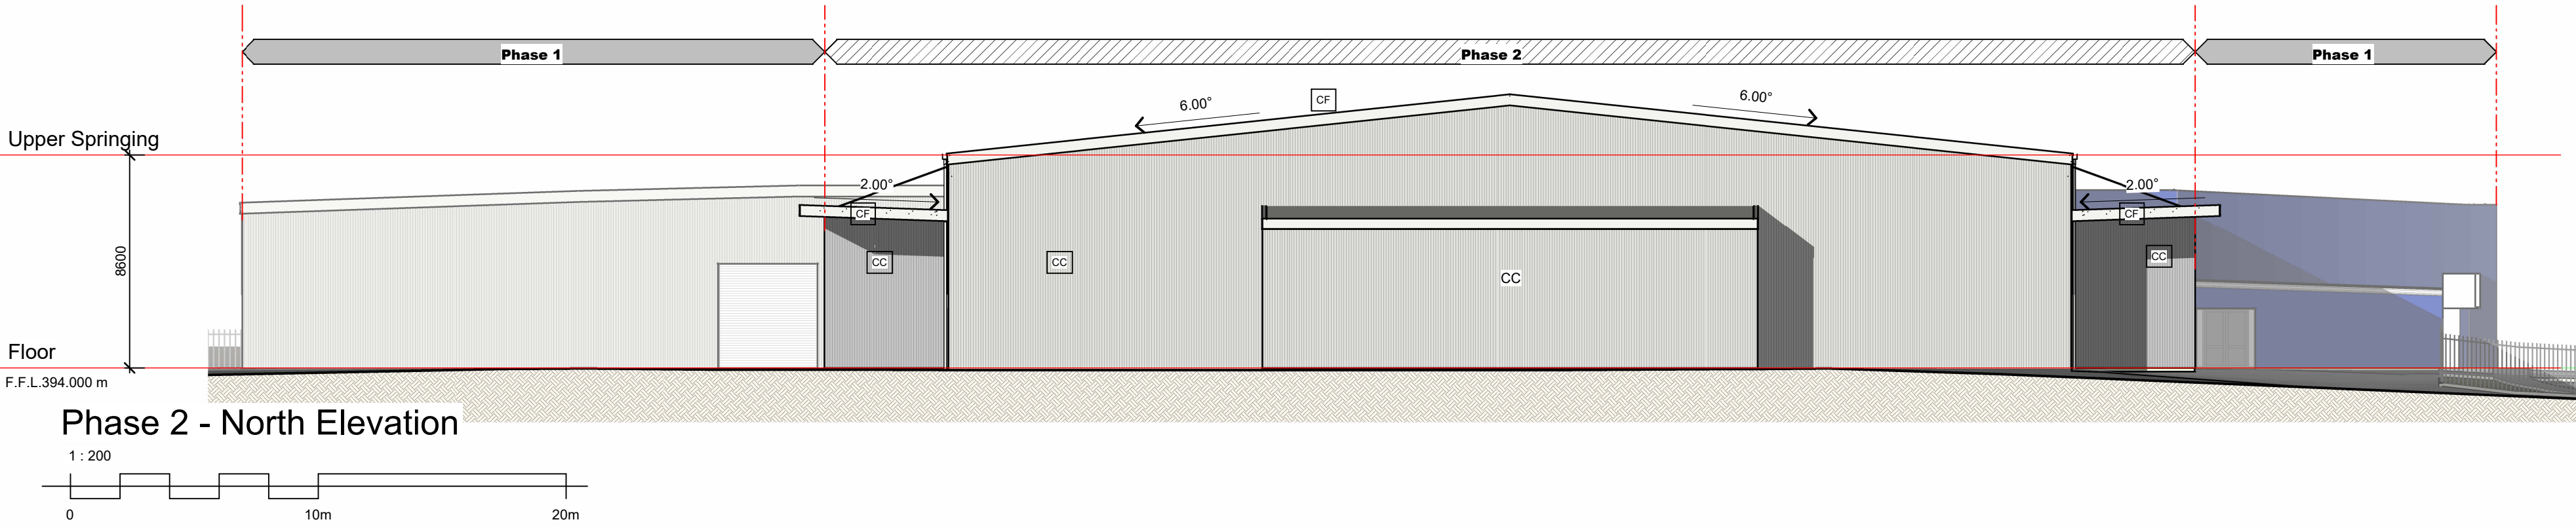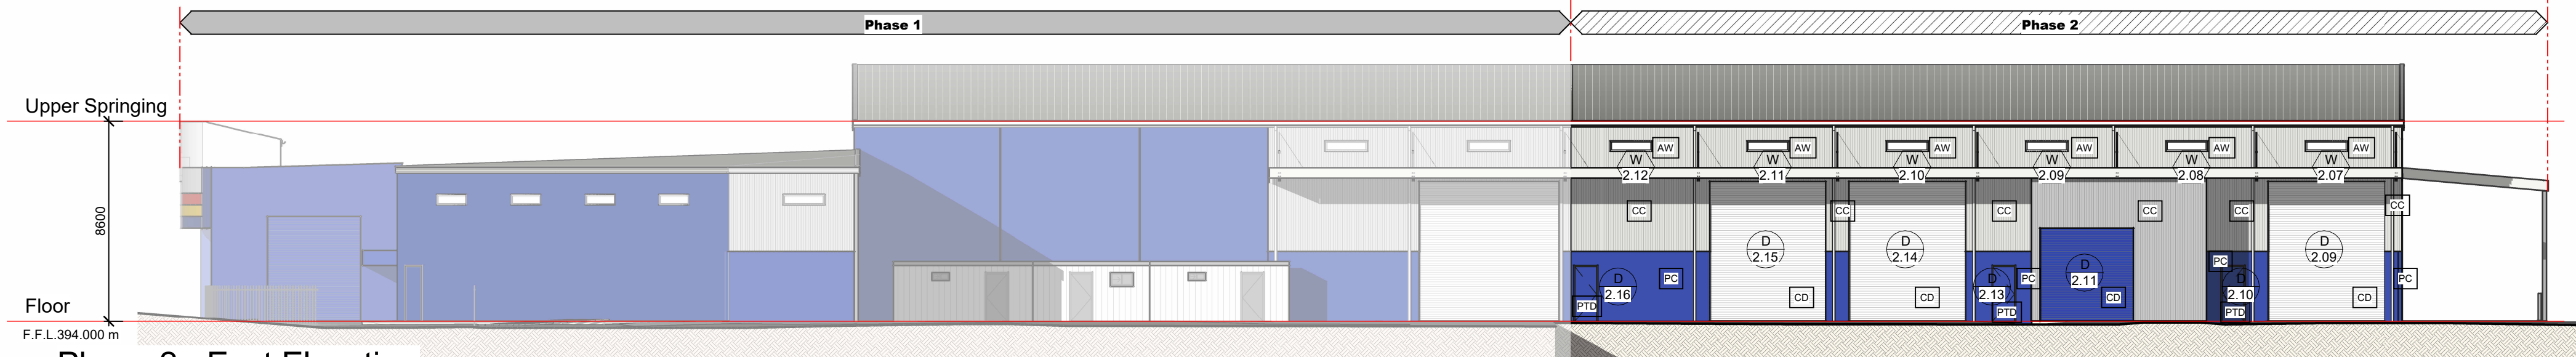

Legend

AW	New Aluminium Framed Windows + Glazed Doors - Powdercoat Black
CC	Corrugated Colorbond Wall Cladding
CD	Colorbond Finished Industrial Roller Door
CF	Colorbond Barge / Fascia
CQ	Colorbond Gutters
CR	Corrugated Colorbond Roof Sheetting
FC	Painted Fibre Cement Wall Cladding
PC	Precast Concrete Wall Panel with Applied Texture Coat Finish
PF	Painted Steel Fascia Purlin
PTD	Painted Timber Door & Steel Frame Door - Double-R Blue + Powdercoat Black
SP	Colorbond Downpipe
DP	Colorbond Downpipe

Legend

1	Corrugated Colorbond Roof Sheetting Laid Over Reflective Foil Sarking on Safety Mesh Over Purlins
2	Colorbond Eaves Gutter
3	Structural Portal Frame System to Engineer's Future Detail
4	Painted Steel Fascia Purlin
5	Colorbond Cappings & Flashings
6	Precast Concrete Wall Panels to Engineer's Future Detail
7	Painted Plasterboard Linings to Wall Frames
8	External Cladding and External Wall Systems - Refer to Individual Level Setout Plan and Wall Legend
9	Colorbond Finish Roller Shutter Doors
10	Painted Timber Doors & Windows
11	13mm Plasterboard Ceiling on Proprietary Ceiling Suspension System Fixed to Structure Above
12	Wall Linings and Internal Wall Systems - Refer to Individual Level Setout Plan and Wall Legend
13	Painted Structural Steel Columns as Scheduled to Engineer's Detail
14	Gantry Crane and Supporting System to Engineer's Future Detail
15	R/Concrete Floor Slabs & Footings to Engineer's Detail
16	Painted Steel Stair & Balustrade
17	Zincalume Box Gutter and Sumps
18	Painted Fibre Cement Cladding Fixed on Steel Fascia Truss
19	Fabricated Bay Window Assemblies to Separate Detail
20	Painted Timber Doors in Painted Folded Steel Frames as Scheduled
21	Painted Steel Posts to Engineer's Detail
22	Aluminium Framed Shopfronts & Windows
23	Frameless Glass Balustrade
FHR	Fire Hose Reel Cabinet

DO NOT SCALE
USE FIGURED DIMENSIONS ONLY
Printing processes may cause the scale of this drawing to be inaccurate. The Contractor must verify all dimensions on site before commencing any work or preparing shop drawings.

The Building Design and this drawing is copyright and remains the property of
NEW ENGLAND DESIGN GROUP
Unauthorised reproduction is prohibited
COPYRIGHT ©



Proposed Double R Industrial Development
Lot 300 Tamworth Global Gateway Park, Tamworth
For Rice Group Pty Ltd


Phase 2 - Elevations & Sections

Designed	PH	Drawn	NEDG
Scale	As indicated	Project Phase	Development Approval
Date	May 2023	Drawing Number	23051
Approved	PH	Rev.	1

DA203



Revision Schedule		
No.	Date	Revision
1	15/03/24	Issued for Development Approval

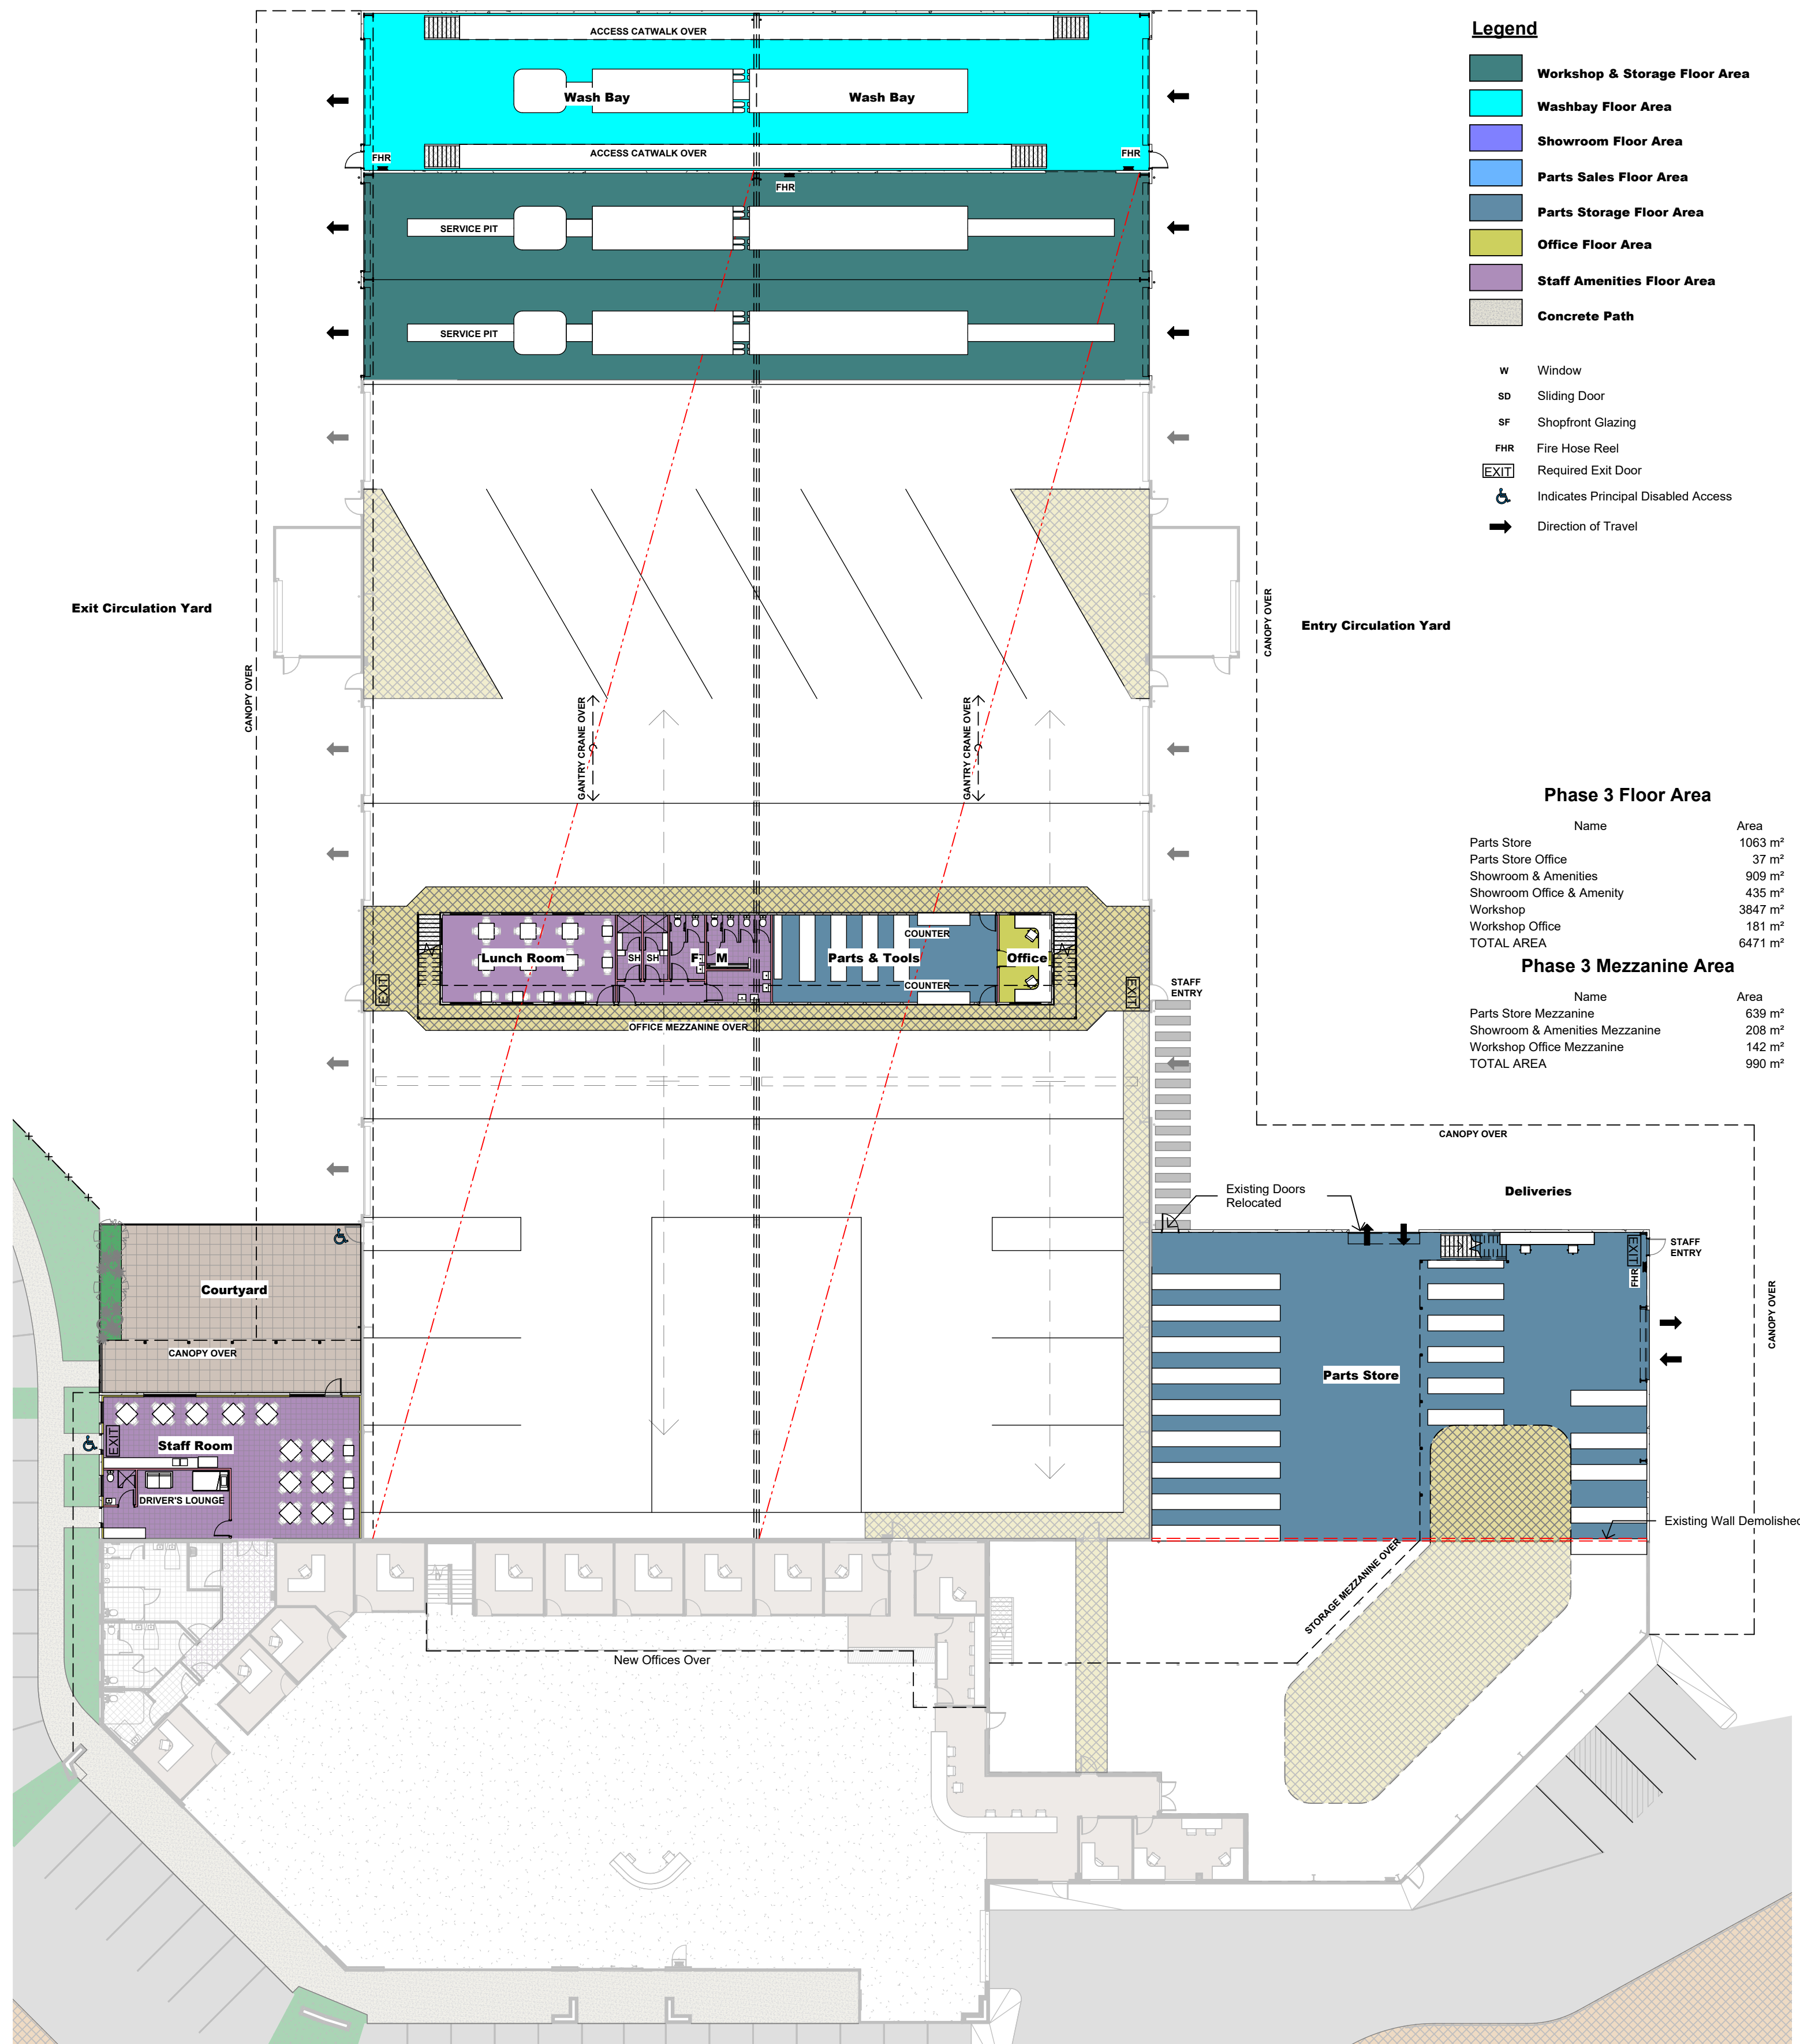

Legend

- Workshop & Storage Floor Area
- Washbay Floor Area
- Showroom Floor Area
- Parts Sales Floor Area
- Parts Storage Floor Area
- Office Floor Area
- Staff Amenities Floor Area
- Concrete Path

- W Window
- SD Sliding Door
- SF Shopfront Glazing
- FHR Fire Hose Reel
- EXIT Required Exit Door
- Indicates Principal Disabled Access
- Direction of Travel


Phase 3 Floor Area

Name	Area
Parts Store	1063 m²
Parts Store Office	37 m²
Showroom & Amenities	909 m²
Showroom Office & Amenity	435 m²
Workshop	3847 m²
Workshop Office	181 m²
TOTAL AREA	6471 m²


Phase 3 Mezzanine Area

Name	Area
Parts Store Mezzanine	639 m²
Showroom & Amenities Mezzanine	208 m²
Workshop Office Mezzanine	142 m²
TOTAL AREA	990 m²


Phase 3 - Key Plan - Ground Floor

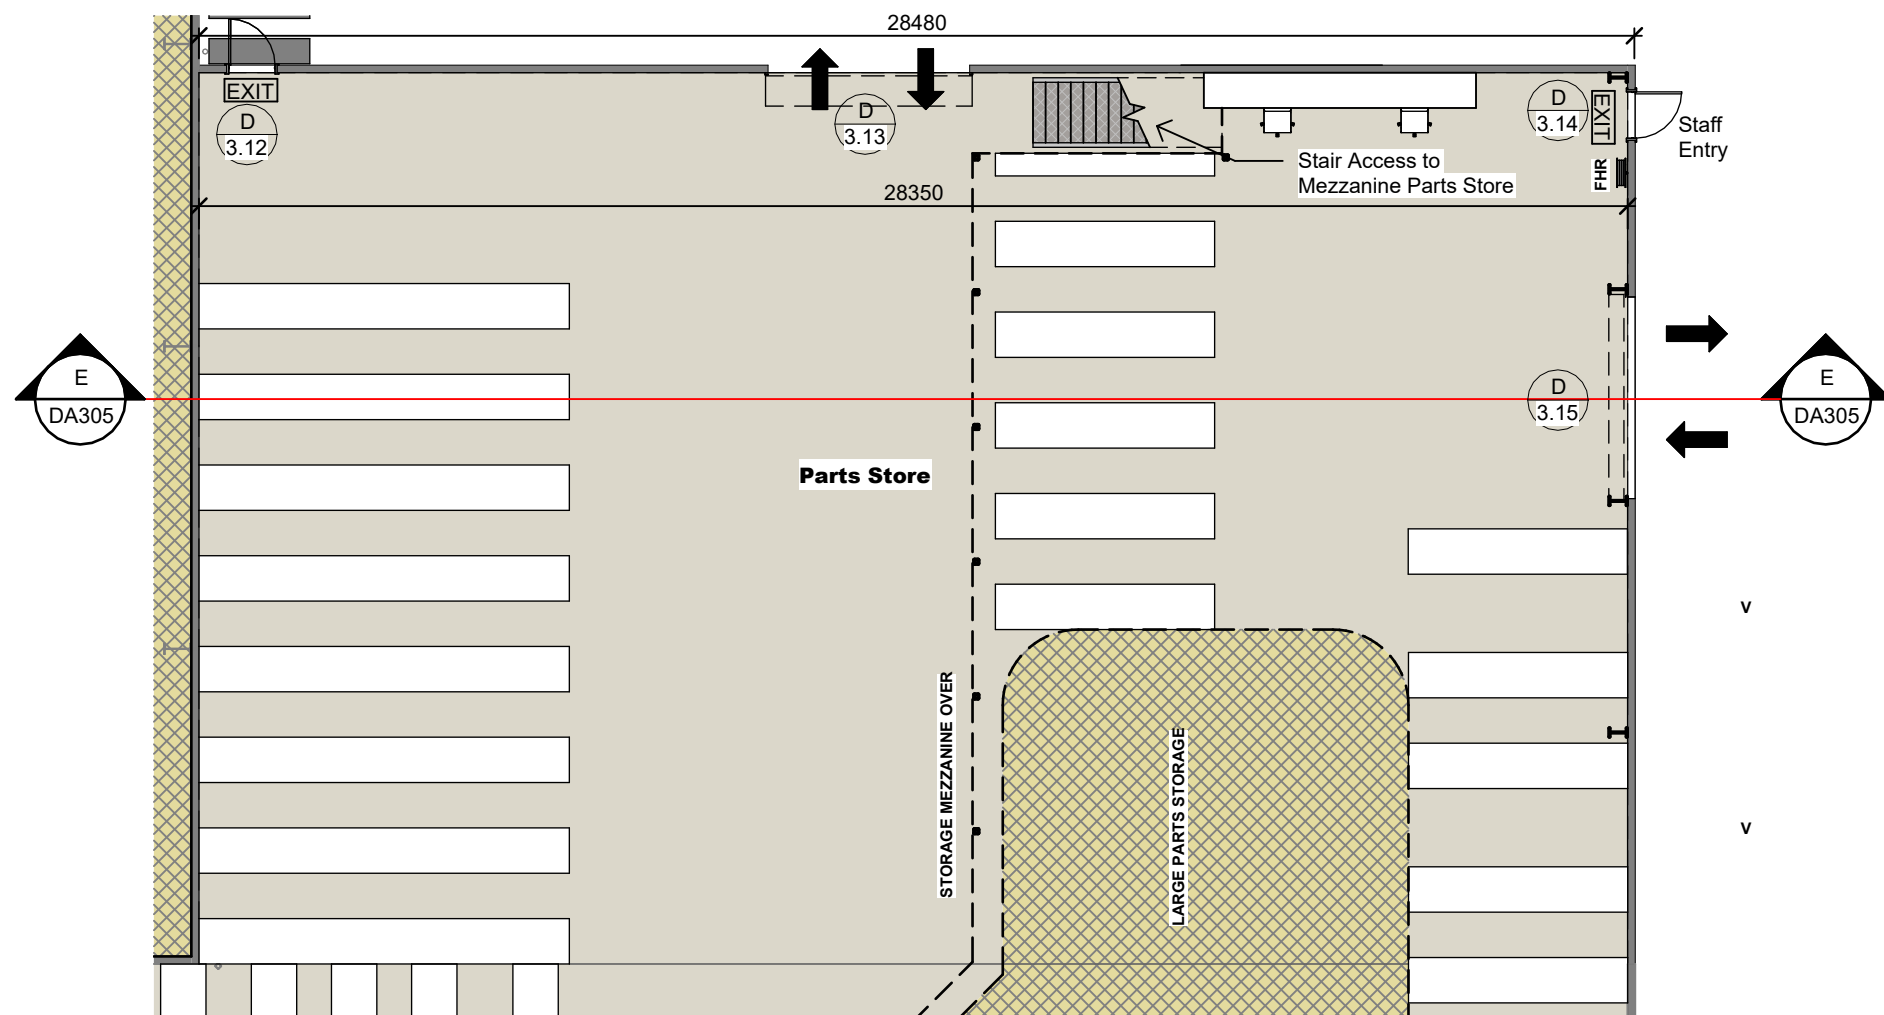


Phase 3 - Parts Store Plan

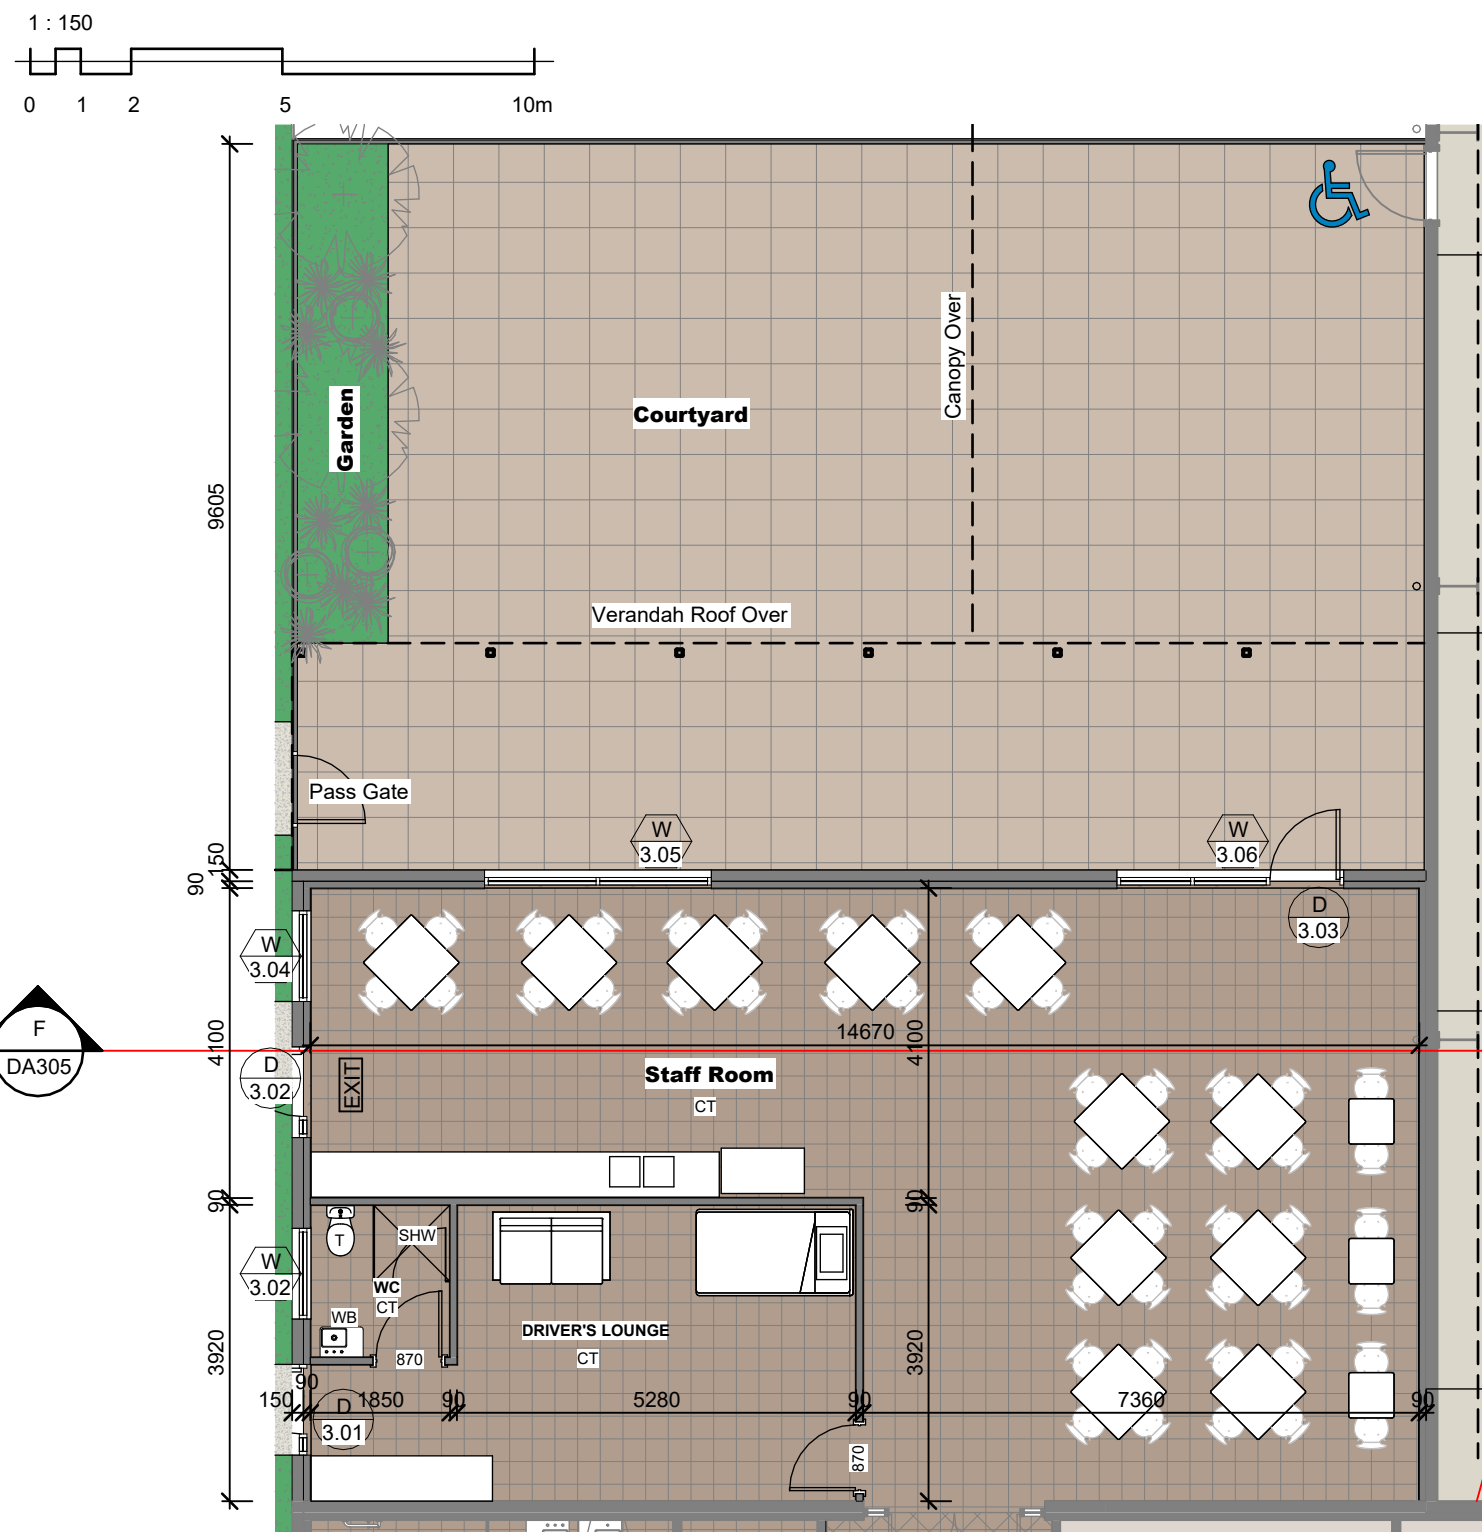

Phase 3 - Staff Room Plan

 

Phase 3 - Floor Overall Plan

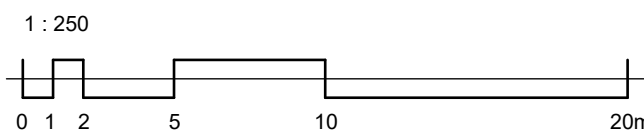

DO NOT SCALE
USE FIGURED DIMENSIONS ONLY
Printing processes may cause the scale of this drawing to be inaccurate. The Contractor must verify all dimensions on site before commencing any work or preparing shop drawings.





The Building Design and this drawing is copyright and remains the property of
NEW ENGLAND DESIGN GROUP
Unauthorised reproduction is prohibited
COPYRIGHT ©

Proposed Double R Industrial Development
Lot 300 Tamworth Global Gateway Park, Tamworth
For Rice Group Pty Ltd

Phase 3 - Floor Plan - 1




Designed	PH	Drawn	NEDG
Scale	As indicated	Project Phase	Development Approval
Date	May 2023	Drawing Number	23051
Approved	PH	DA302	1

Revision Schedule		
No.	Date	Revision
1	15/03/24	Issued for Development Approval

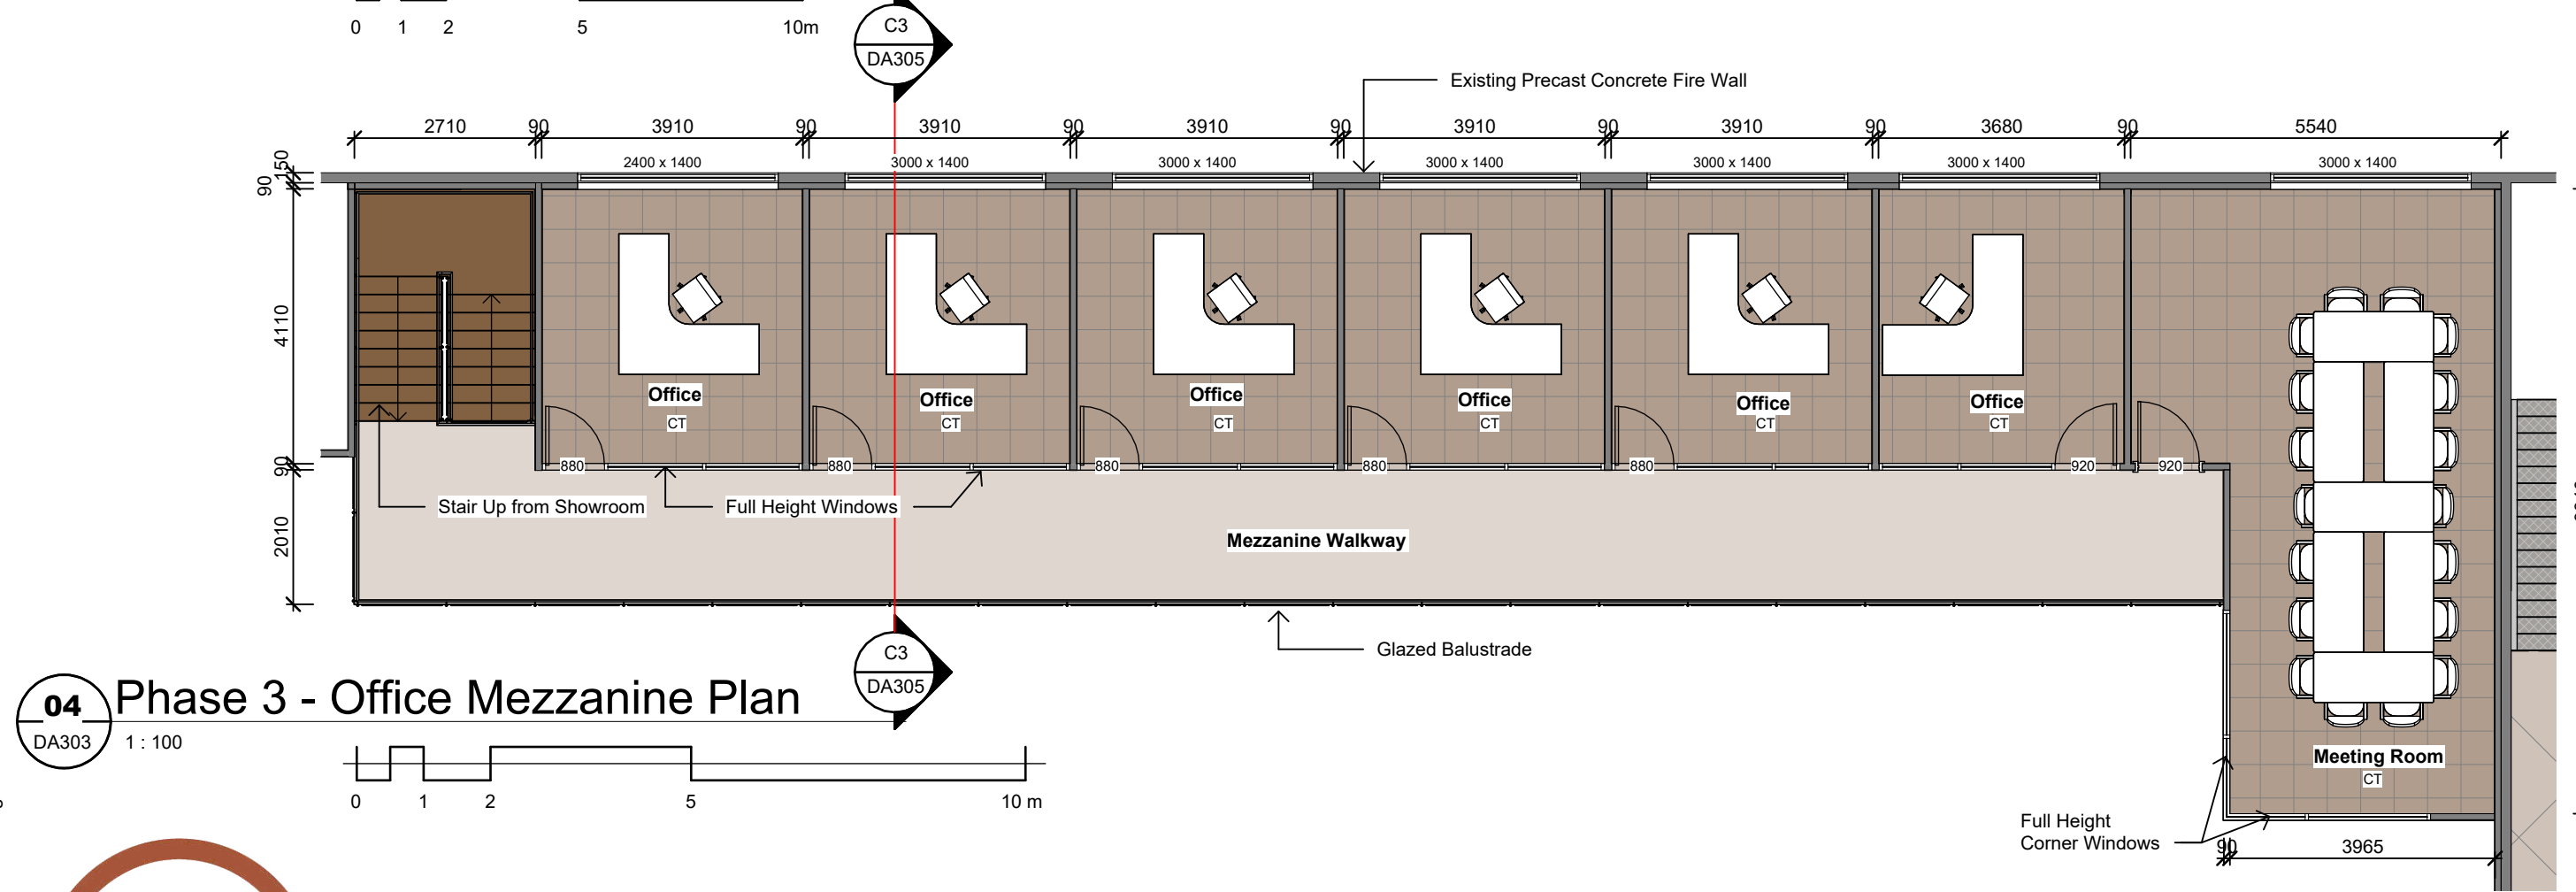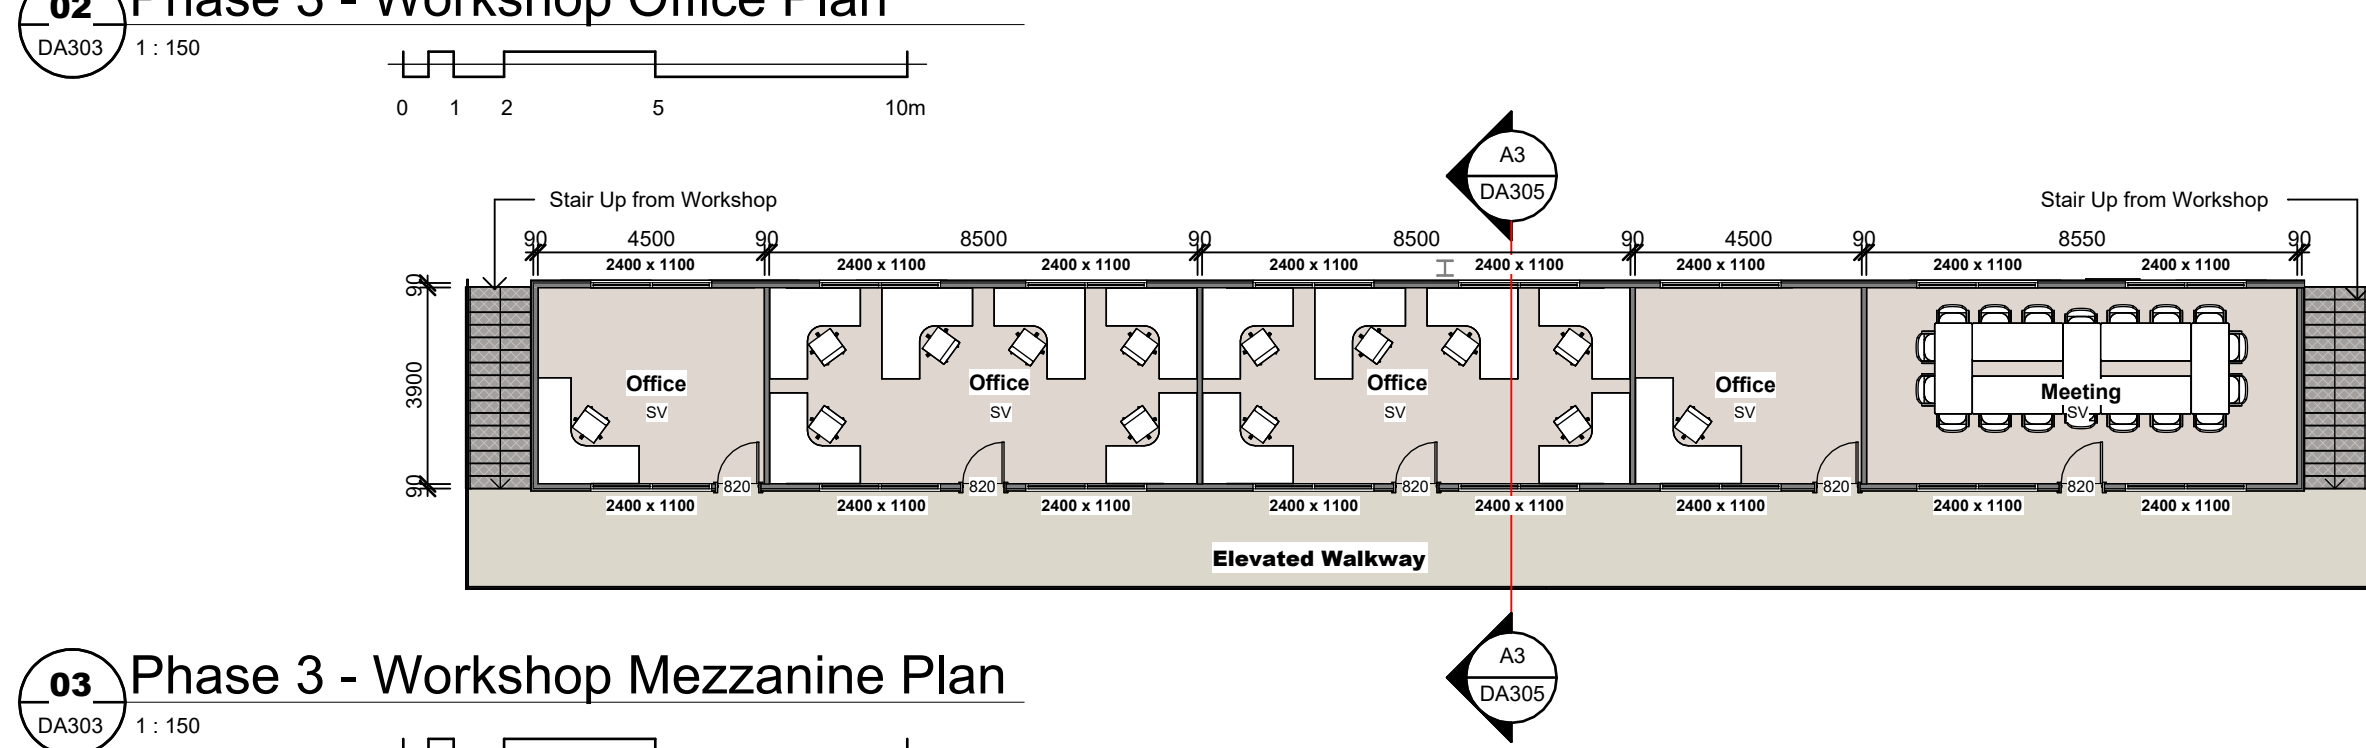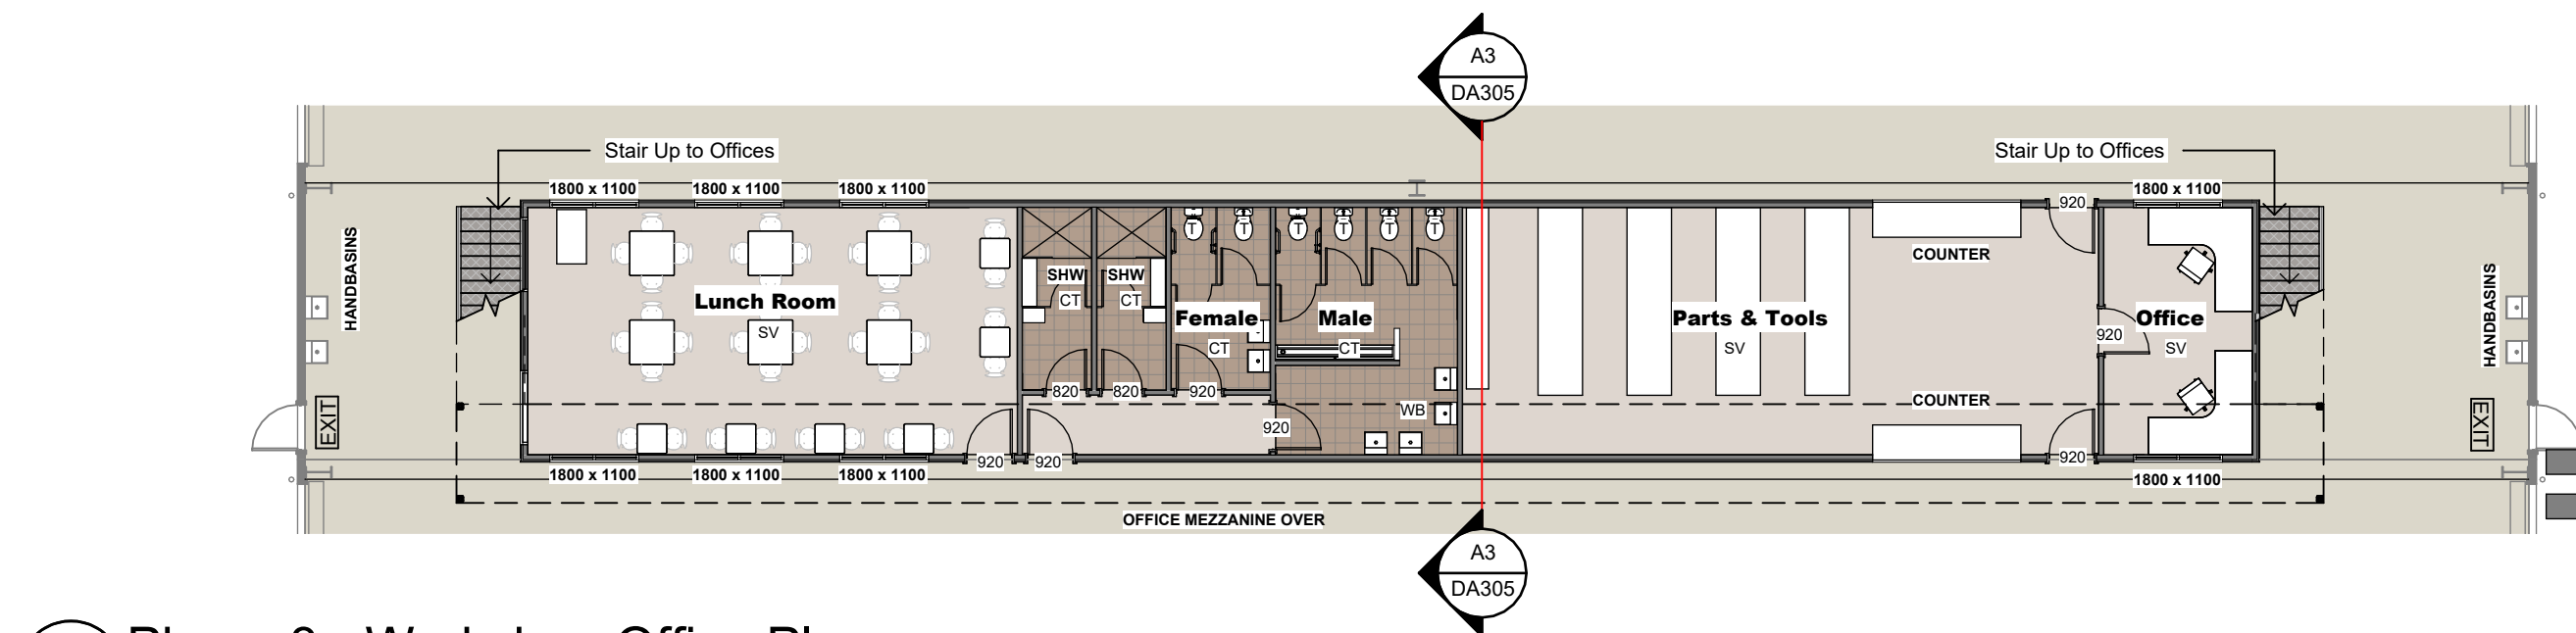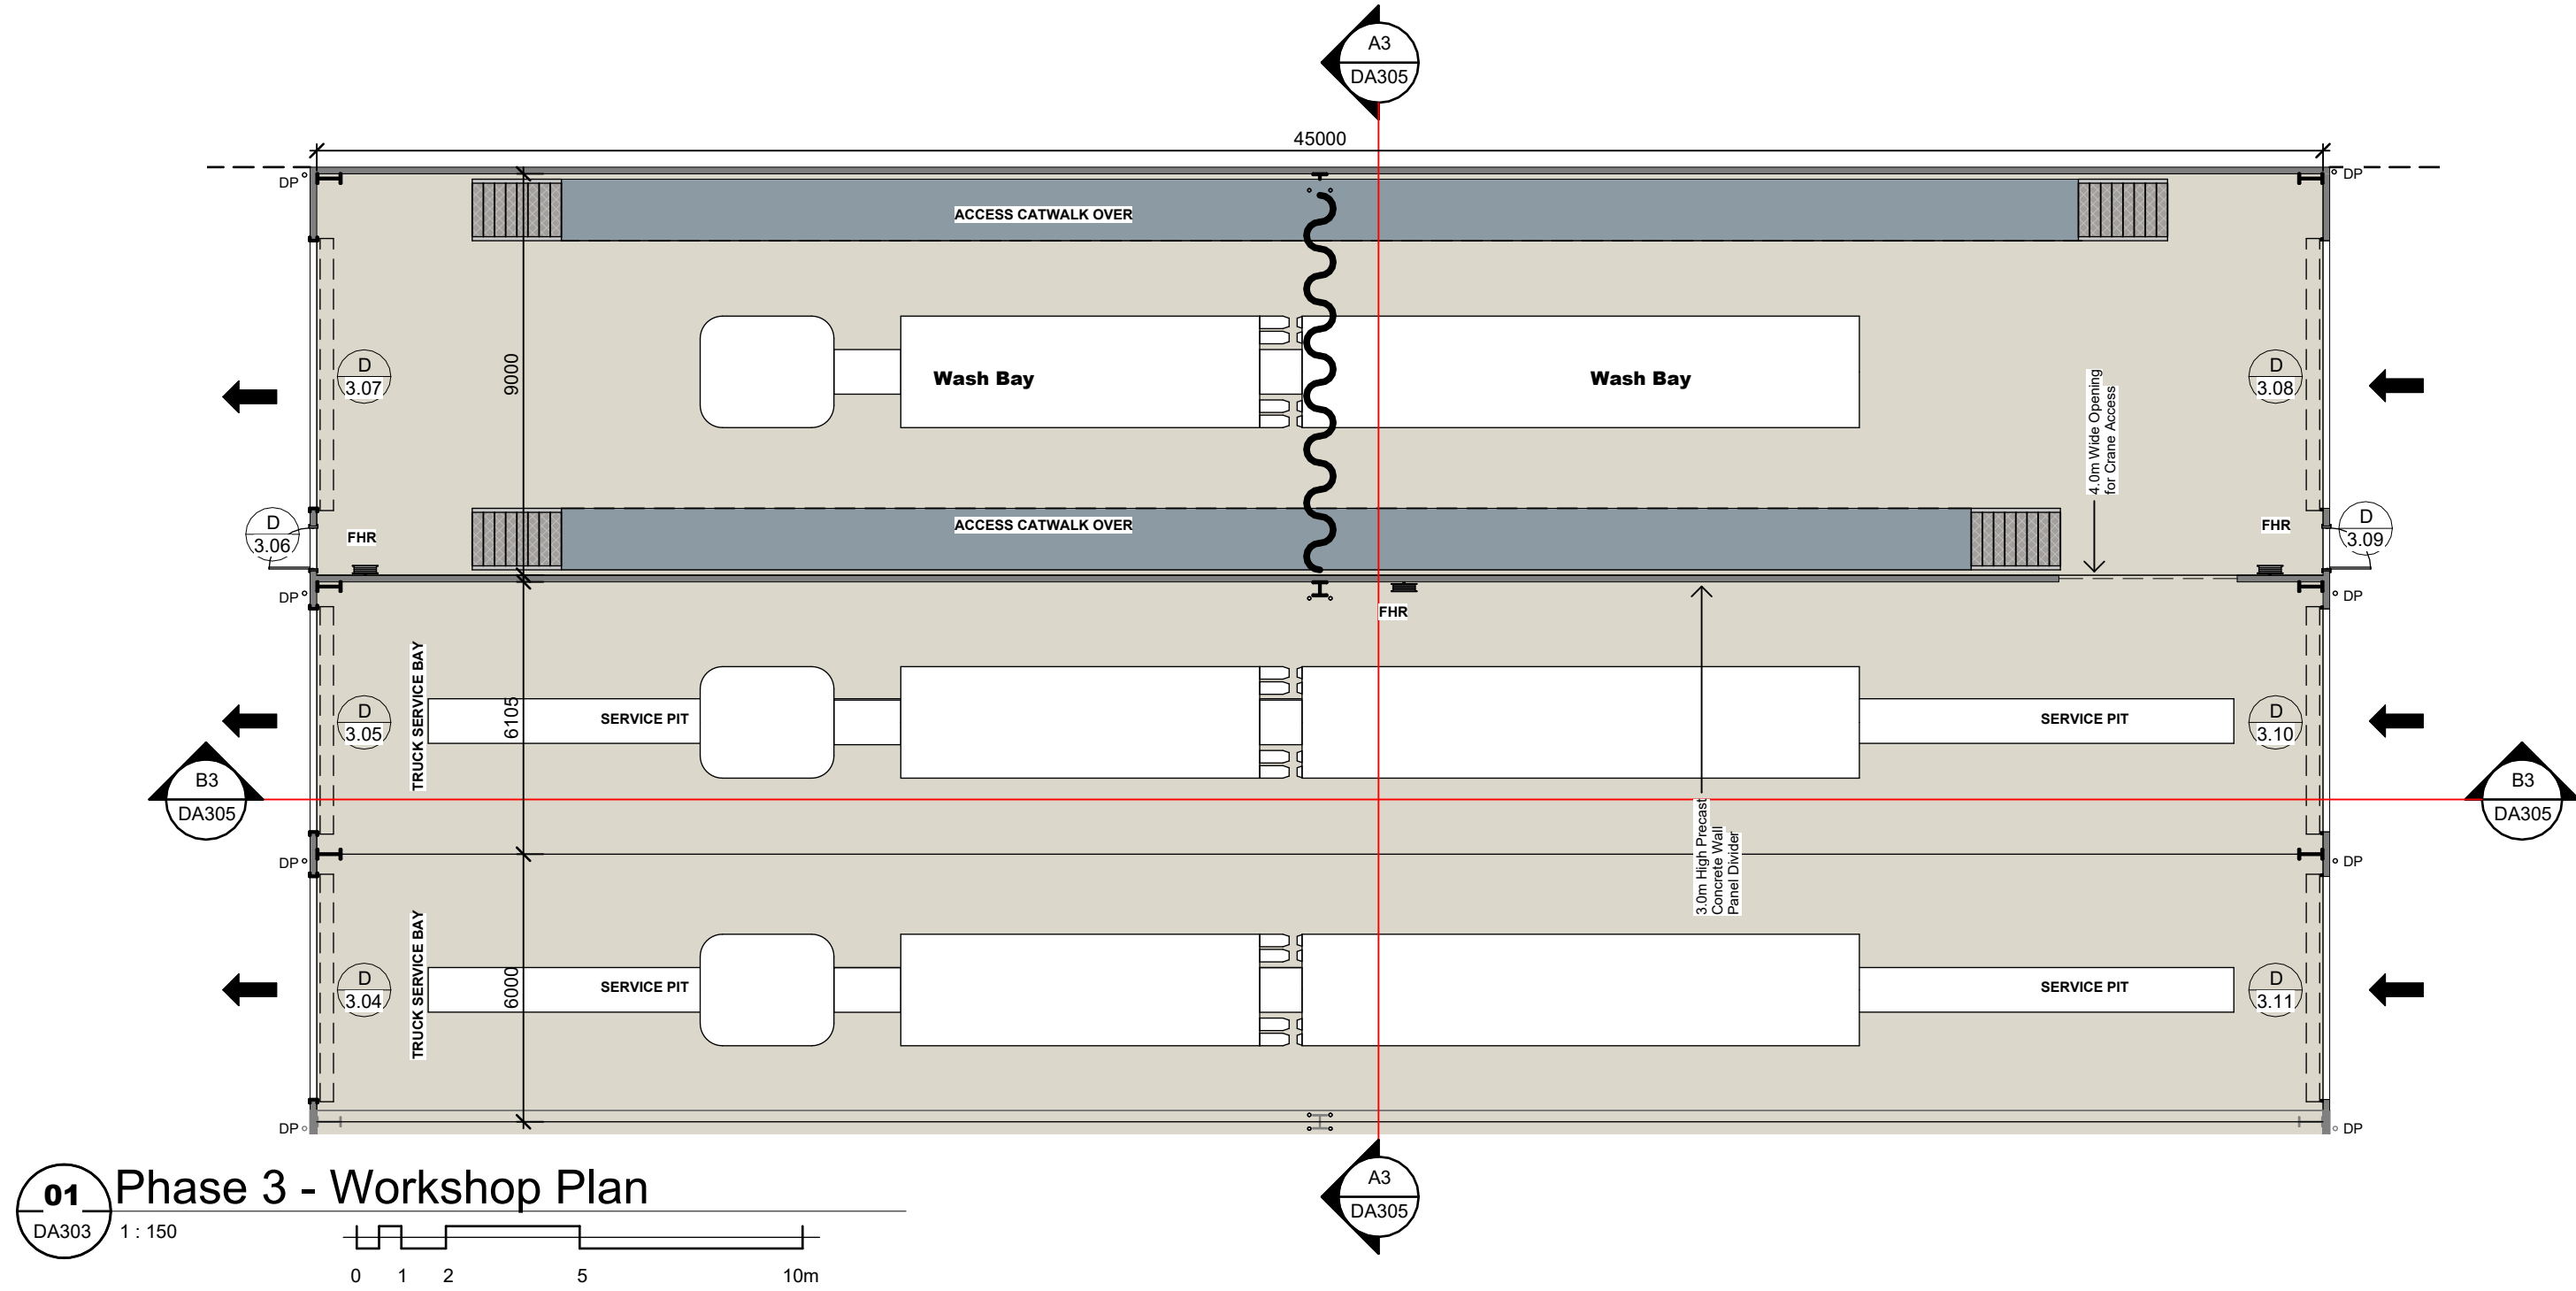


Legend

- BC Baby Change Table
- CS Wall-hung Cleaner's Sink w/- Bucket Shelf
- CT Ceramic Tile
- DT Disabled Toilet
- DWB Disabled Wall-Hung Vanity Basin
- FHR Fire Hose Reel
- S Sink
- SHW Shower
- SV Toilet Suite
- T Sheet Vinyl Floor
- U Urinal
- WB Wall-Mounted Basin
- EXIT Illuminate Exit Sign
- W Window Numbers
- D Door Numbers
- Indicates Main Disabled Access Point

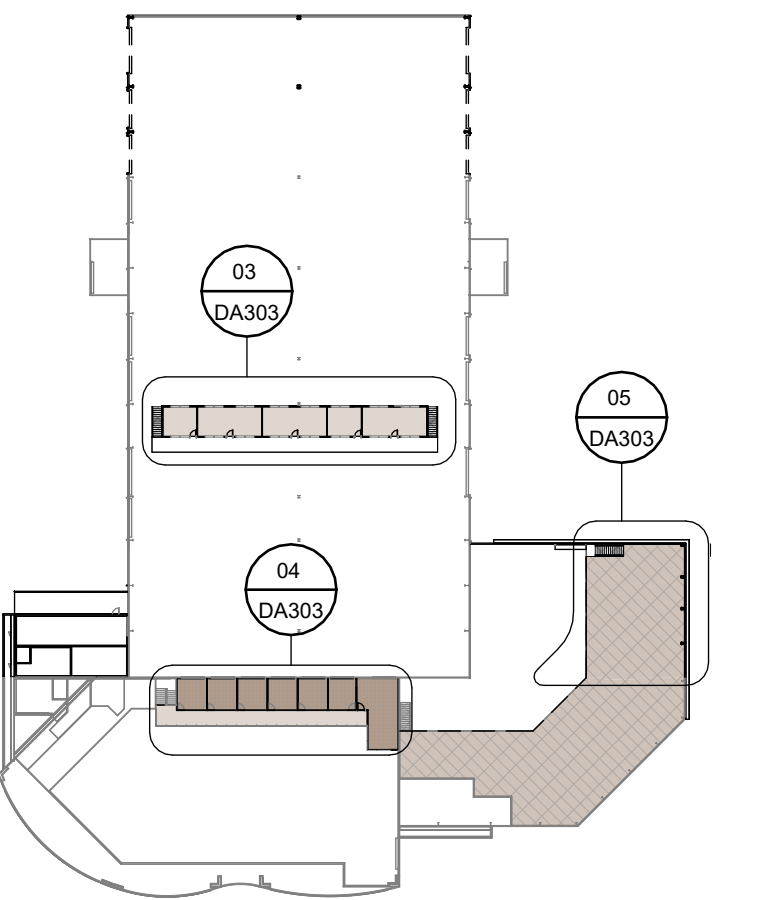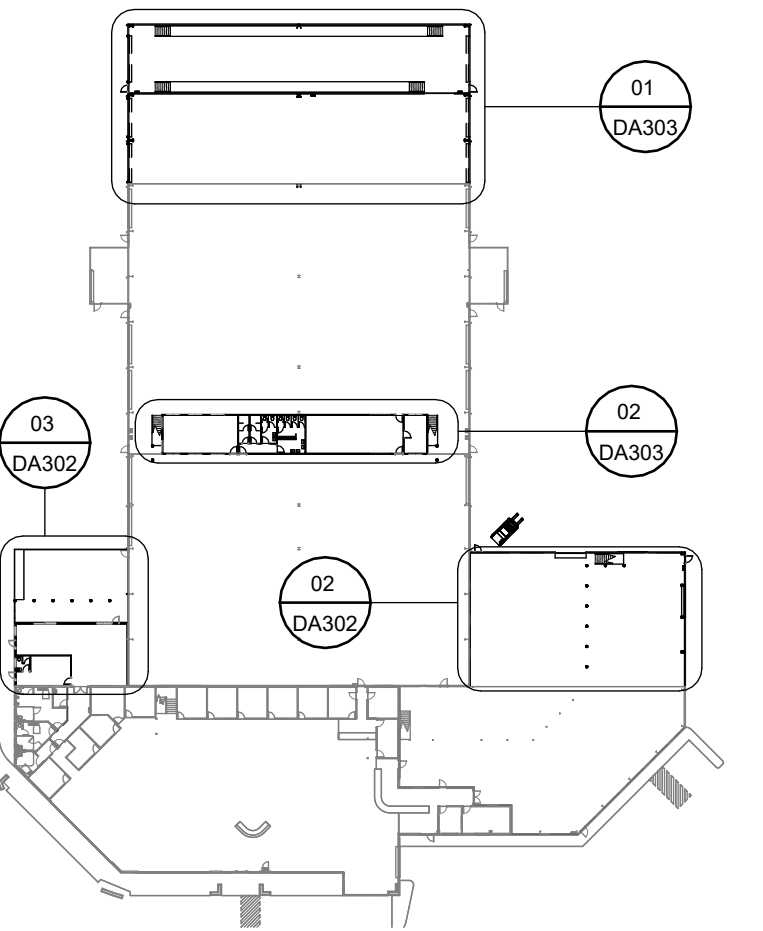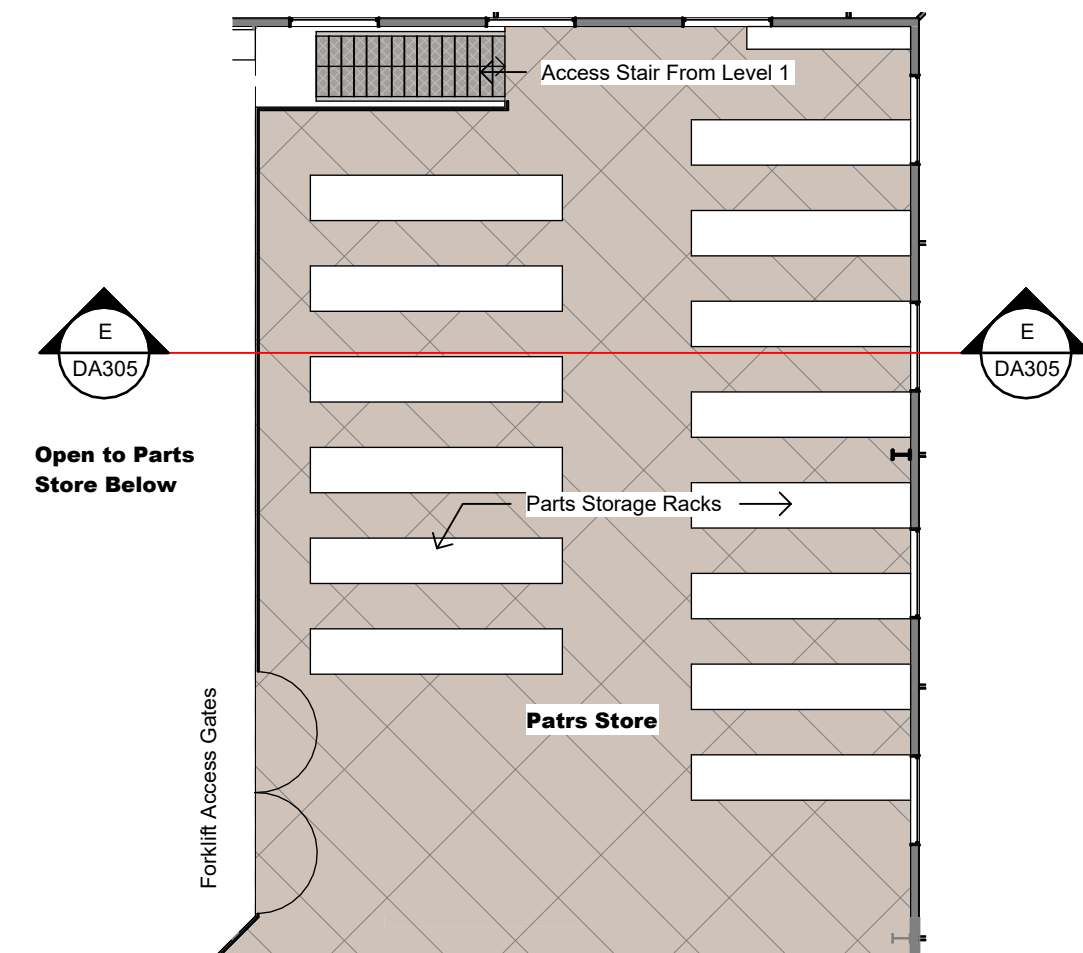

External Window Schedule Stage 3						
No.	Window Type	Height	Width	Area	Orientation	Comments
3.61	Aluminium Fixed	2400	200	0.48 m²	W	
3.62	Aluminium Fixed	900	1200	1.08 m²	W	
3.63	Aluminium Fixed	2400	200	0.48 m²	W	
3.64	Aluminium Fixed	900	1200	1.08 m²	W	
3.65	Aluminium Fixed	2400	3000	7.20 m²	N	
3.66	Aluminium Fixed	2400	2000	4.80 m²	N	
3.67	Aluminium Fixed	1800	450	0.81 m²	W	
3.68	Aluminium Fixed	1800	450	0.81 m²	W	
3.69	Aluminium Fixed	1800	450	0.81 m²	W	
3.10	Aluminium Fixed	1800	450	0.81 m²	E	
3.11	Aluminium Fixed	1800	450	0.81 m²	E	
3.12	Aluminium Fixed	1800	450	0.81 m²	E	
3.13	Aluminium Fixed	1800	450	0.81 m²	N	
3.14	Aluminium Fixed	1800	450	0.81 m²	N	
3.15	Aluminium Fixed	1800	450	0.81 m²	N	
3.16	Aluminium Fixed	1800	450	0.81 m²	N	
3.17	Aluminium Fixed	1800	450	0.81 m²	N	
3.18	Aluminium Fixed	1800	450	0.81 m²	E	
3.19	Aluminium Fixed	1800	450	0.81 m²	E	
3.20	Aluminium Fixed	1800	450	0.81 m²	E	
3.21	Aluminium Fixed	1800	450	0.81 m²	E	

External Door Schedule Stage 3				
Door No.	Construction Type	Door Height	Door Width	Comments
3.61	Aluminium Glazed Hinged Door	2400	870	
3.62	Aluminium Glazed Hinged Door	2400	870	
3.63	Aluminium Glazed Hinged Door	2400	1000	
3.64	Colorbond Roller Door	6000	5000	
3.65	Colorbond Roller Door	6000	5000	
3.66	Solid Core Timber Door	2340	600	
3.67	Colorbond Roller Door	6000	6000	
3.68	Colorbond Roller Door	6000	6000	
3.69	Solid Core Timber Door	2340	600	
3.10	Colorbond Roller Door	6000	5000	
3.11	Colorbond Roller Door	6000	5000	
3.12	Solid Core Timber Door	2640	920	
3.13	Colorbond Roller Door	4200	4000	
3.14	Solid Core Timber Door	2640	920	
3.15	Colorbond Roller Door	2400	4000	

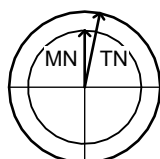

Proposed Double R Industrial Development
Lot 300 Tamworth Global Gateway Park, Tamworth
For Rice Group Pty Ltd

Phase 3 - Floor Plan - 2

Designed	PH	Drawn	NEDG
Scale	As indicated	Project Phase	Development Approval
Date	May 2023	Drawing Number	23051
Approved	PH	DA303	1



DO NOT SCALE
USE FIGURED DIMENSIONS ONLY
Printing processes may cause the scale of this drawing to be inaccurate. The Contractor must verify all dimensions on site before commencing any work or preparing shop drawings.
The Building Design and this drawing is copyright and remains the property of
NEW ENGLAND DESIGN GROUP
Unauthorised reproduction is prohibited
COPYRIGHT ©



215 Mann Street, Armidale NSW 2350
P. +61 2 6772 2820 E. admin@ricegroup.com.au




PO Box 1404, Armidale NSW 2340
P. +61 2 5775 9209 E. admin@nedg.com.au


Autodesk Docs/23051, Double R/Double R Staged DA.rvt
20/03/2024 6:10:53 PM

WHEN PLOTTED TO A3, SCALE DOUBLES


Revision Schedule		
No.	Date	Revision
1	15/03/24	Issued for Development Approval

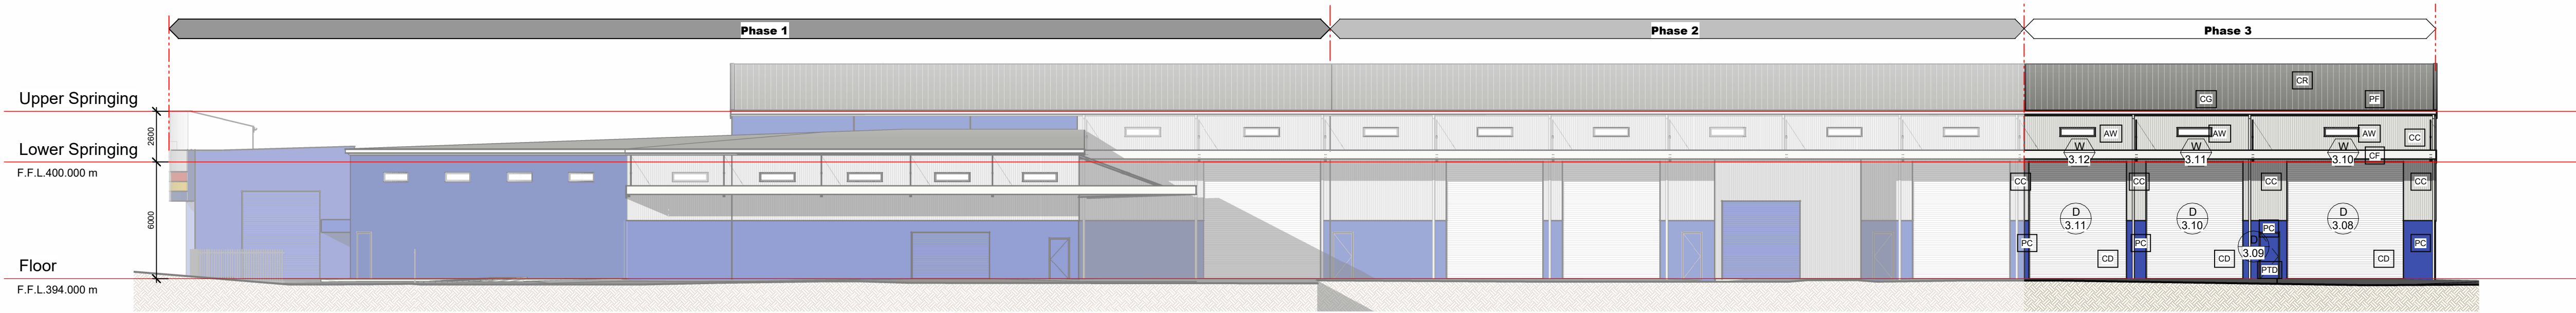


Phase 3 - East Elevation

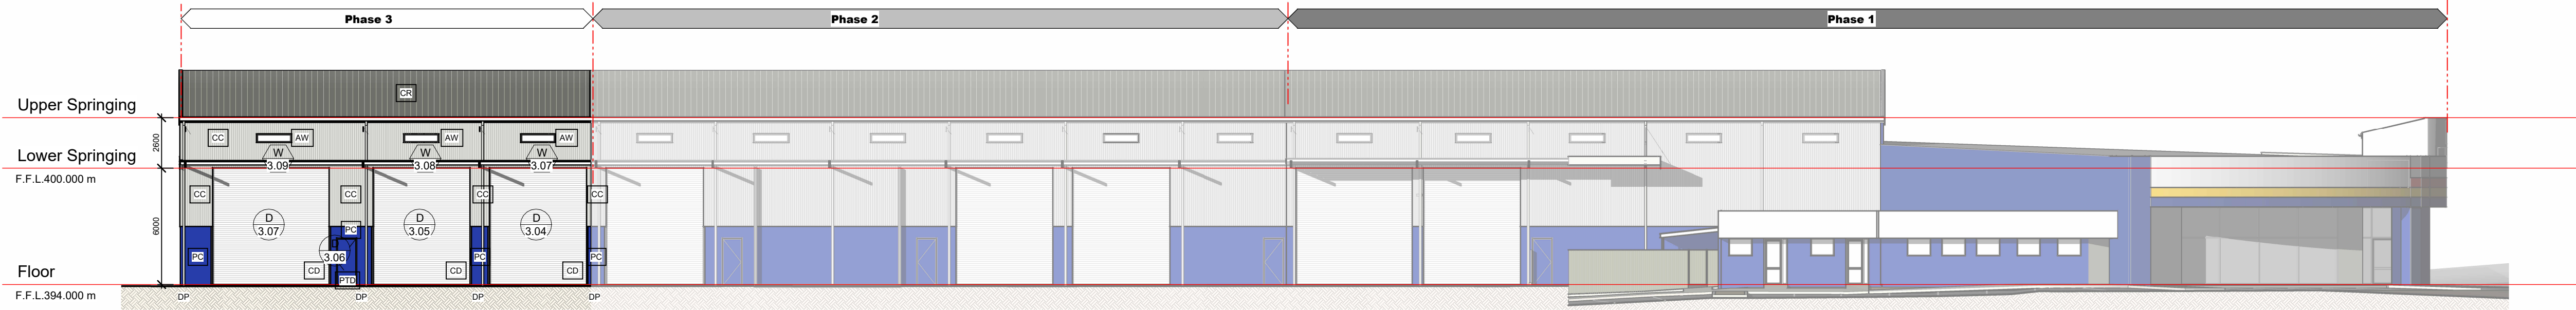

Phase 3 - West Elevation

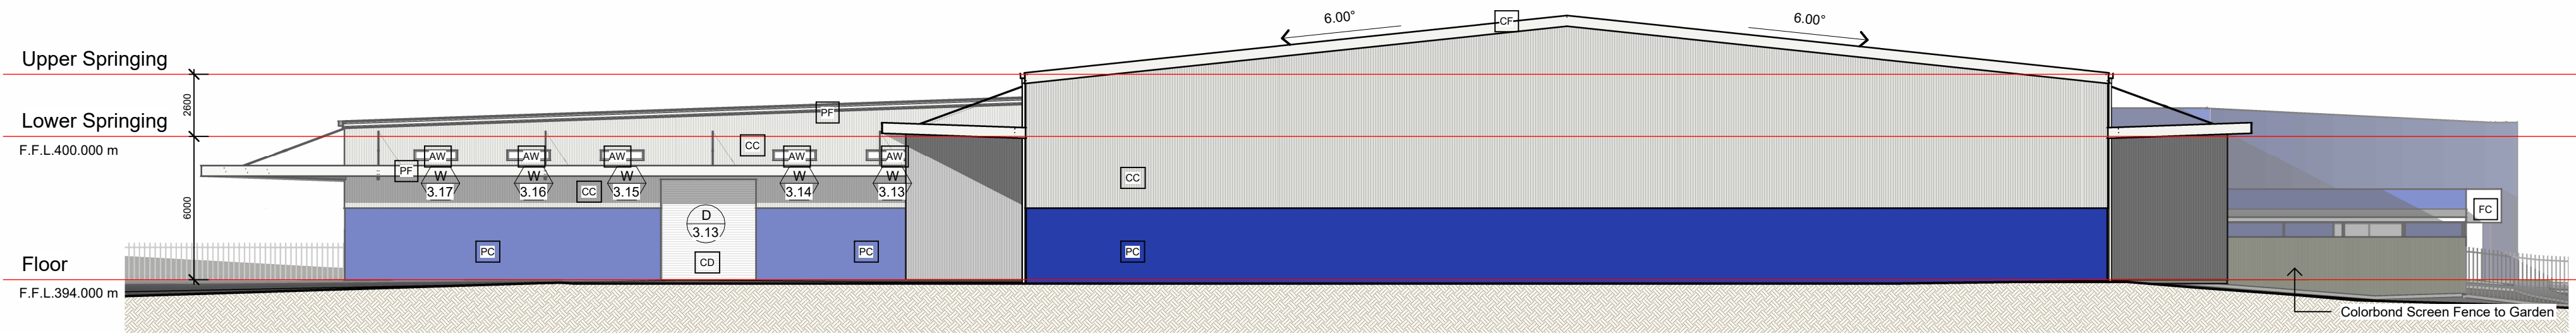


Phase 3 - North Elevation

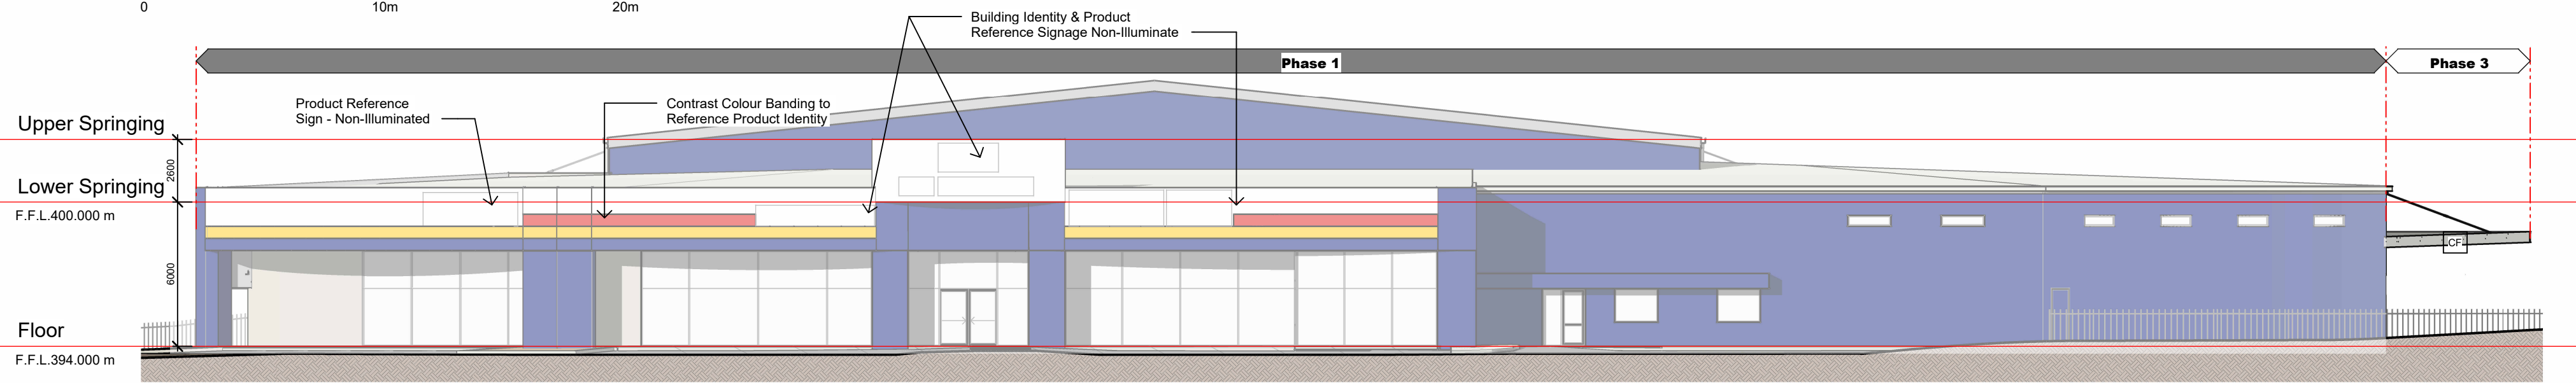

Phase 3 South Elevation

Legend

AW	New Aluminium Framed Windows + Glazed Doors - Powdercoat Black
CC	Corrugated Colorbond Wall Cladding
CD	Colorbond Finished Industrial Roller Door
CF	Colorbond Barge / Fascia
CG	Colorbond Gutters
CR	Corrugated Colorbond Roof Sheetting
FC	Painted Fibre Cement Wall Cladding
PC	Precast Concrete Wall Panel with Applied Texture Coat Finish
PF	Painted Steel Fascia Purlin
PTD	Painted Timber Door & Steel Frame Door - Double-R Blue + Powdercoat Black
SP	Colorbond Downpipe
DP	Colorbond Downpipe

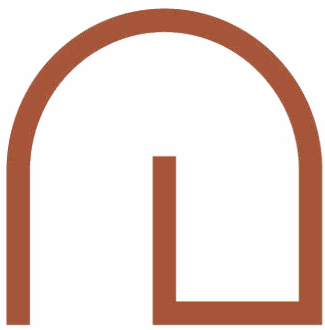

DO NOT SCALE
USE FIGURED DIMENSIONS ONLY
Printing processes may cause the scale of this drawing to be inaccurate. The Contractor must verify all dimensions on site before commencing any work or preparing shop drawings.

The Building Design and this drawing is copyright and remains the property of
NEW ENGLAND DESIGN GROUP
Unauthorised reproduction is prohibited
COPYRIGHT ©




Proposed Double R Industrial Development
Lot 300 Tamworth Global Gateway Park, Tamworth
For Rice Group Pty Ltd



Phase 3 - Elevations

Designed	PH	Drawn	NEDG
Scale	As indicated	Project Phase	Development Approval
Date	May 2023	Drawing Number	Rev.
Approved	PH	23051	1
		DA304	



Revision Schedule		
No.	Date	Revision
1	15/03/24	Issued for Development Approval

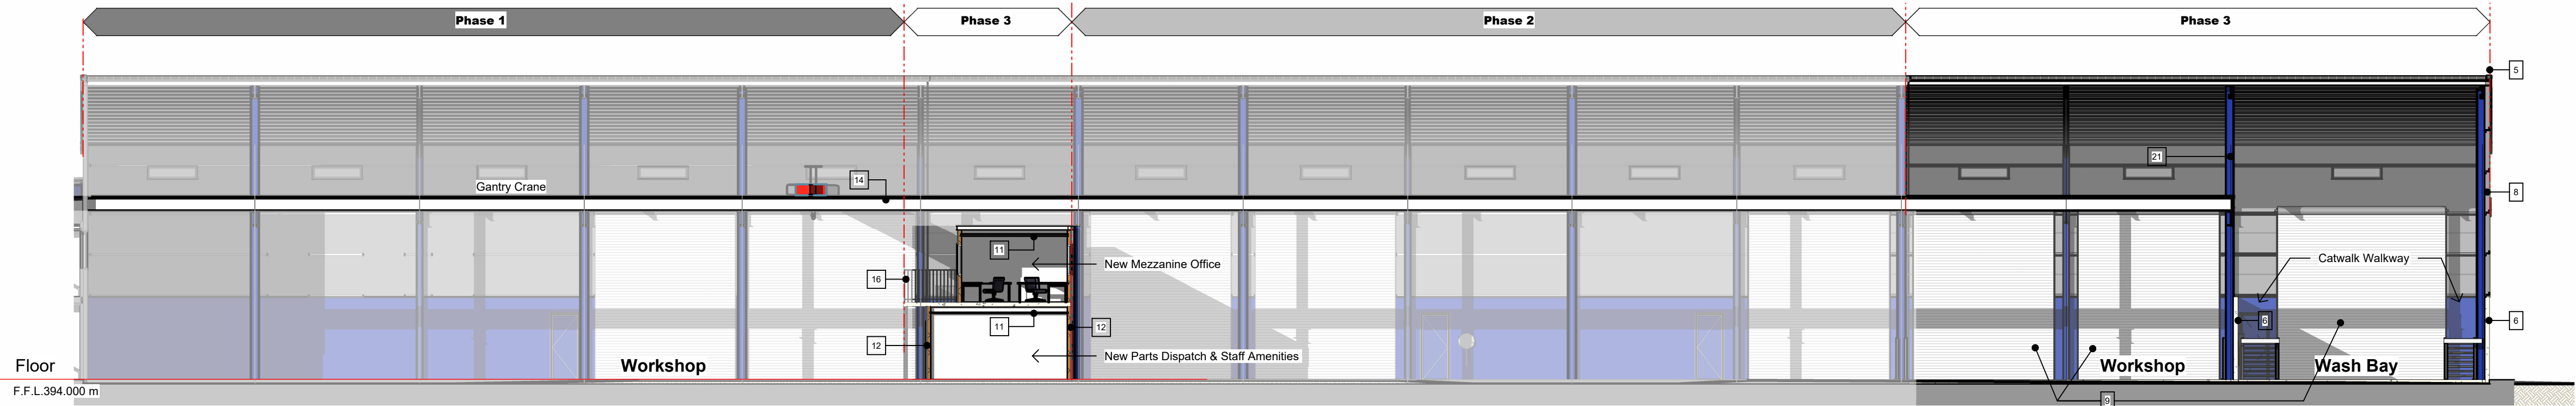



Section A3

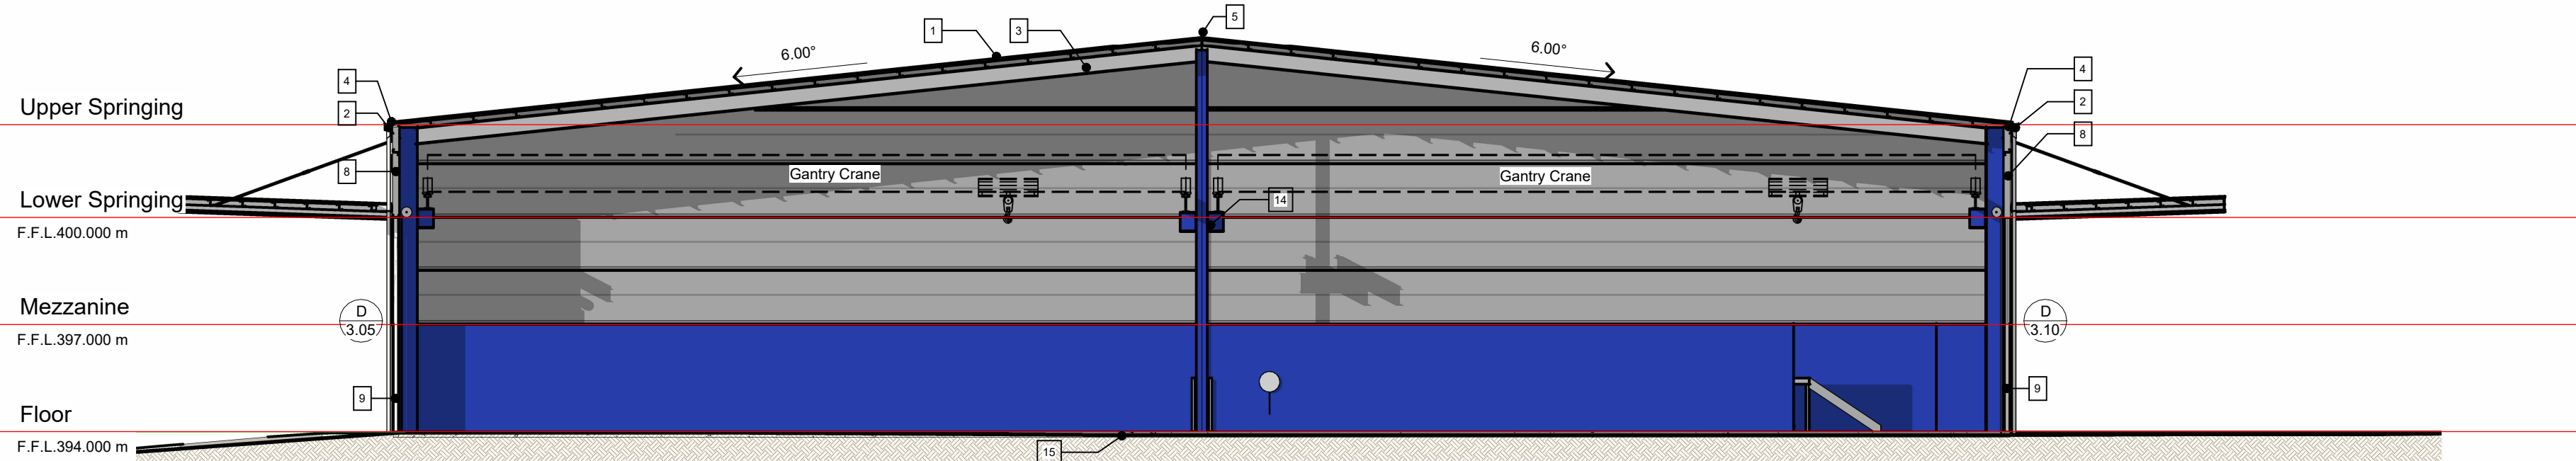 



Section B3

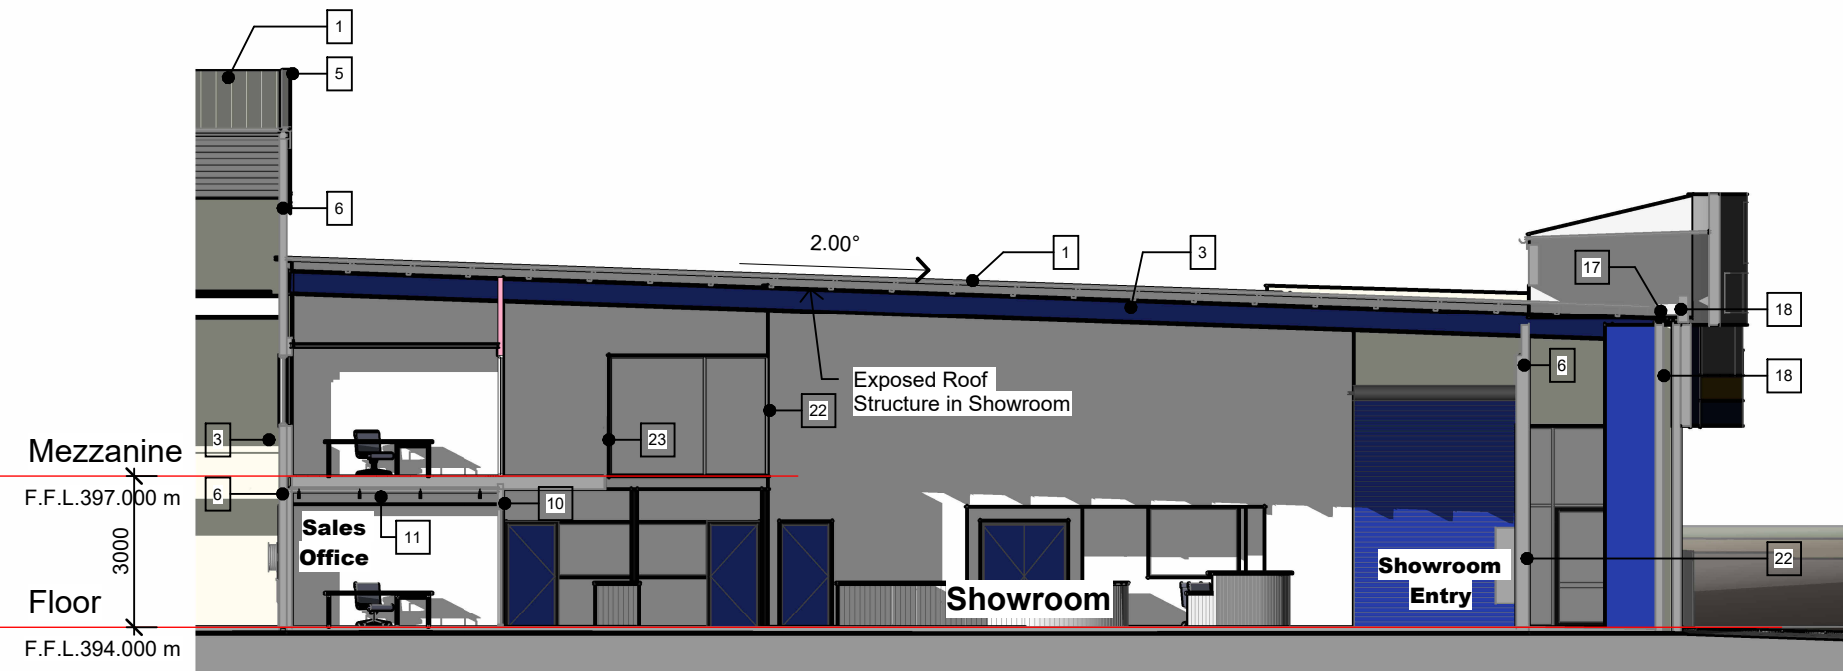 


Section C3

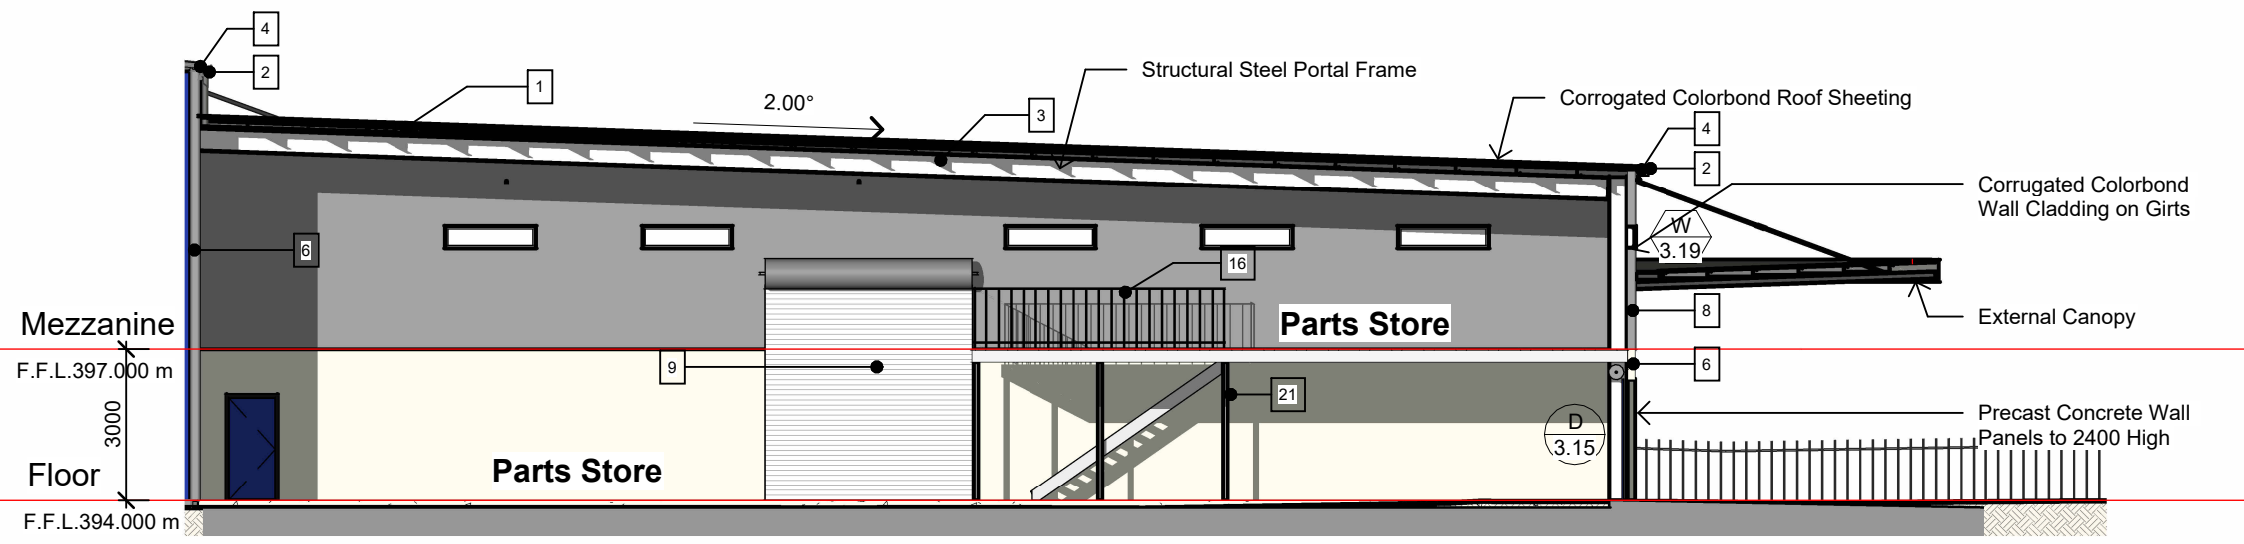 

Section E

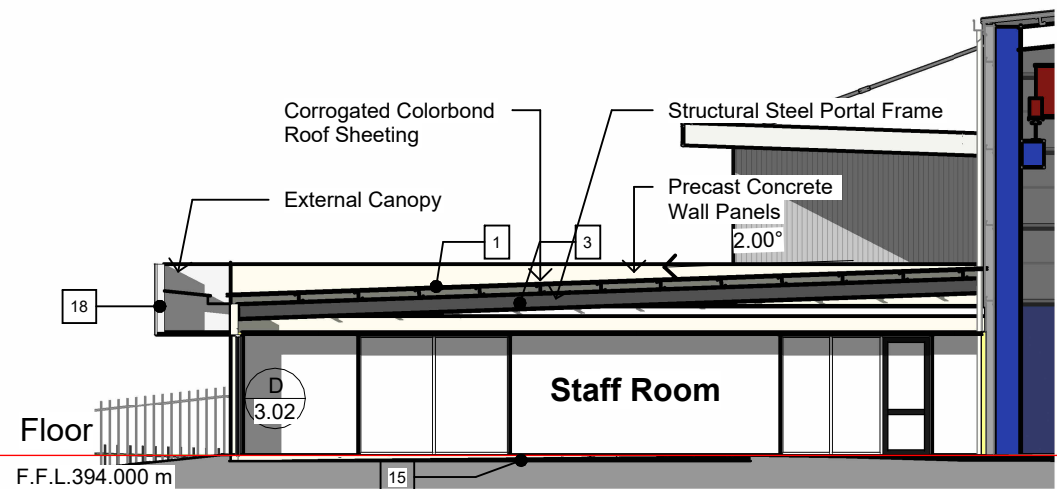 


Section F

 

Legend

- | | | | |
|----|---|-----|--|
| 1 | Corrugated Colorbond Roof Sheeting Laid Over Reflective Foil Sarking on Safety Mesh Over Purlins | 13 | Painted Structural Steel Columns as Scheduled to Engineer's Detail |
| 2 | Colorbond Eaves Gutter | 14 | Gantry Crane and Supporting System to Engineer's Future Detail |
| 3 | Structural Portal Frame System to Engineer's Future Detail | 15 | R/Concrete Floor Slabs & Footings to Engineer's Detail |
| 4 | Painted Steel Fascia Purlin | 16 | Painted Steel Stair & Balustrade |
| 5 | Colorbond Cappings & Flashings | 17 | Zincalume Box Gutter and Sumps |
| 6 | Precast Concrete Wall Panels to Engineer's Future Detail | 18 | Painted Fibre Cement Cladding Fixed on Steel Fascia Truss |
| 7 | Painted Plasterboard Linings to Wall Frames | 19 | Fabricated Bay Window Assemblies to Separate Detail |
| 8 | External Cladding and External Wall Systems - Refer to Individual Level Setout Plan and Wall Legend | 20 | Painted Timber Doors in Painted Folded Steel Frames as Scheduled |
| 9 | Colorbond Finish Roller Shutter Doors | 21 | Painted Steel Posts to Engineer's Detail |
| 10 | Painted Timber Doors & Windows | 22 | Aluminium Framed Shopfronts & Windows |
| 11 | 13mm Plasterboard Ceiling on Proprietary Ceiling Suspension System Fixed to Structure Above | 23 | Frameless Glass Balustrade |
| 12 | Wall Linings and Internal Wall Systems - Refer to Individual Level Setout Plan and Wall Legend | FHR | Fire Hose Reel Cabinet |


Designed	PH	Drawn	NEDG
Scale	As indicated	Project Phase	Development Approval
Date	May 2023	Drawing Number	Rev.
Approved	PH	23051	1
		DA305	

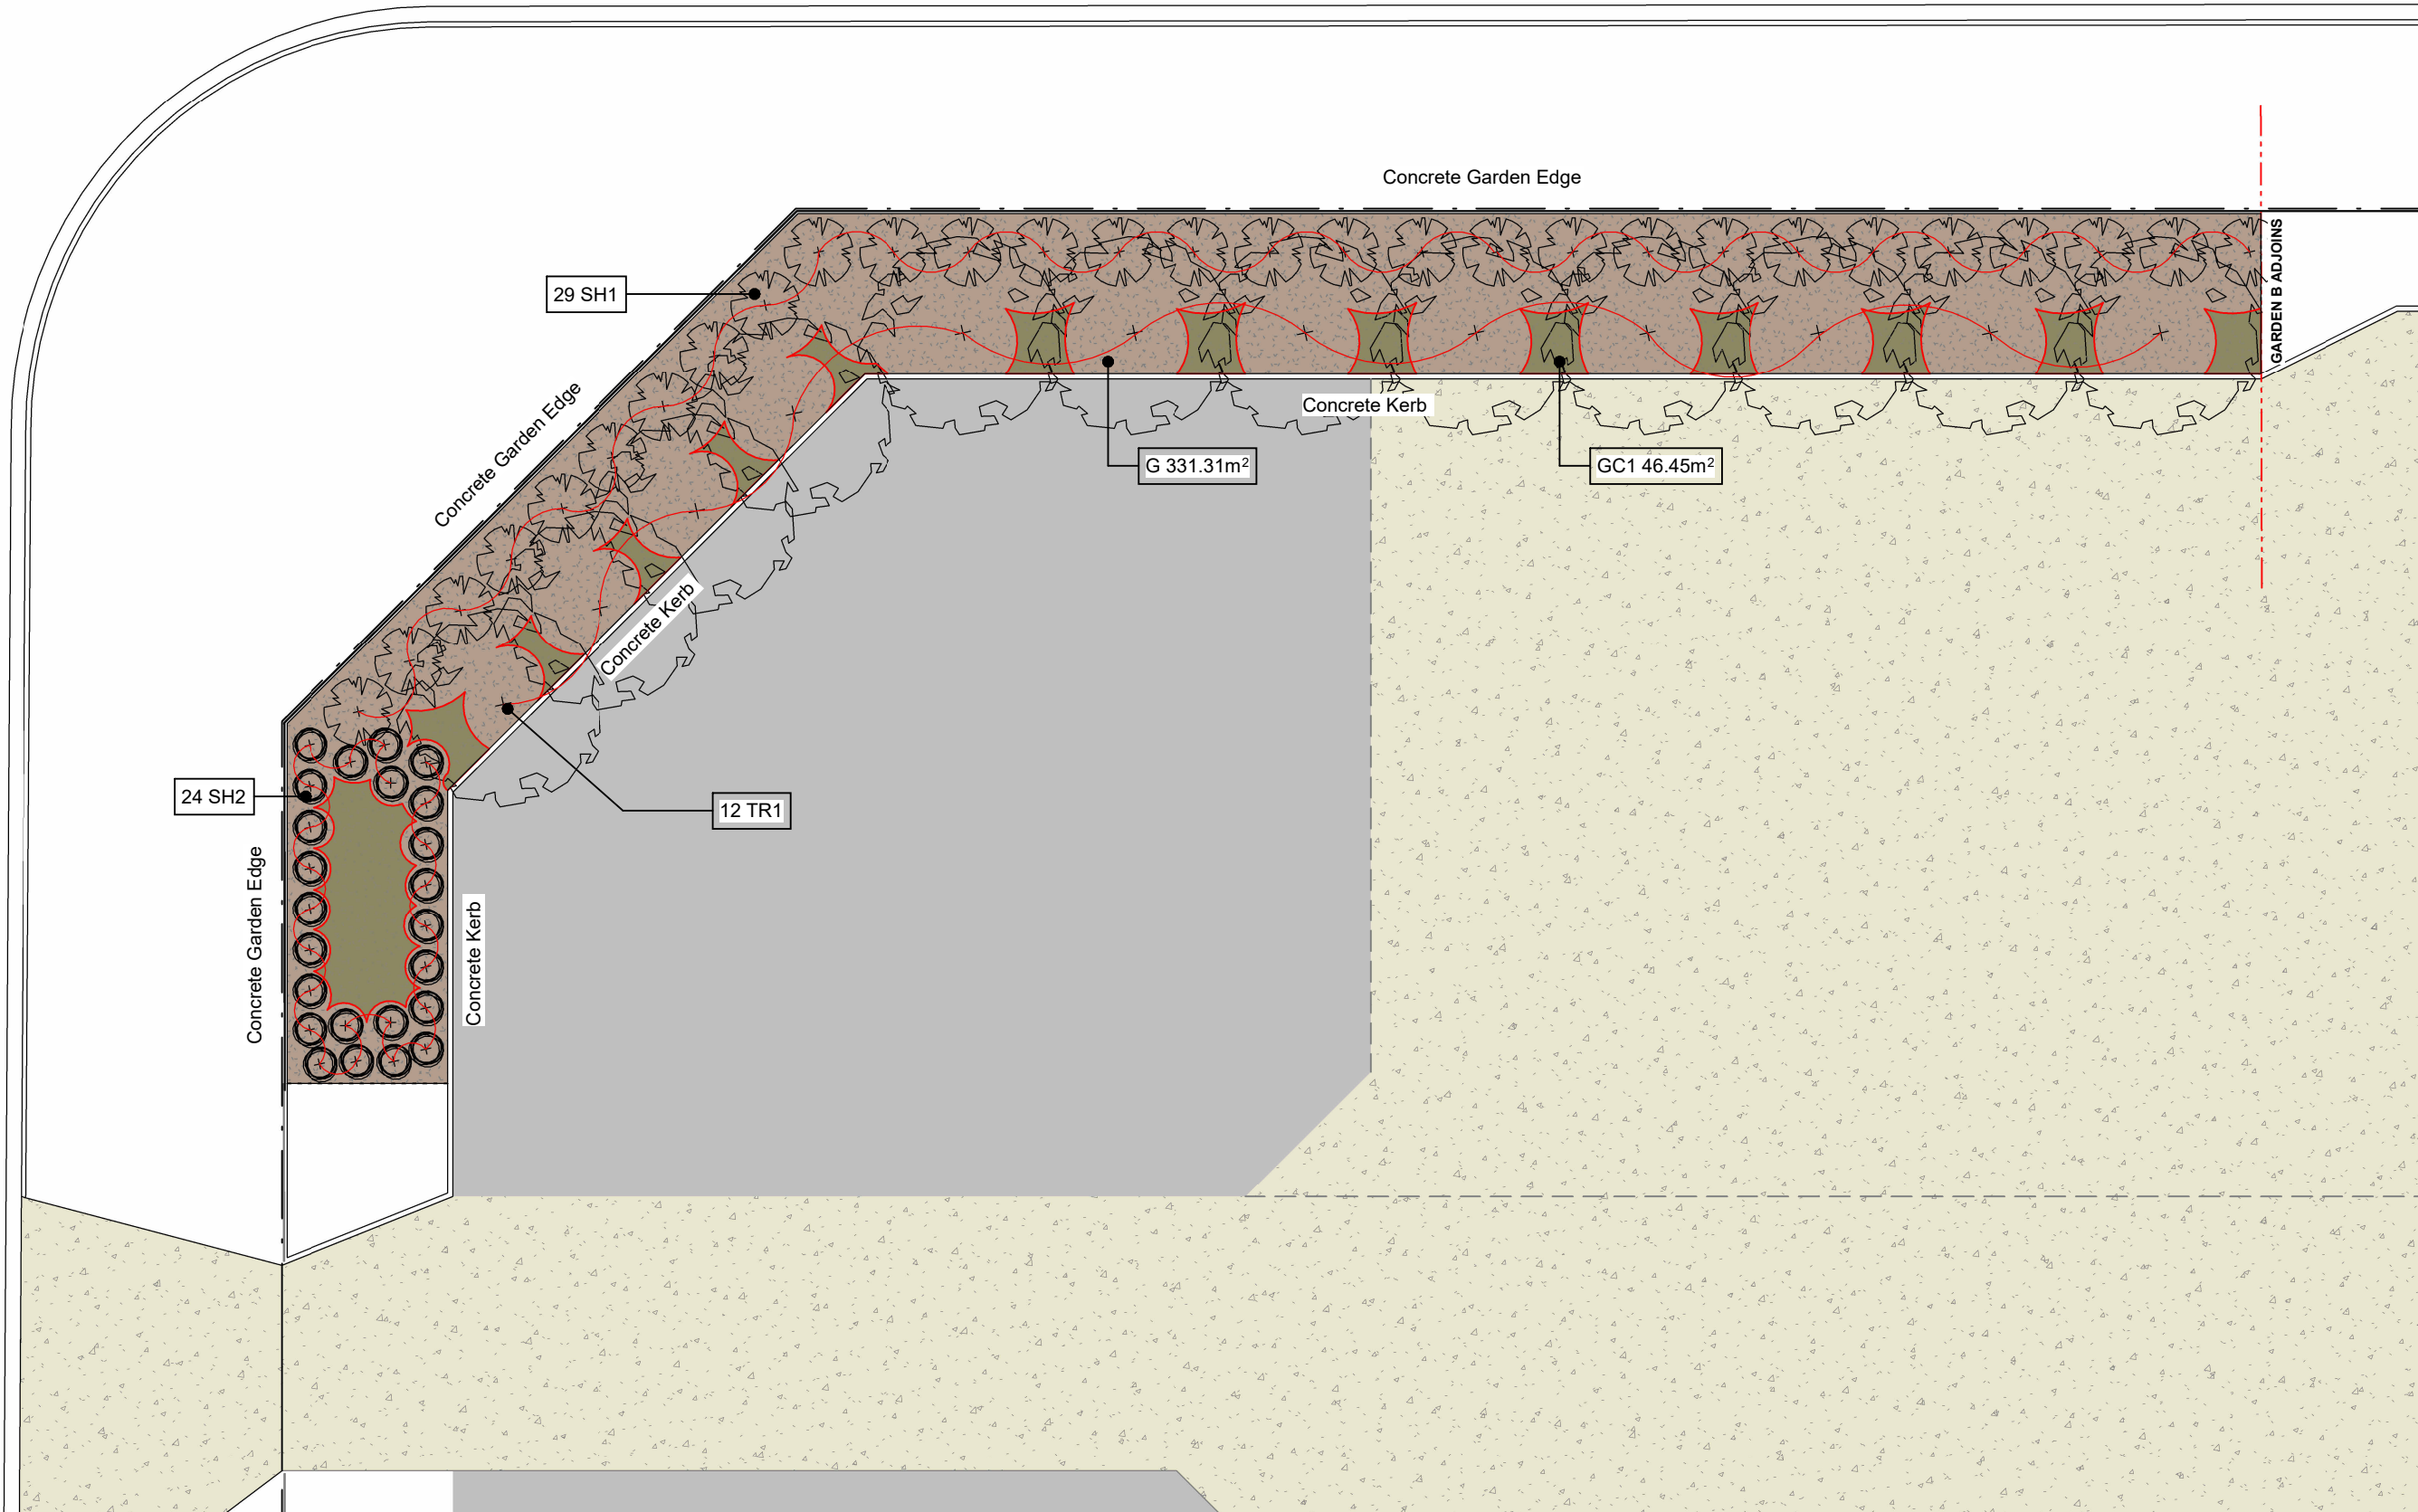


Phase 2&3 - Garden Area A Plan
1 : 200

Planting Schedule


Symbol	Reference	Notional Description	Ht. at Maturity	Nom. Canopy Spread	Nom. Plant Spacing	Total Number / Area	Select From
	TR1	Native Evergreen Shade Tree	10.0m	Nom. 6.0m Un-pruned	4.0m	18	Cupaniopsis unacardioides 'TUCKAROO' Acacia dewrens 'GREEN WATTLE' Acacia filicifolia 'FERN LEAFEA WATTLE'
	SH1	Native Shrub Screen Plantings	3.0m	2.0m pruned	2.0m - 2.5m	79	Photinia 'RED ROBIN' Callistemon Sp. 'BAROONDAH STATION' Grevillea Sp. 'CLEAR VIEW DAND'
	SH2	Native Shrub Decorative	1.2m	1.0m pruned	1.0m - 1.5m	97	Grevillea Stenonera 'LACE NET GREVILLEA' Kurusa Parvifolia Prostanthera Phyllifolia
	GC1	Flowering Native Ground Cover	0.6m	2.0m	0.6m	@ 3 per m² 269	Acacia Baileyana Eremophila Debilis Dianella Revoluta
	G	Mulched Garden Bed	N/A	N/A	N/A	710.17m²	N/A
	T	Turf or Seeded Grass	N/A	N/A	N/A	12598.50m²	N/A

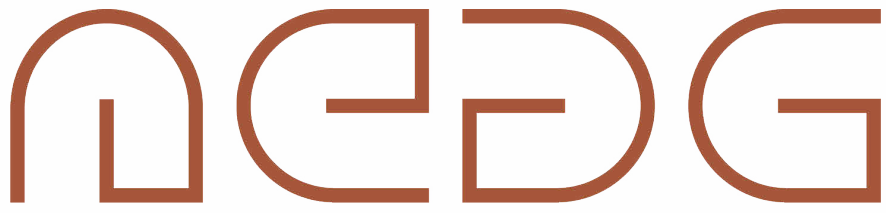

Revision Schedule		
No.	Date	Revision
1	18/09/24	Additional Landscaping Plans for Development Approval

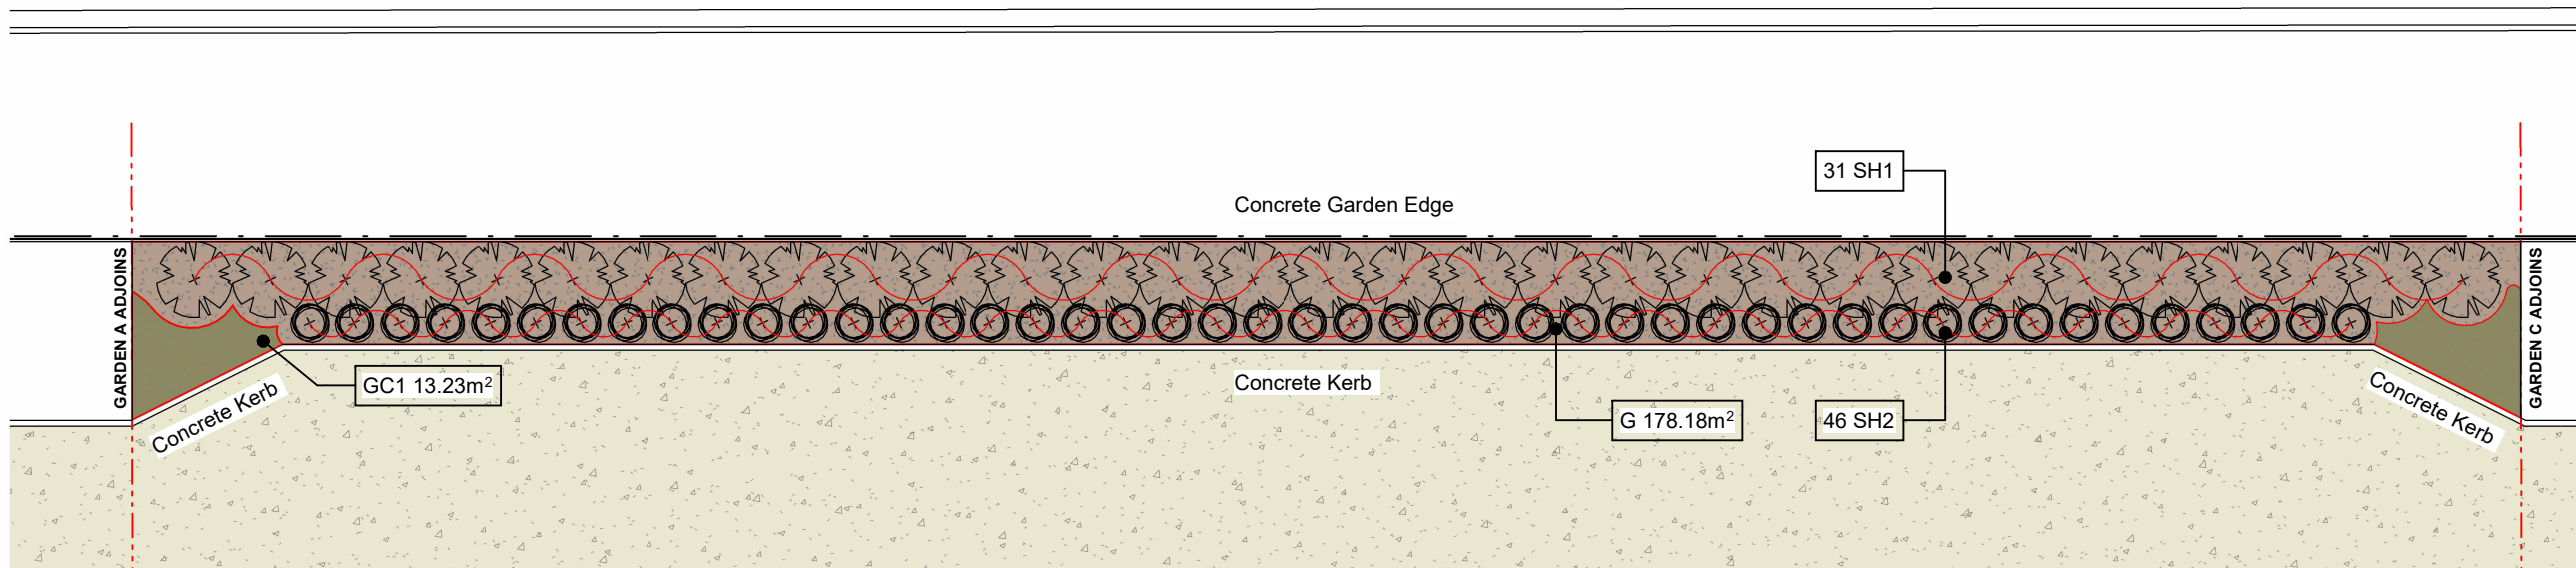

Phase 2&3 - Garden Area B Plan
1 : 200

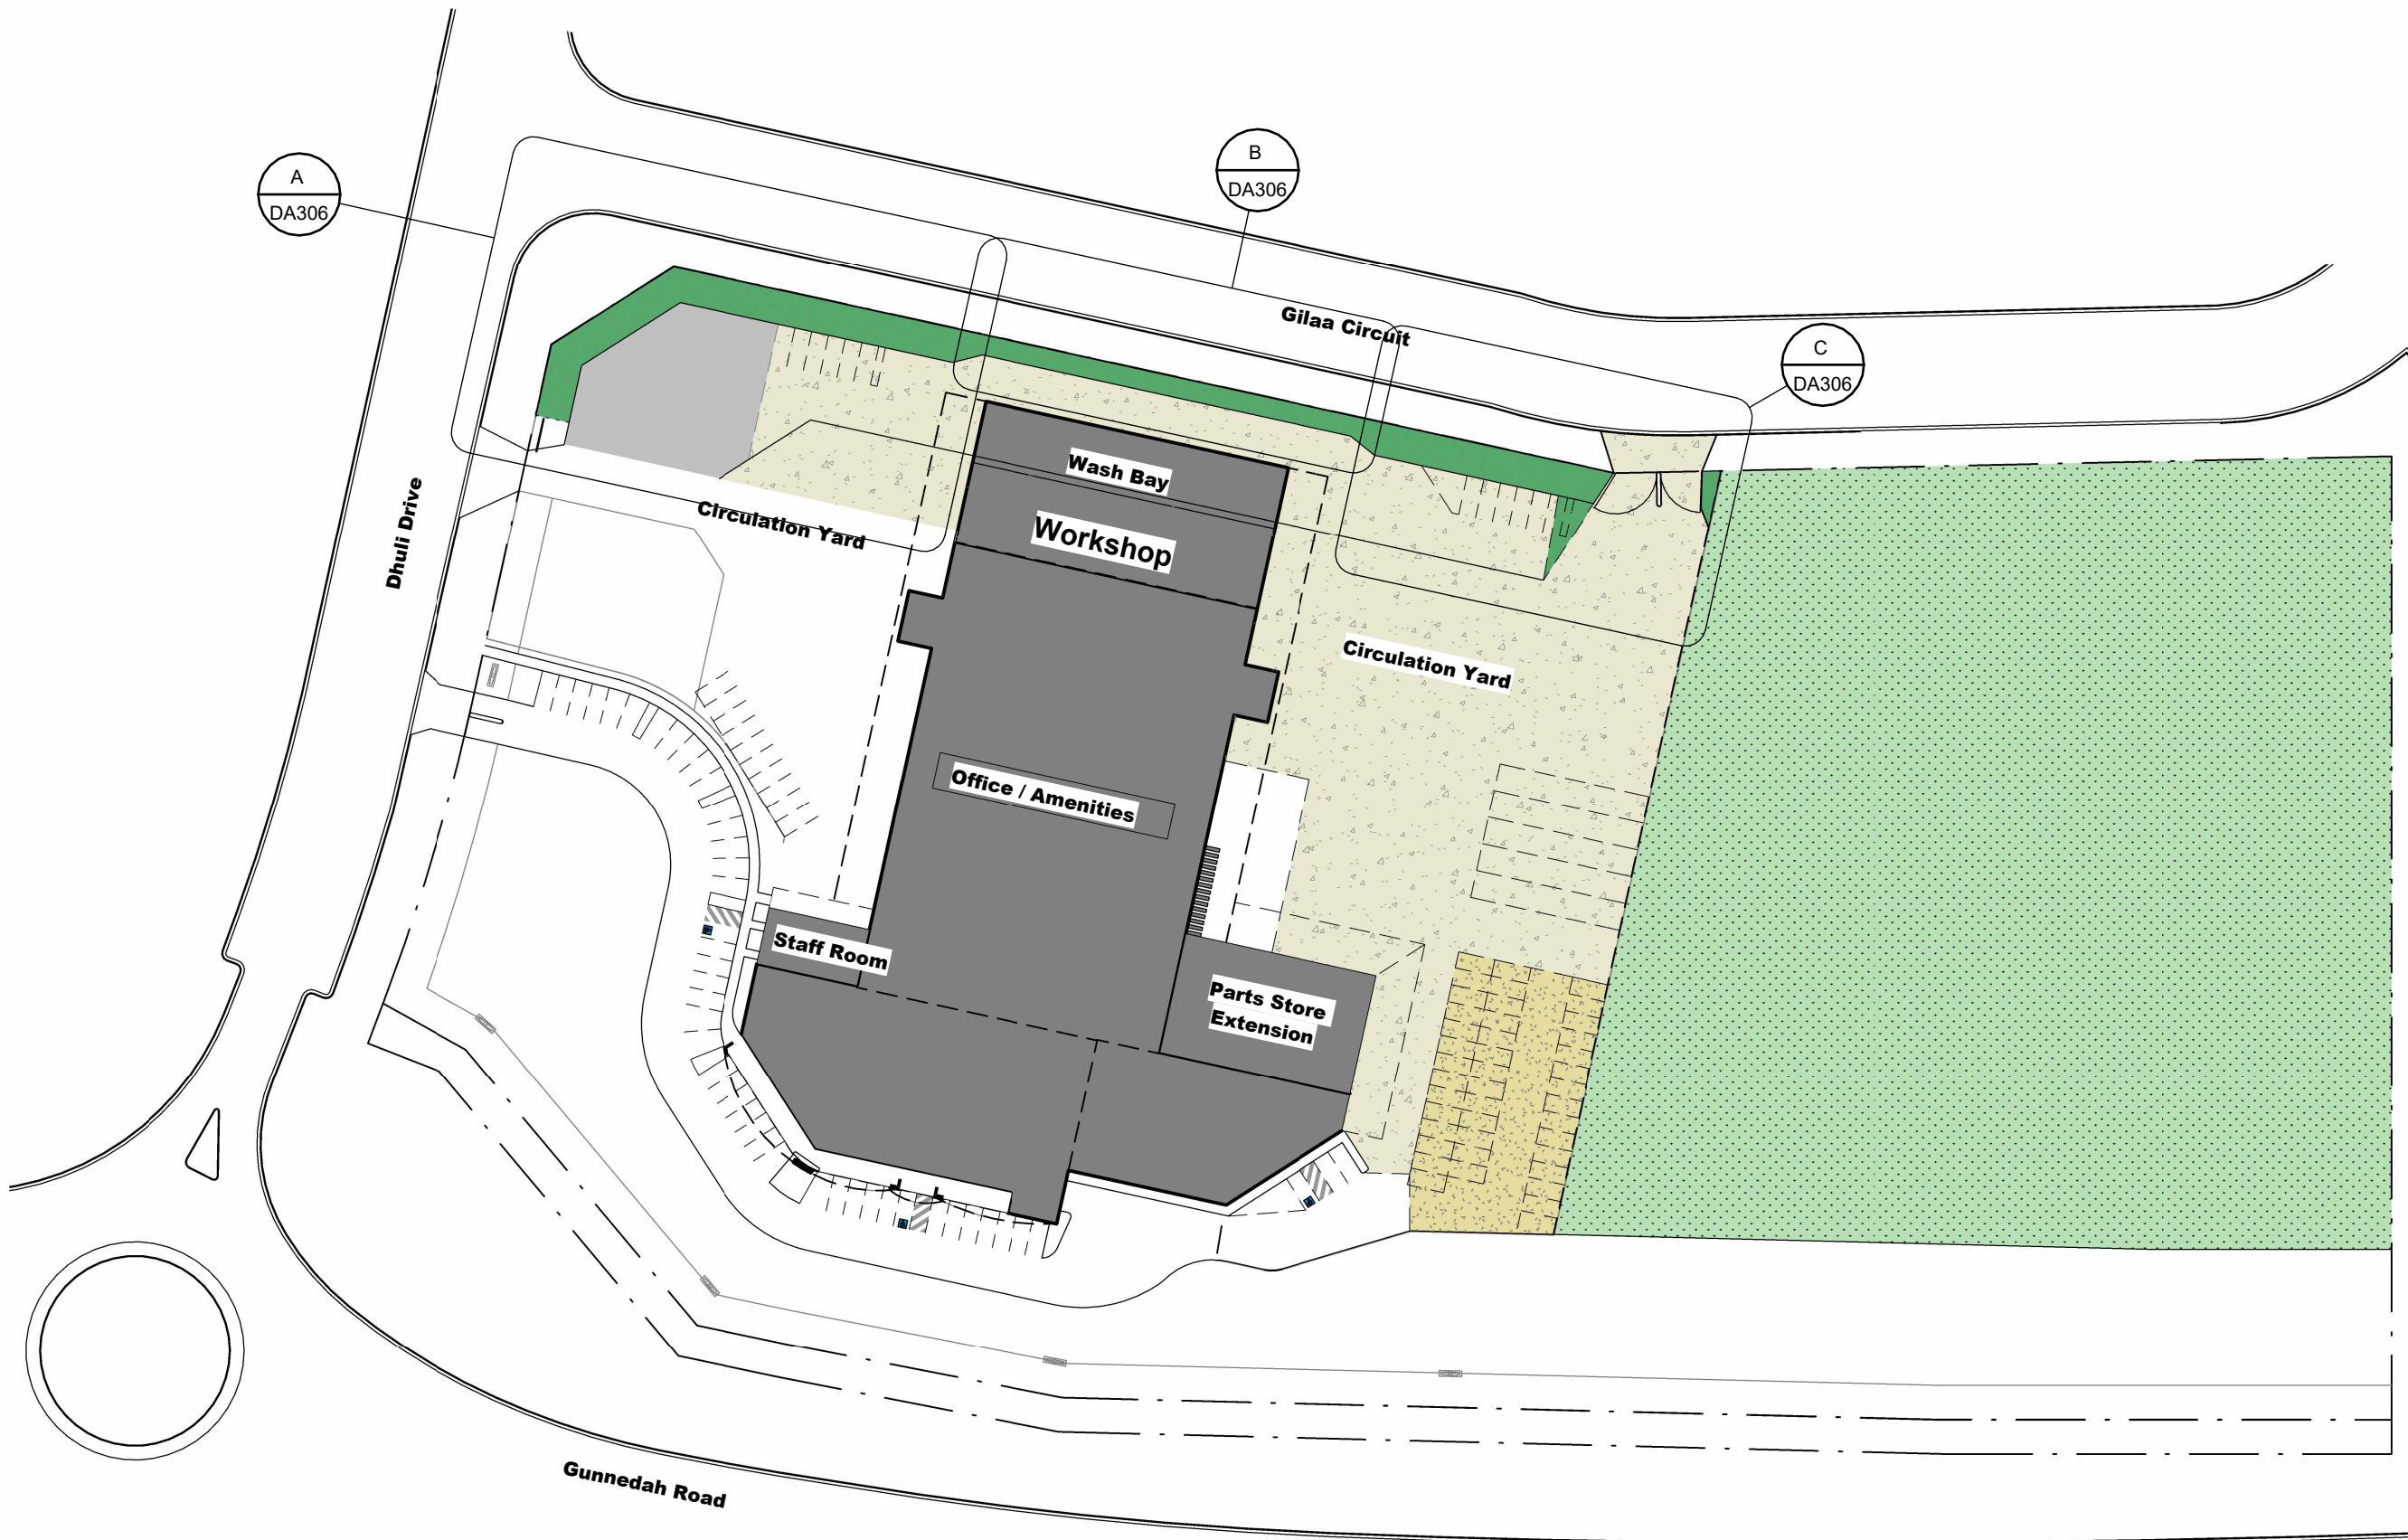

Phase 2&3 - Landscaping Reference Plan
1 : 1000

Legend

	Concrete Hardstand & Circulation Area		Garden Area A		Managed Grassland
	Hotmix Bitumen Driveway, Parking & Circulation Area		Garden Area B		
	Gravel Hardstand		Garden Area C		



PO Box 1404, Armidale NSW 2340
P. +61 2 5775 9209 E. admin@nedg.com.au



215 Mann Street, Armidale NSW 2350
P. +61 2 6772 2820 E. admin@ricegroup.com.au

DO NOT SCALE

USE FIGURED DIMENSIONS ONLY

Printing processes may cause the scale of this drawing to be inaccurate. The Contractor must verify all dimensions on site before commencing any work or preparing shop drawings.

The Building Design and this drawing is copyright and remains the property of
NEW ENGLAND DESIGN GROUP
Unauthorised reproduction is prohibited
COPYRIGHT ©



BUILDING DESIGNERS ASSOCIATION OF AUSTRALIA

Proposed Double R Industrial Development
Lot 300 Tamworth Global Gateway Park, Tamworth
For Rice Group Pty Ltd

Phase 3 - Landscaping Plans

Designed	PH	Drawn	NEDG
Scale	As indicated	Project Phase	Development Approval
Date	May 2023	Drawing Number	Rev.
Approved	PH	23051	1

DA306

WHEN PLOTTED TO A3, SCALE DOUBLES


Revision Schedule		
No.	Date	Revision
1	27/03/24	Extent of Phase 4 Future Development For Client
2	4/10/24	Rainwater Tanks Added




Legend

- Concrete Hardstand & Circulation Area
- Hotmix Bitumen Driveway, Parking & Circulation Area
- Garden Areas
- Outdoor Display
- Future Development Area - Managed Grassland

Phase 4 Site Plan

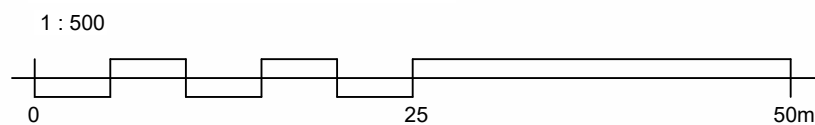

New England
Design Group

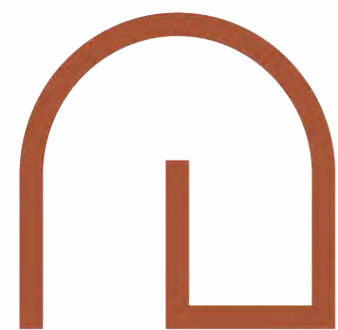


PO Box 1404, Armidale NSW 2340
P. +61 2 5775 9209 E. admin@nedg.com.au

RICE GROUP
CONSTRUCTION

215 Mann Street, Armidale NSW 2350
P. +61 2 6772 2820 E. admin@ricegroup.com.au

DO NOT SCALE
USE FIGURED DIMENSIONS ONLY
Printing processes may cause the scale of this drawing to be inaccurate. The Contractor must verify all dimensions on site before commencing any work or preparing shop drawings.
The Building Design and this drawing is copyright and remains the property of
NEW ENGLAND DESIGN GROUP
Unauthorised reproduction is prohibited
COPYRIGHT ©

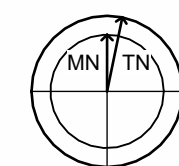

Proposed Double R Industrial Development
Lot 300 Tamworth Global Gateway Park, Tamworth
For Rice Group Pty Ltd

Phase 4 - Site Plan

Designed	PH	Drawn	NEDG
Scale	1 : 500	Project Phase	Development Approval
Date	May 2023	Drawing Number	23051
Approved	PH	Rev.	2

WHEN PLOTTED TO A3, SCALE DOUBLES