


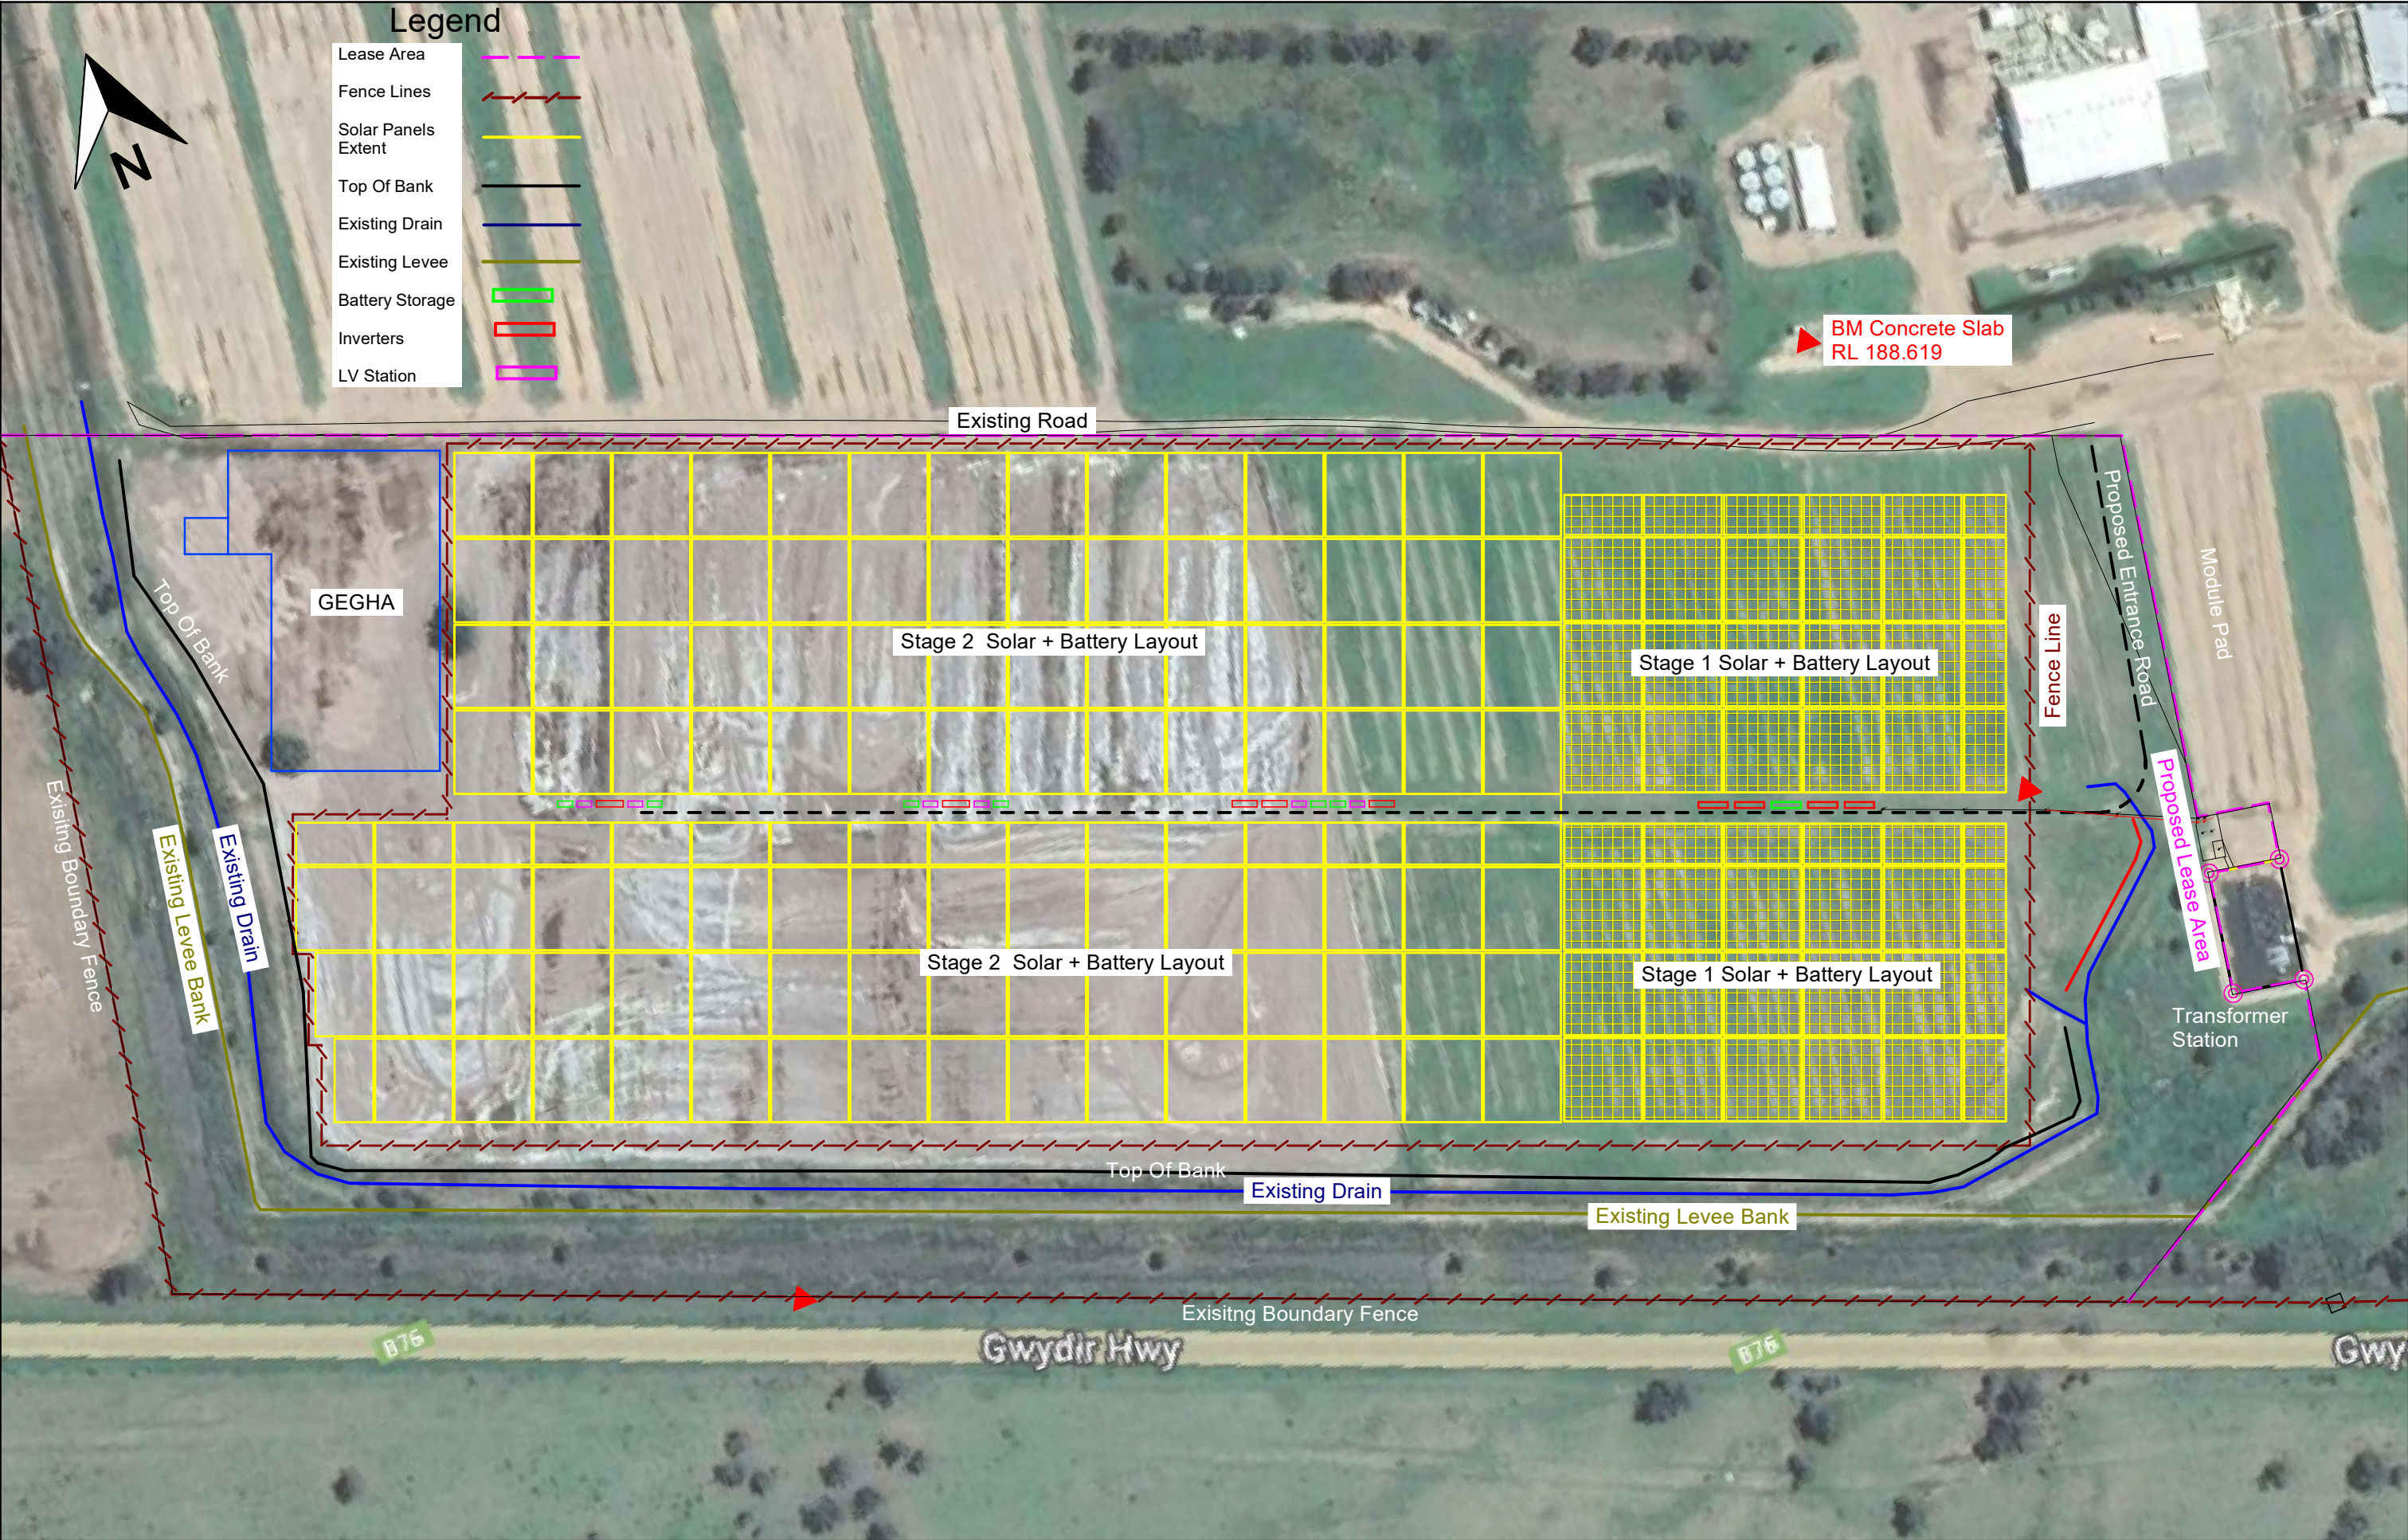

SCALES: HORIZ 1:2500		A3	SMK CONSULTANTS surveying - irrigation - environmental PO BOX 774 MOREE 2400 PHONE (02) 67 521021	CLIENT: Kinelli	DESCRIPTION: Wathagar Solar Farm Layout Plan Showing Final Extents	PLAN REVISION:		DATE	24-277- SHEET No.
DATUM: LOCAL AHD MGA ZONE 55				C		Revised For NRAR	01-06-2022	Site Plan	
SURVEYED	Jeremy Barr	Contours	Design	Existing	PROJECT: Wathagar Solar Farm	D	Revised Layout Plan	08-09-2022	COMPUTER FILE (MJO): M:\Enviro Data\ 2024\ 24-277 Kinelli - Wathagar Solar farm extension\MAGNET
DESIGNED	Jeremy Barr	Major: 1.0 m				E	Revised Layout Plan	23-05-2025	
CHECKED	PAUL COVELL	Minor: 0.2 m							