


CLARENCE VALLEY CONSERVATORIUM ALTERATIONS & ADDITIONS & ADDITIONS

8 VILLIERS STREET - GRAFTON NSW LOT 10 DP1047477
CLARENCE VALLEY CONSERVATORIUM INC.



ARCHITECTURAL DRAWING LIST

A001	LOCATION & PROPOSED WORKS PLAN
A050	SITE PLAN
A100	DEMO & PROPOSED OVERLAY PLAN
A110	PROPOSED GROUND FLOOR PLAN
A111	PROPOSED FIRST FLOOR PLAN
A310	ELEVATIONS & SECTIONS 1
A311	ELEVATIONS & SECTIONS 2
A801	3D VIEWS 1
A802	3D VIEWS 2
A803	3D VIEWS 3
A804	3D VIEWS 4
A805	3D VIEWS 5
A806	3D VIEWS 6
A807	3D VIEWS 7
A808	3D VIEWS 8
A809	3D VIEWS 9
A810	3D VIEWS 10
A811	3D VIEWS 11
A812	3D VIEWS 12
A813	3D VIEWS 13
A900	NOTIFICATION PLAN

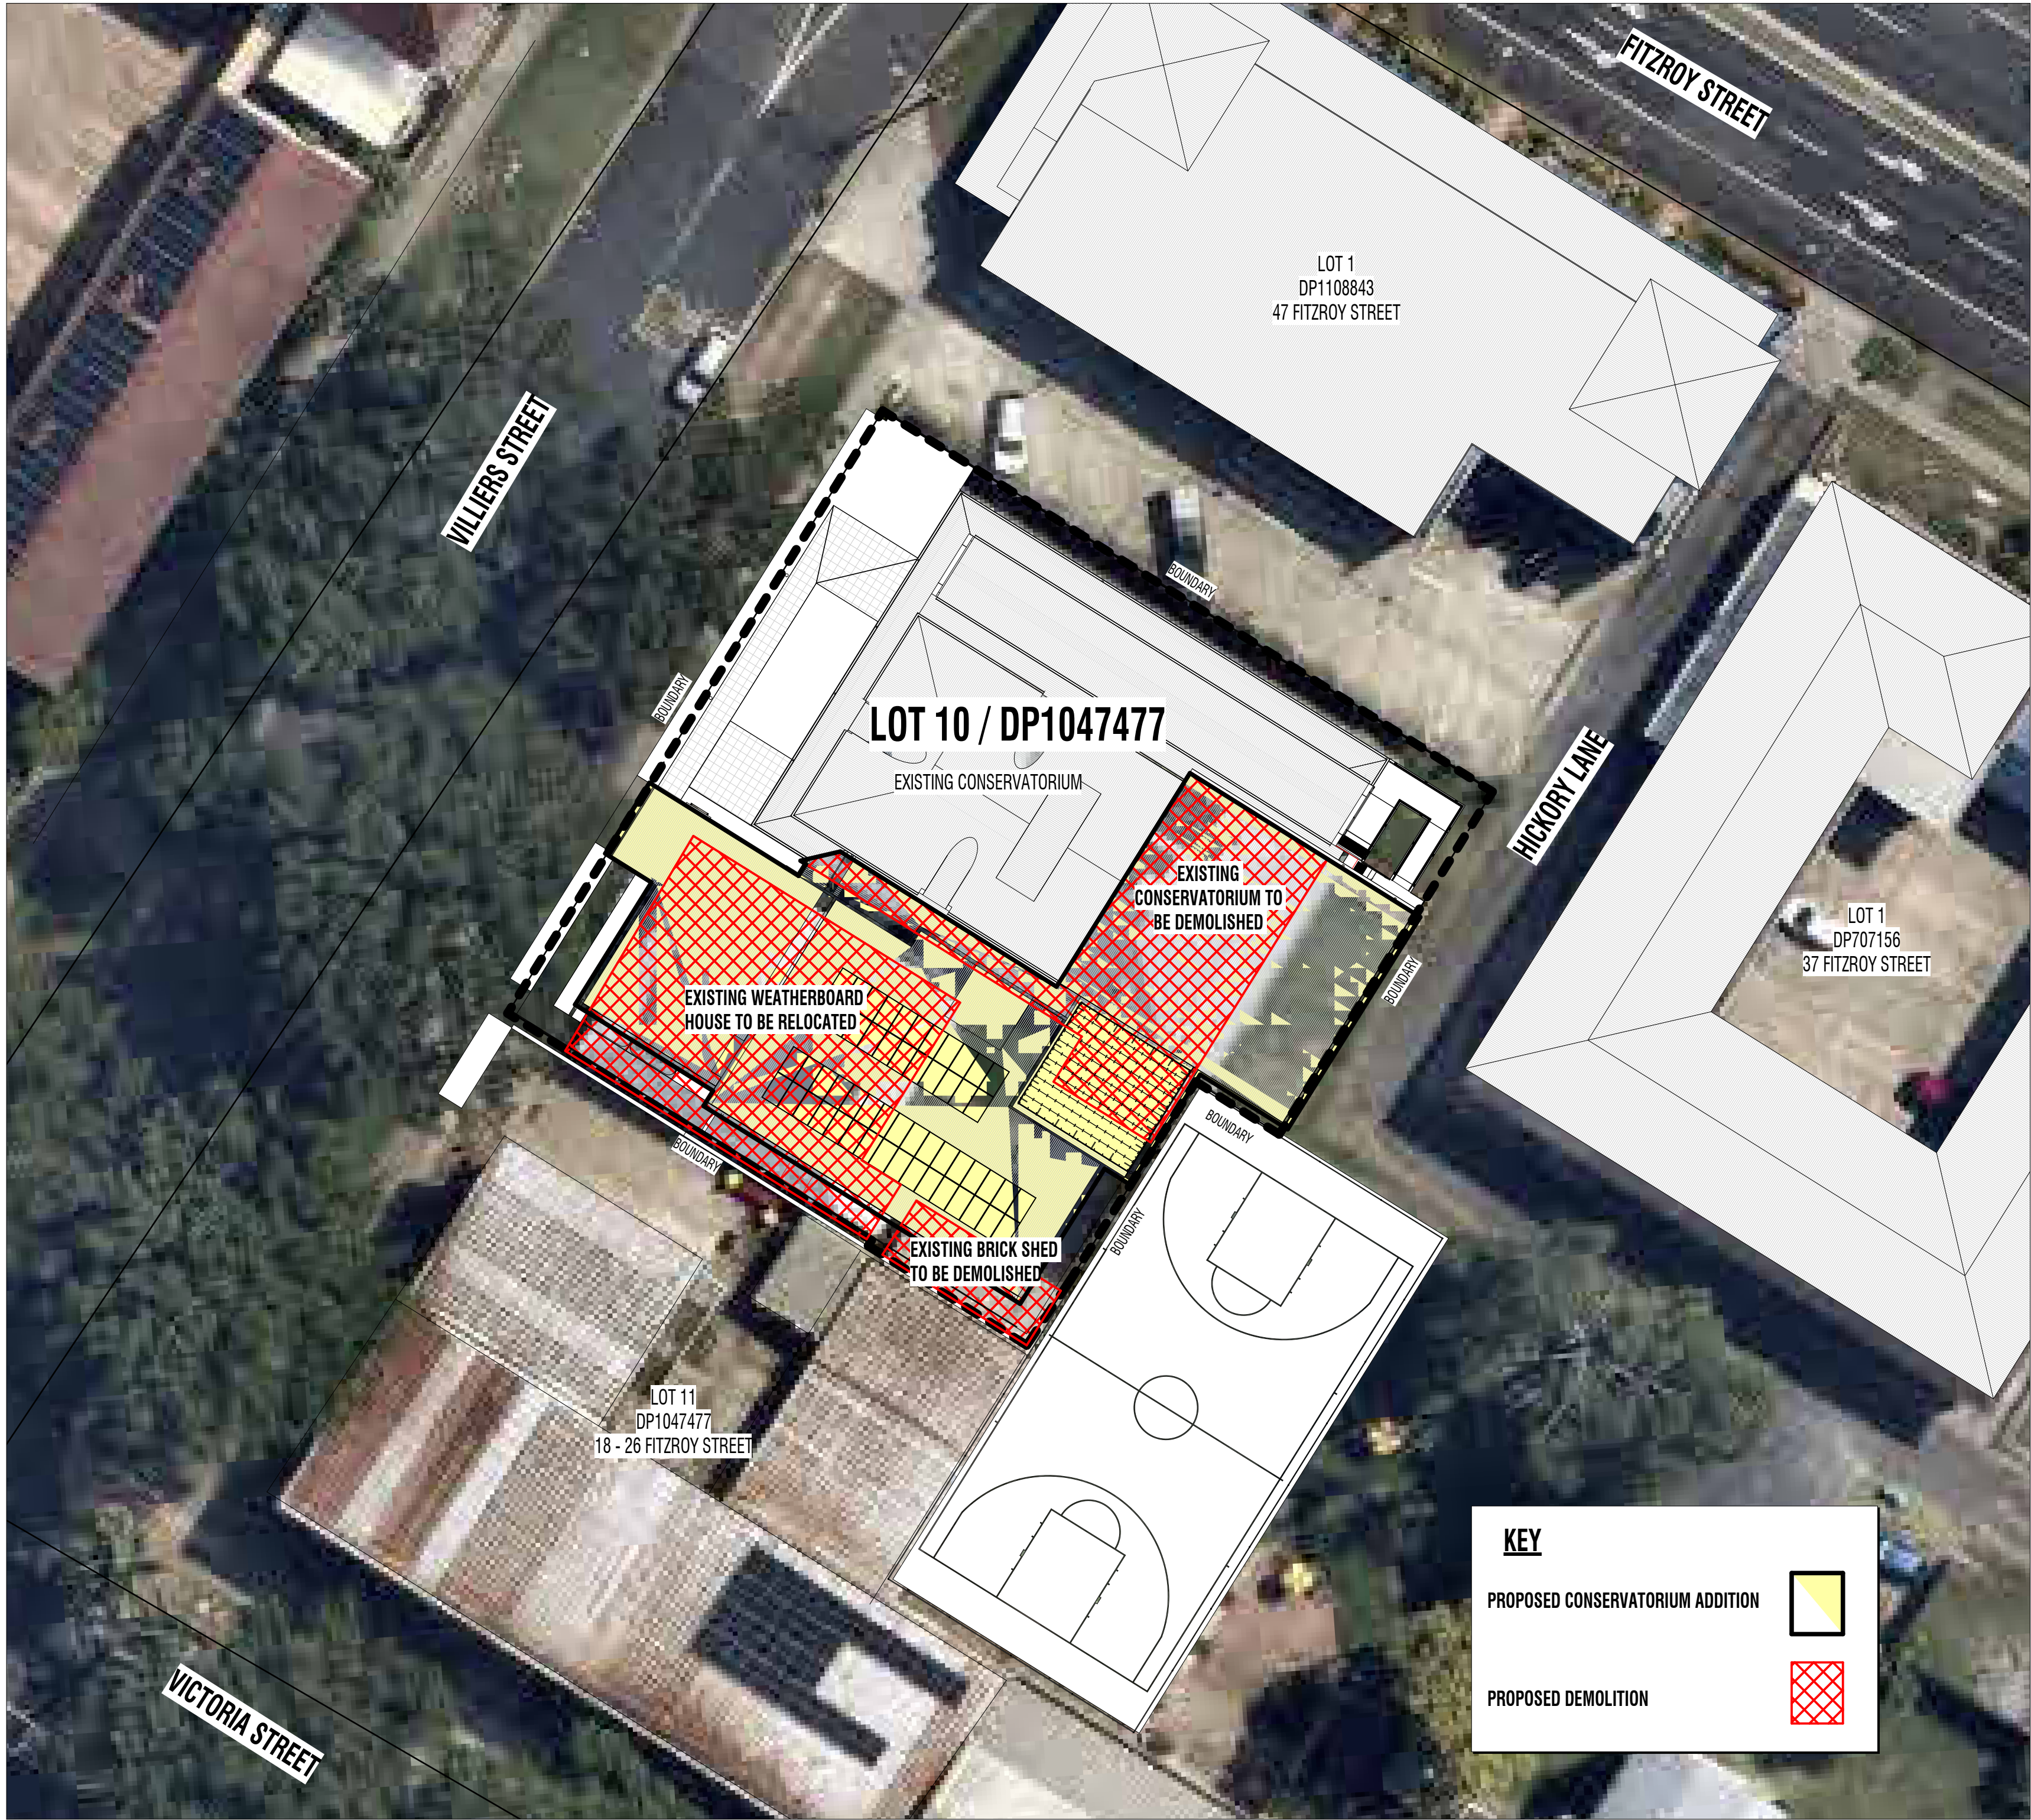

PROPOSED WORKS PLAN



LOCATION PLAN

LEGEND

BAL	BALLUSTRADE	S/S	STAINLESS STEEL
BL	BOLLARD LIGHT	SW	STORM WATER
CC	CONCRETE COLUMN	WT	WATER TANK
CFC	COMPRESSED FIBRE CEMENT		
CP	DOWNPIPE		
EX	EXISTING		
FG	FIBRE CEMENT		
GU	GUTTER		

DA-1	17/09/2025	DEVELOPMENT APPLICATION ISSUE	BB	WS
REV	DATE	REASON	BY	CHKD

CONTROLLED - CHANGES WILL BE ADVISED - NOT FOR CONSTRUCTION

DRAARCHITECTS

Adrian Borsato NSW 4175
(02) 6651 4905
dracoffs@draarchitects.com.au

Warren Steele NSW 6526
(02) 6643 4939
dragrafton@draarchitects.com.au
ABN 12 096 929 387

DRA Architects Pty Ltd accept no responsibility for the usability, completeness, or accuracy of the data transferred electronically. Recipients should, when necessary, request a hard copy version for verification. Use digital dimensions to verify dimensions to be verified on site.

© Copyright
These drawings and designs and the copyright thereof are the property of DRA Architects Pty Ltd and must not be used, modified or copied without the written permission of DRA Architects Pty Ltd A.B.N. 12 096 929 387


client
Clarence Valley Conservatorium Inc.

project
CVCON - ALTERATIONS & ADDITIONS
8 Villiers Street
Grafton NSW 2460

scale As indicated
drawn BB
checked WS
verified WS
approved WS
total number of sheets No

@A1

plotted

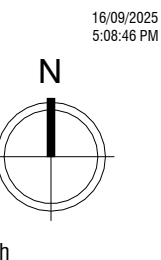


16/09/2025
5:08:46 PM

revision
prefix
sheet no
revision
MD-
SK-
DO-
DA-
PL-
TL-
CL-
RD-

drawing LOCATION & PROPOSED WORKS PLAN		
project number	drawing number	revision
20038	A001	DA-1

DRAWING TO BE PRINTED IN COLOUR

DEVELOPMENT APPLICATION

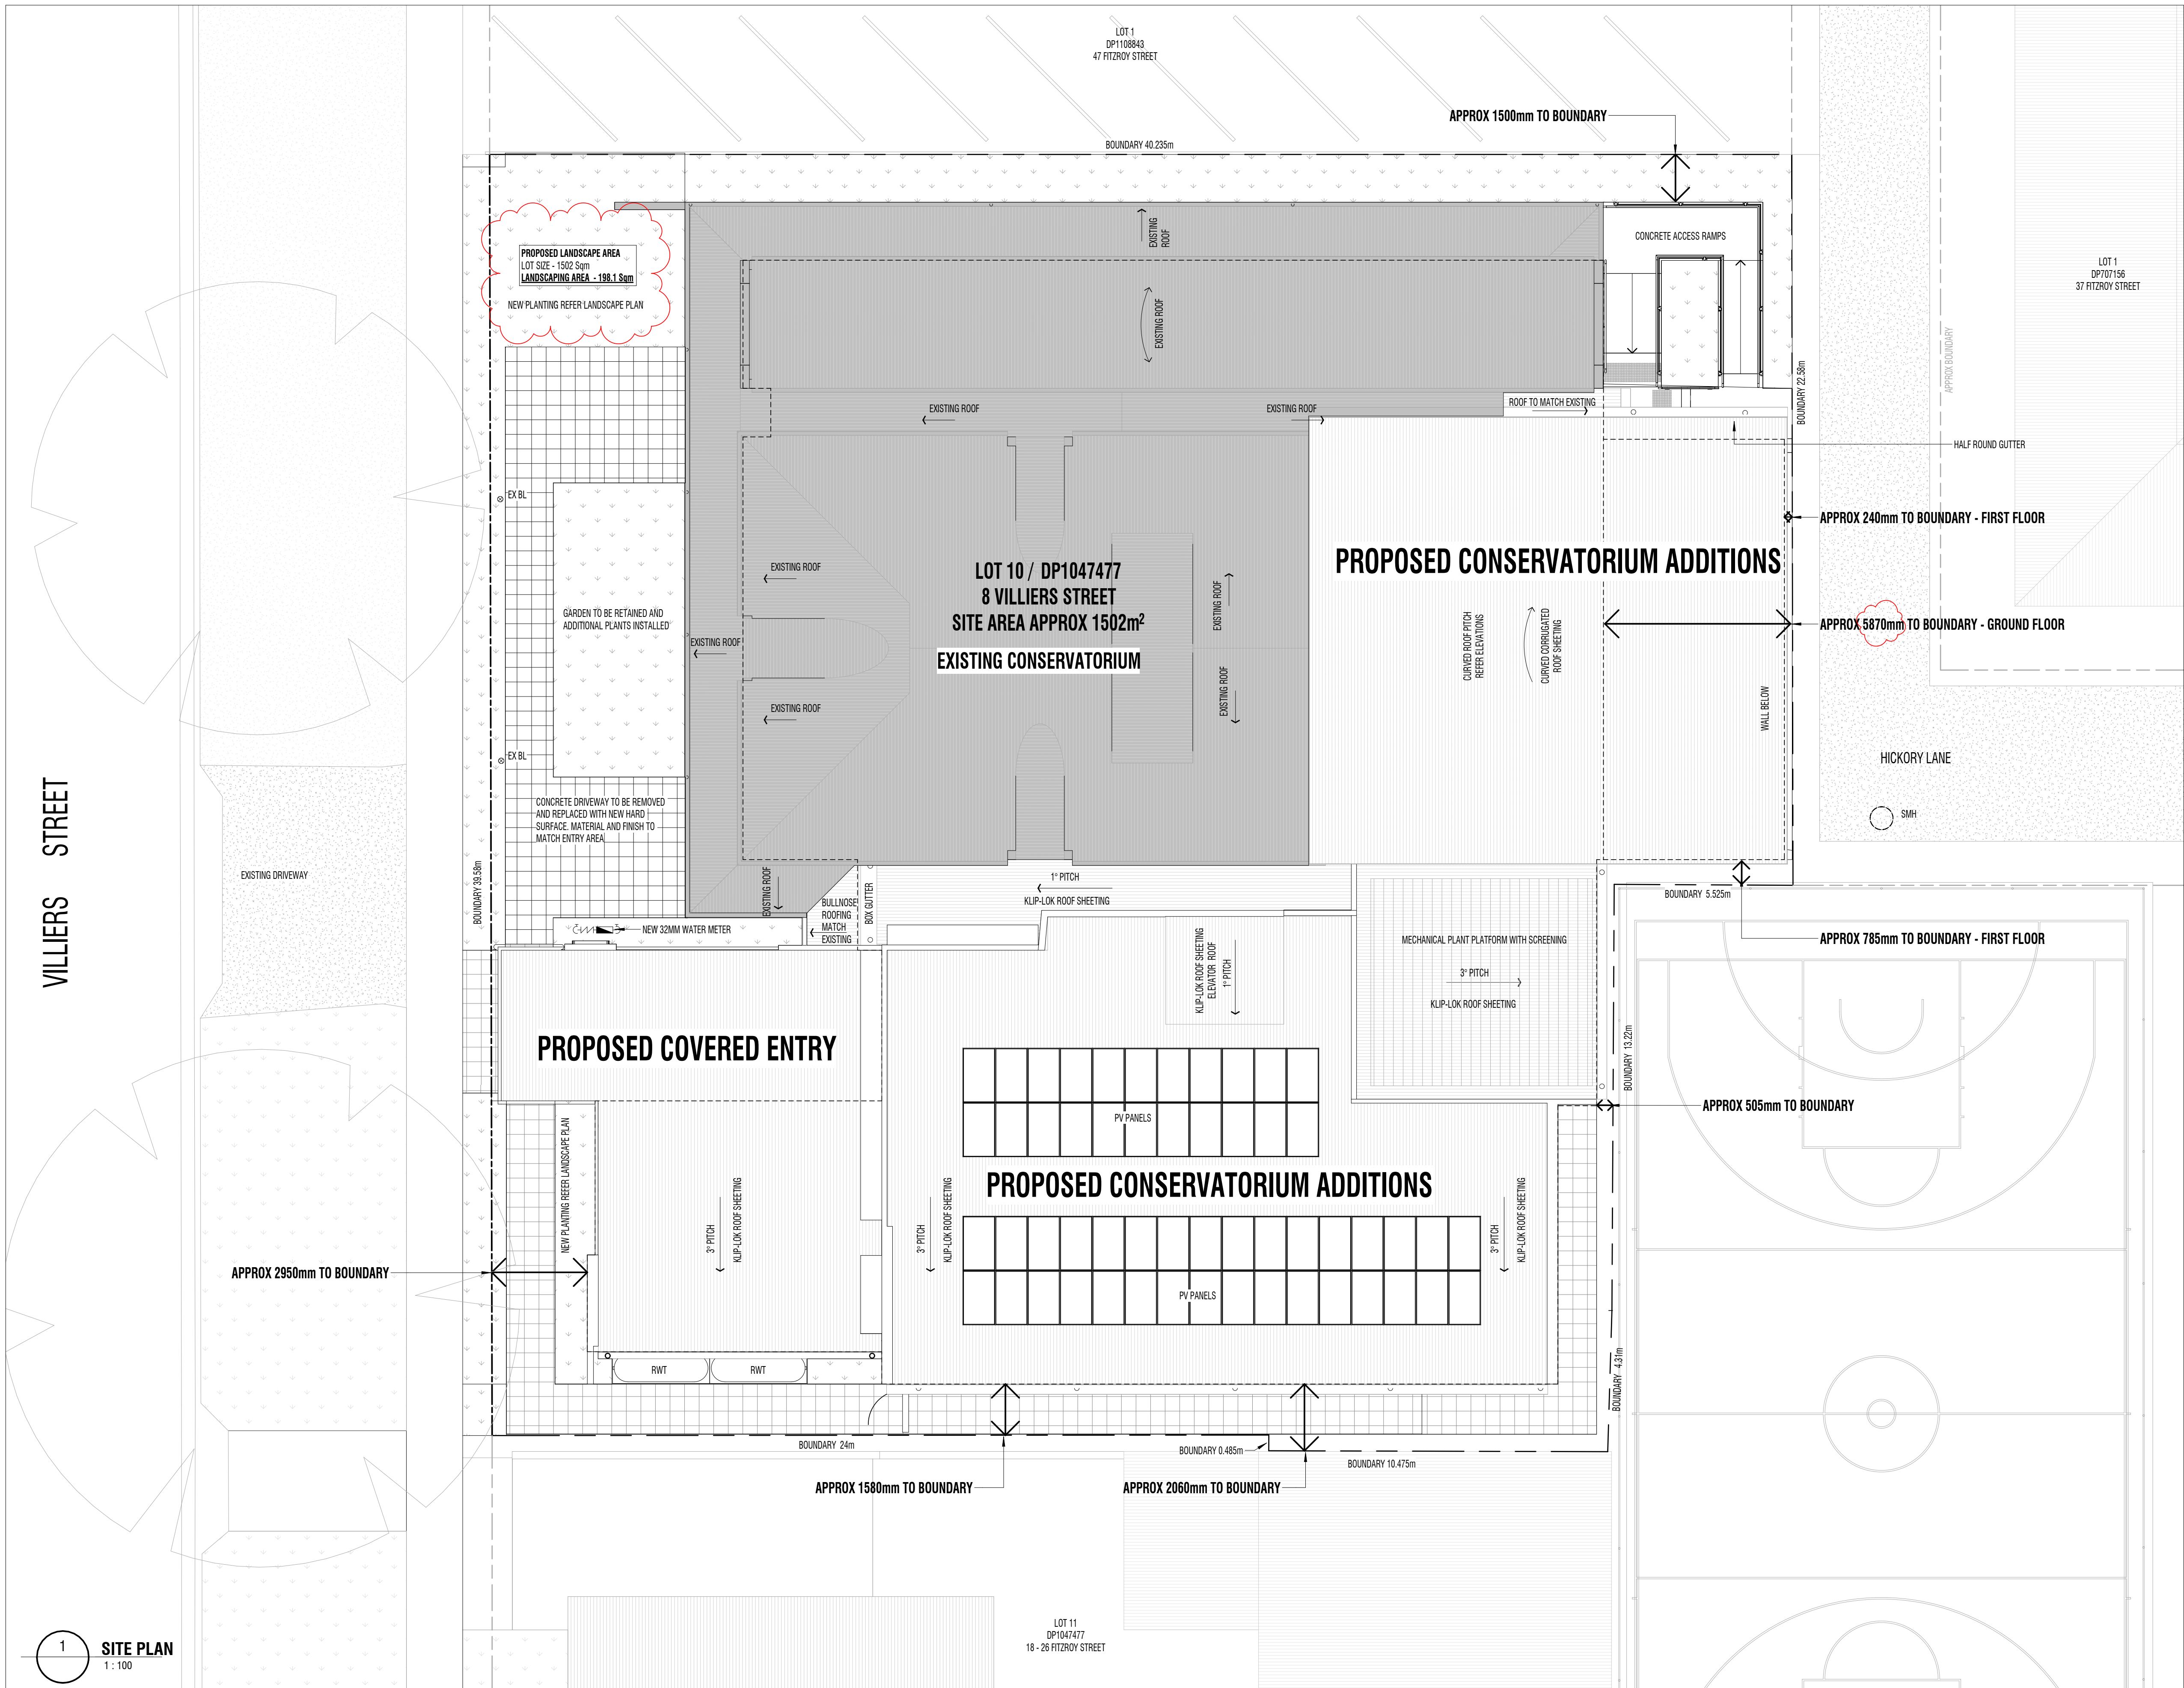

1 SITE PLAN
1:100

LEGEND

BAL	BALLUSTRADE	S/S	STAINLESS STEEL
BL	BOLLARD LIGHT	SW	STORM WATER
CC	CONCRETE COLUMN	WT	WATER TANK
CPC	COMPRESSED FIBRE CEMENT		
CP	DOWNPIPE		
EX	EXISTING		
FG	FIBRE CEMENT		
GU	GUTTER		

DA-2	13/04/2026	LANDSCAPE AREA & ACCESS PARKING	BB	WS
DA-1	17/09/2025	DEVELOPMENT APPLICATION ISSUE	BB	WS
REV	DATE	ISSUE	BY	CHKD
CONTROLLED - CHANGES WILL BE ADVISED - NOT FOR CONSTRUCTION				

DRAARCHITECTS

Adrian Borsato NSW 4175
(02) 6651 4905
dracoffs@draarchitects.com.au

Warren Steele NSW 6526
(02) 6643 4939
dragrafton@draarchitects.com.au
ABN 12 096 929 387

DRA Architects Pty Ltd accept no responsibility for the usability, completeness, or accuracy of the data transferred electronically. Recipients should, when necessary, request a hard copy version for verification. Use digital dimensions to prevent loss of scale. All dimensions to be verified on site.

© Copyright
These drawings and designs and the copyright thereof are the property of DRA Architects Pty Ltd and must not be used, copied or altered without the written permission of DRA Architects Pty Ltd A.B.N. 12 096 929 387

client
Clarence Valley Conservatorium Inc.

project
CVCON - ALTERATIONS & ADDITIONS
8 Villiers Street
Grafton NSW 2460

scale 1:100
drawn MM
checked WS
verified WS
approved WS
total number of sheets No

@A1

plotted

13/04/2026 9:37:29 AM
revision
drawn
checked
revised
MD-SK-DRA-PL-TL-GRD

drawing

SITE PLAN

project number	drawing number	revision
20038	A050	DA-2

LEGEND - DEMOLITION

FIXTURE TO BE DEMOLISHED

EXISTING WALL / STRUCTURE TO BE DEMOLISHED

EXISTING WINDOW TO BE DEMOLISHED

EXISTING DOOR TO BE DEMOLISHED

EXISTING TO REMAIN

TURF TO BE REMOVED AND REPLACED BY GARDENS SEE LANDSCAPING PLAN

EXISTING WALL TO REMAIN

NOTE DEMOLITION
CAP / DISCONNECT ALL REDUNDANT SERVICES

NEW ADDITIONS

1 DEMOLITION PLAN
1: 200

2 DEMOLITION AND PROPOSED OVERLAY PLAN
1: 200

DEVELOPMENT APPLICATION

LEGEND			
BAL	BALLUSTRADE	S/S	STAINLESS STEEL
BL	BOLLARD LIGHT	SW	STORM WATER
CC	CONCRETE COLUMN	WT	WATER TANK
CPC	COMPRESSED FIBRE CEMENT		
CP	DOWNPIPE		
EX	EXISTING		
FG	FIBRE CEMENT		
GU	GUTTER		

DA-1	17/09/2025	DEVELOPMENT APPLICATION ISSUE	BB	WS
REV	DATE	ISSUED	BY	CHECKED
CONTROLLED - CHANGES WILL BE ADVISED - NOT FOR CONSTRUCTION				

DRAARCHITECTS

PTY LTD

(02) 6651 4905

draarchitects.com.au

(02) 6643 4939

dragrafton@draarchitects.com.au

ABN 12 096 929 387

Adrian Borsato NSW 4175

Warren Steele NSW 6526

DRA Architects Pty Ltd accept no responsibility for the usability, completeness, or accuracy of the data transferred electronically. Recipients should, when necessary, request a hard copy version for verification. Use digital dimensions to be verified on site.

© Copyright

These drawings and designs and the copyright therein are the property of DRA Architects Pty Ltd and must not be used, modified or copied without the written permission of DRA Architects Pty Ltd A.B.N. 12 096 929 387

client
Clarence Valley Conservatorium Inc.

project
CVCON - ALTERATIONS & ADDITIONS
8 Villiers Street
Grafton NSW 2460

scale	As indicated	@A1
drawn	BB	
checked	WS	17/09/2025
verified	WS	17/09/2025
approved	WS	17/09/2025
total number of sheets	No	

plotted

16/09/2025 5:08:56 PM

revision

prefix - latest to reveal


MD-SK-DDP-DA-PB-TL-CI-RD

drawing

DEMO & PROPOSED OVERLAY PLAN

project number	drawing number	revision
20038	A100	DA-1

Document Set ID: 2948726
Version: 1, Version Date: 22/05/2026

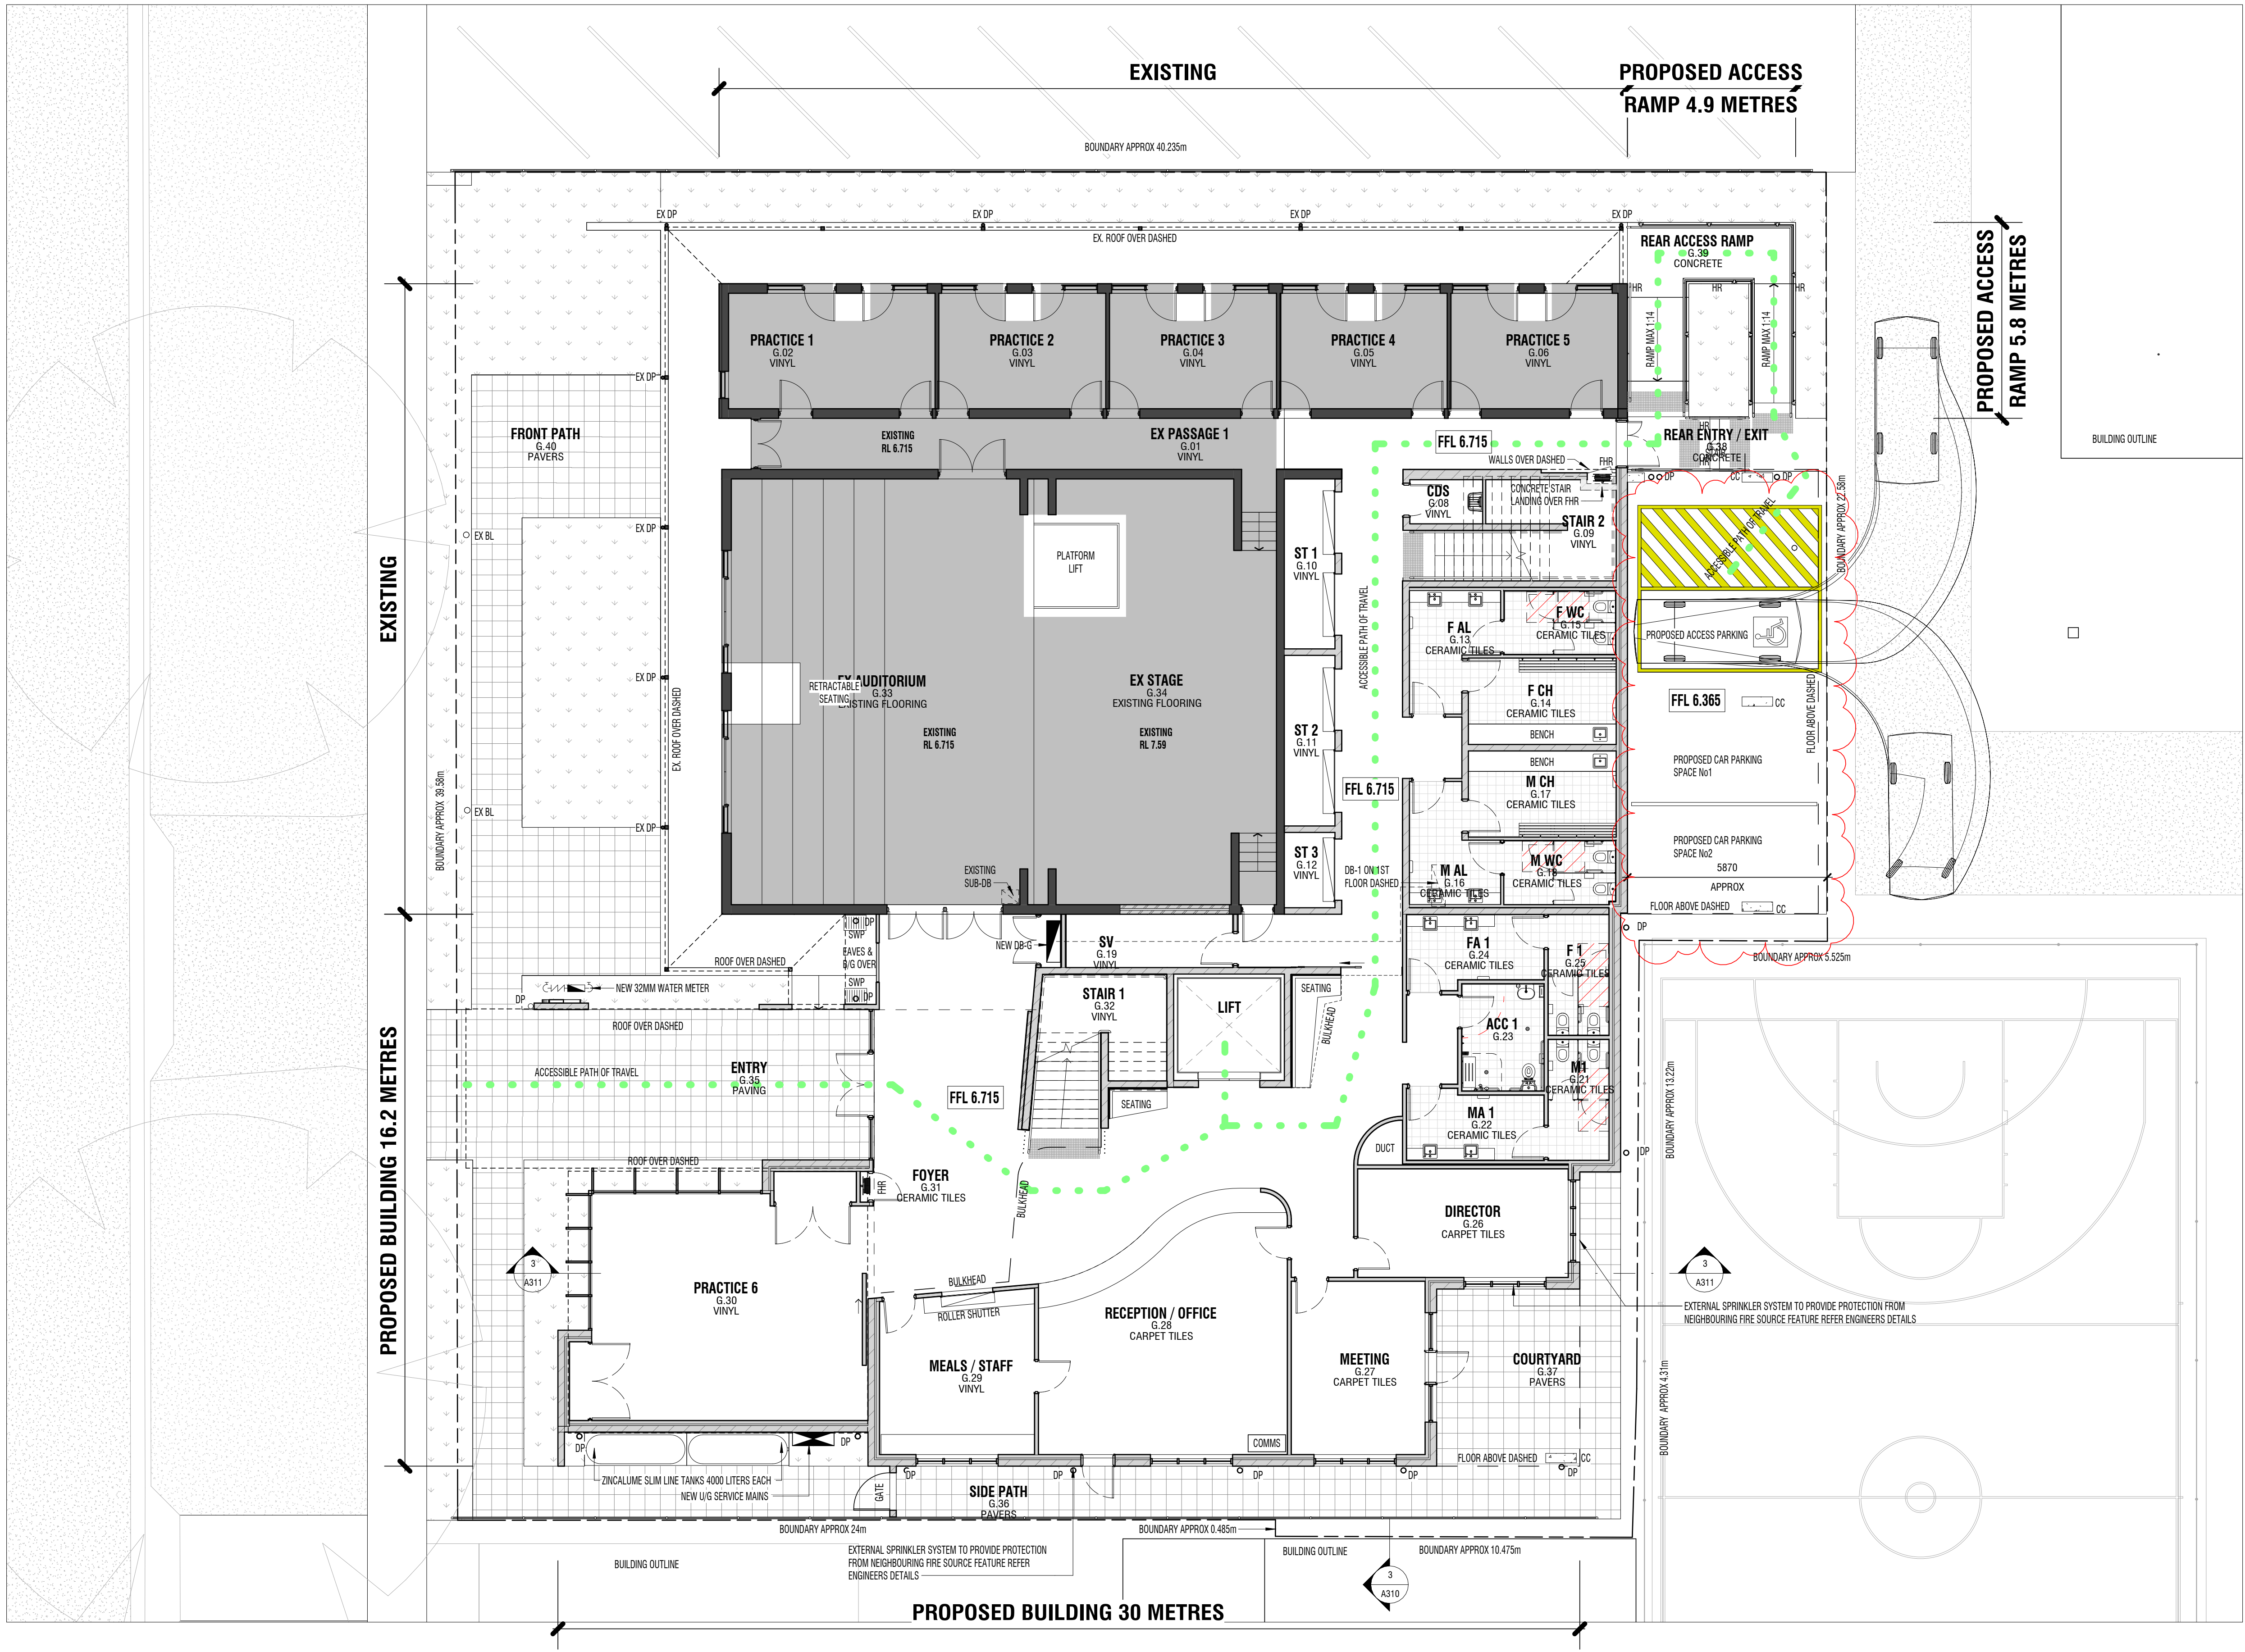

PROPOSED GROUND - GFA	
INTERNAL	
ACC 1	8 m²
CDS	3 m²
DIRECTOR	20 m²
F 1	6 m²
F AL	8 m²
F CH	11 m²
F WC	6 m²
FA 1	8 m²
FOYER	79 m²
LIFT	10 m²
M1	6 m²
M AL	8 m²
M CH	11 m²
M WC	6 m²
MA 1	8 m²
MEALS / STAFF	21 m²
MEETING	20 m²
PRACTICE 6	53 m²
RECEPTION / OFFICE	48 m²
ST 1	7 m²
ST 2	7 m²
ST 3	3 m²
STAIR 1	14 m²
STAIR 2	14 m²
SV	8 m²
TOTAL	394 m²

EXISTING GROUND - GFA	
EXISTING INTERNAL	
EX AUDITORIUM	110 m²
EX PASSAGE 1	23 m²
EX STAGE	87 m²
PRACTICE 1	21 m²
PRACTICE 2	17 m²
PRACTICE 3	17 m²
PRACTICE 4	17 m²
PRACTICE 5	17 m²
TOTAL	307 m²

DEVELOPMENT APPLICATION

1 PROPOSED GROUND FLOOR PLAN
1 : 100

LEGEND

BAL	BALLUSTRADE	S/S	STAINLESS STEEL
BL	BOLLARD LIGHT	SW	STORM WATER
CC	CONCRETE COLUMN	WT	WATER TANK
CPC	COMPRESSED FIBRE CEMENT		
DP	DOWNPIPE		
EX	EXISTING		
FG	FIBRE CEMENT		
GU	GUTTER		

S/S STAINLESS STEEL
SW STORM WATER
WT WATER TANK

DA-2	13/04/2026	LANDSCAPE AREA & ACCESS PARKING	BB	WS
DA-1	17/09/2025	DEVELOPMENT APPLICATION ISSUE	BB	WS
DA-1	17/09/2025	DEVELOPMENT APPLICATION ISSUE	BB	WS
DA-1	17/09/2025	DEVELOPMENT APPLICATION ISSUE	BB	WS

CONTROLLED - CHANGES WILL BE ADVISED - NOT FOR CONSTRUCTION

DRAARCHITECTS

Adrian Borsato NSW 4175
(02) 6651 4905
dracoffs@darchitects.com.au

Warren Steele NSW 6526
(02) 6643 4939
dragrafton@darchitects.com.au
ABN 12 096 929 387

DRA Architects Pty Ltd accept no responsibility for the usability, completeness, or accuracy of the data transferred electronically. Recipients should, when necessary, request a hard copy version for verification. Use digital dimensions to be verified on site.

© Copyright
These drawings and designs and the copyright therein are the property of DRA Architects Pty Ltd and must not be used, modified or copied without the written permission of DRA Architects Pty Ltd A.B.N. 12 096 929 387

client
Clarence Valley Conservatorium Inc.

project
CVCON - ALTERATIONS & ADDITIONS
8 Villiers Street
Grafton NSW 2460

scale 1 : 100

drawn BB

checked WS

verified WS

approved WS

total number of sheets

@A1

13/04/2026

13/04/2026

13/04/2026

No

true north

plotted

13/04/2026

9:37:32 AM

MD-SK-DOP-TL-CI-RD

drawing

project number

20038

drawing number

A110

revision

DA-2

drawing

project number

20038

drawing number

A110


revision

DA-2

20038

A110

DA-2

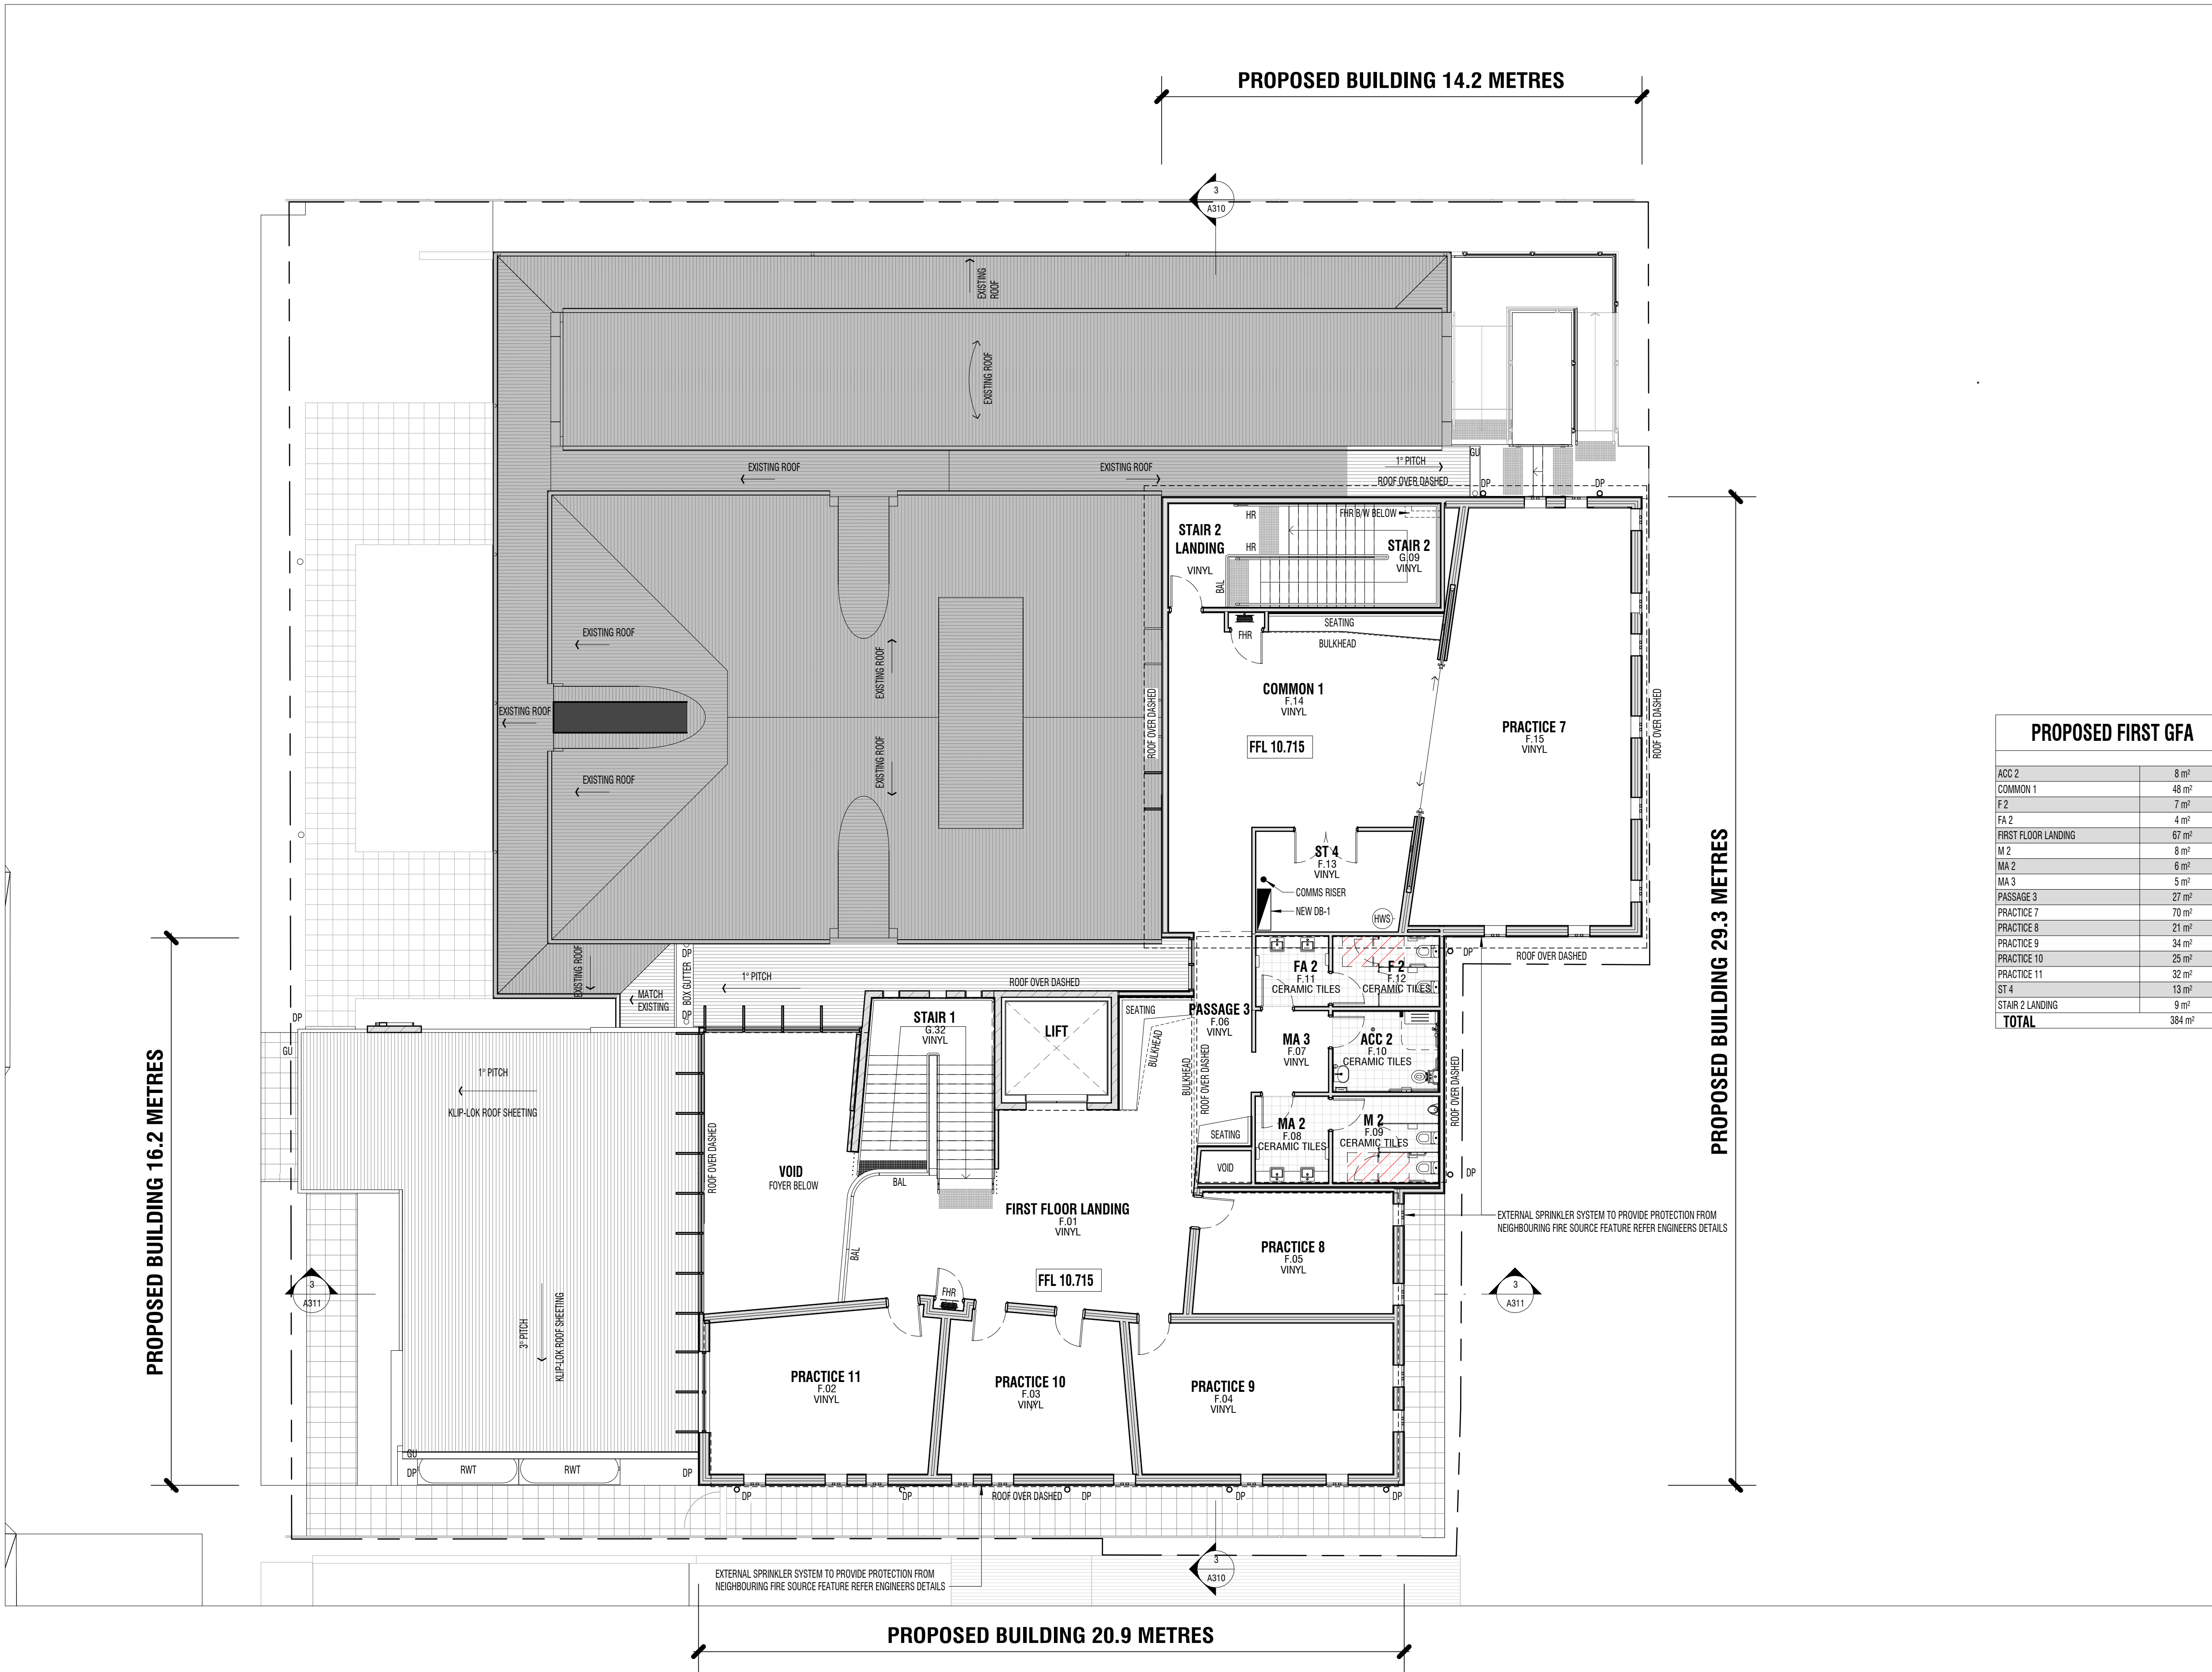

PROPOSED FIRST GFA	
ACC 2	8 m²
COMMON 1	48 m²
F 2	7 m²
FA 2	4 m²
FIRST FLOOR LANDING	67 m²
M 2	8 m²
MA 2	6 m²
MA 3	5 m²
PASSAGE 3	27 m²
PRACTICE 7	70 m²
PRACTICE 8	21 m²
PRACTICE 9	34 m²
PRACTICE 10	25 m²
PRACTICE 11	32 m²
ST 4	13 m²
STAIR 2 LANDING	9 m²
TOTAL	384 m²

1 PROPOSED FIRST FLOOR PLAN
1: 100

LEGEND

BAL	BALLUSTRADE
BL	BOLLARD LIGHT
CC	CONCRETE COLUMN
CFC	COMPRESSED FIBRE CEMENT
DP	DOWNPIPE
EX	EXISTING
FG	FIBRE CEMENT
GU	GUTTER

S/S	STAINLESS STEEL
SW	STORM WATER
WT	WATER TANK

DA-1	17/09/2025	DEVELOPMENT APPLICATION ISSUE	BB	WS
REV	DATE	ISSUED	BY	CHECKED
CONTROLLED - CHANGES WILL BE ADVISED - NOT FOR CONSTRUCTION				

DRAARCHITECTS

Adrian Borsato NSW 4175
(02) 6651 4905
dra@draarchitects.com.au

Warren Steele NSW 6526
(02) 6643 4939
dra@draarchitects.com.au

PTY LTD
ABN 12 096 929 387

DRA Architects Pty Ltd accept no responsibility for the usability, completeness, or accuracy of the data transferred electronically. Requests should, when necessary, request a hard copy version for verification. Use of data is subject to the terms and conditions of the DRA Architects Pty Ltd A.S.N. 120 969 929 387.


client
Clarence Valley Conservatorium Inc.

project
CVCON - ALTERATIONS & ADDITIONS
8 Villiers Street
Grafton NSW 2460

scale 1: 100
drawn BB
checked WS
verified WS
approved WS
total number of sheets No

@A1

plotted

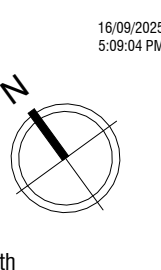

16/09/2025

5:05:04 PM

revision

drawn

check

revise

MD-SK-DRA-DA-PD-TL-GI-RD-




drawing

PROPOSED FIRST FLOOR PLAN

project number drawing number revision

20038 A111 DA-1

DEVELOPMENT APPLICATION

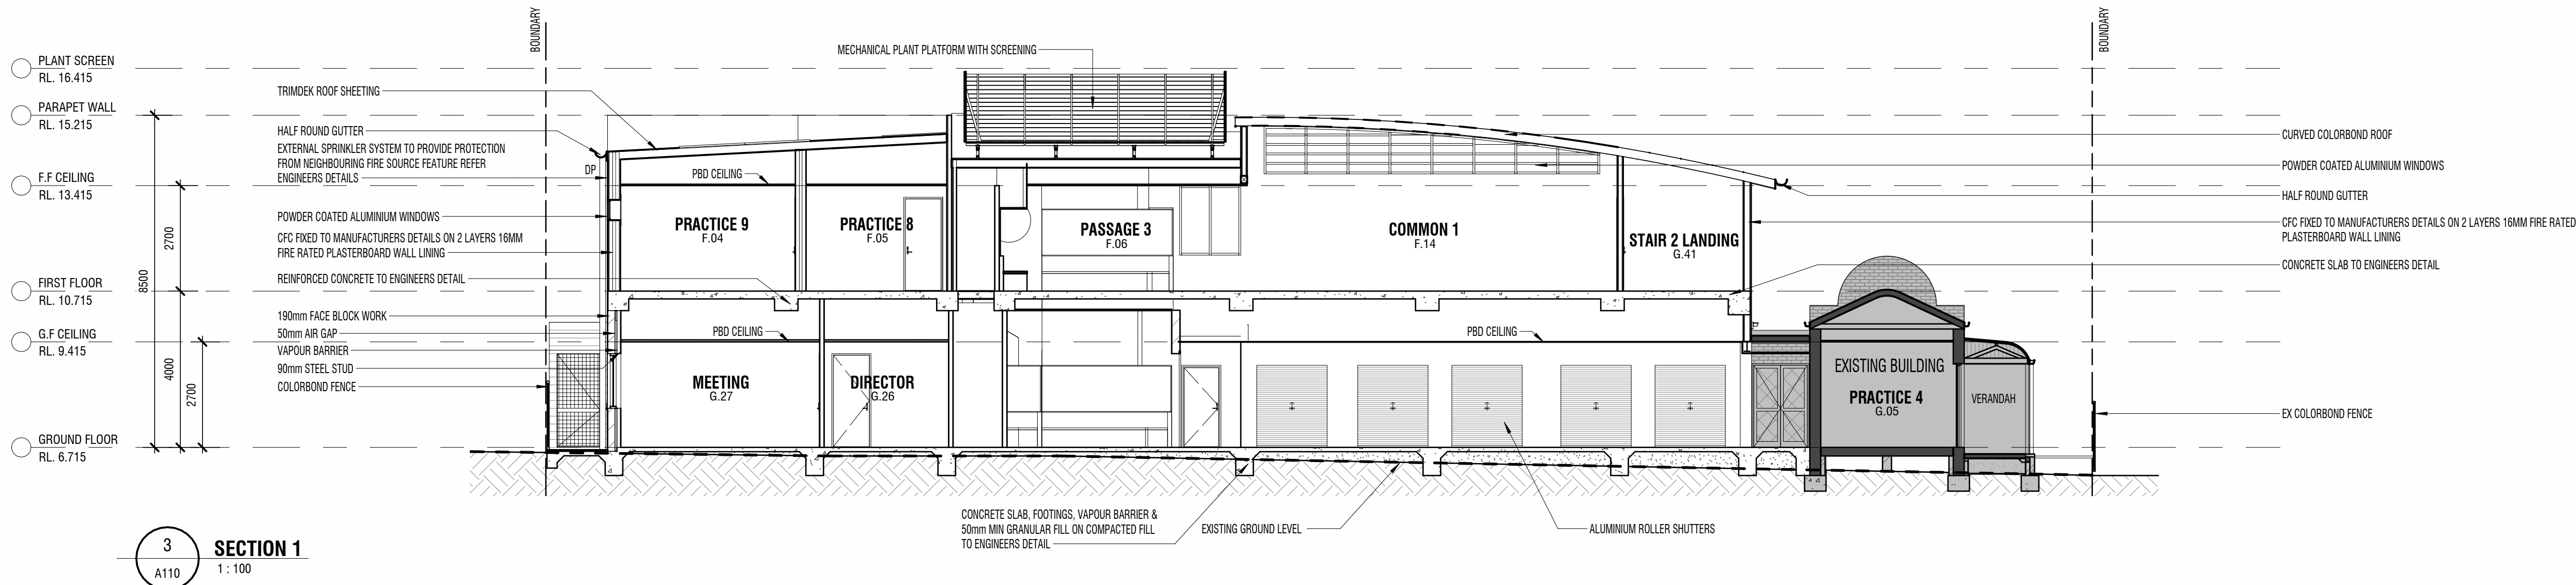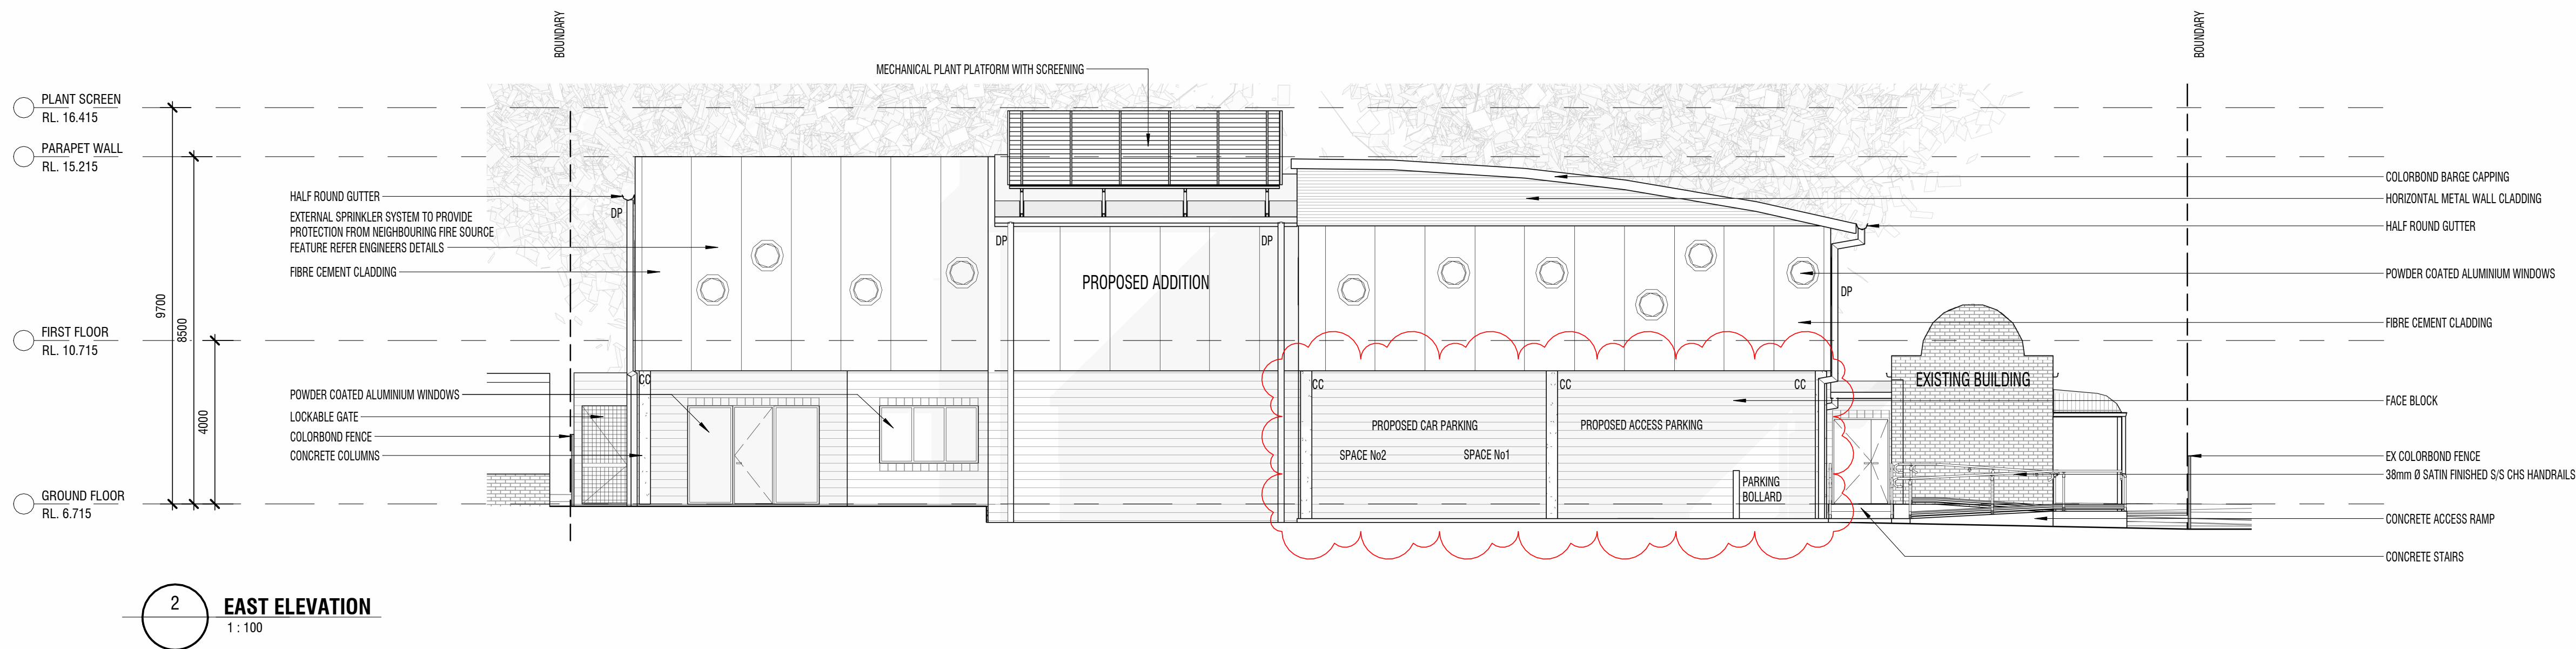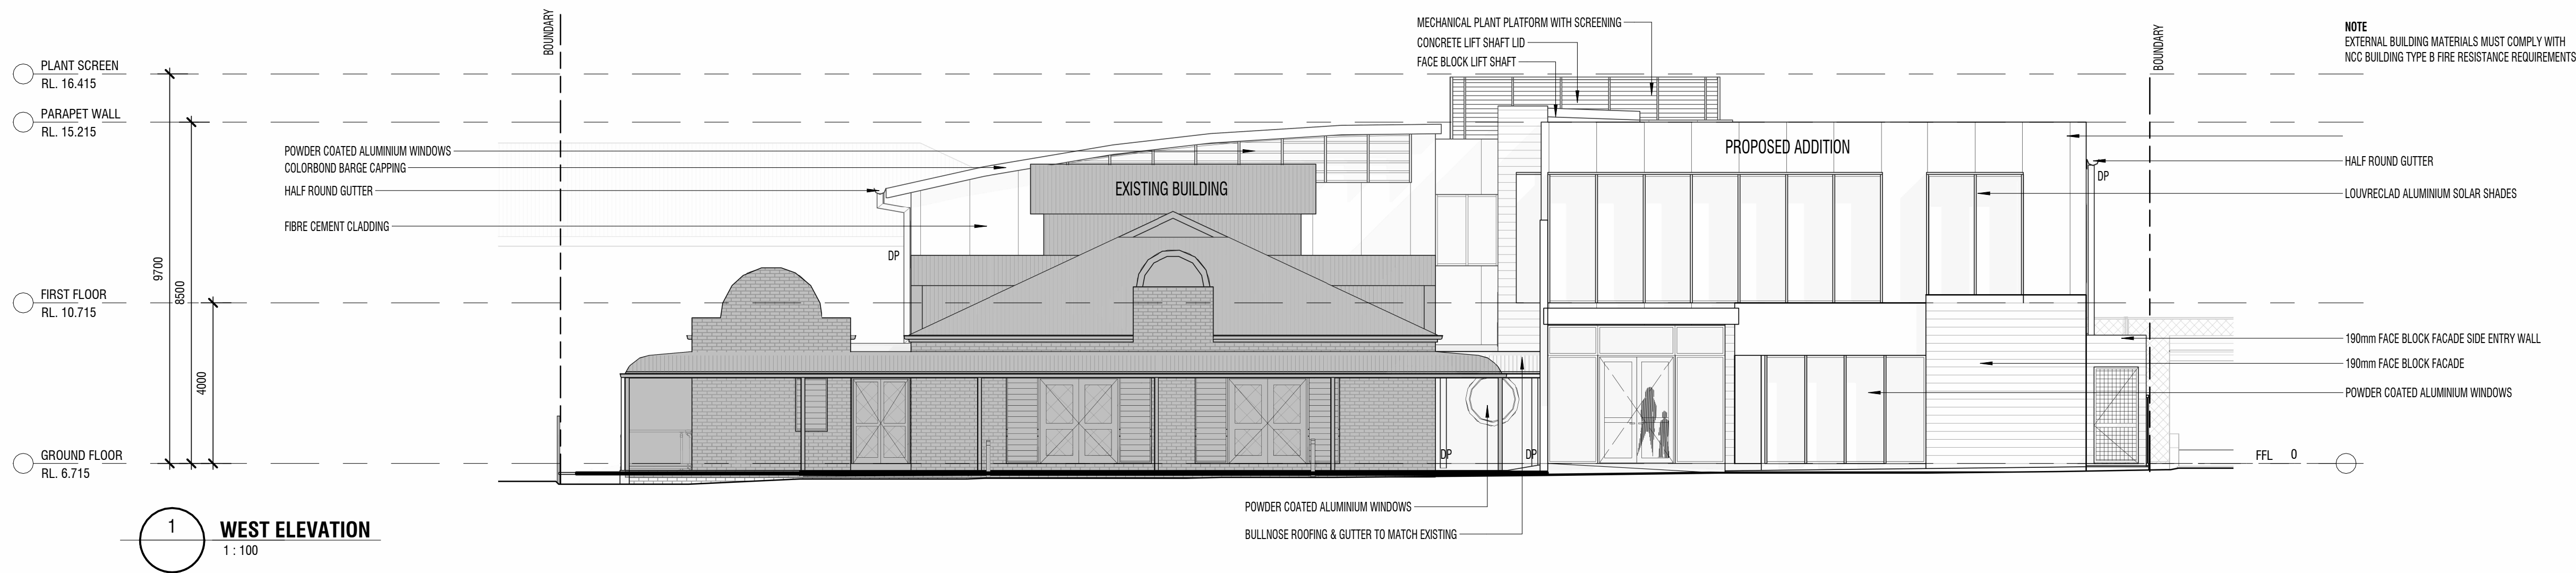

LEGEND

BAL	BALLUSTRADE	S/S	STAINLESS STEEL
BL	BOLLARD LIGHT	SW	STORM WATER
CC	CONCRETE COLUMN	WT	WATER TANK
CFC	COMPRESSED FIBRE CEMENT		
CP	DOWNPIPE		
EX	EXISTING		
FC	FIBRE CEMENT		
GU	GUTTER		

S/S	STAINLESS STEEL
SW	STORM WATER
WT	WATER TANK

DRAARCHITECTS

Adrian Borsato NSW 4175
drao@draarchitects.com.au
Warren Steele NSW 6526
(02) 6651 4905
dra@draarchitects.com.au
ABN 12 096 929 387

DRA Architects Pty Ltd accept no responsibility for the usability, completeness, or accuracy of the data transferred electronically. Recipients should, when necessary, request a hard copy version for verification. Use digital documents to prevent loss of data. All dimensions to be verified on site.

© Copyright
These drawings and designs and the copyright therein are the property of DRA Architects Pty Ltd and must not be used, modified or copied without the written permission of DRA Architects Pty Ltd A.B.N. 12 096 929 387

client
Clarence Valley Conservatorium Inc.

project
CVCON - ALTERATIONS & ADDITIONS
8 Villiers Street
Grafton NSW 2460

scale 1 : 100
drawn BB
checked WS
verified WS
approved WS
total number of sheets No


@A1
plotted
13/04/2026 9:45:04 AM
true north

drawing


ELEVATIONS & SECTIONS 1

project number drawing number revision
20038 A310 DA-2


DEVELOPMENT APPLICATION

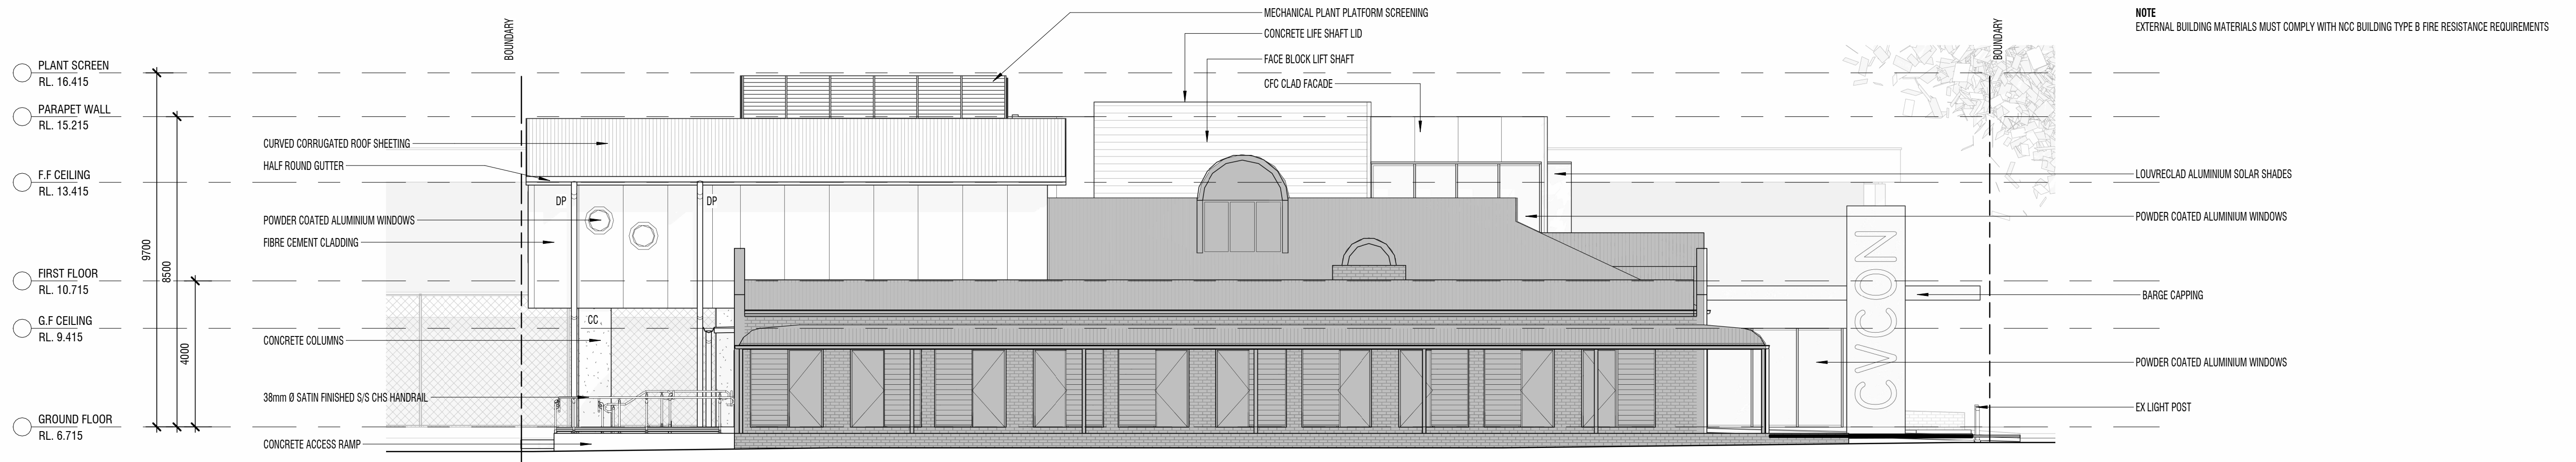

1 NORTH ELEVATION
1 : 100

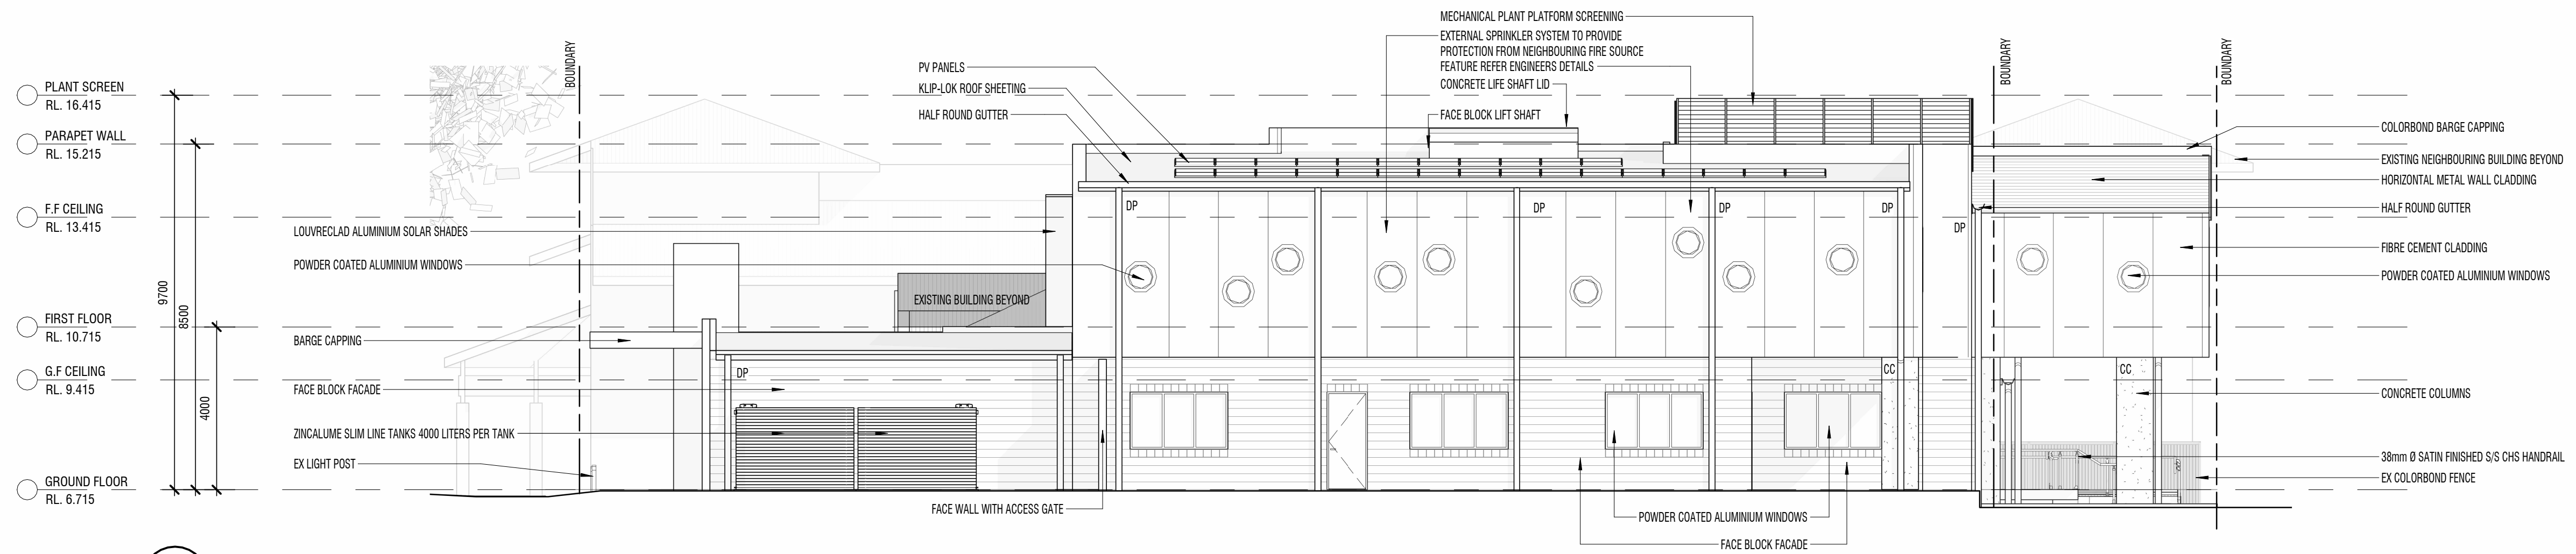

2 SOUTH ELEVATION
1 : 100

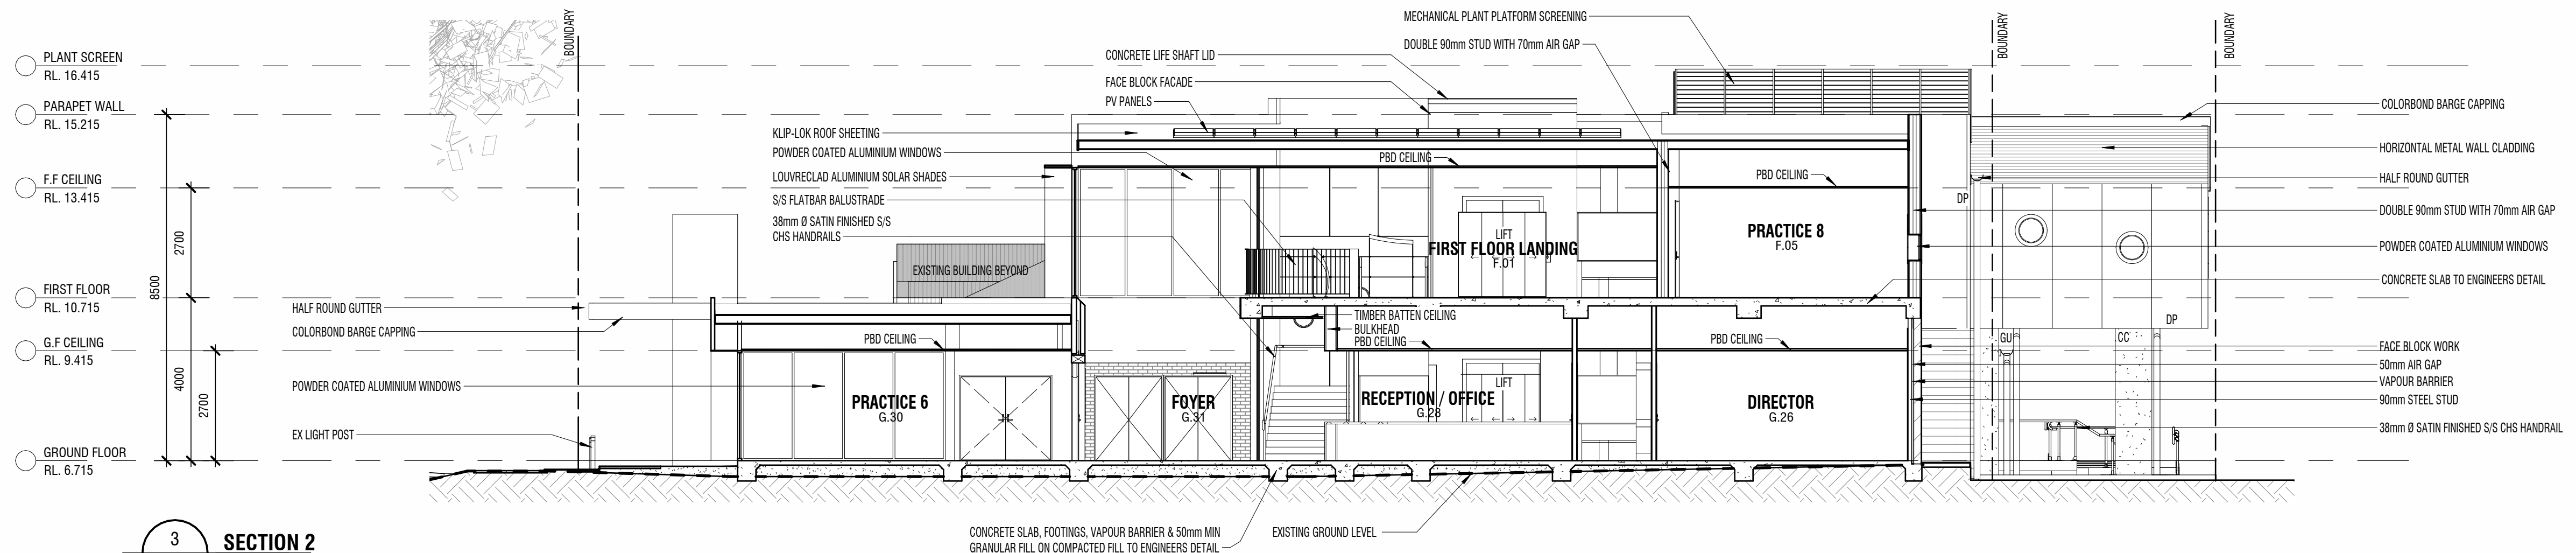

3 SECTION 2
1 : 100

LEGEND

BAL BALUSTRADE
BL BOLLARD LIGHT
CC CONCRETE COLUMN
CFC COMPRESSED FIBRE CEMENT
DP DOWNPIPE
EX EXISTING
FC FIBRE CEMENT
GU GUTTER

S/S STAINLESS STEEL
SW STORM WATER
WT WATER TANK

DA-1 17/09/2025 DEVELOPMENT APPLICATION ISSUE
BS WS
NO DATE REVISION
CONTROLLED - CHANGES WILL BE ADVISED - NOT FOR CONSTRUCTION

DRAARCHITECTS
PTY LTD

Adrian Borsato NSW 4175
(02) 6651 4905
dracoffs@draarchitects.com.au
Warren Steele NSW 6526
(02) 6643 4939
dragrafton@draarchitects.com.au
ABN 12 096 929 387

DRA Architects Pty Ltd accept no responsibility for the usability, completeness, or accuracy of the data transferred electronically. Recipients should, when necessary, request a hard copy version for verification. Use digital dimensions for verification of scale. All dimensions to be verified on site.
© Copyright
These drawings and designs and the copyright thereof are the property of DRA Architects Pty Ltd and must not be used, reproduced or copied without the written permission of DRA Architects Pty Ltd
A.S.N. 120 9652 9327

client
Clarence Valley
Conservatorium Inc.

project
CVCON - ALTERATIONS &
ADDITIONS
8 Villiers Street
Grafton NSW 2460

scale 1 : 100

drawn BB

checked WS

verified WS

approved WS

total number of sheets

@A1

plotted

16/09/2025 5:10:31 PM

revision

project number

drawing number

revision

drawing

prefix

sheet to

revision

MD-
SK-
DD-
DA-
PB-
TH-
CI-
RD-

20038

A311

DA-1

ELEVATIONS &
SECTIONS 2

project number drawing number revision

20038 A311 DA-1

DEVELOPMENT APPLICATION



DEVELOPMENT APPLICATION

Document Set ID: 2948726 Version: 1, Version Date: 22/05/2026				<table><tr><th colspan="4">LEGEND</th></tr><tr><td>BAL</td><td>BALLUSTRADE</td><td>S/S</td><td>STAINLESS STEEL</td></tr><tr><td>BL</td><td>BOLLARD LIGHT</td><td>SW</td><td>STORM WATER</td></tr><tr><td>CC</td><td>CONCRETE COLUMN</td><td>WT</td><td>WATER TANK</td></tr><tr><td>CFC</td><td>COMPRESSED FIBRE CEMENT</td><td></td><td></td></tr><tr><td>CP</td><td>DOWNPIPE</td><td></td><td></td></tr><tr><td>EX</td><td>EXISTING</td><td></td><td></td></tr><tr><td>FC</td><td>FIBRE CEMENT</td><td></td><td></td></tr><tr><td>GU</td><td>GUTTER</td><td></td><td></td></tr></table>				LEGEND				BAL	BALLUSTRADE	S/S	STAINLESS STEEL	BL	BOLLARD LIGHT	SW	STORM WATER	CC	CONCRETE COLUMN	WT	WATER TANK	CFC	COMPRESSED FIBRE CEMENT			CP	DOWNPIPE			EX	EXISTING			FC	FIBRE CEMENT			GU	GUTTER			<table><tr><td colspan="2">DRAARCHITECTS</td></tr><tr><td colspan="2">PTY LTD</td></tr><tr><td>Adrian Borsato NSW 4175</td><td>Warren Steele NSW 6526</td></tr><tr><td>(02) 6651 4905</td><td>(02) 6643 4939</td></tr><tr><td>draacoffs@draarchitects.com.au</td><td>dragrafton@draarchitects.com.au</td></tr><tr><td></td><td>ABN 12 096 929 387</td></tr></table> DRA Architects Pty Ltd accept no responsibility for the usability, completeness, or accuracy of the data transferred electronically. Participants should, when necessary, request a hard copy version for verification. Use digital dimensions to prevent any errors. All dimensions to be verified on site. © Copyright These drawings and designs and the copyright therein are the property of DRA Architects Pty Ltd and must not be used, copied or copied without the written permission of DRA Architects Pty Ltd A.B.N. 12 096 929 387				DRA ARCHITECTS		PTY LTD		Adrian Borsato NSW 4175	Warren Steele NSW 6526	(02) 6651 4905	(02) 6643 4939	draacoffs@draarchitects.com.au	dragrafton@draarchitects.com.au		ABN 12 096 929 387	<table><tr><td>client</td><td>project</td></tr><tr><td>Clarence Valley Conservatorium Inc.</td><td>CVCON - ALTERATIONS & ADDITIONS</td></tr><tr><td></td><td>8 Villiers Street</td></tr><tr><td></td><td>Grafton NSW 2460</td></tr></table>				client	project	Clarence Valley Conservatorium Inc.	CVCON - ALTERATIONS & ADDITIONS		8 Villiers Street		Grafton NSW 2460	<table><tr><td>scale</td><td>@A1</td><td>plotted</td><td>16/09/2025 5:10:32 PM</td></tr><tr><td>drawn BB</td><td></td><td></td><td></td></tr><tr><td>checked WS</td><td>17/09/2025</td><td></td><td></td></tr><tr><td>verified WS</td><td>17/09/2025</td><td></td><td></td></tr><tr><td>approved WS</td><td>17/09/2025</td><td></td><td></td></tr><tr><td>total number of sheets</td><td>No</td><td>true north</td><td></td></tr></table>	scale	@A1	plotted	16/09/2025 5:10:32 PM	drawn BB				checked WS	17/09/2025			verified WS	17/09/2025			approved WS	17/09/2025			total number of sheets	No	true north		<table><tr><td>revision</td><td>prefix</td><td>date</td><td>notes</td></tr><tr><td>MD-SK-DD-F</td><td>DA-PL-TL</td><td>CL</td><td>RD</td></tr></table>	revision	prefix	date	notes	MD-SK-DD-F	DA-PL-TL	CL	RD	<table><tr><td colspan="2">drawing</td><td colspan="2">3D VIEWS 1</td></tr><tr><td>project number</td><td>drawing number</td><td>revision</td><td></td></tr><tr><td>20038</td><td>A801</td><td>DA-1</td><td></td></tr></table>	drawing		3D VIEWS 1		project number	drawing number	revision		20038	A801	DA-1	
LEGEND	
BAL	BALLUSTRADE	S/S	STAINLESS STEEL	
BL	BOLLARD LIGHT	SW	STORM WATER	
CC	CONCRETE COLUMN	WT	WATER TANK	
CFC	COMPRESSED FIBRE CEMENT	
CP	DOWNPIPE	
EX	EXISTING	
FC	FIBRE CEMENT	
GU	GUTTER	
DRA ARCHITECTS	
PTY LTD	
Adrian Borsato NSW 4175	Warren Steele NSW 6526	
(02) 6651 4905	(02) 6643 4939	
draacoffs@draarchitects.com.au	dragrafton@draarchitects.com.au	
	ABN 12 096 929 387	
client	project	
Clarence Valley Conservatorium Inc.	CVCON - ALTERATIONS & ADDITIONS	
	8 Villiers Street	
	Grafton NSW 2460	
scale	@A1	plotted	16/09/2025 5:10:32 PM	
drawn BB	
checked WS	17/09/2025	
verified WS	17/09/2025	
approved WS	17/09/2025	
total number of sheets	No	true north	
revision	prefix	date	notes	
MD-SK-DD-F	DA-PL-TL	CL	RD	
drawing		3D VIEWS 1	
project number	drawing number	revision	
20038	A801	DA-1	

04-1

17/09/2025

DEVELOPMENT APPLICATION ISSUE

BB

WS

rev

date

details

status

checked

CONTROLLED - CHANGES WILL BE ADVISED - NOT FOR CONSTRUCTION

17/09/2025/2020/20038 - CLARENCE CONSERVATORIUM/04 MUSIC3_DRA REV17/20038 - GRAFTON



DEVELOPMENT APPLICATION

DA-117/09/2025DEVELOPMENT APPLICATION ISSUE			BB	WS
REV	DATE	REVISION	DATE	REVISION
CONTROLLED - CHANGES WILL BE ADVISED - NOT FOR CONSTRUCTION				
© 17/09/2025 2025 2038 - CLARENCE CONSERVATORIUM OF MUSIC CVCON - DA-117/09/2025 - GRAFTON				
CONSERVATORIUM OF MUSIC - DA-117				
Version: 1, Version Date: 22/05/2026				
LEGEND BALBALLUSTRADE BLBOLLARD LIGHT CCCONCRETE COLUMN CFCOMPRESSED FIBRE CEMENT DPDOWNPIPE EXEXISTING FGFIBRE CEMENT GU GUTTER S/SSTAINLESS STEEL SWSTORM WATER WTWATER TANK				
DRAARCHITECTS PTY LTD Adrian Borsato NSW 4175 (02) 6651 4905 dracoffs@draarchitects.com.au Warren Steele NSW 6526 (02) 6643 4939 dragrafton@draarchitects.com.au ABN 12 096 929 387 DRA Architects Pty Ltd accept no responsibility for the usability, completeness, or accuracy of the data transferred electronically. Recipients should, when necessary, request a hard copy version for verification. Use digital dimensions to prevent errors. All dimensions to be verified on site. © Copyright These drawings and designs and the copyright thereof are the property of DRA Architects Pty Ltd and must not be used, modified or copied without the written permission of DRA Architects Pty Ltd A.B.N. 12 096 929 387				
client Clarence Valley Conservatorium Inc.				
project CVCON - ALTERATIONS & ADDITIONS 8 Villiers Street Grafton NSW 2460				
scale	@A1	plotted	16/09/2025 5:10:32 PM	revision prefix - add to next
drawn	BB			MD-SK-DS-DA-PJ-TJ-CR-RD
checked	WS	17/09/2025		
verified	WS	17/09/2025		
approved	WS	17/09/2025		
total number of sheets	No	true north		
drawing		3D VIEWS 2		
project number	drawing number	revision		
20038	A802	DA-1		



DEVELOPMENT APPLICATION

DA-117/09/2025DEVELOPMENT APPLICATION ISSUE NOISSUE BSWS CONTROLLED - CHANGES WILL BE ADVISED - NOT FOR CONSTRUCTION © 17/09/2025 20:03:38 - CLARENCE CONSERVATORIUM OF MUSIC_DRA REV17/09/2025 - GRAFTON CONSERVATORIUM OF MUSIC_DRA-11				LEGEND BALBALUSTRADE BLBOLLARD LIGHT CCCONCRETE COLUMN CFCOMPRESSED FIBRE CEMENT DOWDOWNPIPE EXEXISTING FCFIBRE CEMENT GUGUTTER S/SSSTAINLESS STEEL SWSTORM WATER WTWATER TANK		DRAARCHITECTS PTY LTD Adrian Borsato NSW 4175 (02) 6651 4905 dracoffs@draarchitects.com.au Warren Steele NSW 6526 (02) 6643 4939 dragrafton@draarchitects.com.au ABN 12 096 929 387 DRA Architects Pty Ltd accept no responsibility for the usability, completeness, or accuracy of the data transferred electronically. Participants should, when necessary, request a hard copy version for verification. Use digital dimensions to prevent errors in scale. All dimensions to be verified on site. © Copyright These drawings and designs and the copyright thereof are the property of DRA Architects Pty Ltd and must not be used, copied or altered without the written permission of DRA Architects Pty Ltd A.B.N. 12 096 929 387		client Clarence Valley Conservatorium Inc.		project CVCON - ALTERATIONS & ADDITIONS 8 Villiers Street Grafton NSW 2460		scale drawn BB checked WS verified WS approved WS total number of sheets No @A1 16/09/2025 5:10:33 PM revision prefix - latest is newest MD-SK-DDP-DA-PD-TL-CR-RD-		drawing 3D VIEWS 3 project number drawing number revision 20038 A803 DA-1	
---	--	--	--	---	--	---	--	--	--	---	--	---	--	---	--



DEVELOPMENT APPLICATION

LEGEND

BAL	BALLUSTRADE	S/S	STAINLESS STEEL
BL	BOLLARD LIGHT	SW	STORM WATER
CC	CONCRETE COLUMN	WT	WATER TANK
CFC	COMPRESSED FIBRE CEMENT		
CP	DOWNPIPE		
EX	EXISTING		
FC	FIBRE CEMENT		
GU	GUTTER		

DA-1	17/09/2025	DEVELOPMENT APPLICATION ISSUE	BB	WS
REV	DATE	DESCRIPTION	BY	CHECKED

CONTROLLED - CHANGES WILL BE ADVISED - NOT FOR CONSTRUCTION

© 17/09/2025 2025-1 - CLARENCE VALLEY CONSERVATORIUM OF MUSIC - DA-1

DRAARCHITECTS

Adrian Borsato NSW 4175
(02) 6651 4905
dracoffs@draarchitects.com.au

Warren Steele NSW 6526
(02) 6643 4939
dragrafton@draarchitects.com.au
ABN 12 096 929 387

DRA Architects Pty Ltd accept no responsibility for the usability, completeness, or accuracy of the data transferred electronically. Recipients should, when necessary, request a hard copy version for verification. Use of digital data is permitted without the written permission of DRA Architects Pty Ltd A.B.N. 12 096 929 387

client
Clarence Valley Conservatorium Inc.

project
CVCON - ALTERATIONS & ADDITIONS
8 Villiers Street
Grafton NSW 2460

scale	@A1
drawn	BB
checked	WS
verified	WS
approved	WS
total number of sheets	No

plotted	16/09/2025 5:10:33 PM
revision	prefix - latest is newest
MD-SK-DS-DA-PB-TL-CR-RD	

drawing
3D VIEWS 4

project number	drawing number	revision
20038	A804	DA-1



DEVELOPMENT APPLICATION

DA-1	17/09/2025	DEVELOPMENT APPLICATION ISSUE	BB	WS
REV	DATE	ISSUE	BY	CHECKED
CONTROLLED - CHANGES WILL BE ADVISED - NOT FOR CONSTRUCTION				
© 17/09/2025 200338 - CLARENCE CONSERVATORIUM OF MUSIC_3D_A805 DA-1				
CONSERVATORIUM OF MUSIC DA-1				

BAL	BALUSTRADE
BL	BOLLARD LIGHT
CC	CONCRETE COLUMN
CFC	COMPRESSED FIBRE CEMENT
DP	DOWNPIPE
EX	EXISTING
FC	FIBRE CEMENT
GU	GUTTER

S/S	STAINLESS STEEL
SW	STORM WATER
WT	WATER TANK

DRAARCHITECTS

Adrian Borsato NSW 4175
(02) 6651 4905
dracoffs@draarchitects.com.au

Warren Steele NSW 6526
(02) 6643 4939
dragrafton@draarchitects.com.au
ABN 12 096 929 387

DRA Architects Pty Ltd accept no responsibility for the usability, completeness, or accuracy of the data transferred electronically. Recipients should, when necessary, request a hard copy version for verification. Use digital dimensions to preference as they are not guaranteed to be verified on site.

© Copyright

These drawings and designs and the copyright therein are the property of DRA Architects Pty Ltd and must not be used, copied or reproduced without the written permission of DRA Architects Pty Ltd. A.B.N. 12 096 929 387

client
Clarence Valley Conservatorium Inc.

project
CVCON - ALTERATIONS & ADDITIONS
8 Villiers Street
Grafton NSW 2460

scale	@A1
drawn	BB
checked	WS
verified	WS
approved	WS
total number of sheets	No

plotted	16/09/2025 5:10:34 PM
revision	prefix - sheet 1 of 1
drawn	BB
checked	WS
verified	WS
approved	WS
total number of sheets	No

drawing	3D VIEWS 5		
project number	drawing number	revision	
200338	A805	DA-1	



DEVELOPMENT APPLICATION

LEGEND

BAL	BALLUSTRADE	S/S	STAINLESS STEEL
BL	BOLLARD LIGHT	SW	STORM WATER
CC	CONCRETE COLUMN	WT	WATER TANK
CFC	COMPRESSED FIBRE CEMENT		
CP	DOWNPIPE		
EX	EXISTING		
FC	FIBRE CEMENT		
GU	GUTTER		

DA-1	17/09/2025	DEVELOPMENT APPLICATION ISSUE	BB	WS
REV	DATE	REASON	ISSUED	CHANGED

CONTROLLED - CHANGES WILL BE ADVISED - NOT FOR CONSTRUCTION

© 17/09/2025 200338 - CLARENCE CONSERVATORIUM OF MUSIC - DA REV17/09/2025 - GRAFTON
CONSERVATORIUM OF MUSIC - DA-1

DRAARCHITECTS

PTV LTD
Adrian Borsato NSW 4175
(02) 6651 4905
dracoffs@draarchitects.com.au
Warren Steele NSW 6526
(02) 6643 4939
dragrafton@draarchitects.com.au
ABN 12 096 929 387

DRA Architects Pty Ltd accept no responsibility for the usability, completeness, or accuracy of the data transferred electronically. Recipients should, where necessary, request a hard copy version for verification. Use digital documents in preference to hard copy documents to be verified on site.
© Copyright
These drawings and designs and the copyright therein are the property of DRA Architects Pty Ltd and must not be used, modified or copied without the written permission of DRA Architects Pty Ltd
A.B.N. 12 096 929 387

client
Clarence Valley Conservatorium Inc.

project
CVCON - ALTERATIONS & ADDITIONS
8 Villiers Street
Grafton NSW 2460

scale	@A1	plotted	16/09/2025 5:10:34 PM
drawn	BB		
checked	WS	17/09/2025	
verified	WS	17/09/2025	
approved	WS	17/09/2025	
total number of sheets	No	true north	

drawing		
3D VIEWS 6		
project number	drawing number	revision
200338	A806	DA-1



DEVELOPMENT APPLICATION

DA-1	17/09/2025	DEVELOPMENT APPLICATION ISSUE	BB	WS
REV	DATE	ISSUE	BY	CHECKED
CONTROLLED - CHANGES WILL BE ADVISED - NOT FOR CONSTRUCTION				
© 17/09/2025 2025/2025 - CLARENCE CONSERVATORIUM OF MUSIC DA-1/2025 - GRAFTON				
CONSERVATORIUM OF MUSIC DA-1/2025				

LEGEND			
BAL	BALUSTRADE	S/S	STAINLESS STEEL
BL	BOLLARD LIGHT	SW	STORM WATER
CC	CONCRETE COLUMN	WT	WATER TANK
CFC	COMPRESSED FIBRE CEMENT		
DP	DOWNPIPE		
EX	EXISTING		
FC	FIBRE CEMENT		
GU	GUTTER		

DRAARCHITECTS

Adrian Borsato NSW 4175
(02) 6651 4905
draacoffs@draarchitects.com.au

Warren Steele NSW 6526
(02) 6643 4939
dragrafton@draarchitects.com.au

PTY LTD
ABN 12 096 929 387

DRA Architects Pty Ltd accept no responsibility for the usability, completeness, or accuracy of the data transferred electronically. Recipients should, when necessary, request a hard copy version for verification. Use of digital dimensions in drawings is subject to dimensions to be verified on site.

© Copyright
These drawings and designs and the copyright therein are the property of DRA Architects Pty Ltd and must not be used, copied or reproduced without the written permission of DRA Architects Pty Ltd A.B.N. 12 096 929 387

client
Clarence Valley Conservatorium Inc.

project
CVCON - ALTERATIONS & ADDITIONS
8 Villiers Street
Grafton NSW 2460

scale	@A1
drawn	BB
checked	WS
verified	WS
approved	WS
total number of sheets	No

plotted	16/09/2025 5:10:35 PM
revision	prefix - latest is newest
MD-SK-DD-F-DA-PJ-TL-CR-RD-	

drawing		
3D VIEWS 7		
project number	drawing number	revision
20038	A807	DA-1



DEVELOPMENT APPLICATION

DA-1	17/09/2025	DEVELOPMENT APPLICATION ISSUE	BB	WS
REV	DATE	DESCRIPTION	BY	CHKD
CONTROLLED - CHANGES WILL BE ADVISED - NOT FOR CONSTRUCTION				
© 17/09/2025 2025/2038 - CLARENCE CONSERVATORIUM OF MUSIC DA-1/2025 - GRAFTON				
CONSERVATORIUM OF MUSIC DA-1/2025				

LEGEND			
BAL	BALLUSTRADE	S/S	STAINLESS STEEL
BL	BOLLARD LIGHT	SW	STORM WATER
CC	CONCRETE COLUMN	WT	WATER TANK
CFC	COMPRESSED FIBRE CEMENT		
CP	DOWNPIPE		
EX	EXISTING		
FC	FIBRE CEMENT		
GU	GUTTER		

DRAARCHITECTS

Adrian Borsato NSW 4175
(02) 6651 4905
dracoffs@draarchitects.com.au

Warren Steele NSW 6526
(02) 6643 4939
dragrafton@draarchitects.com.au
ABN 12 096 929 387

DRA Architects Pty Ltd accept no responsibility for the usability, completeness, or accuracy of the data transferred electronically. Participants should, when necessary, request a hard copy version for verification. Use digital documents to preserve the design, all dimensions to be verified on site.

© Copyright

These drawings and designs and the copyright thereof are the property of DRA Architects Pty Ltd and must not be used, modified or copied without the written permission of DRA Architects Pty Ltd A.B.N. 12 096 929 387

client
Clarence Valley Conservatorium Inc.

project
CVCON - ALTERATIONS & ADDITIONS
8 Villiers Street
Grafton NSW 2460

scale	@A1
drawn	BB
checked	WS
verified	WS
approved	WS
total number of sheets	No

plotted	16/09/2025 5:10:35 PM
revision	prefix - latest is newest
MD-SK-DD-DA-PJ-TL-CL-RD	

drawing		
3D VIEWS 8		
project number	drawing number	revision
20038	A808	DA-1



DEVELOPMENT APPLICATION

LEGEND

BAL	BALLUSTRADE	S/S	STAINLESS STEEL
BL	BOLLARD LIGHT	SW	STORM WATER
CC	CONCRETE COLUMN	WT	WATER TANK
CFC	COMPRESSED FIBRE CEMENT		
CP	DOWNPIPE		
EX	EXISTING		
FG	FIBRE CEMENT		
GU	GUTTER		

DRAARCHITECTS

PTV LTD
Adrian Borsato NSW 4175
(02) 6651 4905
dracoffs@draarchitects.com.au
Warren Steele NSW 6526
(02) 6643 4939
dragrafton@draarchitects.com.au
ABN 12 096 929 387

DRA Architects Pty Ltd accept no responsibility for the usability, completeness, or accuracy of the data transferred electronically. Recipients should, when necessary, request a hard copy version for verification. Use digital dimensions to prevent any error. All dimensions to be verified on site.
© Copyright
These drawings and designs and the copyright therein are the property of DRA Architects Pty Ltd and must not be used, modified or copied without the written permission of DRA Architects Pty Ltd A.B.N. 12 096 929 387

client
Clarence Valley Conservatorium Inc.

project
CVCON - ALTERATIONS & ADDITIONS
8 Villiers Street
Grafton NSW 2460

scale	@A1
drawn	BB
checked	WS
verified	WS
approved	WS
total number of sheets	No

plotted	16/09/2025 5:10:36 PM
revision	prefix - latest is newest
MD-	
SK-	
UD-	
DA-	
PL-	
TI-	
CR-	

drawing

3D VIEWS 9

project number	drawing number	revision
20038	A809	DA-1



DEVELOPMENT APPLICATION

LEGEND

BAL	BALLUSTRADE	S/S	STAINLESS STEEL
BL	BOLLARD LIGHT	SW	STORM WATER
CC	CONCRETE COLUMN	WT	WATER TANK
CFC	COMPRESSED FIBRE CEMENT		
CP	DOWNPIPE		
EX	EXISTING		
FG	FIBRE CEMENT		
GU	GUTTER		

DA-1	17/09/2025	DEVELOPMENT APPLICATION ISSUE	BB	WS
REV	DATE	DESCRIPTION	BY	CHKD

CONTROLLED - CHANGES WILL BE ADVISED - NOT FOR CONSTRUCTION

CLARENCE VALLEY CONSERVATORIUM OF MUSIC - CLARENCE VALLEY CONSERVATORIUM OF MUSIC

DRAARCHITECTS

Adrian Borsato NSW 4175
(02) 6651 4905
dracoffs@draarchitects.com.au

Warren Steele NSW 6526
(02) 6643 4939
dragrafton@draarchitects.com.au
ABN 12 096 929 387

DRA Architects Pty Ltd accept no responsibility for the usability, completeness, or accuracy of the data transferred electronically. Participants should, when necessary, request a hard copy version for verification. Use digital dimensions to provide a true scale of dimensions to be verified on site.

© Copyright
These drawings and designs and the copyright therein are the property of DRA Architects Pty Ltd and must not be used, copied or reproduced without the written permission of DRA Architects Pty Ltd A.B.N. 12 096 929 387

client
Clarence Valley Conservatorium Inc.

project
CVCON - ALTERATIONS & ADDITIONS
8 Villiers Street
Grafton NSW 2460

scale	@A1	plotted
drawn	BB	
checked	WS	17/09/2025
verified	WS	17/09/2025
approved	WS	17/09/2025
total number of sheets	No	true north

16/09/2025

5:10:36 PM

revision

prefix

sheet

newest

MD-

SK-

DD-

DA-

PL-

TI-

CR-

drawing

3D VIEWS 10

project number

drawing number

revision

20038

A810

DA-1



DEVELOPMENT APPLICATION

LEGEND

BAL	BALLUSTRADE	S/S	STAINLESS STEEL
BL	BOLLARD LIGHT	SW	STORM WATER
CC	CONCRETE COLUMN	WT	WATER TANK
CFC	COMPRESSED FIBRE CEMENT		
CP	DOWNPIPE		
EX	EXISTING		
FG	FIBRE CEMENT		
GU	GUTTER		

DA-1	17/09/2025	DEVELOPMENT APPLICATION ISSUE	BB	WS
REV	DATE	DESCRIPTION	BY	CHKD

CONTROLLED - CHANGES WILL BE ADVISED - NOT FOR CONSTRUCTION

© 17/09/2025 2025-2038 - CLARENCE VALLEY CONSERVATORIUM OF MUSIC - DA REV17/09/2025 - GRAFTON

Document Set ID: 2948726

Version: 1, Version Date: 22/05/2026

DRAARCHITECTS

PTV LTD
Adrian Borsato NSW 4175
(02) 6651 4905
dracoffs@draarchitects.com.au
Warren Steele NSW 6526
(02) 6643 4939
dragrafton@draarchitects.com.au
ABN 12 096 929 387

DRA Architects Pty Ltd accept no responsibility for the usability, completeness, or accuracy of the data transferred electronically. Recipients should, when necessary, request a hard copy version for verification. Use digital dimensions to determine the size of dimensions to be verified on site.
© Copyright
These drawings and designs and the copyright therein are the property of DRA Architects Pty Ltd and must not be used, modified or copied without the written permission of DRA Architects Pty Ltd A.B.N. 12 096 929 387

client
Clarence Valley Conservatorium Inc.

project
CVCON - ALTERATIONS & ADDITIONS
8 Villiers Street
Grafton NSW 2460

scale	@A1
drawn	BB
checked	WS
verified	WS
approved	WS
total number of sheets	No

plotted	true north
---------	------------

16/09/2025 5:10:27 PM

revision prefix - date of revision

MD- SK- DD- DA- PL- TL- CL- RD-
--

drawing
3D VIEWS 11

project number	drawing number	revision
20038	A811	DA-1



DEVELOPMENT APPLICATION

LEGEND

BAL	BALLUSTRADE	S/S	STAINLESS STEEL
BL	BOLLARD LIGHT	SW	STORM WATER
CC	CONCRETE COLUMN	WT	WATER TANK
CFC	COMPRESSED FIBRE CEMENT		
CP	DOWNPIPE		
EX	EXISTING		
FG	FIBRE CEMENT		
GU	GUTTER		

DRAARCHITECTS

Adrian Borsato NSW 4175
(02) 6651 4905
dracoffs@draarchitects.com.au

Warren Steele NSW 6526
(02) 6643 4939
dragrafton@draarchitects.com.au
ABN 12 096 929 387

DRA Architects Pty Ltd accept no responsibility for the usability, completeness, or accuracy of the data transferred electronically. Participants should, when necessary, request a hard copy version for verification. Use digital dimensions to prevent any error. All dimensions to be verified on site.

© Copyright

These drawings and designs and the copyright therein are the property of DRA Architects Pty Ltd and must not be used, modified or copied without the written permission of DRA Architects Pty Ltd A.B.N. 12 096 929 387

client
Clarence Valley Conservatorium Inc.

project
CVCON - ALTERATIONS & ADDITIONS
8 Villiers Street
Grafton NSW 2460

scale	@A1
drawn	BB
checked	WS
verified	WS
approved	WS
total number of sheets	No

plotted	16/09/2025 5:10:27 PM
revision	prefix - latest is newest
MD- SK- DD- DA- PL- TI- CR- RD-	

drawing
3D VIEWS 12

project number	drawing number	revision
20038	A812	DA-1



BAL	BALUSTRADE
BL	BOLLARD LIGHT
CC	CONCRETE COLUMN
CFC	COMPRESSED FIBRE CEMENT
DP	DOWNPIPE
EX	EXISTING
FC	FIBRE CEMENT
GU	GUTTER

S/S STAINLESS STEEL
SW STORM WATER
WT WATER TANK

A-1	17/09/2025	DEVELOPMENT APPLICATION ISSUE	BB	WS
	date	detail	initials	signature

CONTROLLED - CHANGES WILL BE
ADVISED - NOT FOR CONSTRUCTION

G:\Projects\2007\200338 - CLARENCE CONSERVATORIUM OF MUSIC\3_DRA REVIT\200338 - GRAFTON

Adrian Borsato NSW 4175
(02) 6651 4905
dracoffs@draarchitects.com.au

Warren Steele NSW 6526
(02) 6643 4939
agrafton@draarchitects.com.au
ABN 12 086 929 387

DRA Architects Pty Ltd accept no responsibility for the usability, completeness, or accuracy of the data transferred electronically. Recipients should, when necessary, request a hard copy version for verification. Use figured dimension in preference to scale, all dimensions to be verified on site.

 Copyright

These drawings and designs and the copyright thereof are the property of DRA Architects Pty Ltd and must not be used, retained or copied without the written permission of DRA Architects Pty Ltd.

A.N.N. 120 9692 8387

client
**Clarence Valley
Conservatorium Inc.**

project
**CVCON - ALTERATIONS &
ADDITIONS**
8 Villiers Street
Grafton NSW 2460

scale	As indicated
drawn	BB
checked	WS
verified	WS
approved	WS
total number of sheets	10

@A1

plotted

16/09/2025

5:11:17 PM

drawing

NOTIFICATION PLAN

project number	drawing number	revision
----------------	----------------	----------

20038 A900 DA-1

DEVELOPMENT APPLICATION