




1 2-36 CHURCH STREET - CONTEXT PLAN
NTS

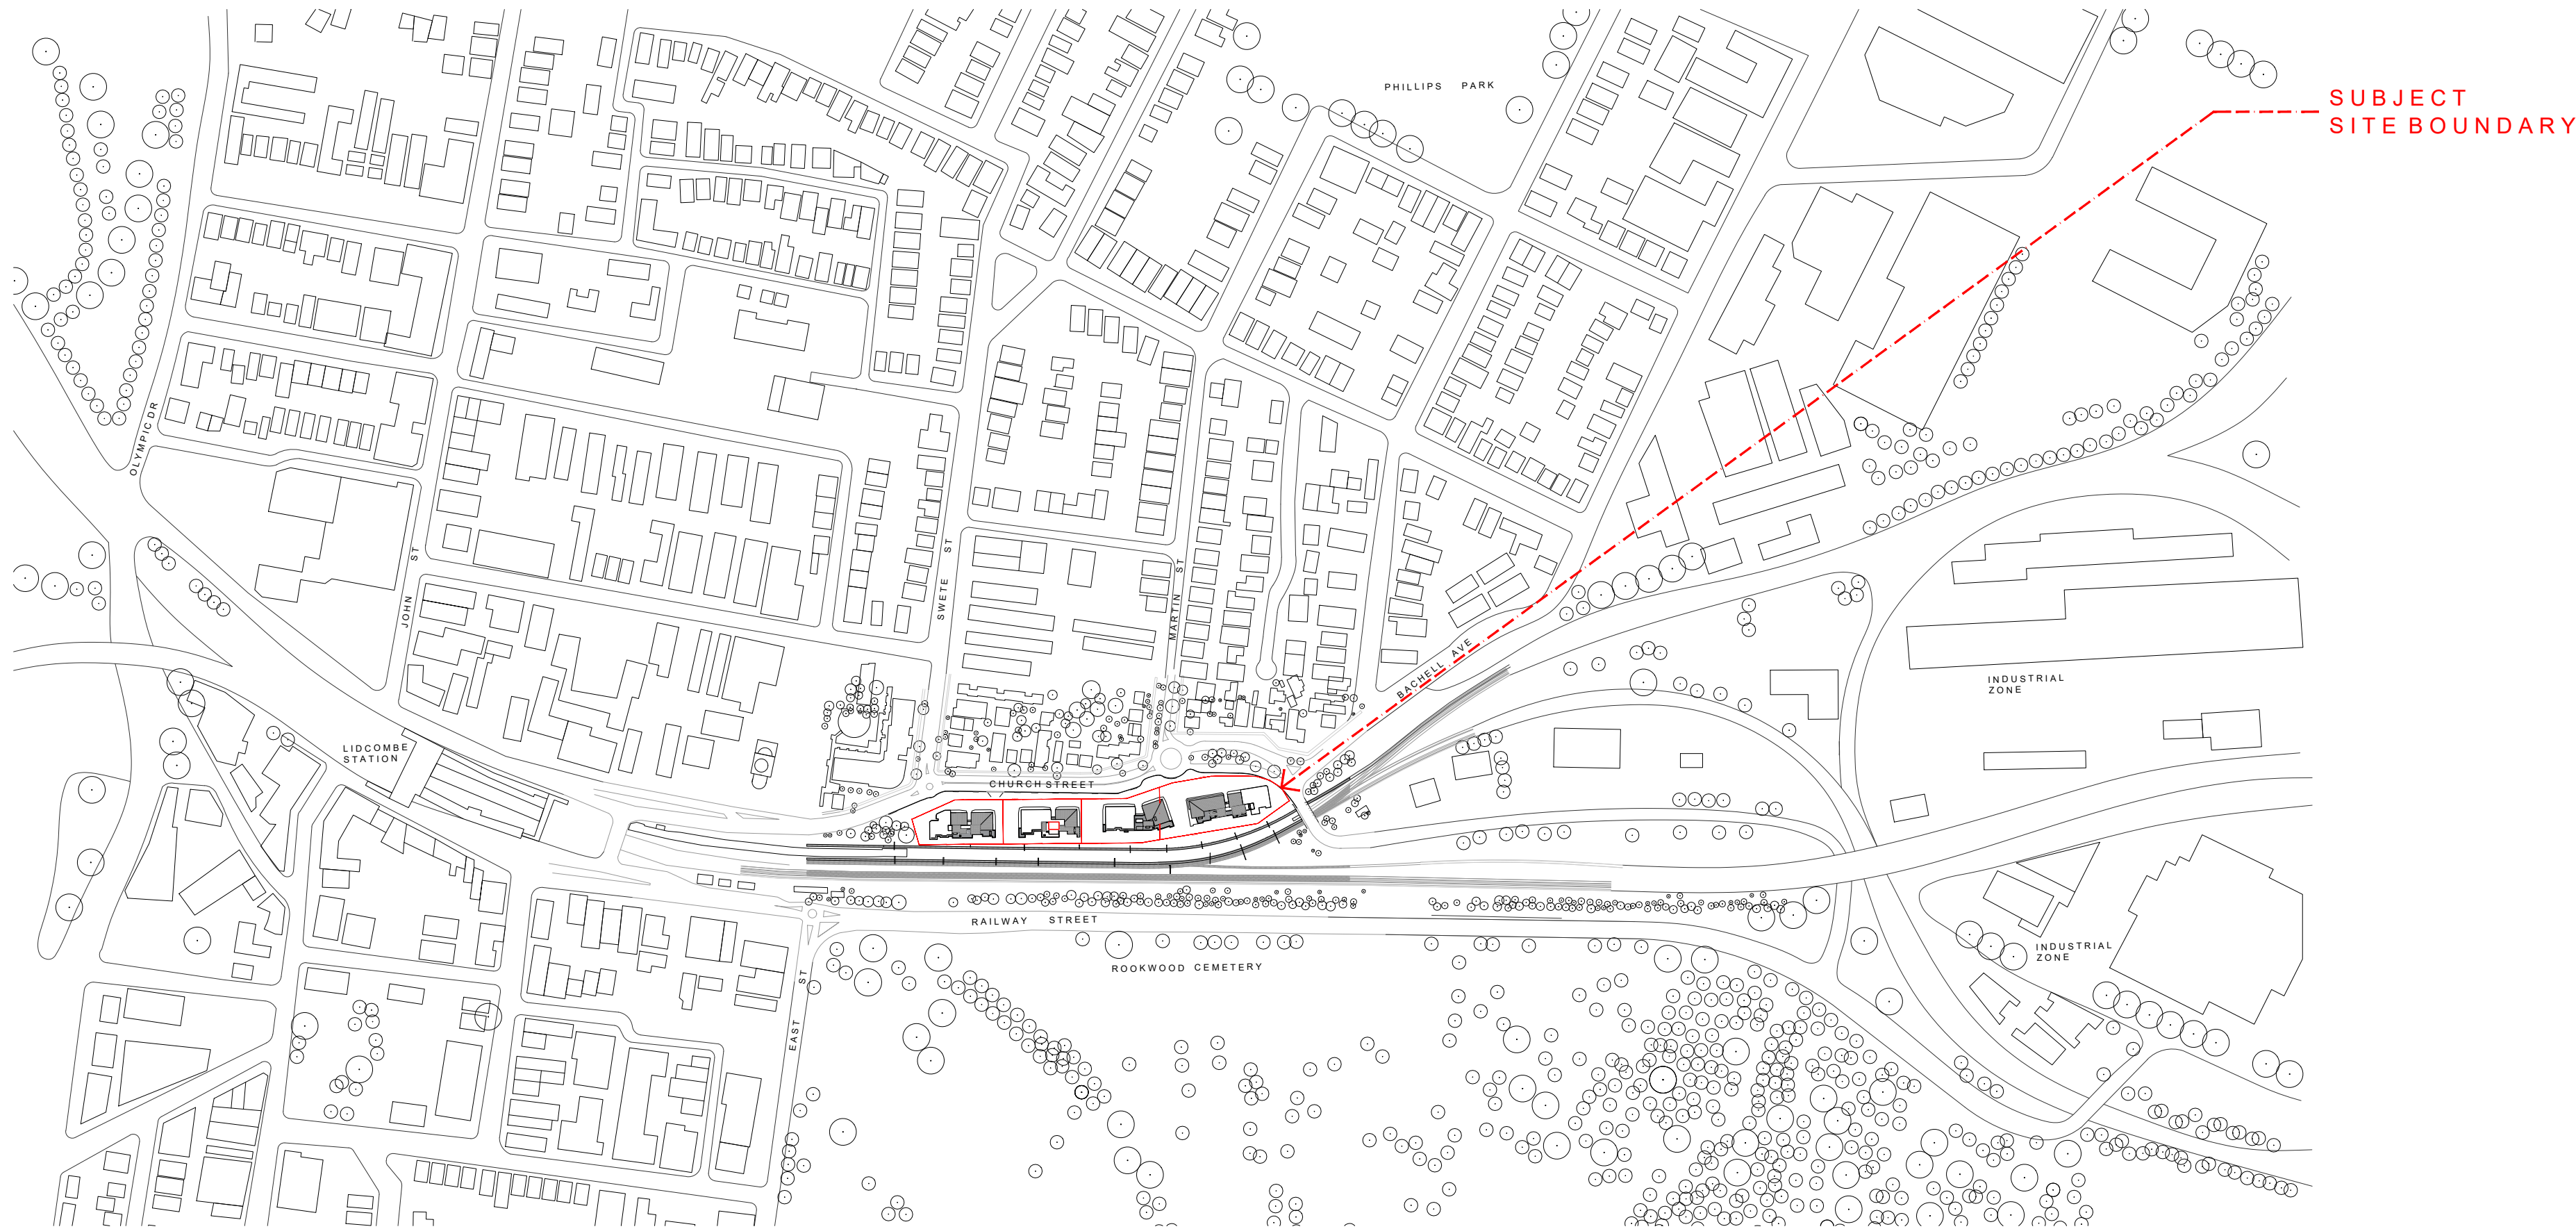

2 2-36 CHURCH STREET - LOCATION PLAN
1:4000@A1

DRAWING LIST		
SHEET NO.	SHEET NAME	SCALE
A-DA-LC-1100	COVER PAGE	1:4000 @ A1
A-DA-LC-1101	SITE PLAN	1:500 @ A1
A-DA-LC-1110	SURVEY & BUILDING ENVELOPES	1:500 @ A1
A-DA-LC-2090	BASEMENT 4 WEST	1:200 @ A1
A-DA-LC-2091	BASEMENT 4 EAST	1:200 @ A1
A-DA-LC-2100	BASEMENT 2 & 3 WEST	1:200 @ A1
A-DA-LC-2101	BASEMENT 2 & 3 EAST	1:200 @ A1
A-DA-LC-2102	BASEMENT 1 WEST	1:200 @ A1
A-DA-LC-2103	BASEMENT 1 EAST	1:200 @ A1
A-DA-LC-2104	GROUND FLOOR WEST	1:200 @ A1
A-DA-LC-2105	GROUND FLOOR EAST	1:200 @ A1
A-DA-LC-2106	LEVEL 1 WEST	1:200 @ A1
A-DA-LC-2107	LEVEL 1 EAST	1:200 @ A1
A-DA-LC-2108	LEVEL 2 WEST	1:200 @ A1
A-DA-LC-2109	LEVEL 2 EAST	1:200 @ A1
A-DA-LC-2110	LEVEL 3 WEST	1:200 @ A1
A-DA-LC-2111	LEVEL 3 EAST	1:200 @ A1
A-DA-LC-2112	LEVEL 4 WEST	1:200 @ A1
A-DA-LC-2113	LEVEL 4 EAST	1:200 @ A1
A-DA-LC-2114	LEVEL 5 WEST	1:200 @A1
A-DA-LC-2115	LEVEL 5 EAST	1:200 @ A1
A-DA-LC-2116	LEVEL 6 WEST	1:200 @ A1
A-DA-LC-2117	LEVEL 6 EAST	1:200 @ A1
A-DA-LC-2118	LEVEL 7 WEST	1:200 @ A1
A-DA-LC-2119	LEVEL 7 EAST	1:200 @ A1
A-DA-LC-2120	LEVEL 8 WEST	1:200 @A1
A-DA-LC-2121	LEVEL 8 EAST	1:200 @ A1
A-DA-LC-2122	ROOF PLAN WEST	1:200 @ A1
A-DA-LC-2123	ROOF PLAN EAST	1:200 @ A1
A-DA-LC-3000	BUILDINGS A-B - NORTH ELEVATION	1:200 @ A1
A-DA-LC-3001	BUILDINGS C-D - NORTH ELEVATION	1:200 @ A1
A-DA-LC-3002	BUILDINGS C-D - SOUTH ELEVATION	1:200 @ A1
A-DA-LC-3003	BUILDINGS A-B - SOUTH ELEVATION	1:200 @ A1
A-DA-LC-3004	BUILDINGS A - EAST/WEST ELEVATION	1:200 @ A1
A-DA-LC-3005	BUILDINGS B - EAST/WEST ELEVATION	1:200 @ A1
A-DA-LC-3006	BUILDINGS C - EAST/WEST ELEVATION	1:200 @ A1
A-DA-LC-3007	BUILDINGS D - EAST/WEST ELEVATION	1:200 @ A1
A-DA-LC-3100	CHURCH ST FENCE DETAIL	1:50 @ A1
A-DA-LC-4000	SHORT SECTIONS	1:200 @ A1
A-DA-LC-4001	LONG SECTION	1:200 @ A1
A-DA-LC-4100	CAR PARK RAMP SECTIONS	1:100 @ A1
A-DA-LC-4200	ADG CEILING HEIGHT DETAIL	1:20 @ A1
A-DA-LC-5000	ADAPTABLE & SILVER LIVING APTS.	1:100 @ A1
A-DA-LC-5100	ADAPTABLE & SILVER LIVING APTS.	1:100 @ A1
A-DA-LC-5200	ADAPTABLE & SILVER LIVING APTS.	1:100 @ A1
A-DA-LC-6000	SHADOW DIAGRAMS	NTS
A-DA-LC-6100	ADG - SOLAR & CROSS VENTILATION	NTS
A-DA-LC-6200	STREET NUMBERING PLAN	NTS
A-DA-LC-7000	ARTIST IMPRESSION 1	NTS
A-DA-LC-7100	ARTIST IMPRESSION 2	NTS
A-DA-LC-7200	ARTIST IMPRESSION 3	NTS
A-DA-LC-8000	SITE CALCULATIONS	NTS

Architect:
Cox Architecture
PO Box Q193, Sydney NSW 1230
Level 6, 155 Clarence Street, Sydney NSW 2000 Australia
T + 61 2 9267 9599 F + 61 2 9264 5844
www.coxarchitecture.com.au

COX

Cox Architecture Pty Ltd ACN 002 535 891

Nominated Architects
Russell Lee no. 6367
Joe Agius no. 6491


Client

Billbergia
creating communities®

Rev	Description	By	Date
32	ISSUE FOR D.A.	FM	28/10/2019

Project	LIDCOMBE 2-36 CHURCH STREET	Scale	A1@1:4000 A3@1:8000	Drawing Number	A-DA-LC-1100-COVER
Drawing Title	COVER SHEET	Revision	32	Date	28/10/2019

0 20 40 80 120 160 200m

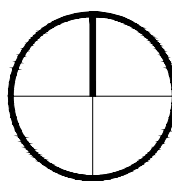





VIEW 1




VIEW 2

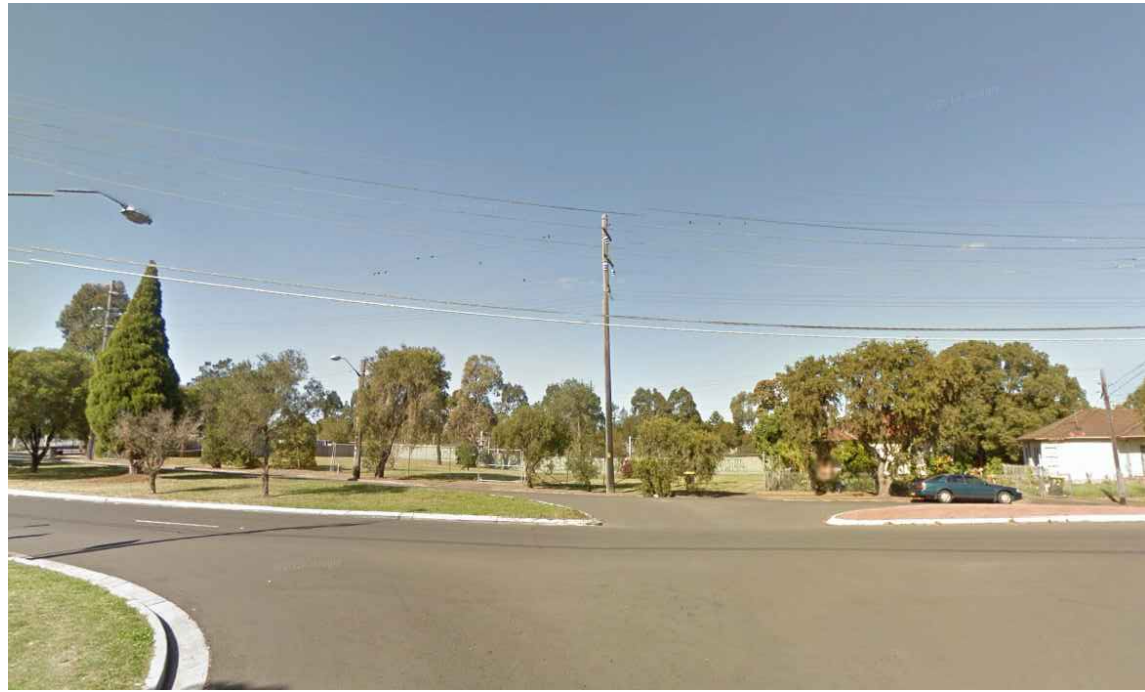

VIEW 3

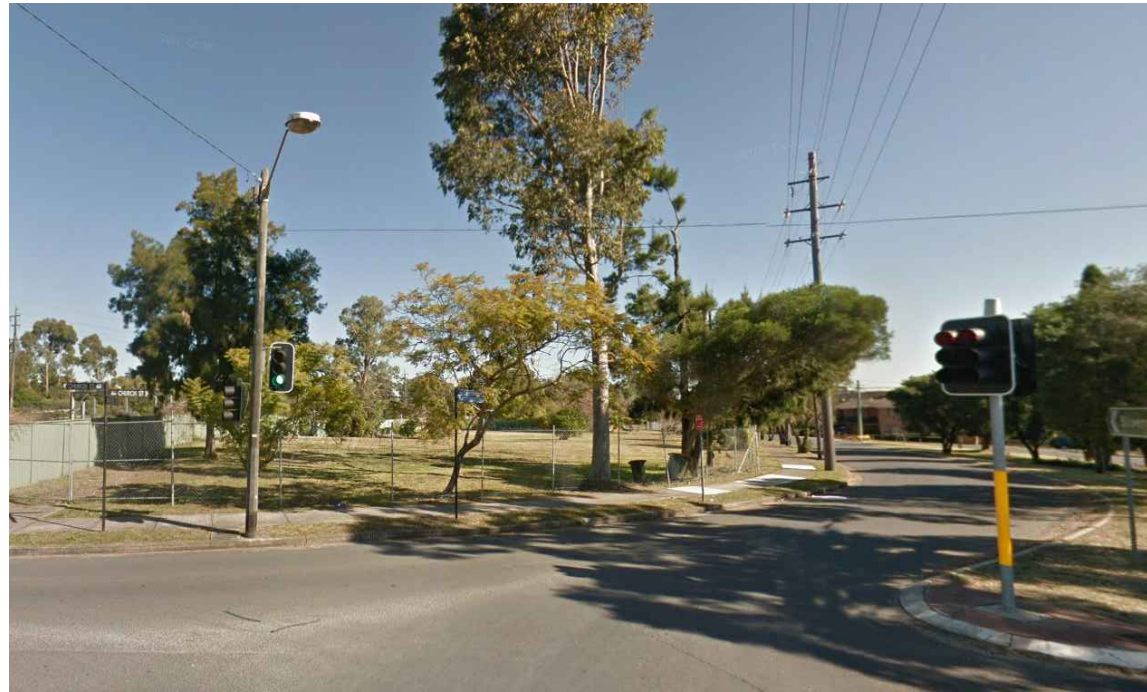


VIEW 4

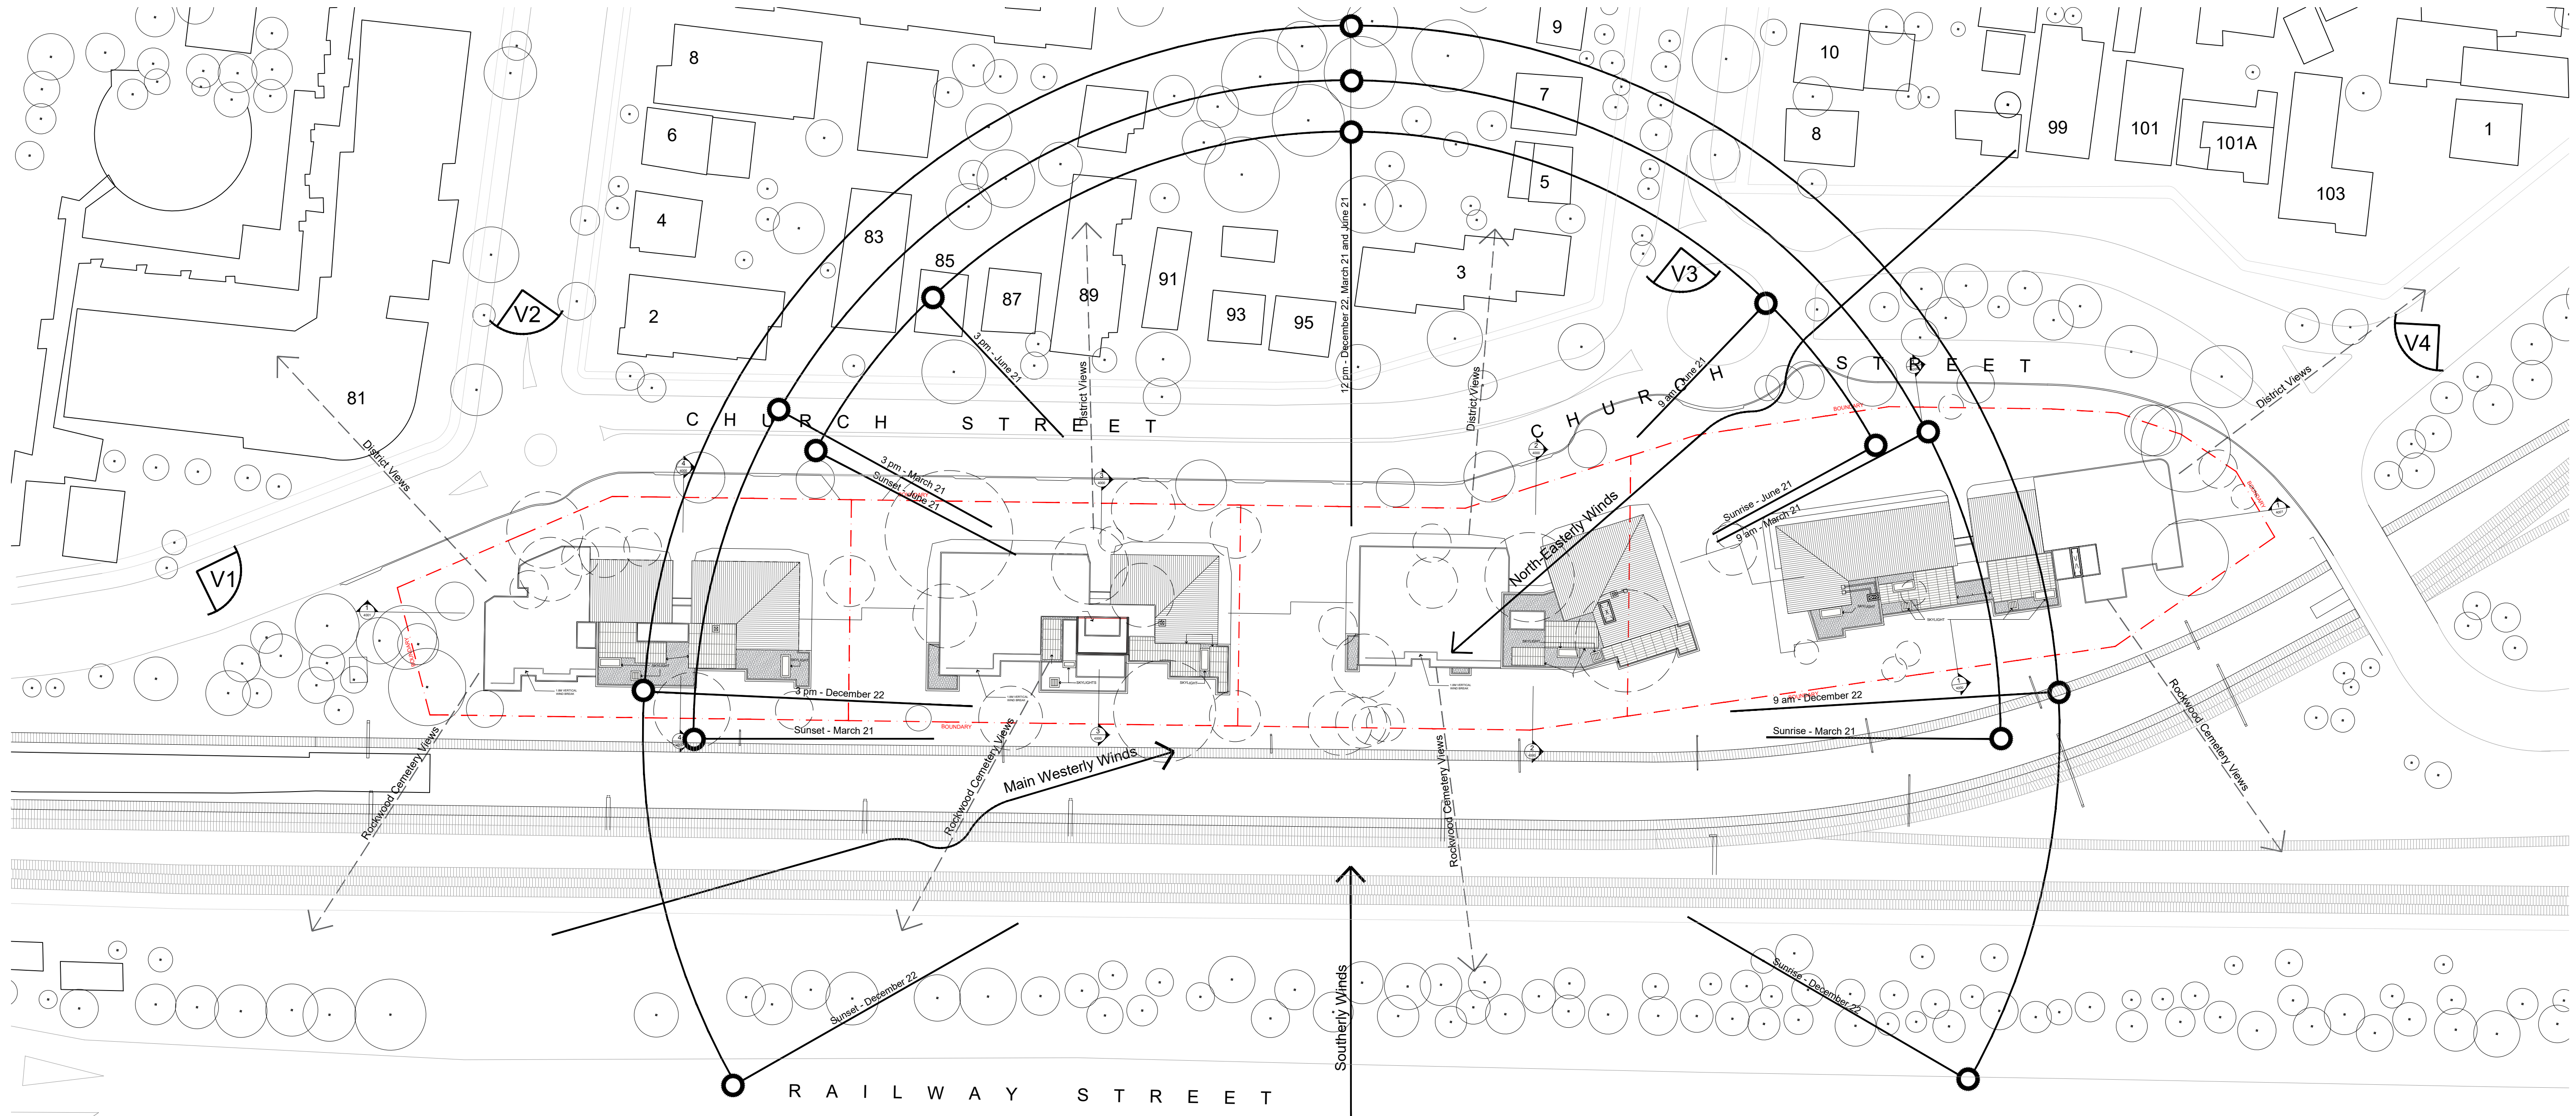

5 2-36 CHURCH ST - SITE ANALYSIS PLAN
1:500@A1

NOTE: DASHED TREES TO BE DEMOLISHED

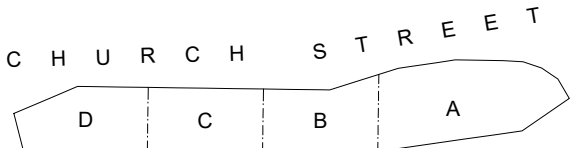

Architect:
Cox Architecture
PO Box Q193, Sydney NSW 1230
Level 6, 155 Clarence Street, Sydney NSW 2000 Australia
T + 61 2 9267 9599 F + 61 2 9264 5844
www.coxarchitecture.com.au

Nominated Architects
Russell Lee no. 6367
Joe Agius no. 6491

Client



Rev	Description	By	Date
32	ISSUE FOR D.A.	FM	28/10/2019


Project LIDCOMBE 2-36 CHURCH STREET

Scale
A1@1:500
A3@1:1000

Drawing Number
A-DA-LC-1101-SITE

Drawing Title
SITE PLAN / SITE ANALYSIS DIAGRAM


0 5 10 25

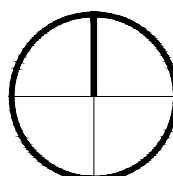


Revision
32
Date
28/10/2019

LEGEND

- PROPOSED TREE
- TREE TO BE REMOVED
- EXISTING TREE
- TPZ (TREE PROTECTION ZONE)
- SRZ (STRUCTURAL ROOT ZONE)

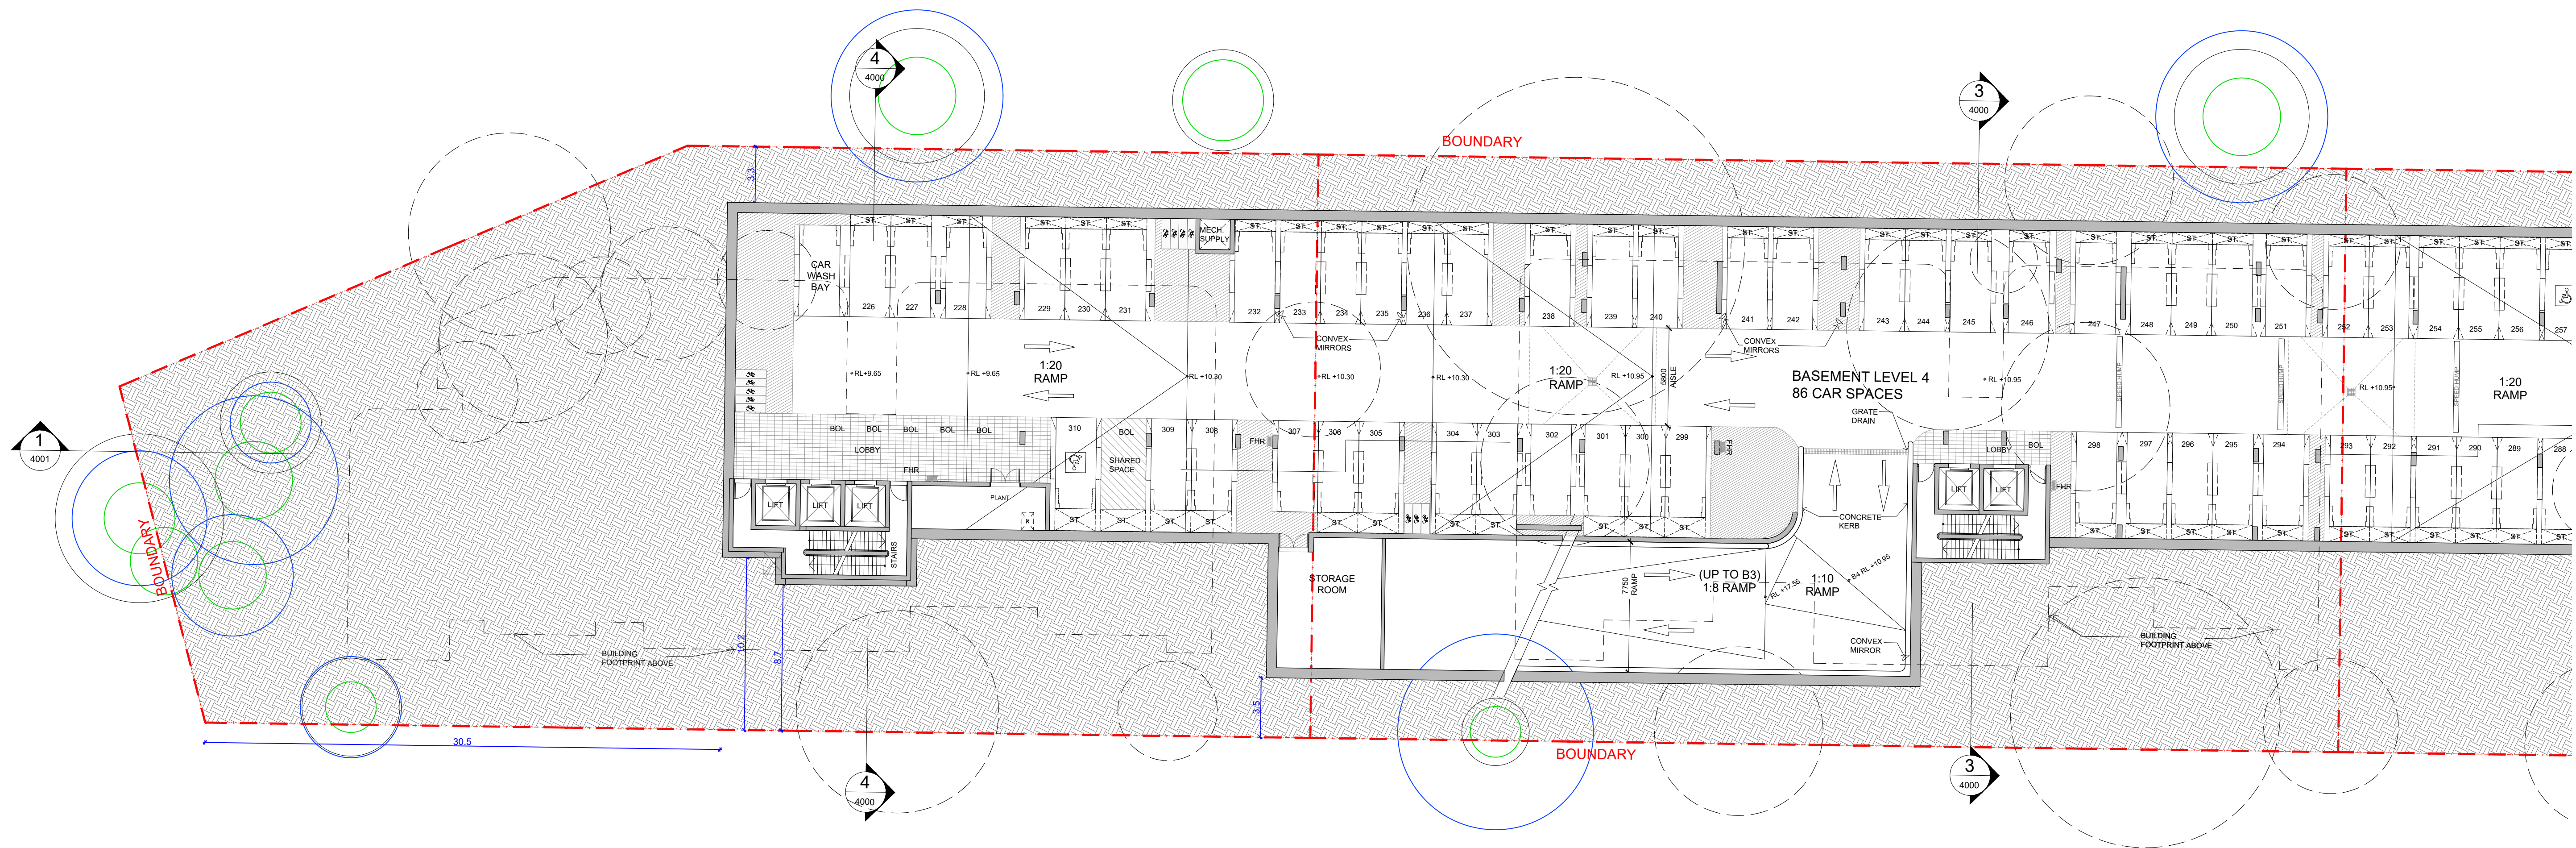

1 2-36 CHURCH STREET - BASEMENT 4 (WEST)
1:200@A1

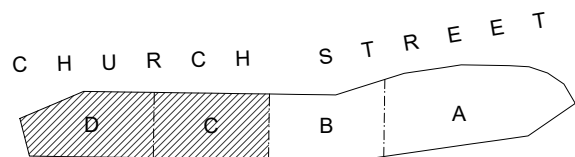

Architect:
Cox Architecture
PO Box Q193, Sydney NSW 1230
Level 6, 155 Clarence Street, Sydney NSW 2000 Australia
T + 61 2 9267 9599 F + 61 2 9264 5844
www.coxarchitecture.com.au

Nominated Architects
Russell Lee no. 6367
Joe Agius no. 6491

Client



Rev	Description	By	Date
32	ISSUE FOR D.A.	FM	28/10/2019


Project LIDCOMBE 2-36 CHURCH STREET

Scale
A1@1:200
A3@1:400


Drawing Number
A-DA-LC-2090-B4-WEST

Drawing Title
BASEMENT 4 PLAN (WEST)


0 1 2 10

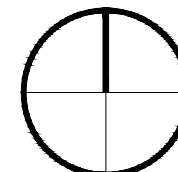


Revision
32
Date
28/10/2019

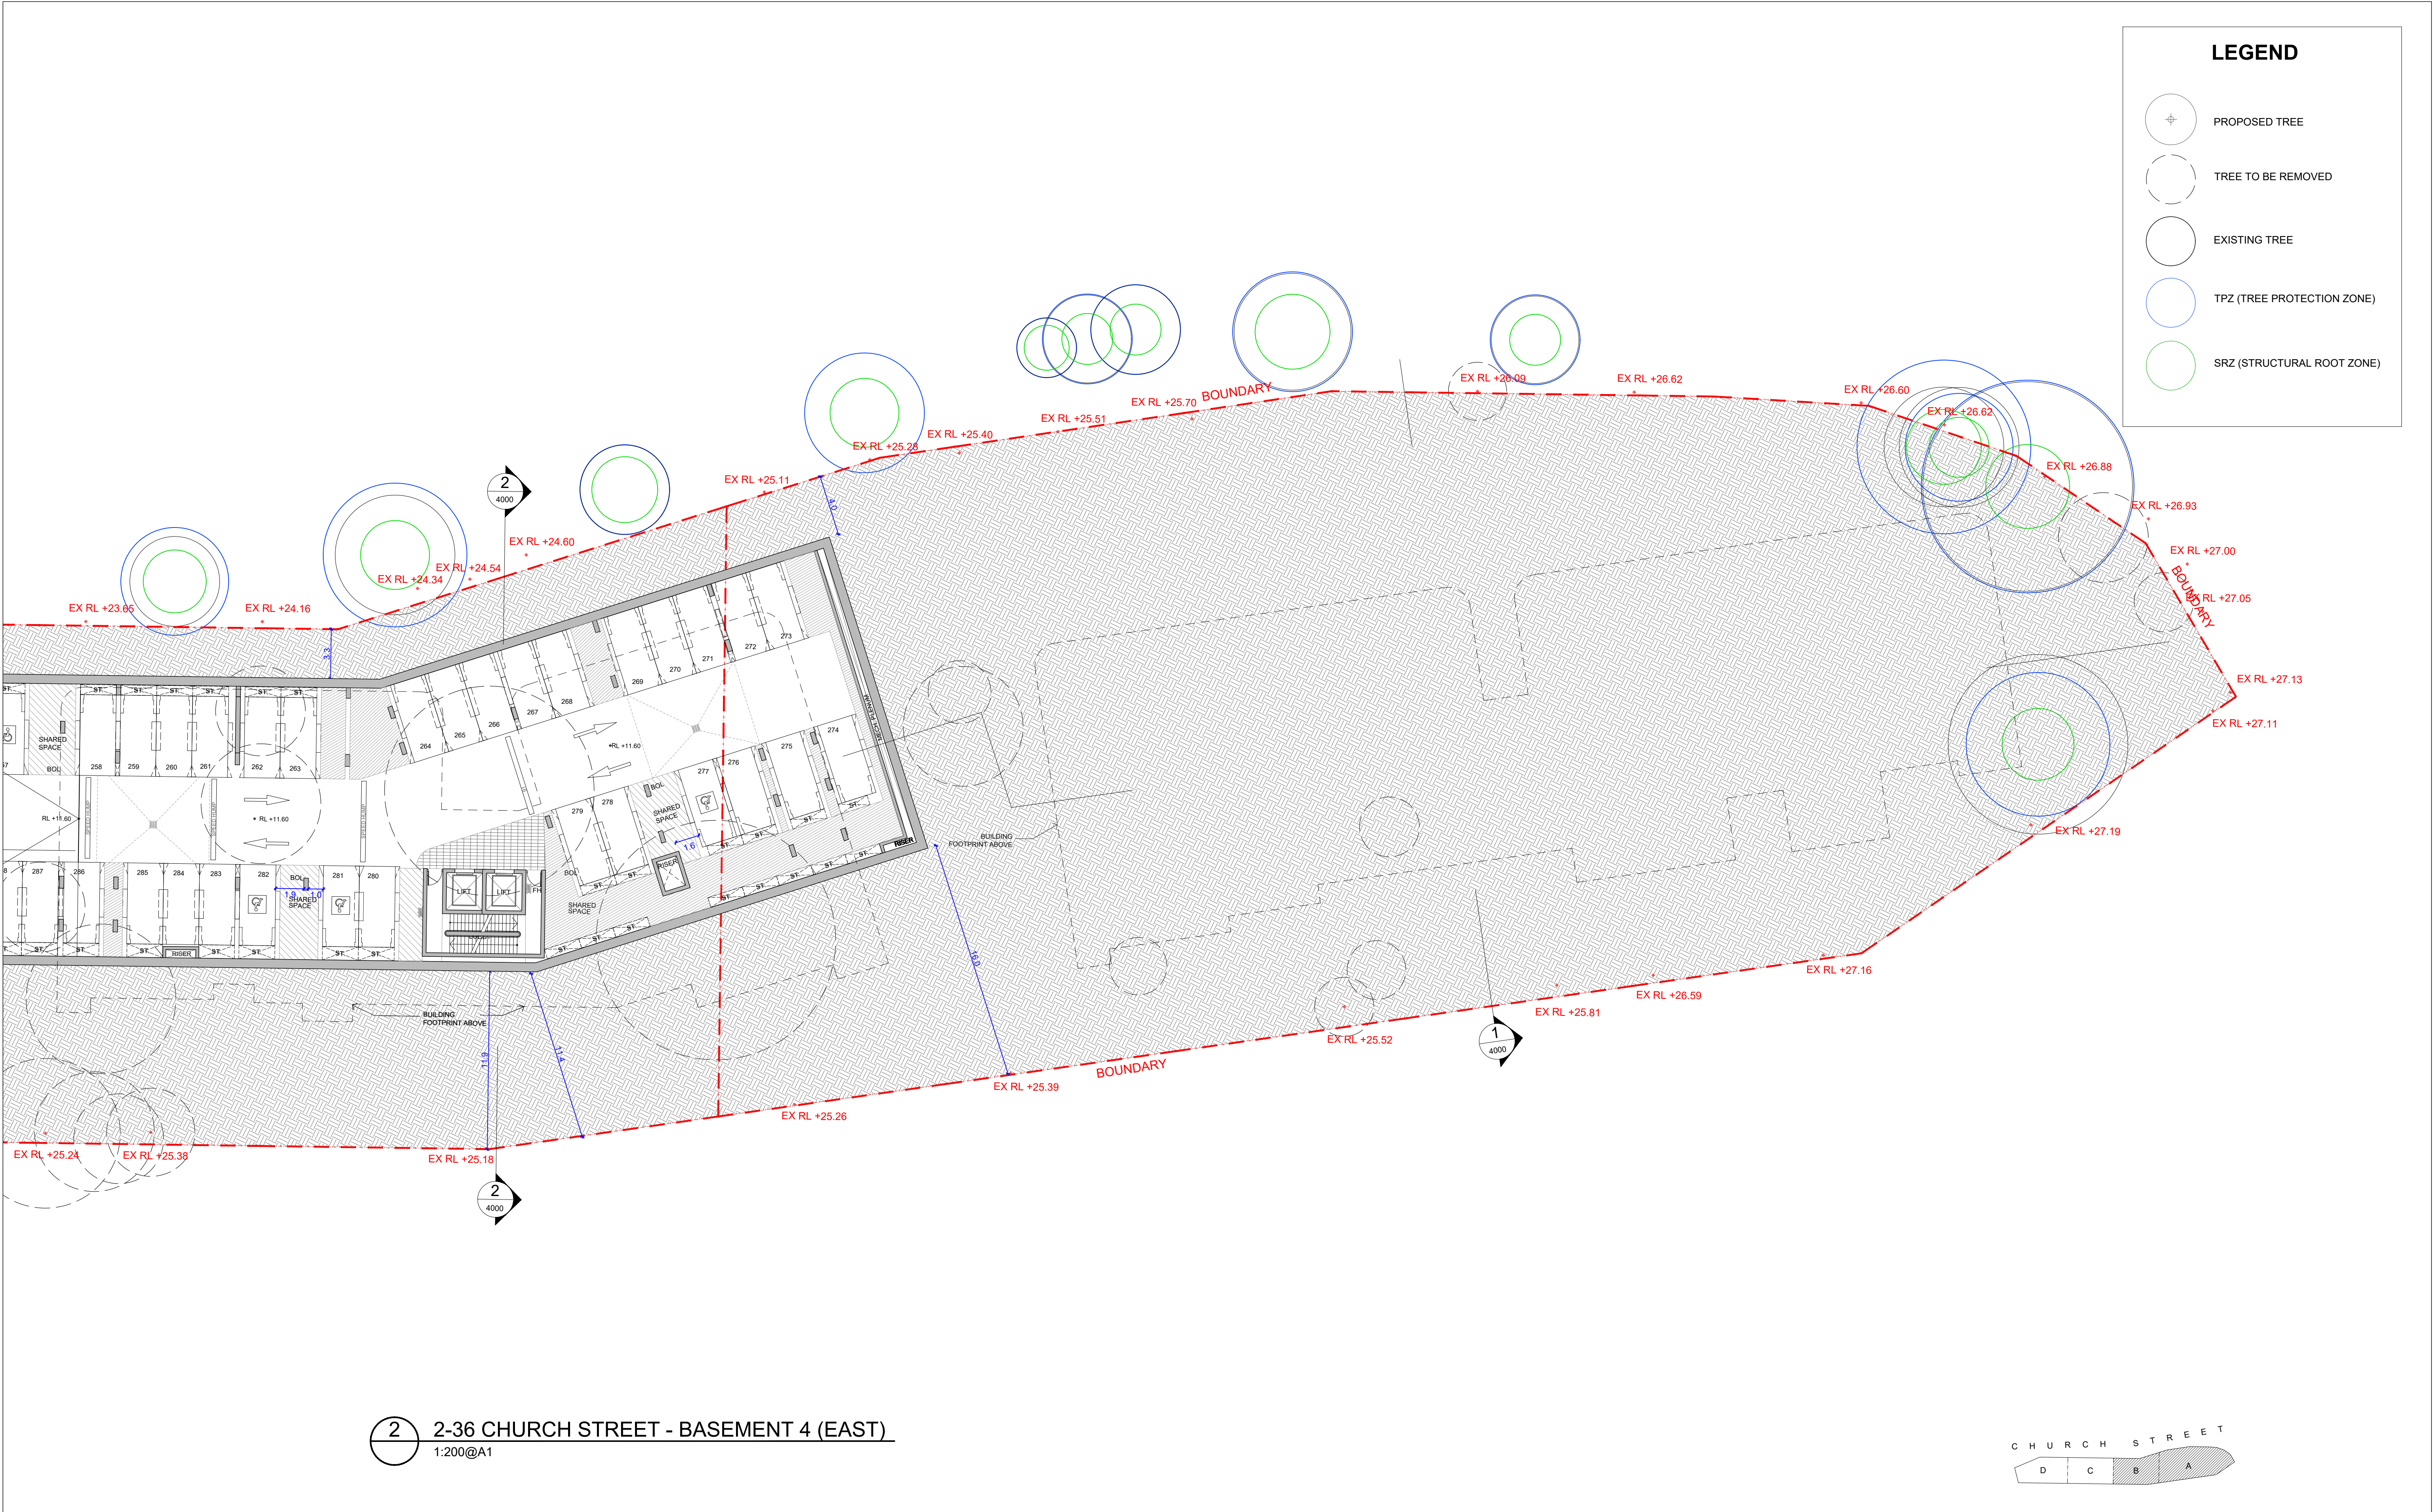


2 2-36 CHURCH STREET - BASEMENT 4 (EAST)
1:200@A1

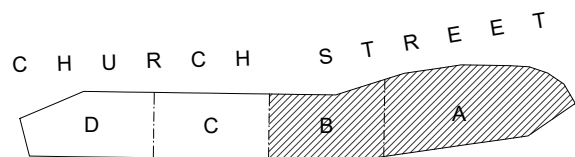

 
Architect: Cox Architecture PO Box Q193, Sydney NSW 1230 Level 6, 155 Clarence Street, Sydney NSW 2000 Australia T + 61 2 9267 9599 F + 61 2 9264 5844 www.coxarchitecture.com.au COX Cox Architecture Pty Ltd ACN 002 535 891 Nominated Architects Russell Lee no. 6367 Joe Agius no. 5491	Client Billbergia creating communities®	Rev	Description	By	Date	Project LIDCOMBE 2-36 CHURCH STREET	Scale A1@1:200 A3@1:400	Drawing Number A-DA-LC-2091-B4-EAST	Revision 32			
		32	ISSUE FOR D.A.	FM	28/10/2019					Drawing Title BASEMENT 4 PLAN (EAST)	0 1 2 10 	Date 28/10/2019

LEGEND

- PROPOSED TREE
- TREE TO BE REMOVED
- EXISTING TREE
- TPZ (TREE PROTECTION ZONE)
- SRZ (STRUCTURAL ROOT ZONE)

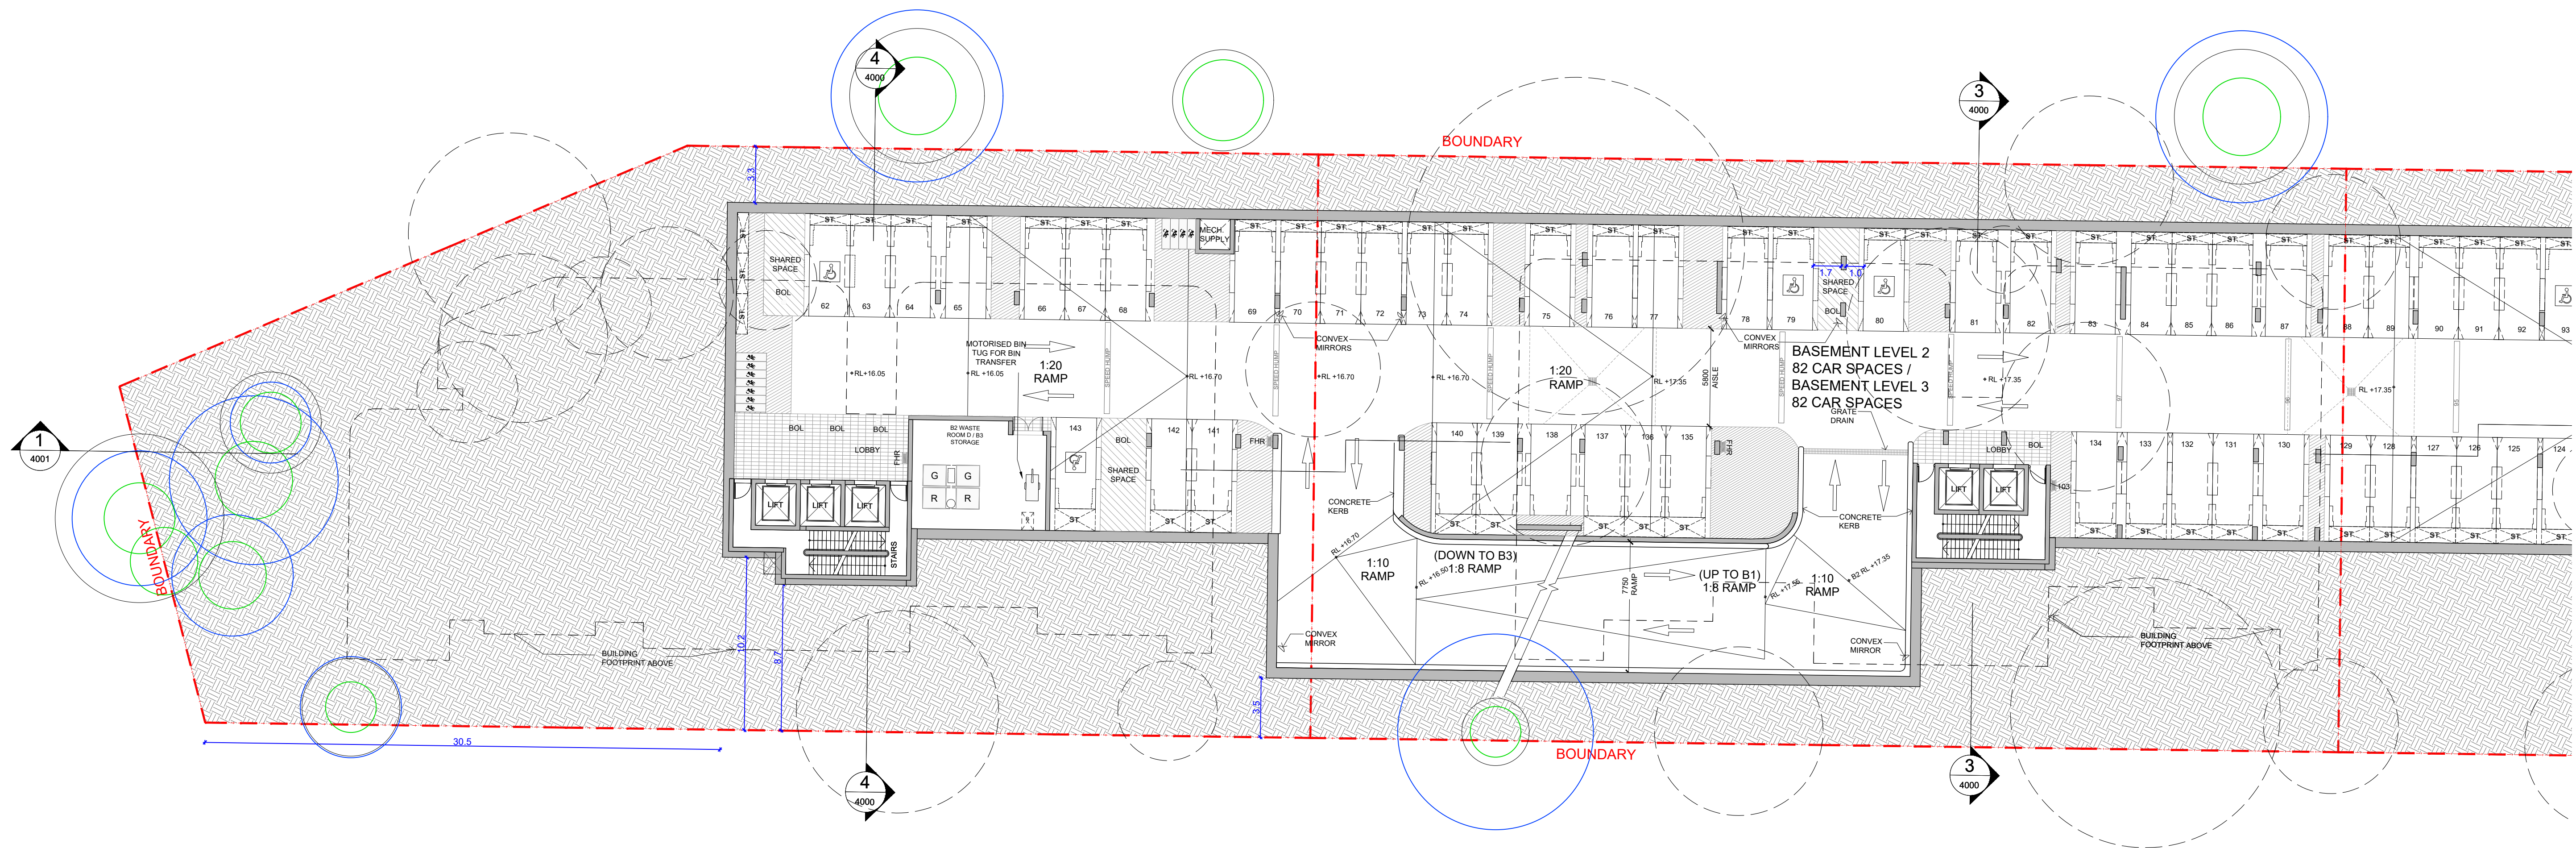

1 2-36 CHURCH STREET - BASEMENT 2-3 (WEST)
1:200@A1

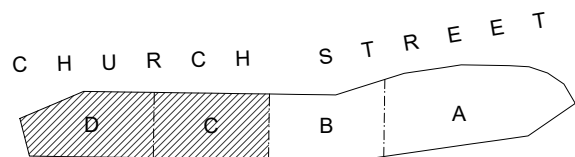

Architect:
Cox Architecture
PO Box Q193, Sydney NSW 1230
Level 6, 155 Clarence Street, Sydney NSW 2000 Australia
T + 61 2 9267 9599 F + 61 2 9264 5844
www.coxarchitecture.com.au

COX


Nominated Architects
Russell Lee no. 6367
Joe Agius no. 6491

Client


Billbergia
creating communities®

Rev	Description	By	Date
32	ISSUE FOR D.A.	FM	28/10/2019

Project	LIDCOMBE 2-36 CHURCH STREET	Scale	A1@1:200 A3@1:400	Drawing Number	A-DA-LC-2100-B2-3-WEST
Drawing Title	BASEMENT 2-3 PLAN (WEST)	Revision	32	Date	28/10/2019

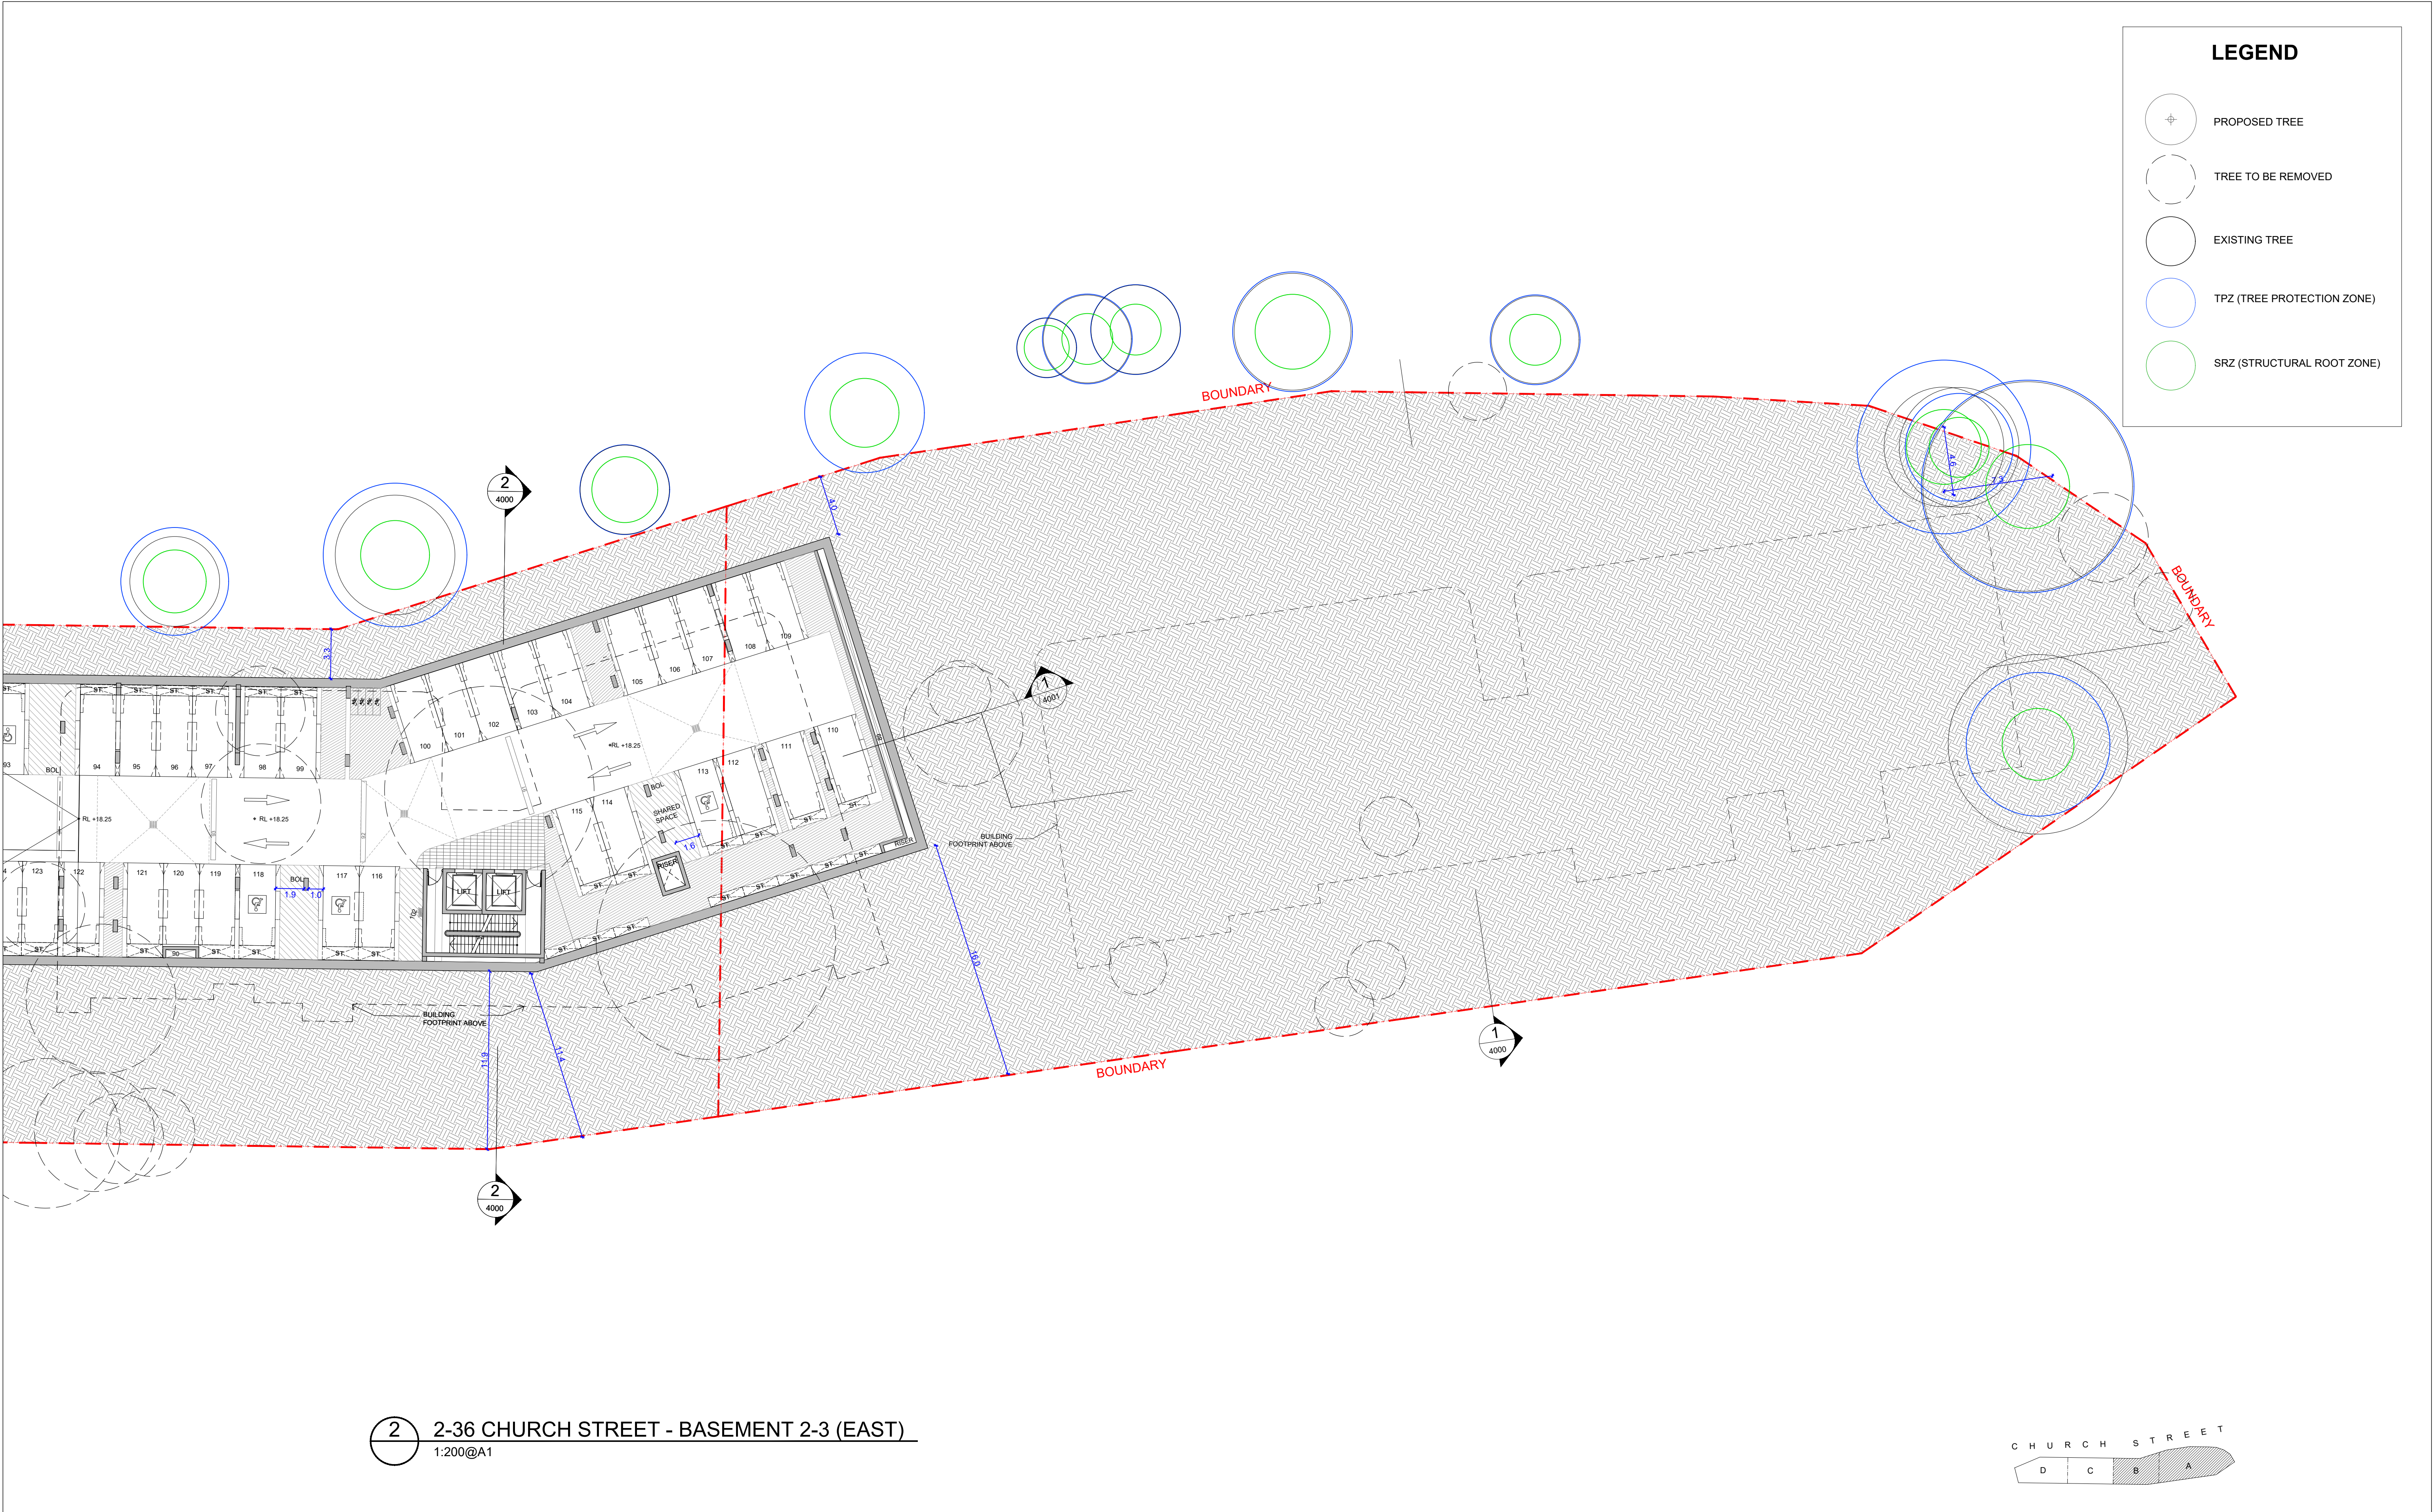

2 2-36 CHURCH STREET - BASEMENT 2-3 (EAST)
1:200@A1

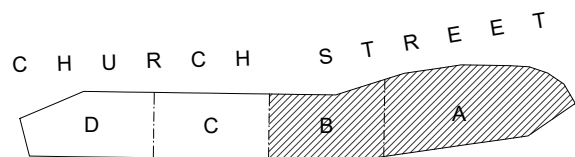

Architect:
Cox Architecture
PO Box Q193, Sydney NSW 1230
Level 6, 155 Clarence Street, Sydney NSW 2000 Australia
T + 61 2 9267 9599 F + 61 2 9264 5844
www.coxarchitecture.com.au

COX


Nominated Architects
Russell Lee no. 6367
Joe Agius no. 6491

Client


Billbergia
creating communities®

Rev	Description	By	Date
32	ISSUE FOR D.A.	FM	28/10/2019

Project	LIDCOMBE 2-36 CHURCH STREET	Scale	A1@1:200 A3@1:400	Drawing Number	A-DA-LC-2101-B2-3-EAST
Drawing Title	BASEMENT 2-3 PLAN (EAST)	Revision	32	Date	28/10/2019

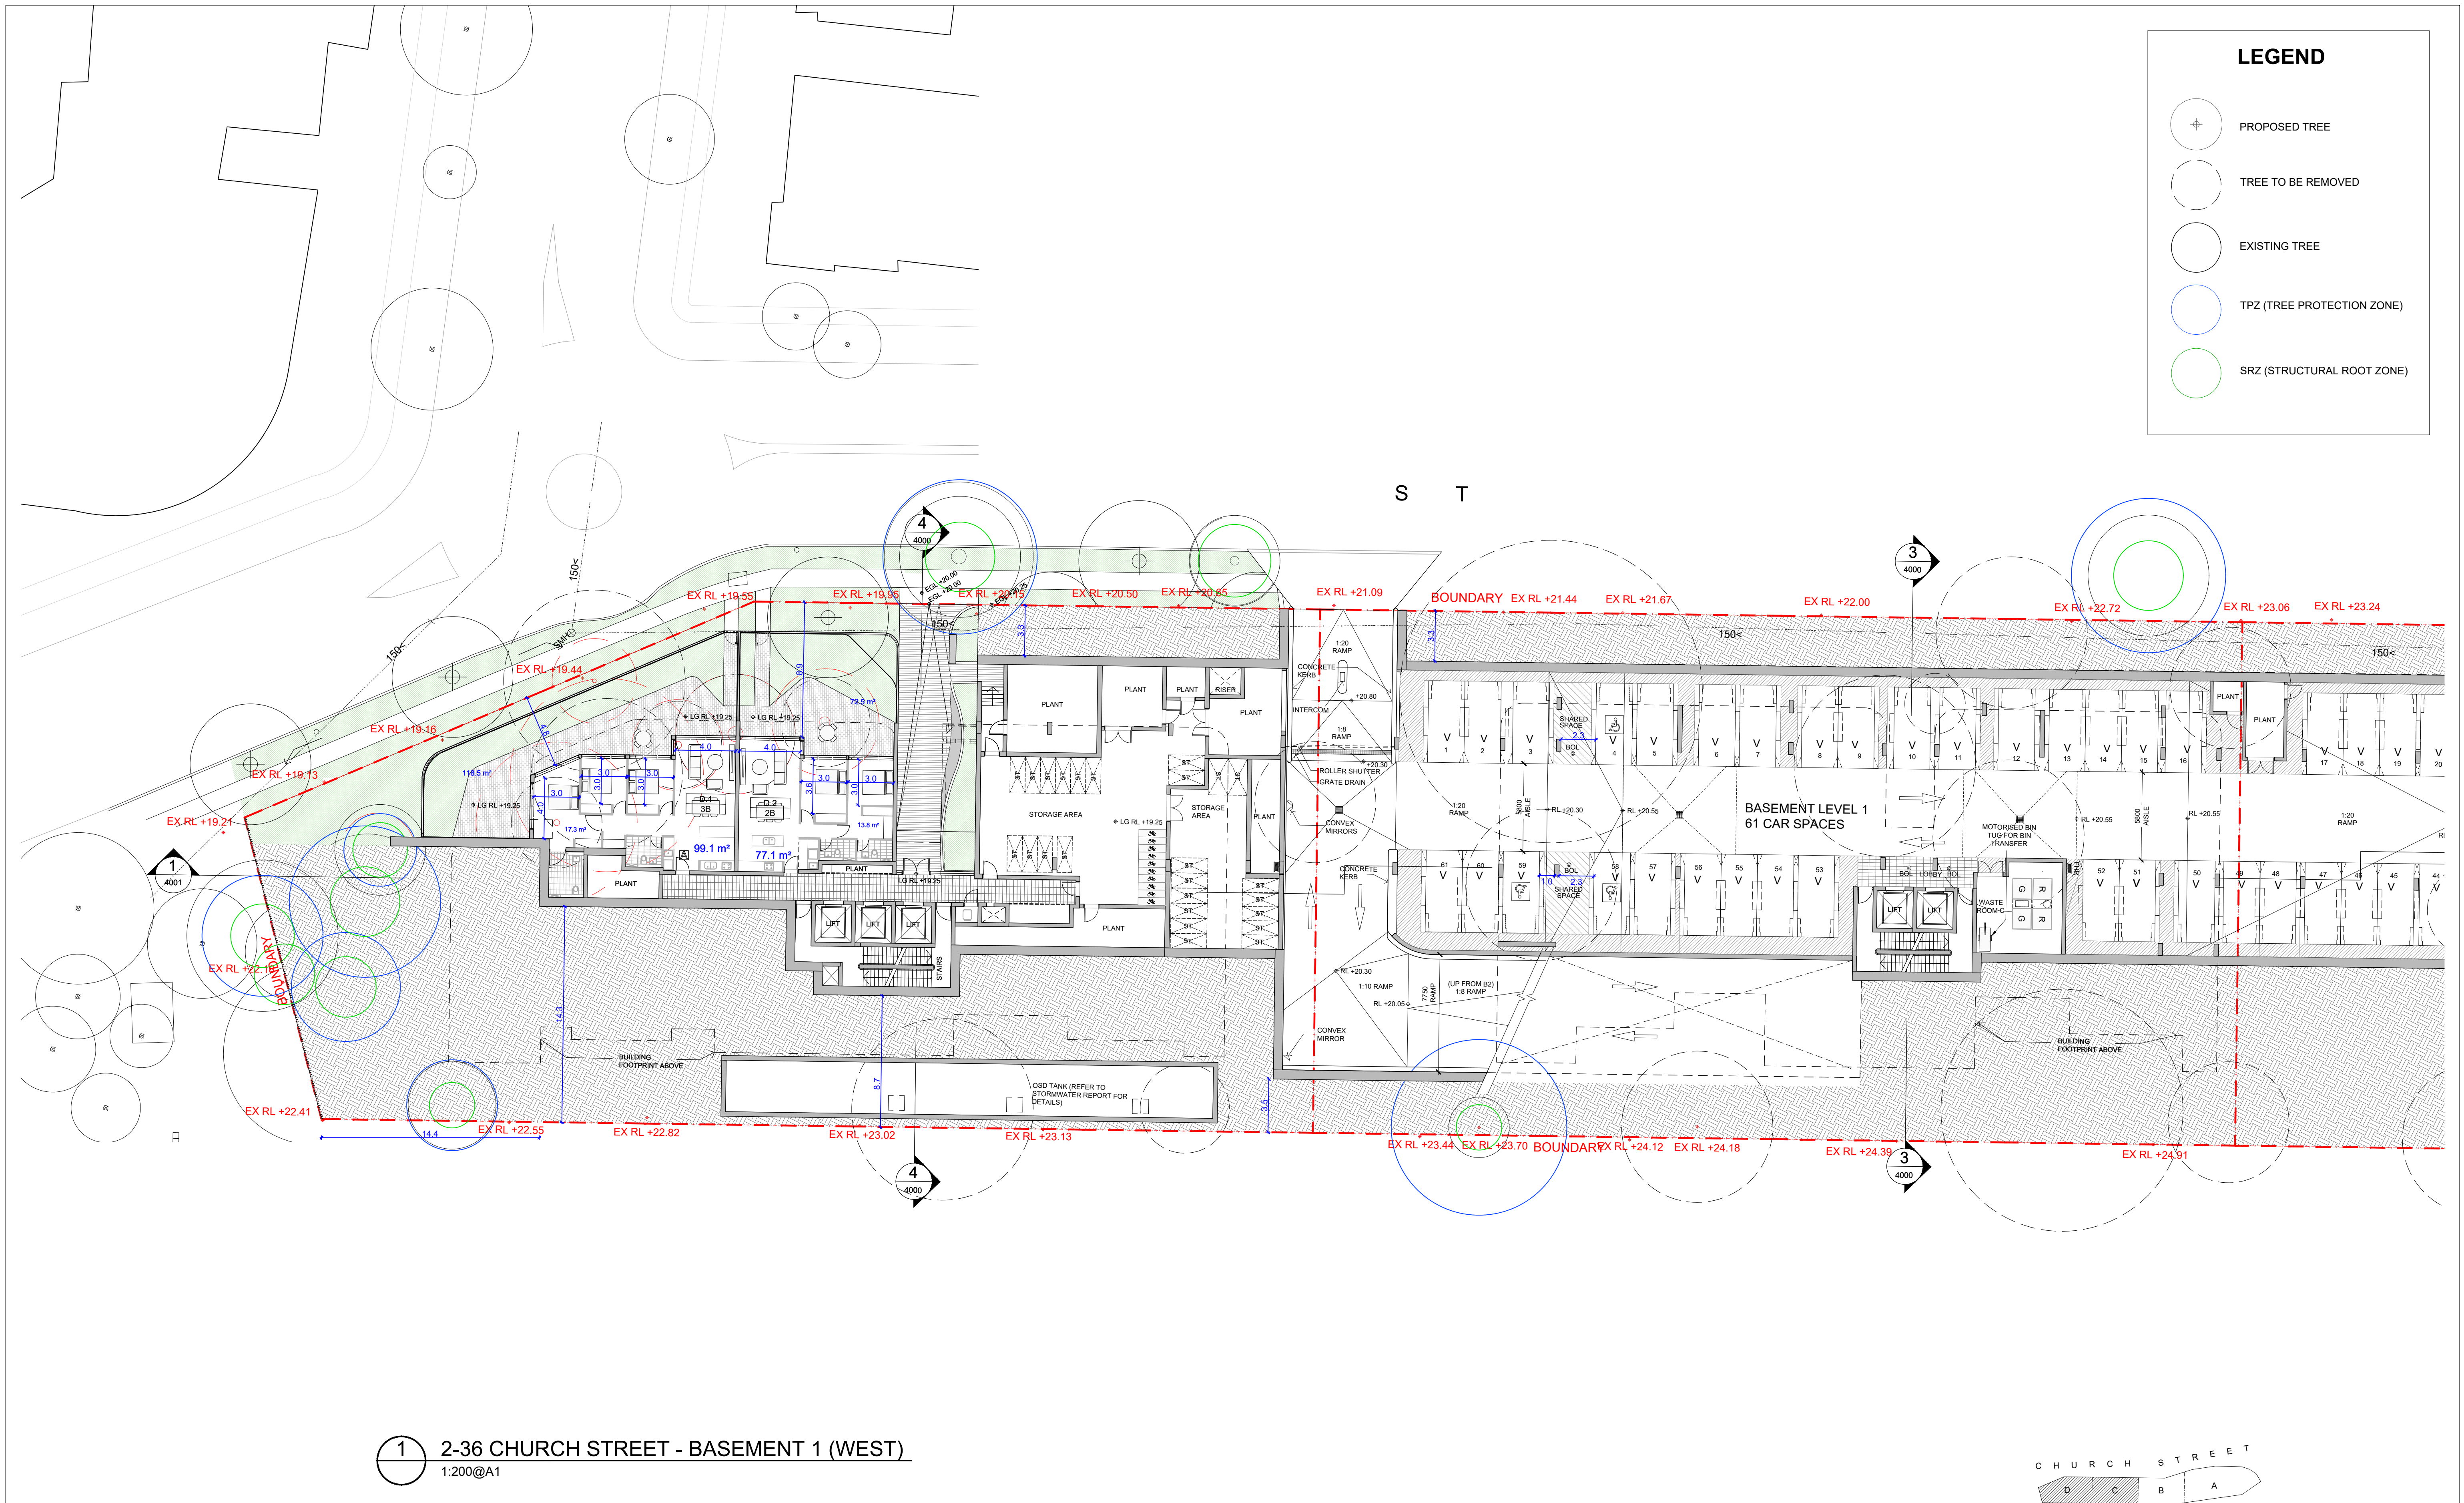


Architect: Cox Architecture PO Box Q193, Sydney NSW 1230 Level 6, 155 Clarence Street, Sydney NSW 2000 Australia T + 61 2 9267 9599 F + 61 2 9264 5844 www.coxarchitecture.com.au COX Cox Architecture Pty Ltd ACN 002 535 891 Nominated Architects Russell Lee no. 6367 Joe Agius no. 6491	Client Billbergia creating communities®	Rev	Description	By	Date	Project	LIDCOMBE 2-36 CHURCH STREET	Scale	A1@1:200 A3@1:400	Drawing Number	A-DA-LC-2102-B1-WEST
		32	ISSUE FOR D.A.	FM	28/10/2019						
						Drawing Title	BASEMENT 1 PLAN (WEST)	01210		Revision	32
										Date	28/10/2019

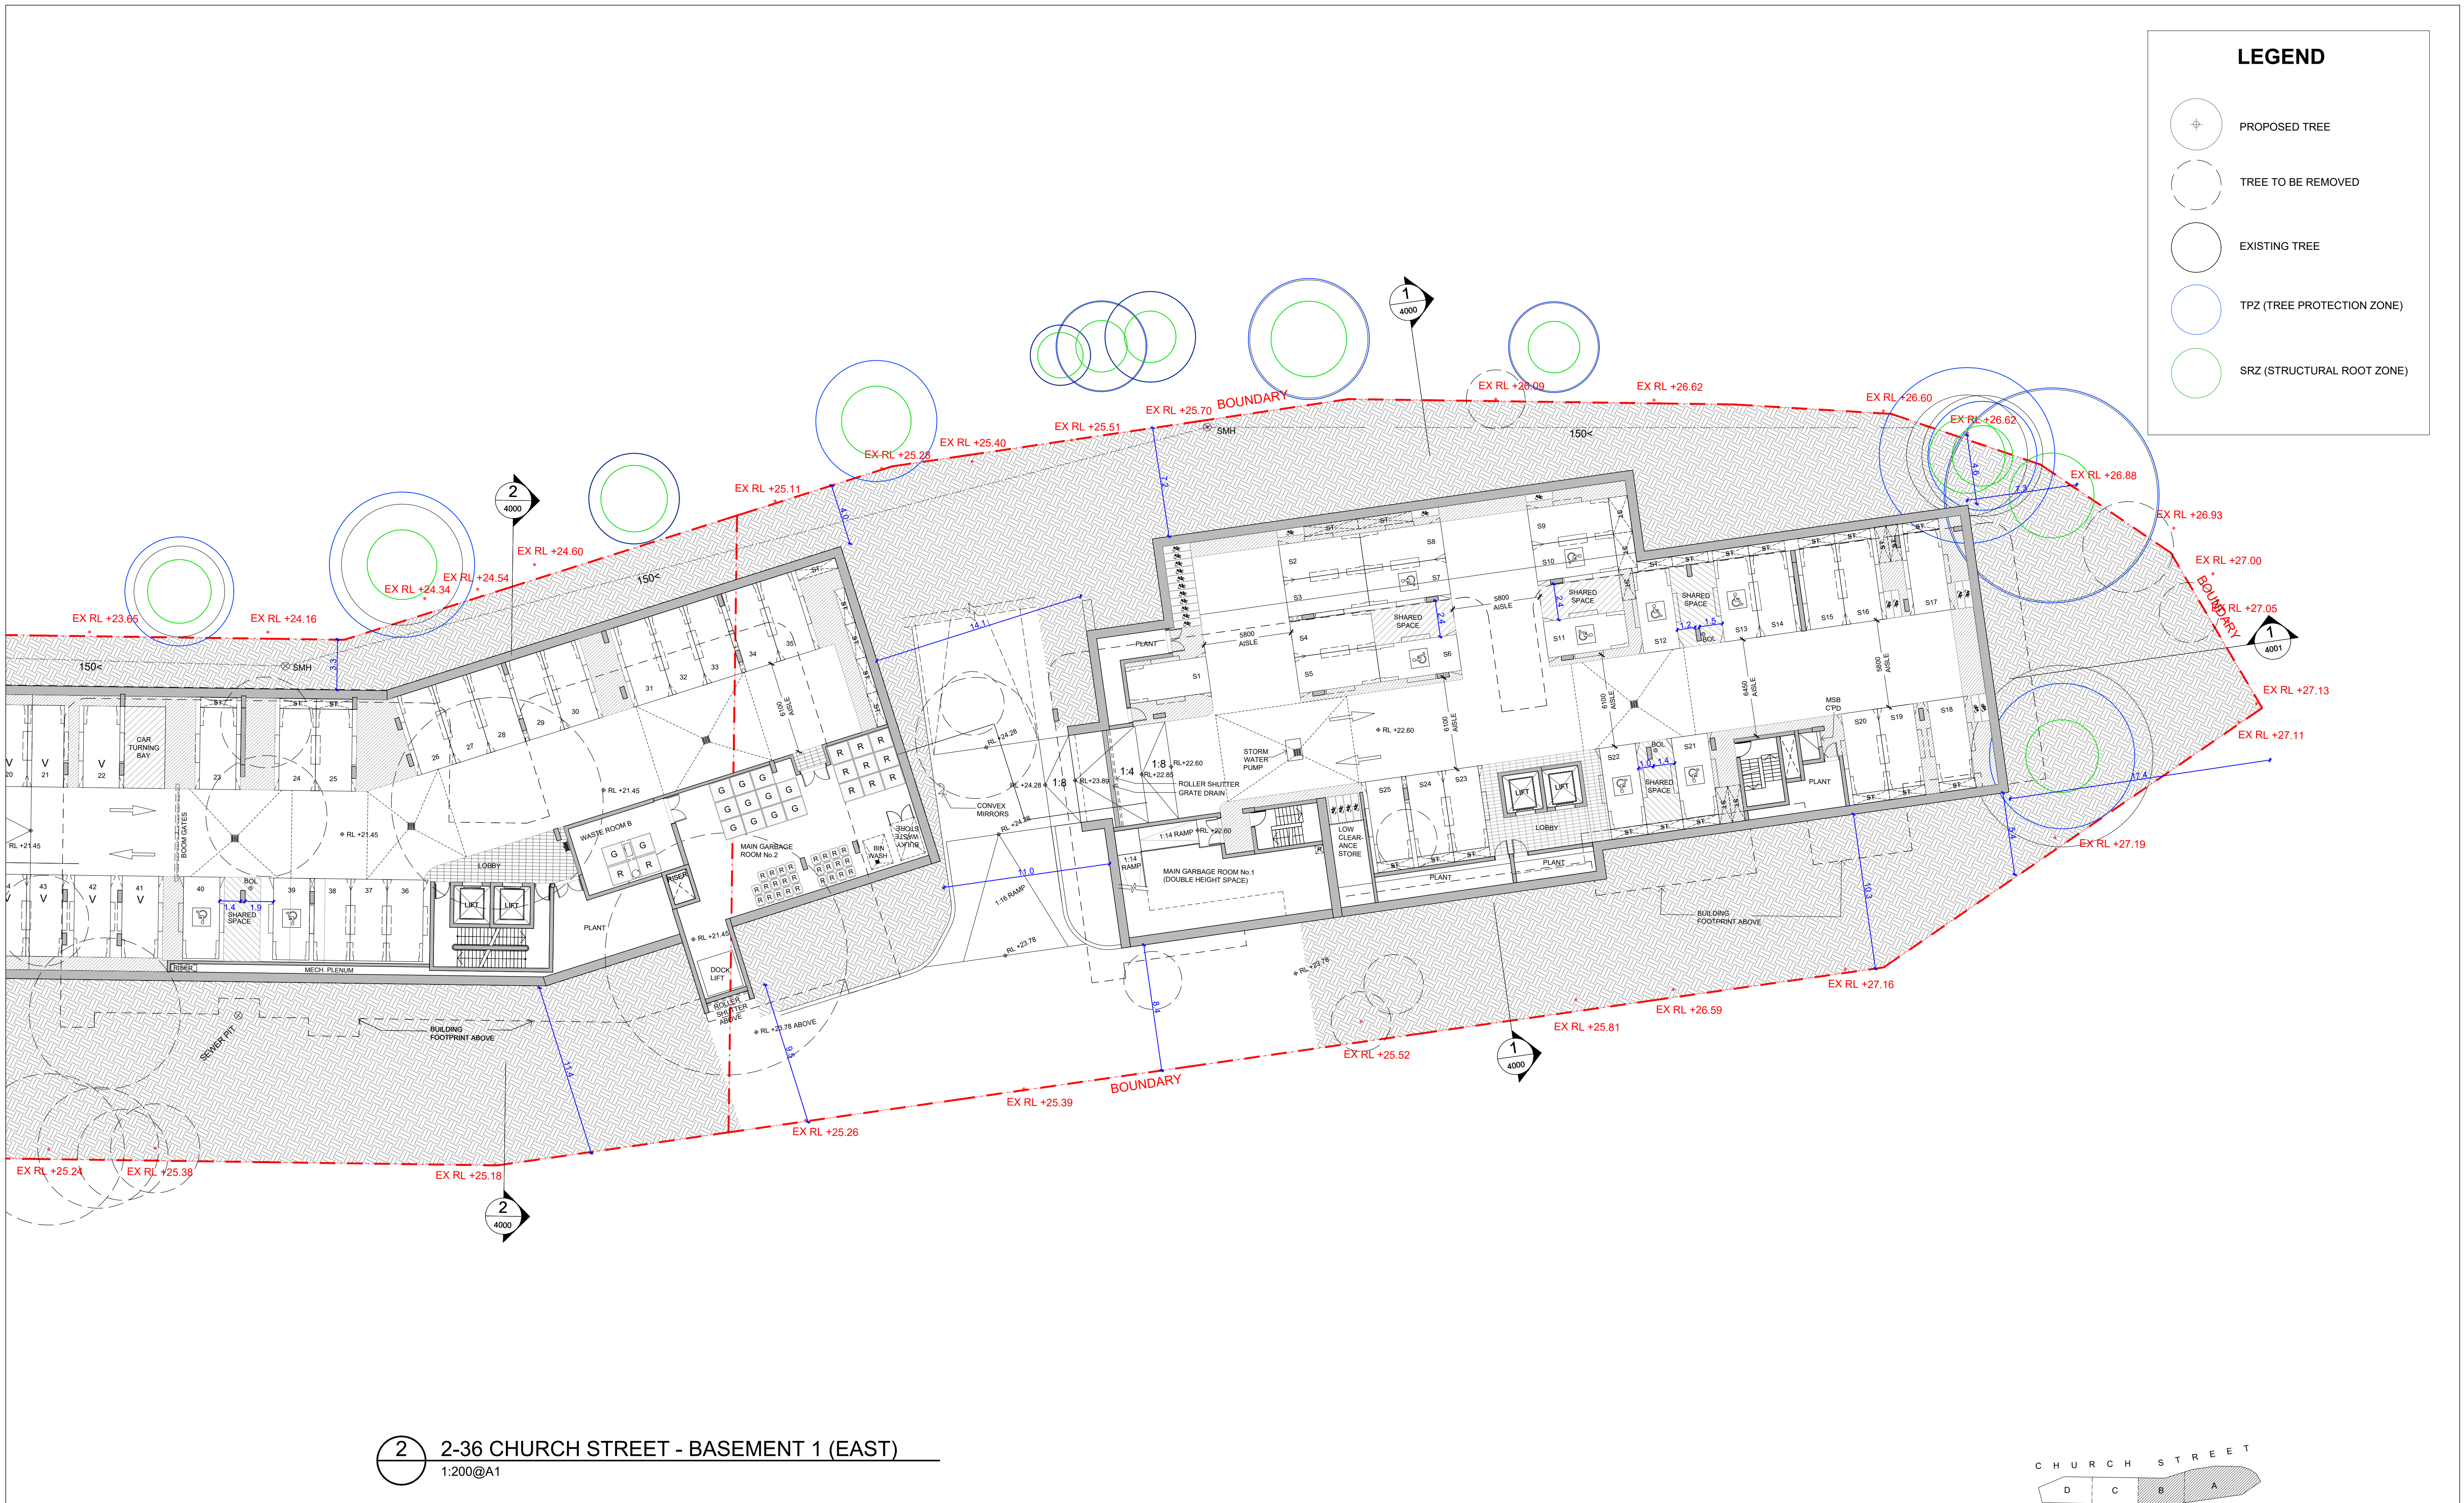

Architect: Cox Architecture PO Box Q193, Sydney NSW 1230 Level 6, 155 Clarence Street, Sydney NSW 2000 Australia T + 61 2 9267 9599 F + 61 2 9264 5844 www.coxarchitecture.com.au COX Cox Architecture Pty Ltd ACN 002 535 891 Nominated Architects Russell Lee no. 6367 Joe Agius no. 6491	Client Billbergia creating communities®	Rev 32	Description ISSUE FOR D.A.	By FM	Date 28/10/2019	Project LIDCOMBE 2-36 CHURCH STREET	Scale A1@1:200 A3@1:400	Drawing Number A-DA-LC-2103-B1-EAST		
						Drawing Title BASEMENT 1 PLAN (EAST)	Revision 32			
						Date 28/10/2019	0 1 2 10			



1 2-36 CHURCH STREET - GROUND FLOOR PLAN (EAST)
2105 1:200@A1

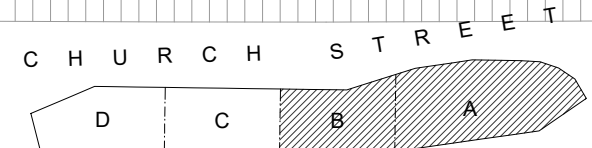

Architect:
Cox Architecture
PO Box Q193, Sydney NSW 1230
Level 6, 155 Clarence Street, Sydney NSW 2000 Australia
T + 61 2 9267 9599 F + 61 2 9264 5844
www.coxarchitecture.com.au



Cox Architecture Pty Ltd ACN 002 535 891

Nominated Architects
Russell Lee no. 6367
Joe Agius no. 6491

Client



Rev	Description	By	Date
32	ISSUE FOR D.A.	FM	28/10/2019

Project LIDCOMBE 2-36 CHURCH STREET

Scale
A1@1:200
A3@1:400


Drawing Number
A-DA-LC-2105-GF-EAST

Drawing Title
GROUND FLOOR PLAN (EAST)


Revision
32

Date
28/10/2019

0 1 2 10

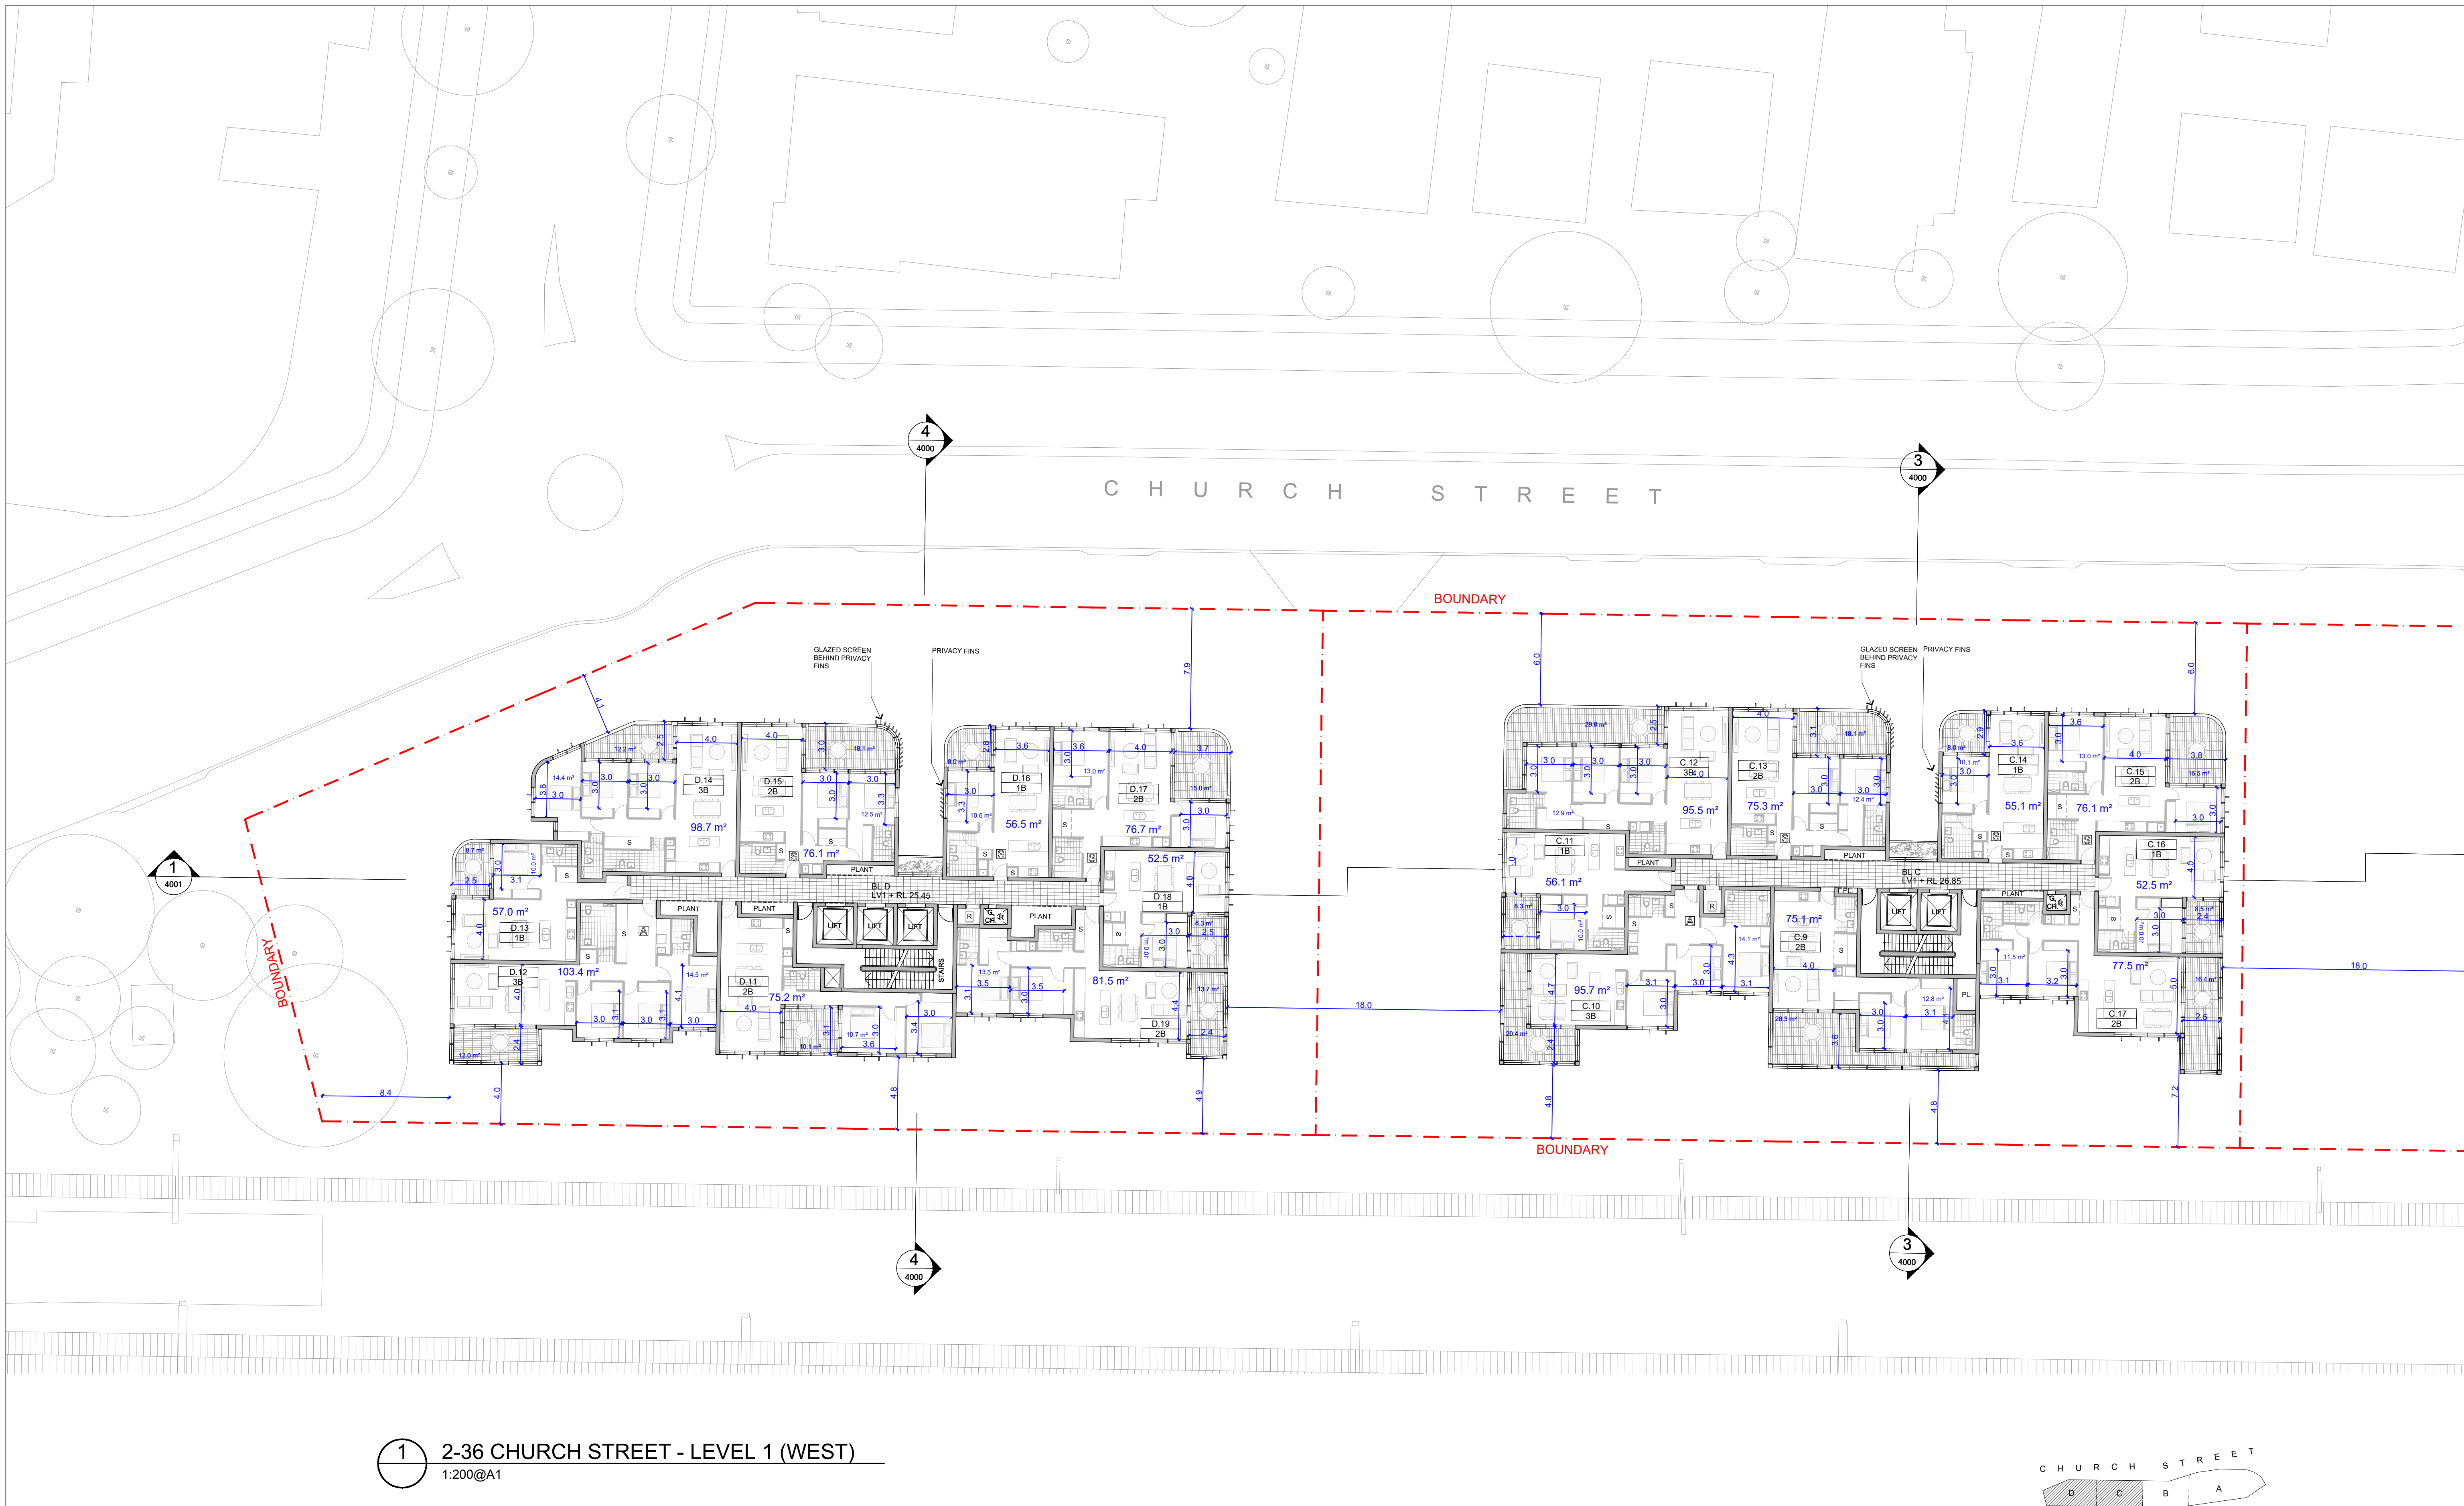

1 2-36 CHURCH STREET - LEVEL 1 (WEST)
1:200@A1

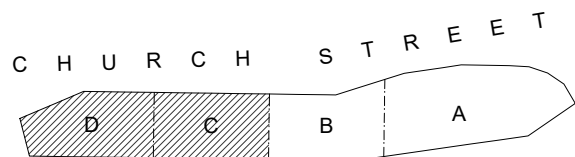

Architect:
Cox Architecture
PO Box Q193, Sydney NSW 1230
Level 6, 155 Clarence Street, Sydney NSW 2000 Australia
T + 61 2 9267 9599 F + 61 2 9264 5844
www.coxarchitecture.com.au

COX
Cox Architecture Pty Ltd ACN 002 535 891

Nominated Architects
Russell Lee no. 6367
Joe Agius no. 6491

Client



Rev	Description	By	Date
32	ISSUE FOR D.A.	FM	28/10/2019


Project LIDCOMBE 2-36 CHURCH STREET

Scale
A1@1:200
A3@1:400


Drawing Number
A-DA-LC-2106-LV1-WEST

Drawing Title
LEVEL 1 FLOOR PLAN (WEST)


0 1 2 10

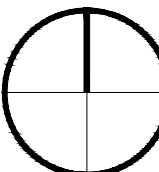

Revision
32
Date
28/10/2019

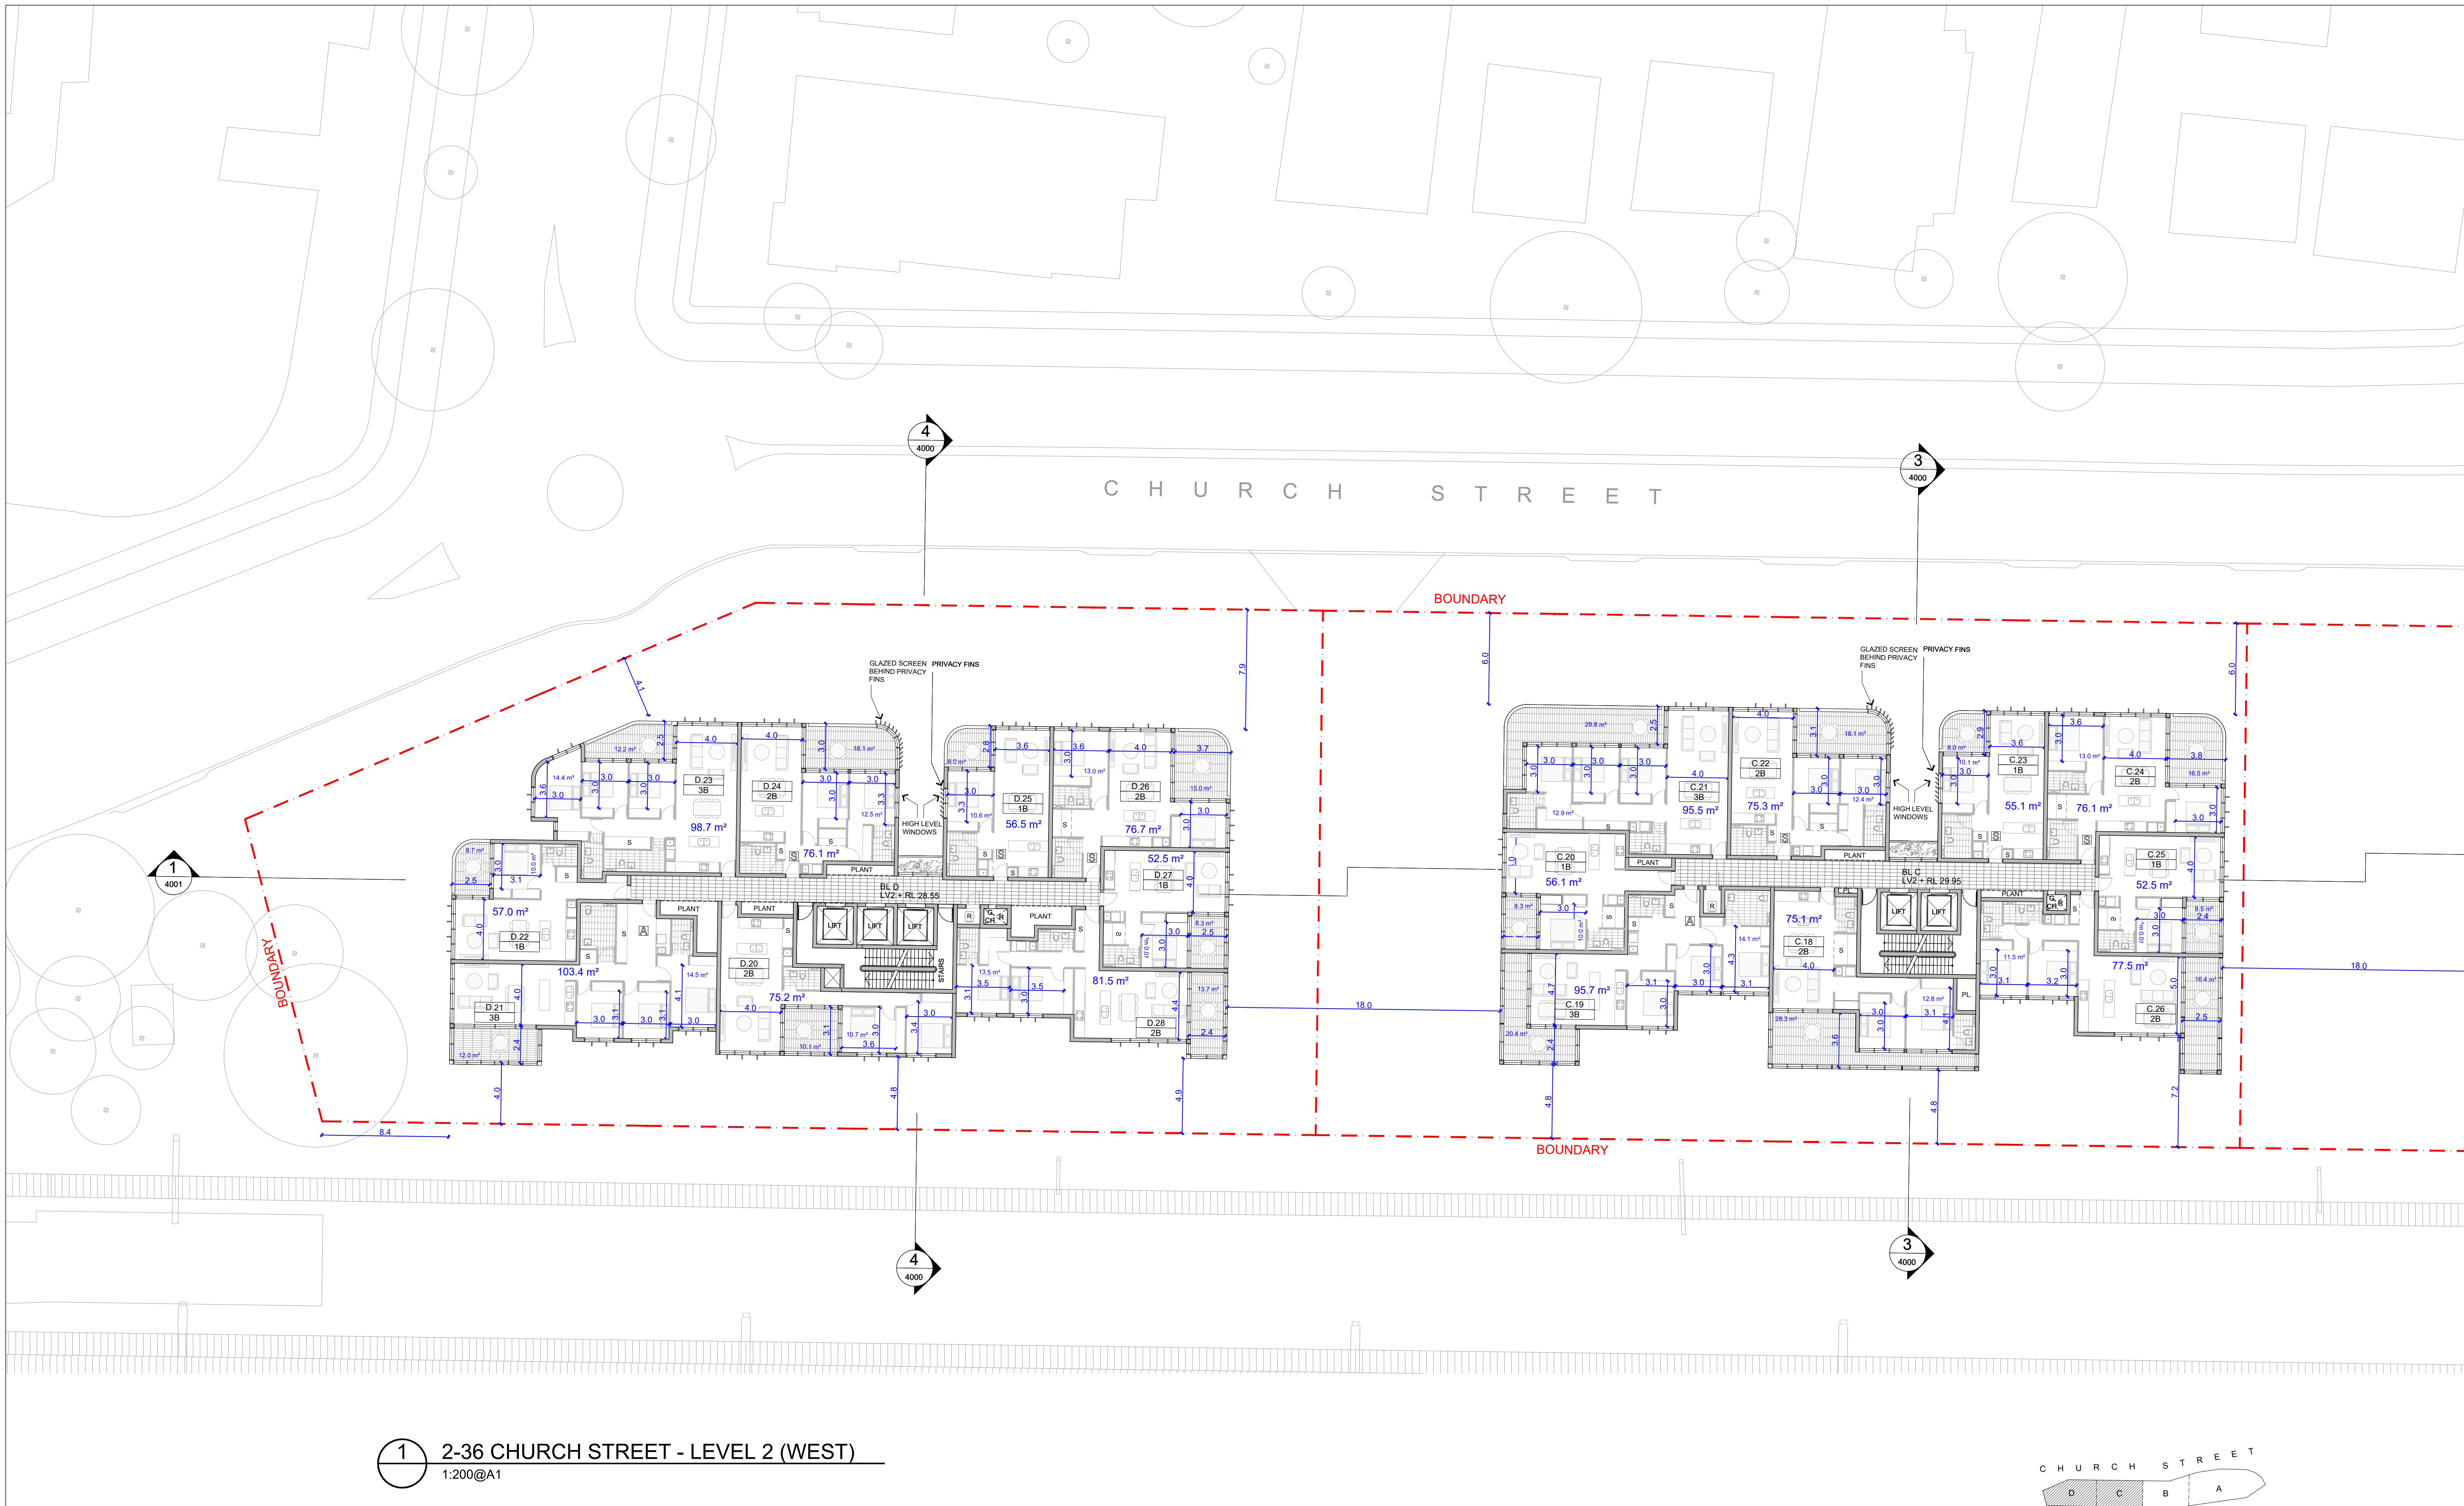

1 2-36 CHURCH STREET - LEVEL 2 (WEST)
1:200@A1

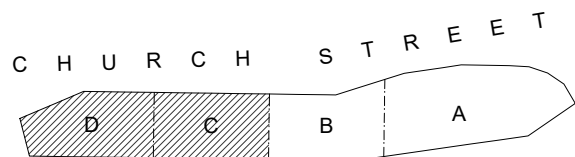

Architect:
Cox Architecture
PO Box Q193, Sydney NSW 1230
Level 6, 155 Clarence Street, Sydney NSW 2000 Australia
T + 61 2 9267 9599 F + 61 2 9264 5844
www.coxarchitecture.com.au

COX
Cox Architecture Pty Ltd ACN 002 535 891

Nominated Architects
Russell Lee no. 6367
Joe Agius no. 6491

Client



Rev	Description	By	Date
32	ISSUE FOR D.A.	FM	28/10/2019


Project LIDCOMBE 2-36 CHURCH STREET

Scale
A1@1:200
A3@1:400


Drawing Number
A-DA-LC-2108-LV2-WEST

Drawing Title
LEVEL 2 FLOOR PLAN (WEST)


0 1 2 10

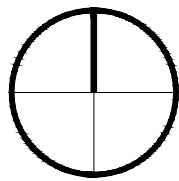

Revision
32
Date
28/10/2019

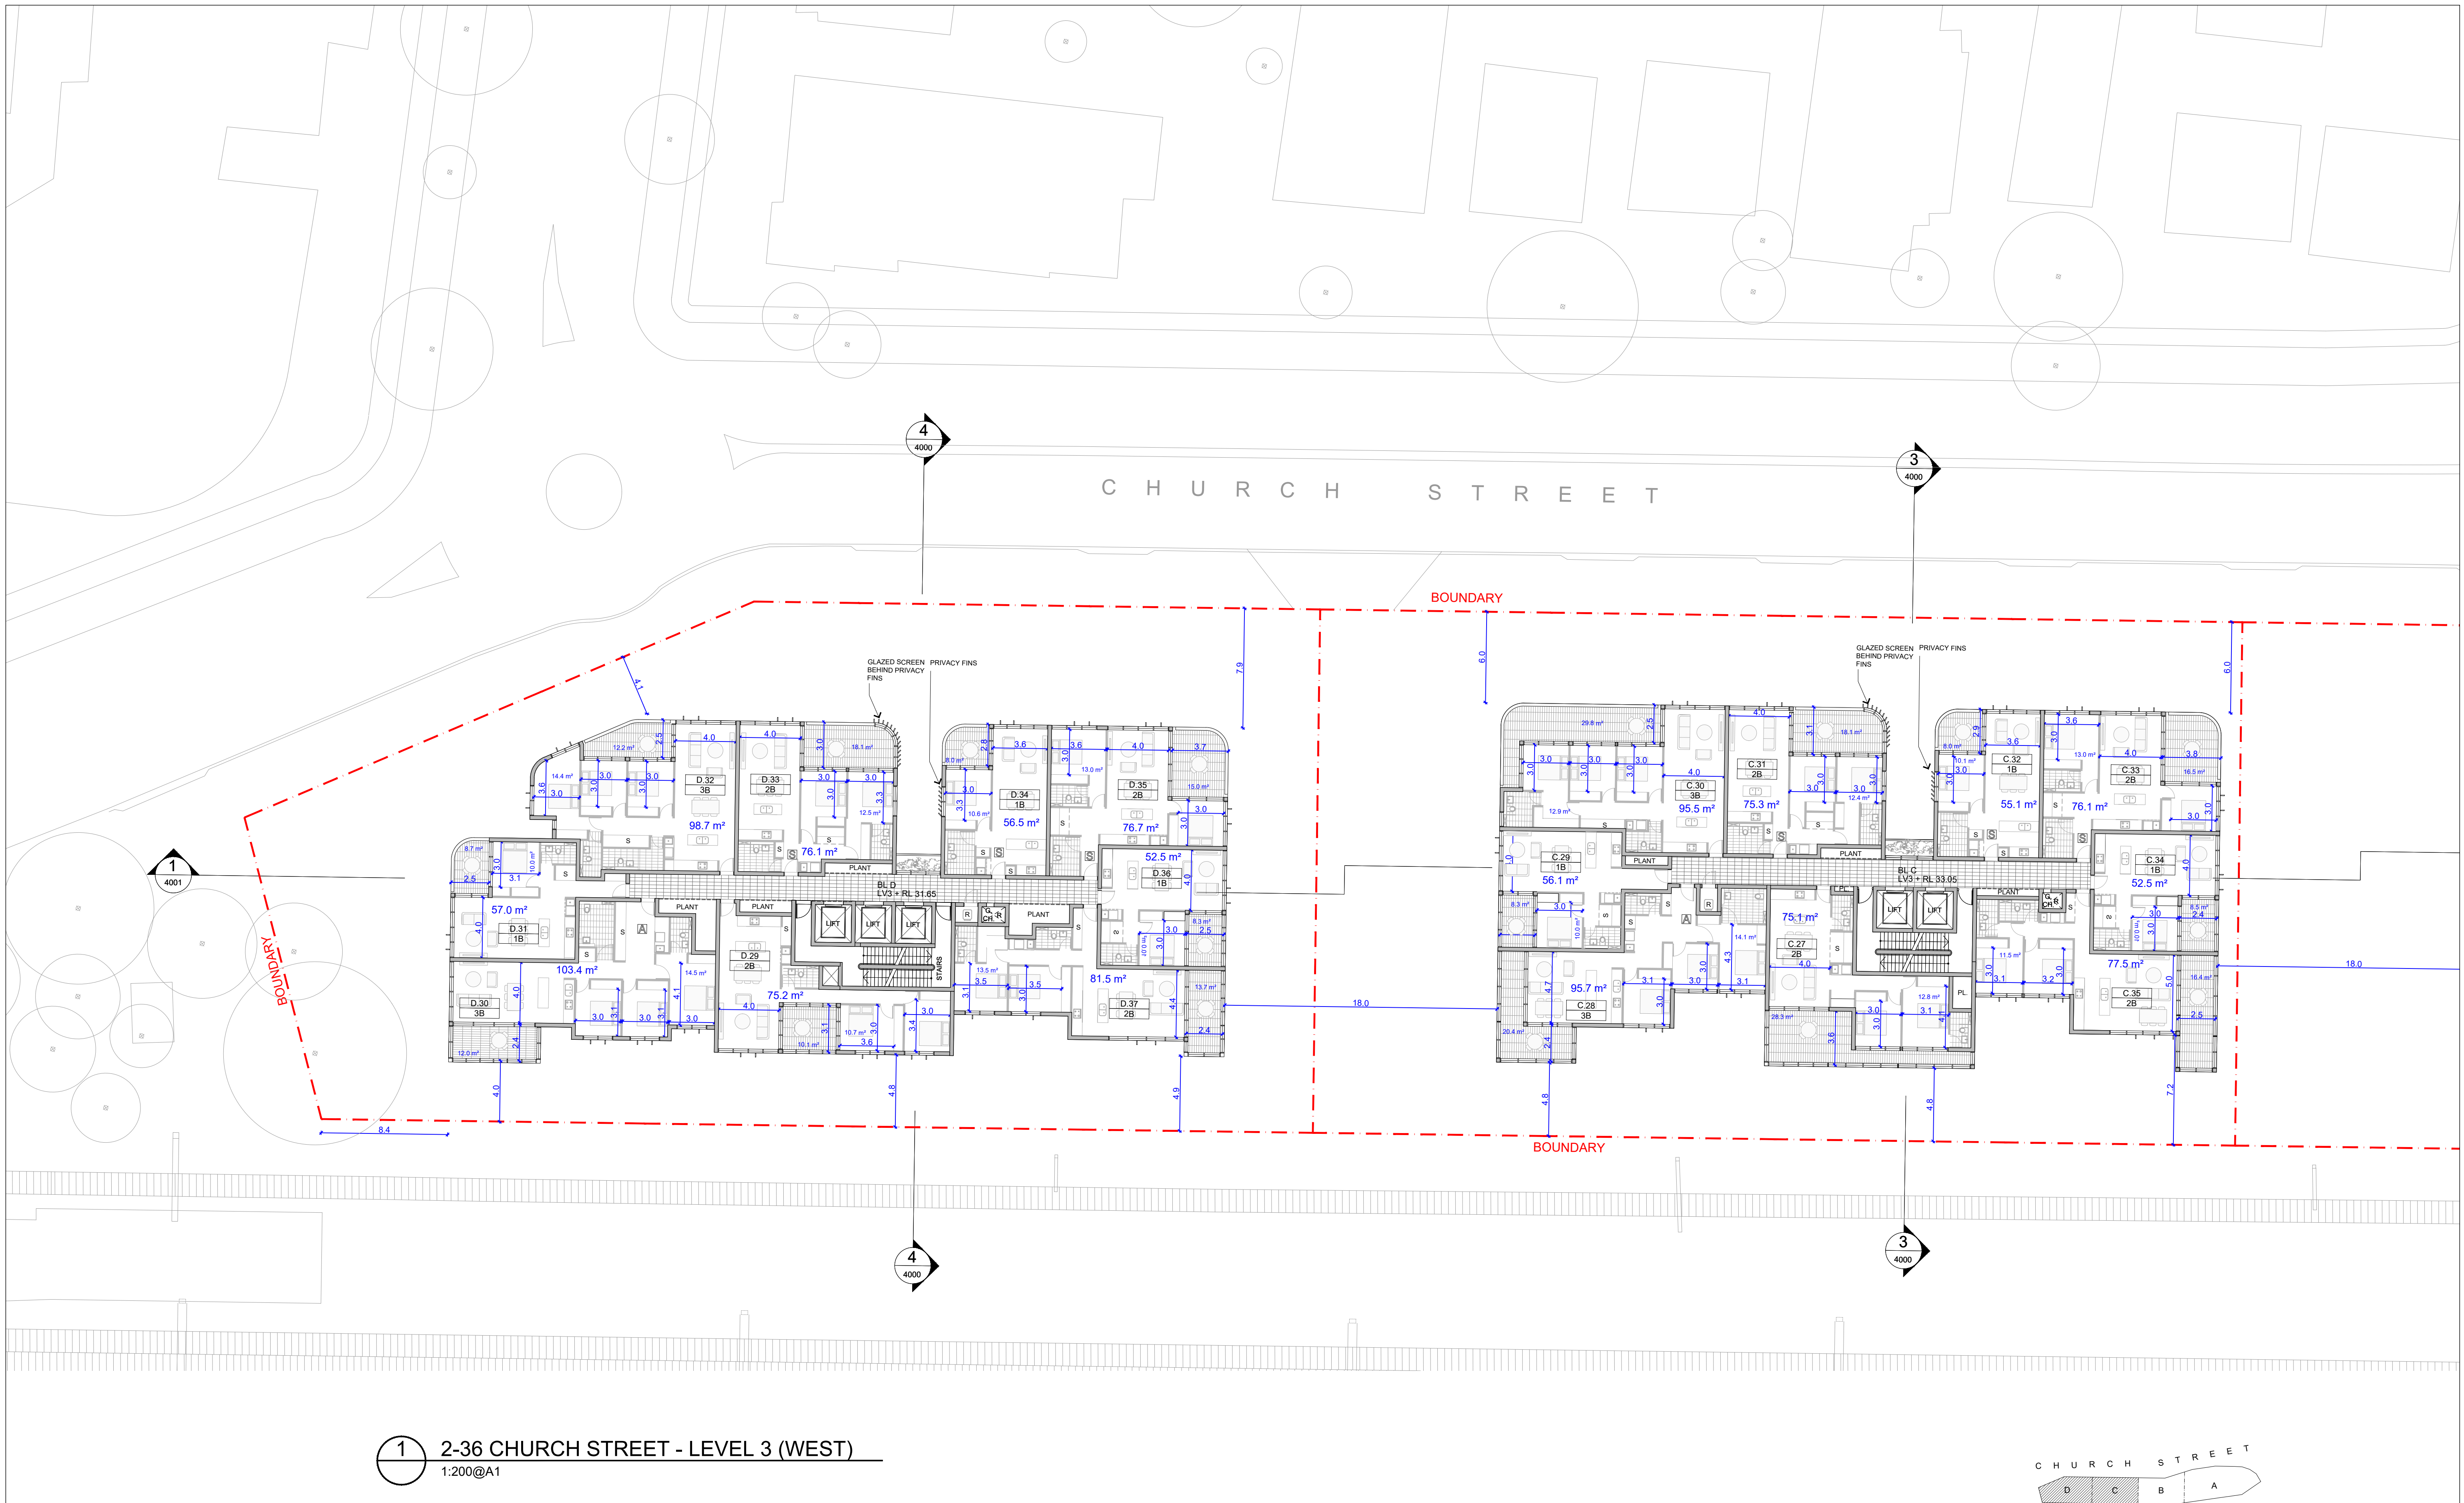

1 2-36 CHURCH STREET - LEVEL 3 (WEST)
1:200@A1

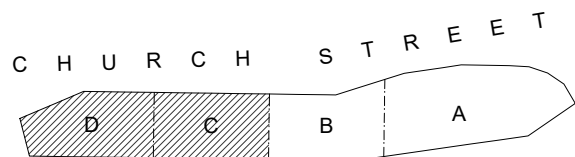

Architect:
Cox Architecture
PO Box Q193, Sydney NSW 1230
Level 6, 155 Clarence Street, Sydney NSW 2000 Australia
T + 61 2 9267 9599 F + 61 2 9264 5844
www.coxarchitecture.com.au

COX
Cox Architecture Pty Ltd ACN 002 535 891

Nominated Architects
Russell Lee no. 6367
Joe Agius no. 6491

Client



Rev	Description	By	Date
32	ISSUE FOR D.A.	FM	28/10/2019

Project LIDCOMBE 2-36 CHURCH STREET

Scale
A1@1:200
A3@1:400

Drawing Number
A-DA-LC-2110-LV3-WEST


Drawing Title
LEVEL 3 FLOOR PLAN (WEST)

Revision
32


Date
28/10/2019

0 1 2 10



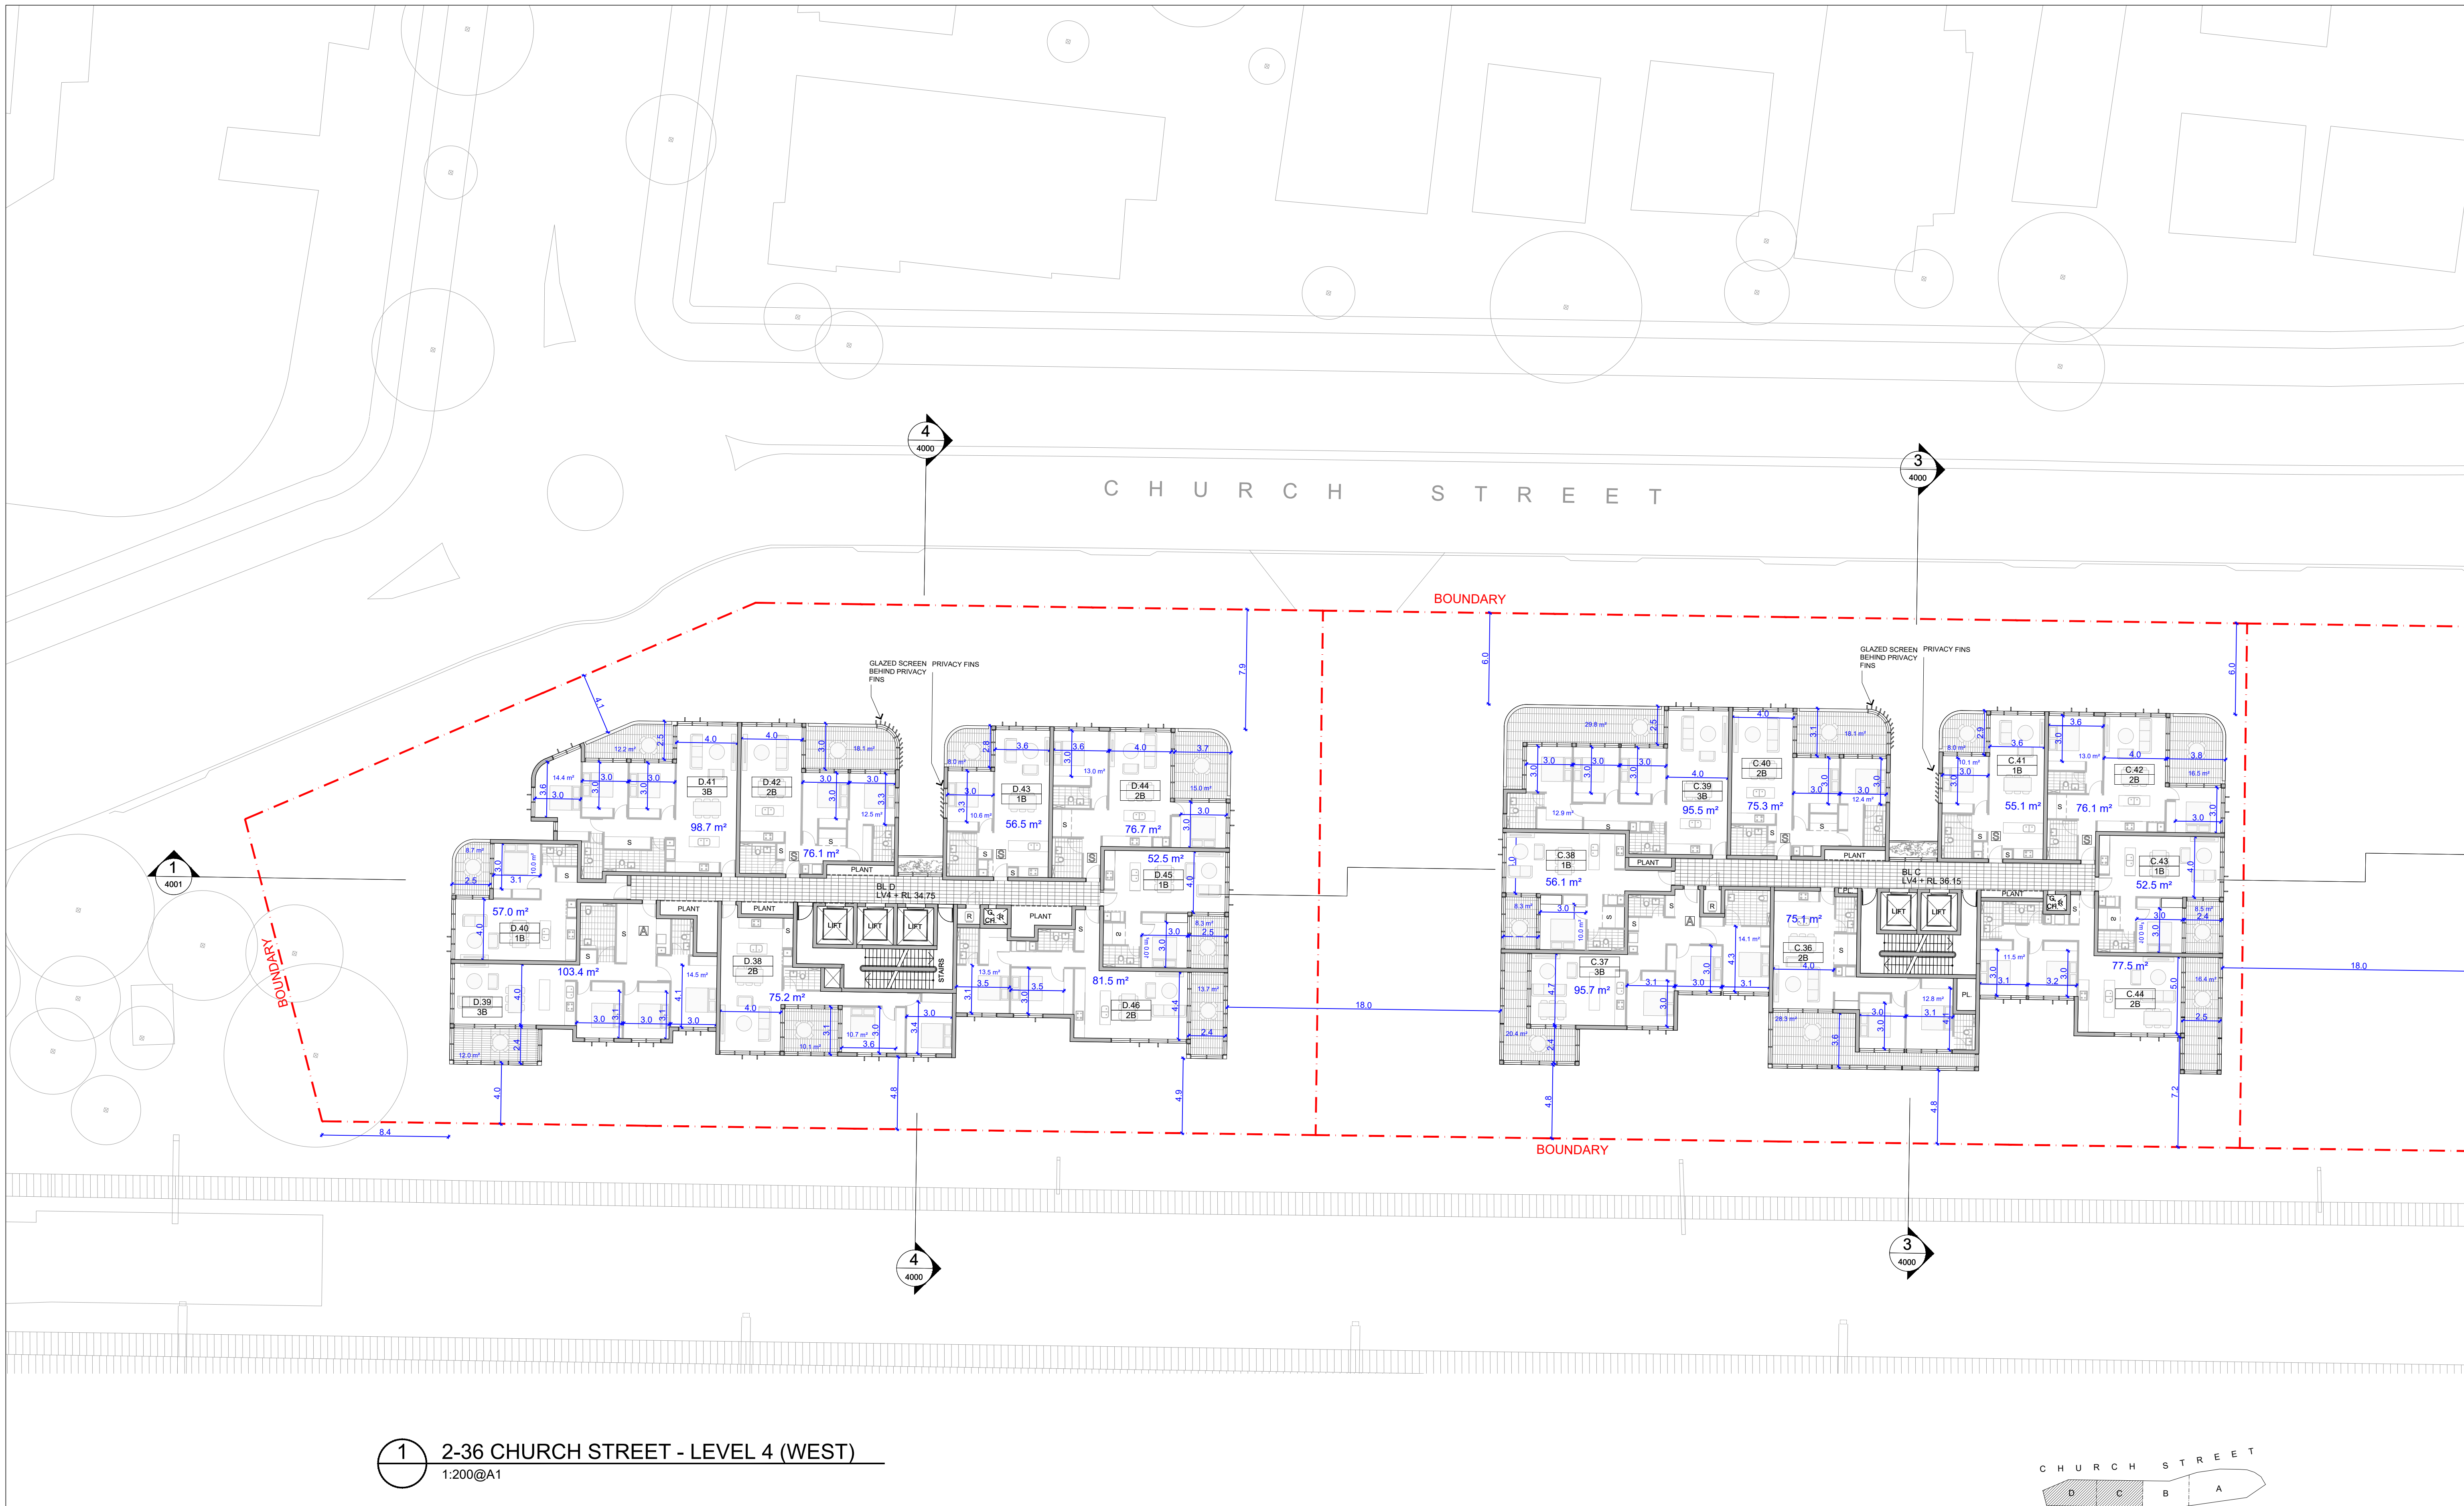

1 2-36 CHURCH STREET - LEVEL 4 (WEST)
1:200@A1

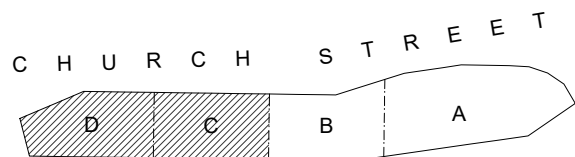

Architect:
Cox Architecture
PO Box Q193, Sydney NSW 1230
Level 6, 155 Clarence Street, Sydney NSW 2000 Australia
T + 61 2 9267 9599 F + 61 2 9264 5844
www.coxarchitecture.com.au

COX
Cox Architecture Pty Ltd ACN 002 535 891

Nominated Architects
Russell Lee no. 6367
Joe Agius no. 6491

Client



Rev	Description	By	Date
32	ISSUE FOR D.A.	FM	28/10/2019


Project LIDCOMBE 2-36 CHURCH STREET

Scale
A1@1:200
A3@1:400

Drawing Number
A-DA-LC-2112-LV4-WEST

Drawing Title
LEVEL 4 FLOOR PLAN (WEST)

0 1 2 10

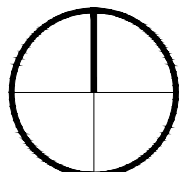

Revision
32
Date
28/10/2019



Architect:
Cox Architecture
PO Box Q193, Sydney NSW 1230
Level 6, 155 Clarence Street, Sydney NSW 2000 Australia
T + 61 2 9267 9599 F + 61 2 9264 5844
www.coxarchitecture.com.au

COX

Cox Architecture Pty Ltd ACN 002 535 891

Nominated Architects
Russell Lee no. 6367
Joe Agius no. 6491


Client

Billbergia
creating communities®


Rev	Description	By	Date
32	ISSUE FOR D.A.	FM	28/10/2019

Project	LIDCOMBE 2-36 CHURCH STREET	Scale	A1@1:200 A3@1:400	Drawing Number	A-DA-LC-2113-LV4-EAST
Drawing Title	LEVEL 4 FLOOR PLAN (EAST)	Revision	32	Date	28/10/2019

0 1 2 10

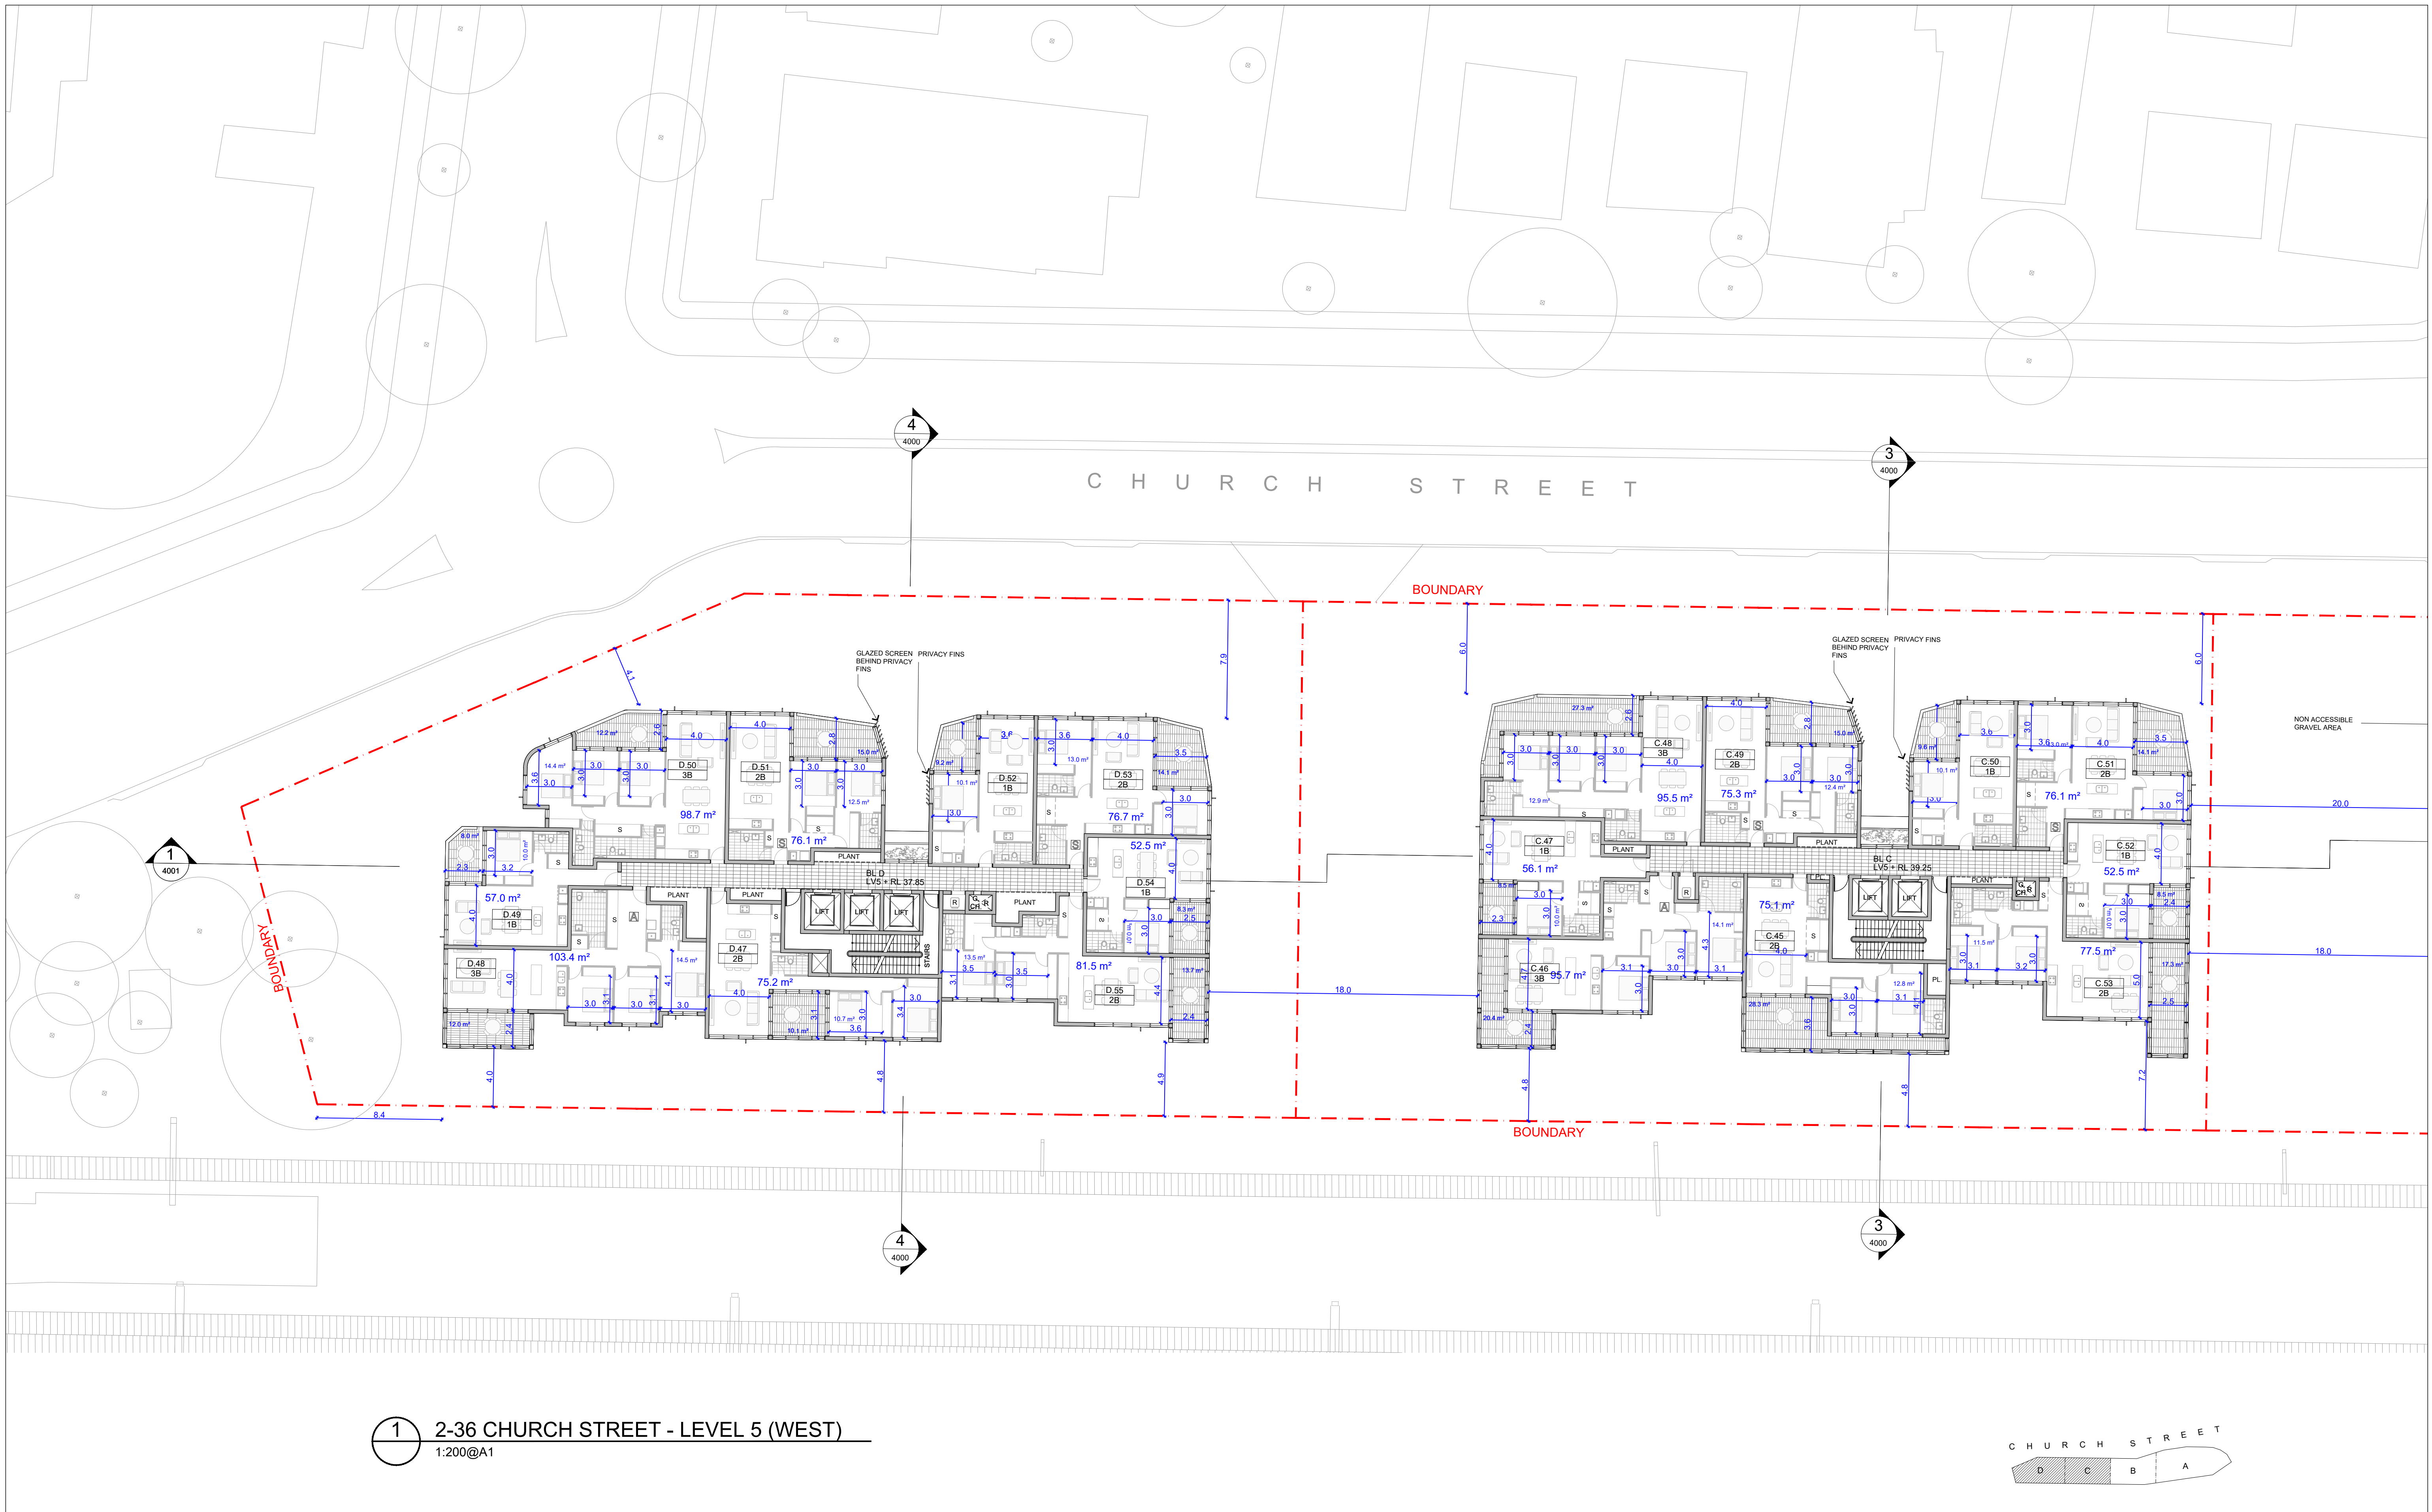

1 2-36 CHURCH STREET - LEVEL 5 (WEST)
1:200@A1

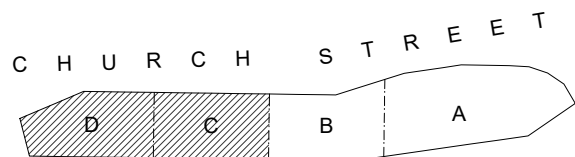

Architect:
Cox Architecture
PO Box Q193, Sydney NSW 1230
Level 6, 155 Clarence Street, Sydney NSW 2000 Australia
T + 61 2 9267 9599 F + 61 2 9264 5844
www.coxarchitecture.com.au

COX
Cox Architecture Pty Ltd ACN 002 535 891

Nominated Architects
Russell Lee no. 6367
Joe Agius no. 6491

Client



Rev	Description	By	Date
32	ISSUE FOR D.A.	FM	28/10/2019


Project LIDCOMBE 2-36 CHURCH STREET

Scale
A1@1:200
A3@1:400


Drawing Number
A-DA-LC-2114-LV5-WEST

Drawing Title
LEVEL 5 FLOOR PLAN (WEST)


0 1 2 10

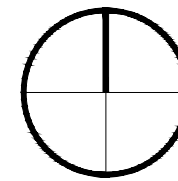

Revision
32
Date
28/10/2019

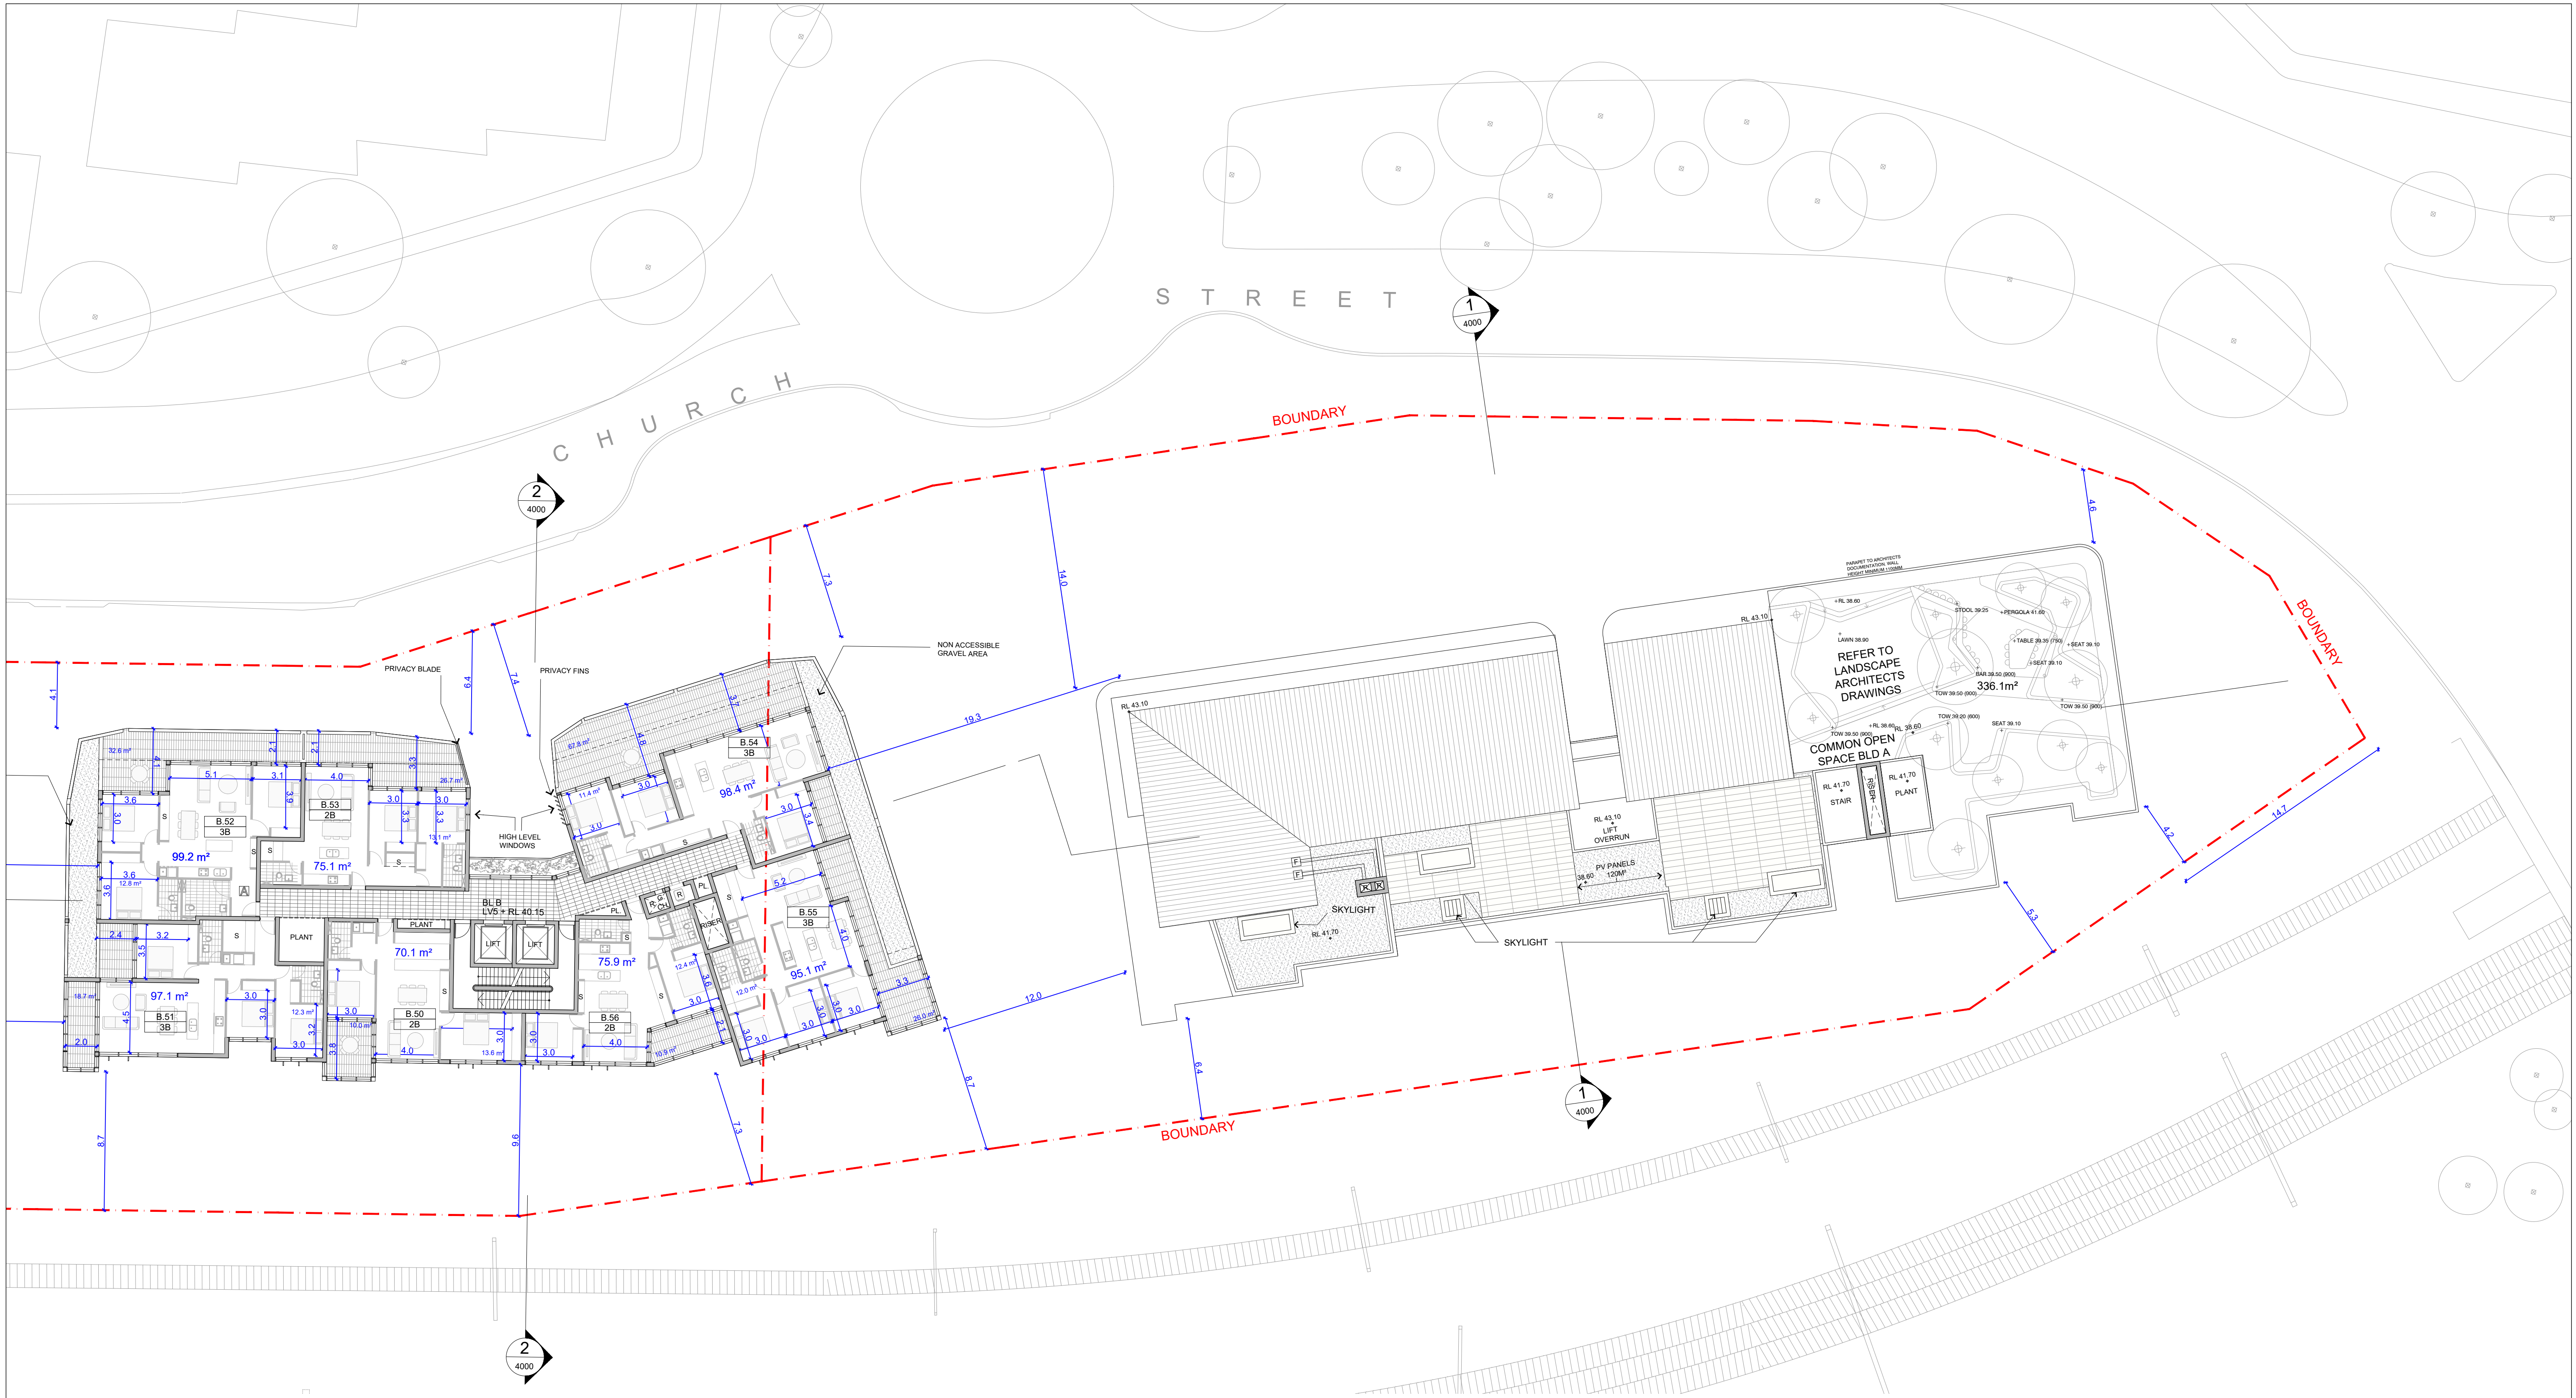

1 2-36 CHURCH STREET - LEVEL 5 (EAST)
1:200@A1

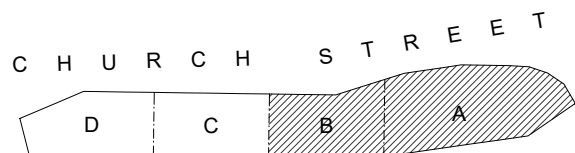

Architect:
Cox Architecture
PO Box Q193, Sydney NSW 1230
Level 6, 155 Clarence Street, Sydney NSW 2000 Australia
T + 61 2 9267 9599 F + 61 2 9264 5844
www.coxarchitecture.com.au

Nominated Architects
Russell Lee no. 6367
Joe Agius no. 6491

Client
Billbergia
creating communities®

Rev	Description	By	Date
32	ISSUE FOR D.A.	FM	28/10/2019

Project **LIDCOMBE 2-36 CHURCH STREET**

Drawing Title
LEVEL 5 FLOOR PLAN (EAST)


Scale
A1@1:200
A3@1:400

Drawing Number
A-DA-LC-2115-LV5-EAST


Revision
32

Date
28/10/2019

0 1 2 10

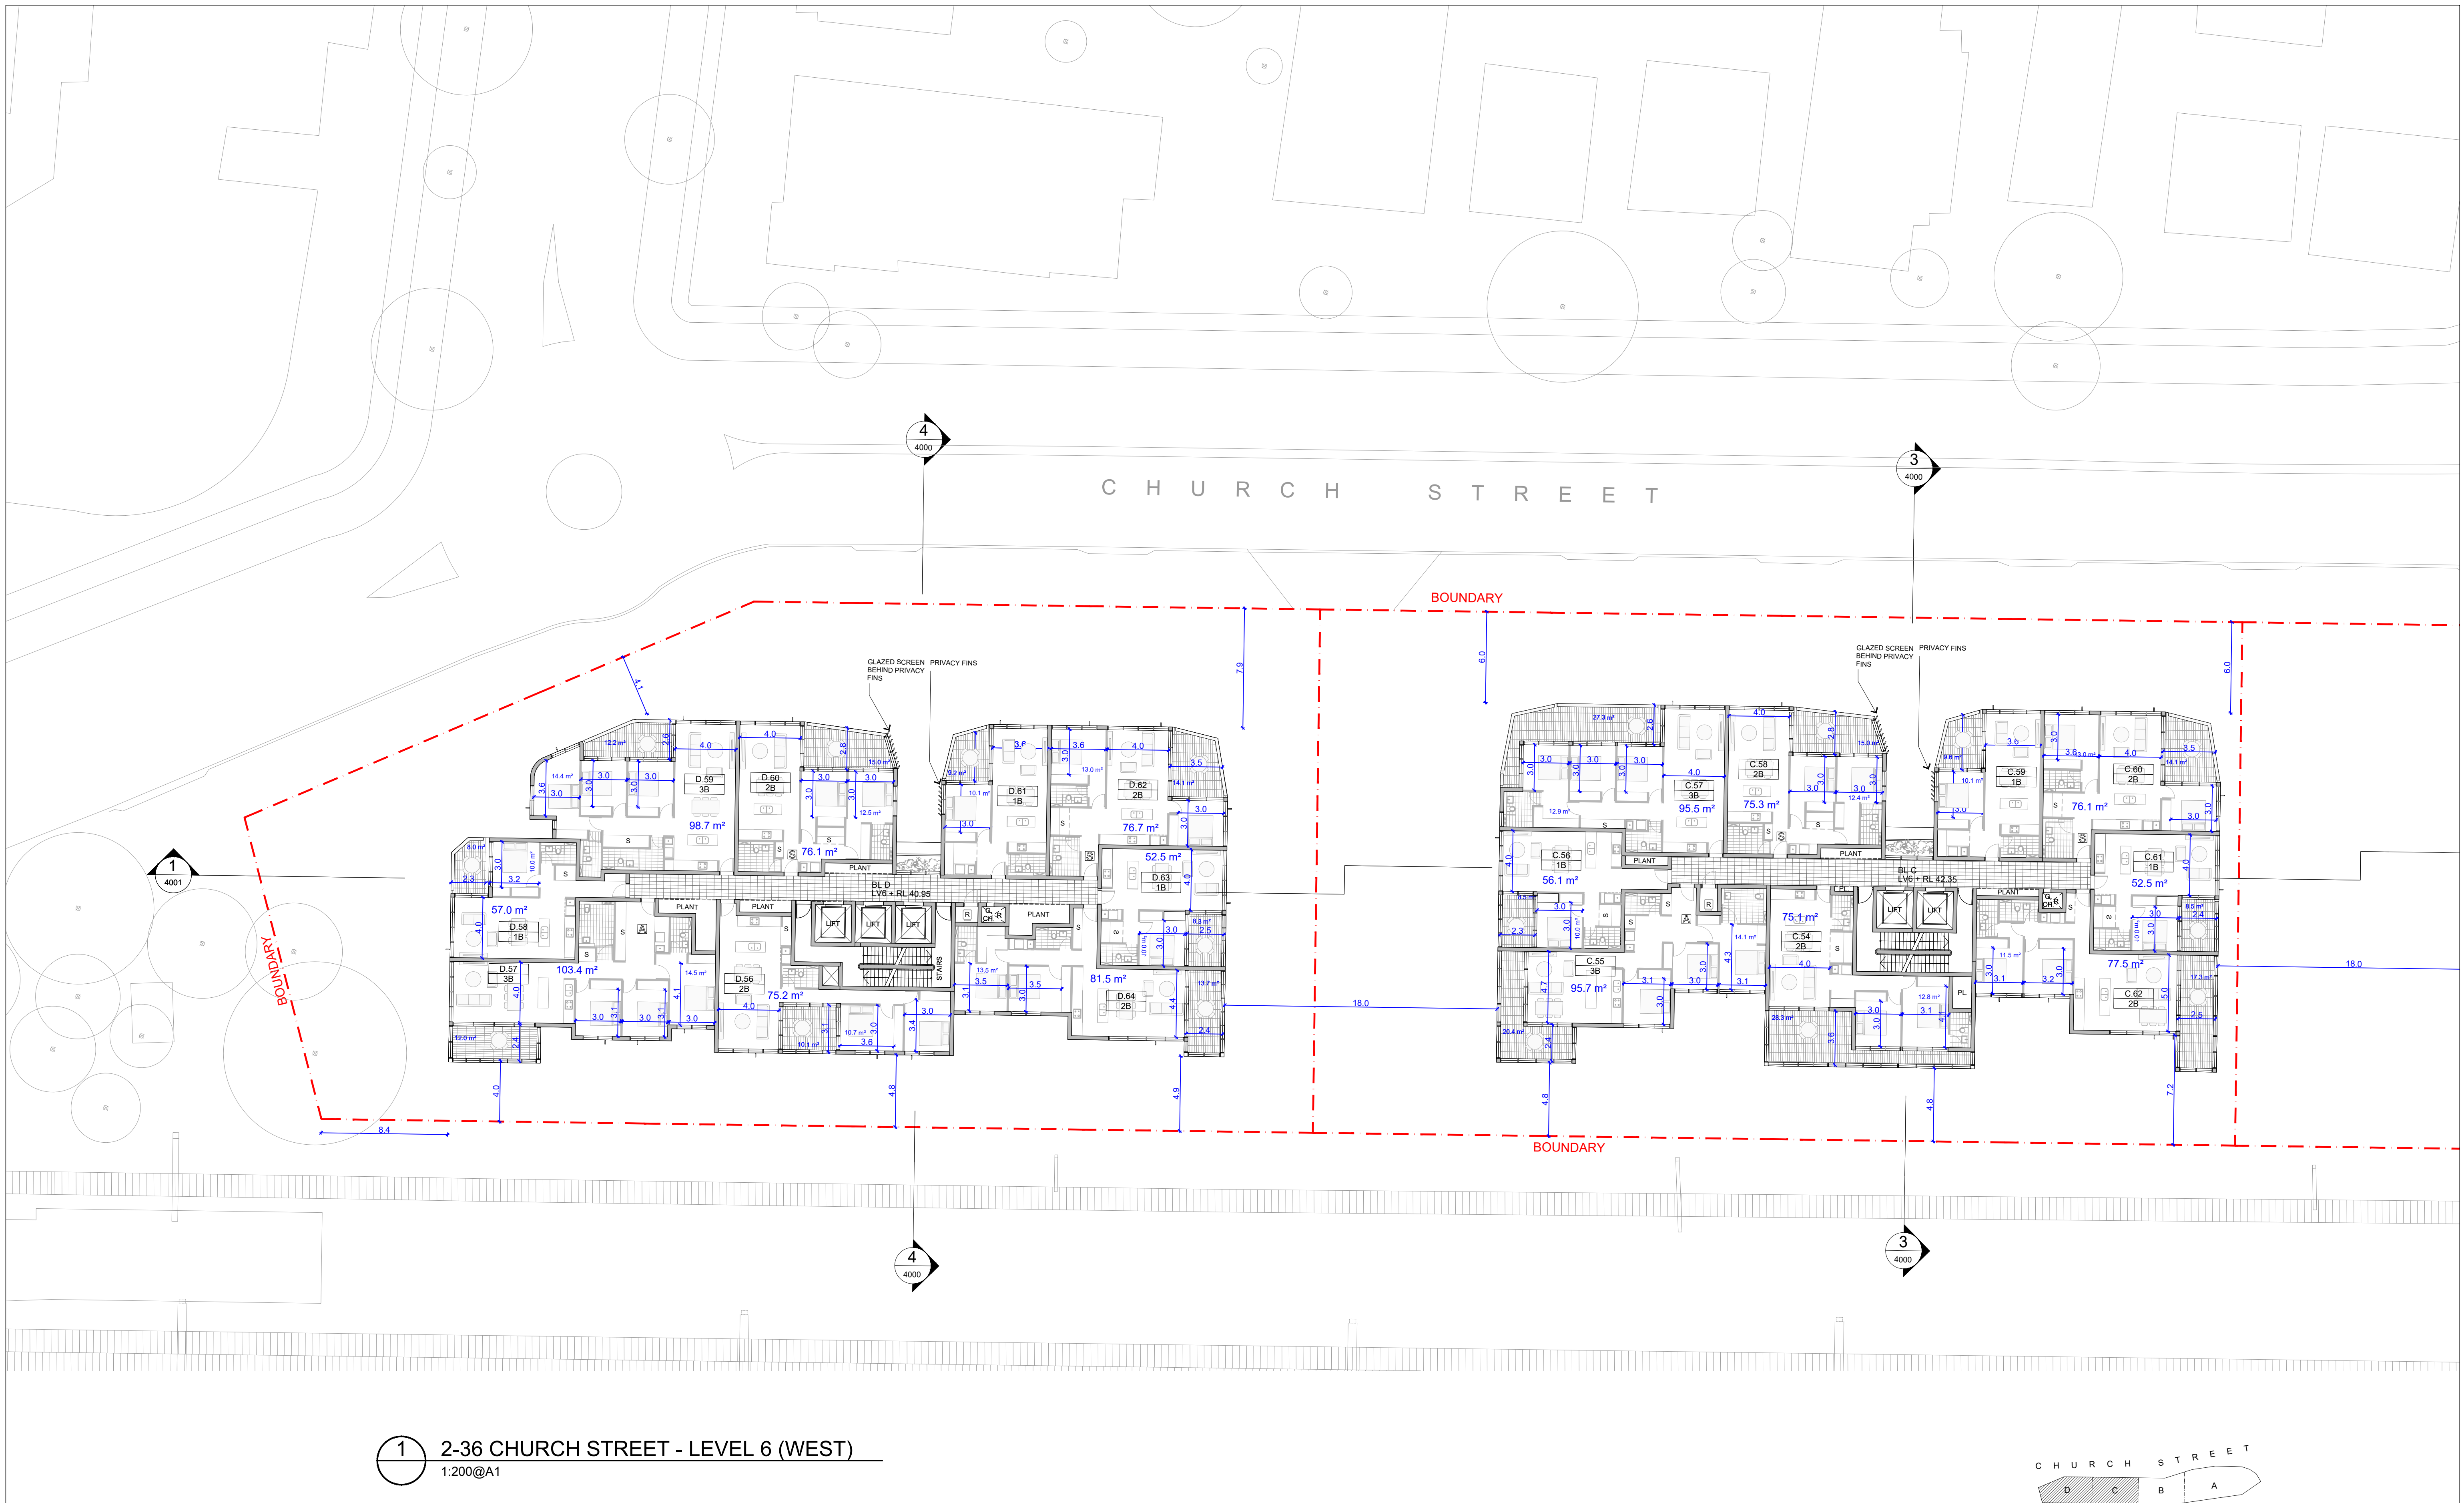

1 2-36 CHURCH STREET - LEVEL 6 (WEST)
1:200@A1

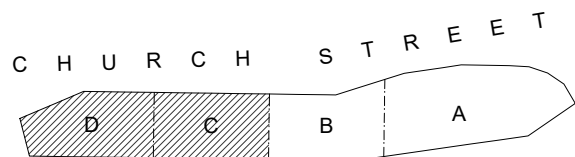

Architect:
Cox Architecture
PO Box Q193, Sydney NSW 1230
Level 6, 155 Clarence Street, Sydney NSW 2000 Australia
T + 61 2 9267 9599 F + 61 2 9264 5844
www.coxarchitecture.com.au

COX

Cox Architecture Pty Ltd ACN 002 535 891

Nominated Architects
Russell Lee no. 6367
Joe Agius no. 6491

Client



Rev	Description	By	Date
32	ISSUE FOR D.A.	FM	28/10/2019


Project LIDCOMBE 2-36 CHURCH STREET

Scale
A1@1:200
A3@1:400

Drawing Number
A-DA-LC-2116-LV6-WEST

Drawing Title
LEVEL 6 FLOOR PLAN (WEST)

0 1 2 10

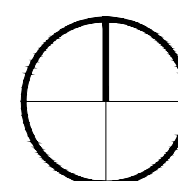



Revision
32
Date
28/10/2019




C H U R C H S T R E E T



D C B A

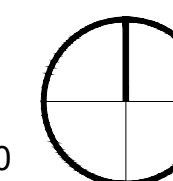


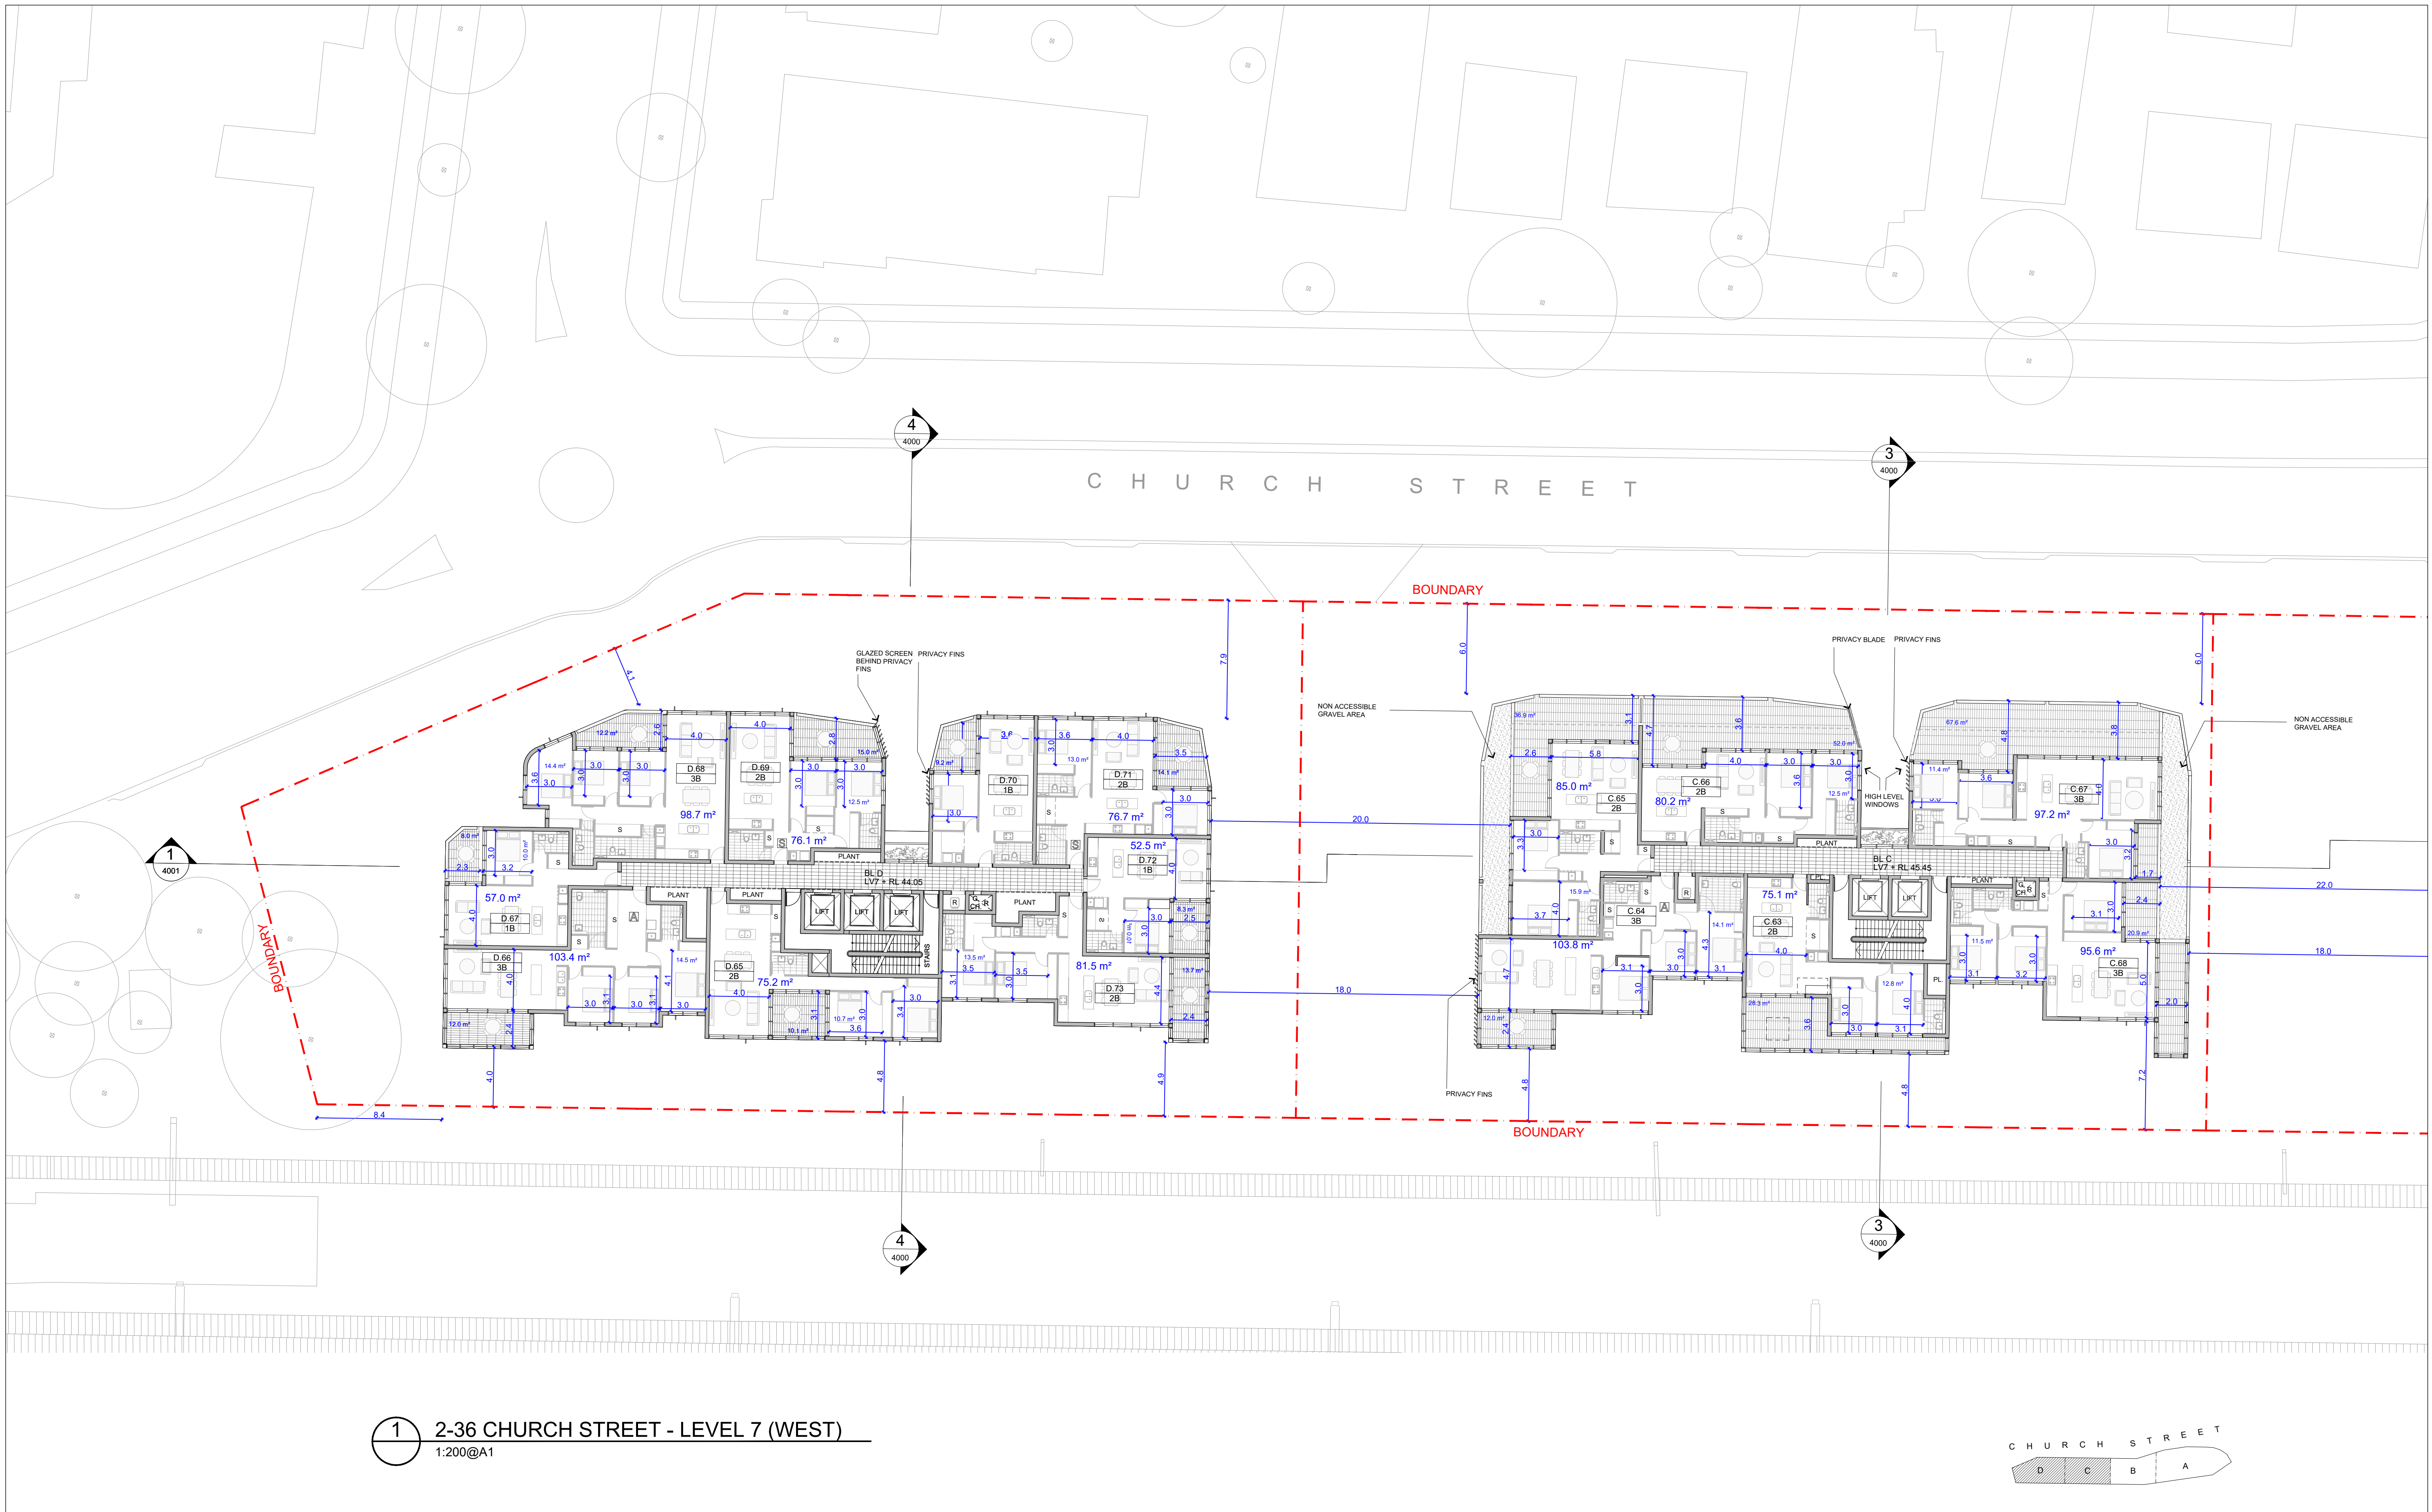


Architect: Cox Architecture PO Box Q193, Sydney NSW 1230 Level 6, 155 Clarence Street, Sydney NSW 2000 Australia T + 61 2 9267 9599 F + 61 2 9264 5844 www.coxarchitecture.com.au		 Billbergia creating communities®	Rev	Description	By	Date	Project LIDCOMBE 2-36 CHURCH STREET	Scale A1@1:200 A3@1:400	Drawing Number A-DA-LC-2118-LV7-WEST		
Nominated Architects Russell Lee no. 6367 Joe Agius no. 6491			32	ISSUE FOR D.A.	FM	28/10/2019					
Cox Architecture Pty Ltd ACN 002 535 891											
							Drawing Title LEVEL 7 FLOOR PLAN (WEST)	01210 	Revision 32		
										Date 28/10/2019	

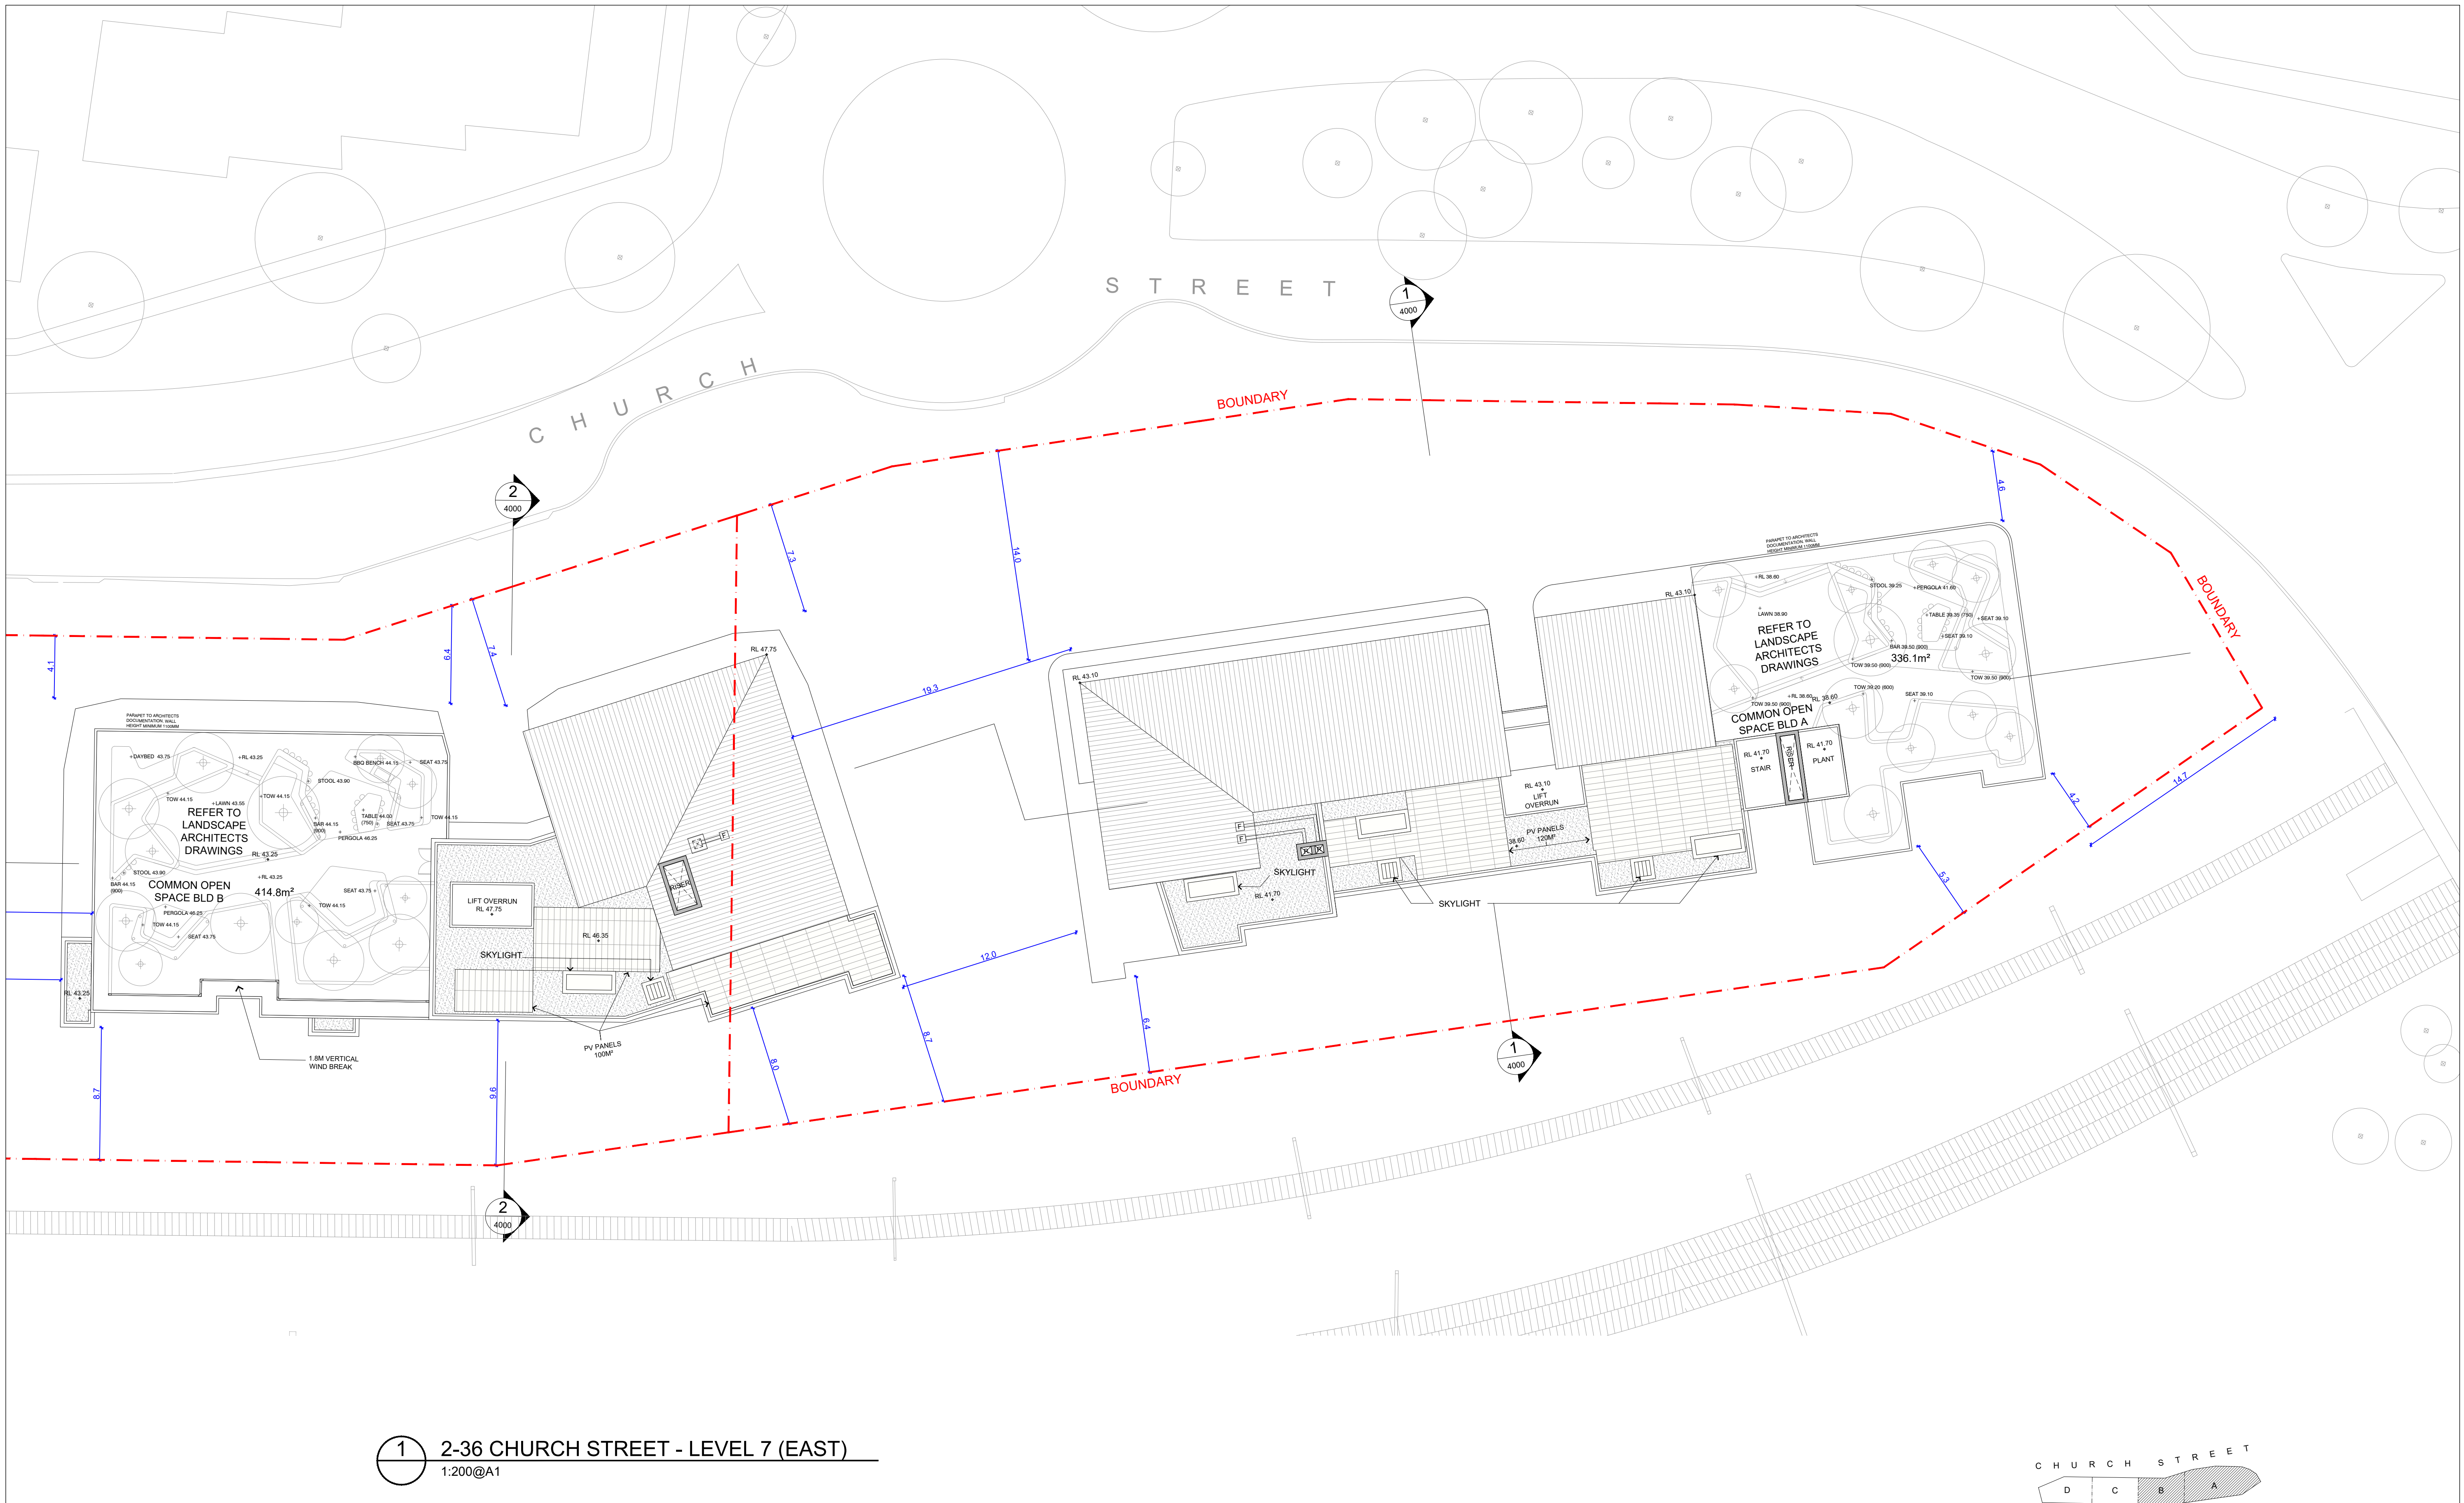

 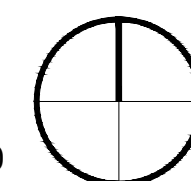Architect:		Client	Rev	Description	By	Date	Project LIDCOMBE 2-36 CHURCH STREET	Scale A1@1:200 A3@1:400	Drawing Number A-DA-LC-2119-LV7-EAST	
Cox Architecture PO Box Q193, Sydney NSW 1230 Level 6, 155 Clarence Street, Sydney NSW 2000 Australia T + 61 2 9267 9599 F + 61 2 9264 5844 www.coxarchitecture.com.au			32	ISSUE FOR D.A.	FM	28/10/2019				
 Cox Architecture Pty Ltd ACN 002 535 891		 Billbergia creating communities®					Drawing Title LEVEL 7 FLOOR PLAN (EAST)	 0 1 2 10		Revision 32
						Date 28/10/2019				

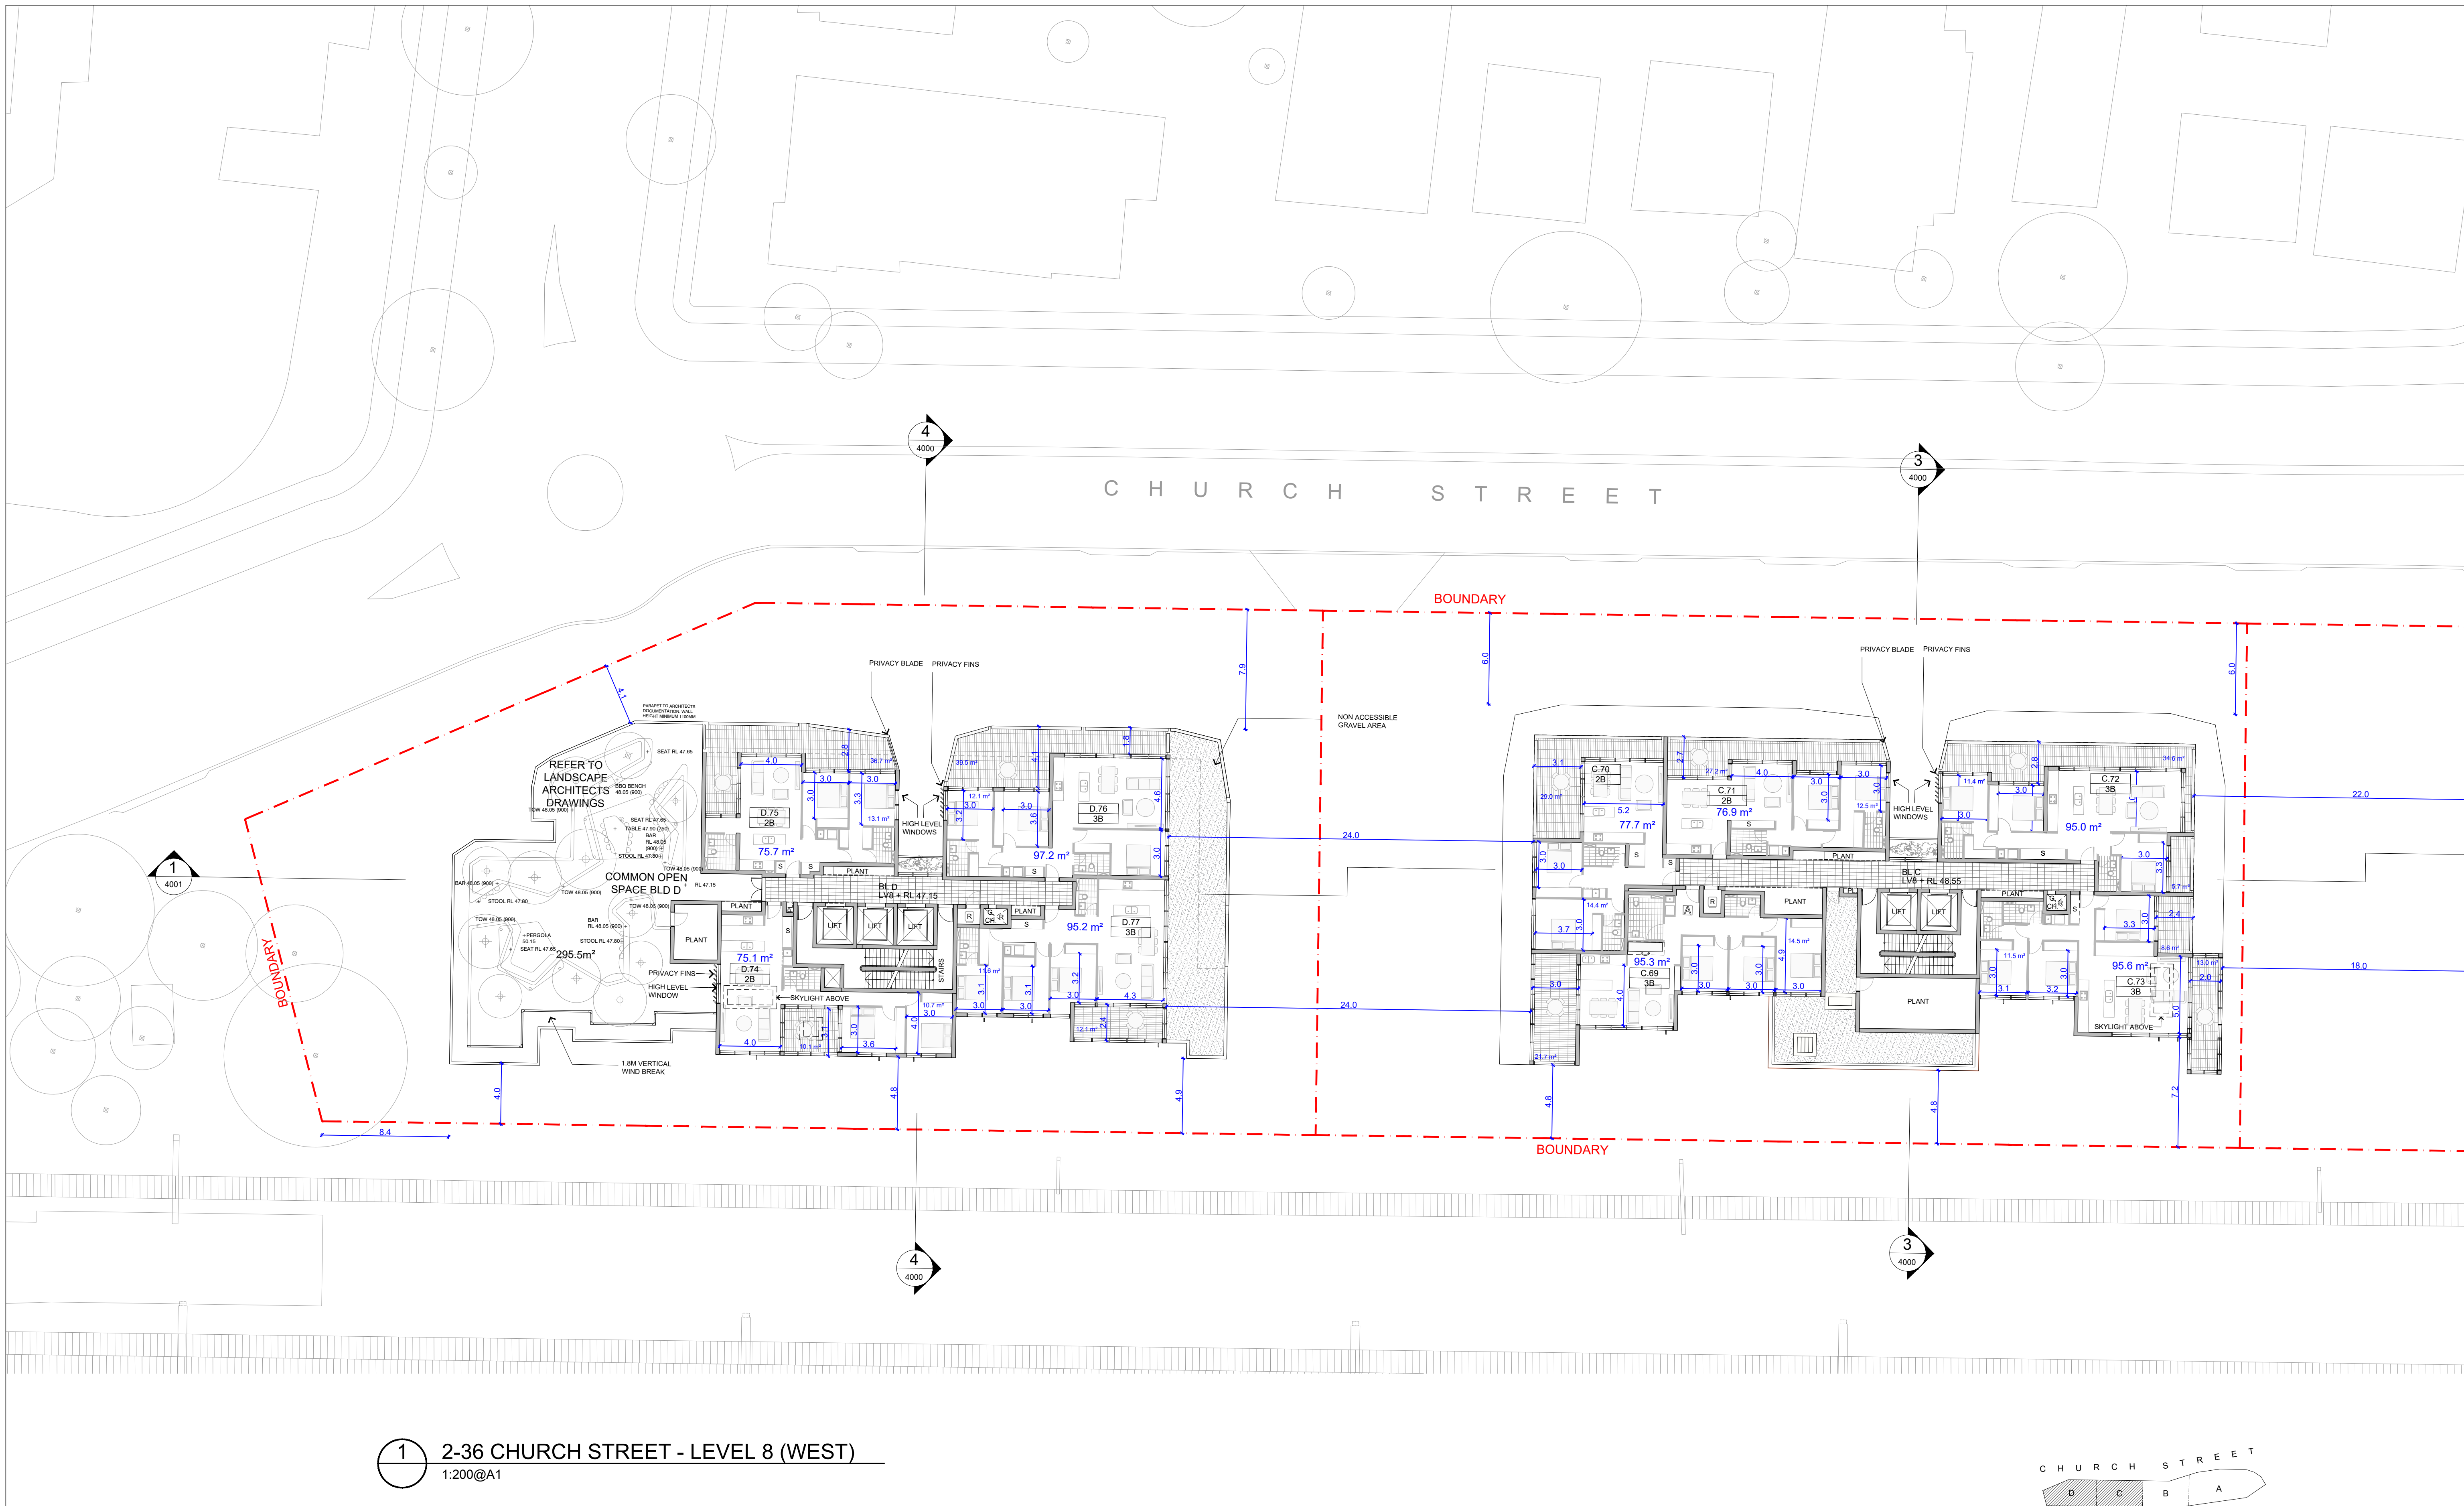

1 2-36 CHURCH STREET - LEVEL 8 (WEST)
1:200@A1

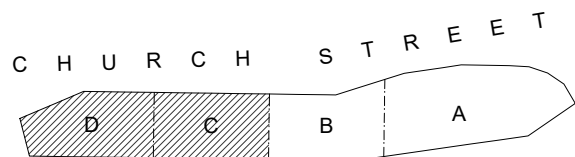

Architect:
Cox Architecture
PO Box Q193, Sydney NSW 1230
Level 6, 155 Clarence Street, Sydney NSW 2000 Australia
T + 61 2 9267 9599 F + 61 2 9264 5844
www.coxarchitecture.com.au



Nominated Architects
Russell Lee no. 6367
Joe Agius no. 6491

Client



Rev	Description	By	Date
32	ISSUE FOR D.A.	FM	28/10/2019


Project LIDCOMBE 2-36 CHURCH STREET

Scale
A1@1:200
A3@1:400

Drawing Number
A-DA-LC-2120-LV8-WEST



Drawing Title
LEVEL 8 FLOOR PLAN (WEST)


0 1 2 10

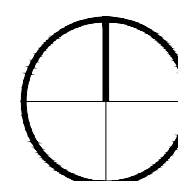

Revision
32

Date
28/10/2019

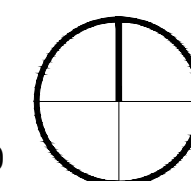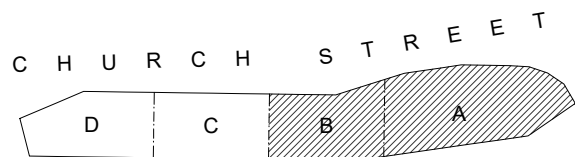

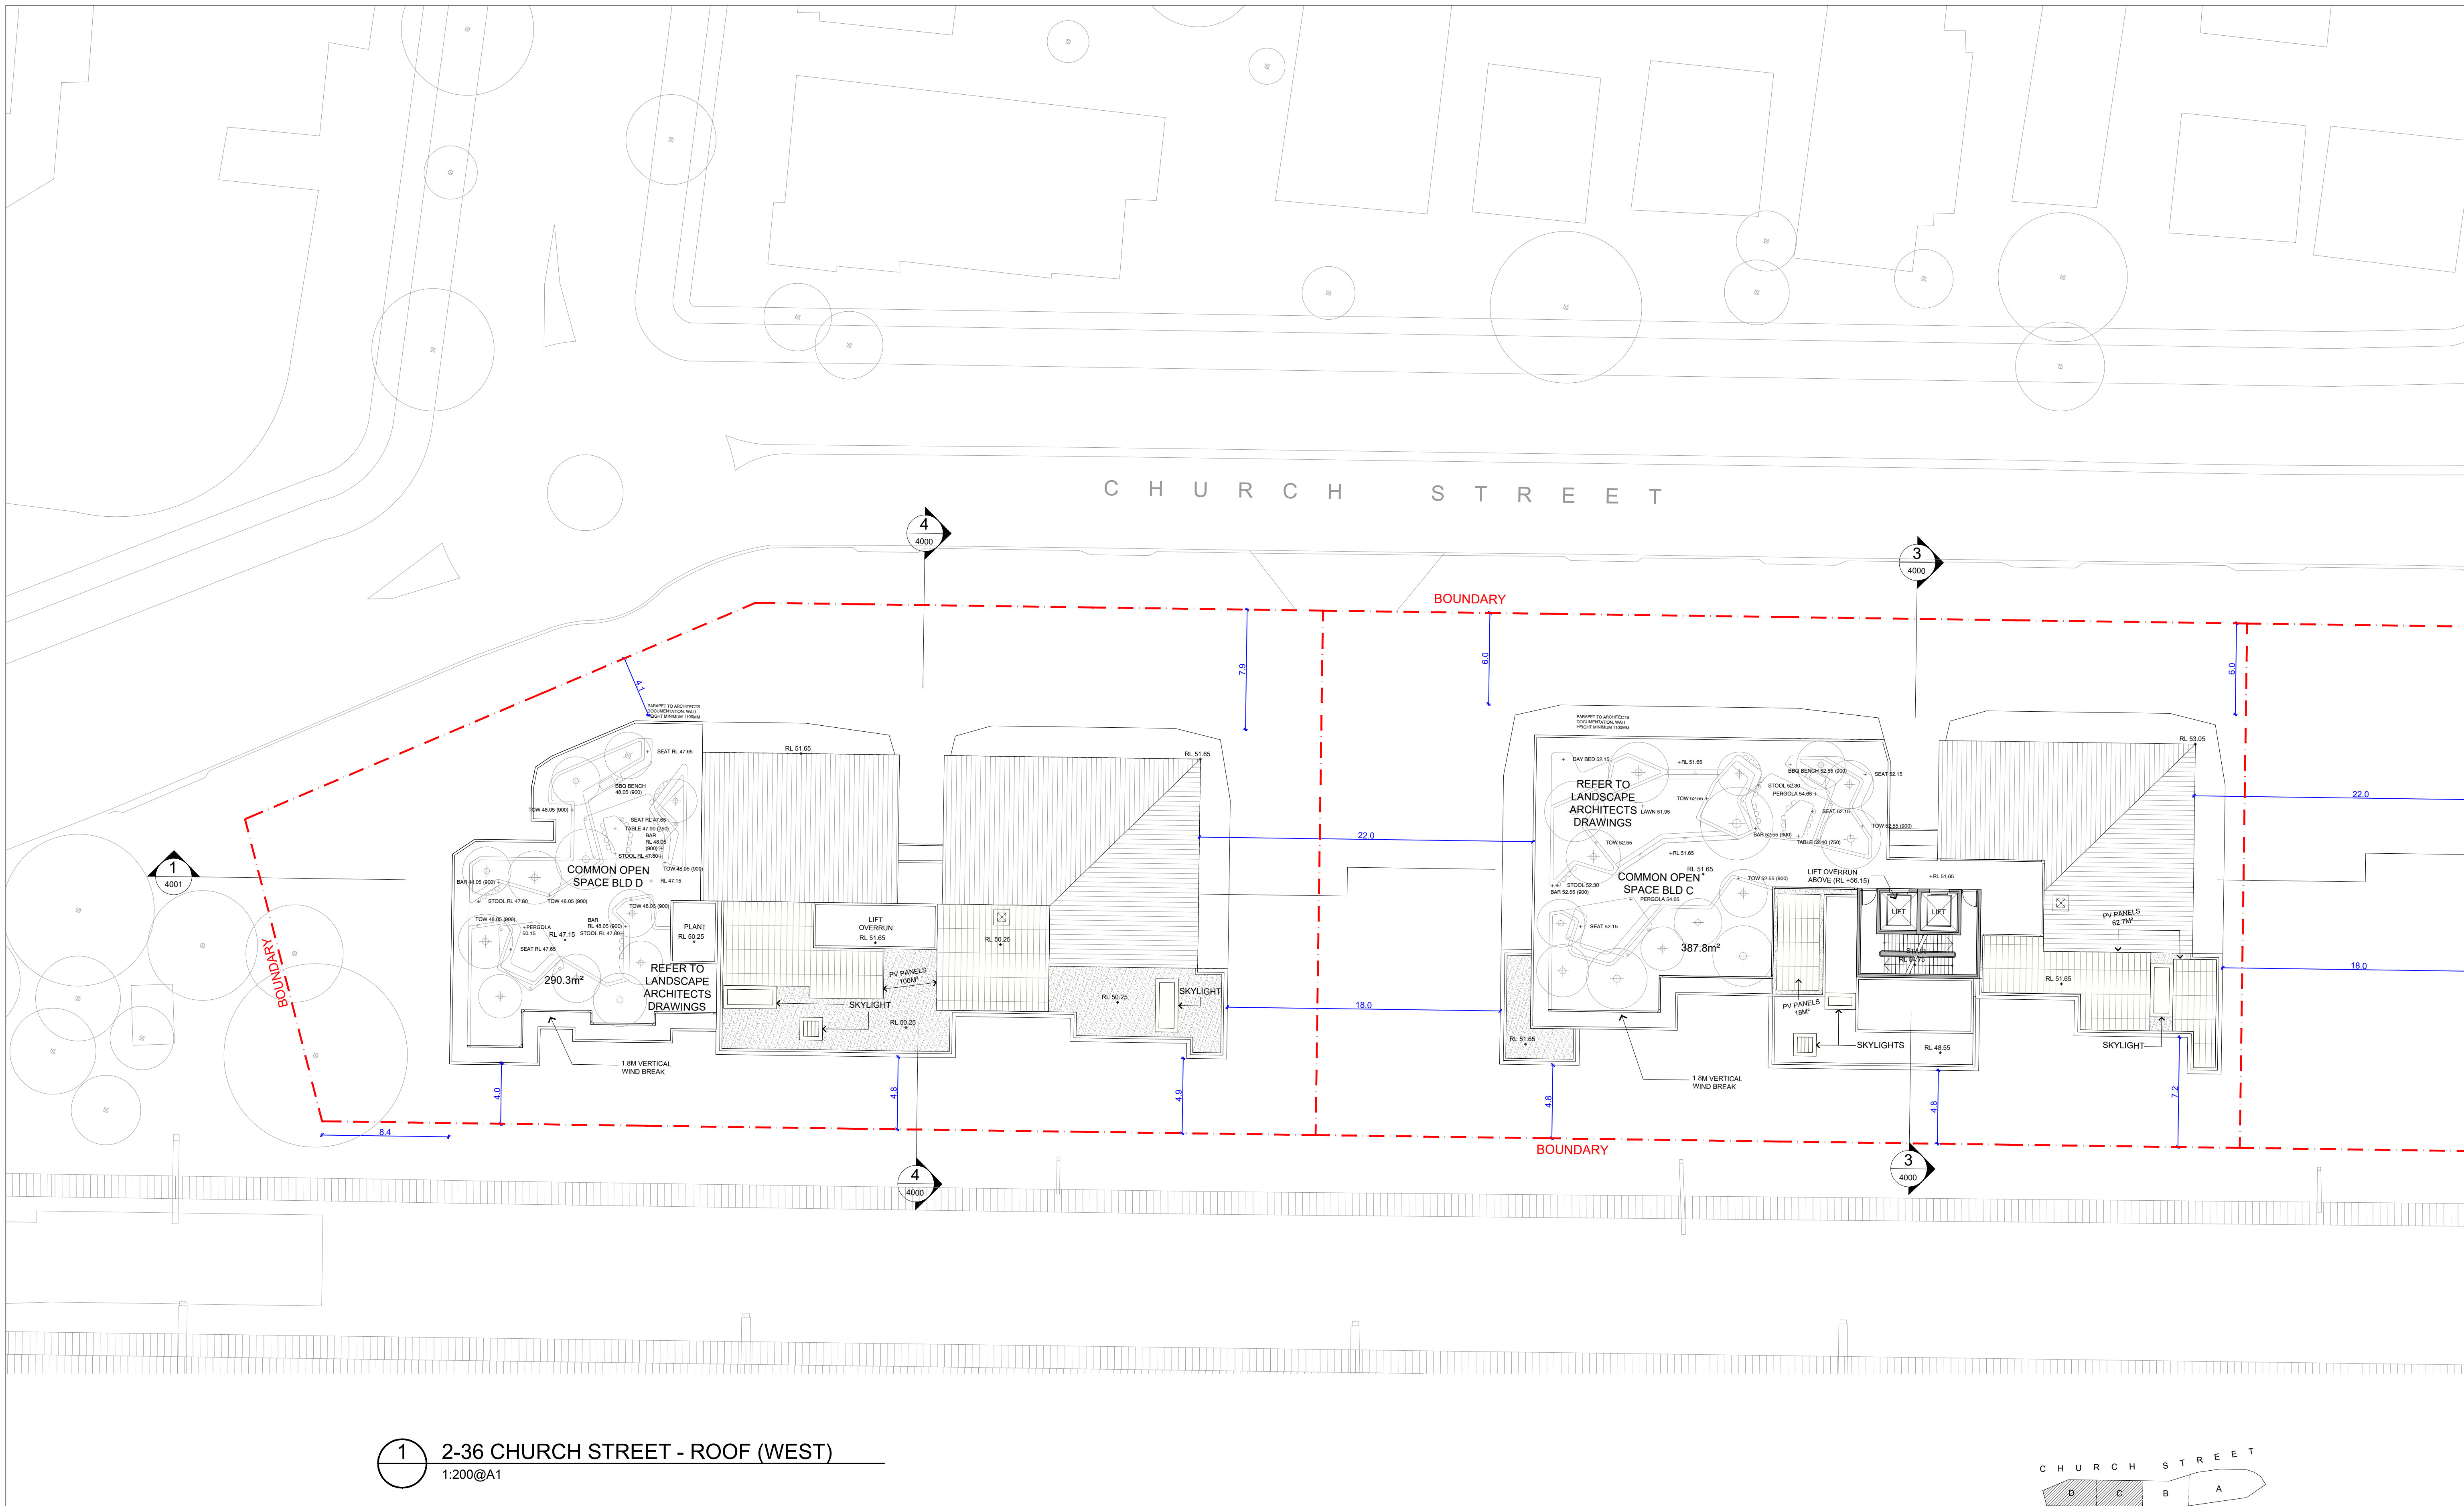

Architect:
Cox Architecture
PO Box Q193, Sydney NSW 1230
Level 6, 155 Clarence Street, Sydney NSW 2000 Australia
T + 61 2 9267 9599 F + 61 2 9264 5844
www.coxarchitecture.com.au

COX

Cox Architecture Pty Ltd ACN 002 535 891

Nominated Architects
Russell Lee no. 6367
Joe Agius no. 6491


Client

Billbergia
creating communities®


Rev	Description	By	Date
32	ISSUE FOR D.A.	FM	28/10/2019

Project	LIDCOMBE 2-36 CHURCH STREET	Scale	A1@1:200 A3@1:400	Drawing Number	A-DA-LC-2122-RF-WEST
Drawing Title	ROOF PLAN (WEST)	Revision	32	Date	28/10/2019

0 1 2 10

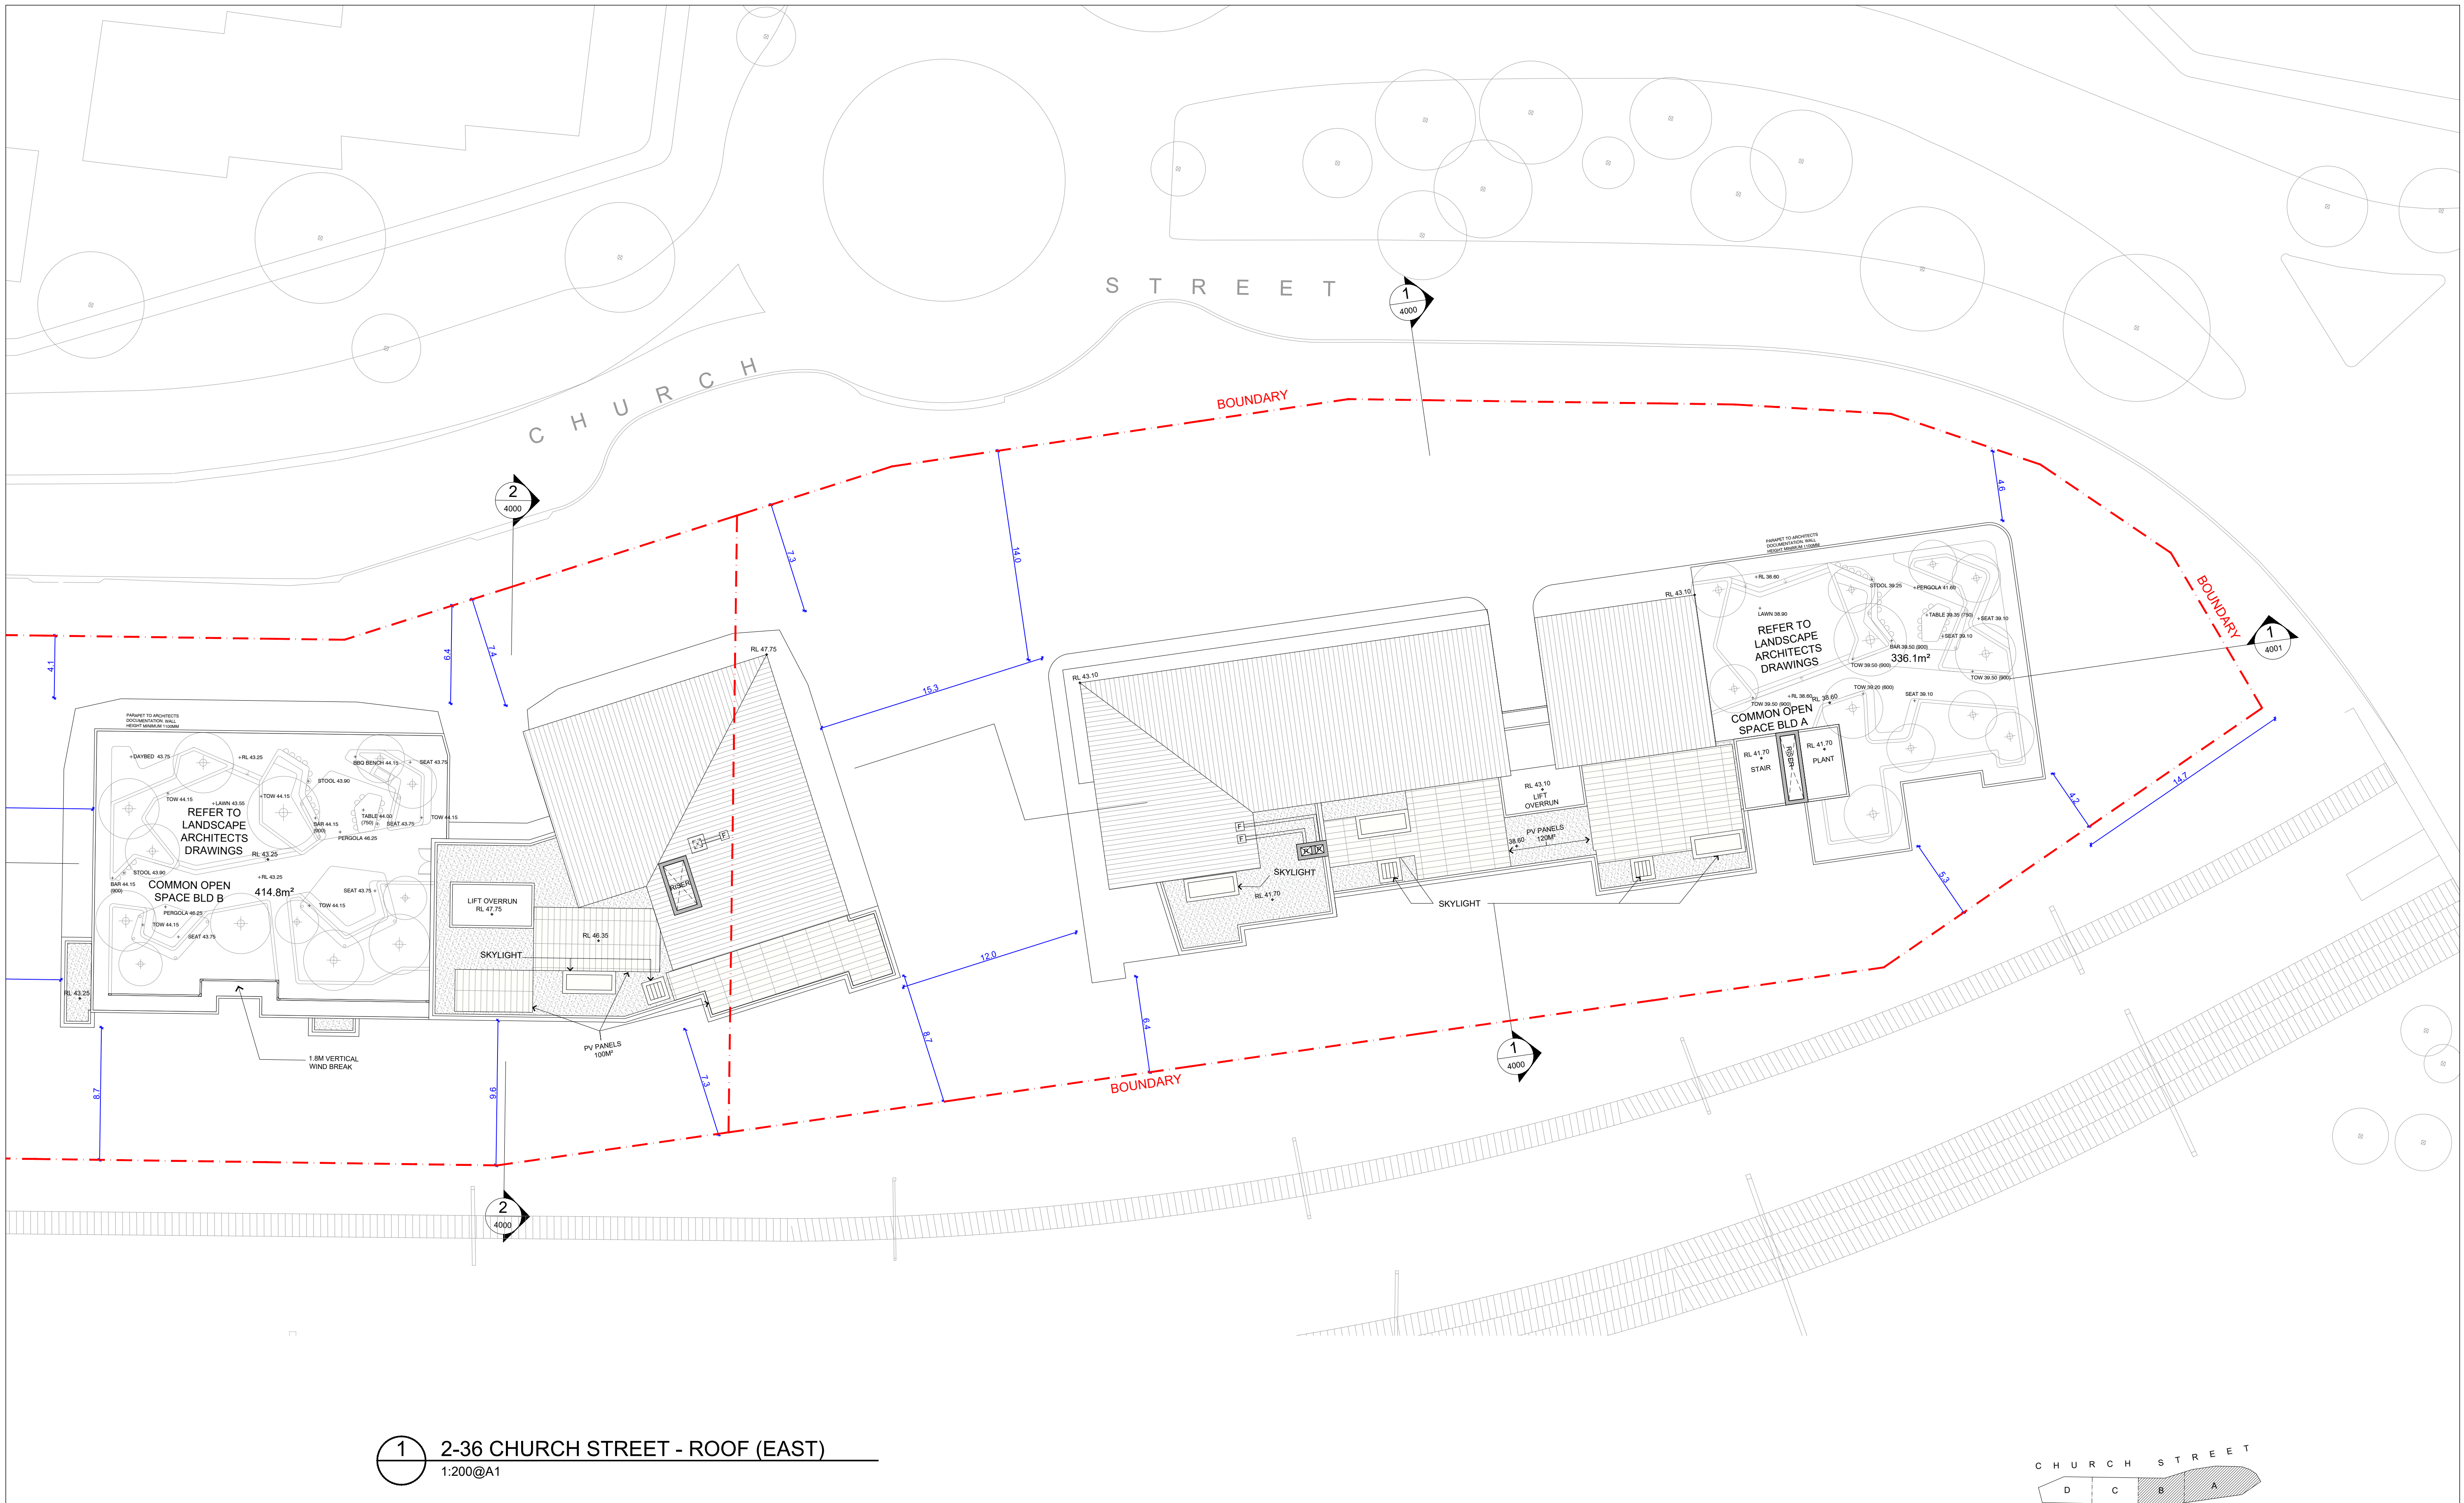




1 2-36 CHURCH STREET - ROOF (EAST)
1:200@A1

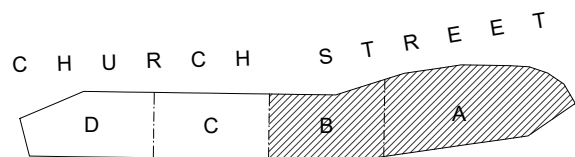


Architect: Cox Architecture PO Box Q193, Sydney NSW 1230 Level 6, 155 Clarence Street, Sydney NSW 2000 Australia T + 61 2 9267 9599 F + 61 2 9264 5844 www.coxarchitecture.com.au COX Cox Architecture Pty Ltd ACN 002 535 891 Nominated Architects Russell Lee no. 6367 Joe Agius no. 6491	Client Billbergia creating communities®	Rev	Description	By	Date	Project LIDCOMBE 2-36 CHURCH STREET Scale A1@1:200 A3@1:400 Drawing Number A-DA-LC-2123-RF-EAST Drawing Title ROOF PLAN (EAST) 01210	Revision 32 Date 28/10/2019
		32	ISSUE FOR D.A.	FM	28/10/2019		





1 BUILDINGS A-B - NORTH ELEVATION
1:200@A1

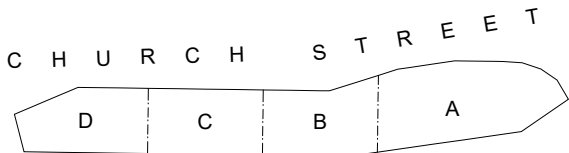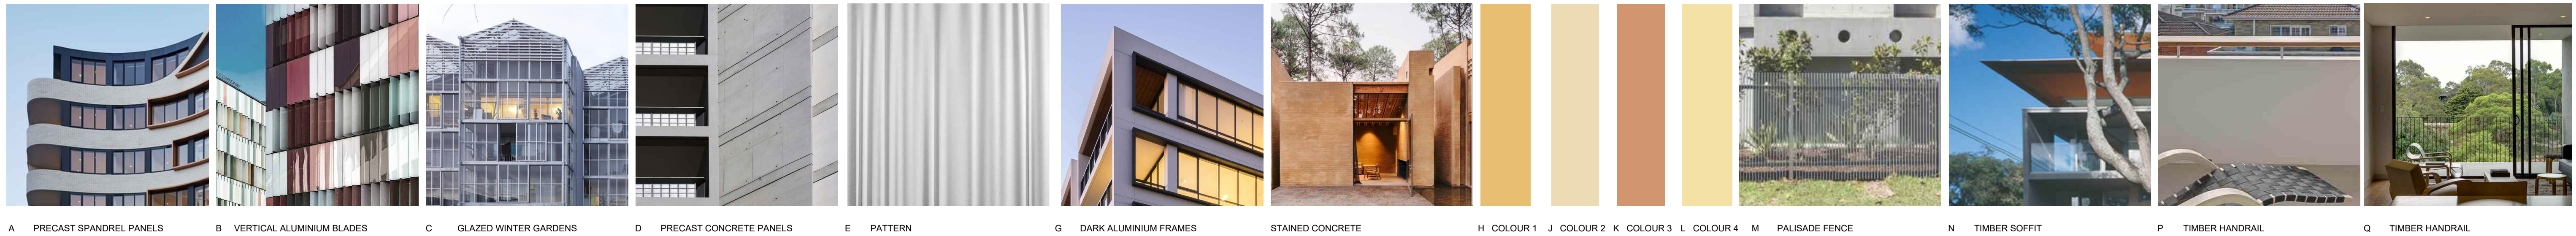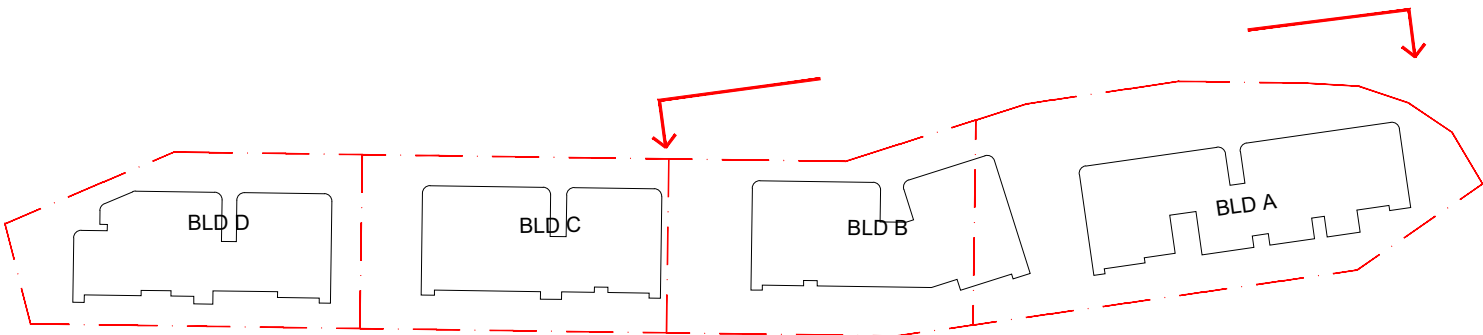

 Architect:		Client  Billbergia creating communities®	Rev	Description	By	Date	Project LIDCOMBE 2-36 CHURCH STREET	Scale A1@1:200 A3@1:400	Drawing Number A-DA-LC-3000-BLD A-B-NORTH
Cox Architecture PO Box Q193, Sydney NSW 1230 Level 6, 155 Clarence Street, Sydney NSW 2000 Australia T + 61 2 9267 9599 F + 61 2 9264 5844 www.coxarchitecture.com.au			32	ISSUE FOR D.A.	FM	28/10/2019			
 Cox Architecture Pty Ltd ACN 002 535 891							Drawing Title BUILDINGS A-B - NORTH ELEVATION	0 1 2 10 	Revision 32
Nominated Architects Russell Lee no. 6367 Joe Agius no. 6491									Date 28/10/2019





1 BUILDINGS C-D - NORTH ELEVATION
1:200@A1

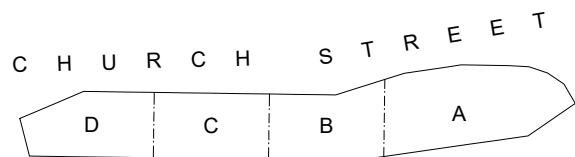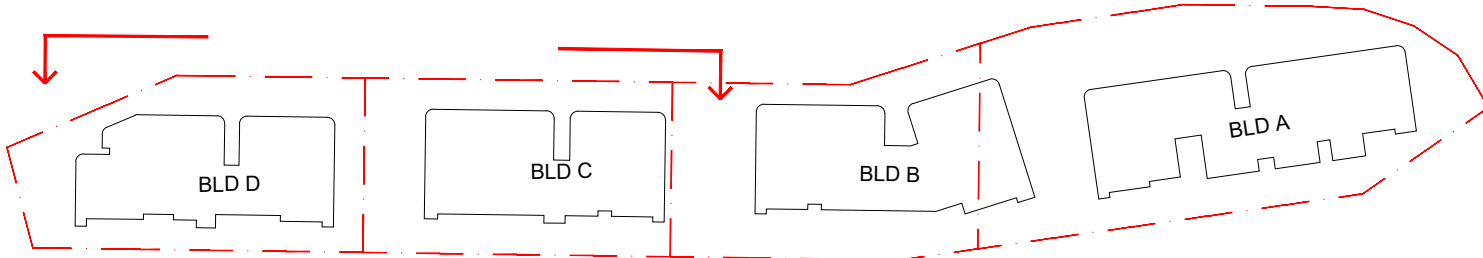

Architect: Cox Architecture PO Box Q193, Sydney NSW 1230 Level 6, 155 Clarence Street, Sydney NSW 2000 Australia T + 61 2 9267 9599 F + 61 2 9264 5844 www.coxarchitecture.com.au COX Cox Architecture Pty Ltd ACN 002 535 891 Nominated Architects Russell Lee no. 6367 Joe Agius no. 6491	Client  Billbergia creating communities®	Rev	Description	By	Date	Project LIDCOMBE 2-36 CHURCH STREET	Scale A1@1:200 A3@1:400	Drawing Number A-DA-LC-3001- BLD C-D-NORTH	Revision 32			
		32	ISSUE FOR D.A.	FM	28/10/2019					Drawing Title BUILDINGS C-D - NORTH ELEVATION	0 1 2 10 	Date 28/10/2019






1 BUILDINGS D-C - SOUTH ELEVATION
1:200@A1

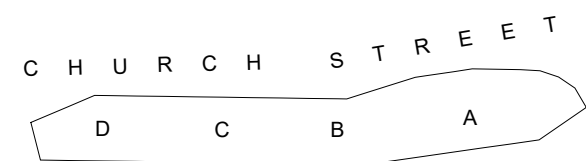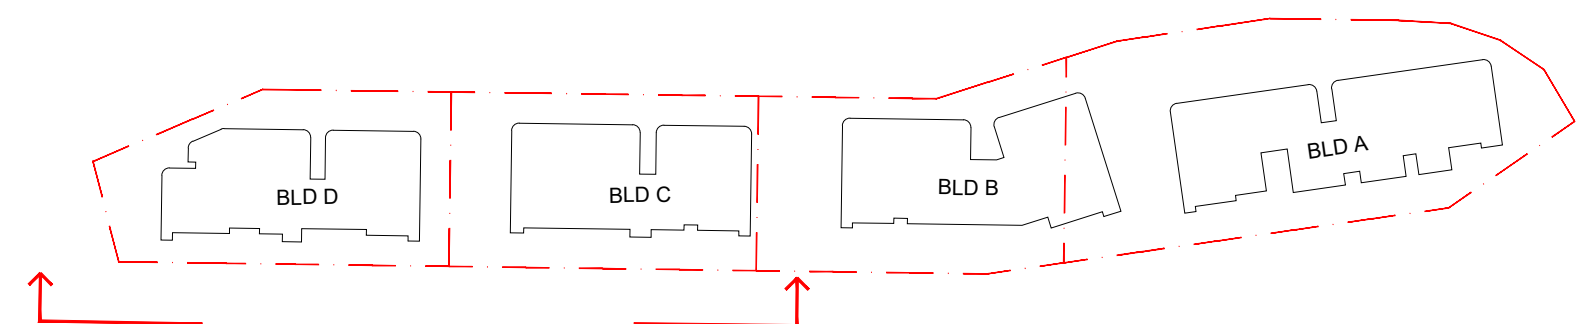

Architect: Cox Architecture PO Box Q193, Sydney NSW 1230 Level 6, 155 Clarence Street, Sydney NSW 2000 Australia T + 61 2 9267 9599 F + 61 2 9264 5844 www.coxarchitecture.com.au COX Cox Architecture Pty Ltd ACN 002 535 891 Nominated Architects Russell Lee no. 6367 Joe Agius no. 6491	Client  Billbergia creating communities®	Rev	Description	By	Date	Project LIDCOMBE 2-36 CHURCH STREET	Scale A1@1:200 A3@1:400	Drawing Number A-DA-LC-3002- BLD D-C-SOUTH	Revision 32		
		32	ISSUE FOR D.A.	FM	28/10/2019					Drawing Title BUILDINGS D-C - SOUTH ELEVATION 01210	Date 28/10/2019



1 BUILDINGS B-A - SOUTH ELEVATION
1:200@A1

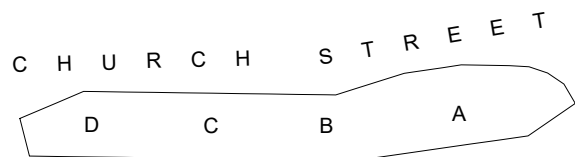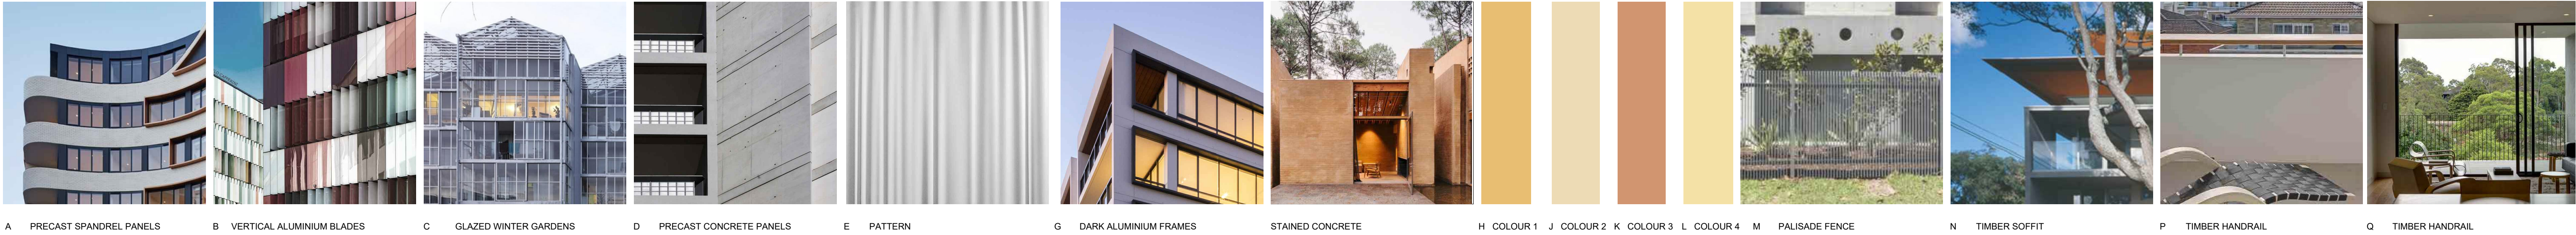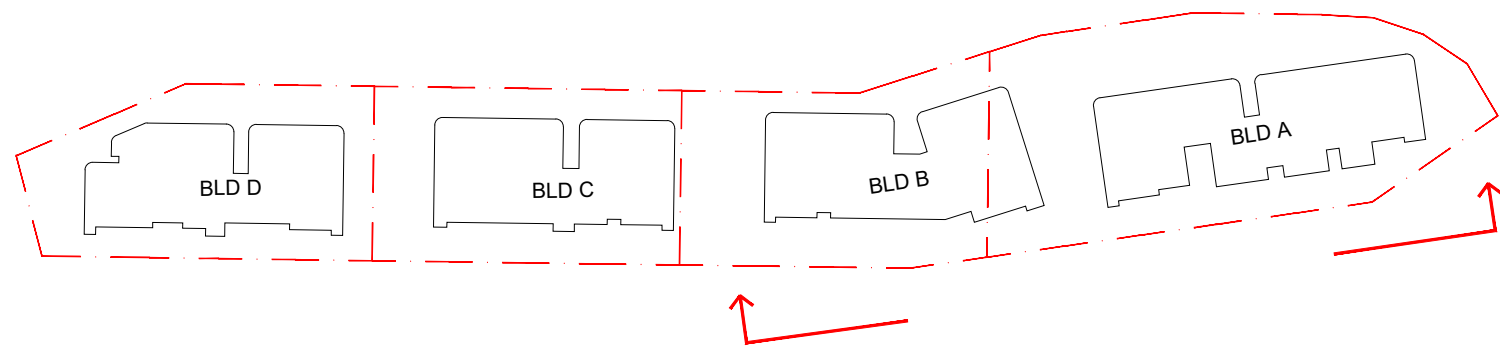



Architect: Cox Architecture PO Box Q193, Sydney NSW 1230 Level 6, 155 Clarence Street, Sydney NSW 2000 Australia T + 61 2 9267 9599 F + 61 2 9264 5844 www.coxarchitecture.com.au COX Cox Architecture Pty Ltd ACN 002 535 891 Nominated Architects Russell Lee no. 6367 Joe Agius no. 6491	Client  Billbergia creating communities®	Rev	Description	By	Date	Project LIDCOMBE 2-36 CHURCH STREET Scale A1@1:200 A3@1:400 Drawing Number A-DA-LC-3003-BLD B-A-SOUTH	Drawing Title BUILDINGS B-A - SOUTH ELEVATION 01210	Revision 32 Date 28/10/2019
		32	ISSUE FOR D.A.	FM	28/10/2019			



1 BUILDING A - EAST ELEVATION
1:200@A1



2 BUILDING A - WEST ELEVATION
1:200@A1

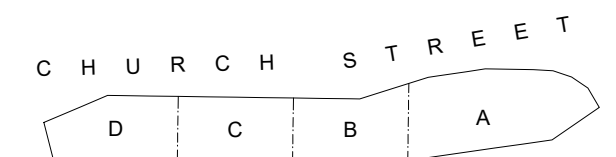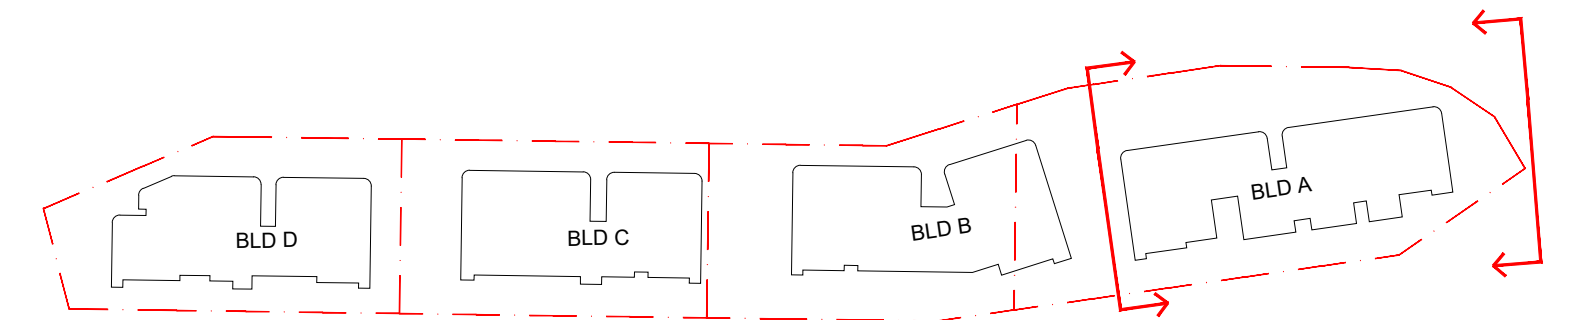



Architect: Cox Architecture PO Box Q193, Sydney NSW 1230 Level 6, 155 Clarence Street, Sydney NSW 2000 Australia T + 61 2 9267 9599 F + 61 2 9264 5844 www.coxarchitecture.com.au COX Cox Architecture Pty Ltd ACN 002 535 891	Nominated Architects Russell Lee no. 6367 Joe Agius no. 6491	Client Billbergia creating communities®	Rev	Description	By	Date	Project LIDCOMBE 2-36 CHURCH STREET	Scale A1@1:200 A3@1:400	Drawing Number A-DA-LC-3004 - BLD A - EAST WEST
			32	ISSUE FOR D.A.	FM	28/10/2019			
Drawing Title BUILDING A - EAST AND WEST ELEVATIONS							Revision 32		
0 1 2 10								Date 28/10/2019	



1 BUILDING B - EAST ELEVATION
1:200@A1



2 BUILDING B - WEST ELEVATION
1:200@A1

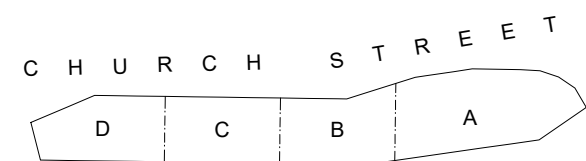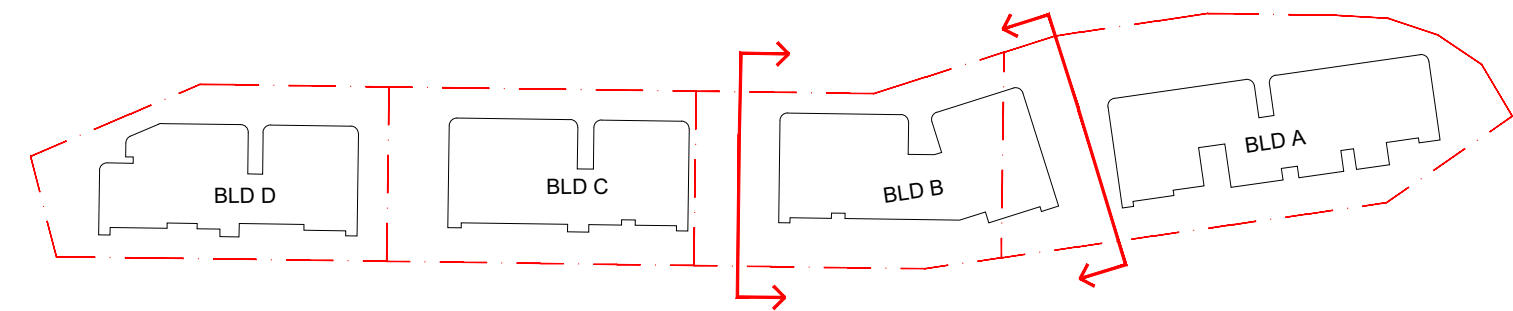

Architect:
Cox Architecture
PO Box Q193, Sydney NSW 1230
Level 6, 155 Clarence Street, Sydney NSW 2000 Australia
T + 61 2 9267 9599 F + 61 2 9264 5844
www.coxarchitecture.com.au

COX
Cox Architecture Pty Ltd ACN 002 535 891

Nominated Architects
Russell Lee no. 6367
Joe Agius no. 6491

Client



Rev	Description	By	Date
32	ISSUE FOR D.A.	FM	28/10/2019

Project LIDCOMBE 2-36 CHURCH STREET

Scale
A1@1:200
A3@1:400


Drawing Number
A-DA-LC-3005 - BLD B - EAST
WEST

Drawing Title
BUILDING B - EAST AND WEST ELEVATIONS


Revision
32

Date
28/10/2019




0 1 2 10

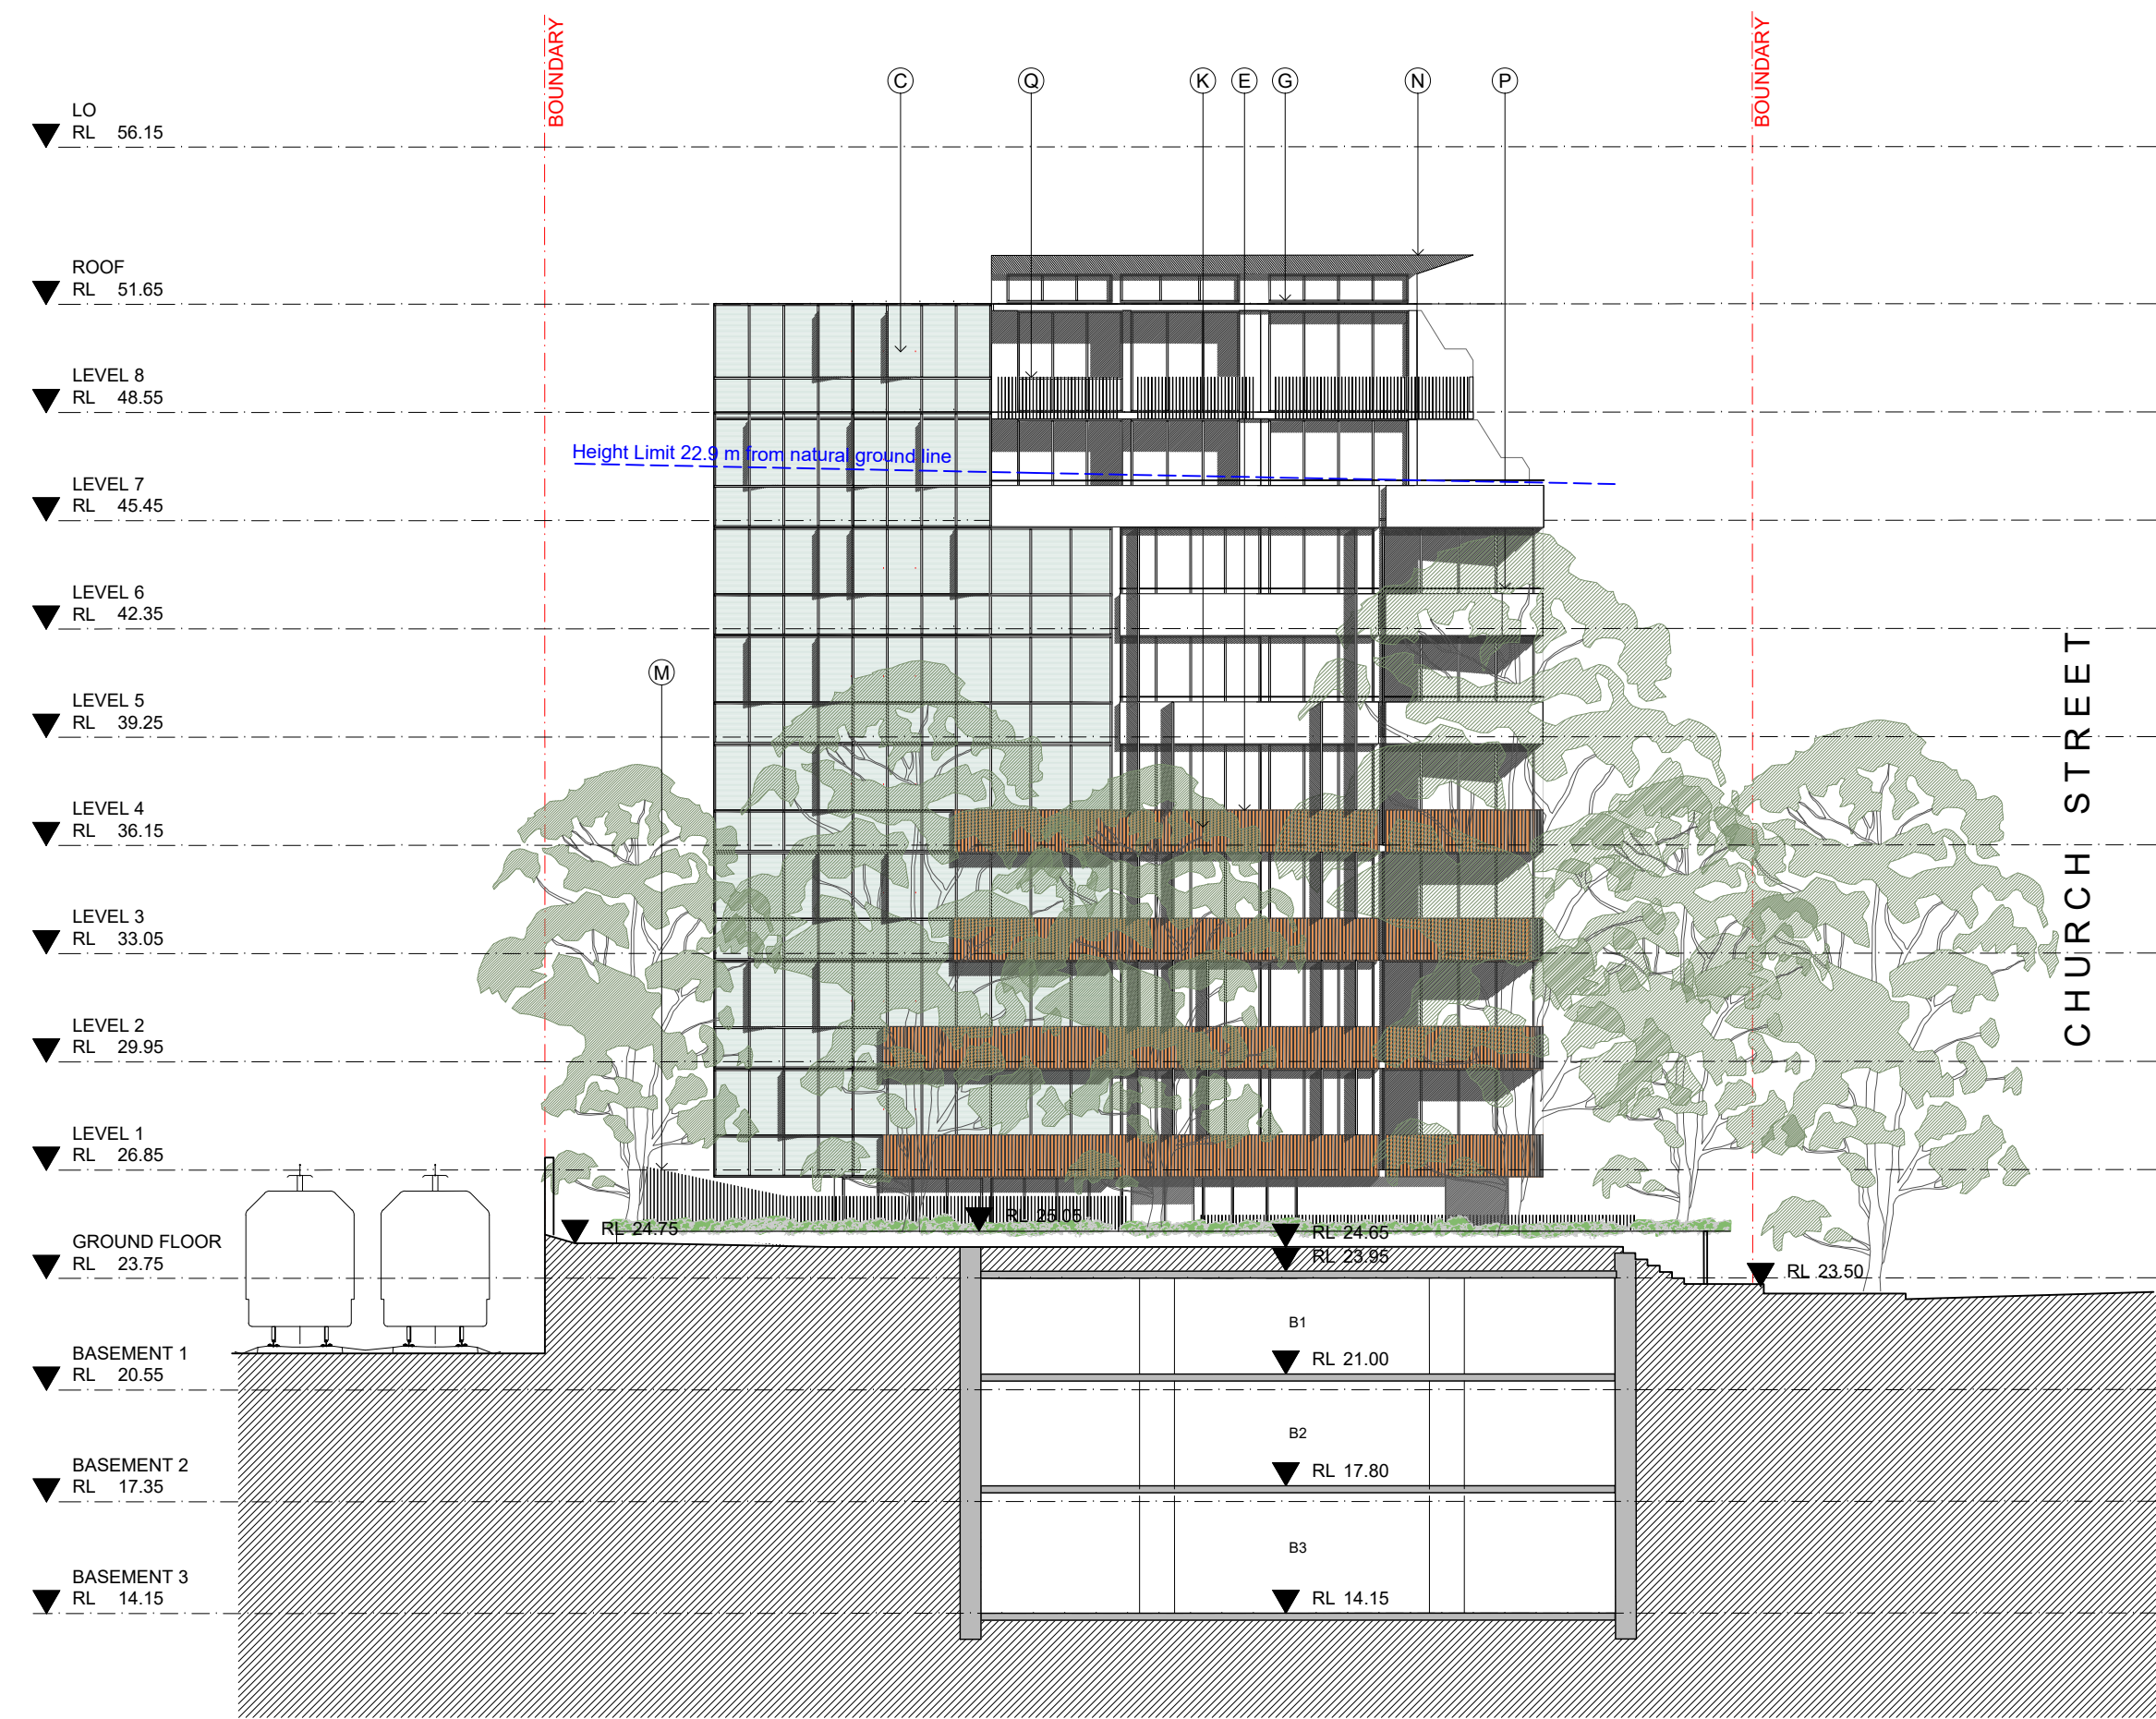

1 BUILDING C - EAST ELEVATION
1:200@A1

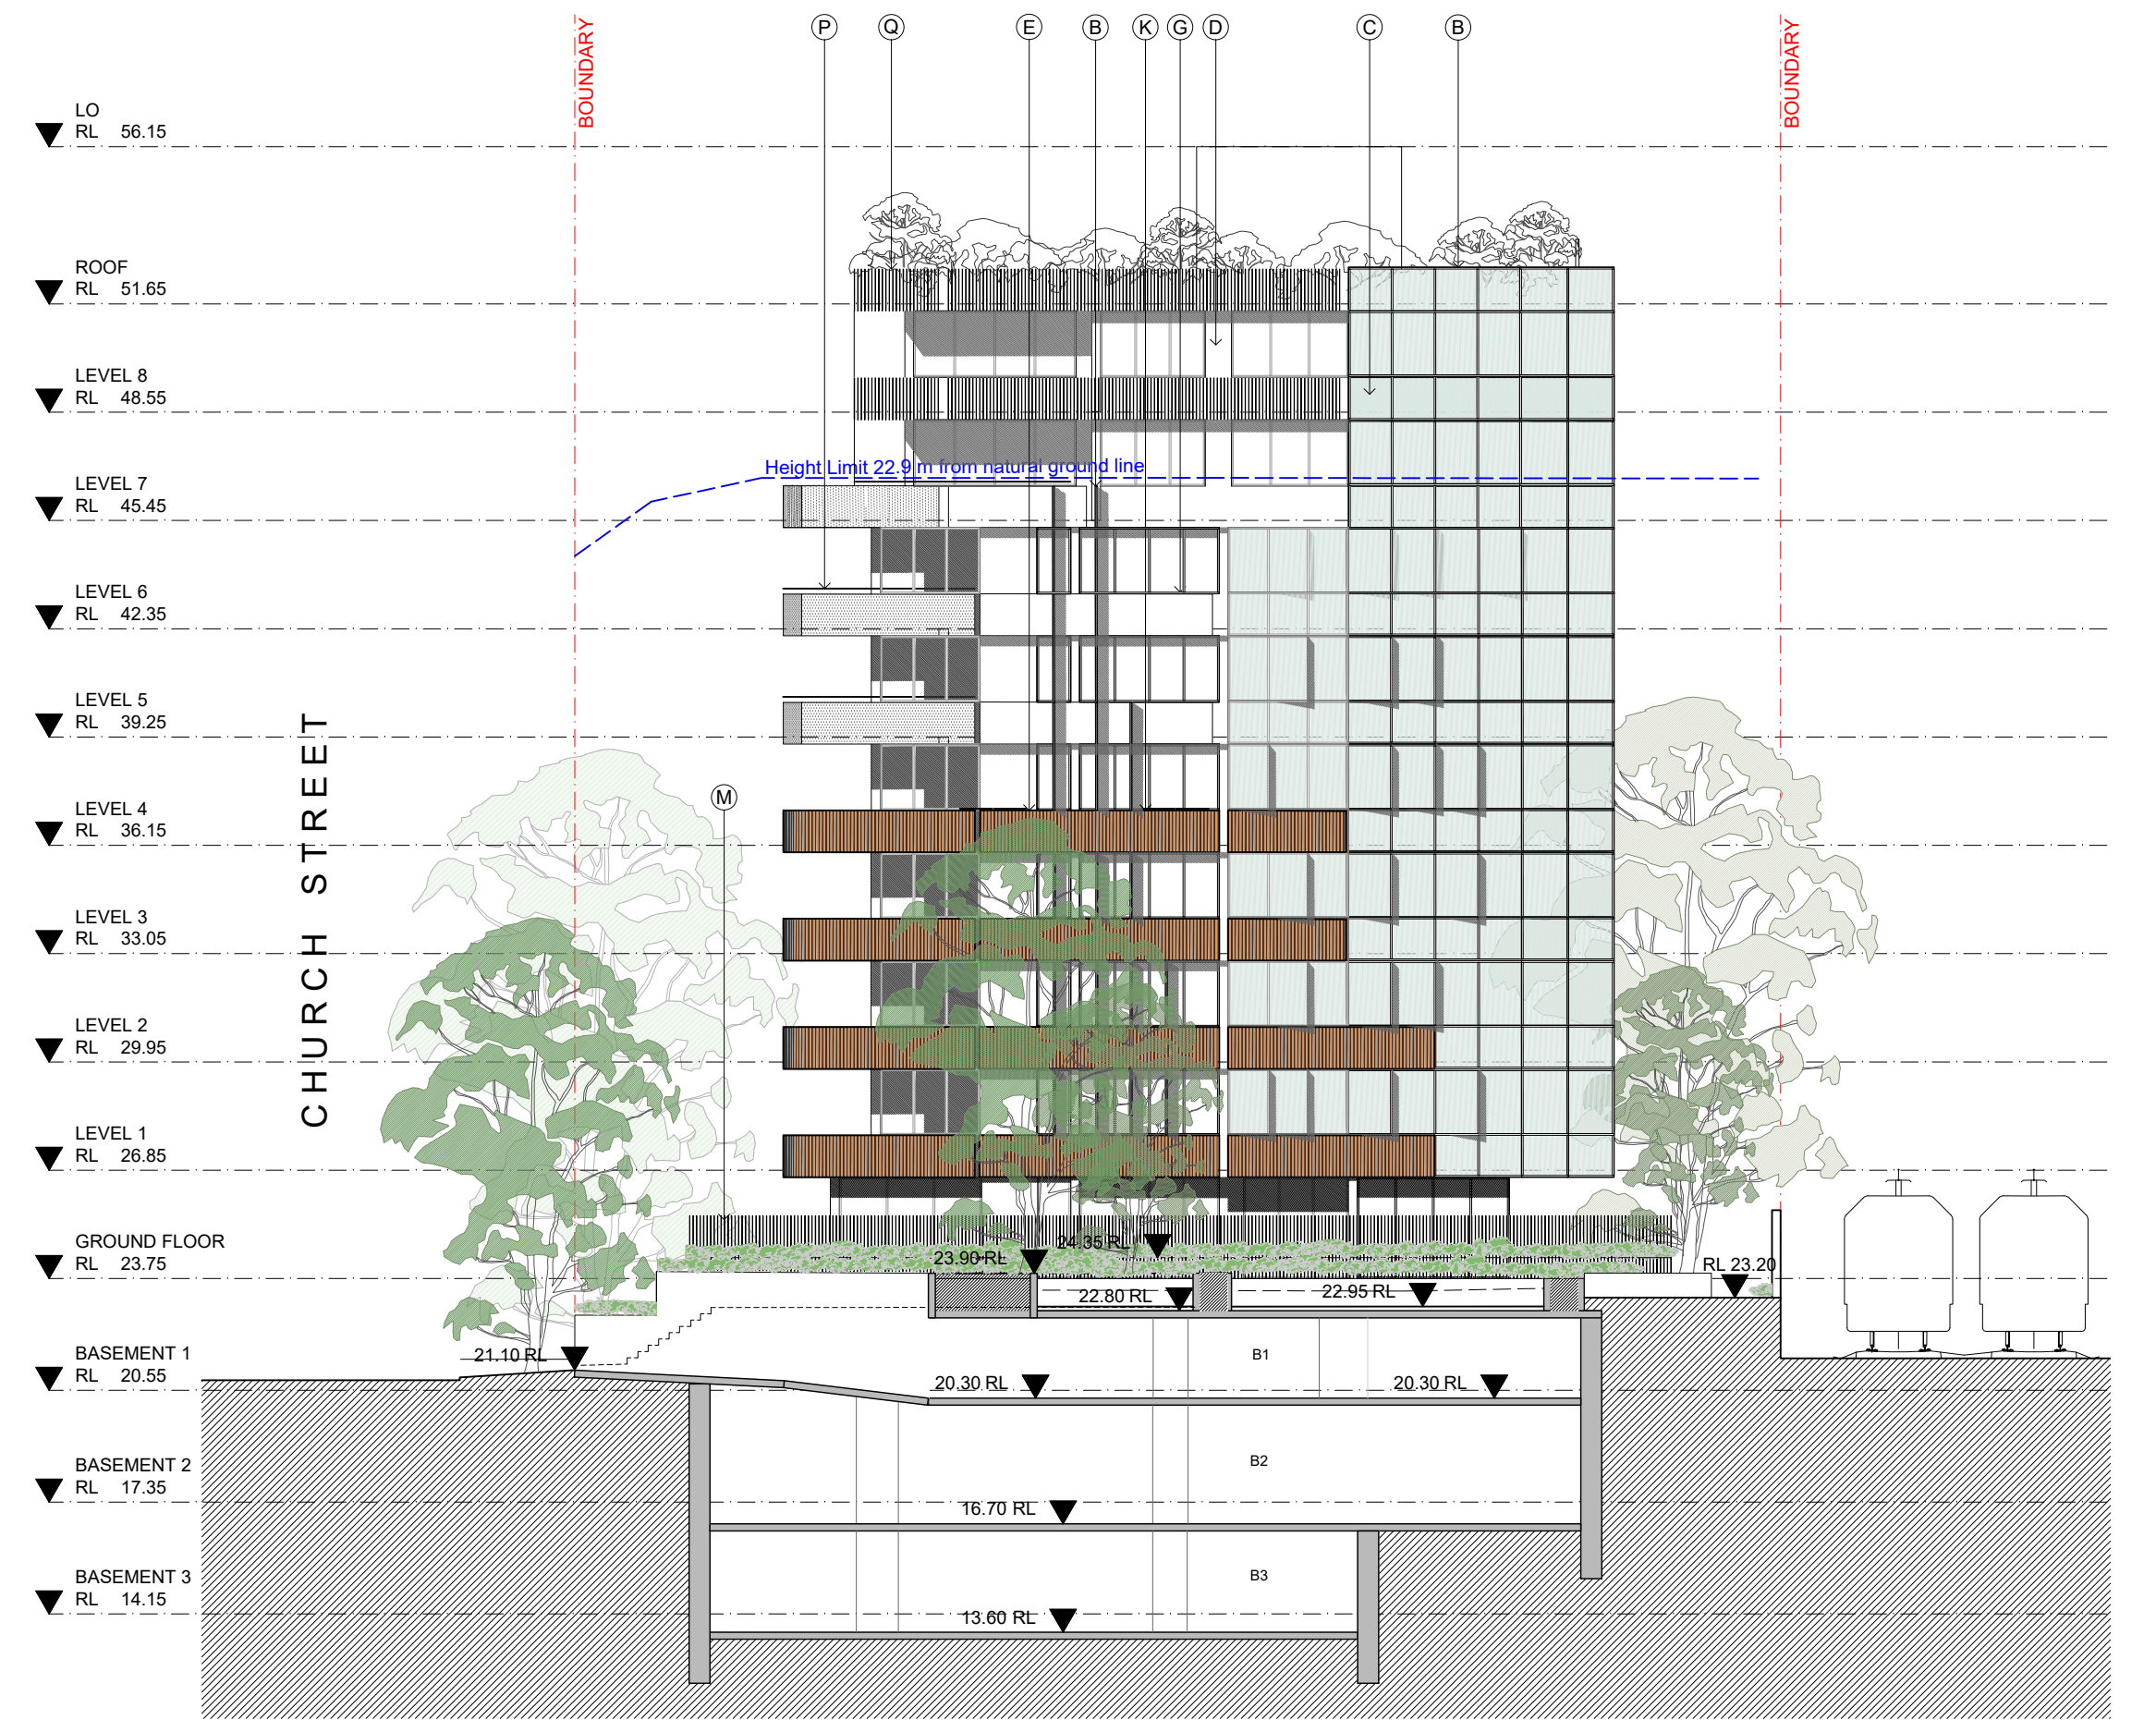

2 BUILDING C - WEST ELEVATION
1:200@A1

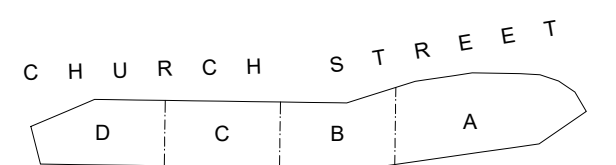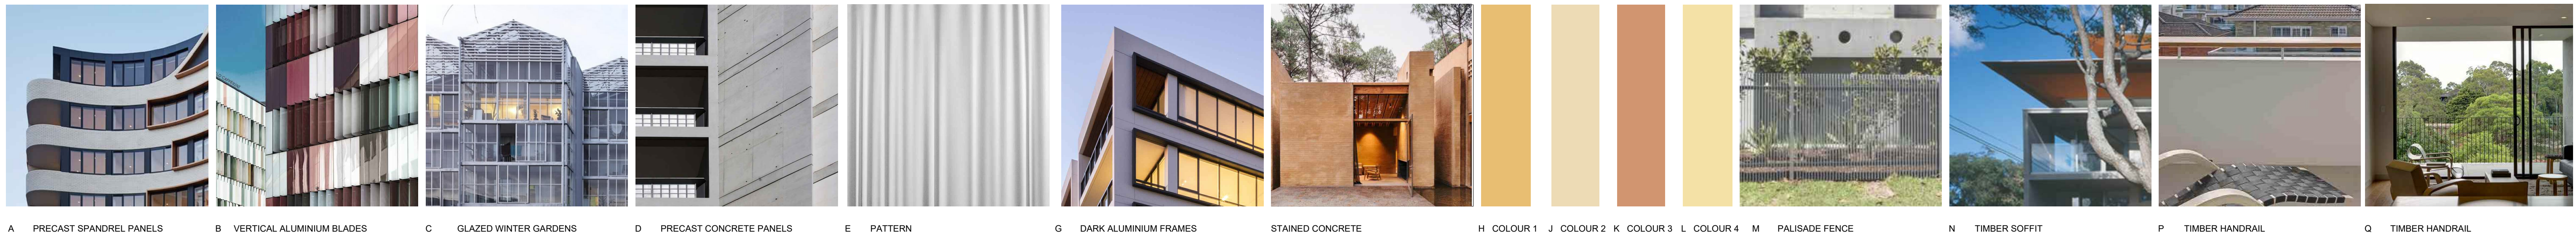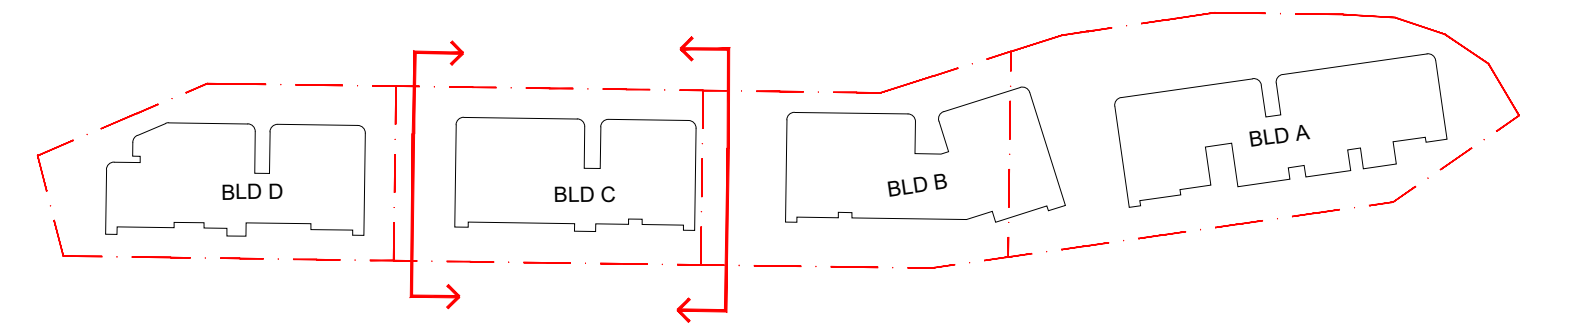




Architect: Cox Architecture PO Box Q193, Sydney NSW 1230 Level 6, 155 Clarence Street, Sydney NSW 2000 Australia T + 61 2 9267 9599 F + 61 2 9264 5844 www.coxarchitecture.com.au COX Cox Architecture Pty Ltd ACN 002 535 891 Nominated Architects Russell Lee no. 6367 Joe Agius no. 6491	Client  Billbergia creating communities®	Rev	Description	By	Date	Project LIDCOMBE 2-36 CHURCH STREET Scale A1@1:200 A3@1:400 Drawing Number A-DA-LC-3006 - BLD C - EAST WEST Drawing Title BUILDING C - EAST AND WEST ELEVATIONS 01210	Revision 32 Date 28/10/2019
		32	ISSUE FOR D.A.	FM	28/10/2019		








1 BUILDING D - EAST ELEVATION
1:200@A1



2 BUILDING D - WEST ELEVATION
1:200@A1

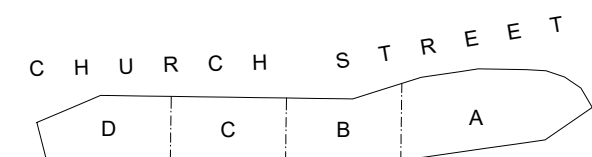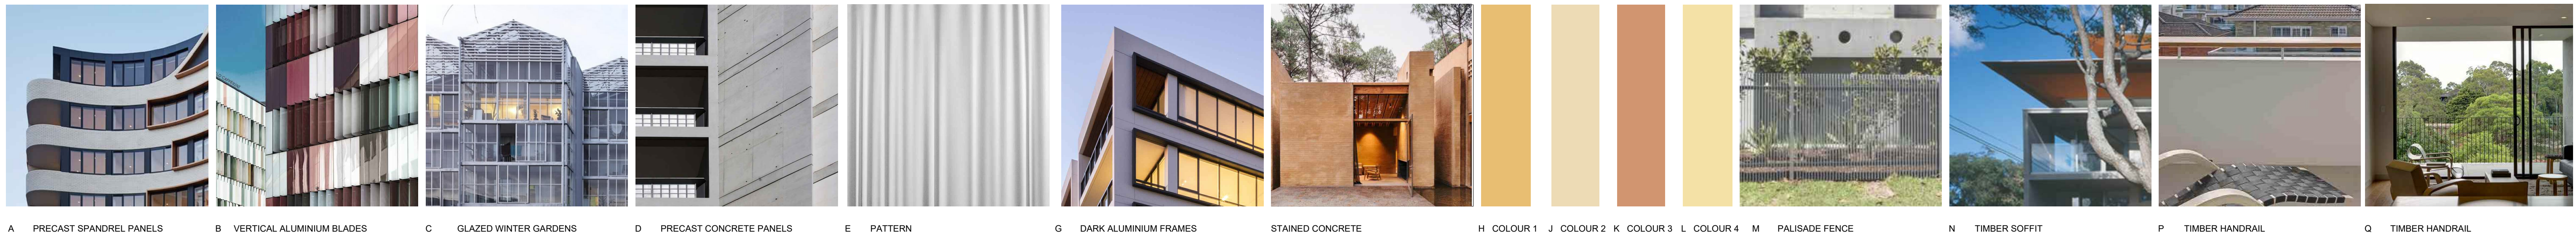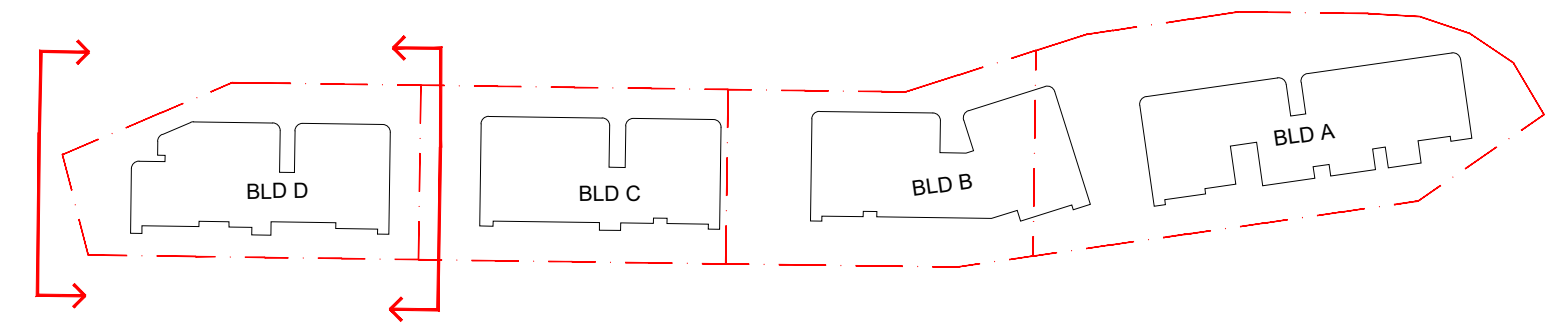

Architect: Cox Architecture PO Box Q193, Sydney NSW 1230 Level 6, 155 Clarence Street, Sydney NSW 2000 Australia T + 61 2 9267 9599 F + 61 2 9264 5844 www.coxarchitecture.com.au COX Cox Architecture Pty Ltd ACN 002 535 891 Nominated Architects Russell Lee no. 6367 Joe Agius no. 6451	Client  Billbergia creating communities®	Rev 32	Description ISSUE FOR D.A.	By FM	Date 28/10/2019	Project LIDCOMBE 2-36 CHURCH STREET	Scale A1@1:200 A3@1:400	Drawing Number A-DA-LC-3007 - BLD D - EAST WEST	Revision 32
						Drawing Title BUILDING D - EAST AND WEST ELEVATIONS	Date 28/10/2019		
						0 1 2 10			

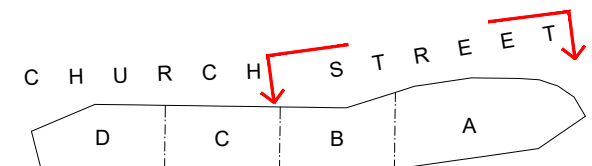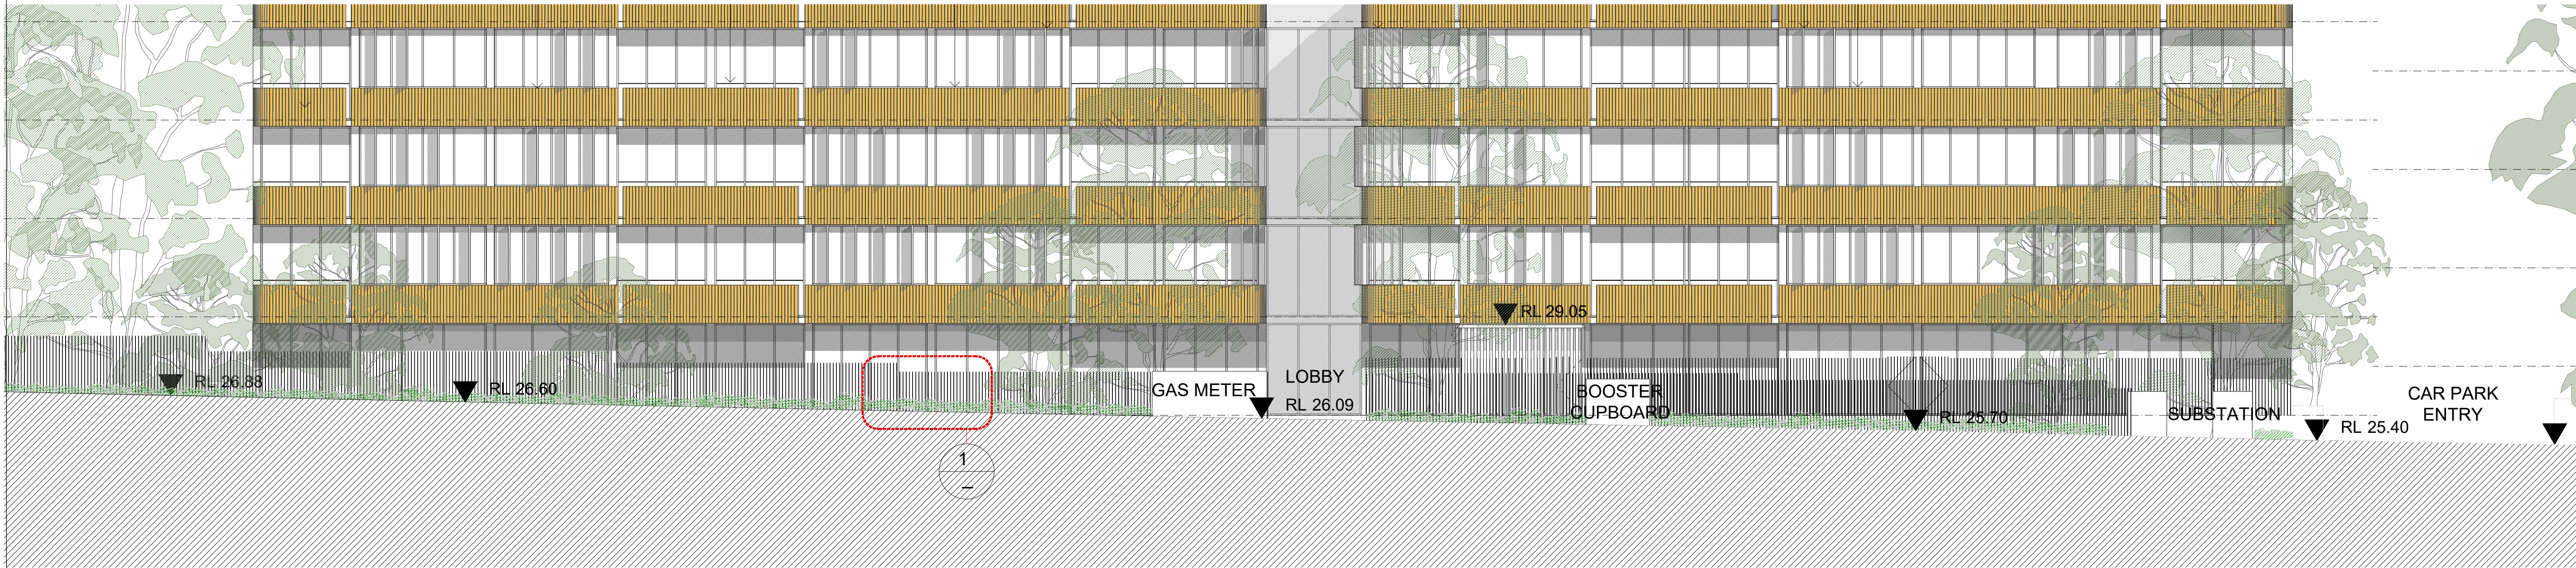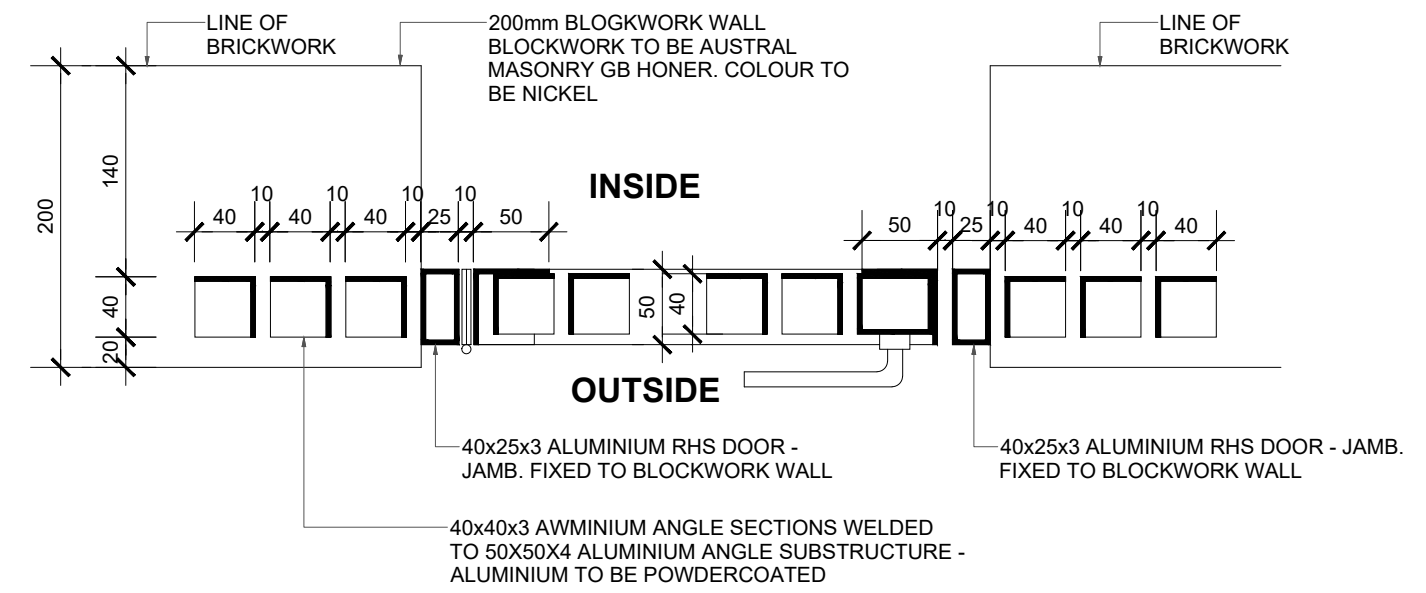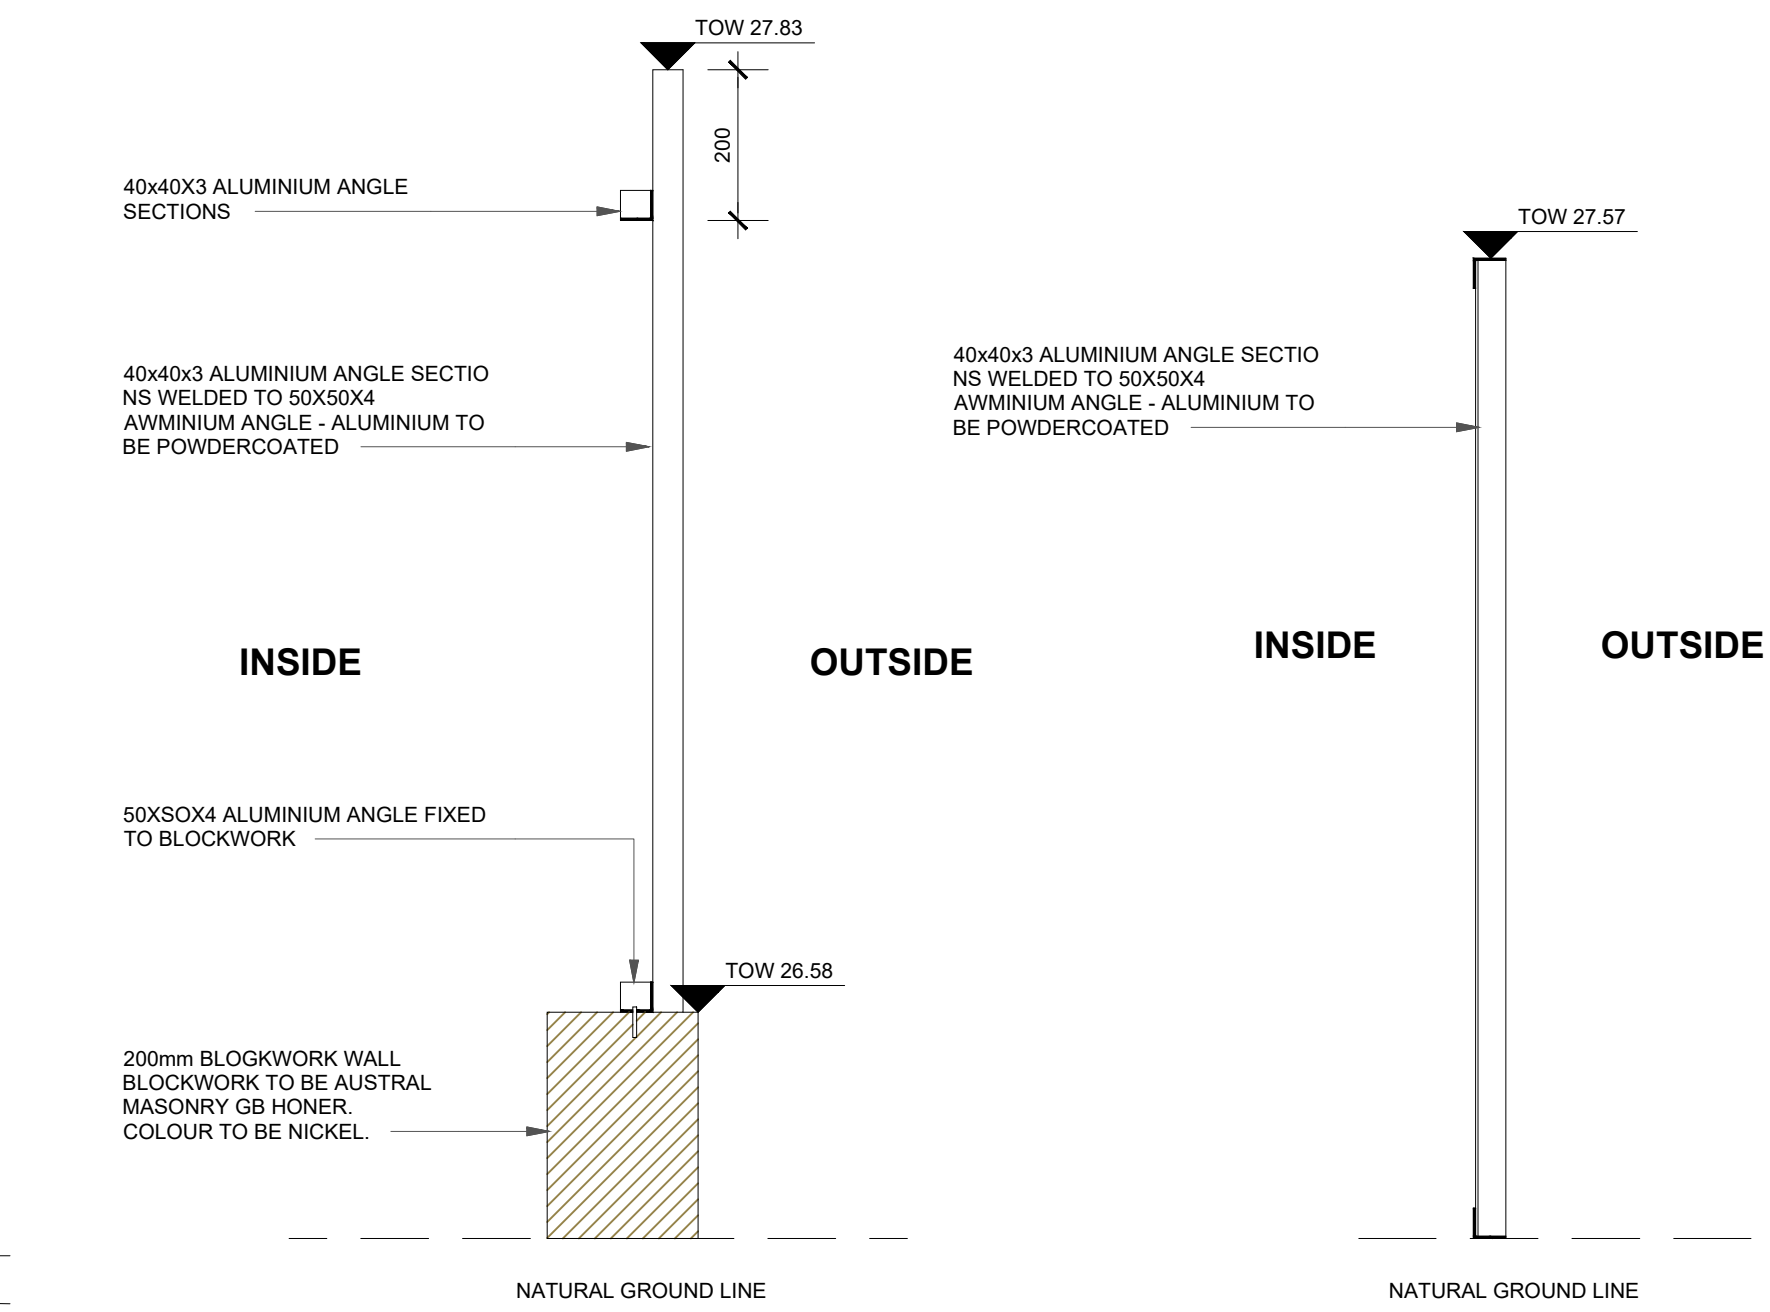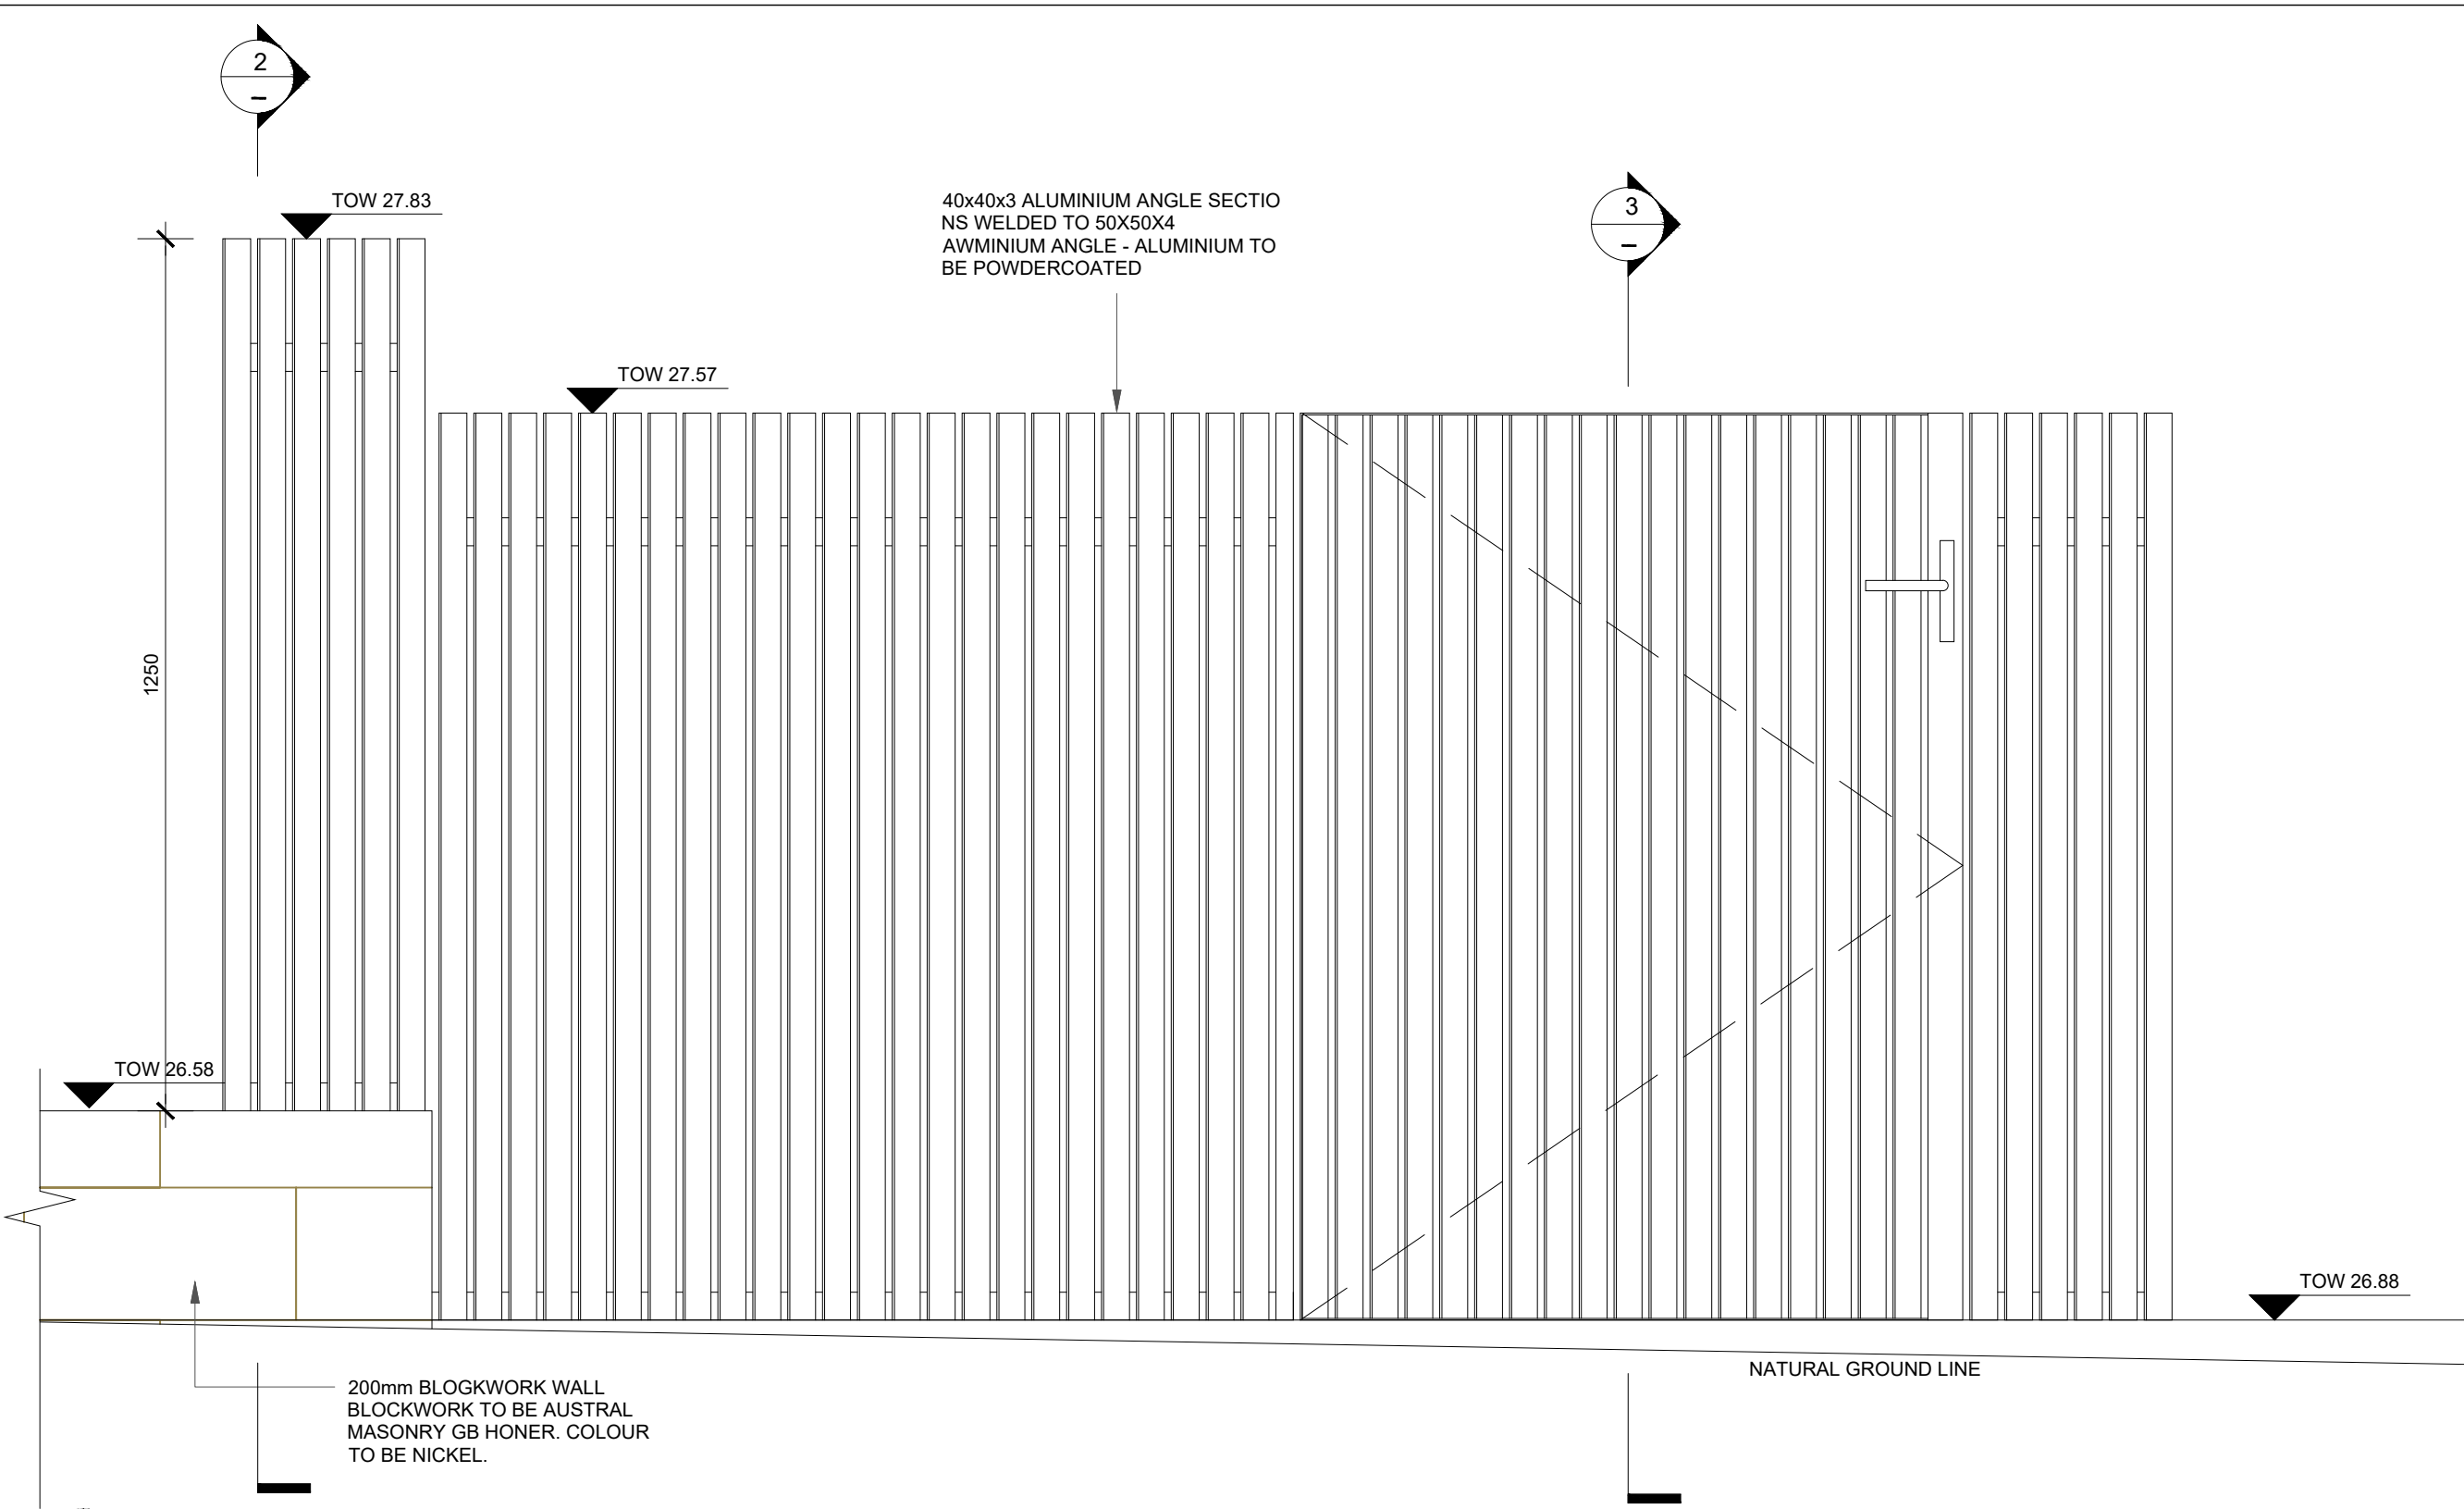

Architect:
Cox Architecture
PO Box Q193, Sydney NSW 1230
Level 6, 155 Clarence Street, Sydney NSW 2000 Australia
T + 61 2 9267 9599 F + 61 2 9264 5844
www.coxarchitecture.com.au



Cox Architecture Pty Ltd ACN 002 535 891

Nominated Architects
Russell Lee no. 6367
Joe Agius no. 6491

Client



Rev	Description	By	Date
32	ISSUE FOR D.A.	FM	28/10/2019

Project LIDCOMBE 2-36 CHURCH STREET


Scale
A1@1:10
A3@1:20

Drawing Number
A-DA-LC-3100-CHURCH ST
FENCE DETAIL


Drawing Title
NORTH ELEVATION - CHURCH ST
INTERFACE DETAIL

Revision
32


Date
28/10/2019

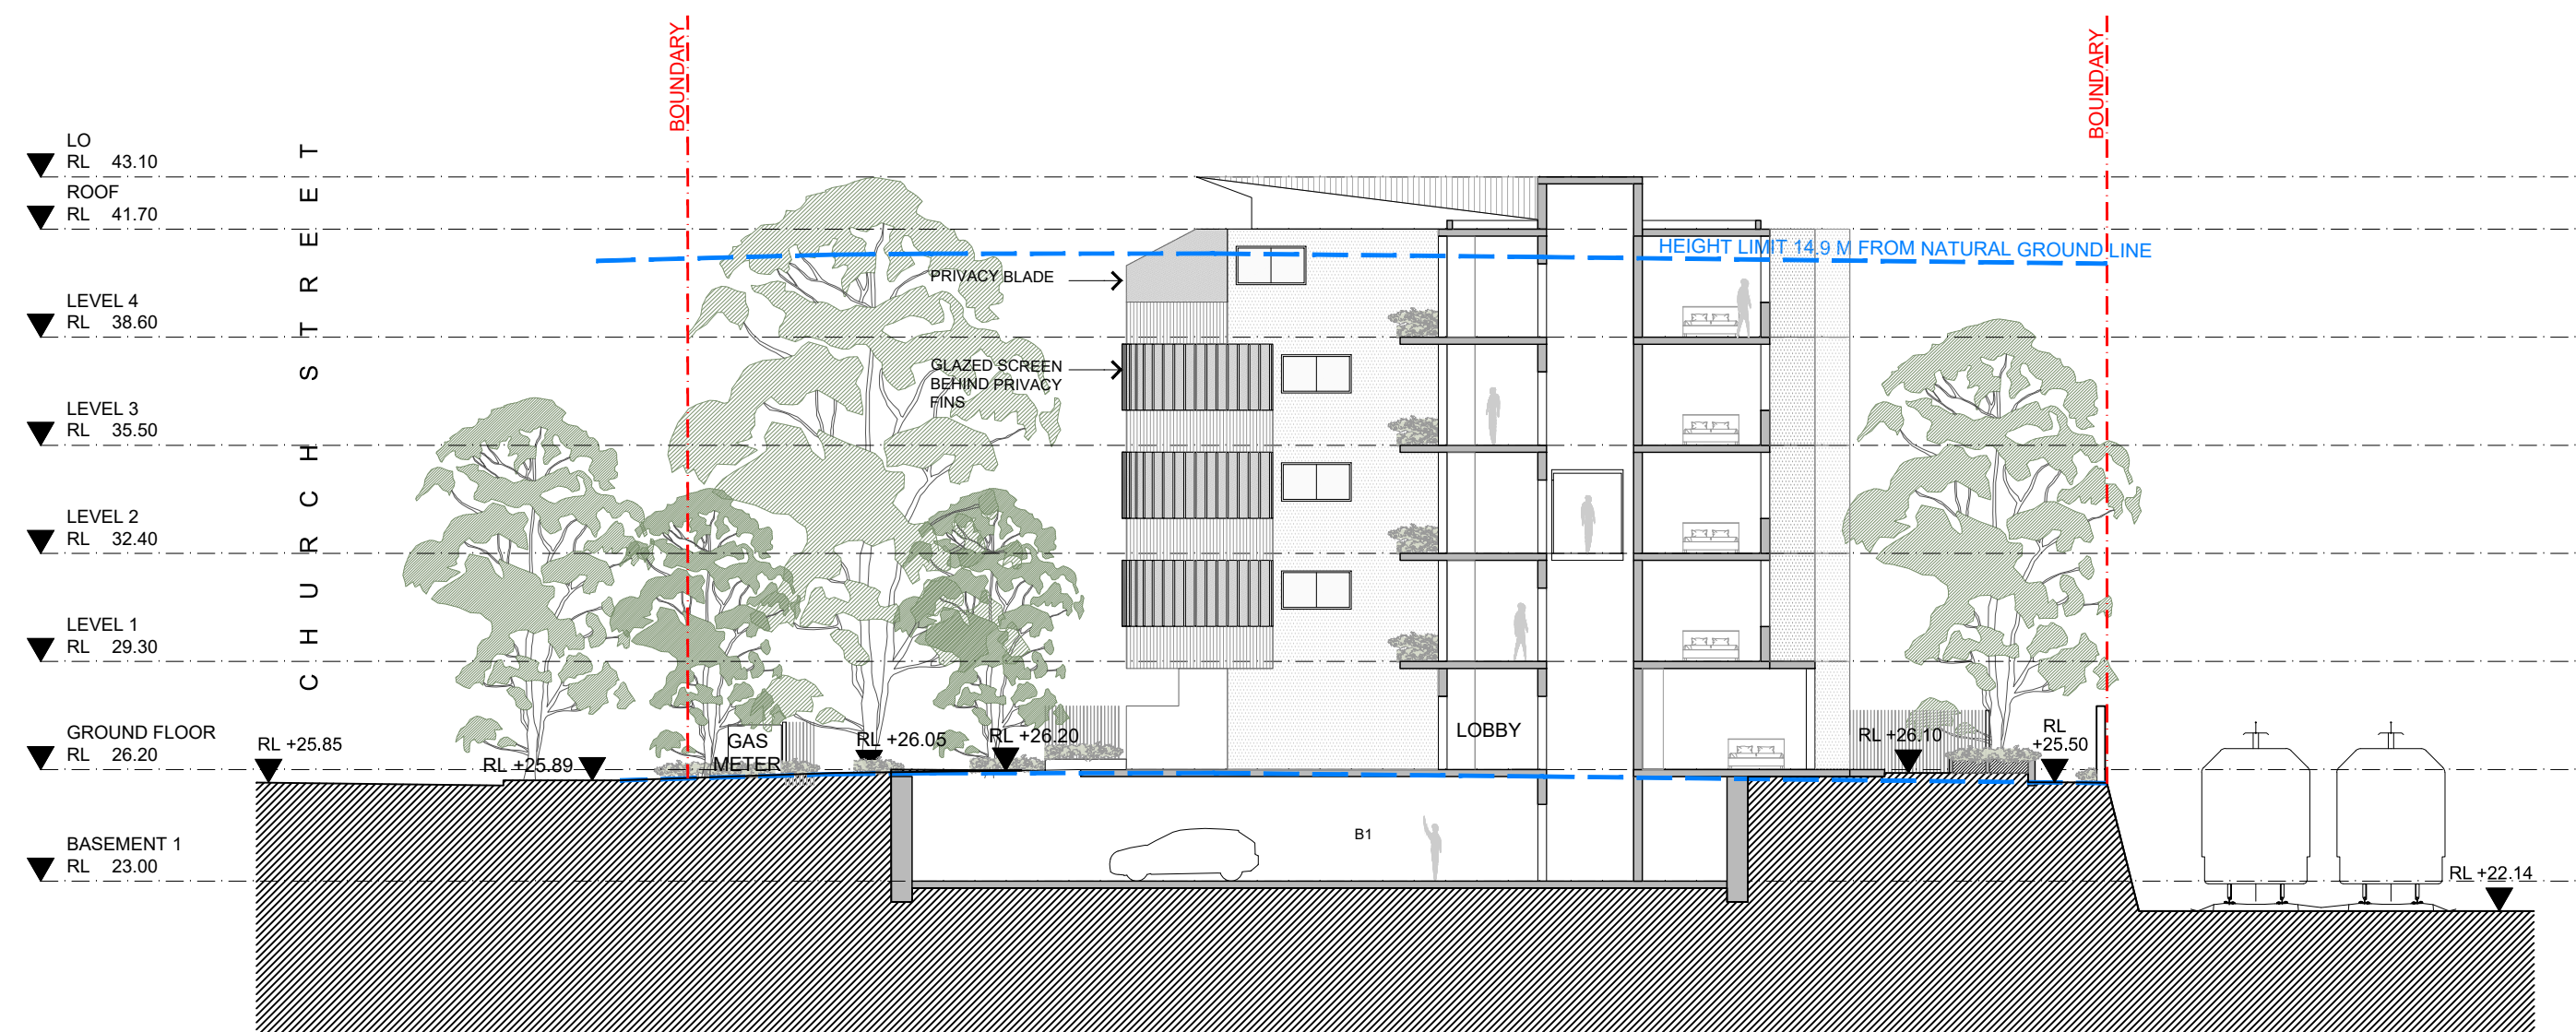


1 BUILDING A - SECTION 1
1:200@A1

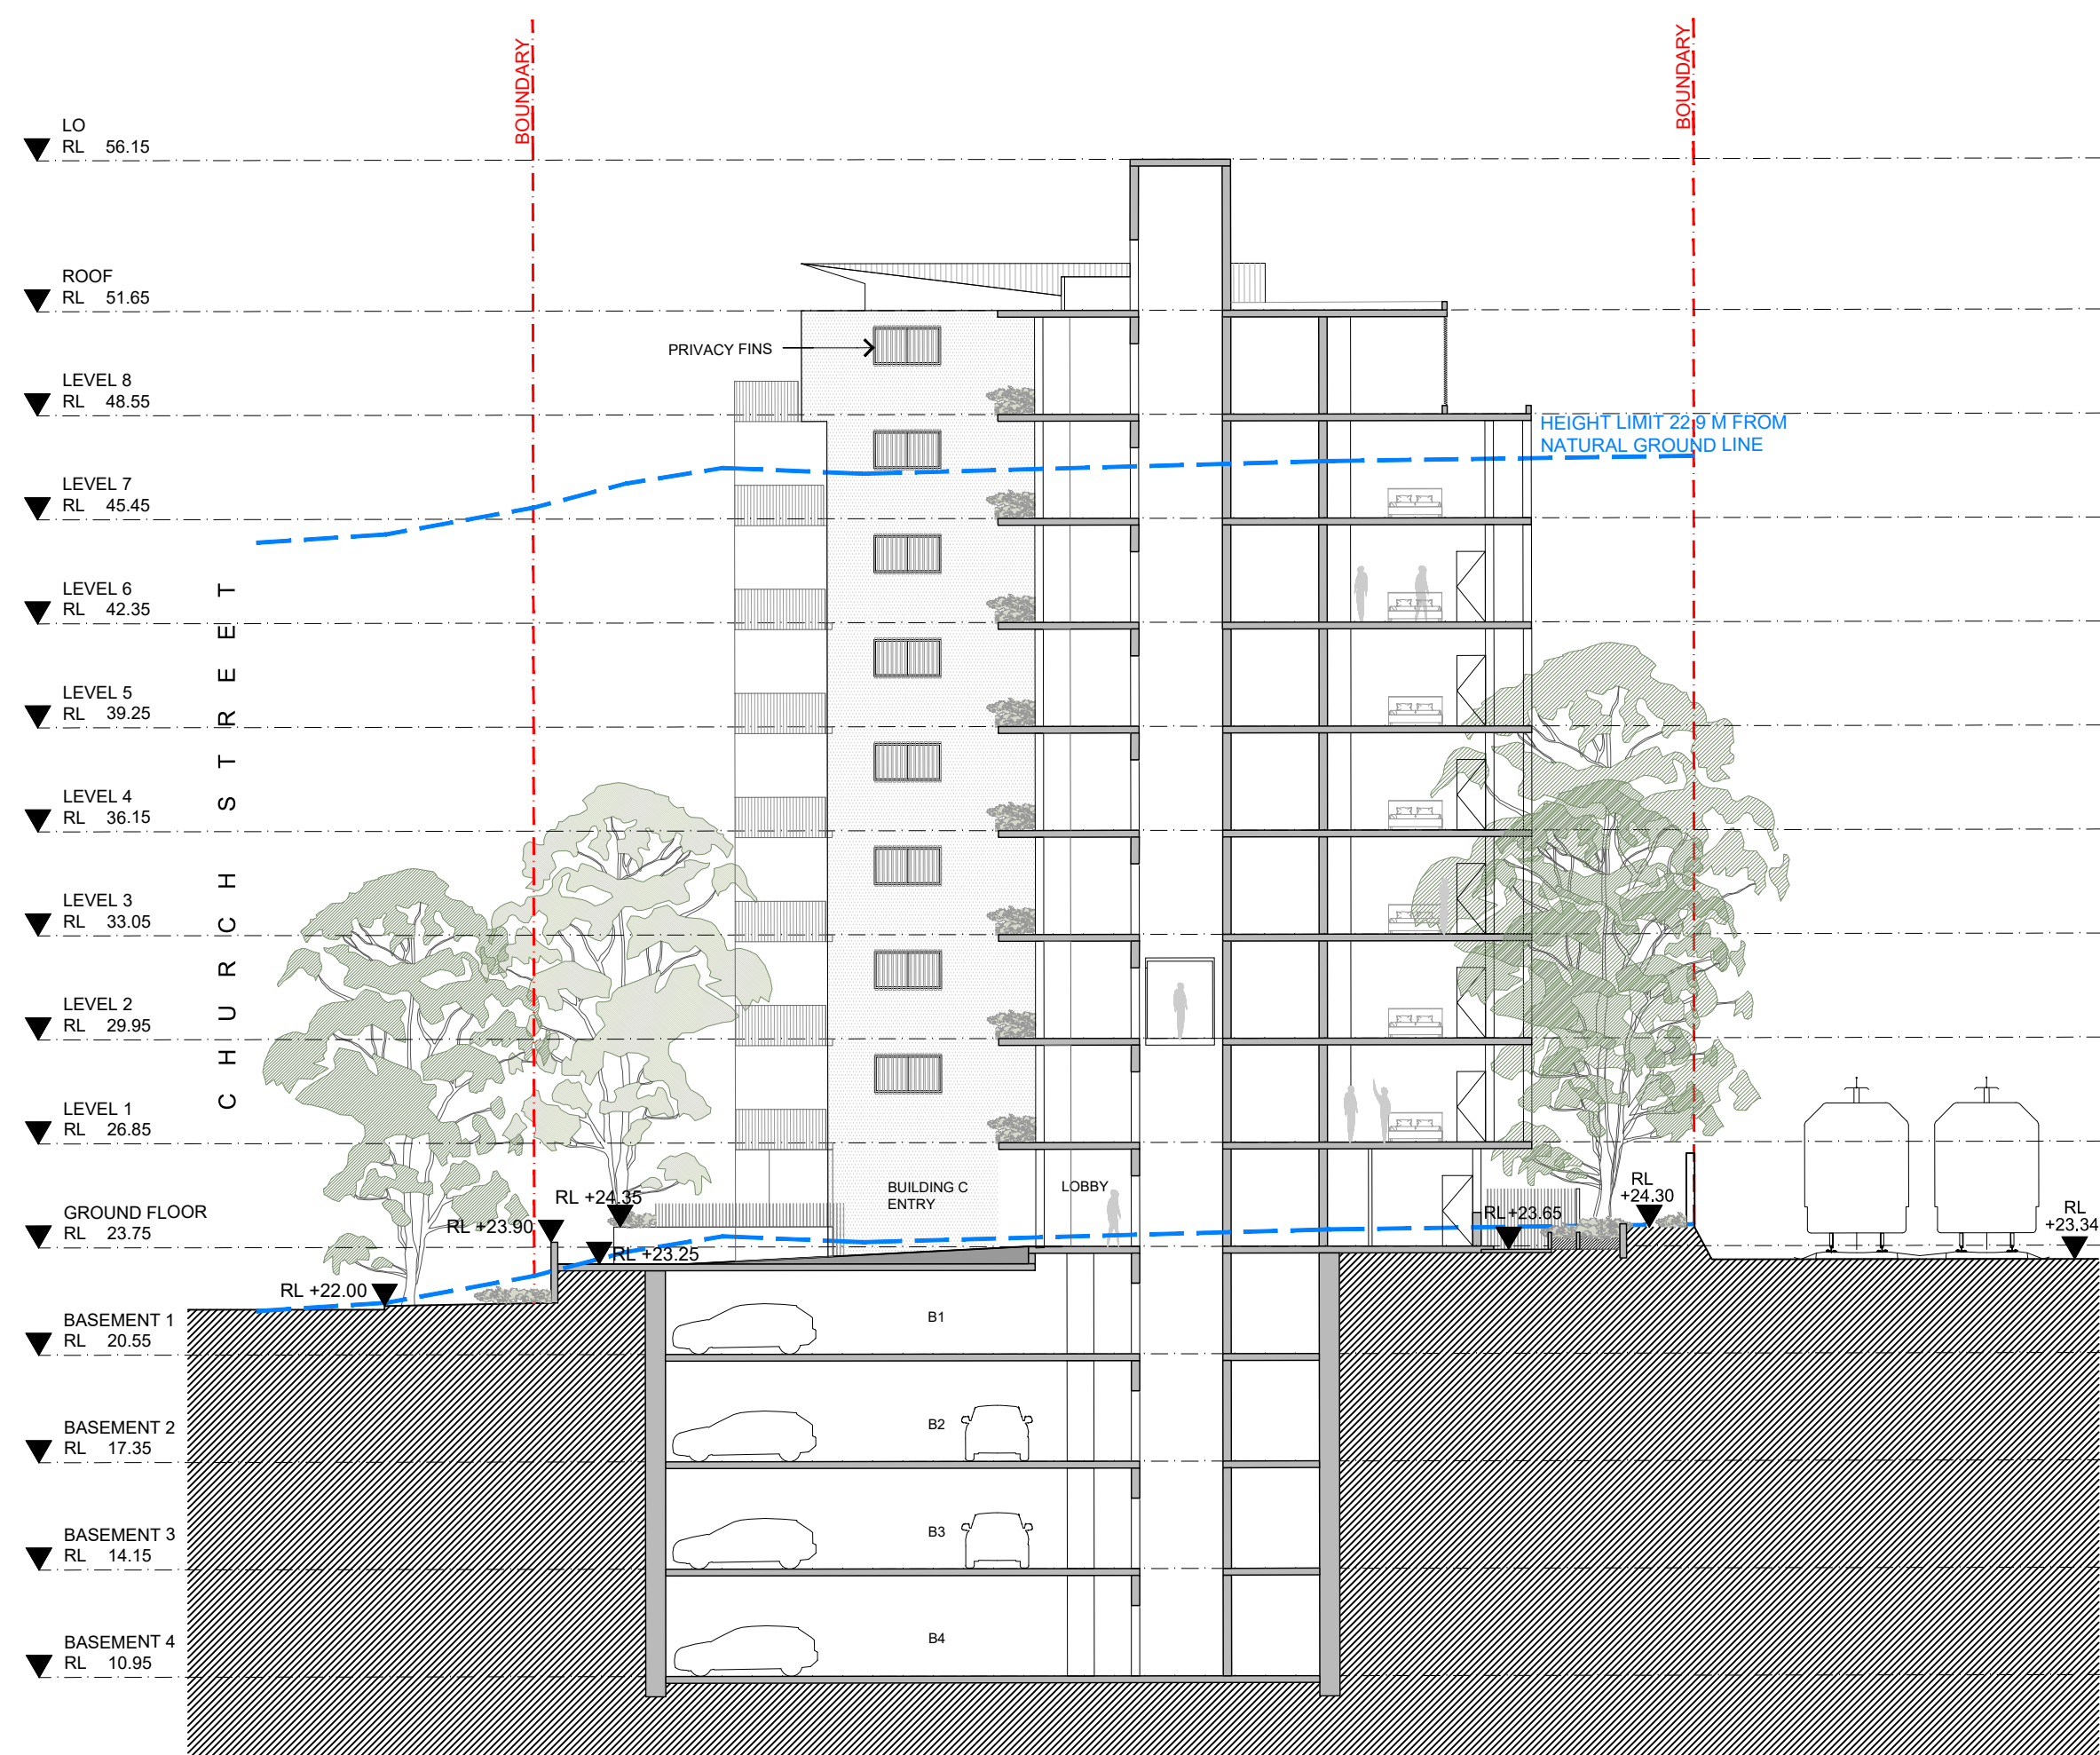


3 BUILDING C - SECTION 1
1:200@A1

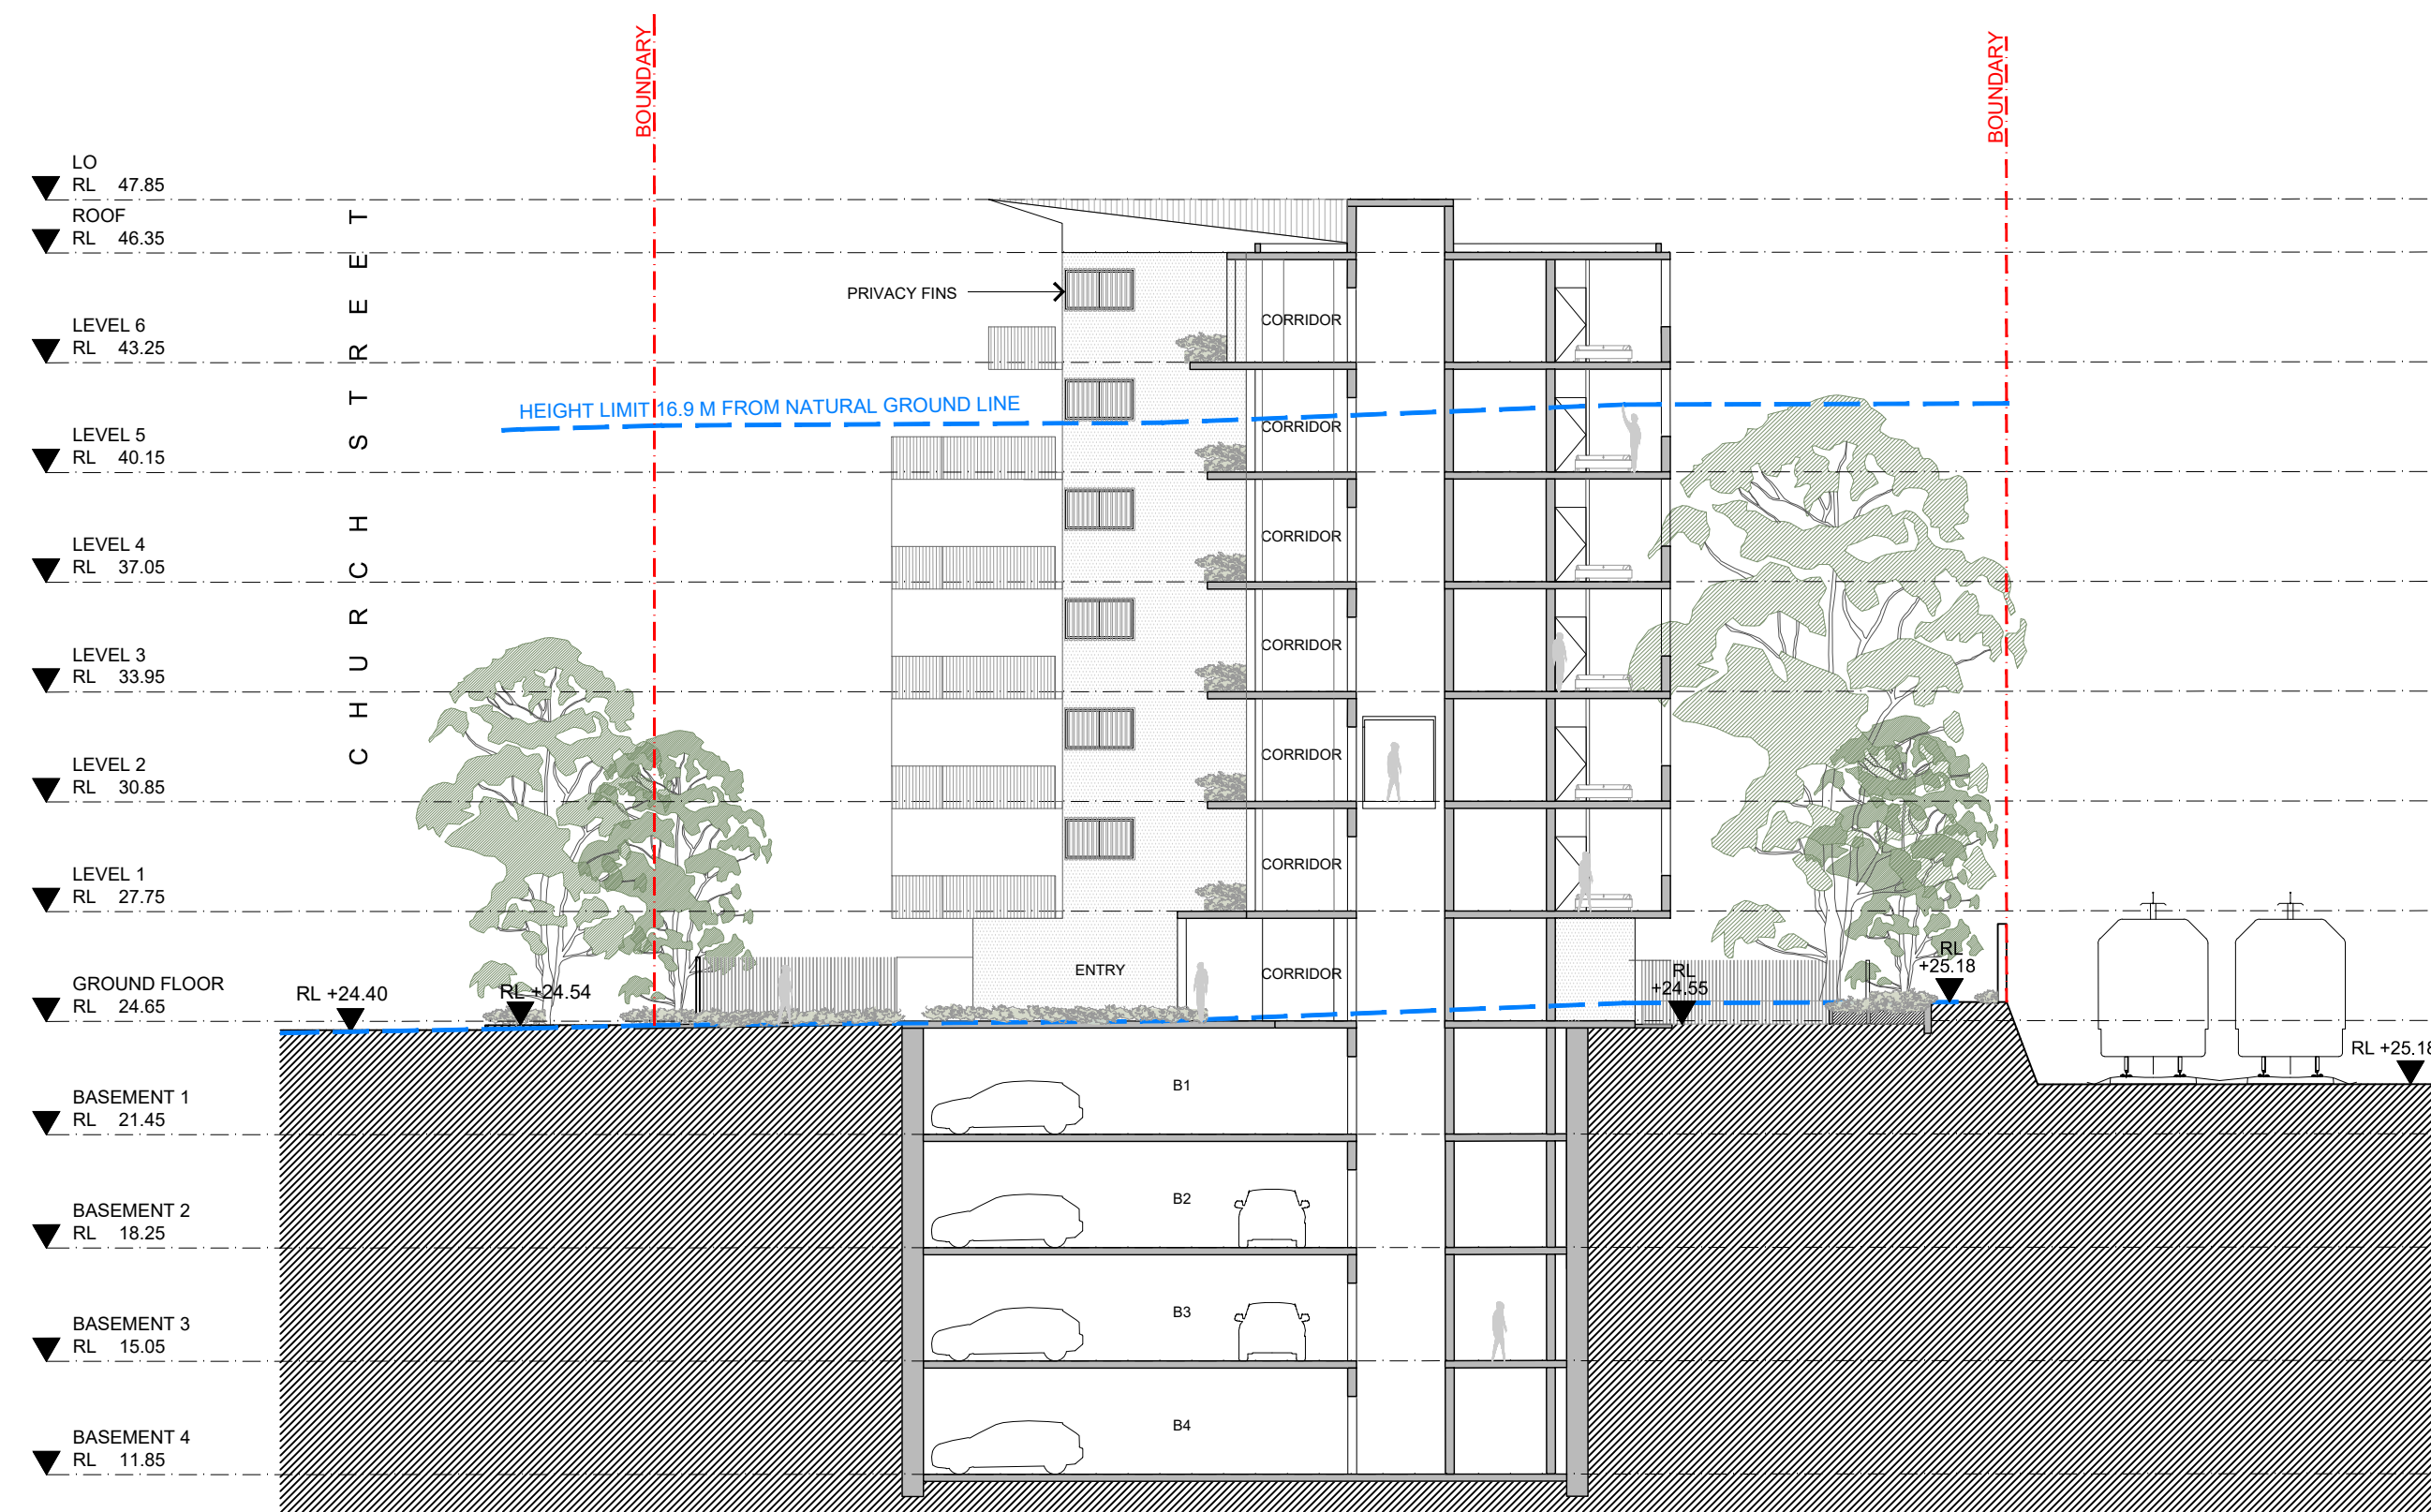

2 BUILDING B - SECTION 1
1:200@A1

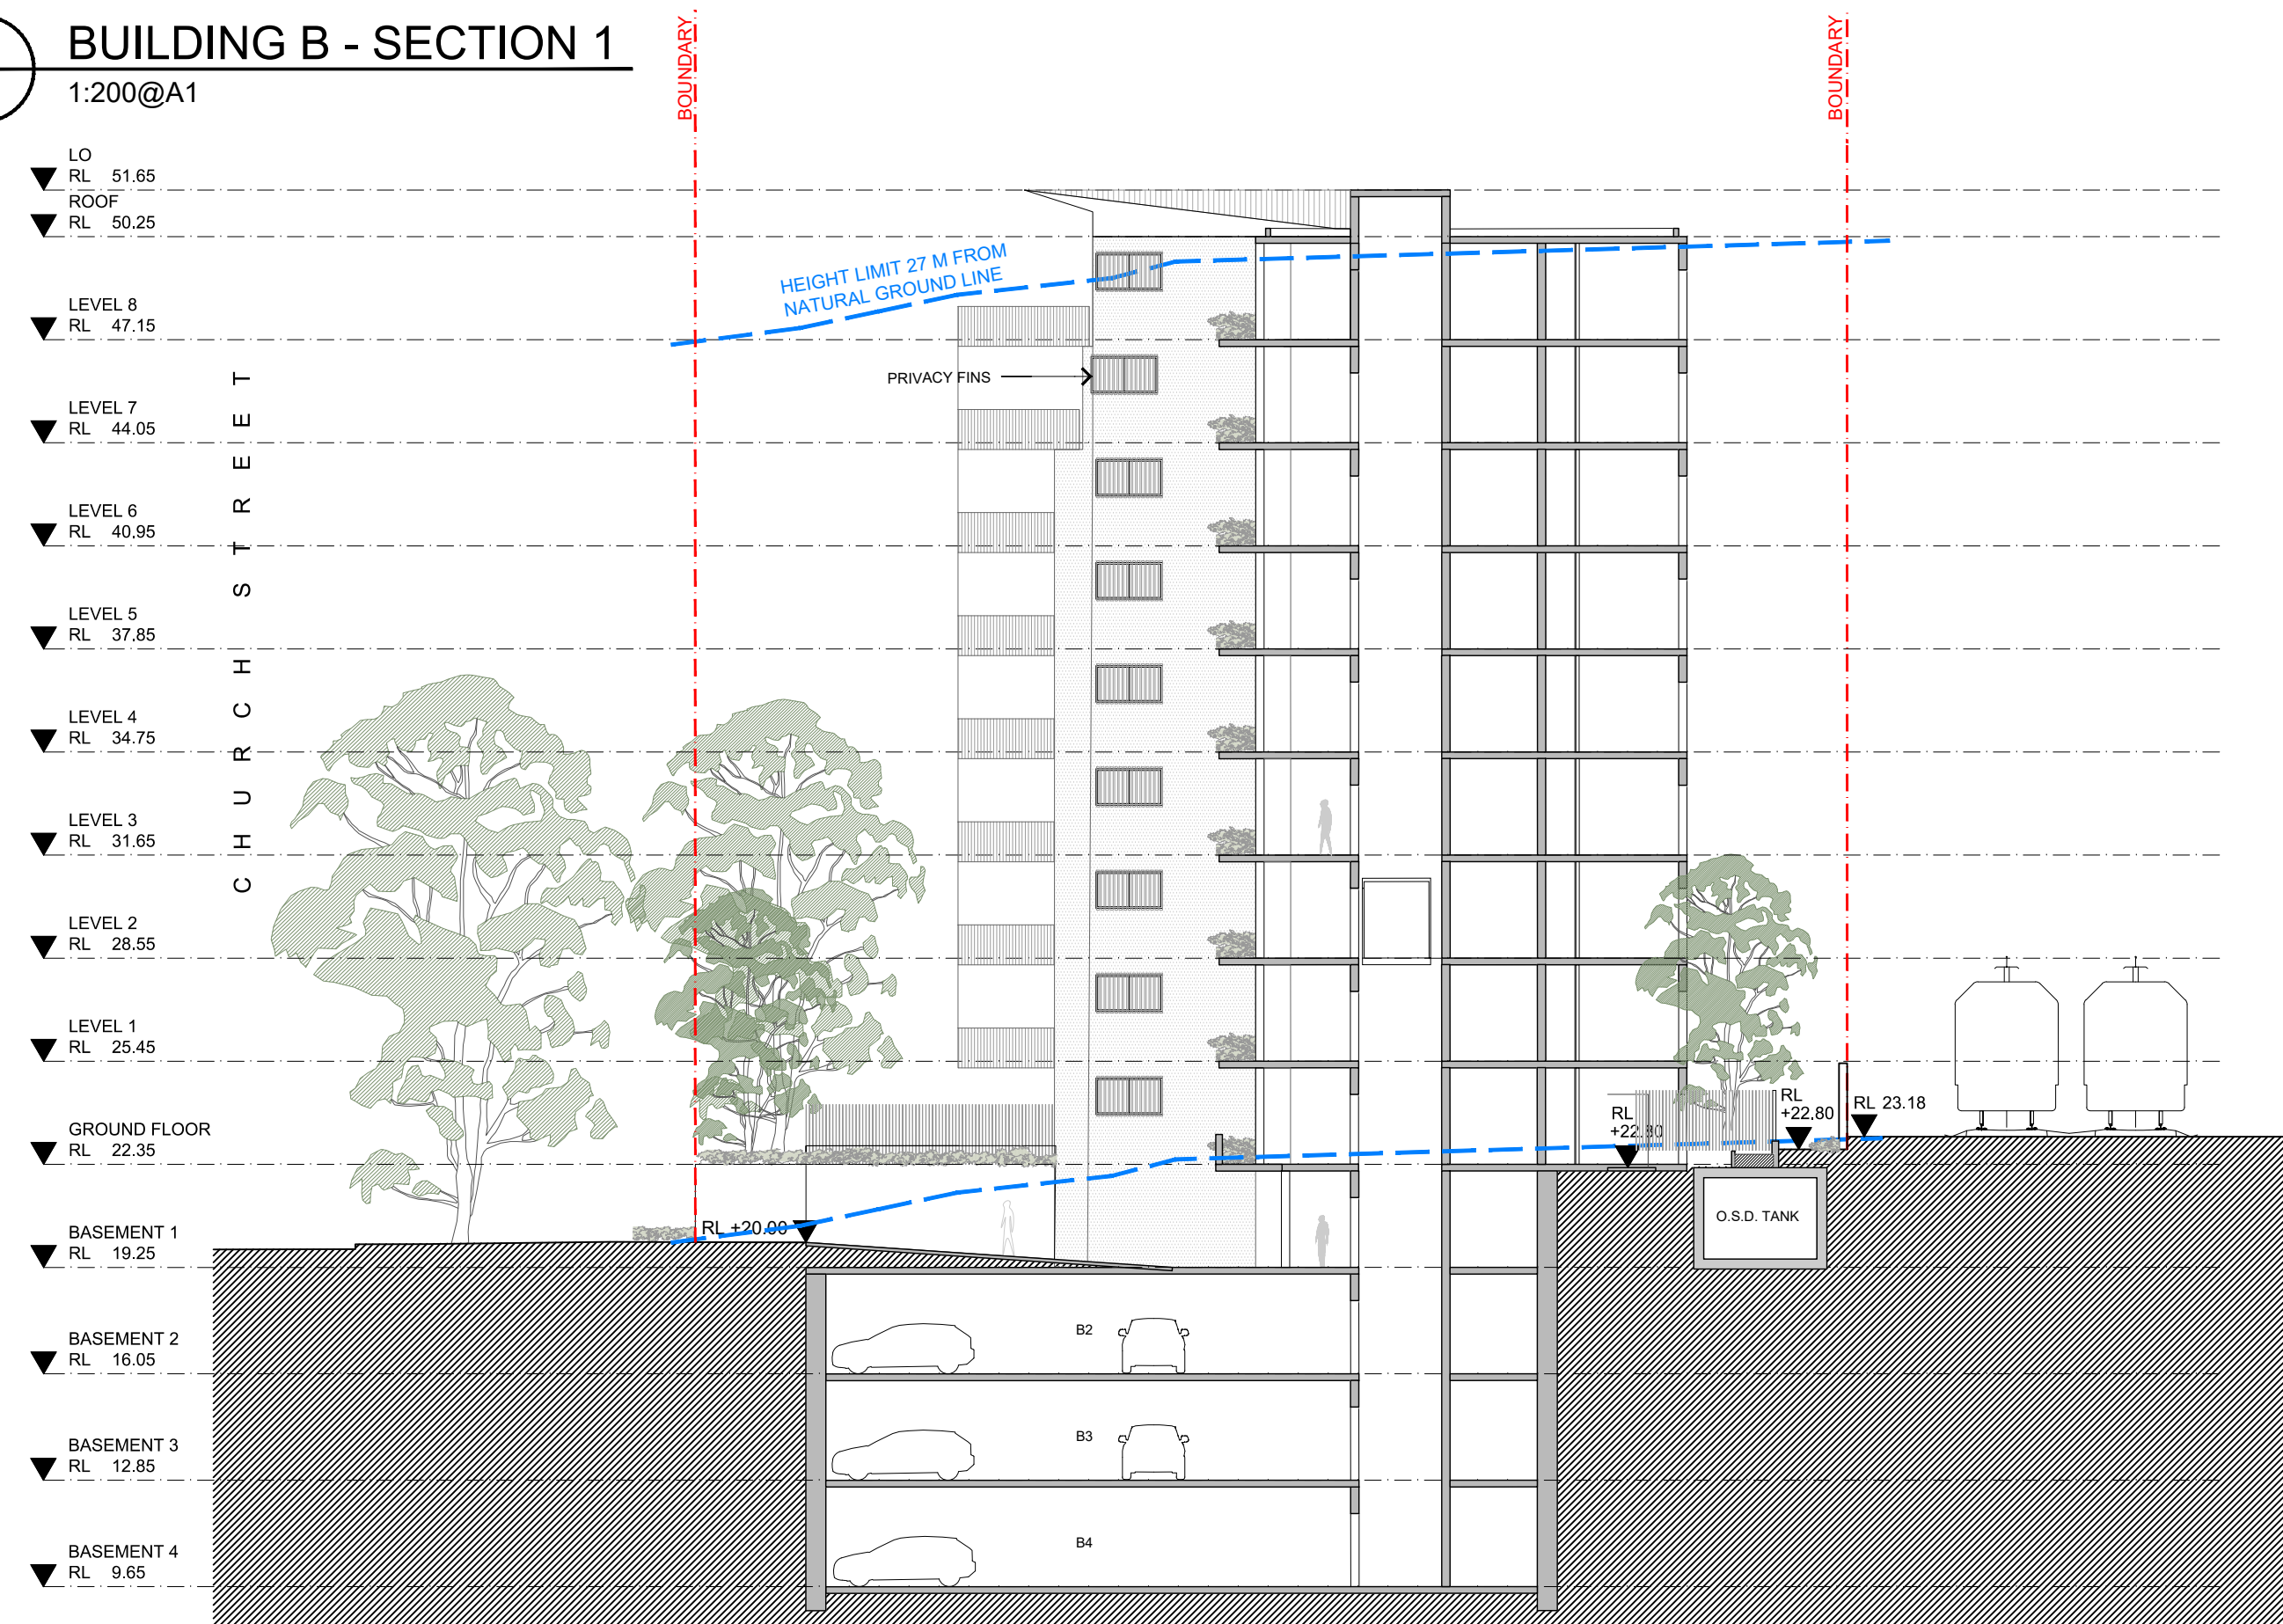

4 BUILDING D - SECTION 1
1:200@A1

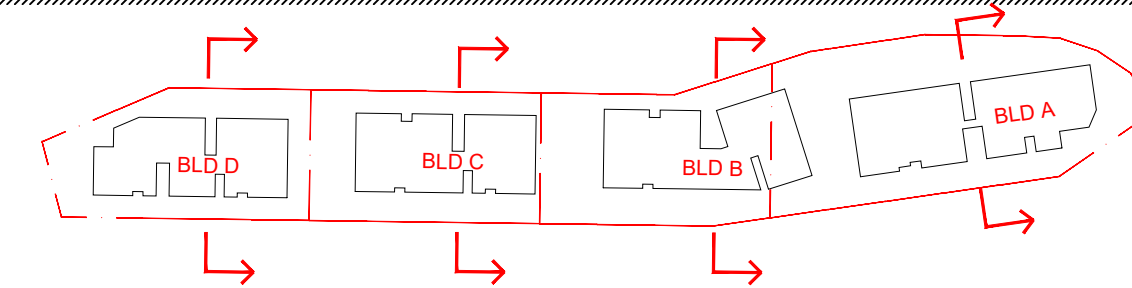

Architect:
Cox Architecture
PO Box Q193, Sydney NSW 1230
Level 6, 155 Clarence Street, Sydney NSW 2000 Australia
T + 61 2 9267 9599 F + 61 2 9264 5844
www.coxarchitecture.com.au



Cox Architecture Pty Ltd ACN 002 535 891

Nominated Architects
Russell Lee no. 6367
Joe Agius no. 6491

Client



Rev	Description	By	Date
32	ISSUE FOR D.A.	FM	28/10/2019

Project LIDCOMBE 2-36 CHURCH STREET

Scale
A1@1:200
A3@1:400


Drawing Number
A-DA-LC-4000

Drawing Title
BUILDING A - SECTION 1


Revision
32

Date
28/10/2019


0 1 2 10

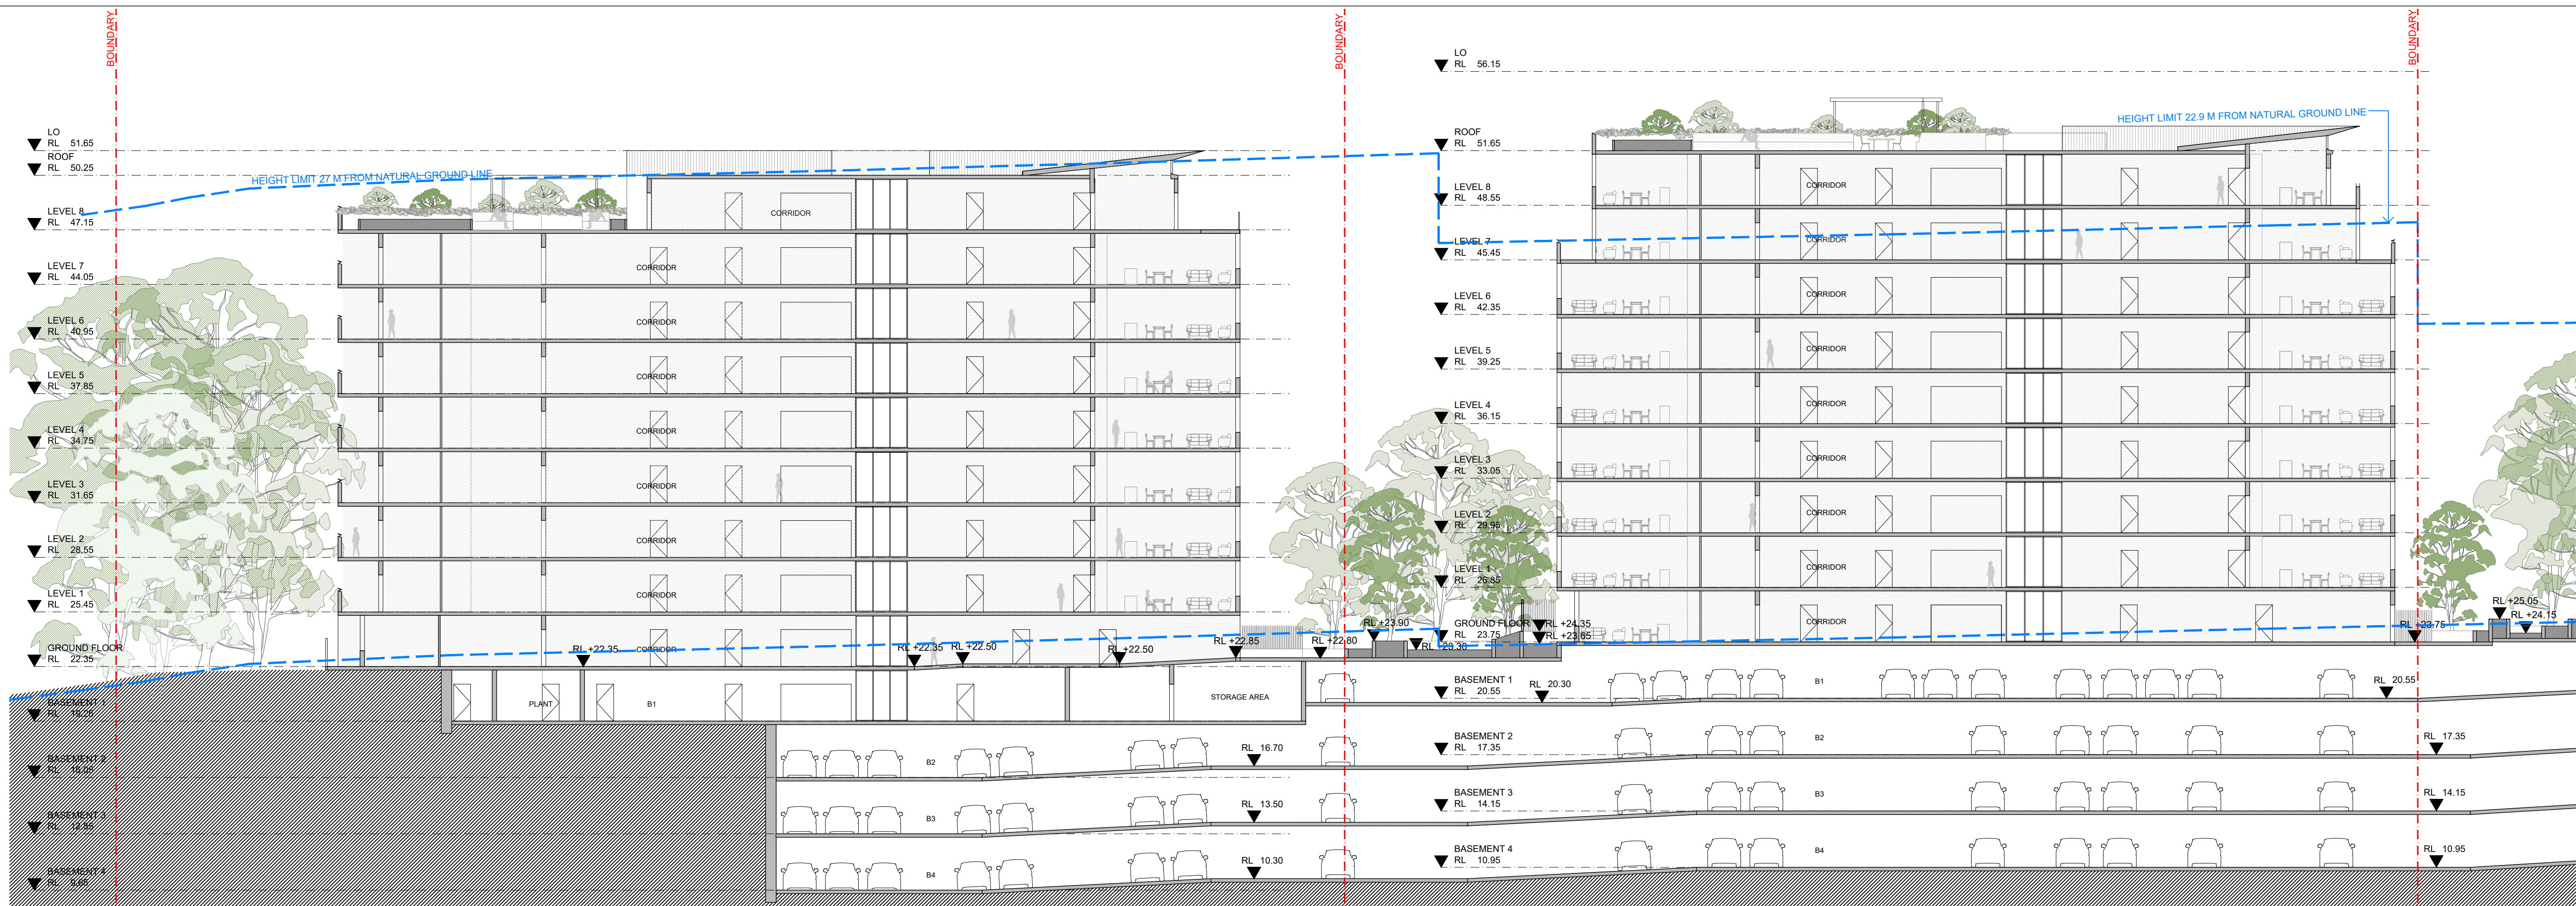

1 BUILDINGS D AND C - LONG SECTION
1:200@A1

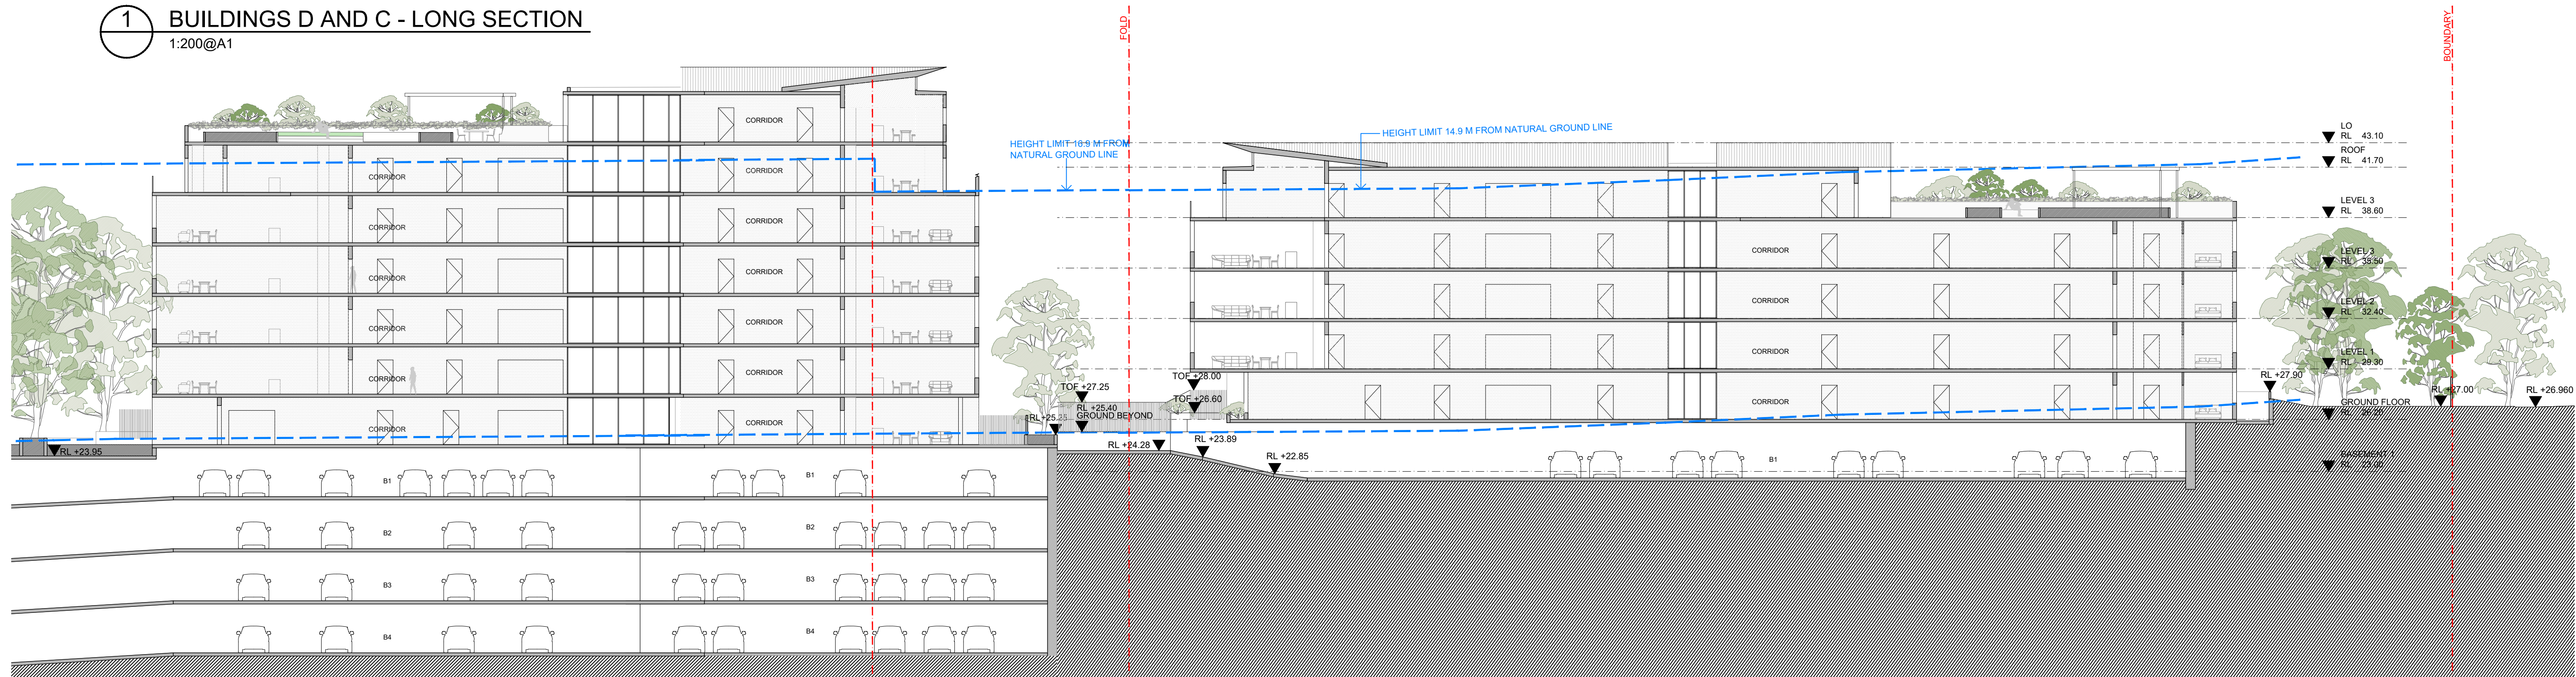

2 BUILDINGS B AND A - LONG SECTION
1:200@A1

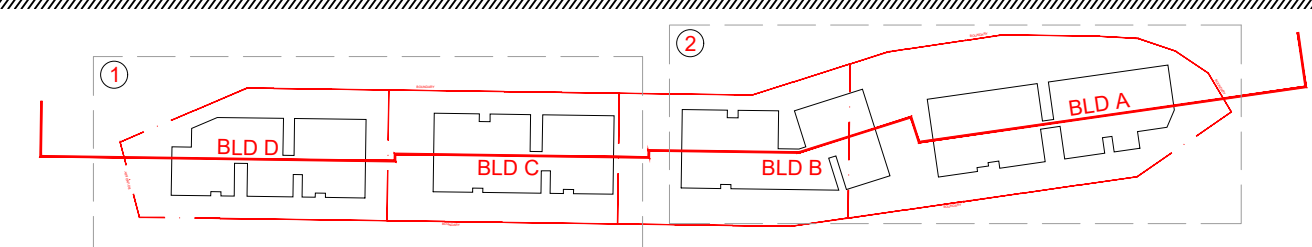

Architect:
Cox Architecture
PO Box Q193, Sydney NSW 1230
Level 6, 155 Clarence Street, Sydney NSW 2000 Australia
T + 61 2 9267 9599 F + 61 2 9264 5844
www.coxarchitecture.com.au



Cox Architecture Pty Ltd ACN 002 535 891

Nominated Architects
Russell Lee no. 6367
Joe Agius no. 6491

Client



Rev
32
Description
ISSUE FOR D.A.

By
FM
Date
28/10/2019

Project
LIDCOMBE 2-36 CHURCH STREET

Scale
A1@1:200
A3@1:400


Drawing Number
A-DA-LC-4001

Drawing Title
BUILDING ABCD -
LONG SECTION


Revision
32

Date
28/10/2019


0 1 2 10

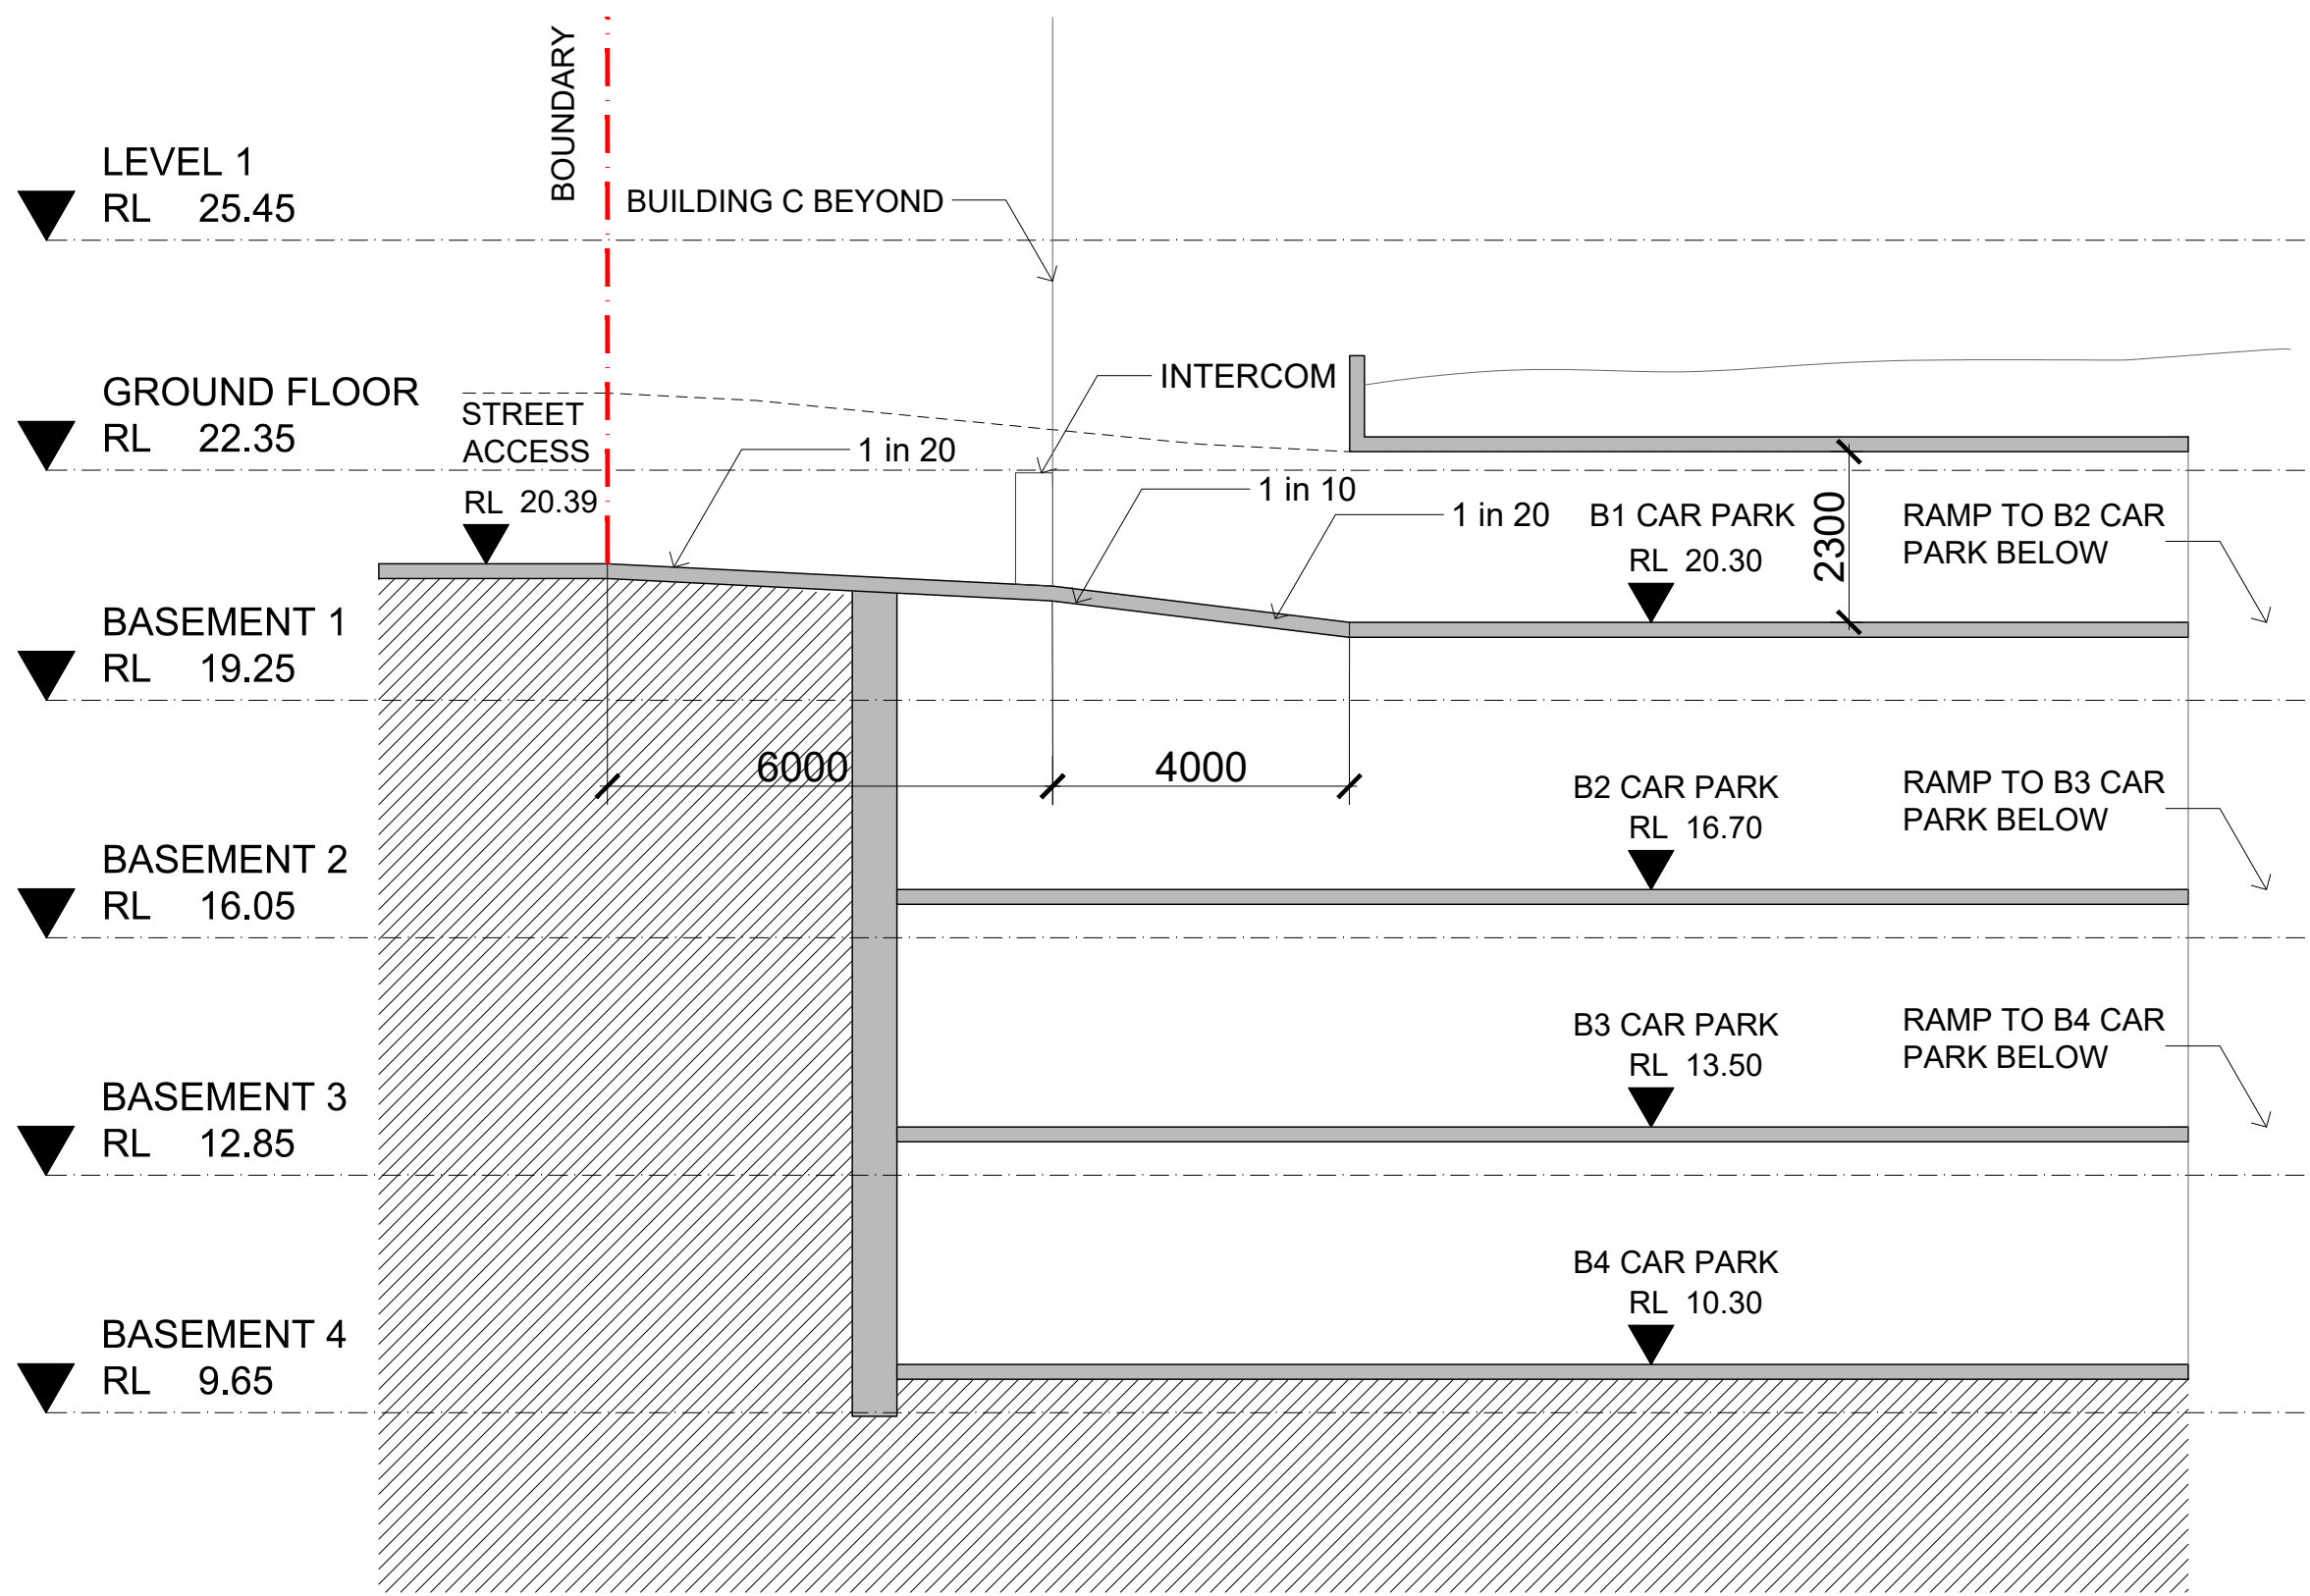


1 SECTION - BUILDINGS B-C-D ENTRY CAR PARK RAMP
1:100@A1

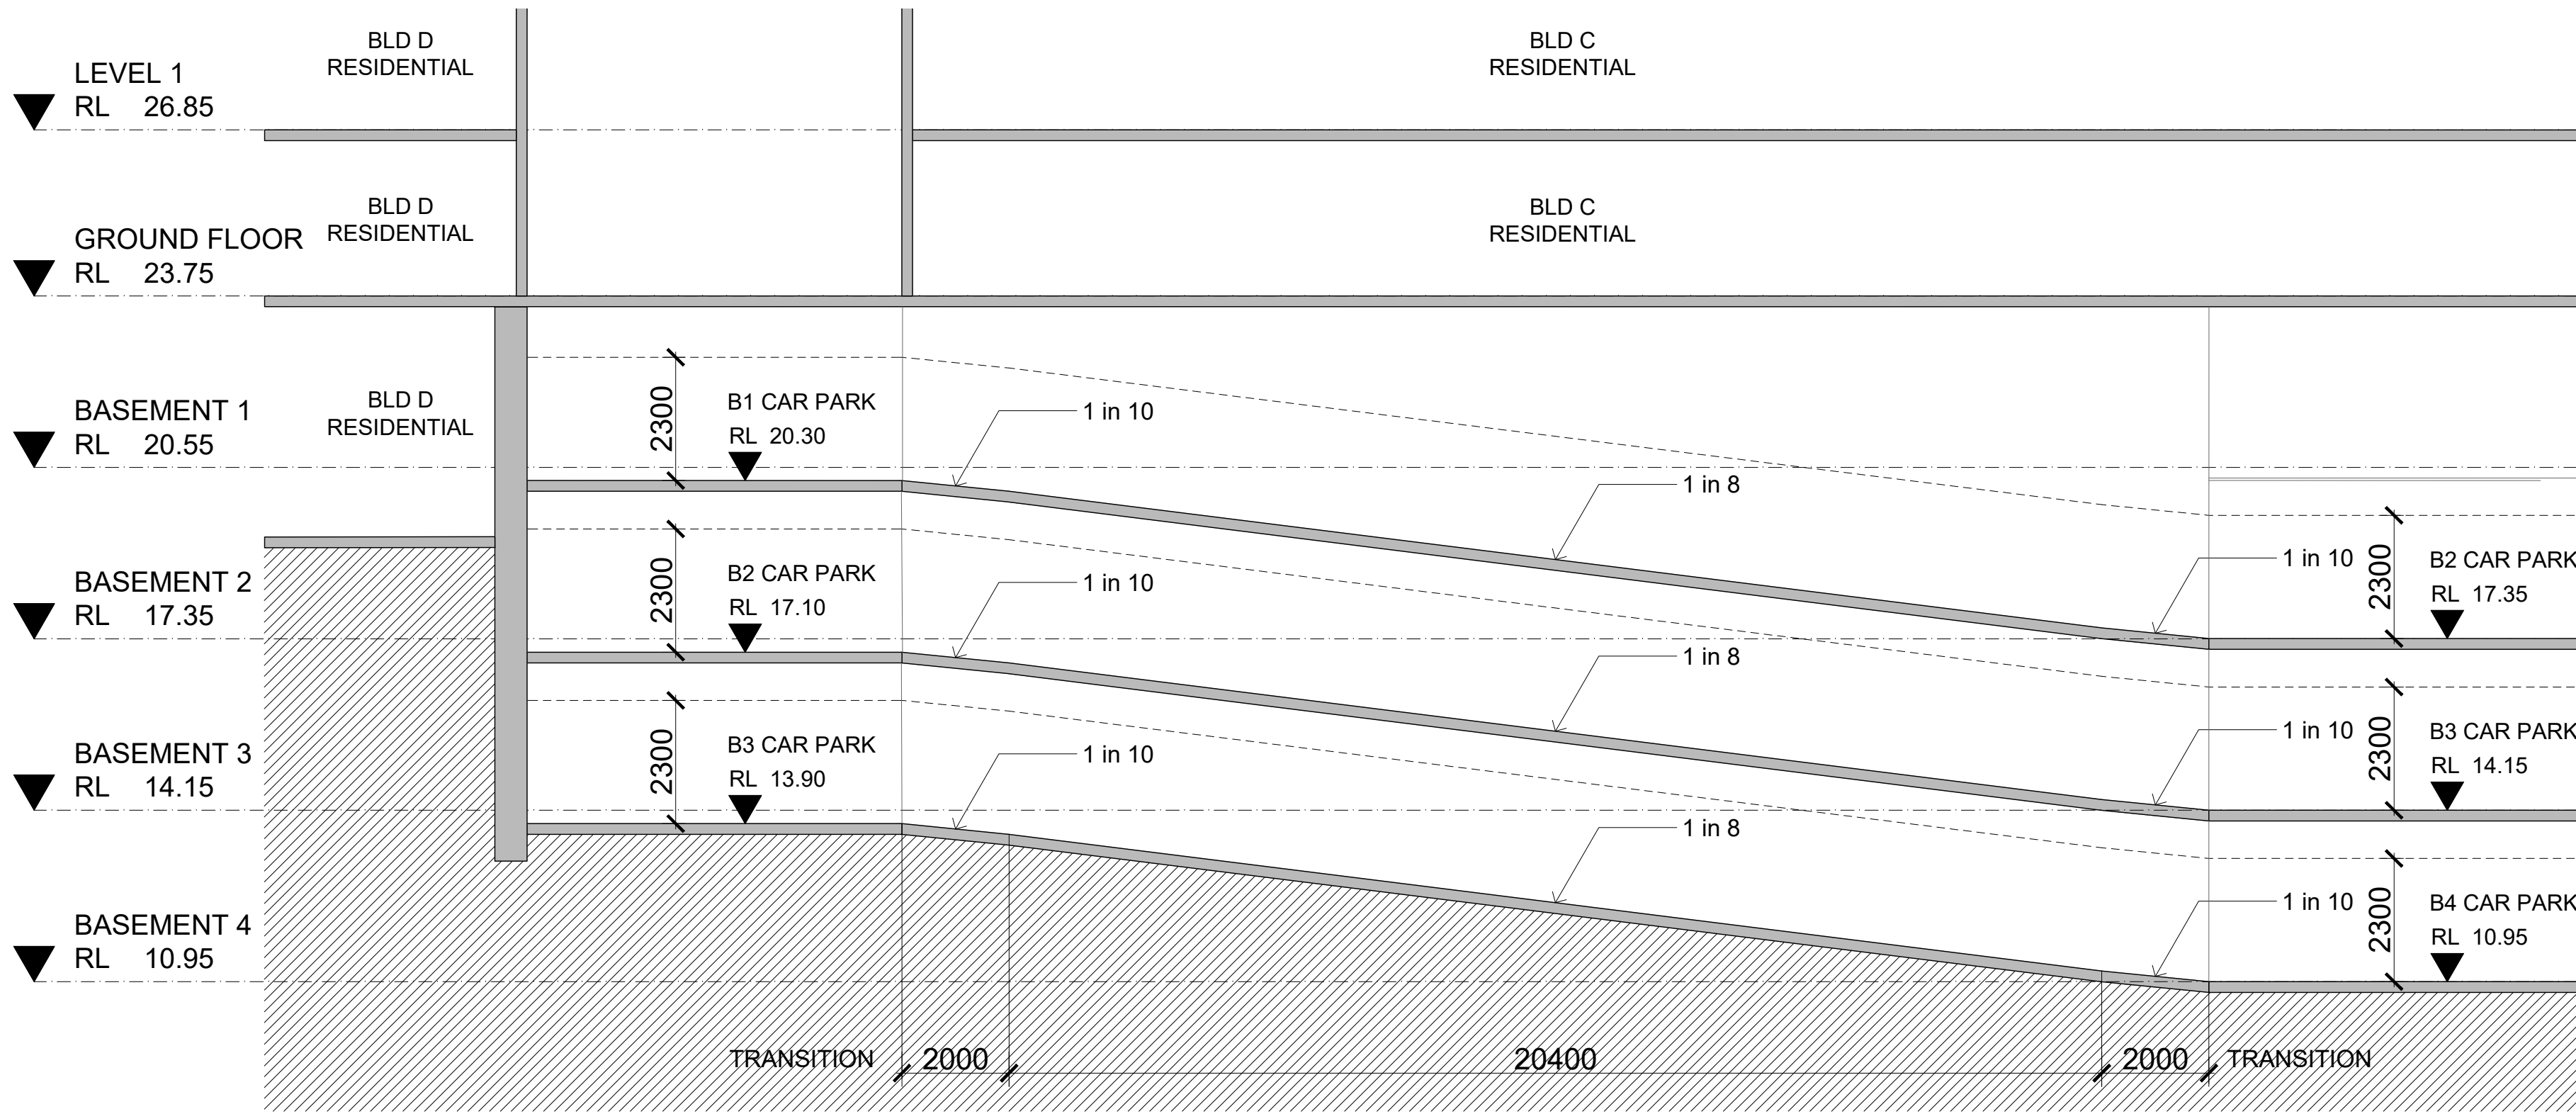


2 SECTION - BUILDINGS B-C-D INTERNAL CAR PARK RAMP
1:100@A1

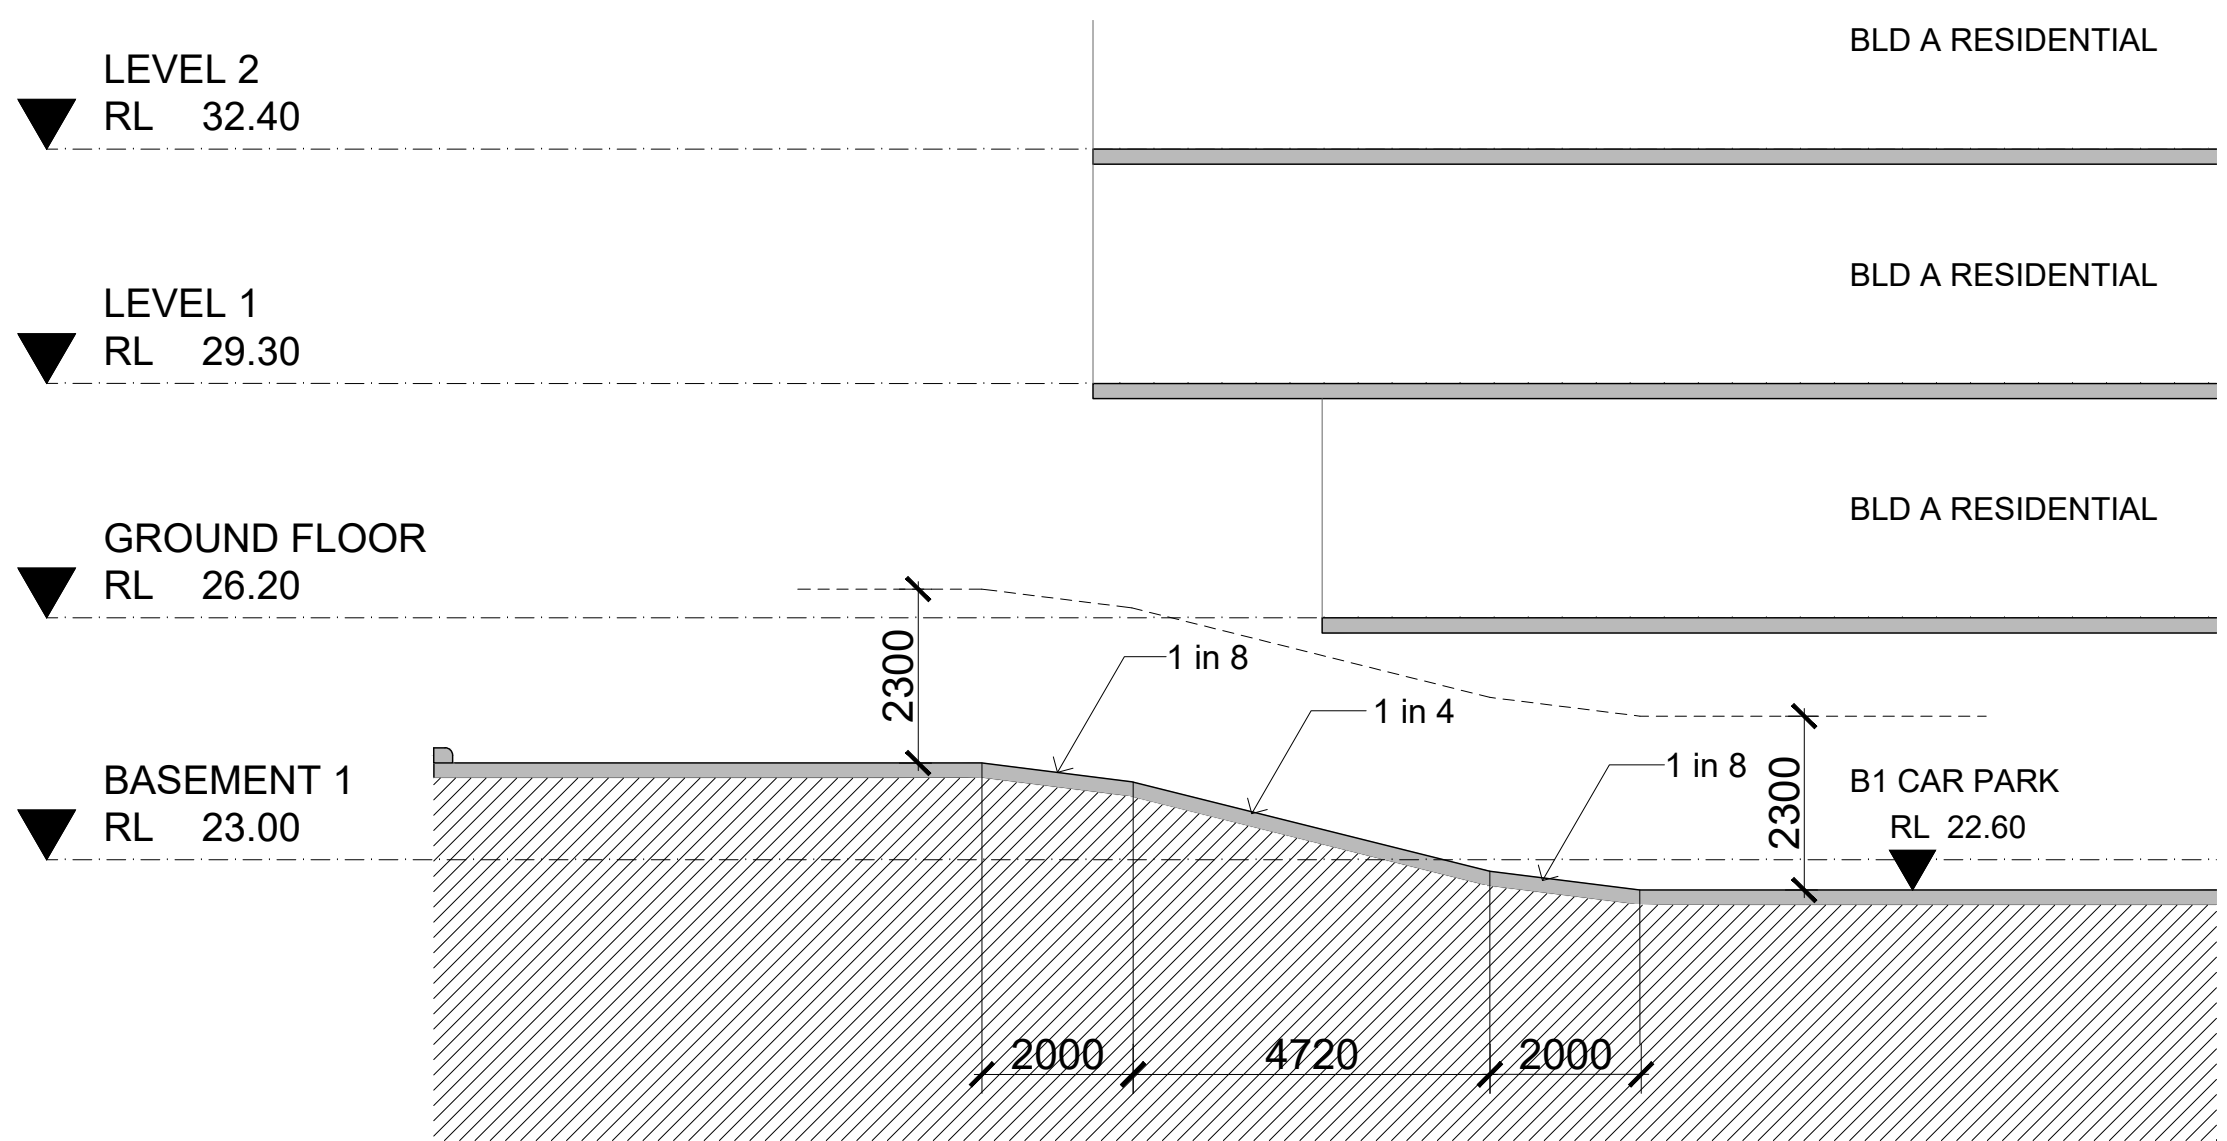

3 SECTION - BUILDING A ENTRY CAR PARK RAMP
1:100@A1

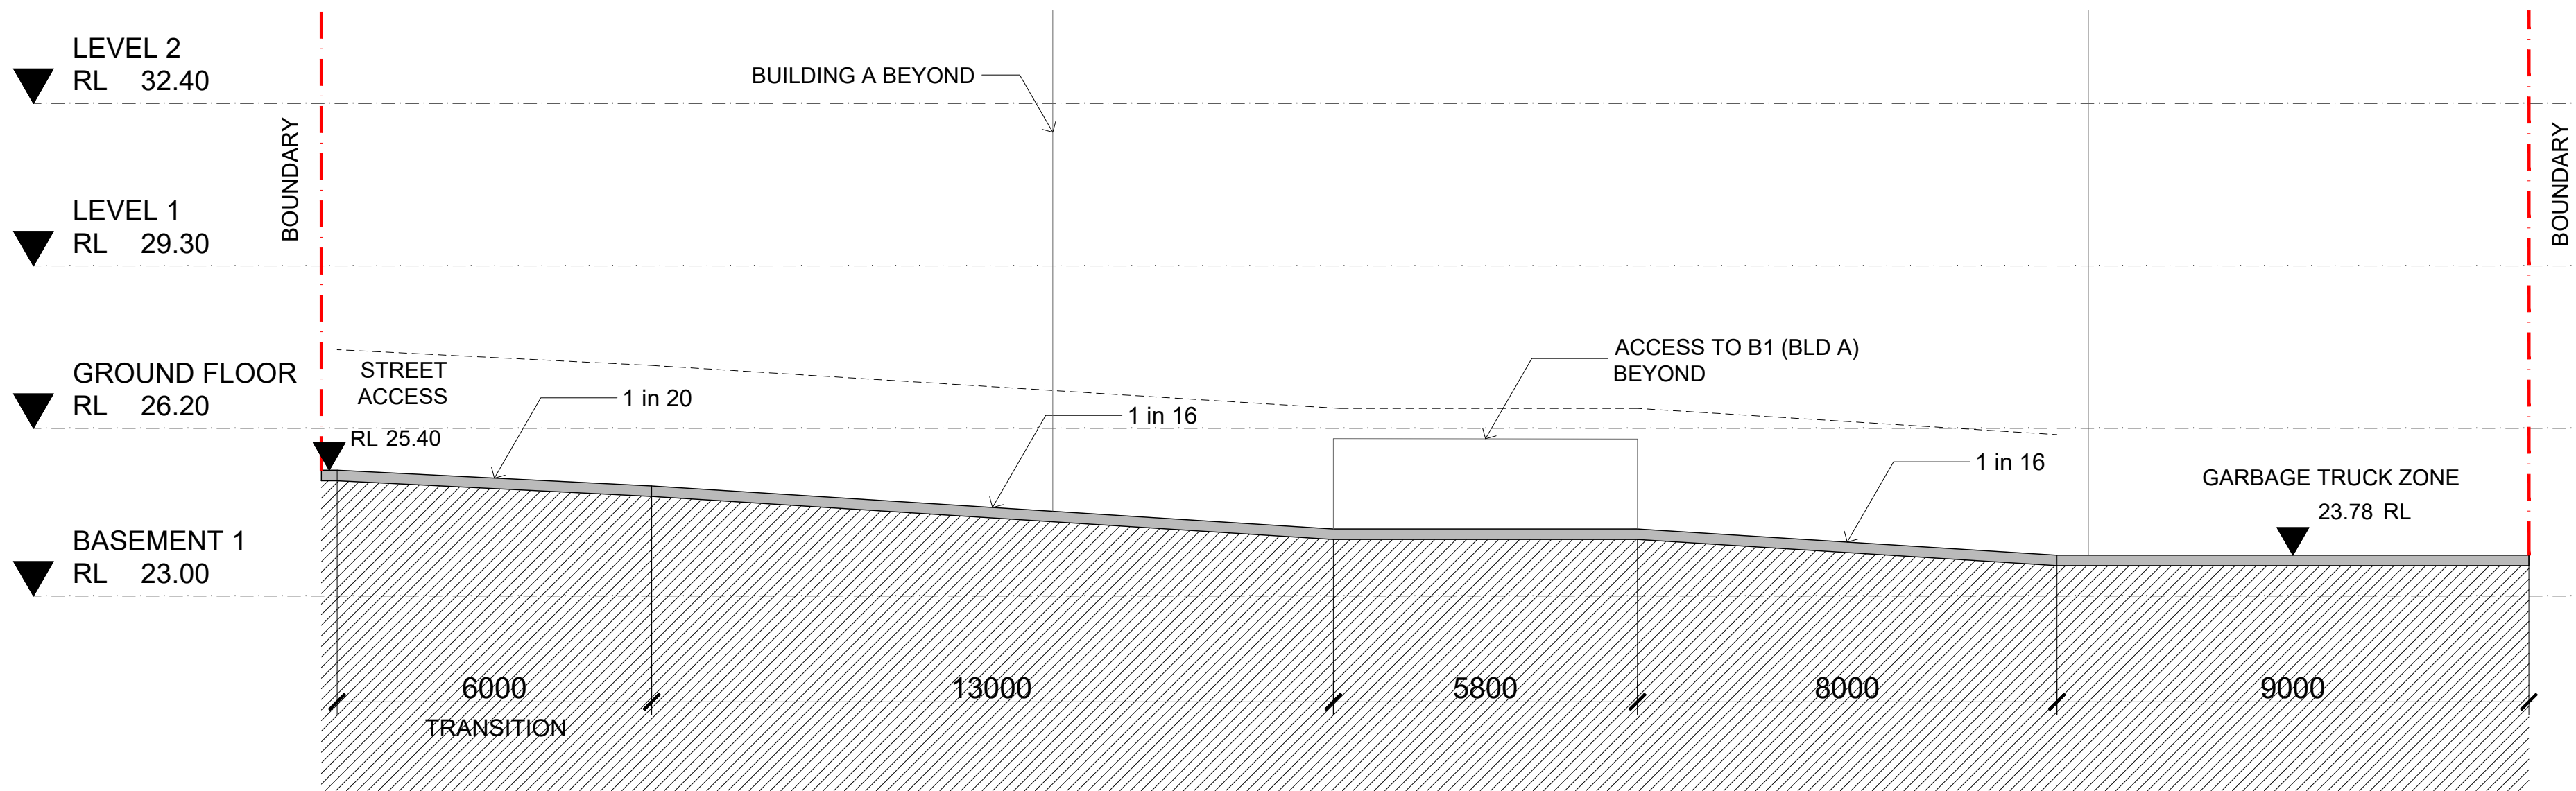

4 SECTION - BUILDING A ENTRY CAR PARK RAMP
1:100@A1

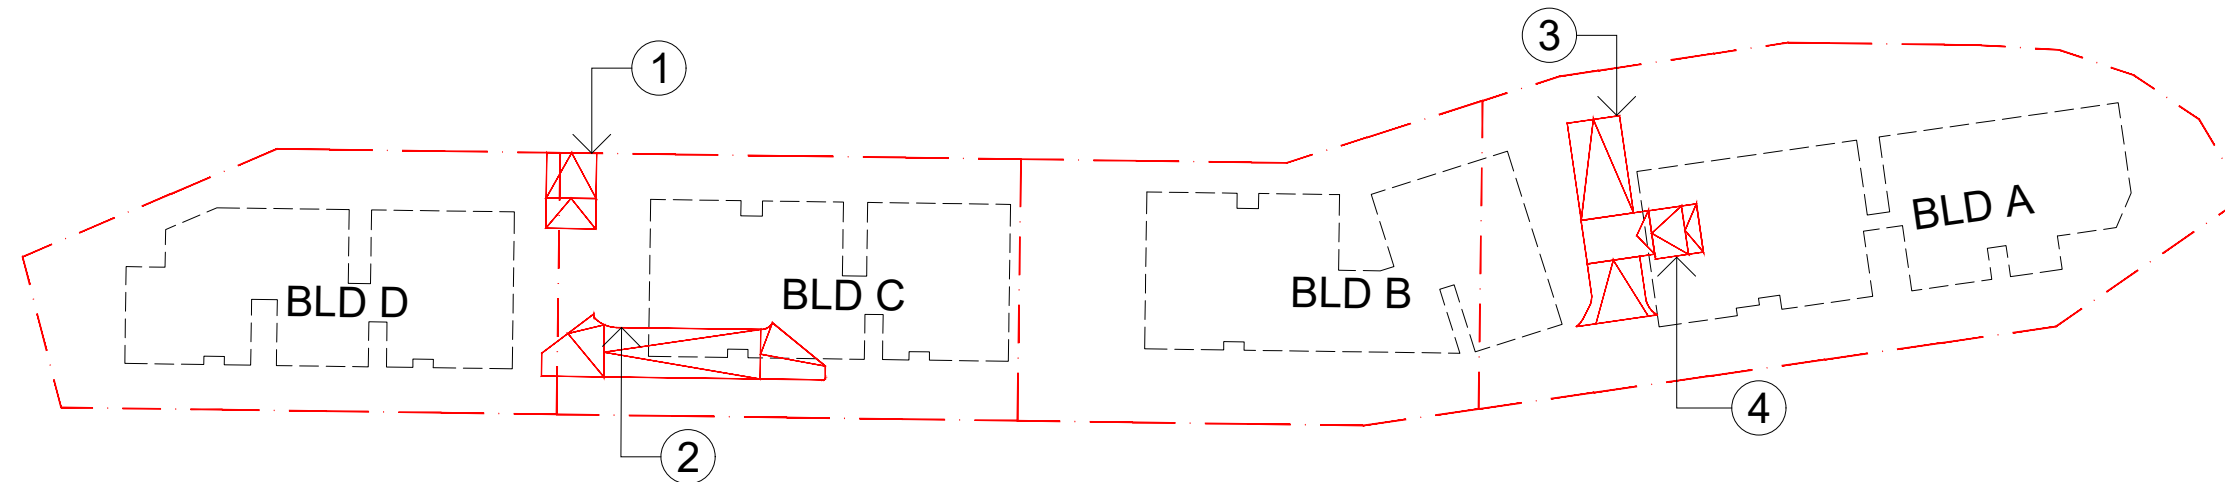

Architect:
Cox Architecture
PO Box Q193, Sydney NSW 1230
Level 6, 155 Clarence Street, Sydney NSW 2000 Australia
T + 61 2 9267 9599 F + 61 2 9264 5844
www.coxarchitecture.com.au



Cox Architecture Pty Ltd ACN 002 535 891

Nominated Architects
Russell Lee no. 6367
Joe Agius no. 6491

Client



Rev	Description	By	Date
32	ISSUE FOR D.A.	FM	28/10/2019

Project LIDCOMBE 2-36 CHURCH STREET

Scale
A1@1:100
A3@1:200


Drawing Number
A-DA-LC-4100-CP

Drawing Title
CAR PARK RAMP
SECTIONS

Revision
32

Date
28/10/2019


0 1 2 5

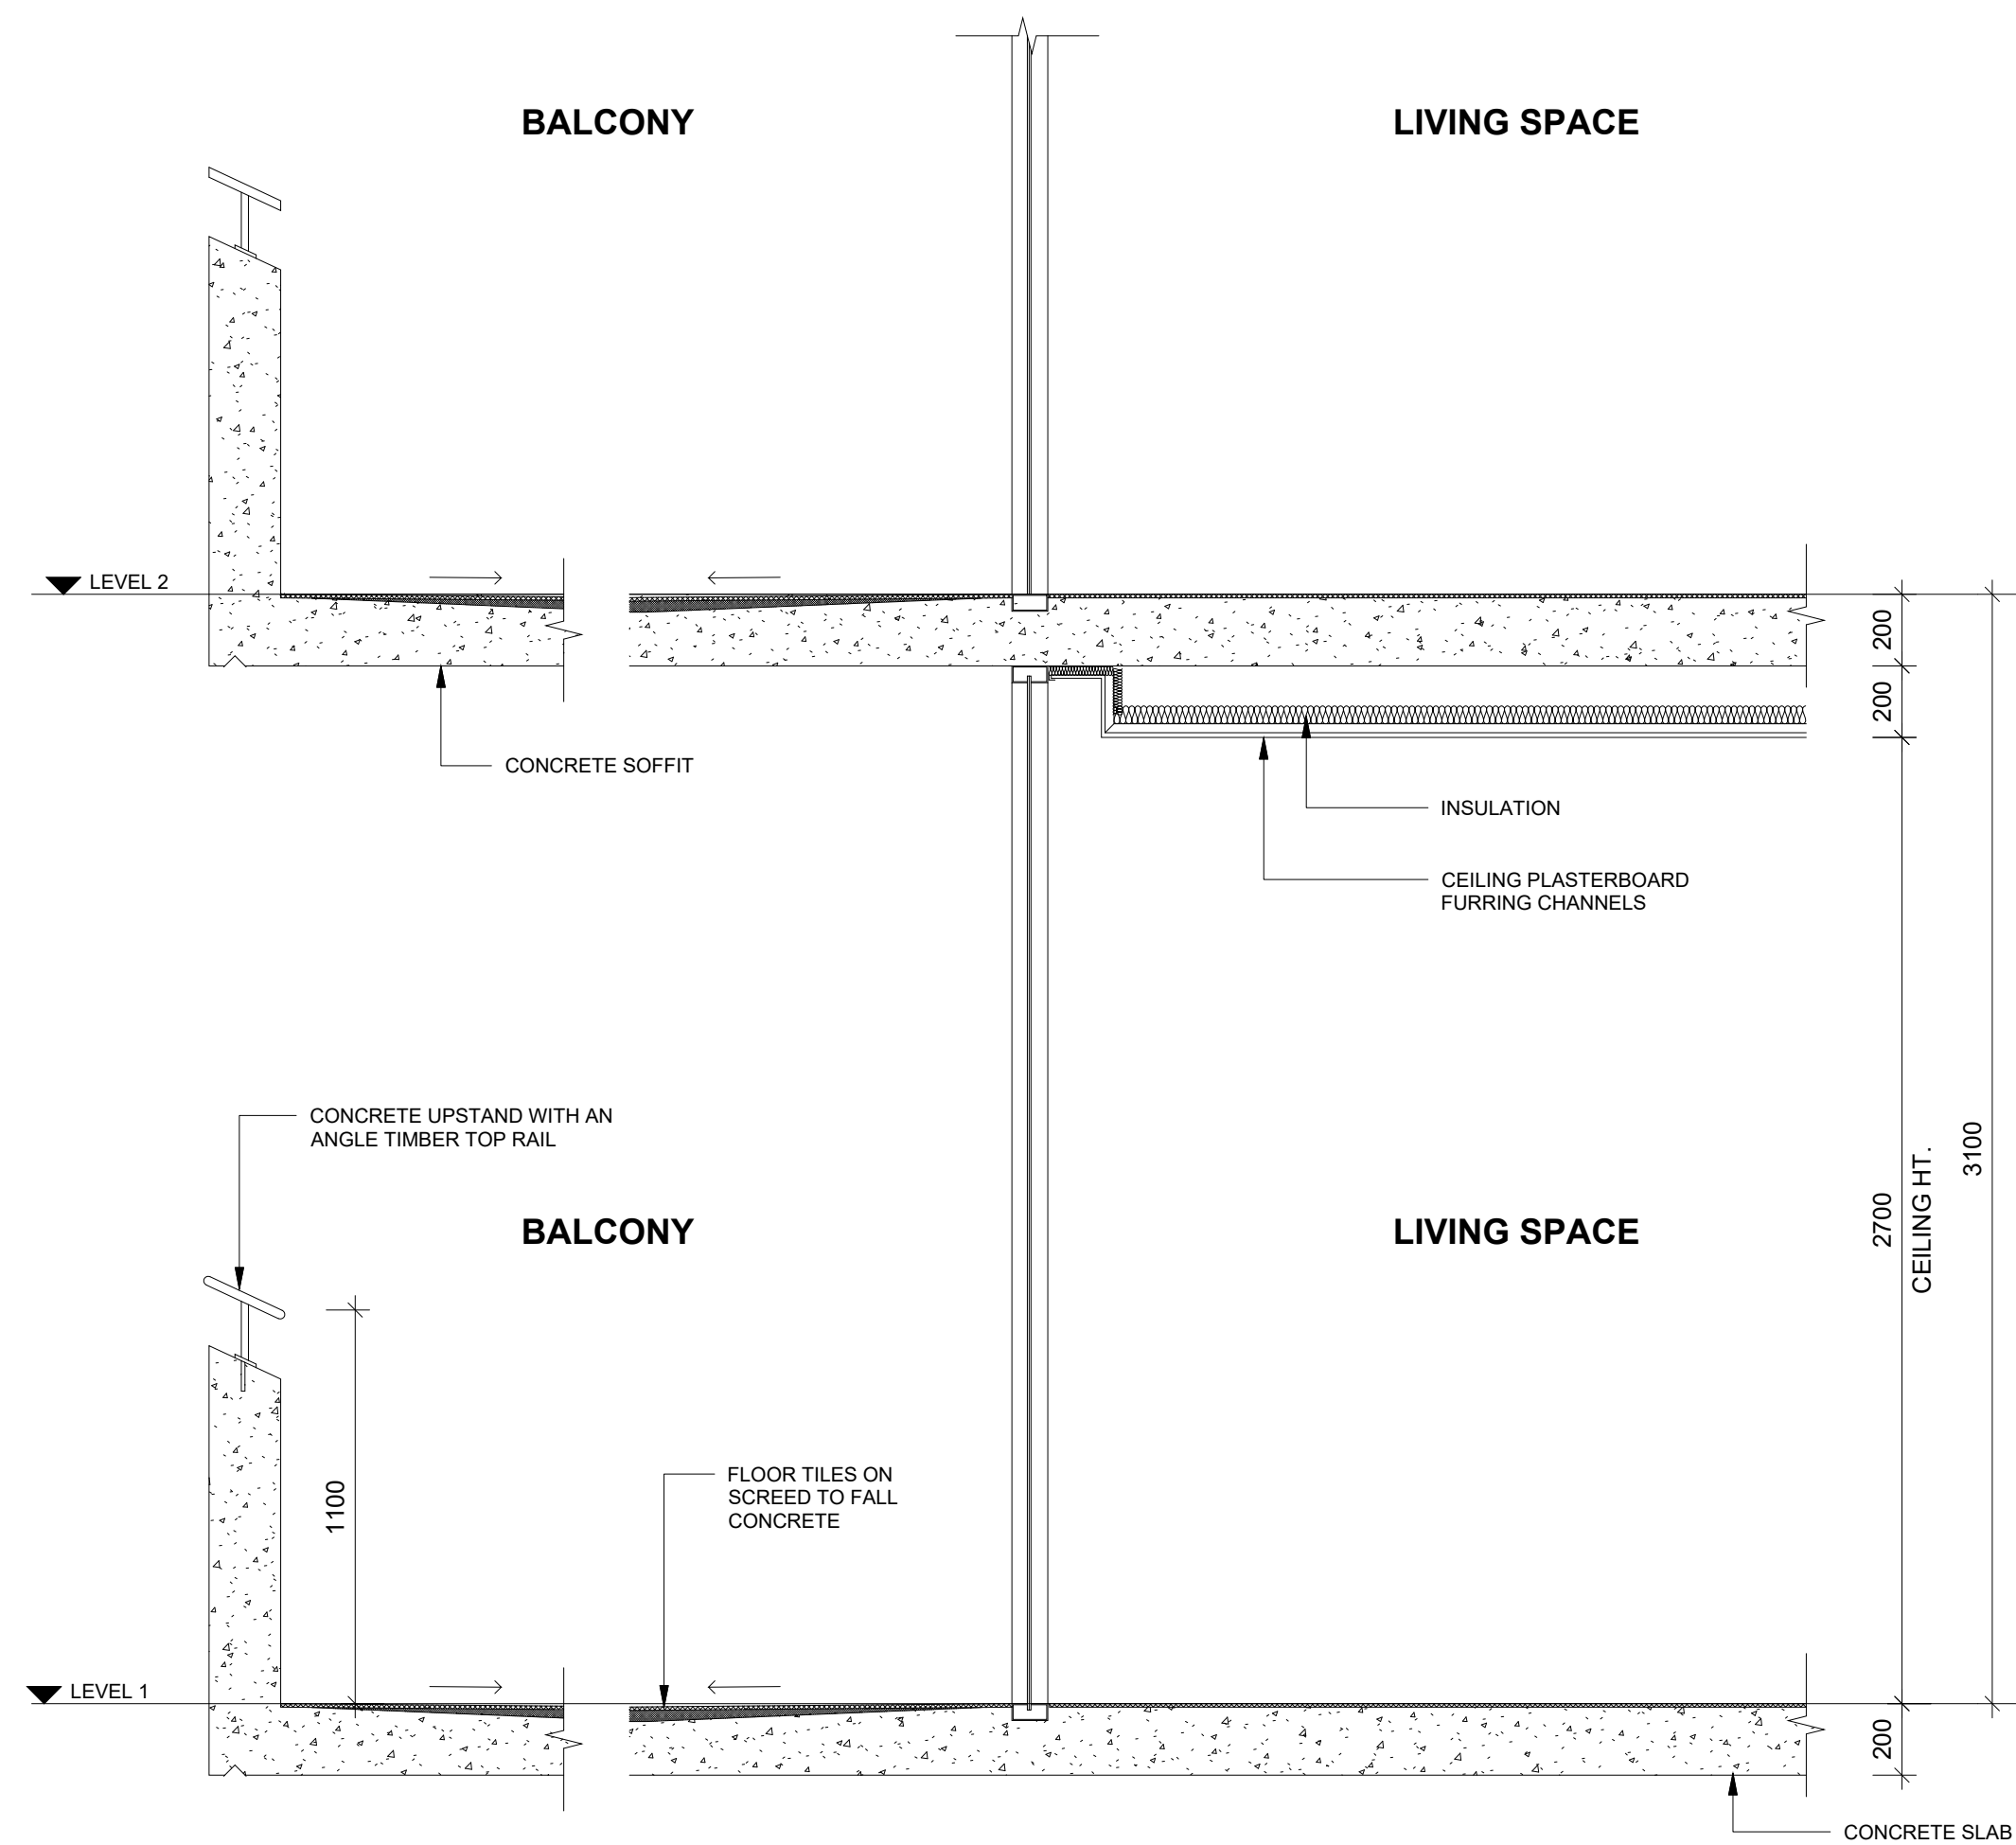

1 ADG CEILING HEIGHT - TYPICAL DETAIL SECTION
1:20@A1


Rev	Description	By	Date
32	ISSUE FOR D.A.	FM	28/10/2019

Project	LIDCOMBE 2-36 CHURCH STREET	Scale	A1@1:100 A3@1:200	Drawing Number	A-DA-LC-4200
Drawing Title	ADG CEILING HEIGHT DETAIL SECTION				Revision 32
00.21					Date 28/10/2019

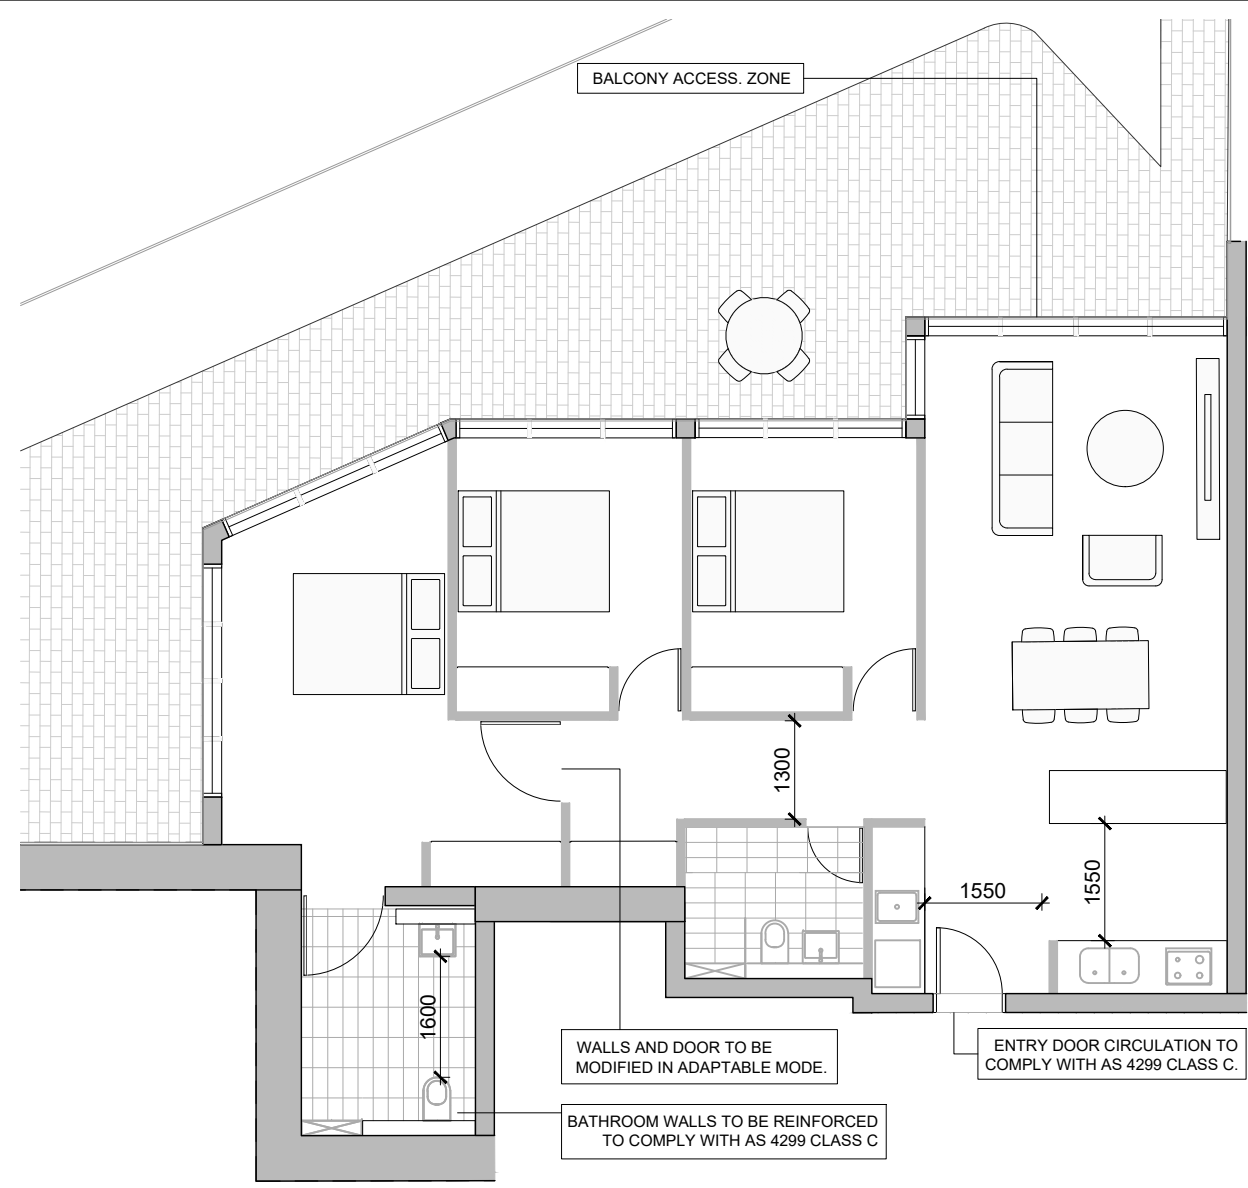


BLD	UNIT	⌘	⌘
D	01	✓	✓

1 PRE-ADAPTABLE MODE 3B UNIT - SILVER
1:100@A1

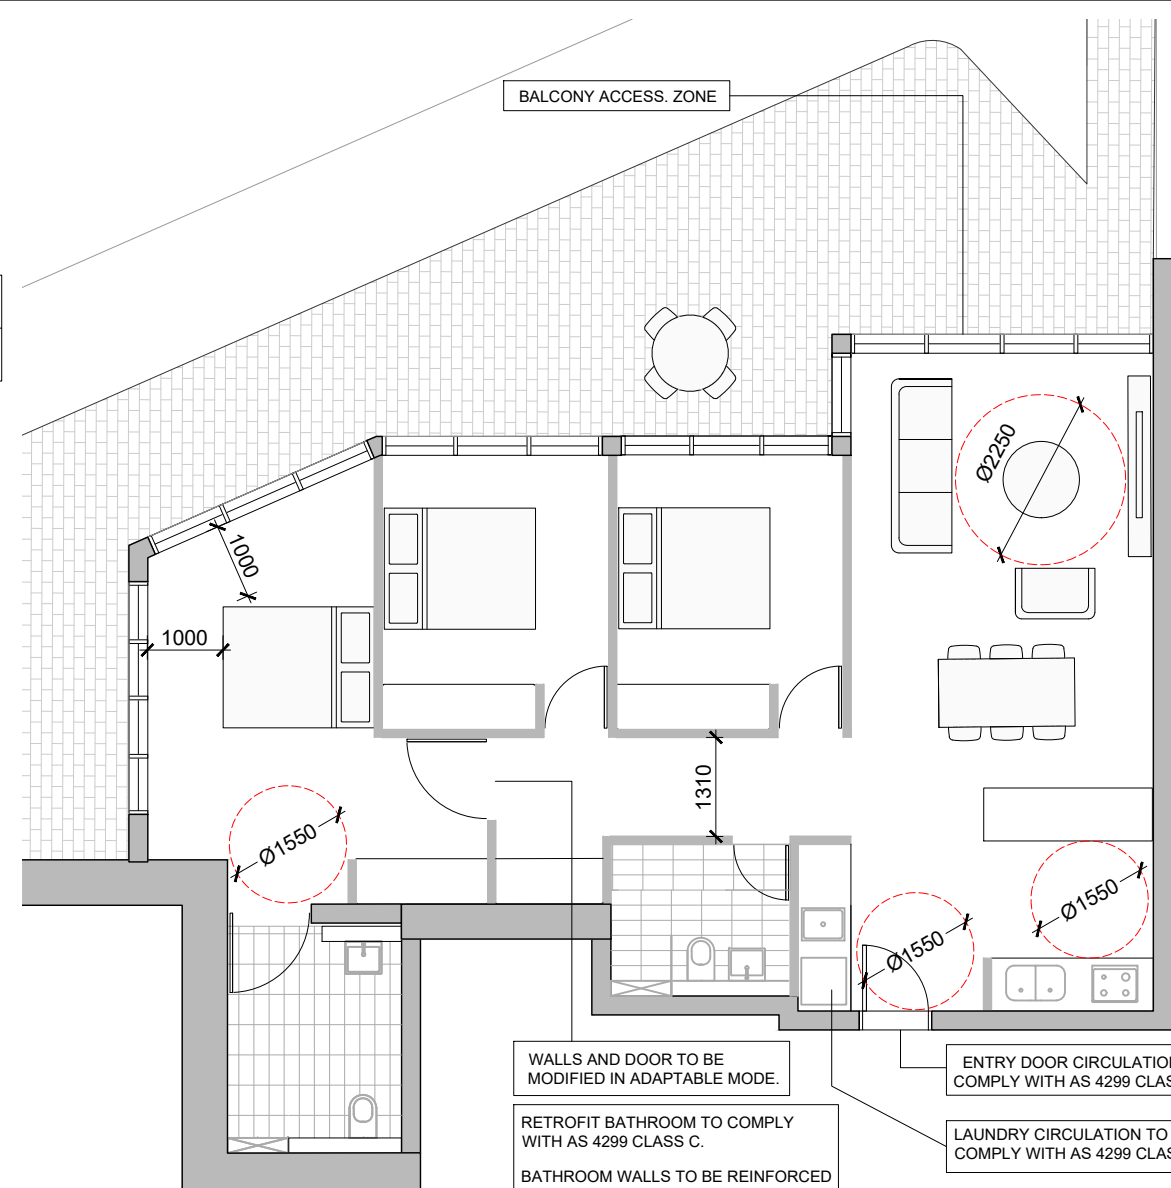


2 POST-ADAPTABLE MODE 3B UNIT - SILVER
1:100@A1

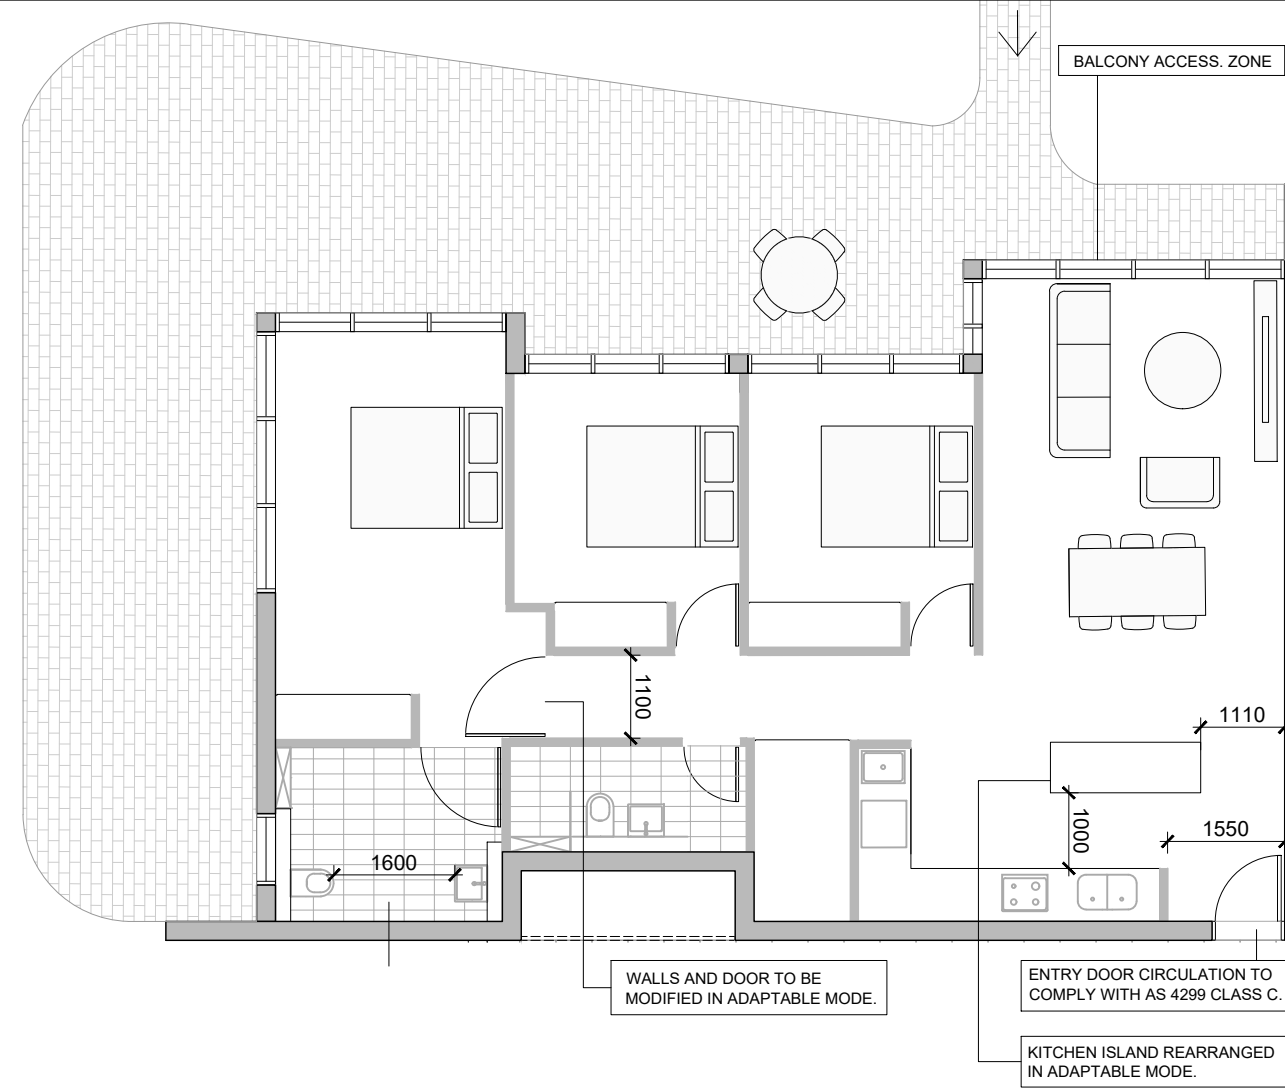


BLD	UNIT	⌘	⌘
B	03	✓	✓

3 PRE-ADAPTABLE MODE 3B UNIT - SILVER
1:100@A1

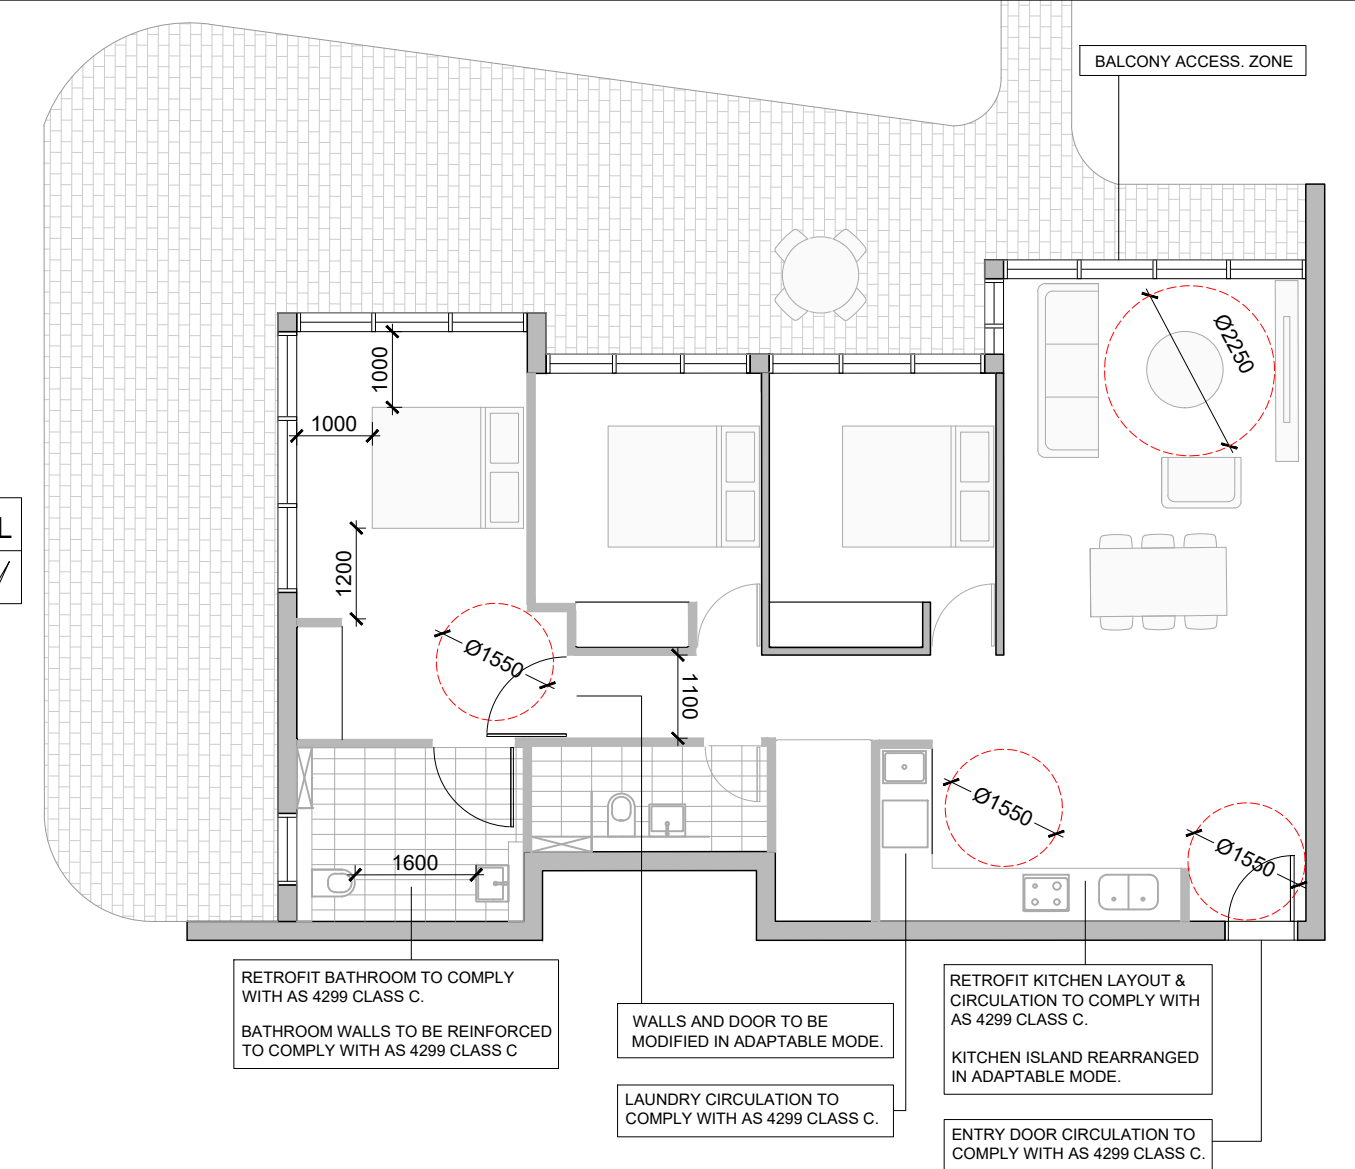


4 POST-ADAPTABLE MODE 3B UNIT - SILVER
1:100@A1

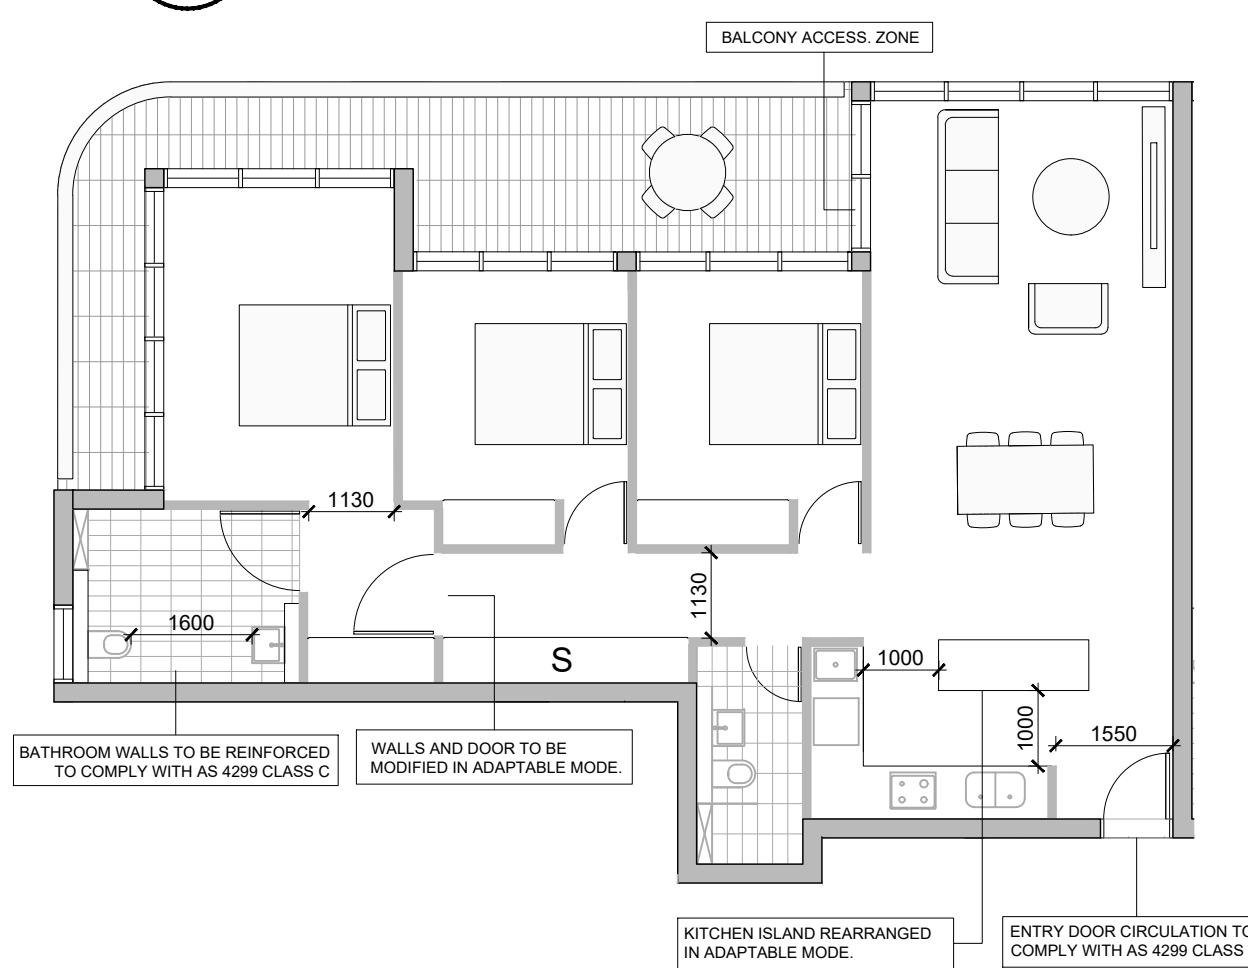


BLD	UNIT	⌘	⌘
B	13	✓	✓
B	23	✓	✓
B	33	✓	✓
B	43	✓	✓

5 PRE-ADAPTABLE MODE 3B UNIT - SILVER
1:100@A1

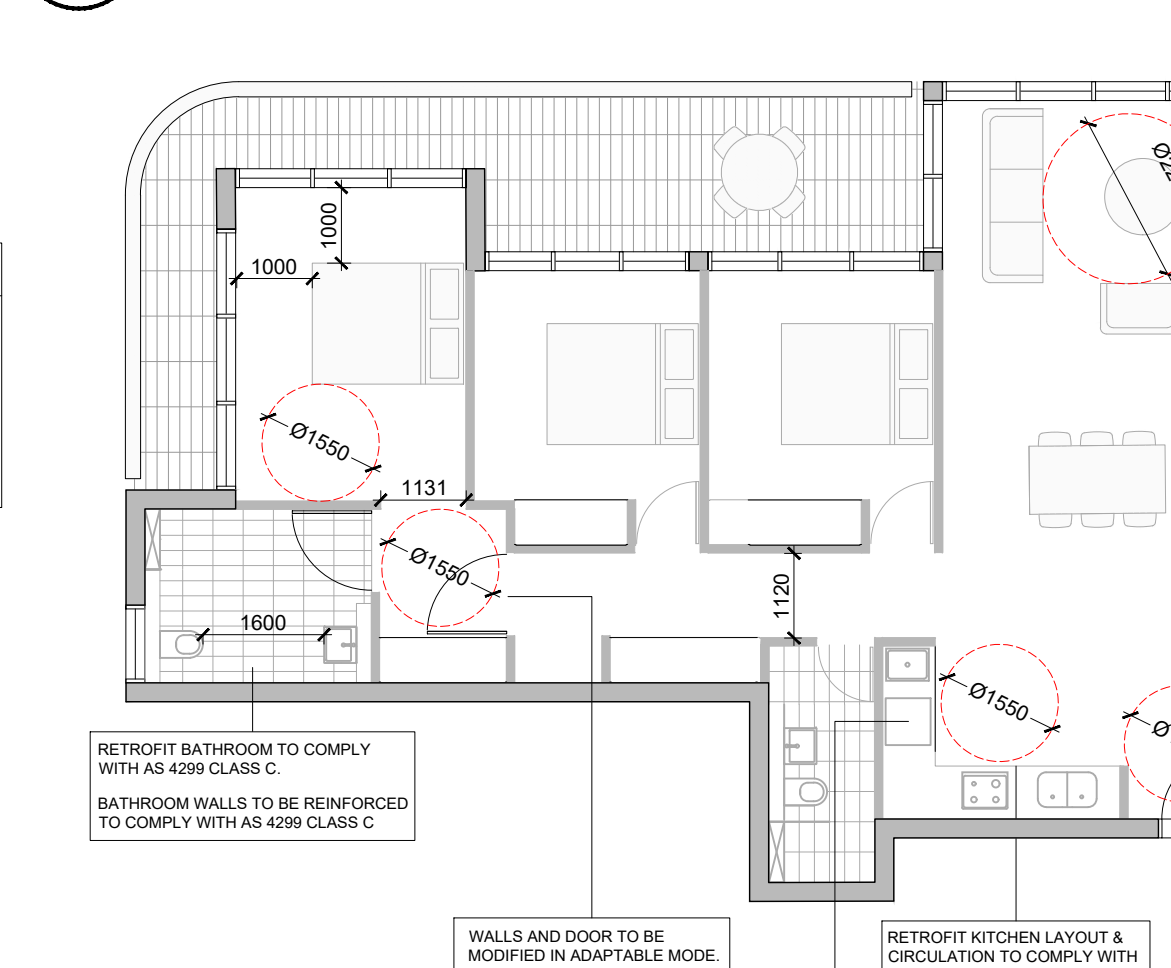


6 POST-ADAPTABLE MODE 3B UNIT - SILVER
1:100@A1

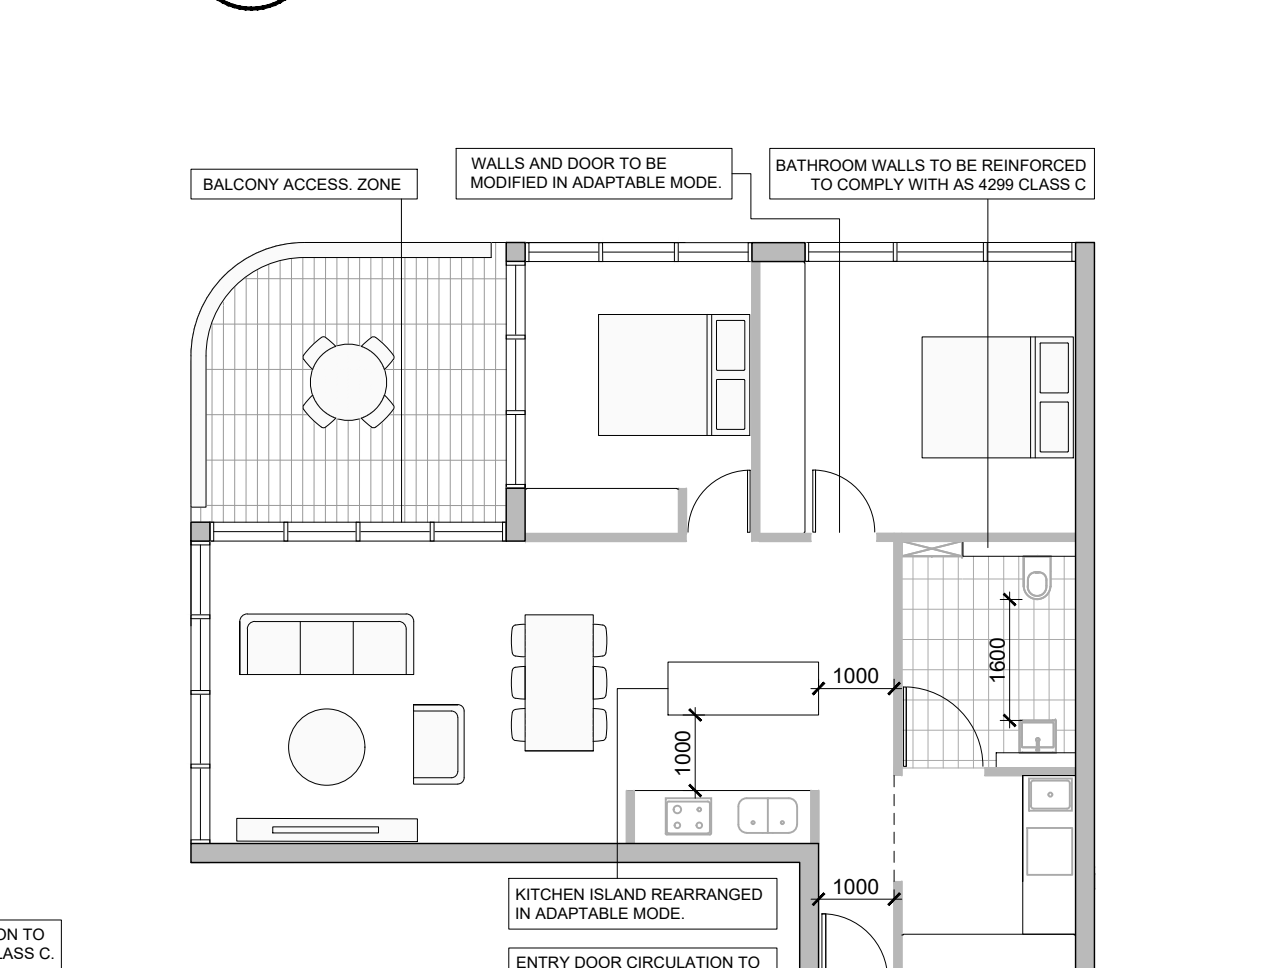


BLD	UNIT	⌘	⌘
A	14	✗	✓
A	26	✓	✓
A	38	✓	✓


7 PRE-ADAPTABLE MODE 2B UNIT - SILVER
1:100@A1

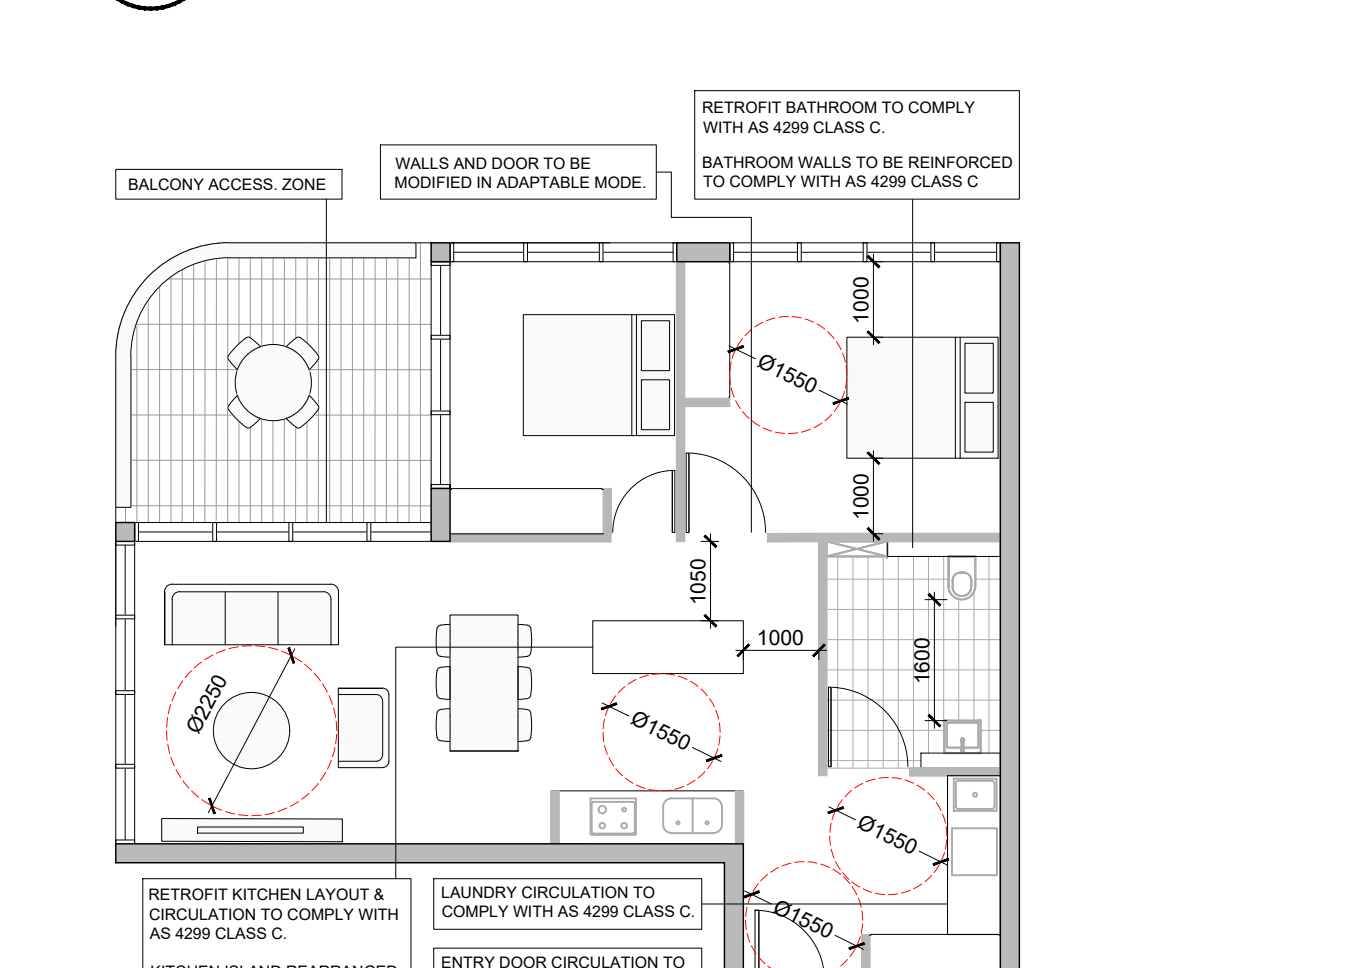


8 POST-ADAPTABLE MODE 2B UNIT - SILVER
1:100@A1

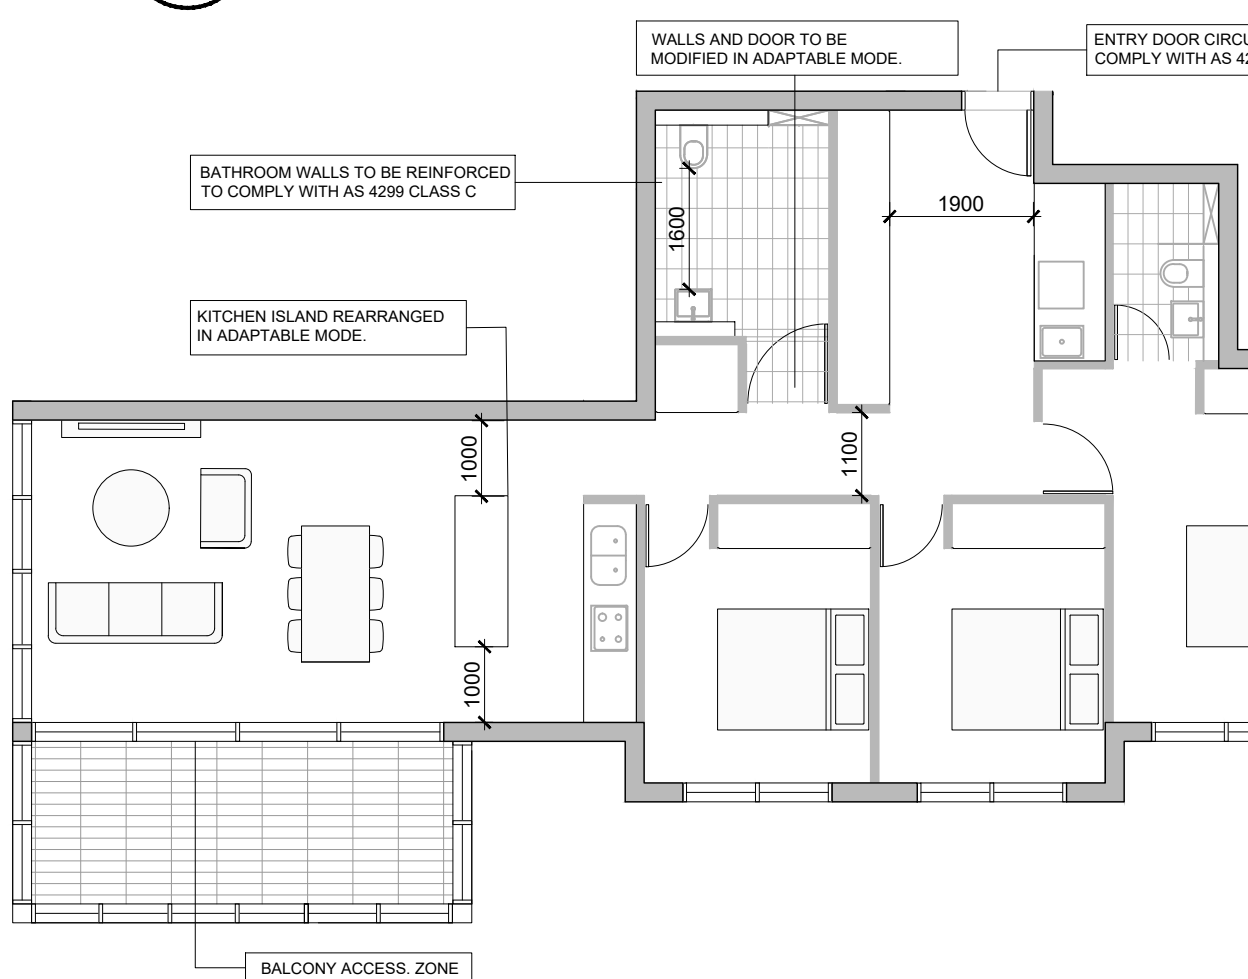

9 PRE-ADAPTABLE MODE 3B UNIT - SILVER
1:100@A1

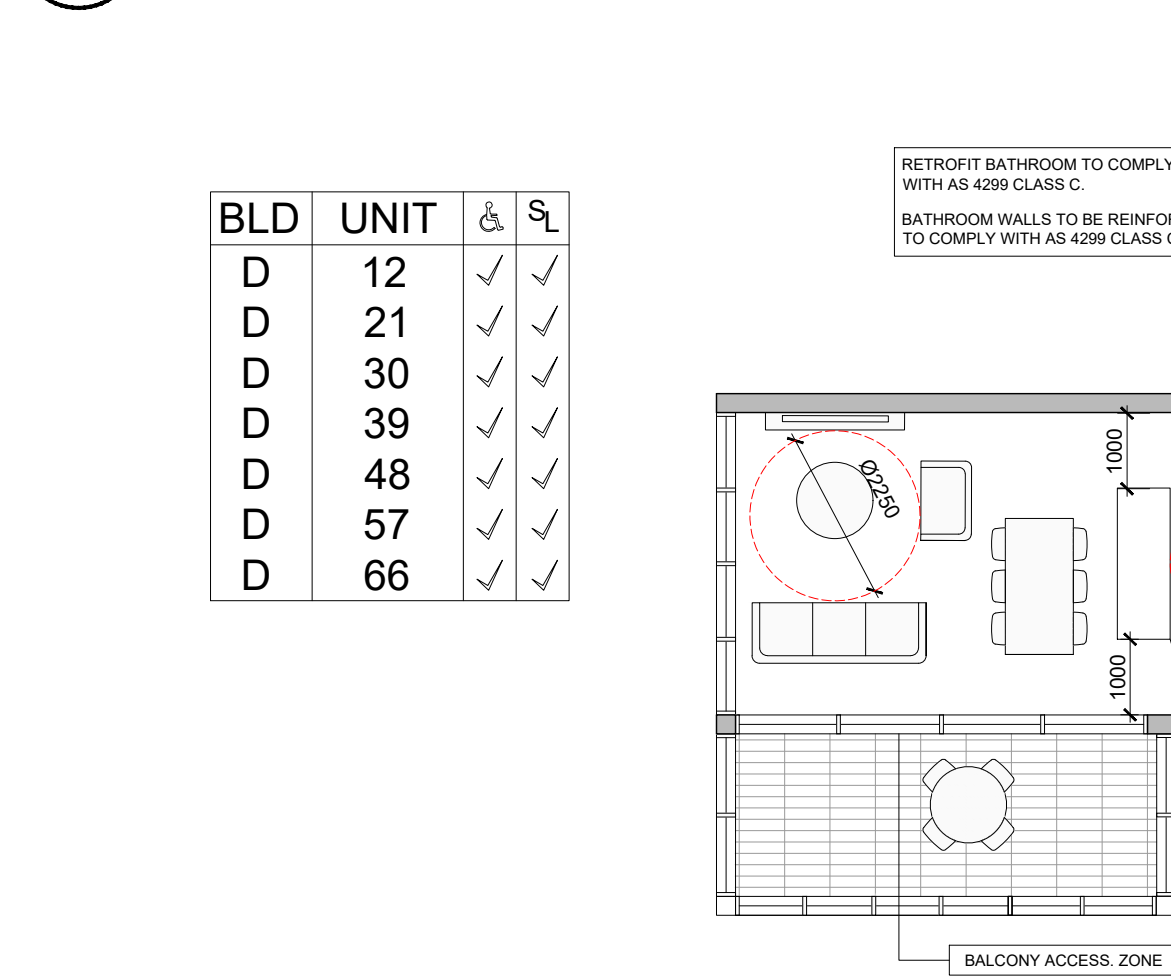

10 POST-ADAPTABLE MODE 3B UNIT - SILVER
1:100@A1

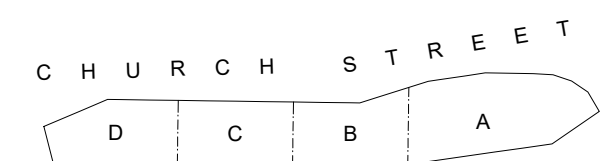

Architect:
Cox Architecture
PO Box Q193, Sydney NSW 1230
Level 6, 155 Clarence Street, Sydney NSW 2000 Australia
T + 61 2 9267 9599 F + 61 2 9264 5844
www.coxarchitecture.com.au



Cox Architecture Pty Ltd ACN 002 535 891

Nominated Architects
Russell Lee no. 6367
Joe Agius no. 6491

Client



Rev
32
Description
ISSUE FOR D.A.

By
FM
Date
28/10/2019

Project
LIDCOMBE 2-36 CHURCH STREET

Scale
A1@1:100
A3@1:200


Drawing Number
A-DA-LC-5000

Drawing Title
ADAPTABLE & SILVER LEVEL APARTMENTS



Revision
32

Date
28/10/2019


0 1 2 5

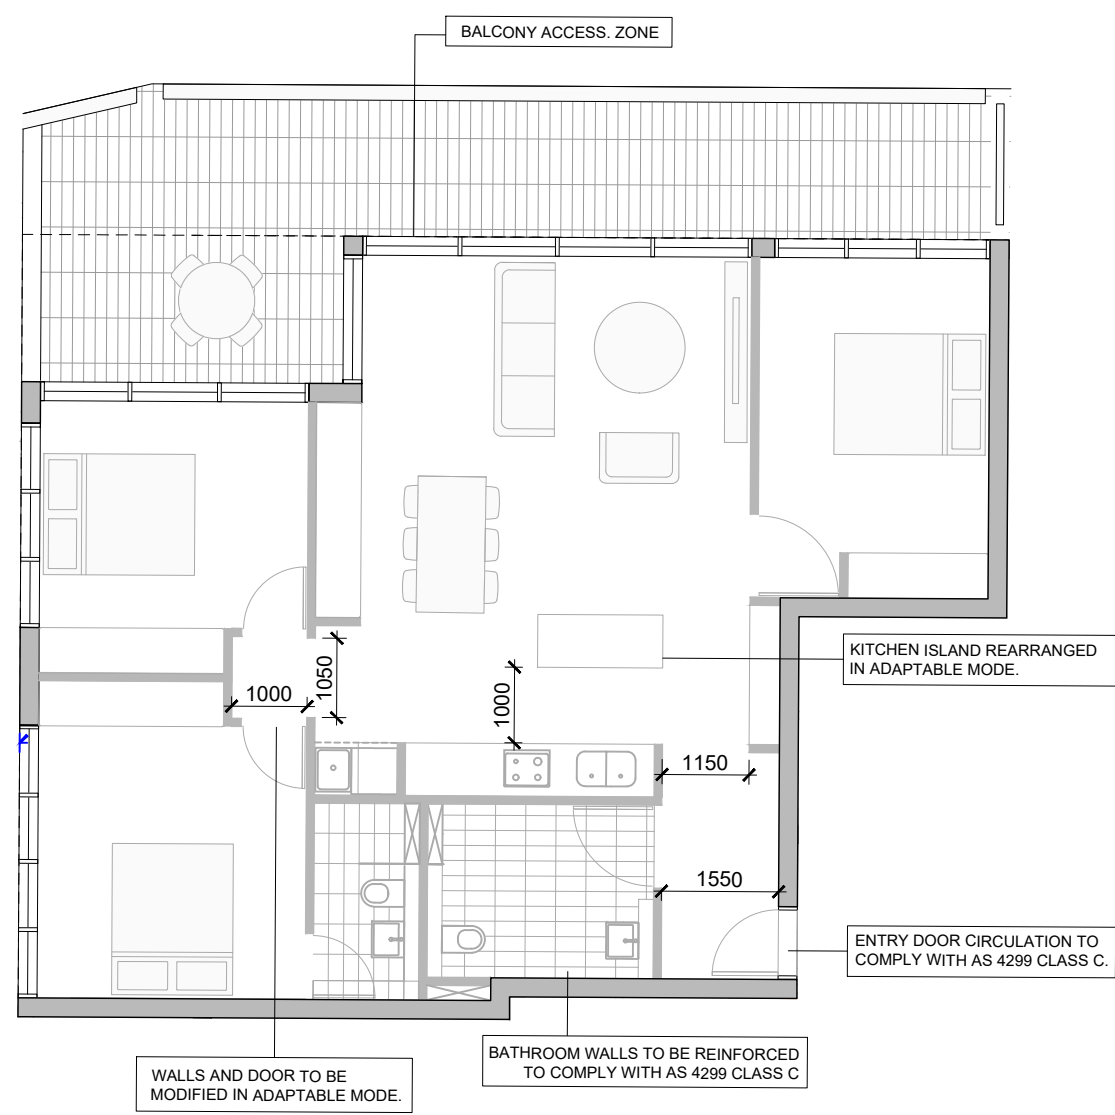

BLD	UNIT	&	SL
B	52	✓	✓

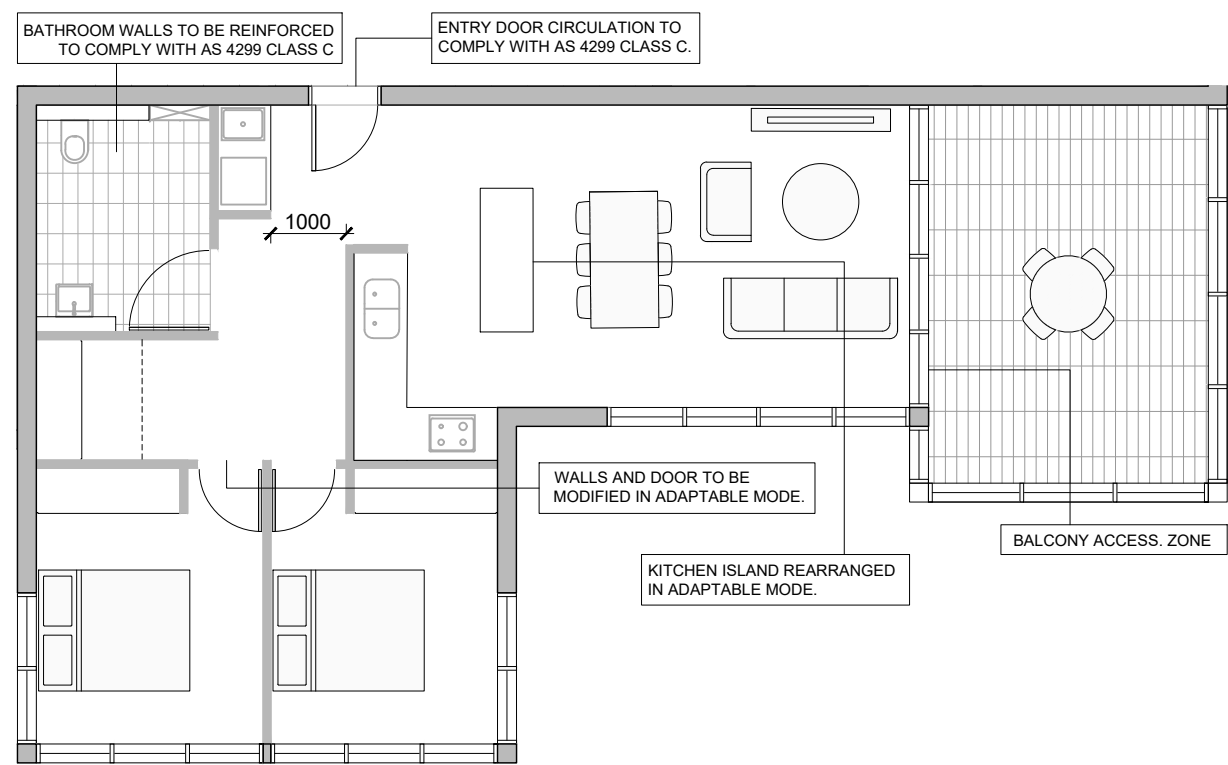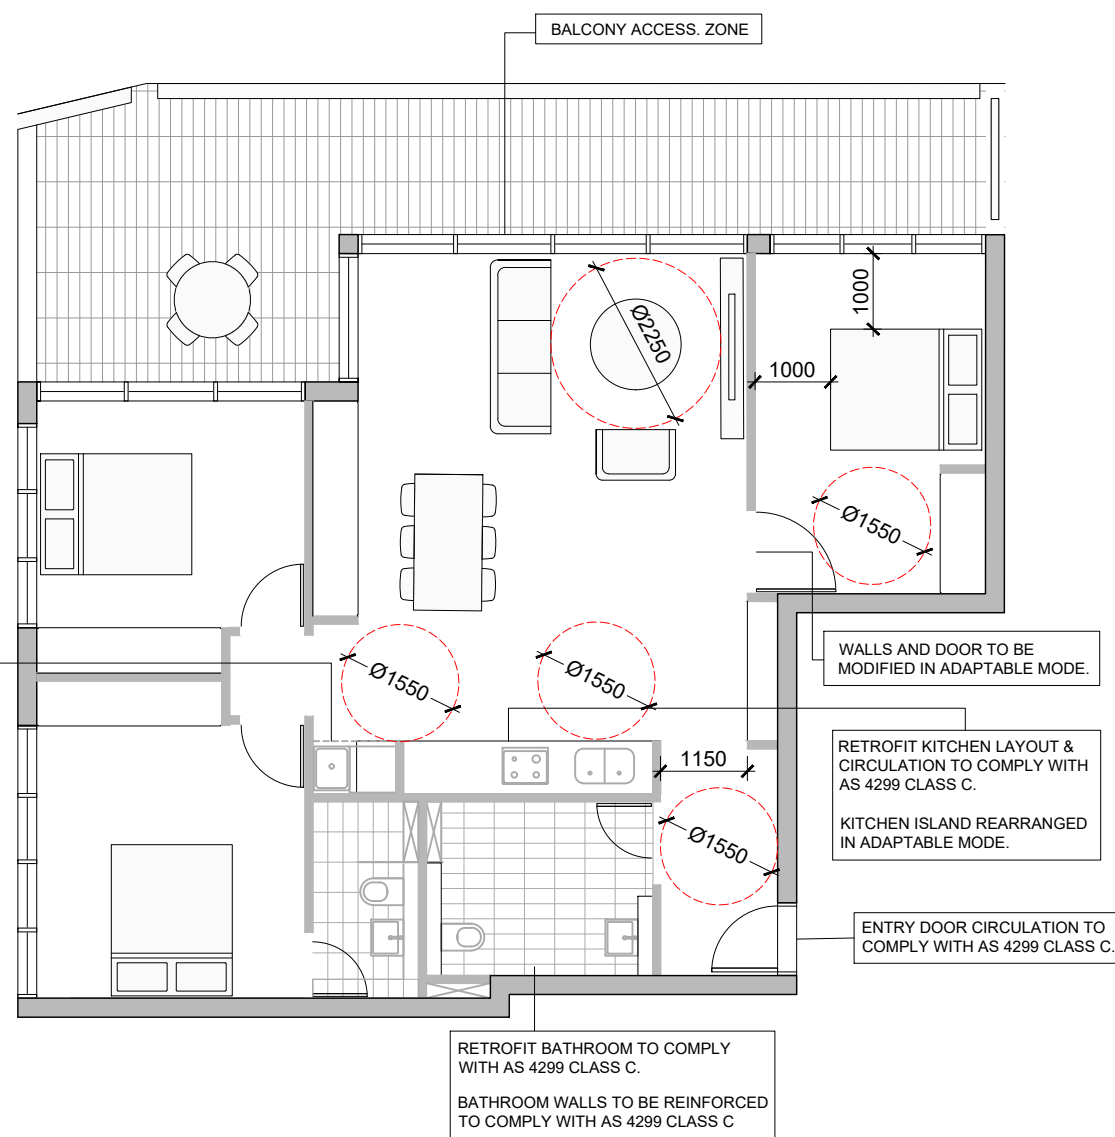

BLD	UNIT	&	SL
A	09	✓	✓
A	21	✓	✓
A	33	✓	✓
A	45	✓	✓

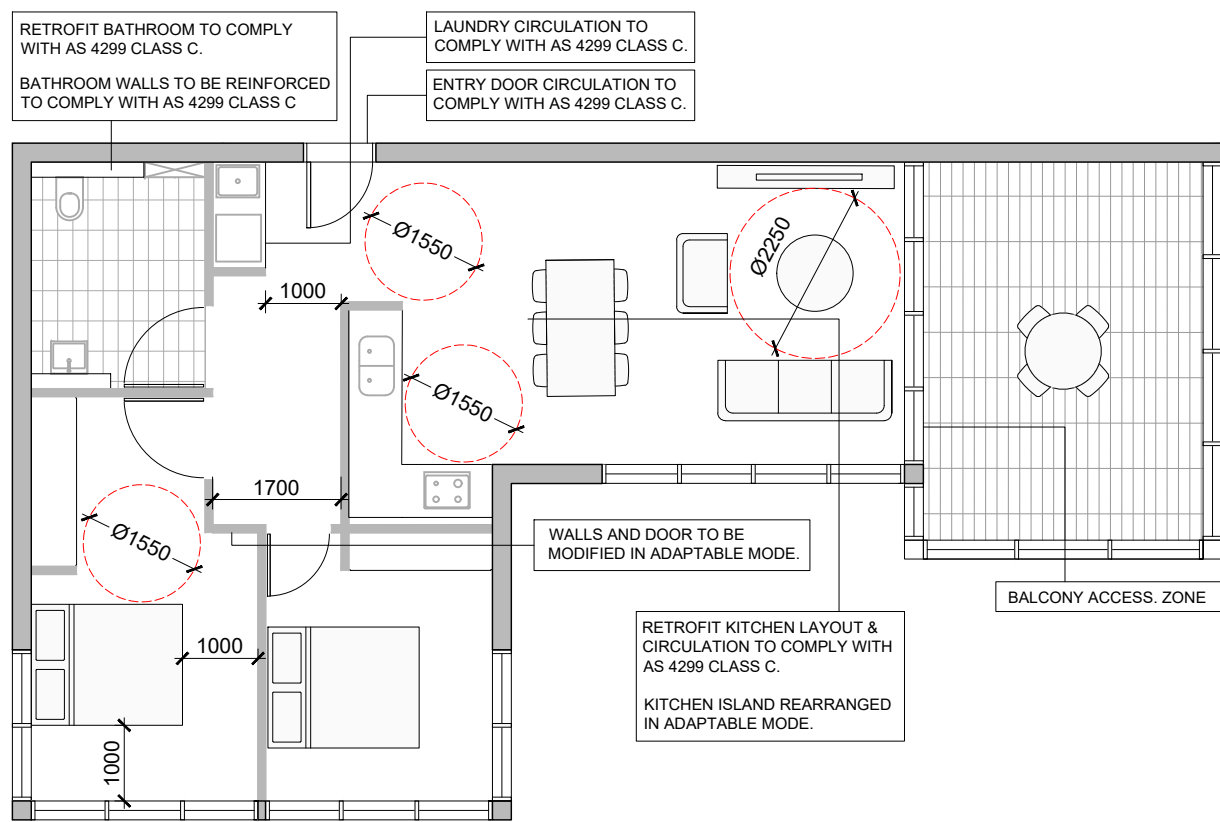


1 PRE-ADAPTABLE MODE 3B UNIT - SILVER
1:100@A1


2 POST-ADAPTABLE MODE 3B UNIT - SILVER
1:100@A1

3 PRE-ADAPTABLE MODE 3B UNIT - SILVER
1:100@A1


4 POST-ADAPTABLE MODE 3B UNIT - SILVER
1:100@A1

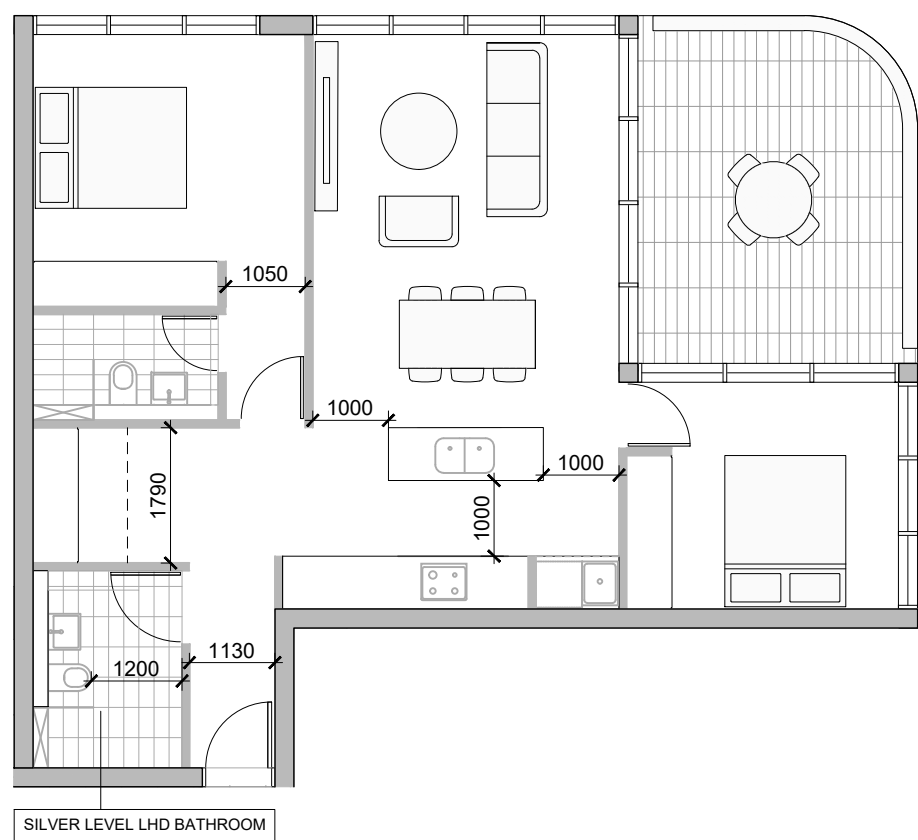


BLD	UNIT	SL
B	16	✓
B	26	✓
B	36	✓
B	46	✓
C	15	✓
C	24	✓
C	33	✓
C	42	✓
C	51	✓
C	60	✓
D	17	✓
D	26	✓
D	35	✓
D	44	✓
D	53	✓
D	62	✓
D	71	✓

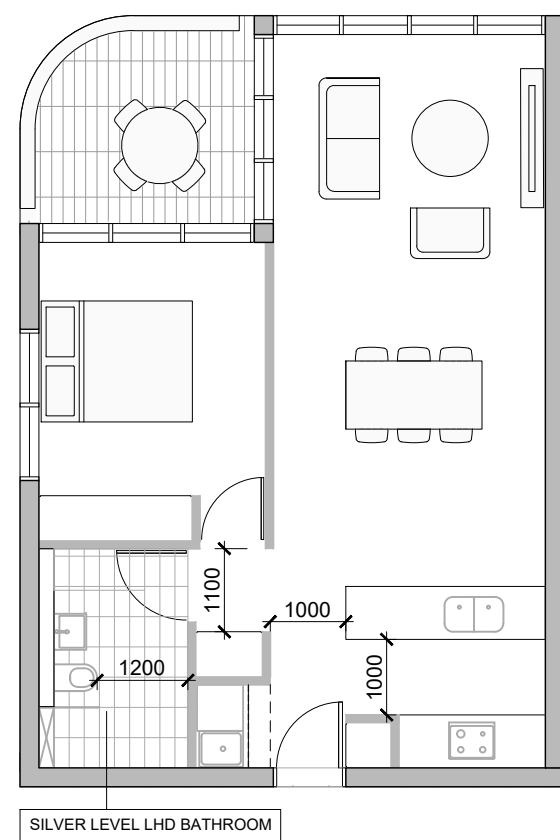

BLD	UNIT	SL
B	15	✓
B	25	✓
B	35	✓
B	45	✓
C	14	✓
C	23	✓
C	32	✓
C	41	✓
D	16	✓
D	25	✓
D	34	✓
D	43	✓

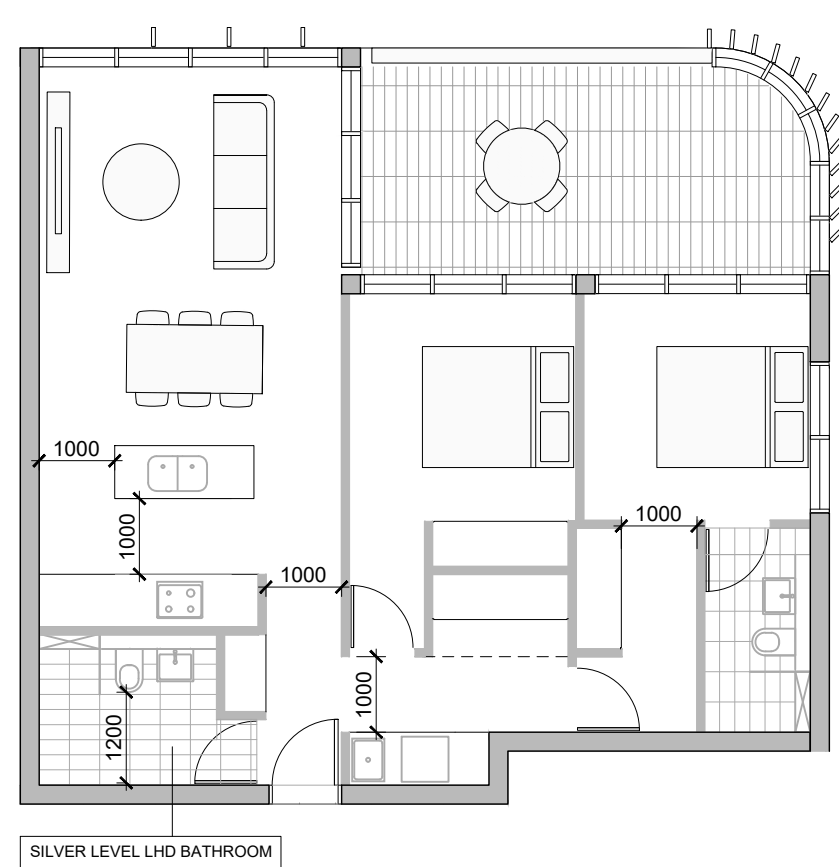

BLD	UNIT	SL
B	14	✓
B	24	✓
B	34	✓
B	44	✓
C	13	✓
C	22	✓
C	31	✓
C	40	✓
C	49	✓
C	58	✓
D	15	✓
D	24	✓
D	33	✓
D	51	✓
D	60	✓
D	69	✓

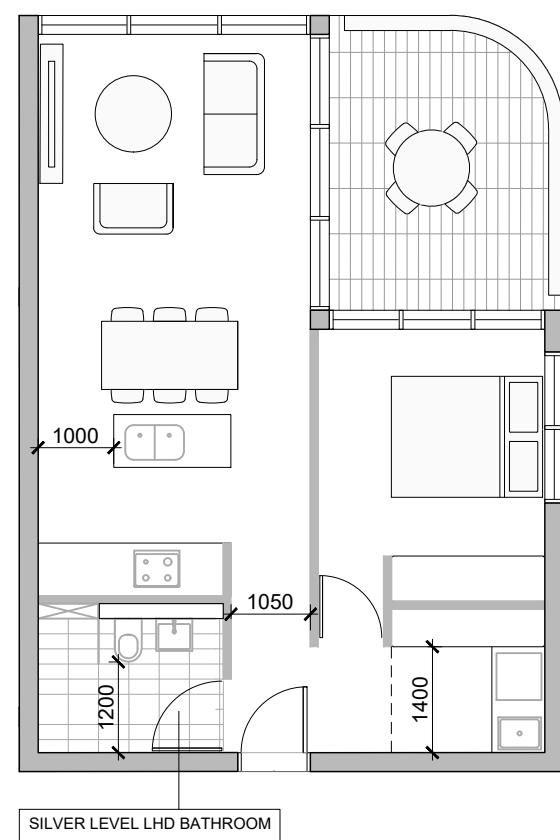


BLD	UNIT	SL
A	16	✓
A	18	✓
A	19	✓
A	28	✓
A	30	✓
A	31	✓
A	40	✓
A	42	✓
A	43	✓

5 SILVER LEVEL LHD 2 BED UNIT
1:100@A1

6 SILVER LEVEL LHD 1 BED UNIT
1:100@A1

7 SILVER LEVEL LHD 2 BED UNIT
1:100@A1

8 SILVER LEVEL LHD 1 BED UNIT
1:100@A1

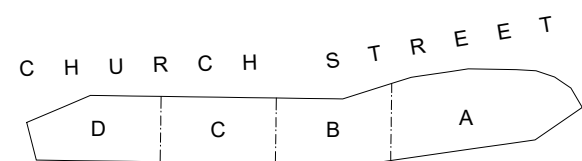

Architect:
Cox Architecture
PO Box Q193, Sydney NSW 1230
Level 6, 155 Clarence Street, Sydney NSW 2000 Australia
T + 61 2 9267 9599 F + 61 2 9264 5844
www.coxarchitecture.com.au



Cox Architecture Pty Ltd ACN 002 535 891

Nominated Architects
Russell Lee no. 6367
Joe Agius no. 6491

Client



Rev	Description	By	Date
32	ISSUE FOR D.A.	FM	28/10/2019

Project LIDCOMBE 2-36 CHURCH STREET


Scale
A1@1:100
A3@1:200


Drawing Number
A-DA-LC-5100

Drawing Title
ADAPTABLE & SILVER LEVEL APARTMENTS


Revision
32

Date
28/10/2019

 

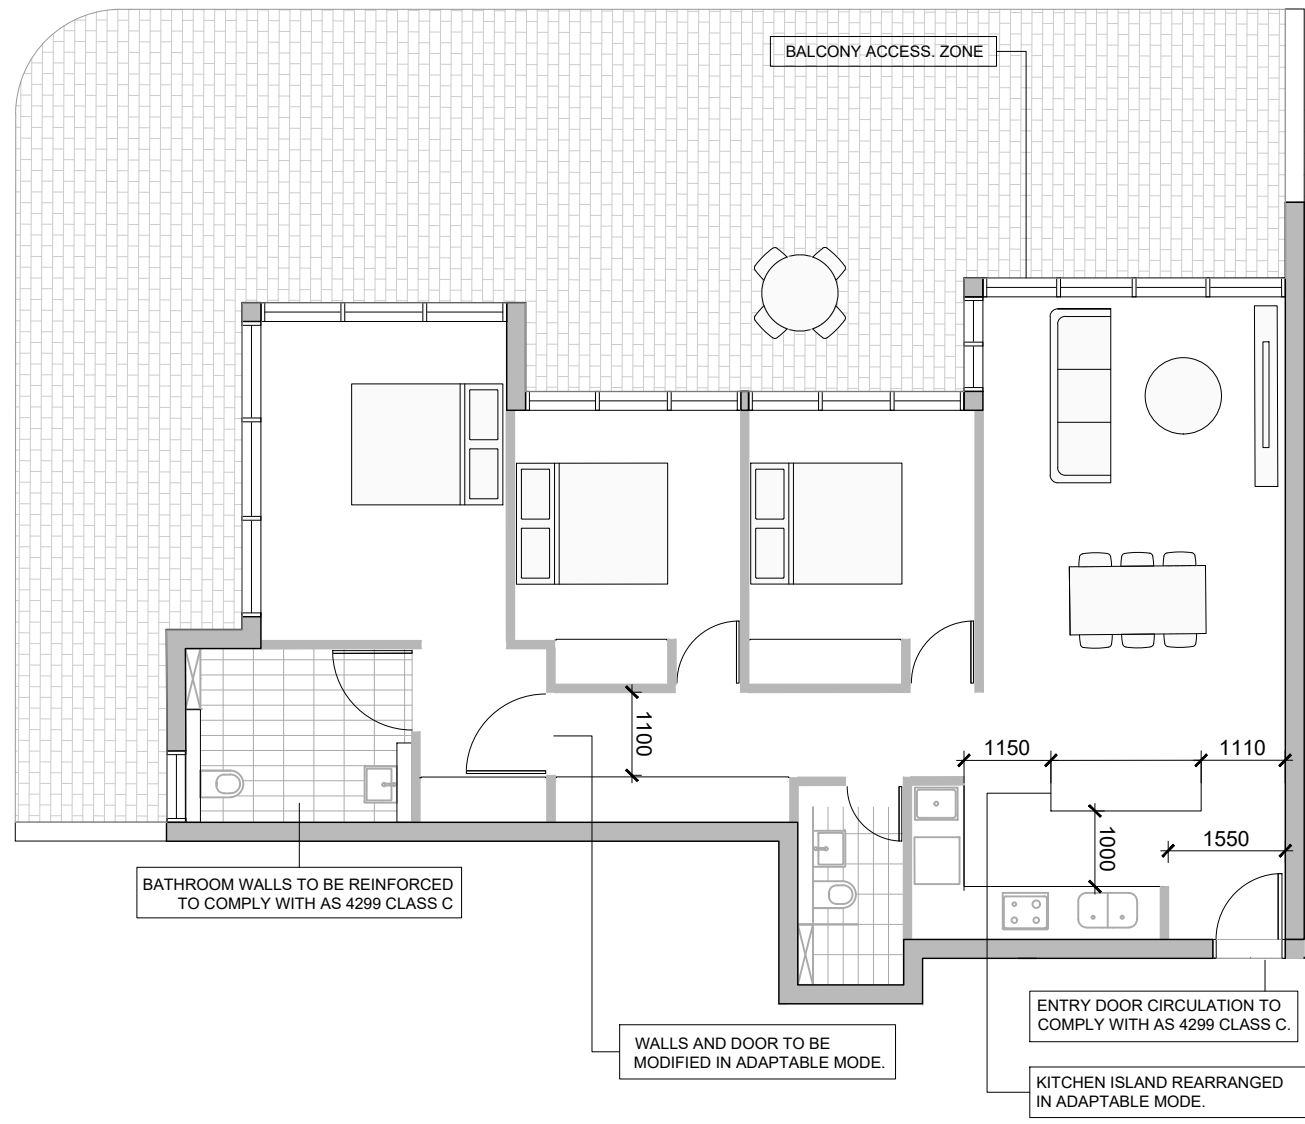


BLD	UNIT	⌘	SL
C	04	✓	✓

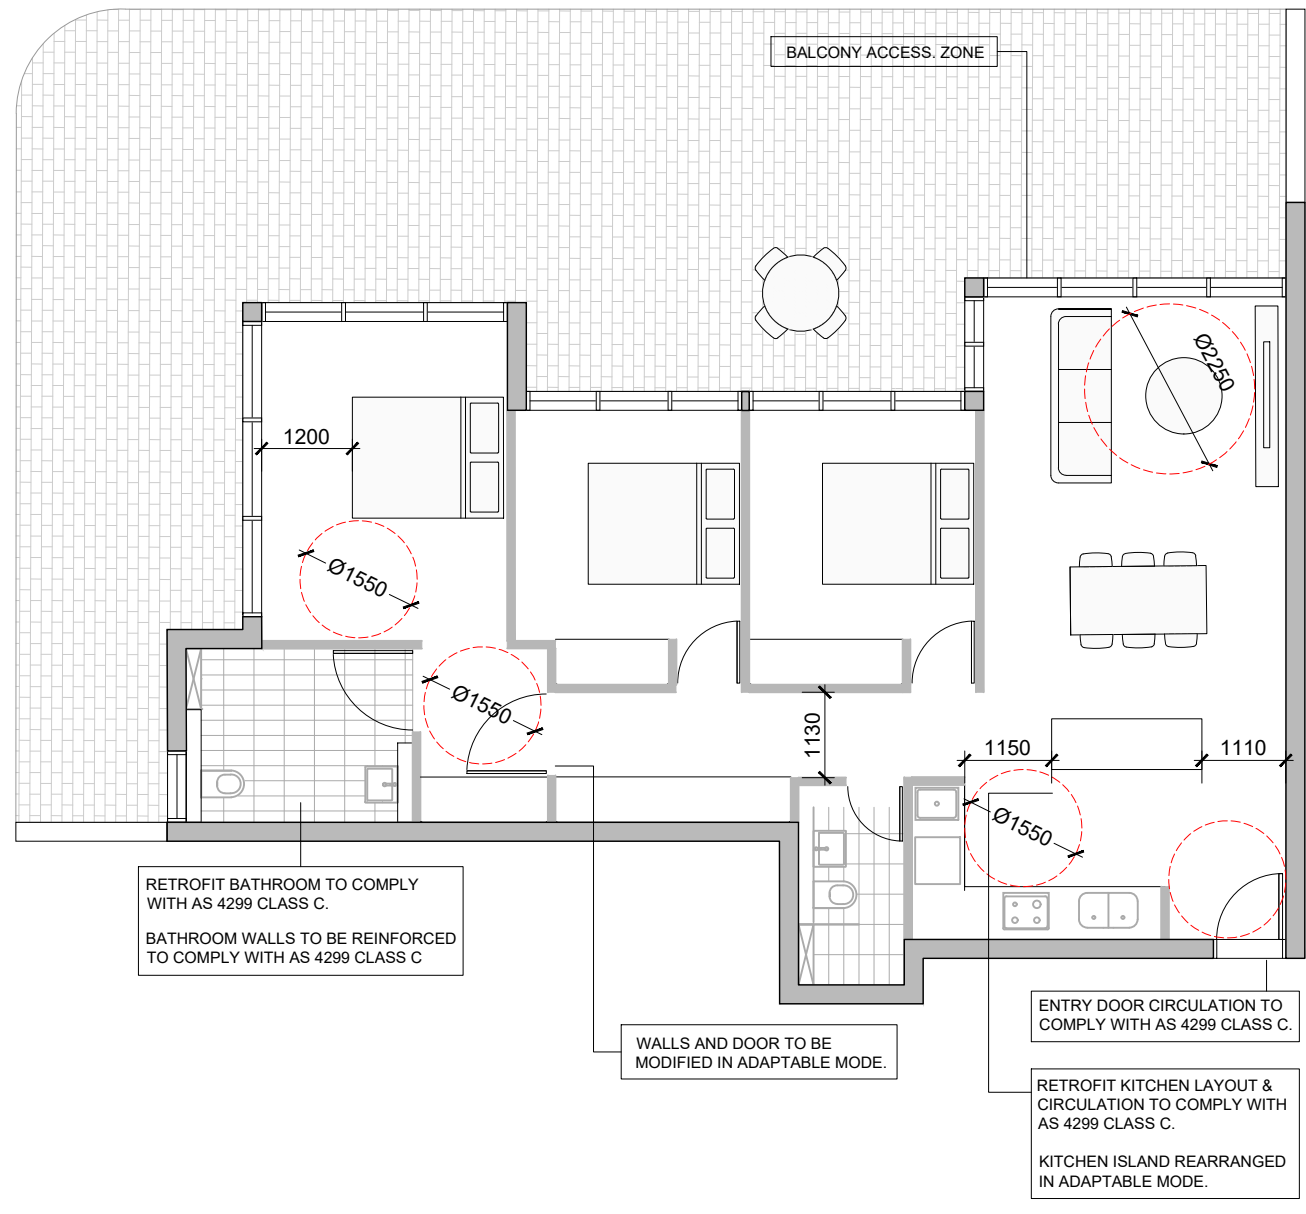


1 PRE-ADAPTABLE MODE 3B UNIT - SILVER
1:100@A1

2 POST-ADAPTABLE MODE 3B UNIT - SILVER
1:100@A1

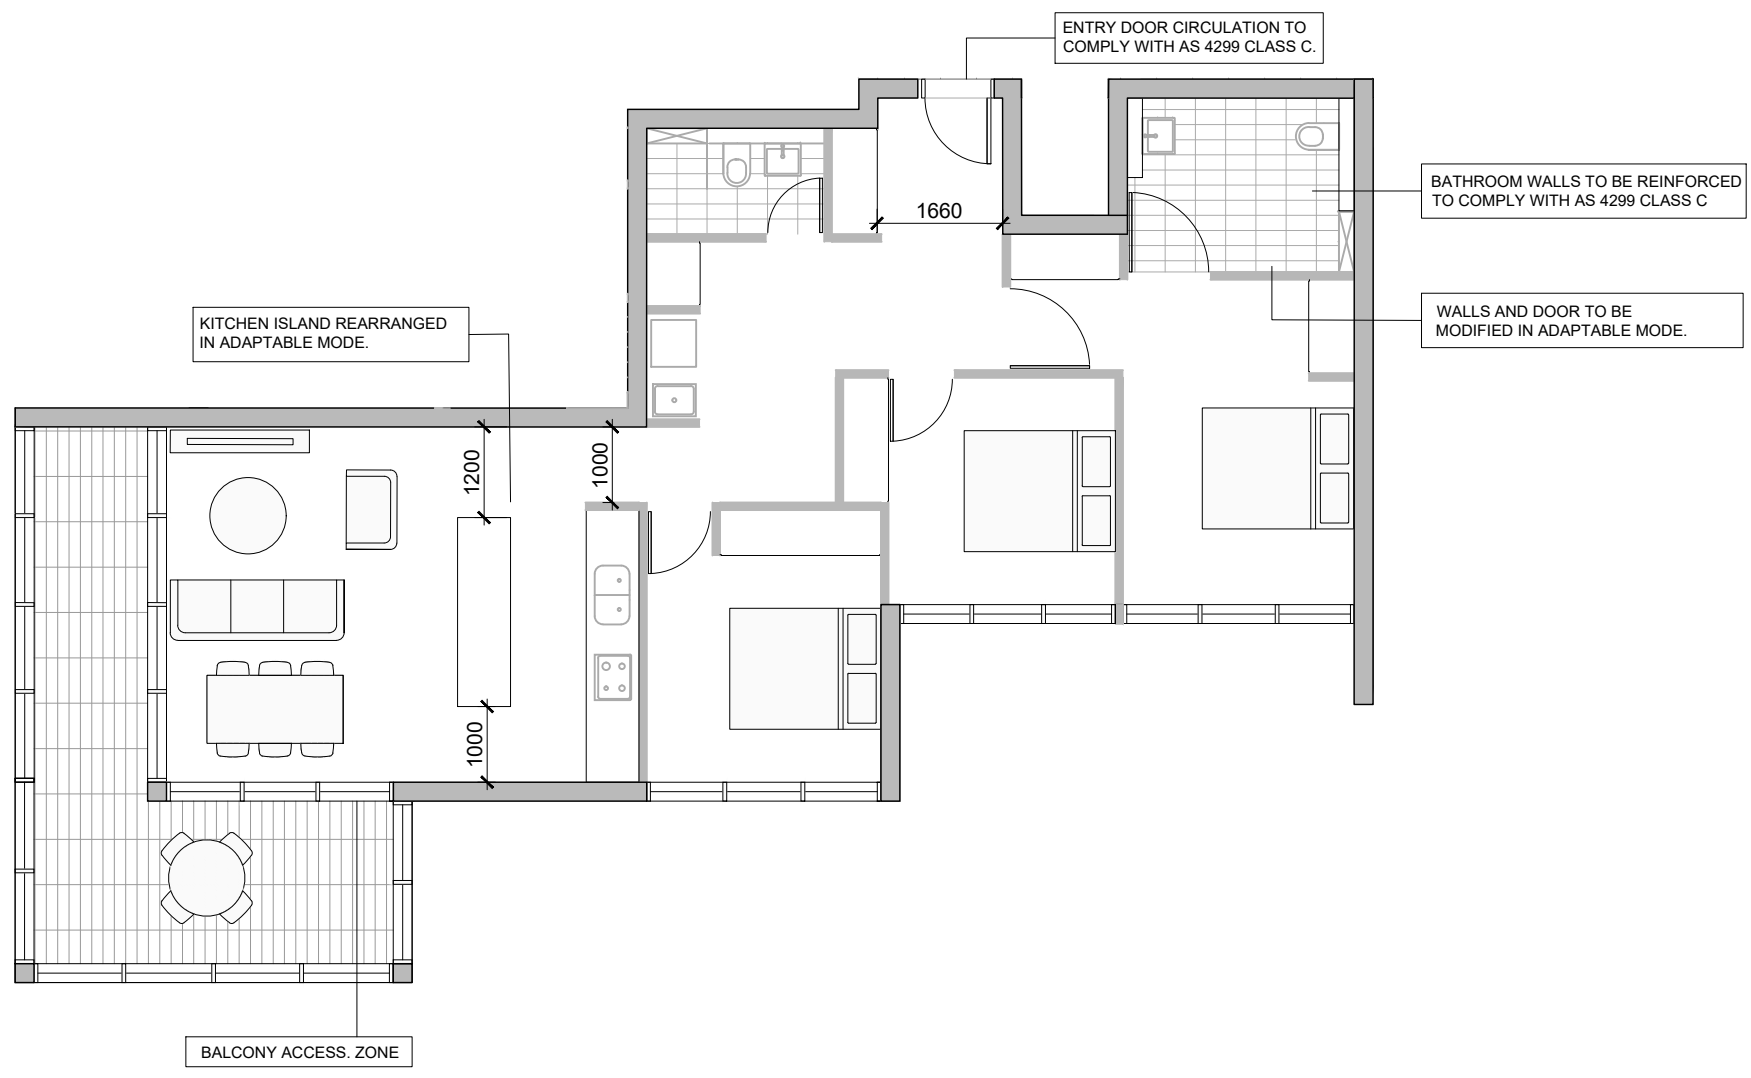


BLD	UNIT	⌘	SL
C	10	✓	✓
C	19	✓	✓
C	28	✓	✓
C	37	✓	✓
C	46	✓	✓
C	55	✓	✓
C	64	✓	✓
C	69	✓	✓

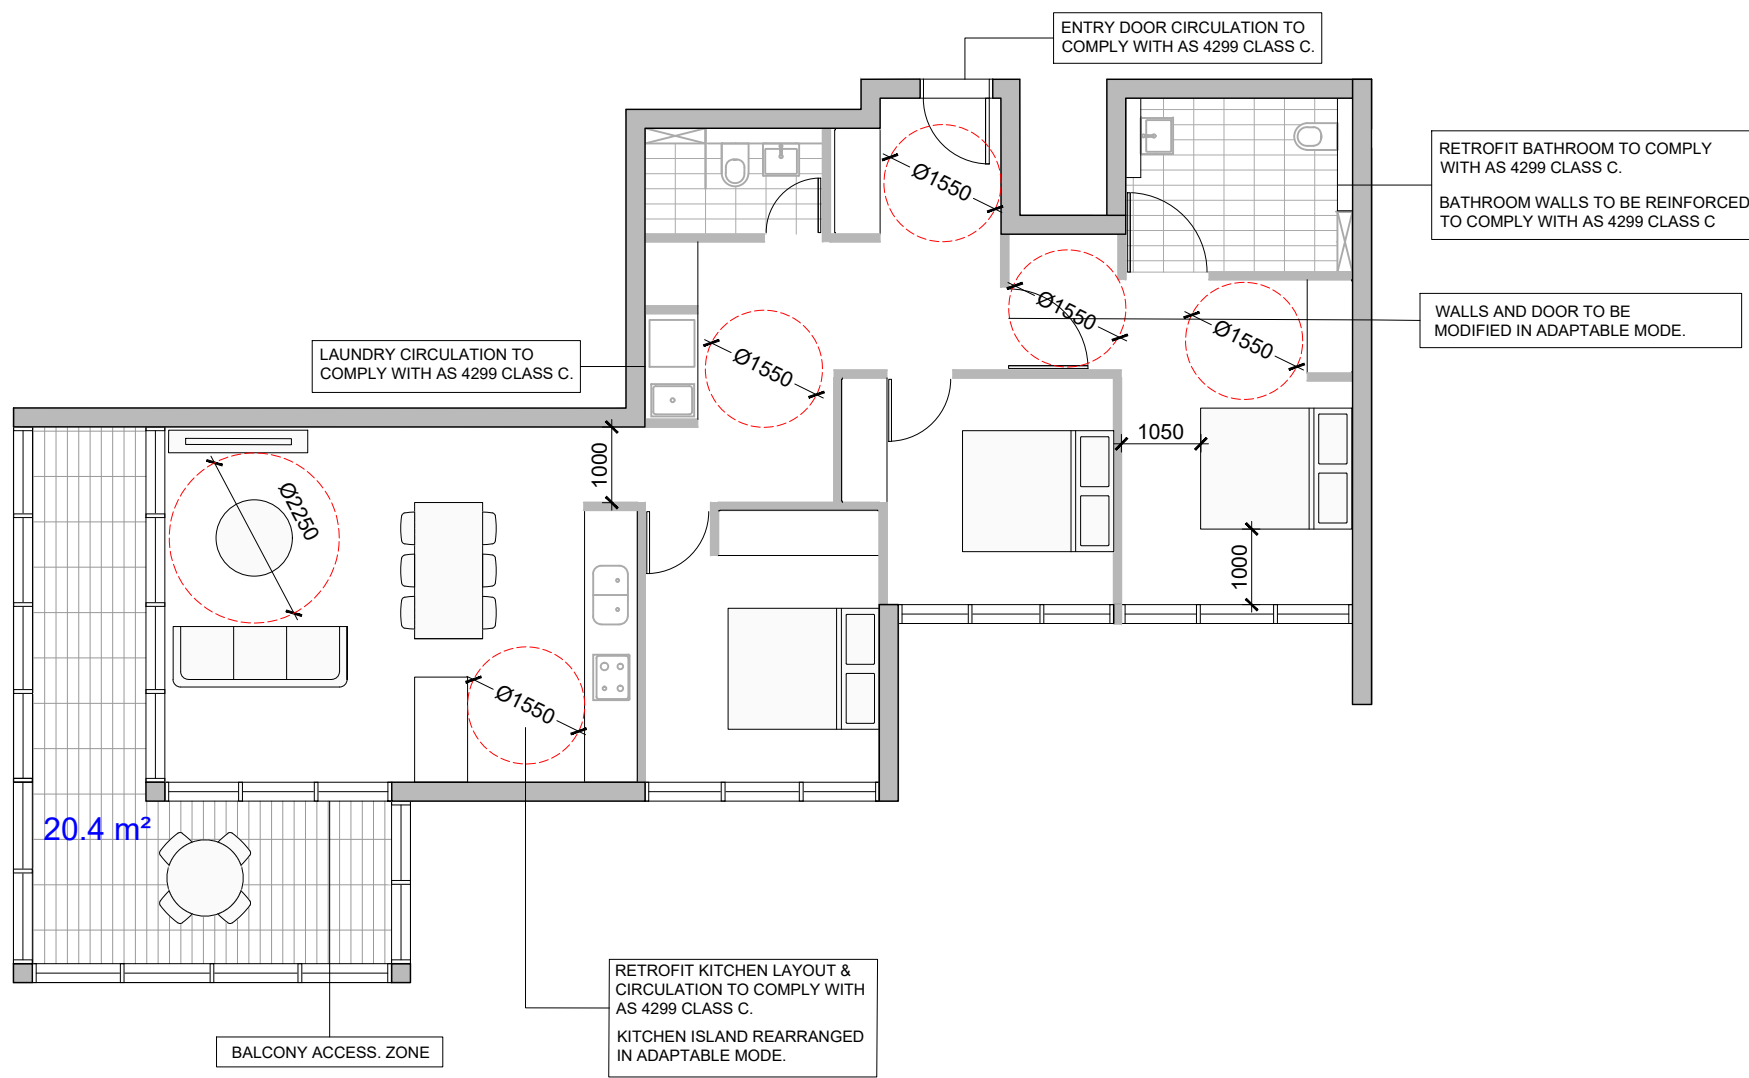

3 PRE-ADAPTABLE MODE 3B UNIT - SILVER
1:100@A1

4 POST-ADAPTABLE MODE 3B UNIT - SILVER
1:100@A1

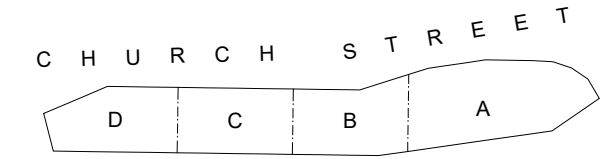

Architect:
Cox Architecture
PO Box Q193, Sydney NSW 1230
Level 6, 155 Clarence Street, Sydney NSW 2000 Australia
T + 61 2 9267 9599 F + 61 2 9264 5844
www.coxarchitecture.com.au

COX

Cox Architecture Pty Ltd ACN 002 535 891


Nominated Architects
Russell Lee no. 6367
Joe Agius no. 6491

Client


Billbergia
creating communities®

Rev	Description	By	Date
32	ISSUE FOR D.A.	FM	28/10/2019


Project	LIDCOMBE 2-36 CHURCH STREET	Scale	A1@1:100 A3@1:200	Drawing Number	A-DA-LC-5200
Drawing Title	ADAPTABLE & SILVER LEVEL APARTMENTS	Revision	32	Date	28/10/2019

 


LOWER G FLOOR

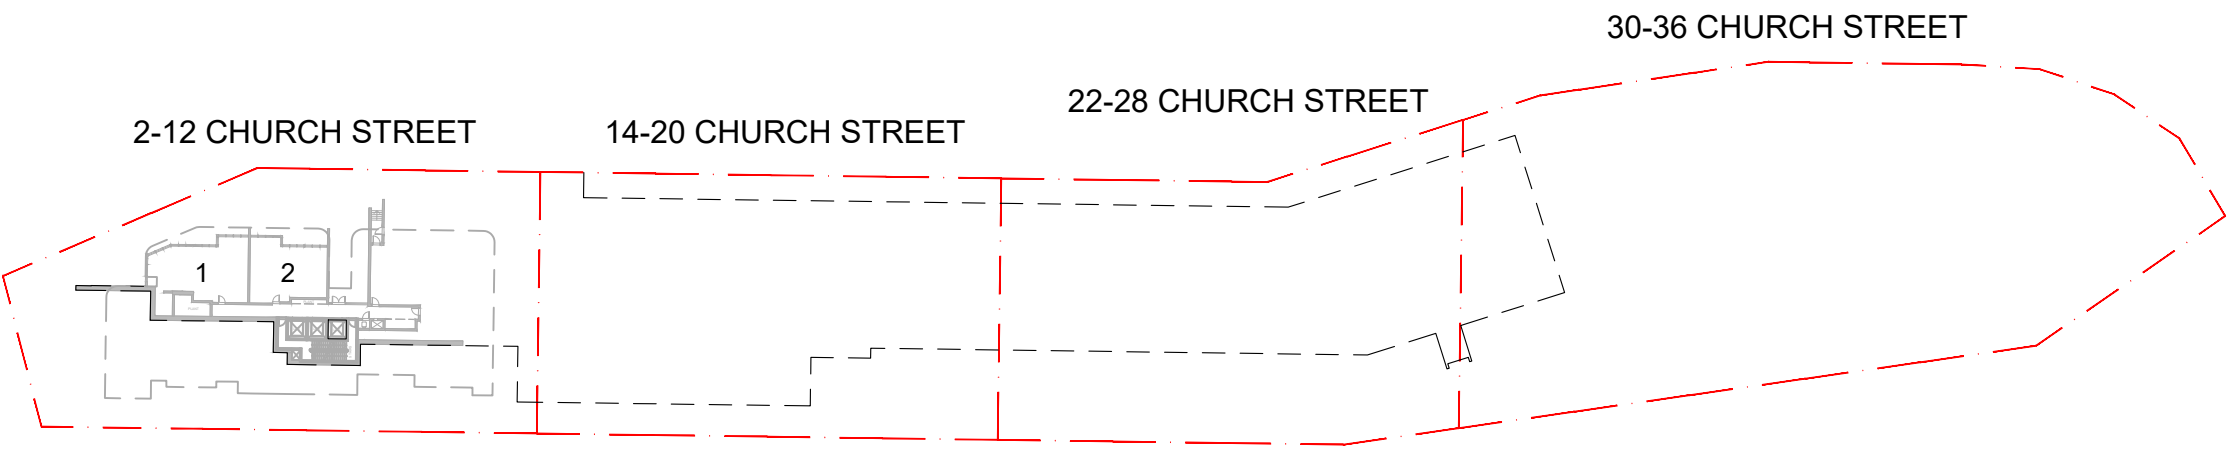


GROUND FLOOR

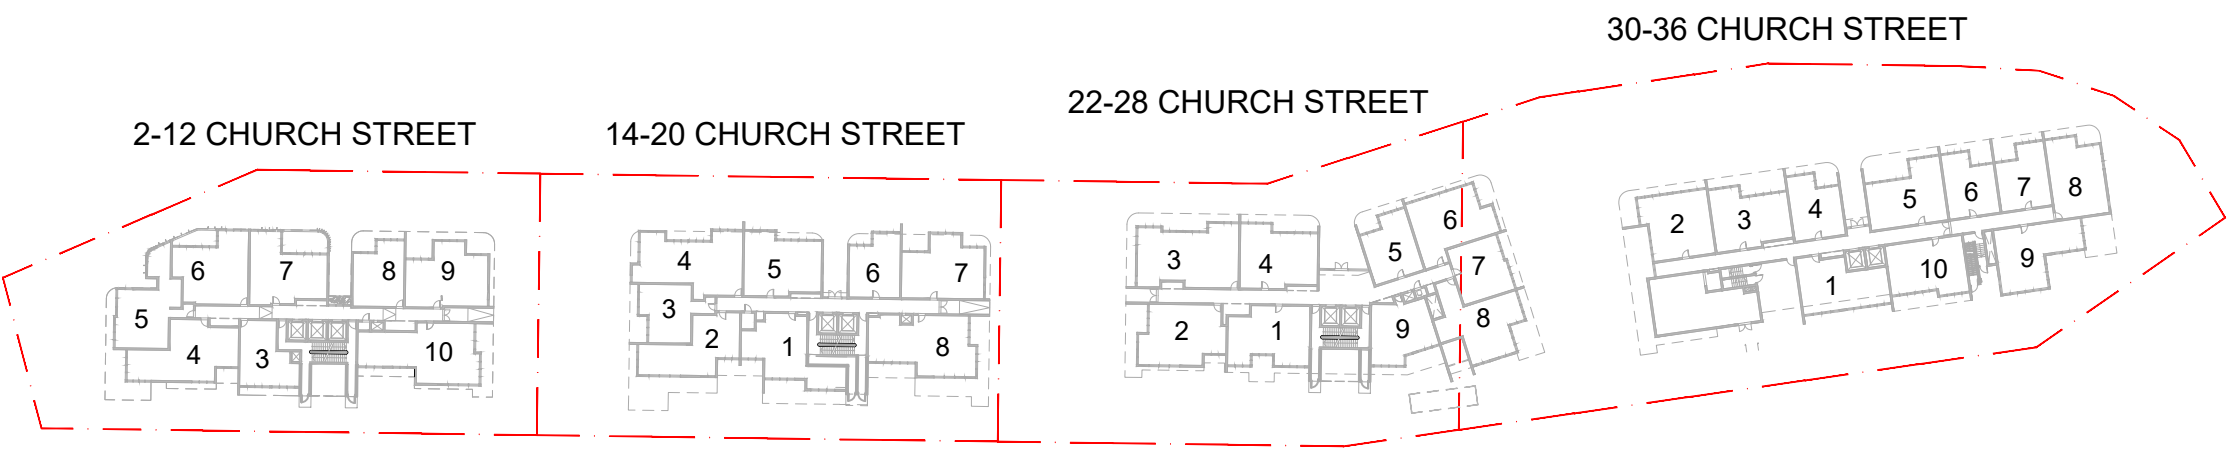


LEVEL 1

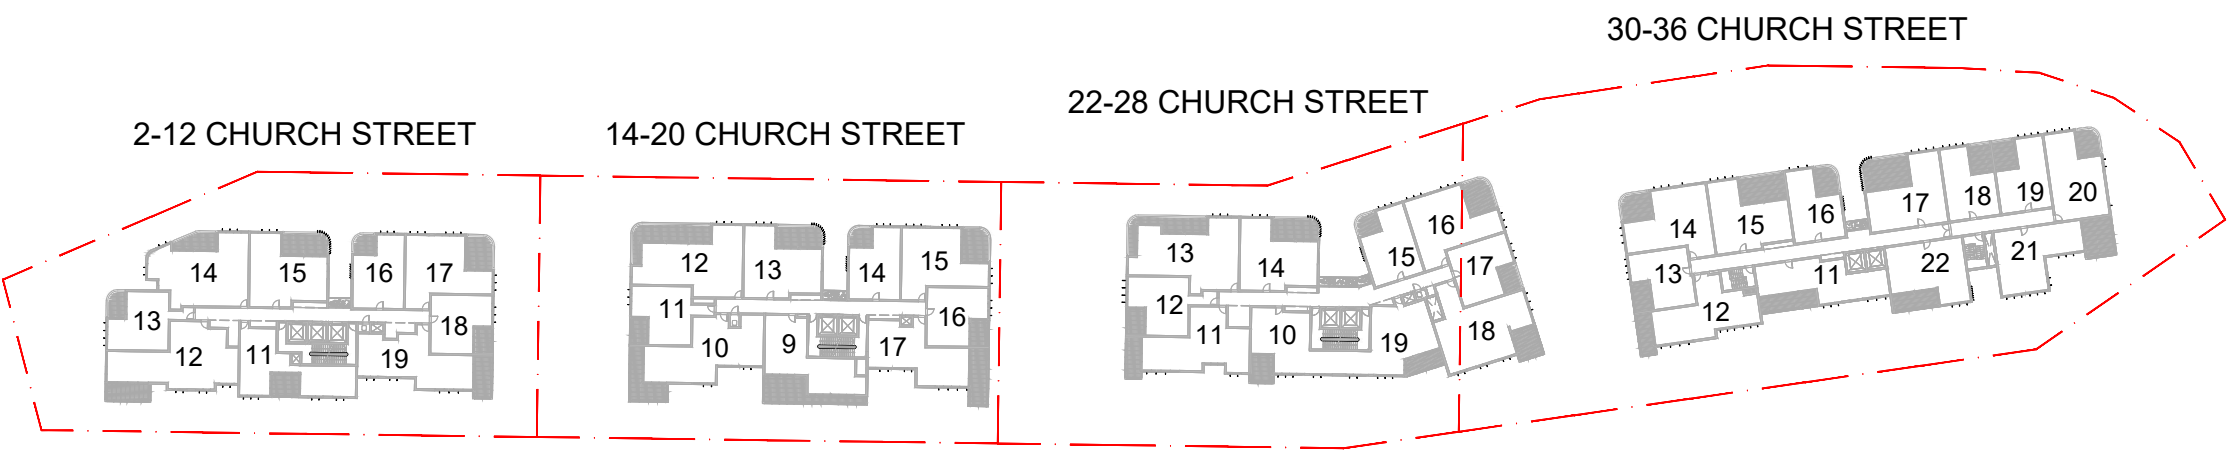


LEVEL 2

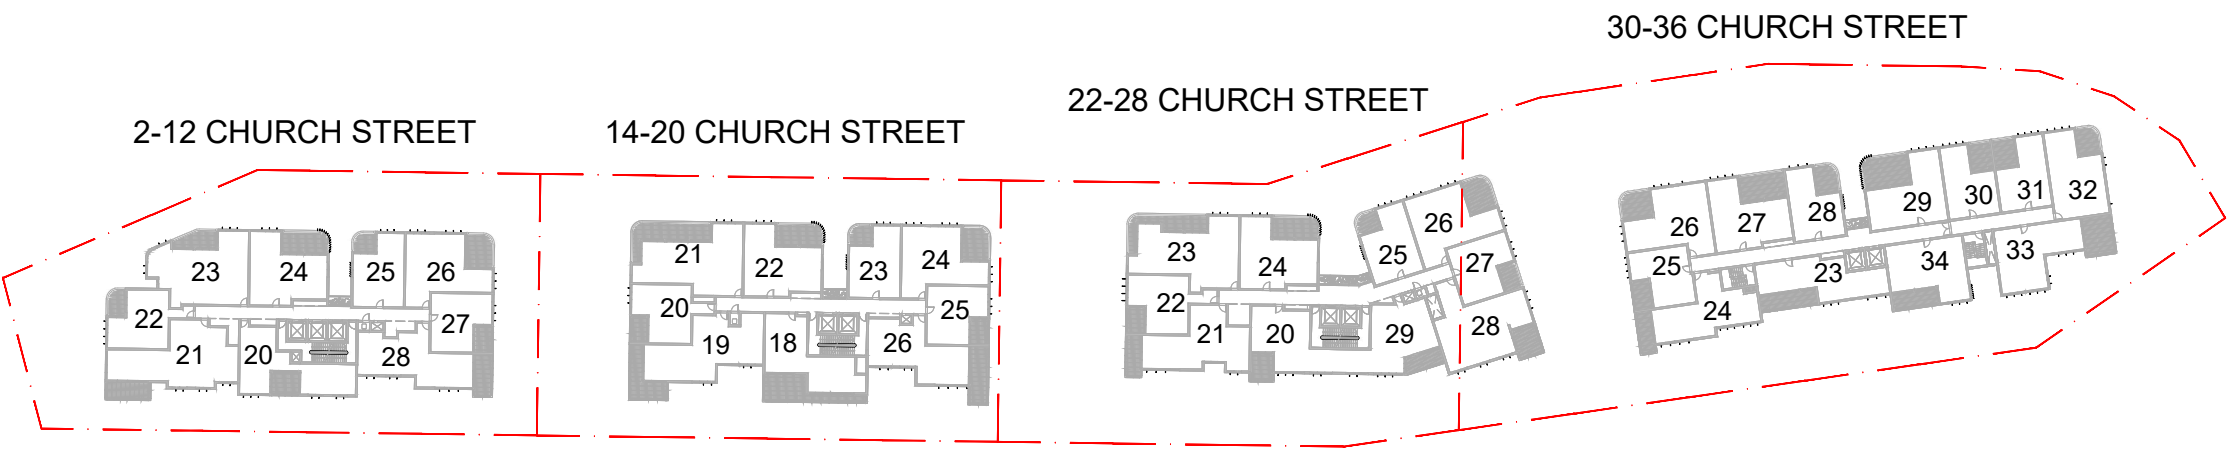


LEVEL 3

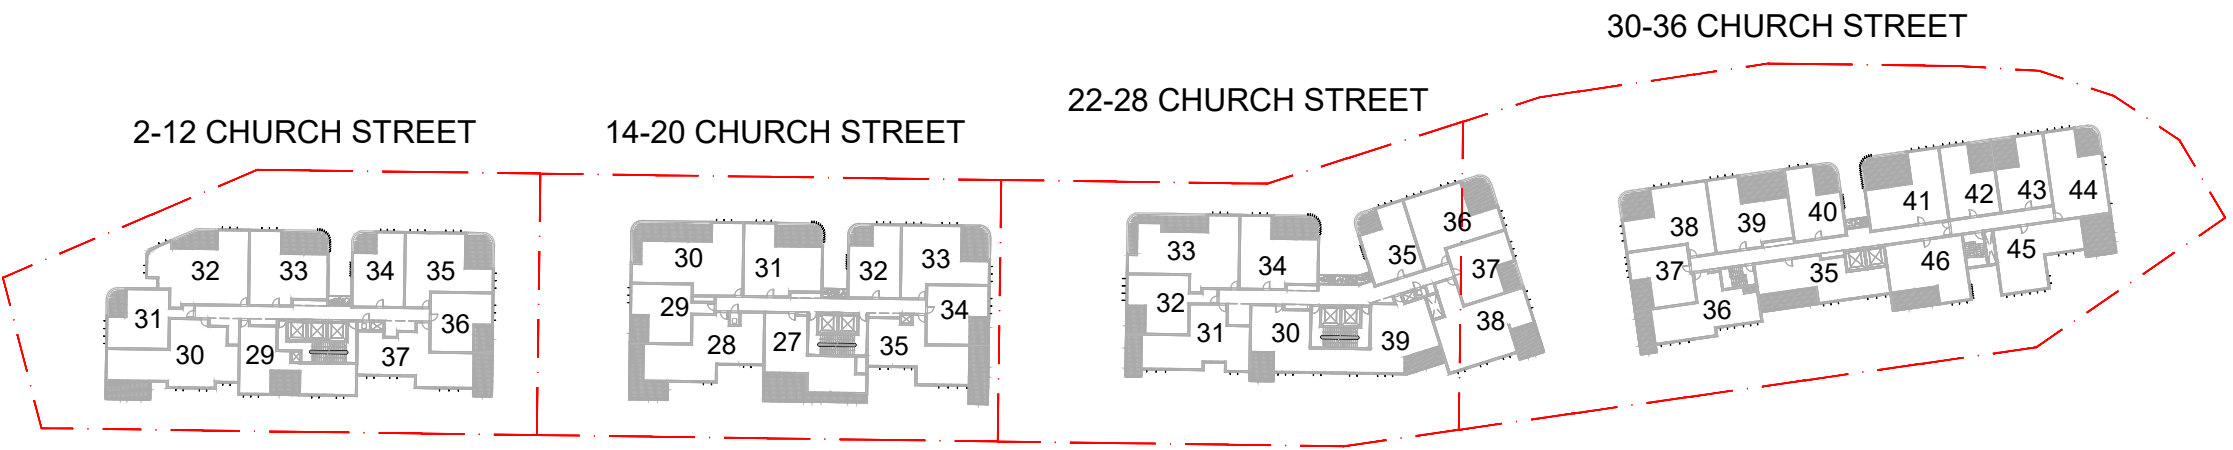


LEVEL 4

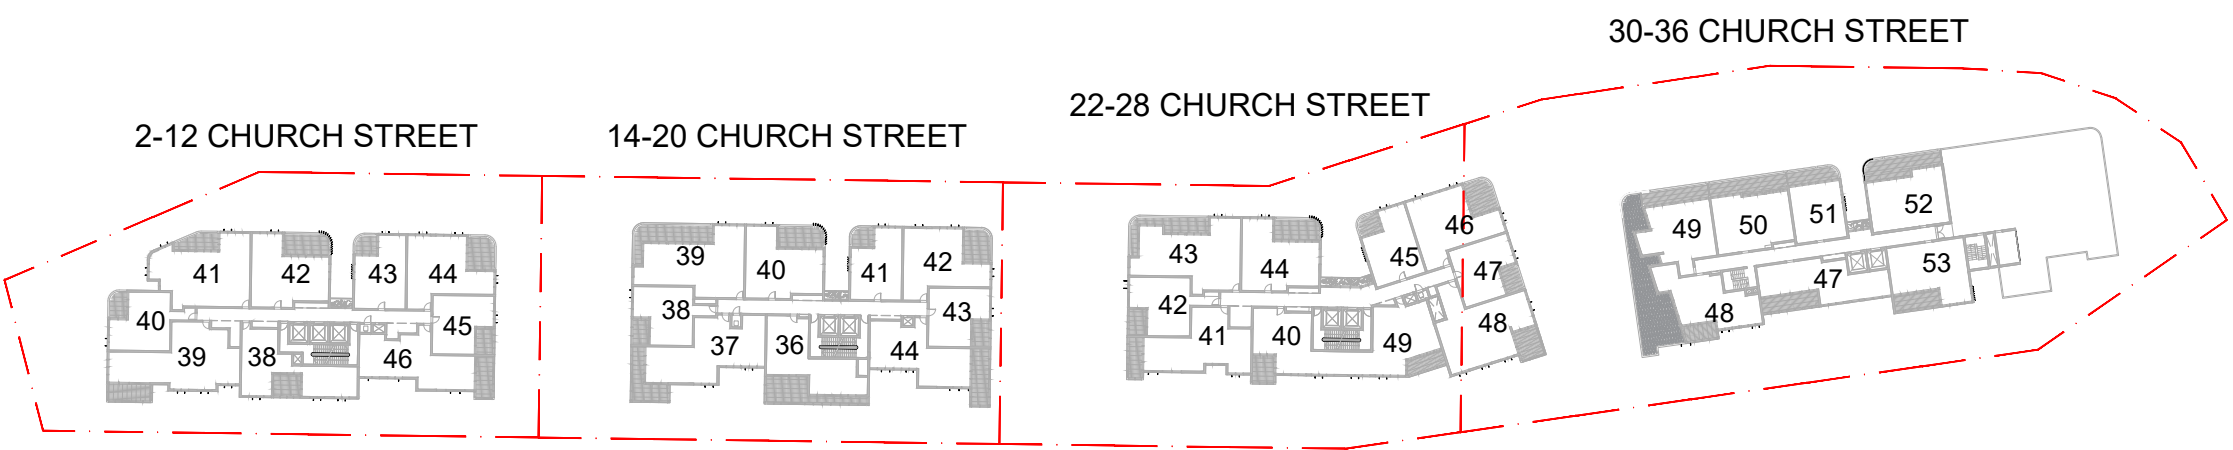


LEVEL 5

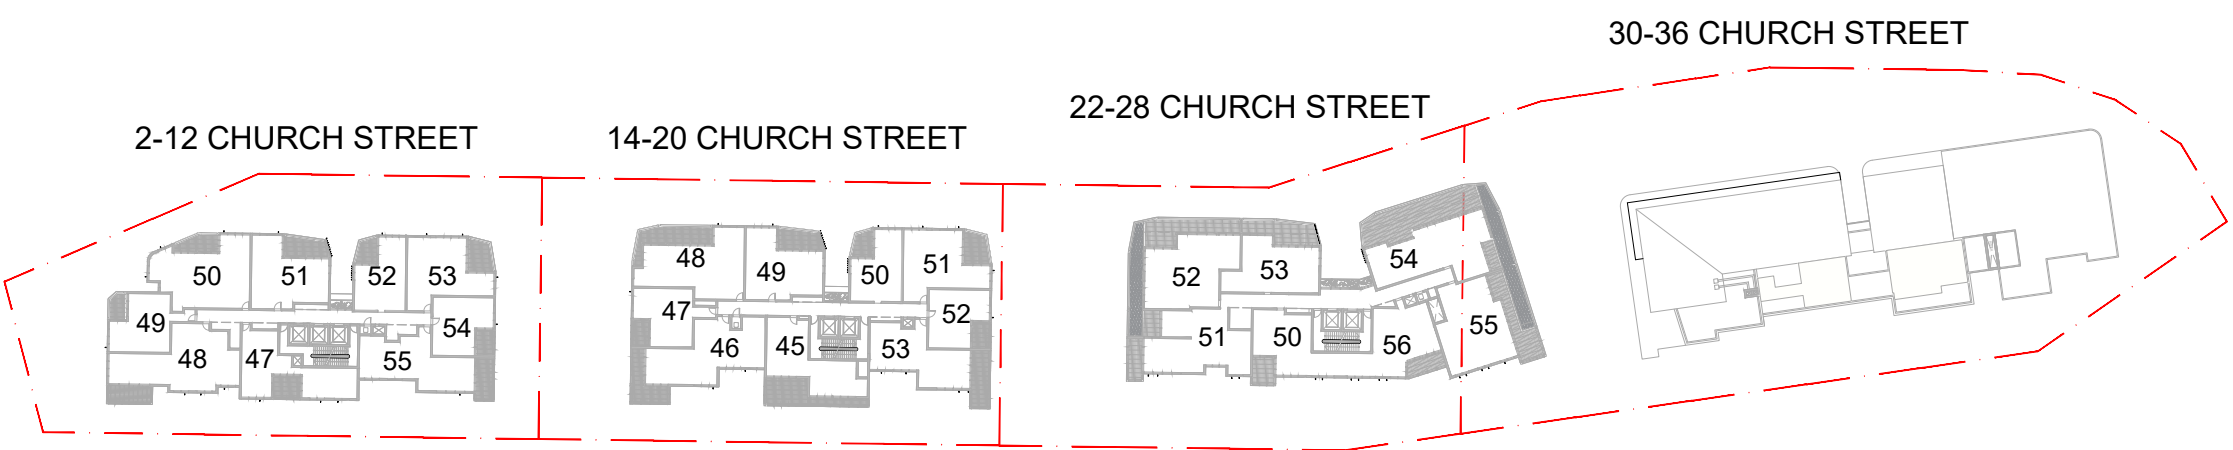

LEVEL 6

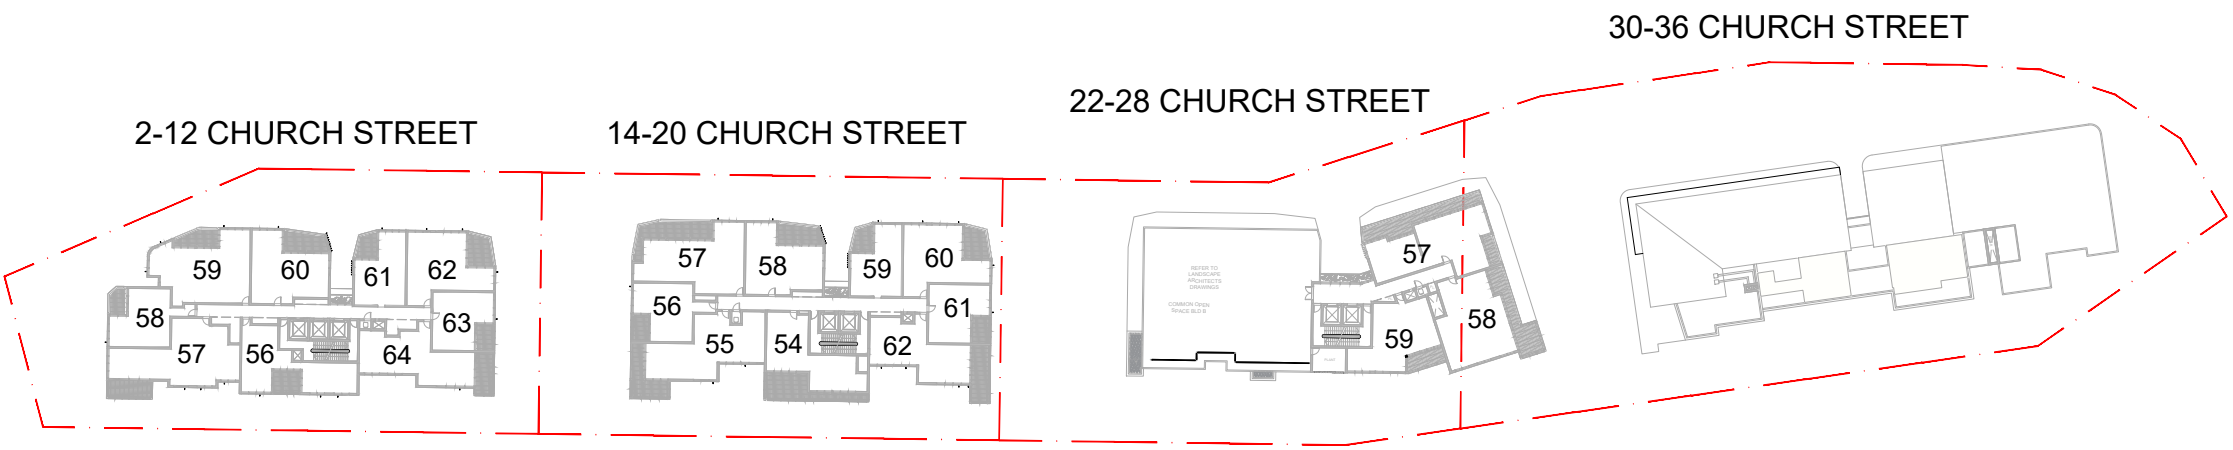

LEVEL 7

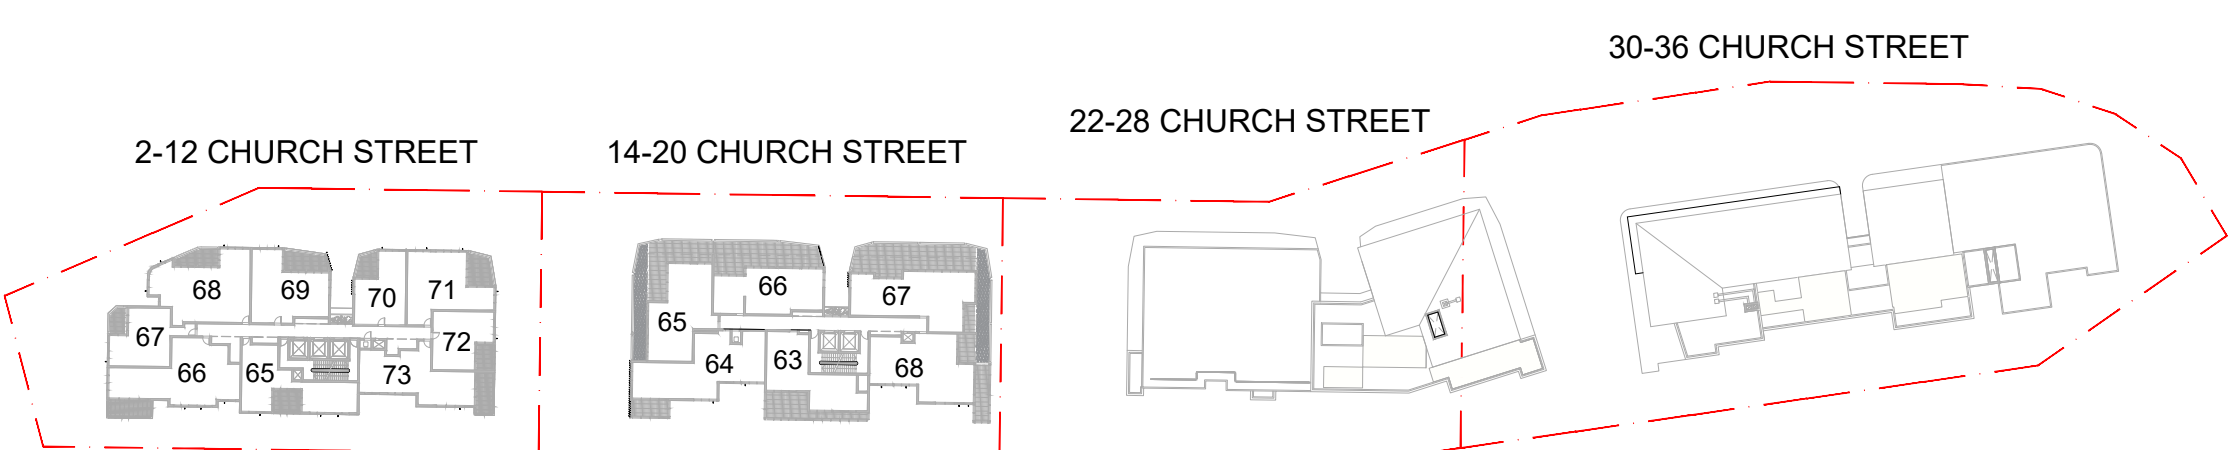

LEVEL 8

