


|                     |          |   |
|---------------------|----------|---|
| TOP OF ROOF FEATURE | RL 92.30 | ▼ |
| PLANT LEVEL 26      | RL 89.20 | ▼ |
| LEVEL 25            | RL 86.10 | ▼ |
| LEVEL 24            | RL 83.00 | ▼ |
| LEVEL 23            | RL 79.90 | ▼ |
| LEVEL 22            | RL 76.80 | ▼ |
| LEVEL 21            | RL 73.70 | ▼ |
| LEVEL 20            | RL 70.60 | ▼ |
| LEVEL 19            | RL 67.50 | ▼ |
| LEVEL 18            | RL 64.40 | ▼ |
| LEVEL 17            | RL 61.30 | ▼ |
| LEVEL 16            | RL 58.20 | ▼ |
| LEVEL 15            | RL 55.10 | ▼ |
| LEVEL 14            | RL 52.00 | ▼ |
| LEVEL 13            | RL 48.90 | ▼ |
| LEVEL 12            | RL 45.80 | ▼ |
| LEVEL 11            | RL 42.70 | ▼ |
| LEVEL 10            | RL 39.60 | ▼ |
| LEVEL 9             | RL 36.50 | ▼ |
| LEVEL 8             | RL 33.40 | ▼ |
| LEVEL 7             | RL 30.30 | ▼ |
| LEVEL 6             | RL 27.20 | ▼ |
| LEVEL 5             | RL 24.10 | ▼ |
| LEVEL 4             | RL 21.00 | ▼ |
| LEVEL 3             | RL 17.60 | ▼ |
| LEVEL 2             | RL 14.90 | ▼ |
| LEVEL 1             | RL 12.20 | ▼ |
| GROUND              | RL 7.20  | ▼ |

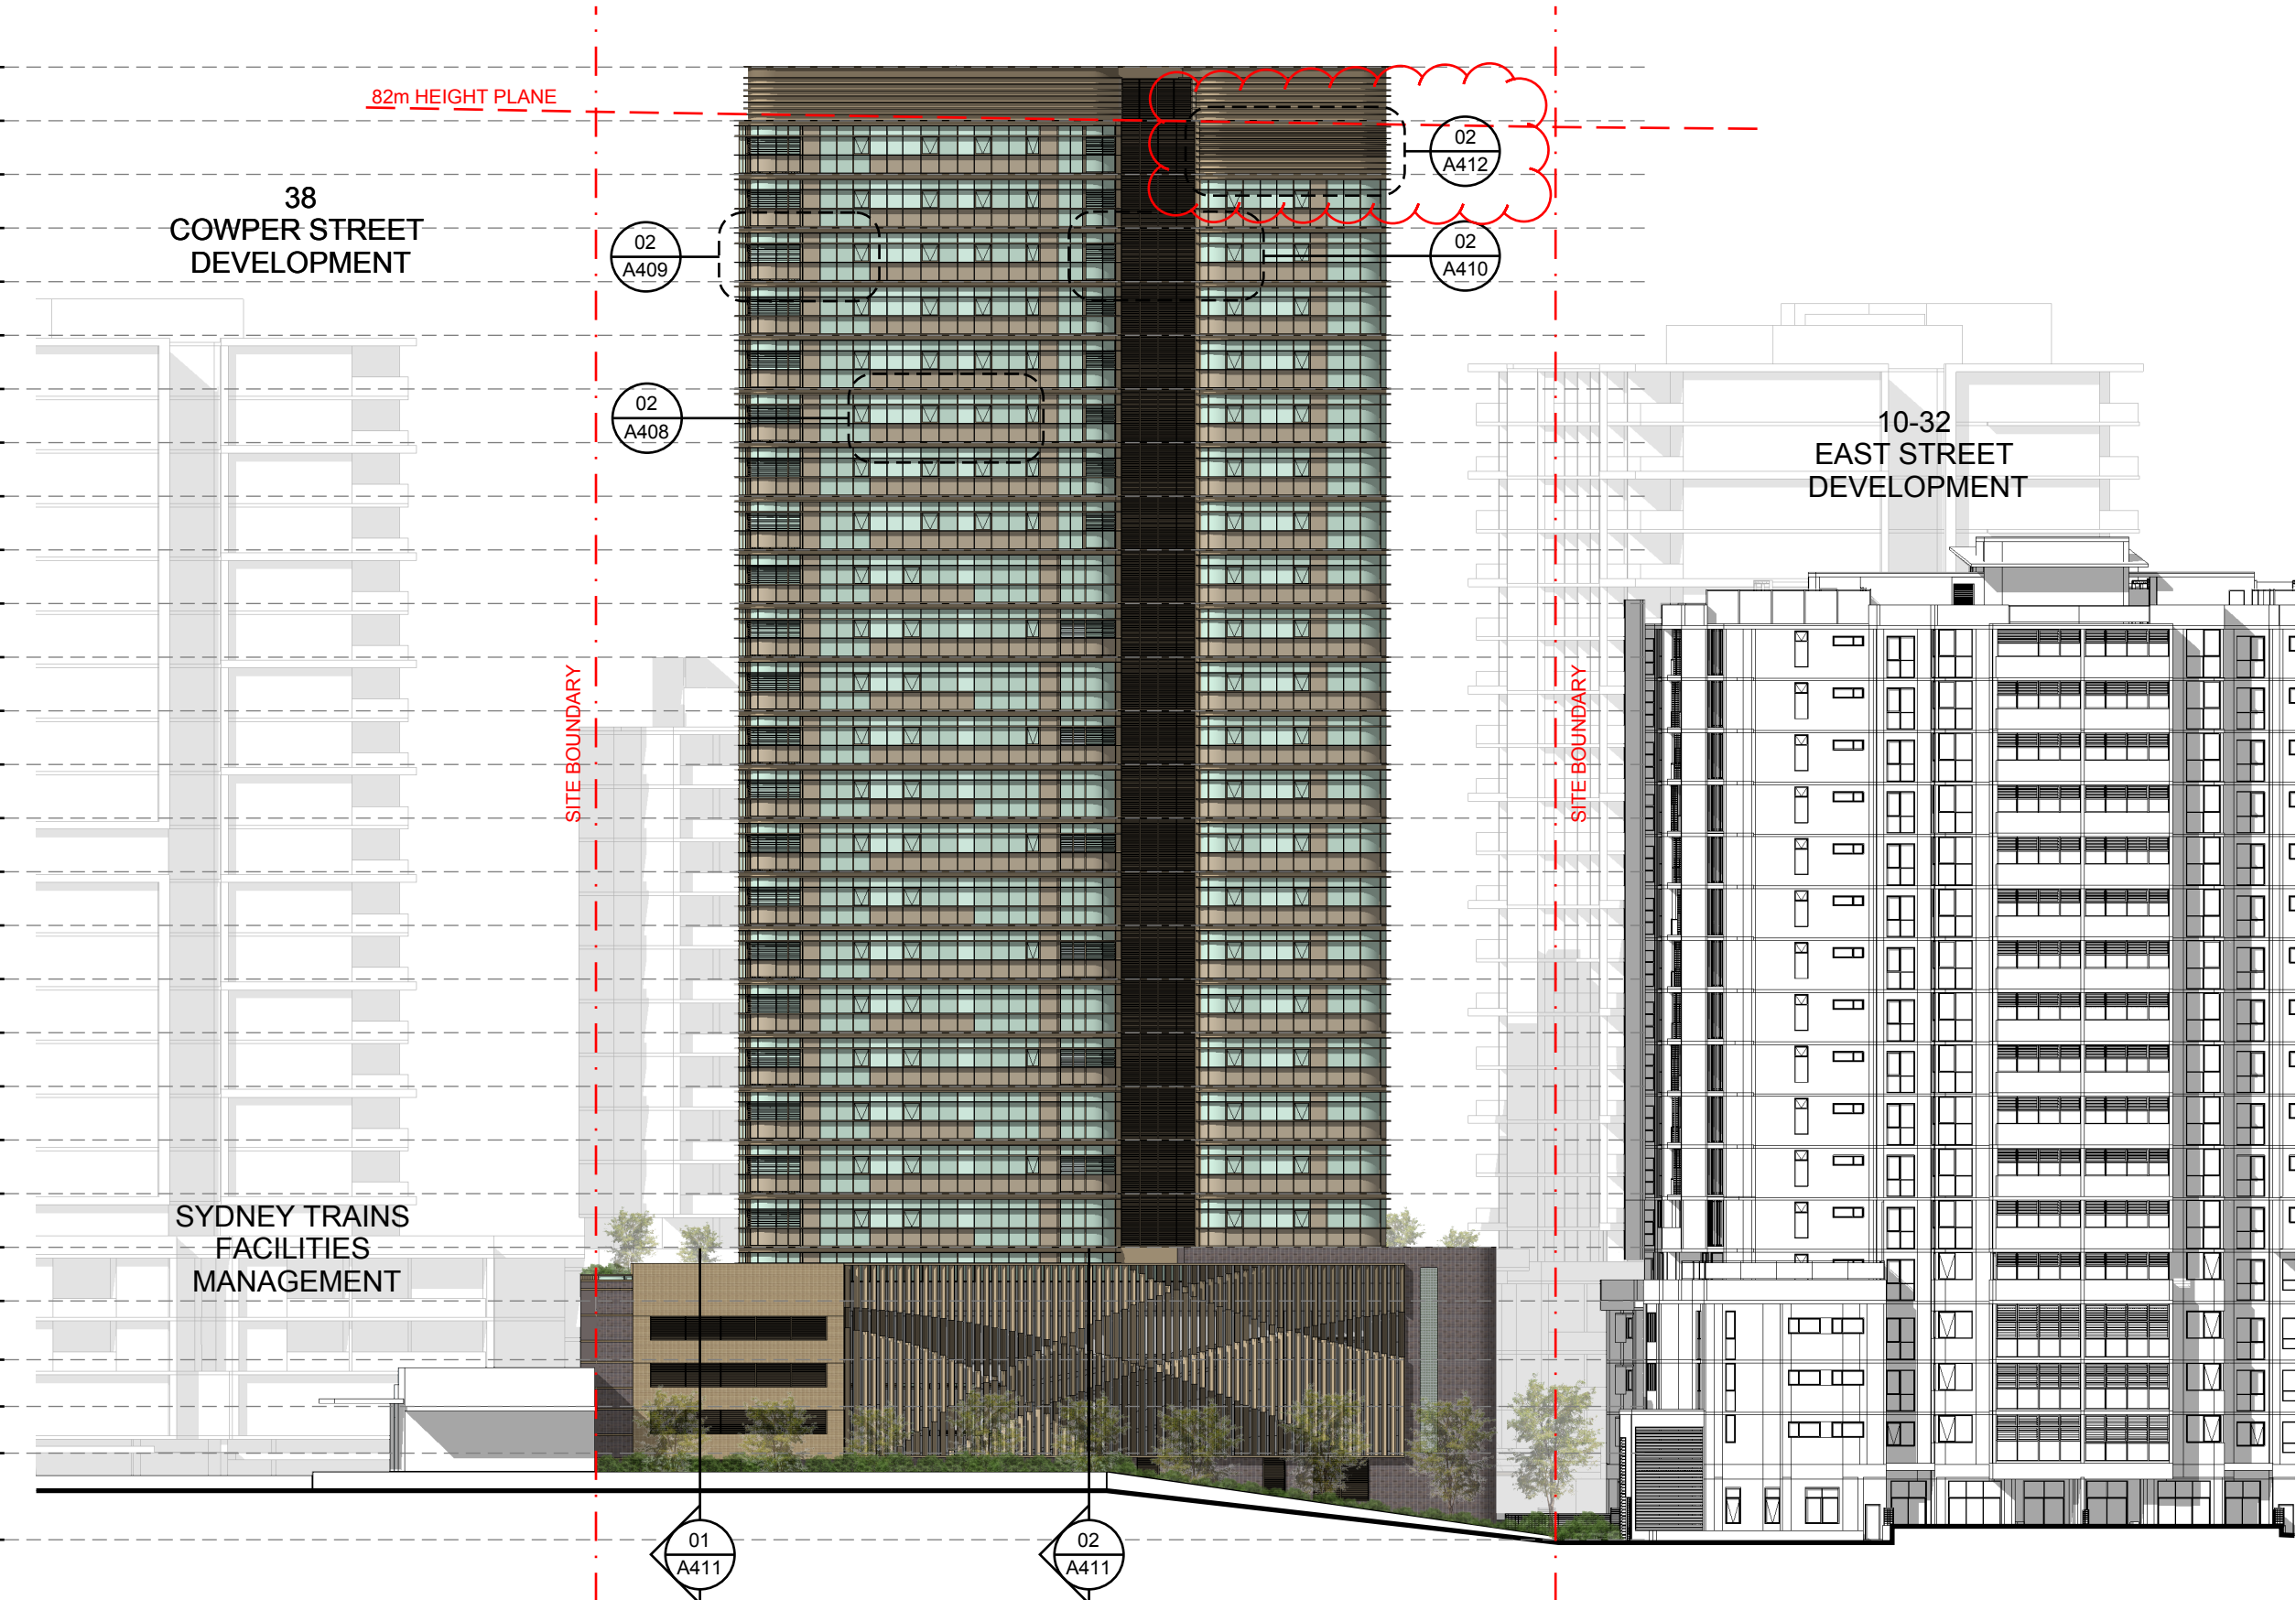

# RESIDENTIAL DEVELOPMENT

34-42 EAST STREET  
GRANVILLE NSW 2142

SOUTH WEST ELEVATION

ISSUE FOR DA

DO NOT SCALE DRAWINGS.  
VERIFY ALL DIMENSIONS ON SITE.  
REFER ANY DISCREPANCIES TO  
THE SUPERINTENDENT BEFORE  
PROCEEDING WITH THE WORK.


© krikis taylor architects Pty Ltd  
These drawings are subject to copyright and may not be copied, used  
or reproduced in any way without the express permission of  
krikis taylor architects Pty Ltd.

PROPRIETOR  
**TOPPLACE Pty Ltd**  
121 MAJORS BAY ROAD  
CONCORD NSW 2137  
Tel: 02 9747 0950 Fax: 02 9747 0540

ARCHITECT  
**kta**  
a level 7 97 pacific highway  
north sydney nsw 2060  
m po box 726 north sydney nsw 2059  
p +61(0)2 9900 6000 f +61(0)2 9900 6001  
w www.krikistayler.com.au  
krikis taylor architects

DATE 24/02/2021

SCALE 1:400 @ A3

 


0 4 8 12 16 24m

PROJECT NO. DRAWING NO. ISSUE

0620 A302 06

50mm 100mm 150mm ON ORIGINAL

|                     |          |   |
|---------------------|----------|---|
| TOP OF ROOF FEATURE | RL 92.30 | ▼ |
| PLANT LEVEL 26      | RL 89.20 | ▼ |
| LEVEL 25            | RL 86.10 | ▼ |
| LEVEL 24            | RL 83.00 | ▼ |
| LEVEL 23            | RL 79.90 | ▼ |
| LEVEL 22            | RL 76.80 | ▼ |
| LEVEL 21            | RL 73.70 | ▼ |
| LEVEL 20            | RL 70.60 | ▼ |
| LEVEL 19            | RL 67.50 | ▼ |
| LEVEL 18            | RL 64.40 | ▼ |
| LEVEL 17            | RL 61.30 | ▼ |
| LEVEL 16            | RL 58.20 | ▼ |
| LEVEL 15            | RL 55.10 | ▼ |
| LEVEL 14            | RL 52.00 | ▼ |
| LEVEL 13            | RL 48.90 | ▼ |
| LEVEL 12            | RL 45.80 | ▼ |
| LEVEL 11            | RL 42.70 | ▼ |
| LEVEL 10            | RL 39.60 | ▼ |
| LEVEL 9             | RL 36.50 | ▼ |
| LEVEL 8             | RL 33.40 | ▼ |
| LEVEL 7             | RL 30.30 | ▼ |
| LEVEL 6             | RL 27.20 | ▼ |
| LEVEL 5             | RL 24.10 | ▼ |
| LEVEL 4             | RL 21.00 | ▼ |
| LEVEL 3             | RL 17.60 | ▼ |
| LEVEL 2             | RL 14.90 | ▼ |
| LEVEL 1             | RL 12.20 | ▼ |
| GROUND              | RL 7.20  | ▼ |

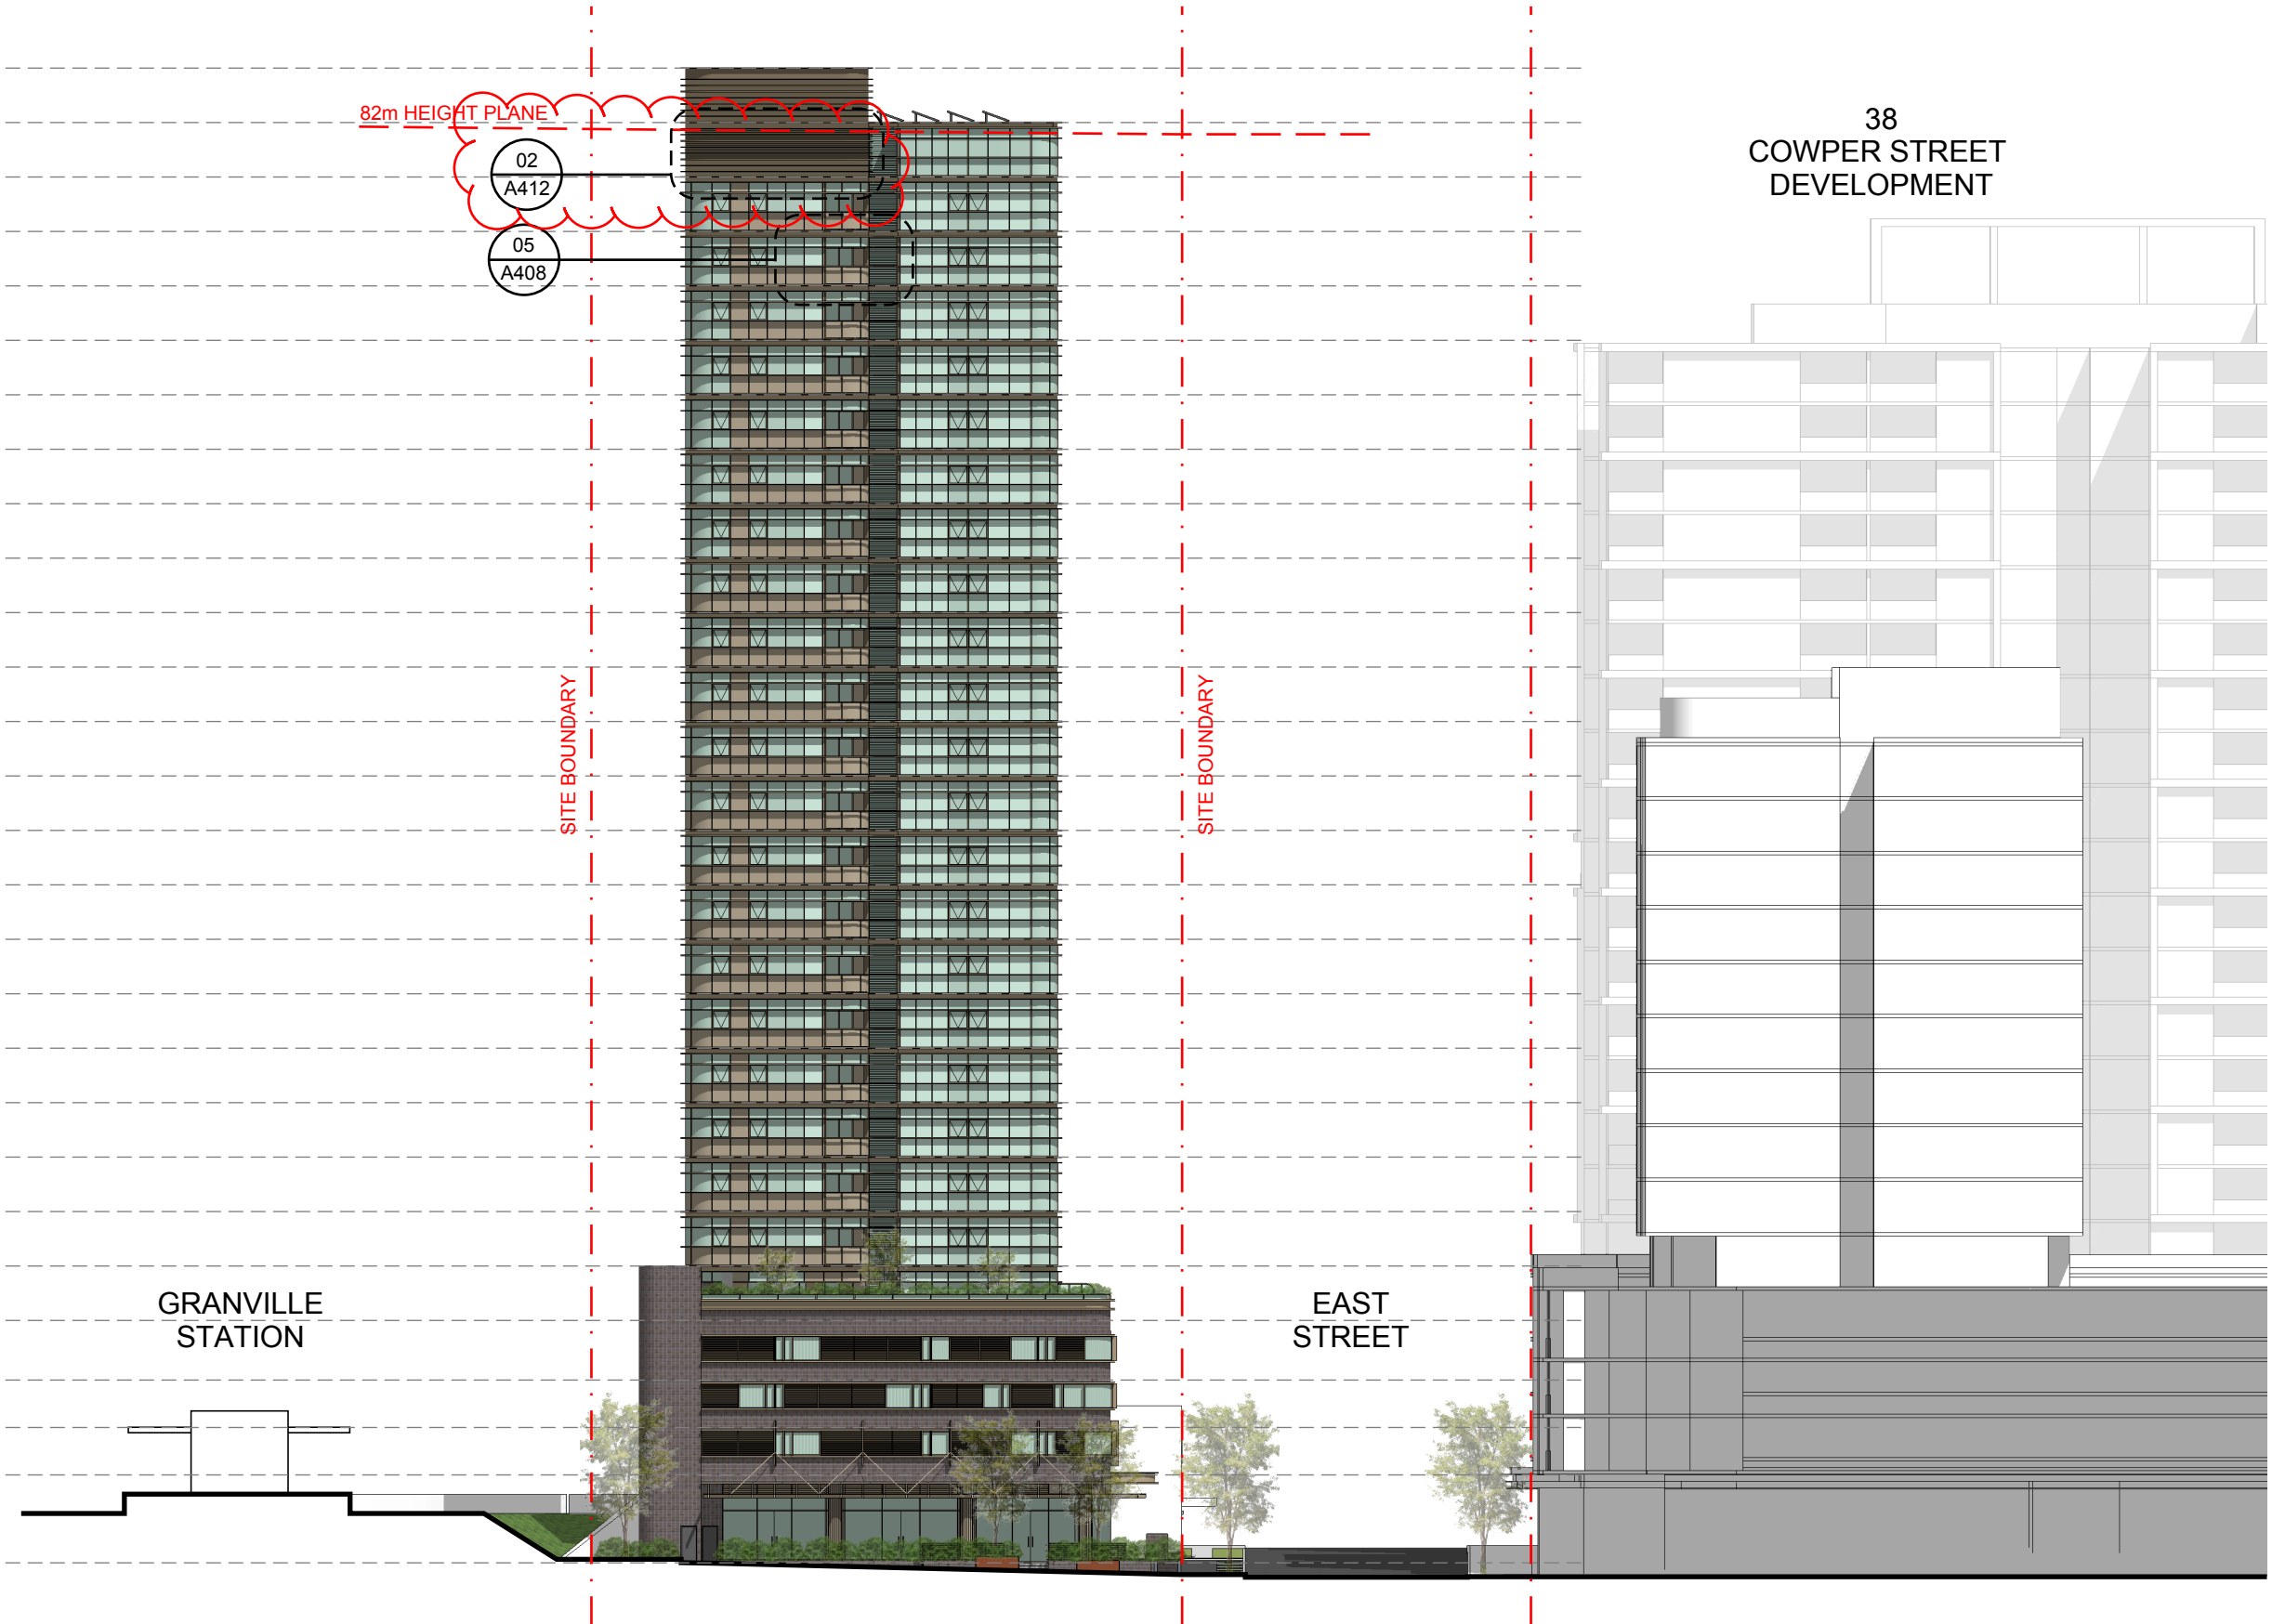

# RESIDENTIAL DEVELOPMENT

34-42 EAST STREET  
GRANVILLE NSW 2142

SOUTH EAST ELEVATION

DO NOT SCALE DRAWINGS.  
VERIFY ALL DIMENSIONS ON SITE.  
REFER ANY DISCREPANCIES TO  
THE SUPERINTENDENT BEFORE  
PROCEEDING WITH THE WORK.

© krikis taylor architects Pty Ltd

These drawings are subject to copyright and may not be copied, used  
or reproduced in any way without the express permission of  
krikis taylor architects Pty Ltd.

PROPRIETOR  
**TOPPLACE Pty Ltd**

121 MAJORS BAY ROAD  
CONCORD NSW 2137  
Tel: 02 9747 0950 Fax: 02 9747 0540

ARCHITECT

a level 7 97 pacific highway  
north sydney nsw 2060  
m po box 726 north sydney nsw 2059  
p +61(0)2 9900 6000 f +61(0)2 9900 6001  
w www.krikistayler.com.au

**kta**  
krikis taylor architects



ISSUE FOR DA

DATE 24/02/2021  
SCALE 1:400 @ A3

0 4 8 12 16 24m

|             |             |       |
|-------------|-------------|-------|
| PROJECT NO. | DRAWING NO. | ISSUE |
| 0620        | A303        | 05    |

A3

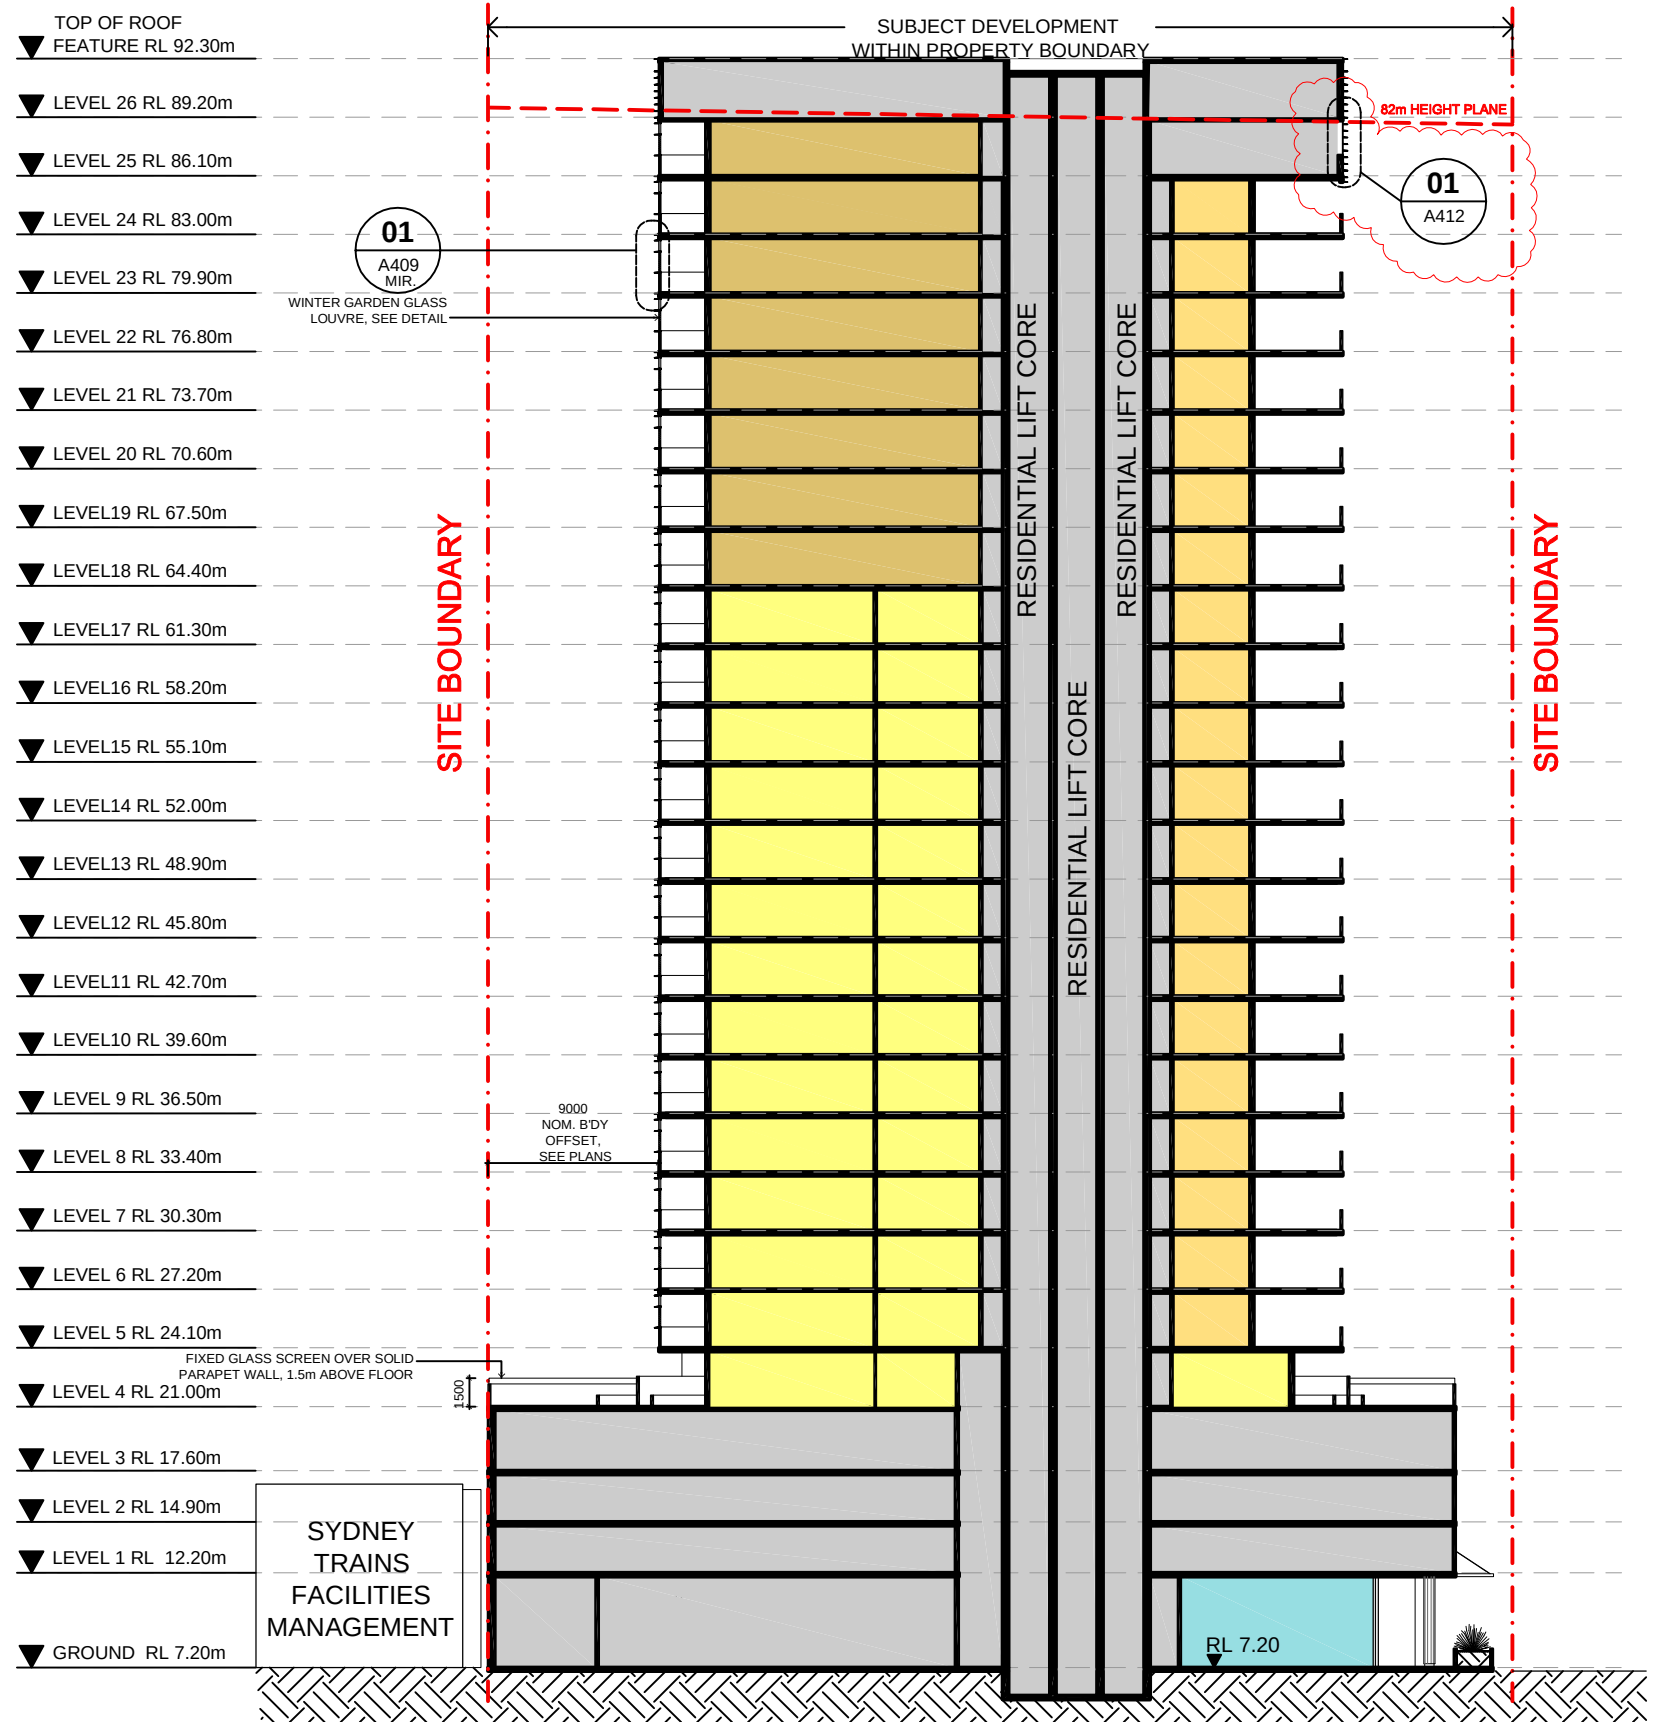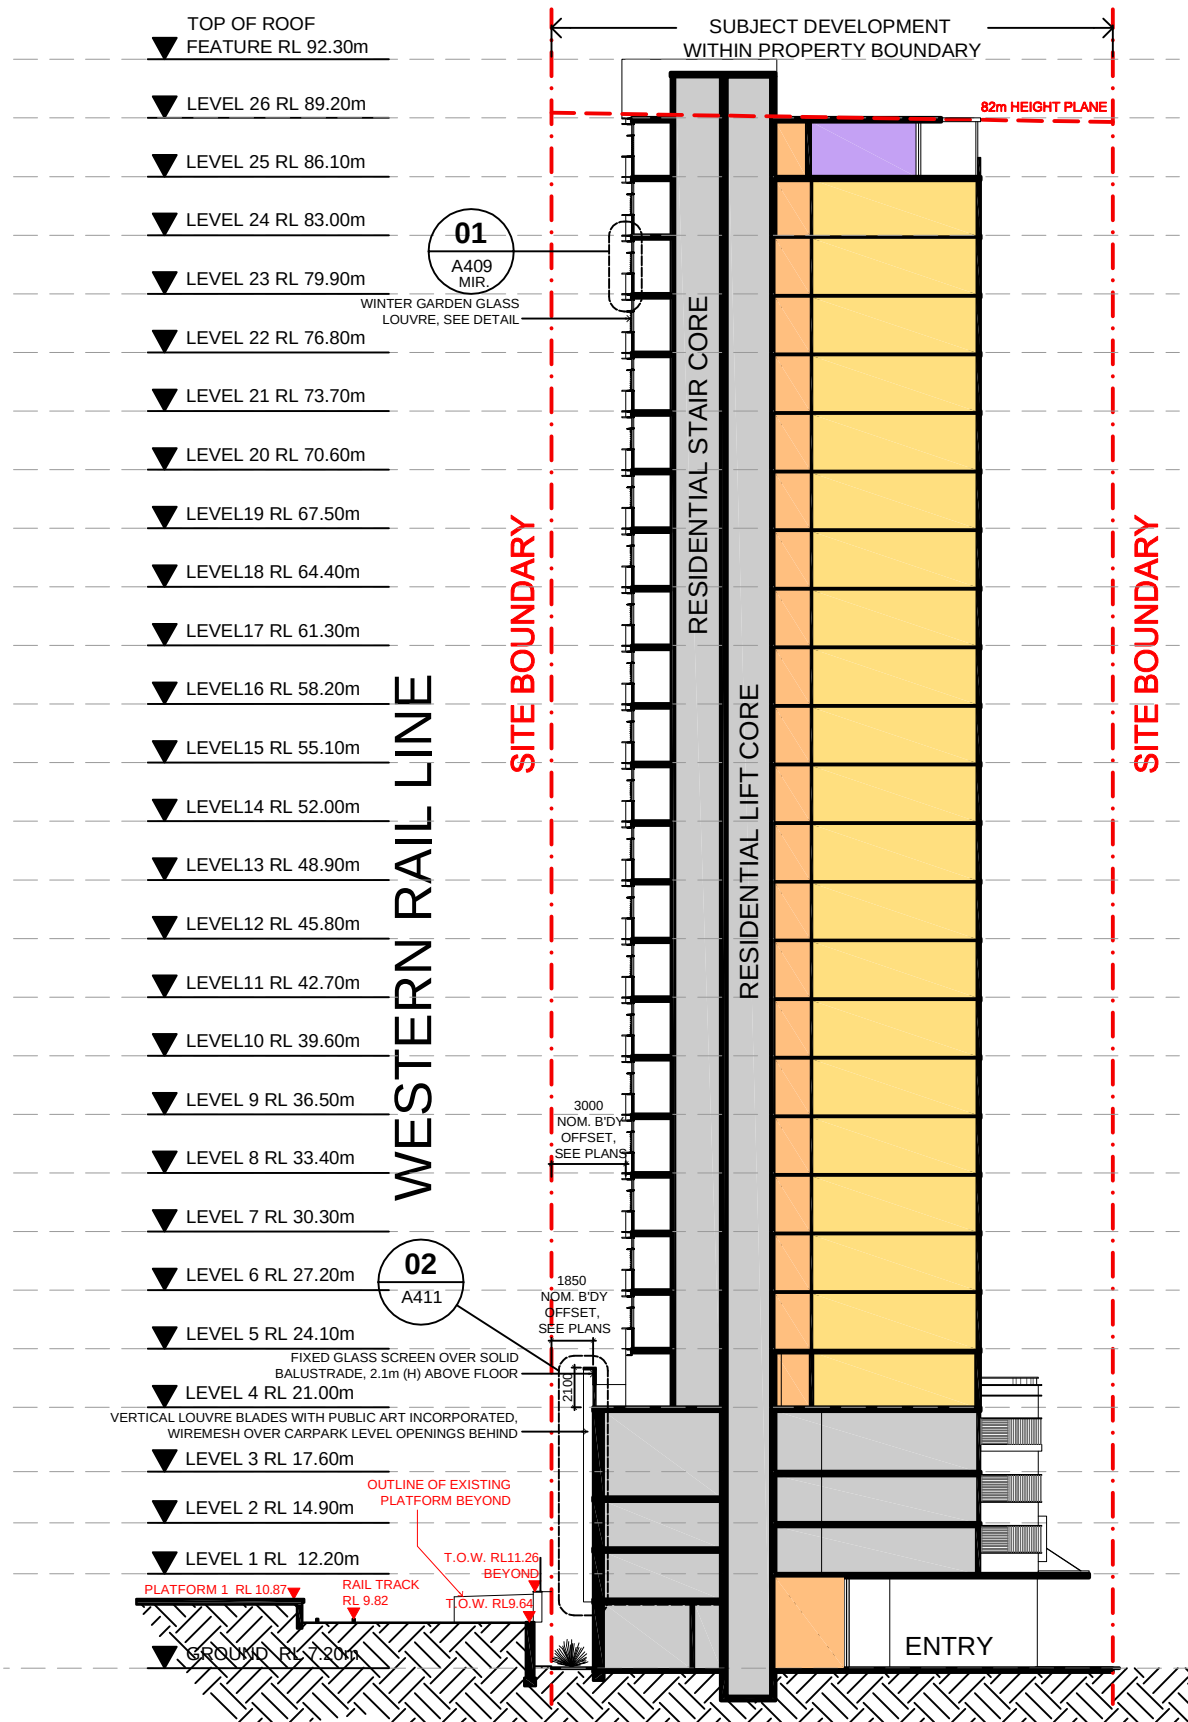

# RESIDENTIAL DEVELOPMENT

34-42 EAST STREET  
GRANVILLE NSW 2142

## SECTIONS

DO NOT SCALE DRAWINGS.  
VERIFY ALL DIMENSIONS ON SITE.  
REFER ANY DISCREPANCIES TO  
THE SUPERINTENDENT BEFORE  
PROCEEDING WITH THE WORK.

© krikis tayler architects Pty Ltd

These drawings are subject to copyright and may not be copied, used  
or reproduced in any way without the express permission of  
krikis tayler architects Pty Ltd.

PROPRIETOR  
**TOPPLACE Pty Ltd**

121 MAJORS BAY ROAD  
CONCORD NSW 2137  
Tel: 02 9747 0950 Fax: 02 9747 0540

ARCHITECT

a level 7 97 pacific highway  
north sydney nsw 2060  
m po box 726 north sydney nsw 2059  
p +61(0)2 9900 6000 f +61(0)2 9900 6001  
w www.krikistayler.com.au



DATE 24/02/2021  
SCALE 1:400 @ A3


PROJECT NO. 0620  
DRAWING NO. A304  
ISSUE 05

ISSUE FOR DA


50mm

100mm

150mm ON ORIGINAL

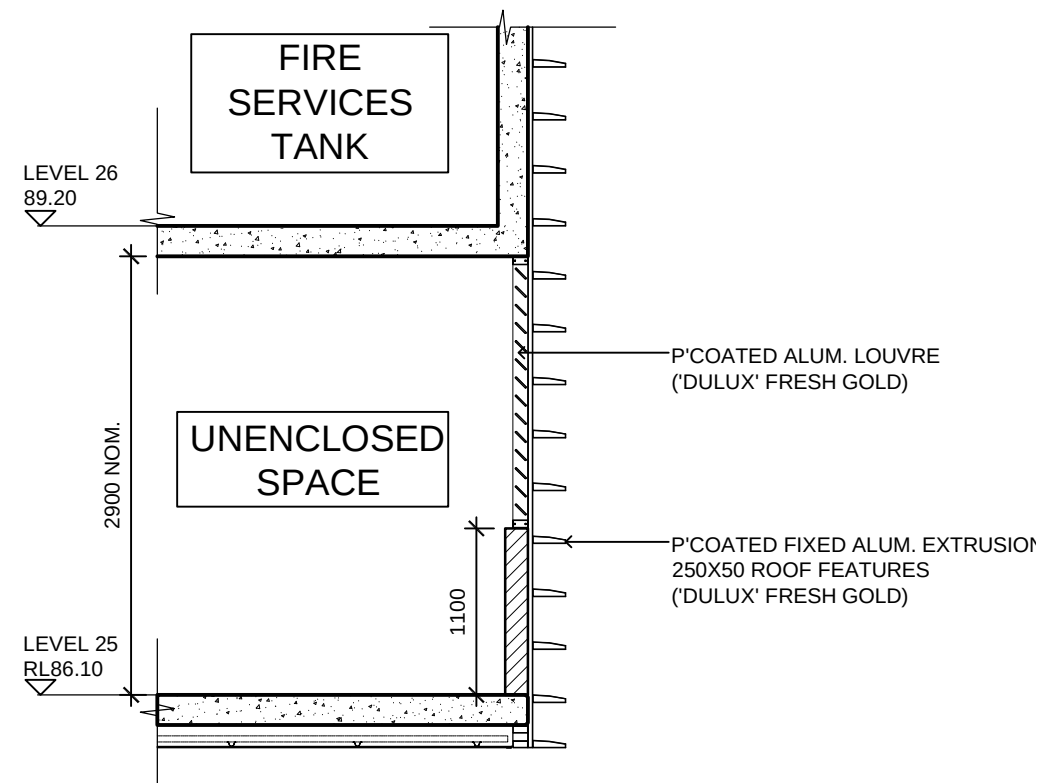

**01** TYPICAL FACADE SECTION 1  
- 1:50

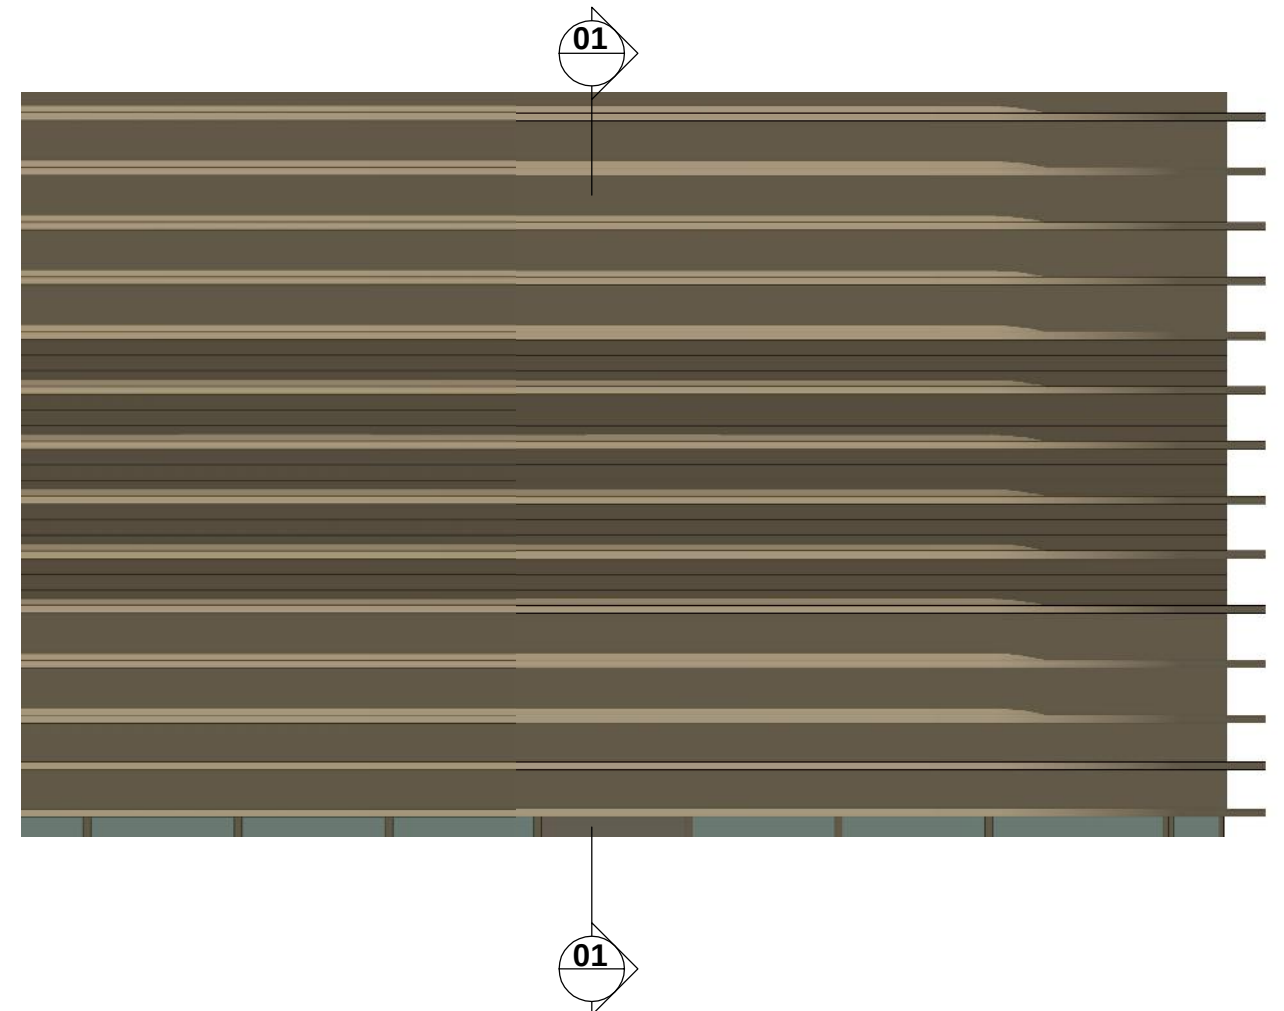

**02** TYPICAL FACADE ELEVATION 1  
- 1:50

# RESIDENTIAL DEVELOPMENT

34-42 EAST STREET  
GRANVILLE NSW 2142

## TOWER SECTIONS

ISSUE FOR DA

DO NOT SCALE DRAWINGS.  
VERIFY ALL DIMENSIONS ON SITE.  
REFER ANY DISCREPANCIES TO  
THE SUPERINTENDENT BEFORE  
PROCEEDING WITH THE WORK.

© krikis tayler architects Pty Ltd

These drawings are subject to copyright and may not be copied, used  
or reproduced in any way without the express permission of  
krikis tayler architects Pty Ltd.

PROPRIETOR  
**TOPLACE Pty Ltd**


121 MAJORS BAY ROAD  
CONCORD NSW 2137  
Tel: 02 9747 0950 Fax: 02 9747 0540

ARCHITECT

a level 7 97 pacific highway  
north sydney nsw 2060  
m po box 726 north sydney nsw 2059  
p +61(0)2 9900 6000 f +61(0)2 9900 6001  
w www.krikistayler.com.au




DATE 24/02/2021  
SCALE 1:50 @ A3

 

| PROJECT NO. | DRAWING NO. | ISSUE |
|-------------|-------------|-------|
| 0620        | A412        | 01    |



EAST STREET

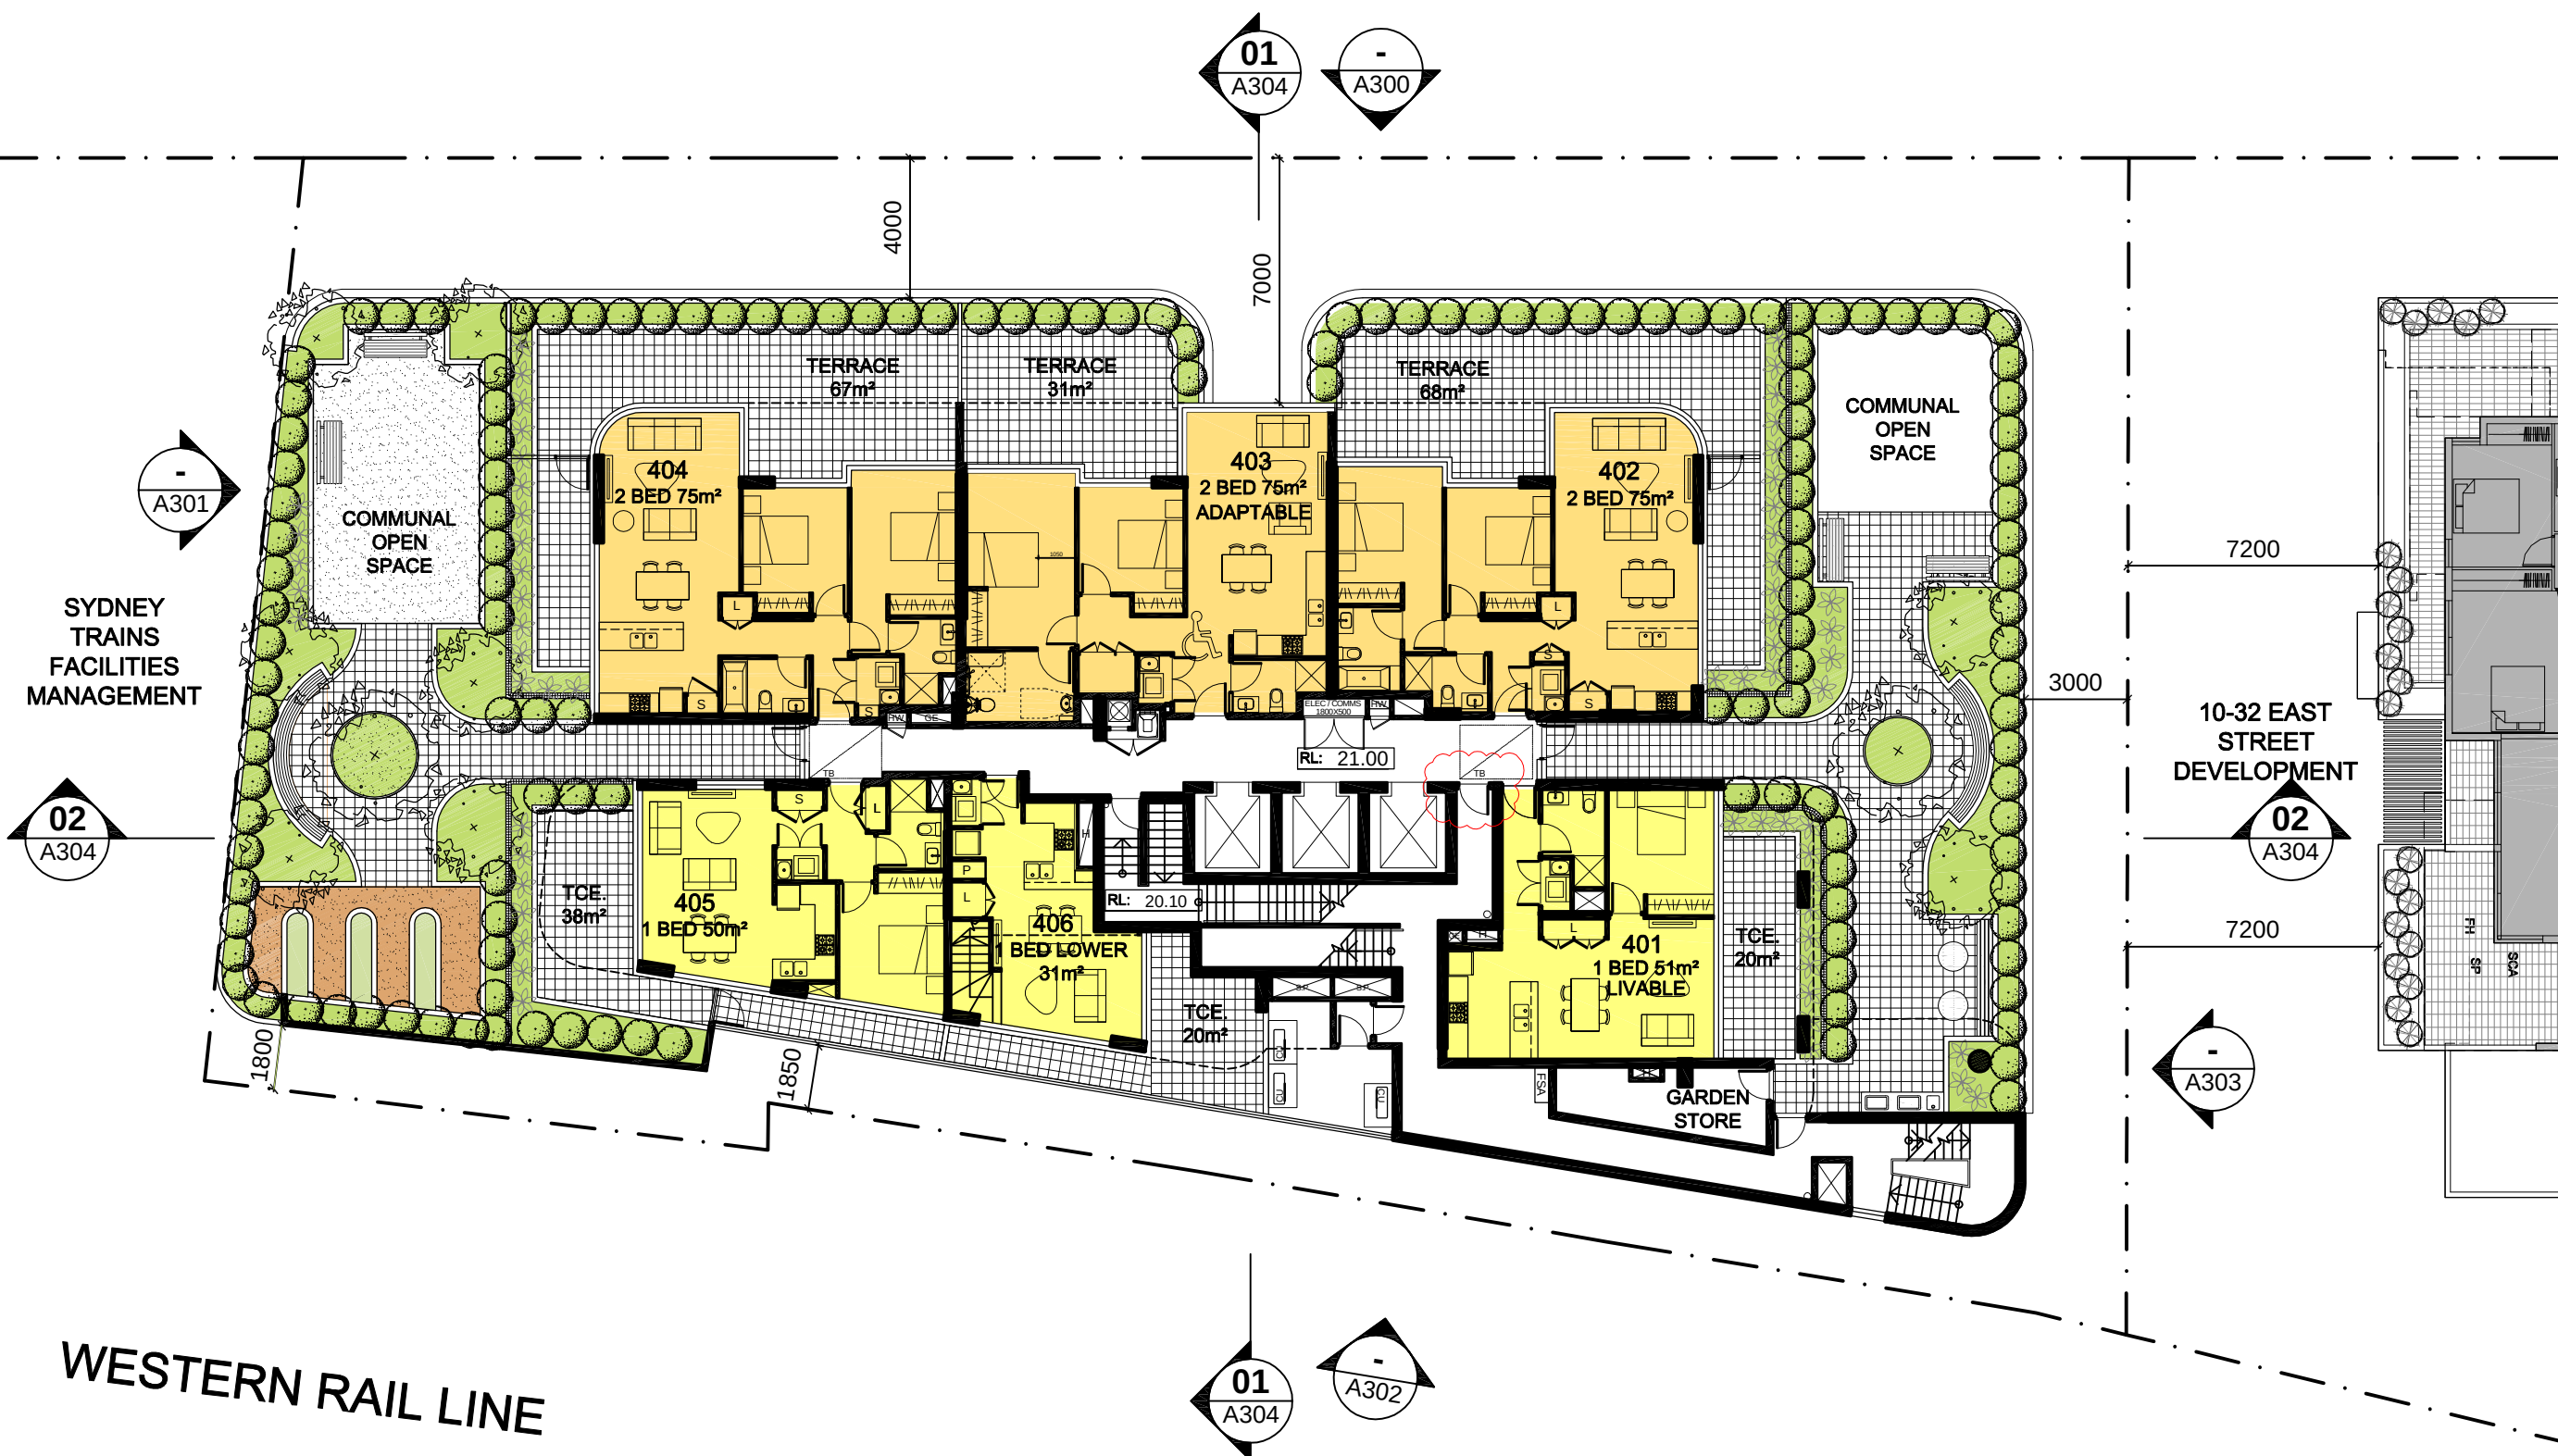


WESTERN RAIL LINE

# RESIDENTIAL DEVELOPMENT

34-42 EAST STREET  
GRANVILLE NSW 2142

## LEVEL 4 FLOOR PLAN

ISSUE FOR DA

 

DO NOT SCALE DRAWINGS.  
VERIFY ALL DIMENSIONS ON SITE.  
REFER ANY DISCREPANCIES TO  
THE SUPERINTENDENT BEFORE  
PROCEEDING WITH THE WORK.

© krikis tayler architects Pty Ltd  
These drawings are subject to copyright and may not be copied, used  
or reproduced in any way without the express permission of  
krikis tayler architects Pty Ltd.

PROPRIETOR  
**TOPLACE Pty Ltd**

121 MAJORS BAY ROAD  
CONCORD NSW 2137  
Tel: 02 9747 0950 Fax: 02 9747 0540

ARCHITECT

a level 7 97 pacific highway  
north sydney nsw 2060  
m po box 726 north sydney nsw 2059  
p +61(0)2 9900 6000 f +61(0)2 9900 6001  
w www.krikistayler.com.au




DATE 24/02/2021  
SCALE 1:200 @ A3

0 2 4 6 8 12m

| PROJECT NO. | DRAWING NO. | ISSUE |
|-------------|-------------|-------|
| 0620        | A203        | 09    |

EAST STREET

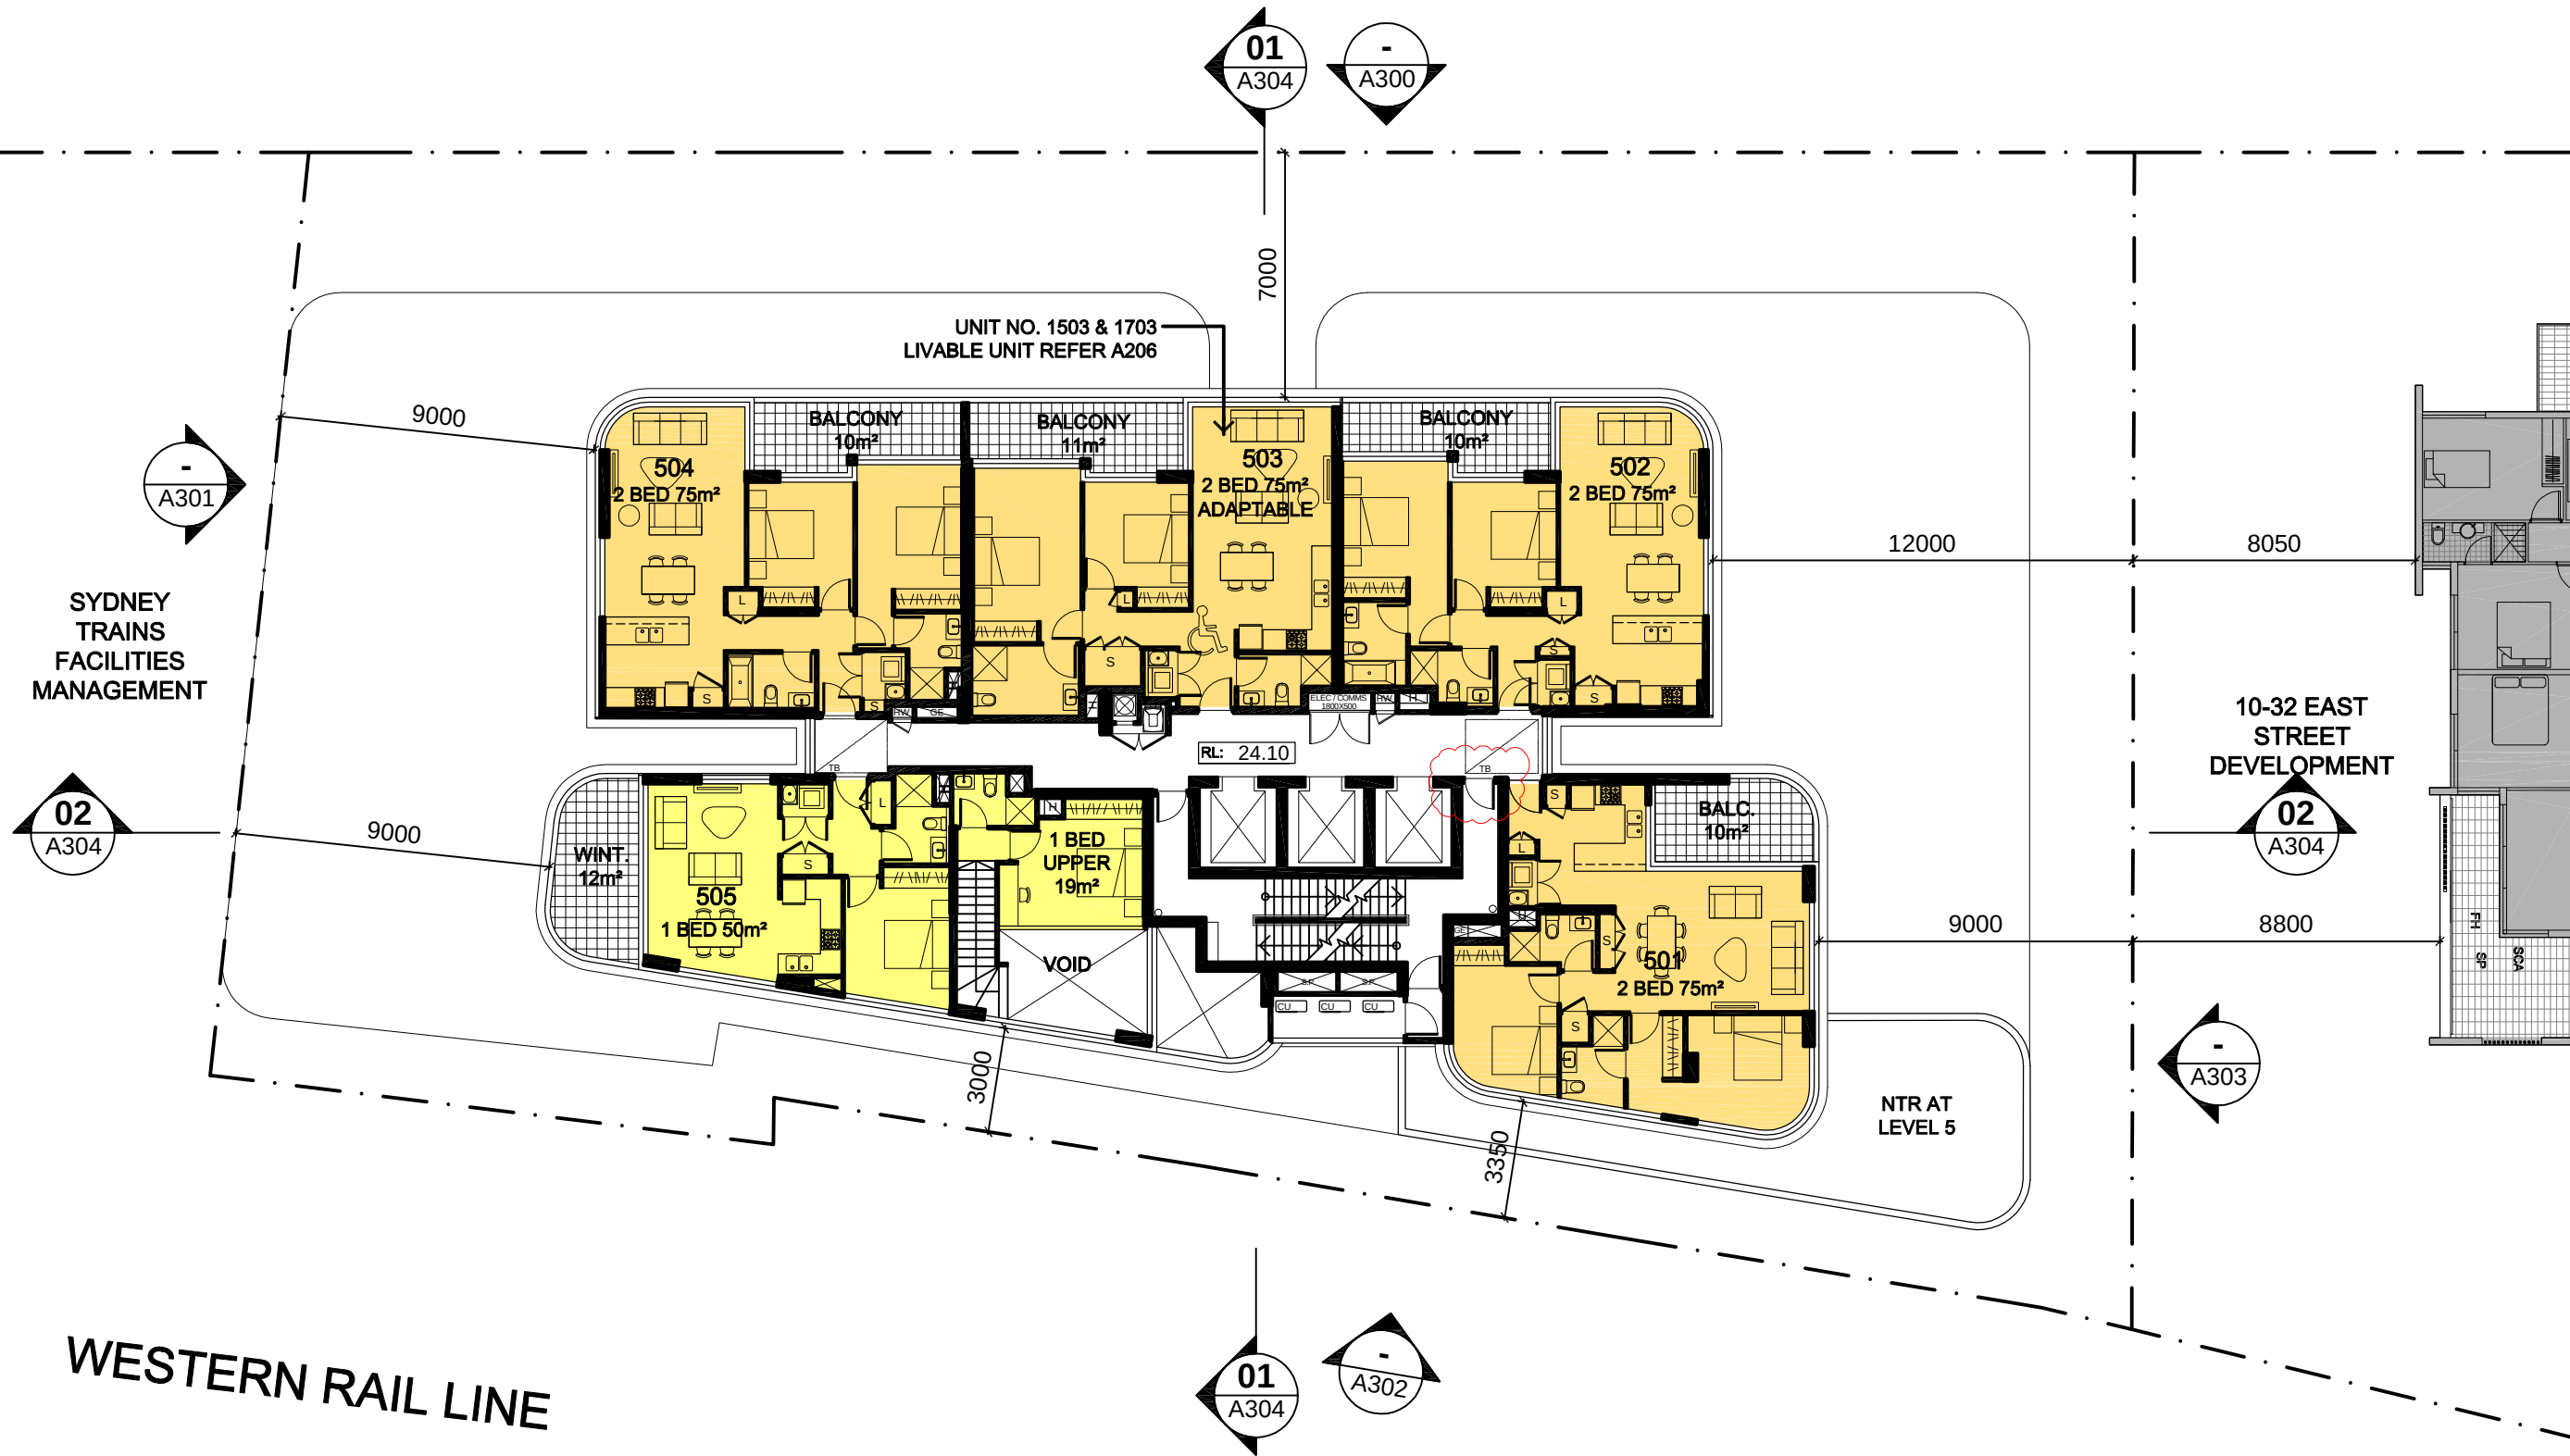


# RESIDENTIAL DEVELOPMENT

34-42 EAST STREET  
GRANVILLE NSW 2142

TYPICAL LOW RISE FLOOR PLAN  
LEVELS 5, 7, 9, 11, 13, 15 & 17

ISSUE FOR DA

 

DO NOT SCALE DRAWINGS.  
VERIFY ALL DIMENSIONS ON SITE.  
REFER ANY DISCREPANCIES TO  
THE SUPERINTENDENT BEFORE  
PROCEEDING WITH THE WORK.

© krikis tayler architects Pty Ltd

These drawings are subject to copyright and may not be copied, used  
or reproduced in any way without the express permission of  
krikis tayler architects Pty Ltd.

PROPRIETOR  
**TOPPLACE Pty Ltd**


121 MAJORS BAY ROAD  
CONCORD NSW 2137  
Tel: 02 9747 0950 Fax: 02 9747 0540

ARCHITECT

a level 7 97 pacific highway  
north sydney nsw 2060  
m po box 726 north sydney nsw 2059  
p +61(0)2 9900 6000 f +61(0)2 9900 6001  
w www.krikistayler.com.au




DATE 24/02/2021  
SCALE 1:200 @ A3

 

PROJECT NO. DRAWING NO. ISSUE

0620 A204 10

EAST STREET

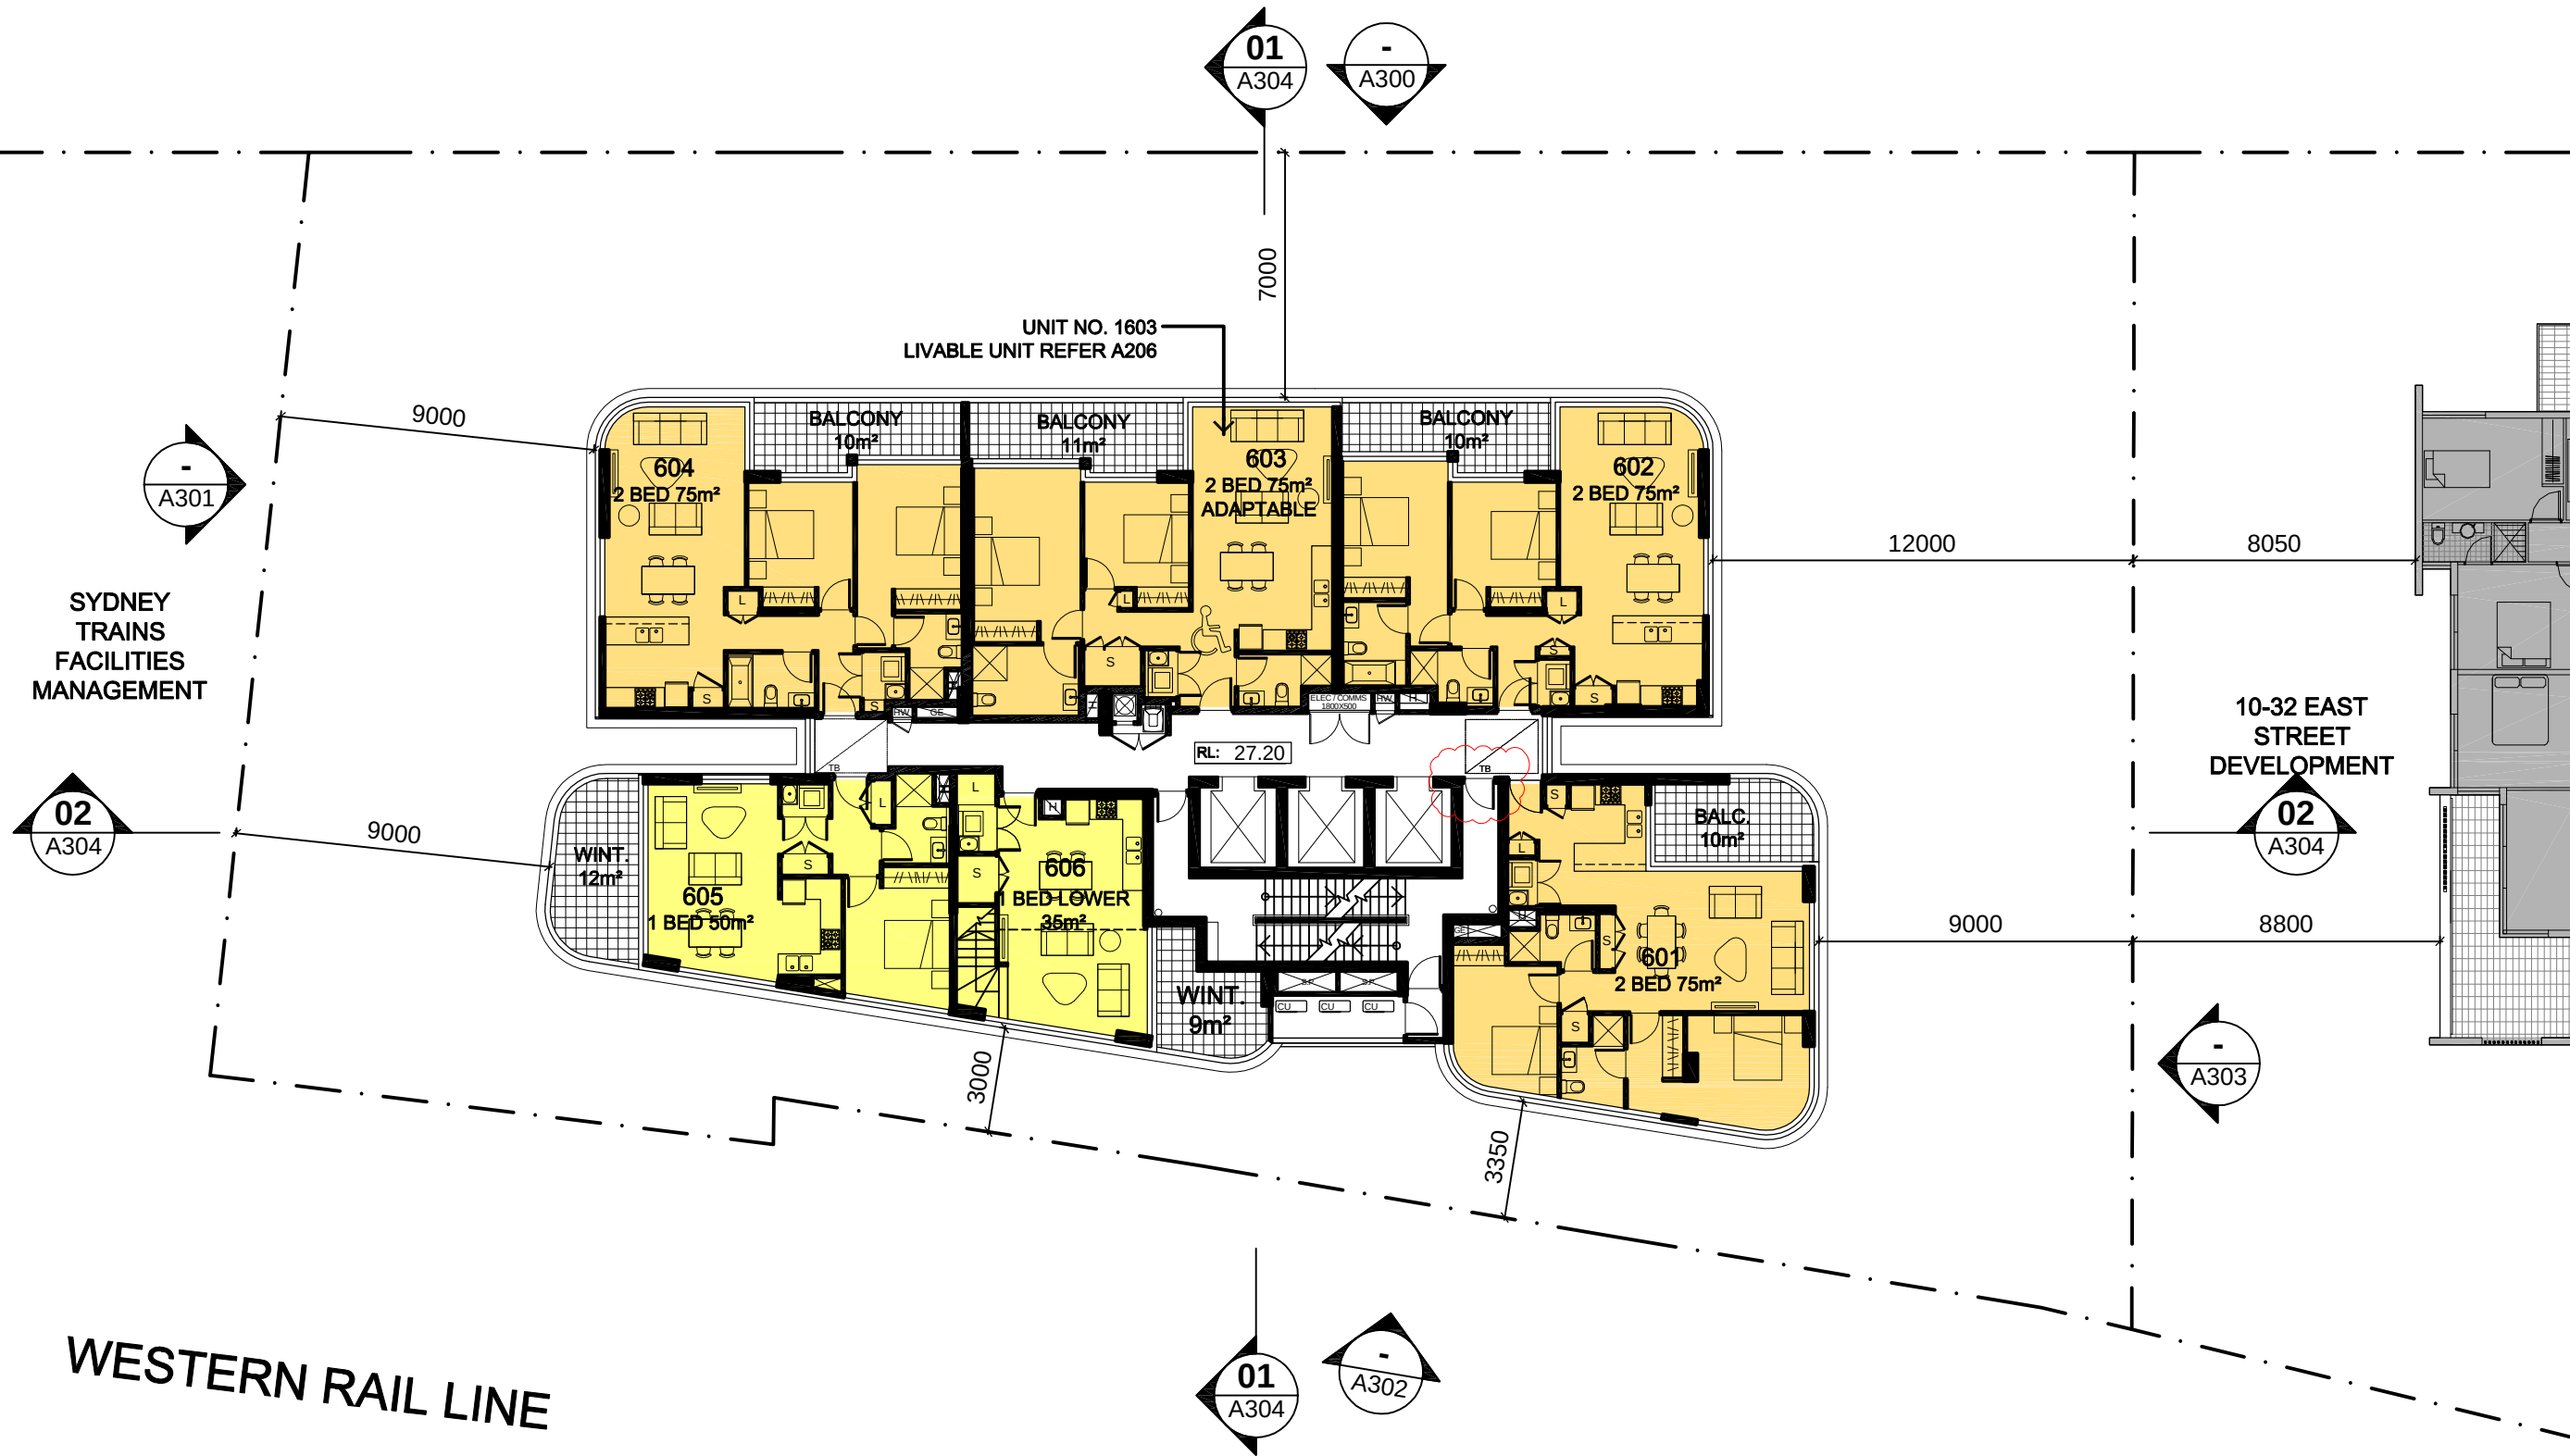


RESIDENTIAL DEVELOPMENT

34-42 EAST STREET  
GRANVILLE NSW 2142


TYPICAL LOW RISE FLOOR PLAN  
LEVELS 6, 8, 10, 12, 14 & 16

ISSUE FOR DA

DATE 24/02/2021  
SCALE 1:200 @ A3

 

| PROJECT NO. | DRAWING NO. | ISSUE |
|-------------|-------------|-------|
| 0620        | A205        | 10    |

 

DO NOT SCALE DRAWINGS.  
VERIFY ALL DIMENSIONS ON SITE.  
REFER ANY DISCREPANCIES TO  
THE SUPERINTENDENT BEFORE  
PROCEEDING WITH THE WORK.

© krikis tayler architects Pty Ltd  
These drawings are subject to copyright and may not be copied, used  
or reproduced in any way without the express permission of  
krikis tayler architects Pty Ltd.

PROPRIETOR  
**TOPLACE Pty Ltd**  
121 MAJORS BAY ROAD  
CONCORD NSW 2137  
Tel: 02 9747 0950 Fax: 02 9747 0540


ARCHITECT  
**kta**  
a level 7 97 pacific highway  
north sydney nsw 2060  
m po box 726 north sydney nsw 2059  
p +61(0)2 9900 6000 f +61(0)2 9900 6001  
w www.krikistayler.com.au  
krikis tayler architects

50mm

100mm

150mm ON ORIGINAL

EAST STREET

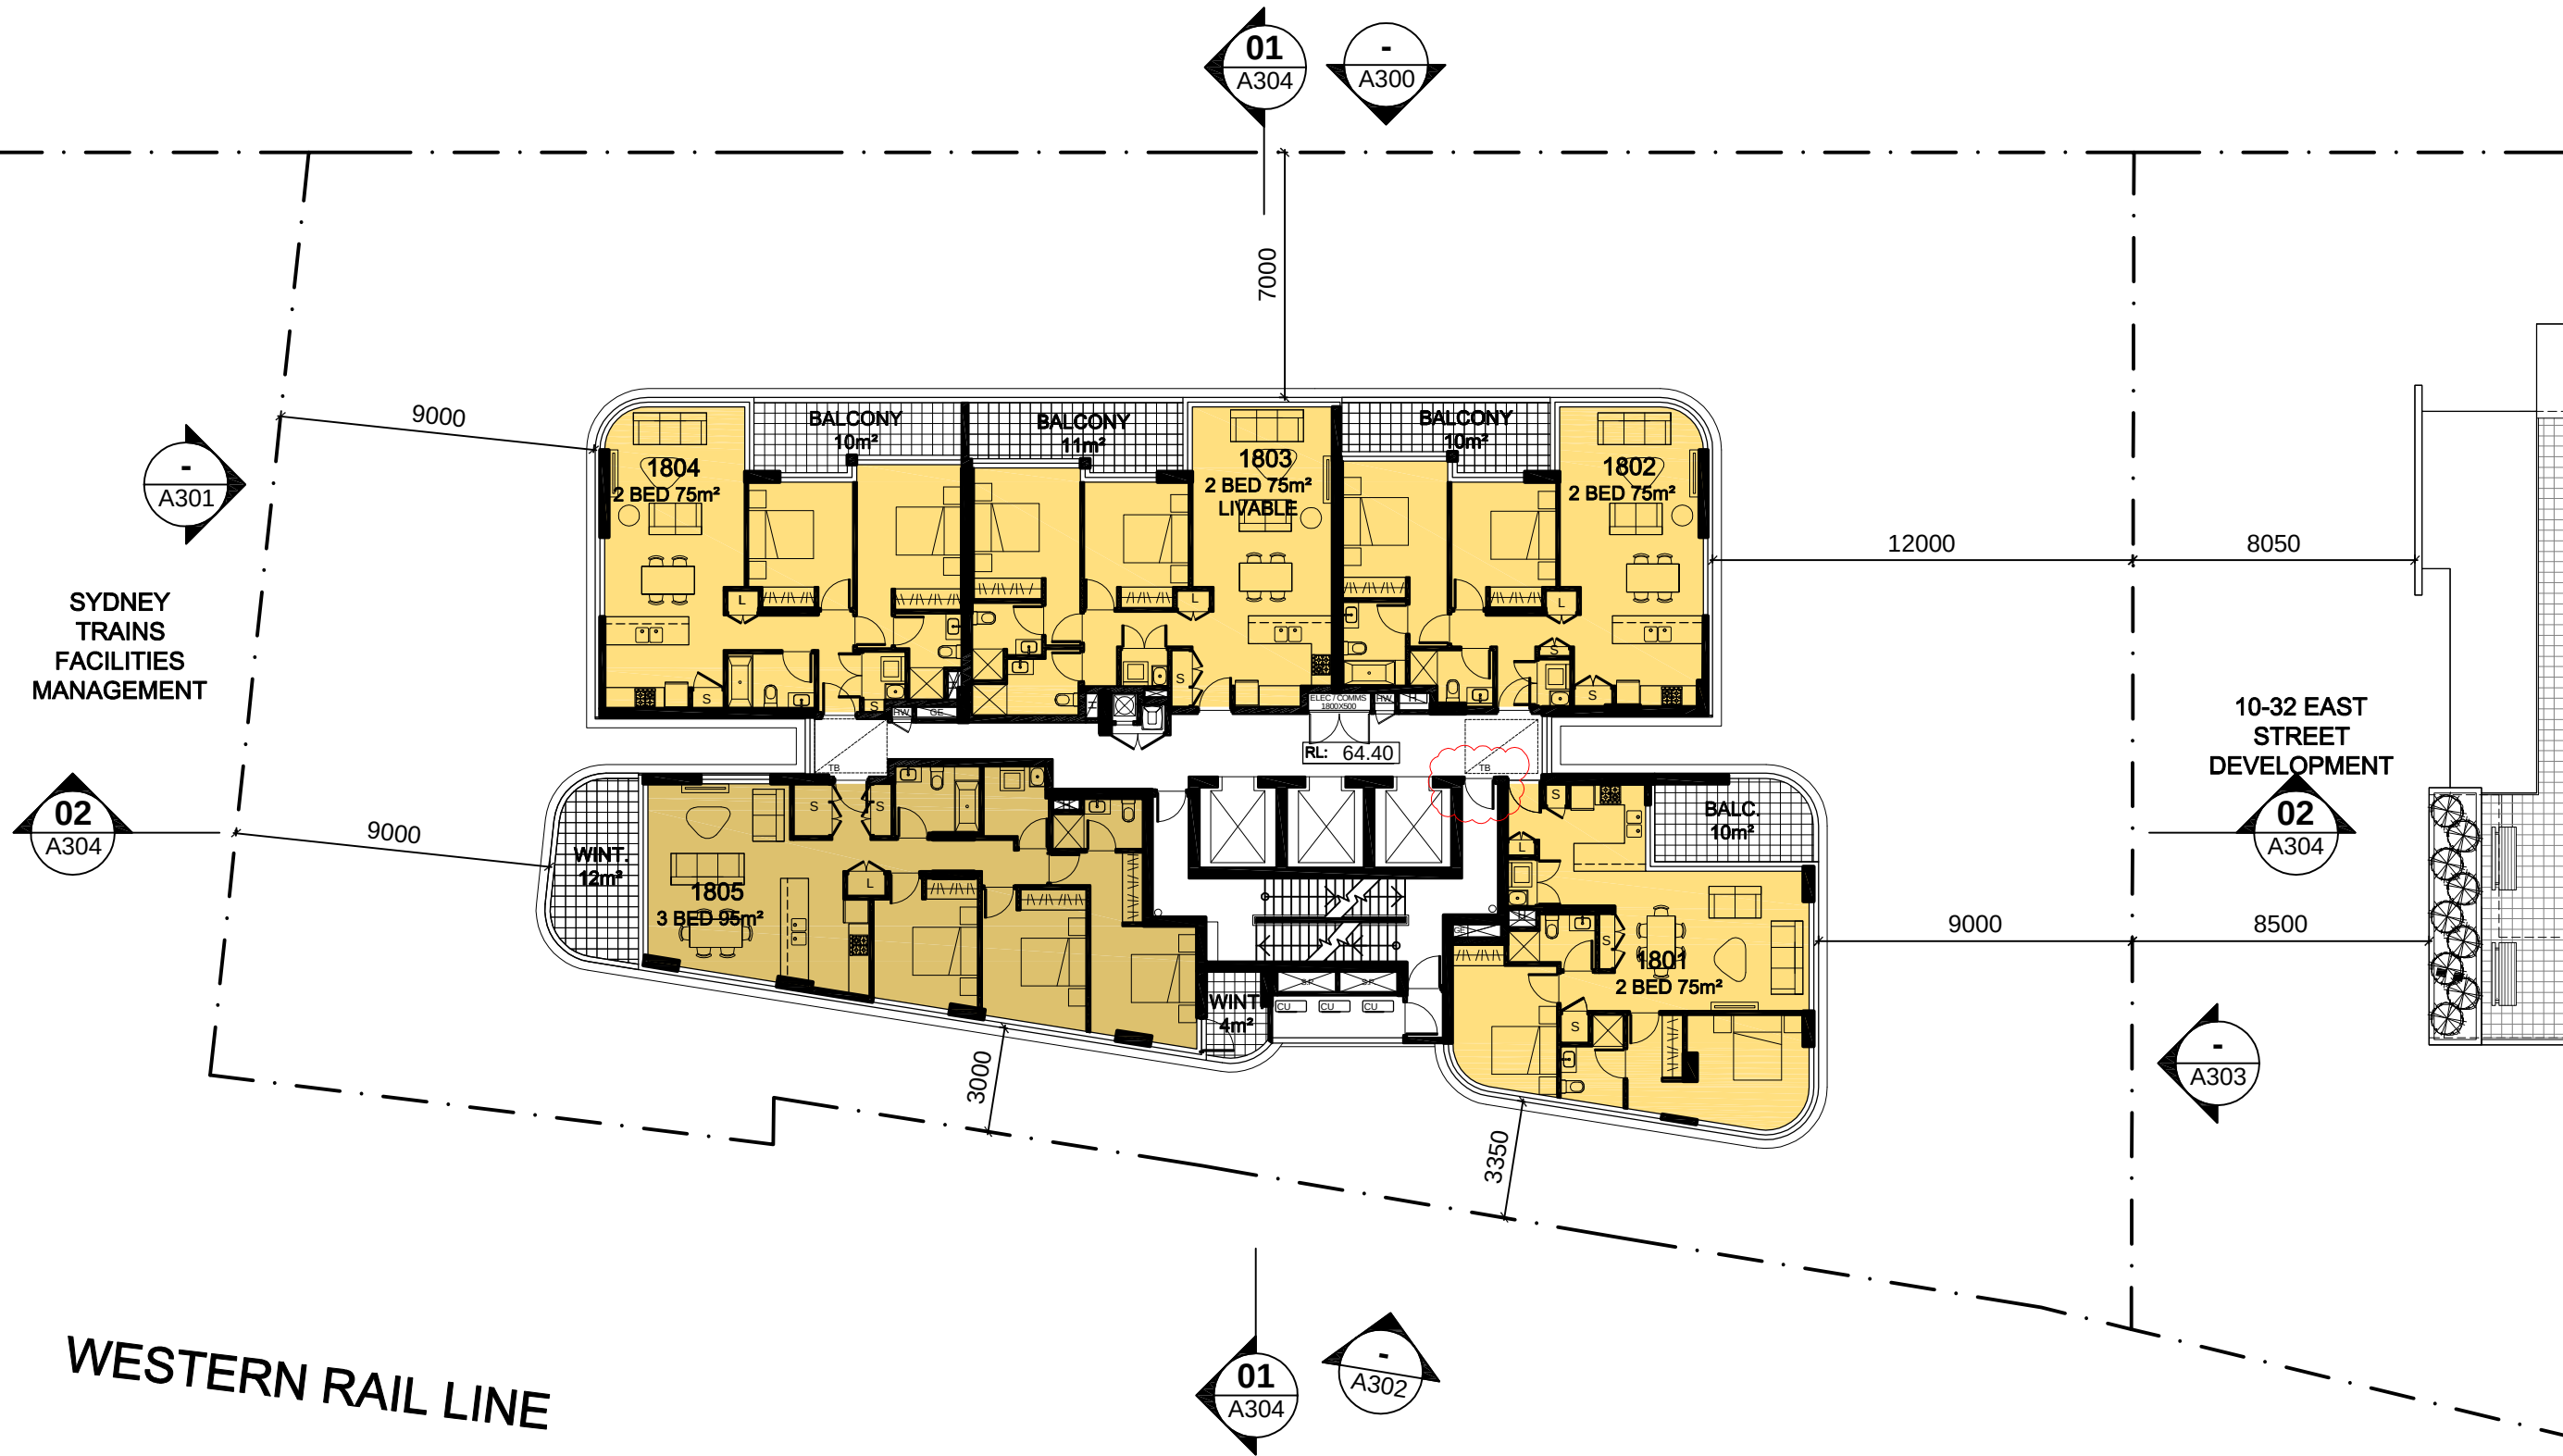


WESTERN RAIL LINE

RESIDENTIAL DEVELOPMENT

34-42 EAST STREET  
GRANVILLE NSW 2142

TYPICAL HIGHRISE FLOOR PLAN  
LEVELS 18-24

ISSUE FOR DA

 


DO NOT SCALE DRAWINGS.  
VERIFY ALL DIMENSIONS ON SITE.  
REFER ANY DISCREPANCIES TO  
THE SUPERINTENDENT BEFORE  
PROCEEDING WITH THE WORK.

© krikis tayler architects Pty Ltd  
These drawings are subject to copyright and may not be copied, used  
or reproduced in any way without the express permission of  
krikis tayler architects Pty Ltd.


PROPRIETOR  
**TOPLACE Pty Ltd**  
121 MAJORS BAY ROAD  
CONCORD NSW 2137  
Tel: 02 9747 0950 Fax: 02 9747 0540

ARCHITECT  
**kta**  
a level 7 97 pacific highway  
north sydney nsw 2060  
m po box 726 north sydney nsw 2059  
p +61(0)2 9900 6000 f +61(0)2 9900 6001  
w www.krikistayler.com.au  
krikis tayler architects
 
|                                                                                       |             |       |
|---------------------------------------------------------------------------------------|-------------|-------|
| DATE                                                                                  | 24/02/2021  |       |
| SCALE                                                                                 | 1:200 @ A3  |       |
|  |             |       |
| PROJECT NO.                                                                           | DRAWING NO. | ISSUE |
| 0620                                                                                  | A206        | 10    |



EAST STREET

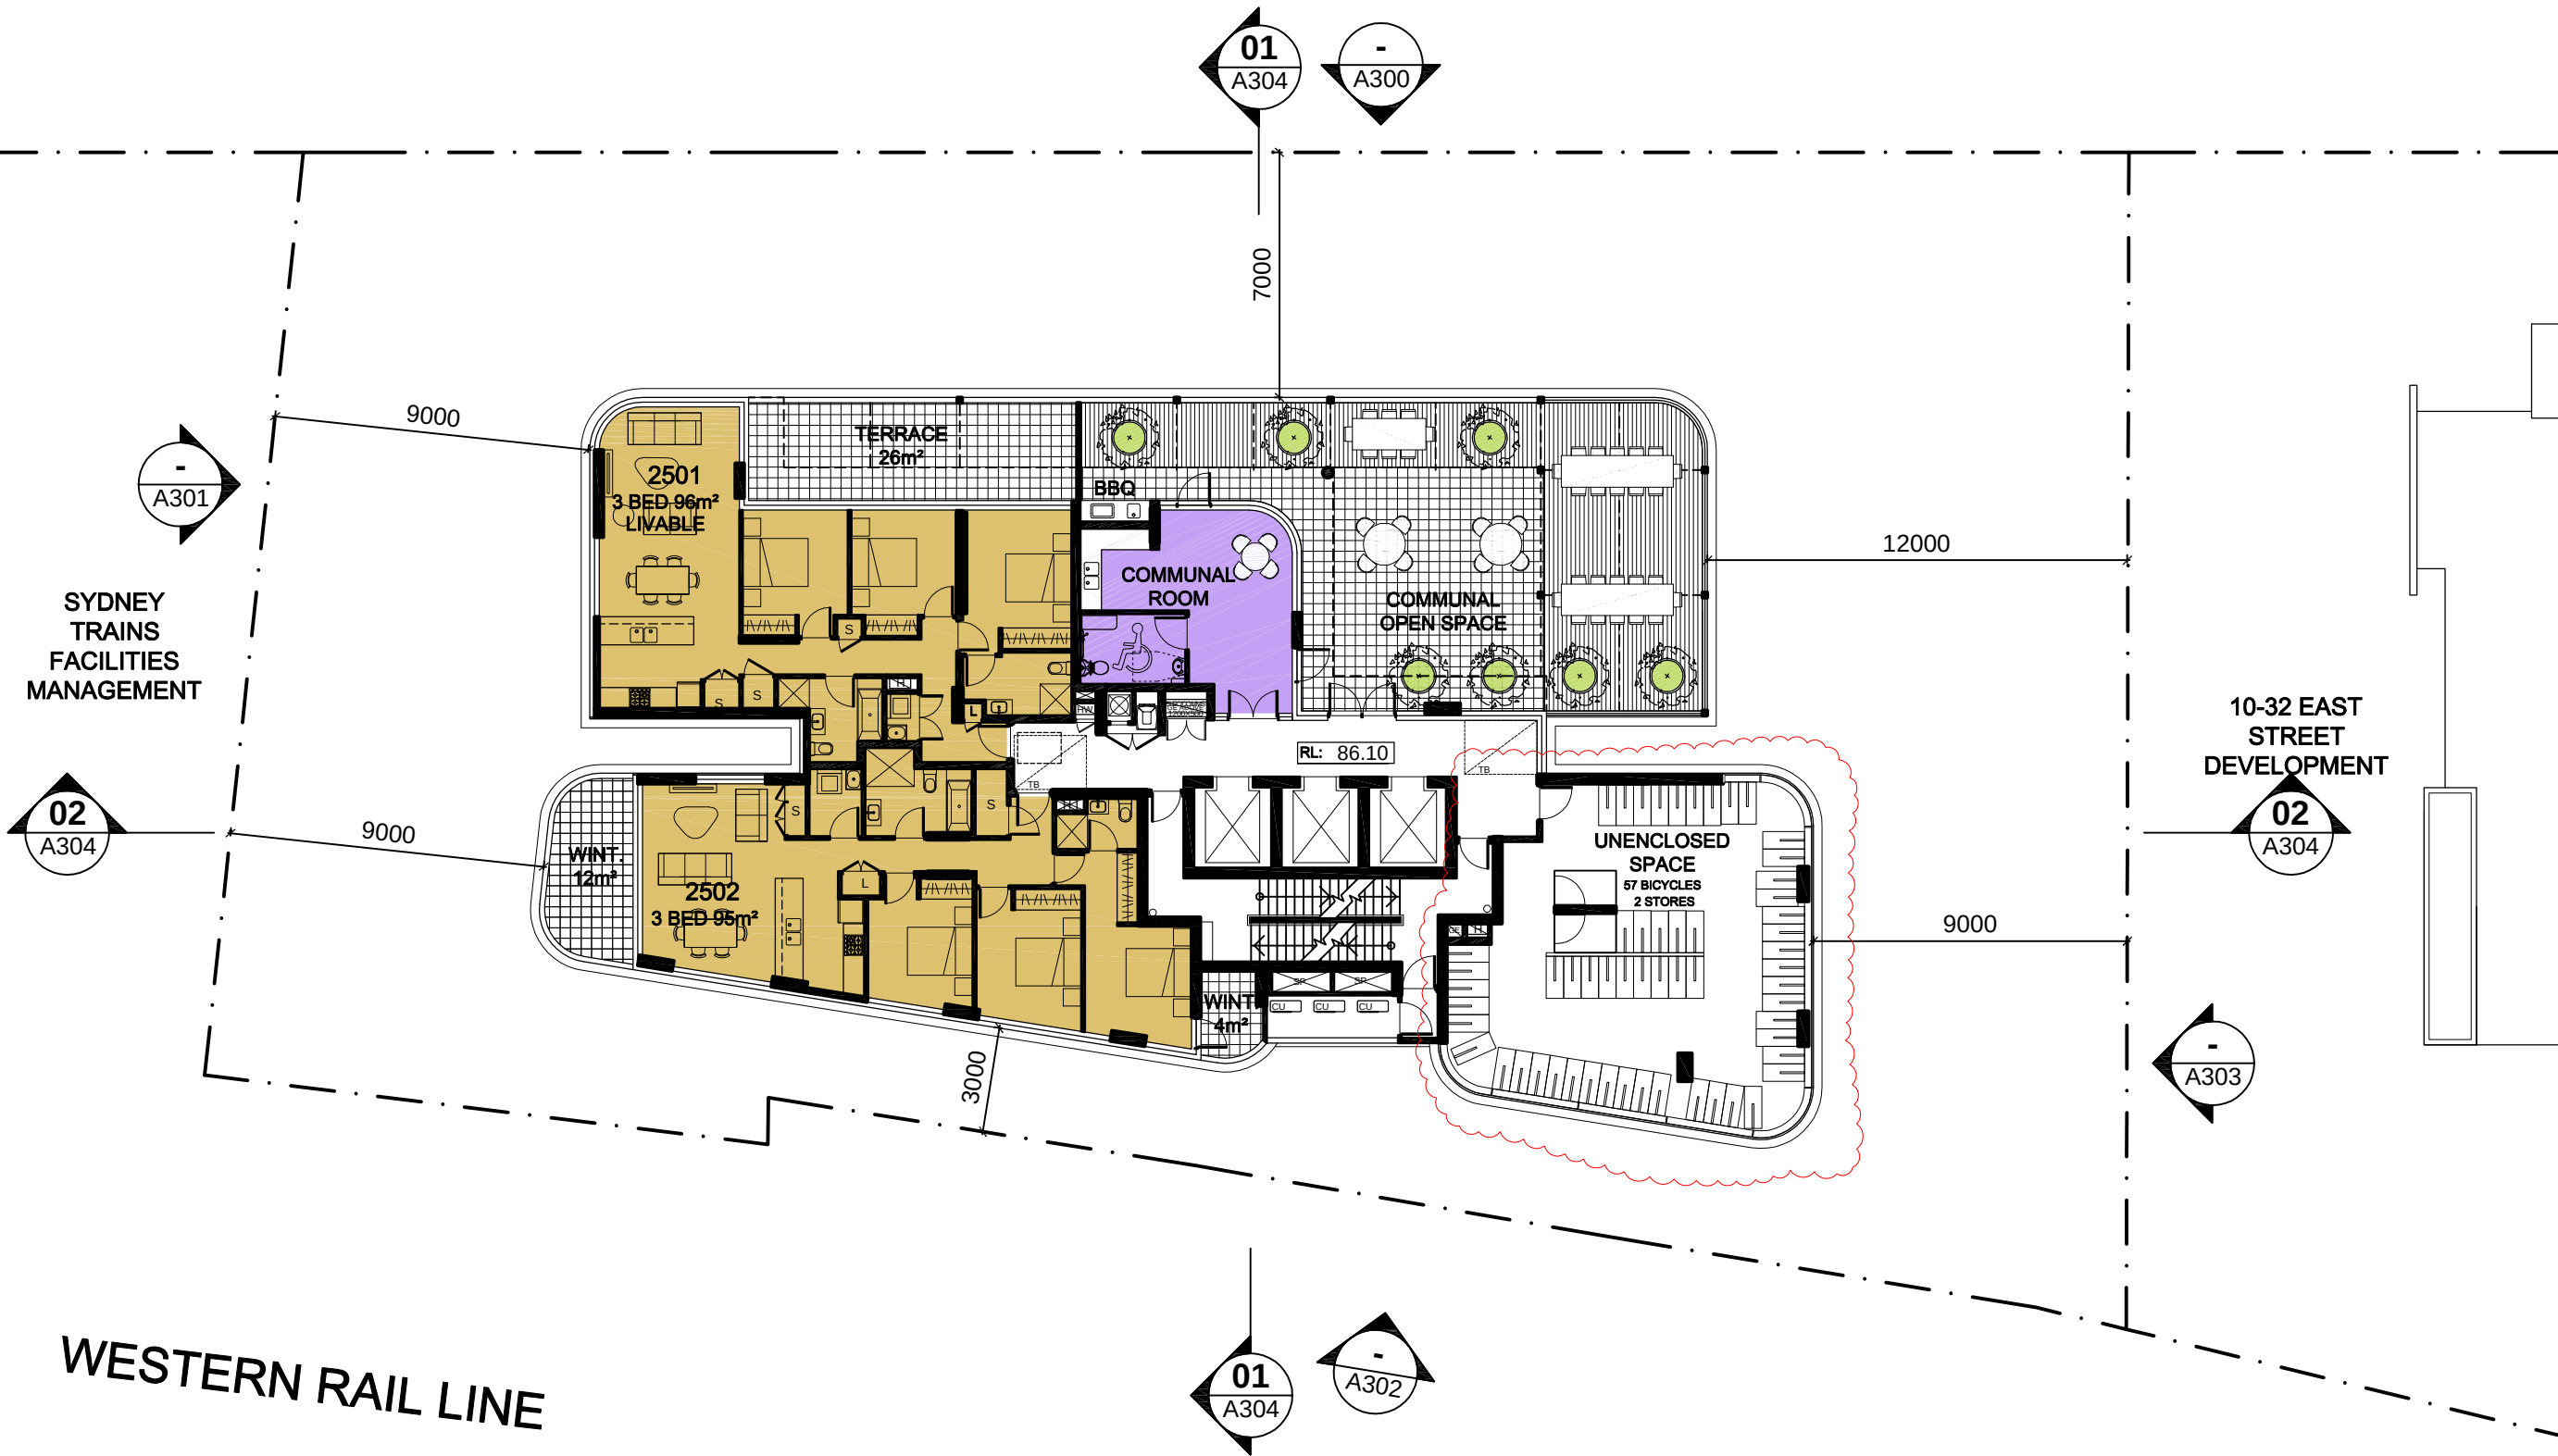


# RESIDENTIAL DEVELOPMENT

34-42 EAST STREET  
GRANVILLE NSW 2142

LEVEL 25 FLOOR PLAN

ISSUE FOR DA

 

DO NOT SCALE DRAWINGS.  
VERIFY ALL DIMENSIONS ON SITE.  
REFER ANY DISCREPANCIES TO  
THE SUPERINTENDENT BEFORE  
PROCEEDING WITH THE WORK.

© krikis tayler architects Pty Ltd

These drawings are subject to copyright and may not be copied, used  
or reproduced in any way without the express permission of  
krikis tayler architects Pty Ltd.

PROPRIETOR  
**TOPLACE Pty Ltd**

121 MAJORS BAY ROAD  
CONCORD NSW 2137  
Tel: 02 9747 0950 Fax: 02 9747 0540

ARCHITECT

a level 7 97 pacific highway  
north sydney nsw 2060  
m po box 726 north sydney nsw 2059  
p +61(0)2 9900 6000 f +61(0)2 9900 6001  
w www.krikistayler.com.au



DATE 24/02/2021  
SCALE 1:200 @ A3


0 2 4 6 8 12m

PROJECT NO. DRAWING NO. ISSUE

0620 A207 09

A3

|                     |          |   |
|---------------------|----------|---|
| TOP OF ROOF FEATURE | RL 92.30 | ▼ |
| PLANT LEVEL 26      | RL 89.20 | ▼ |
| LEVEL 25            | RL 86.10 | ▼ |
| LEVEL 24            | RL 83.00 | ▼ |
| LEVEL 23            | RL 79.90 | ▼ |
| LEVEL 22            | RL 76.80 | ▼ |
| LEVEL 21            | RL 73.70 | ▼ |
| LEVEL 20            | RL 70.60 | ▼ |
| LEVEL 19            | RL 67.50 | ▼ |
| LEVEL 18            | RL 64.40 | ▼ |
| LEVEL 17            | RL 61.30 | ▼ |
| LEVEL 16            | RL 58.20 | ▼ |
| LEVEL 15            | RL 55.10 | ▼ |
| LEVEL 14            | RL 52.00 | ▼ |
| LEVEL 13            | RL 48.90 | ▼ |
| LEVEL 12            | RL 45.80 | ▼ |
| LEVEL 11            | RL 42.70 | ▼ |
| LEVEL 10            | RL 39.60 | ▼ |
| LEVEL 9             | RL 36.50 | ▼ |
| LEVEL 8             | RL 33.40 | ▼ |
| LEVEL 7             | RL 30.30 | ▼ |
| LEVEL 6             | RL 27.20 | ▼ |
| LEVEL 5             | RL 24.10 | ▼ |
| LEVEL 4             | RL 21.00 | ▼ |
| LEVEL 3             | RL 17.60 | ▼ |
| LEVEL 2             | RL 14.90 | ▼ |
| LEVEL 1             | RL 12.20 | ▼ |
| GROUND              | RL 7.20  | ▼ |

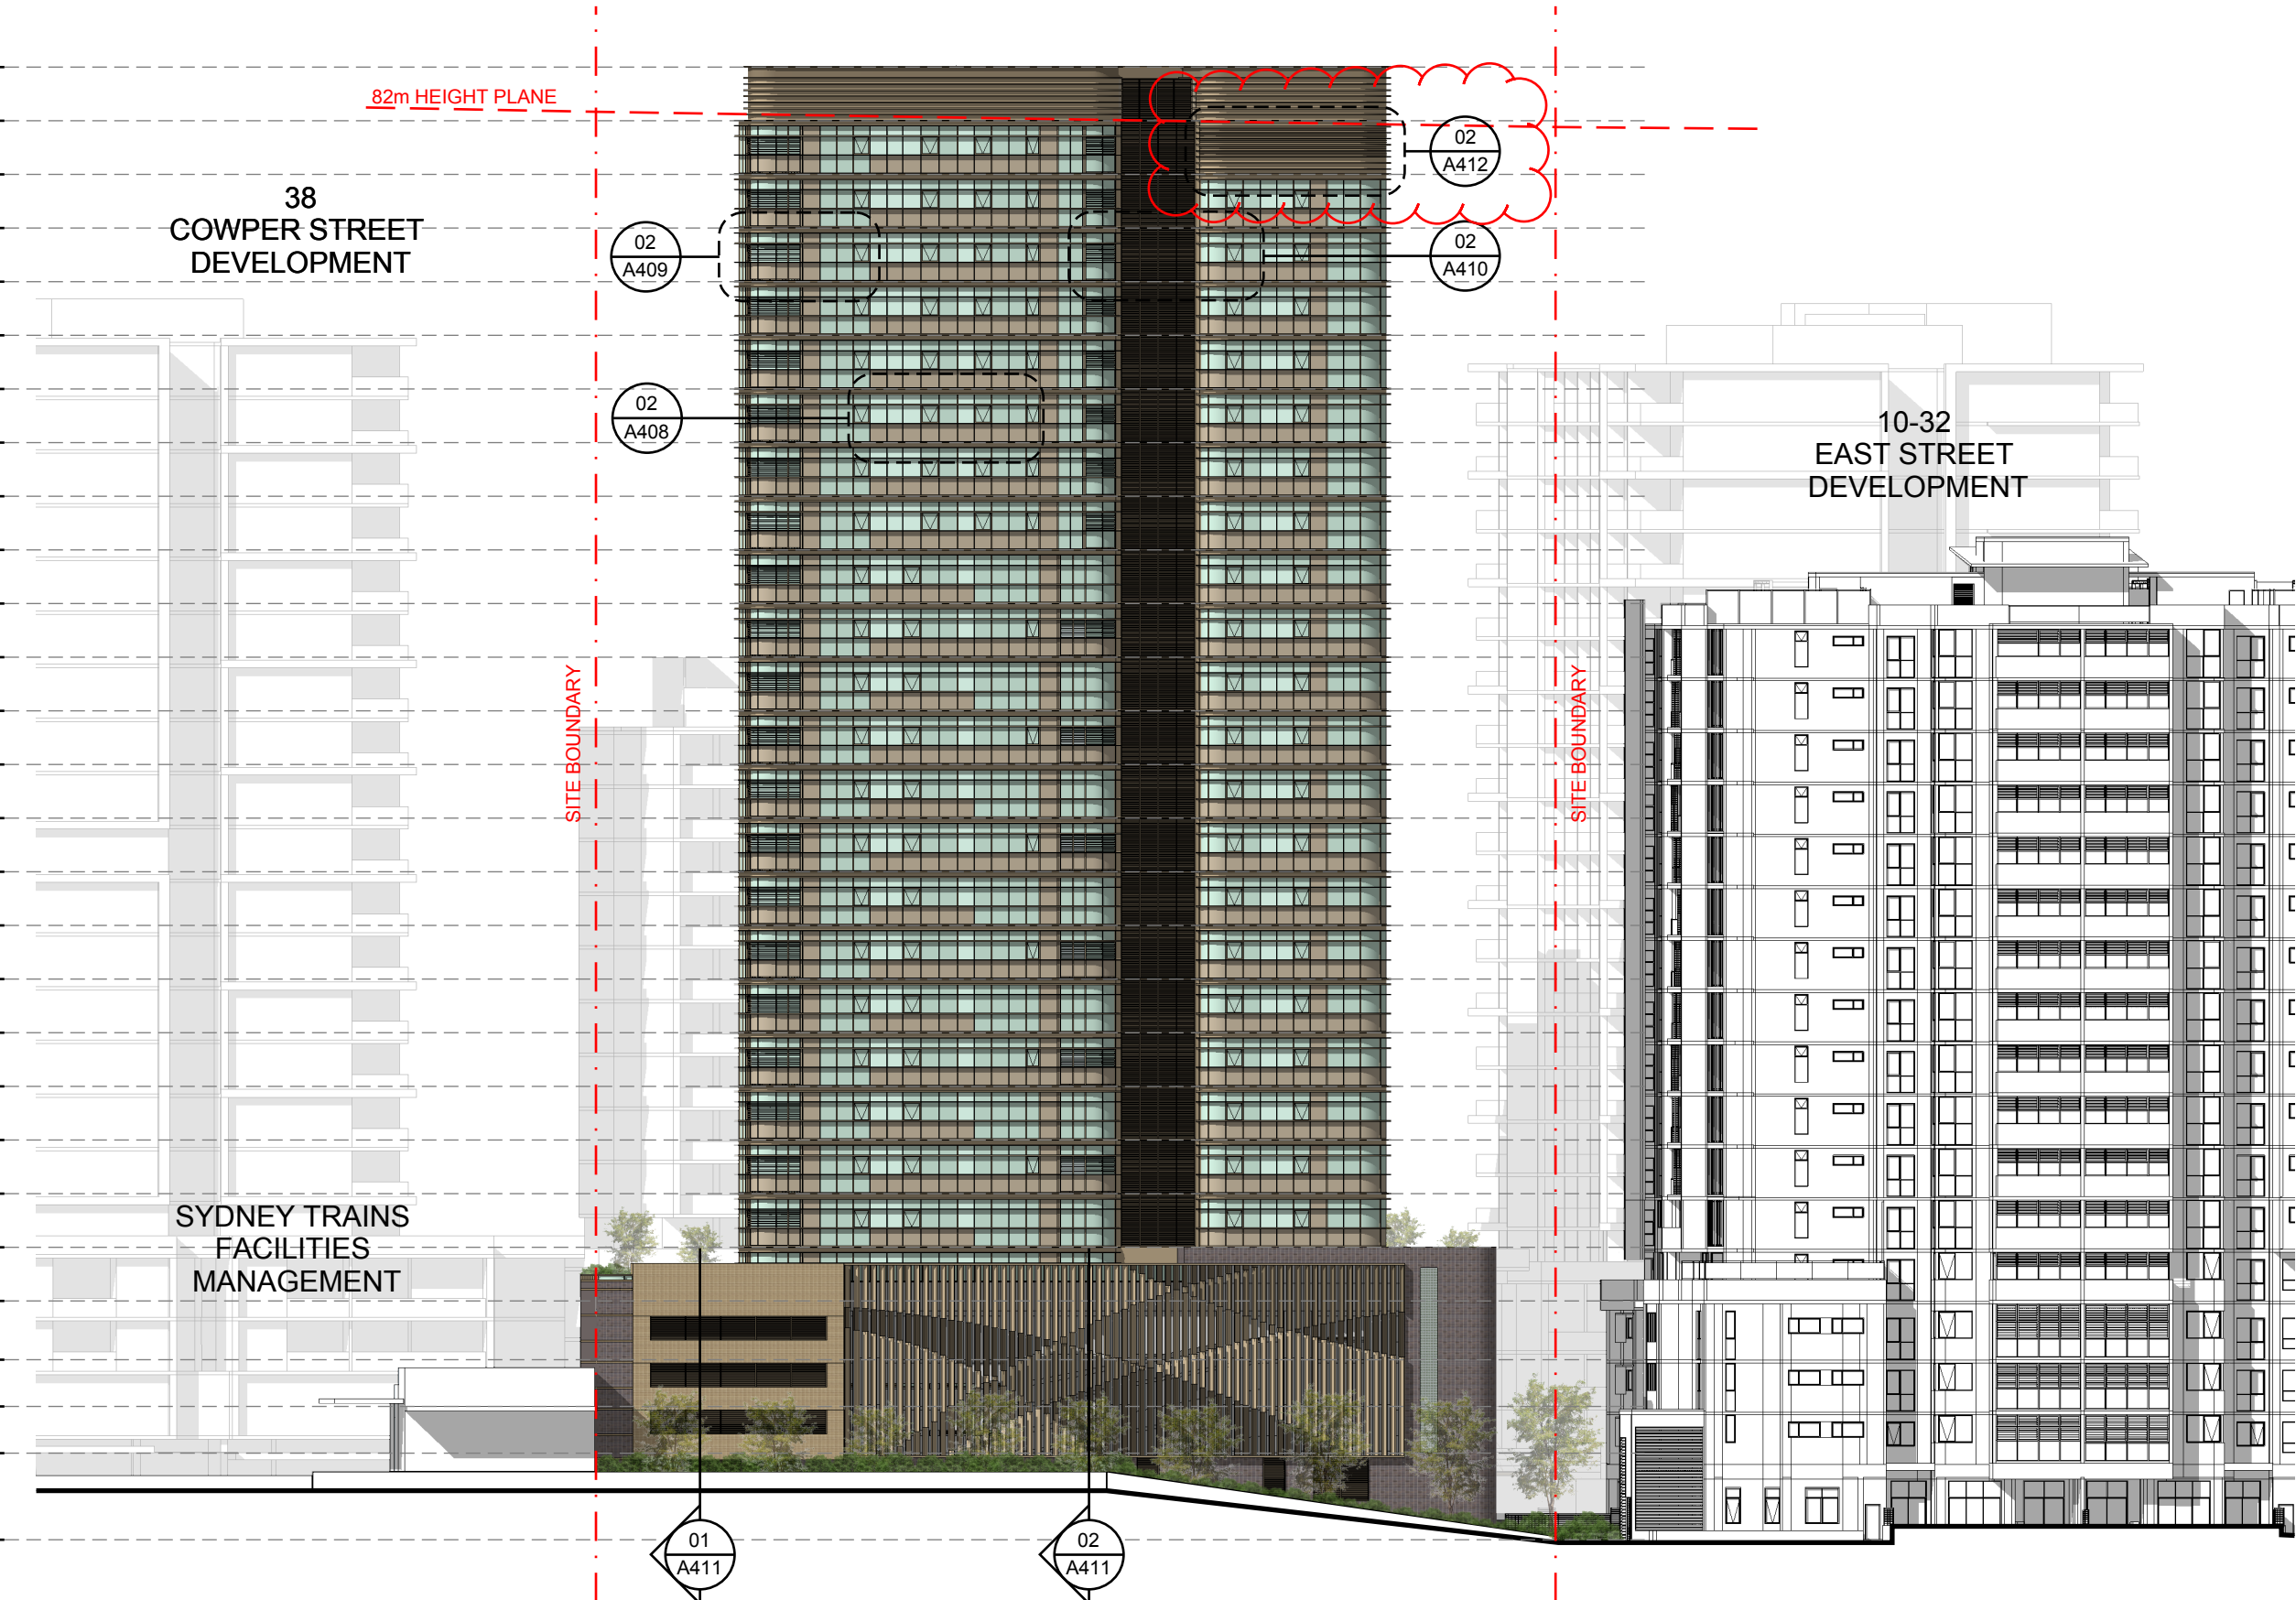

# RESIDENTIAL DEVELOPMENT

34-42 EAST STREET  
GRANVILLE NSW 2142

SOUTH WEST ELEVATION


ISSUE FOR DA

DO NOT SCALE DRAWINGS.  
VERIFY ALL DIMENSIONS ON SITE.  
REFER ANY DISCREPANCIES TO  
THE SUPERINTENDENT BEFORE  
PROCEEDING WITH THE WORK.

© krikis taylor architects Pty Ltd  
These drawings are subject to copyright and may not be copied, used  
or reproduced in any way without the express permission of  
krikis taylor architects Pty Ltd.


PROPRIETOR  
**TOPPLACE Pty Ltd**  
121 MAJORS BAY ROAD  
CONCORD NSW 2137  
Tel: 02 9747 0950 Fax: 02 9747 0540

ARCHITECT  
**kta**  
a level 7 97 pacific highway  
north sydney nsw 2060  
m po box 726 north sydney nsw 2059  
p +61(0)2 9900 6000 f +61(0)2 9900 6001  
w www.krikistayler.com.au  
krikis taylor architects
 
|                                                                                       |             |       |
|---------------------------------------------------------------------------------------|-------------|-------|
| DATE                                                                                  | 24/02/2021  |       |
| SCALE                                                                                 | 1:400 @ A3  |       |
|  |             |       |
| PROJECT NO.                                                                           | DRAWING NO. | ISSUE |
| 0620                                                                                  | A302        | 06    |

50mm 100mm 150mm ON ORIGINAL

|                     |          |   |
|---------------------|----------|---|
| TOP OF ROOF FEATURE | RL 92.30 | ▼ |
| PLANT LEVEL 26      | RL 89.20 | ▼ |
| LEVEL 25            | RL 86.10 | ▼ |
| LEVEL 24            | RL 83.00 | ▼ |
| LEVEL 23            | RL 79.90 | ▼ |
| LEVEL 22            | RL 76.80 | ▼ |
| LEVEL 21            | RL 73.70 | ▼ |
| LEVEL 20            | RL 70.60 | ▼ |
| LEVEL 19            | RL 67.50 | ▼ |
| LEVEL 18            | RL 64.40 | ▼ |
| LEVEL 17            | RL 61.30 | ▼ |
| LEVEL 16            | RL 58.20 | ▼ |
| LEVEL 15            | RL 55.10 | ▼ |
| LEVEL 14            | RL 52.00 | ▼ |
| LEVEL 13            | RL 48.90 | ▼ |
| LEVEL 12            | RL 45.80 | ▼ |
| LEVEL 11            | RL 42.70 | ▼ |
| LEVEL 10            | RL 39.60 | ▼ |
| LEVEL 9             | RL 36.50 | ▼ |
| LEVEL 8             | RL 33.40 | ▼ |
| LEVEL 7             | RL 30.30 | ▼ |
| LEVEL 6             | RL 27.20 | ▼ |
| LEVEL 5             | RL 24.10 | ▼ |
| LEVEL 4             | RL 21.00 | ▼ |
| LEVEL 3             | RL 17.60 | ▼ |
| LEVEL 2             | RL 14.90 | ▼ |
| LEVEL 1             | RL 12.20 | ▼ |
| GROUND              | RL 7.20  | ▼ |

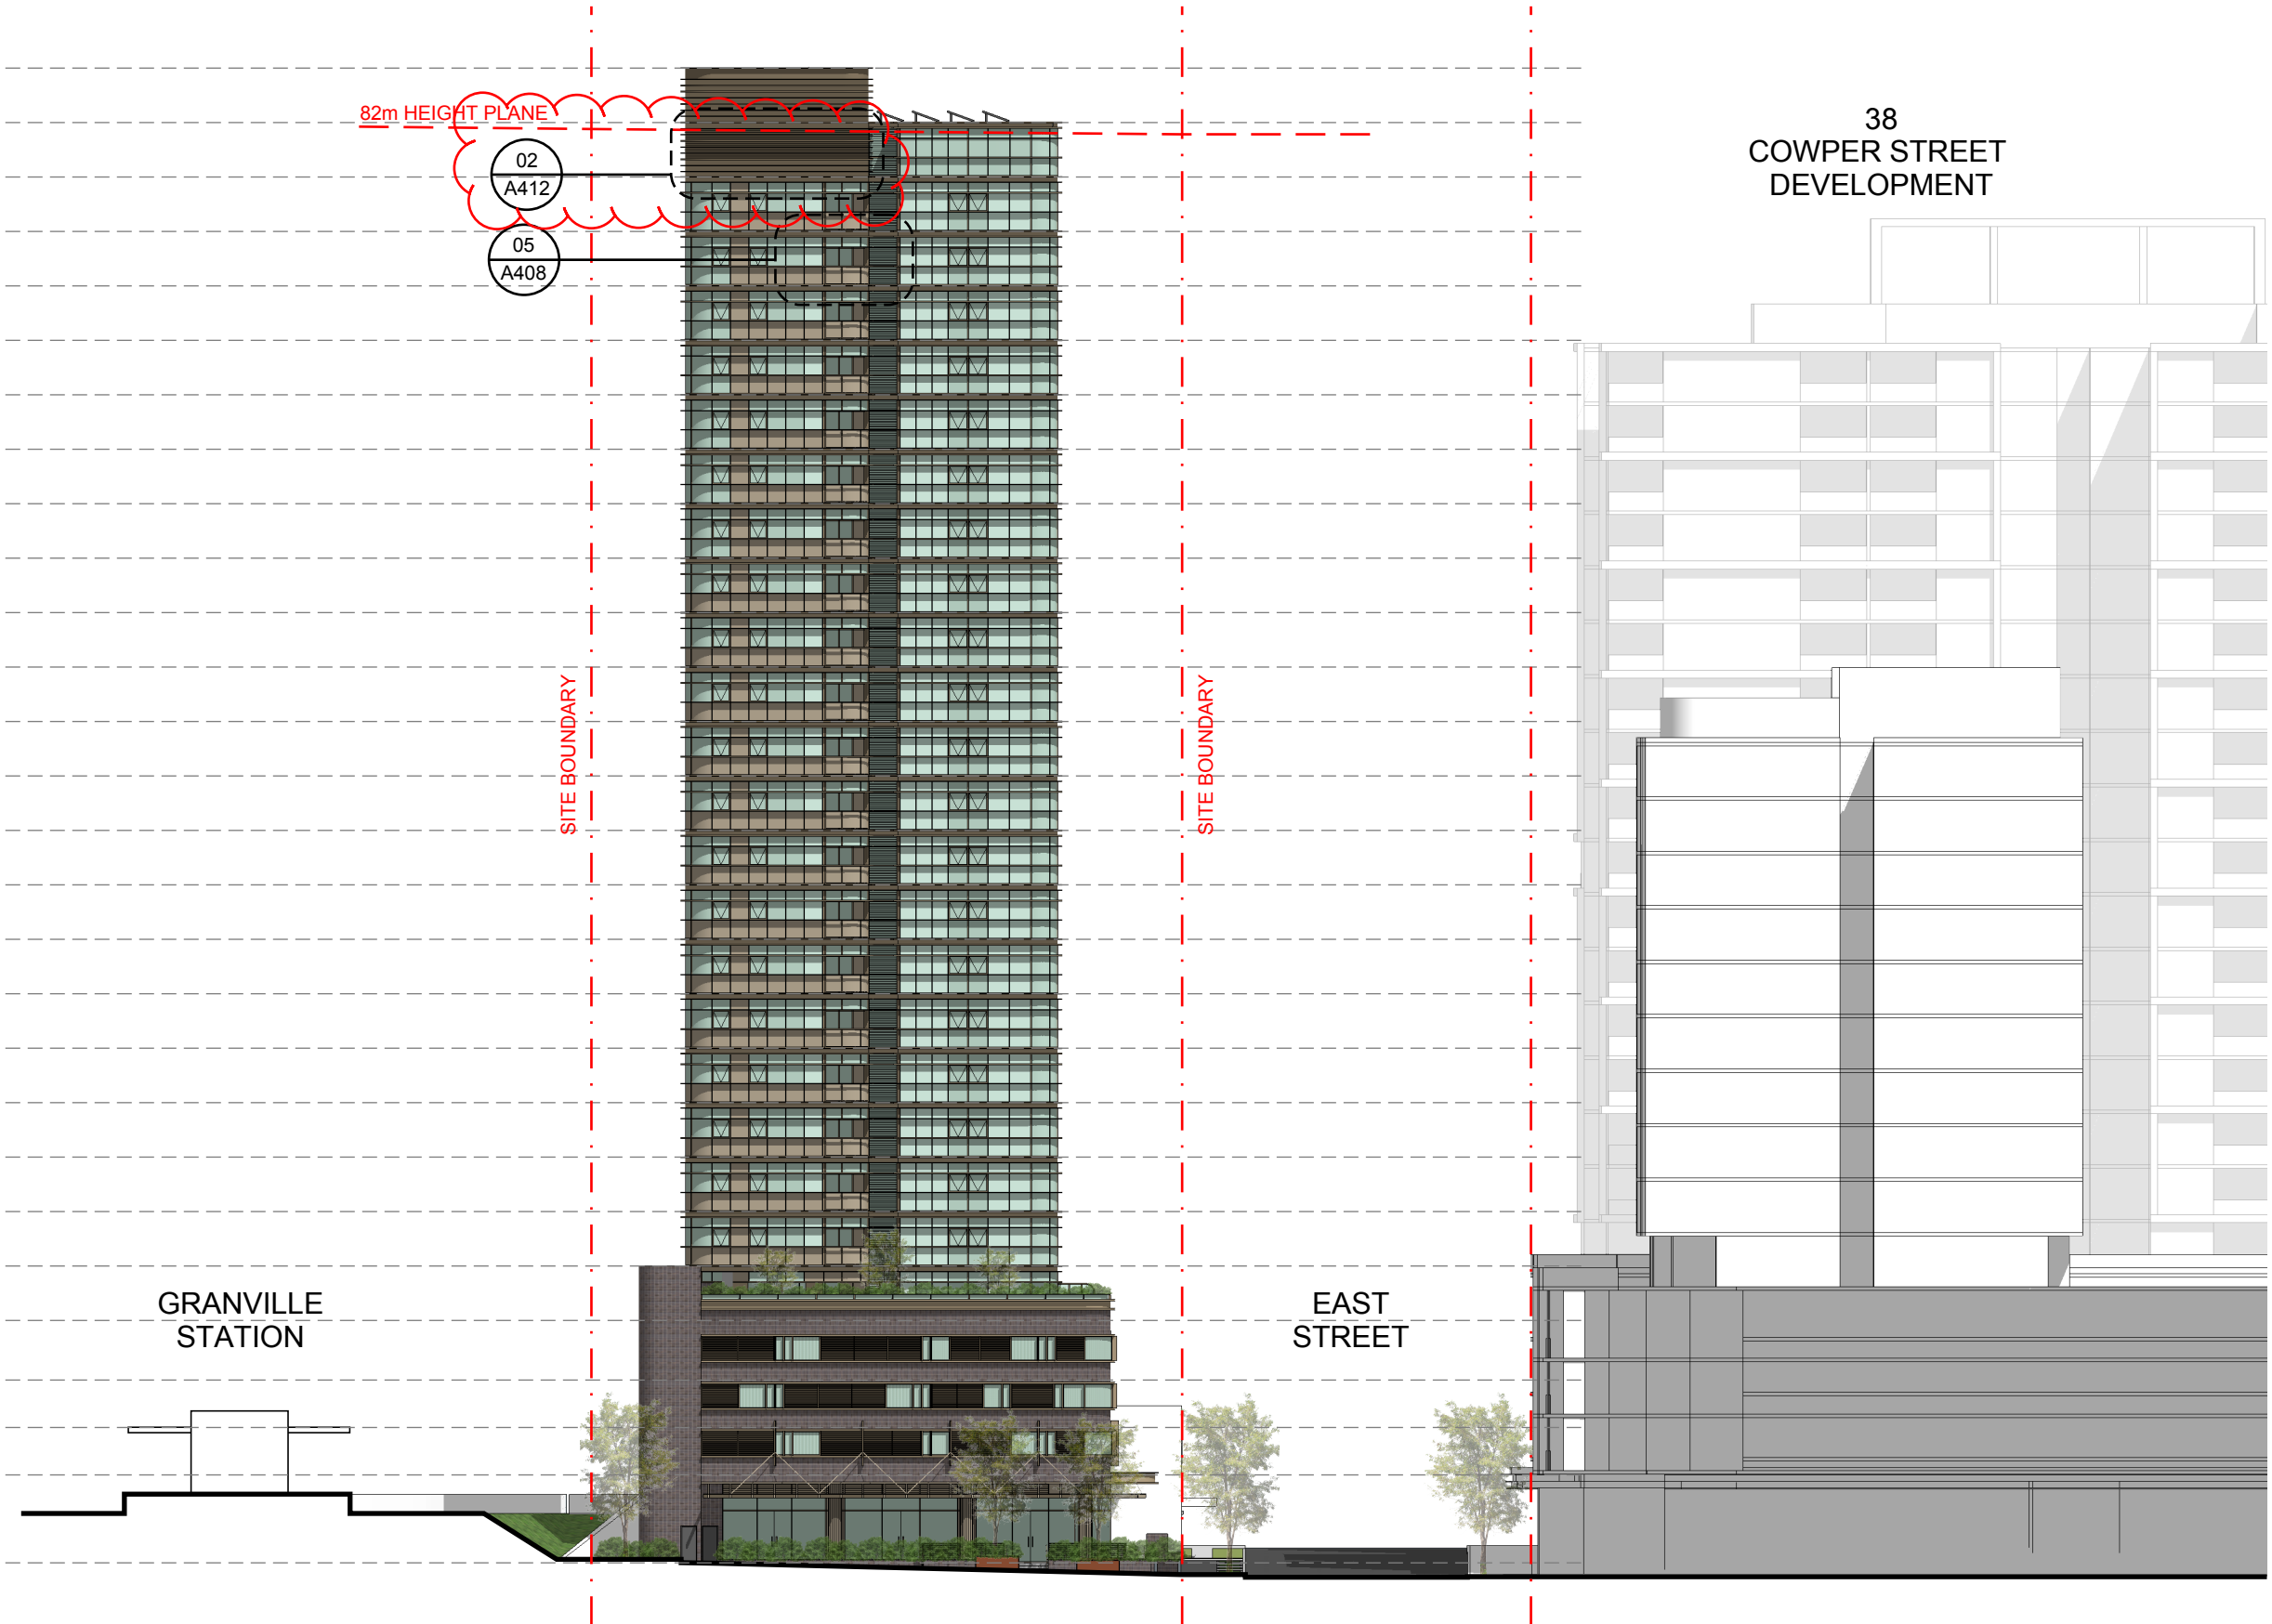

38  
COWPER STREET  
DEVELOPMENT

# RESIDENTIAL DEVELOPMENT

34-42 EAST STREET  
GRANVILLE NSW 2142

SOUTH EAST ELEVATION

ISSUE FOR DA

DO NOT SCALE DRAWINGS.  
VERIFY ALL DIMENSIONS ON SITE.  
REFER ANY DISCREPANCIES TO  
THE SUPERINTENDENT BEFORE  
PROCEEDING WITH THE WORK.

© krikis taylor architects Pty Ltd

These drawings are subject to copyright and may not be copied, used  
or reproduced in any way without the express permission of  
krikis taylor architects Pty Ltd.

PROPRIETOR  
**TOPPLACE Pty Ltd**

121 MAJORS BAY ROAD  
CONCORD NSW 2137  
Tel: 02 9747 0950 Fax: 02 9747 0540

ARCHITECT

a level 7 97 pacific highway  
north sydney nsw 2060  
m po box 726 north sydney nsw 2059  
p +61(0)2 9900 6000 f +61(0)2 9900 6001  
w www.krikistayler.com.au



**kta**  
krikis taylor architects

DATE 24/02/2021  
SCALE 1:400 @ A3

0 4 8 12 16 24m

|             |             |       |
|-------------|-------------|-------|
| PROJECT NO. | DRAWING NO. | ISSUE |
| 0620        | A303        | 05    |

A3

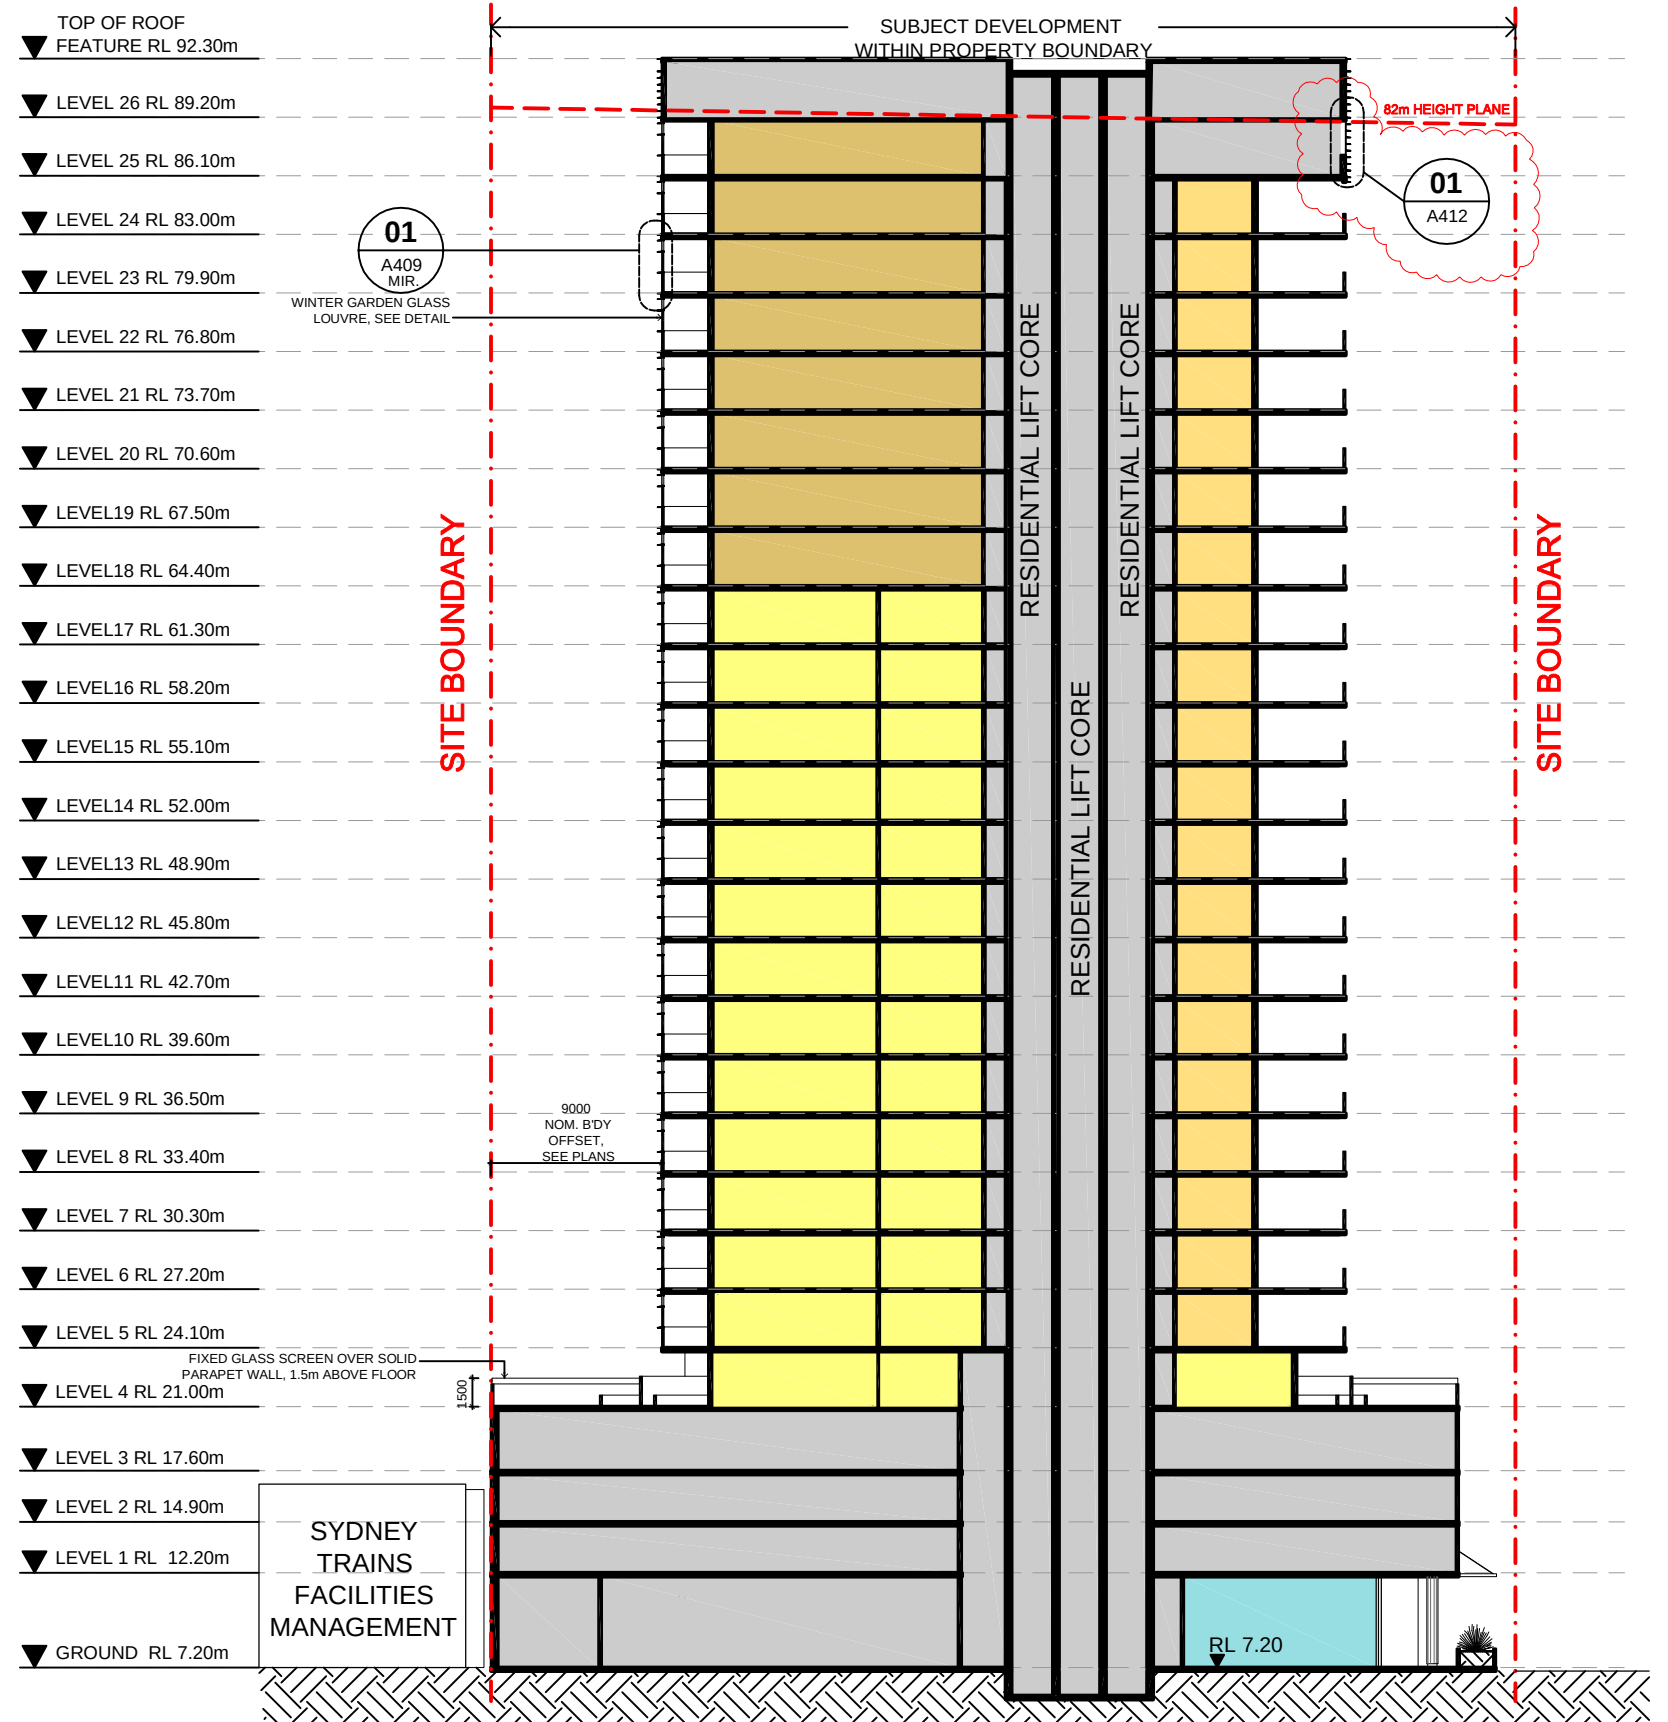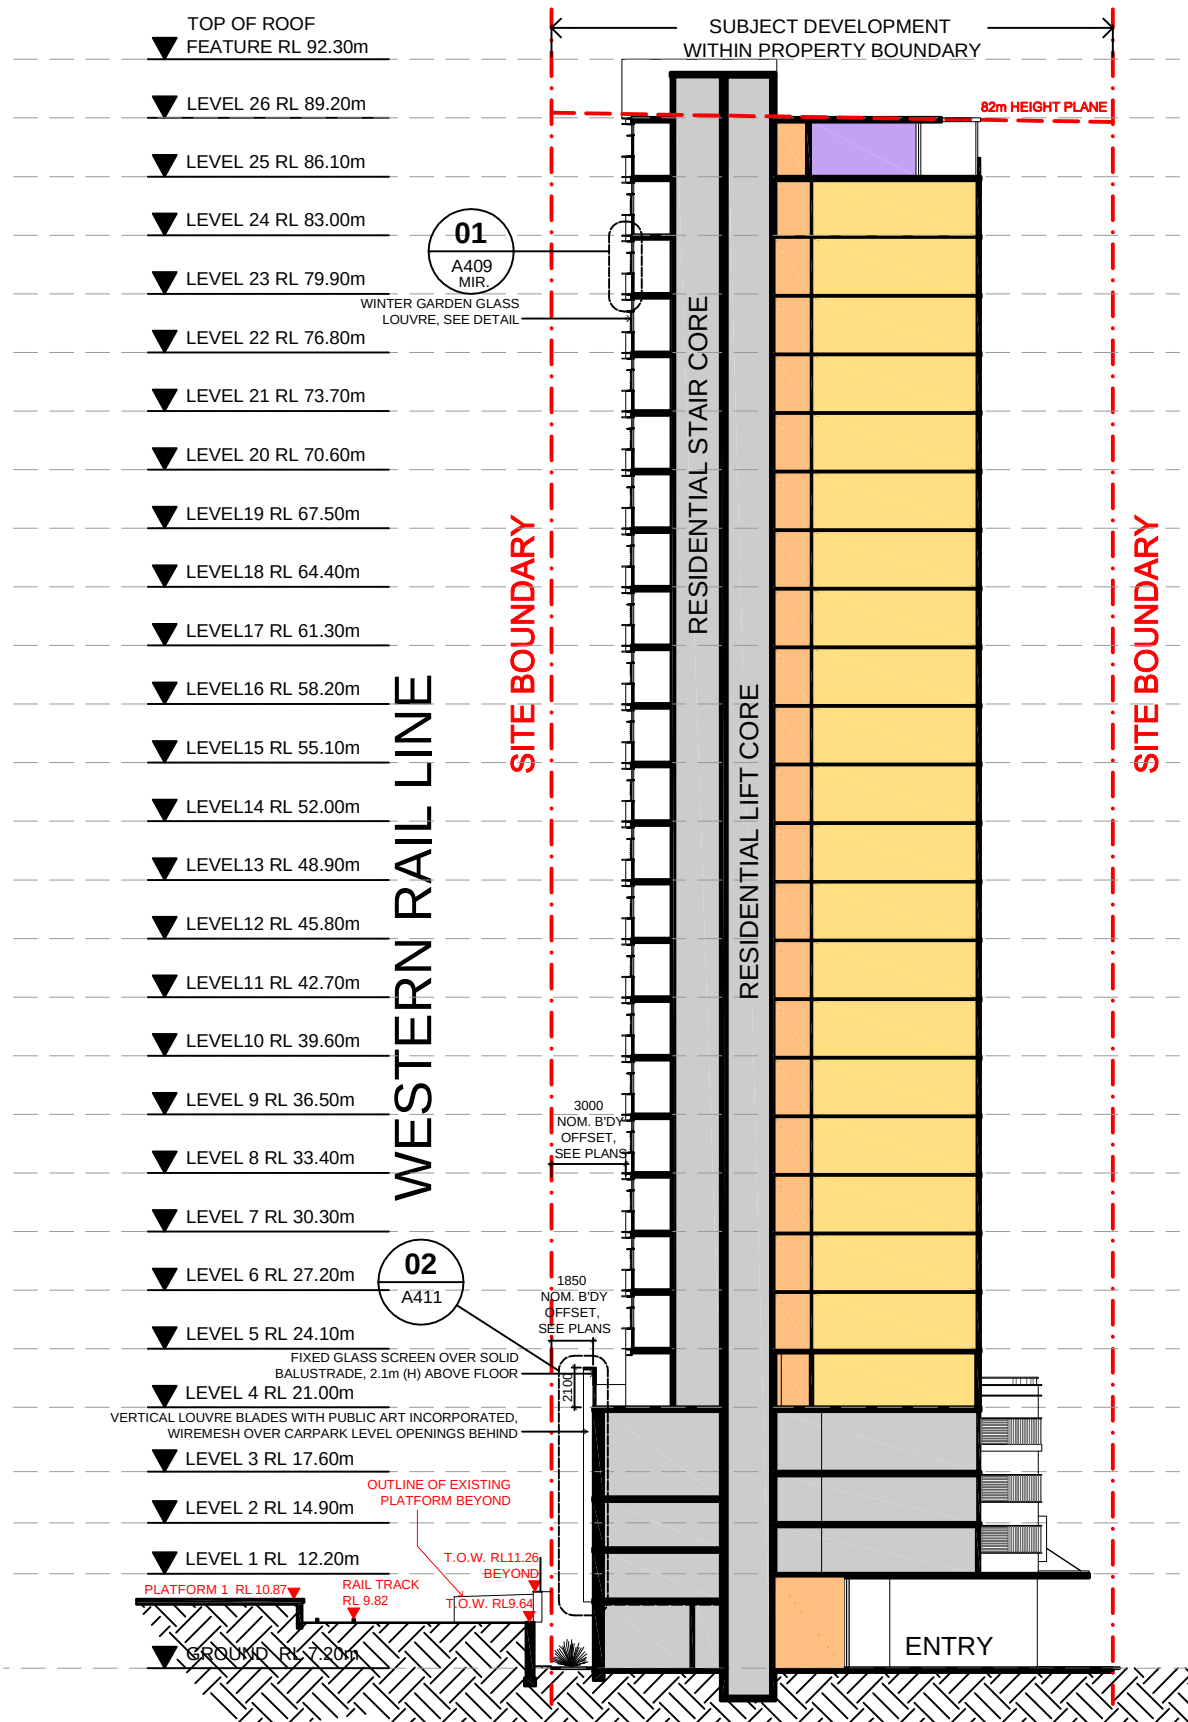

# RESIDENTIAL DEVELOPMENT

34-42 EAST STREET  
GRANVILLE NSW 2142

## SECTIONS

ISSUE FOR DA

DATE 24/02/2021  
SCALE 1:400 @ A3

0 4 8 12 16 24m

PROJECT NO. DRAWING NO. ISSUE

0620 A304 05

ARCHITECT

a level 7 97 pacific highway  
north sydney nsw 2060  
m po box 726 north sydney nsw 2059  
p +61(0)2 9900 6000 f +61(0)2 9900 6001  
w www.krikistayler.com.au



krikis tayler architects

DO NOT SCALE DRAWINGS.  
VERIFY ALL DIMENSIONS ON SITE.  
REFER ANY DISCREPANCIES TO  
THE SUPERINTENDENT BEFORE  
PROCEEDING WITH THE WORK.

© krikis tayler architects Pty Ltd

These drawings are subject to copyright and may not be copied, used  
or reproduced in any way without the express permission of  
krikis tayler architects Pty Ltd.

PROPRIETOR  
**TOPPLACE Pty Ltd**

121 MAJORS BAY ROAD  
CONCORD NSW 2137  
Tel: 02 9747 0950 Fax: 02 9747 0540



50mm

100mm

150mm ON ORIGINAL



A3



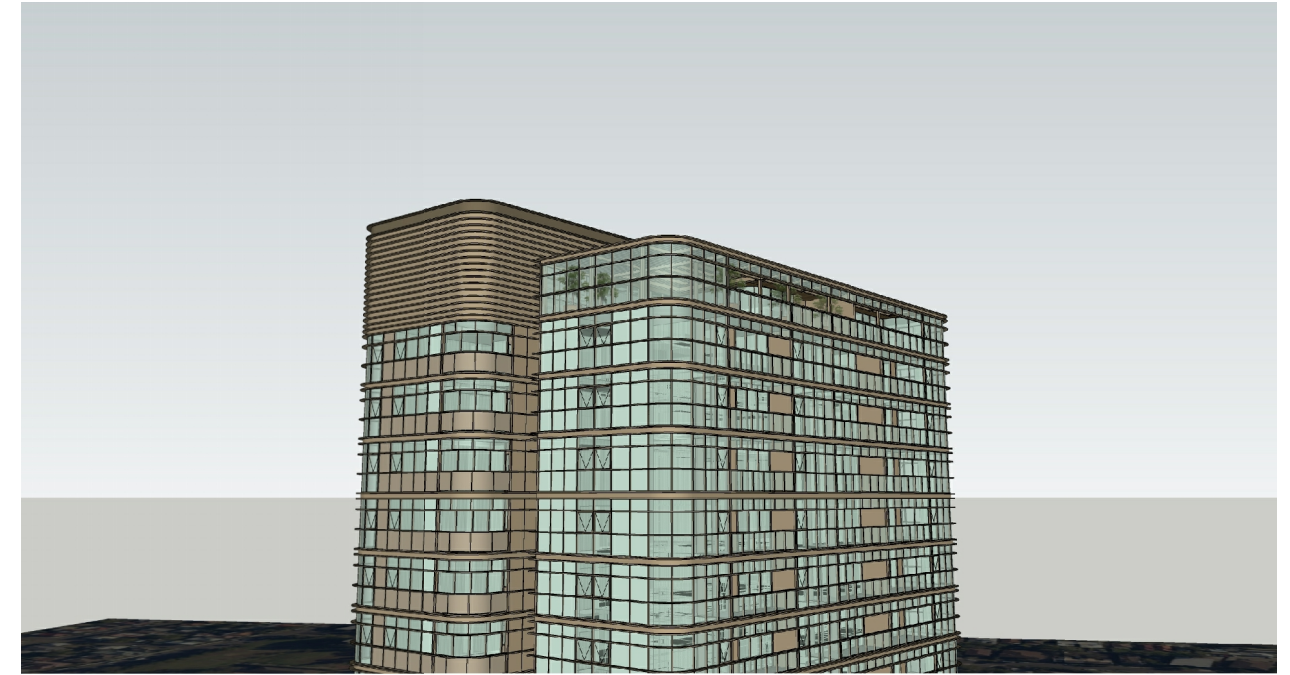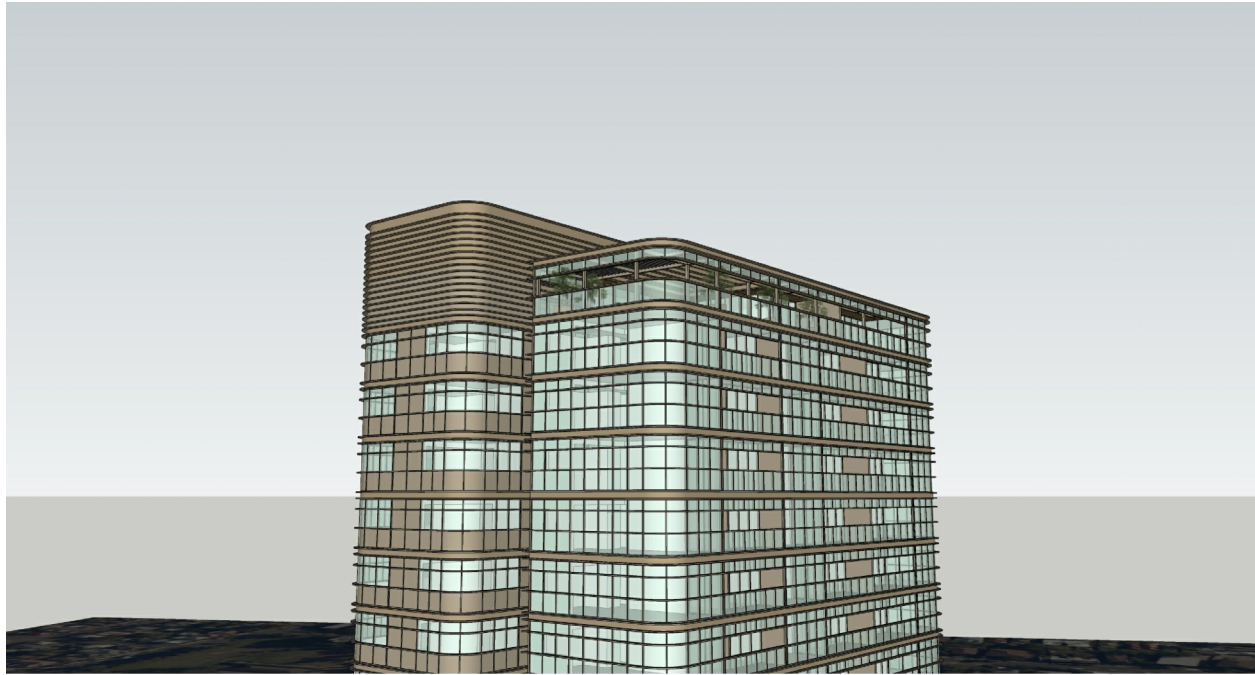

**01** PERSPECTIVE VIEW FROM N-E, DESIGN COMPETITION MODEL  
- N.T.S.

**02** PERSPECTIVE VIEW FROM N-E, D.A. MODEL  
- N.T.S.

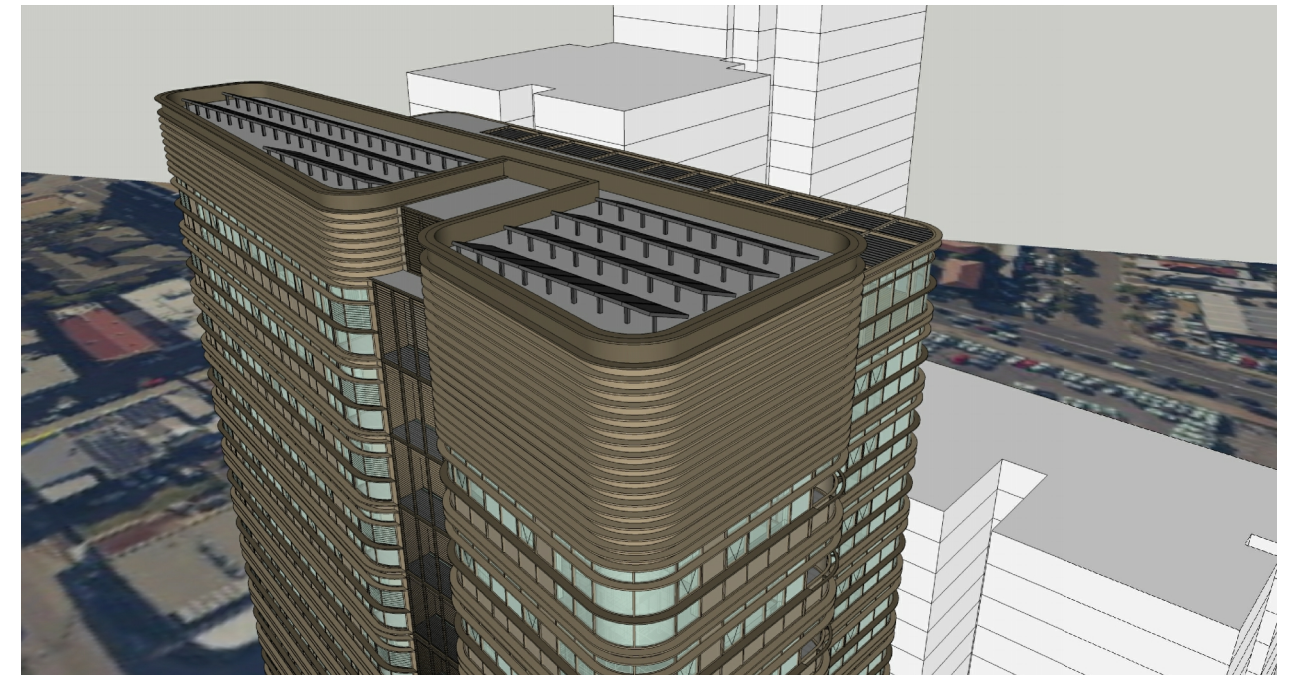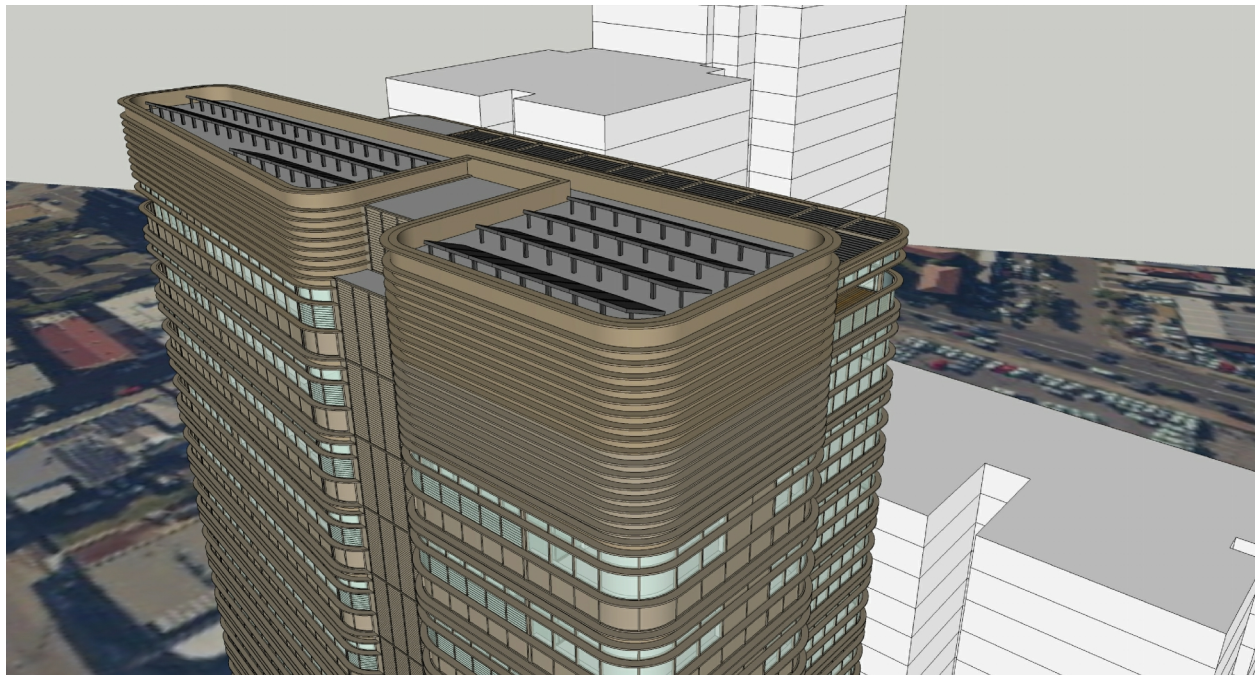

**03** PERSPECTIVE VIEW FROM S-E, DESIGN COMPETITION MODEL  
- N.T.S.

**04** PERSPECTIVE VIEW FROM S-E, D.A. MODEL  
- N.T.S.

# RESIDENTIAL DEVELOPMENT

34-42 EAST STREET  
GRANVILLE NSW 2142

## PERSPECTIVE VIEWS

DO NOT SCALE DRAWINGS.  
VERIFY ALL DIMENSIONS ON SITE.  
REFER ANY DISCREPANCIES TO  
THE SUPERINTENDENT BEFORE  
PROCEEDING WITH THE WORK.

© krikis taylor architects Pty Ltd

These drawings are subject to copyright and may not be copied, used  
or reproduced in any way without the express permission of  
krikis taylor architects Pty Ltd.

PROPRIETOR  
**TOPLACE Pty Ltd**

121 MAJORS BAY ROAD  
CONCORD NSW 2137  
Tel: 02 9747 0950 Fax: 02 9747 0540

ARCHITECT

a level 7 97 pacific highway  
north sydney nsw 2060  
m po box 726 north sydney nsw 2059  
p +61(0)2 9900 6000 f +61(0)2 9900 6001  
w www.krikistaylor.com.au



## ISSUE FOR INFORMATION

DATE 30/03/2021  
SCALE N.T.S.



PROJECT NO. DRAWING NO. ISSUE

0620 SK210330-2 01

50mm

100mm

150mm ON ORIGINAL