


DEVELOPMENT APPLICATION

10 GRAND AVENUE, ROSEHILL NSW 2142

DRAWING LIST- DA	
SHEET NUMBER	SHEET NAME
DA-000	COVER SHEET
DA-010	SITE ANALYSIS PLAN
DA-012	SITE ANALYSIS PLAN - CAMELLIA PRECINCT
DA-015	SITE PLAN
DA-017	HEIGHT PLANE DIAGRAM
DA-025	AREA SCHEDULE - GFA PLANS
DA-050	DEMOLITION PLAN
DA-100	GA - BUILDING A - GROUND FLOOR PLAN
DA-110	GA - BUILDING A - LEVEL 1 PLAN
DA-120	GA - BUILDING A - LEVEL 2 PLAN
DA-130	GA - BUILDING A - ROOF PLAN
DA-150	SITE ELEVATIONS
DA-155	GA - BUILDING A - ELEVATIONS
DA-156	GA - BUILDING A - ELEVATIONS
DA-200	GA - BUILDING A - SECTIONS
DA-300	SHADOW DIAGRAMS - WINTER SOLSTICE
DA-500	STAGING PLAN

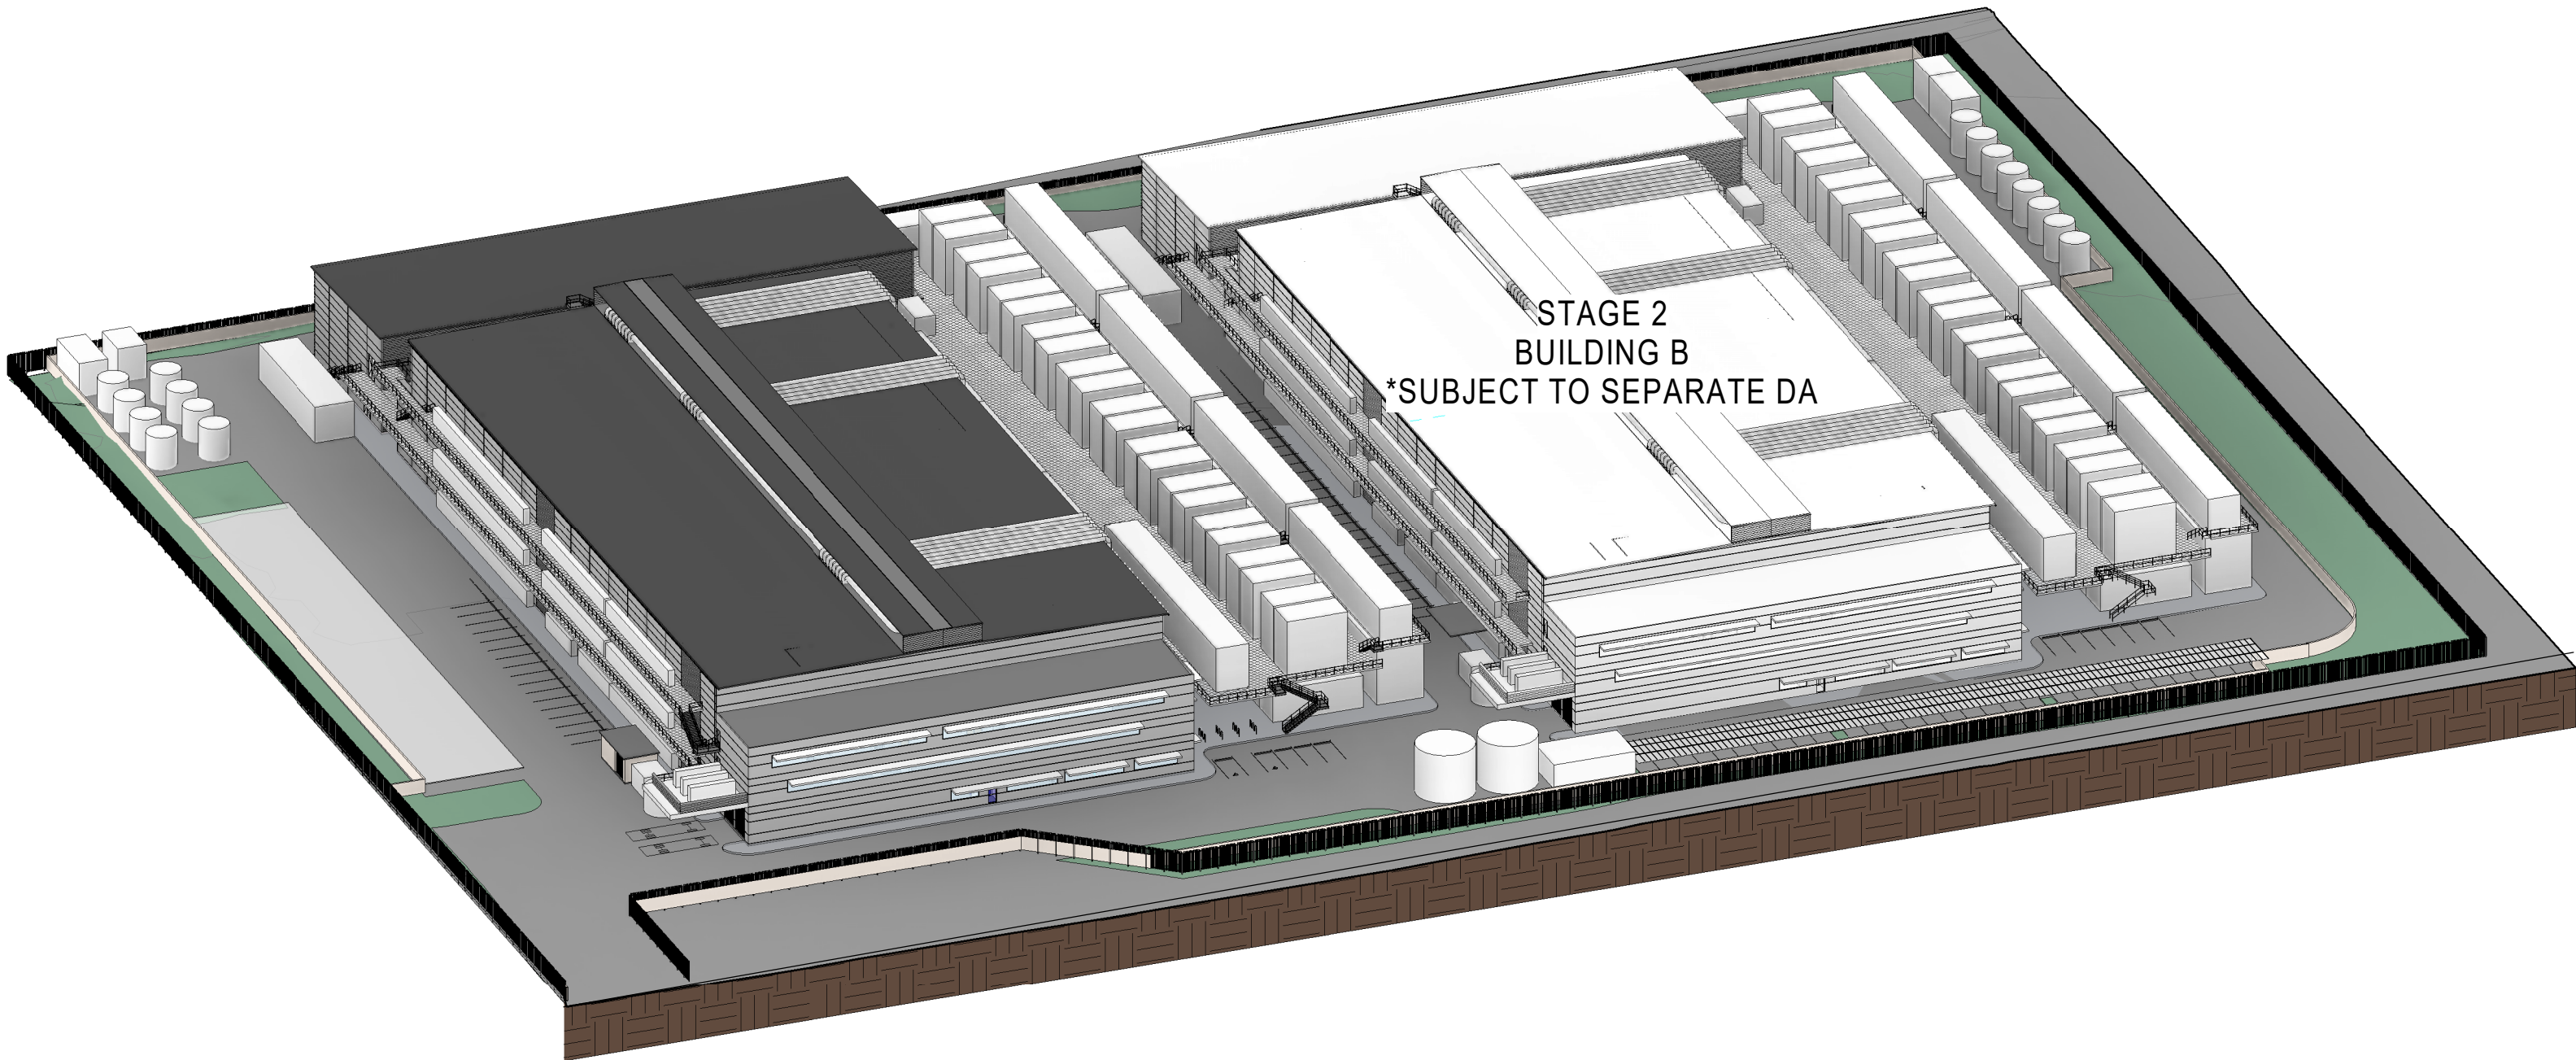

Issue	Date	Description
1	07.11.2019	FOR INFORMATION
2	13.11.2019	FOR INFORMATION
3	27.11.2019	FOR INFORMATION
4	03.12.2019	FOR INFORMATION
5	17.12.2019	ISSUE FOR DA
6	18.12.2019	ISSUE FOR DA
7	18.12.2019	ISSUE FOR DA
8	12.02.2020	ISSUE FOR DA
9	03.03.2020	ISSUE FOR COORDINATION
10	25.03.2020	FOR INFORMATION
11	30.03.2020	REVISED DA ISSUE
12	31.03.2020	REVISED DA ISSUE

Notes
- Use written dimensions only - Do not scale from drawing - Contractors shall confirm all dimensions on-site prior to commencing any work or producing any shop drawings - All materials to be used in accordance with the manufacturer's specifications and instructions and shall comply with the relevant Australian Standards - Copyright of this drawing and design remain the property of Greenbox Architecture Pty Ltd - Nominated Architect - Gerard Page; NSW reg No.7247, NZ reg No.3715, Vic reg No.17664, SA reg No.3061, QLD reg No.4538, WA reg No.2489

Project: EQUINIX SY9 10 GRAND AVENUE, ROSEHILL
Client: EQUINIX

GREENBOX

+61 2 8069 8930

LEVEL 25
25 BLIGH ST
SYDNEY NSW 2000 AUSTRALIA

GREENBOX ARCHITECTURE PTY LTD
ABN: 79 139 779 096

ISO 9001 CERTIFIED QUALITY SYSTEM

Drawn By SFI	Date 31.03.2020
Checked By BY	Project Status DEVELOPMENT APPLICATION
Approved By AO	Drawing Title COVER SHEET
Scale 1 : 50 @ A1	Drawing Number DA-000
	Issue 12




- KEY:**
- PROPOSED SUBJECT SITE
 - (#) PROPOSED LIGHT RAIL STABELING & MAINTANANCE FACILITY
 - PROPOSED LIGHT RAIL
 - PROPOSED PARK
 - (#) PARRAMATTA LIGHT RAIL FACT SHEET - ROSEHILL AND CAMELLIA - AUGUST 2017

(*) PROPOSED CAMELLIA TOWN CENTRE BUILDING HEIGHTS:

- 5 STOREY = APROX. 17.5M
- 6 STOREY = APROX. 21M
- 8 STOREY = APROX. 28M
- 9 STOREY = APROX. 31.5M
- 21 STOREY = APROX. 73.5M
- 27 STOREY = APROX. 94.5M

(*) DRAFT CAMELLIA TOWN CENTRE MASTER PLAN - FEBRUARY 2018

</

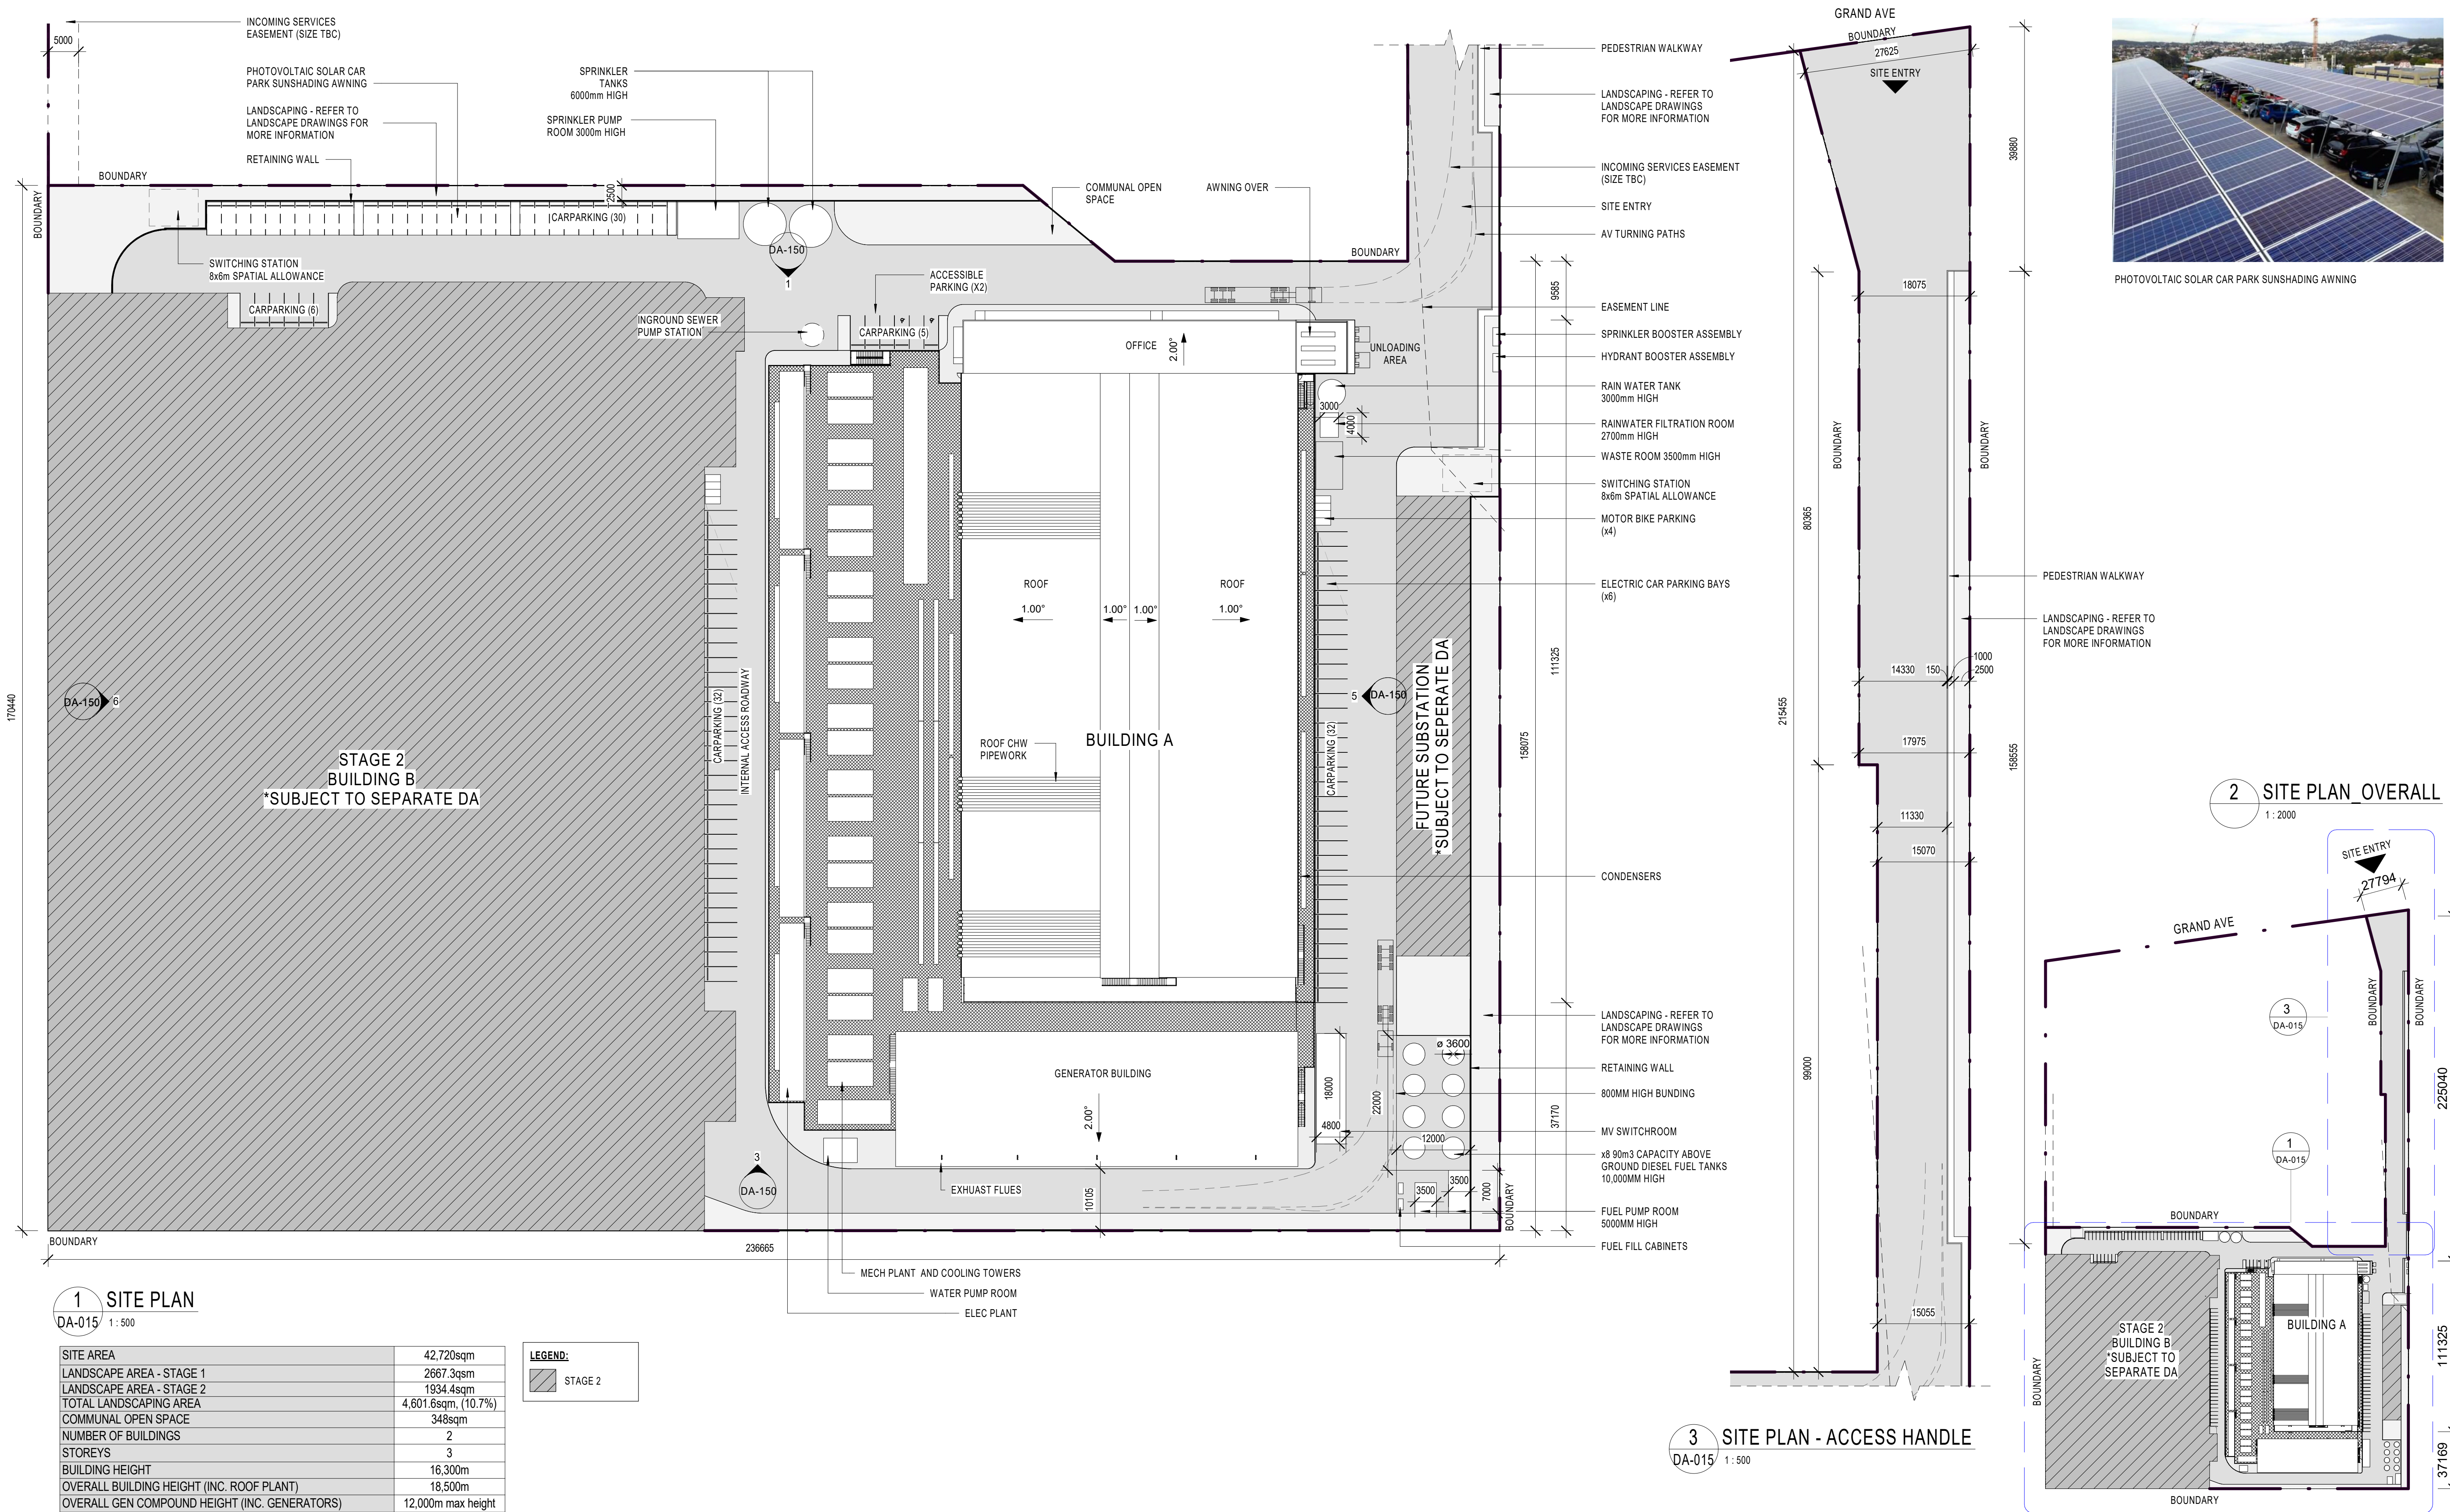


PHOTOVOLTAIC SOLAR CAR PARK SUNSHADING AWNING

1 SITE PLAN
DA-015 1:500

SITE AREA	42.720sqm
LANDSCAPE AREA - STAGE 1	2667.3qsm
LANDSCAPE AREA - STAGE 2	1934.4sqm
TOTAL LANDSCAPING AREA	4,601.6sqm, (10.7%)
COMMUNAL OPEN SPACE	348sqm
NUMBER OF BUILDINGS	2
STOREYS	3
BUILDING HEIGHT	16.300m
OVERALL BUILDING HEIGHT (INC. ROOF PLANT)	18.500m
OVERALL GEN COMPOUND HEIGHT (INC. GENERATORS)	12.000m max height
PARKING QUANTITY (BOTH STAGES 1 + 2)	105


LEGEND:	
	STAGE 2

2 SITE PLAN OVERALL
1:2000

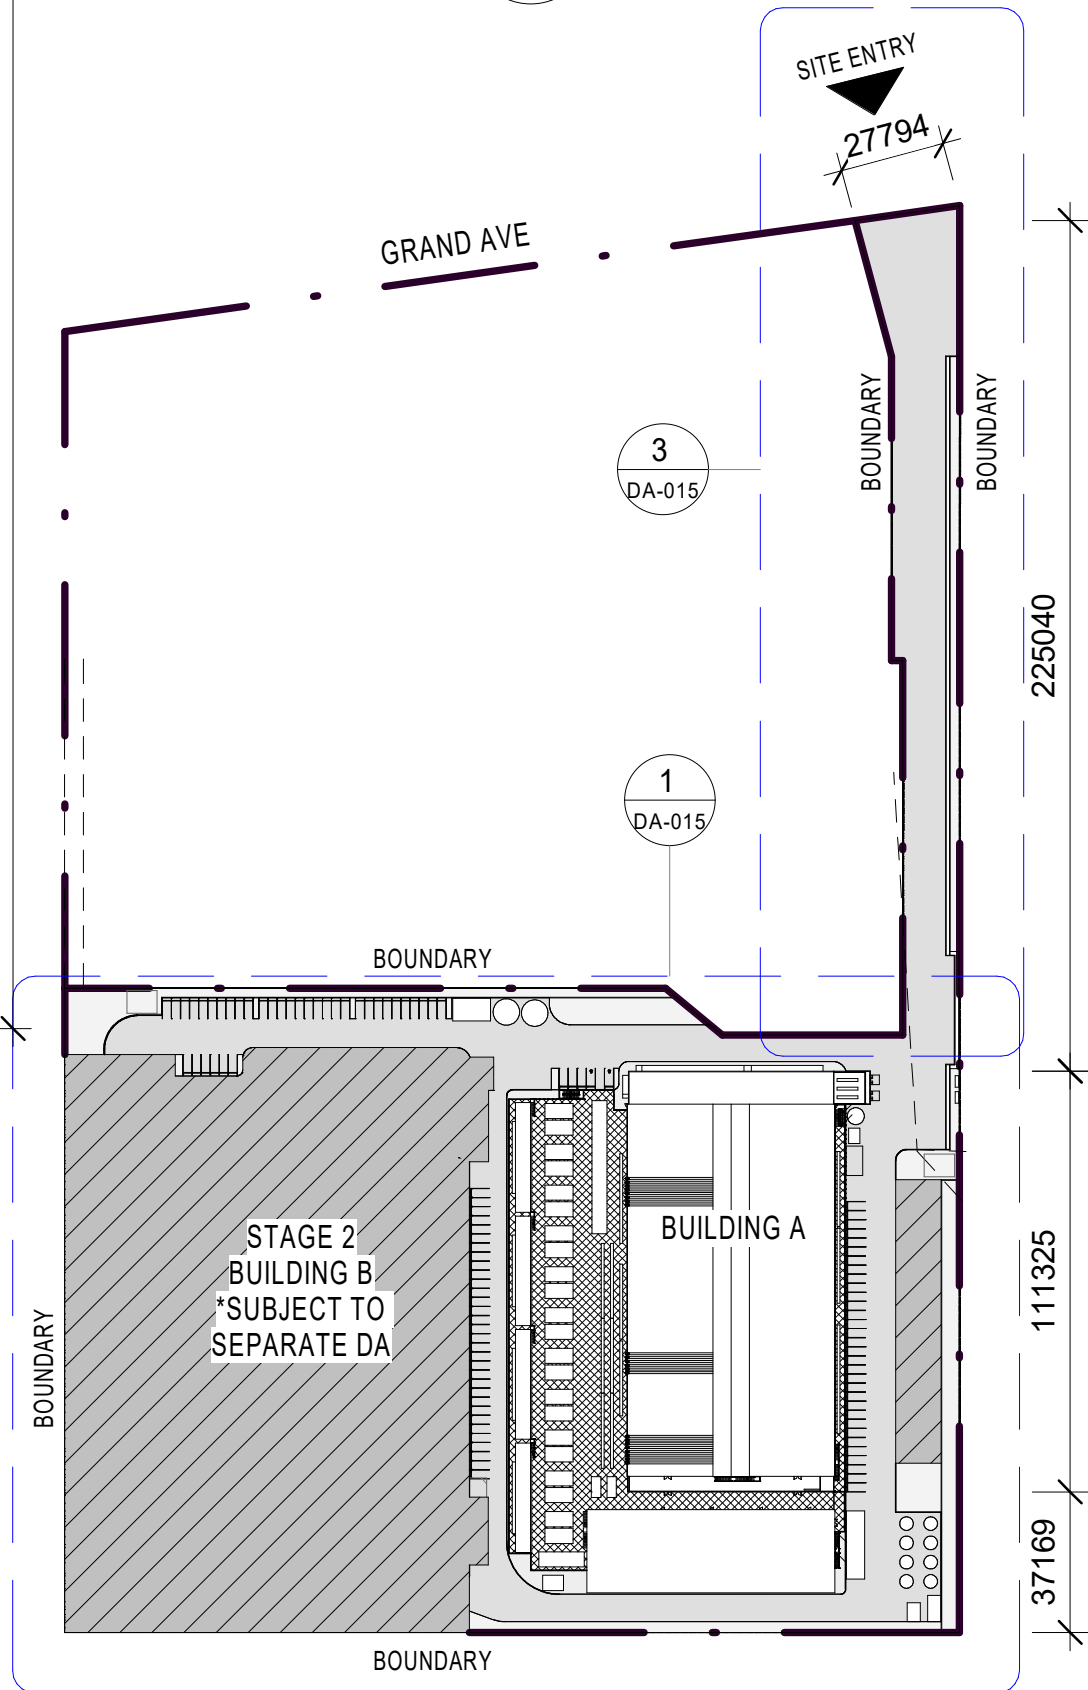


3 SITE PLAN - ACCESS HANDLE
DA-015 1:500

<

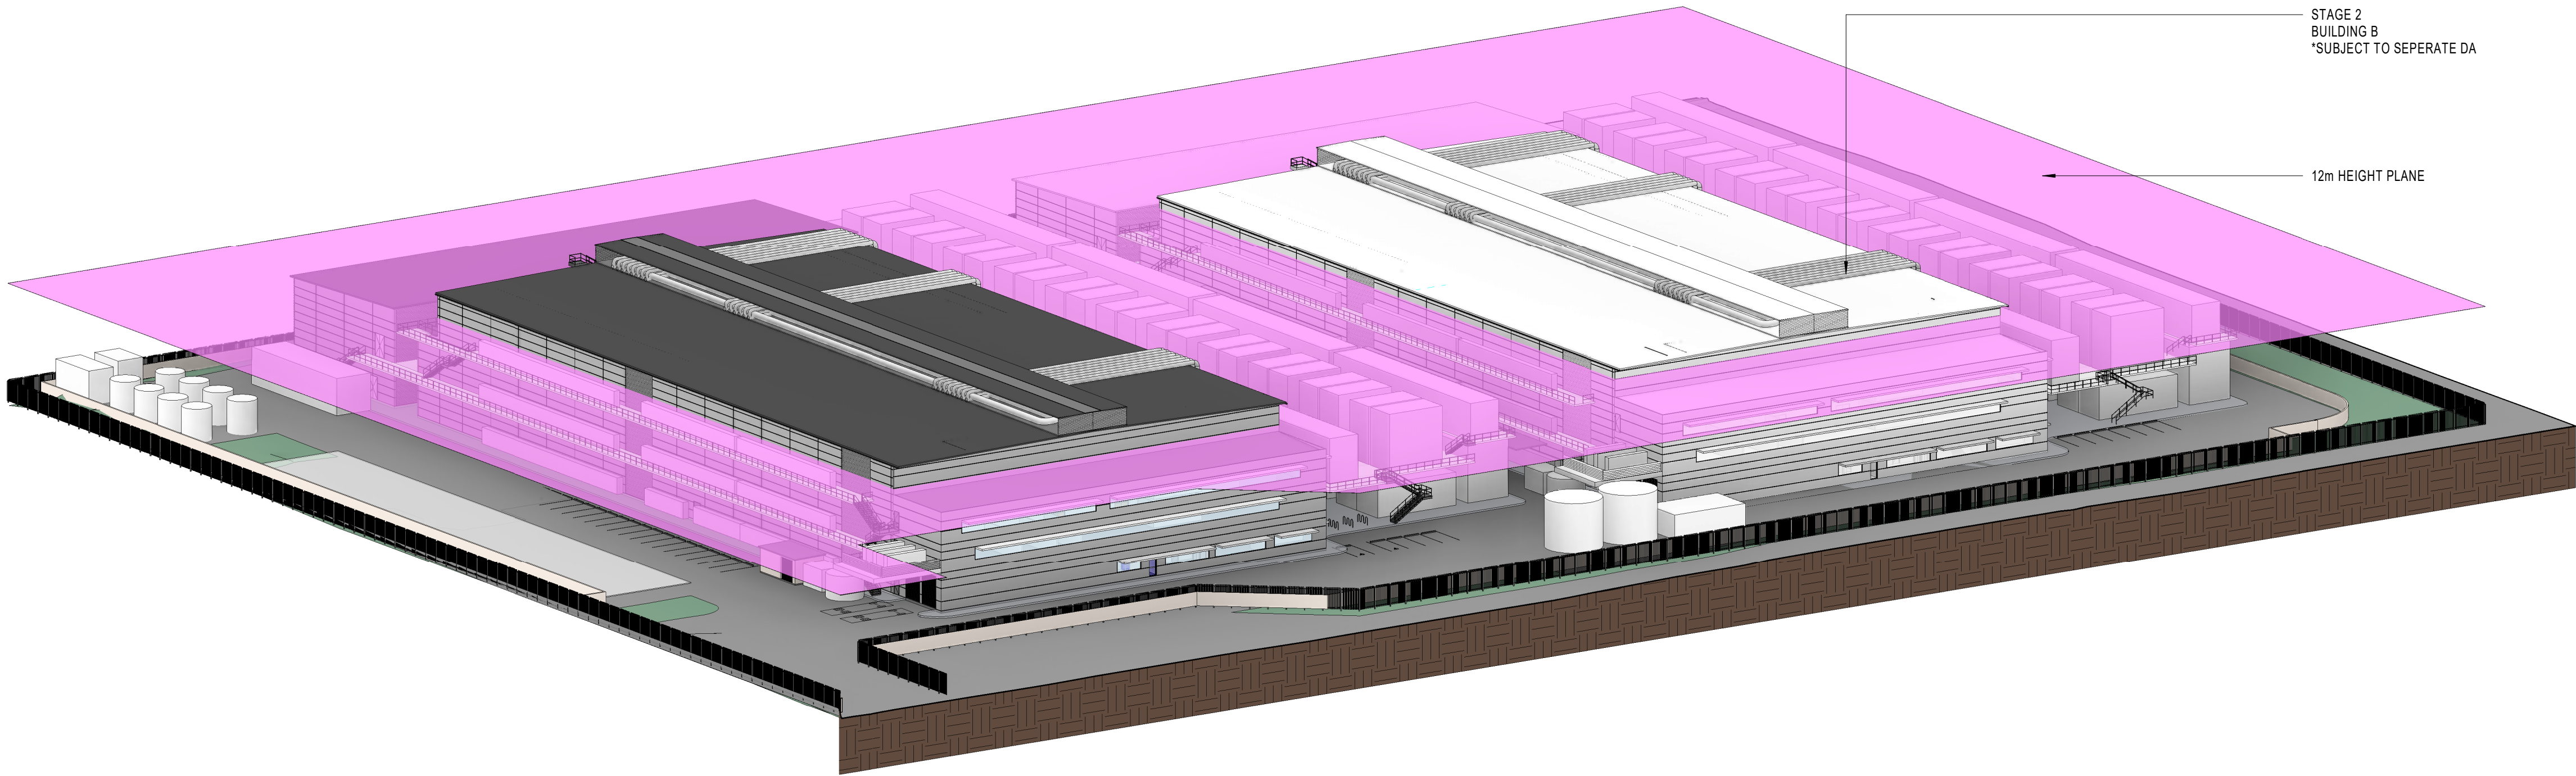


1 HEIGHT PLANE DIAGRAM


Issue	Date	Description	Notes	Project	Client	GREENBOX	Drawn By	Date	Job Number
1	03.03.2020	ISSUE FOR COORDINATION	- Use written dimensions only	EQUINIX SY9	EQUINIX	+61 2 8069 8930	SFI	30.03.2020	190064
2	25.03.2020	FOR INFORMATION	- Do not scale from drawing	10 GRAND AVENUE, ROSEHILL		LEVEL 25	Checked By	Project Status	
3	30.03.2020	REVISED DA ISSUE	- Contractors shall confirm all dimensions on-site prior to commencing any work or producing any shop drawings			25 BLIGH ST	BY	DEVELOPMENT APPLICATION	
			- All materials to be used in accordance with the manufacturer's specifications and instructions and shall comply with the relevant Australian Standards			SYDNEY NSW 2000 AUSTRALIA	Approved By	Drawing Title	
			- Copyright of this drawing and design remain the property of Greenbox Architecture Pty Ltd			GREENBOX ARCHITECTURE PTY LTD	AO	HEIGHT PLANE DIAGRAM	
			- Nominated Architect - Gerard Page; NSW reg No.7247, NZ reg No.3715, Vic reg No.17664, SA reg No.3061, QLD reg No.4538, WA reg No.2489			ABN: 79 139 779 098	Scale	Drawing Number	Issue
						ISO 9001 CERTIFIED QUALITY SYSTEM	@ A1	DA-017	3

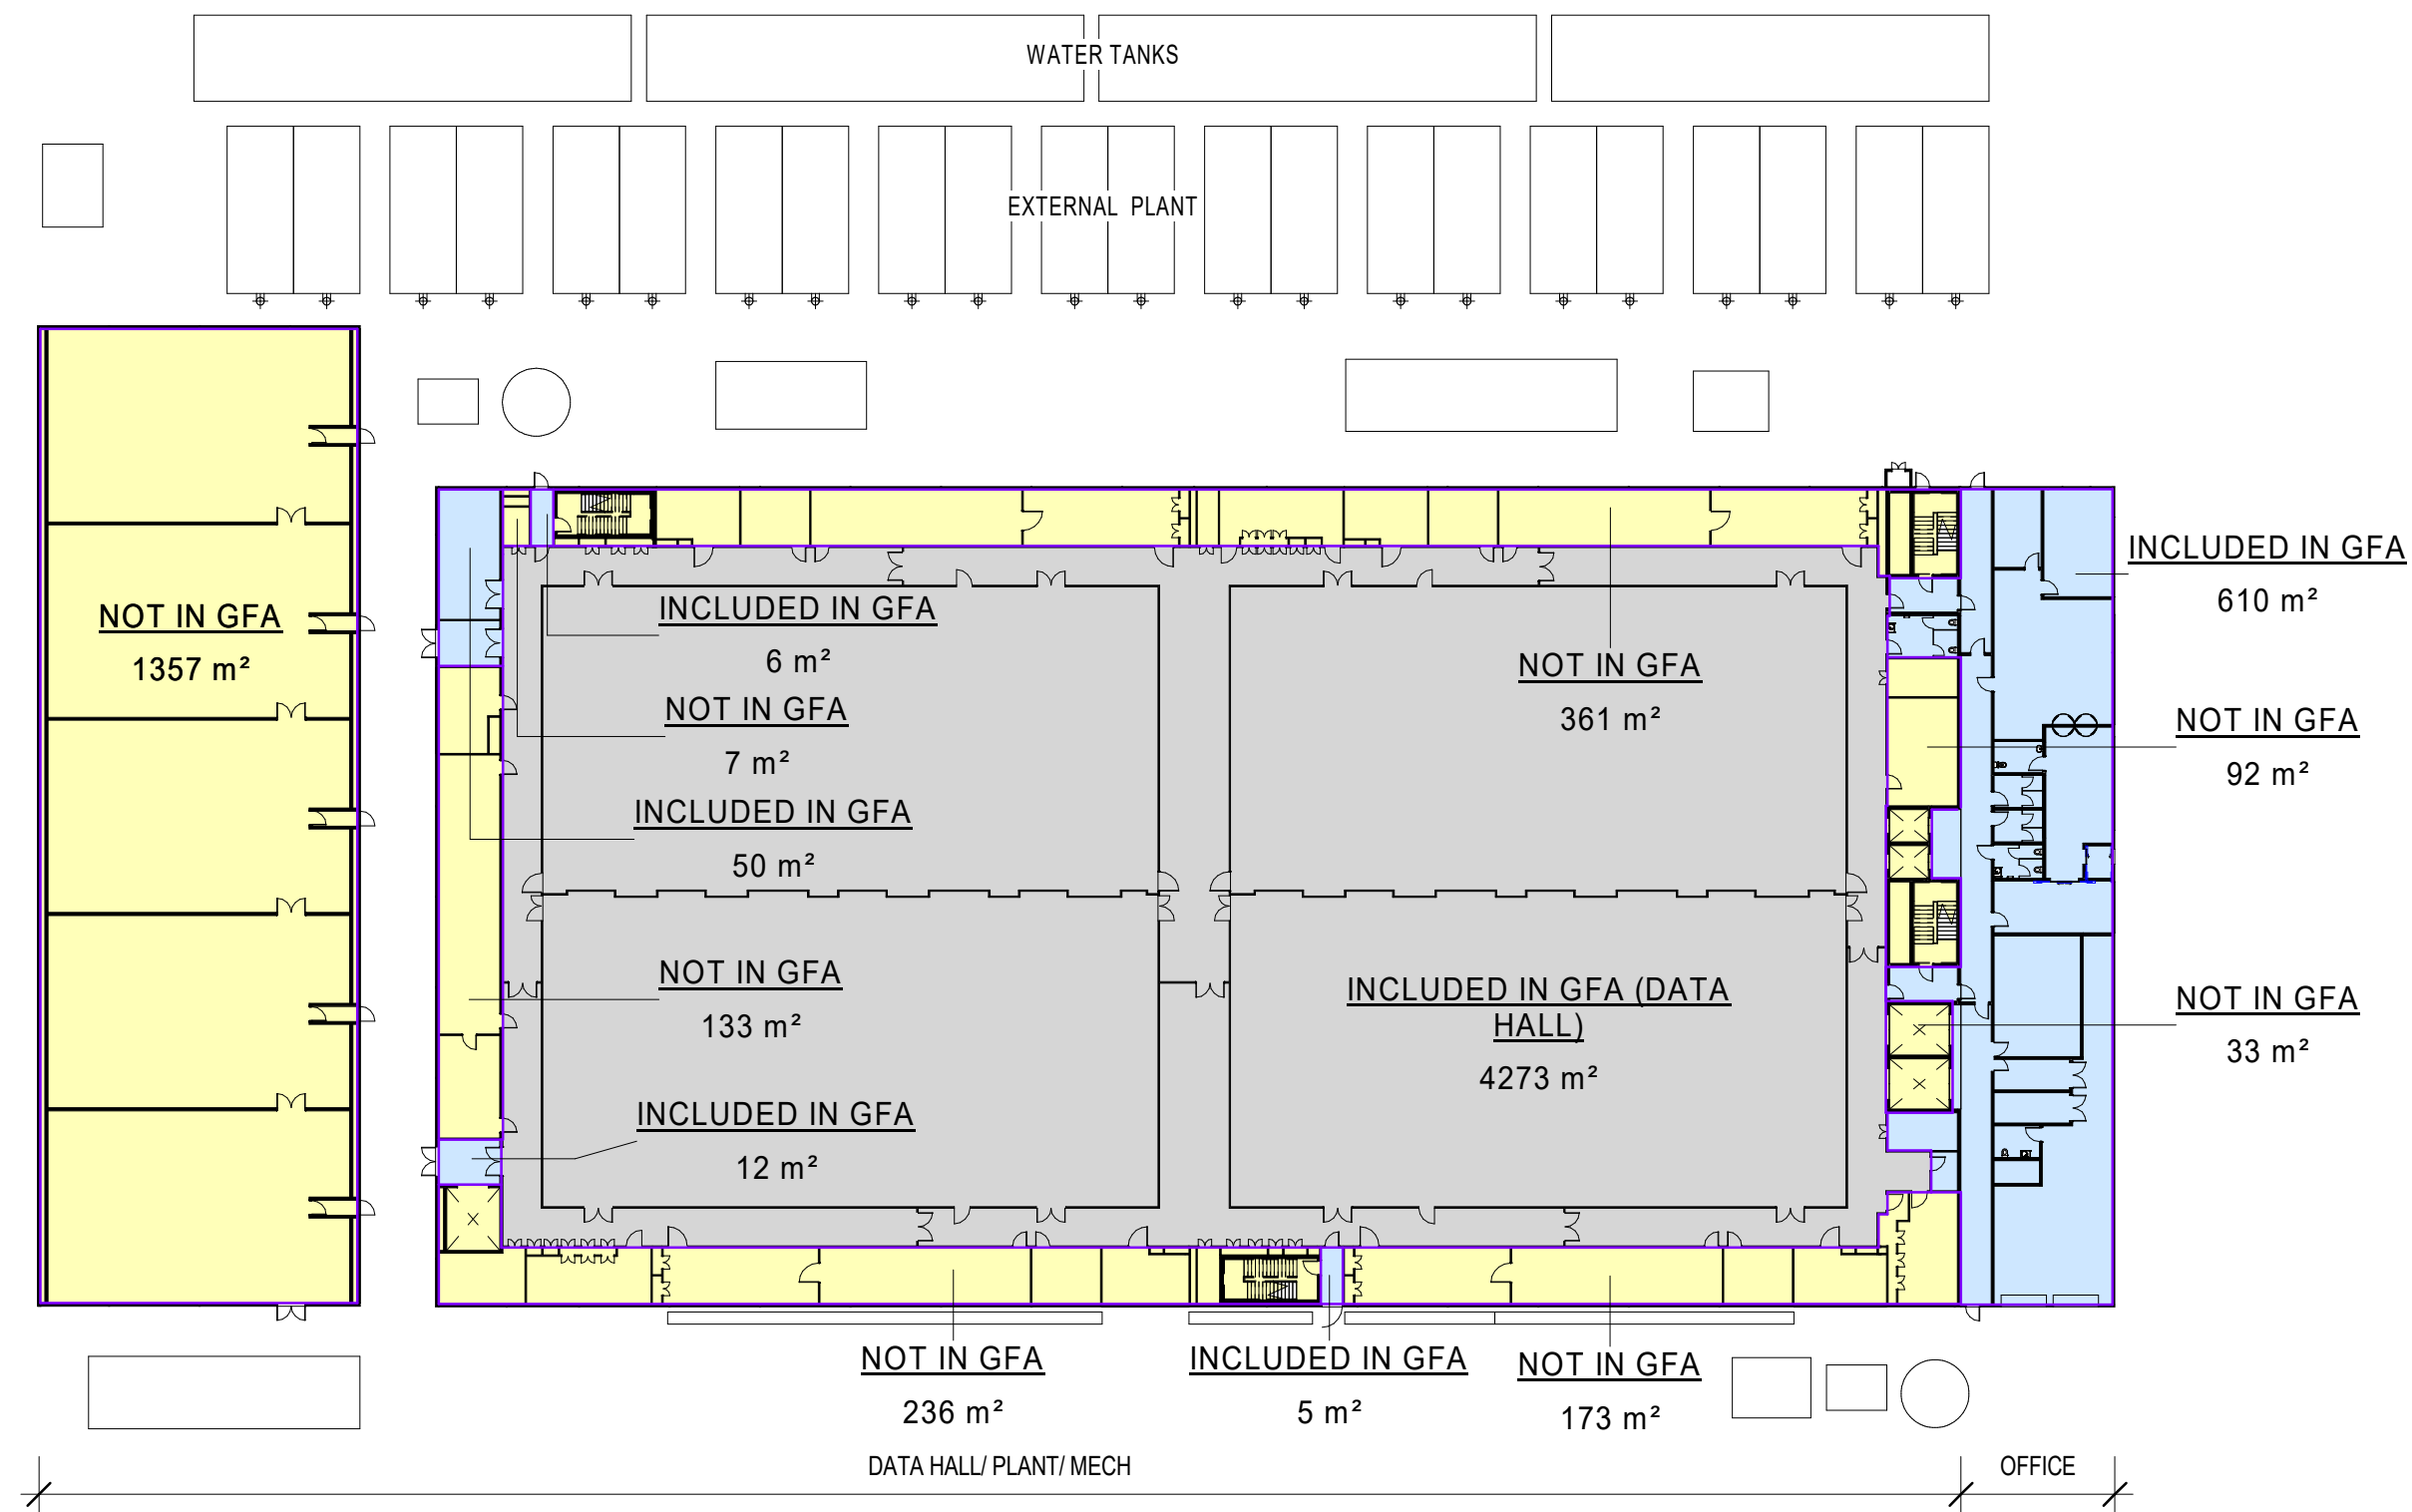

1 TYPICAL GROUND FLOOR PLAN
1:500

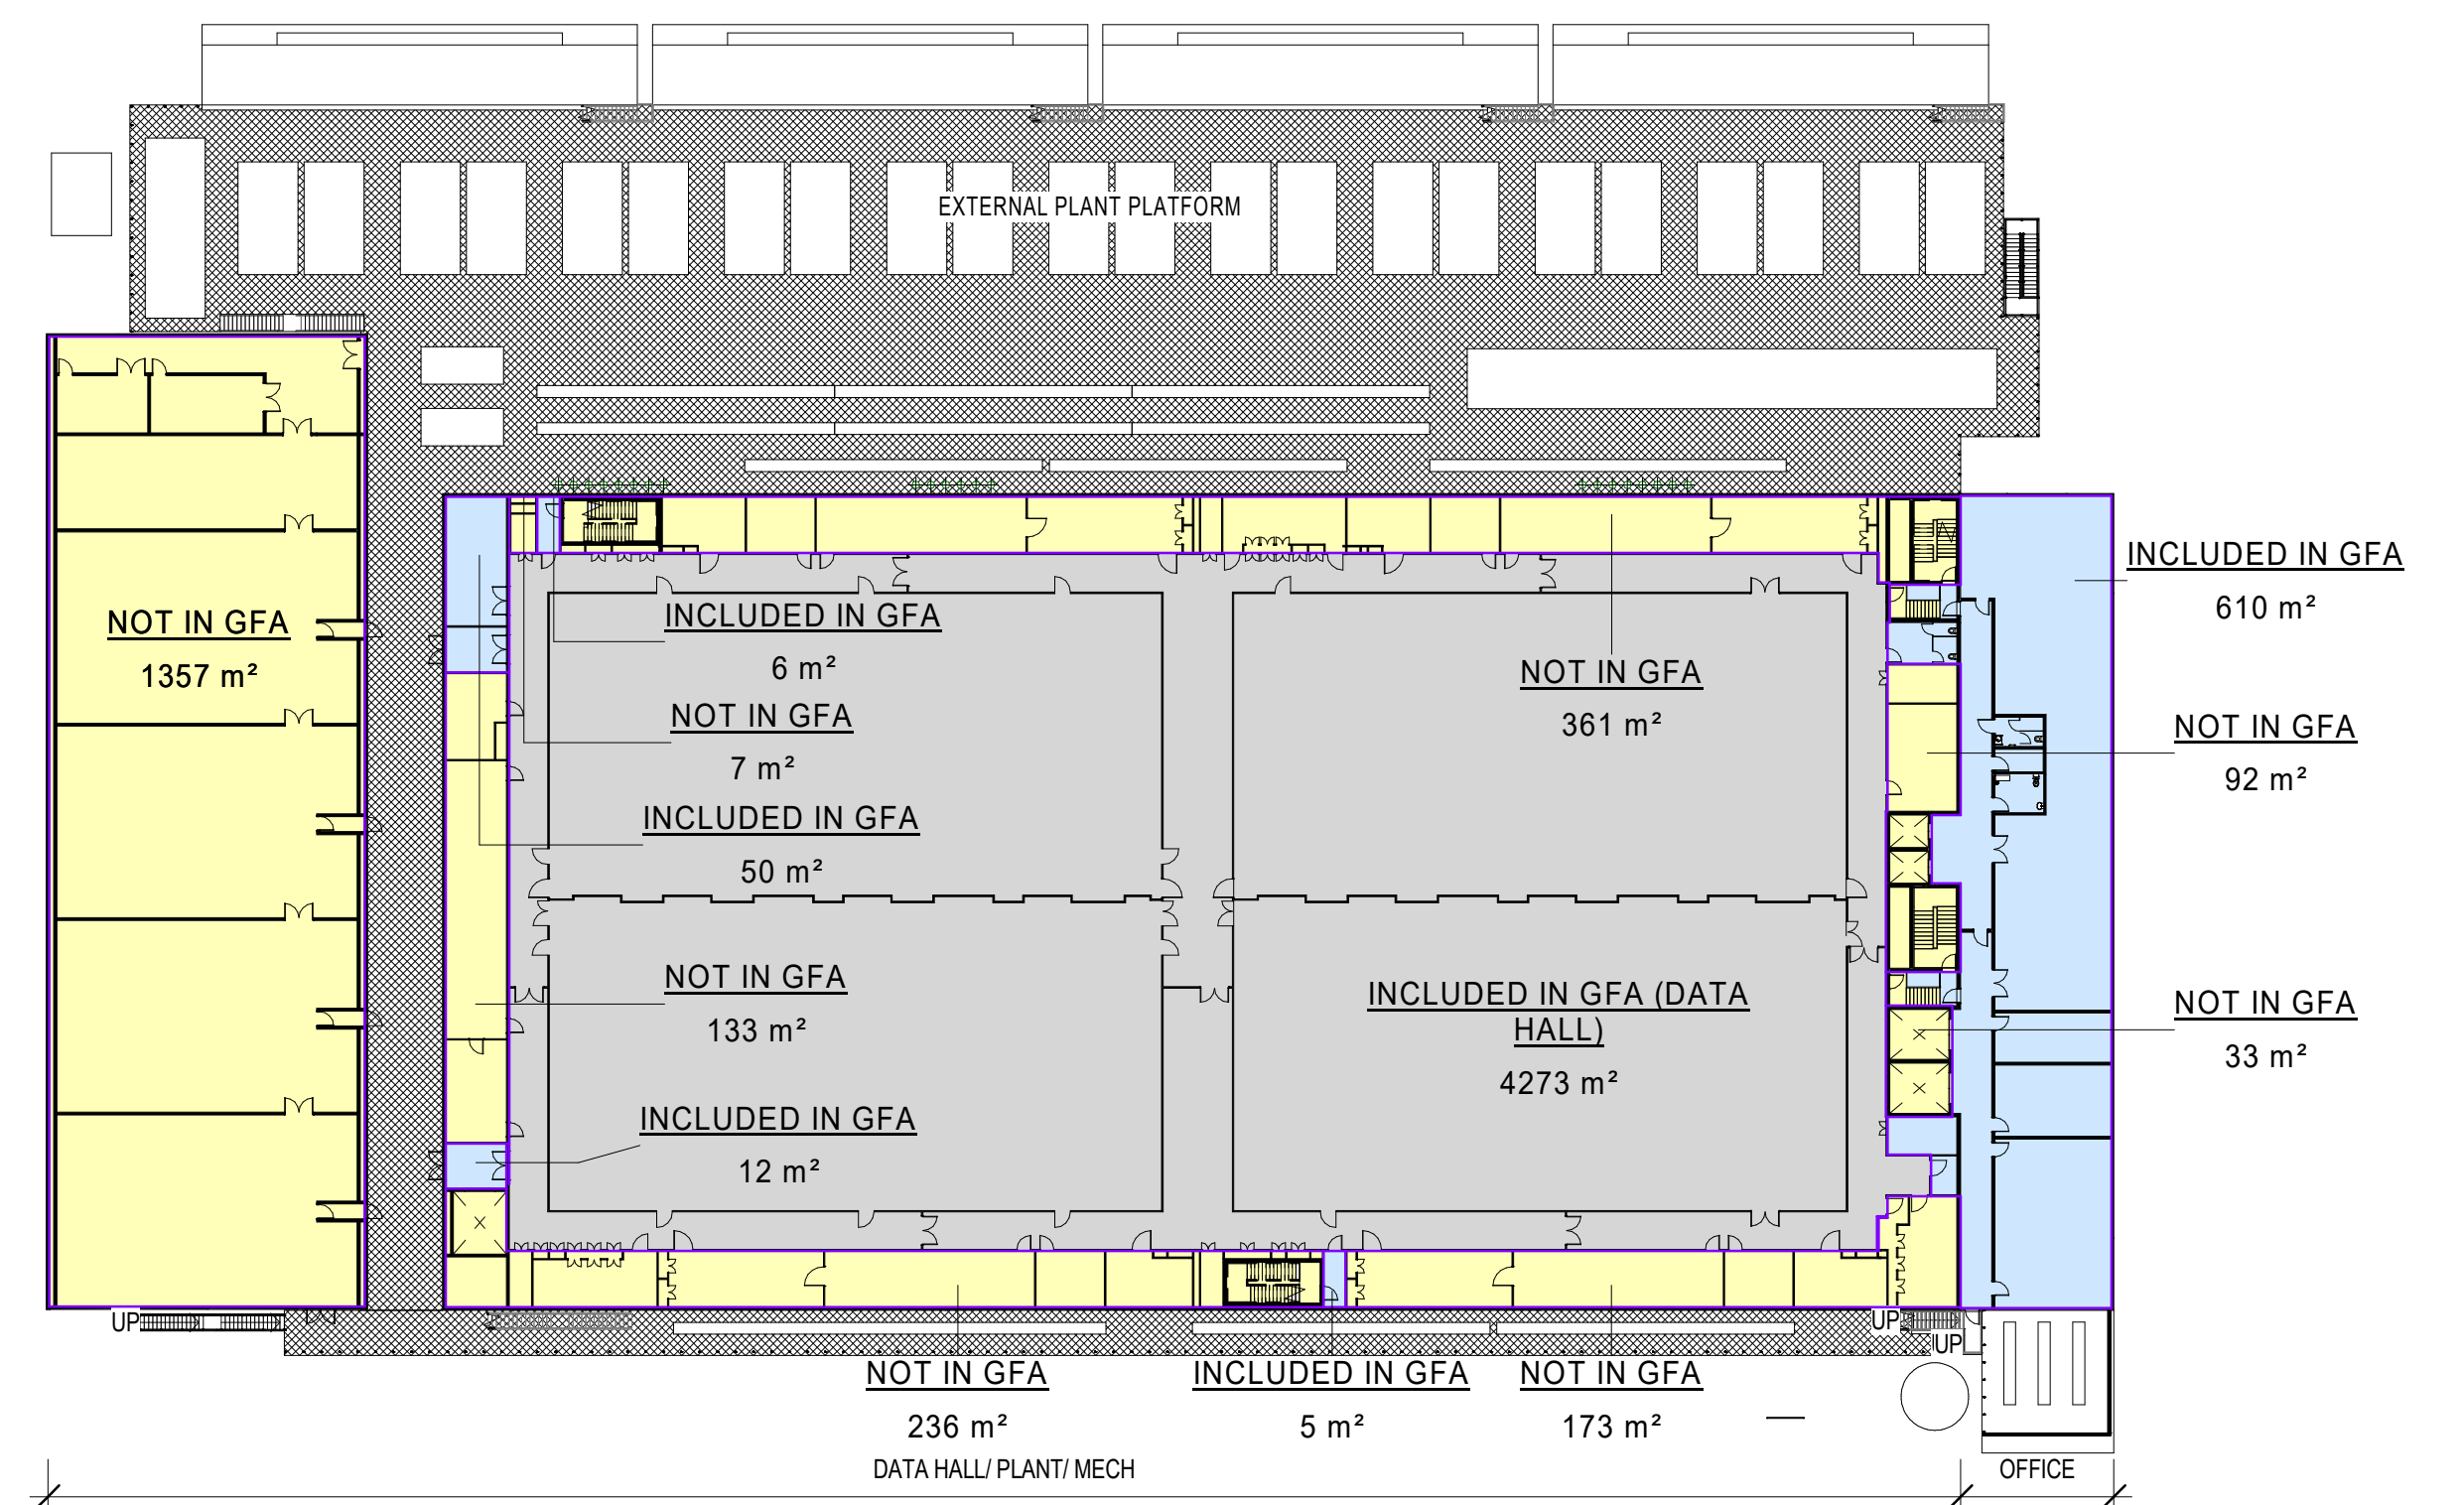




2 TYPICAL LEVEL 1 FLOOR PLAN
1:500

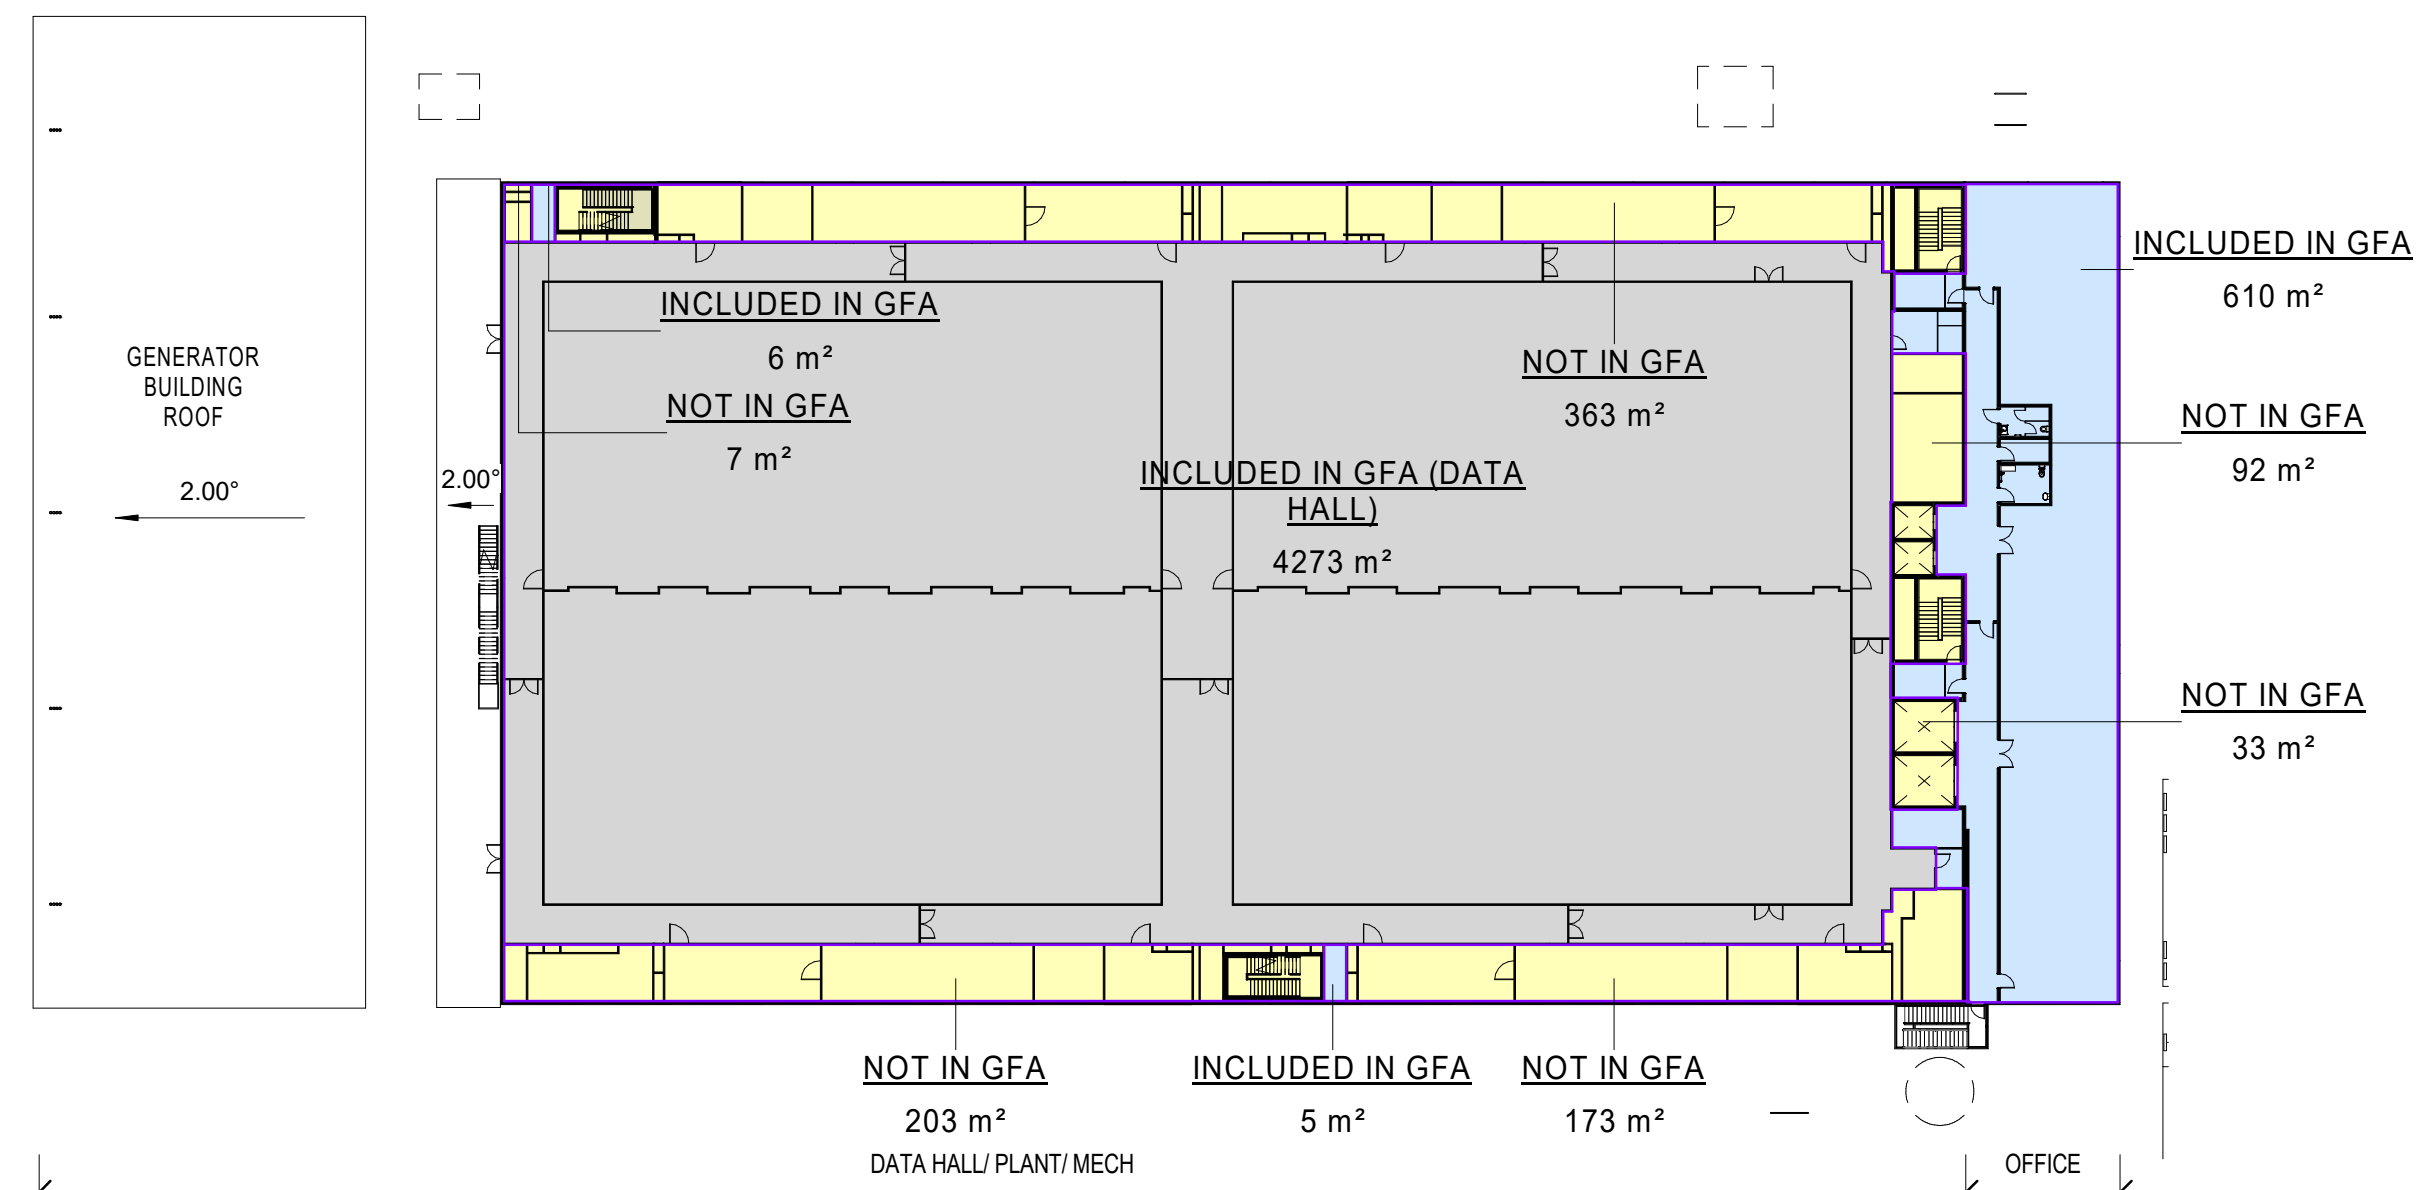

3 TYPICAL LEVEL 2 FLOOR PLAN
1:500

GROSS FLOOR AREA		BUILDING AREA	
SITE AREA		GROUND FLOOR	
		DATA HALL	4,273 m2
		OFFICE	556 m2
		PLANT/ MECH	2,230 m2
		LEVEL 1	
		DATA HALL	4,273 m2
		OFFICE	556 m2
		PLANT/ MECH	2,230 m2
		LEVEL 3	
		DATA HALL	4,273 m2
		OFFICE	556 m2
		PLANT/ MECH	733 m2
		TOTAL DATA HALL	12,819 m2
		TOTAL OFFICE	1,668 m2
		TOTAL PLANT/ MECH	2,963 m2
FSR		0.367:1	

 

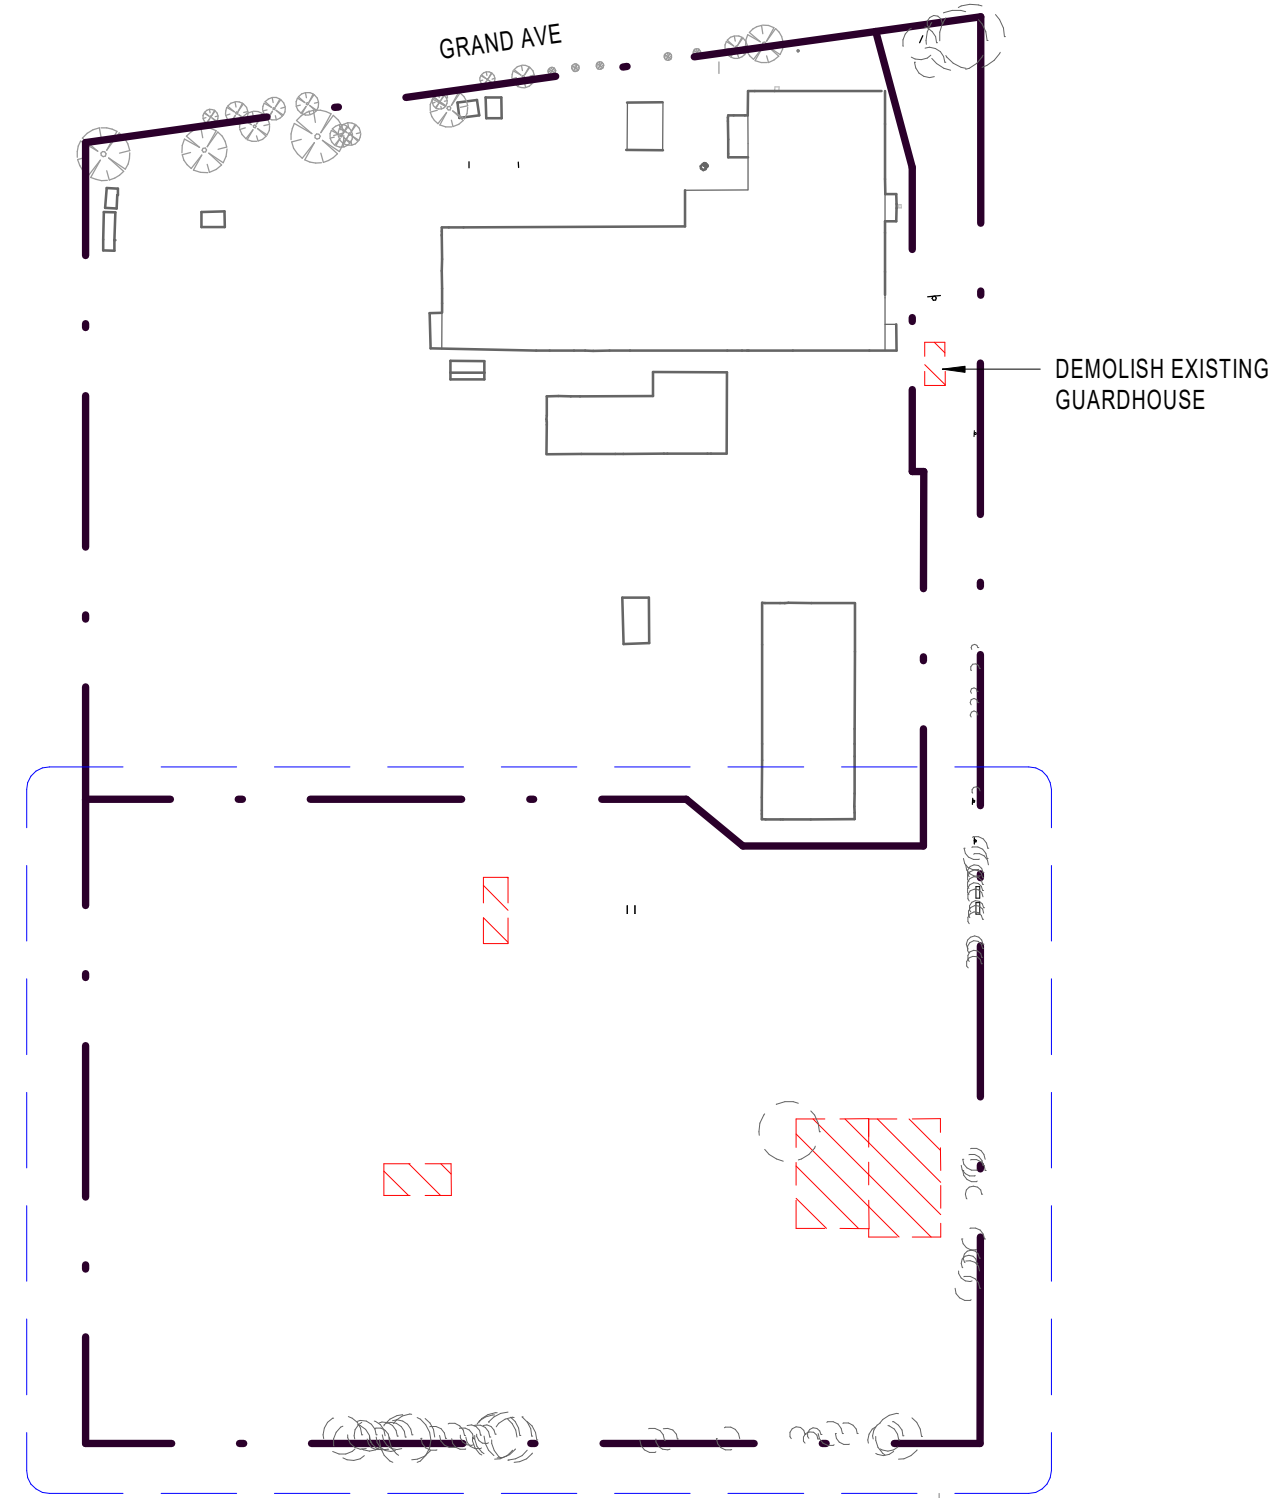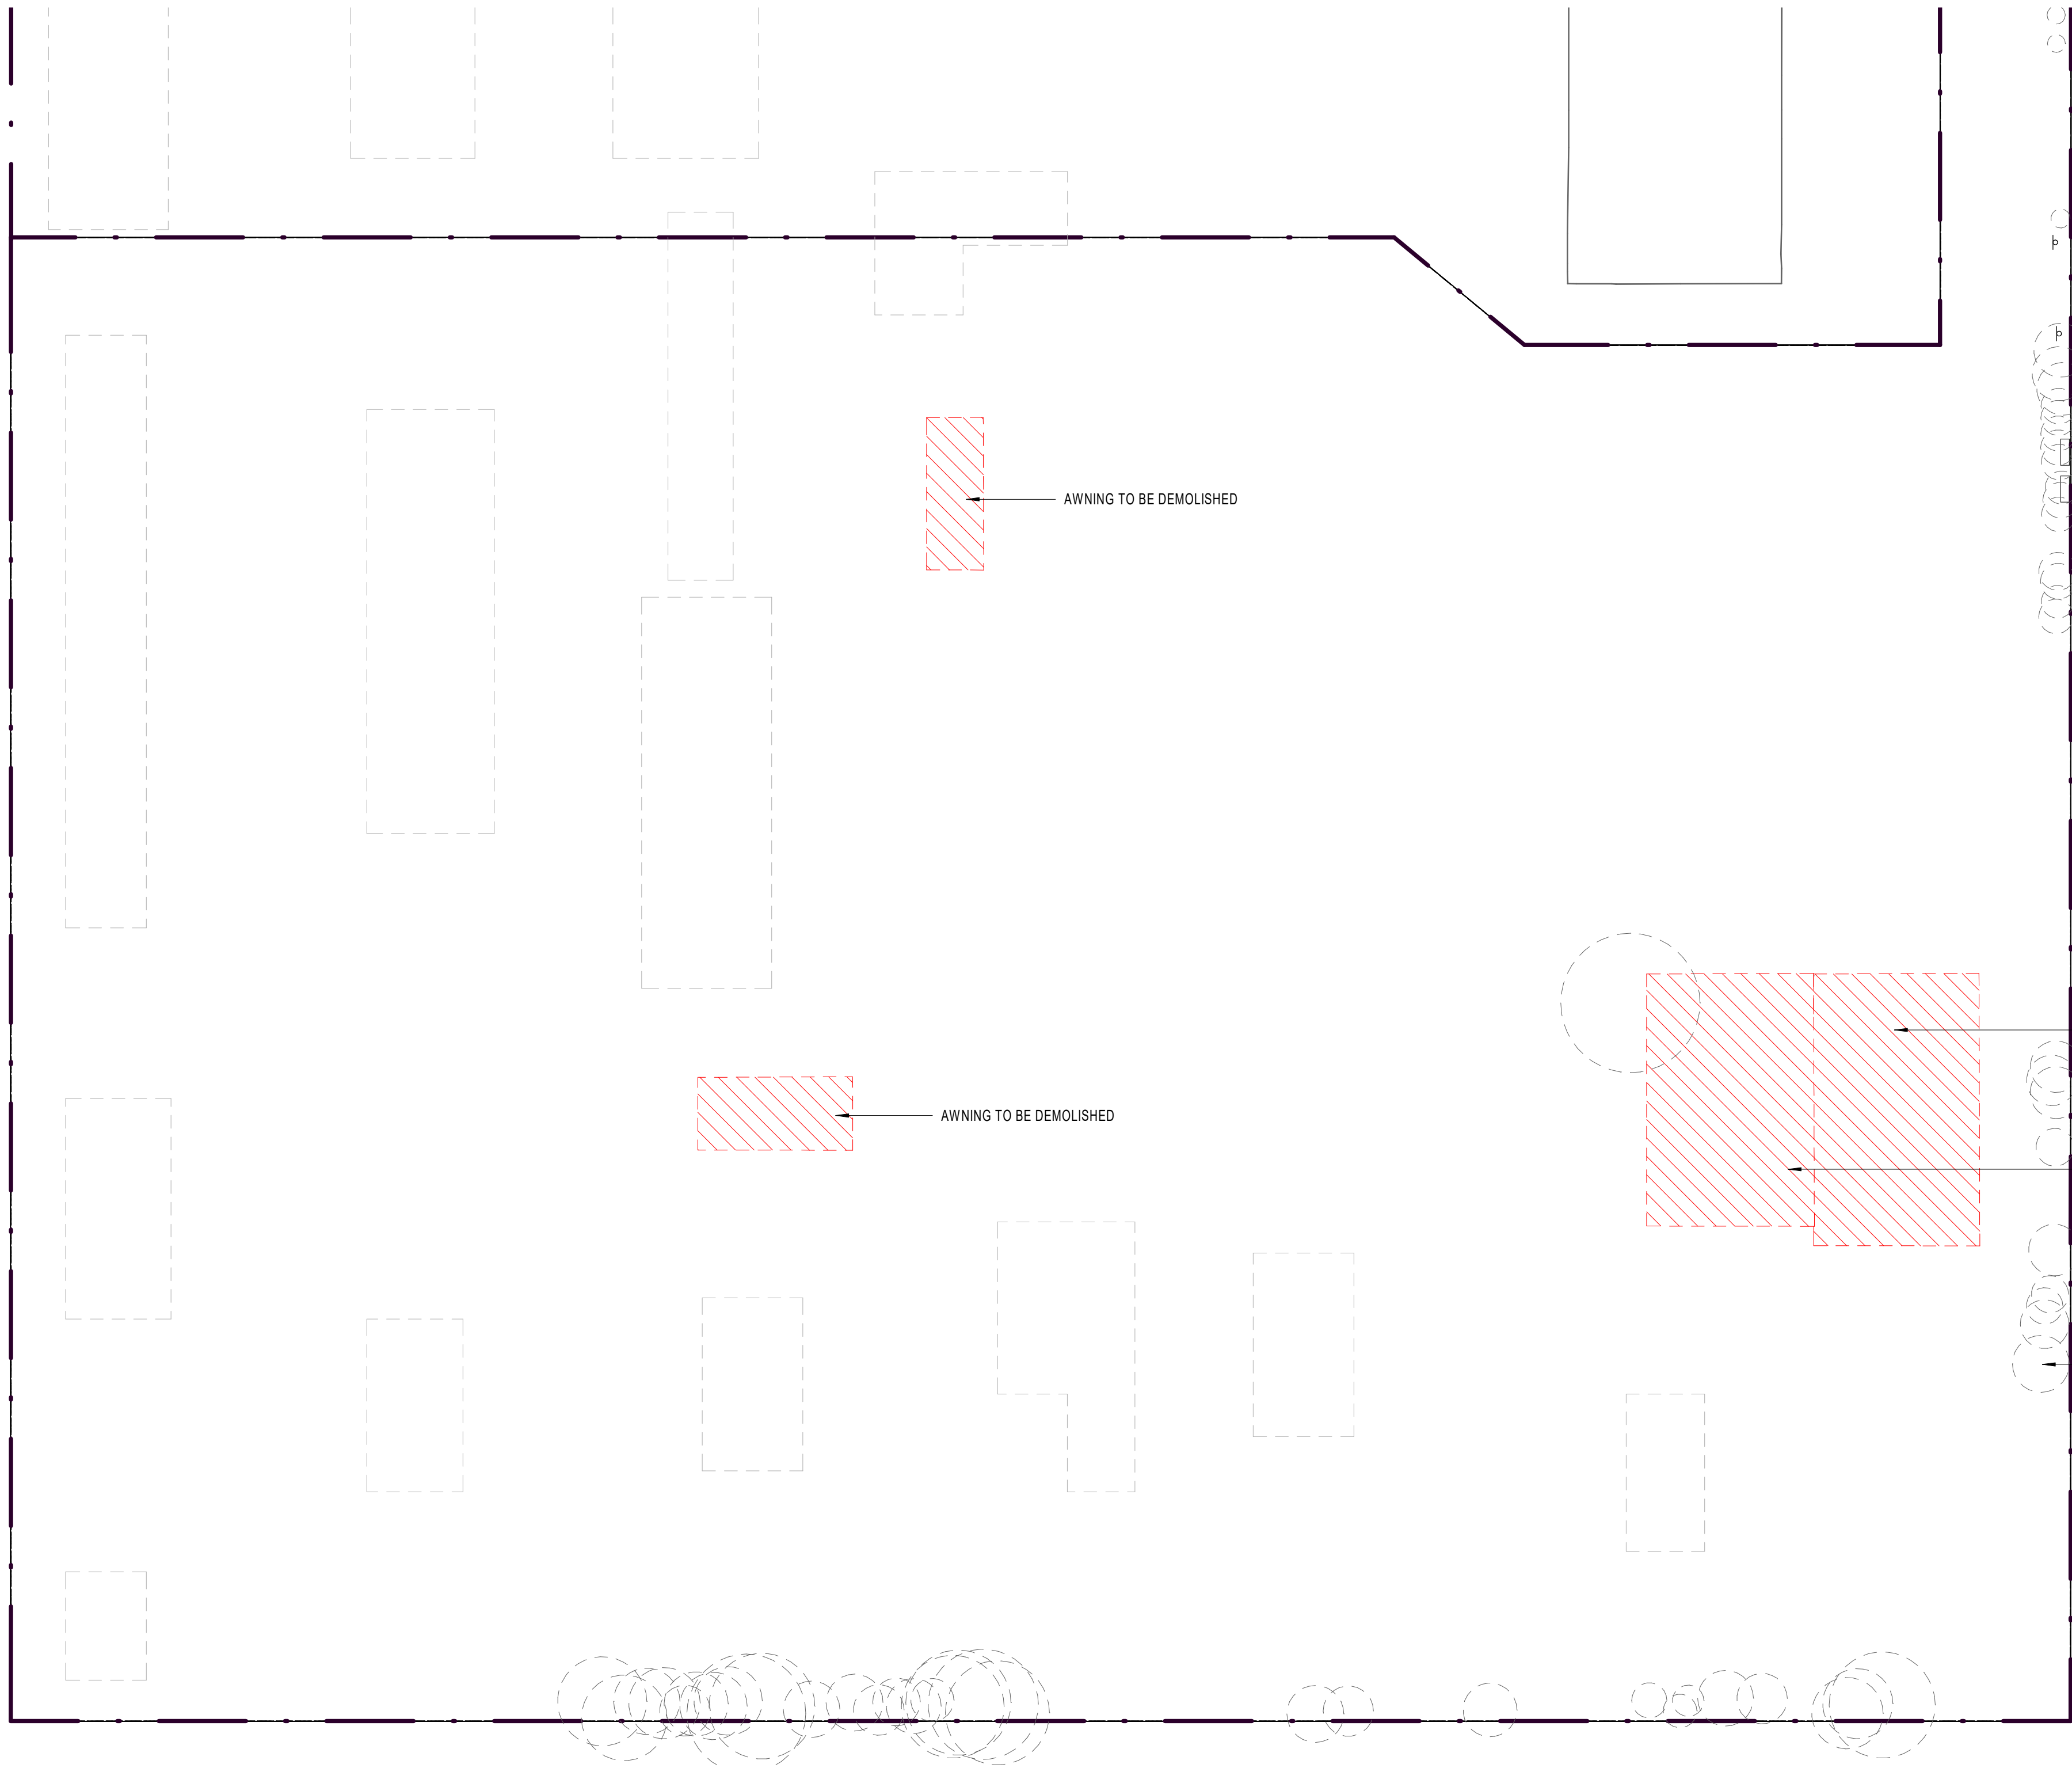


1 DEMOLITION PLAN
DA-050 1:500

2 DEMOLITION PLAN
1:2000

- LEGEND:
- TO BE DEMOLISHED
 - TREES TO BE REMOVED
 - STORAGE CONTAINERS/ PALLETS TO BE REMOVED

NOTE:
REFER TO CIVIL ENGINEERS DRAWINGS FOR MORE INFORMATION

 

Issue	Date	Description
1	27.11.2019	FOR INFORMATION
2	03.12.2019	FOR INFORMATION
3	17.12.2019	ISSUE FOR DA
4	03.03.2020	ISSUE FOR COORDINATION
5	25.03.2020	FOR INFORMATION
6	30.03.2020	REVISED DA ISSUE

Notes

- Use written dimensions only
- Do not scale from drawing
- Contractors shall confirm all dimensions on-site prior to commencing any work or producing any shop drawings
- All materials to be used in accordance with the manufacturer's specifications and instructions and shall comply with the relevant Australian Standards
- Copyright of this drawing and design remain the property of Greenbox Architecture Pty Ltd
- Nominated Architect - Gerard Page; NSW reg No.7247, NZ reg No.3715, Vic reg No.17664, SA reg No.3061, QLD reg No.4538, WA reg No.2489

Project
EQUINIX SY9
10 GRAND AVENUE, ROSEHILL

Client
EQUINIX

GREENBOX

+61 2 8069 8930

LEVEL 25
25 BLIGH ST
SYDNEY NSW 2000 AUSTRALIA

GREENBOX ARCHITECTURE PTY LTD
ABN: 79 139 779 096


ISO 9001 CERTIFIED QUALITY SYSTEM

Drawn By SFI	Date 30.03.2020
Checked By BY	Project Status DEVELOPMENT APPLICATION
Approved By AO	Drawing Title DEMOLITION PLAN
Scale As indicated @ A1	Drawing Number DA-050

Date 30.03.2020	Job Number 190064
Project Status DEVELOPMENT APPLICATION	Drawing Title DEMOLITION PLAN
Drawing Number DA-050	Issue 6



1 BUILDING A GROUND FLOOR PLAN
1 : 200

 

Issue	Date	Description
1	07.11.2019	FOR INFORMATION
2	13.11.2019	FOR INFORMATION
3	27.11.2019	FOR INFORMATION
4	29.11.2019	FOR INFORMATION
5	03.12.2019	FOR INFORMATION
6	17.12.2019	FOR INFORMATION
7	12.02.2020	FOR INFORMATION
8	03.03.2020	FOR INFORMATION
9	24.03.2020	FOR INFORMATION
10	25.03.2020	FOR INFORMATION
11	30.03.2020	REVISED DA ISSUE

Notes

- Use written dimensions only
- Do not scale from drawing
- Contractors shall confirm all dimensions on-site prior to commencing any work or producing any shop drawings
- All materials to be used in accordance with the manufacturer's specifications and instructions and shall comply with the relevant Australian Standards
- Copyright of this drawing and design remain the property of Greenbox Architecture Pty Ltd
- Nominated Architect - Gerard Page; NSW reg No.7247, NZ reg No.3715, Vic reg No.17664, SA reg No.3061, QLD reg No.4538, WA reg No.2489

Project
EQUINIX SY9
10 GRAND AVENUE, ROSEHILL

Client
EQUINIX

GREENBOX

+61 2 8069 8930

LEVEL 25
25 BLIGH ST
SYDNEY NSW 2000 AUSTRALIA

GREENBOX ARCHITECTURE PTY LTD
ABN: 79 139 779 098

ISO 9001 CERTIFIED QUALITY SYSTEM

Drawn By
SFI

Checked By
BY

Approved By
AO

Scale
1 : 200 @ A1

Date
30.03.2020


Job Number
190064

Project Status
DEVELOPMENT APPLICATION


Drawing Title
GA - BUILDING A - GROUND FLOOR PLAN

Drawing Number
DA-100

Issue
11

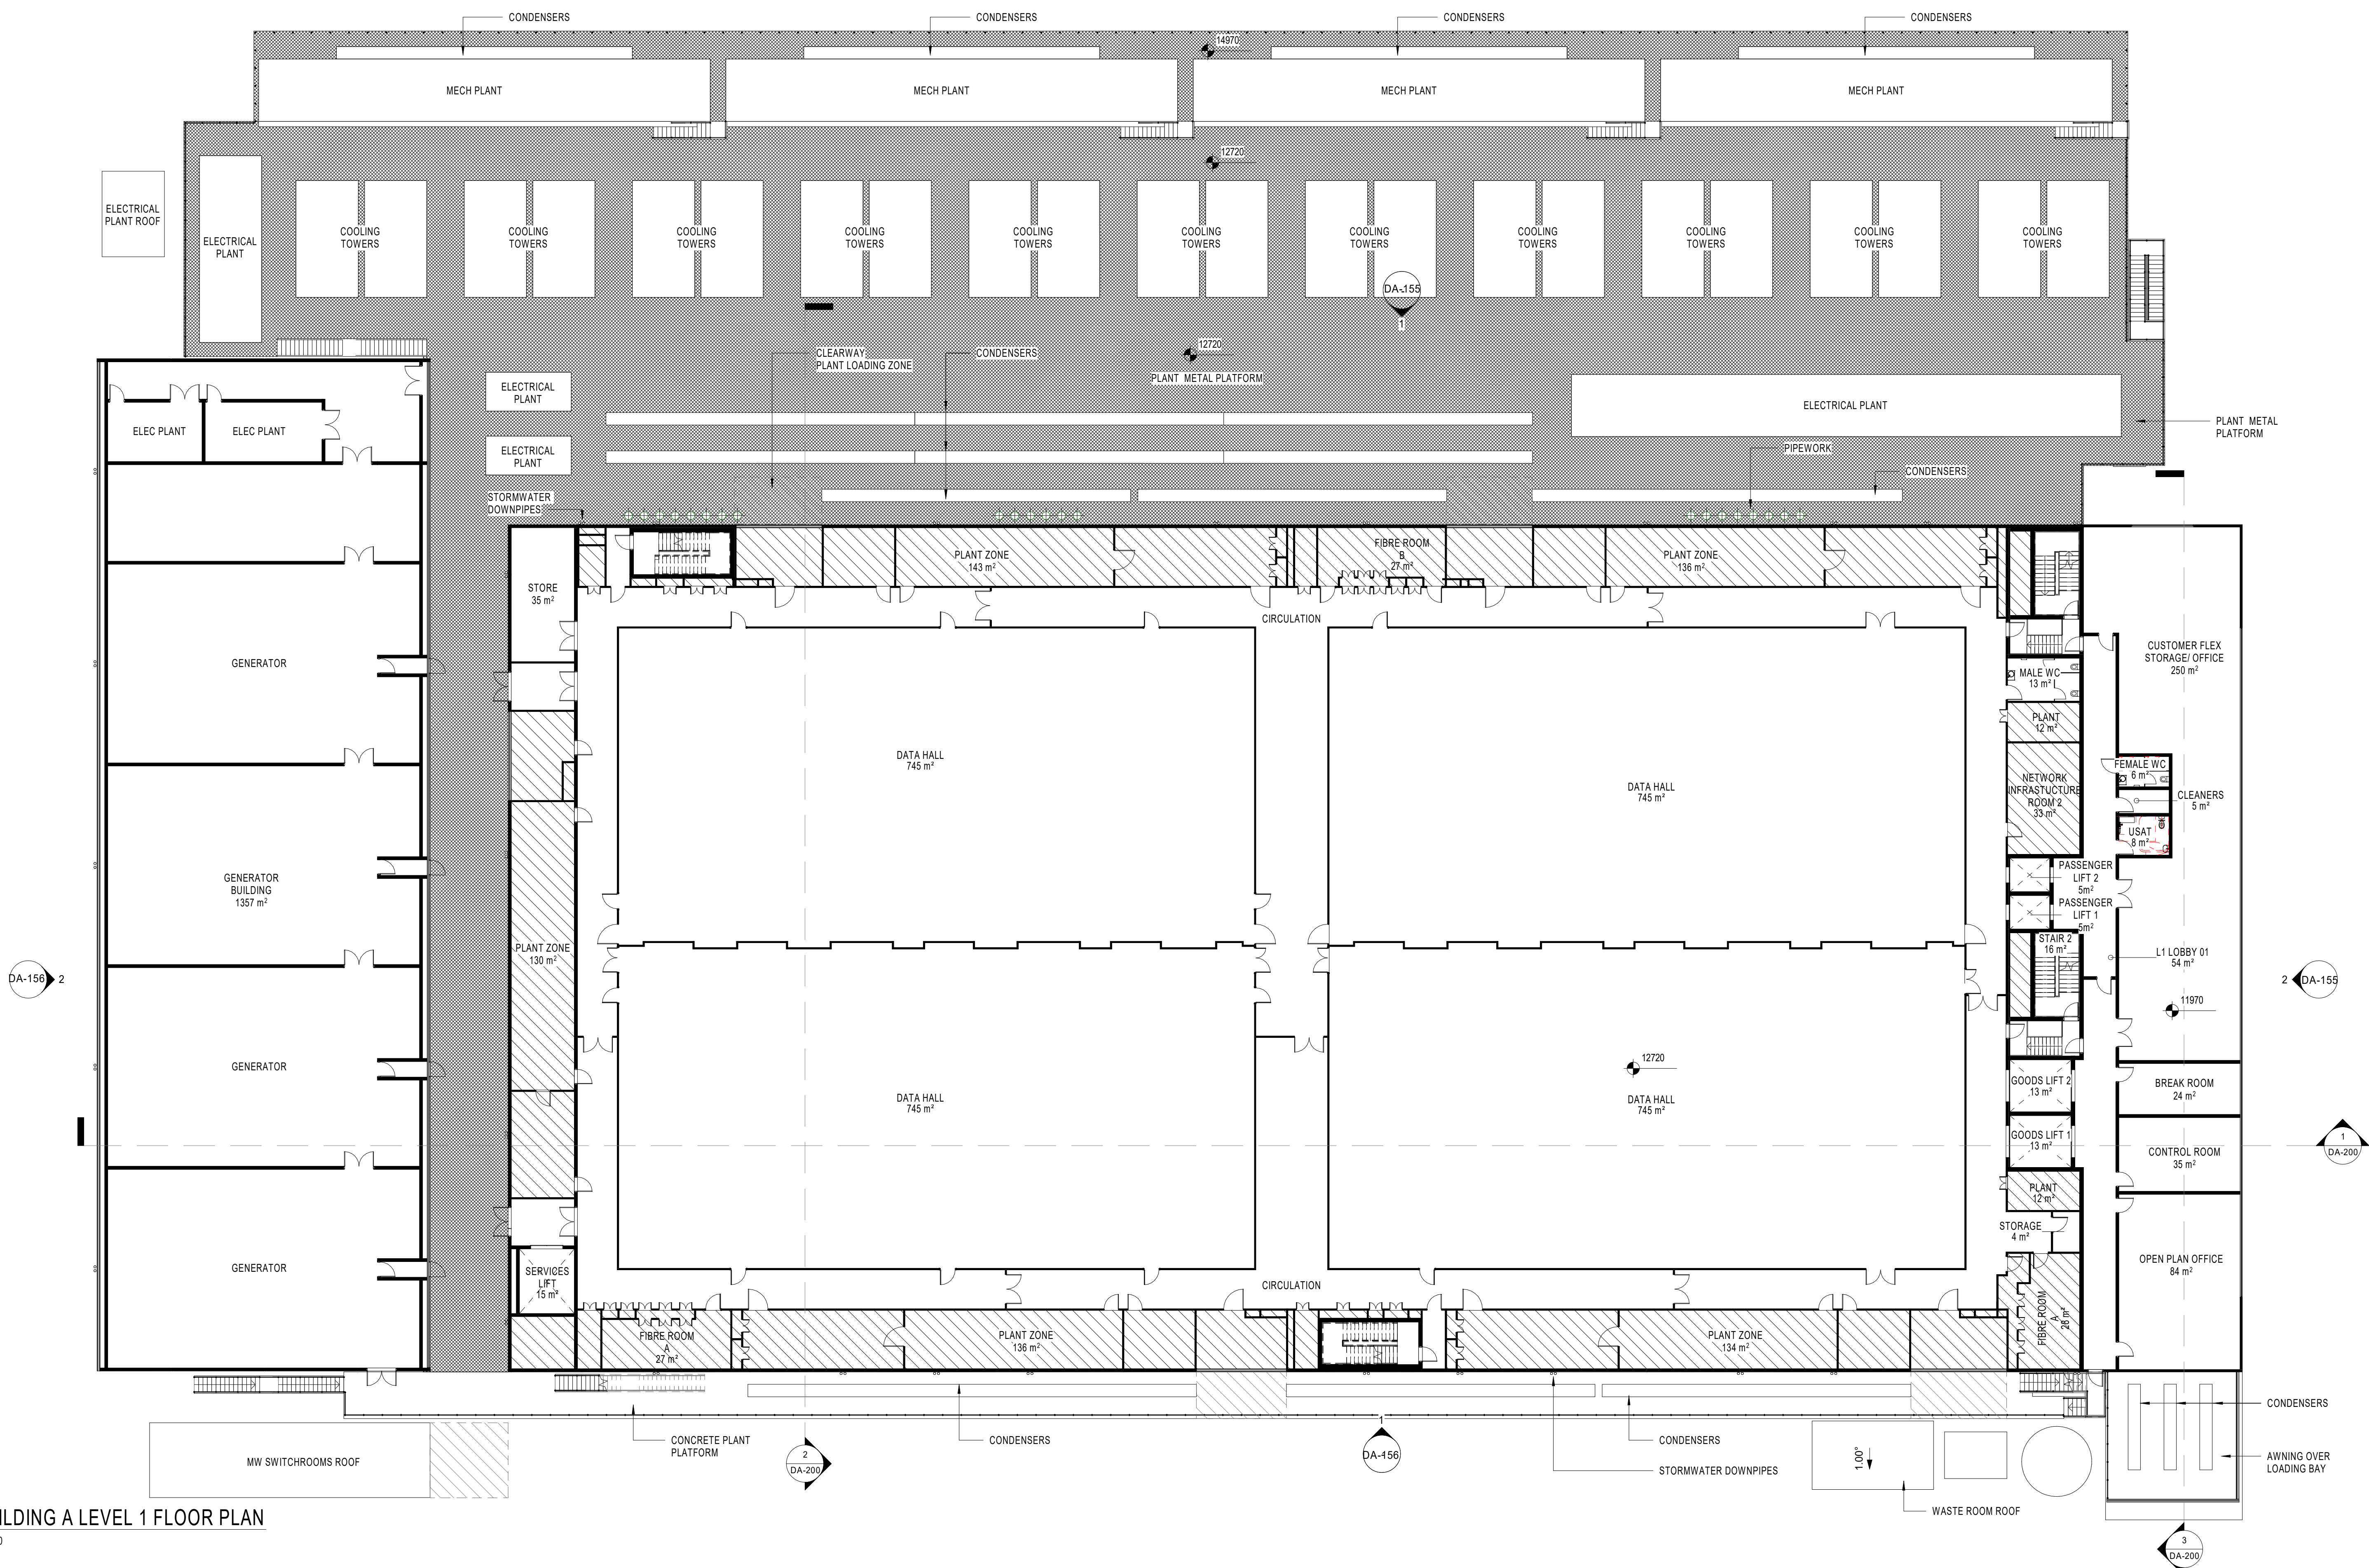

1 BUILDING A LEVEL 1 FLOOR PLAN
1 : 200

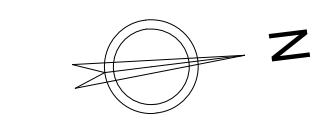

Issue	Date	Description
1	07.11.2019	FOR INFORMATION
2	13.11.2019	FOR INFORMATION
3	27.11.2019	FOR INFORMATION
4	29.11.2019	FOR INFORMATION
5	03.12.2019	FOR INFORMATION
6	17.12.2019	ISSUE FOR DA
7	12.02.2020	ISSUE FOR DA
8	03.03.2020	ISSUE FOR COORDINATION
9	25.03.2020	FOR INFORMATION
10	30.03.2020	REVISED DA ISSUE

Notes

- Use written dimensions only
- Do not scale from drawing
- Contractors shall confirm all dimensions on-site prior to commencing any work or producing any shop drawings
- All materials to be used in accordance with the manufacturer's specifications and instructions and shall comply with the relevant Australian Standards
- Copyright of this drawing and design remain the property of Greenbox Architecture Pty Ltd
- Nominated Architect - Gerard Page; NSW reg No.7247, NZ reg No.3715, Vic reg No.17664, SA reg No.3061, QLD reg No.4536, WA reg No.2489

Project:
EQUINIX SY9
10 GRAND AVENUE, ROSEHILL

Client:
EQUINIX

GREENBOX

+61 2 8069 8930

LEVEL 25
25 BLIGH ST
SYDNEY NSW 2000 AUSTRALIA

GREENBOX ARCHITECTURE PTY LTD
ABN: 79 139 779 098

ISO 9001 CERTIFIED QUALITY SYSTEM

Drawn By
SFI

Checked By
BY

Approved By
AO

Scale
1 : 200 @ A1

Date
30.03.2020 Job Number
190064

Project Status
DEVELOPMENT APPLICATION

Drawing Title
GA - BUILDING A - LEVEL 1 PLAN

Drawing Number
DA-110 Issue
10




Notes

- Use written dimensions only
- Do not scale from drawing
- Contractors shall confirm all dimensions on-site prior to commencing any work or producing any shop drawings
- All materials to be used in accordance with the manufacturer's specifications and instructions and shall comply with the relevant Australian Standards
- Copyright of this drawing and design remain the property of Greenbox Architecture Pty Ltd
- Nominated Architect - Gerard Page; NSW reg No.7247, NZ reg No.3715, Vic reg No.17664, SA reg No.3061, QLD reg No.4538, WA reg No.2489


Drawing Number	Issue
DA-120	10

Issue	Date	Description	Notes	Project EQUINIX SY9 10 GRAND AVENUE, ROSEHILL	 +61 2 8069 8930 LEVEL 25 25 BLIGH ST SYDNEY NSW 2000 AUSTRALIA GREENBOX ARCHITECTURE PTY LTD ABN: 79 139 779 098 ISO 9001 CERTIFIED QUALITY SYSTEM	Drawn By SFI	Date 30.03.2020	Job Number 190064
1	07.11.2019	FOR INFORMATION	- Use written dimensions only - Do not scale from drawing - Contractors shall confirm all dimensions on-site prior to commencing any work or producing any shop drawings - All materials to be used in accordance with the manufacturer's specifications and instructions and shall comply with the relevant Australian Standards - Copyright of this drawing and design remain the property of Greenbox Architecture Pty Ltd - Nominated Architect - Gerard Page; NSW reg No.7247, NZ reg No.3715, Vic reg No.17664, SA reg No.3061, QLD reg No.4538, WA reg No.2489	Client EQUINIX		Checked By BY	Project Status DEVELOPMENT APPLICATION	
2	13.11.2019	FOR INFORMATION		Approved By AO	Drawing Title GA - BUILDING A - ROOF PLAN			
3	27.11.2019	FOR INFORMATION		Scale 1 : 200 @ A1				
4	28.11.2019	FOR INFORMATION						
5	03.12.2019	FOR INFORMATION						
6	17.12.2019	ISSUE FOR DA						
7	12.02.2020	ISSUE FOR DA						
8	03.03.2020	ISSUE FOR COORDINATION						
9	25.03.2020	FOR INFORMATION						
10	30.03.2020	REVISED DA ISSUE						


1 SITE ELEVATION - NORTH
A0100 1:500

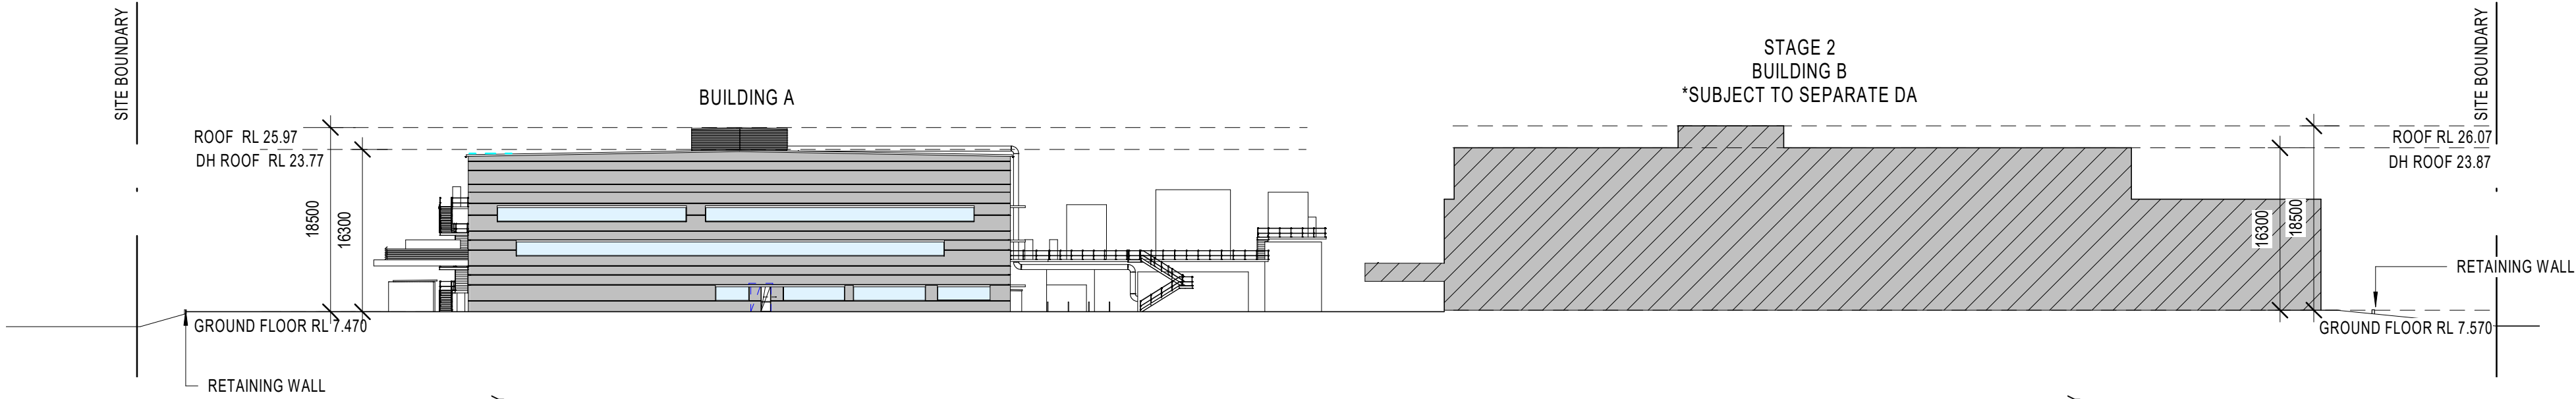


2 SITE ELEVATION - EAST - BUILDING A
A0100 1:500

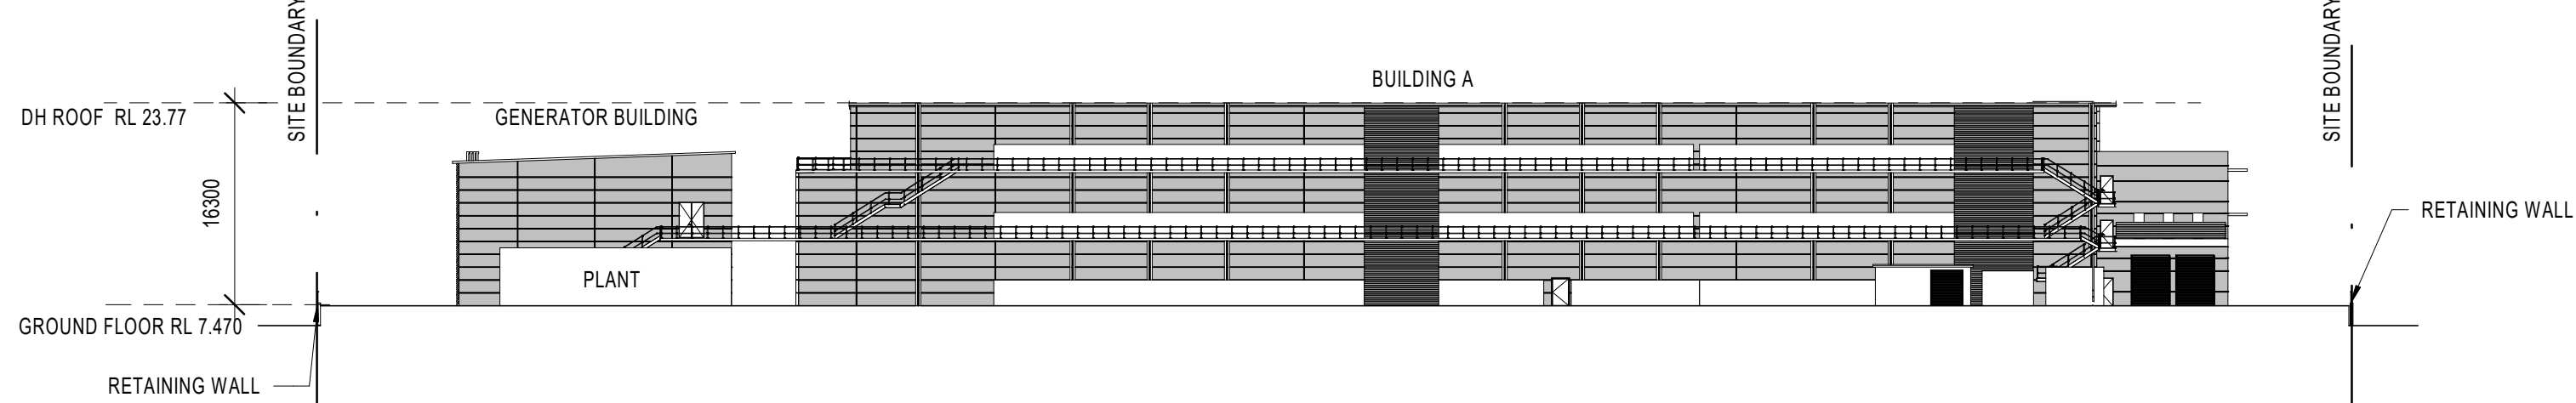


5 SITE ELEVATION - EAST - BUILDING B
A0100 1:500

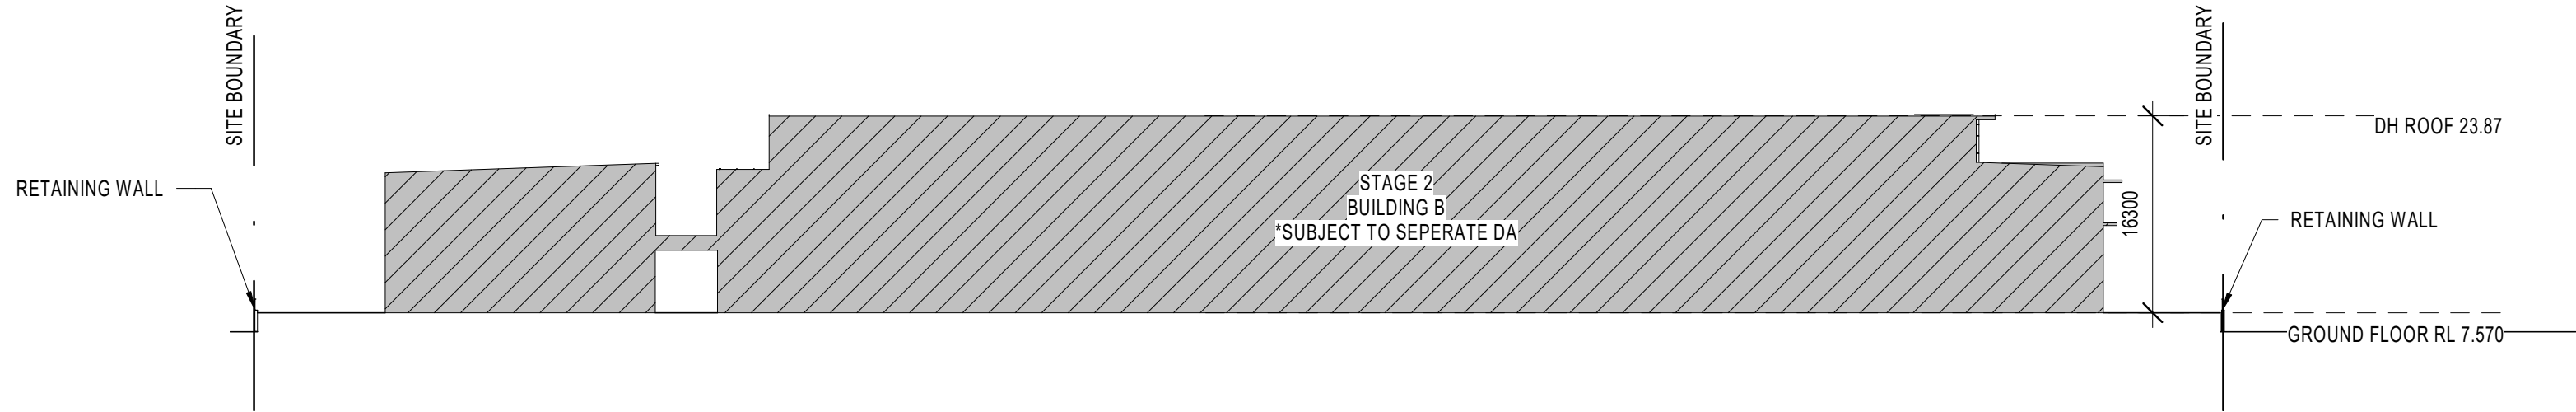


3 SITE ELEVATION - SOUTH
A0100 1:500

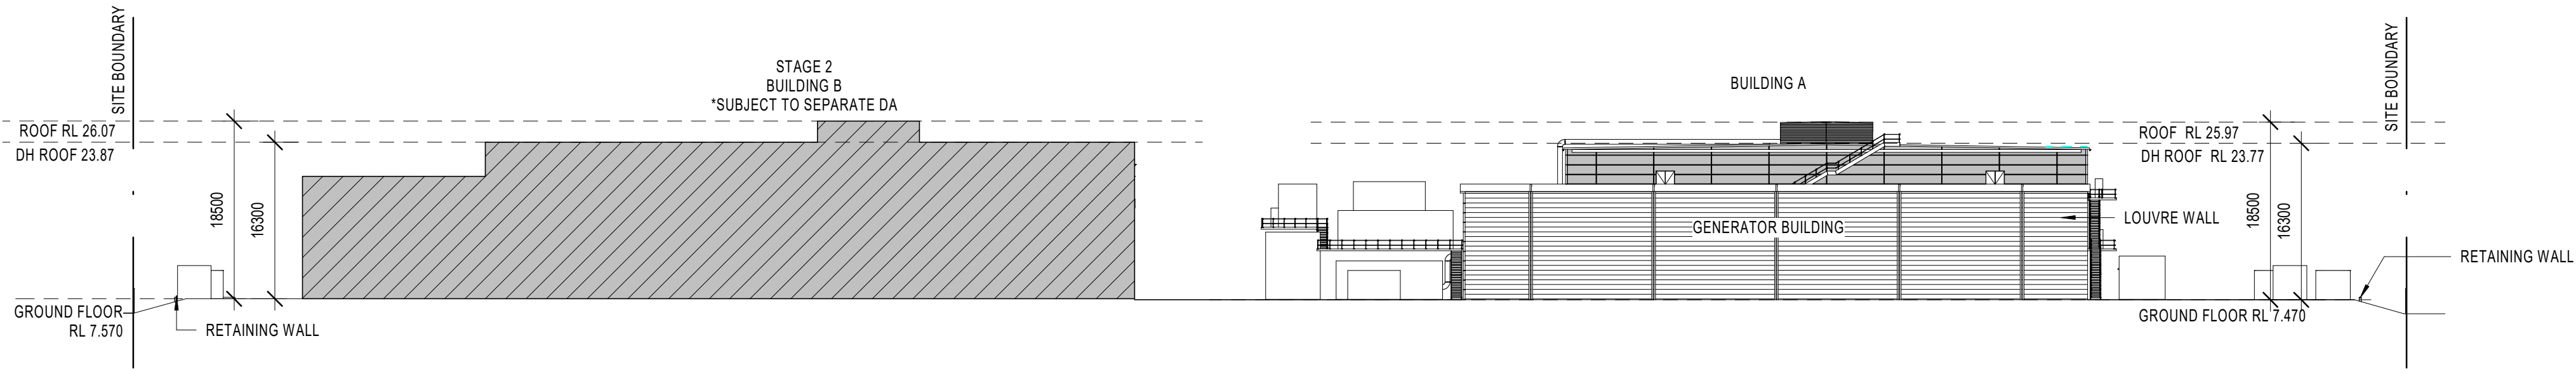

4 SITE ELEVATION - WEST - BUILDING A
A0100 1:500

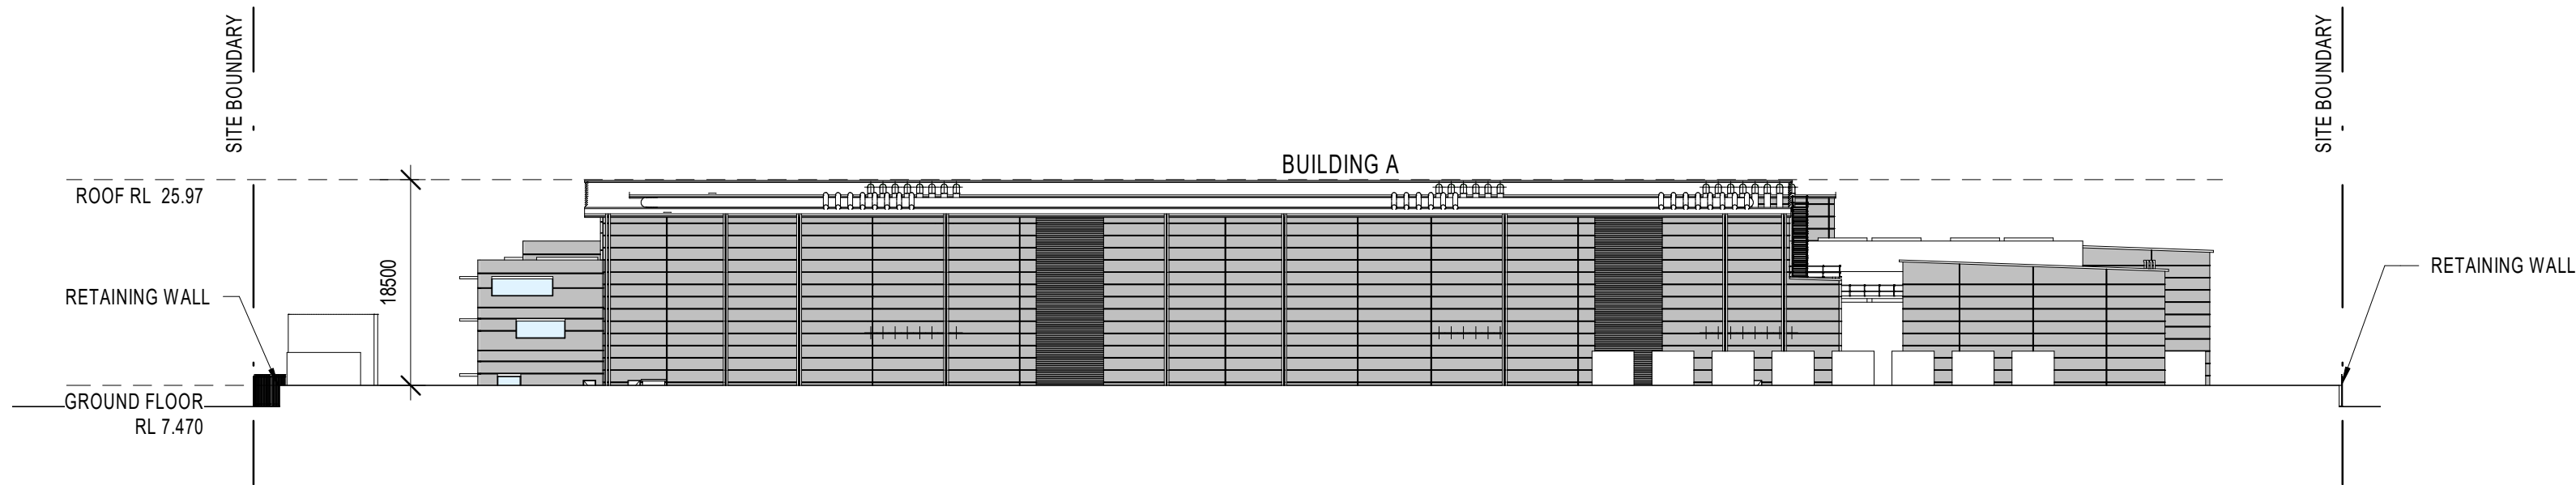

6 SITE ELEVATION - WEST - BUILDING B
A0100 1:500

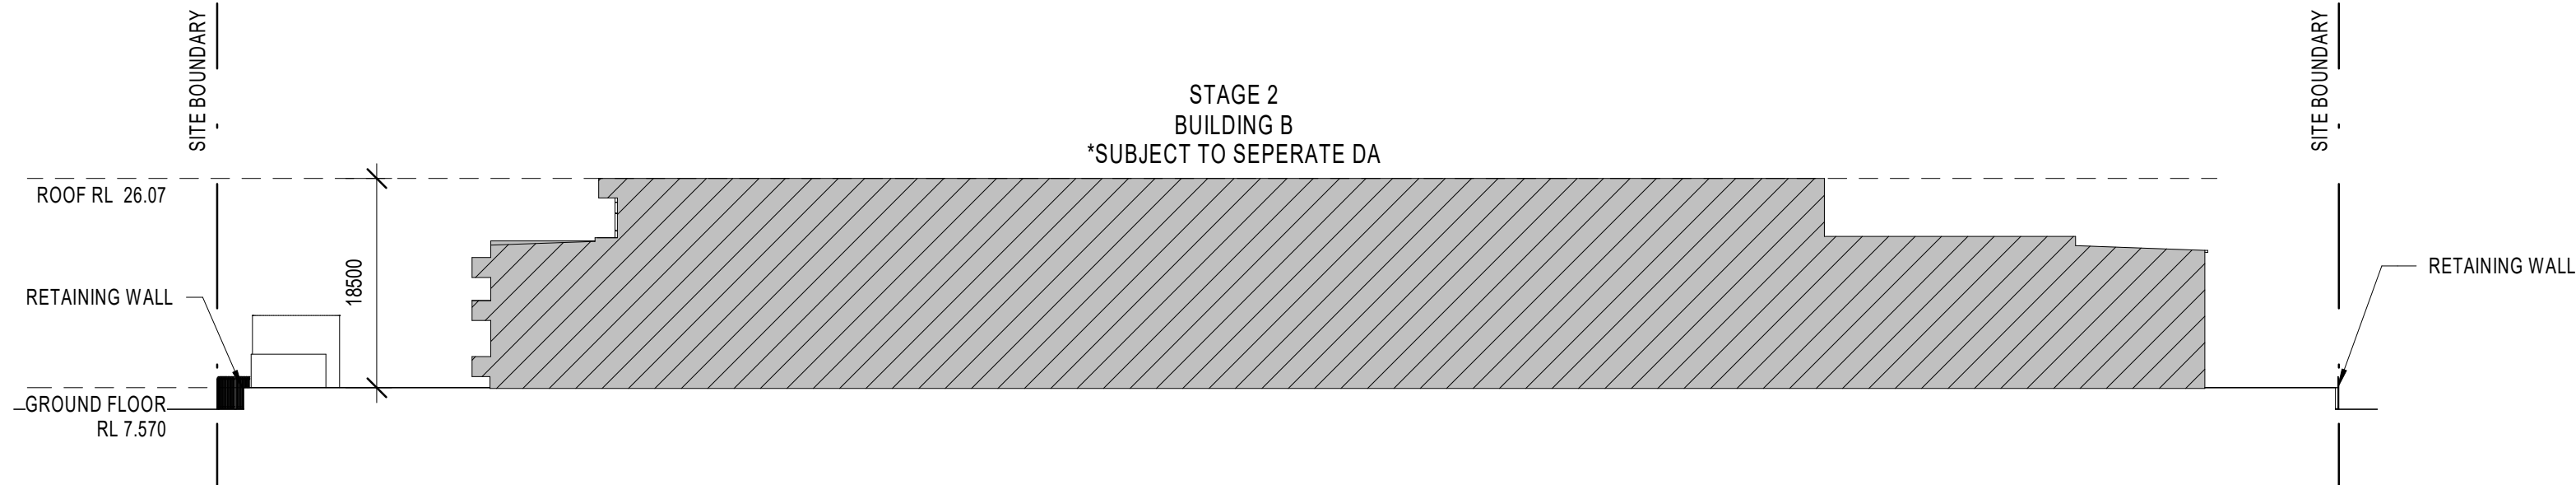

Issue	Date	Description
1	27.11.2019	FOR INFORMATION
2	03.12.2019	FOR INFORMATION
3	17.12.2019	ISSUE FOR DA
4	18.12.2019	ISSUE FOR DA
5	12.02.2020	ISSUE FOR DA
6	03.03.2020	ISSUE FOR COORDINATION
7	25.03.2020	FOR INFORMATION
8	30.03.2020	REVISED DA ISSUE

Notes

- Use written dimensions only
- Do not scale from drawing
- Contractors shall confirm all dimensions on-site prior to commencing any work or producing any shop drawings
- All materials to be used in accordance with the manufacturer's specifications and instructions and shall comply with the relevant Australian Standards
- Copyright of this drawing and design remain the property of Greenbox Architecture Pty Ltd
- Nominated Architect - Gerard Page; NSW reg No.7247, NZ reg No.3715, Vic reg No.17664, SA reg No.3061, QLD reg No.4538, WA reg No.2489

Project:
EQUINIX SY9
10 GRAND AVENUE, ROSEHILL

Client:
EQUINIX

GREENBOX

+61 2 8069 8930


LEVEL 25
25 BLIGH ST
SYDNEY NSW 2000 AUSTRALIA

GREENBOX ARCHITECTURE PTY LTD
ABN: 79 139 779 096


ISO 9001 CERTIFIED QUALITY SYSTEM

Drawn By AG	Date 30.03.2020
Checked By BY	Project Status DEVELOPMENT APPLICATION
Approved By AO	Drawing Title SITE ELEVATIONS
Scale 1:500 @ A1	Drawing Number DA-150


Sc. 1:500 0 5 10 15 25m	Issue 8
-------------------------	------------

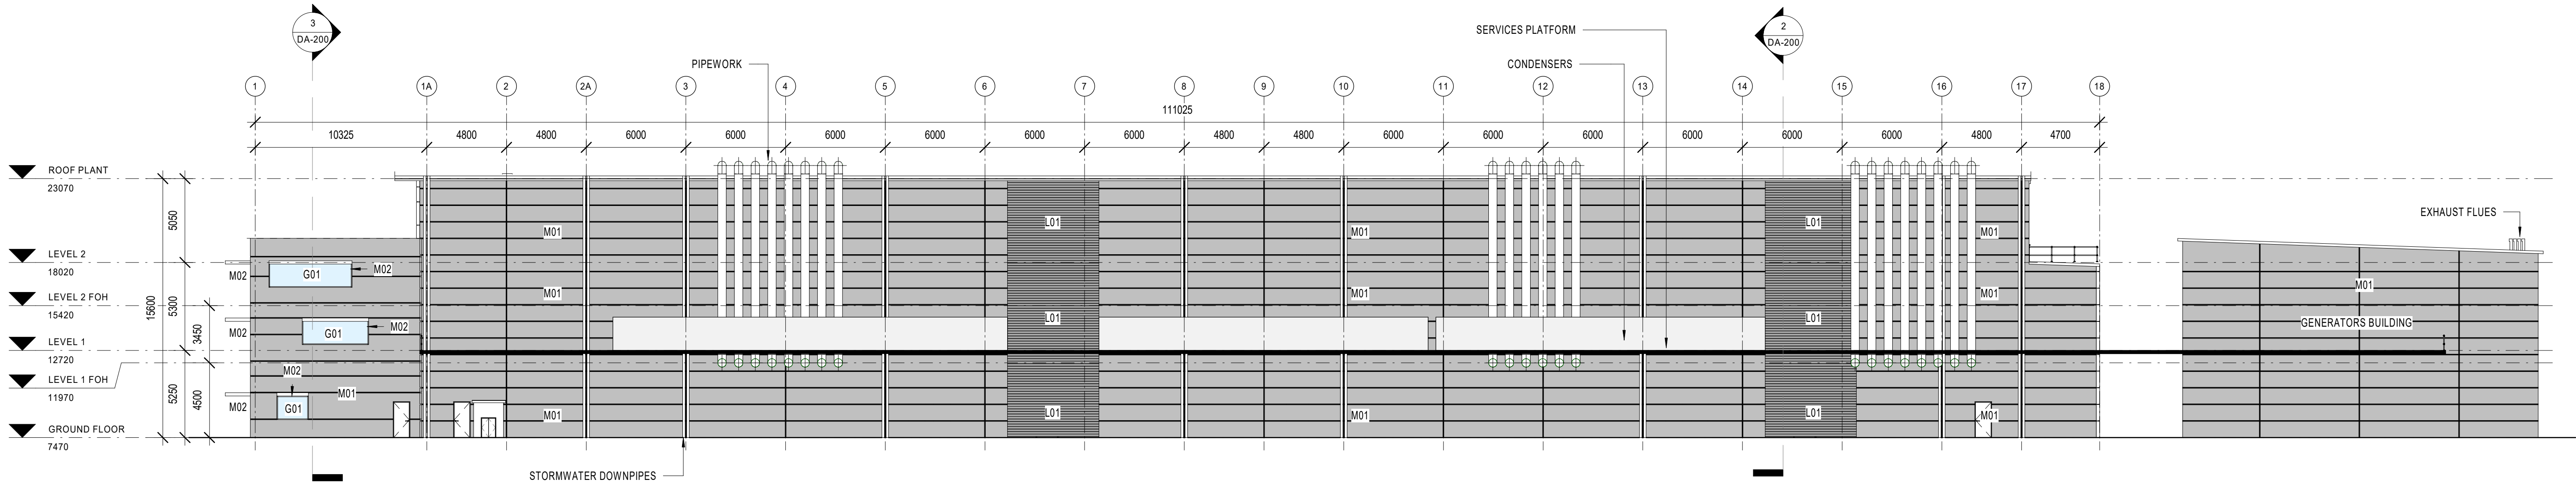

1 BUILDING A WEST ELEVATION
A4000 1:200

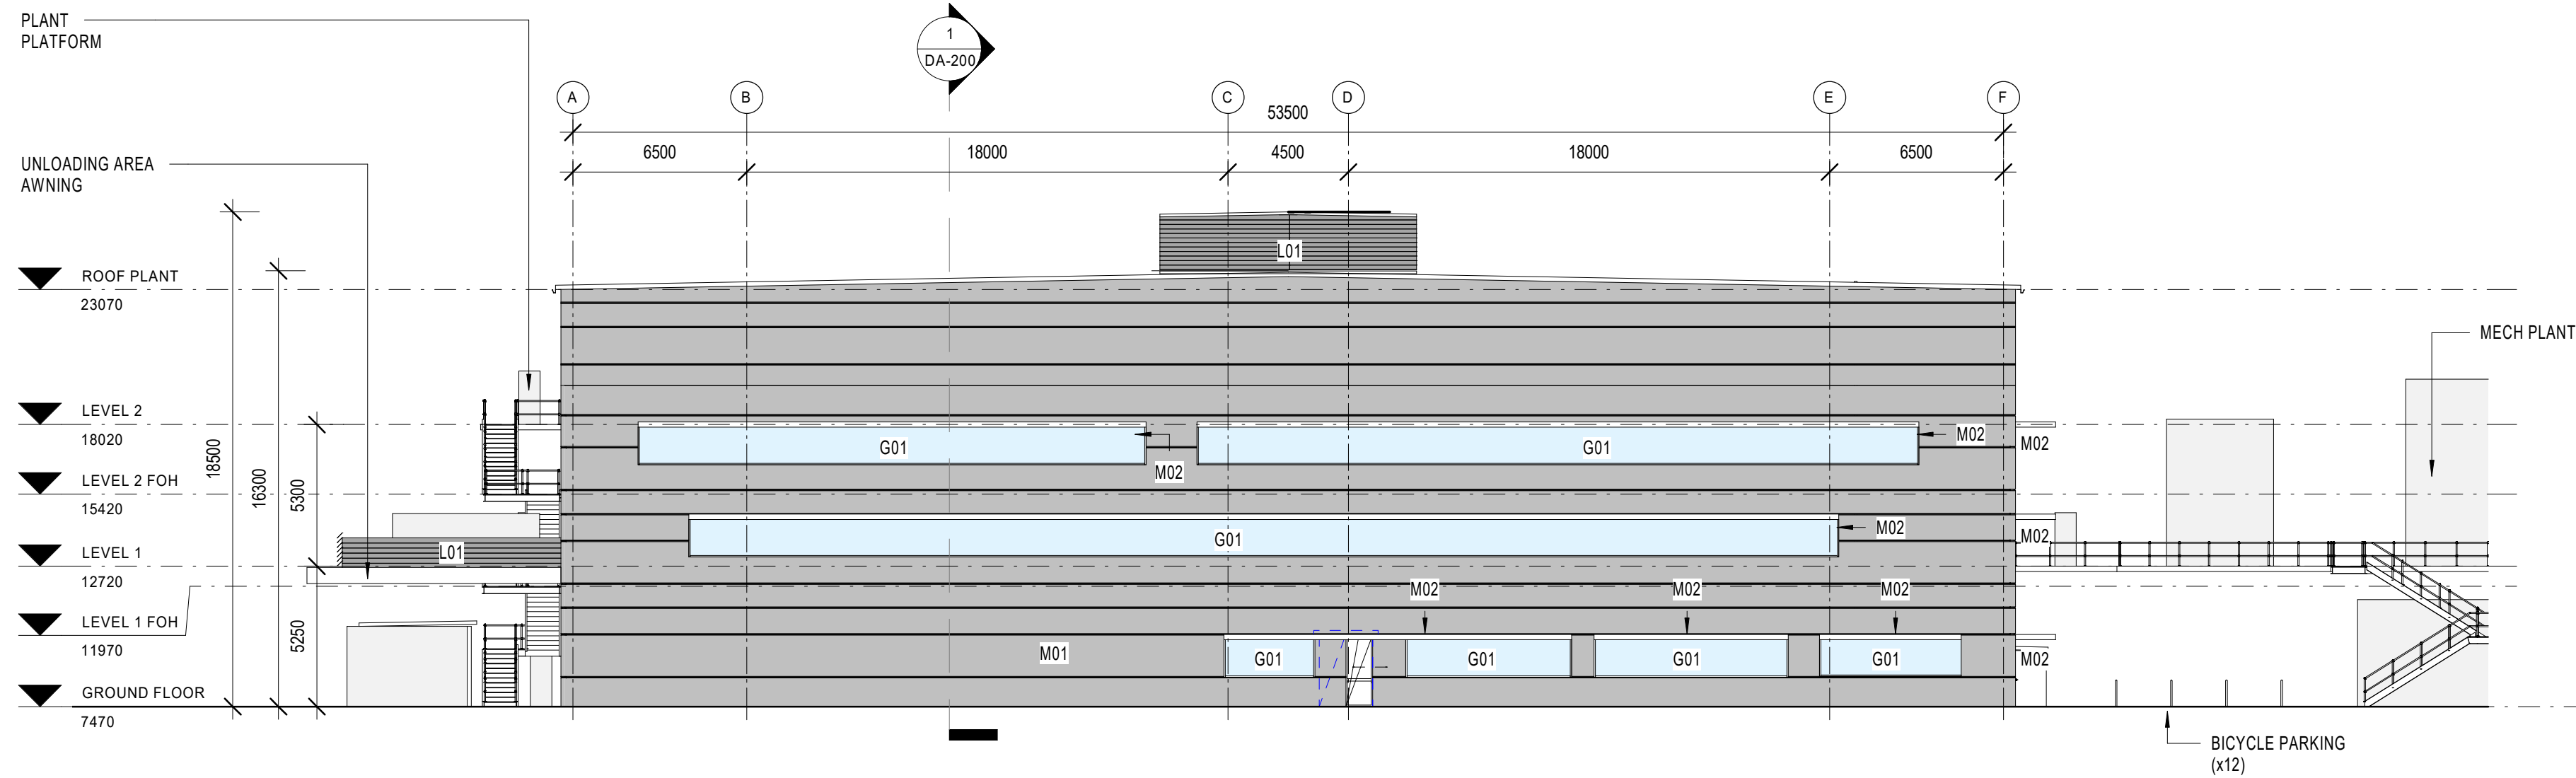



2 BUILDING A NORTH ELEVATION
A4000 1:200

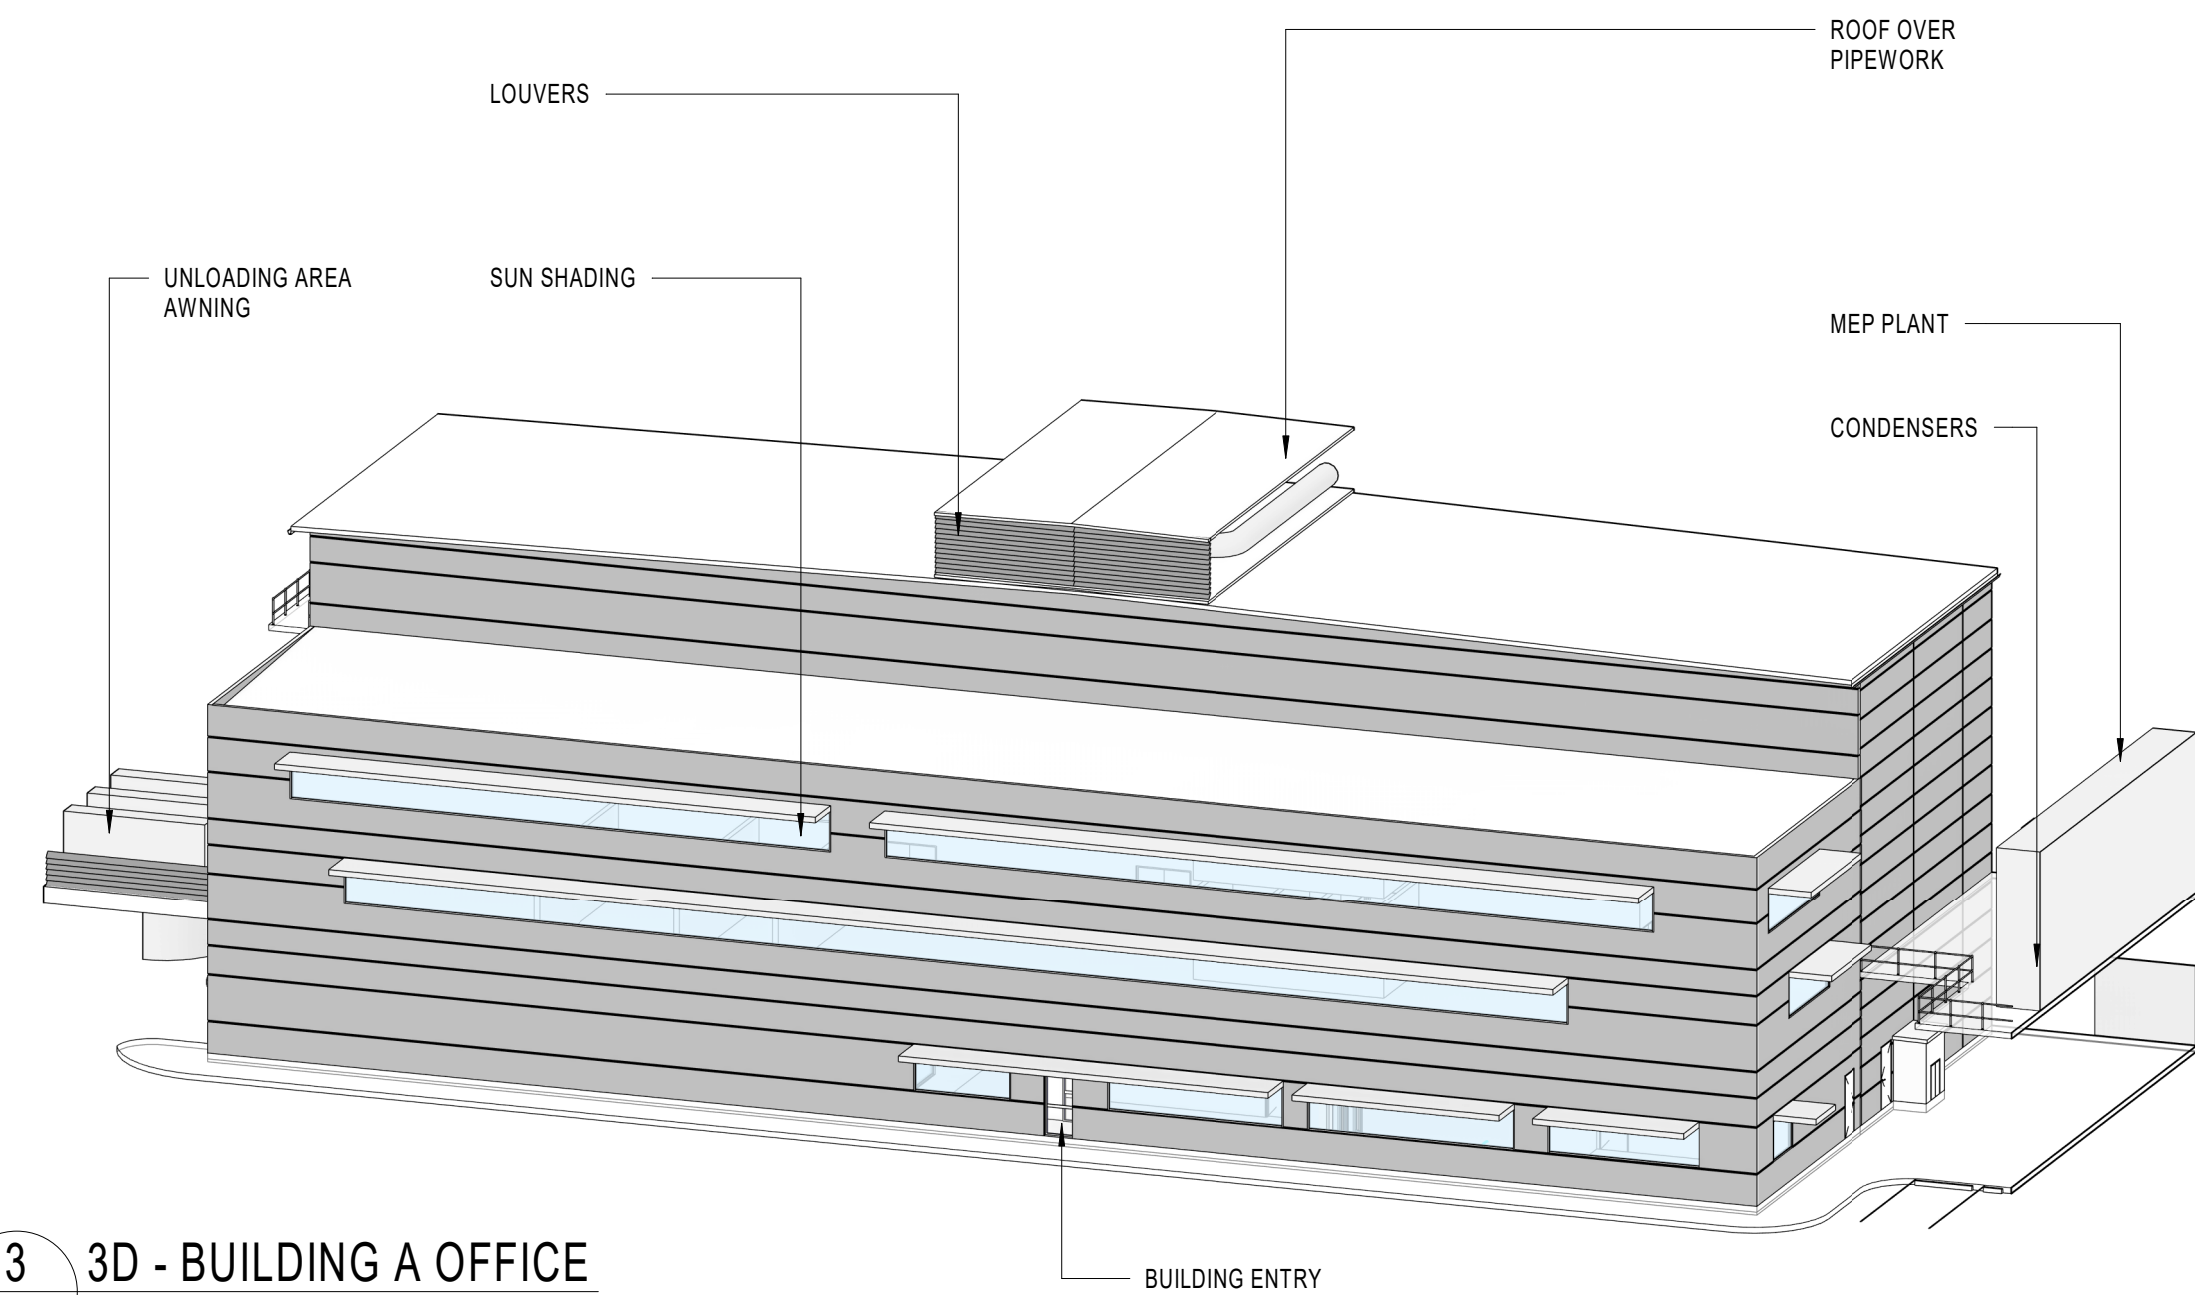


3 3D - BUILDING A OFFICE

MATERIAL SWATCHES

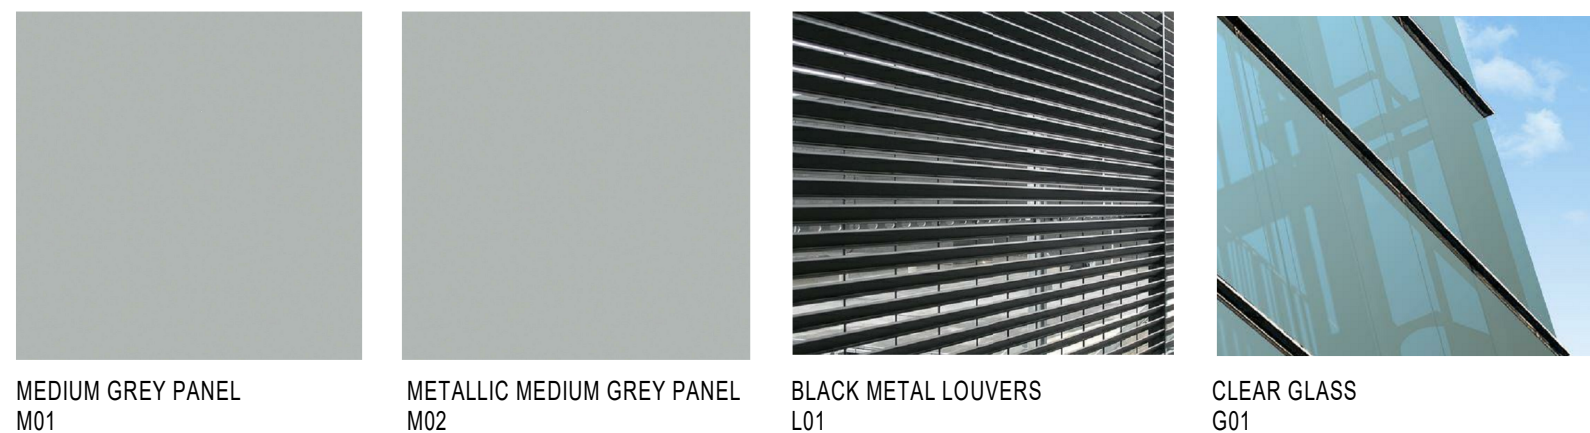

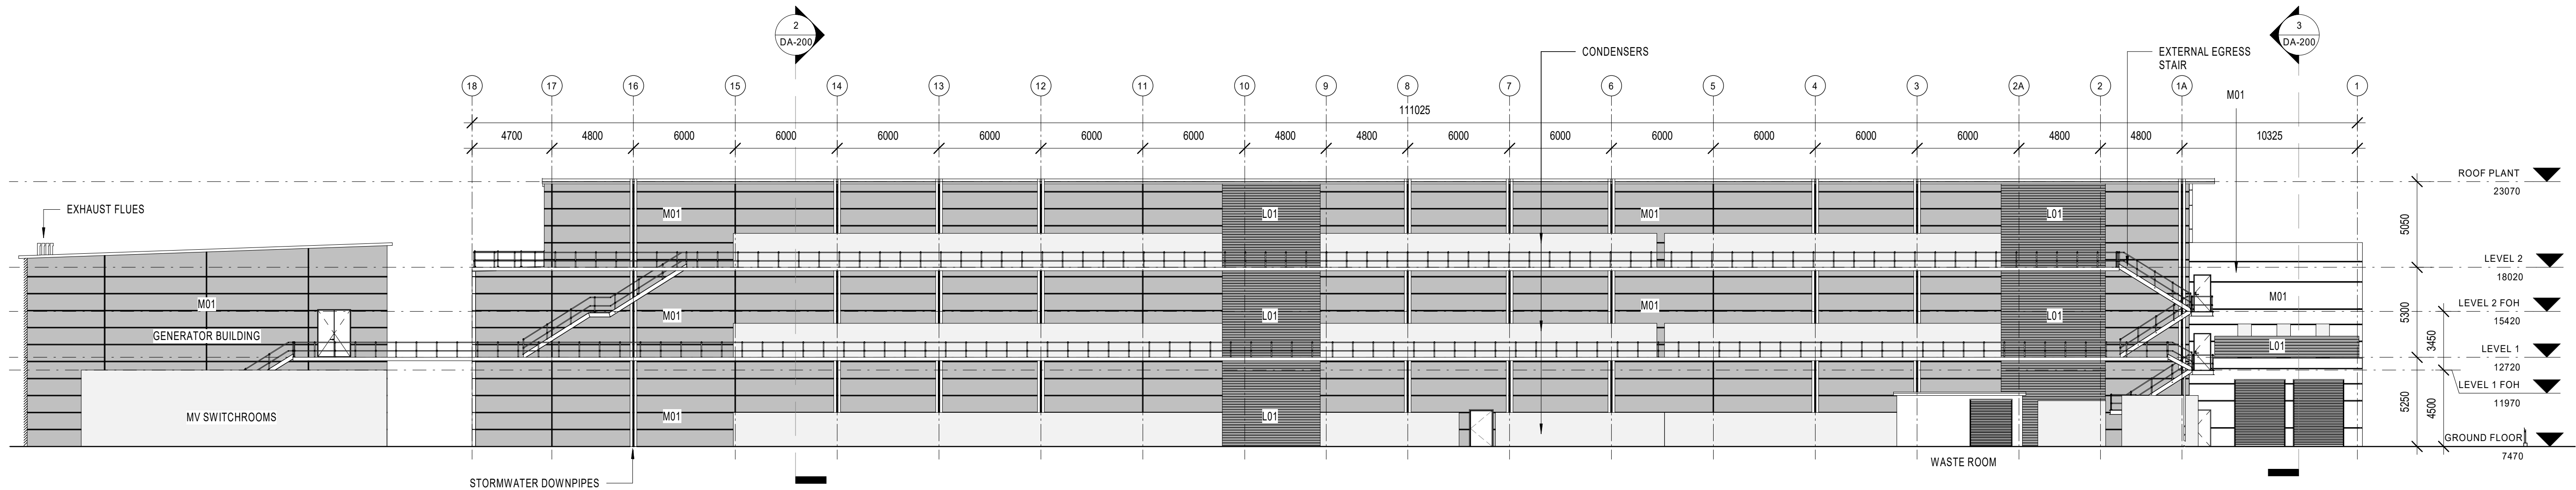


1 BUILDING A EAST ELEVATION
A4000 1:200

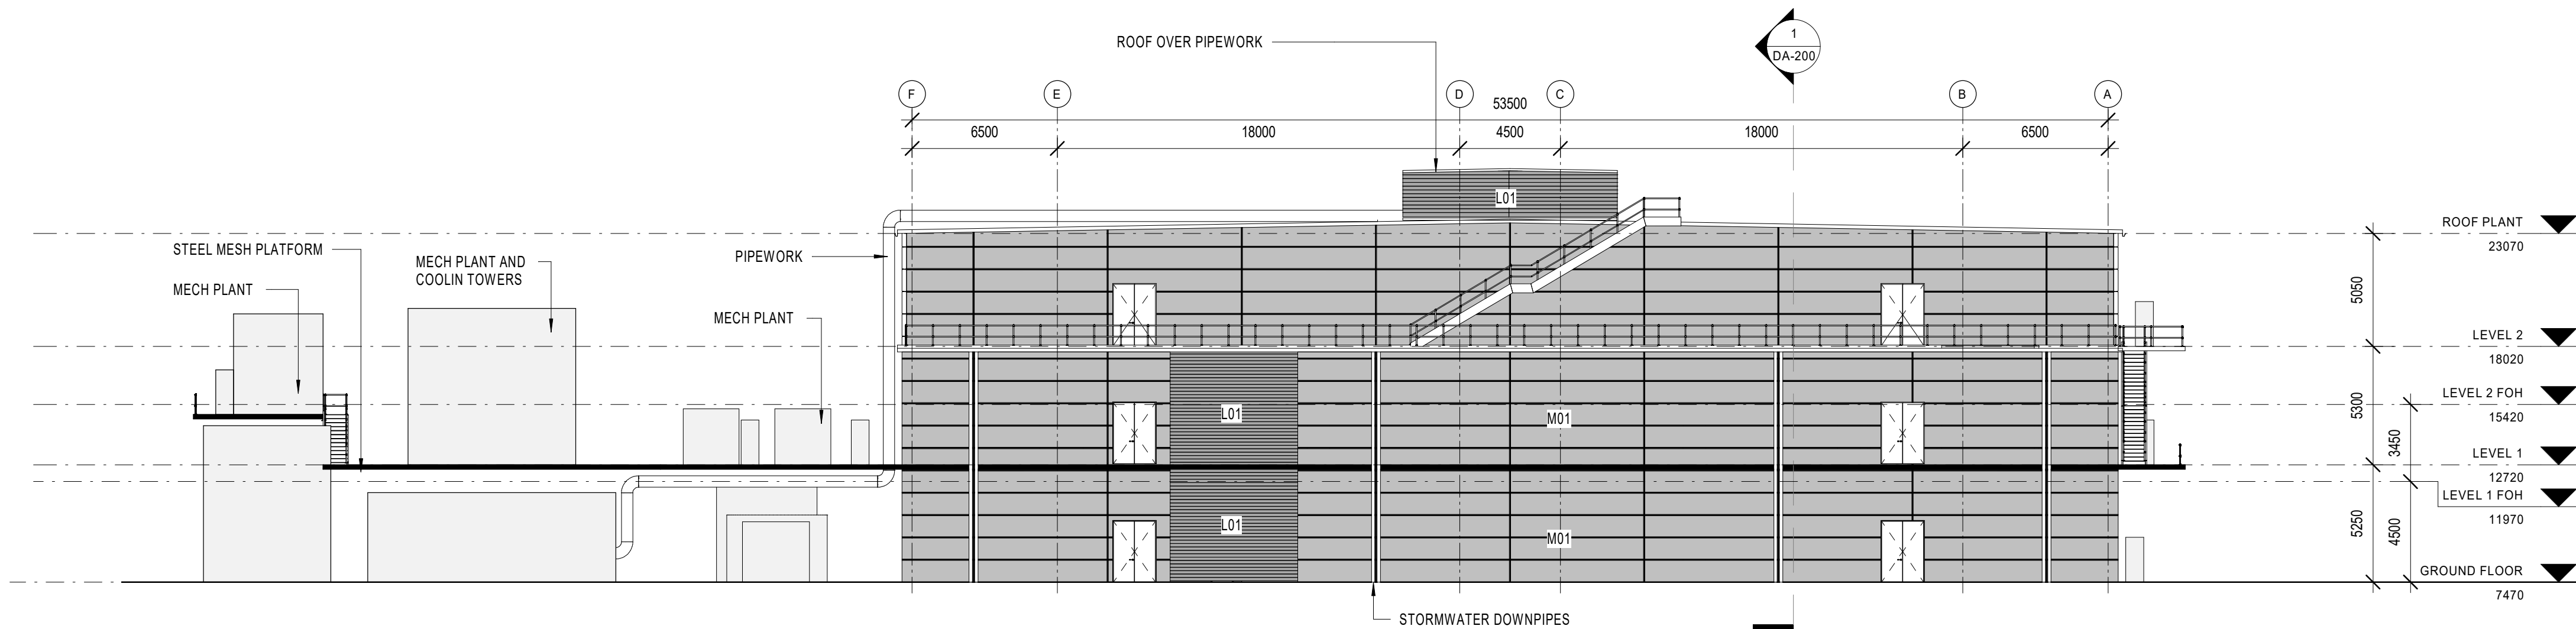

2 BUILDING A SOUTH ELEVATION
A4000 1:200

MATERIAL SWATCHES

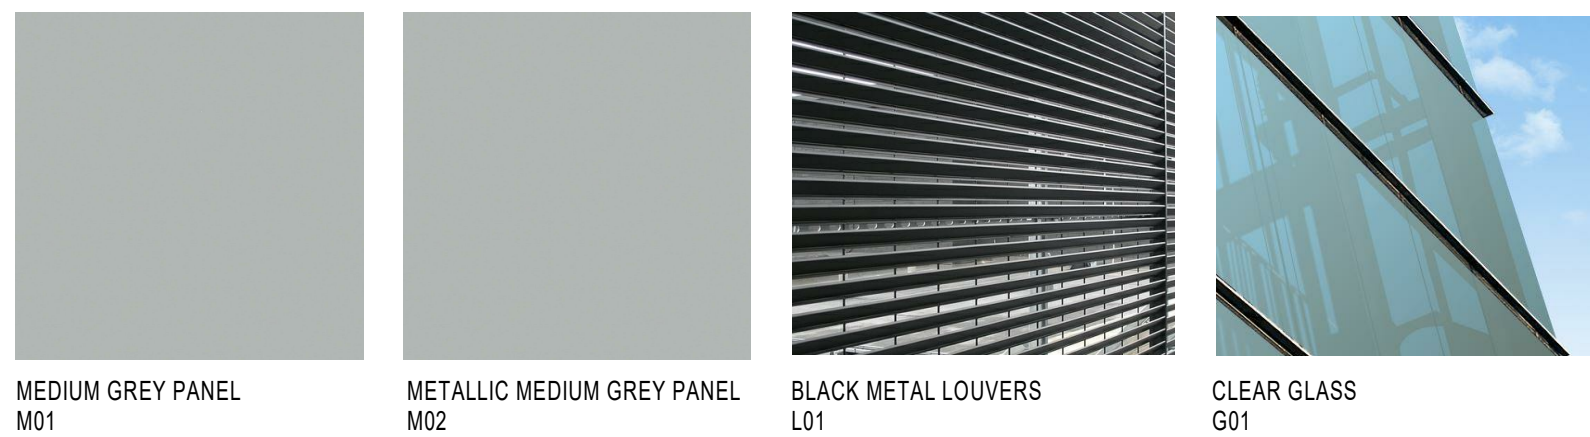


Issue	Date	Description
1	07.11.2019	FOR INFORMATION
2	13.11.2019	FOR INFORMATION
3	27.11.2019	FOR INFORMATION
4	03.12.2019	FOR INFORMATION
5	06.12.2019	FOR INFORMATION
6	17.12.2019	FOR INFORMATION
7	12.02.2020	FOR INFORMATION
8	03.03.2020	FOR INFORMATION
9	25.03.2020	FOR INFORMATION
10	30.03.2020	FOR INFORMATION

Notes
- Use written dimensions only
- Do not scale from drawing
- Contractors shall confirm all dimensions on-site prior to commencing any work or producing any shop drawings
- All materials to be used in accordance with the manufacturer's specifications and instructions and shall comply with the relevant Australian Standards
- Copyright of this drawing and design remain the property of Greenbox Architecture Pty Ltd
- Nominated Architect - Gerard Page; NSW reg No.7247, NZ reg No.3715, Vic reg No.17664, SA reg No.3061, QLD reg No.4538, WA reg No.2489


Project	EQUINIX SY9 10 GRAND AVENUE, ROSEHILL
Client	EQUINIX

GREENBOX
+61 2 8069 8930
LEVEL 25 25 BLIGH ST SYDNEY NSW 2000 AUSTRALIA
GREENBOX ARCHITECTURE PTY LTD ABN: 79 139 779 096
ISO 9001 CERTIFIED QUALITY SYSTEM


Drawn By AG	Date 30.03.2020	Job Number 190064
Checked By BY	Project Status DEVELOPMENT APPLICATION	
Approved By AO	Drawing Title GA - BUILDING A - ELEVATIONS	
Scale 1:200 @ A1	Drawing Number DA-156	Issue 10

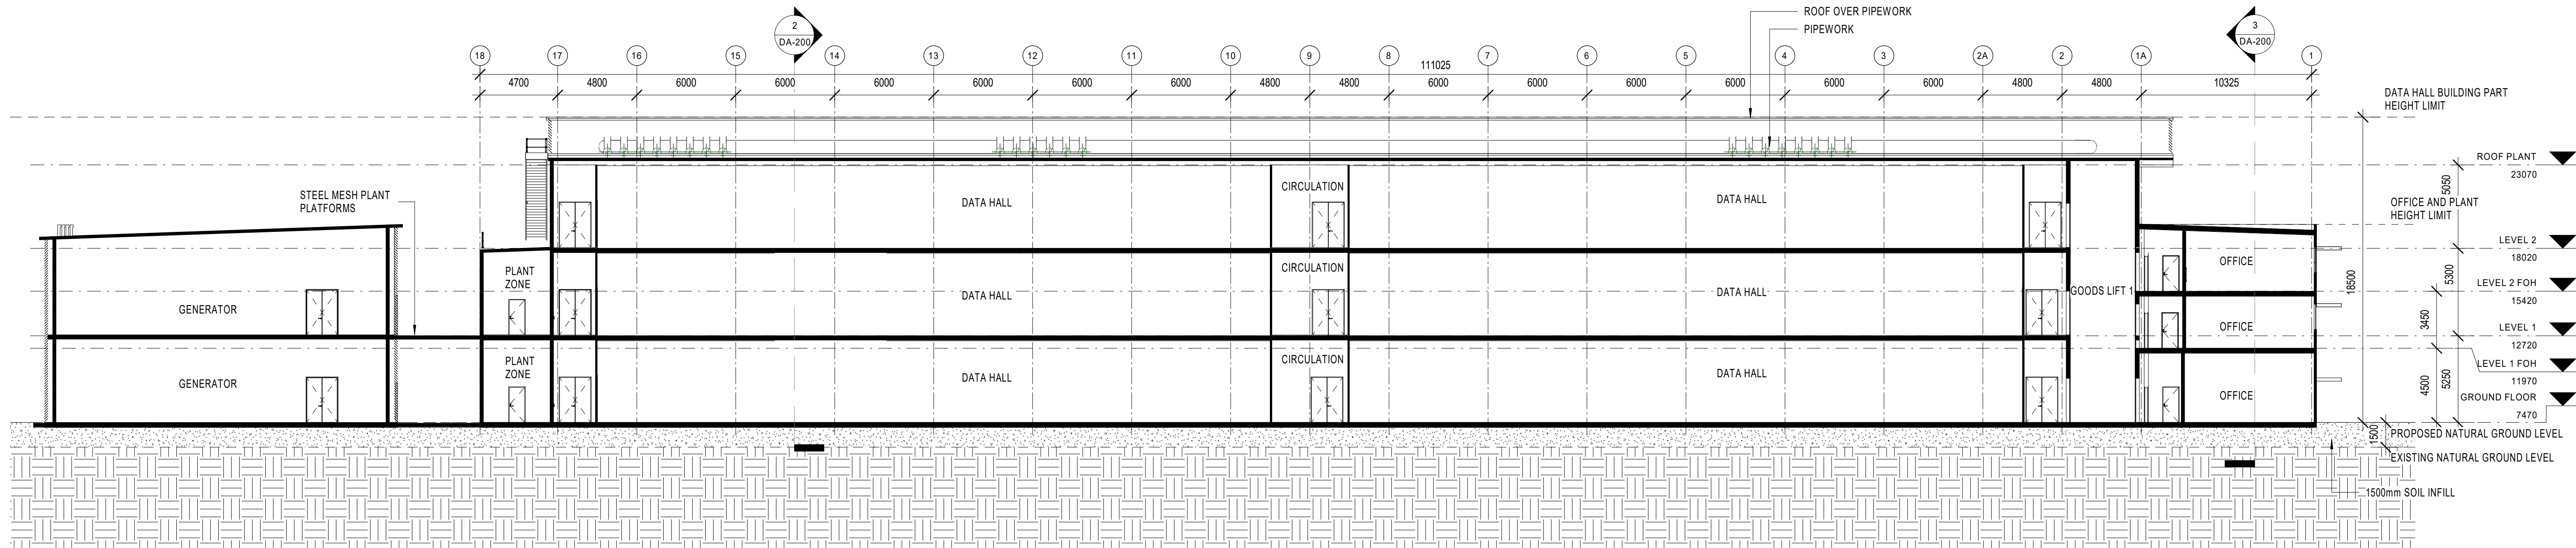

1 SECTION 1
A1500 1:200

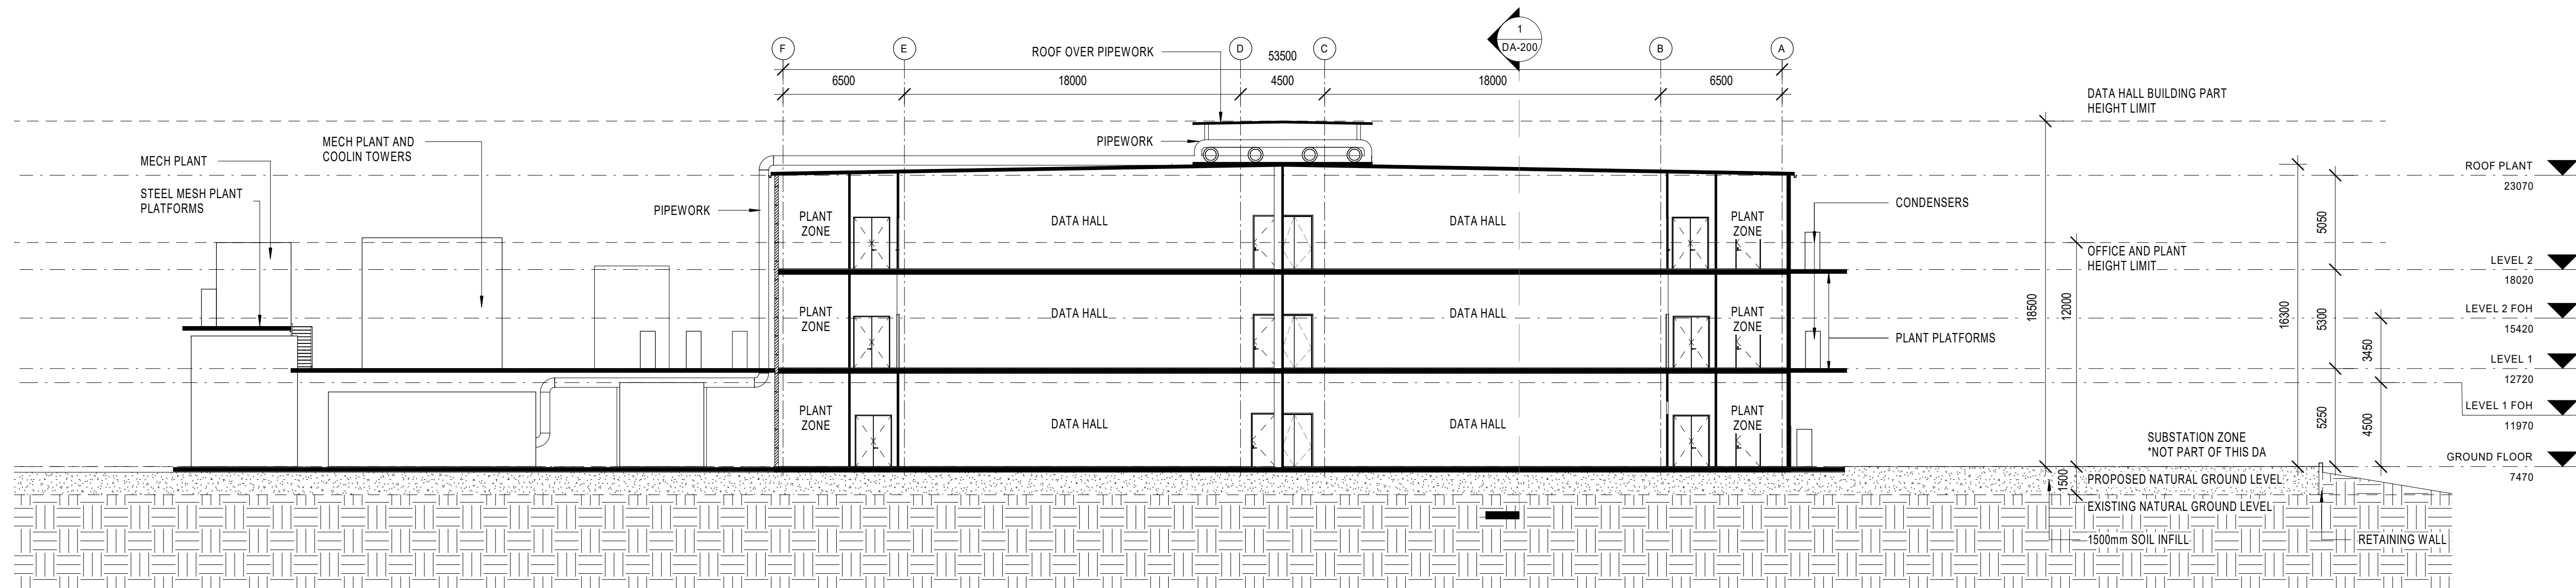

2 SECTION 2
A1500 1:200

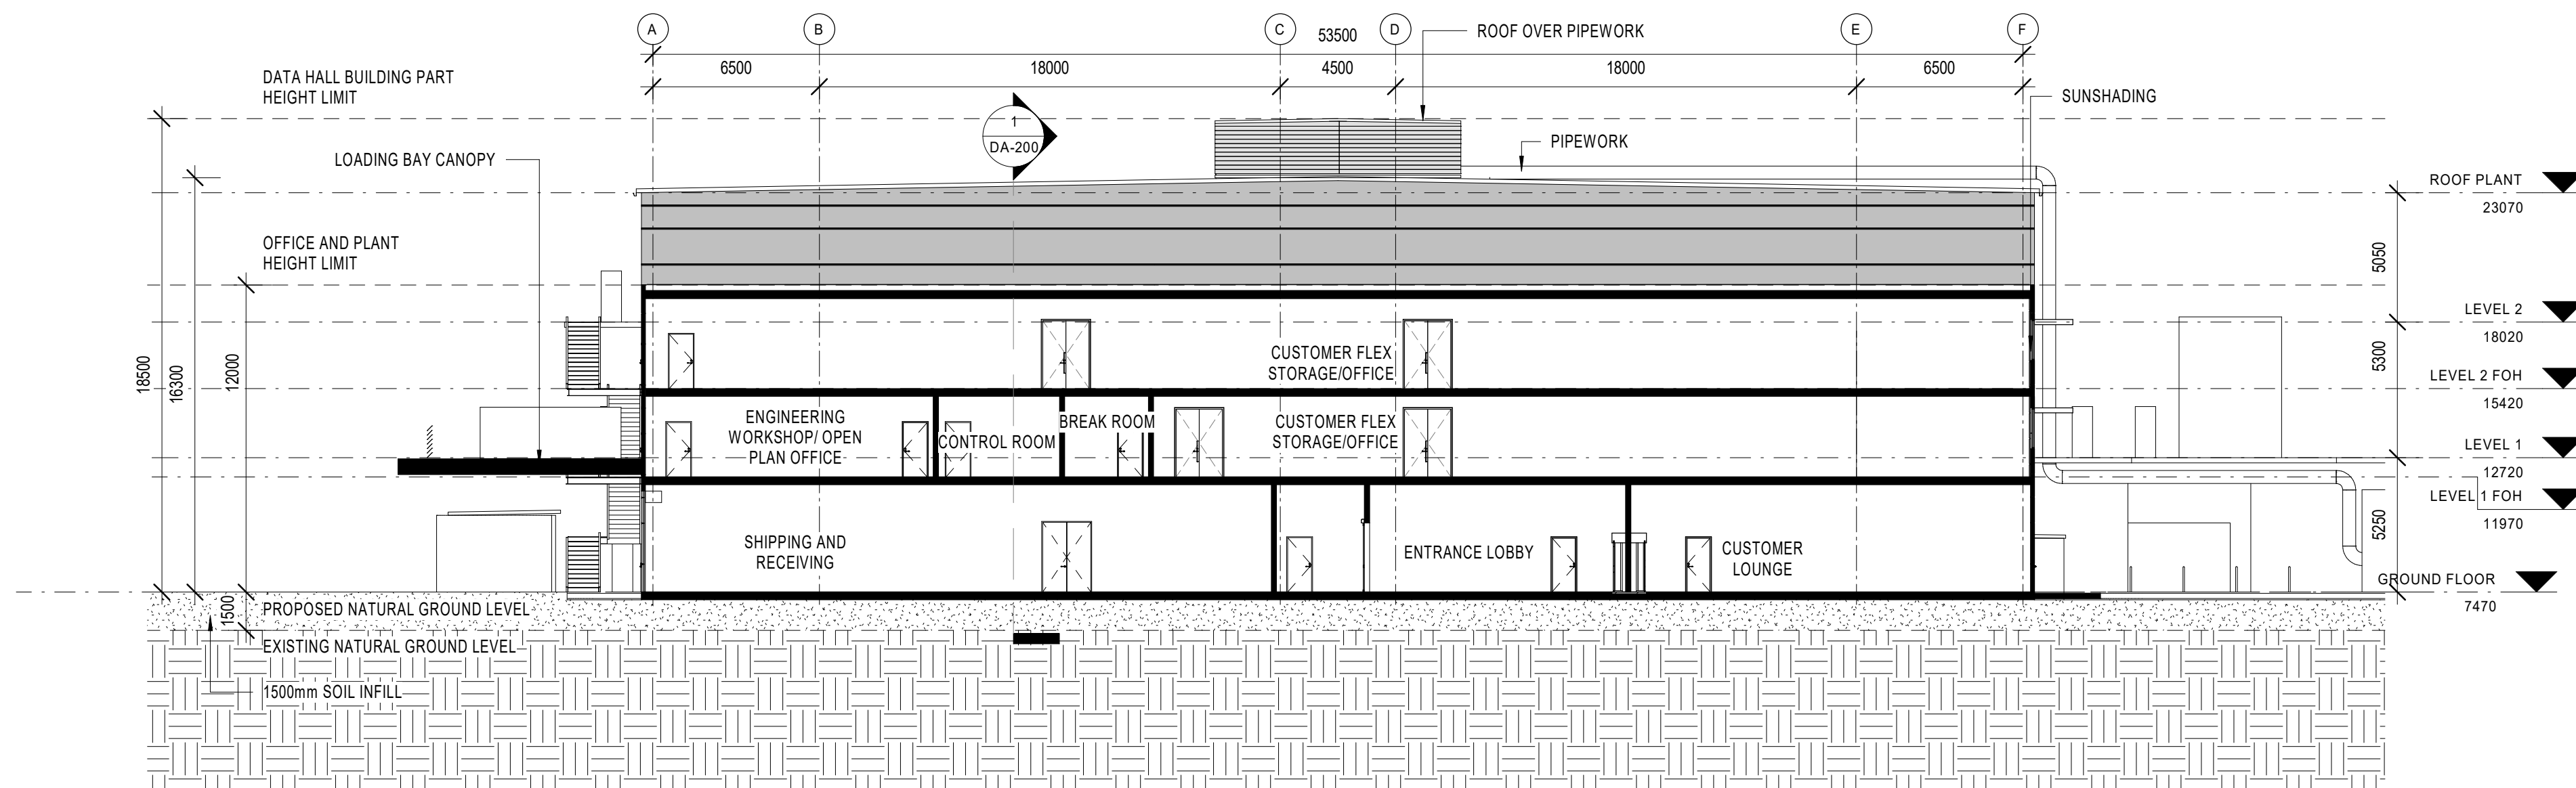

3 SECTION 3
A1500 1:200

Issue	Date	Description
1	07.11.2019	FOR INFORMATION
2	13.11.2019	FOR INFORMATION
3	27.11.2019	FOR INFORMATION
4	03.12.2019	FOR INFORMATION
5	17.12.2019	ISSUE FOR DA
6	12.02.2020	ISSUE FOR DA
7	03.03.2020	ISSUE FOR COORDINATION
8	25.03.2020	FOR INFORMATION
9	30.03.2020	REVISED DA ISSUE

Notes

- Use written dimensions only
- Do not scale from drawing
- Contractors shall confirm all dimensions on-site prior to commencing any work or producing any shop drawings
- All materials to be used in accordance with the manufacturer's specifications and instructions and shall comply with the relevant Australian Standards
- Copyright of this drawing and design remain the property of Greenbox Architecture Pty Ltd
- Nominated Architect - Gerard Page; NSW reg No.7247, NZ reg No.3715, Vic reg No.17664, SA reg No.3061, QLD reg No.4538, WA reg No.2489

Project:
EQUINIX SY9
10 GRAND AVENUE, ROSEHILL

Client:
EQUINIX

GREENBOX

+61 2 8069 8930

LEVEL 25
25 BLIGH ST
SYDNEY NSW 2000 AUSTRALIA

GREENBOX ARCHITECTURE PTY LTD
ABN: 79 139 779 098

ISO 9001 CERTIFIED QUALITY SYSTEM

Drawn By
SFI
Checked By
BY
Approved By
AO
Scale
1:200 @ A1



Date
30.03.2020
Project Status
DEVELOPMENT APPLICATION

Drawing Title
GA - BUILDING A - SECTIONS

Drawing Number
DA-200

Job Number
190064

Issue
9

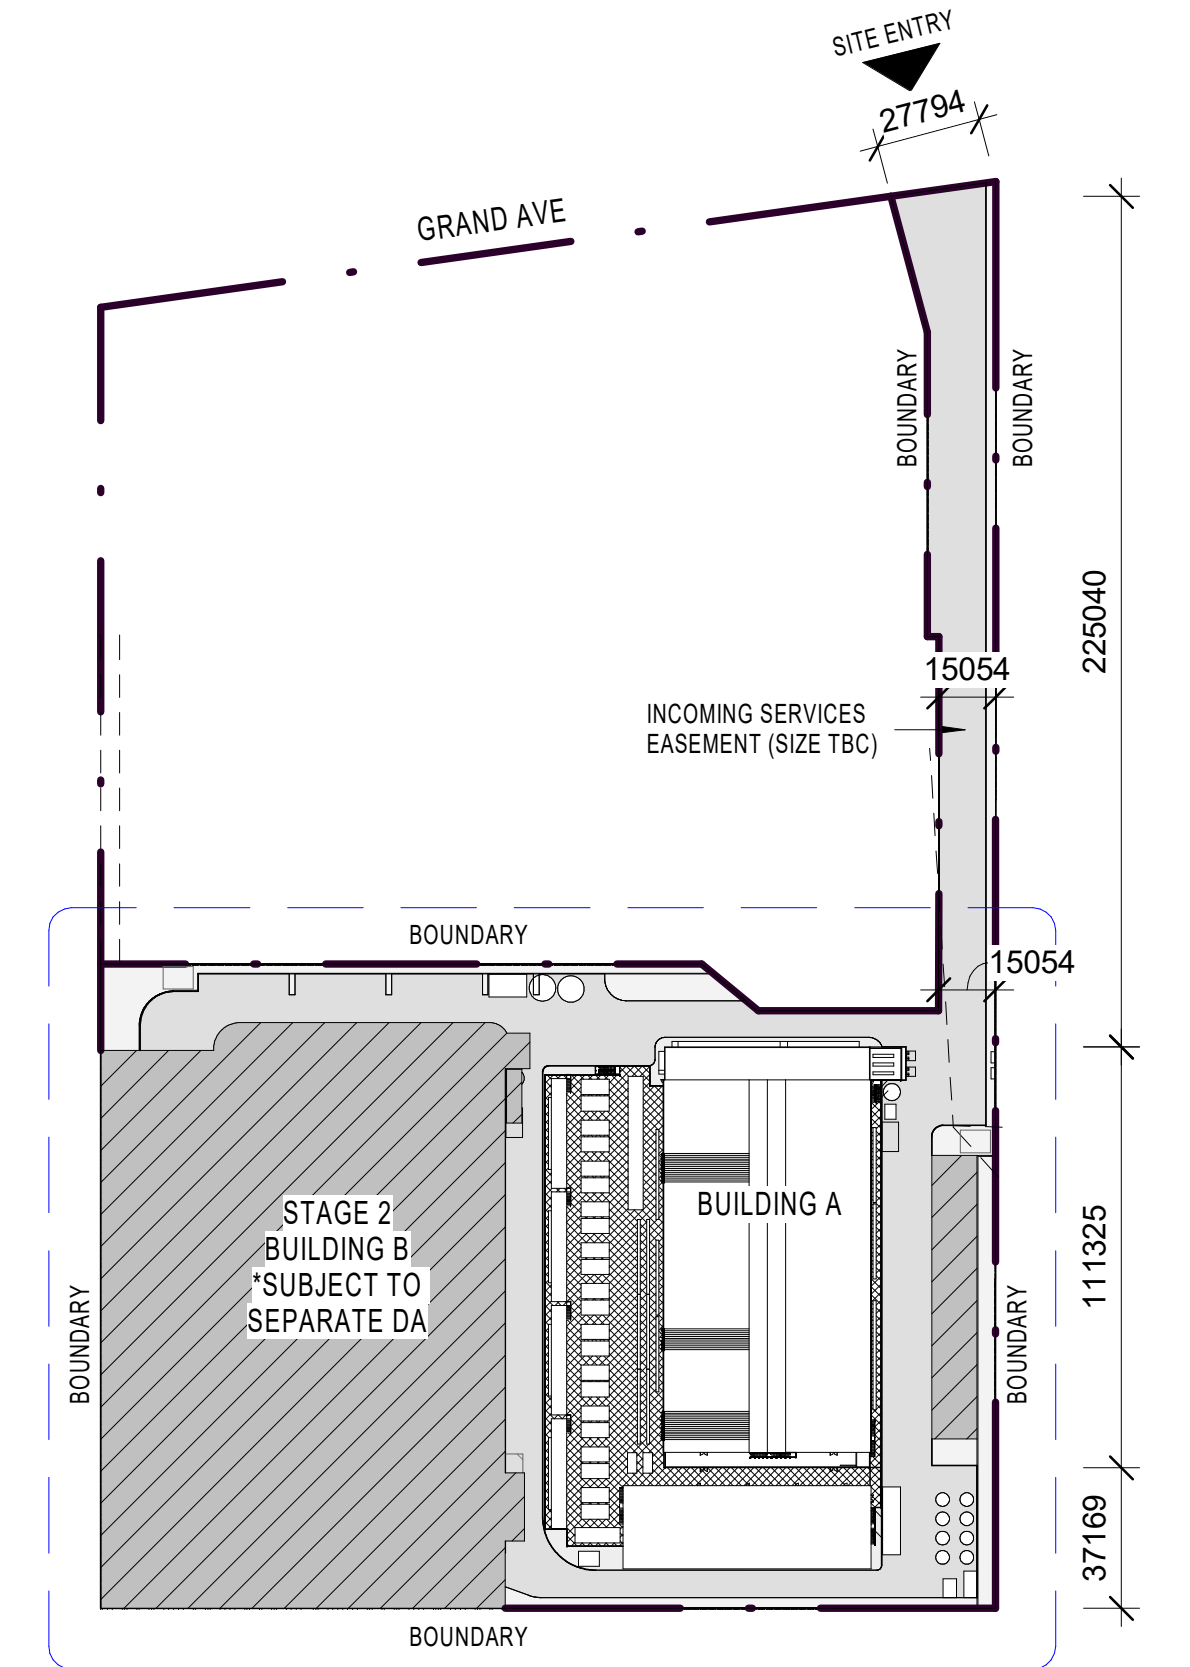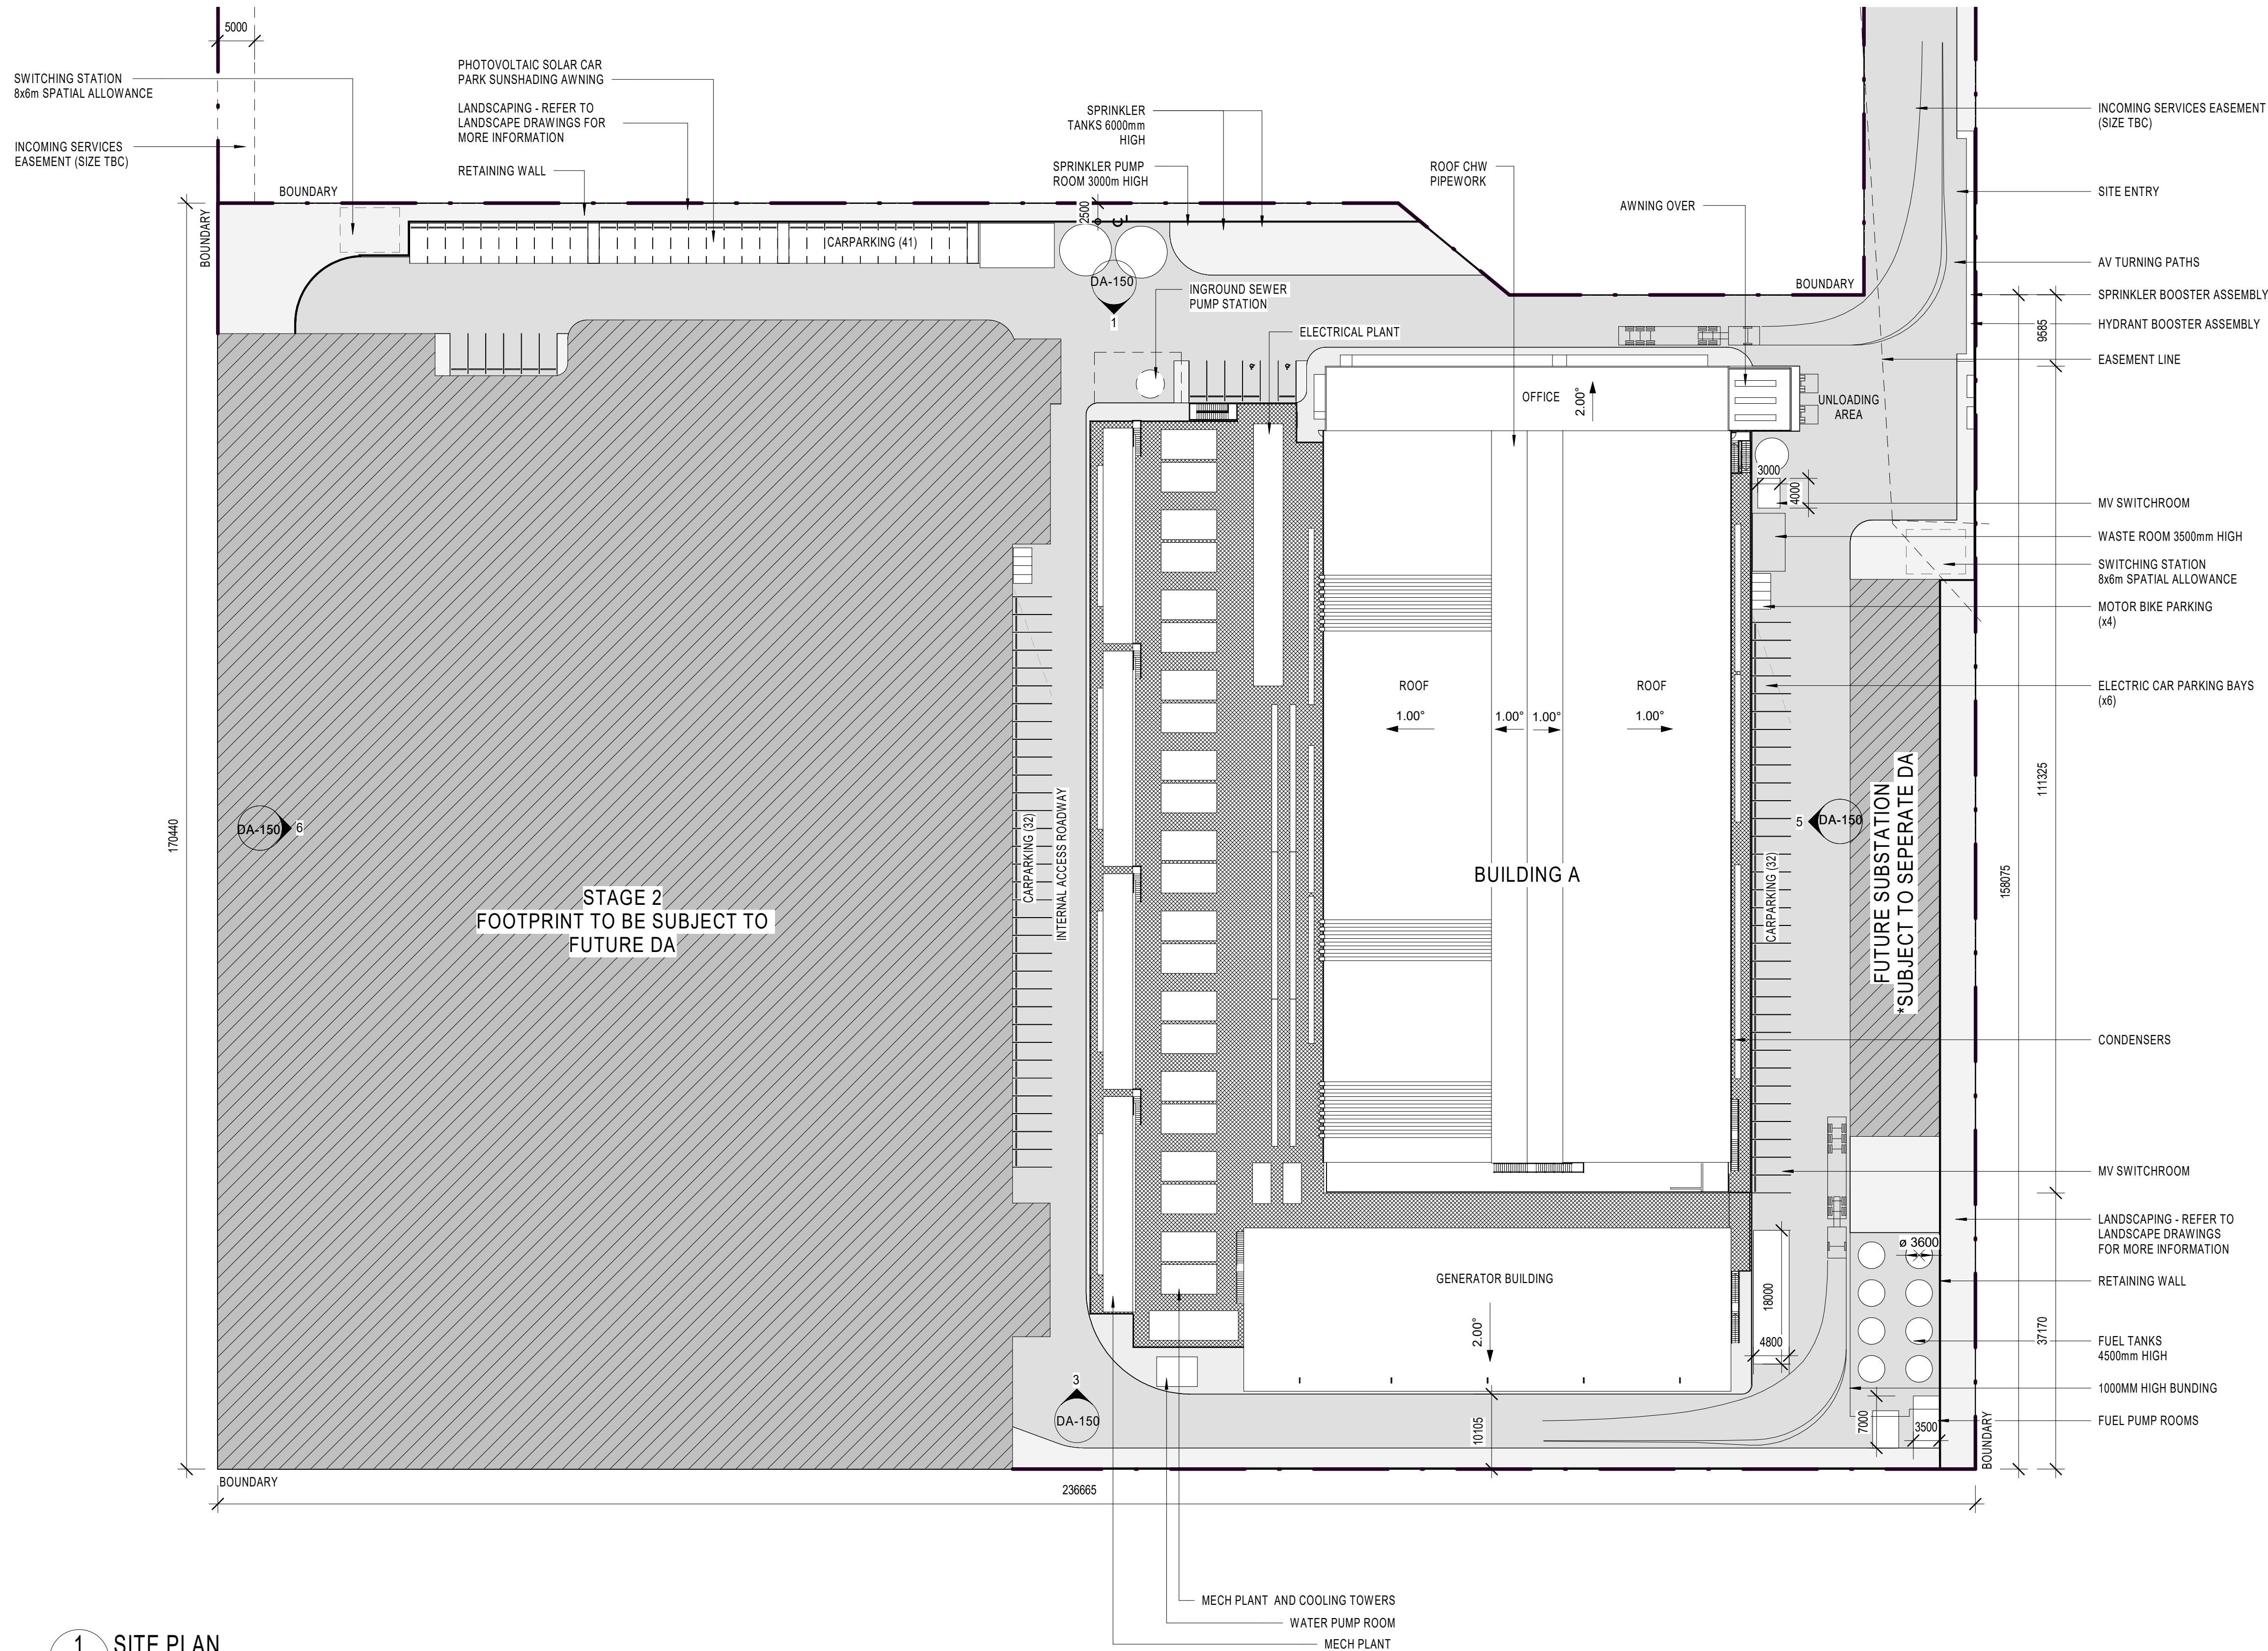

2 SITE PLAN OVERALL
1:2000

1 SITE PLAN
1:500

Issue	Date	Description
1	19.12.2019	ISSUE FOR DA
2	12.02.2020	ISSUE FOR DA
3	03.03.2020	ISSUE FOR COORDINATION FOR INFORMATION
4	25.03.2020	REVISED DA ISSUE
5	30.03.2020	REVISED DA ISSUE
6	31.03.2020	REVISED DA ISSUE

Notes

- Use written dimensions only
- Do not scale from drawing
- Contractors shall confirm all dimensions on-site prior to commencing any work or producing any shop drawings
- All materials to be used in accordance with the manufacturer's specifications and instructions and shall comply with the relevant Australian Standards
- Copyright of this drawing and design remain the property of Greenbox Architecture Pty Ltd
- Nominated Architect - Gerard Page; NSW reg No.7247, NZ reg No.3715, Vic reg No.17664, SA reg No.3061, QLD reg No.4538, WA reg No.2489

Project
EQUINIX SY9
10 GRAND AVENUE, ROSEHILL

Client
EQUINIX

GREENBOX

+61 2 8069 8930

LEVEL 25
25 BLIGH ST
SYDNEY NSW 2000 AUSTRALIA

GREENBOX ARCHITECTURE PTY LTD
ABN: 79 139 779 098

ISO 9001 CERTIFIED QUALITY SYSTEM

Drawn By SFI	Date 31.03.2020	Job Number 190064
Checked By BY	Project Status	
Approved By AO	Drawing Title STAGING PLAN	
Scale As indicated @ A1	Drawing Number DA-500	Issue 6

EQUINIX SY9

10 GRAND AVENUE, ROSEHILL

CIVIL DRAWING LIST

DA-C000	COVER SHEET	DA-C301	PAVEMENT LAYOUT SHEET 1 OF 2
		DA-C302	PAVEMENT LAYOUT SHEET 2 OF 2
DA-C101	SITE PLAN	DA-C303	PAVEMENT DETAILS
DA-C201	BULK EARTHWORKS SHEET 1 OF 2	DA-C401	DRAINAGE LAYOUT SHEET 1 OF 2
DA-C202	BULK EARTHWORKS SHEET 2 OF 2	DA-C402	DRAINAGE LAYOUT SHEET 2 OF 2
DA-C203	BULK EARTHWORKS SECTIONS SHEET 1 OF 2	DA-C403	DRAINAGE DETAILS
DA-C204	BULK EARTHWORKS SECTIONS SHEET 2 OF 2	DA-C421	DRAINS CATCHMENT PLAN
		DA-C422	MUSIC CATCHMENT PLAN
DA-C210	EROSION & SEDIMENT CONTROL		



LOCALITY PLAN
NTS

REVISIONS:				SCALE BAR		 van der Meer Consulting van der meer LEVEL 6, 39 CHANDOS STREET ST LEONARDS NSW 2065 Telephone 61-2-9436 0433 Fax 61-2-9436 1370 www.vandermeer.com.au van der Meer (NSW) Pty Ltd A.B.N. 56 158 266 301	CLIENT EQUINIX UNIT A, 639 GARDENERS SYDNEY NSW 2020		PROJECT TITLE EQUINIX SY9 10 GRAND AVENUE, ROSEHILL		DRAWING STATUS APPROVAL ISSUE NOT TO BE USED FOR CONSTRUCTION	

EXISTING SERVICES

— T — — — COMMUNICATIONS LINE

— CAL — — — CALTEX LINE AT GRAND AVENUE MEDIAN

— OH — — — OVERHEAD ELECTRICITY CABLE

— RW — — — RECYCLED WATER LINE

— S — — — SEWER LINE


— SW — — — STORMWATER LINE

— W — — — WATER MAINS

PLAN

SCALE 1:1000

[illegible]

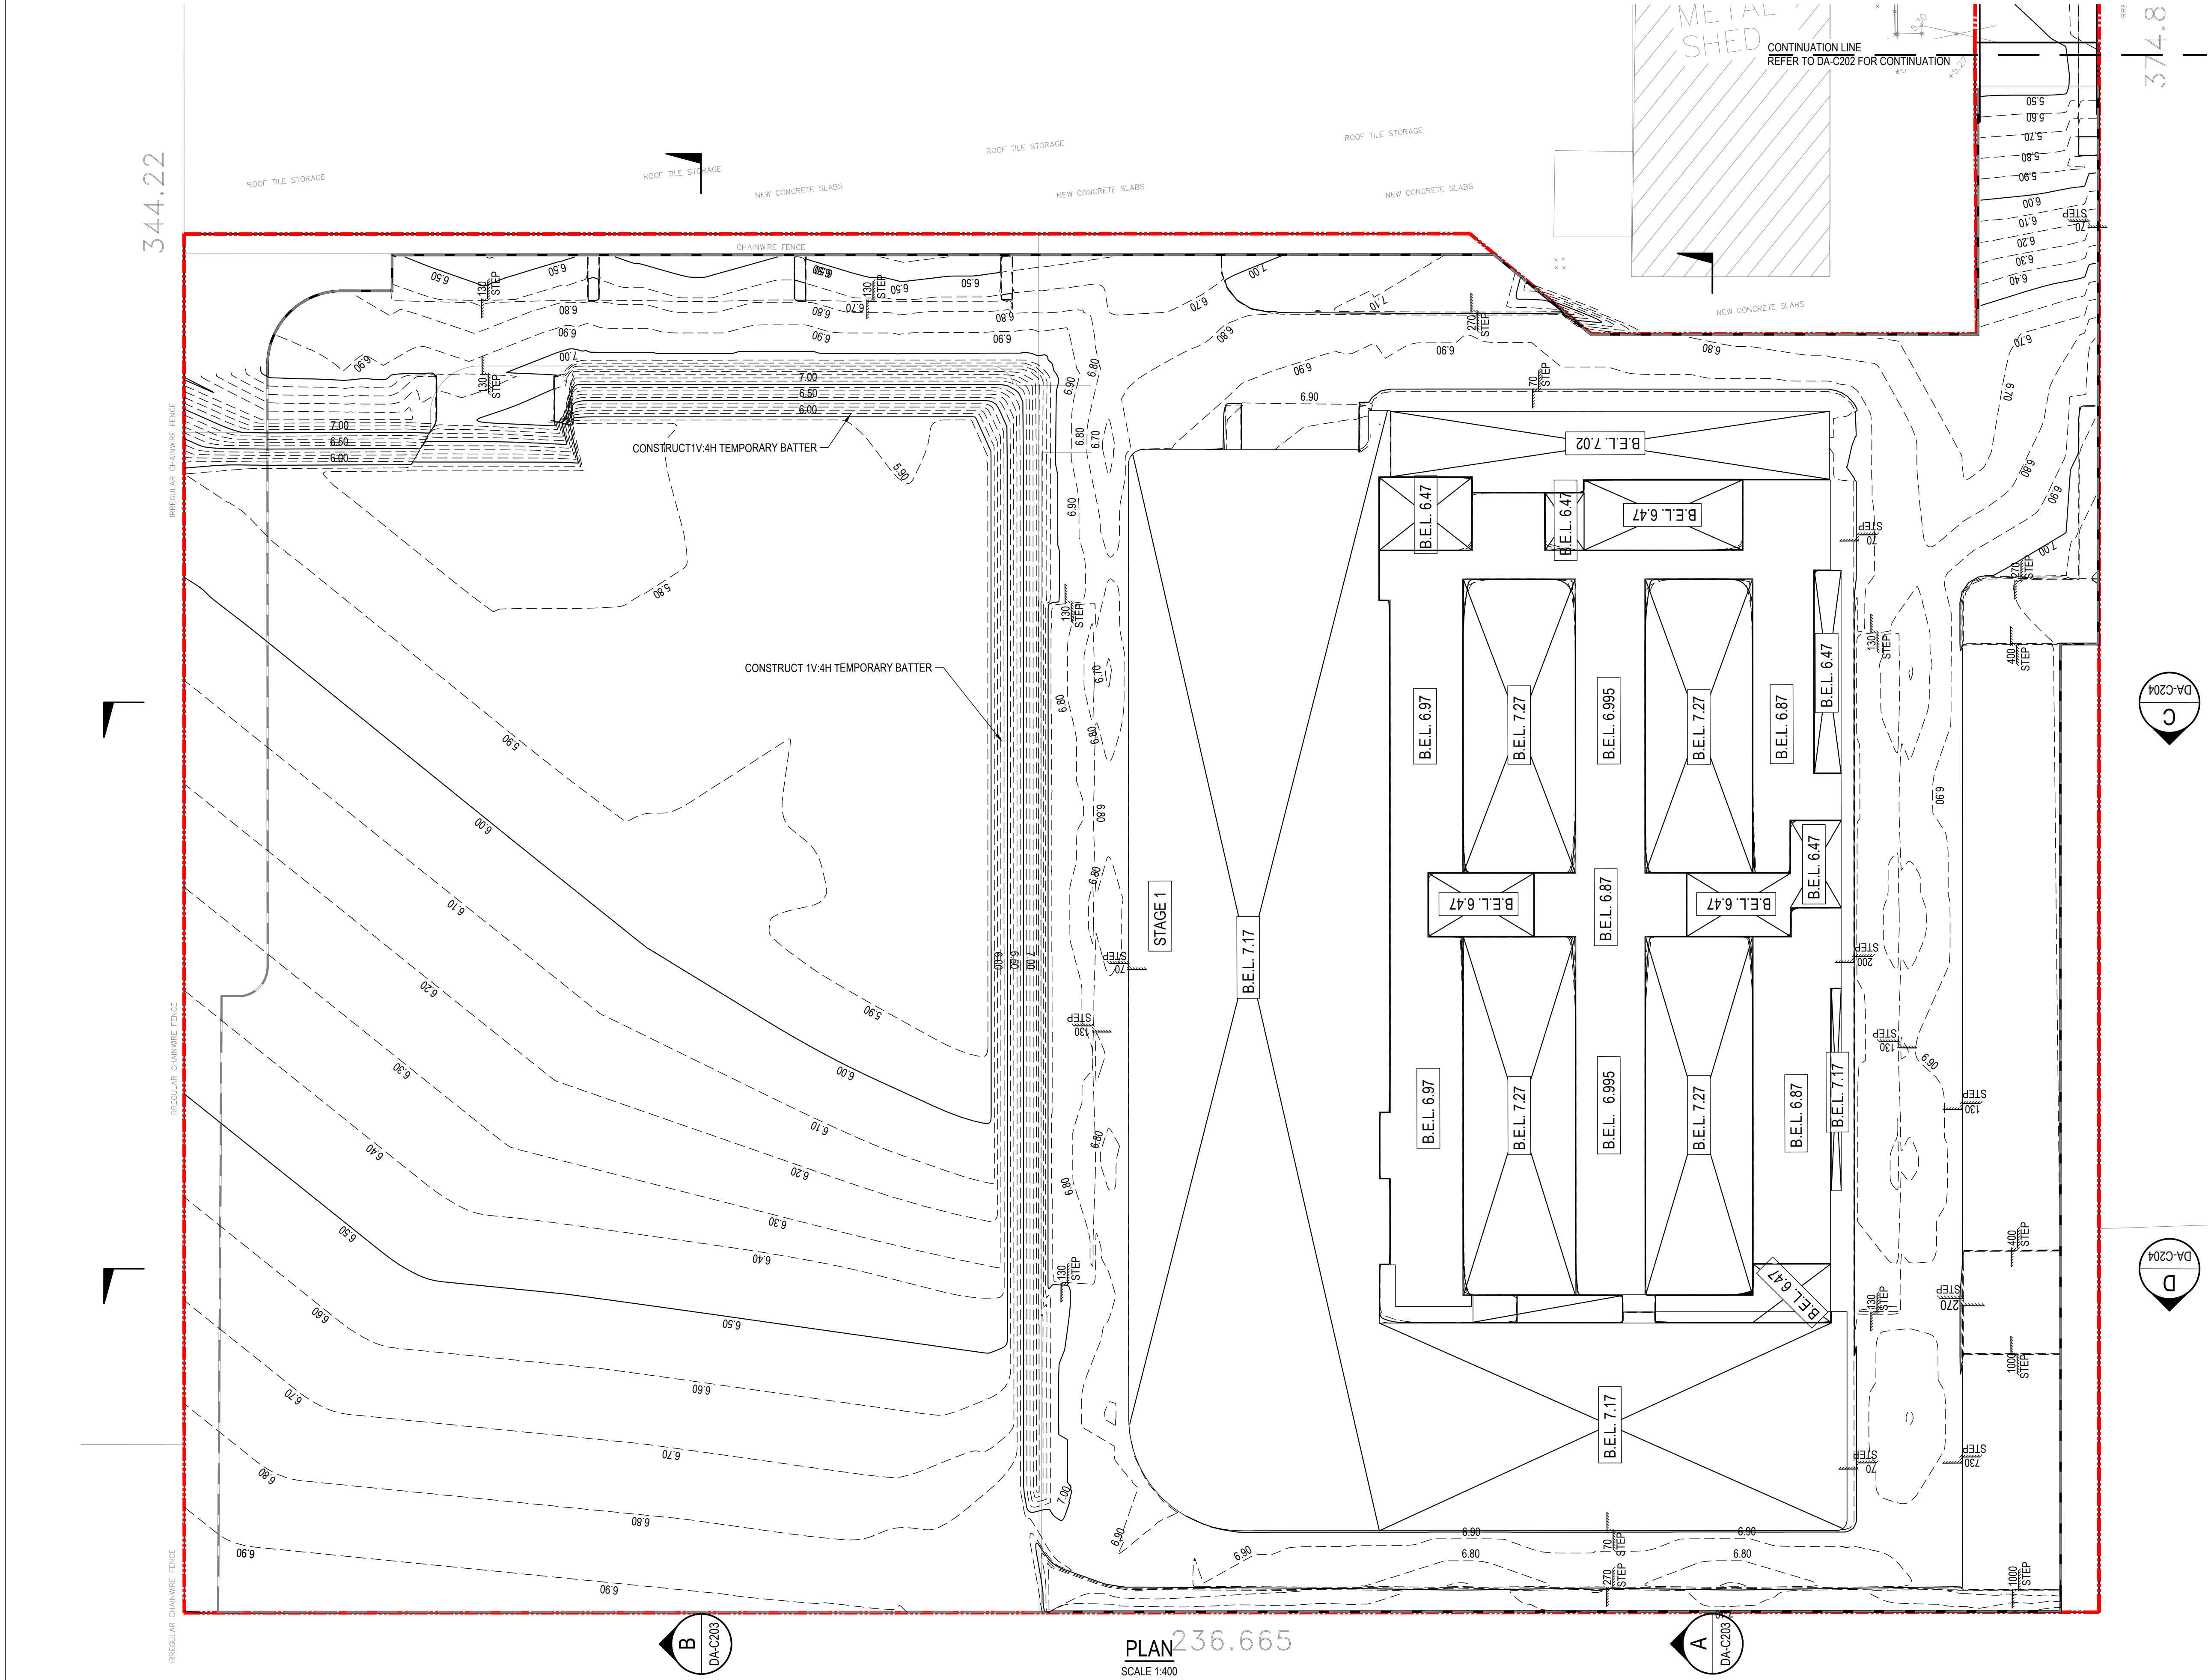

BULK EARTHWORKS QUANTITES

TOTAL CUT VOLUME:

440m³

TOTAL FILL VOLUME:

31,650m³

NOTE

1. B.E.L. REFERS TO BULK EXCAVATION LEVEL

2. F.F.L. REFERS TO FINISHED FLOOR LEVEL

3. CONTOURS AND SPOT LEVELS ON THIS PLAN DENOTE PROPOSED SUBGRADE LEVEL

4. TEMPORARY BATTERS ARE NOT SHOWN FOR CLARITY

5. REFER TO CIVIL SPECIFICATIONS ON DRAWING C001 FOR SUBGRADE PREPARATION REQUIREMENTS

6. THIS PLAN IS TO BE READ IN CONJUNCTION WITH;

• THE GEOTECHNICAL REPORT

• STRUCTURAL GROUND FLOOR ARRANGEMENT PLAN

• ARCHITECT'S GENERAL ARRANGEMENT PLAN

7. BUILDING SLAB BULK EARTHWORKS LEVELS BASED ON EXCAVATION FOR SLAB AND BASE THICKNESS AS DETAILED ON THE STRUCTURAL ENGINEER'S PLANS

8. BULK EARTHWORKS FOR EXTERNAL WORKS BASED ON PAVEMENT DETAILS IN C300 SERIES OF DRAWINGS AND SITE GRADING ON C400 SERIES OF DRAWINGS

9. CUT AND FILL QUANTITIES ARE TO NATURAL SURFACE

WARNING

BWARE OF UNDERGROUND SERVICES

THE LOCATIONS OF UNDERGROUND SERVICES ARE APPROXIMATE ONLY AND THEIR EXACT POSITION SHOULD BE PROVEN ON SITE. NO GUARANTEE IS GIVEN THAT ALL EXISTING SERVICES ARE SHOWN.

REVISIONS:			
No.	REVISION DESCRIPTION	DRAWN	DATE
B	FOR DEVELOPMENT APPLICATION	HB	07.05.20
A	PRELIMINARY ISSUE	LW	18.12.19

SCALE BAR

010203040m

SCALE 1:400

COPYRIGHT ©

THIS DRAWING IS COPYRIGHT AND THE PROPERTY OF VAN DER MEER (NSW) PTY LTD. IT MUST NOT BE REPRODUCED, COPIED OR USED WITHOUT THE AUTHORITY OF VAN DER MEER (NSW) PTY LTD.

DISCLAIMER


THIS DRAWING AND ITS CONTENTS ARE ELECTRONICALLY GENERATED. ARE CONFIDENTIAL AND MAY ONLY BE USED FOR THE PURPOSE FOR WHICH THEY WERE INTENDED. VAN DER MEER (NSW) PTY LTD. WILL NOT ACCEPT RESPONSIBILITY FOR ANY CONSEQUENCES ARISING FROM THE USE OF THE DRAWING FOR OTHER THAN ITS INTENDED PURPOSE OR

WHERE THE DRAWING HAS BEEN ALTERED, AMENDED OR CHANGED EITHER MANUALLY OR ELECTRONICALLY BY ANY THIRD PARTY.

NOTE

THIS IS AN UNCONTROLLED DOCUMENT ISSUED FOR INFORMATION PURPOSES ONLY. UNLESS SIGNED, FIGURED DIMENSIONS TAKE PRECEDENCE OVER SCALES. DO NOT SCALE REDUCED SIZE DRAWINGS. VERIFY DIMENSIONS PRIOR TO COMMENCING ANY ON-SITE OR OFF-SITE WORKS OR FABRICATION.

IF IN DOUBT - ASK.

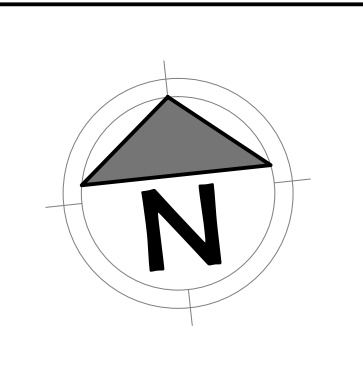

van der Meer Consulting

**van der meer**

LEVEL 6, 39 CHANDOS STREET
ST LEONARDS NSW 2065
Telephone 61-2-9436 0433 Fax 61-2-9436 1370

www.vandermeer.com.au

van der Meer (NSW) Pty Ltd

A.B.N. 56 158 266 301

CLIENT

EQUINIX
UNIT A, 639 GARDENERS
SYDNEY NSW 2020

ARCHITECT

GREENBOX
LEVEL 25, 25 BLIGH ST, SYDNEY NSW 200

PROJECT TITLE

EQUINIX SY9
10 GRAND AVENUE, ROSEHILL

DRAWING TITLE

BULK EARTHWORKS SHEET 1 OF 2

DRAWING STATUS

APPROVAL ISSUE
NOT TO BE USED FOR CONSTRUCTION

PROJECT LEADER

RJB

DESIGNER

HB

SIGNATURE

DRAFTSPERSON

HB

SCALE

AS SHOWN

DATE

NOV 2019

SHEET SIZE

A1

JOB No.


SY192-077

DRAWING No.

DA-C201

REVISION

B


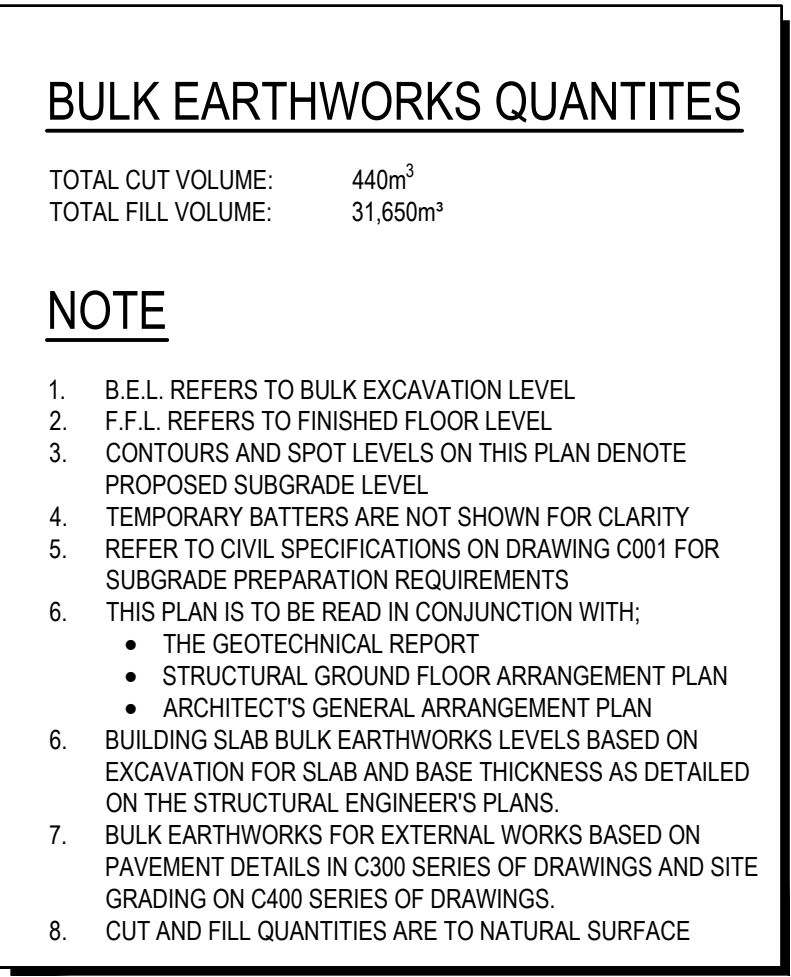


WARNING
BEWARE OF UNDERGROUND SERVICES
THE LOCATIONS OF UNDERGROUND SERVICES ARE
APPROXIMATE ONLY AND THEIR EXACT POSITION
SHOULD BE PROVEN ON SITE. NO GUARANTEE IS
GIVEN THAT ALL EXISTING SERVICES ARE SHOWN.

[illegible]

 FILL EARTHWORK

 CUT EARTHWORK

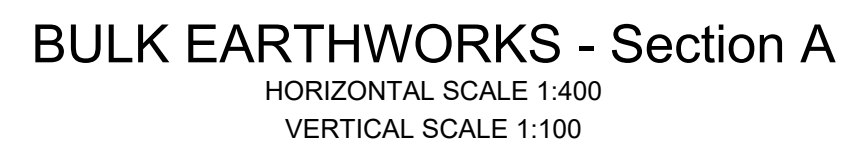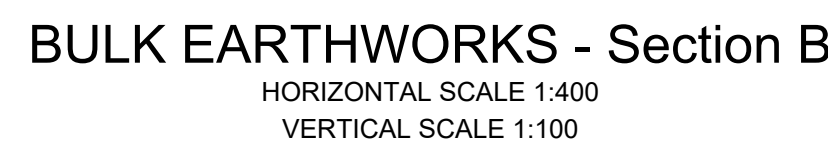



BEWARE OF UNDERGROUND SERVICES

THE LOCATIONS OF UNDERGROUND SERVICES ARE APPROXIMATE ONLY AND THEIR EXACT POSITION SHOULD BE PROVEN ON SITE. NO GUARANTEE IS GIVEN THAT ALL EXISTING SERVICES ARE SHOWN.

[illegible]

 FILL EARTHWORK

 CUT EARTHWORK

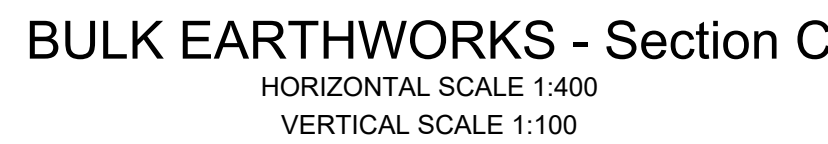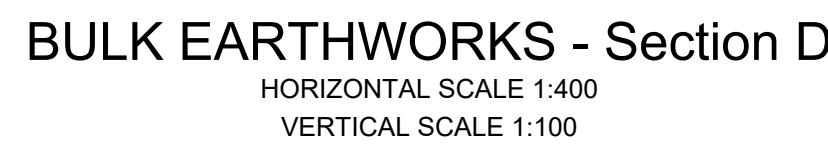

BEWARE OF UNDERGROUND SERVICES






THE LOCATIONS OF UNDERGROUND SERVICES ARE APPROXIMATE ONLY AND THEIR EXACT POSITION SHOULD BE PROVEN ON SITE. NO GUARANTEE IS GIVEN THAT ALL EXISTING SERVICES ARE SHOWN.


[illegible]

EROSION AND SEDIMENT NOTES


- B1. THIS PLAN IS TO BE READ IN CONJUNCTION WITH EROSION AND SEDIMENT CONTROL DETAILS AS SHOWN
- B2. THE CONTRACTOR SHALL IMPLEMENT ALL SOIL EROSION AND SEDIMENT CONTROL MEASURES AS NECESSARY AND TO THE SATISFACTION OF COUNCIL PRIOR TO THE COMMENCEMENT OF AND DURING CONSTRUCTION. NO DISTURBANCE TO THE SITE SHALL BE PERMITTED OTHER THAN IN THE IMMEDIATE AREA OF THE WORKS AND NO MATERIAL SHALL BE REMOVED FROM THE SITE WITHOUT COUNCIL'S APPROVAL. ALL EROSION AND SEDIMENT CONTROL DEVICES TO BE INSTALLED AND MAINTAINED IN ACCORDANCE WITH STANDARDS OUTLINED IN NSW DEPARTMENT OF HOUSING'S 'MANAGING URBAN STORMWATER - SOILS AND CONSTRUCTIONS'.
- B3. TOPSOIL SHALL BE STRIPPED AND STOCKPILED OUTSIDE HAZARD AREAS SUCH AS DRAINAGE LINES. THIS TOPSOIL IS TO BE RESPREAD LATER ON AREAS TO BE REVEGETATED AND STABILISED ONLY, (I.E. ALL FOOTPATHS, BATTERS, SITE REGARDING AREAS, BASINS AND CATCHDRAINS). TOPSOIL SHALL NOT BE RESPREAD ON ANY OTHER AREAS UNLESS SPECIFICALLY INSTRUCTED BY THE SUPERINTENDENT. IF THEY ARE TO REMAIN FOR LONGER THAN ONE MONTH STOCKPILES SHALL BE PROTECTED FROM EROSION BY COVERING THEM WITH A MULCH AND HYDROSEEDING AND, IF NECESSARY, BY LOCATING BANKS OR DRAINS DOWNSTREAM OF A STOCKPILE TO RETARD SILT LADEN RUNOFF.
- B4. THE CONTRACTOR SHALL REGULARLY MAINTAIN ALL EROSION AND SEDIMENT CONTROL DEVICES AND REMOVE ACCUMULATED SILT FROM DEVICES SUCH THAT NO MORE THAN 60% OF THEIR CAPACITY IS LOST. ALL THE SILT IS TO BE PLACED OUTSIDE THE LIMIT OF WORKS. THE PERIOD FOR MAINTAINING THESE DEVICES SHALL BE AT LEAST UNTIL ALL DISTURBED AREAS ARE REVEGETATED OR AS DIRECTED BY THE SUPERINTENDENT OR COUNCIL.
- B5. VEHICULAR TRAFFIC SHALL BE CONTROLLED DURING CONSTRUCTION CONFINING ACCESS WHERE POSSIBLE TO NOMINATED STABILISED ACCESS POINTS.
- B6. THE CONTRACTOR SHALL IMPLEMENT DUST CONTROL BY REGULAR WETTING DOWN (BUT NOT SATURATING) DISTURBED AREA.
- B7. PROVIDE AND MAINTAIN SILT TRAPS AROUND ALL SURFACE INLET PITS UNTIL CATCHMENTS ARE REVEGETATED OR PAVED.
- B8. REVEGETATE ALL TRENCHES IMMEDIATELY UPON COMPLETION OF BACKFILLING.
- B9. ALL DRAINAGE PIPE INLETS TO BE CAPPED UNTIL :
A) DOWNPIPES CONNECTED
B) PITS CONSTRUCTED AND PROTECTED WITH SILT BARRIER
- B10. SILT FENCE MAINTENANCE INSPECTION TO BE CARRIED OUT EVERY 3 MONTHS AND AFTER EACH RAINFALL EVENT.
- B11. EROSION & SEDIMENT CONTROL SIGNAGE AVAILABLE FROM COUNCIL MUST BE ATTACHED TO THE MOST PROMINENT AVAILABLE STRUCTURE AND BE VISIBLE AT ALL TIMES WHEN ENTERING THE SITE FOR THE DURATION OF CONSTRUCTION.

LEGEND

   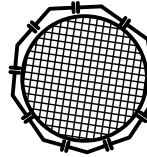 
-  STORMWATER SEDIMENT TRAPS AT ALL PROPOSED PIT INLETS
-  TEMPORARY CONSTRUCTION VEHICLE ENTRY AND EXIT
-  SEDIMENT CONTROL FENCE
-  STOCKPILE AREA
-  SANDBAG KERB INLET SEDIMENT TRAP
-  OVERLAND FLOW PATH
-  DIVERSION BASIN

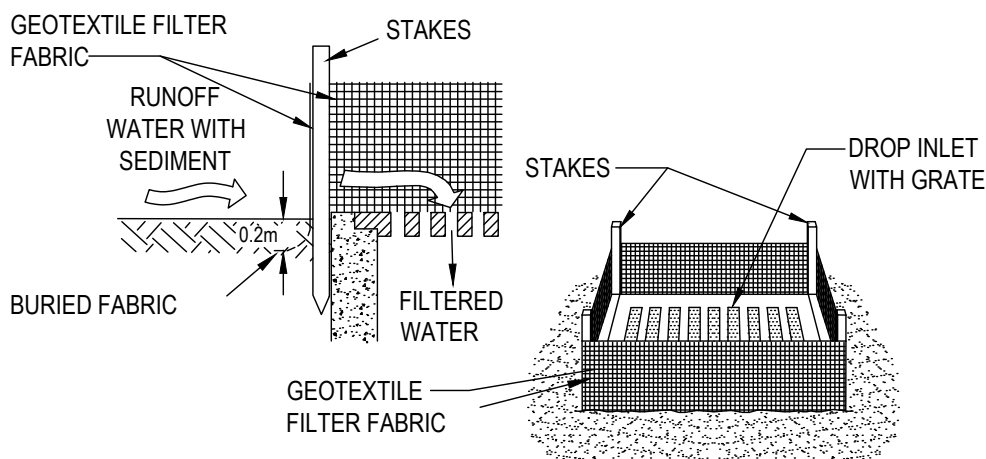


GEOTEXTILE FILTER FABRIC INLET
SEDIMENT TRAP
N.T.S.

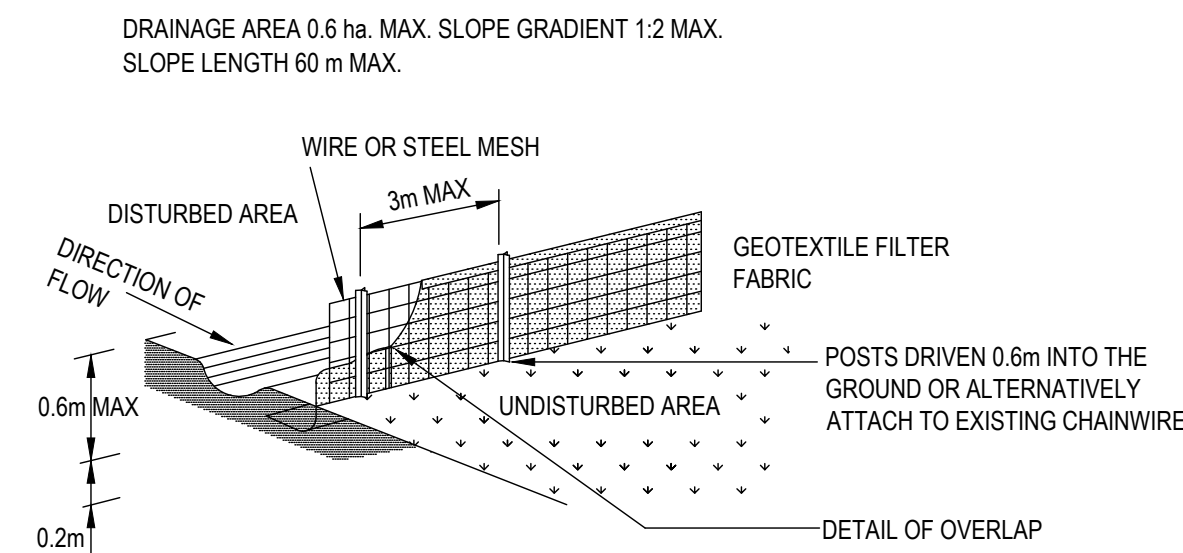


SEDIMENT CONTROL FENCE
N.T.S.

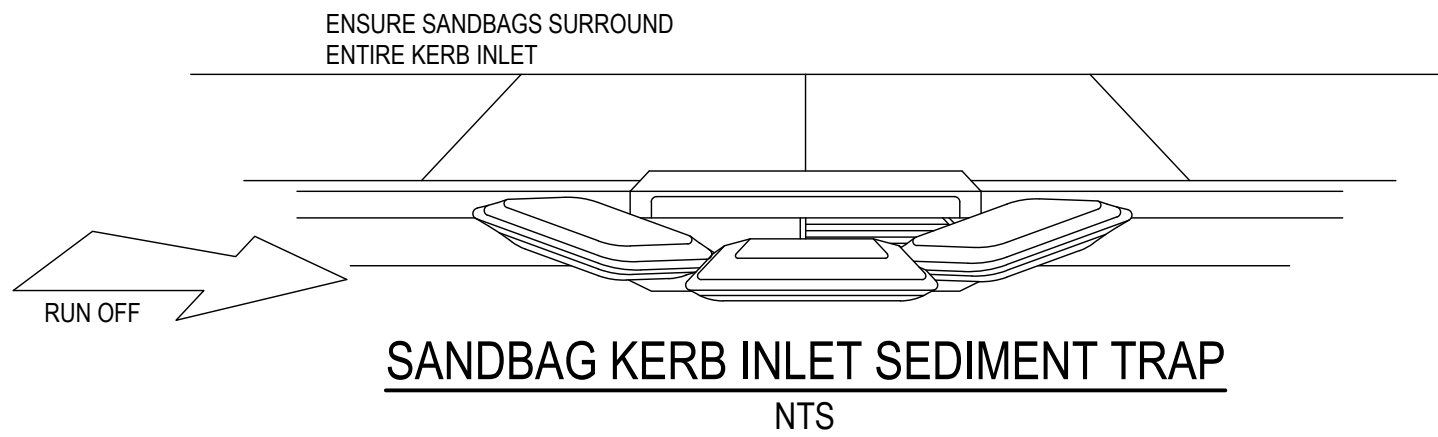

SANDBAG KERB INLET SEDIMENT TRAP
NTS

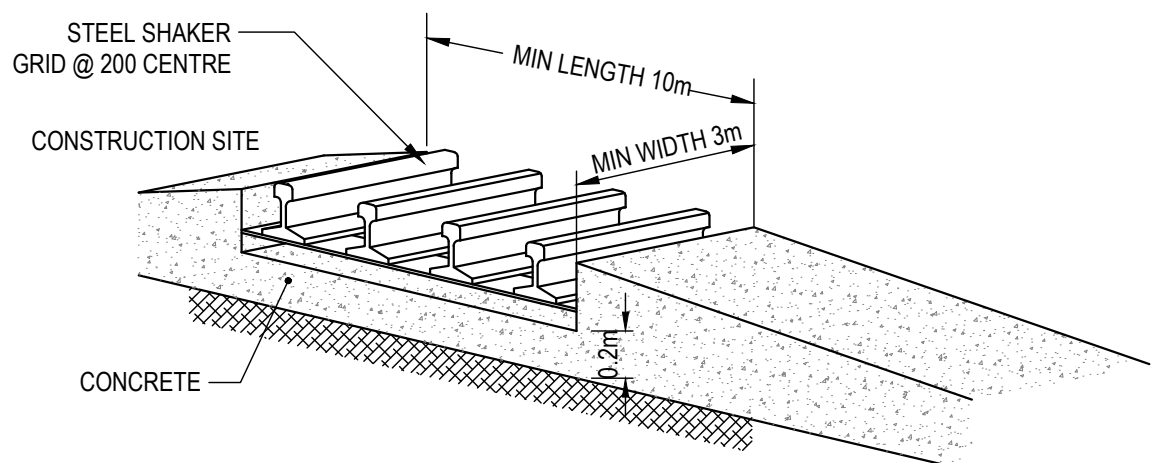

TEMPORARY CONSTRUCTION
VEHICLE EXIT
N.T.S.

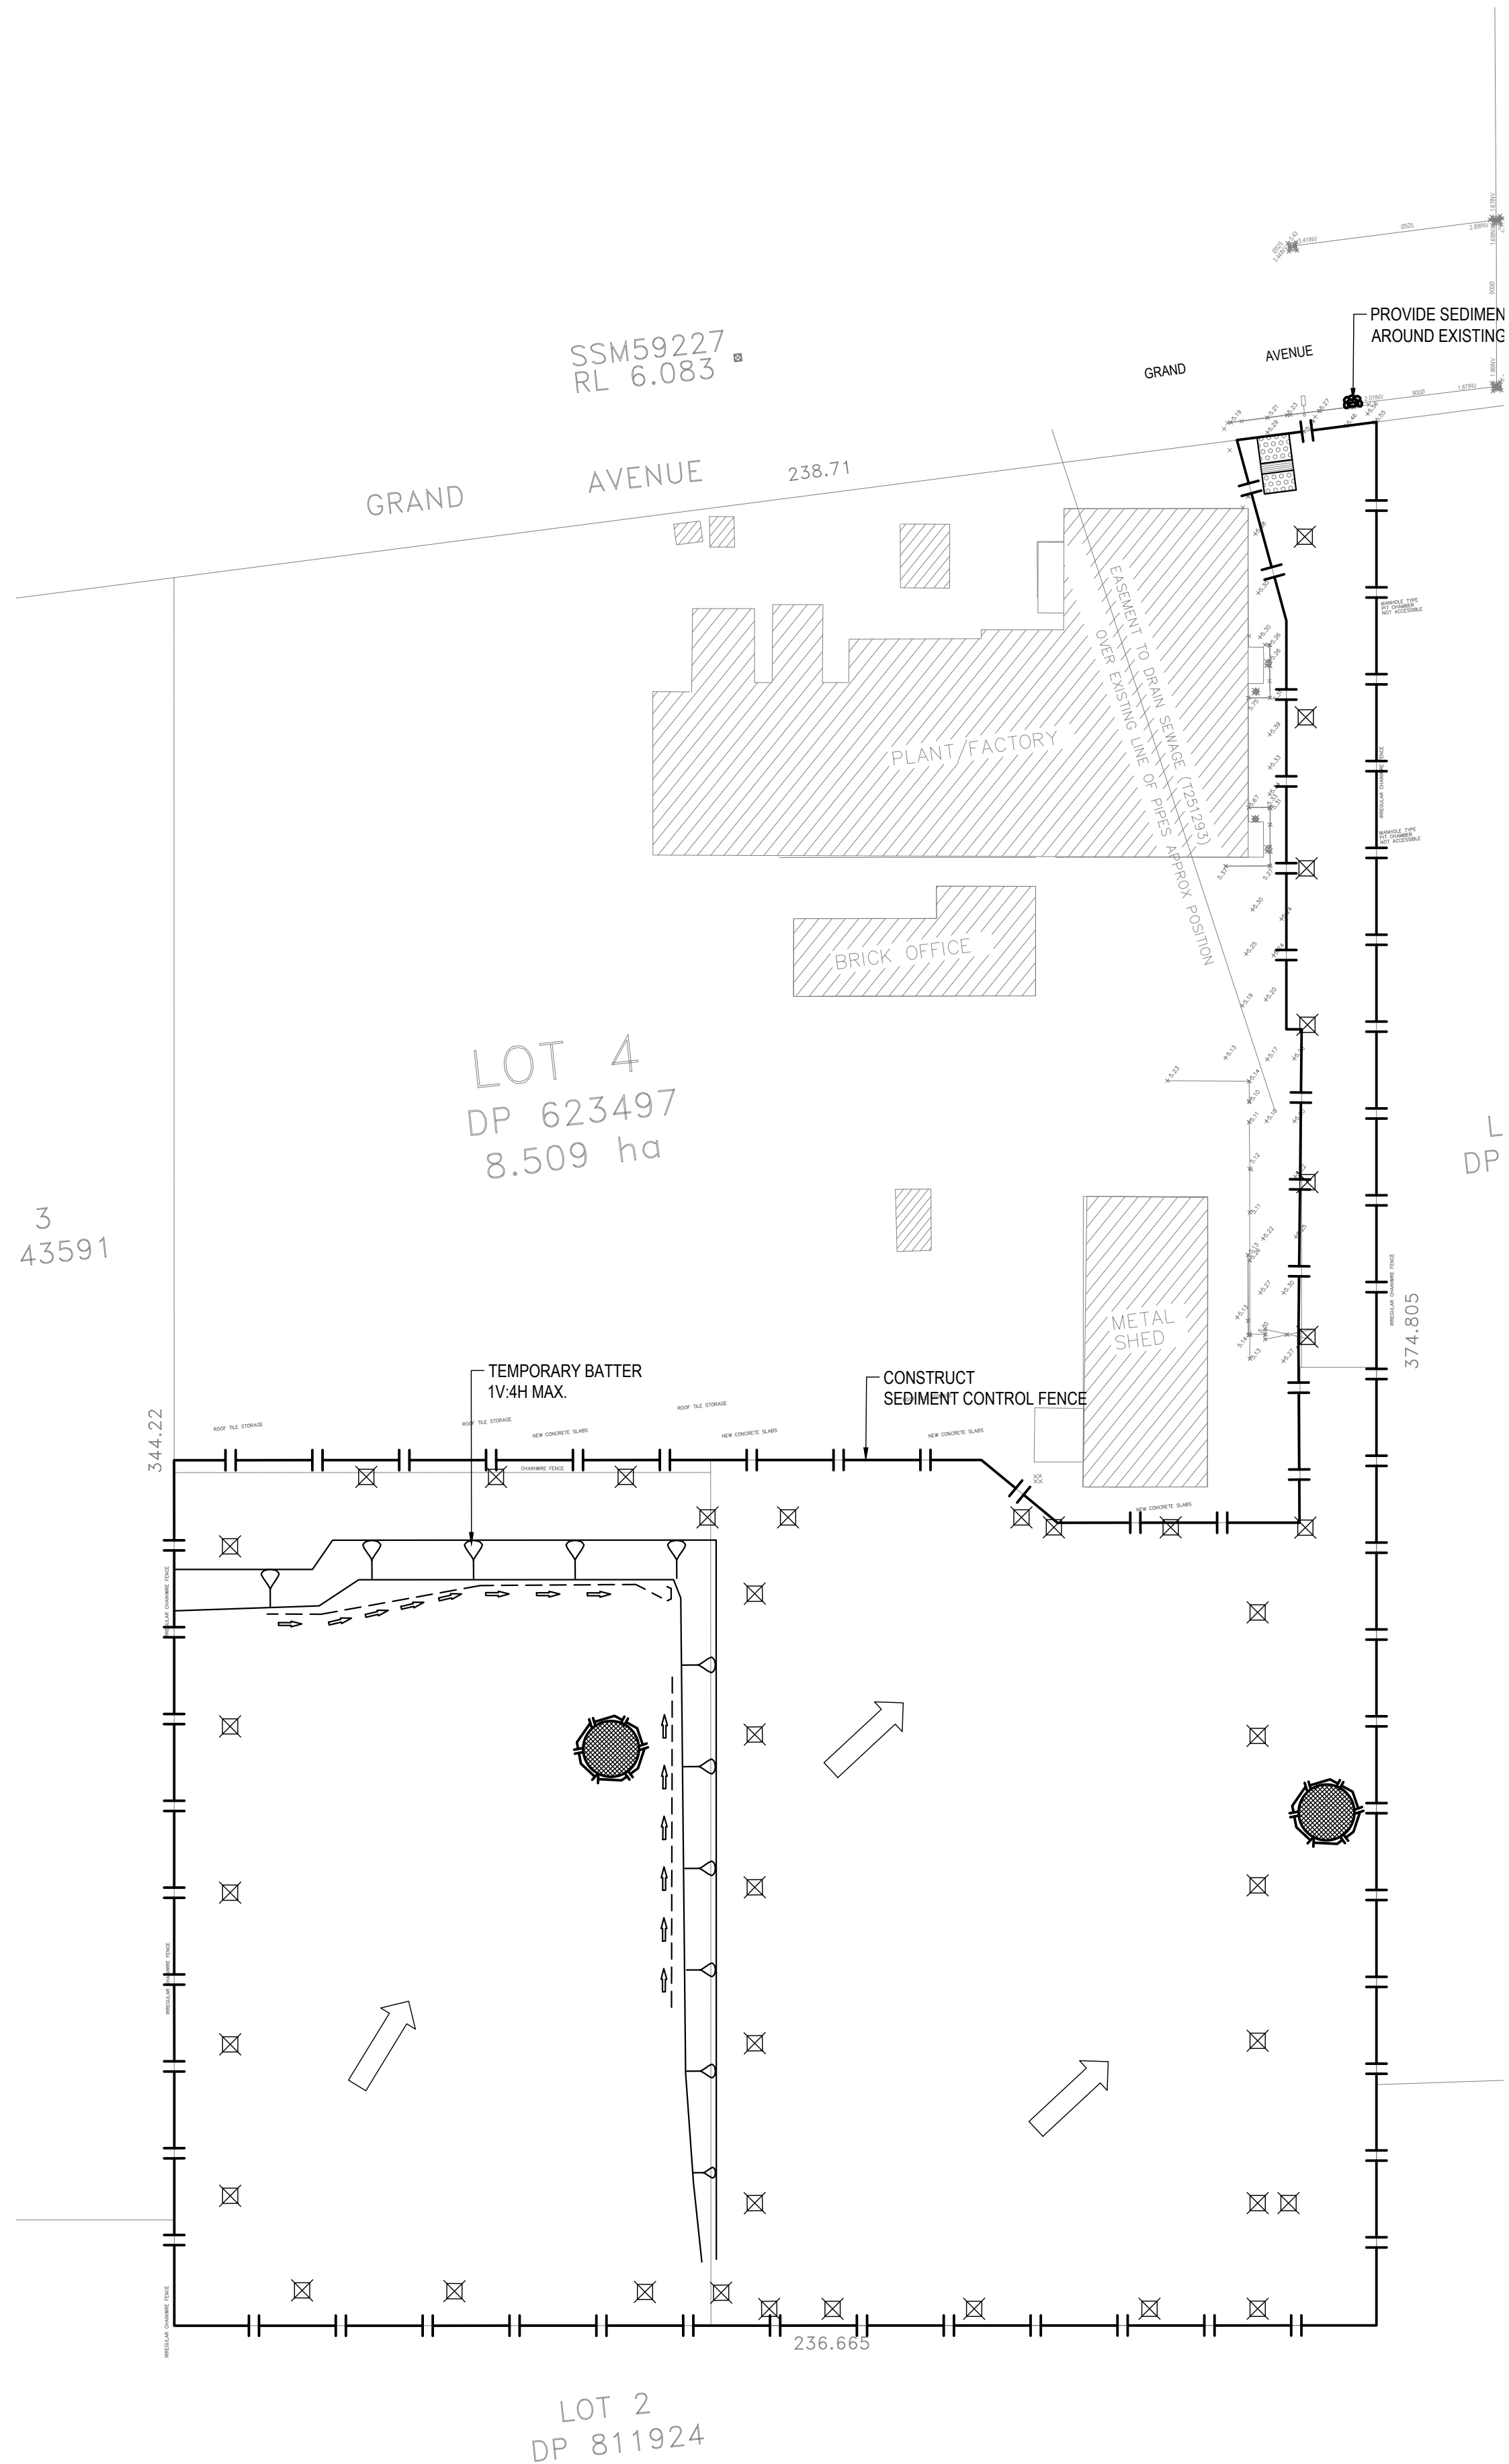


PLAN

SCALE 1:1000

REVISIONS:			
No.	REVISION DESCRIPTION	DRAWN	DATE
B	FOR DEVELOPMENT APPLICATION	HB	07.05.20
A	PRELIMINARY ISSUE	LW	18.12.19

SCALE BAR 0 10 20 30 40 50m SCALE 1:1000	
COPYRIGHT © THIS DRAWING IS COPYRIGHT AND THE PROPERTY OF VAN DER MEER (NSW) PTY LTD. IT MUST NOT BE REPRODUCED, COPIED OR USED WITHOUT THE AUTHORITY OF VAN DER MEER (NSW) PTY LTD. DISCLAIMER: THIS DRAWING AND ITS CONTENTS ARE ELECTRONICALLY GENERATED. ARE CONFIDENTIAL AND MAY ONLY BE USED FOR THE PURPOSE FOR WHICH THEY WERE INTENDED. VAN DER MEER (NSW) PTY LTD. WILL NOT ACCEPT RESPONSIBILITY FOR ANY CONSEQUENCES ARISING FROM THE USE OF THE DRAWING FOR OTHER THAN ITS INTENDED PURPOSE OR WHERE THE DRAWING HAS BEEN ALTERED, AMENDED OR CHANGED EITHER MANUALLY OR ELECTRONICALLY BY ANY THIRD PARTY. NOTE: THIS IS AN UNCONTROLLED DOCUMENT ISSUED FOR INFORMATION PURPOSES ONLY. UNLESS SIGNED. FIGURED DIMENSIONS TAKE PRECEDENCE OVER SCALES. DO NOT SCALE REDUCED SIZE DRAWINGS. VERIFY DIMENSIONS PRIOR TO COMMENCING ANY ON-SITE OR OFF-SITE WORKS OR FABRICATION. IF IN DOUBT - ASK.	

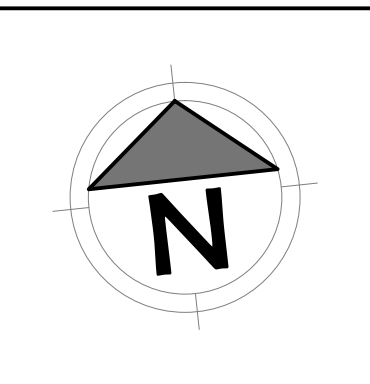

van der Meer Consulting

van der meer

LEVEL 6, 39 CHANDOS STREET
ST LEONARDS NSW 2065
Telephone 61-2-9436 0433 Fax 61-2-9436 1370

www.vandermeer.com.au
van der Meer (NSW) Pty Ltd
A.B.N. 56 158 266 301

CLIENT

EQUINIX
UNIT A, 639 GARDENERS
SYDNEY NSW 2020

ARCHITECT

GREENBOX
LEVEL 25, 25 BLIGH ST, SYDNEY NSW 200


PROJECT TITLE

EQUINIX SY9
10 GRAND AVENUE, ROSEHILL

DRAWING TITLE

EROSION AND SEDIMENT CONTROL

DRAWING STATUS			
APPROVAL ISSUE NOT TO BE USED FOR CONSTRUCTION			
PROJECT LEADER RJB	DESIGNER HB	SIGNATURE	
DRAFTSPERSON HB	SCALE AS SHOWN	DATE NOV 2019	SHEET SIZE A1
JOB No. SY192-077	DRAWING No. DA-C210	REVISION B	

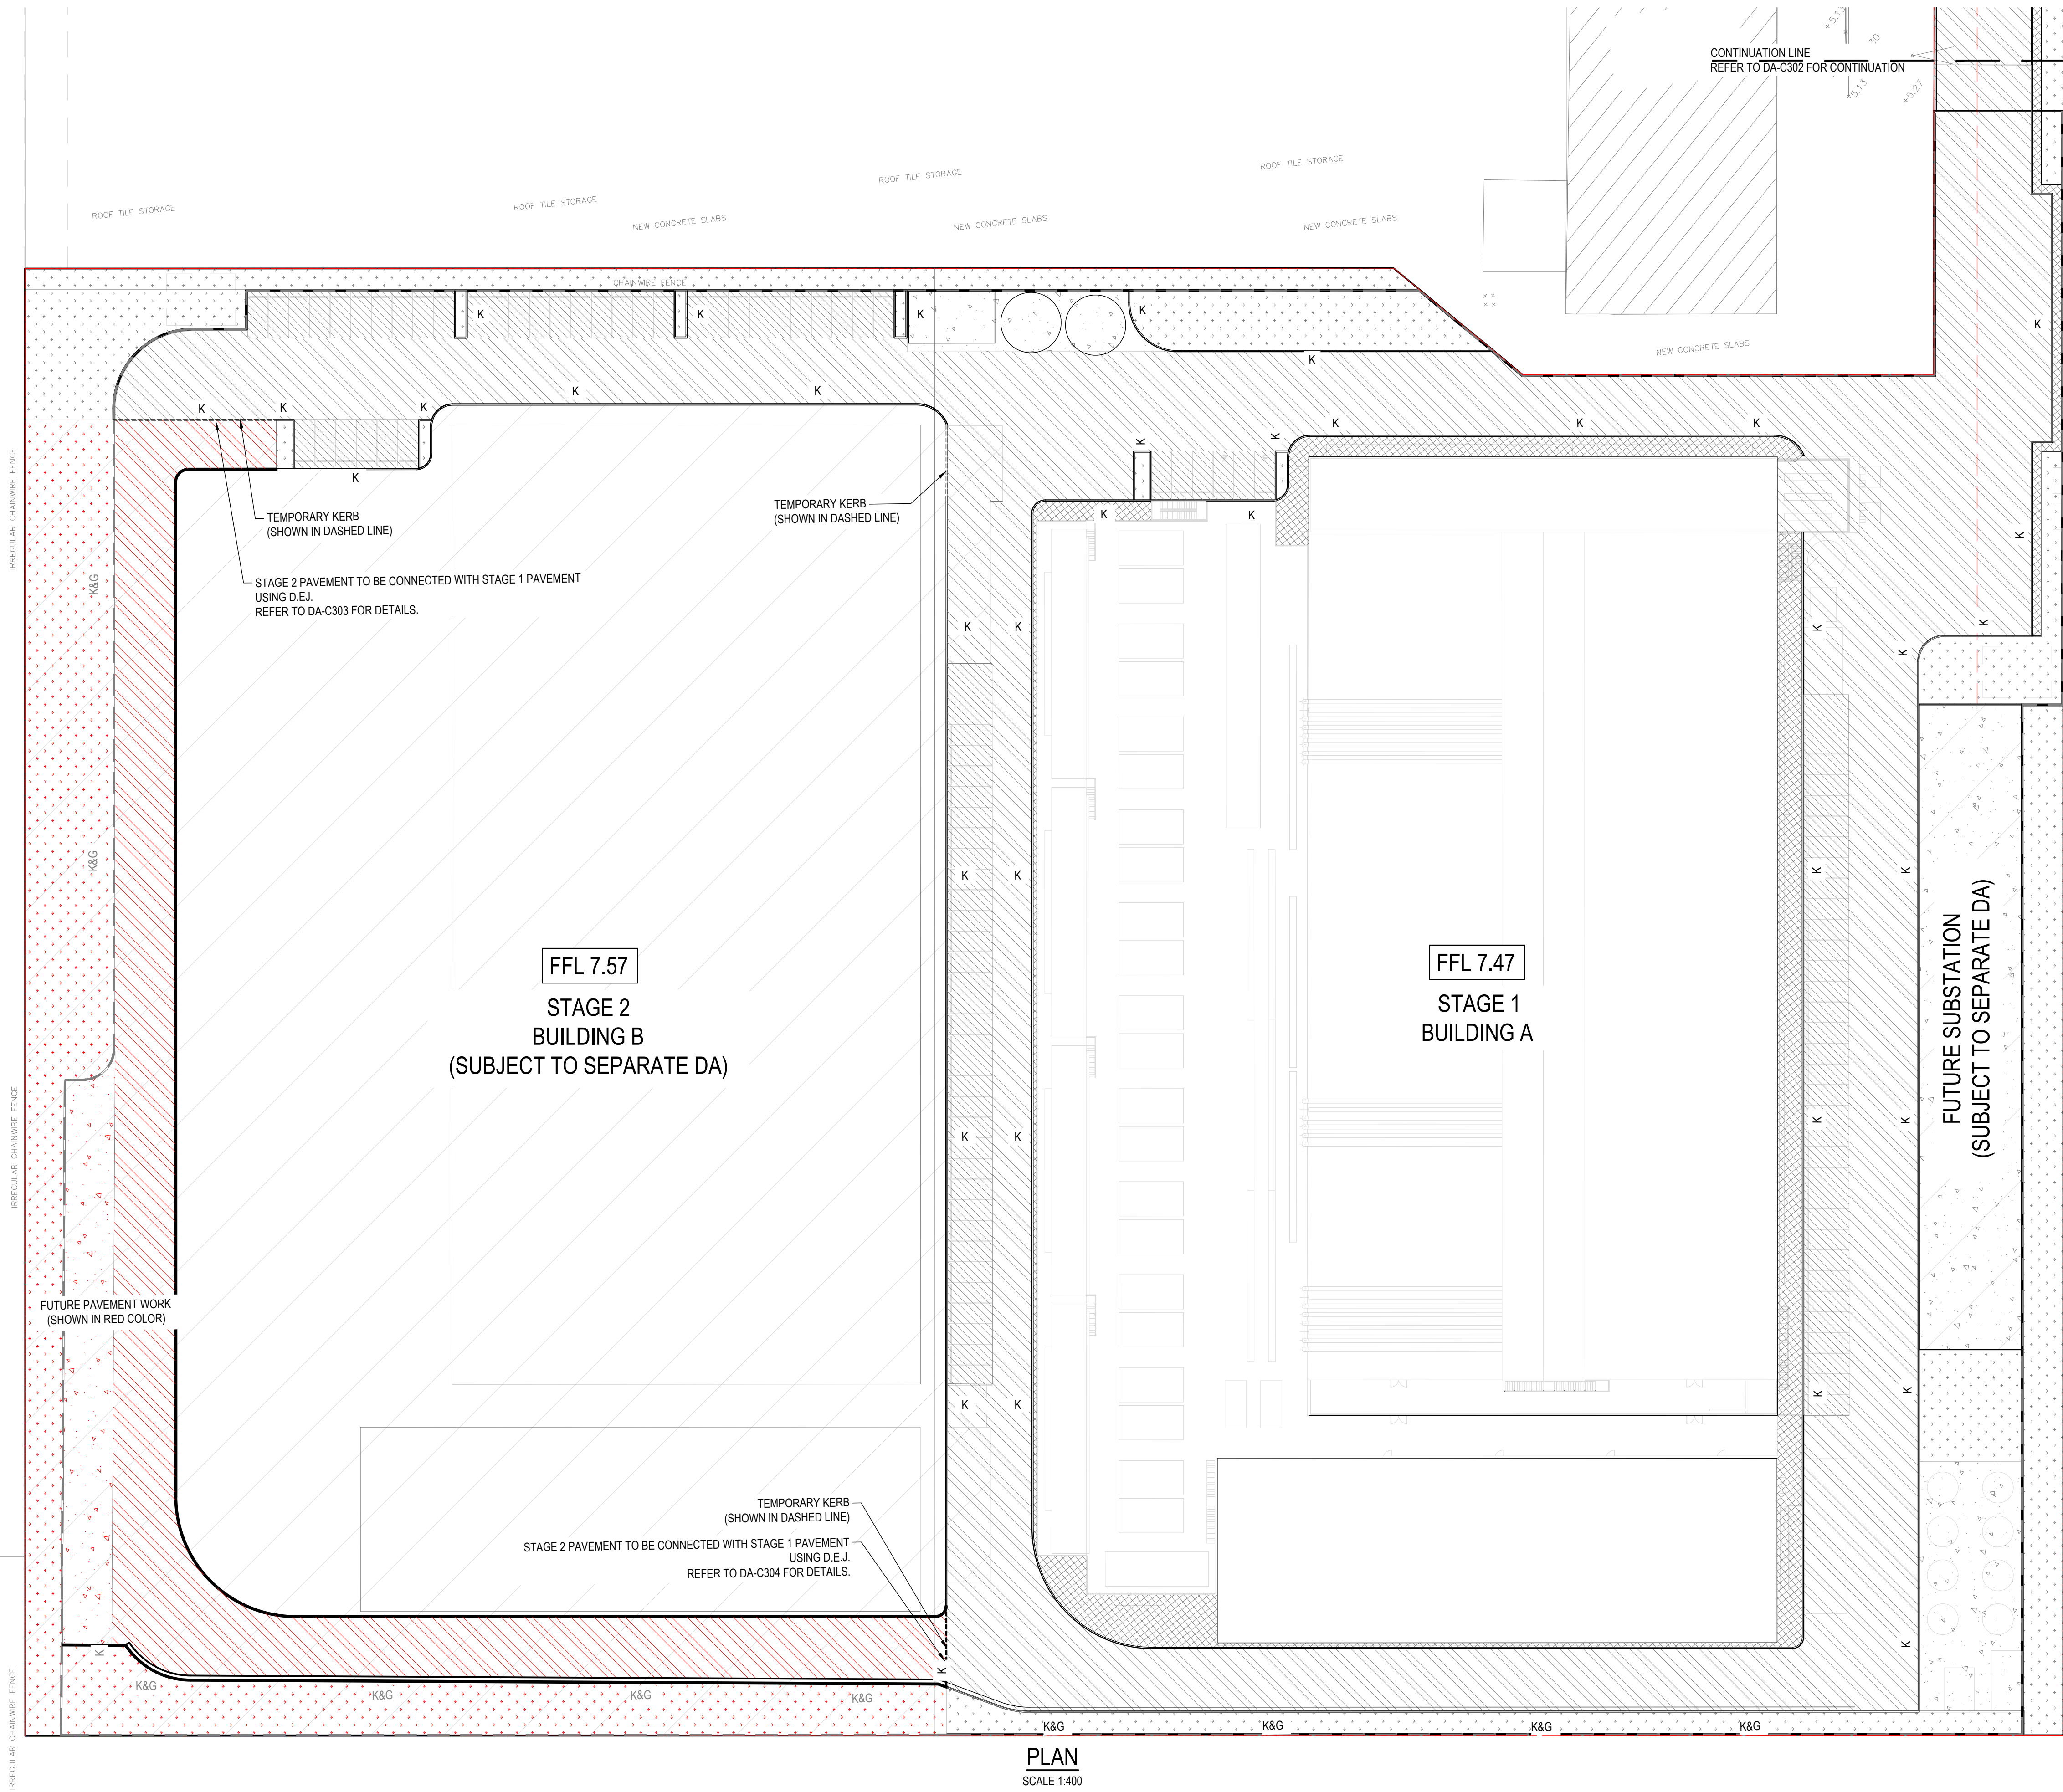

LEGEND

- BOUNDARY LINE
- STAGE 2 AREA
- RETAINING WALL
- FUTURE RETAINING WALL
- LIGHT DUTY FLEXIBLE PAVEMENT
REFER TO DA-C303 FOR DETAILS
- HEAVY DUTY RIGID PAVEMENT
REFER TO DA-C303 FOR DETAILS
- FOOTPATH PAVEMENT
REFER TO DA-C303 FOR DETAILS
- CONCRETE PAD
REFER TO STRUCTURAL ENGINEER'S DETAILS
- LANDSCAPE AREA
REFER LANDSCAPE ARCHITECT'S DETAILS
- K KERB ONLY
REFER TO DA-C303 FOR DETAILS
- K&G KERB AND GUTTER
REFER TO DA-C303 FOR DETAILS

PLAN
SCALE 1:400

REVISIONS:			
No.	REVISION DESCRIPTION	DRAWN	DATE
B	FOR DEVELOPMENT APPLICATION	HB	07.05.20
A	PRELIMINARY ISSUE	LW	18.12.19

SCALE BAR
0 10 20 30 40m
SCALE 1:400

COPYRIGHT ©
THIS DRAWING IS COPYRIGHT AND THE PROPERTY OF VAN DER MEER
NSW PTY LTD. IT MUST NOT BE REPRODUCED, COPIED OR USED WITHOUT
THE AUTHORITY OF VAN DER MEER (NSW) PTY LTD.

DISCLAIMER
THIS DRAWING AND ITS CONTENTS ARE ELECTRONICALLY GENERATED.
THEY ARE CONFIDENTIAL AND MAY ONLY BE USED FOR THE PURPOSE FOR
WHICH THEY WERE INTENDED. VAN DER MEER (NSW) PTY LTD. WILL NOT
ACCEPT RESPONSIBILITY FOR ANY CONSEQUENCES ARISING FROM THE
USE OF THIS DRAWING FOR OTHER THAN ITS INTENDED PURPOSE OR

WHERE THE DRAWING HAS BEEN ALTERED, AMENDED OR CHANGED
EITHER MANUALLY OR ELECTRONICALLY BY ANY THIRD PARTY,
NOTE:
THIS IS AN UNCONTROLLED DOCUMENT ISSUED FOR INFORMATION
PURPOSES ONLY. UNLESS SIGNED, FIGURED DIMENSIONS TAKE
PRECEDENCE OVER SCALES. DO NOT SCALE REVISED SIZE DRAWINGS.
VERIFY DIMENSIONS PRIOR TO COMMENCING ANY ON-SITE OR OFF-SITE
WORKS OR FABRICATION.
IF IN DOUBT - ASK.

van der Meer Consulting
LEVEL 6, 39 CHANDOS STREET
ST LEONARDS NSW 2065
Telephone 61-2-9436 0433 Fax 61-2-9436 1370

www.vandermeer.com.au
van der Meer (NSW) Pty Ltd
A.B.N. 56 158 266 301


CLIENT
EQUINIX
UNIT A, 639 GARDENERS
SYDNEY NSW 2020

ARCHITECT
GREENBOX
LEVEL 25, 25 BLIGH ST, SYDNEY NSW 200


PROJECT TITLE
EQUINIX SY9
10 GRAND AVENUE, ROSEHILL

DRAWING TITLE
PAVEMENT LAYOUT SHEET 1 OF 2


DRAWING STATUS APPROVAL ISSUE NOT TO BE USED FOR CONSTRUCTION			
PROJECT LEADER RJB	DESIGNER HB	SIGNATURE	
DRAFTSPERSON HB	SCALE AS SHOWN	DATE NOV 2019	SHEET SIZE A1
JOB No. SY192-077	DRAWING No. DA-C301	REVISION B	

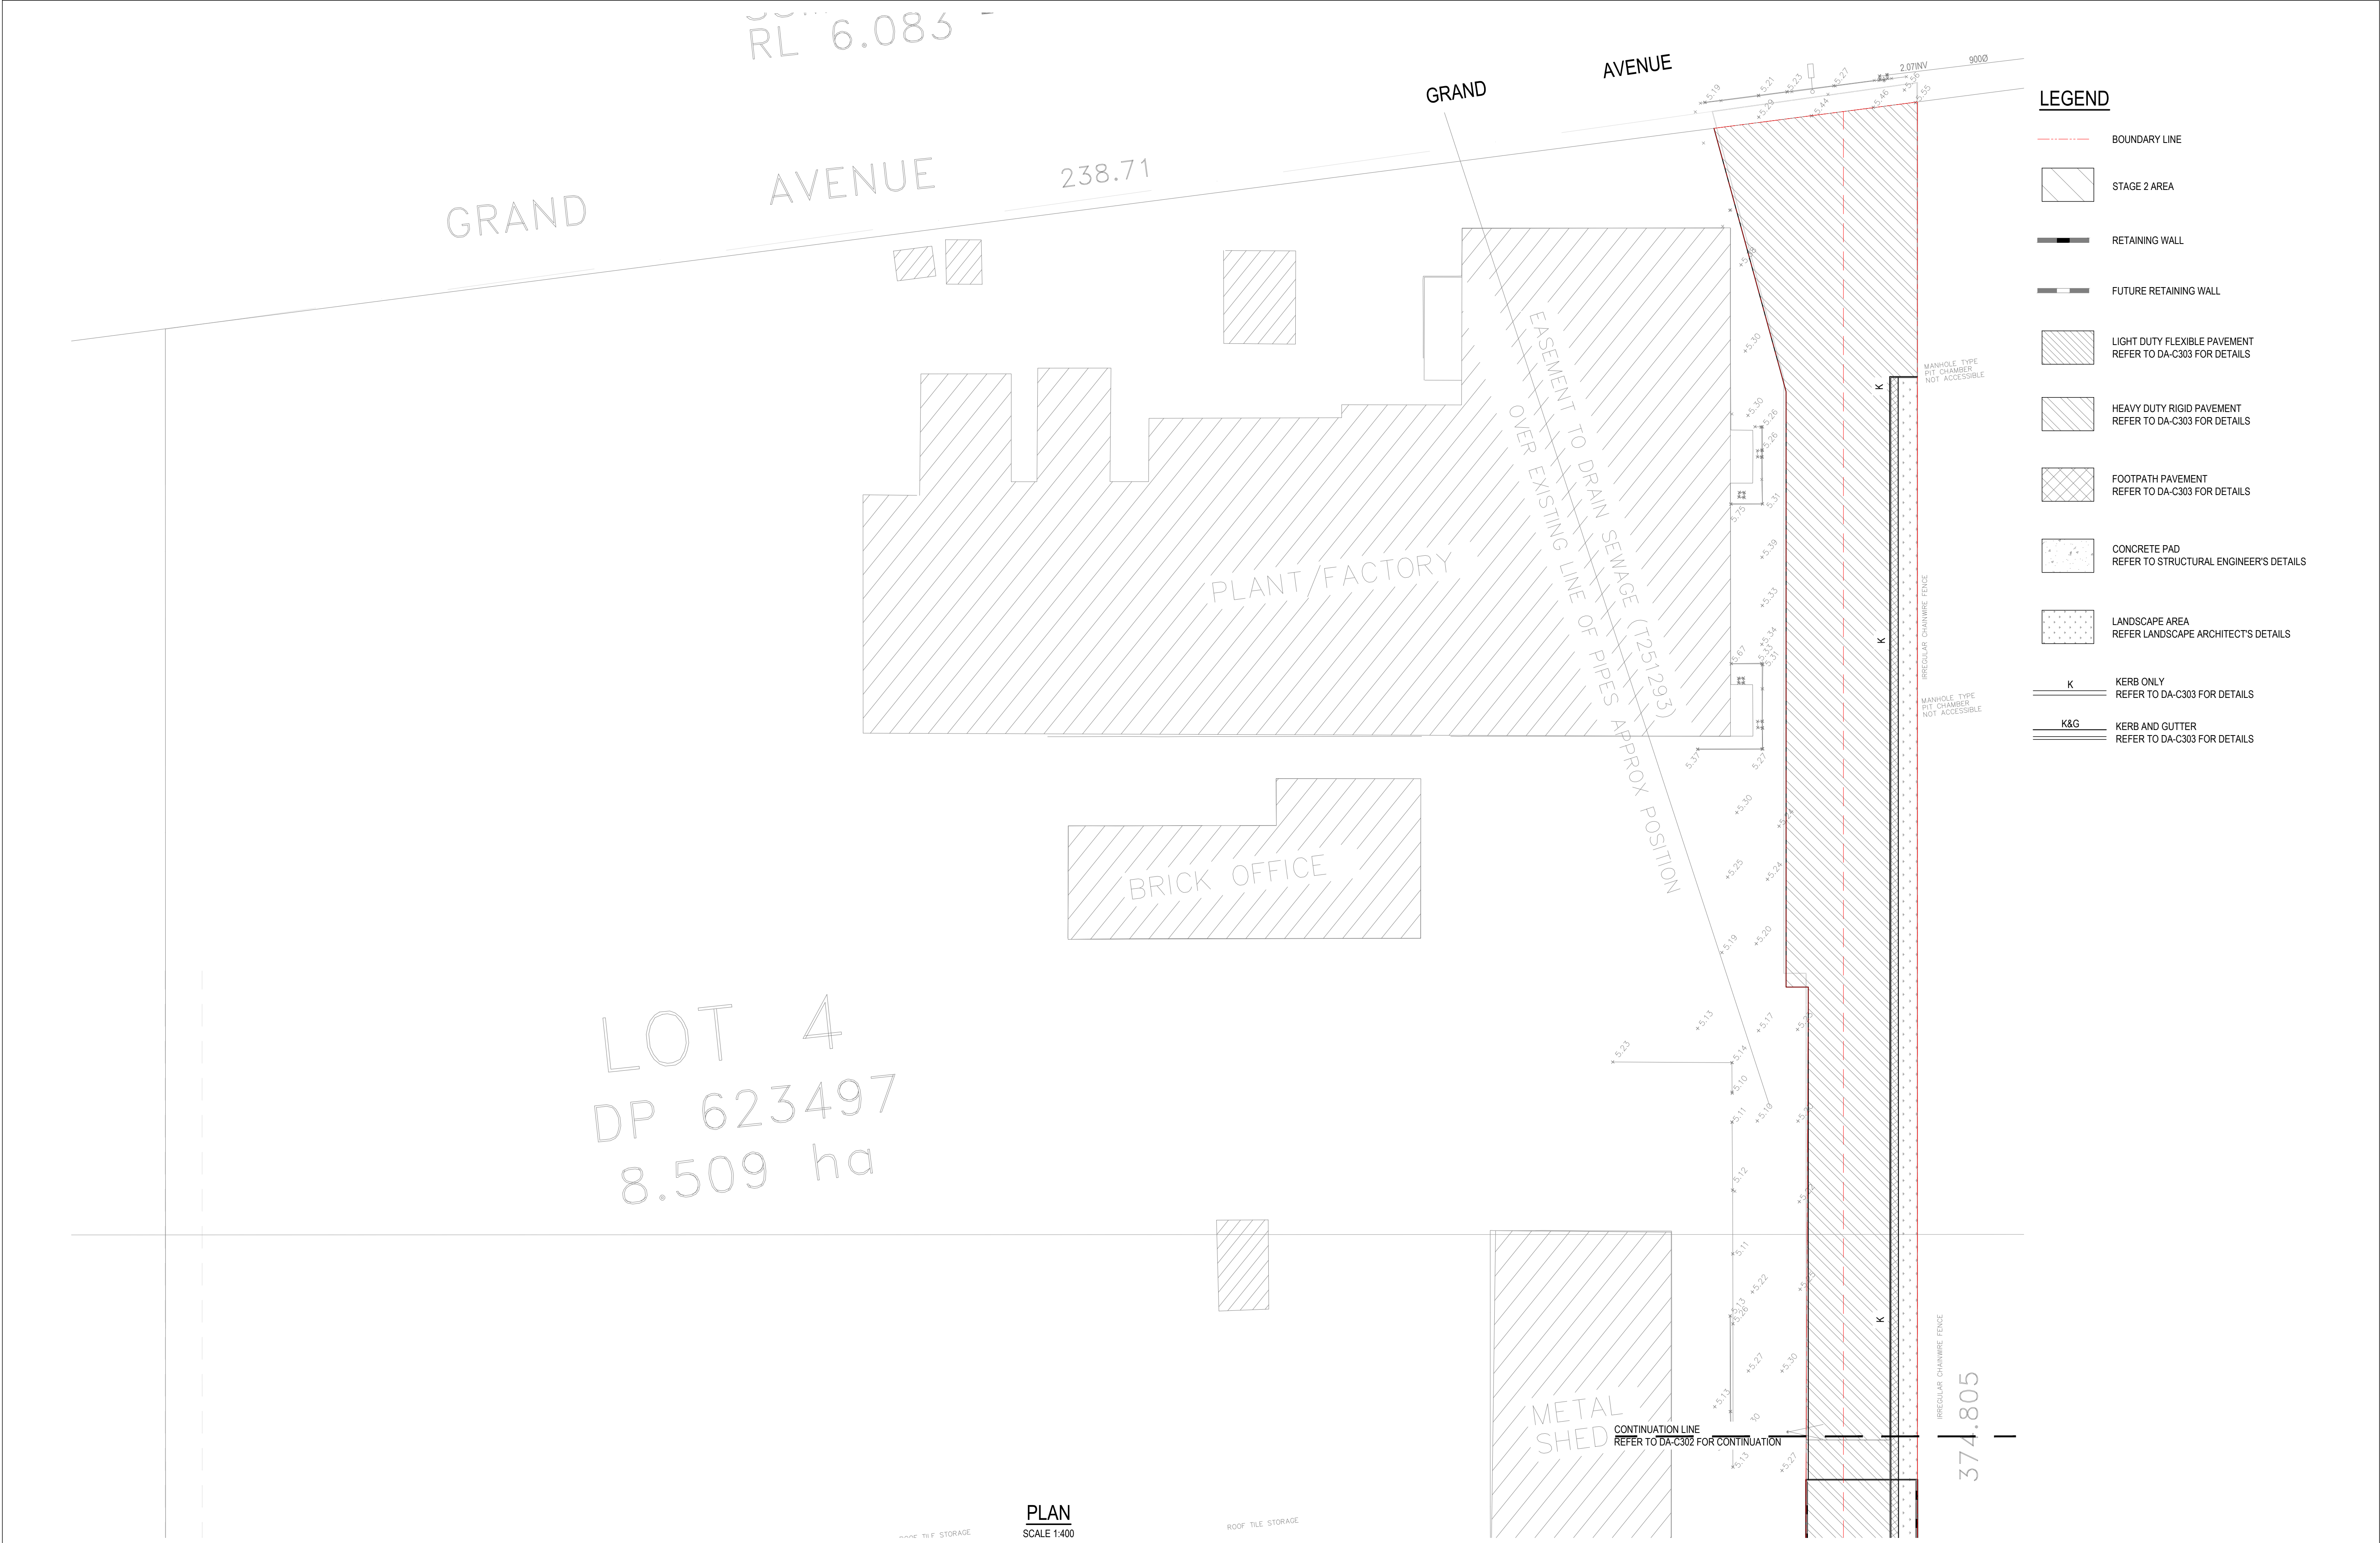


REVISIONS:				SCALE BAR				010203040m				SCALE 1:400								 van der Meer Consulting				CLIENT				PROJECT TITLE				DRAWING STATUS																			
																								EQUINIX				EQUINIX SY9				APPROVAL ISSUE																			
																												UNIT A, 639 GARDENERS				10 GRAND AVENUE, ROSEHILL				NOT TO BE USED FOR CONSTRUCTION															
																																PROJECT LEADER				DESIGNER				SIGNATURE											
																																RJB				HB															
																																				SCALE				DATE				SHEET SIZE							
																																				AS SHOWN				NOV 2019				A1							
B				FOR DEVELOPMENT APPLICATION				HB				07.05.20																																							
A				PRELIMINARY ISSUE				LW				18.12.19																																							
No.				REVISION DESCRIPTION				DRAWN				DATE																																							

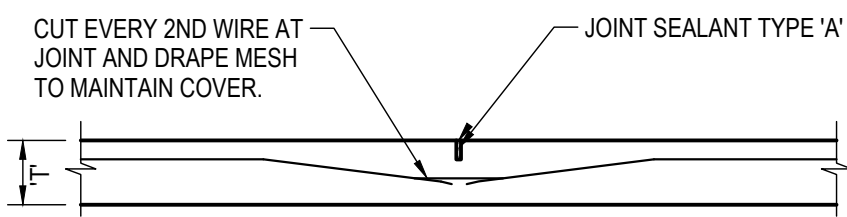


SAWCUT JOINT
DENOTED S.J. ON PLAN
(NTS)
SAWCUT WITHIN 4-12 HOURS

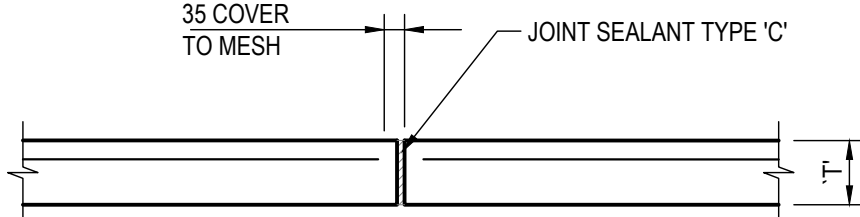


ISOLATION JOINT
DENOTED I.J. ON PLAN
(NTS)

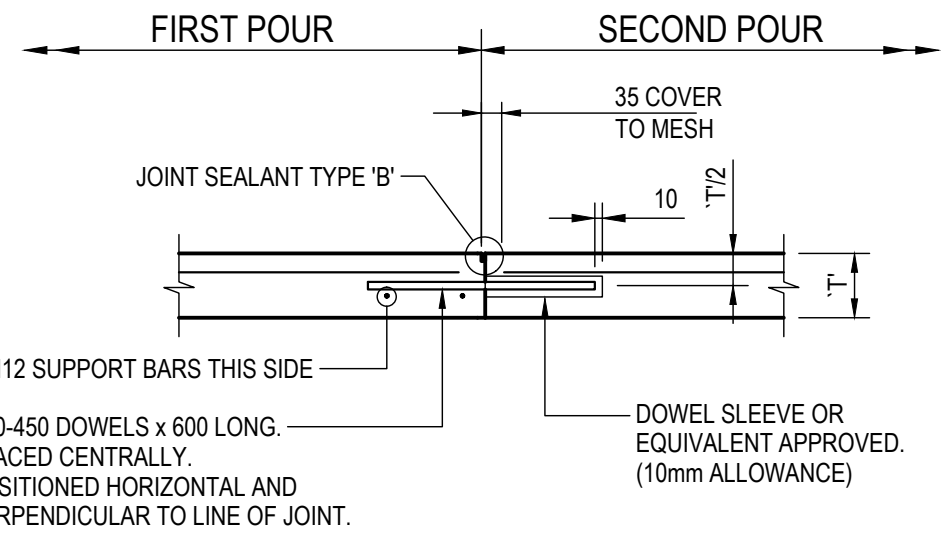


DOWELLED JOINT
DENOTED D.J. ON PLAN
(NTS)

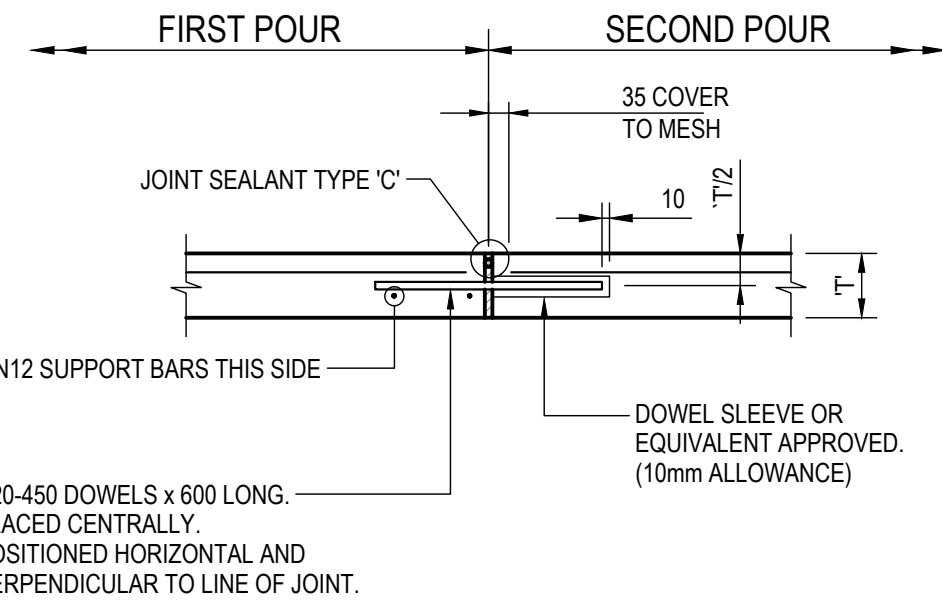

DOWELLED EXPANSION JOINT
DENOTED D.E.J. ON PLAN
(NTS)

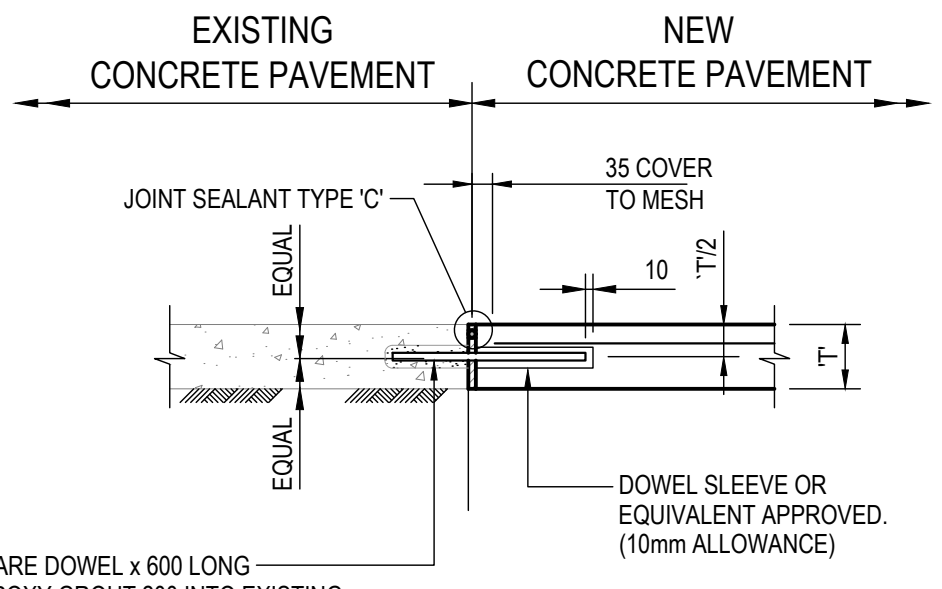


DOWELLED EXPANSION JOINT TO EXISTING CONCRETE PAVEMENT
DENOTED D.E.J. ON PLAN
(NTS)

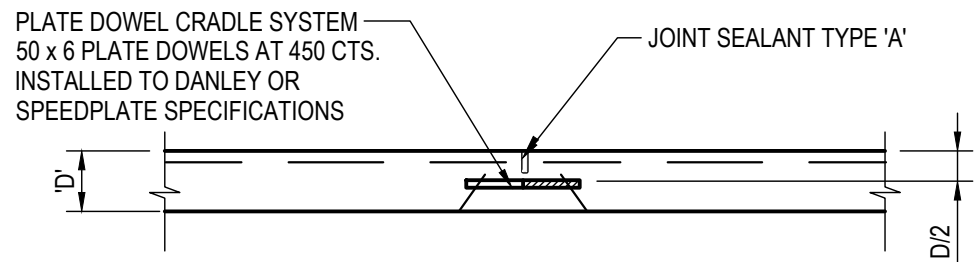


- NOTES**
- SAWCUT WITHIN 12 - 18 HOUR PERIOD AFTER CONCRETE IS FINISHED, UNLESS AGREED OTHERWISE BY THE ENGINEER.
 - JOINT FILLING TO BE IN ACCORDANCE WITH CONCRETE SPECIFICATION. REFER JOINT FILLER DETAILS, BELOW.
 - NO SOFT CUTS PERMITTED.


PLATE DOWELLED JOINT
DENOTED P.D.J. ON PLAN

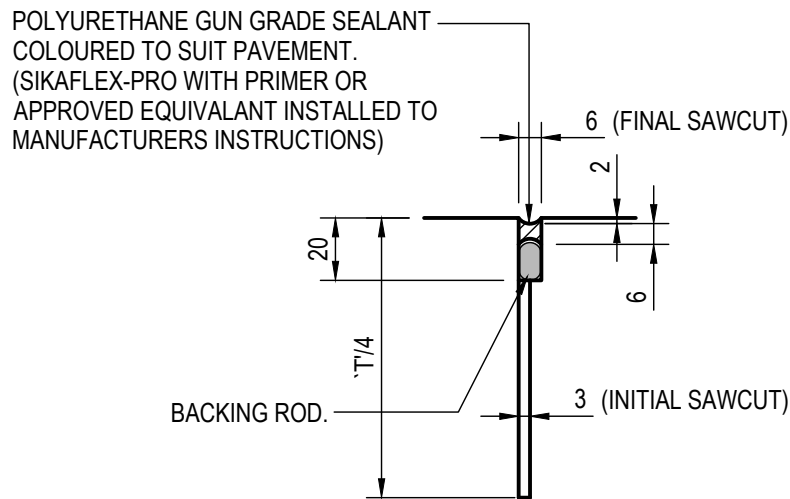


TYPE 'A' (6mm)
(1:2)

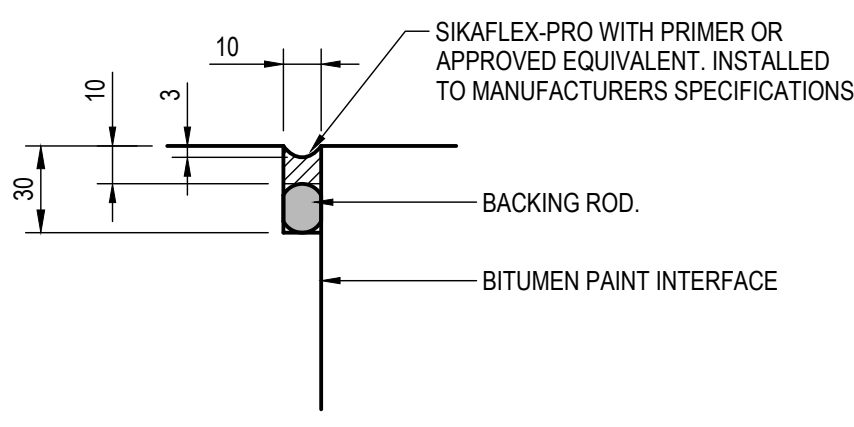


TYPE 'B' (10mm)
(1:2)

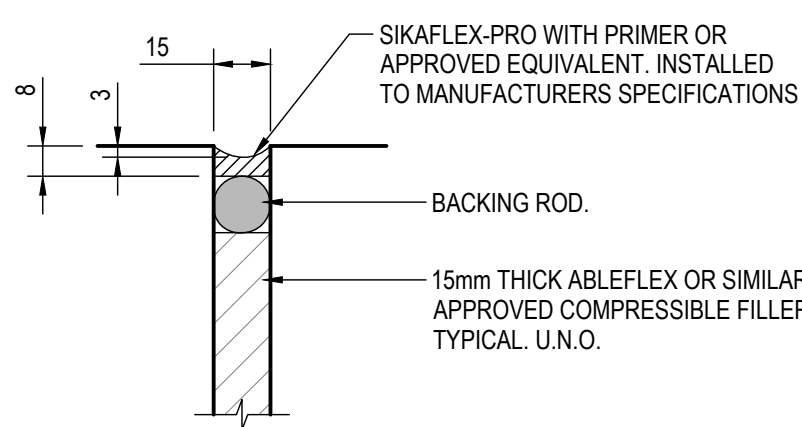


TYPE 'C' (15mm)
(1:2)

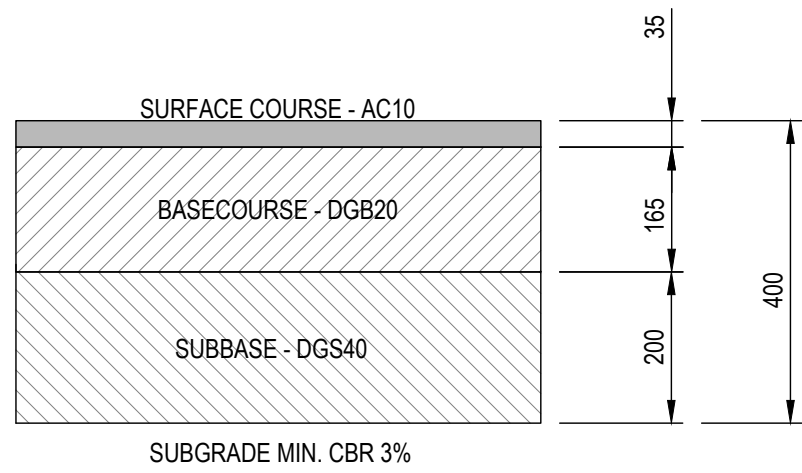


LIGHT DUTY FLEXIBLE PAVEMENT
SCALE 1:10

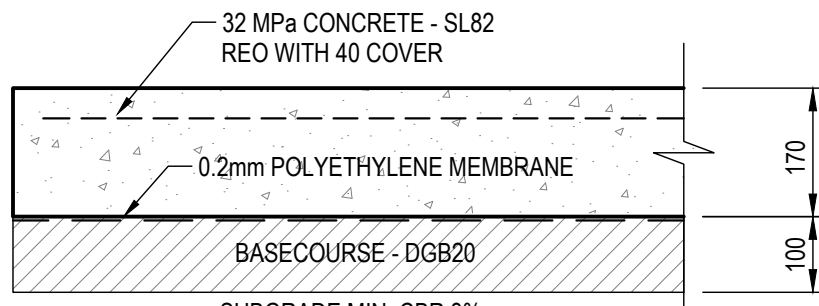


HEAVY DUTY RIGID PAVEMENT
SCALE 1:10

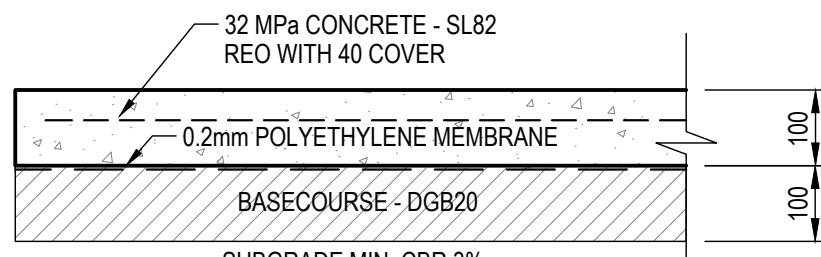


FOOTPATH PAVEMENT
SCALE 1:10

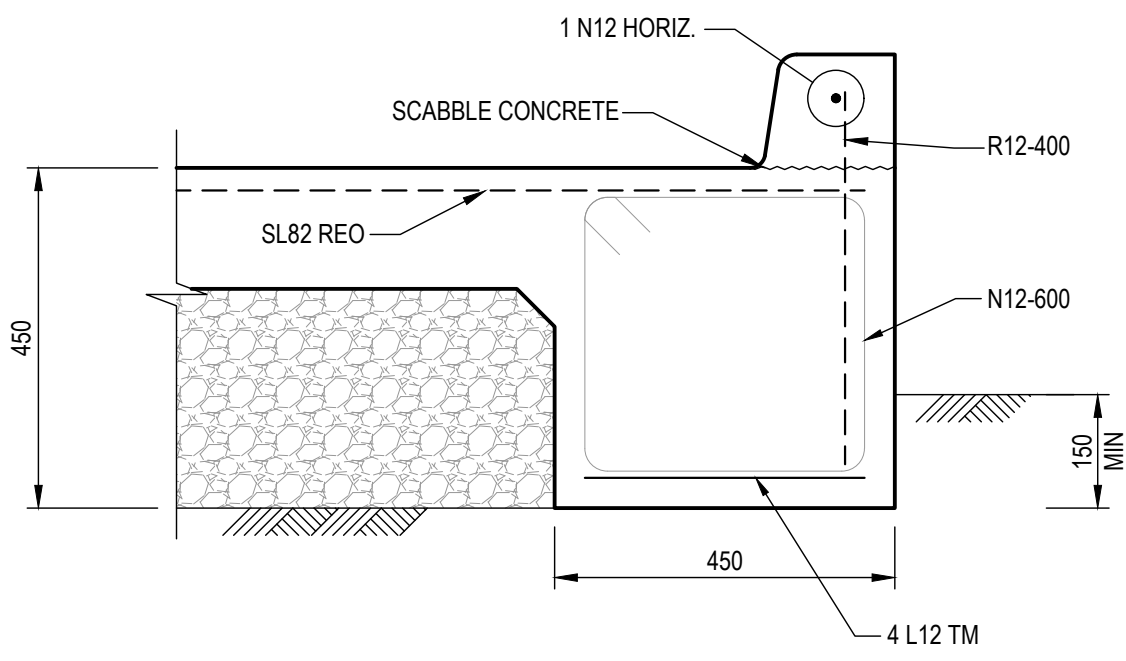


EDGE THICKENING - E.T.
SCALE 1:10

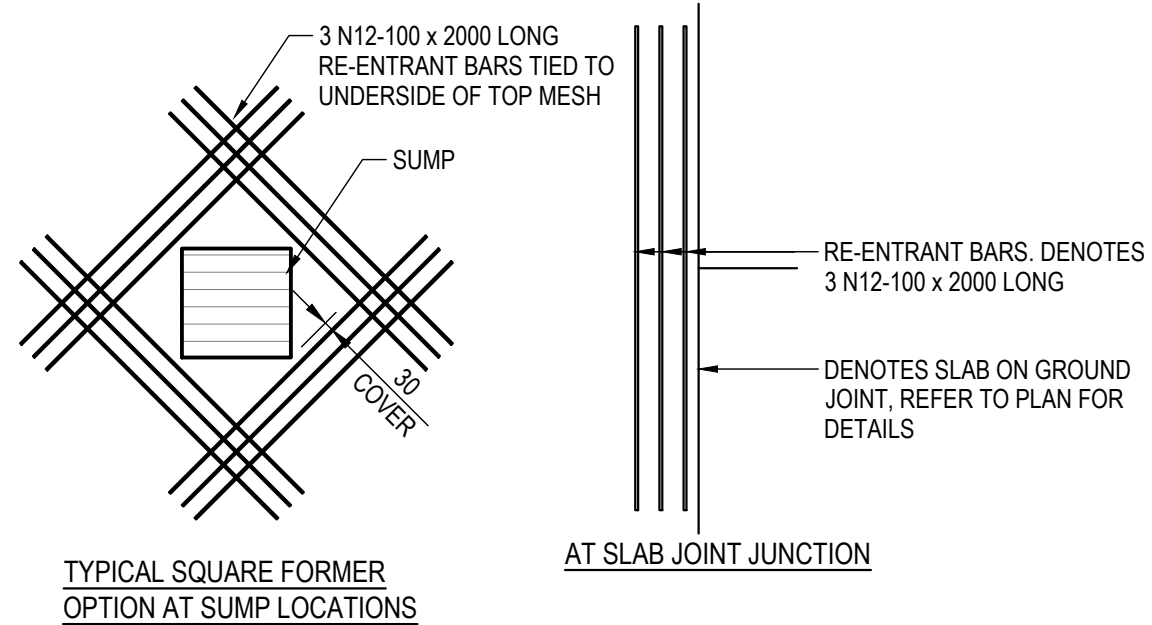


TYPICAL RE-ENTRANT BAR DETAILS FOR SLABS ON GROUND
DENOTED R.E. ON PLAN
(NTS)

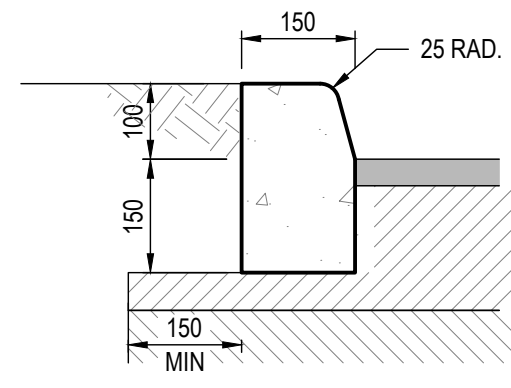


100 KERB ONLY (K)
SCALE 1:10

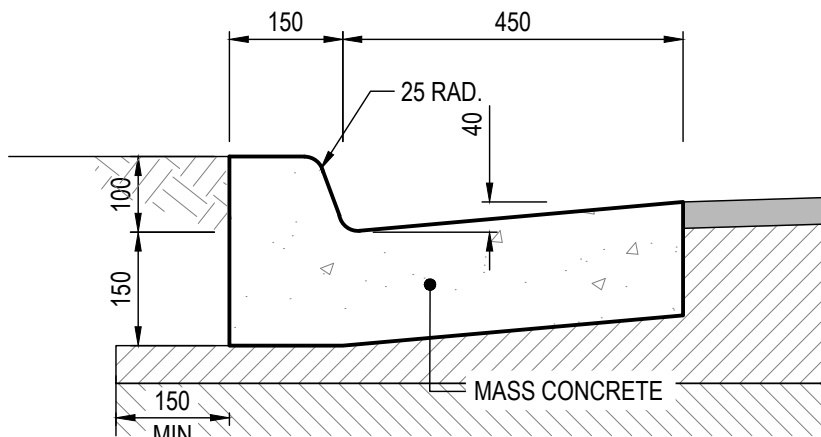

100 KERB AND GUTTER (K&G)
SCALE 1:10

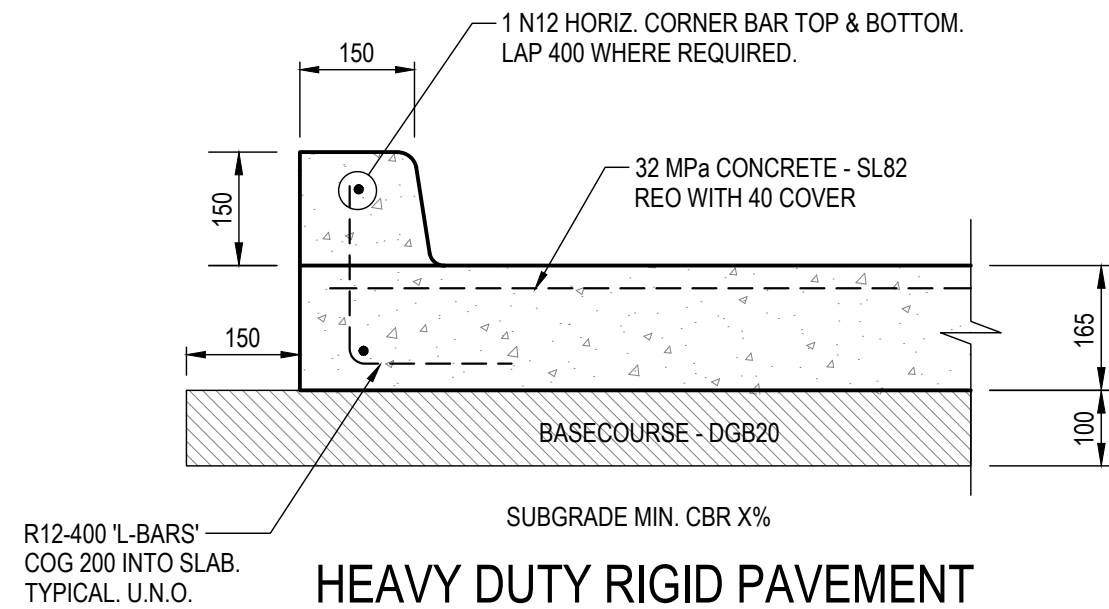


HEAVY DUTY RIGID PAVEMENT WITH INTEGRAL KERB DETAIL
SCALE 1:10

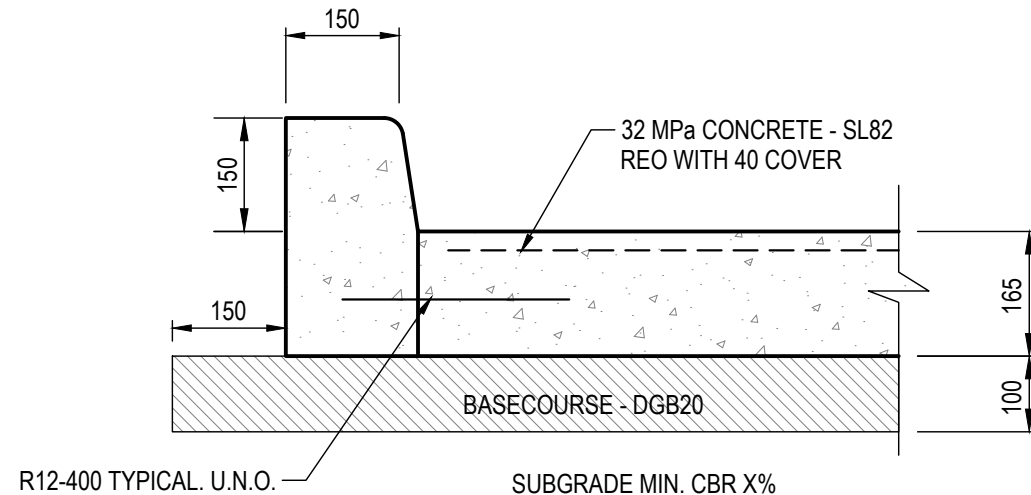

HEAVY DUTY RIGID PAVEMENT WITH KERB DETAIL
SCALE 1:10

REVISIONS:				SCALE BAR		 van der Meer Consulting LEVEL 6, 39 CHANDOS STREET ST LEONARDS NSW 2065 Telephone 61-2-9436 0433 Fax 61-2-9436 1370 www.vandermeer.com.au van der Meer (NSW) Pty Ltd A.B.N. 56 158 266 301	CLIENT		PROJECT TITLE		DRAWING STATUS	
							EQUINIX		EQUINIX SY9		APPROVAL ISSUE	
				SCALE 1:10			UNIT A, 639 GARDENERS SYDNEY NSW 2020		10 GRAND AVENUE, ROSEHILL		NOT TO BE USED FOR CONSTRUCTION	
				copyright ©					ARCHITECT		DRAWING TITLE	
				THIS DRAWING IS COPYRIGHT AND THE PROPERTY OF VAN DER MEER (NSW) PTY LTD. IT MUST NOT BE REPRODUCED, COPIED OR USED WITHOUT THE AUTHORITY OF VAN DER MEER (NSW) PTY LTD.			WHERE THE DRAWING HAS BEEN ALTERED, AMENDED OR CHANGED EITHER MANUALLY OR ELECTRONICALLY BY ANY THIRD PARTY		GREENBOX		PAVEMENT DETAILS	
				DISCLAIMER			THIS IS AN UNCONTROLLED DOCUMENT ISSUED FOR INFORMATION PURPOSES ONLY. UNLESS SIGNED, FIGURED DIMENSIONS TAKE PRECEDENCE OVER SCALED. DO NOT SCALE REDUCED SIZE DRAWINGS. VERIFY DIMENSIONS PRIOR TO COMMENCING ANY ON-SITE OR OFF-SITE WORKS OR FABRICATION.		LEVEL 25, 25 BLIGH ST, SYDNEY NSW 200			
				THIS DRAWING AND ITS CONTENTS ARE ELECTRONICALLY GENERATED. ARE CONFIDENTIAL AND MAY ONLY BE USED FOR THE PURPOSE FOR WHICH THEY WERE DESIGNED. VAN DER MEER (NSW) PTY LTD. WILL NOT ACCEPT RESPONSIBILITY FOR ANY CONSEQUENCES ARISING FROM THE USE OF THE DRAWING FOR OTHER THAN ITS INTENDED PURPOSE OR IF IN DOUBT, ASK.								
B	FOR DEVELOPMENT APPLICATION			HB	07.05.20							
A	PRELIMINARY ISSUE			LW	18.12.19							
No.	REVISION DESCRIPTION			DRAWN	DATE				JOB No.		SY192-077	
									DRAWING No.		DA-C303	
									REVISION		B	

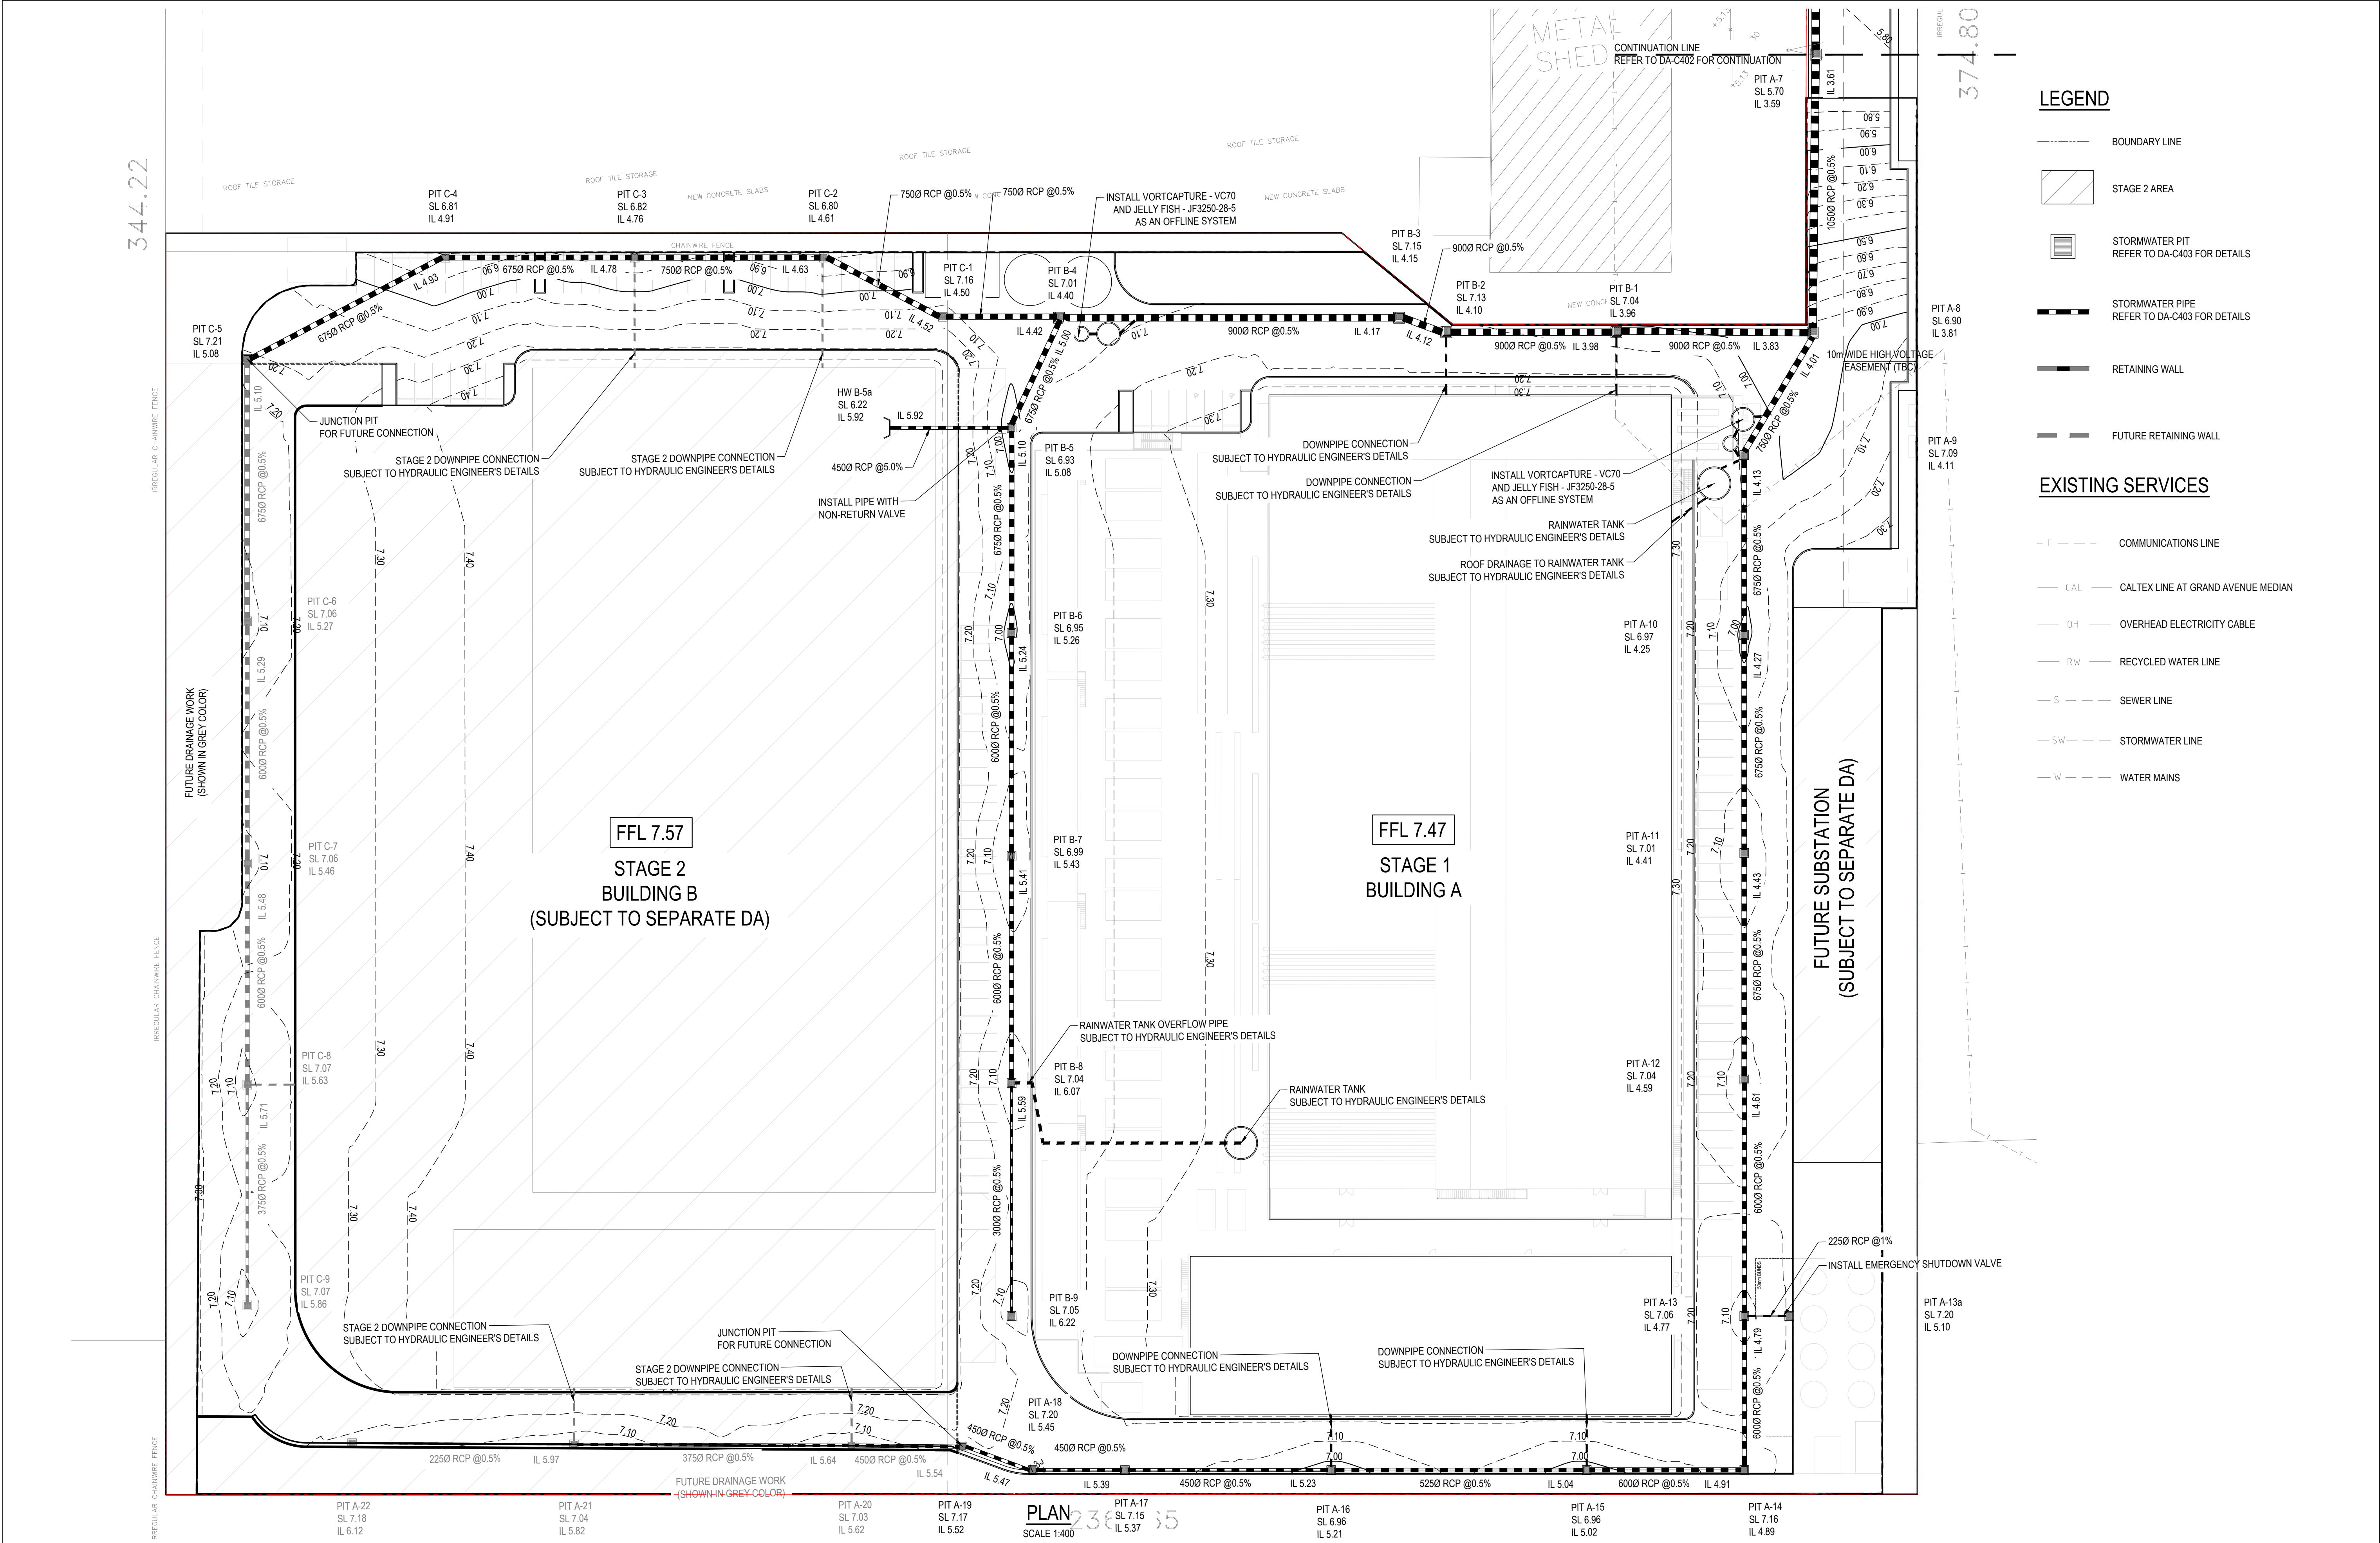

LEGEND


- BOUNDARY LINE
- STAGE 2 AREA
- STORMWATER PIT
REFER TO DA-C403 FOR DETAILS
- STORMWATER PIPE
REFER TO DA-C403 FOR DETAILS
- RETAINING WALL
- FUTURE RETAINING WALL

EXISTING SERVICES

- COMMUNICATIONS LINE
- CAL CALTEx LINE AT GRAND AVENUE MEDIAN
- OH OVERHEAD ELECTRICITY CABLE
- RW RECYCLED WATER LINE
- S SEWER LINE
- SW STORMWATER LINE
- W WATER MAINS

REVISIONS:			
No.	REVISION DESCRIPTION	DRAWN	DATE
B	FOR DEVELOPMENT APPLICATION	HB	07.05.20
A	PRELIMINARY ISSUE	LW	18.12.19

SCALE BAR			
0	10	20	30
SCALE 1:400			
COPYRIGHT © THIS DRAWING IS COPYRIGHT AND THE PROPERTY OF VAN DER MEER CONSULTING PTY LTD. IT MUST NOT BE REPRODUCED, COPIED OR USED WITHOUT THE AUTHORITY OF VAN DER MEER CONSULTING PTY LTD. WHERE THE DRAWING HAS BEEN ALTERED, AMENDED OR CHANGED EITHER MANUALLY OR ELECTRONICALLY BY ANY THIRD PARTY, THIS IS AN UNCONTROLLED DOCUMENT ISSUED FOR INFORMATION PURPOSES ONLY. UNLESS SIGNED, FIGURED DIMENSIONS TAKE PRECEDENCE OVER SCALES. DO NOT SCALE REVISED SIZE DRAWINGS. VERIFY DIMENSIONS PRIOR TO COMMENCING ANY ON-SITE OR OFF-SITE WORKS OR FABRICATION. IF IN DOUBT - ASK.			

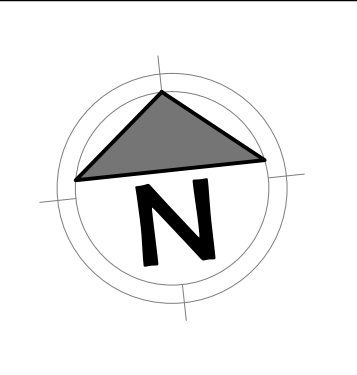

van der Meer Consulting

van der meer

LEVEL 6, 39 CHANDOS STREET
ST LEONARDS NSW 2065
Telephone 61-2-9436 0433 Fax 61-2-9436 1370

www.vandermeer.com.au
van der Meer (NSW) Pty Ltd
A.B.N. 56 158 266 301

CLIENT

EQUINIX
UNIT A, 639 GARDENERS
SYDNEY NSW 2020

ARCHITECT

GREENBOX
LEVEL 25, 25 BLIGH ST, SYDNEY NSW 200


PROJECT TITLE

EQUINIX SY9
10 GRAND AVENUE, ROSEHILL

DRAWING TITLE

DRAINAGE LAYOUT SHEET 1 OF 2

DRAWING STATUS			
APPROVAL ISSUE NOT TO BE USED FOR CONSTRUCTION			
PROJECT LEADER	DESIGNER	SIGNATURE	
RJB	HB		
DRAFTSPERSON	SCALE	DATE	SHEET SIZE
HB	AS SHOWN	NOV 2019	A1
JOB No.	DRAWING No.	REVISION	
SY192-077	DA-C401	B	

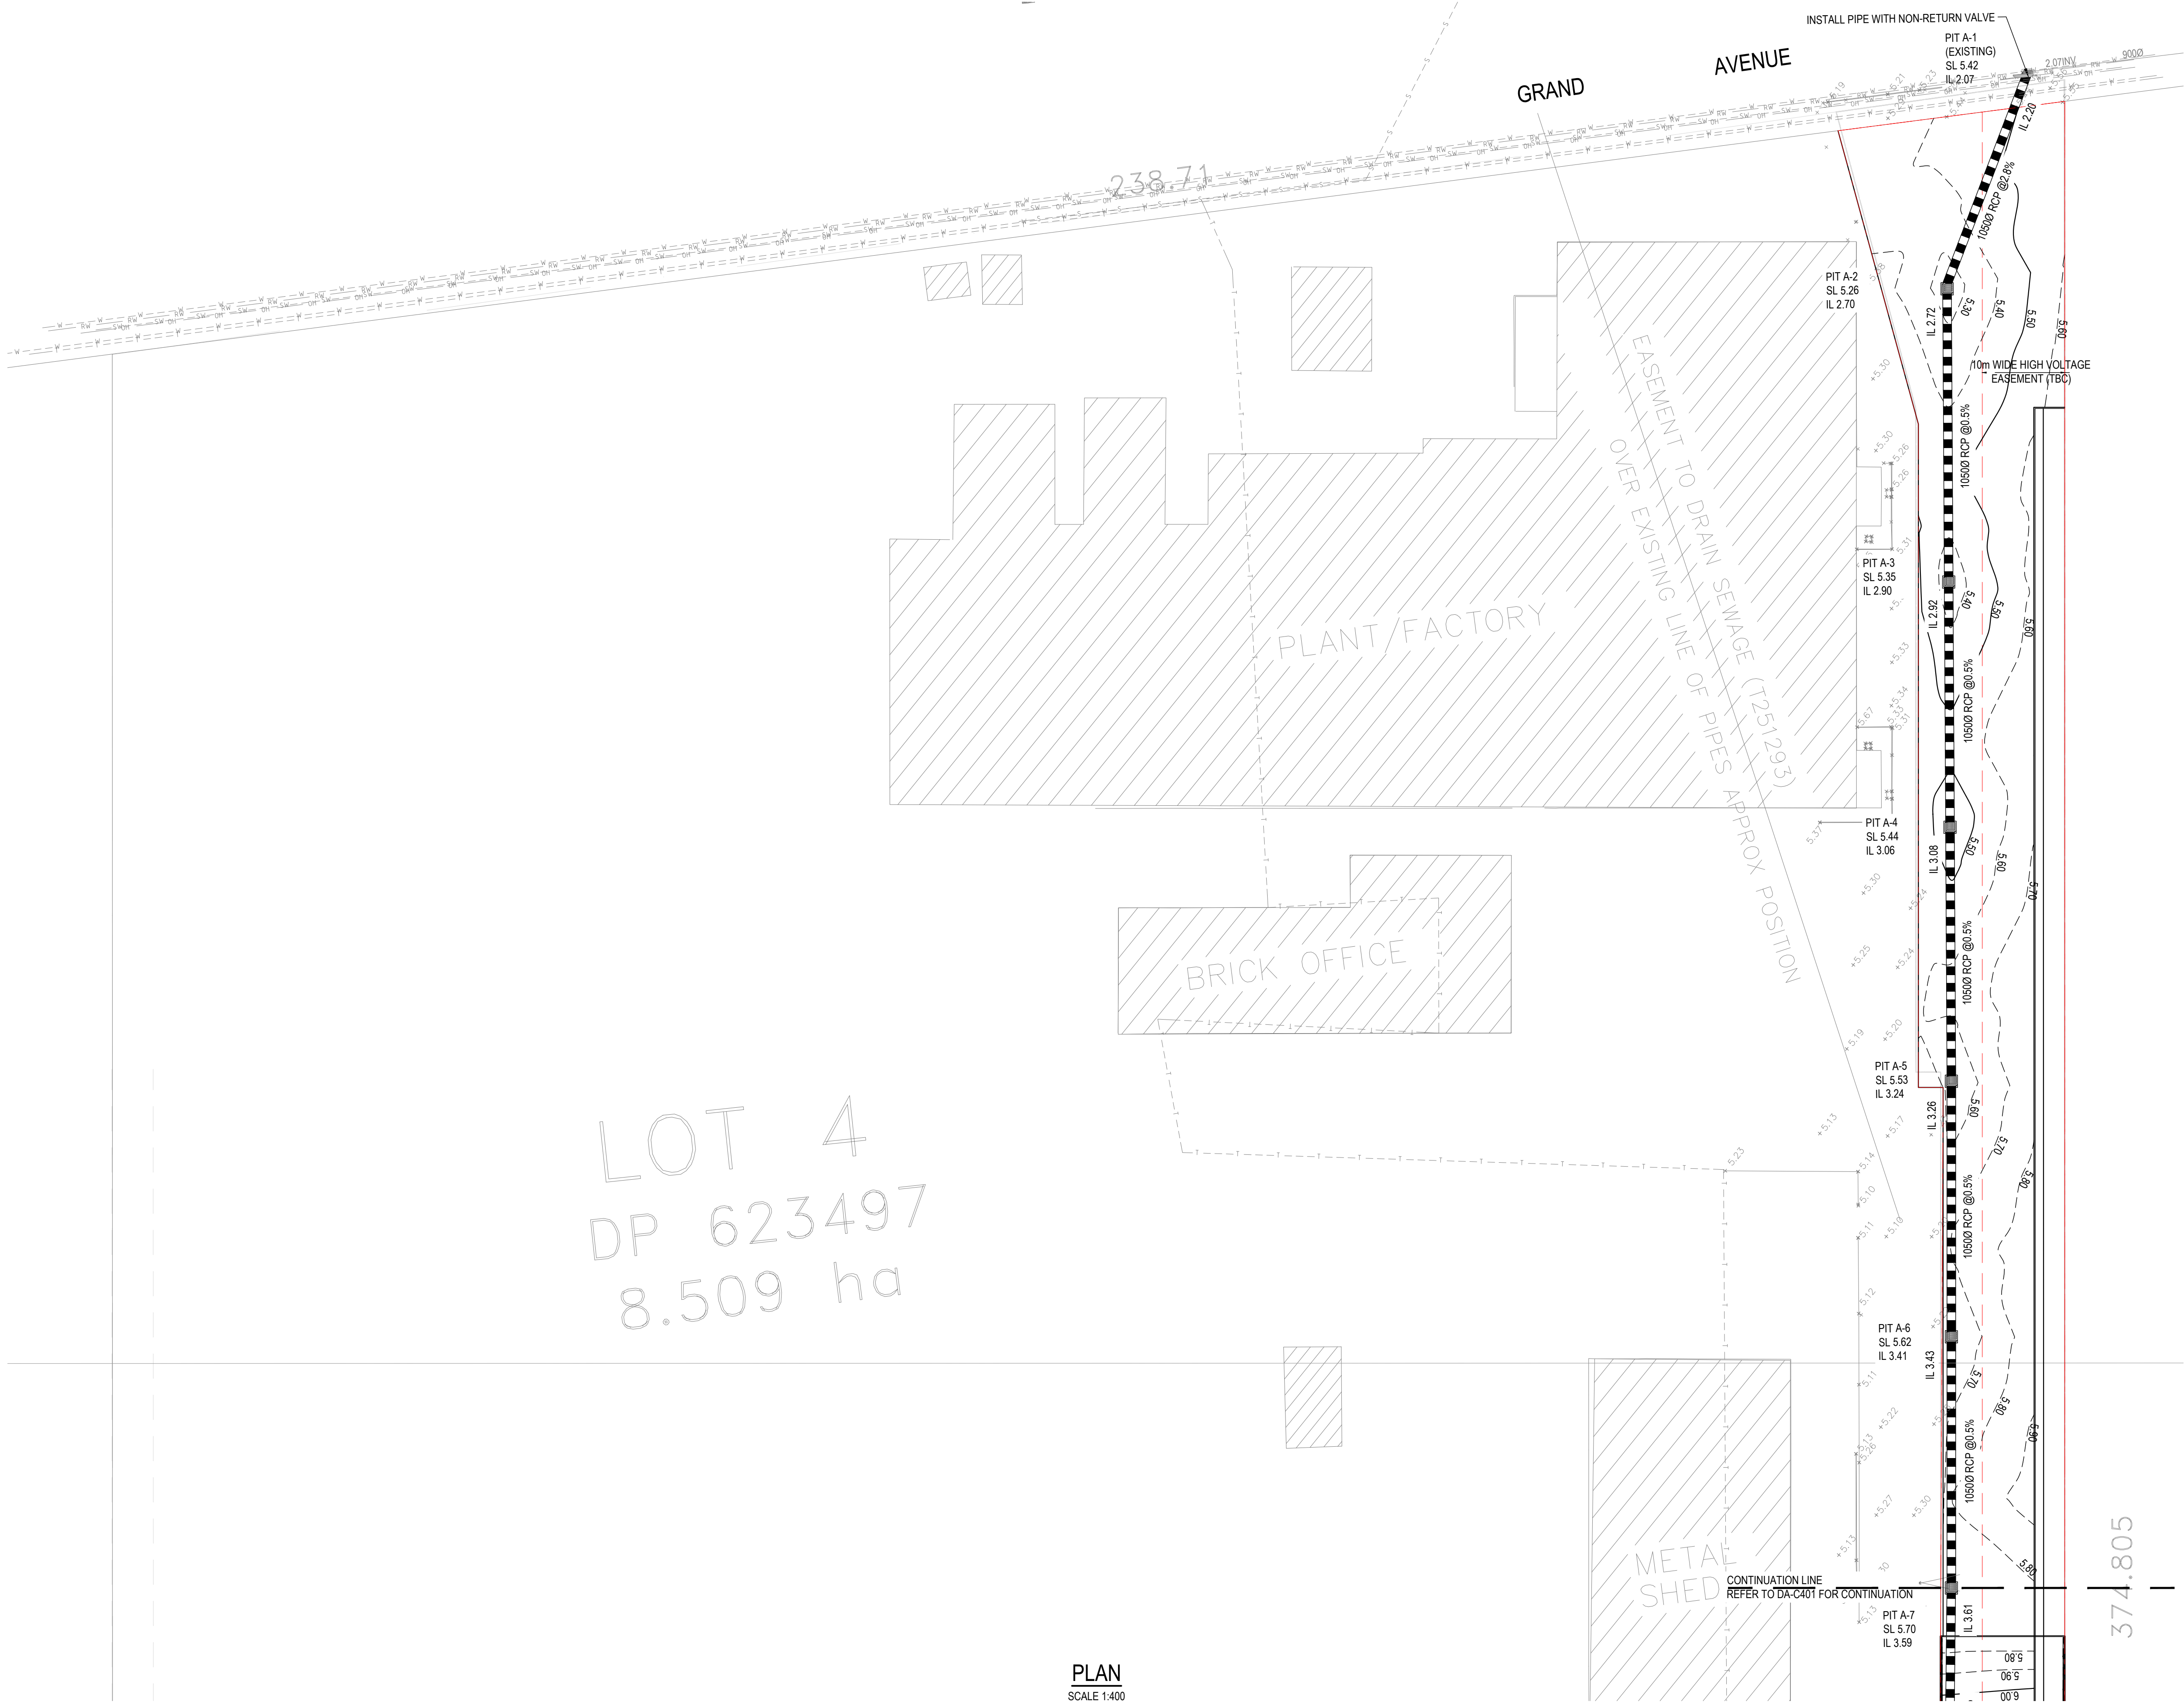

LEGEND


- BOUNDARY LINE
- STAGE 2 AREA
- STORMWATER PIT
REFER TO DA-C403 FOR DETAILS
- STORMWATER PIPE
REFER TO DA-C403 FOR DETAILS
- RETAINING WALL
- FUTURE RETAINING WALL

EXISTING SERVICES

- COMMUNICATIONS LINE
- CAL CALTEX LINE AT GRAND AVENUE MEDIAN
- OH OVERHEAD ELECTRICITY CABLE
- RW RECYCLED WATER LINE
- S SEWER LINE
- SW STORMWATER LINE
- W WATER MAINS

REVISIONS:			
No.	REVISION DESCRIPTION	DRAWN	DATE
B	FOR DEVELOPMENT APPLICATION	HB	07.05.20
A	PRELIMINARY ISSUE	LW	18.12.19

SCALE BAR			
0	10	20	30
SCALE 1:400			
COPYRIGHT © THIS DRAWING IS COPYRIGHT AND THE PROPERTY OF VAN DER MEER (NSW) PTY LTD. IT MUST NOT BE REPRODUCED, COPIED OR USED WITHOUT THE AUTHORITY OF VAN DER MEER (NSW) PTY LTD.			
WHERE THE DRAWING HAS BEEN ALTERED, AMENDED OR CHANGED EITHER MANUALLY OR ELECTRONICALLY BY ANY THIRD PARTY, THIS IS AN UNCONTROLLED DOCUMENT ISSUED FOR INFORMATION PURPOSES ONLY. UNLESS SIGNED, FIGURED DIMENSIONS TAKE PRECEDENCE OVER SCALES. DO NOT SCALE REDUCED SIZE DRAWINGS. VERIFY DIMENSIONS PRIOR TO COMMENCING ANY ON-SITE OR OFF-SITE WORKS OR FABRICATION. IF IN DOUBT - ASK.			

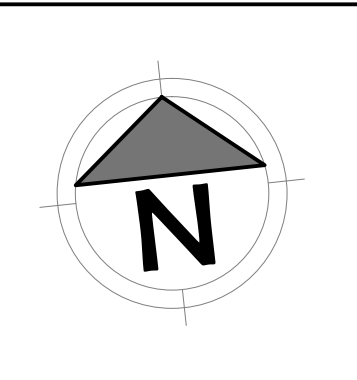



van der Meer Consulting

LEVEL 6, 39 CHANDOS STREET
ST LEONARDS NSW 2065
Telephone 61-2-9436 0433 Fax 61-2-9436 1370

www.vandermeer.com.au
van der Meer (NSW) Pty Ltd
A.B.N. 56 158 266 301

CLIENT

EQUINIX
UNIT A, 639 GARDENERS
SYDNEY NSW 2020

ARCHITECT

GREENBOX
LEVEL 25, 25 BLIGH ST, SYDNEY NSW 200

PROJECT TITLE

EQUINIX SY9
10 GRAND AVENUE, ROSEHILL


DRAWING TITLE

DRAINAGE LAYOUT SHEET 2 OF 2


DRAWING STATUS			
APPROVAL ISSUE NOT TO BE USED FOR CONSTRUCTION			
PROJECT LEADER	DESIGNER	SIGNATURE	
RJB	HB		
DRAFTSPERSON	SCALE	DATE	SHEET SIZE
HB	AS SHOWN	NOV 2019	A1
JOB No.	DRAWING No.	REVISION	
SY192-077	DA-C402	B	




FLAP VALVE DETAIL
NTS

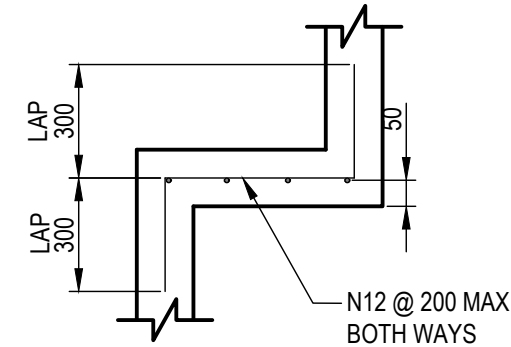


DETAIL A
SCALE 1:20

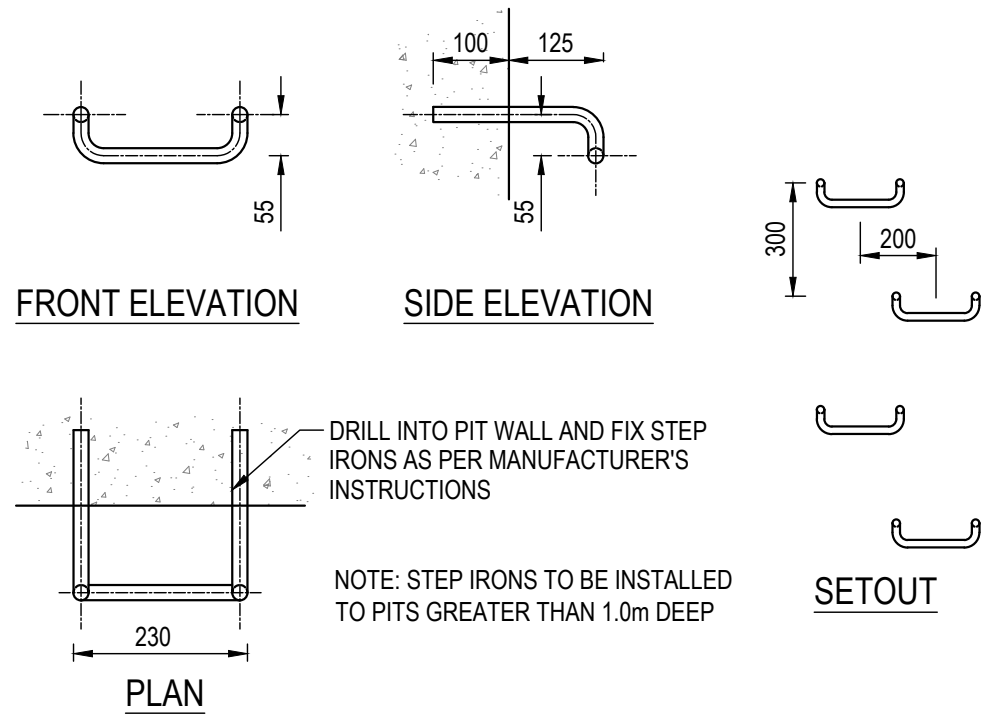


TYPICAL STEP IRON DETAIL
NTS

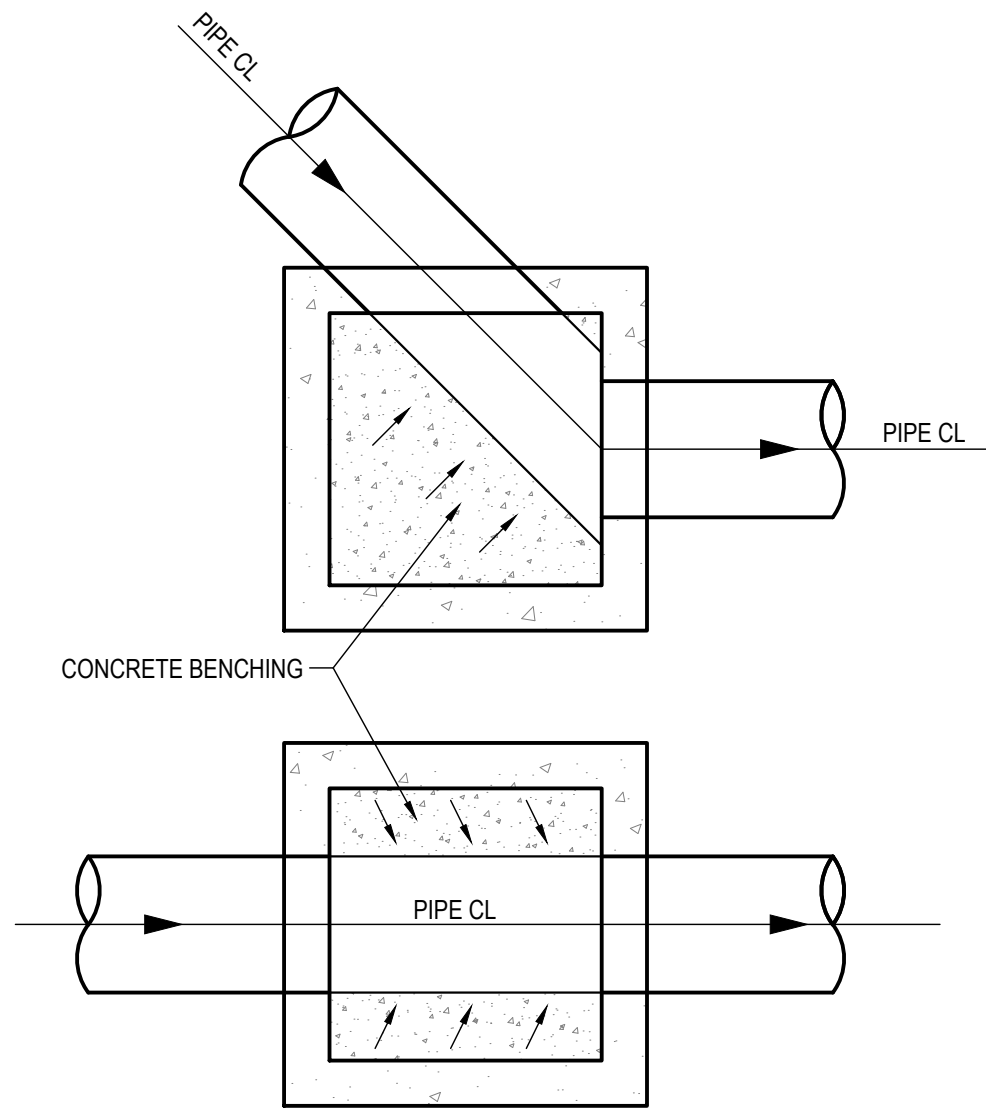


TYPICAL CONCRETE BENCHING
SCALE 1:25

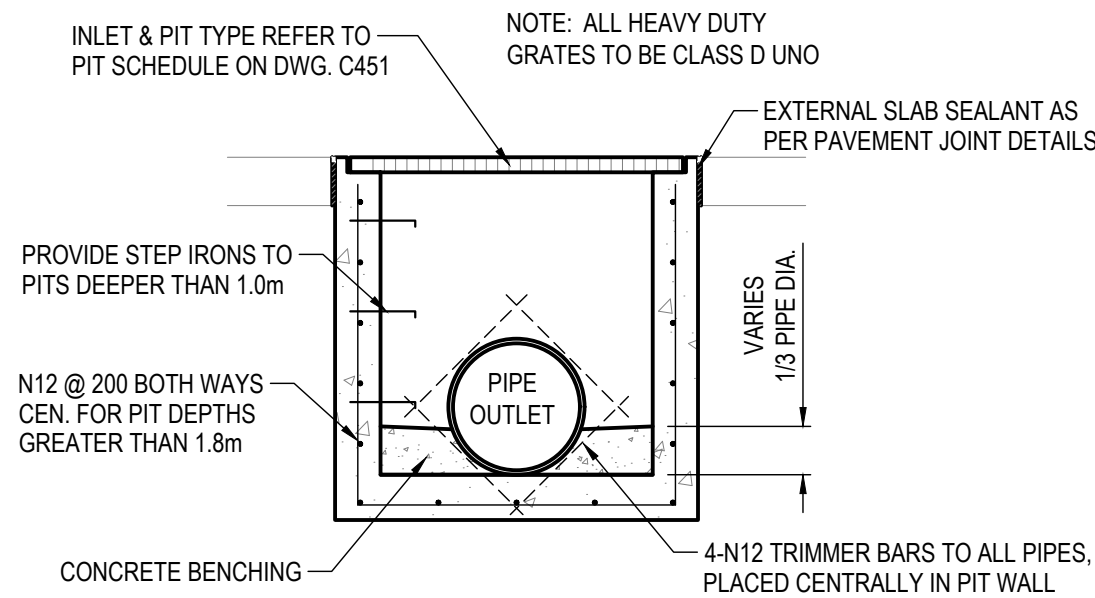


TYPICAL INLET PIT & JUNCTION PIT
SCALE 1:25

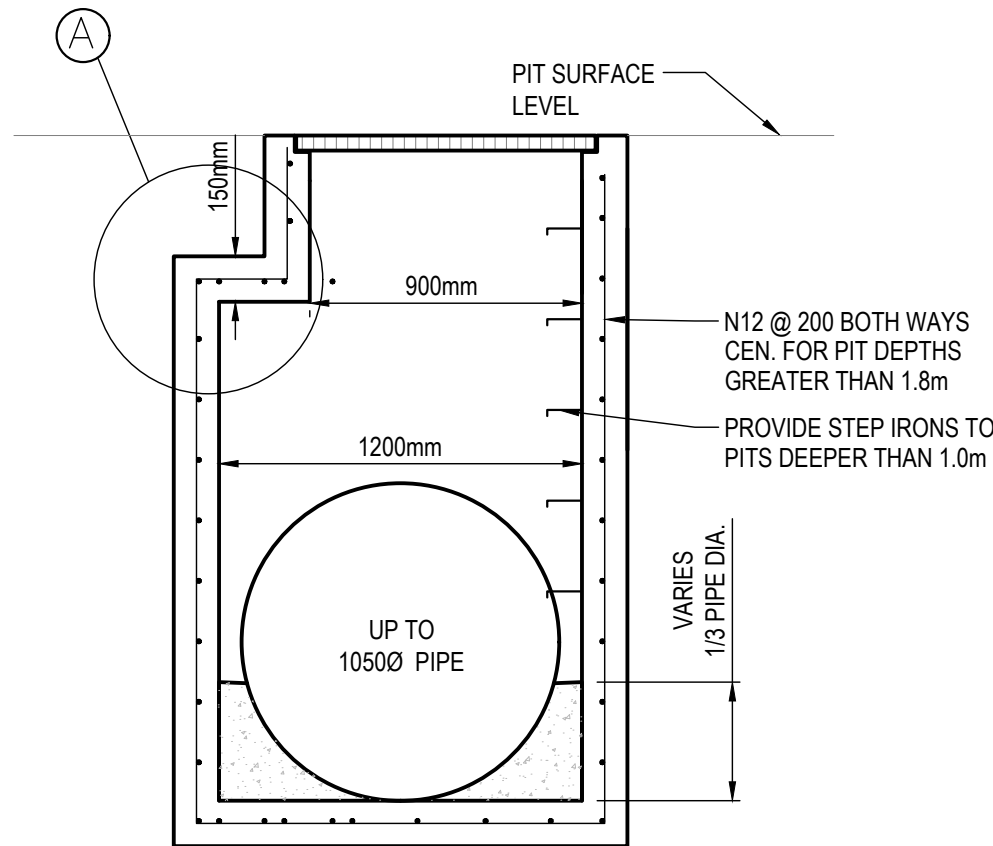


TYPICAL INLET PIT & JUNCTION PIT
FOR Ø825 - Ø1050 PIPE
SCALE 1:25

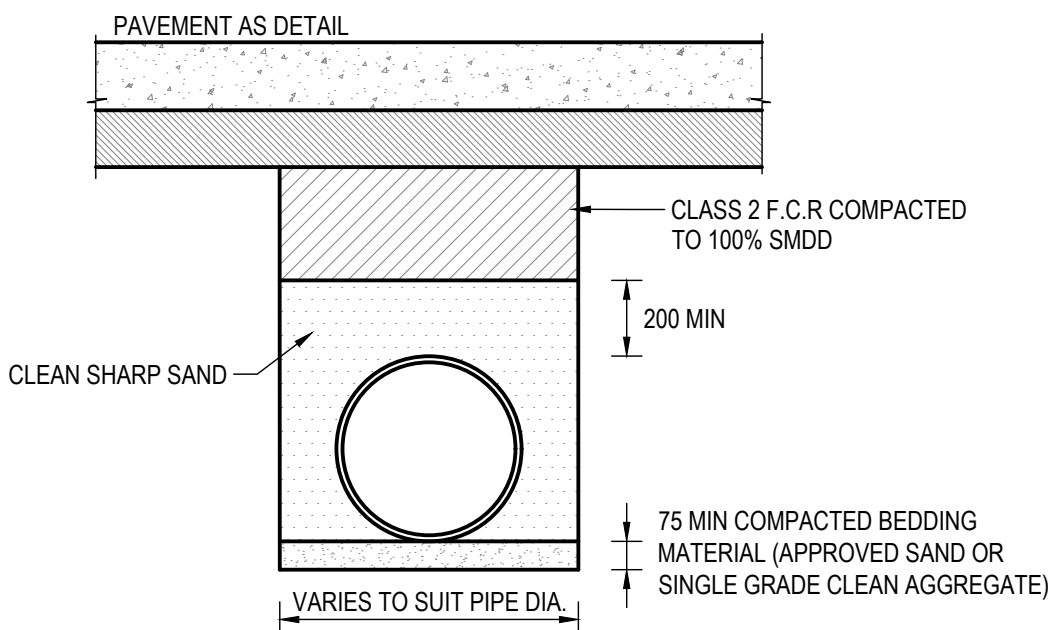


UNDER PAVEMENT PIPE BEDDING
NTS

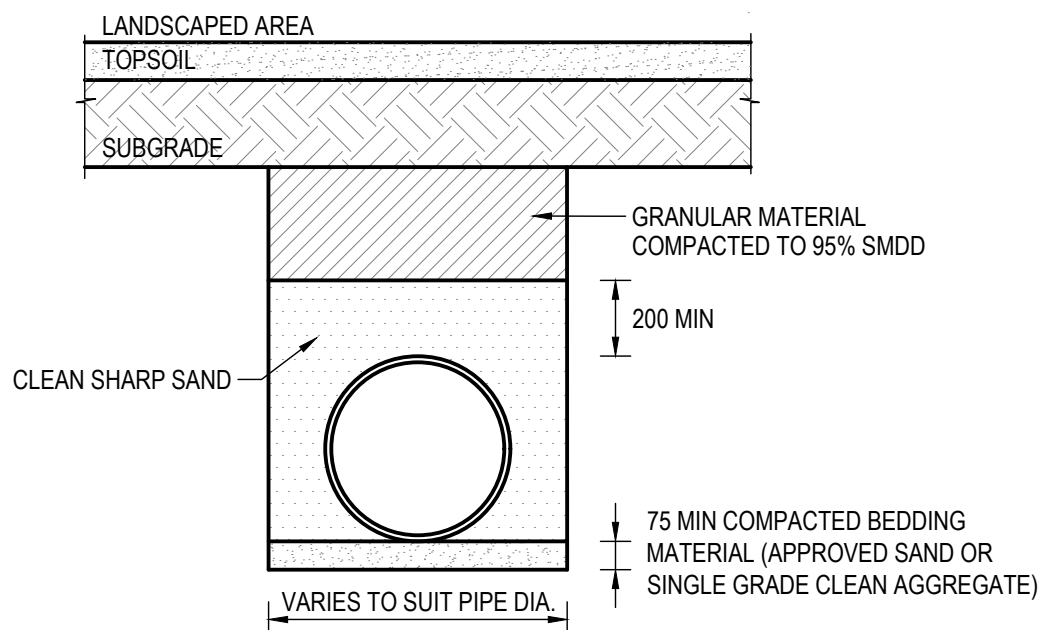


UNDER LANDSCAPING PIPE BEDDING
NTS

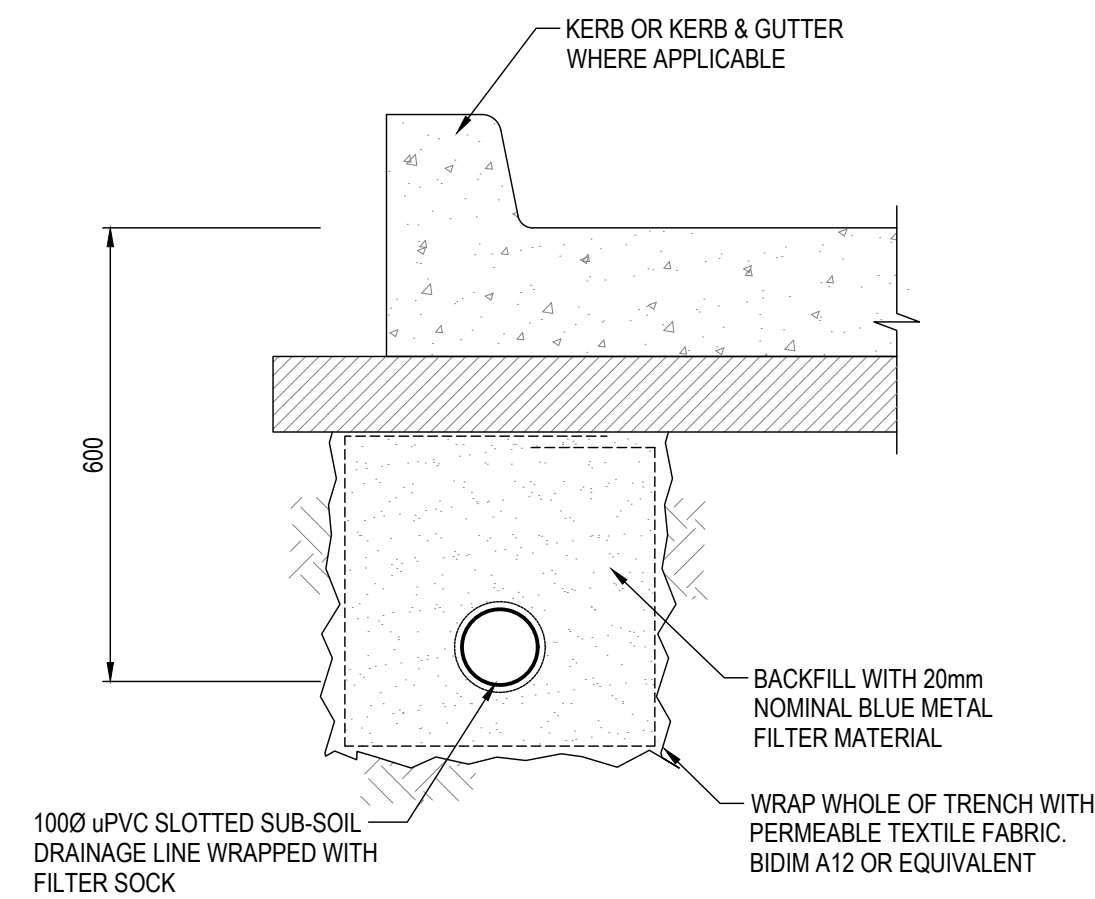


SUB-SOIL DRAIN DETAIL
SCALE 1:10

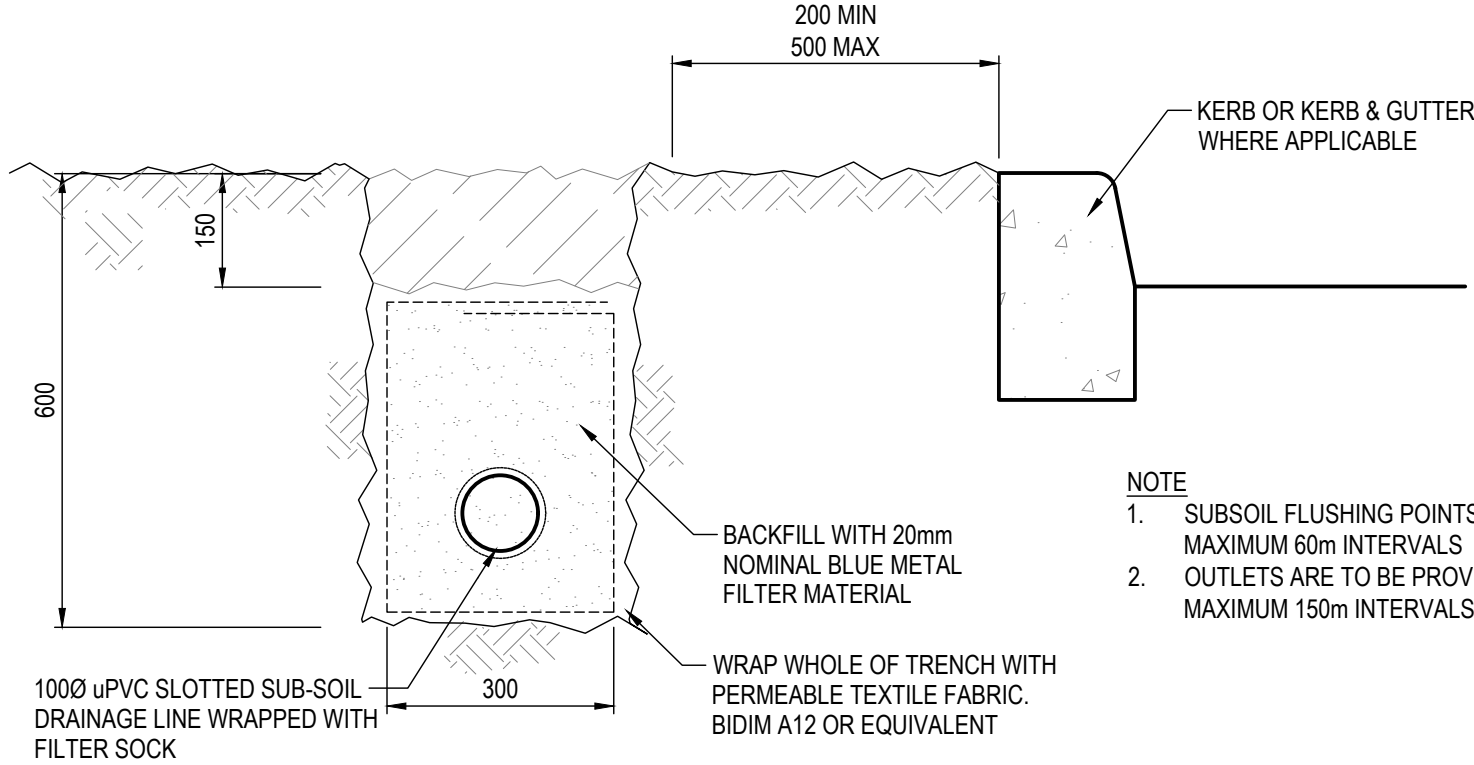


SUB-SOIL DRAIN DETAIL
SCALE 1:10

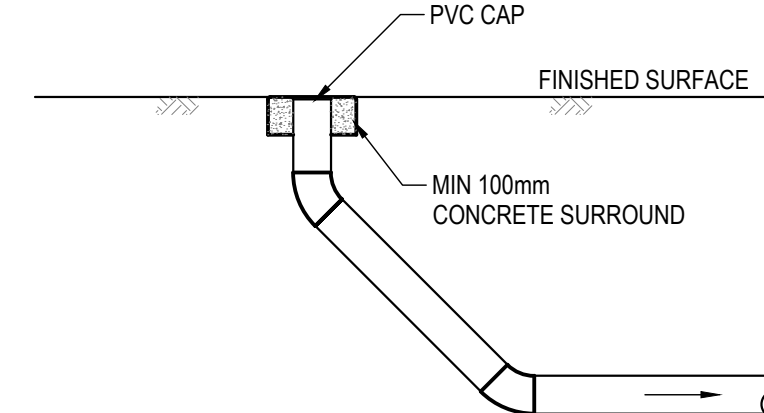

FLUSH POINT DETAIL
SCALE 1:20

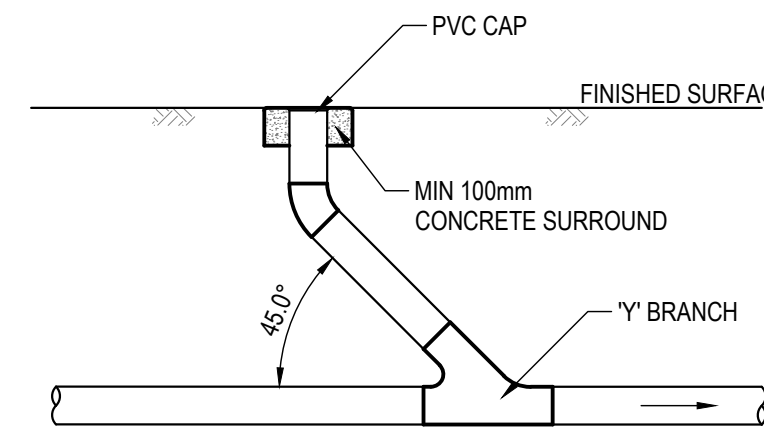

FLUSH POINT DETAIL (INLINE)
SCALE 1:20

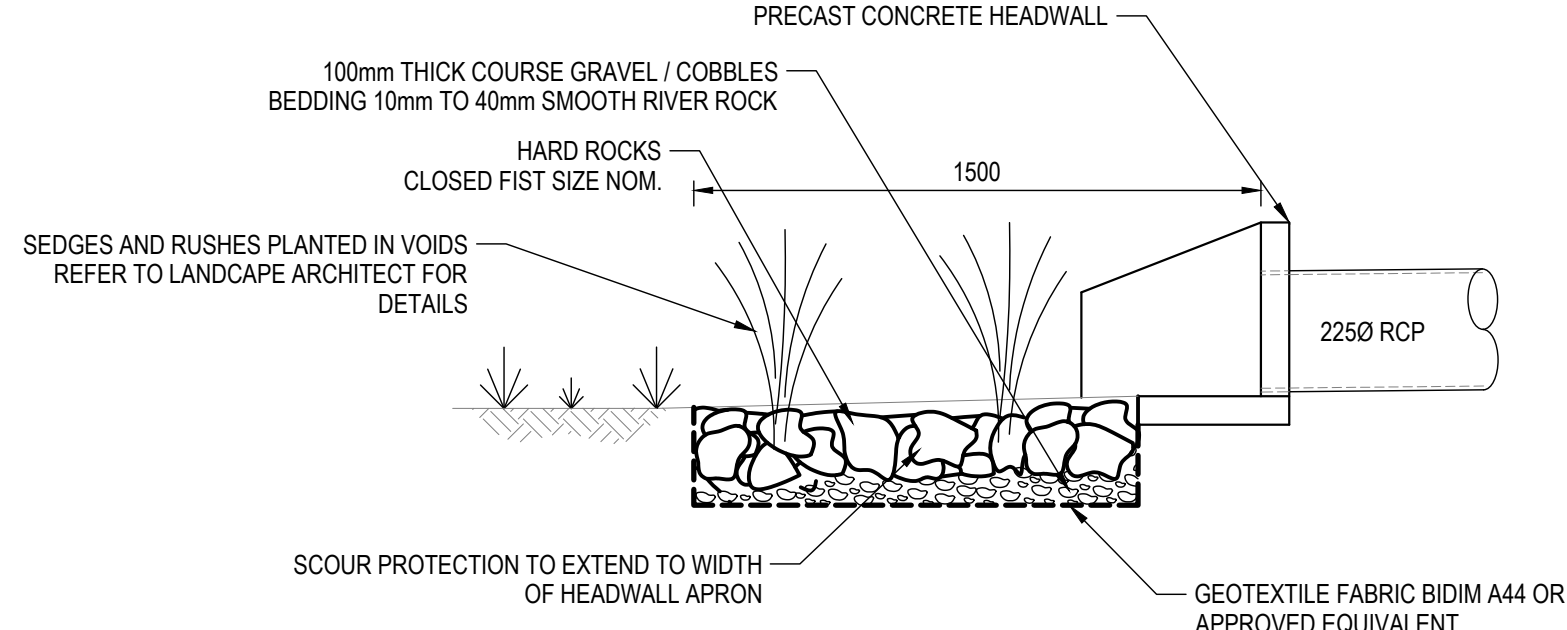

HEADWALL SCOUR PROTECTION DETAIL
SCALE 1:20

REVISIONS:			
No.	REVISION DESCRIPTION	DRAWN	DATE
B	FOR DEVELOPMENT APPLICATION	HB	07.05.20
A	PRELIMINARY ISSUE	ZZ	18.12.19


SCALE BAR 0 1 2 3 4 5 1m 1.5 2m SCALE 1:20 0 1 2 3 4 5 1m 1.5 2m SCALE 1:25	COPYRIGHT © THIS DRAWING IS COPYRIGHT AND THE PROPERTY OF VAN DER MEER NSW PTY LTD. IT MUST NOT BE REPRODUCED, COPIED OR USED WITHOUT THE AUTHORITY OF VAN DER MEER (NSW) PTY LTD. DISCLAIMER THIS DRAWING AND ITS CONTENTS ARE ELECTRONICALLY GENERATED. THEY ARE CONFIDENTIAL AND MAY ONLY BE USED FOR THE PURPOSE FOR WHICH THEY WERE INTENDED. VAN DER MEER (NSW) PTY LTD. WILL NOT ACCEPT RESPONSIBILITY FOR ANY CONSEQUENCES ARISING FROM THE USE OF THE DRAWING FOR OTHER THAN ITS INTENDED PURPOSE OR WHERE THE DRAWING HAS BEEN ALTERED, AMENDED OR CHANGED EITHER MANUALLY OR ELECTRONICALLY BY ANY THIRD PARTY. NOTE THIS IS AN UNCONTROLLED DOCUMENT ISSUED FOR INFORMATION PURPOSES ONLY. UNLESS SIGNED, FIGURED DIMENSIONS TAKE PRECEDENCE OVER SCALES. DO NOT SCALE REDUCED SIZE DRAWINGS. VERIFY DIMENSIONS PRIOR TO COMMENCING ANY ON-SITE OR OFF-SITE WORKS OR FABRICATION. IF IN DOUBT - ASK.
---	---

van der Meer Consulting
van der meer
LEVEL 6, 39 CHANDOS STREET
ST LEONARDS NSW 2065
Telephone 61-2-9436 0433 Fax 61-2-9436 1370
www.vandermeer.com.au
van der Meer (NSW) Pty Ltd
A.B.N. 56 158 266 301

CLIENT
EQUINIX
UNIT A, 639 GARDENERS
SYDNEY NSW 2020
ARCHITECT
GREENBOX
LEVEL 25, 25 BLIGH ST, SYDNEY NSW 200

PROJECT TITLE
EQUINIX SY9
10 GRAND AVENUE, ROSEHILL
DRAWING TITLE
DRAINAGE DETAILS

DRAWING STATUS APPROVAL ISSUE NOT TO BE USED FOR CONSTRUCTION			
PROJECT LEADER RJB	DESIGNER HB	SIGNATURE	
DRAFTSPERSON HB	SCALE AS SHOWN	DATE NOV 2019	SHEET SIZE A1
JOB No. SY192-077	DRAWING No. DA-C403	REVISION B	

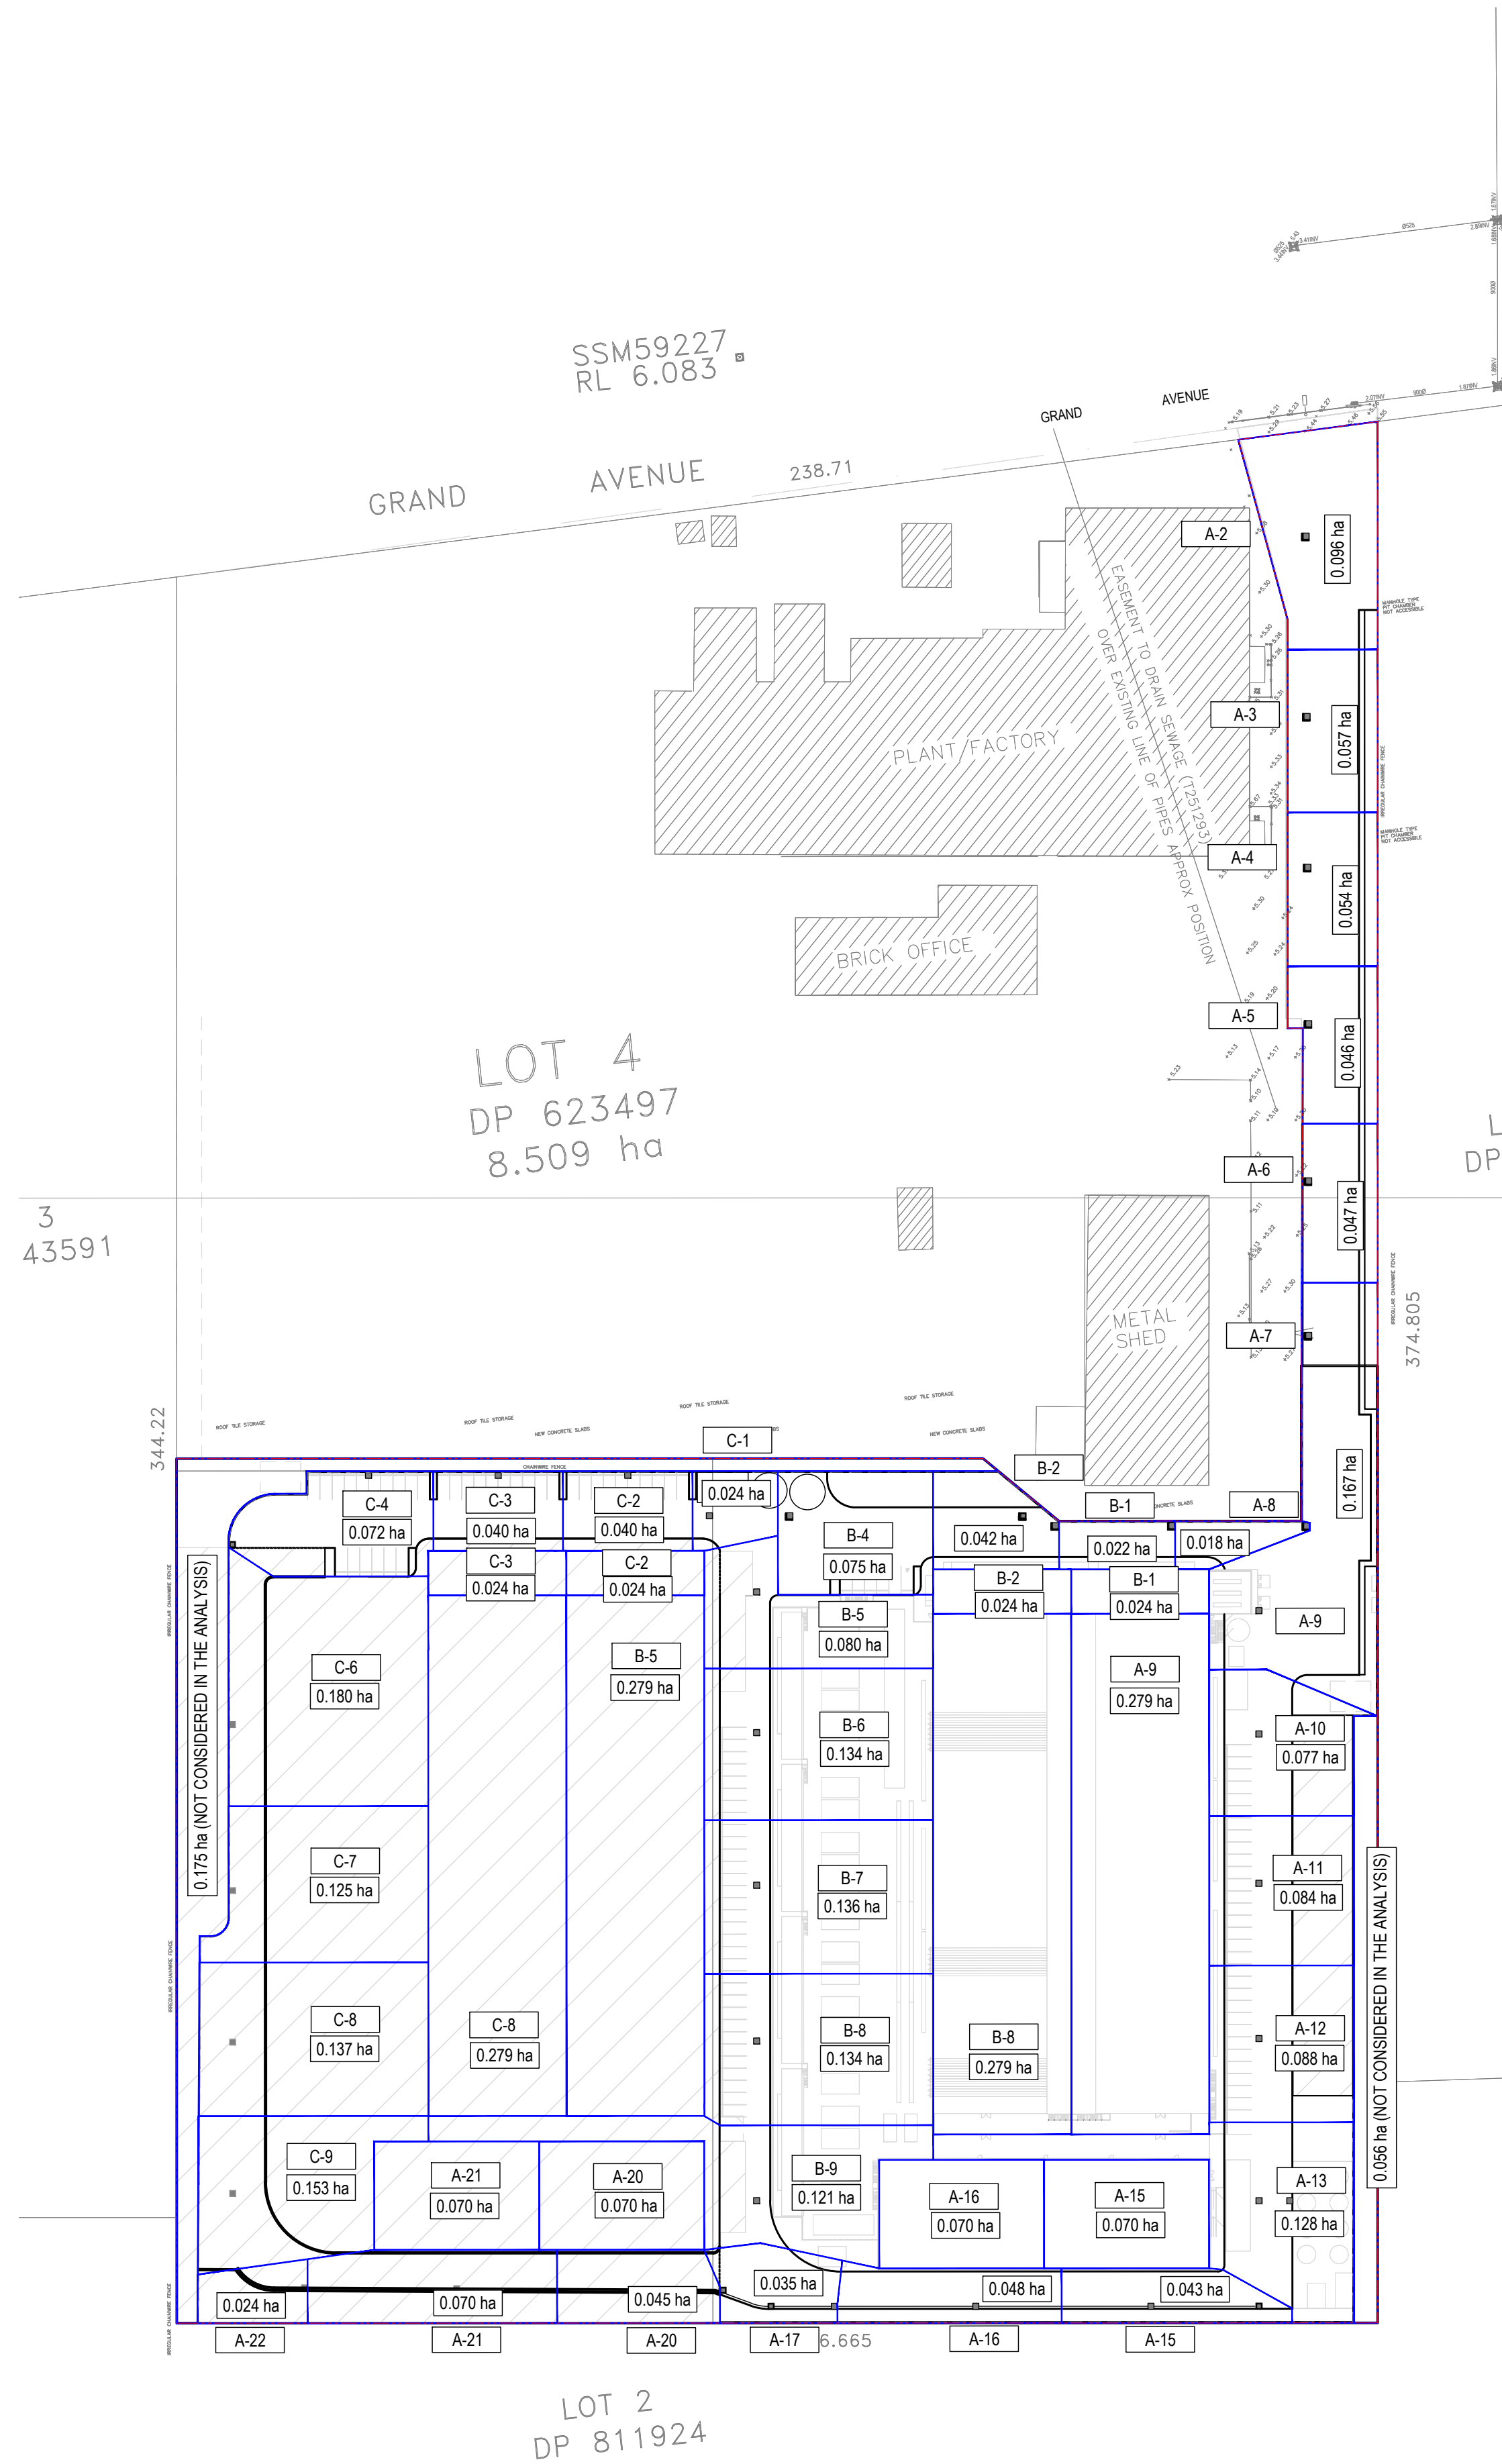


PLAN

SCALE 1:1000

REVISIONS:			
No.	REVISION DESCRIPTION	DRAWN	DATE
A	FOR DEVELOPMENT APPLICATION	HB	07.05.20

SCALE BAR 0 10 20 30 40 50m SCALE 1:1000	
COPYRIGHT © THIS DRAWING IS COPYRIGHT AND THE PROPERTY OF VAN DER MEER NSW PTY LTD. IT MUST NOT BE REPRODUCED, COPIED OR USED WITHOUT THE AUTHORITY OF VAN DER MEER (NSW) PTY LTD. DISCLAIMER THIS DRAWING AND ITS CONTENTS ARE ELECTRONICALLY GENERATED. ARE CONFIDENTIAL AND MAY ONLY BE USED FOR THE PURPOSE FOR WHICH THEY WERE INTENDED. VAN DER MEER (NSW) PTY LTD. WILL NOT ACCEPT RESPONSIBILITY FOR ANY CONSEQUENCES ARISING FROM THE USE OF THE DRAWING FOR OTHER THAN ITS INTENDED PURPOSE OR	WHERE THE DRAWING HAS BEEN ALTERED, AMENDED OR CHANGED EITHER MANUALLY OR ELECTRONICALLY BY ANY THIRD PARTY. NOTE THIS IS AN UNCONTROLLED DOCUMENT ISSUED FOR INFORMATION PURPOSES ONLY. UNLESS SIGNED, FIGURED DIMENSIONS TAKE PRECEDENCE OVER SCALES. DO NOT SCALE REDUCED SIZE DRAWINGS. VERIFY DIMENSIONS PRIOR TO COMMENCING ANY ON-SITE OR OFF-SITE WORKS OR FABRICATION. IF IN DOUBT - ASK.

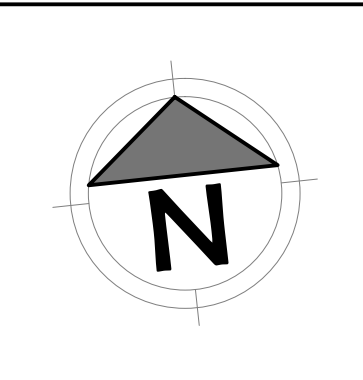



van der Meer Consulting
van der meer

LEVEL 6, 39 CHANDOS STREET
ST LEONARDS NSW 2065
Telephone 61-2-9436 0433 Fax 61-2-9436 1370

www.vandermeer.com.au
van der Meer (NSW) Pty Ltd
A.B.N. 56 158 266 301

CLIENT

EQUINIX
UNIT A, 639 GARDENERS
SYDNEY NSW 2020

ARCHITECT

GREENBOX
LEVEL 25, 25 BLIGH ST, SYDNEY NSW 200


PROJECT TITLE

EQUINIX SY9
10 GRAND AVENUE, ROSEHILL

DRAWING TITLE

DRAINS CATCHMENT PLAN

DRAWING STATUS APPROVAL ISSUE NOT TO BE USED FOR CONSTRUCTION			
PROJECT LEADER RJB	DESIGNER HB	SIGNATURE	
DRAFTSPERSON HB	SCALE AS SHOWN	DATE NOV 2019	SHEET SIZE A1
JOB No. SY192-077	DRAWING No. DA-C421	REVISION A	

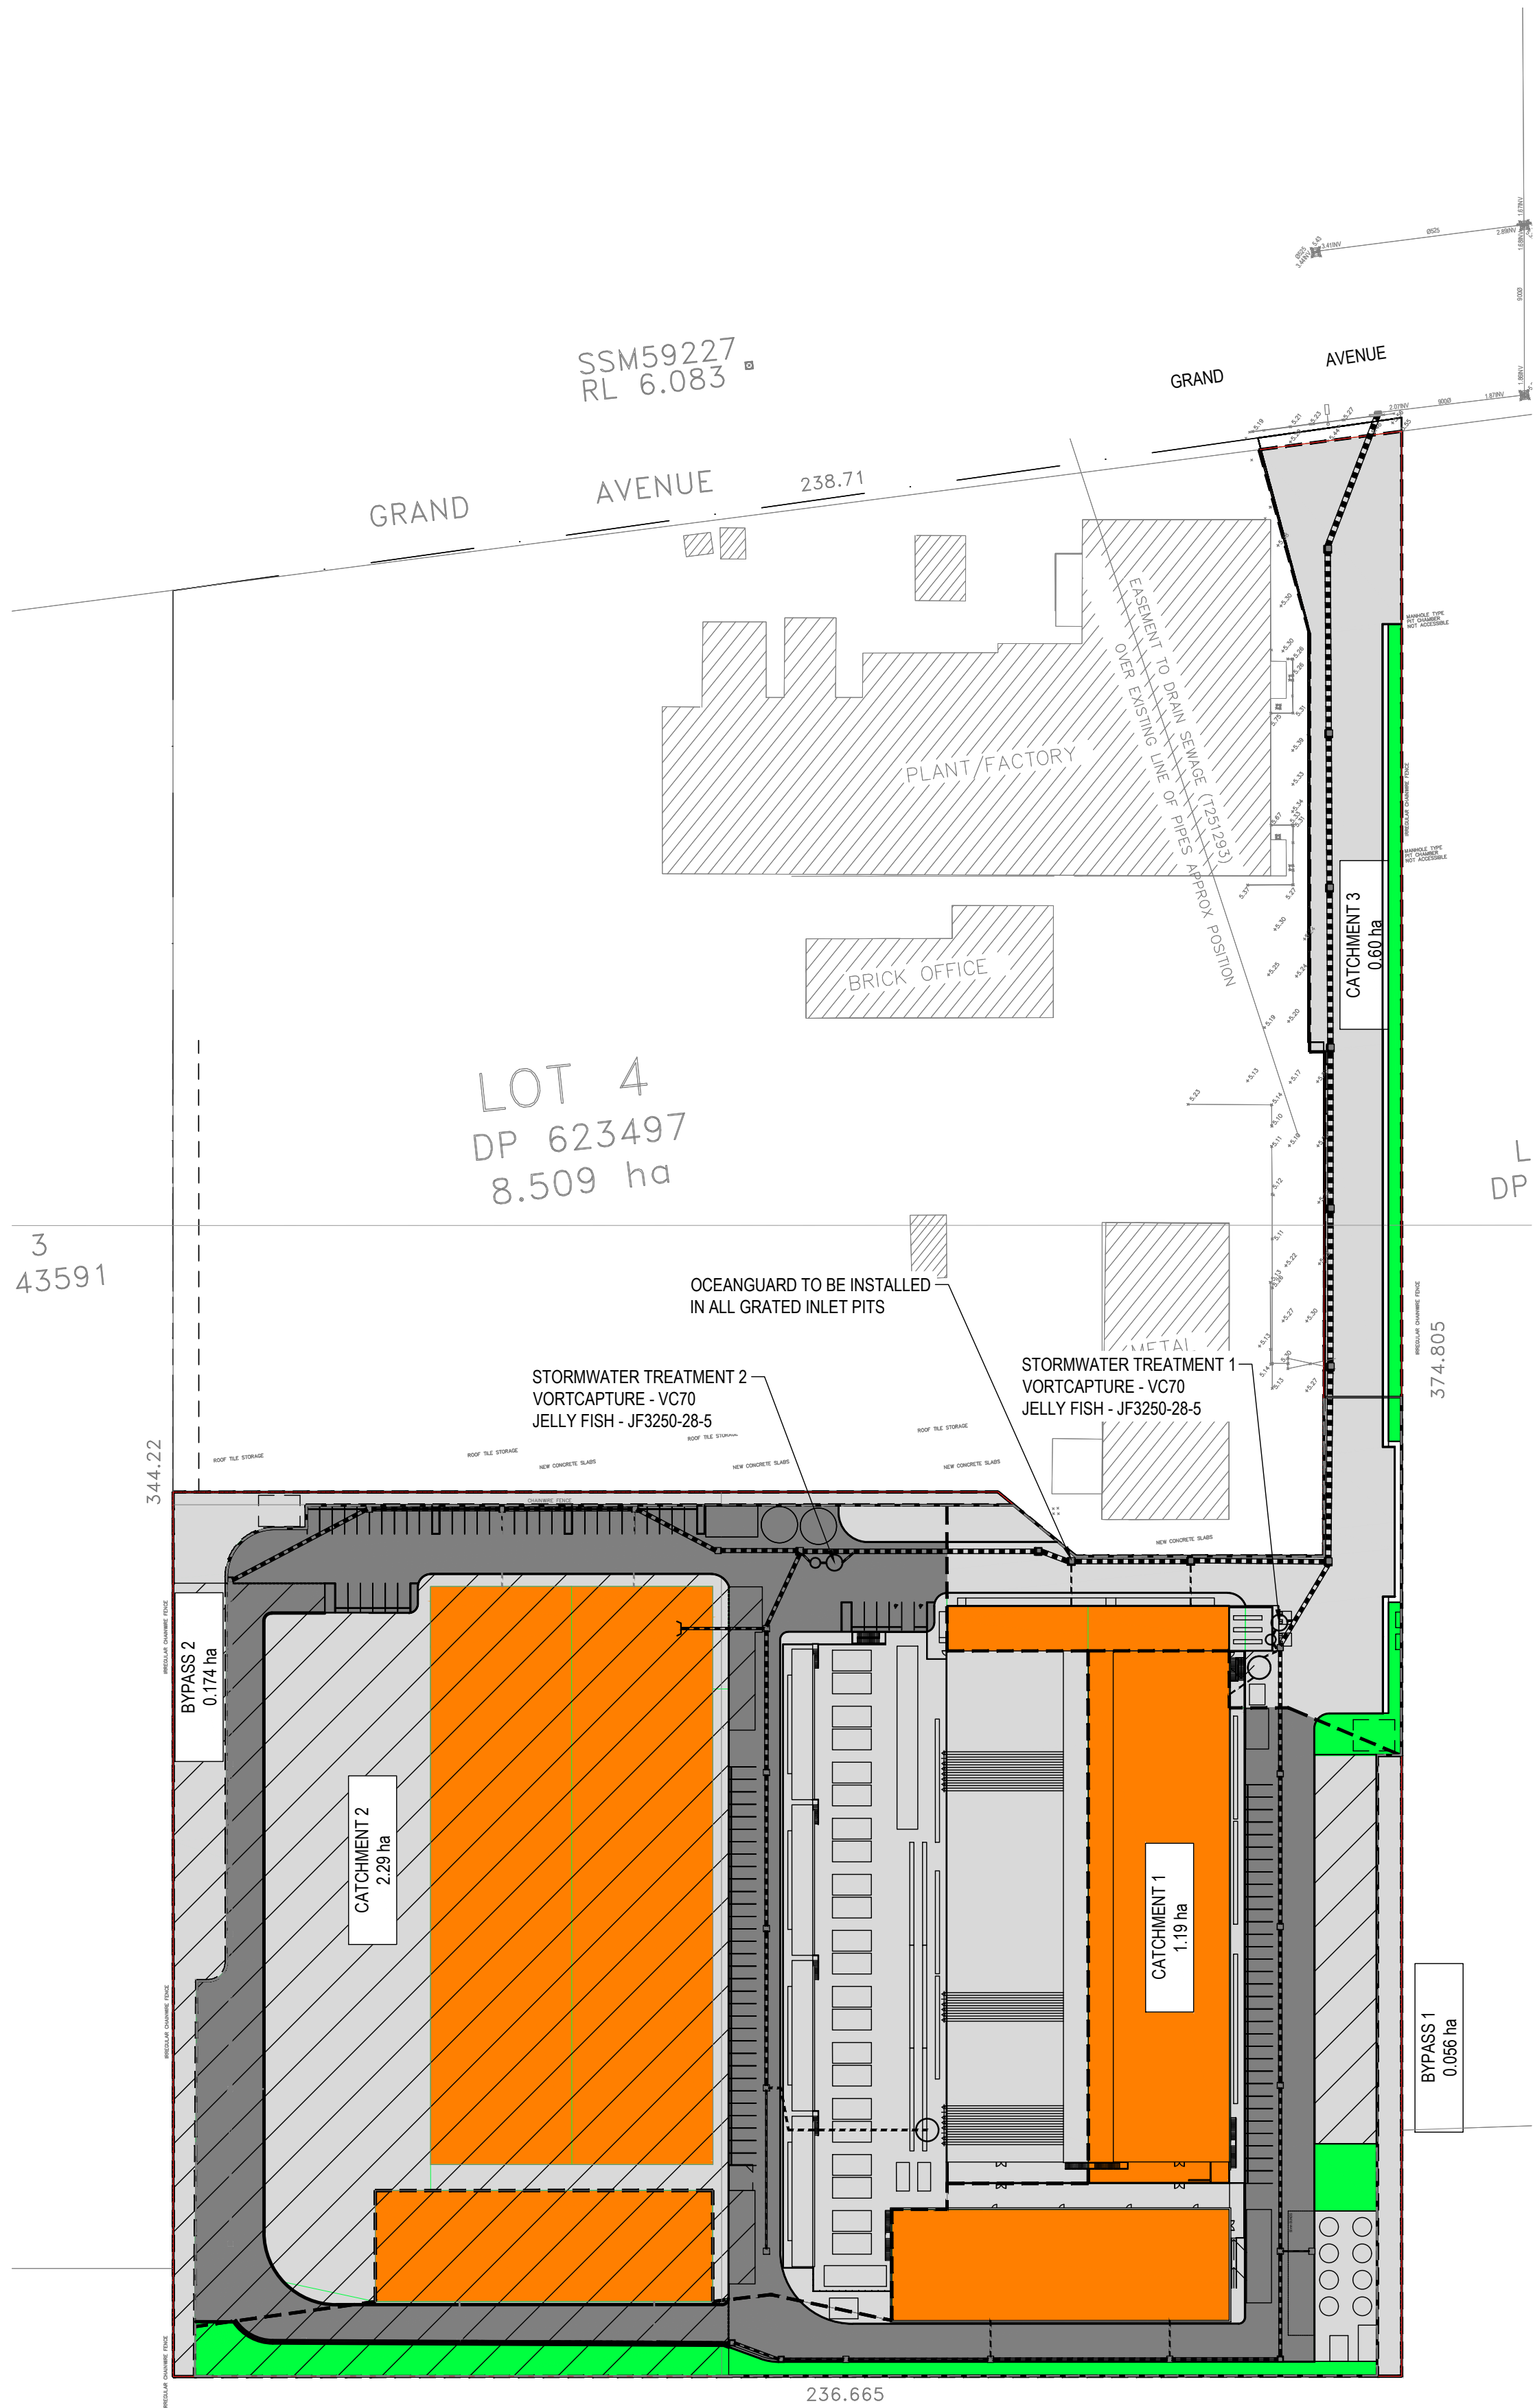

LEGEND

- SEALED ROAD AREA
- IMPERVIOUS AREA
- ROOF AREA
- LANDSCAPE AREA

MUSIC MODEL CATCHMENT AREAS (m2)					
	SEALED ROAD	IMPERVIOUS	ROOF	LANDSCAPE	REMARKS
CATCHMENT 1	3132	2021	5571	1275	TO STORMWATER TREATMENT 1
CATCHMENT 2	5052	9006	8849	6	TO STORMWATER TREATMENT 2
CATCHMENT 3	4390	579	477	536	

PLAN
SCALE 1:1000

REVISIONS:

No.	REVISION DESCRIPTION	DRAWN	DATE
A	FOR DEVELOPMENT APPLICATION	HB	07.05.20

SCALE BAR

0 10 20 30 40 50m 100m

SCALE 1:1000

N

van der Meer Consulting

van der meer

LEVEL 6, 39 CHANDOS STREET
ST LEONARDS NSW 2065
Telephone 61-2-9436 0433 Fax 61-2-9436 1370

www.vandermeer.com.au
van der Meer (NSW) Pty Ltd
A.B.N. 56 158 266 301

CLIENT

EQUINIX
UNIT A, 639 GARDENERS
SYDNEY NSW 2020

ARCHITECT

GREENBOX
LEVEL 25, 25 BLIGH ST, SYDNEY NSW 200

PROJECT TITLE

EQUINIX SY9
10 GRAND AVENUE, ROSEHILL

DRAWING TITLE

MUSIC CATCHMENT PLAN

DRAWING STATUS

APPROVAL ISSUE
NOT TO BE USED FOR CONSTRUCTION

PROJECT LEADER	DESIGNER	SIGNATURE	
RJB	HB		
DRAFTSPERSON	SCALE	DATE	SHEET SIZE
HB	AS SHOWN	NOV 2019	A1
JOB No.	DRAWING No.	REVISION	
SY192-077	DA-C422	A	

SCHEDULE OF PLANT MATERIAL

CODE	BOTANICAL NAME	COMMON NAME	QUANTITY STAGE 1	QUANTITY STAGE 2	MATURE HEIGHT	CONTAINER SIZE	STAKES
ASm	<i>Acmena smithii</i> 'Minor'	Dwarf Lilli Pilli	91	59	3m	200mm	-
AAm	<i>Acmena smithii</i> 'Allyn Magic'	Dwarf Lilli Pilli	102	220	1m	200mm	-
BE	<i>Banksia ericifolia</i>	Heath Banksia	20	130	3m	200mm	-
BSp	<i>Banksia spinulosa</i>	Hairpin Banksia	0	68	1.5m	200mm	-
CA	<i>Cupaniopsis anacardioides</i>	Tuckeroo	2	0	10m	45 litre	2
CCi	<i>Callistemon citrinus</i>	Bottlebrush	108	0	2.5m	200mm	-
DR	<i>Dianella revoluta</i>	Flax Lily	735	1082	0.4m	140mm	-
HV	<i>Hardenbergia violacea</i>	Native Sarsparilla	651	1265	prostrate	140mm	-
KA	<i>Kunzea ambigua</i>	Tick Bush	18	0	2.5m	200mm	-
LS	<i>Lomandra 'Seascape'</i>	Seascape Lomandra	1478	1118	0.4m	140mm	-
ML	<i>Melaleuca linariifolia</i>	Paperbark	2	24	7m	45 litre	2
OD	<i>Ozothamnus diosmifolius</i>	Everlasting	129	0	2m	200mm	-
PTf	<i>Phormium tenax</i> 'Flamin'	Red NZ Flax	260	76	1m	200mm	-
SAe	<i>Syzygium australe</i> 'Elegance'	Dwarf Lilli Pilli	165	68	1.5m	200mm	-
SAP	<i>Syzygium australe</i> 'Pinnacle'	Dwarf Lilli Pilli	130	0	3m	200mm	-
TA	<i>Themeda australis</i>	Kangaroo Grass	872	992	0.4m	140mm	-
TL	<i>Tristaniopsis laurina</i>	Water Gum	2	0	8m	45 litre	2



Acmena smithii
'Allyn Magic'



Banksia spinulosa



Callistemon citrinus



Dianella revoluta



Elaeocarpus reticulatus



Hardenbergia violacea



Lomandra 'Seascape'



Phormium tenax 'Flamin'



Syzygium australe 'Pinnacle'



Themeda australis



Tristaniopsis laurina

NOTE:

Root control barrier to be installed for all planting where in close proximity to underground services.

LEGEND



PROPOSED TREE



PROPOSED SCREEN
SHRUBS/HEDGES



PROPOSED FEATURE SHRUBS



MASS PLANTING OF NATIVE
GRASSES



CONCRETE TO ARCHITECT'S
DETAILS




STAGE 2 WORKS

REVISIONS

A 26.03.20

1. Revisions to suit updated Architectural plans.

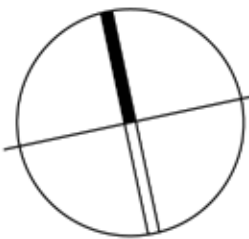

LANDSCAPE AREA

STAGE 1 AREA

Lawn	00.00m ²
Garden Area	2419.55m ²
Total	2419.55m ²

STAGE 2

Lawn	00.00m ²
Garden Area	1895.85m ²
Total	1895.85m ²

Verify all dimensions on site before commencing construction or ordering materials. Verify the dimensions of all manufactured products before installation. Use figured dimensions in preference to scaled dimensions. Report any discrepancies to the Landscape Architect for a decision before work commences.

NOTES

This plan is to be read in conjunction with all documentation prepared by Greenbox.



office. 16/303 pacific highway
lindfield nsw 2070
postal. 25 bent street
lindfield nsw 2070
ph 9416 4290 fax 9416 4735
A.C.N 097 328 580
email ijla@netspace.net.au

project

Equinix SY9

10 Grand Avenue, Rosehill

drawing

Overall Landscape Plan

client

Equinix

date

March 2020

scale

1:500 @ A1

job.dwg no.

170.20(19)/370'A'

no. in set


ONE/SIX


designed by

IJ





drawn by

HL/AM

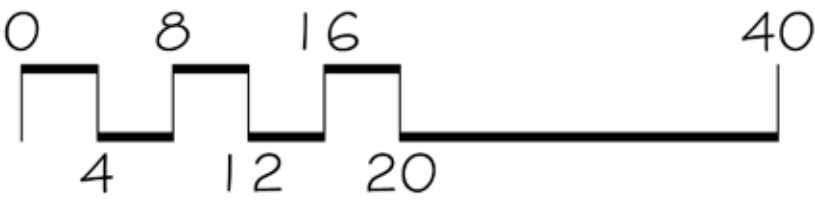

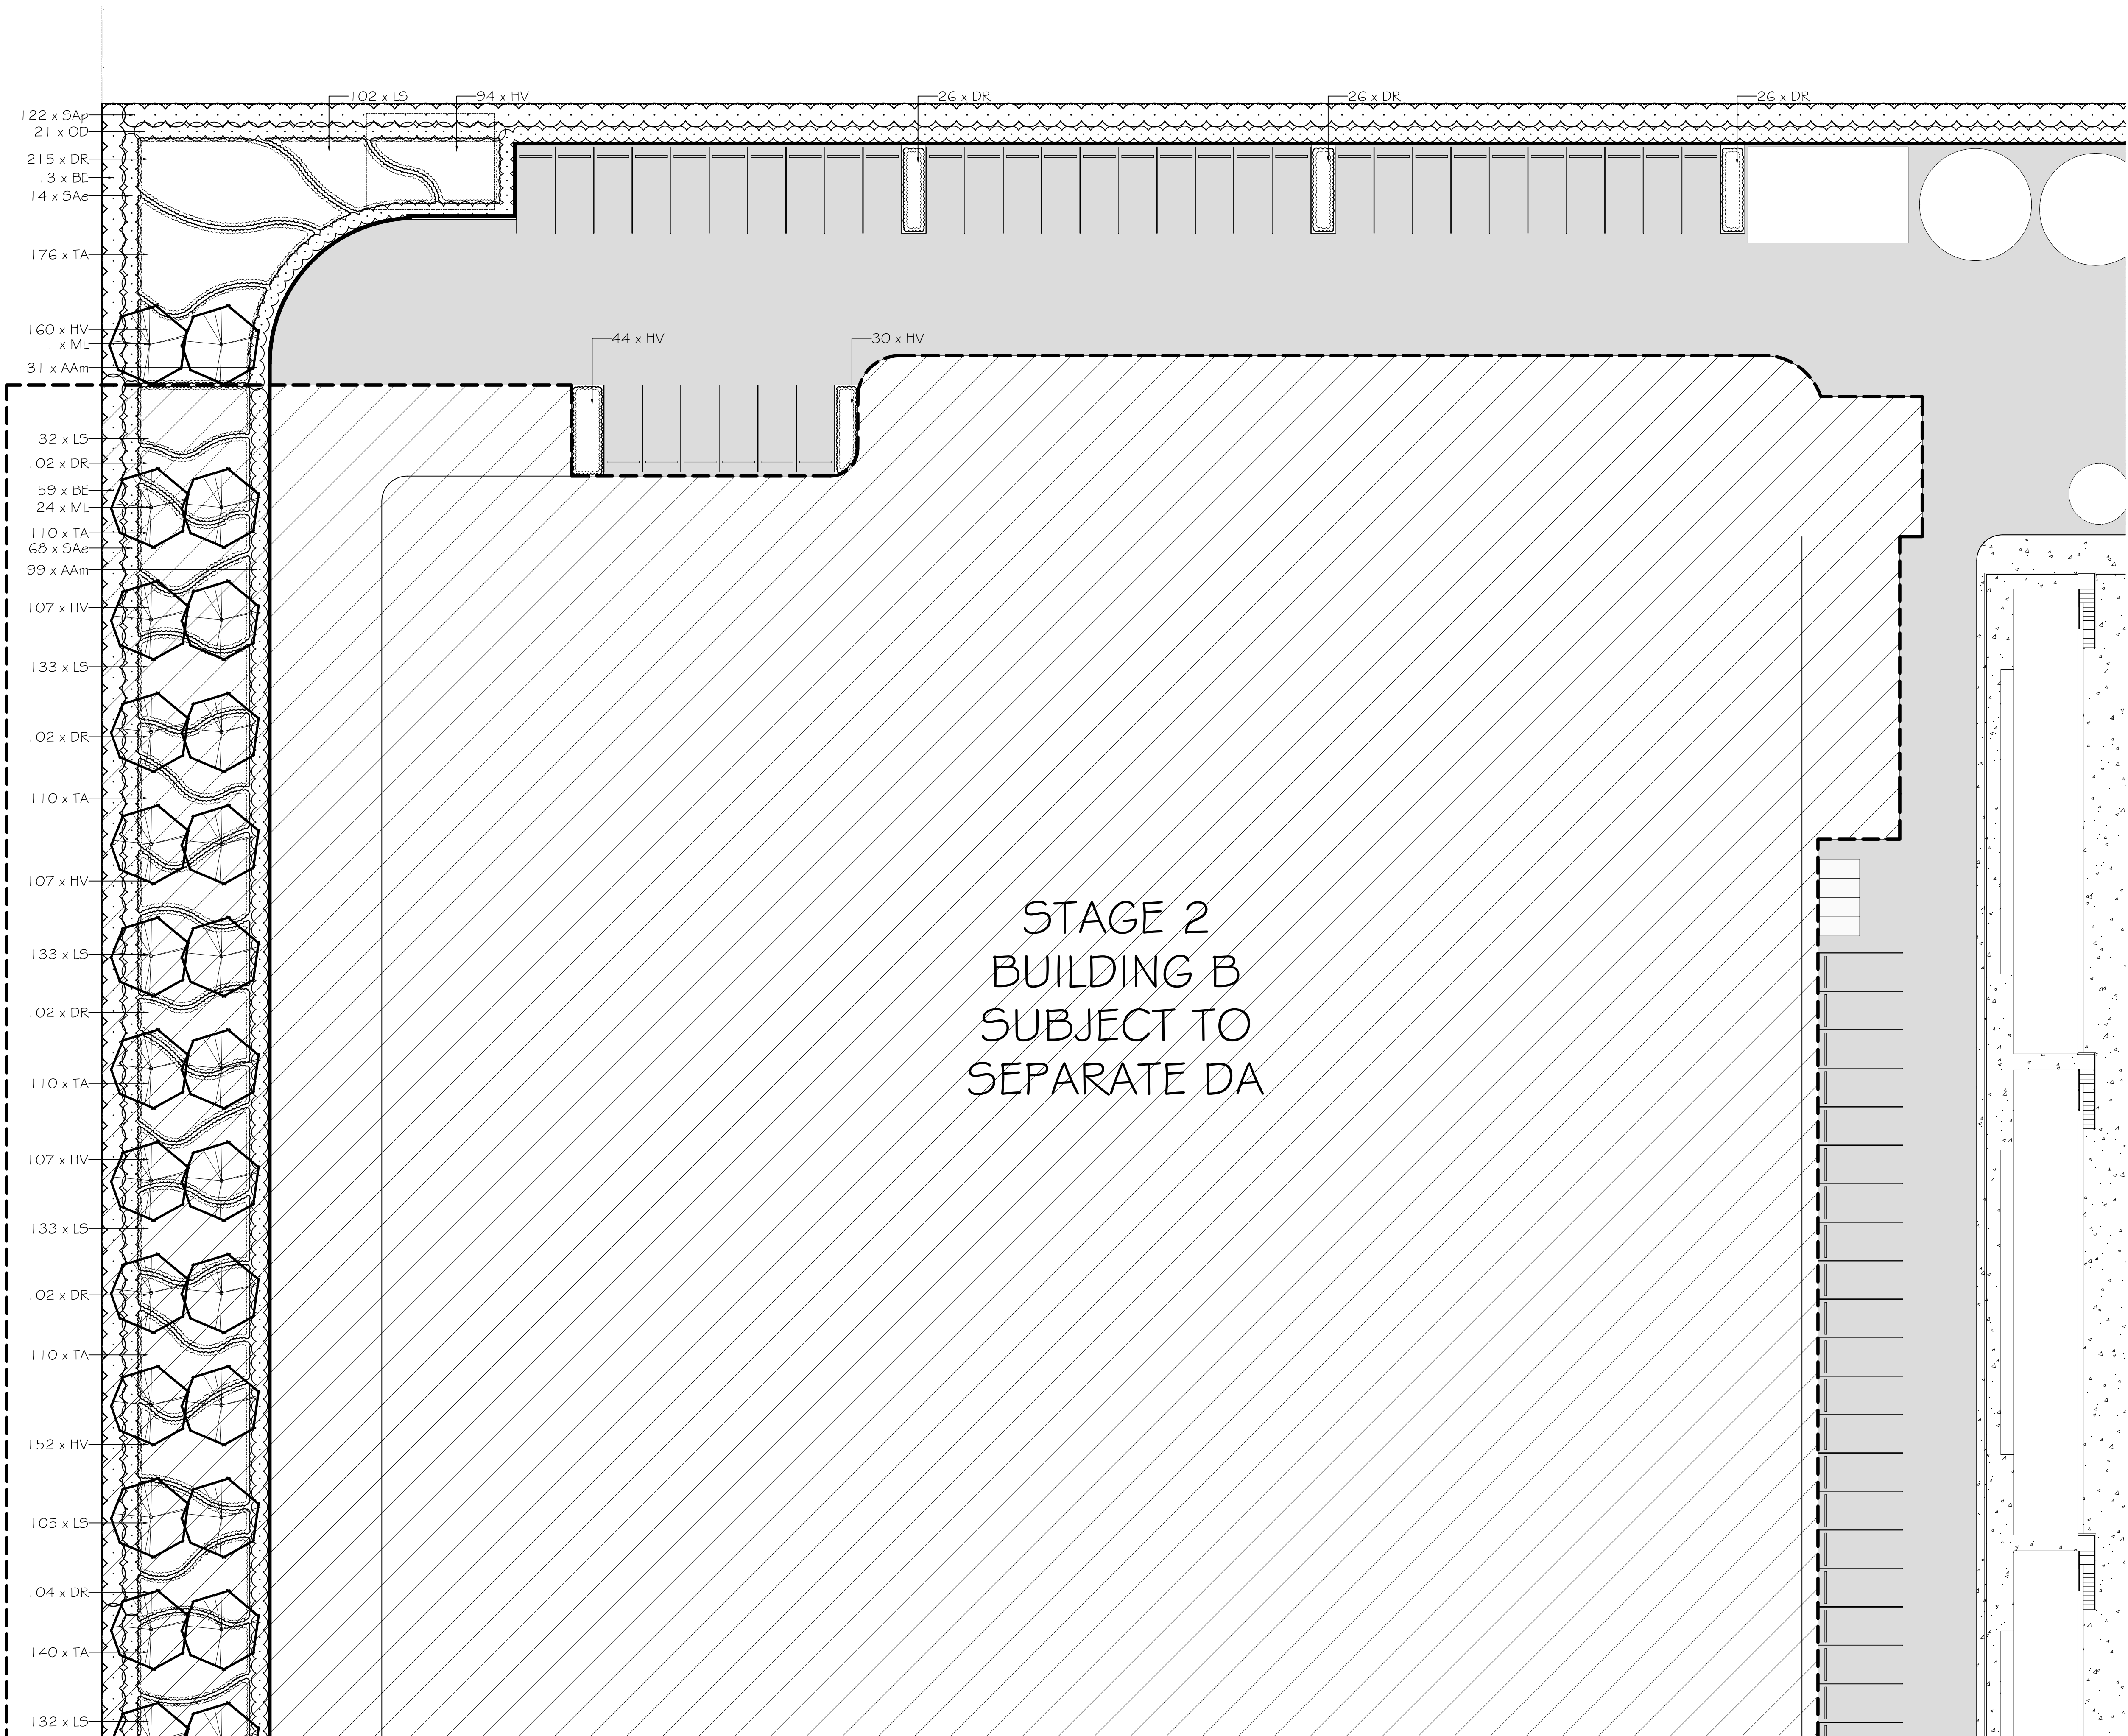

LEGEND

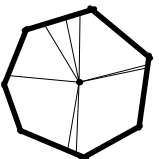 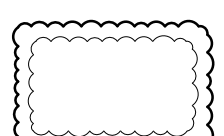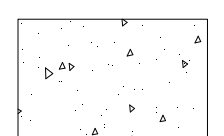-  PROPOSED TREE
-  PROPOSED SCREEN SHRUBS/HEDGES
-  PROPOSED FEATURE SHRUBS
-  MASS PLANTING OF NATIVE GRASSES
-  CONCRETE TO ARCHITECT'S DETAILS
-  STAGE 2 WORKS

REVISIONS

A 26.03.20

1. Revisions to suit updated Architectural plans.

Verify all dimensions on site before commencing construction or ordering materials. Verify the dimensions of all manufactured products before installation. Use figured dimensions in preference to scaled dimensions. Report any discrepancies to the Landscape Architect for a decision before work commences.

NOTES

This plan is to be read in conjunction with all documentation prepared by Greenbox.



office. 16/303 pacific highway
lindfield nsw 2070
postal. 25 bent street
lindfield nsw 2070
ph 9416 4290 fax 9416 4735
A.C.N 097 328 580
email ijla@netspace.net.au

project

Equinix SY9
10 Grand Avenue, Rosehill

drawing

Detailed Landscape Plan

1

client

Equinix

date

March 2020

scale

1:200 @ A1

1:400 @ A3

job.dwg no.

170.20(19)/371'A'

no. in set



TWO/SIX


designed by

IJ




drawn by

HL/AM

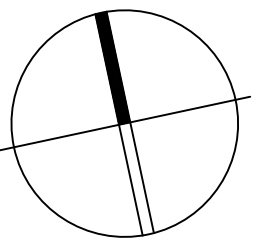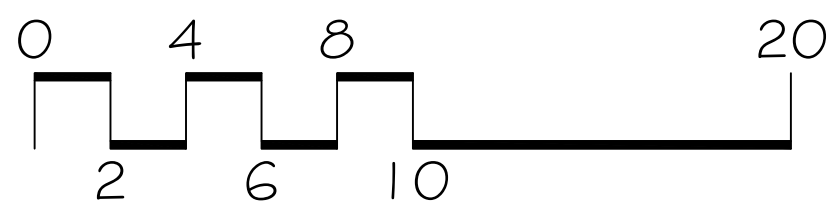

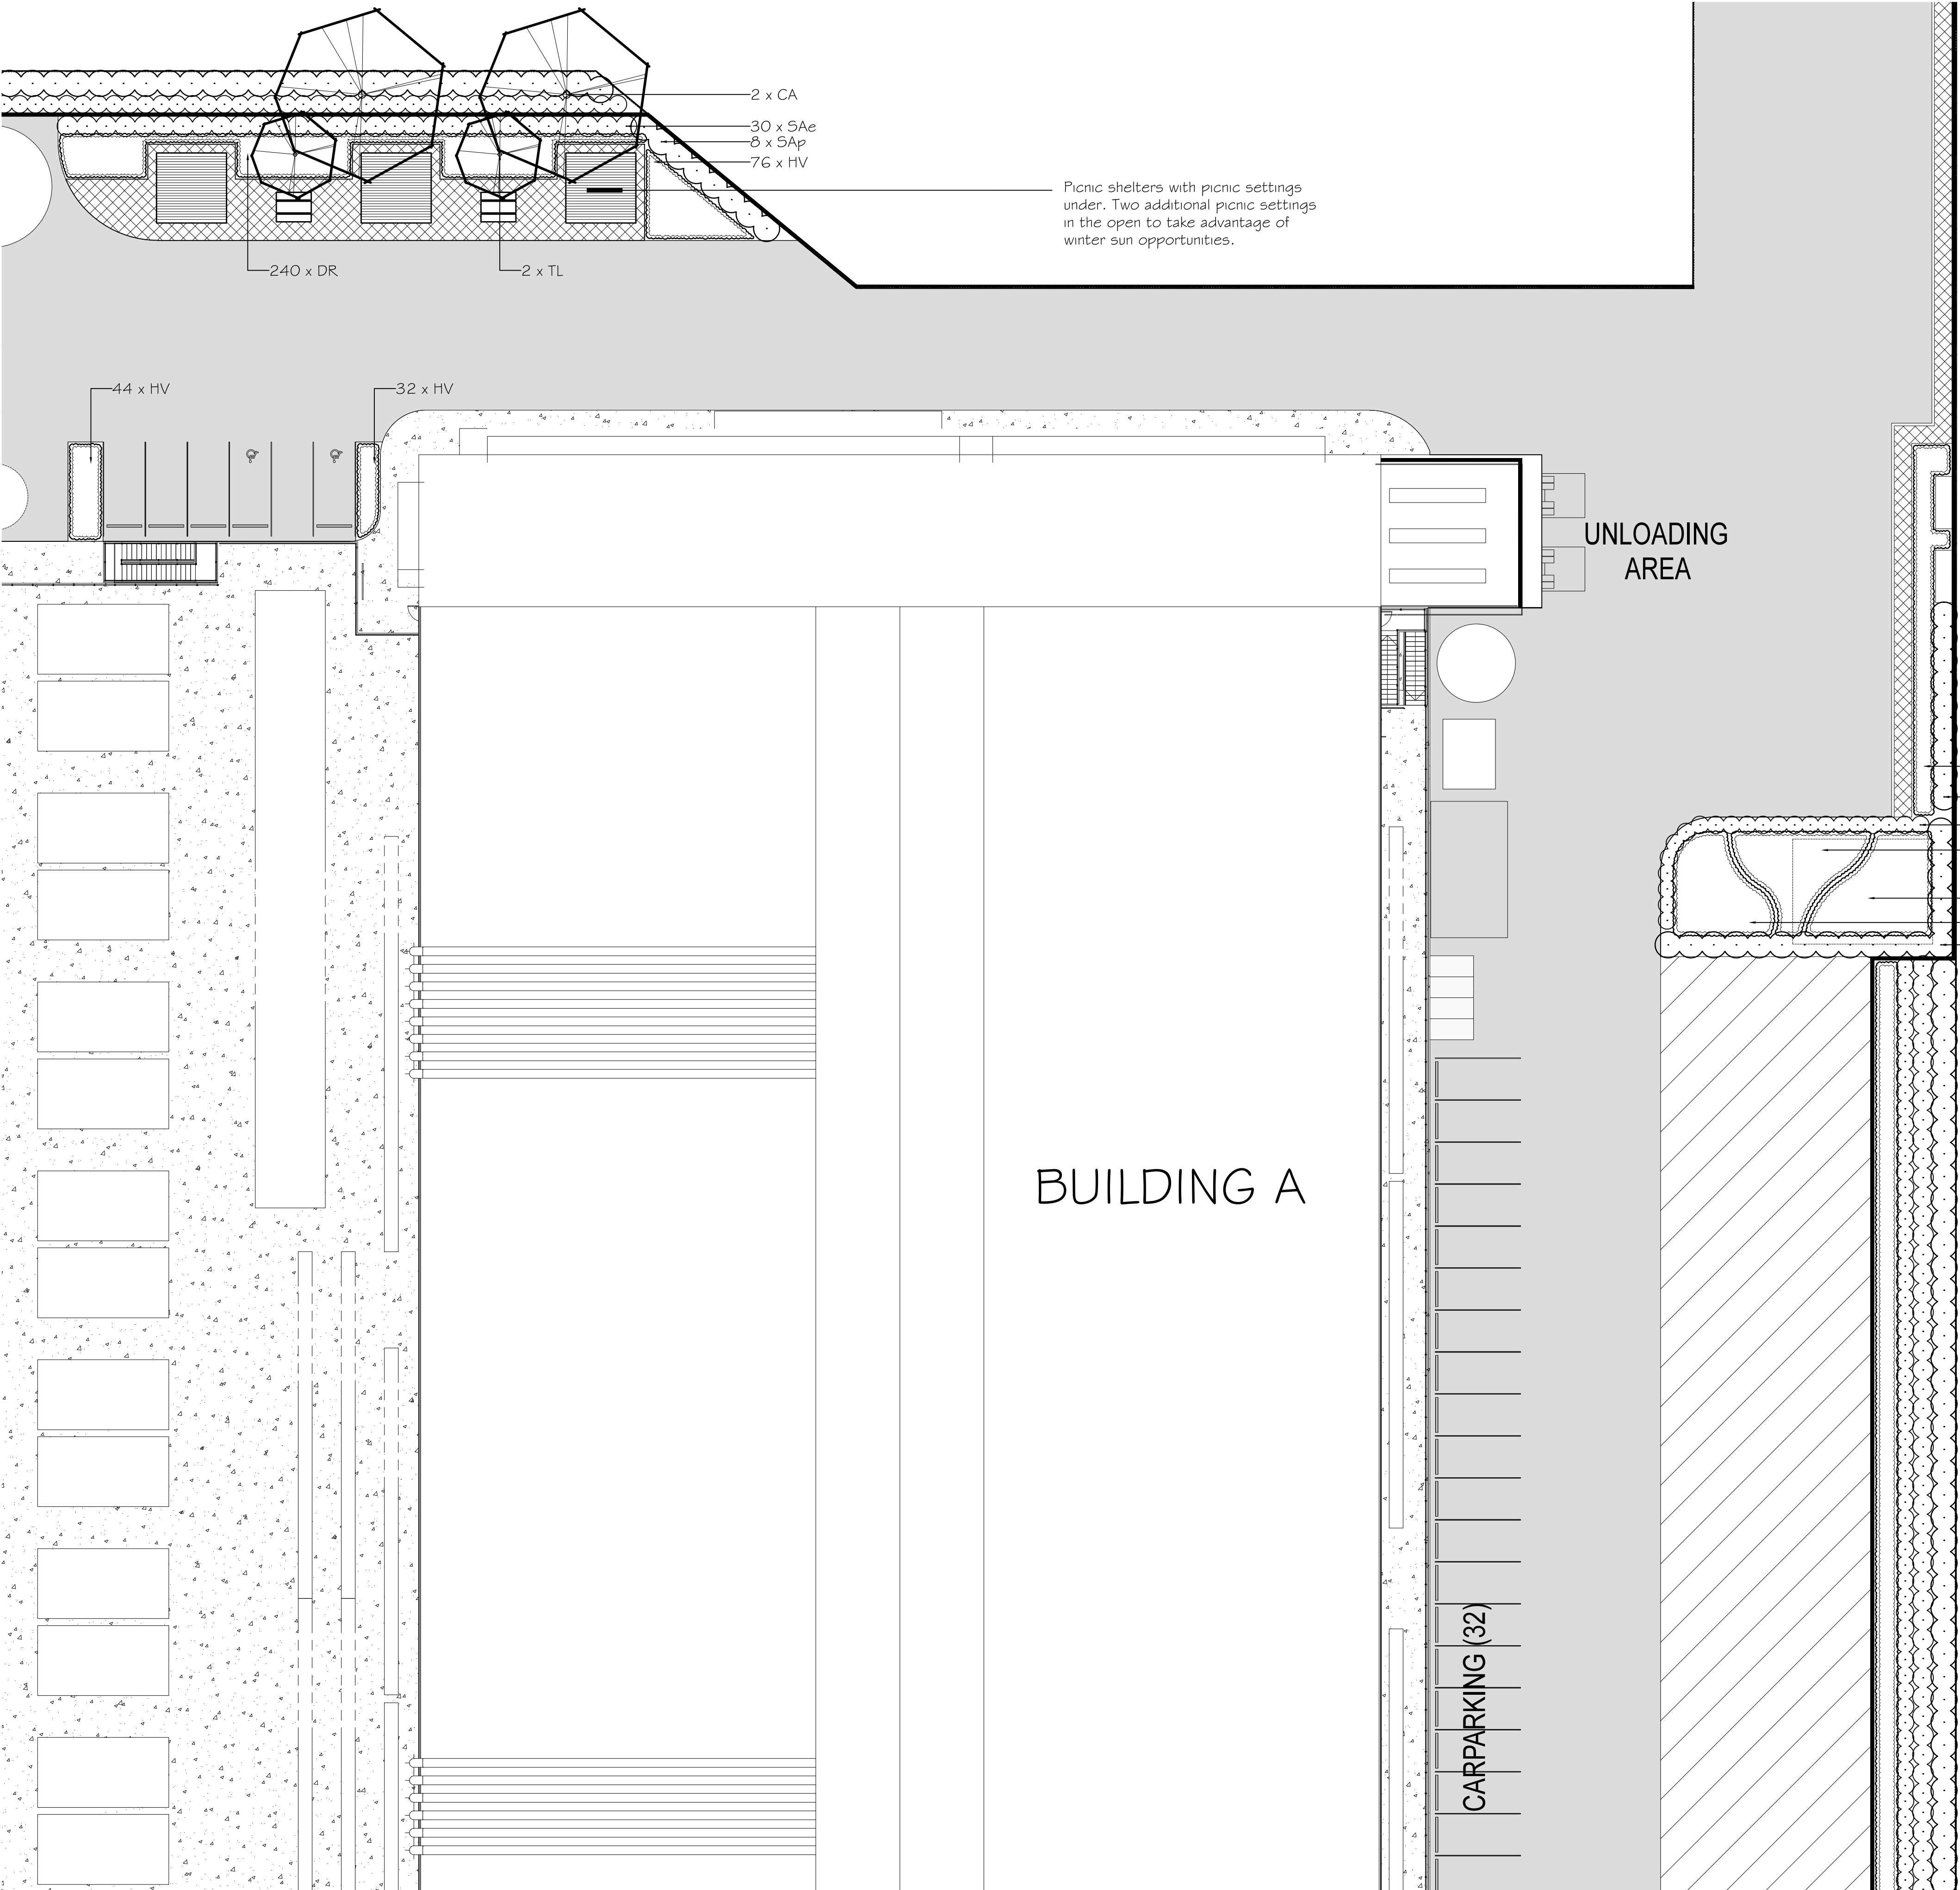

LEGEND

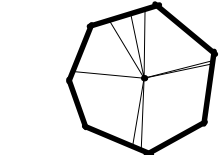  -  PROPOSED TREE
-  PROPOSED SCREEN SHRUBS/HEDGES
-  PROPOSED FEATURE SHRUBS
-  MASS PLANTING OF NATIVE GRASSES
-  CONCRETE TO ARCHITECT'S DETAILS
-  STAGE 2 WORKS

REVISIONS

A 26.03.20

1. Revisions to suit updated Architectural plans.

Verify all dimensions on site before commencing construction or ordering materials. Verify the dimensions of all manufactured products before installation. Use figured dimensions in preference to scaled dimensions. Report any discrepancies to the Landscape Architect for a decision before work commences.

NOTES

This plan is to be read in conjunction with all documentation prepared by Greenbox.



office. 16/303 pacific highway
lindfield nsw 2070
postal. 25 bent street
lindfield nsw 2070
ph 9416 4290 fax 9416 4735
A.C.N 097 328 580
email ijla@netspace.net.au

project

Equinix SY9
10 Grand Avenue, Rosehill

drawing

Detailed Landscape Plan
2

client

Equinix

date


March 2020


scale 1:200 @ A1
1:400 @ A3

no. in set THREE/SIX



job.dwg no. 170.20(19)/372'A'

designed by IJ drawn by HL/AM

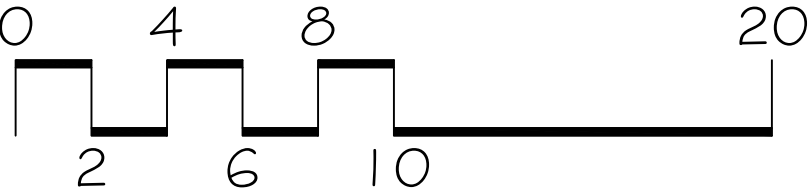

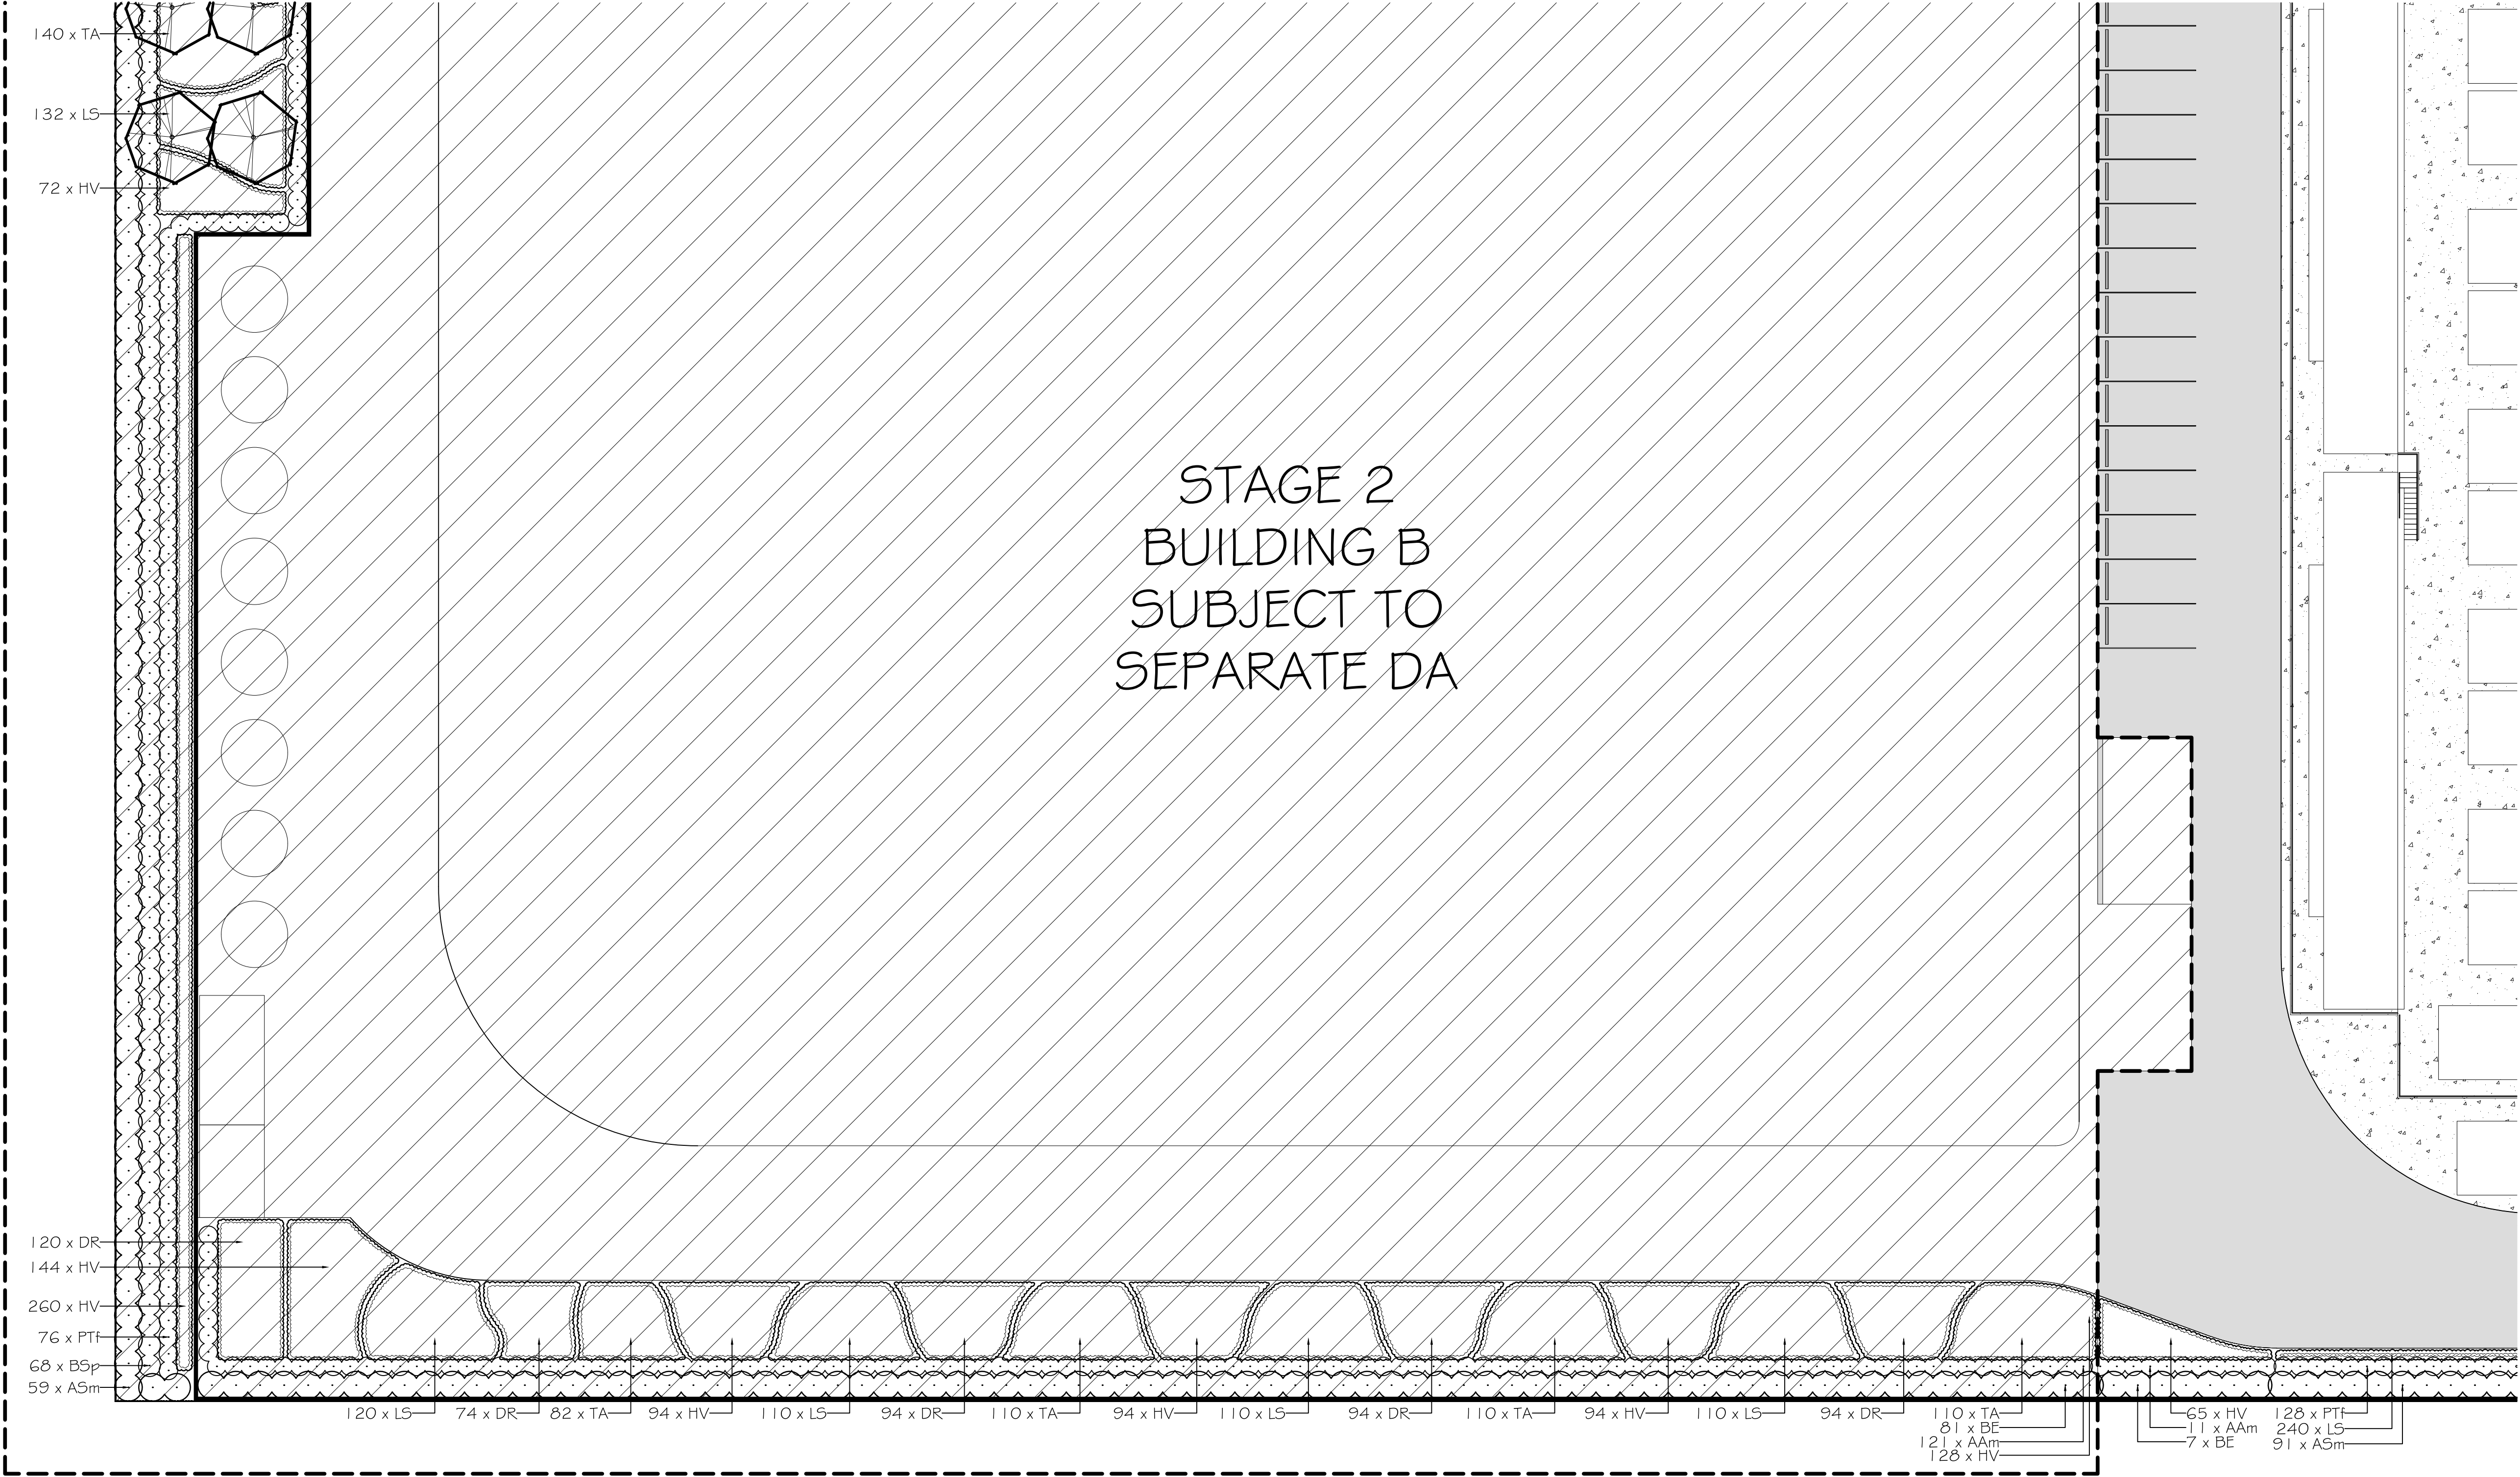

LEGEND

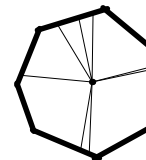 -  PROPOSED TREE
-  PROPOSED SCREEN SHRUBS/HEDGES
-  PROPOSED FEATURE SHRUBS
-  MASS PLANTING OF NATIVE GRASSES
-  CONCRETE TO ARCHITECT'S DETAILS
-  STAGE 2 WORKS

REVISIONS

A 26.03.20
1. Revisions to suit updated Architectural plans.

Verify all dimensions on site before commencing construction or ordering materials. Verify the dimensions of all manufactured products before installation. Use figured dimensions in preference to scaled dimensions. Report any discrepancies to the Landscape Architect for a decision before work commences.

NOTES

This plan is to be read in conjunction with all documentation prepared by Greenbox.



office. 16/303 pacific highway
lindfield nsw 2070
postal. 25 bent street
lindfield nsw 2070
ph 9416 4290 fax 9416 4735
A.C.N 097 328 580
email ijla@netspace.net.au

project

Equinix SY9
10 Grand Avenue, Rosehill

drawing

Detailed Landscape Plan
3

client

Equinix

date

March 2020

scale

1:200 @ A1

1:400 @ A3

job.dwg no.

170.20(19)/373'A'

no. in set


FOUR/SIX


designed by

IJ



drawn by

HL/AM

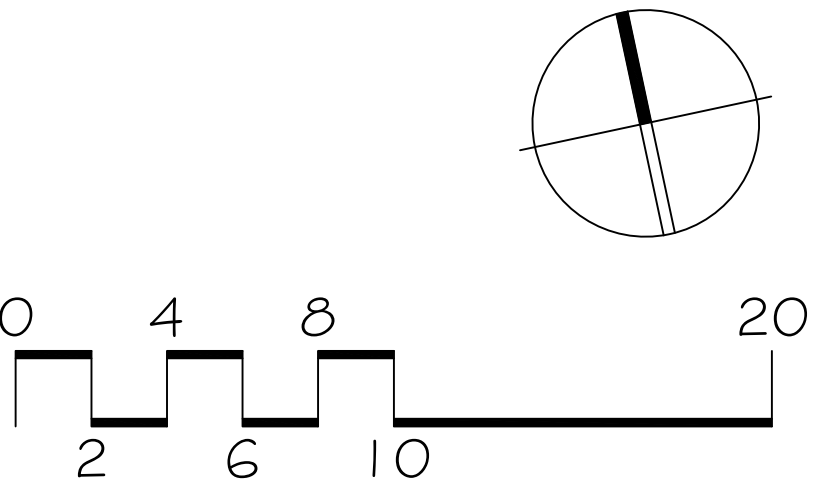

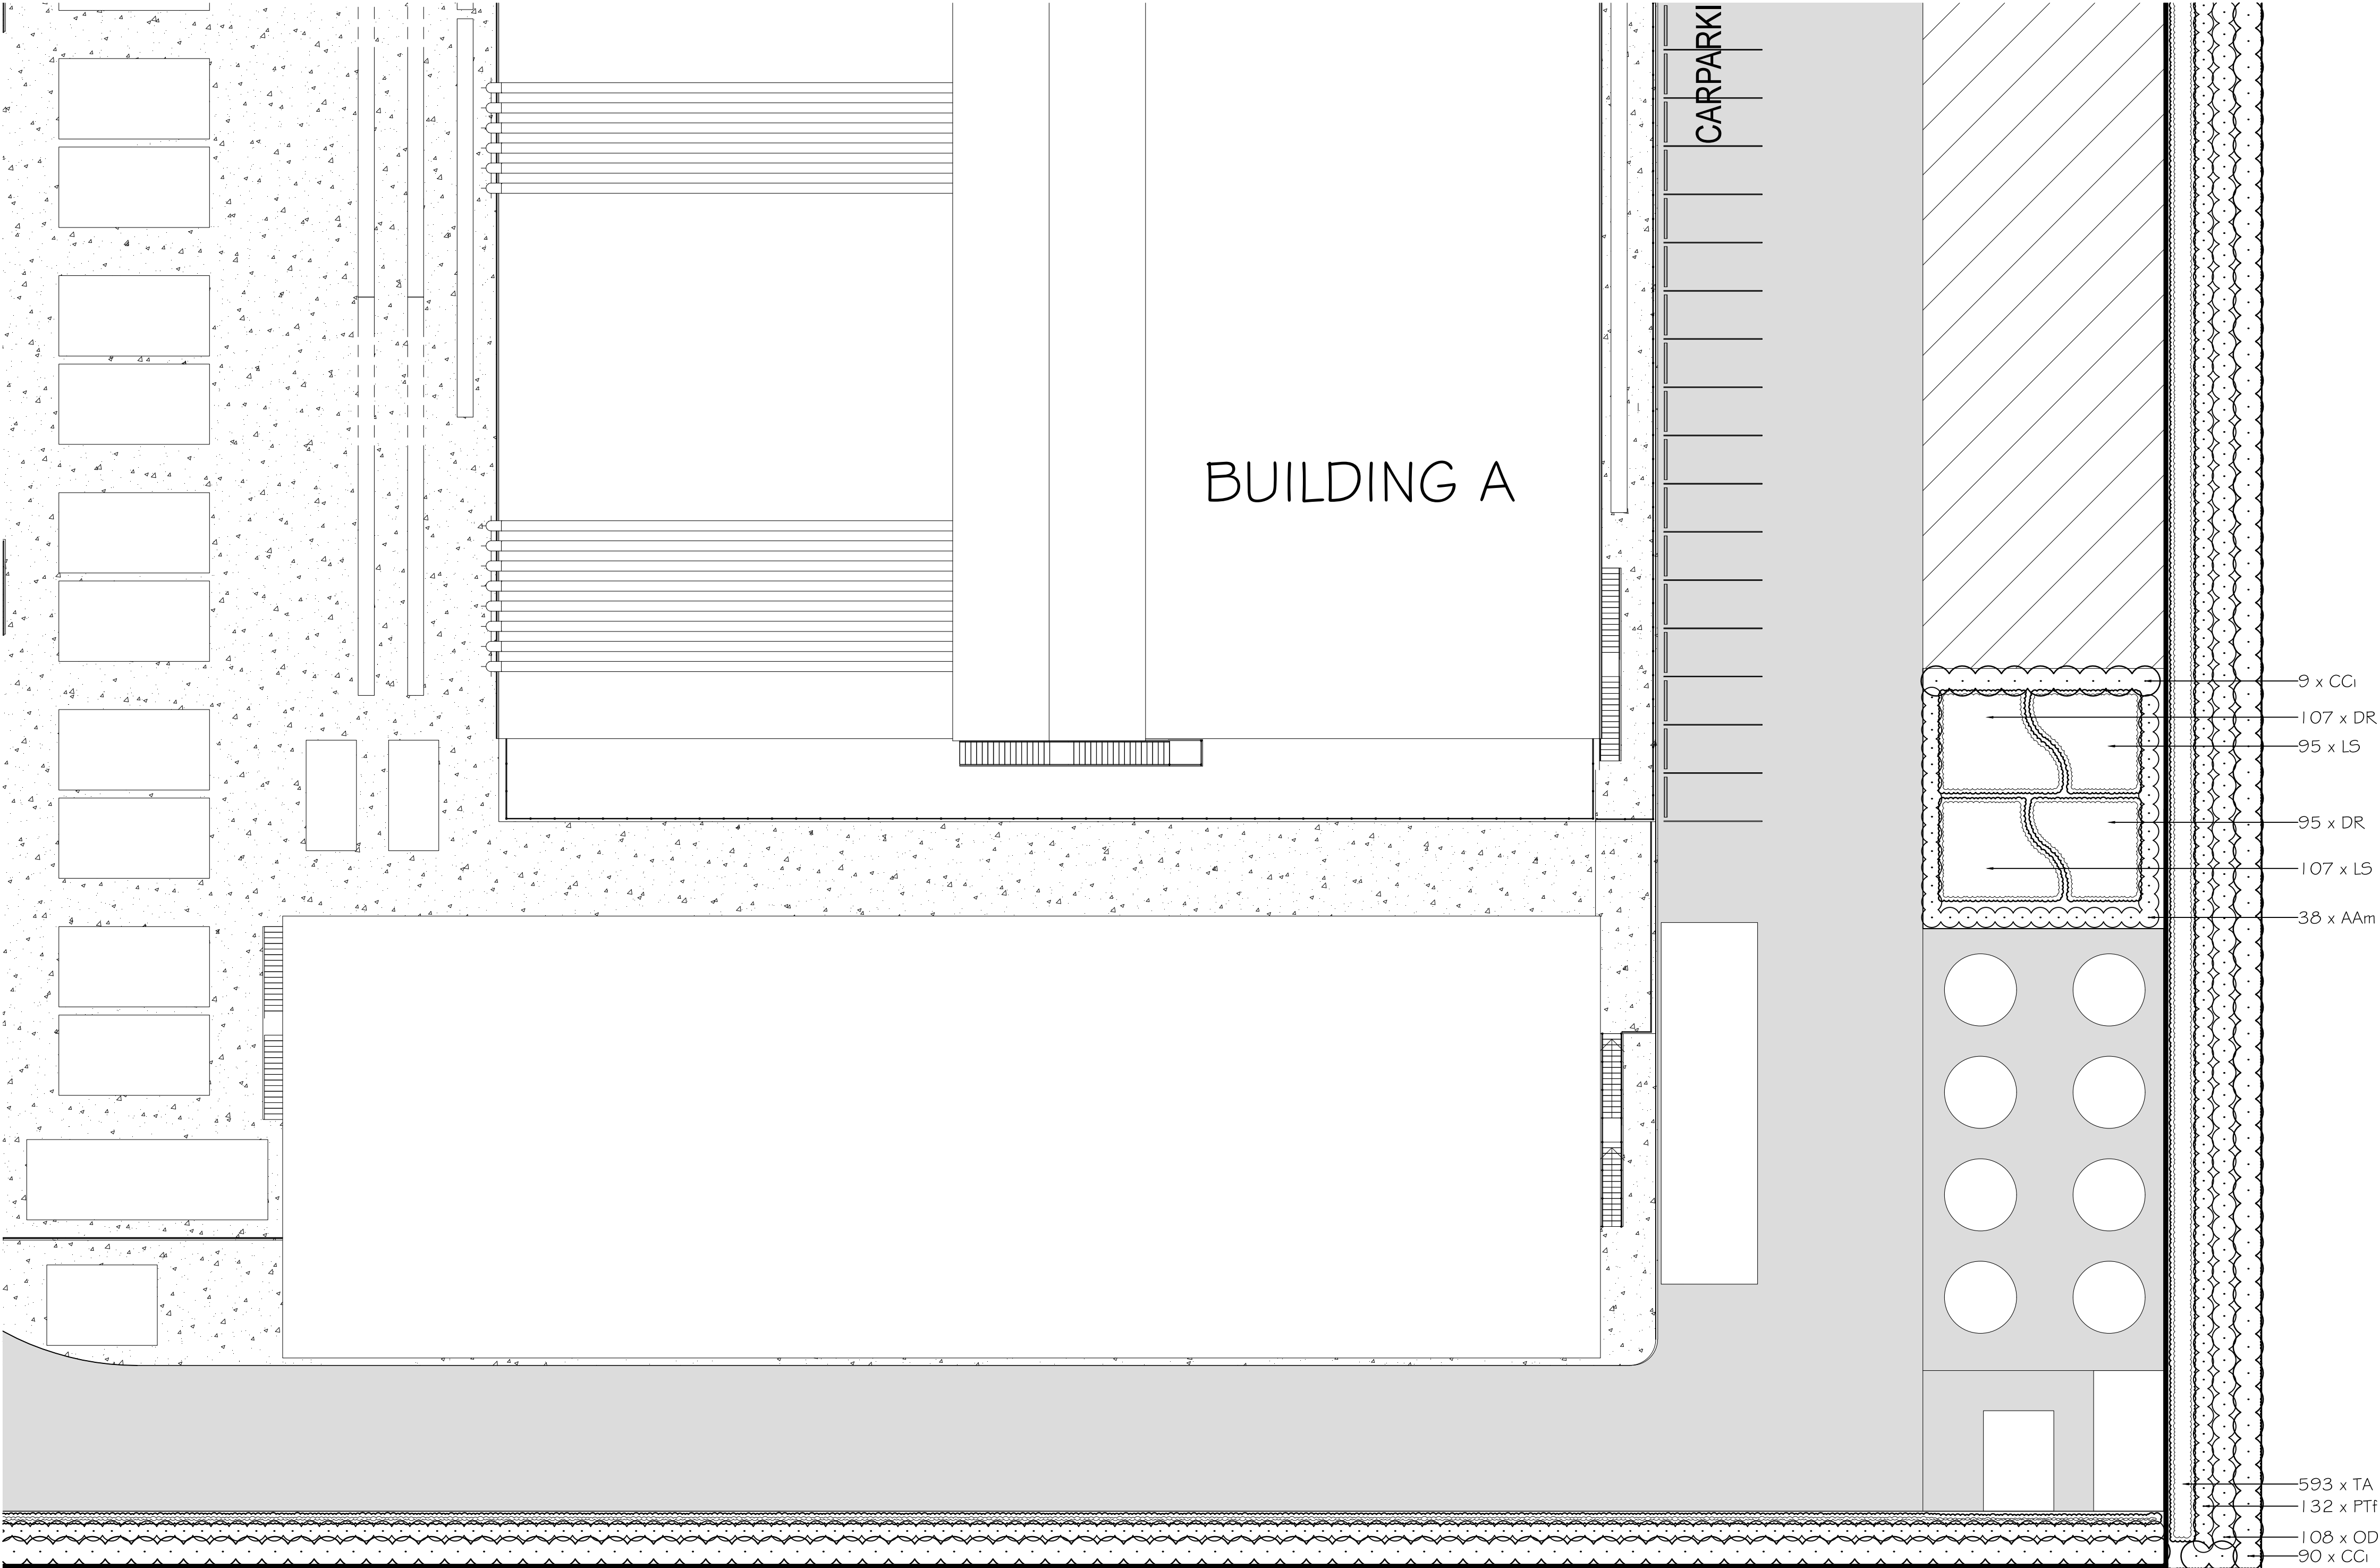

LEGEND

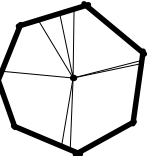 -  PROPOSED TREE
-  PROPOSED SCREEN SHRUBS/HEDGES
-  PROPOSED FEATURE SHRUBS
-  MASS PLANTING OF NATIVE GRASSES
-  CONCRETE TO ARCHITECT'S DETAILS
-  STAGE 2 WORKS

REVISIONS

A **26.03.20**

1. Revisions to suit updated Architectural plans.

Verify all dimensions on site before commencing construction or ordering materials. Verify the dimensions of all manufactured products before installation. Use figured dimensions in preference to scaled dimensions. Report any discrepancies to the Landscape Architect for a decision before work commences.

NOTES

This plan is to be read in conjunction with all documentation prepared by **Greenbox**.



office. 16/303 pacific highway
lindfield nsw 2070
postal. 25 bent street
lindfield nsw 2070
ph 9416 4290 fax 9416 4735
A.C.N 097 328 580
email ijla@netspace.net.au

project
Equinix SY9
10 Grand Avenue, Rosehill


drawing
Detailed Landscape Plan
4


client
Equinix

date **scale**
March 2020 1:200 @ A1
1:400 @ A3





job.dwg no. **no. in set**
170.20(19)/374'A' FIVE/SIX

designed by **drawn by**
IJ HL/AM

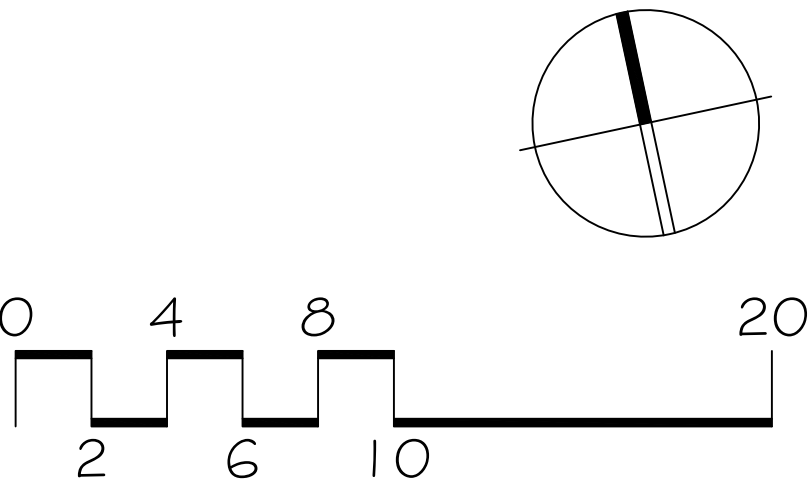

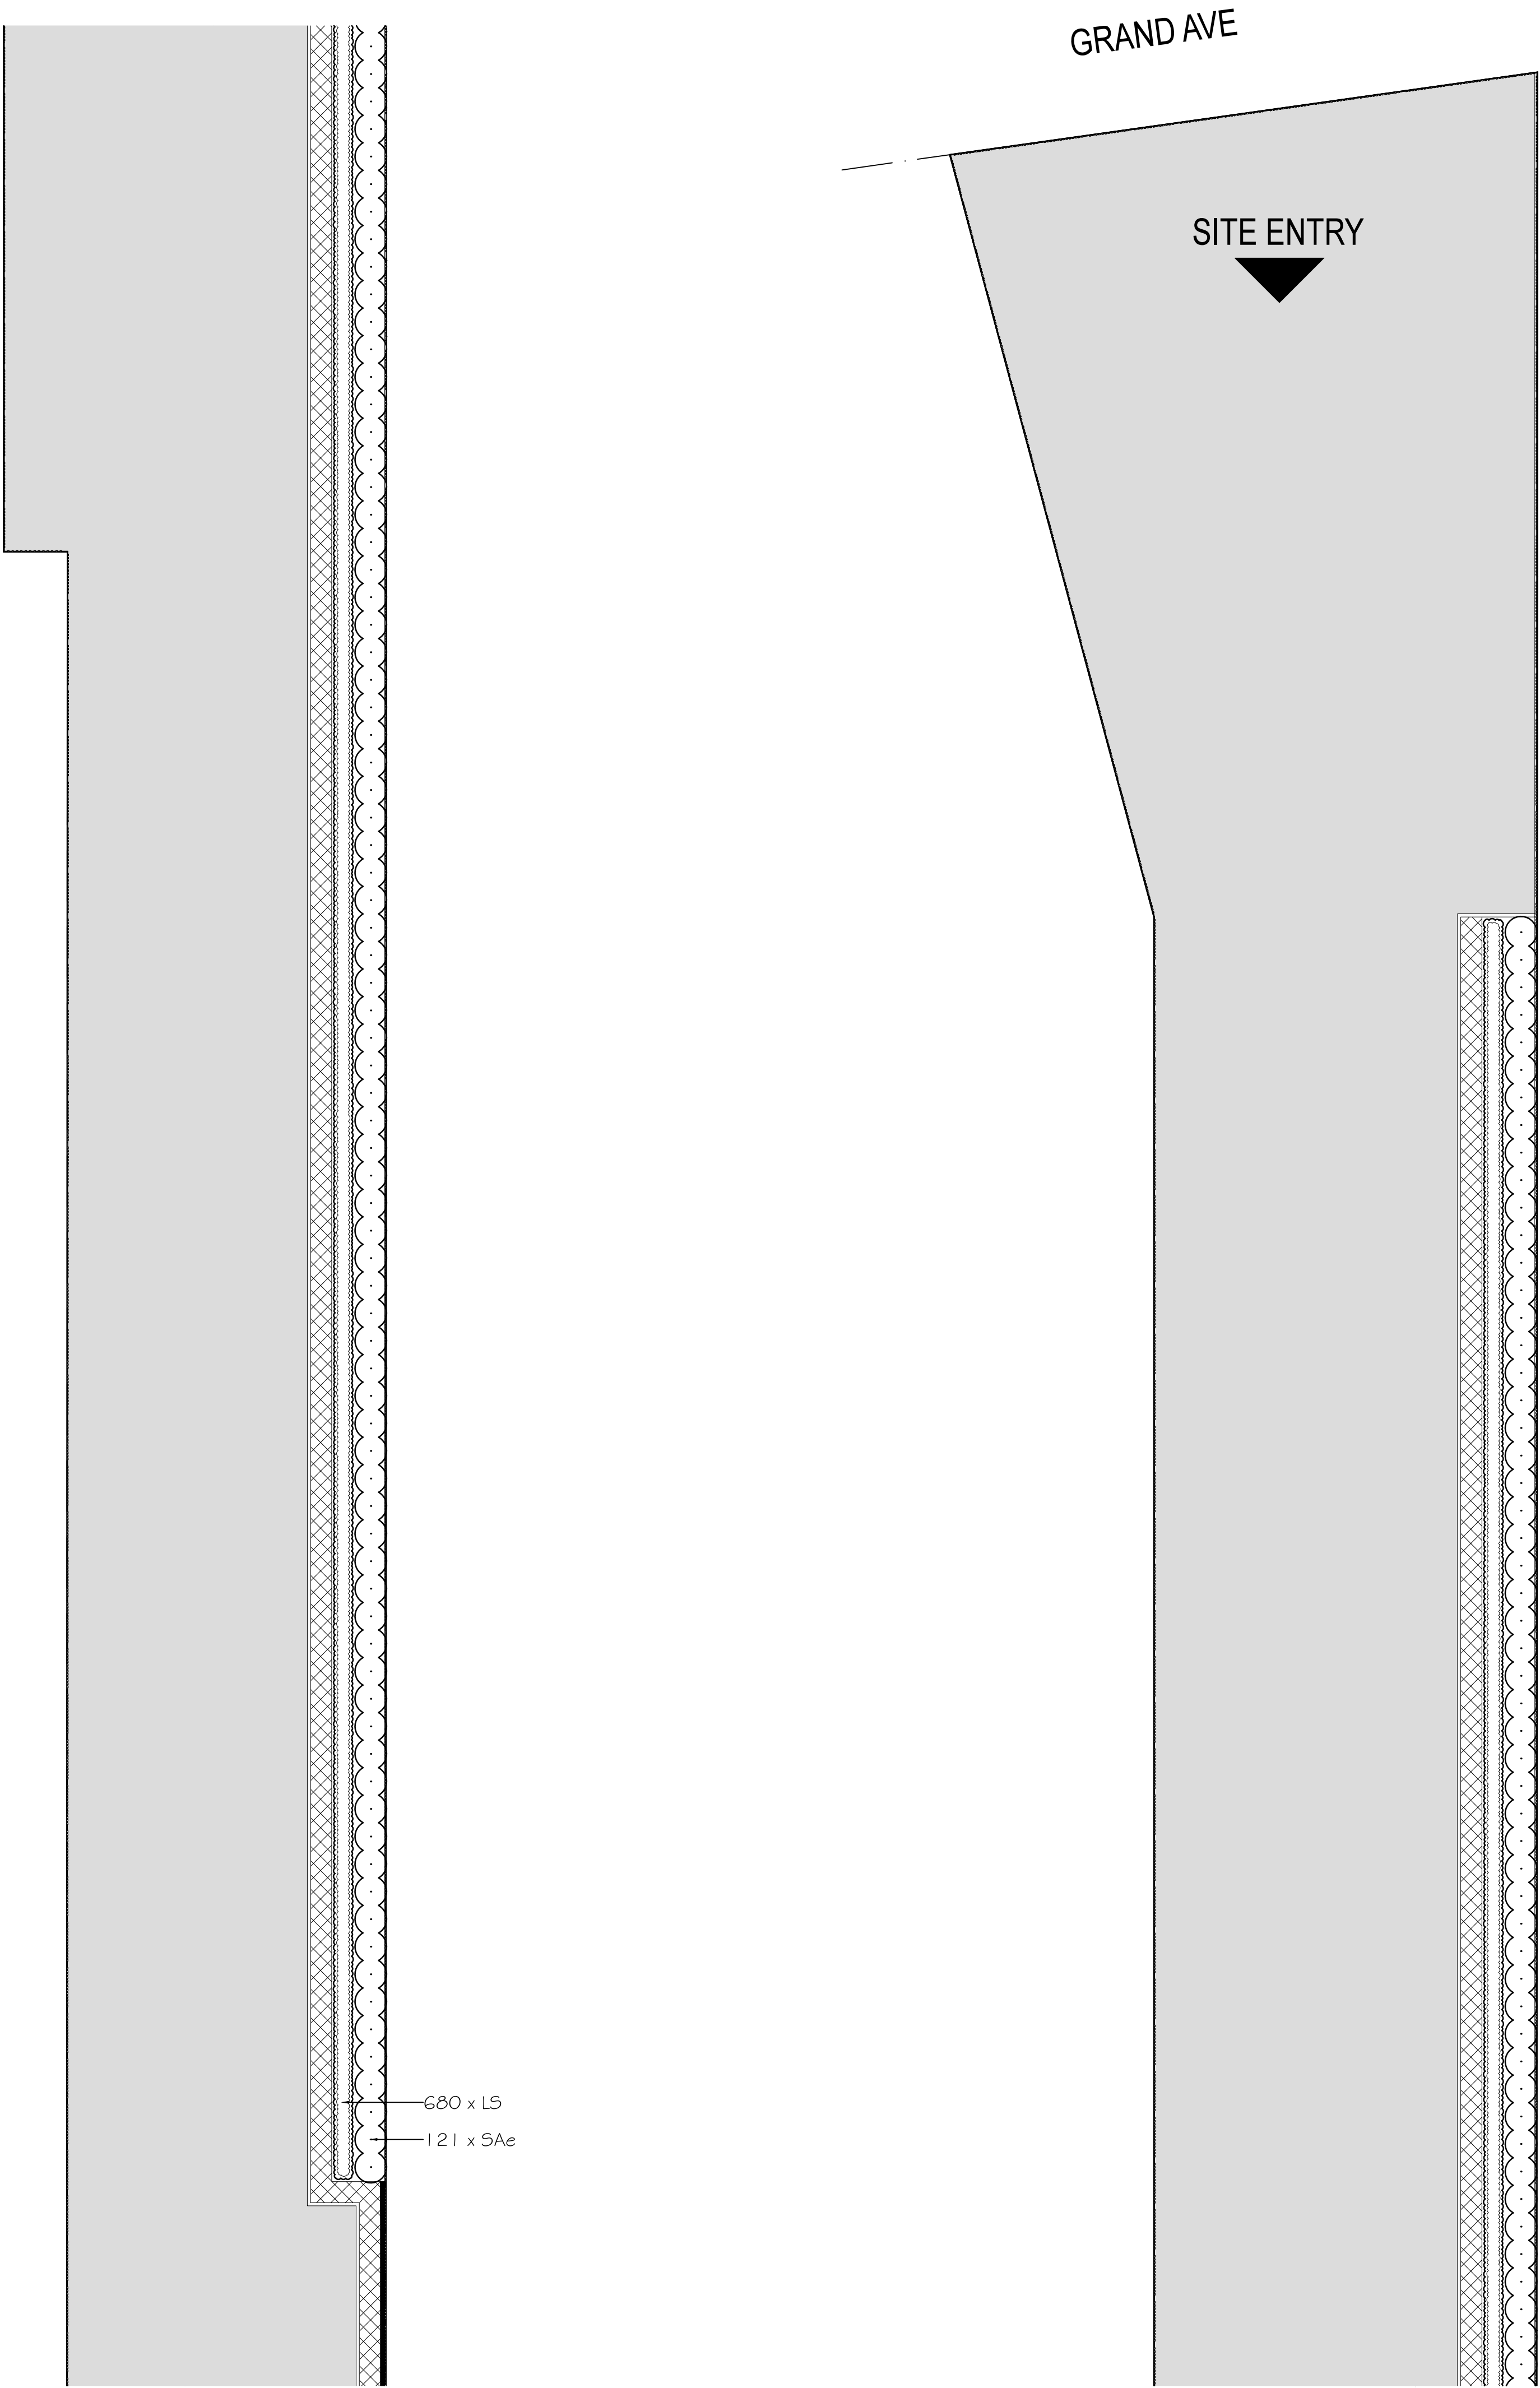

LEGEND

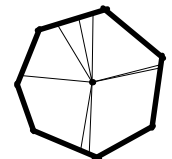 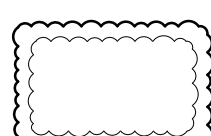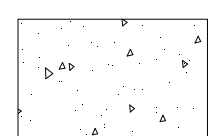-  PROPOSED TREE
-  PROPOSED SCREEN SHRUBS/HEDGES
-  PROPOSED FEATURE SHRUBS
-  MASS PLANTING OF NATIVE GRASSES
-  CONCRETE TO ARCHITECT'S DETAILS
-  STAGE 2 WORKS

Verify all dimensions on site before commencing construction or ordering materials. Verify the dimensions of all manufactured products before installation. Use figured dimensions in preference to scaled dimensions. Report any discrepancies to the Landscape Architect for a decision before work commences.

NOTES

This plan is to be read in conjunction with all documentation prepared by **Greenbox**.



office. 16/303 pacific highway
lindfield nsw 2070
postal. 25 bent street
lindfield nsw 2070
ph 9416 4290 fax 9416 4735
A.C.N 097 328 580
email ijla@netspace.net.au

project

Equinix SY9

10 Grand Avenue, Rosehill

drawing

Detailed Landscape Plan

5

client

Equinix

date

March 2020

job.dwg no.

170.20(19)/083

designed by

IJ

scale

1:200 @ A1

1:400 @ A3

no. in set

SIX/SIX

drawn by

HL/AM

