

1156 BLACKTOWN ICTE ACADEMY ACCOMMODATION

ARM Master Drawing List				
Sheet Number	Sheet Name	Current Revision	Scale	Revision Date
DA-A0000	Cover Sheet	2	NTS	28/08/20
DA-A0100	Masterplan Existing	2	1:1000	28/08/20
DA-A0110	Masterplan	2	1:1000	28/08/20
DA-A1010	Site Analysis	2	1:250	28/08/20
DA-A1015	Site Plan	2	1:250	28/08/20
DA-A1020	Site Plan Demolition	2	1:250	28/08/20
DA-A1050	Academy Accommodation Shadow Analysis	2	NTS	28/08/20
DA-A1200	General Arrangement - Floor Plan - AA - Level Ground	2	1:100	28/08/20
DA-A1210	General Arrangement - Floor Plan - AA - Level 1	2	1:100	28/08/20
DA-A1220	General Arrangement - Floor Plan - AA - Roof	2	1:100	28/08/20
DA-A2101	Elevation - North + East - AA	2	1:100	28/08/20
DA-A2102	Elevation - South + West - AA	2	1:100	28/08/20
DA-A3001	Building Sections 1, 2, 3 - AA	2	1:100	28/08/20
DA-A4000	External Materials & Finishes Schedule	2	NTS	28/08/20
DA-A5000	View 01	2	NTS	28/08/20
DA-A5001	View 02	2	NTS	28/08/20
DA-A5002	View 03	2	NTS	28/08/20



NOTES	REV	REASON FOR ISSUE	DATE
ALL DIMENSIONS ARE IN MILLIMETERS. DO NOT SCALE DRAWINGS. CHECK DRAWING IS TO SCALE BY MEASURING SCALE BAR BELOW. VERIFY ALL DIMENSIONS ON SITE BEFORE COMMENCING ANY WORK. SHOP DRAWINGS, OR ORDERING ANY MATERIALS.	1	DRAFT ISSUE FOR DEVELOPMENT APPLICATION	31/07/20
	2	DEVELOPMENT APPLICATION	28/08/20



KEY
Drawings Prefixed With 01-AA#### = 'ICTE BUILDING'
Drawings Prefixed With 02-AA#### = 'AA BUILDING'
Drawings Prefixed With 00-AA#### = 'GENERAL' (COMMON TO BOTH BUILDINGS)

ARM

ARCHITECTURE

LEVEL 6 / 46-54 FOSTER STREET SURRY HILLS NSW 2010 AUS
U/02 9057 4300
a/ mail@armarchitecture.com.au w/ armarchitecture.com.au
ABN 22 476 949 359
NSW Nominated Architect: Amber Stewart 10531

CLIENT

BLACKTOWN CITY COUNCIL

62 Flushcombe Road, Blacktown NSW 2148

PROJECT

BLACKTOWN ICTE
ACADEMY ACCOMMODATION

BISP, Eastern Rd, Rooty Hill NSW 2766

TITLE

Cover Sheet

DATE	28/08/20	DEVELOPMENT APPLICATION
DRAWN	TF	
CHECKER	AS	JOB NO. 1156
SCALE ON A1	NTS	DRAWING NO. DA-A0000 2



VIEW 01 - ACADEMY ACCOMMODATION SITE



VIEW 02 - MAINTENANCE SHED




VIEW 03 - ROUNDABOUT




VIEW 04 - SYNTHETIC FIELD/ADJACENT CARPARK



VIEW 05 - TURF FIELD

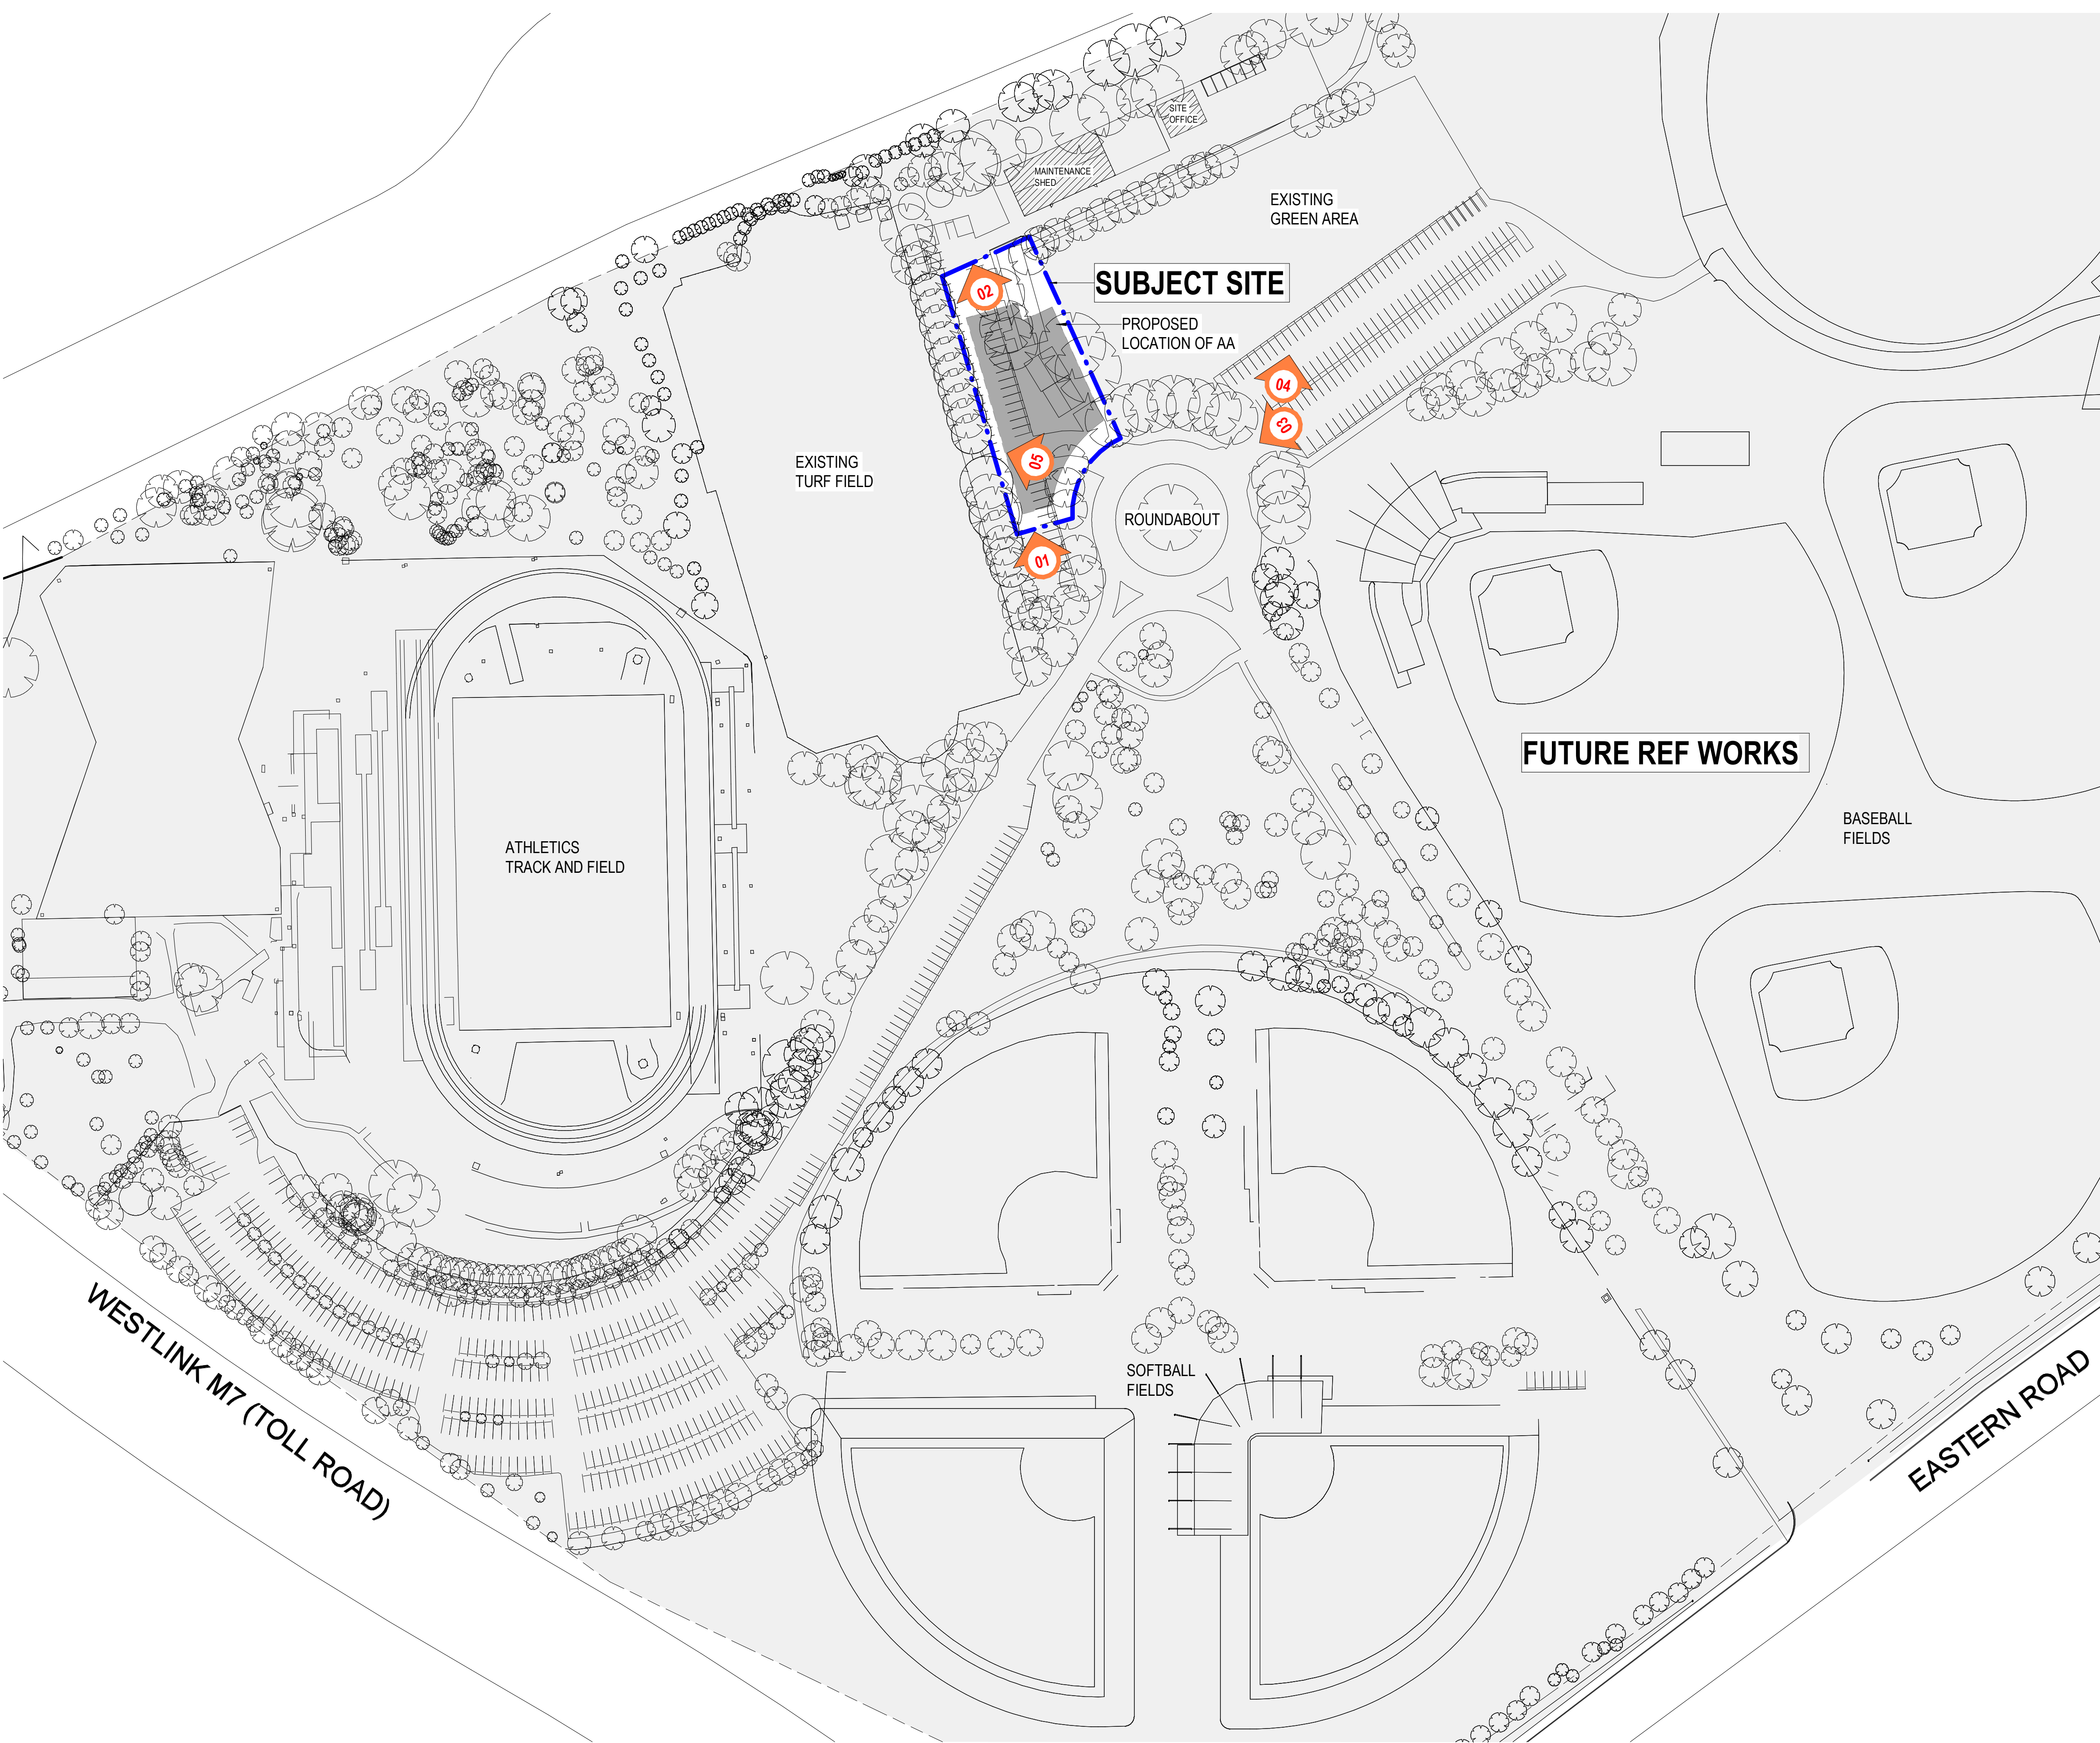

NOTES ALL DIMENSIONS ARE IN MILLIMETERS. DO NOT SCALE DRAWINGS. CHECK DRAWING IS TO SCALE BY MEASURING SCALE BAR BELOW. VERIFY ALL DIMENSIONS ON SITE BEFORE COMMENCING ANY WORK. SHOP DRAWINGS, OR ORDERING ANY MATERIALS.	REV	REASON FOR ISSUE	DATE
	1	DRAFT ISSUE FOR DEVELOPMENT APPLICATION	31/07/20
	2	DEVELOPMENT APPLICATION	28/08/20
1020mm 100mm MILLIMETRES ON ORIGINAL			

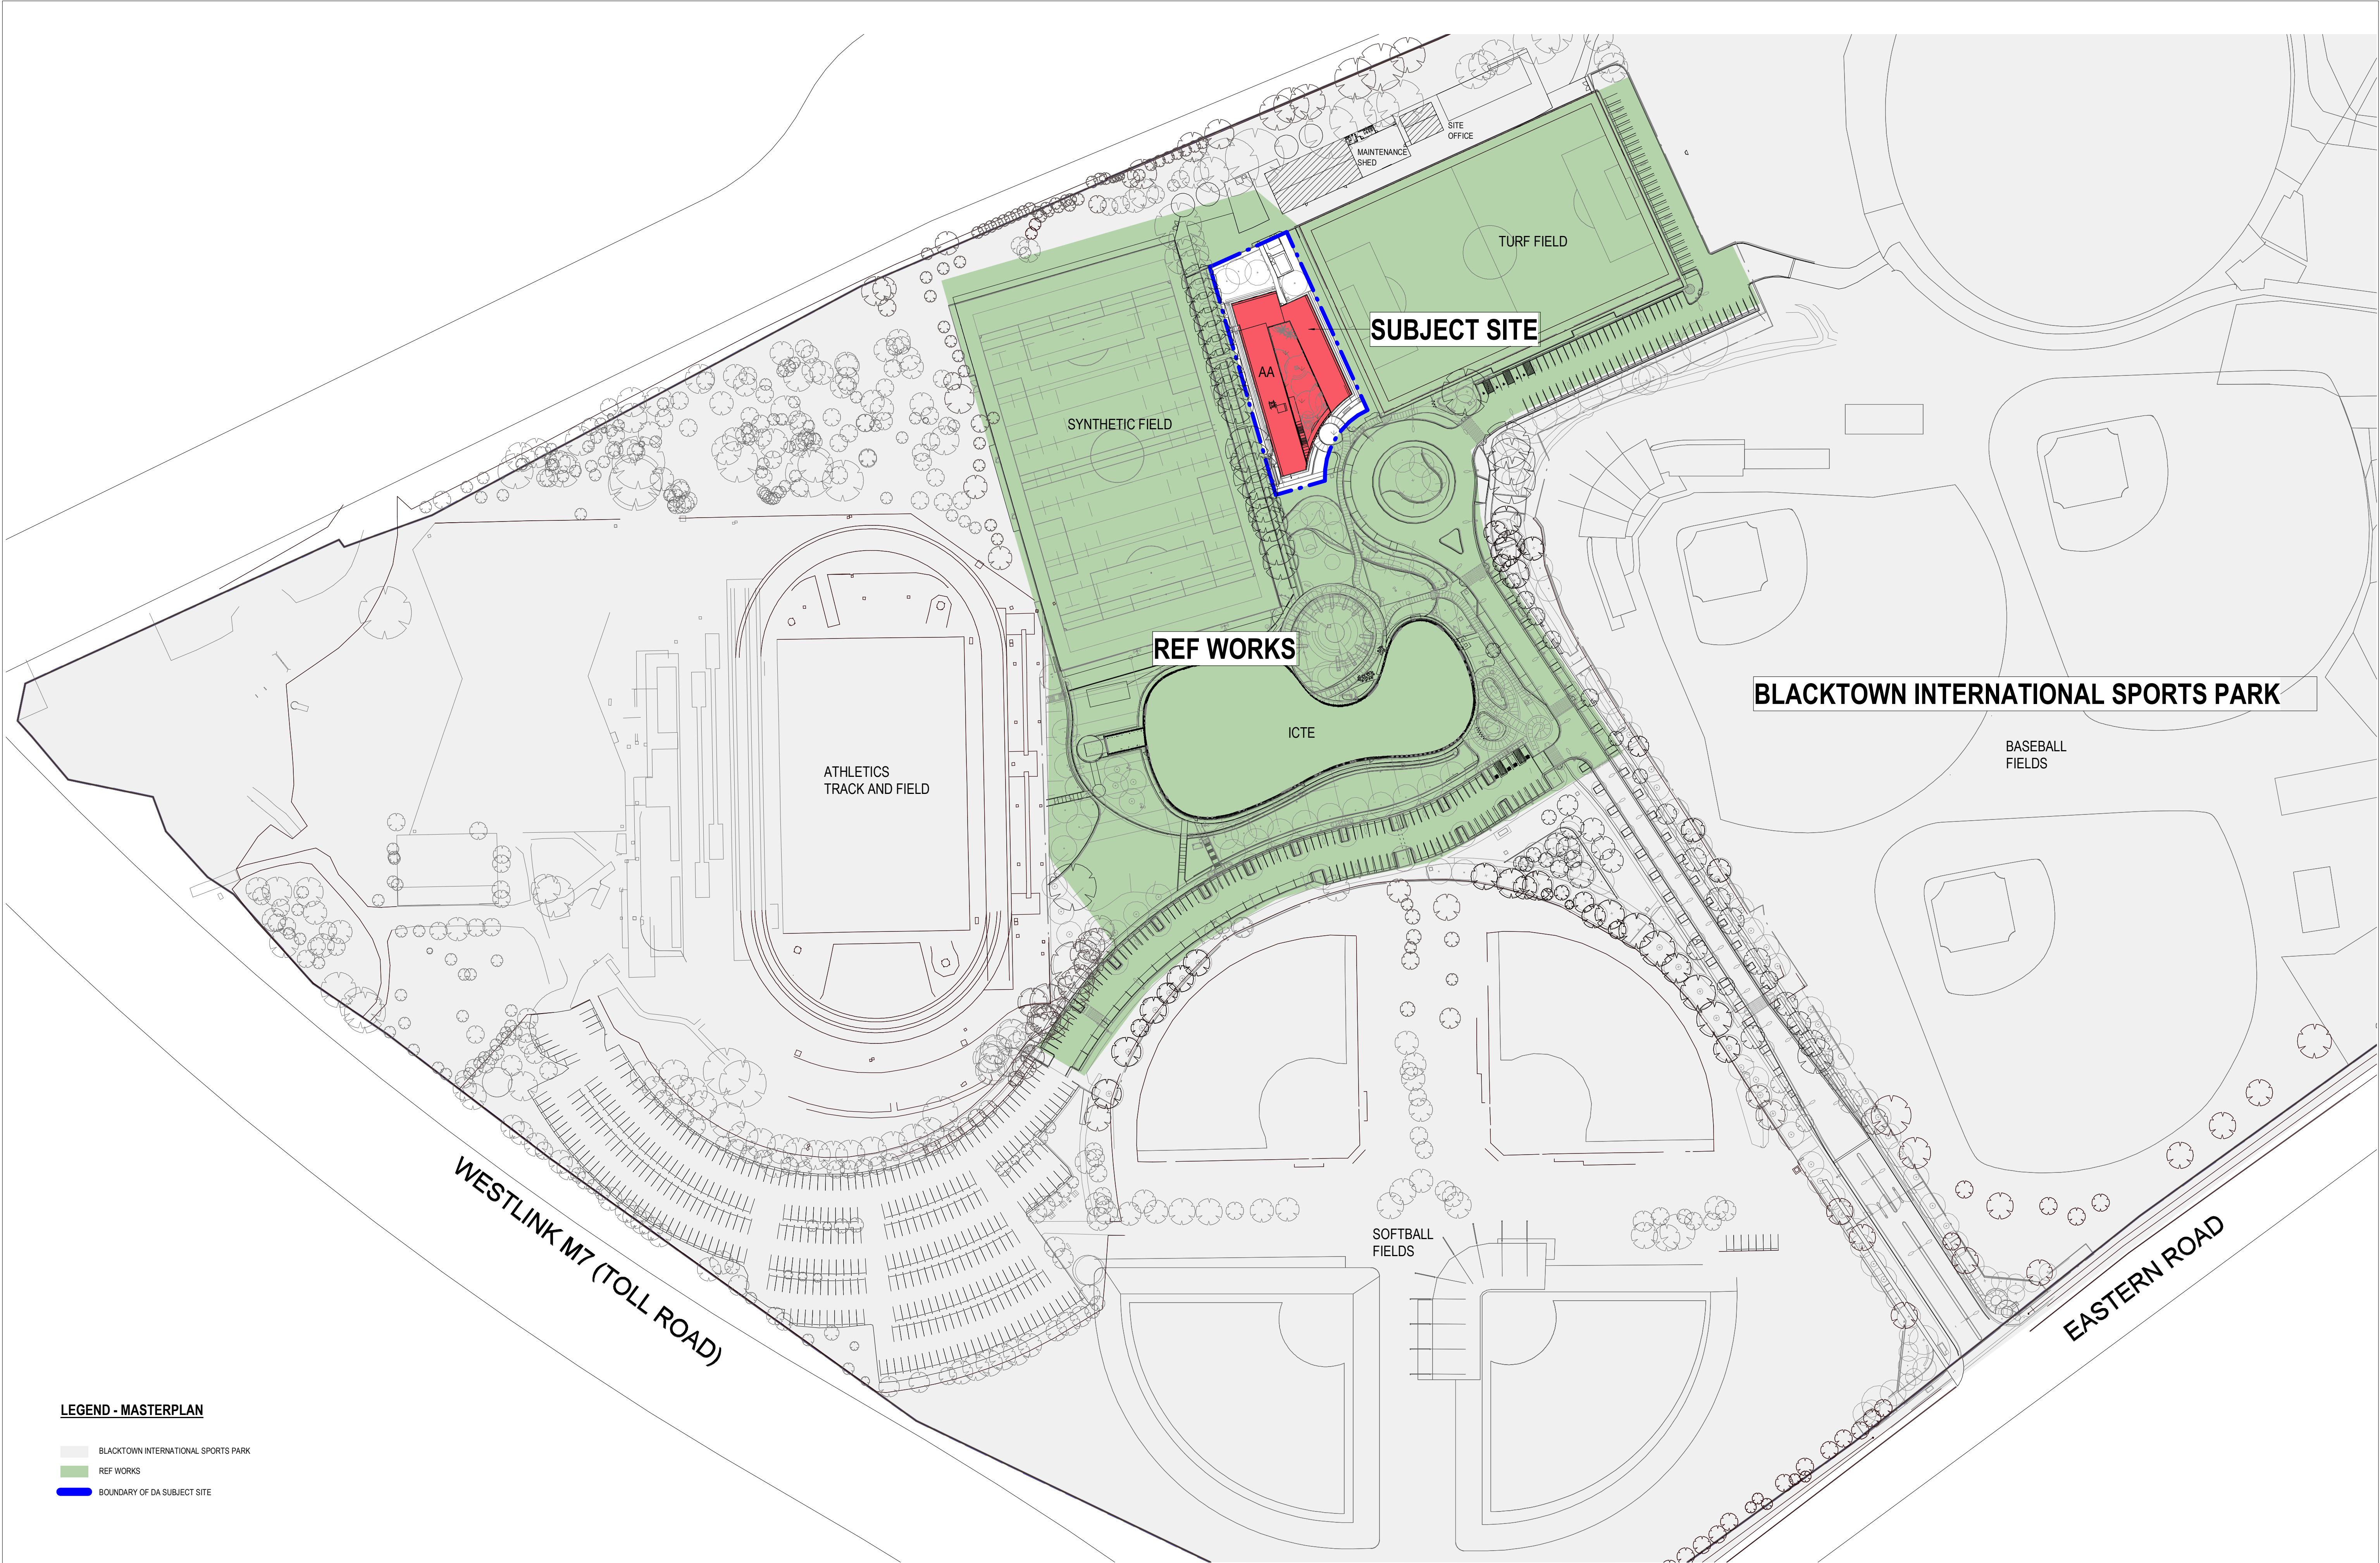

LEGEND - MASTERPLAN


- BLACKTOWN INTERNATIONAL SPORTS PARK
- REF WORKS
- BOUNDARY OF DA SUBJECT SITE


NOTES ALL DIMENSIONS ARE IN MILLIMETERS. DO NOT SCALE DRAWINGS. CHECK DRAWING IS TO SCALE BY MEASURING SCALE BAR BELOW. VERIFY ALL DIMENSIONS ON SITE BEFORE COMMENCING ANY WORK. SHOP DRAWINGS, OR ORDERING ANY MATERIALS.	REV 1 2	REASON FOR ISSUE DRAFT ISSUE FOR DEVELOPMENT APPLICATION DEVELOPMENT APPLICATION	DATE 31/07/20 28/08/20	KEY Drawings Prefixed With 01-AA#### = 'ICTE BUILDING' Drawings Prefixed With 02-AA#### = 'AA BUILDING' Drawings Prefixed With 00-AA#### = 'GENERAL' (COMMON TO BOTH BUILDINGS)	ARM ARCHITECTURE LEVEL 6 / 46-54 FOSTER STREET SURRY HILLS NSW 2010 AUS U/02 9057 4300 6/ mail@armarchitecture.com.au w/ armarchitecture.com.au ABN 22 476 949 399 NSW Nominated Architect: Amber Stewart 10531	CLIENT BLACKTOWN CITY COUNCIL 62 Flushcombe Road, Blacktown NSW 2148	PROJECT BLACKTOWN ICTE ACADEMY ACCOMMODATION BISP, Eastern Rd, Rooty Hill NSW 2766	TITLE Masterplan	DATE 28/08/20 28/08/20		DEVELOPMENT APPLICATION DA-A0110 2
									DRAWN TF	CHECKER AS	
									SCALE ON A1 1:1000	JOB NO. 1156	


26/03/2021 1:30:42 PM

DA-A0110 [2]-Masterplan.pdf

BIM 360://1156_Blacktown ICTE/1156_AR_BLACKTOWN ICTE_DA_MASTER.rvt

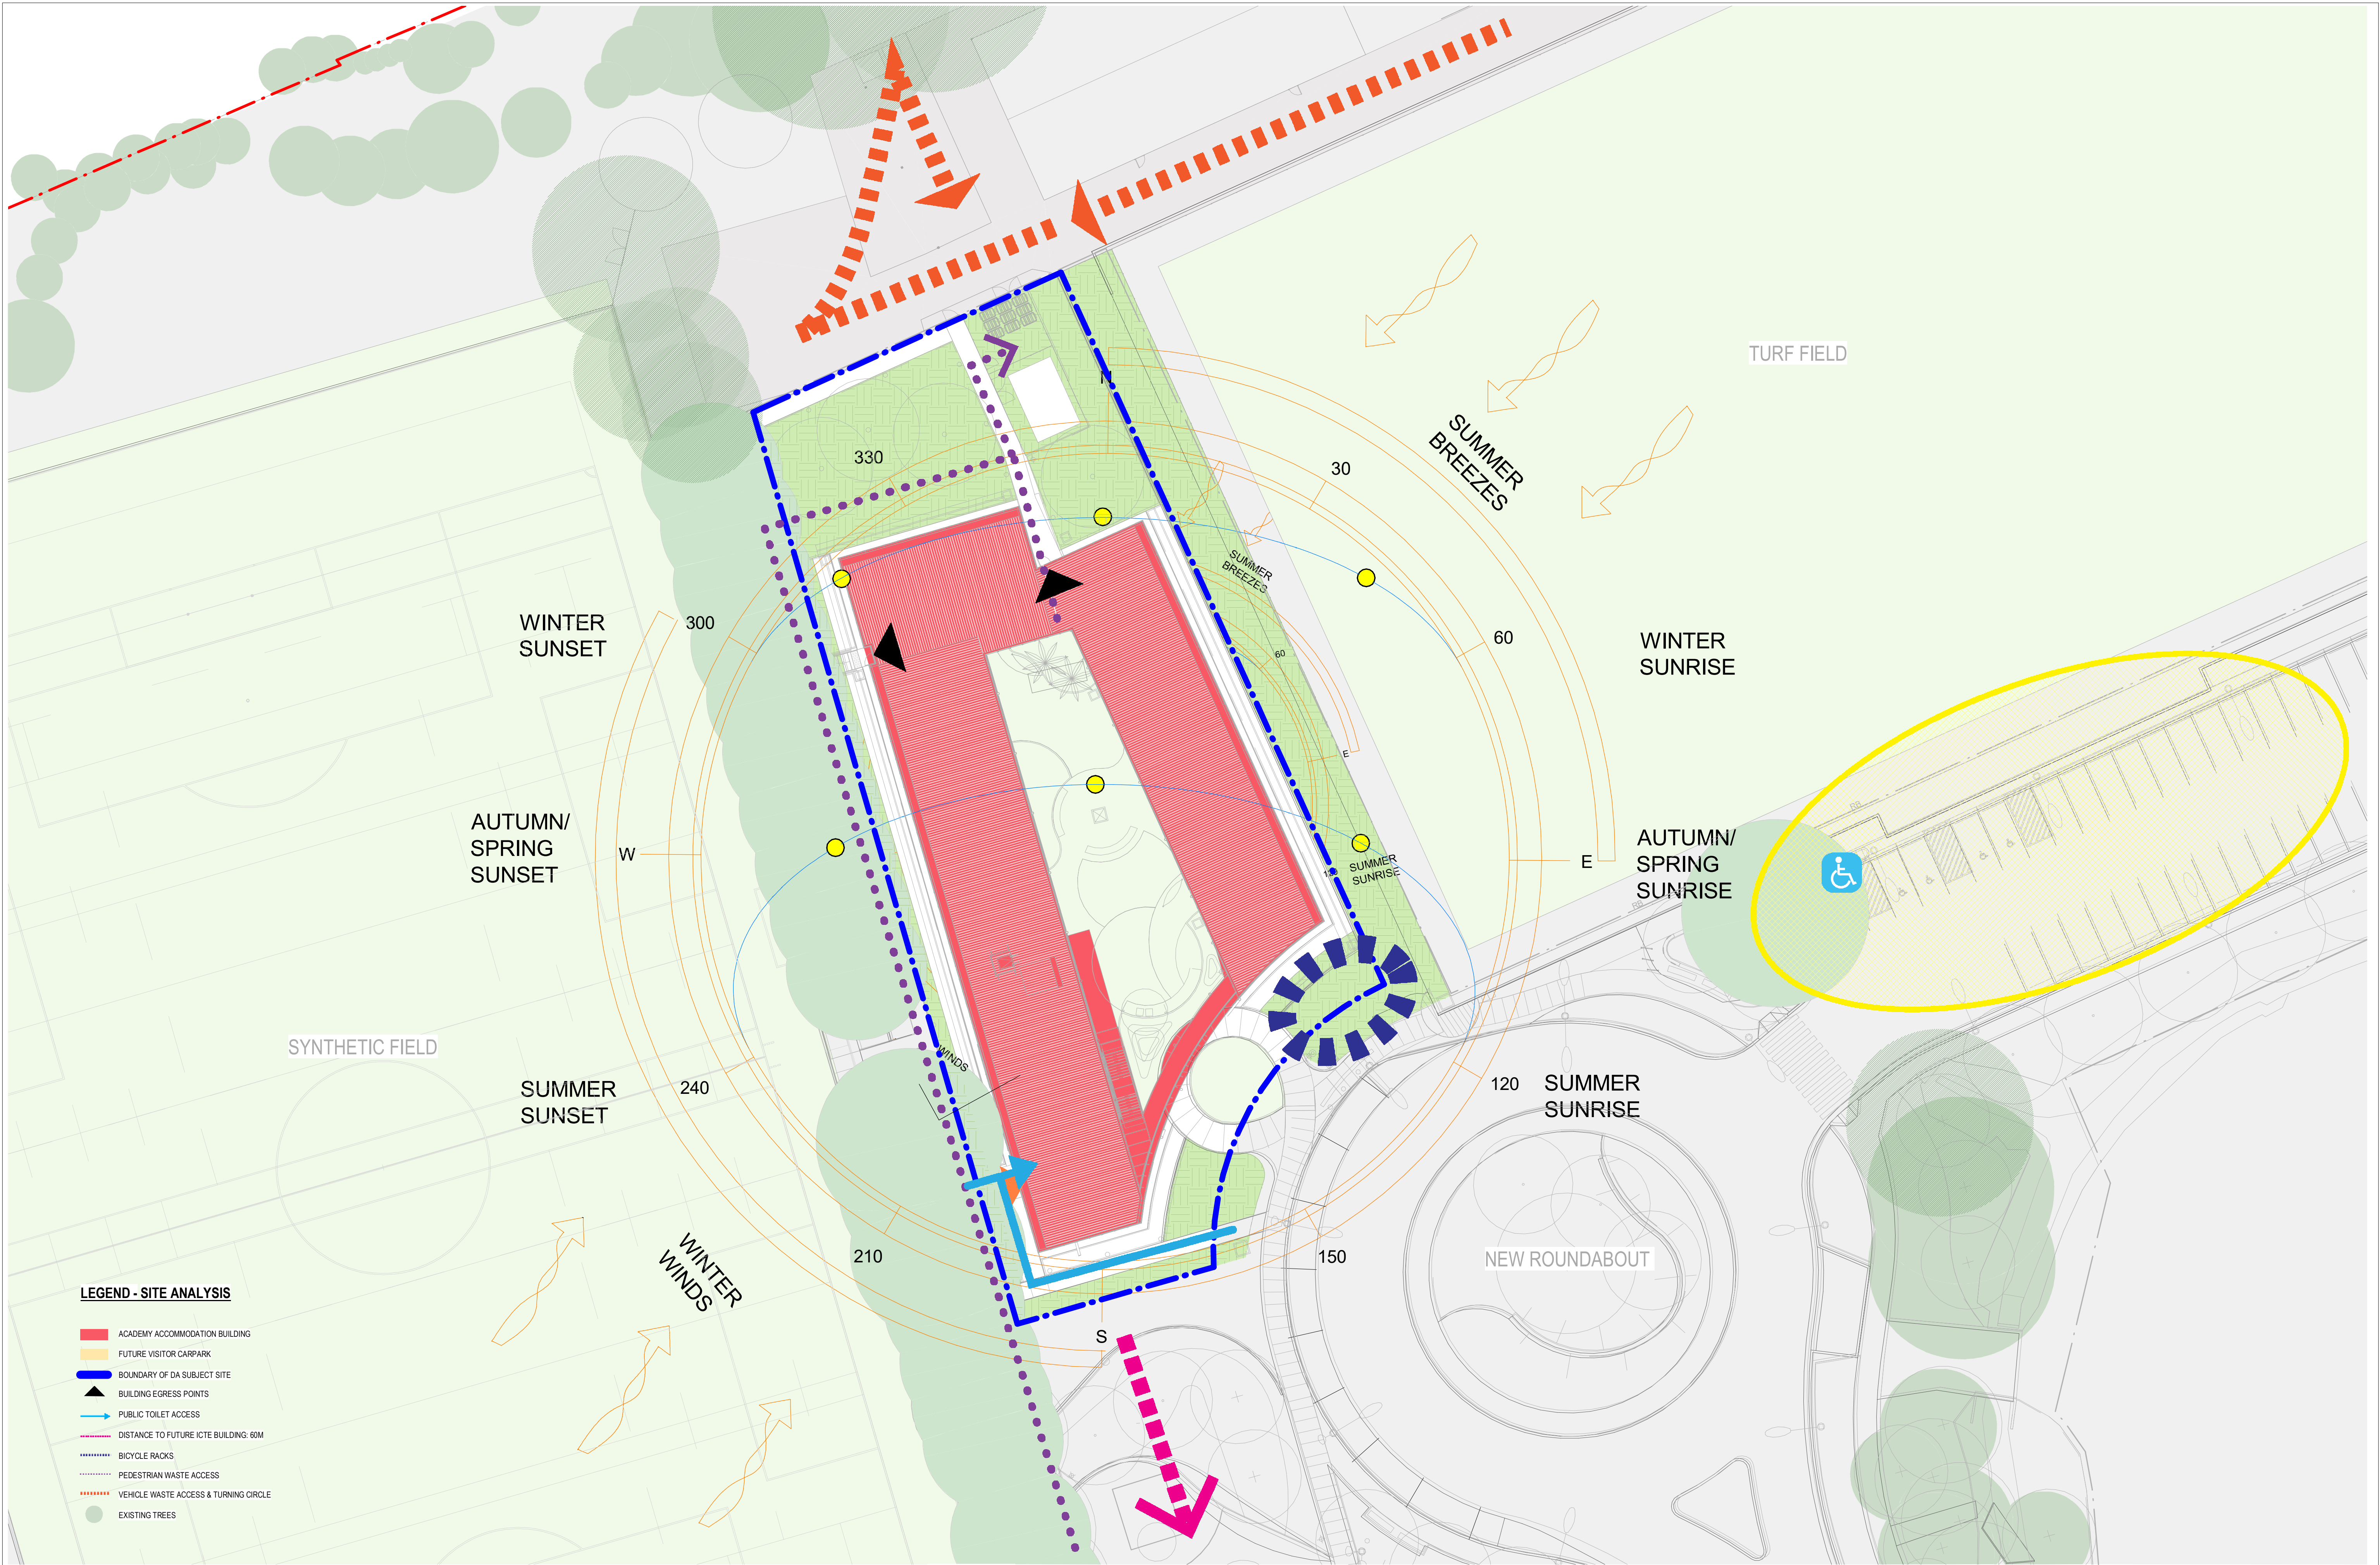

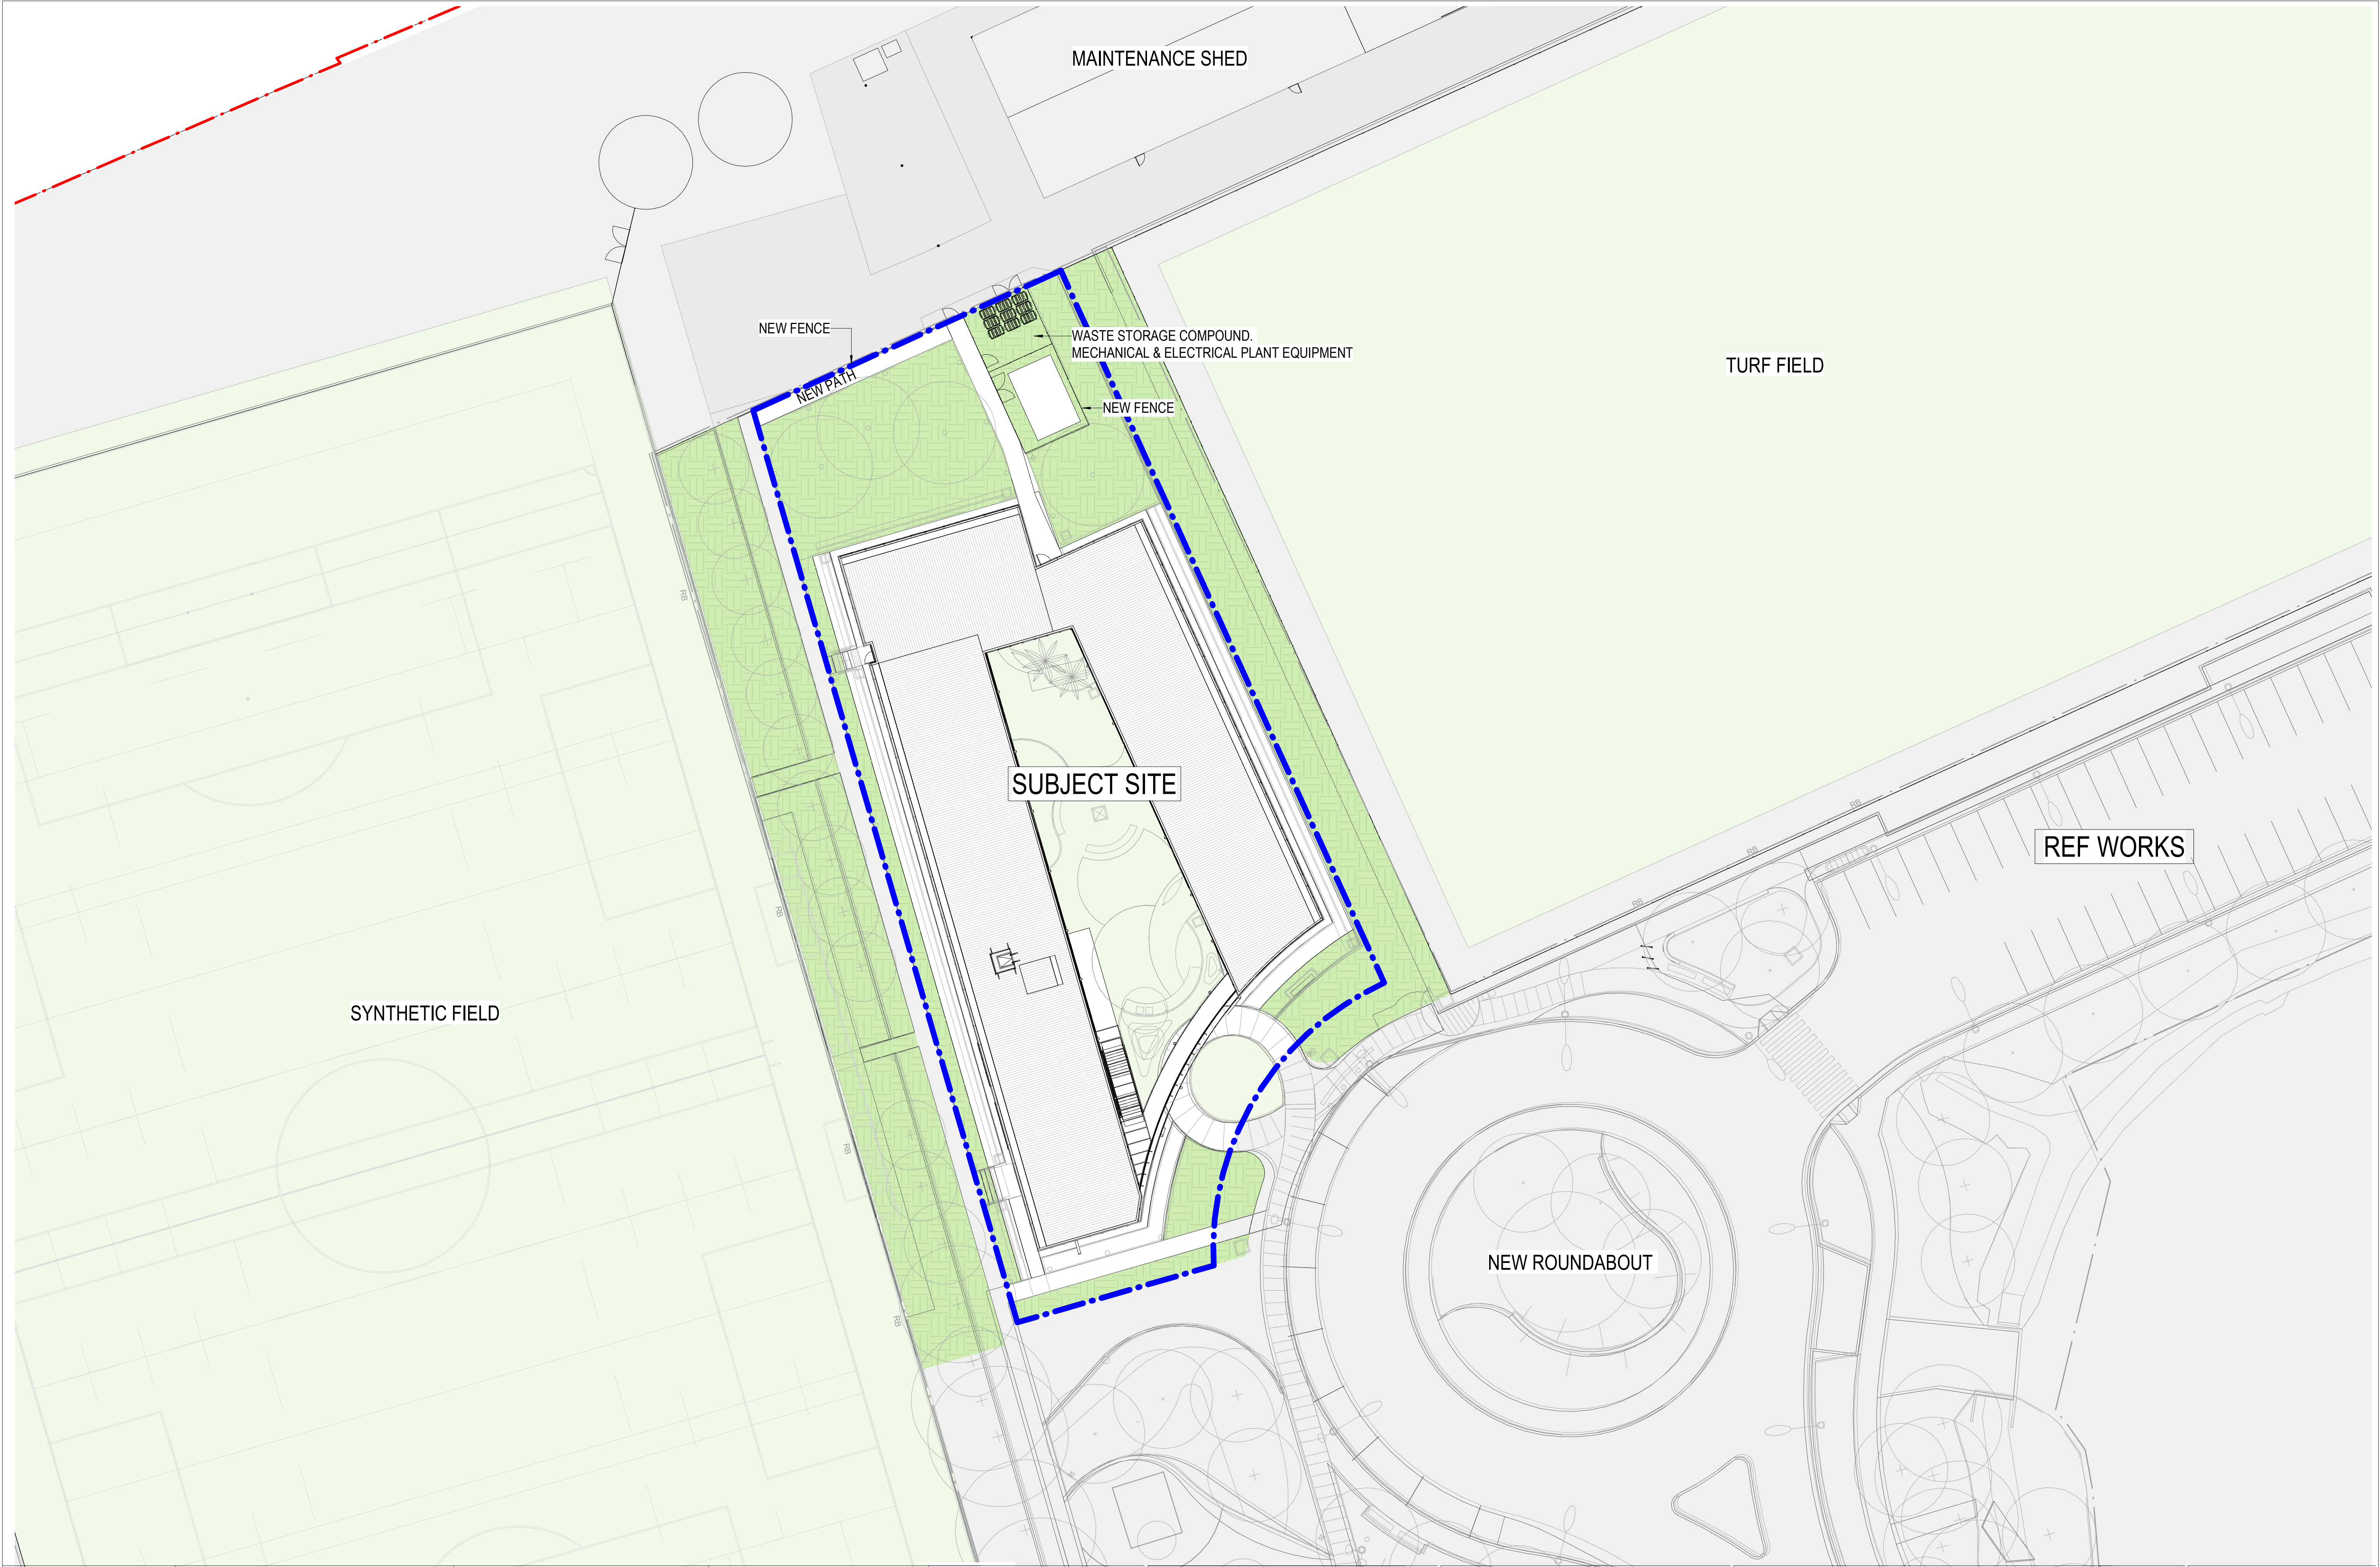

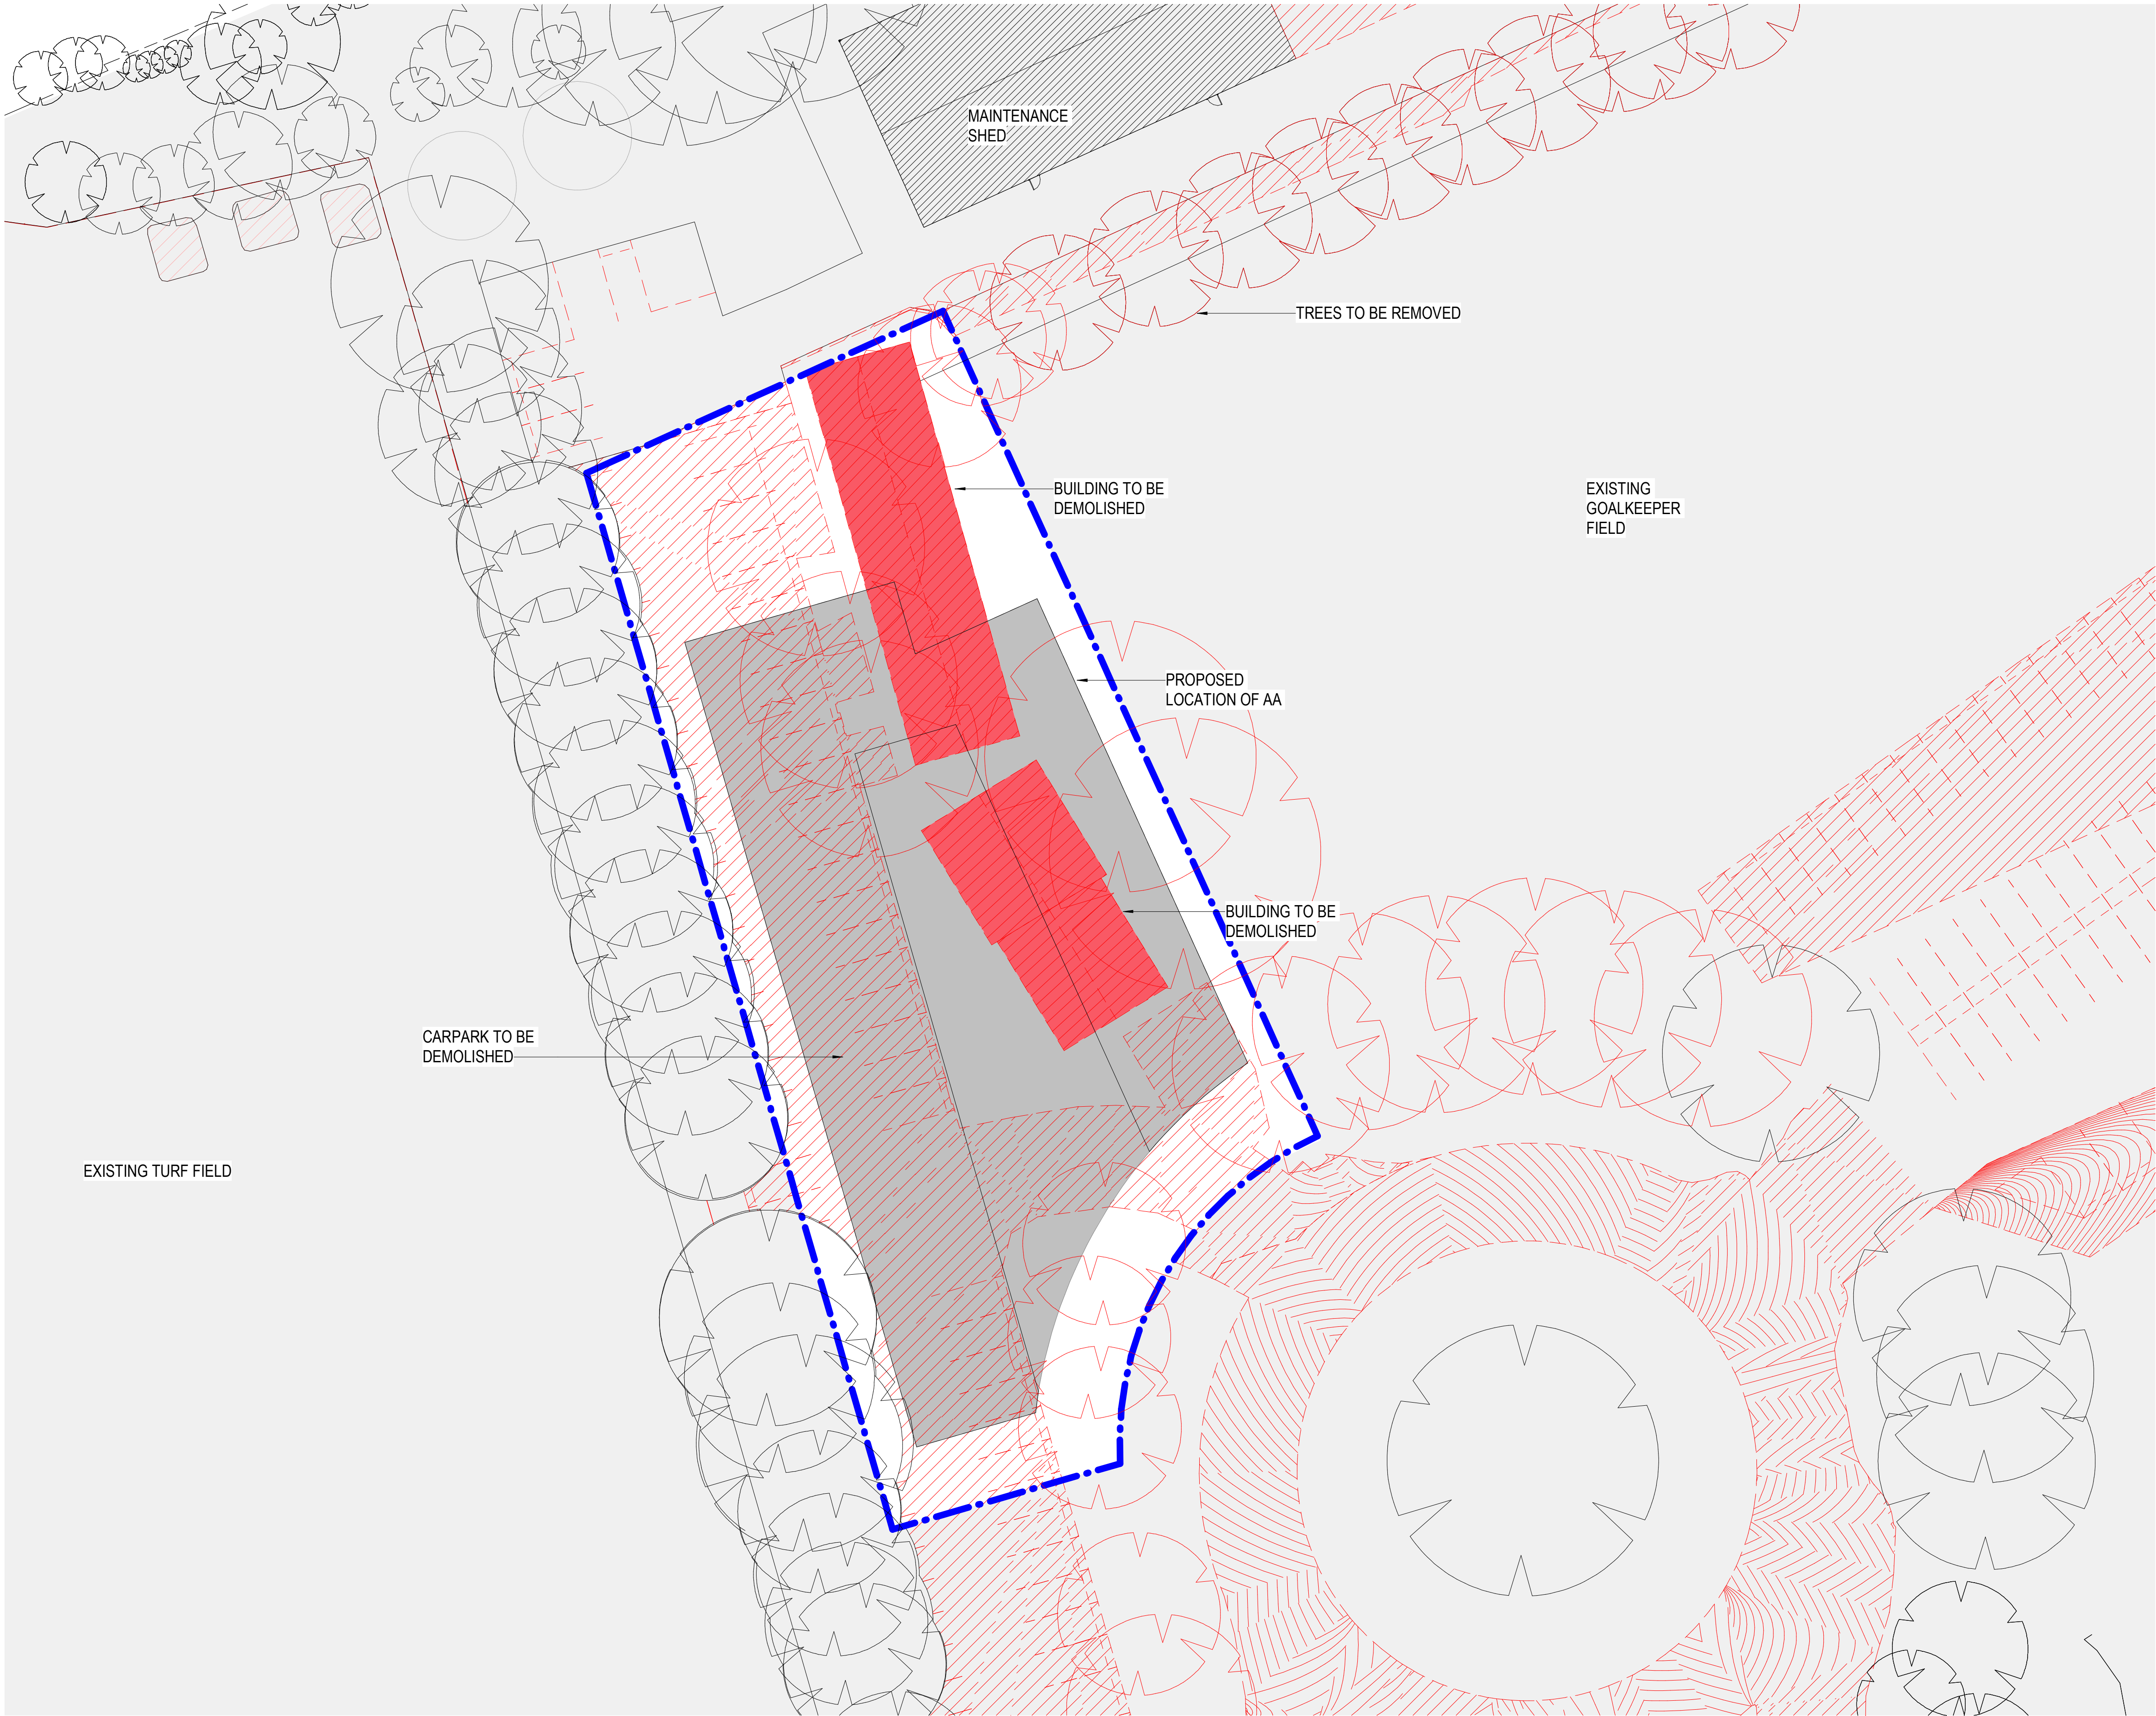

NOTES

ALL DIMENSIONS ARE IN MILLIMETERS. DO NOT SCALE DRAWINGS.
CHECK DRAWING IS TO SCALE BY MEASURING SCALE BAR BELOW.
VERIFY ALL DIMENSIONS ON SITE BEFORE COMMENCING ANY WORK. SHOP DRAWINGS, OR ORDERING ANY MATERIALS.

REV

REV	REASON FOR ISSUE	DATE
1	DRAFT ISSUE FOR DEVELOPMENT APPLICATION	31/07/20
2	DEVELOPMENT APPLICATION	28/08/20

KEY

Drawings Prefixed With **01-AA####** = 'ICTE BUILDING'
Drawings Prefixed With **02-AA####** = 'AA BUILDING'
Drawings Prefixed With **00-AA####** = 'GENERAL'
(COMMON TO BOTH BUILDINGS)



ARCHITECTURE
LEVEL 6 / 46-54 FOSTER STREET SURRY HILLS NSW 2010 AUS
U/02 9057 4300
a/m@armarchitecture.com.au w/armarchitecture.com.au
ABN 22 476 949 359
NSW Nominated Architect: Amber Stewart 10531

CLIENT

BLACKTOWN CITY COUNCIL

62 Flushcombe Road, Blacktown NSW 2148

PROJECT

**BLACKTOWN ICTE
ACADEMY ACCOMMODATION**

BISP, Eastern Rd, Rooty Hill NSW 2766


TITLE

Site Plan Demolition


DATE	28/08/20
DRAWN	TF
CHECKER	AS
SCALE	1:250
ON A1	

DEVELOPMENT APPLICATION


JOB NO.	1156	REV.	1
DRAWING NO.	DA-A1020 2		

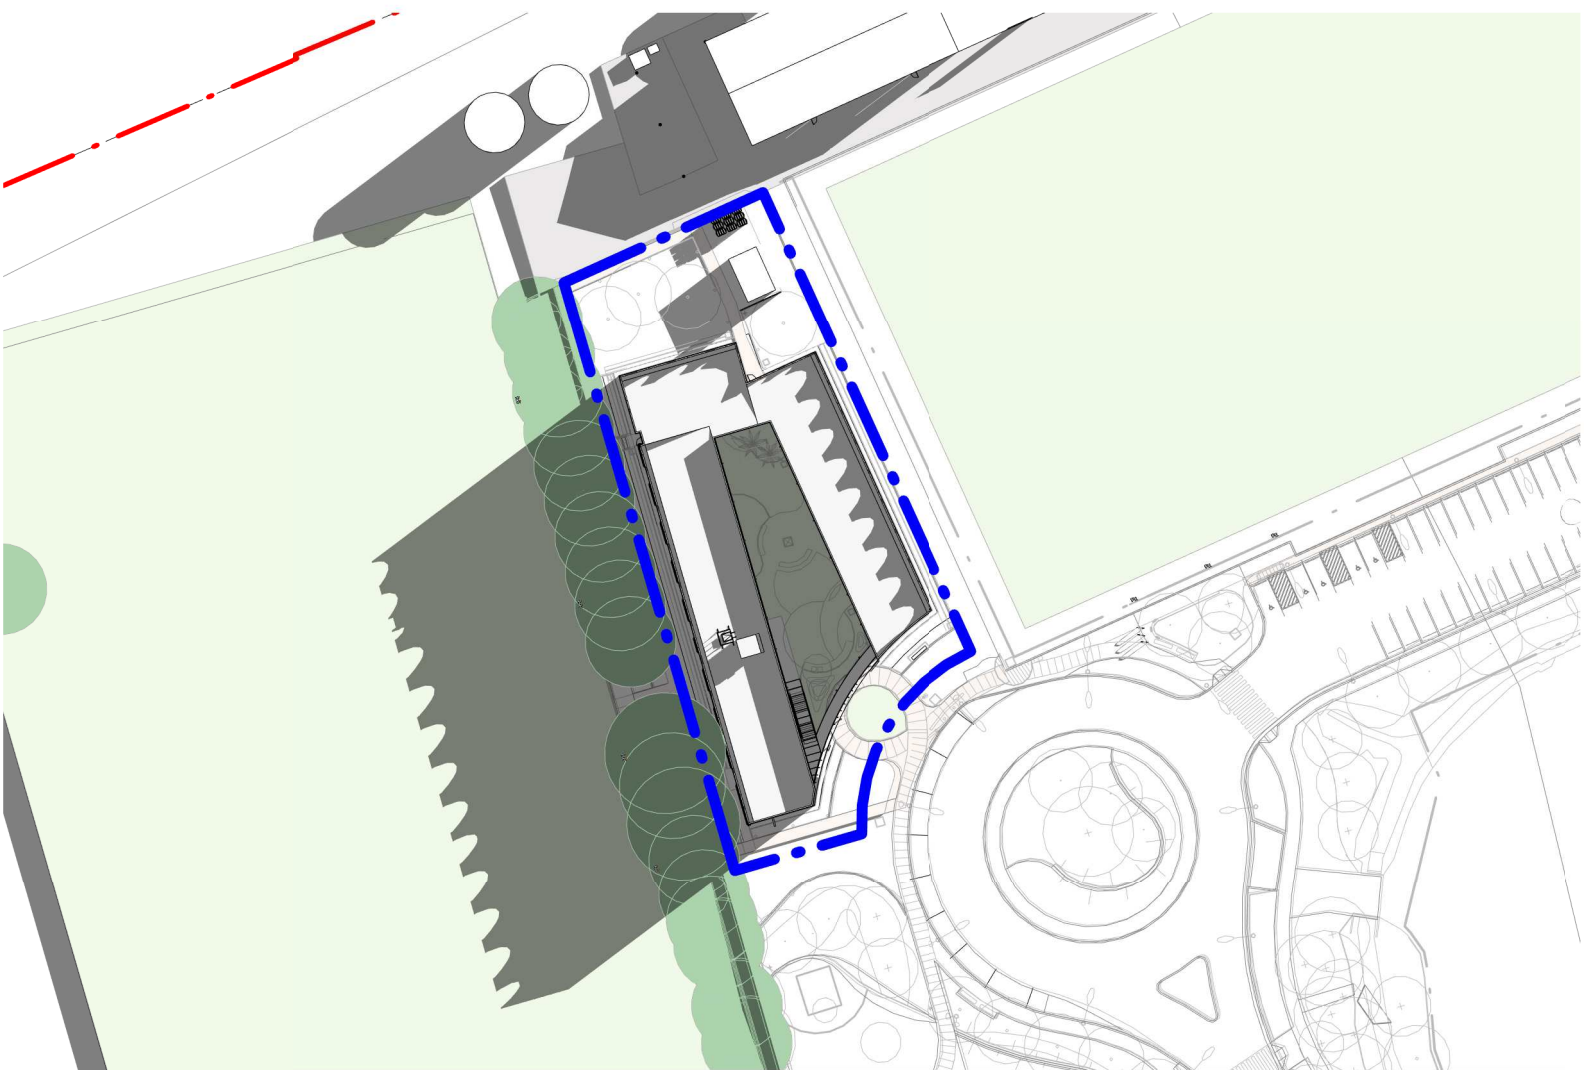


21st JUNE 9am

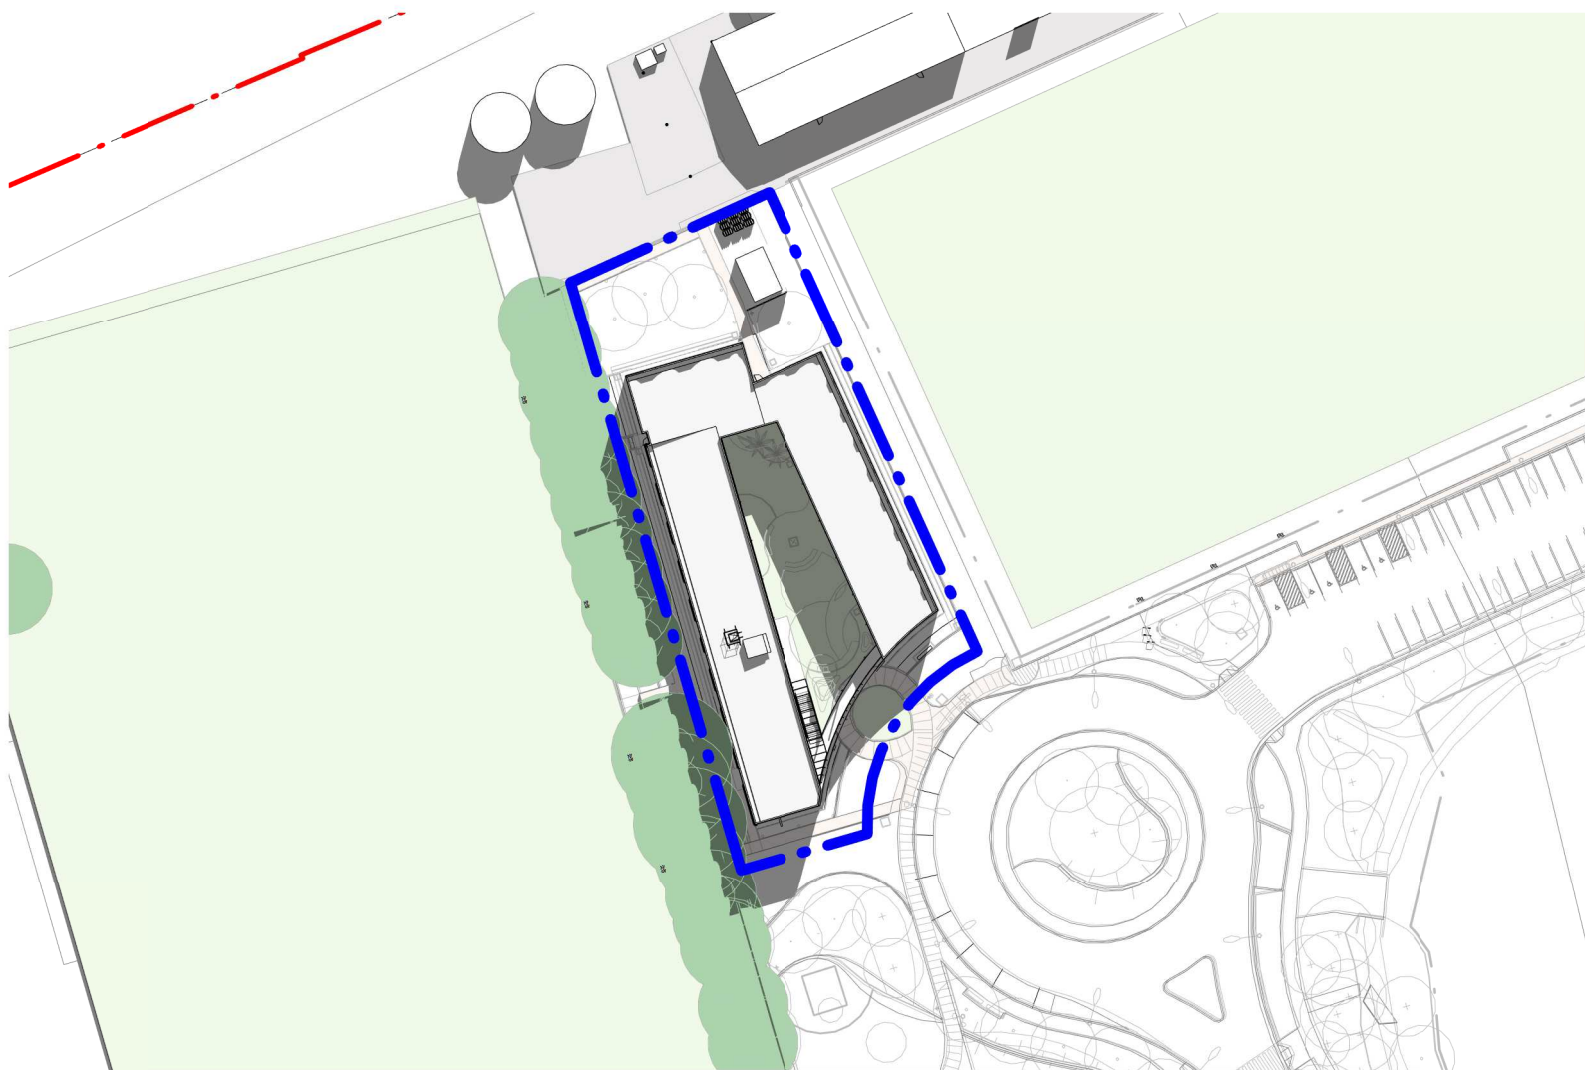


21st JUNE 12pm

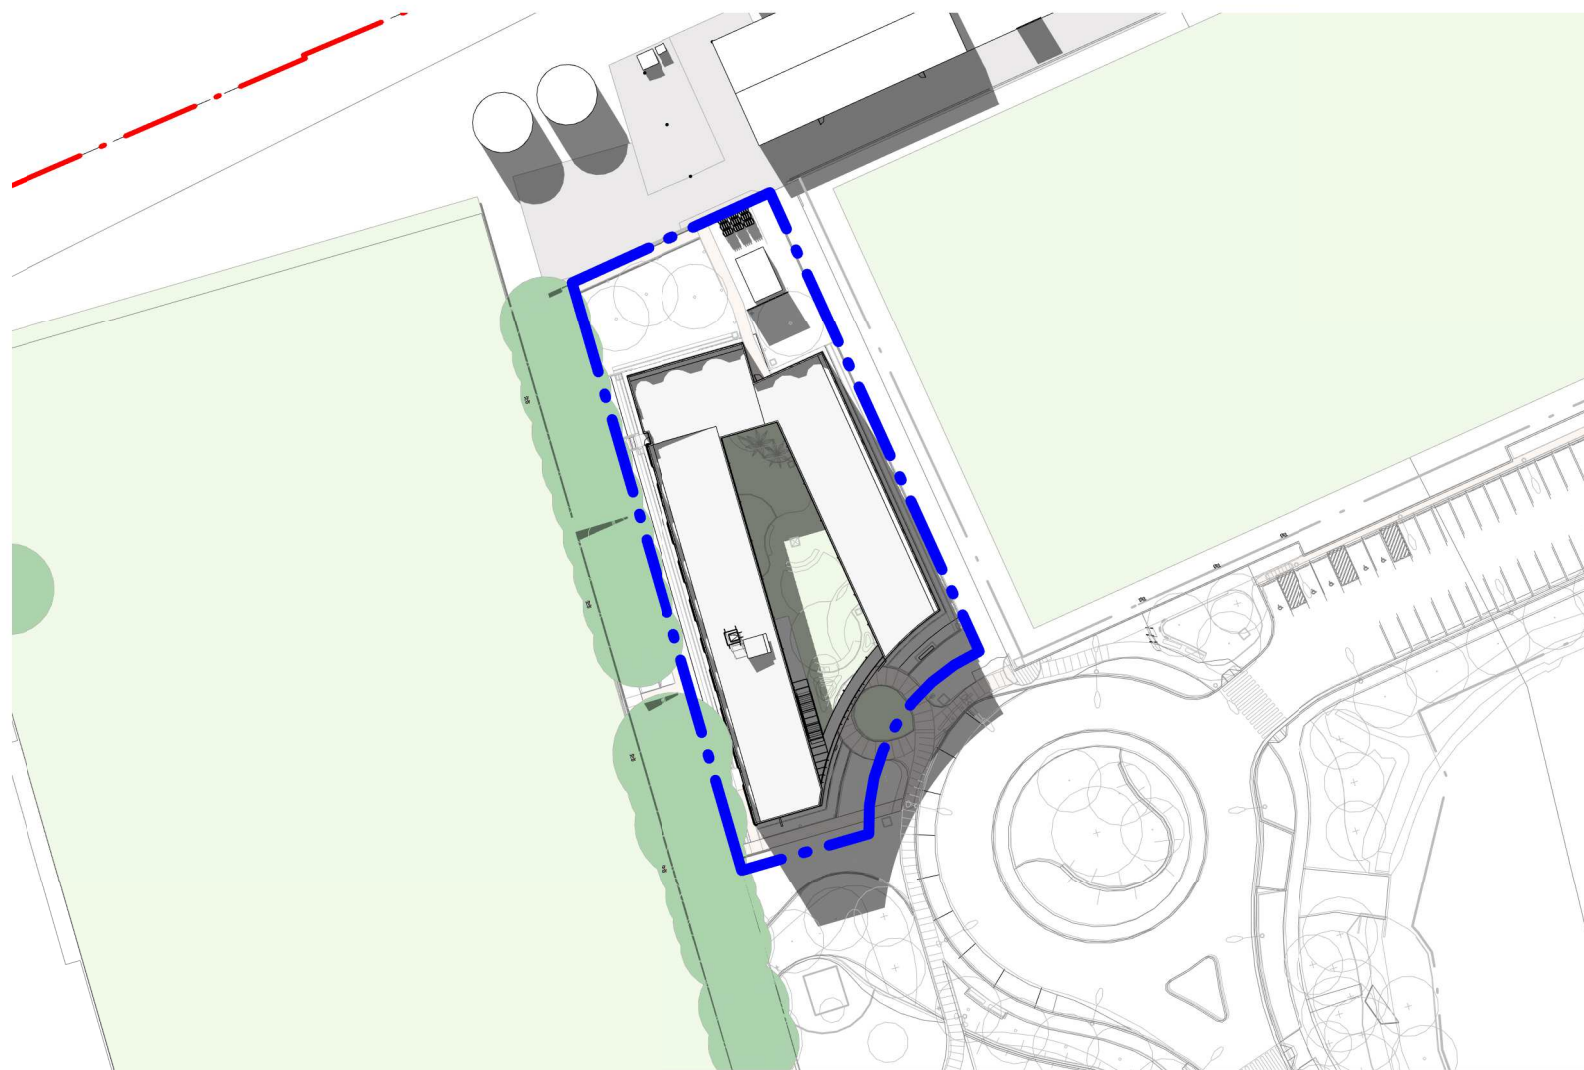


21st JUNE 3pm

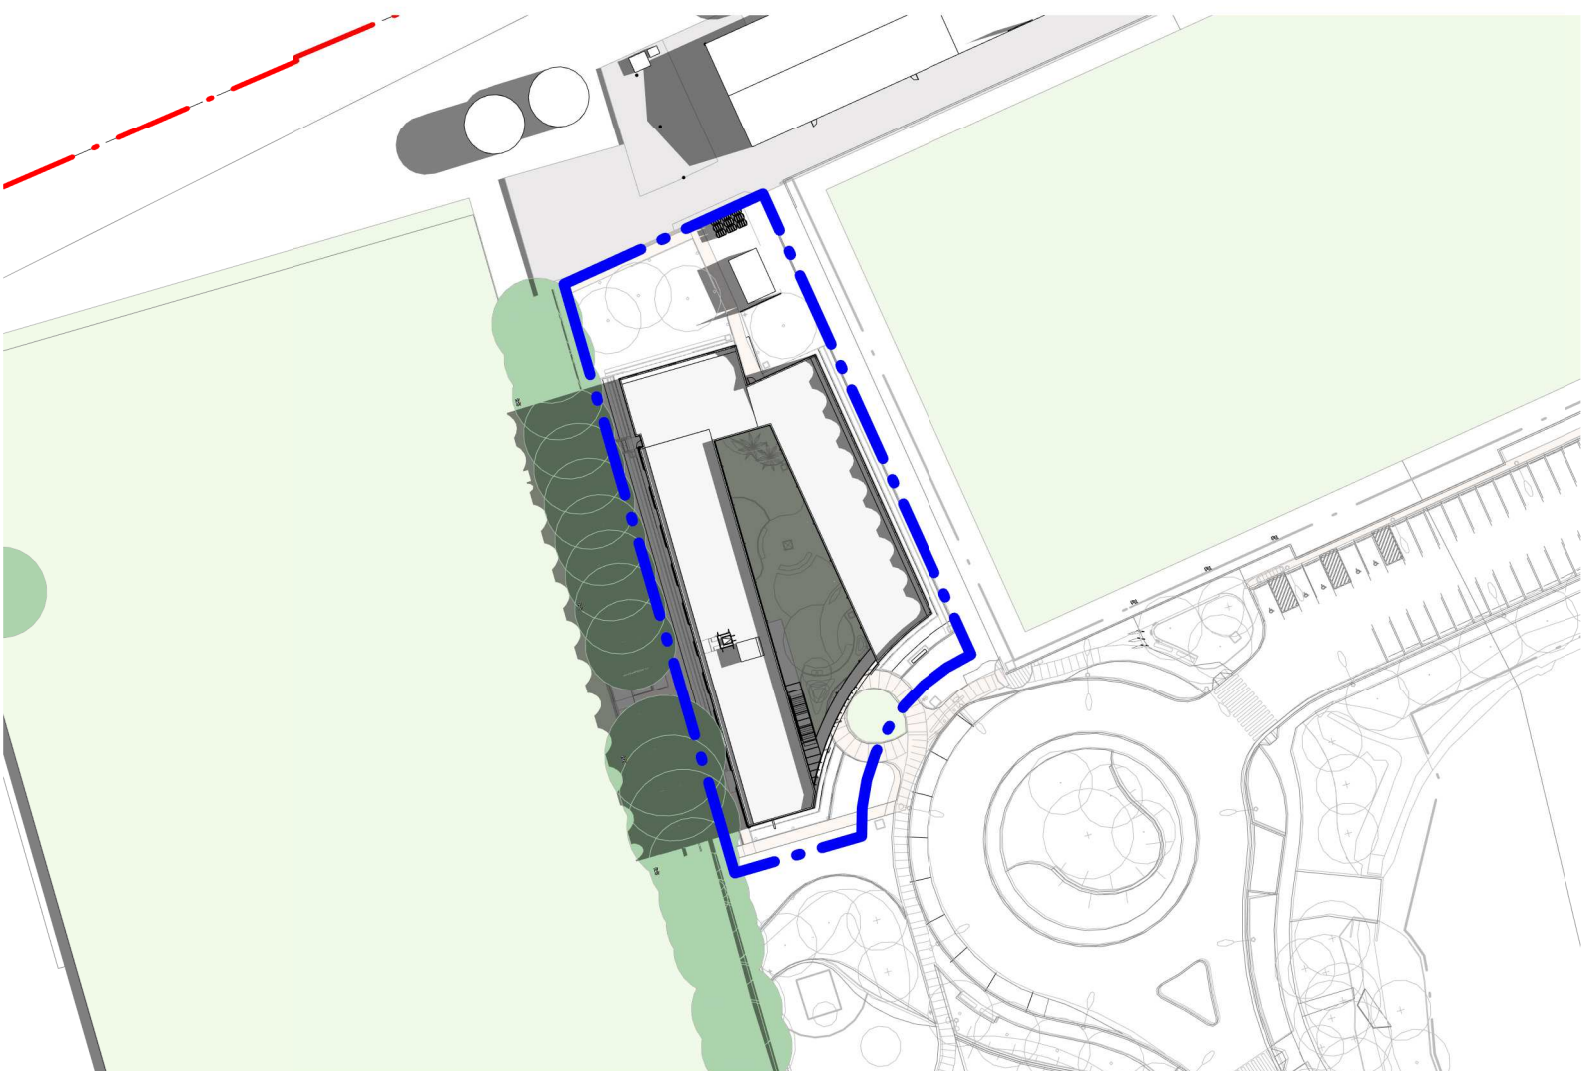


21st MARCH 9am

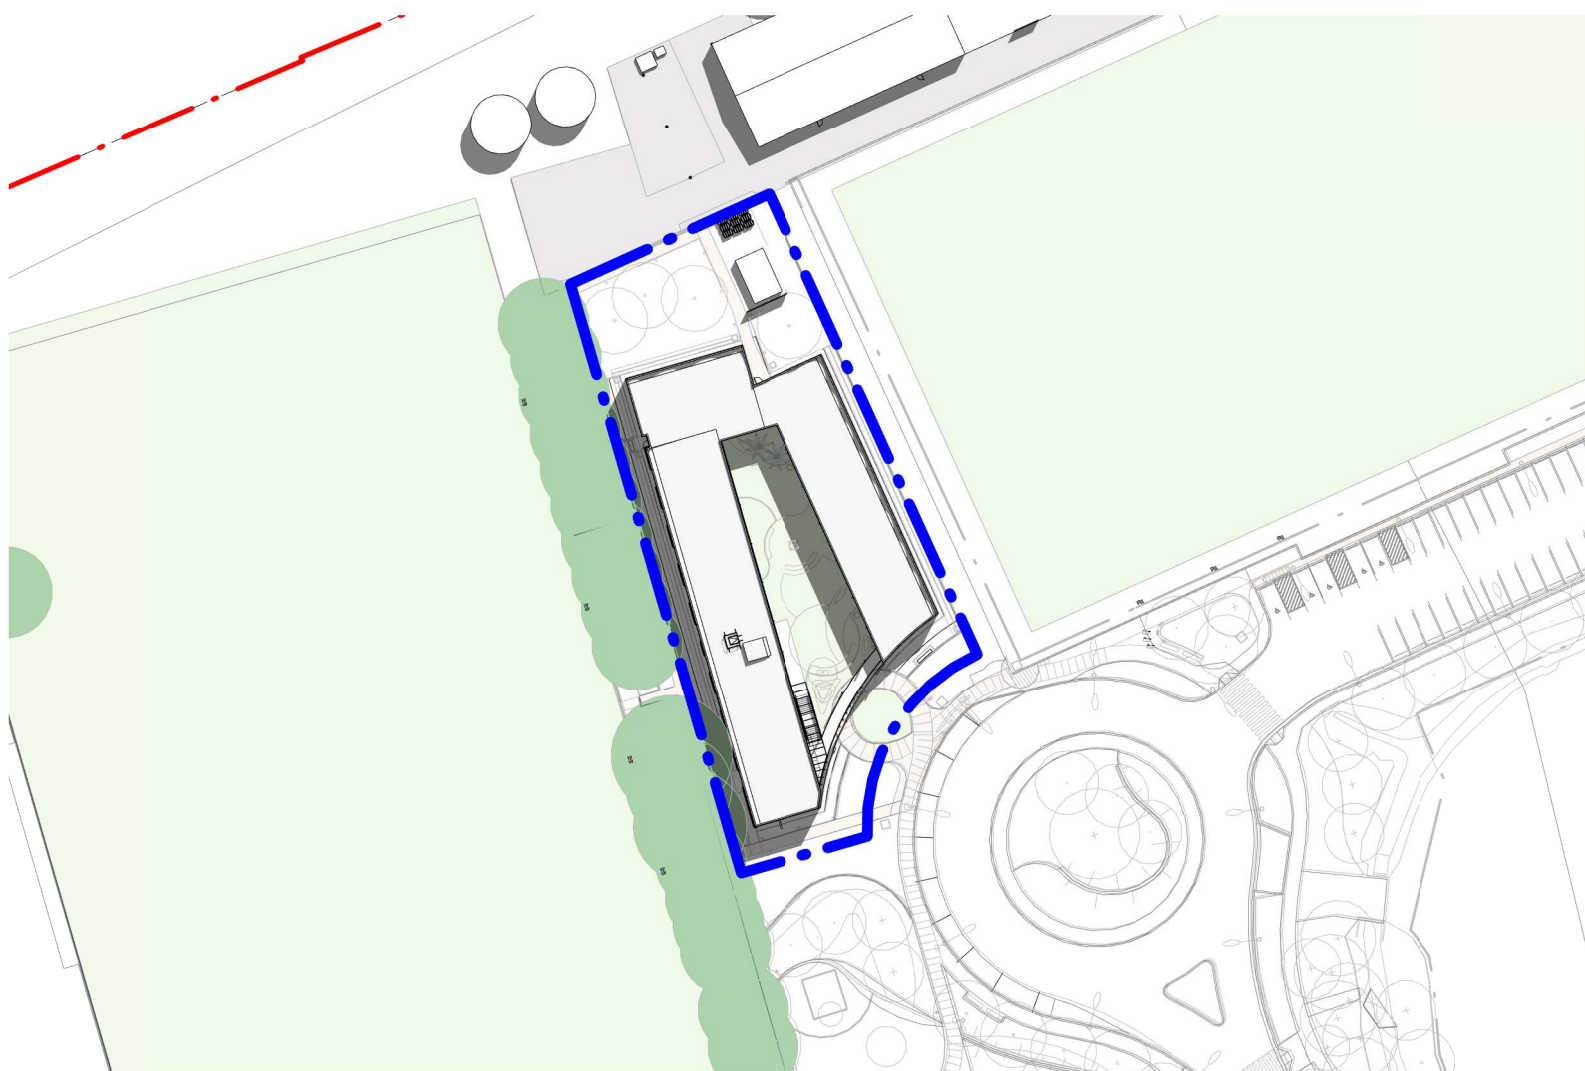


21st MARCH 12pm

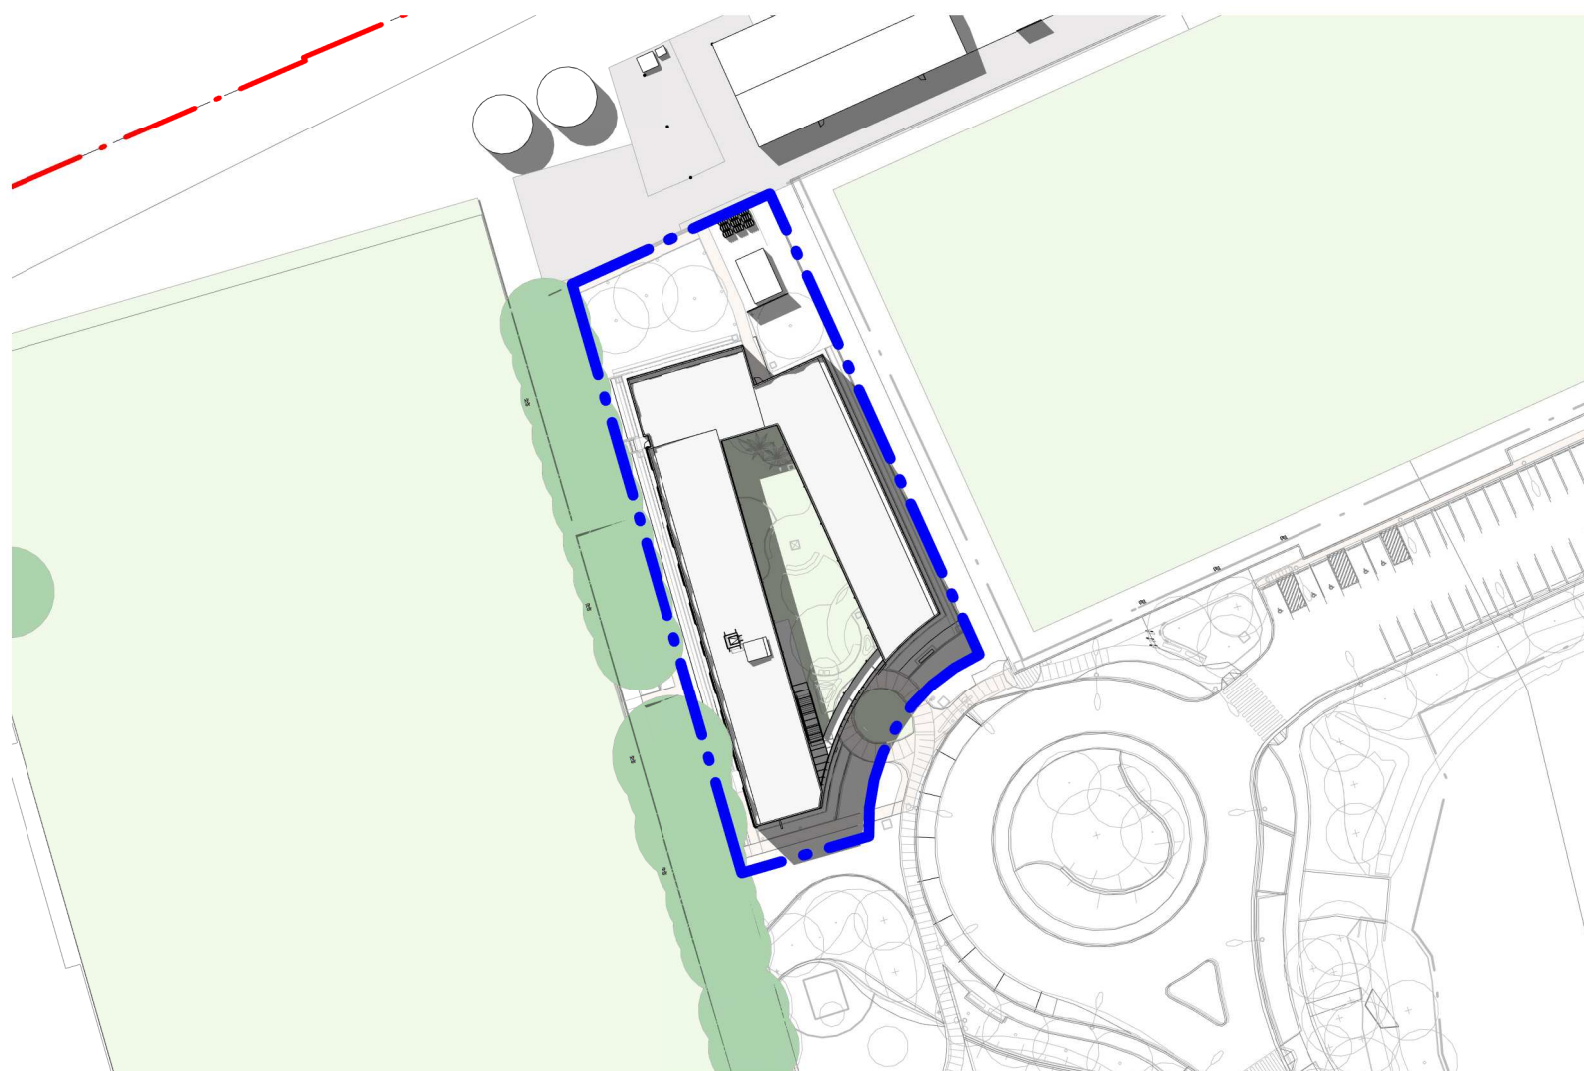


21st MARCH 3pm

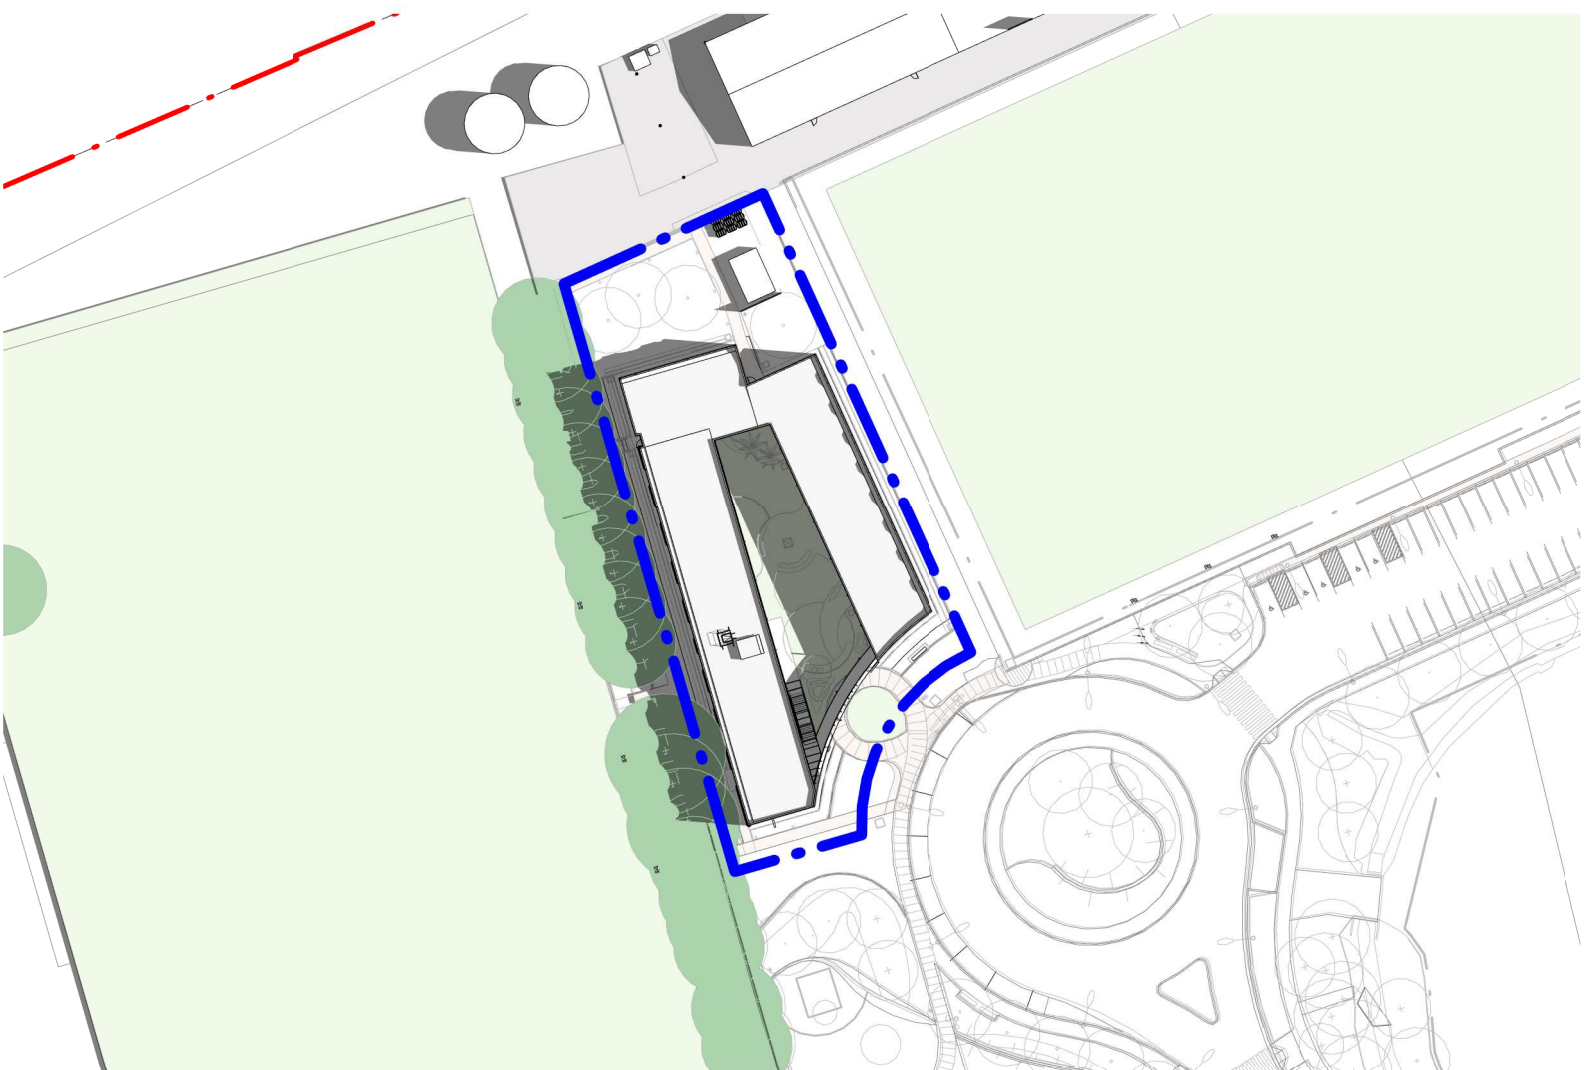

21st DECEMBER 9am

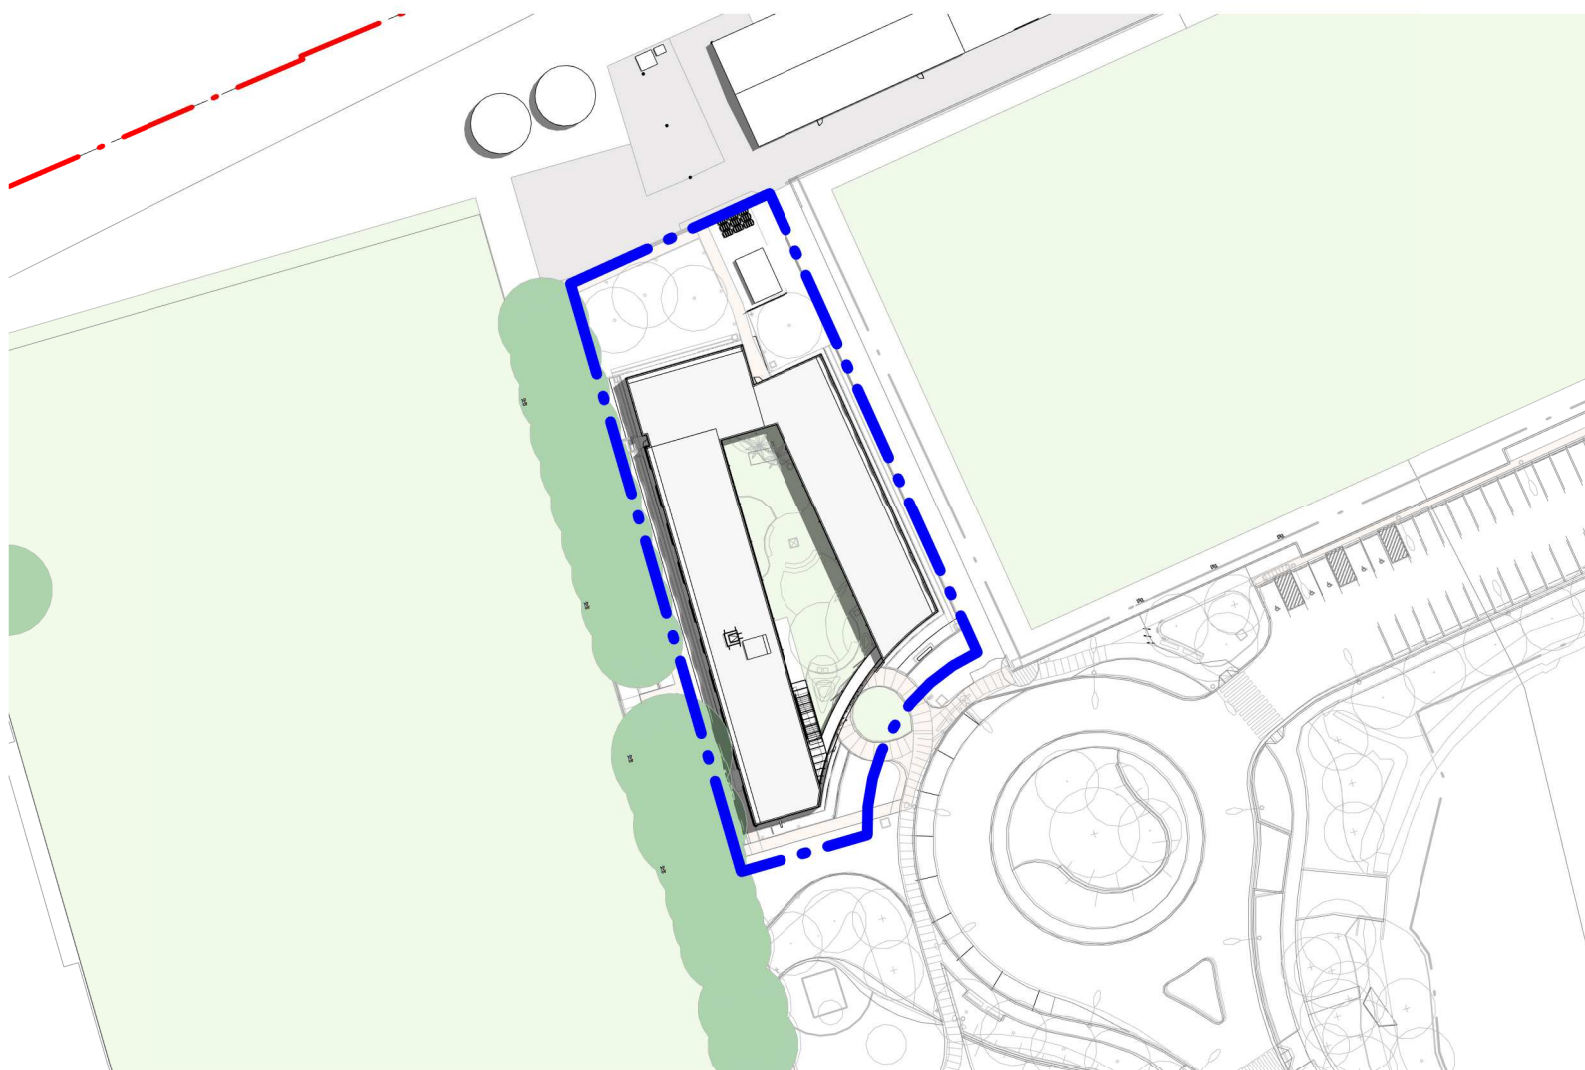

21st DECEMBER 12pm

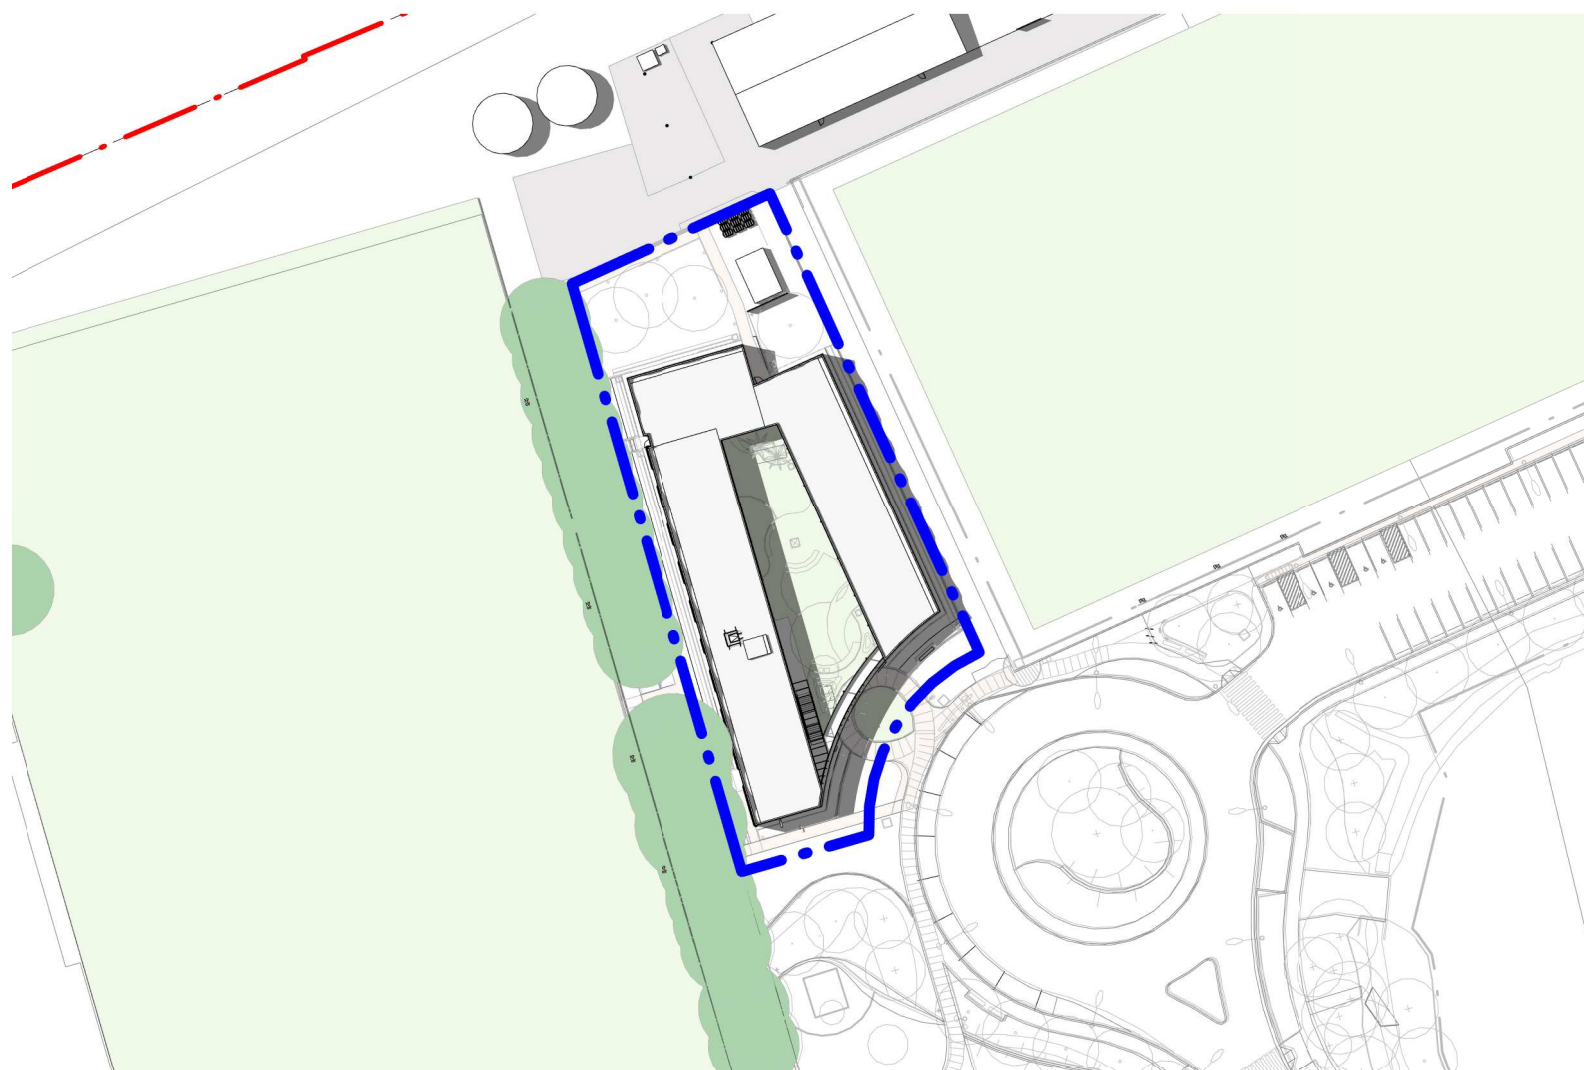

21st DECEMBER 3pm

NOTES

ALL DIMENSIONS ARE IN MILLIMETERS. DO NOT SCALE DRAWINGS.
CHECK DRAWING IS TO SCALE BY MEASURING SCALE BAR BELOW.
VERIFY ALL DIMENSIONS ON SITE BEFORE COMMENCING ANY WORK, SHOP DRAWINGS, OR ORDERING ANY MATERIALS.

REV

1 DRAFT ISSUE FOR DEVELOPMENT APPLICATION
2 DEVELOPMENT APPLICATION

REASON FOR ISSUE

DATE

31/07/20
28/08/20

KEY

Drawings Prefixed With 01-AA#### = 'ICTE BUILDING'
Drawings Prefixed With 02-AA#### = 'AA BUILDING'
Drawings Prefixed With 00-AA#### = 'GENERAL'
(COMMON TO BOTH BUILDINGS)



LEVEL 6 / 46-54 FOSTER STREET SURRY HILLS NSW 2010 AUS
U/02 9057 4300
a/m@armarchitecture.com.au w/armarchitecture.com.au
ABN 22 476 949 399
NSW Nominated Architect: Amber Stewart 10531

CLIENT

BLACKTOWN CITY COUNCIL

62 Flushcombe Road, Blacktown NSW 2148

PROJECT

BLACKTOWN ICTE
ACADEMY ACCOMMODATION

BISP, Eastern Rd, Rooty Hill NSW 2766

TITLE

Academy Accommodation Shadow
Analysis

DATE

28/08/20

DRAWN

TF

CHECKER

AS

SCALE

ON A1

NTS

JOB NO.

1156

DRAWING NO.

DA-A1050

REV.

2

DEVELOPMENT APPLICATION



- AMENITIES
- BACK OF HOUSE
- CIRCULATION
- FRONT OF HOUSE
- LIFT
- OFFICE
- OUTDOOR SPACE
- OUTSIDE
- ROOM_ACCESSIBLE
- ROOM_DORM
- ROOM_TWIN
- ROOM_TWIN WIDE
- SERVICES

NOTES ALL DIMENSIONS ARE IN MILLIMETERS. DO NOT SCALE DRAWINGS. CHECK DRAWING IS TO SCALE BY MEASURING SCALE BAR BELOW. VERIFY ALL DIMENSIONS ON SITE BEFORE COMMENCING ANY WORK. SHOP DRAWINGS, OR ORDERING ANY MATERIALS.	REV	REASON FOR ISSUE	DATE	KEY Drawings Prefixed With 01-A#### = 'ICTE BUILDING' Drawings Prefixed With 02-A#### = 'AA BUILDING' Drawings Prefixed With 00-A#### = 'GENERAL' (COMMON TO BOTH BUILDINGS)	 ARM ARCHITECTURE LEVEL 6 / 46-54 FOSTER STREET SURRY HILLS NSW 2010 AUS U/02 9057 4300 a1@mail@armarchitecture.com.au w/armarchitecture.com.au ABN 22 476 949 399 NSW Nominated Architect: Amber Stewart 10531	CLIENT BLACKTOWN CITY COUNCIL 62 Flushcombe Road, Blacktown NSW 2148	PROJECT BLACKTOWN ICTE ACADEMY ACCOMMODATION BISP, Eastern Rd, Rooty Hill NSW 2766	TITLE General Arrangement - Floor Plan - AA - Level Ground	DATE	28/08/20	DEVELOPMENT APPLICATION
	DRAWN	TF									
	CHECKER	AS	JOB NO.						1156		
	SCALE ON A1	1:100	DRAWING NO.						DA-A1200 2		
											



- AMENITIES
- BACK OF HOUSE
- CIRCULATION
- FRONT OF HOUSE
- LIFT
- OFFICE
- OUTDOOR SPACE
- OUTSIDE
- ROOM_ACCESSIBLE
- ROOM_DORM
- ROOM_TWIN
- ROOM_TWIN WIDE
- SERVICES

NOTES

ALL DIMENSIONS ARE IN MILLIMETERS. DO NOT SCALE DRAWINGS.
CHECK DRAWING IS TO SCALE BY MEASURING SCALE BAR BELOW.
VERIFY ALL DIMENSIONS ON SITE BEFORE COMMENCING ANY WORK. SHOP DRAWINGS, OR ORDERING ANY MATERIALS.

REV

REV	REASON FOR ISSUE	DATE
1	DRAFT ISSUE FOR DEVELOPMENT APPLICATION	31/07/20
2	DEVELOPMENT APPLICATION	28/08/20

0 10 20 30 40 50 60 70 80 90 100 MILLIMETRES ON ORIGINAL

KEY

Drawings Prefixed With 01-A#### = 'ICTE BUILDING'
Drawings Prefixed With 02-A#### = 'AA BUILDING'
Drawings Prefixed With 00-A#### = 'GENERAL'
(COMMON TO BOTH BUILDINGS)



LEVEL 6 / 46-54 FOSTER STREET SURRY HILLS NSW 2010 AUS
U/02 9057 4300
a/m@armarchitecture.com.au w/armarchitecture.com.au
ABN 22 476 949 399
NSW Nominated Architect: Amber Stewart 10531

CLIENT

BLACKTOWN CITY COUNCIL

62 Flushcombe Road, Blacktown NSW 2148

PROJECT

BLACKTOWN ICTE
ACADEMY ACCOMMODATION

BISP, Eastern Rd, Rooty Hill NSW 2766

TITLE

General Arrangement - Floor Plan -
AA - Level 1

DATE

28/08/20

DRAWN

TF

CHECKER

AS

SCALE

ON A1 1:100


DRAWING NO.

DA-A1210 2

REV.

26/03/2021 3:47:48 PM

BIM 360://1156_Blacktown ICTE/1156_AA_BLACKTOWN ICTE_MASTER.rvt

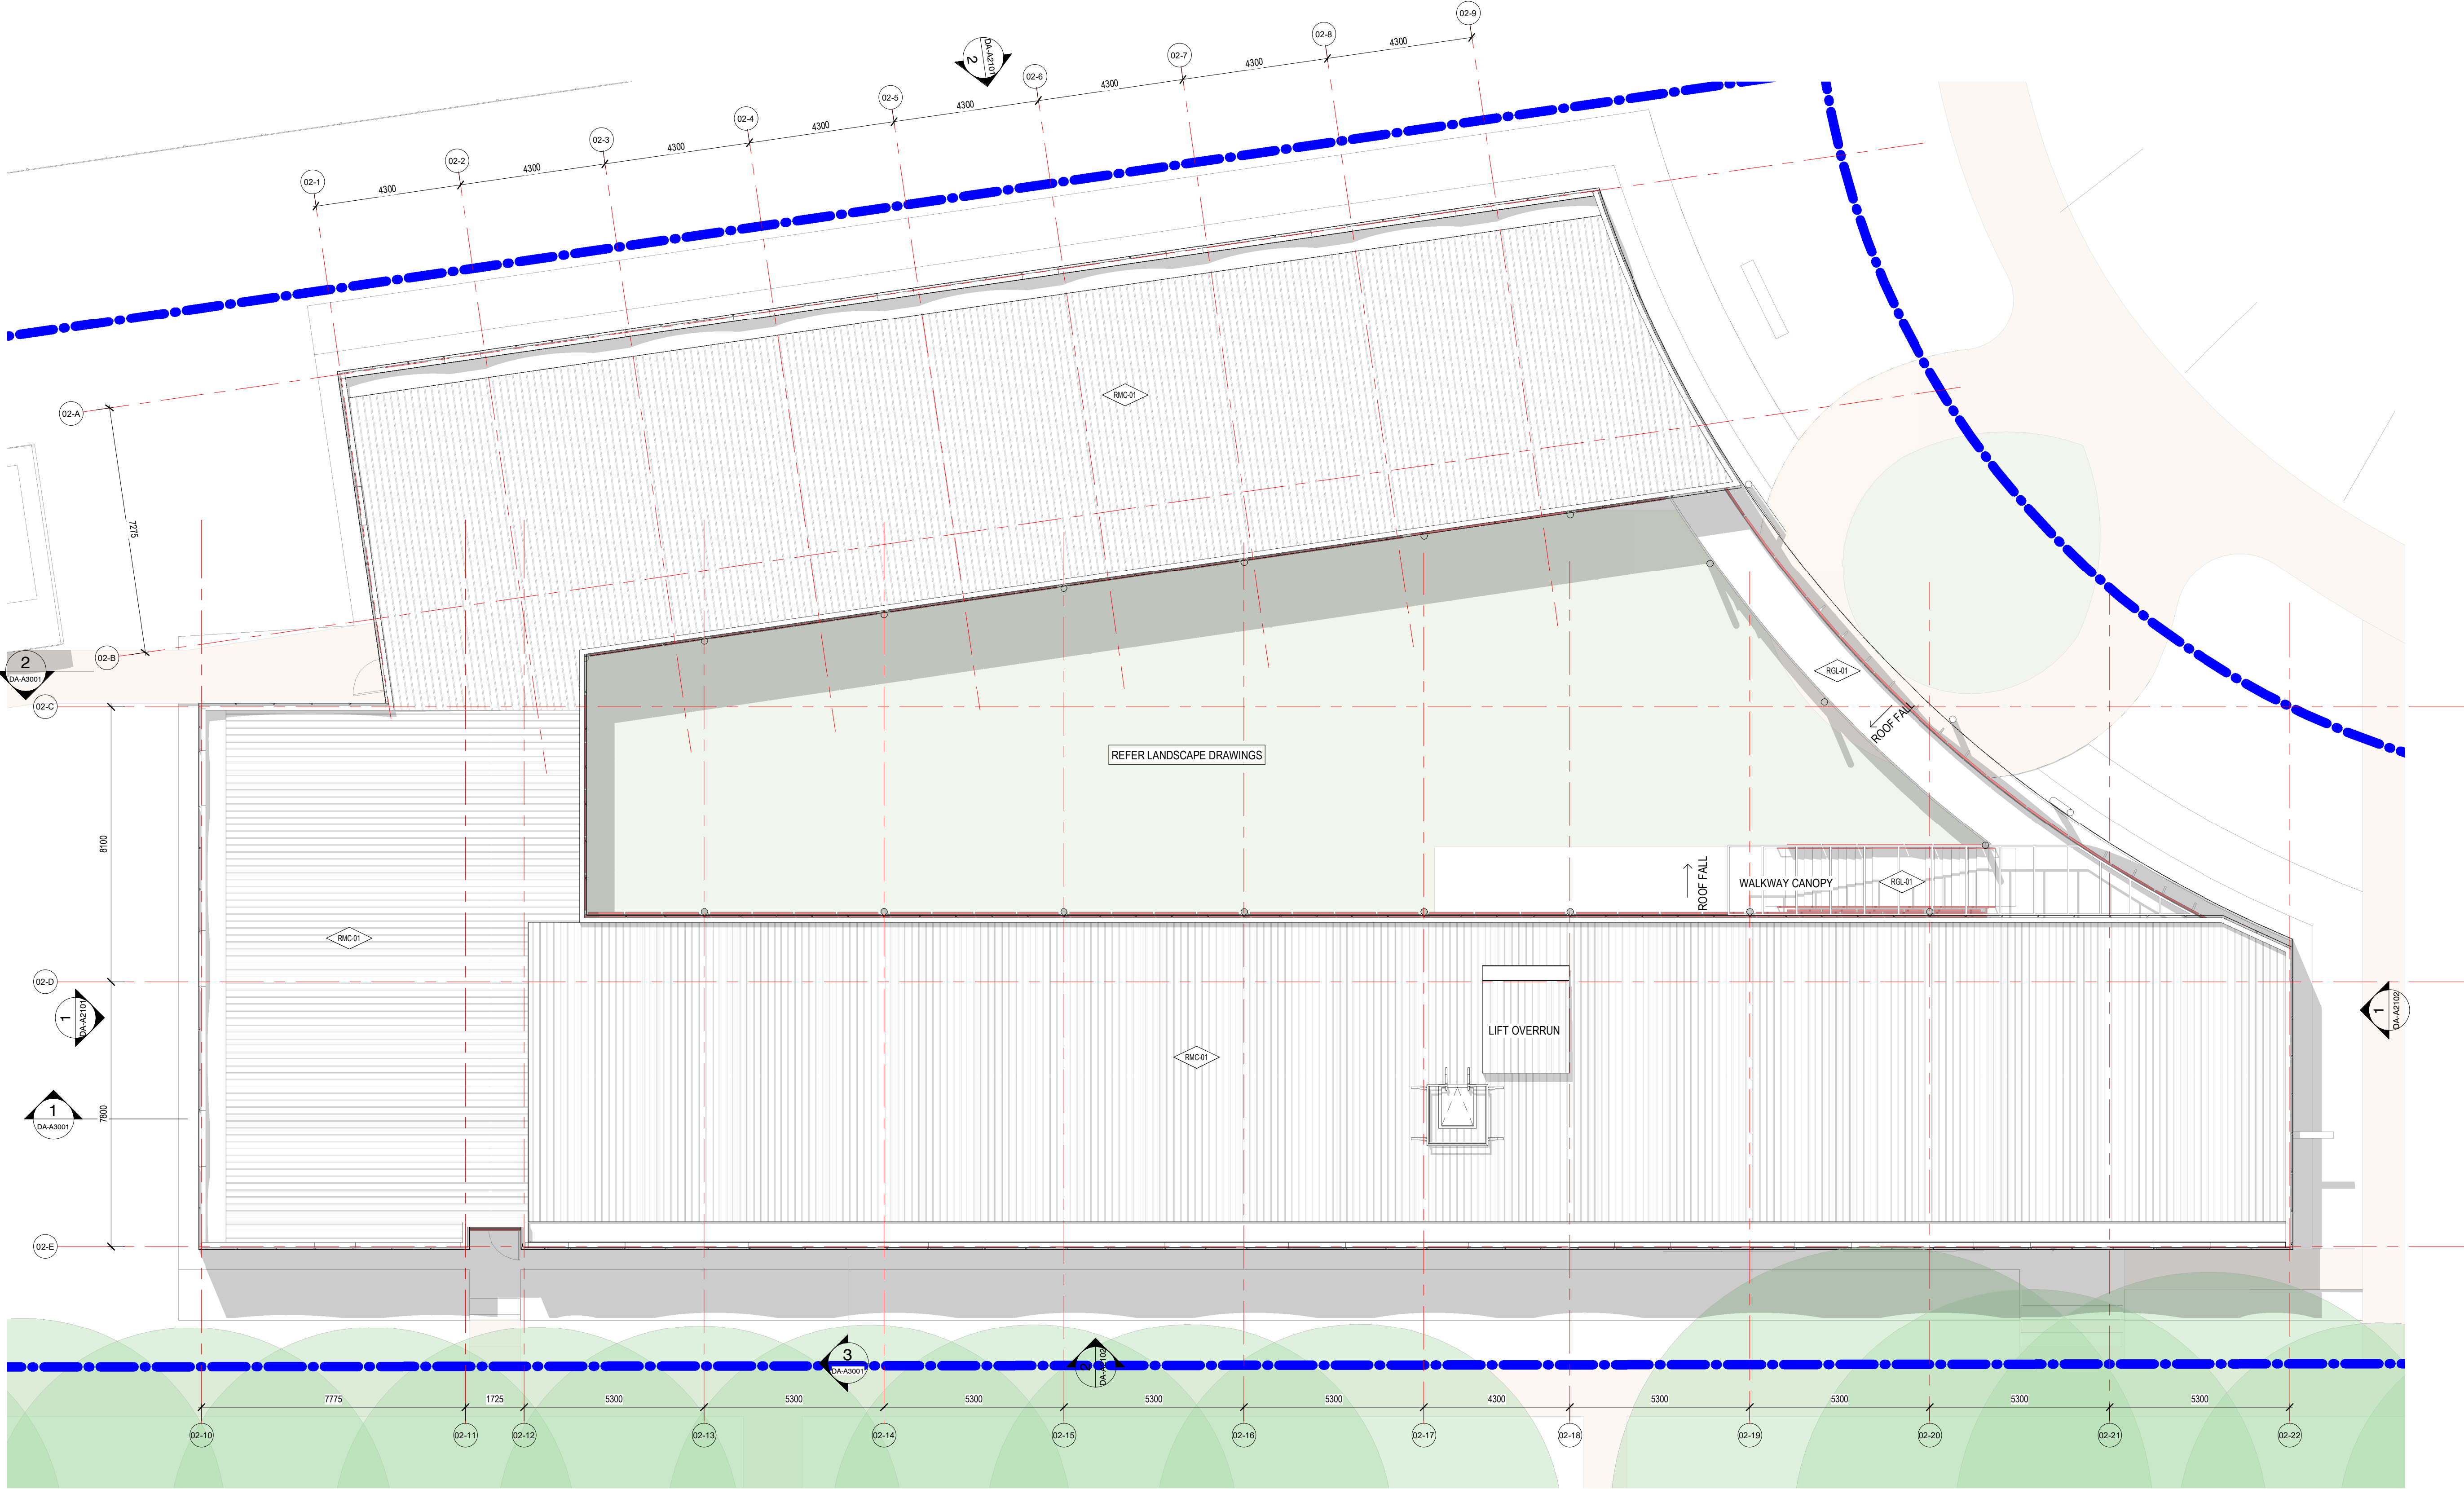

LEGEND - EXTERNAL MATERIALS & FINISHES

- RMC-01 ROOF METAL SHEETING
- RGL-01 ROOF GLAZING

NOTES

ALL DIMENSIONS ARE IN MILLIMETERS. DO NOT SCALE DRAWINGS.
CHECK DRAWING IS TO SCALE BY MEASURING SCALE BAR BELOW.
VERIFY ALL DIMENSIONS ON SITE BEFORE COMMENCING ANY WORK. SHOP DRAWINGS, OR ORDERING ANY MATERIALS.

REV

1 DRAFT ISSUE FOR DEVELOPMENT APPLICATION
2 DEVELOPMENT APPLICATION

REASON FOR ISSUE

DATE

31/07/20
28/08/20

KEY

Drawings Prefixed With 01-A#### = 'ICTE BUILDING'
Drawings Prefixed With 02-A#### = 'AA BUILDING'
Drawings Prefixed With 00-A#### = 'GENERAL'
(COMMON TO BOTH BUILDINGS)

ARM
ARCHITECTURE

LEVEL 6 / 46-54 FOSTER STREET SURRY HILLS NSW 2010 AUS
U/02 9057 4300
a/m@armarchitecture.com.au w/armarchitecture.com.au
ABN 22 476 949 399
NSW Nominated Architect: Amber Stewart 10531

CLIENT

BLACKTOWN CITY COUNCIL

62 Flushcombe Road, Blacktown NSW 2148

PROJECT

**BLACKTOWN ICTE
ACADEMY ACCOMMODATION**

BISP, Eastern Rd, Rooty Hill NSW 2766

TITLE

**General Arrangement - Floor Plan -
AA - Roof**

DATE

28/08/20

DRAWN

TF

CHECKER

AS

SCALE

ON A1

1:100

DEVELOPMENT APPLICATION


JOB NO. 1156

DRAWING NO. DA-A1220 2

REV.

1

DA-A1220 [2]: General Arrangement - Floor Plan - AA - Roof.pdf
BIM 360://1156_Blacktown ICTE/1156_AR_BLACKTOWN ICTE_DA_MASTER.rvt
26/03/2021 3:48:19 PM

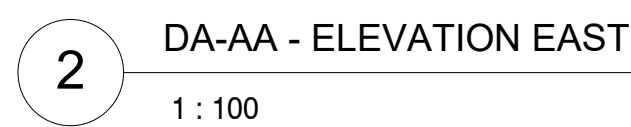


	POWDERCOAT FINISH COLOUR: BLACK
	LOUVRED GLAZING
	FIXED GLAZING
	METAL BALUSTRADE COLOUR: RED
	METAL GATE COLOUR: RED

26/03/2021 3:48:55 PM
DA-A2101 [2]- Elevation - North + East - AA.p
BIM 360://1156_Blacktown ICTE/1156_AR_BLACKTOWN ICTE_DA_MASTER.rvt




	METAL CLADDING - ALUMINIUM PERFORATED WITH CUSTOM GRAPHIC COLOUR: WHITE & DARK GREY		POWDERCOAT FINISH COLOUR: BLACK
	METAL CLADDING - ALUMINIUM PERFORATED COLOUR: RED		LOUVRED GLAZING
	PRE FINISHED CFC SHEET WITH CUSTOM GRAPHIC COLOUR: WHITE & DARK GREY		FIXED GLAZING
	PREFINISHED CFC SHEET COLOUR: RED		METAL BALUSTRADE COLOUR: RED
	PRE FINISHED CFC SHEET COLOUR: BLACK		METAL GATE COLOUR: RED


26/03/2021 3:49:11 PM
DA-A2102 [2]- Elevation - South + West - AA.p
BIM 360://1156 Blacktown ICTE/1156 AR_BLACKTOWN ICTE DA_MASTER.rvt

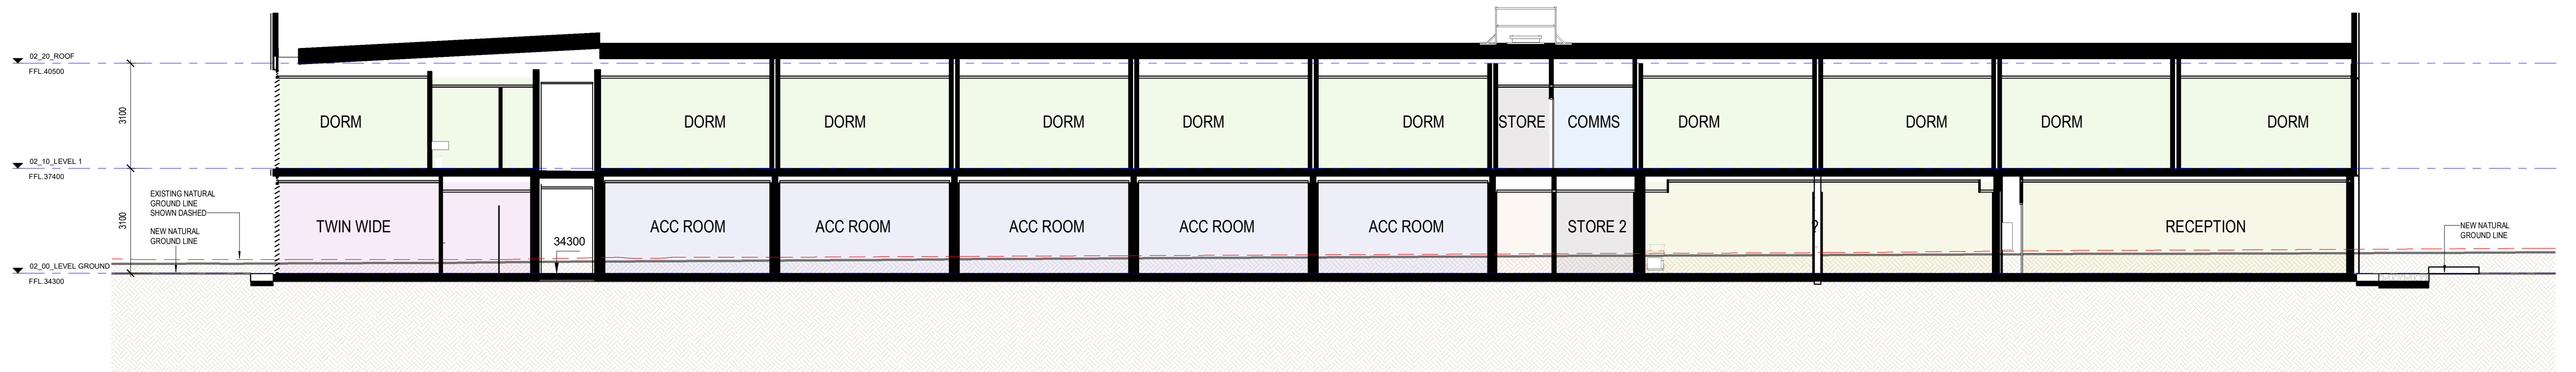

1 DA-AA - Section 1
1 : 100

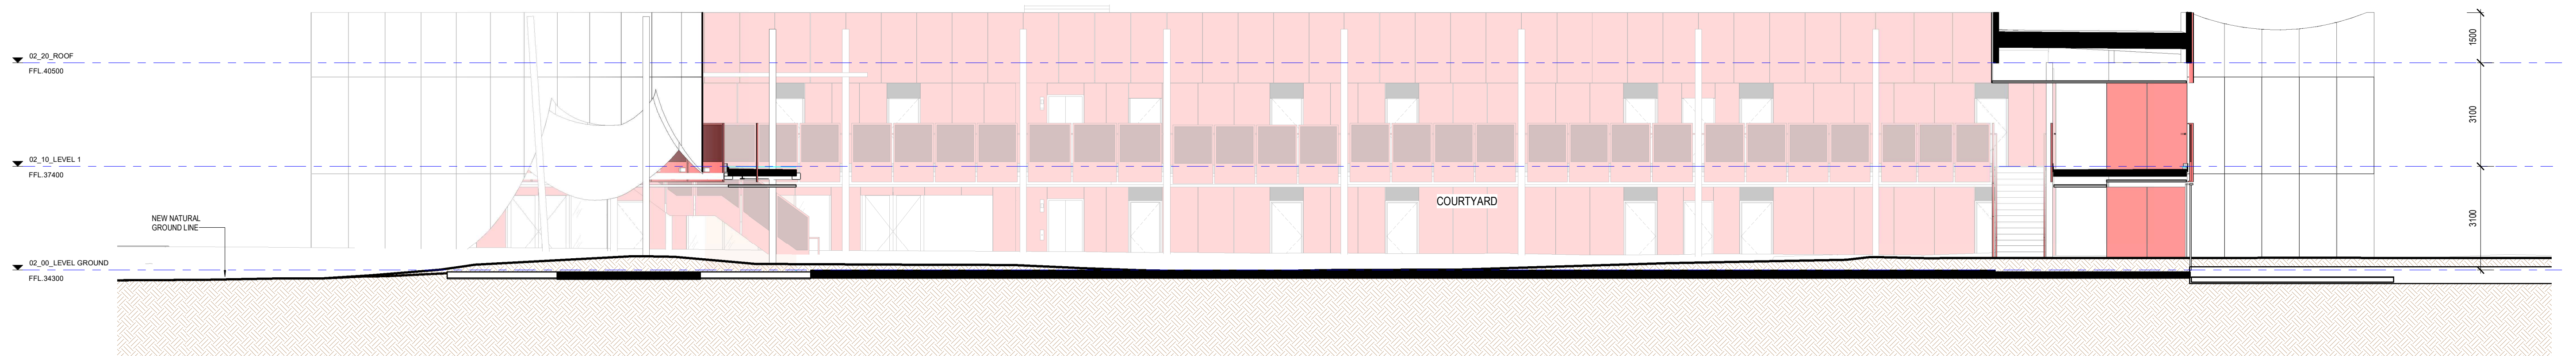

2 DA-AA - Section 2
1 : 100

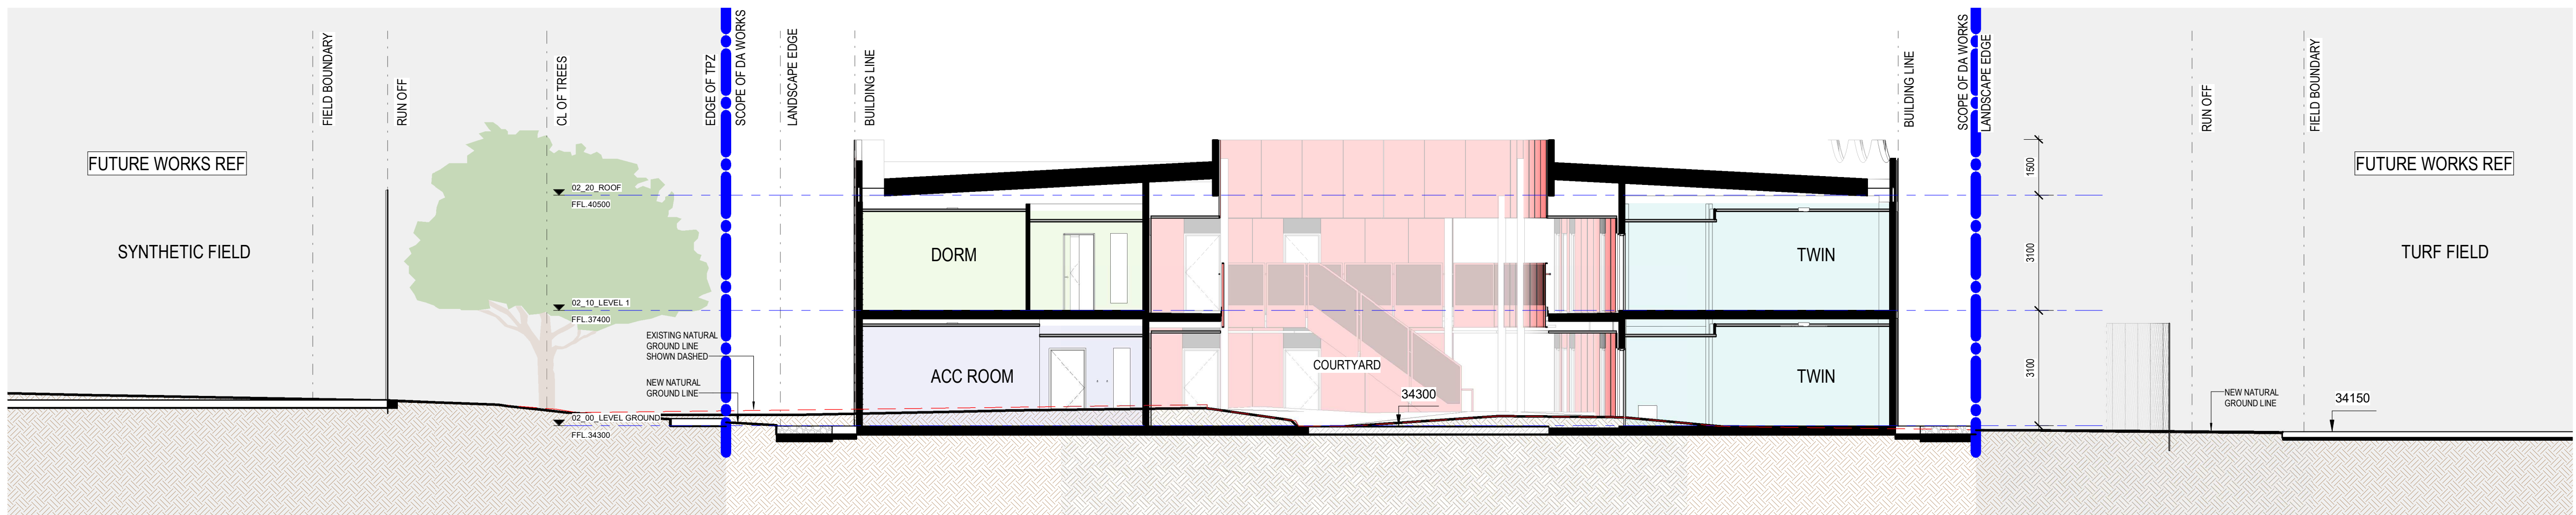

3 DA-AA - Section 3
1 : 100

NOTES

ALL DIMENSIONS ARE IN MILLIMETERS. DO NOT SCALE DRAWINGS.
CHECK DRAWING IS TO SCALE BY MEASURING SCALE BAR BELOW.
VERIFY ALL DIMENSIONS ON SITE BEFORE COMMENCING ANY WORK. SHOP DRAWINGS, OR ORDERING ANY MATERIALS.

REV

1 DRAFT ISSUE FOR DEVELOPMENT APPLICATION
2 DEVELOPMENT APPLICATION

REASON FOR ISSUE

DATE

31/07/20
28/08/20

KEY

Drawings Prefixed With 01-AA#### = 'ICTE BUILDING'
Drawings Prefixed With 02-AA#### = 'AA BUILDING'
Drawings Prefixed With 00-AA#### = 'GENERAL'
(COMMON TO BOTH BUILDINGS)



LEVEL 6 / 46-54 FOSTER STREET SURRY HILLS NSW 2010 AUS
U/02 9057 4300
a/ mail@armarchitecture.com.au w/ armarchitecture.com.au
ABN 22 476 949 399
NSW Nominated Architect: Amber Stewart 10531

CLIENT

BLACKTOWN CITY COUNCIL

62 Flushcombe Road, Blacktown NSW 2148

PROJECT

BLACKTOWN ICTE
ACADEMY ACCOMMODATION

BISP, Eastern Rd, Rooty Hill NSW 2766

TITLE

Building Sections 1, 2, 3 - AA

DATE

28/08/20

DRAWN

TF

CHECKER

AS

SCALE ON A1

1:100

DEVELOPMENT APPLICATION

JOB NO. 1156


DRAWING NO. DA-A3001 2

REV.

26/03/2021 1:35:53 PM

DA-A3001 [2]- Building Sections 1, 2, 3 - AA.pdf


BIM 360://1156_Blacktown ICTE/1156_AR_BLACKTOWN ICTE_DA_MASTER.rvt

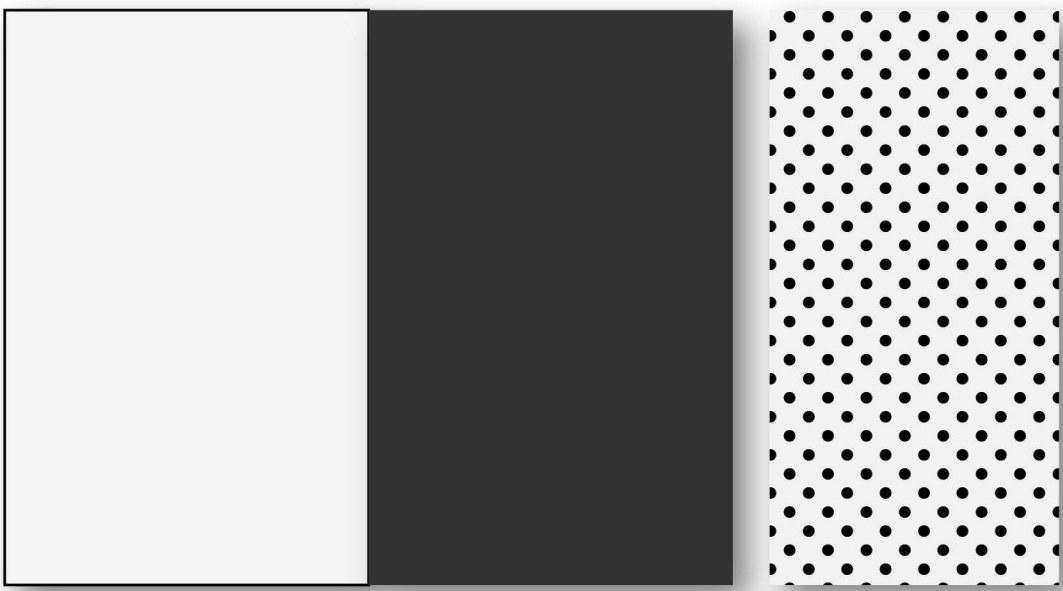

WMC.01
METAL CLADDING.
ALUMINIUM PERFORATED WITH
CUSTOM GRAPHIC.
COLOUR: WHITE & BLACK




WMC.02
METAL CLADDING.
ALUMINIUM STANDARD PERFORATED
COLOUR: RED

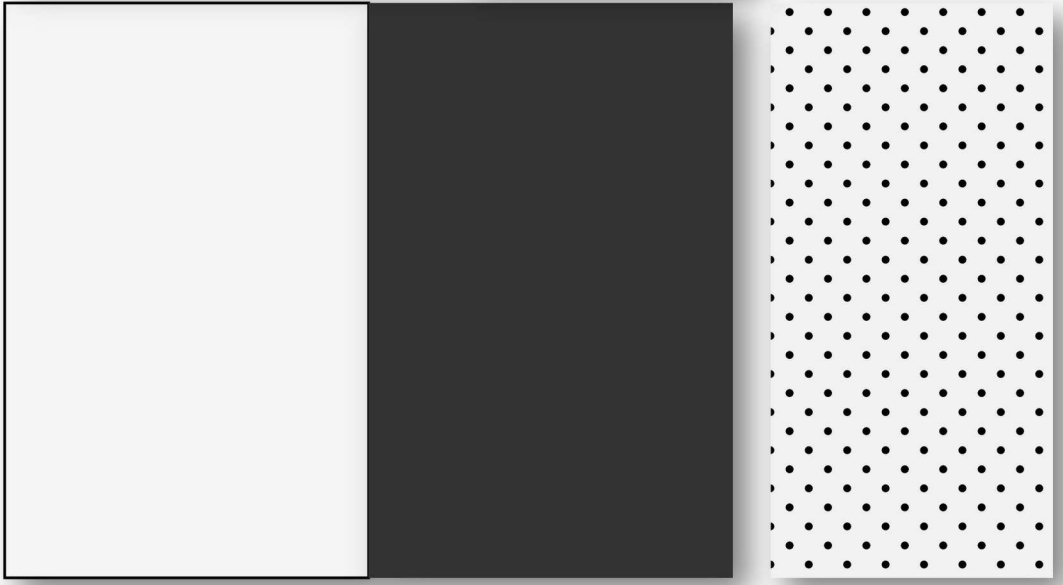

WFC.01
VITRAPANEL - PREFINISHED
PRINTED CFC
WITH CUSTOM GRAPHIC.
COLOUR: WHITE



WFC.02a
VITRAPANEL - PREFINISHED CFC
COLOUR: RED

 

WFC.02b
VITRAPANEL - PREFINISHED CFC
COLOUR: BLACK



GLZ.01
LOUVRED GLAZING
MATT BLACK POWDERCOATED FRAME




GLZ.02
FIXED GLAZING
MATT BLACK POWDERCOATED FRAME



BAL.01
METAL BALUSTRADE
STANDARD PERFORATED
COLOUR: RED



MTL.01
METAL GATE
COLOUR: RED

 

PPO.01
POWDERCOAT FINISH
COLOUR: BLACK



RMC.01
COLORBOND ROOF CLADDING
COLOUR: SHALE GREY



NOTES

ALL DIMENSIONS ARE IN MILLIMETERS. DO NOT SCALE DRAWINGS.
CHECK DRAWING IS TO SCALE BY MEASURING SCALE BAR BELOW.
VERIFY ALL DIMENSIONS ON SITE BEFORE COMMENCING ANY WORK, SHOP DRAWINGS, OR ORDERING ANY MATERIALS.

REV

1 DRAFT ISSUE FOR DEVELOPMENT APPLICATION
2 DEVELOPMENT APPLICATION

REASON FOR ISSUE

DATE

31/07/20
28/08/20

KEY

Drawings Prefixed With 01-AA#### = 'ICTE BUILDING'
Drawings Prefixed With 02-AA#### = 'AA BUILDING'
Drawings Prefixed With 00-AA#### = 'GENERAL'
(COMMON TO BOTH BUILDINGS)



LEVEL 6 / 46-54 FOSTER STREET SURRY HILLS NSW 2010 AUS
U/02 9057 4300
a/m@armarchitecture.com.au w/armarchitecture.com.au
ABN 22 476 949 399
NSW Nominated Architect: Amber Stewart 10531

CLIENT

BLACKTOWN CITY COUNCIL

62 Flushcombe Road, Blacktown NSW 2148

PROJECT

BLACKTOWN ICTE
ACADEMY ACCOMMODATION

BISP, Eastern Rd, Rooty Hill NSW 2766

TITLE

View 01

DATE 28/08/20

DRAWN TF

CHECKER AS

SCALE ON A1 NTS

DEVELOPMENT APPLICATION

JOB NO. 1156


DRAWING NO. DA-A5000 2

REV.

26/03/2021 1:36:22 PM

DA-A5000 [2]-View 01.pdf

BIM 360://1156_Blacktown ICTE/1156_AR_BLACKTOWN ICTE_DA_MASTER.rvt

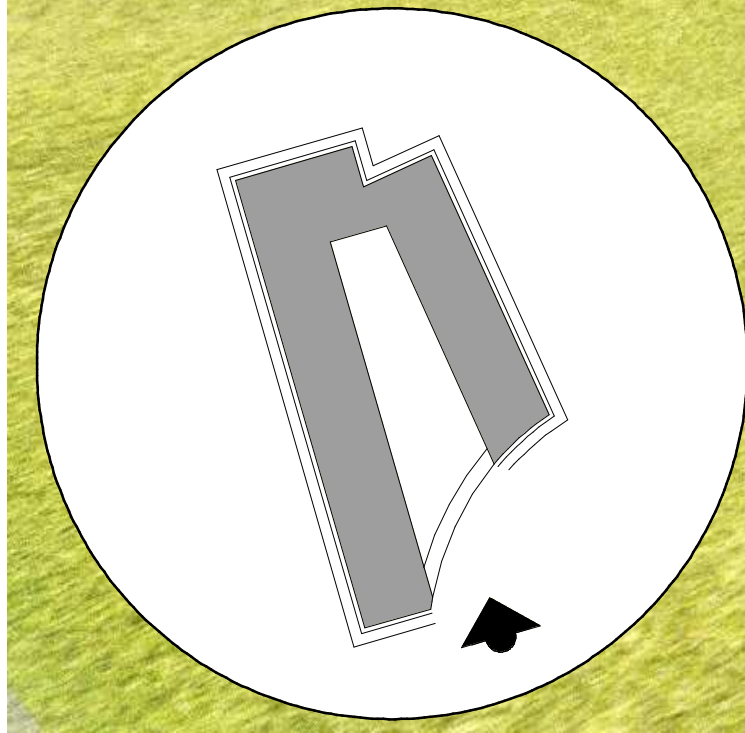

NOTES

ALL DIMENSIONS ARE IN MILLIMETERS. DO NOT SCALE DRAWINGS.
CHECK DRAWING IS TO SCALE BY MEASURING SCALE BAR BELOW.
VERIFY ALL DIMENSIONS ON SITE BEFORE COMMENCING ANY WORK, SHOP DRAWINGS, OR ORDERING ANY MATERIALS.

REV

REV	REASON FOR ISSUE	DATE
1	DRAFT ISSUE FOR DEVELOPMENT APPLICATION	31/07/20
2	DEVELOPMENT APPLICATION	28/08/20

0 10 20 30 40 50 60 70 80 90 100 mm
MILLIMETRES ON ORIGINAL

KEY

Drawings Prefixed With **01-AA####** = 'ICTE BUILDING'
Drawings Prefixed With **02-AA####** = 'AA BUILDING'
Drawings Prefixed With **00-AA####** = 'GENERAL'
(COMMON TO BOTH BUILDINGS)



LEVEL 6 / 46-54 FOSTER STREET SURRY HILLS NSW 2010 AUS
U/02 9057 4300
a/m@armarchitecture.com.au w/armarchitecture.com.au
ABN 22 476 949 399
NSW Nominated Architect: Amber Stewart 10531

CLIENT

BLACKTOWN CITY COUNCIL

62 Flushcombe Road, Blacktown NSW 2148

PROJECT

**BLACKTOWN ICTE
ACADEMY ACCOMMODATION**

BISP, Eastern Rd, Rooty Hill NSW 2766

TITLE

View 02

DATE

28/08/20

DRAWN

TF

CHECKER

AS

SCALE

ON A1

DATE

28/08/20

DRAWN

TF

CHECKER

AS

SCALE

ON A1

DEVELOPMENT APPLICATION

JOB NO. **1156**

DRAWING NO. **DA-A5001 2**

REV.

26/03/2021 1:36:39 PM

DA-A5001 [2] - View 02.pdf

BIM 360://1156_Blacktown ICTE/1156_AR_BLACKTOWN ICTE_DA_MASTER.rvt



NOTES

ALL DIMENSIONS ARE IN MILLIMETERS. DO NOT SCALE DRAWINGS.
CHECK DRAWING IS TO SCALE BY MEASURING SCALE BAR BELOW.
VERIFY ALL DIMENSIONS ON SITE BEFORE COMMENCING ANY WORK. SHOP DRAWINGS, OR ORDERING ANY MATERIALS.

REV

REV	REASON FOR ISSUE	DATE
1	DRAFT ISSUE FOR DEVELOPMENT APPLICATION	31/07/20
2	DEVELOPMENT APPLICATION	28/08/20

0 10 20 30 40 50 60 70 80 90 100 mm
MILLIMETRES ON ORIGINAL

KEY

Drawings Prefixed With **01-AA####** = 'ICTE BUILDING'
Drawings Prefixed With **02-AA####** = 'AA BUILDING'
Drawings Prefixed With **00-AA####** = 'GENERAL'
(COMMON TO BOTH BUILDINGS)

ARM
ARCHITECTURE

LEVEL 6 / 46-54 FOSTER STREET SURRY HILLS NSW 2010 AUS
U/02 9057 4300
a/m@armarchitecture.com.au w/armarchitecture.com.au
ABN 22 476 949 399
NSW Nominated Architect: Amber Stewart 10531

CLIENT

BLACKTOWN CITY COUNCIL

62 Flushcombe Road, Blacktown NSW 2148

PROJECT

**BLACKTOWN ICTE
ACADEMY ACCOMMODATION**

BISP, Eastern Rd, Rooty Hill NSW 2766

TITLE

View 03

DATE **28/08/20** DEVELOPMENT APPLICATION

DRAWN **TF** JOB NO. **1156**

CHECKER **AS** SCALE ON A1 **NTS** DRAWING NO. **DA-A5002 2** REV.