

1156 BLACKTOWN ICTE ACADEMY ACCOMMODATION

ARM Master Drawing List				
Sheet Number	Sheet Name	Current Revision	Scale	Revision Date
DA-A0000	Cover Sheet	2	NTS	28/08/20
DA-A0100	Masterplan Existing	2	1:1000	28/08/20
DA-A0110	Masterplan	2	1:1000	28/08/20
DA-A1010	Site Analysis	2	1:250	28/08/20
DA-A1015	Site Plan	2	1:250	28/08/20
DA-A1020	Site Plan Demolition	2	1:250	28/08/20
DA-A1050	Academy Accommodation Shadow Analysis	2	NTS	28/08/20
DA-A1200	General Arrangement - Floor Plan - AA - Level Ground	2	1:100	28/08/20
DA-A1210	General Arrangement - Floor Plan - AA - Level 1	2	1:100	28/08/20
DA-A1220	General Arrangement - Floor Plan - AA - Roof	2	1:100	28/08/20
DA-A2101	Elevation - North + East - AA	2	1:100	28/08/20
DA-A2102	Elevation - South + West - AA	2	1:100	28/08/20
DA-A3001	Building Sections 1, 2, 3 - AA	2	1:100	28/08/20
DA-A4000	External Materials & Finishes Schedule	2	NTS	28/08/20
DA-A5000	View 01	2	NTS	28/08/20
DA-A5001	View 02	2	NTS	28/08/20
DA-A5002	View 03	2	NTS	28/08/20



DEVELOPMENT CONSENT
SPP-21-00005
24/08/2021

This document and conditions of consent form the approval issued under the provisions of the Environmental Planning and Assessment Act 1979.

Kerry Robinson, OAM
Chief Executive Officer

NOTES

ALL DIMENSIONS ARE IN MILLIMETERS. DO NOT SCALE DRAWINGS.
CHECK DRAWING IS TO SCALE BY MEASURING SCALE BAR BELOW.
VERIFY ALL DIMENSIONS ON SITE BEFORE COMMENCING ANY WORK. SHOP DRAWINGS, OR ORDERING ANY MATERIALS.

REV	REASON FOR ISSUE	DATE
1	DRAFT ISSUE FOR DEVELOPMENT APPLICATION	31/07/20
2	DEVELOPMENT APPLICATION	28/08/20

0 10 20 30 40 50 60 70 80 90 100 mm
MILLIMETRES ON ORIGINAL

KEY
Drawings Prefixed With 01-A#### = 'ICTE BUILDING'
Drawings Prefixed With 02-A#### = 'AA BUILDING'
Drawings Prefixed With 00-A#### = 'GENERAL'
(COMMON TO BOTH BUILDINGS)

ARM
ARCHITECTURE

LEVEL 6 / 46-54 FOSTER STREET SURRY HILLS NSW 2010 AUS
t/ 02 9057 4300
e/ mail@armarchitecture.com.au w/ armarchitecture.com.au
ABN 22 476 949 399
NSW Nominated Architect: Amber Stewart 10531

CLIENT
BLACKTOWN CITY COUNCIL

62 Flushcombe Road, Blacktown NSW 2148

PROJECT
**BLACKTOWN ICTE
ACADEMY ACCOMMODATION**

BISP, Eastern Rd, Rooty Hill NSW 2766

TITLE
Cover Sheet

DATE	28/08/20	DEVELOPMENT APPLICATION
DRAWN	TF	
CHECKER	AS	JOB NO. 1156
SCALE	NTS	DRAWING NO. DA-A0000 2
ON A1		REV.



VIEW 01 - ACADEMY ACCOMMODATION SITE



VIEW 02 - MAINTENANCE SHED



VIEW 03 - ROUNDABOUT



VIEW 04 - SYNTHETIC FIELD/ADJACENT CARPARK



VIEW 05 - TURF FIELD



Blacktown
City Council

DEVELOPMENT CONSENT


SPP-21-00005

24/08/2021

This document and conditions of consent form the approval issued under the provisions of the Environmental Planning and Assessment Act 1979.

Kerry Robinson, OAM

Chief Executive Officer

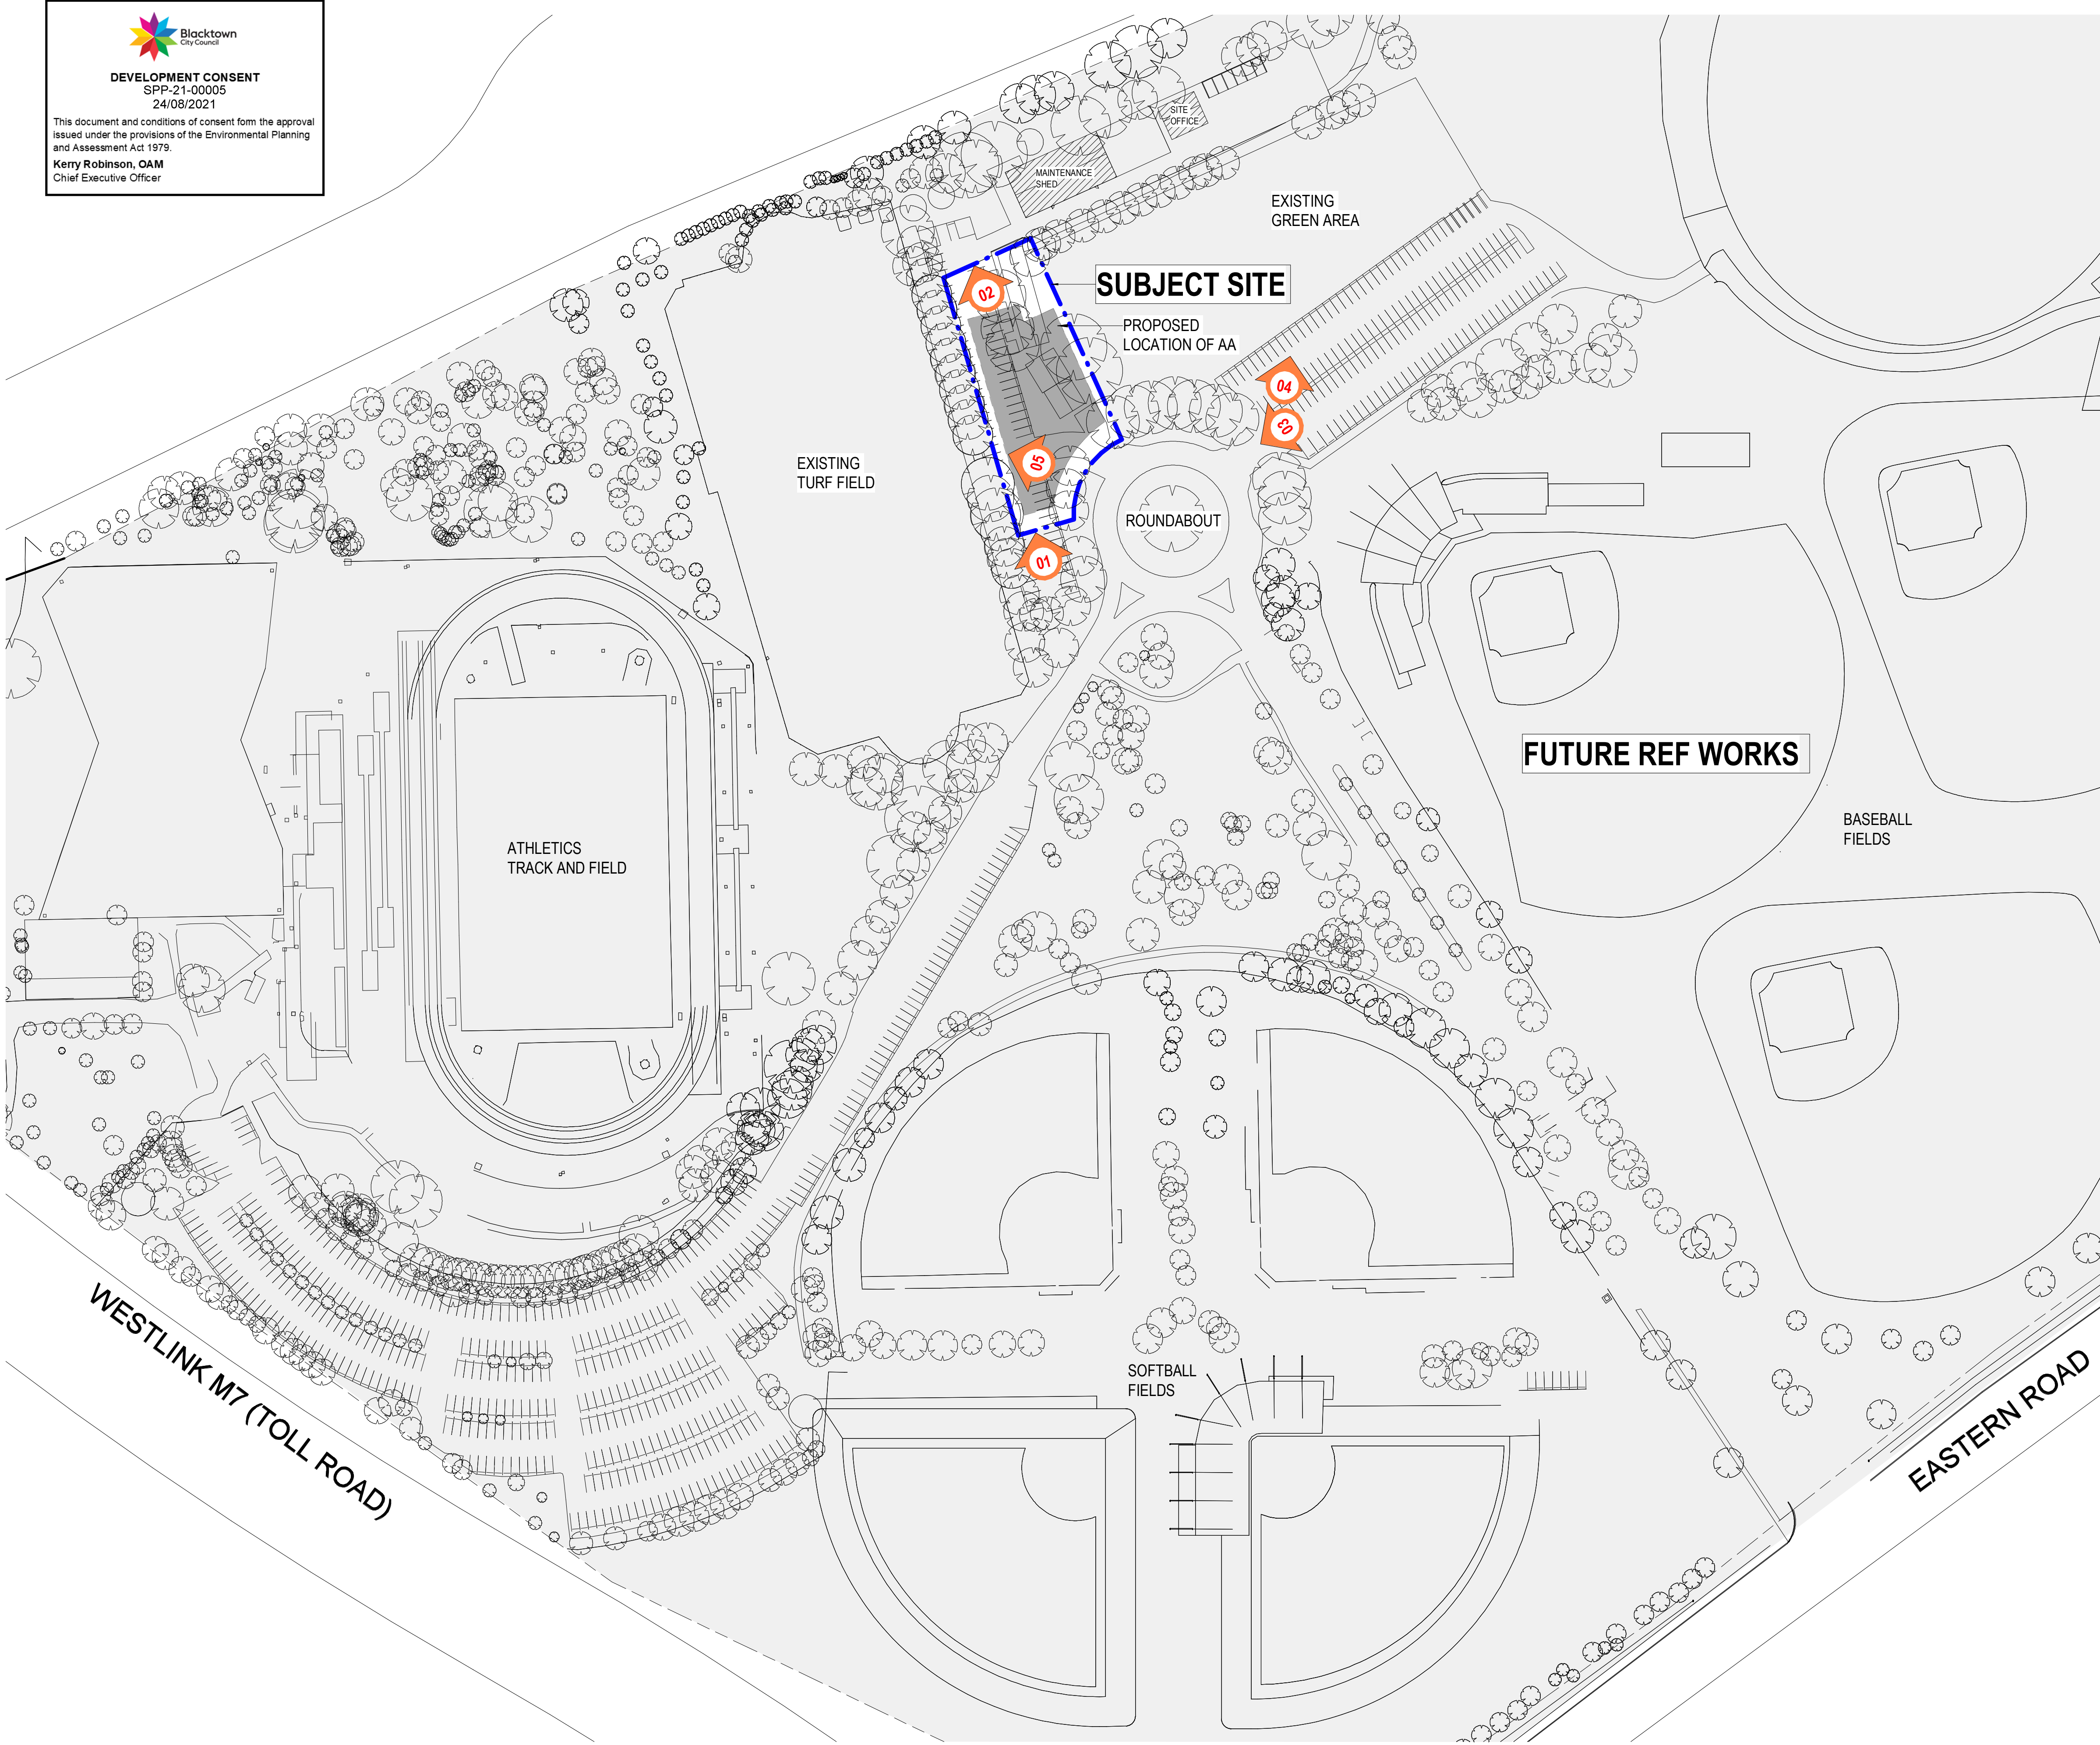

NOTES

ALL DIMENSIONS ARE IN MILLIMETERS. DO NOT SCALE DRAWINGS.

CHECK DRAWING IS TO SCALE BY MEASURING SCALE BAR BELOW.

VERIFY ALL DIMENSIONS ON SITE BEFORE COMMENCING ANY WORK. SHOP DRAWINGS, OR ORDERING ANY MATERIALS.

REV	REASON FOR ISSUE	DATE
1	DRAFT ISSUE FOR DEVELOPMENT APPLICATION	31/07/20
2	DEVELOPMENT APPLICATION	28/08/20

0102030405060708090100mm

MILLIMETRES ON ORIGINAL

KEY

Drawings Prefixed With 01-AA#### = 'ICTE BUILDING'

Drawings Prefixed With 02-AA#### = 'AA BUILDING'

Drawings Prefixed With 00-AA#### = 'GENERAL'

(COMMON TO BOTH BUILDINGS)

ARM

ARCHITECTURE

LEVEL 6 / 46-54 FOSTER STREET SURRY HILLS NSW 2010 AUS

U/02 9057 4300

6f@mail@armarchitecture.com.au w/ armarchitecture.com.au

ABN 22 476 949 399

NSW Nominated Architect: Amber Stewart 10531

CLIENT

BLACKTOWN CITY COUNCIL

62 Flushcombe Road, Blacktown NSW 2148

PROJECT

BLACKTOWN ICTE

ACADEMY ACCOMMODATION

BISP, Eastern Rd, Rooty Hill NSW 2766

TITLE

Masterplan Existing

DATE	28/08/20	DEVELOPMENT APPLICATION
DRAWN	TF	
CHECKER	AS	JOB NO. 1156
SCALE	1:1000	DRAWING NO. DA-A0100 2
ON A1		REV. 1

26/03/2021 1:30:08 PM

DA-A0100 [2]- Masterplan Existing.pdf

BIM 360://1156_Blacktown ICTE/1156_AR_BLACKTOWN ICTE_DA_MASTER.v1


A1 841 x 594



DEVELOPMENT CONSENT
SPP-21-00005
24/08/2021

This document and conditions of consent form the approval
issued under the provisions of the Environmental Planning
and Assessment Act 1979.

Kerry Robinson, OAM
Chief Executive Officer

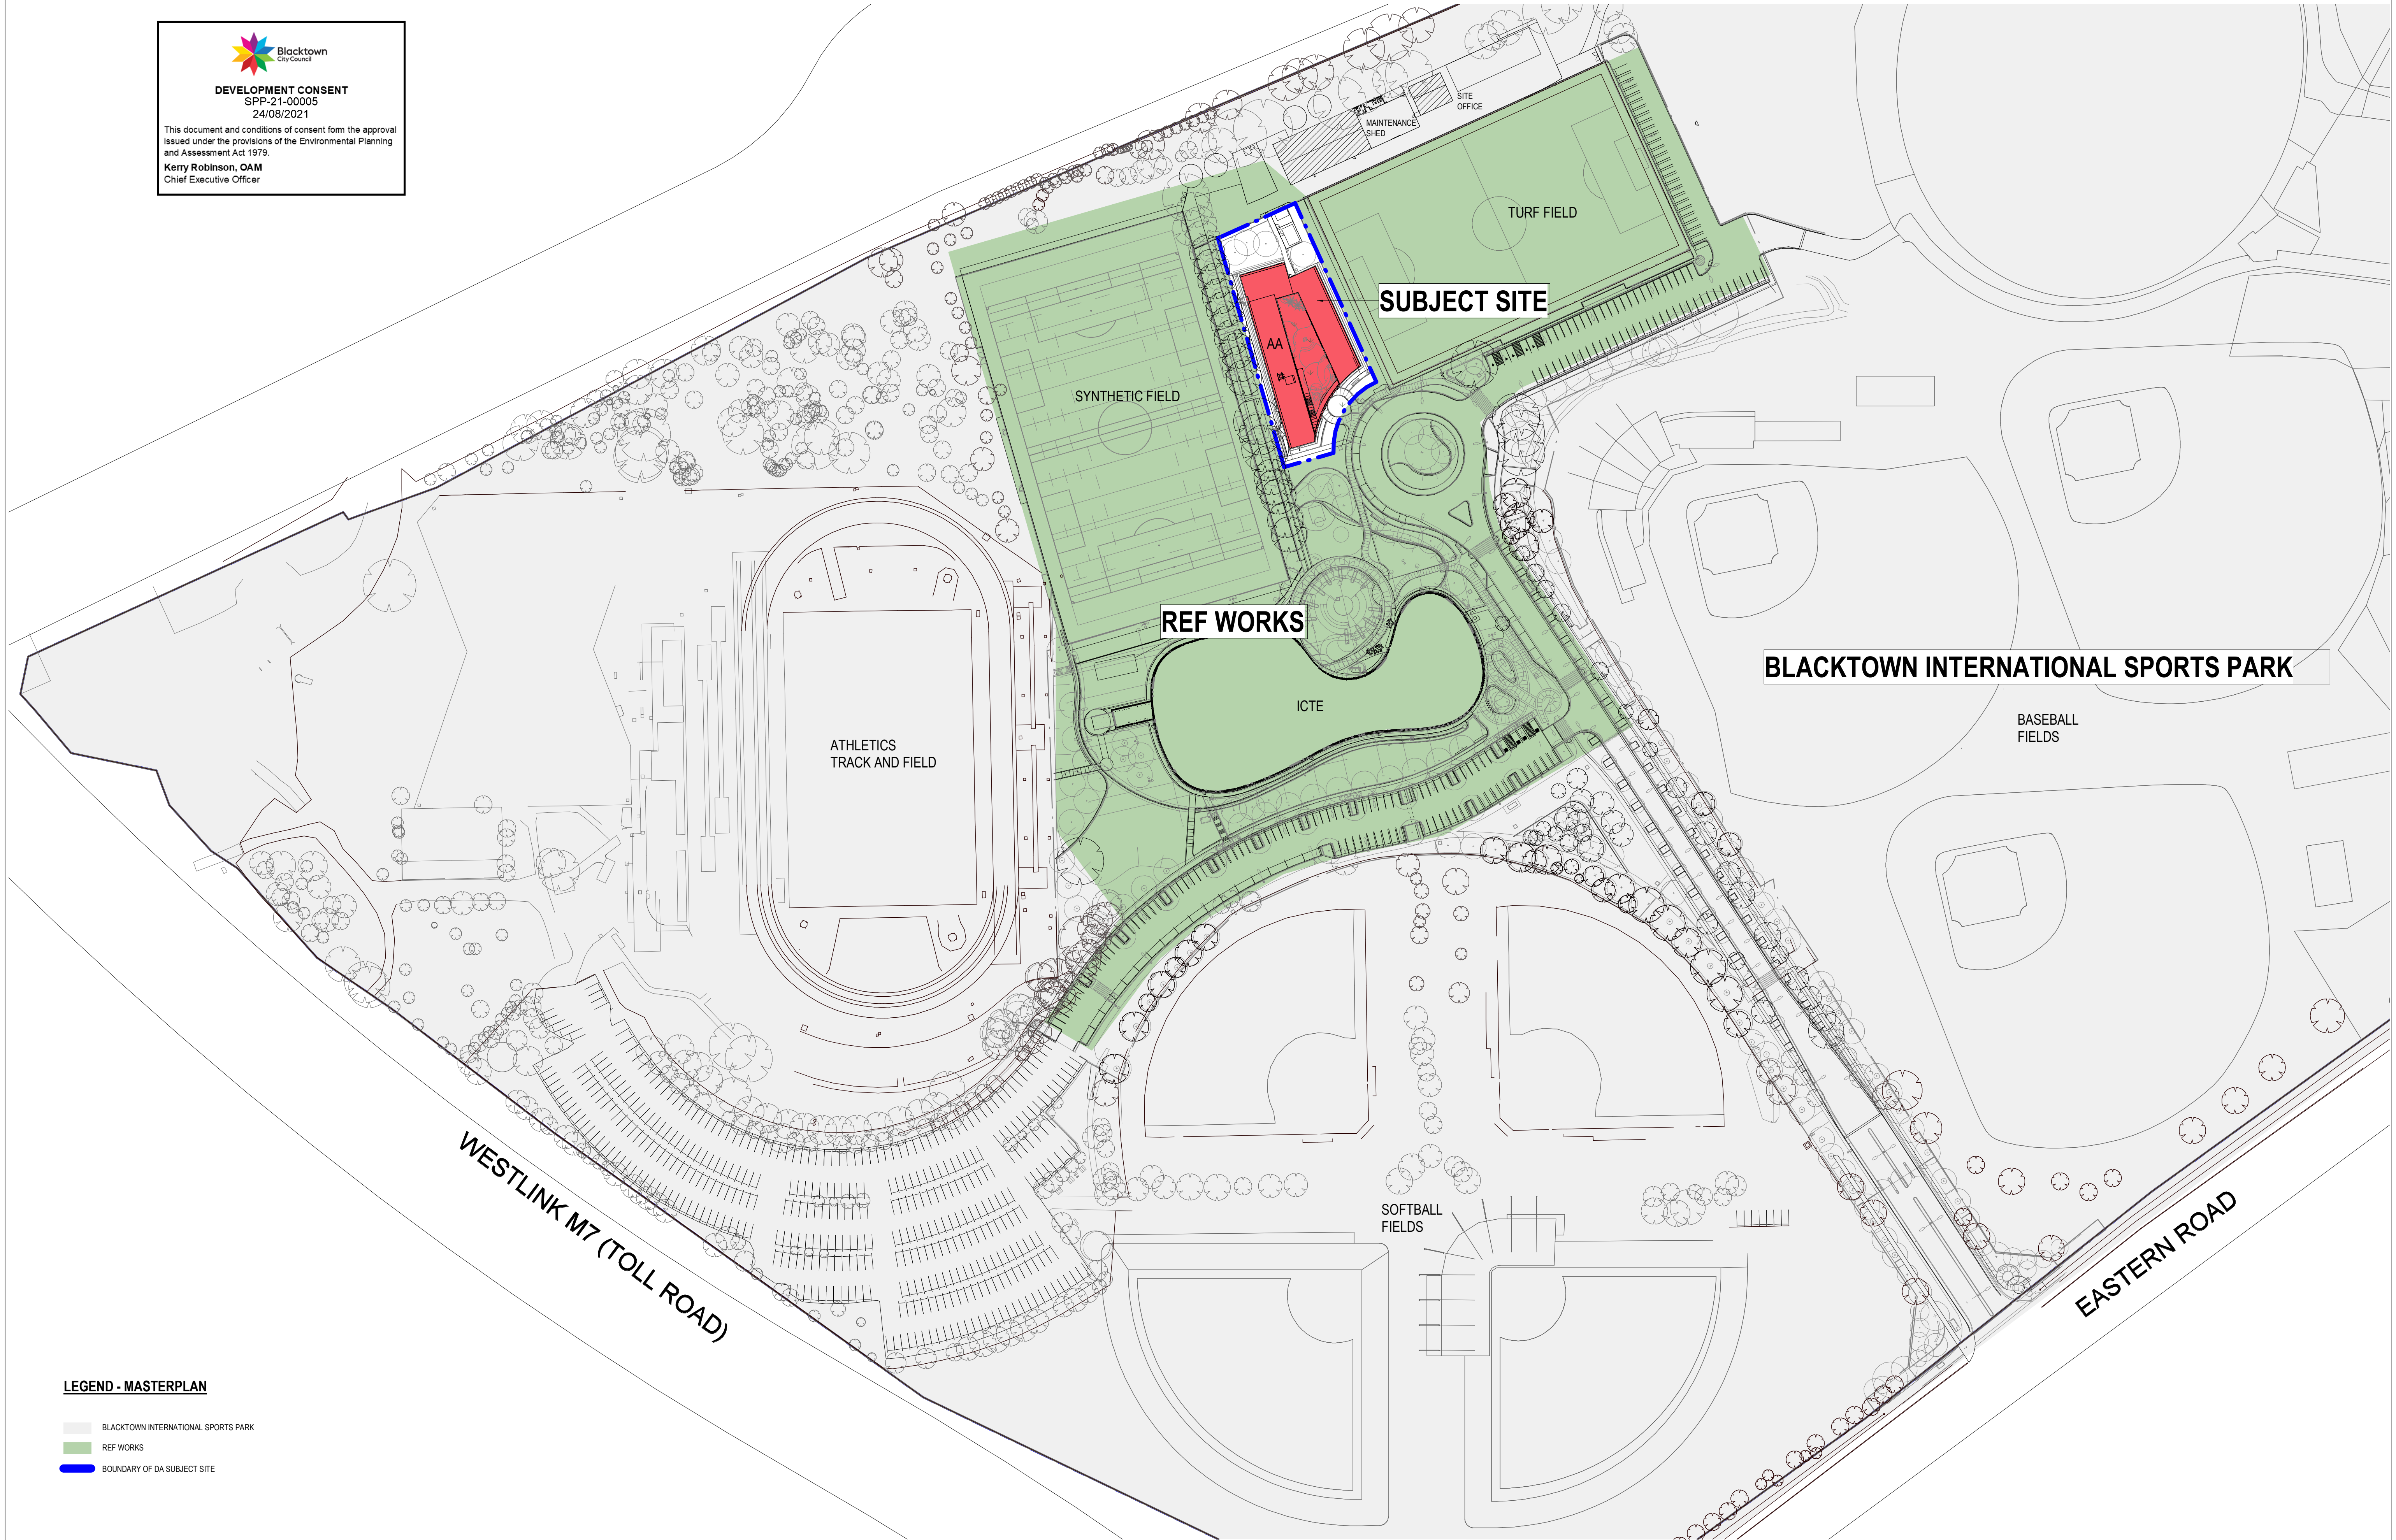

LEGEND - MASTERPLAN


- BLACKTOWN INTERNATIONAL SPORTS PARK
- REF WORKS
- BOUNDARY OF DA SUBJECT SITE

NOTES

ALL DIMENSIONS ARE IN MILLIMETERS. DO NOT SCALE
DRAWINGS.
CHECK DRAWING IS TO SCALE BY MEASURING SCALE
BAR BELOW.
VERIFY ALL DIMENSIONS ON SITE BEFORE
COMMENCING ANY WORK. SHOP DRAWINGS, OR
ORDERING ANY MATERIALS.

REV

REV	REASON FOR ISSUE	DATE
1	DRAFT ISSUE FOR DEVELOPMENT APPLICATION	31/07/20
2	DEVELOPMENT APPLICATION	28/08/20

 

KEY

Drawings Prefixed With 01-AA#### = 'ICTE BUILDING'
Drawings Prefixed With 02-AA#### = 'AA BUILDING'
Drawings Prefixed With 00-AA#### = 'GENERAL'
(COMMON TO BOTH BUILDINGS)



ARCHITECTURE
LEVEL 6 / 46-54 FOSTER STREET SURRY HILLS NSW 2010 AUS
U/02 9057 4300
a/m@armarchitecture.com.au w/armarchitecture.com.au
ABN 22 476 949 359
NSW Nominated Architect: Amber Stewart 10531

CLIENT

BLACKTOWN CITY COUNCIL

62 Flushcombe Road, Blacktown NSW 2148

PROJECT

BLACKTOWN ICTE
ACADEMY ACCOMMODATION

BISP, Eastern Rd, Rooty Hill NSW 2766


TITLE

Masterplan

DATE	28/08/20
DRAWN	TF
CHECKER	AS
SCALE	1:1000
ON A1	


DEVELOPMENT APPLICATION


JOB NO.	1156
DRAWING NO.	DA-A0110 2
REV.	1

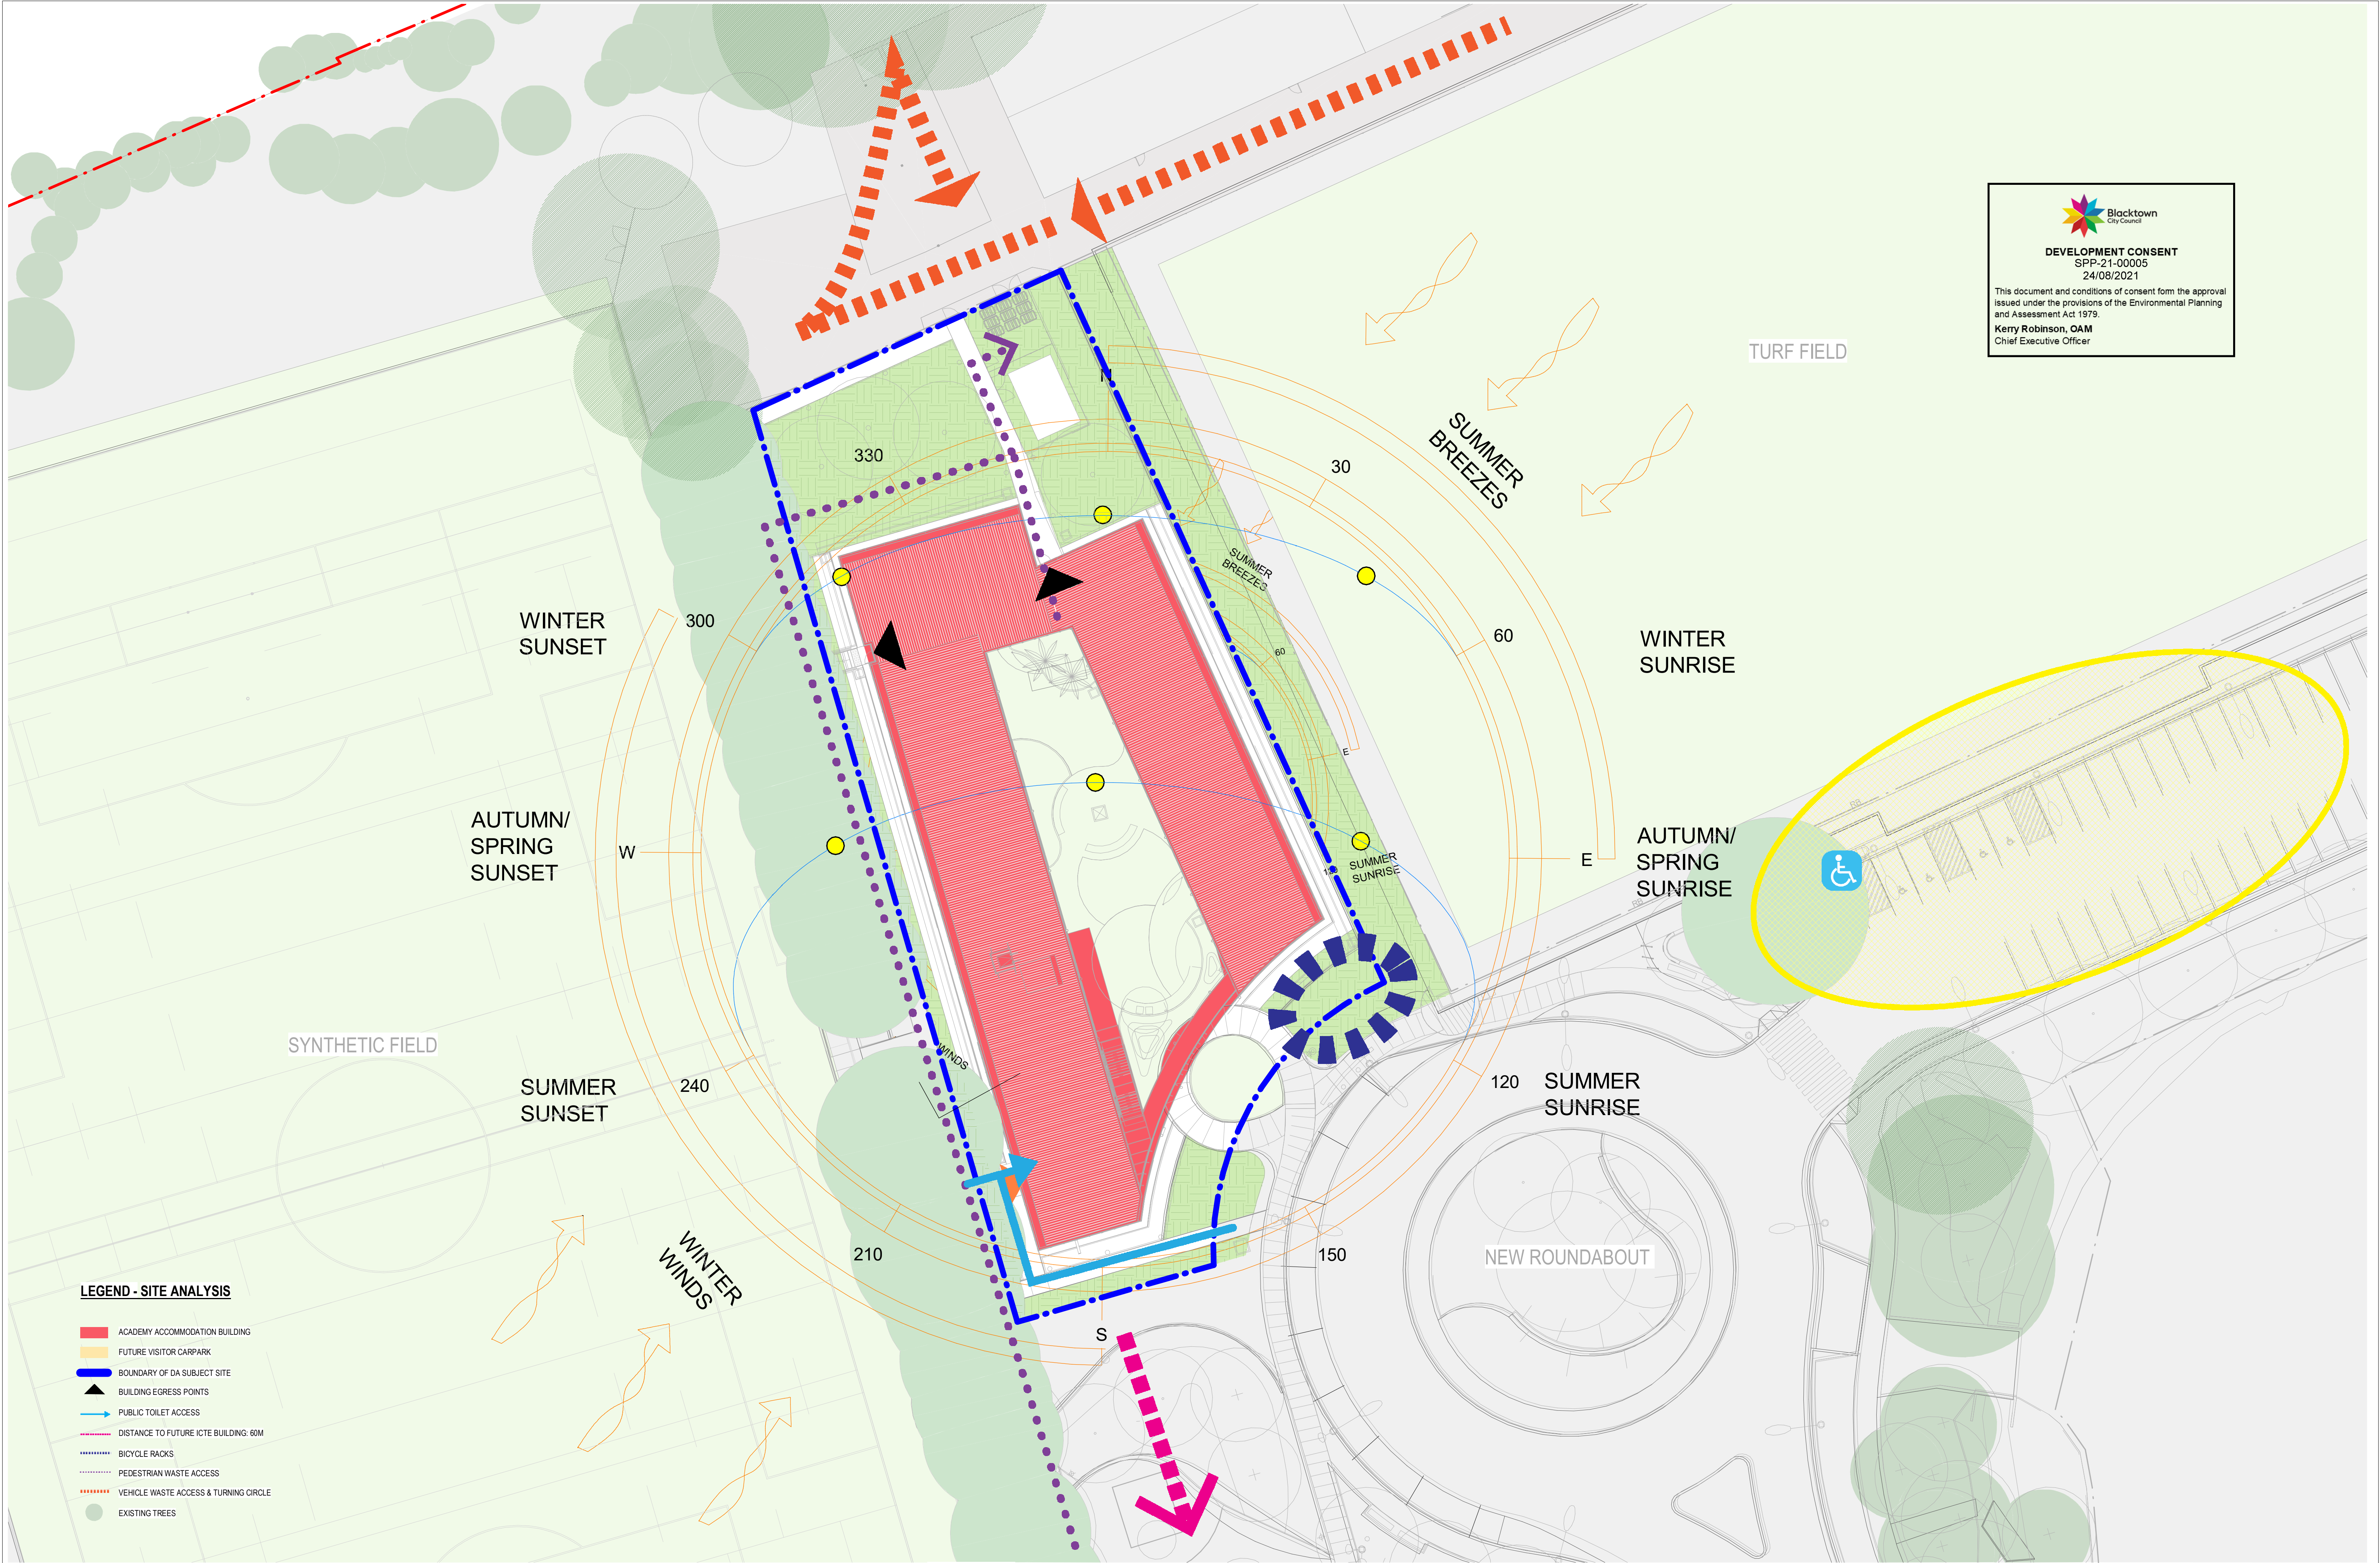

DEVELOPMENT CONSENT
SPP-21-00005
24/08/2021

This document and conditions of consent form the approval issued under the provisions of the Environmental Planning and Assessment Act 1979.
Kerry Robinson, OAM
Chief Executive Officer

 NOTES ALL DIMENSIONS ARE IN MILLIMETERS. DO NOT SCALE DRAWINGS. CHECK DRAWING IS TO SCALE BY MEASURING SCALE BAR BELOW. VERIFY ALL DIMENSIONS ON SITE BEFORE COMMENCING ANY WORK. SHOP DRAWINGS, OR ORDERING ANY MATERIALS.	REV	REASON FOR ISSUE	DATE	KEY Drawings Prefixed With 01-#### = 'ICTE BUILDING' Drawings Prefixed With 02-#### = 'AA BUILDING' Drawings Prefixed With 00-#### = 'GENERAL' (COMMON TO BOTH BUILDINGS)	 ARM ARCHITECTURE LEVEL 6 / 46-54 FOSTER STREET SURRY HILLS NSW 2010 AUS U/02 9057 4300 a1@mail@armarchitecture.com.au w/armarchitecture.com.au ABN 22 476 949 399 NSW Nominated Architect: Amber Stewart 10531	CLIENT BLACKTOWN CITY COUNCIL 62 Flushcombe Road, Blacktown NSW 2148	PROJECT BLACKTOWN ICTE ACADEMY ACCOMMODATION BISP, Eastern Rd, Rooty Hill NSW 2766	TITLE Site Analysis	<table><tr><td>DATE</td><td>28/08/20</td><td colspan="2">DEVELOPMENT APPLICATION</td></tr><tr><td>DRAWN</td><td>TF</td><td colspan="2"></td></tr><tr><td>CHECKER</td><td>AS</td><td>JOB NO.</td><td>1156</td></tr><tr><td>SCALE</td><td rowspan="2">1:250</td><td>DRAWING NO.</td><td rowspan="2">DA-A1010 2</td></tr><tr><td>ON A1</td><td>REV. 1 </td></tr></table>	DATE	28/08/20	DEVELOPMENT APPLICATION		DRAWN	TF			CHECKER	AS	JOB NO.	1156	SCALE	1:250	DRAWING NO.	DA-A1010 2	ON A1	REV. 1
	DATE	28/08/20	DEVELOPMENT APPLICATION																								
	DRAWN	TF																									
	CHECKER	AS	JOB NO.			1156																					
	SCALE	1:250	DRAWING NO.			DA-A1010 2																					
ON A1	REV. 1																										
1	DRAFT ISSUE FOR DEVELOPMENT APPLICATION	31/07/20																									
2	DEVELOPMENT APPLICATION	28/08/20																									

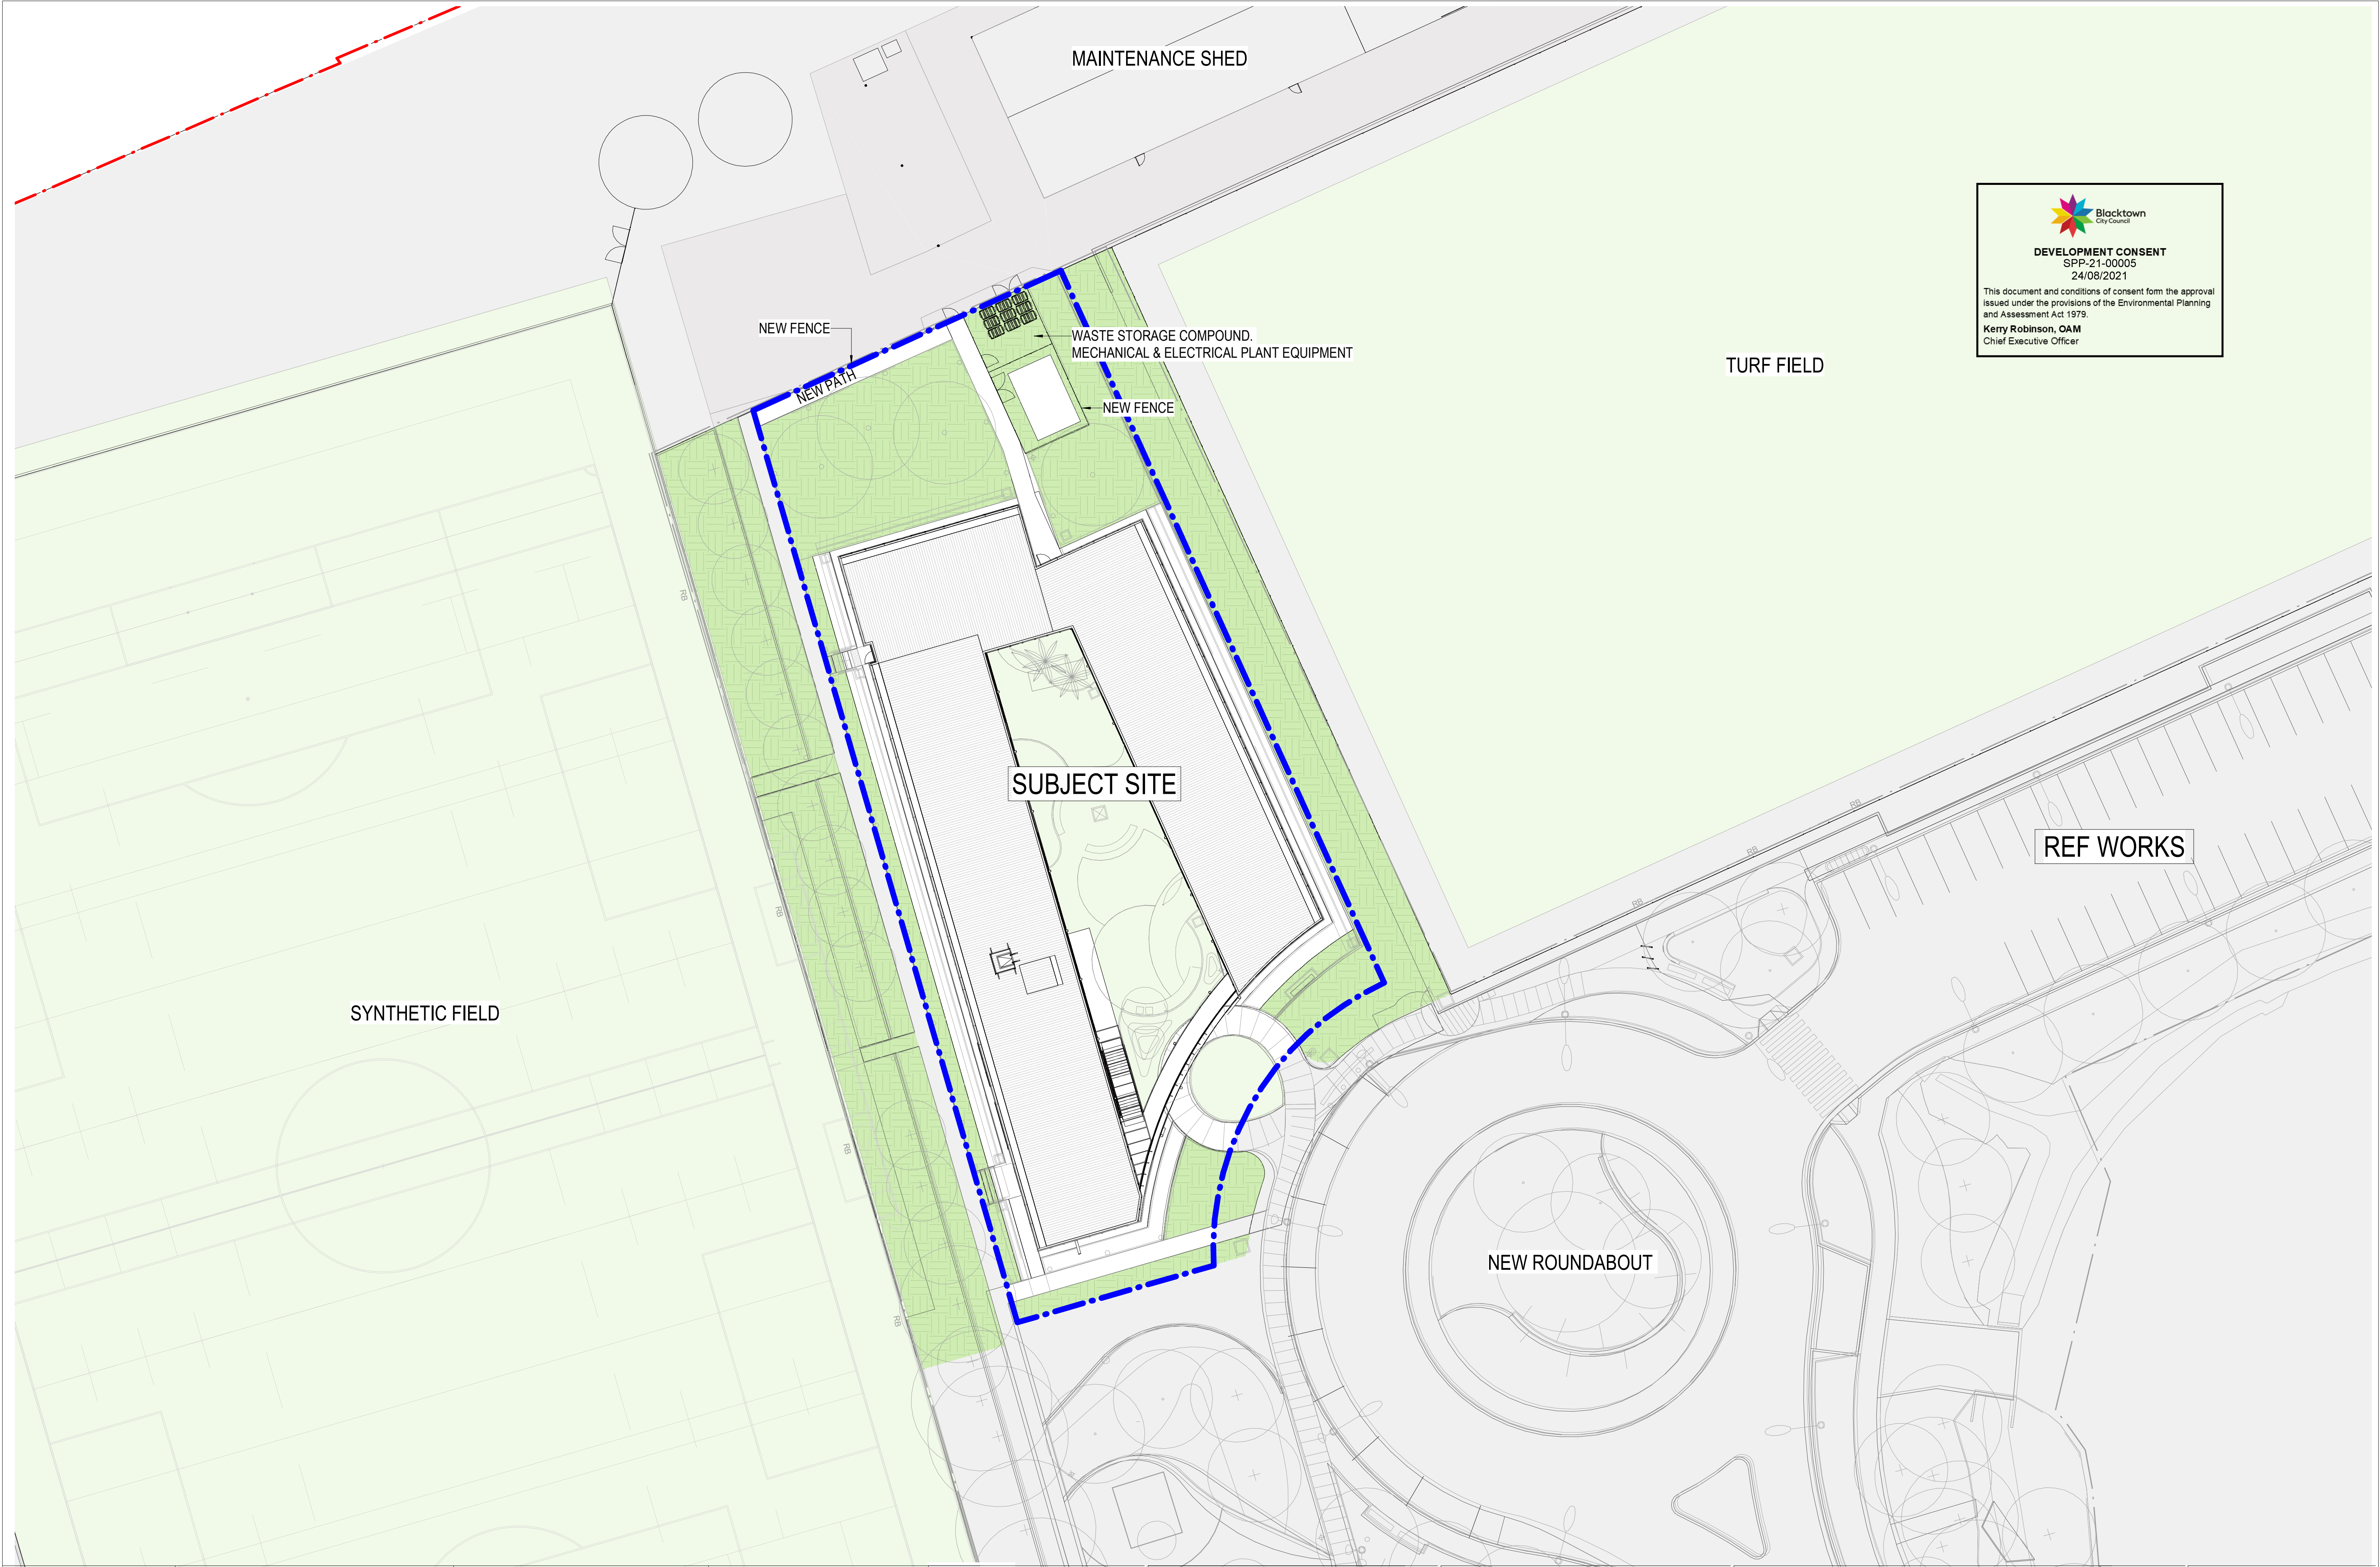




Blacktown
City Council

DEVELOPMENT CONSENT
SPP-21-00005
24/08/2021

This document and conditions of consent form the approval issued under the provisions of the Environmental Planning and Assessment Act 1979.
Kerry Robinson, OAM
Chief Executive Officer

NOTES ALL DIMENSIONS ARE IN MILLIMETERS. DO NOT SCALE DRAWINGS. CHECK DRAWING IS TO SCALE BY MEASURING SCALE BAR BELOW. VERIFY ALL DIMENSIONS ON SITE BEFORE COMMENCING ANY WORK. SHOP DRAWINGS, OR ORDERING ANY MATERIALS.	REV	REASON FOR ISSUE	DATE	KEY	ARM ARCHITECTURE LEVEL 6 / 46-54 FOSTER STREET SURRY HILLS NSW 2010 AUS U/02 9057 4300 a/m@armarchitecture.com.au w/armarchitecture.com.au ABN 22 476 949 359 NSW Nominated Architect: Amber Stewart 10531	CLIENT	PROJECT	TITLE	DATE	DEVELOPMENT APPLICATION	
	1	DRAFT ISSUE FOR DEVELOPMENT APPLICATION	31/07/20	Drawings Prefixed With 01-#### = 'ICTE BUILDING'		DRAWN	TF	JOB NO. 1156			
	2	DEVELOPMENT APPLICATION	28/08/20	Drawings Prefixed With 02-#### = 'AA BUILDING'		CHECKER	AS				
				Drawings Prefixed With 00-#### = 'GENERAL' (COMMON TO BOTH BUILDINGS)		SCALE ON A1	1:250		DRAWING NO.	REV.	
									DA-A1015 2	1	
						62 Flushcombe Road, Blacktown NSW 2148	BISP, Eastern Rd, Rooty Hill NSW 2766				

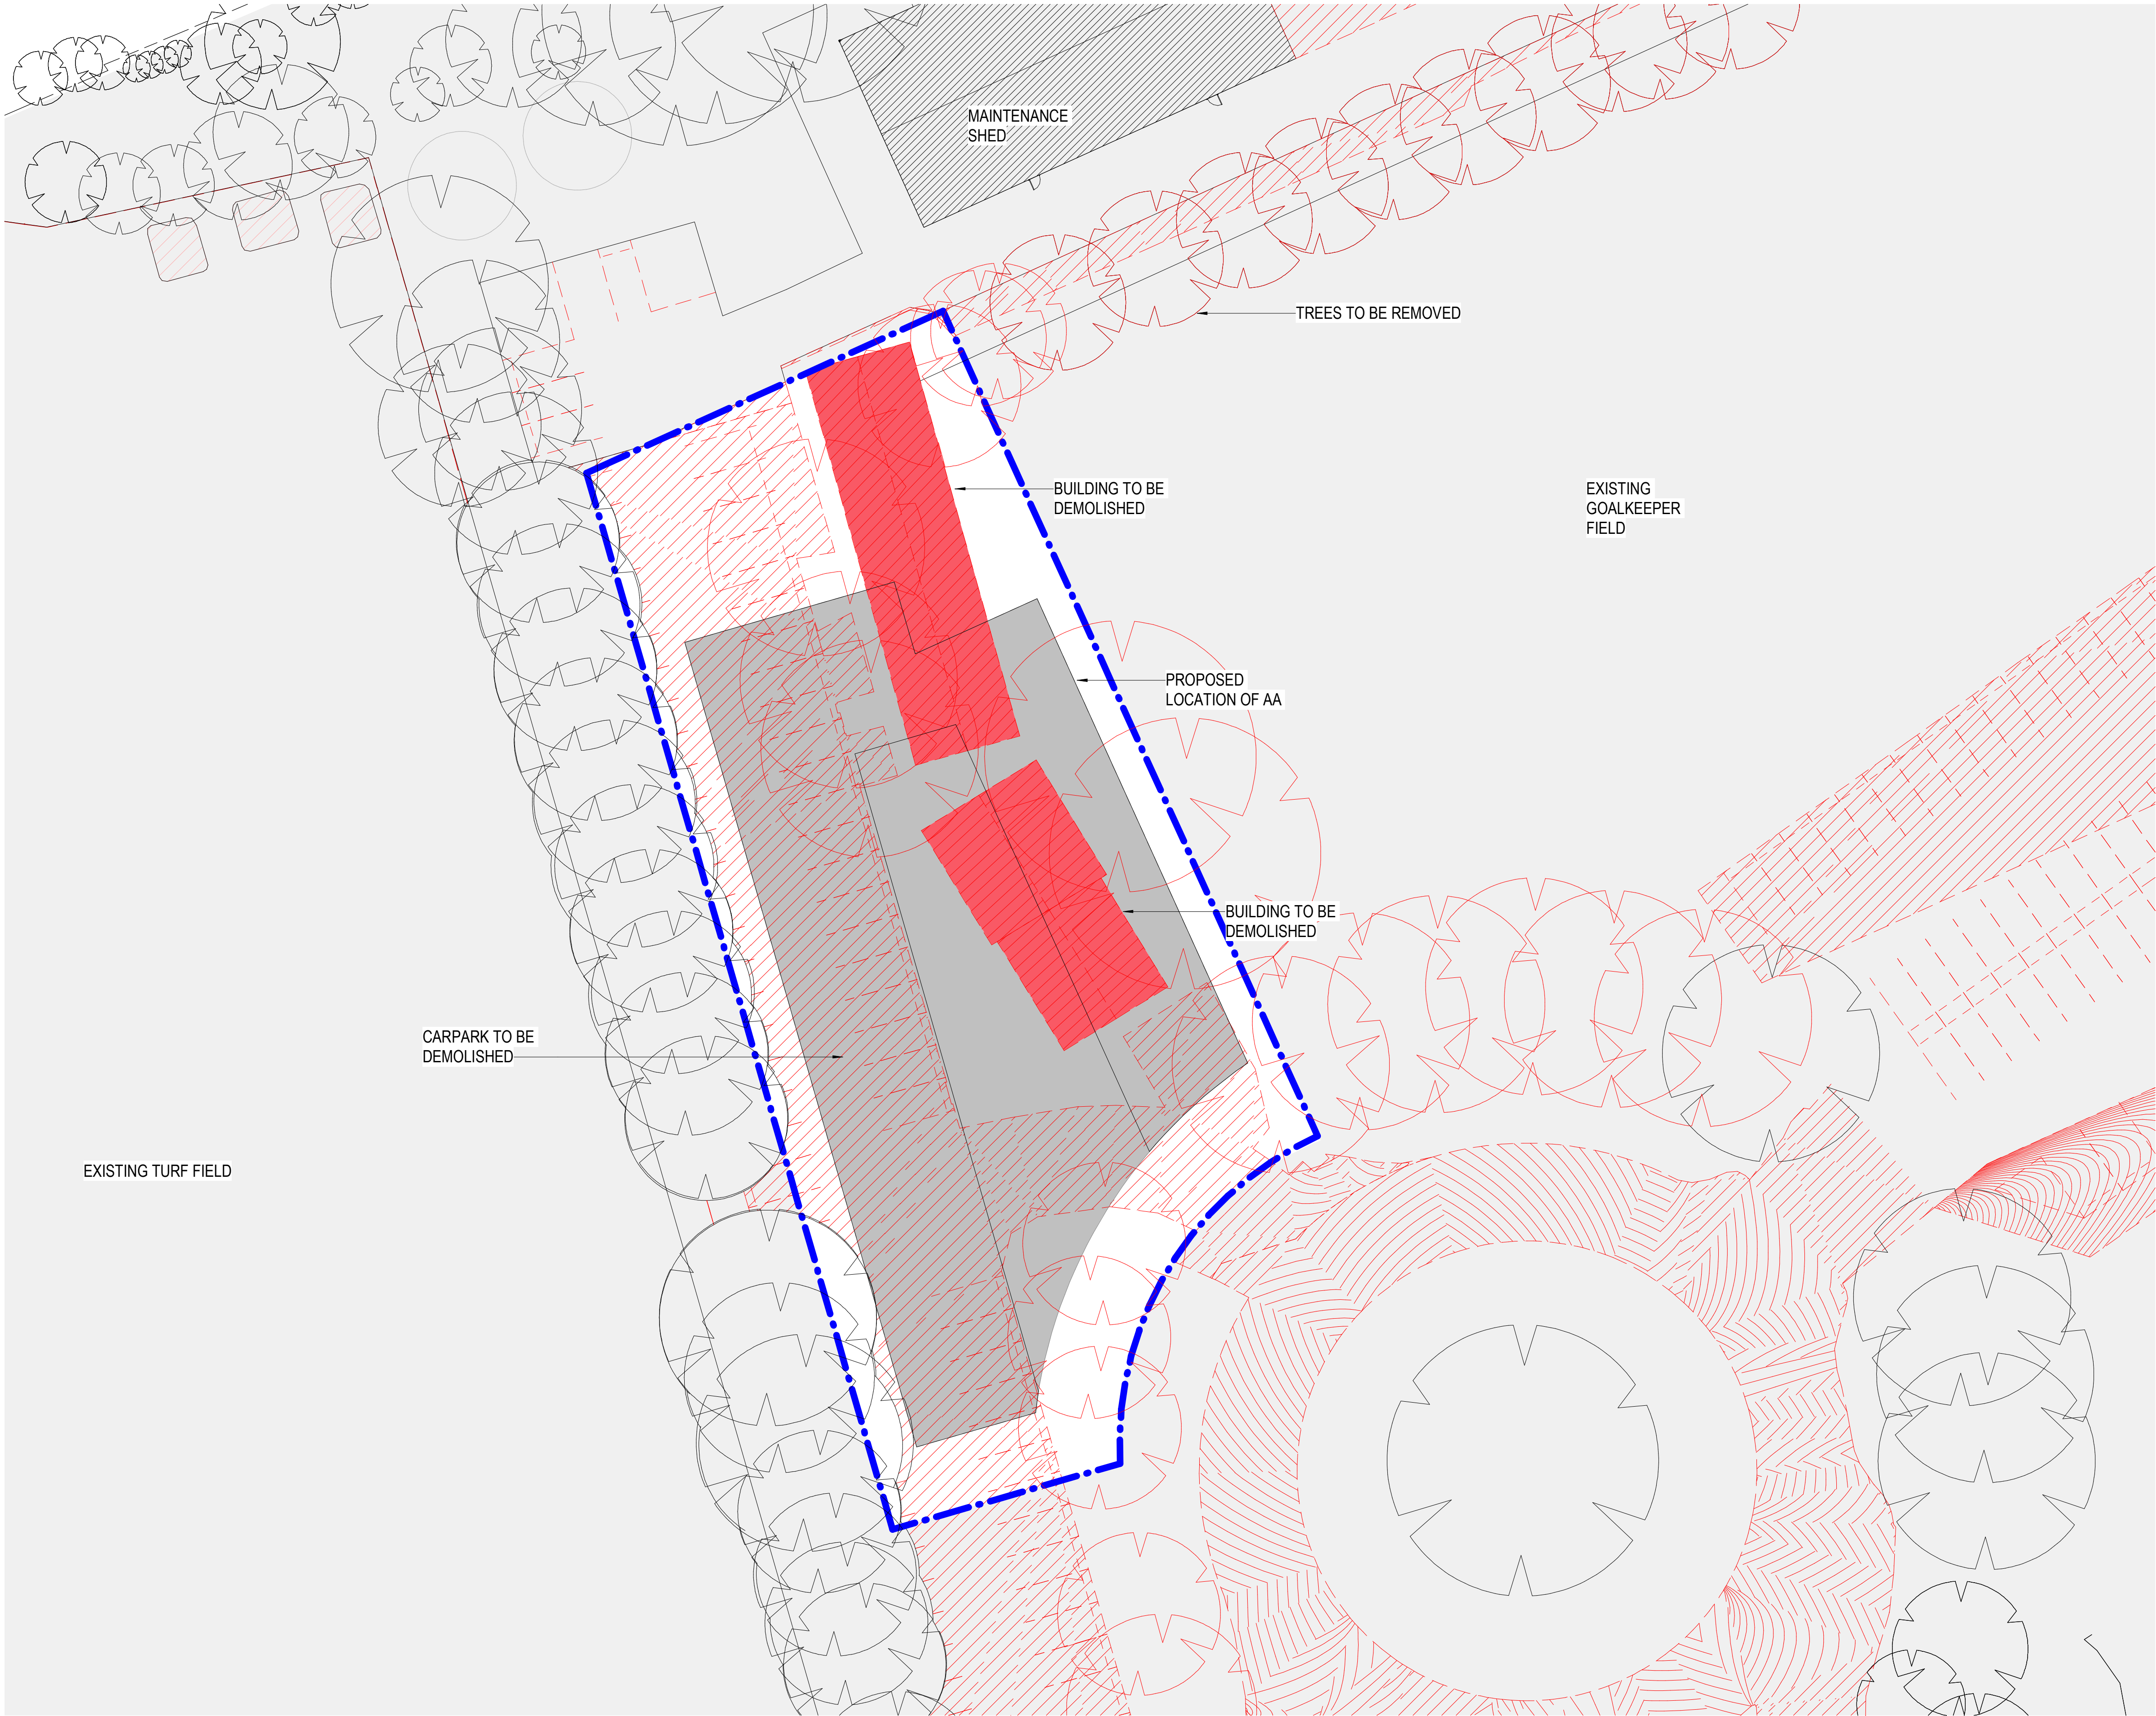


DEVELOPMENT CONSENT
SPP-21-00005
24/08/2021


This document and conditions of consent form the approval issued under the provisions of the Environmental Planning and Assessment Act 1979.

Kerry Robinson, OAM
Chief Executive Officer


NOTES ALL DIMENSIONS ARE IN MILLIMETERS. DO NOT SCALE DRAWINGS. CHECK DRAWING IS TO SCALE BY MEASURING SCALE BAR BELOW. VERIFY ALL DIMENSIONS ON SITE BEFORE COMMENCING ANY WORK. SHOP DRAWINGS, OR ORDERING ANY MATERIALS.	REV	REASON FOR ISSUE	DATE	KEY Drawings Prefixed With 01-A#### = 'ICTE BUILDING' Drawings Prefixed With 02-A#### = 'AA BUILDING' Drawings Prefixed With 00-A#### = 'GENERAL' (COMMON TO BOTH BUILDINGS)	 ARCHITECTURE LEVEL 6 / 46-54 FOSTER STREET SURRY HILLS NSW 2010 AUS U/02 9057 4300 a/ mail@armarchitecture.com.au w/ armarchitecture.com.au ABN 22 476 949 399 NSW Nominated Architect: Amber Stewart 10531	CLIENT	PROJECT	TITLE	DATE	28/08/20	DEVELOPMENT APPLICATION
	1	DRAFT ISSUE FOR DEVELOPMENT APPLICATION	31/07/20			DRAWN	TF	JOB NO. 1156 REV. 			
	2	DEVELOPMENT APPLICATION	28/08/20			CHECKER	AS		DRAWING NO. DA-A1020 2		
	SCALE ON A1	1:250	SCALE ON A1			1:250					

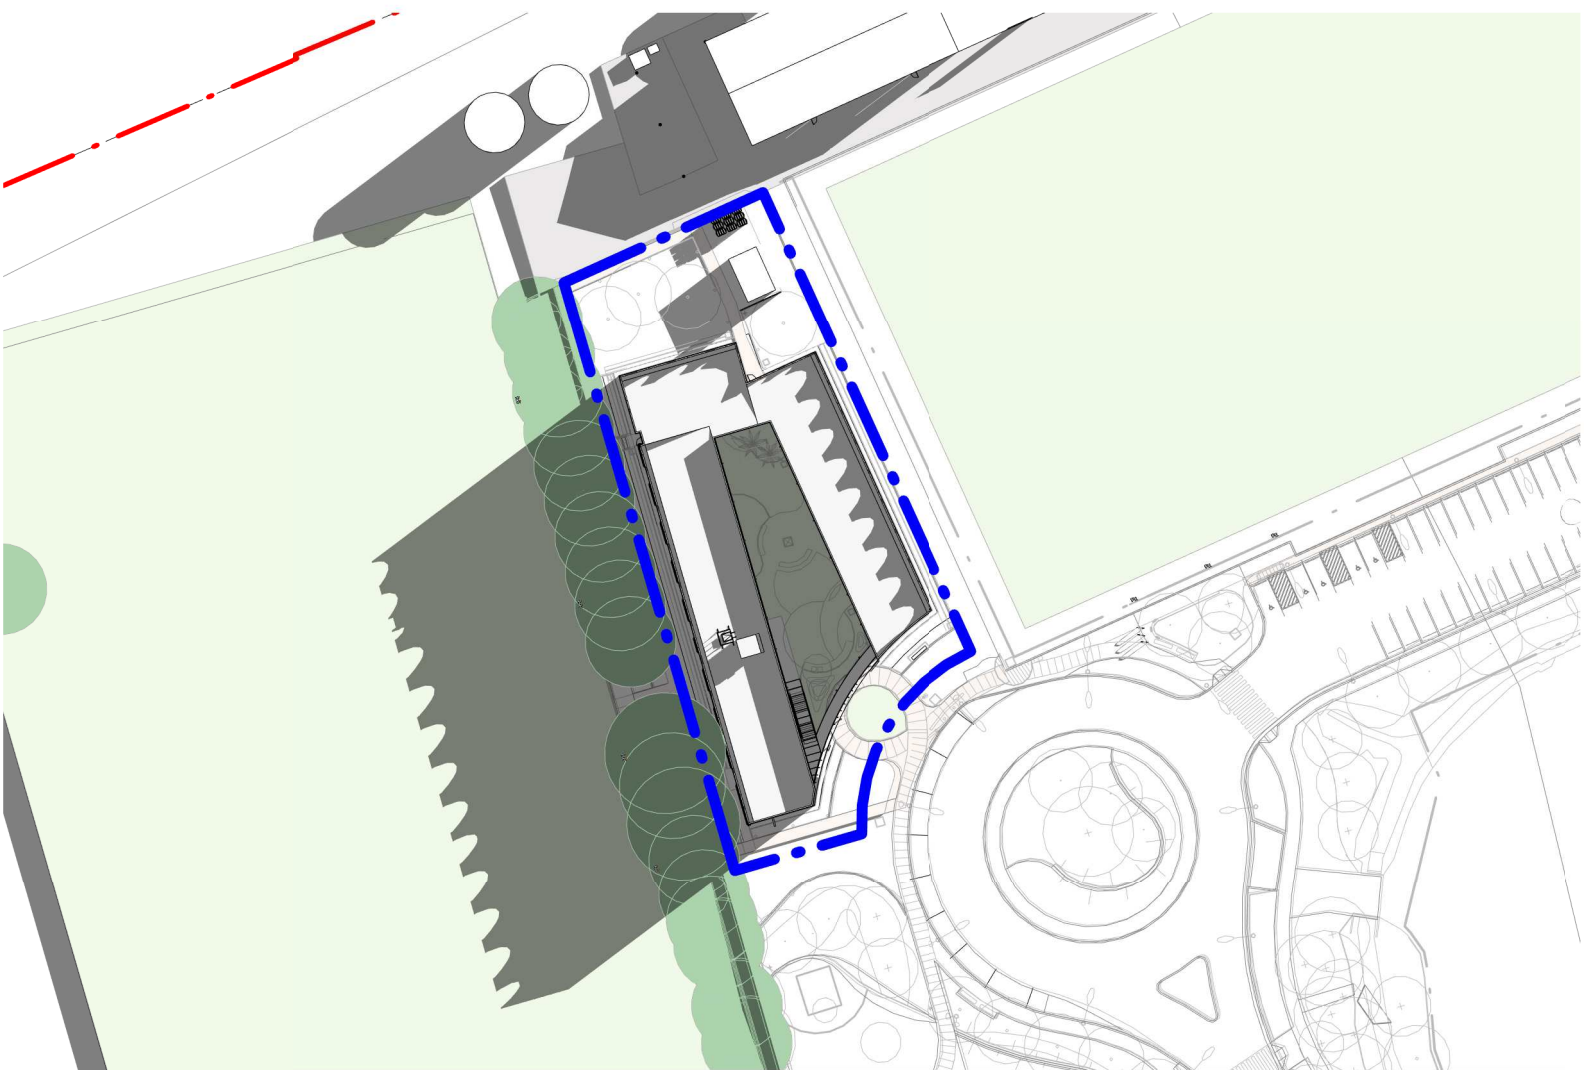


21st JUNE 9am

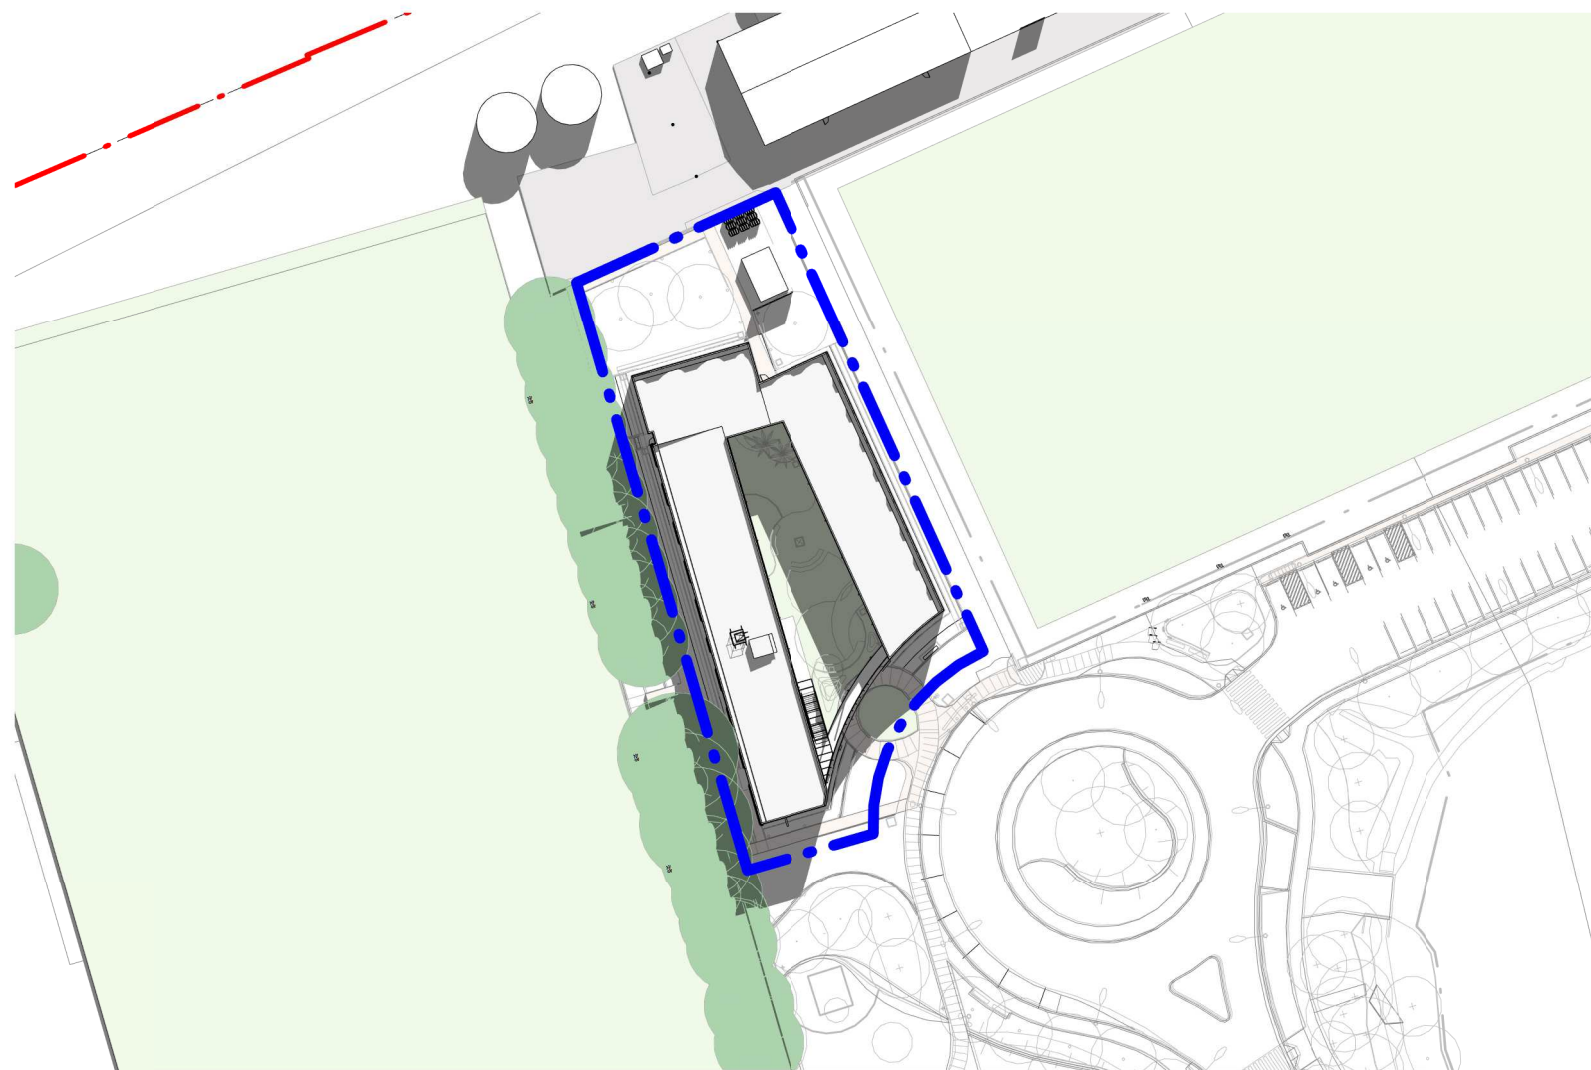


21st JUNE 12pm

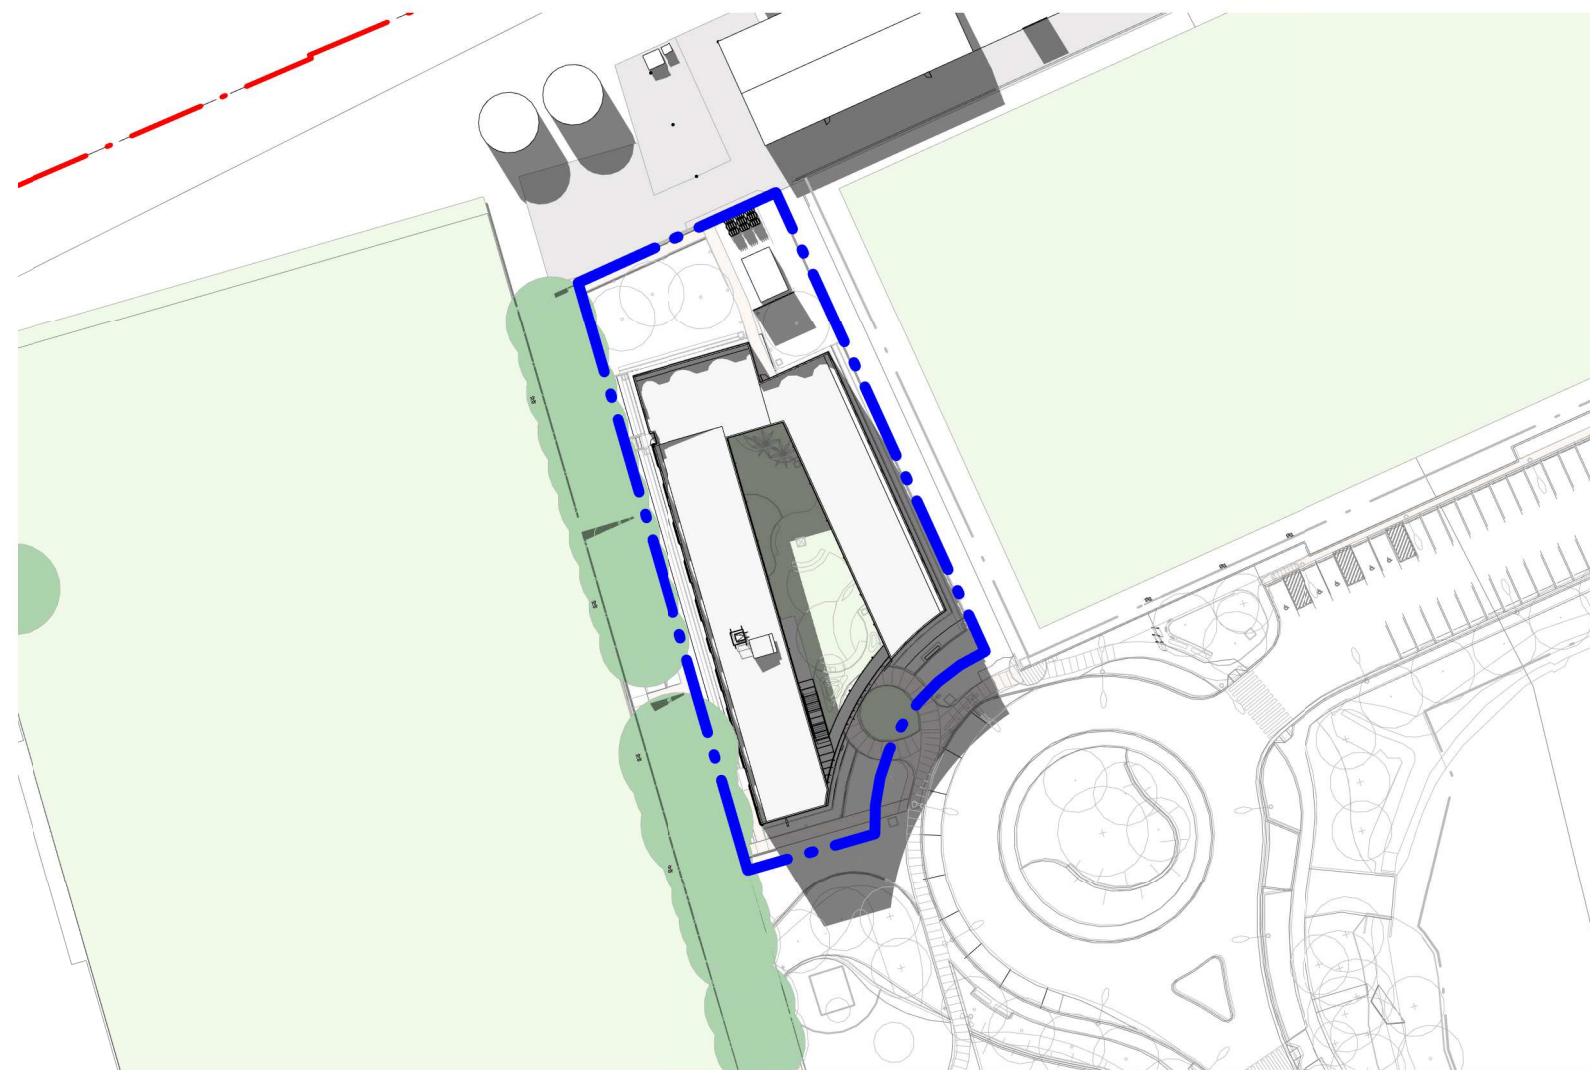


21st JUNE 3pm

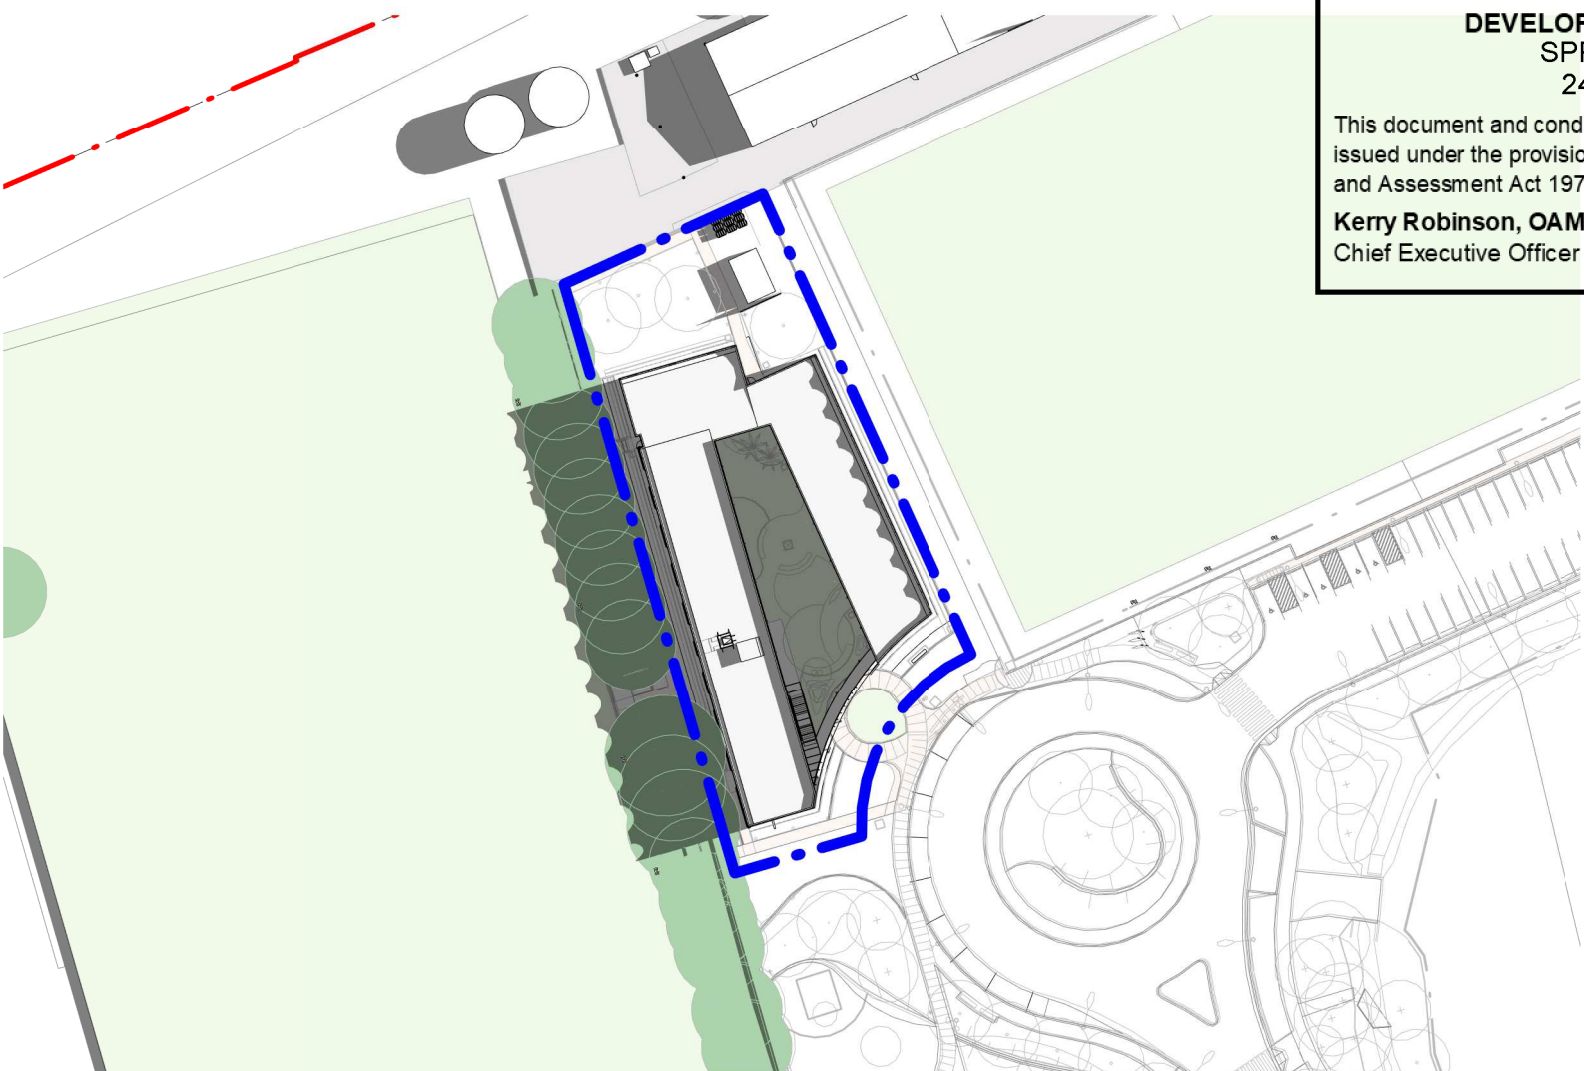


21st MARCH 9am

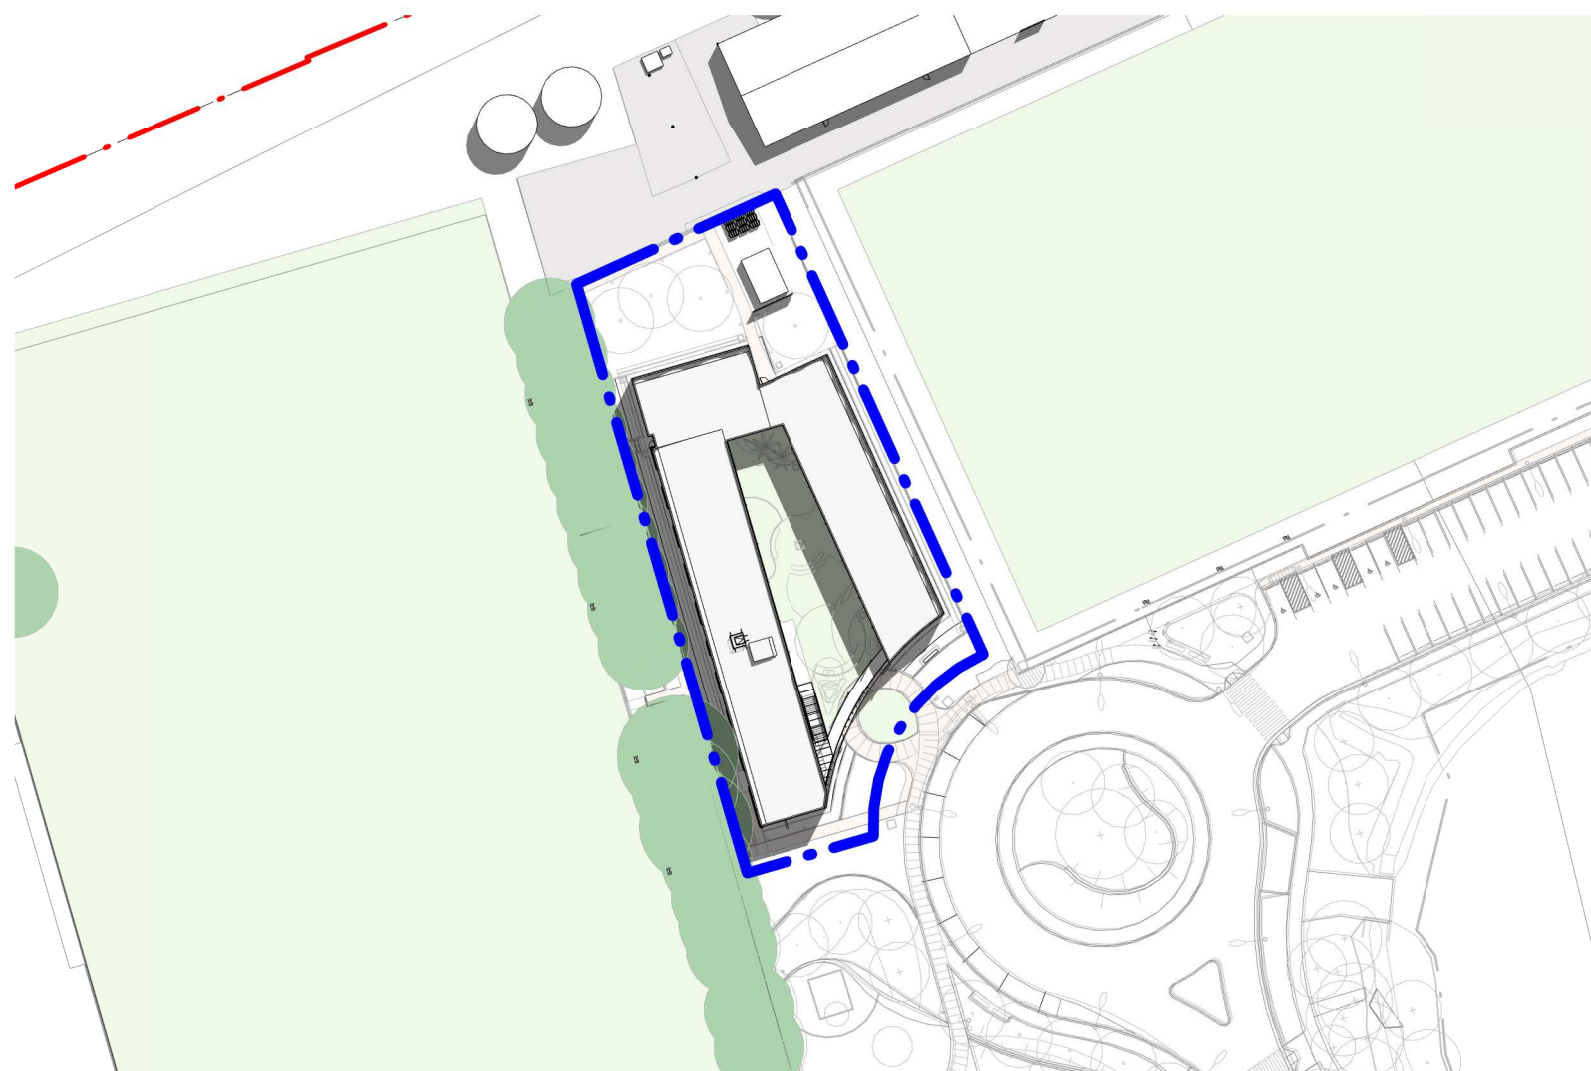


21st MARCH 12pm

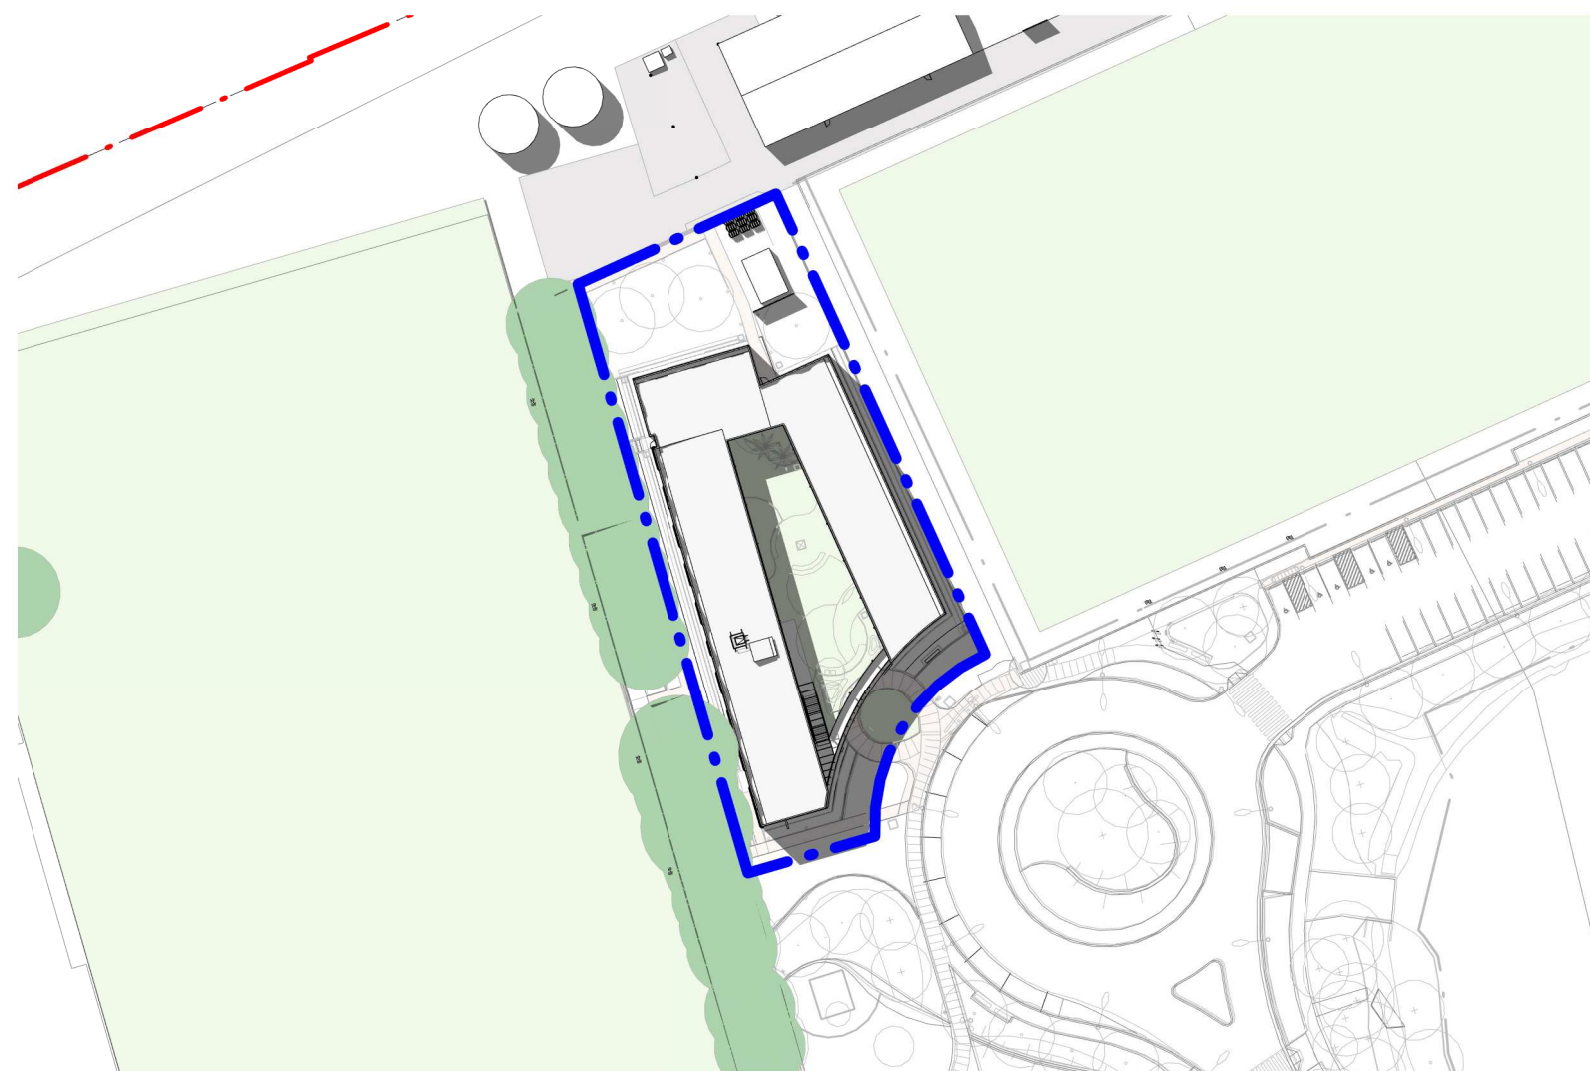


21st MARCH 3pm

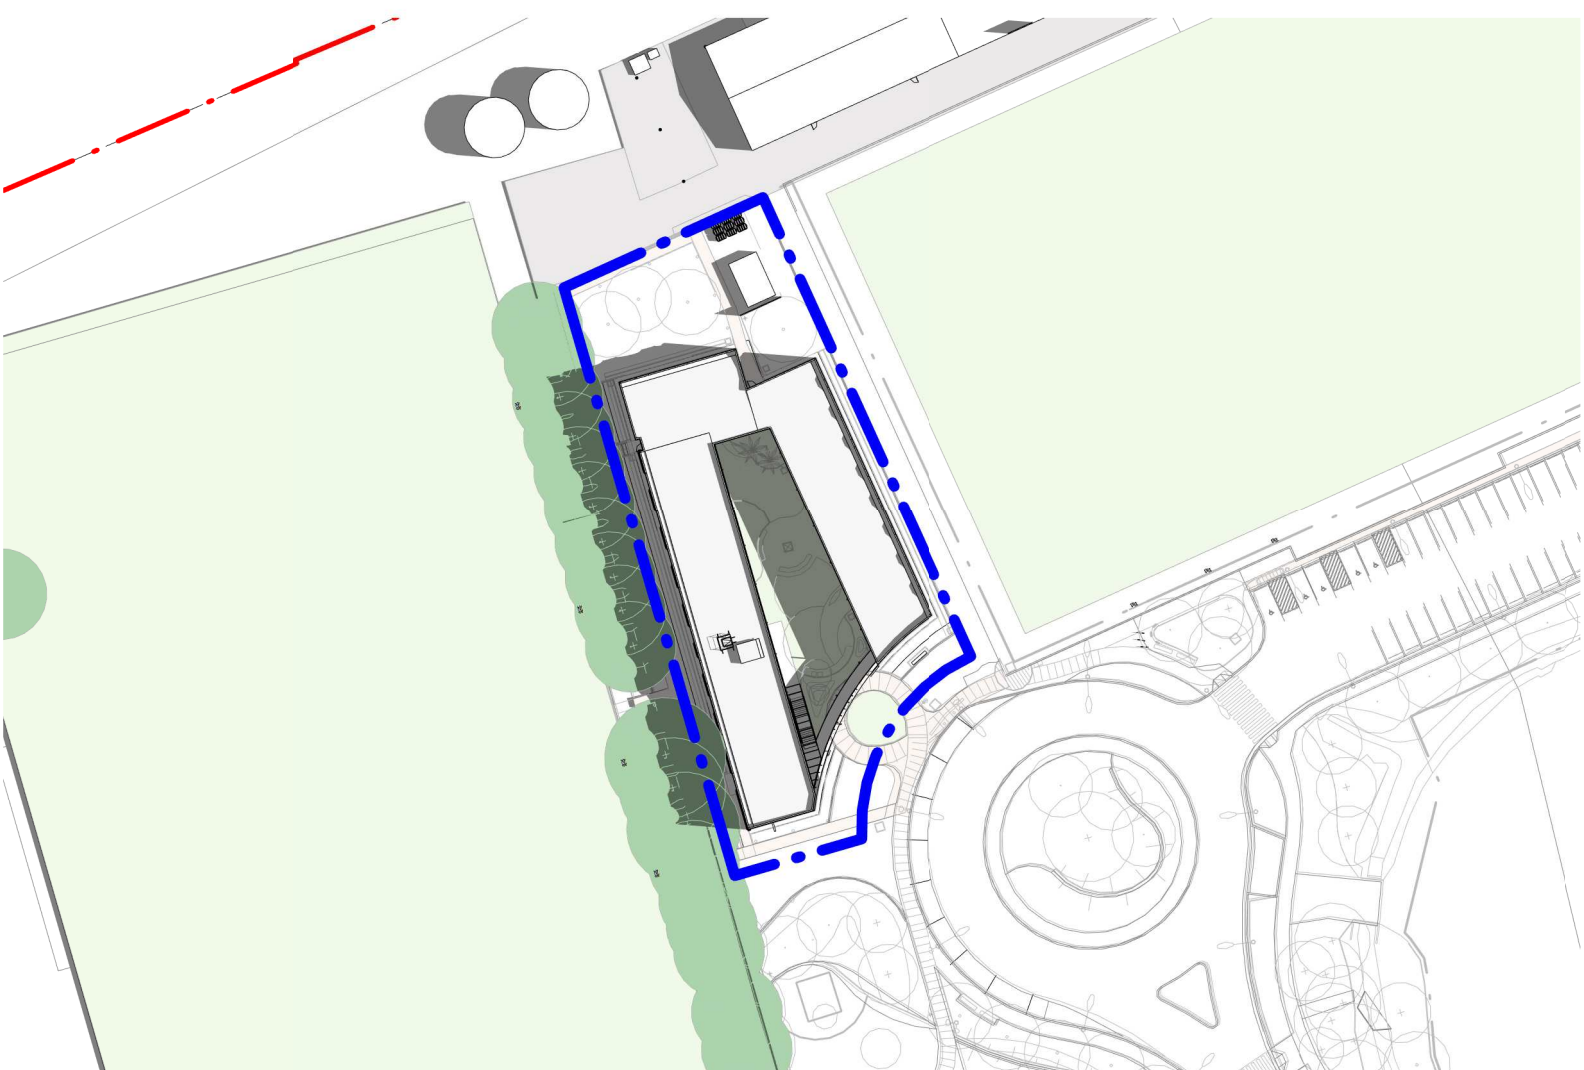

21st DECEMBER 9am

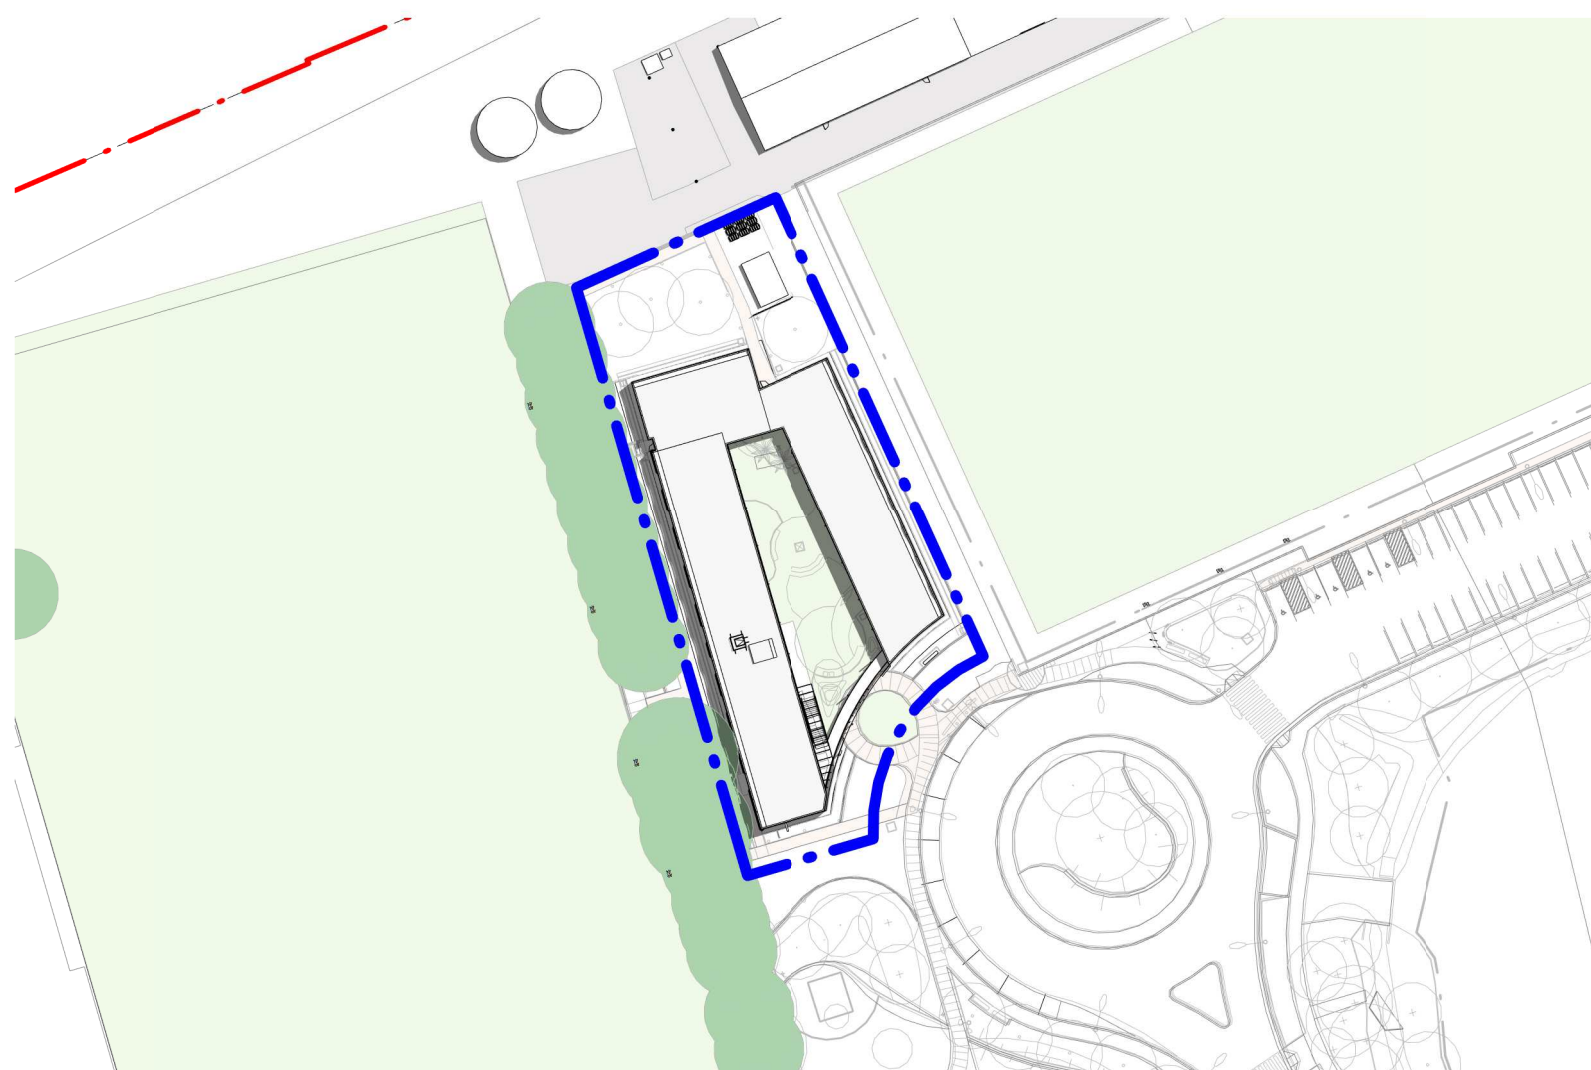

21st DECEMBER 12pm

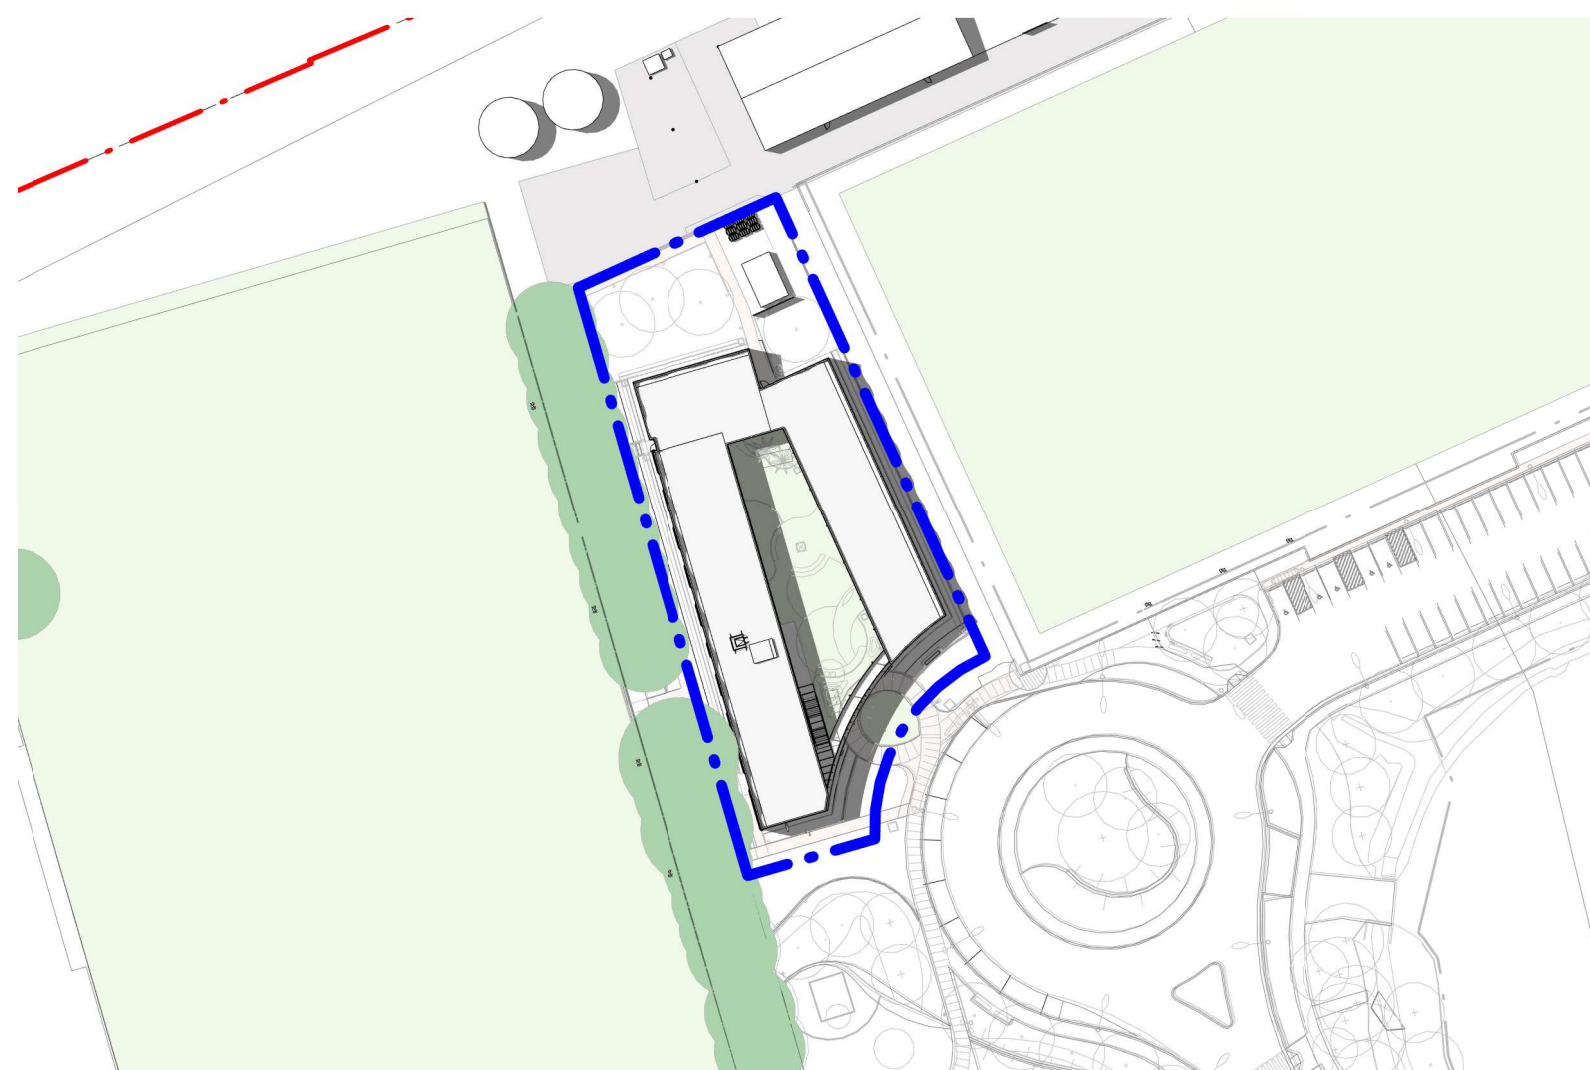

21st DECEMBER 3pm



DEVELOPMENT CONSENT
SPP-21-00005
24/08/2021

This document and conditions of consent form the approval issued under the provisions of the Environmental Planning and Assessment Act 1979.
Kerry Robinson, OAM
Chief Executive Officer

NOTES

ALL DIMENSIONS ARE IN MILLIMETERS. DO NOT SCALE DRAWINGS.
CHECK DRAWING IS TO SCALE BY MEASURING SCALE BAR BELOW.
VERIFY ALL DIMENSIONS ON SITE BEFORE COMMENCING ANY WORK, SHOP DRAWINGS, OR ORDERING ANY MATERIALS.

REV

REV	REASON FOR ISSUE	DATE
1	DRAFT ISSUE FOR DEVELOPMENT APPLICATION	31/07/20
2	DEVELOPMENT APPLICATION	28/08/20

DATE

KEY

Drawings Prefixed With **01-AA####** = 'ICTE BUILDING'
Drawings Prefixed With **02-AA####** = 'AA BUILDING'
Drawings Prefixed With **00-AA####** = 'GENERAL'
(COMMON TO BOTH BUILDINGS)



ARCHITECTURE
LEVEL 6 / 46-54 FOSTER STREET SURRY HILLS NSW 2010 AUS
U/02 9057 4300
a/m@armarchitecture.com.au w/armarchitecture.com.au
ABN 22 476 949 399
NSW Nominated Architect: Amber Stewart 10531

CLIENT

BLACKTOWN CITY COUNCIL

62 Flushcombe Road, Blacktown NSW 2148

PROJECT

**BLACKTOWN ICTE
ACADEMY ACCOMMODATION**

BISP, Eastern Rd, Rooty Hill NSW 2766

TITLE

**Academy Accommodation Shadow
Analysis**

DATE

28/08/20

DRAWN

TF

CHECKER

AS

SCALE

ON A1

NTS

DEVELOPMENT APPLICATION

JOB NO. 1156

DRAWING NO. DA-A1050 2

REV. 1

DA-A1050 [2]- Academy Accommodation Shadow Analysis.pdf
BIM 360://1156_Blacktown ICTE/1156_AR_BLACKTOWN ICTE_DA_MASTER.rvt



Blacktown City Council

DEVELOPMENT CONSENT
SPP-21-00005
24/08/2021

This document and conditions of consent form the approval issued under the provisions of the Environmental Planning and Assessment Act 1979.

Kerry Robinson, OAM
Chief Executive Officer

- AMENITIES
- BACK OF HOUSE
- CIRCULATION
- FRONT OF HOUSE
- LIFT
- OFFICE
- OUTDOOR SPACE
- OUTSIDE
- ROOM_ACCESSIBLE
- ROOM_DORM
- ROOM_TWIN
- ROOM_TWIN WIDE
- SERVICES


NOTES ALL DIMENSIONS ARE IN MILLIMETERS. DO NOT SCALE DRAWINGS. CHECK DRAWING IS TO SCALE BY MEASURING SCALE BAR BELOW. VERIFY ALL DIMENSIONS ON SITE BEFORE COMMENCING ANY WORK. SHOP DRAWINGS, OR ORDERING ANY MATERIALS.	REV 1 2	REASON FOR ISSUE DRAFT ISSUE FOR DEVELOPMENT APPLICATION DEVELOPMENT APPLICATION	DATE 31/07/20 28/08/20	KEY Drawings Prefixed With 01-AA#### = 'ICTE BUILDING' Drawings Prefixed With 02-AA#### = 'AA BUILDING' Drawings Prefixed With 00-AA#### = 'GENERAL' (COMMON TO BOTH BUILDINGS)	ARM ARCHITECTURE LEVEL 6 / 46-54 FOSTER STREET SURRY HILLS NSW 2010 AUS U/02 9057 4300 a/ mail@armarchitecture.com.au w/ armarchitecture.com.au ABN 22 476 949 399 NSW Nominated Architect: Amber Stewart 10531	CLIENT BLACKTOWN CITY COUNCIL 62 Flushcombe Road, Blacktown NSW 2148	PROJECT BLACKTOWN ICTE ACADEMY ACCOMMODATION BISP, Eastern Rd, Rooty Hill NSW 2766	TITLE General Arrangement - Floor Plan - AA - Level Ground	DATE 28/08/20 DRAWN TF CHECKER AS SCALE ON A1 1:100	DEVELOPMENT APPLICATION JOB NO. 1156 REV. 2 DA-A1200

26/03/2021 3:55:09 PM
BIM 360//1156_Blacktown ICTE/1156_AA_Level Ground.pdf
BIM 360//1156_Blacktown ICTE/1156_AA_Level Ground.pdf



DEVELOPMENT CONSENT
SPP-21-00005
24/08/2021

This document and conditions of consent form the approval issued under the provisions of the Environmental Planning and Assessment Act 1979.
Kerry Robinson, OAM
Chief Executive Officer

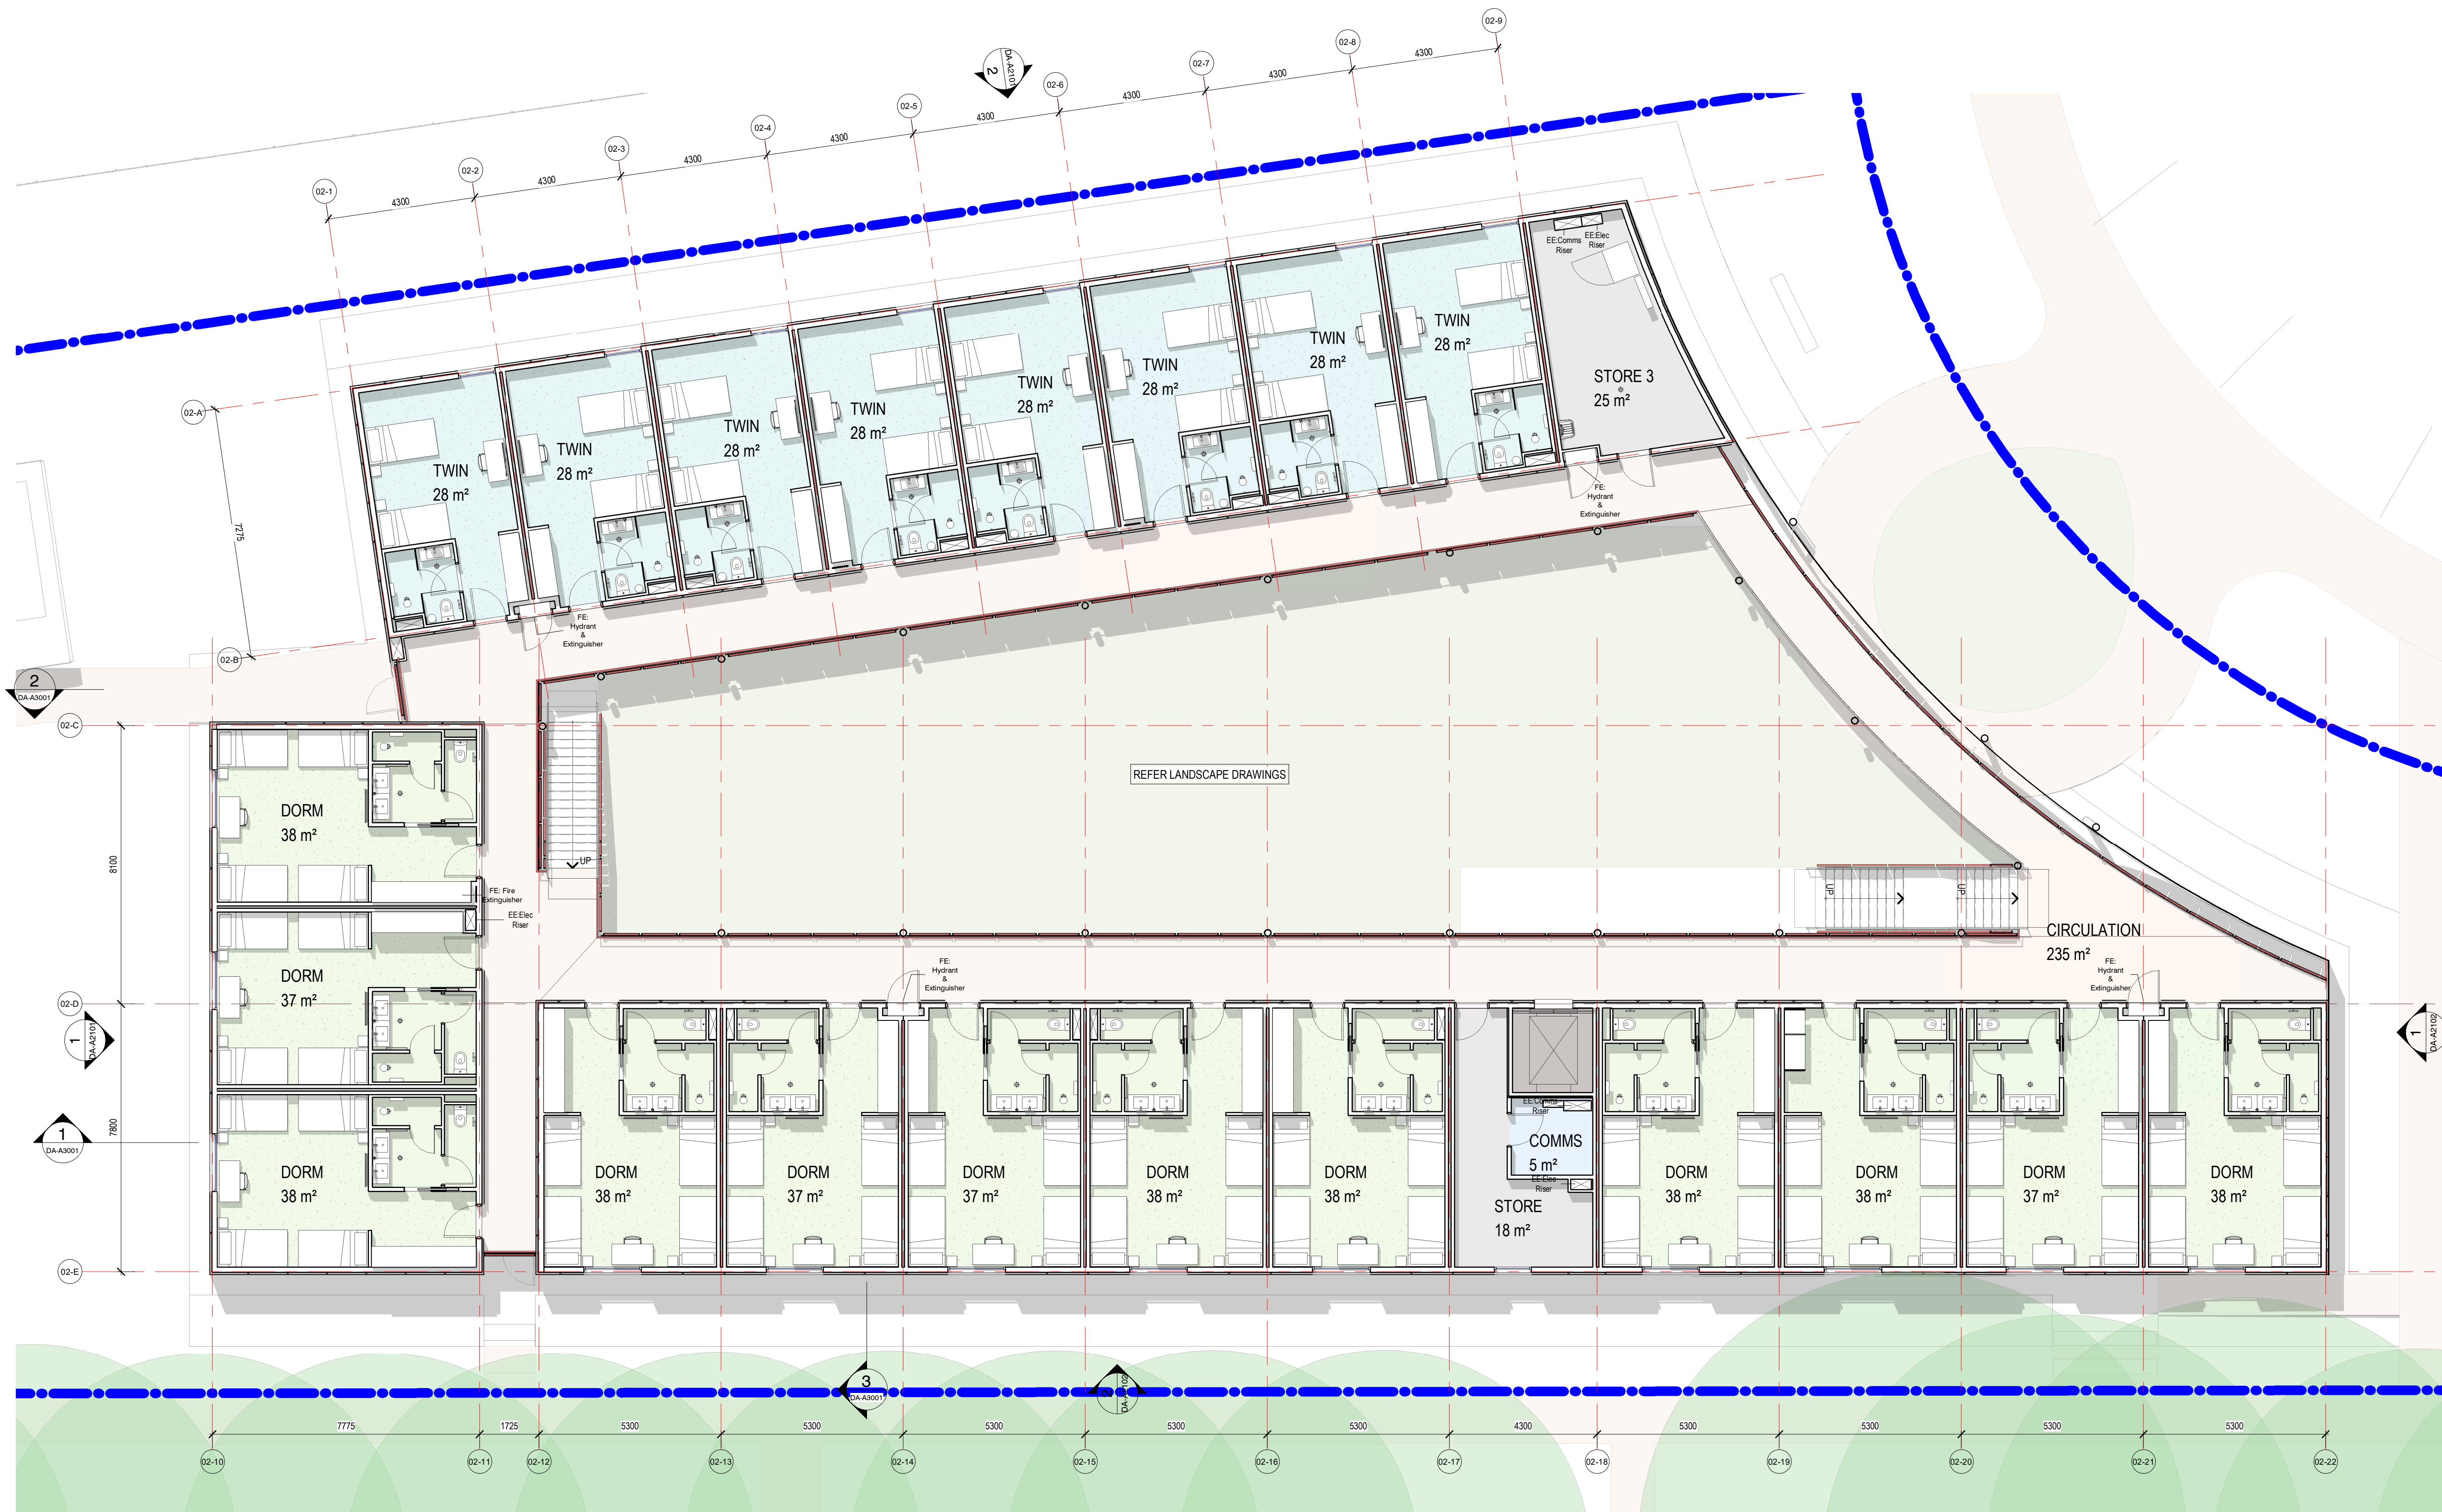

NOTES

ALL DIMENSIONS ARE IN MILLIMETERS. DO NOT SCALE DRAWINGS.
CHECK DRAWING IS TO SCALE BY MEASURING SCALE BAR BELOW.
VERIFY ALL DIMENSIONS ON SITE BEFORE COMMENCING ANY WORK. SHOP DRAWINGS, OR ORDERING ANY MATERIALS.

REV

REV	REASON FOR ISSUE	DATE
1	DRAFT ISSUE FOR DEVELOPMENT APPLICATION	31/07/20
2	DEVELOPMENT APPLICATION	28/08/20

KEY

Drawings Prefixed With 01-A#### = 'ICTE BUILDING'
Drawings Prefixed With 02-A#### = 'AA BUILDING'
Drawings Prefixed With 00-A#### = 'GENERAL'
(COMMON TO BOTH BUILDINGS)



LEVEL 6 / 46-54 FOSTER STREET SURRY HILLS NSW 2010 AUS
U/02 9057 4300
a/m@armarchitecture.com.au w/armarchitecture.com.au
ABN 22 476 949 399
NSW Nominated Architect: Amber Stewart 10531

CLIENT

BLACKTOWN CITY COUNCIL

62 Flushcombe Road, Blacktown NSW 2148

PROJECT

BLACKTOWN ICTE
ACADEMY ACCOMMODATION

BISP, Eastern Rd, Rooty Hill NSW 2766

TITLE

General Arrangement - Floor Plan -
AA - Level 1

DATE

28/08/20

DRAWN

TF

CHECKER

AS

SCALE

ON A1

DATE

28/08/20

DRAWING NO.

1156


REV.

2

DEVELOPMENT APPLICATION

DA-A1210 2

26/03/2021 3:47:48 PM
DA-A1210 [2]- General Arrangement - Floor Plan - AA - Level 1.pdf
BIM 360://1156_BLACKTOWN ICTE/1156_AA_BLACKTOWN ICTE_DA_MASTER.rvt

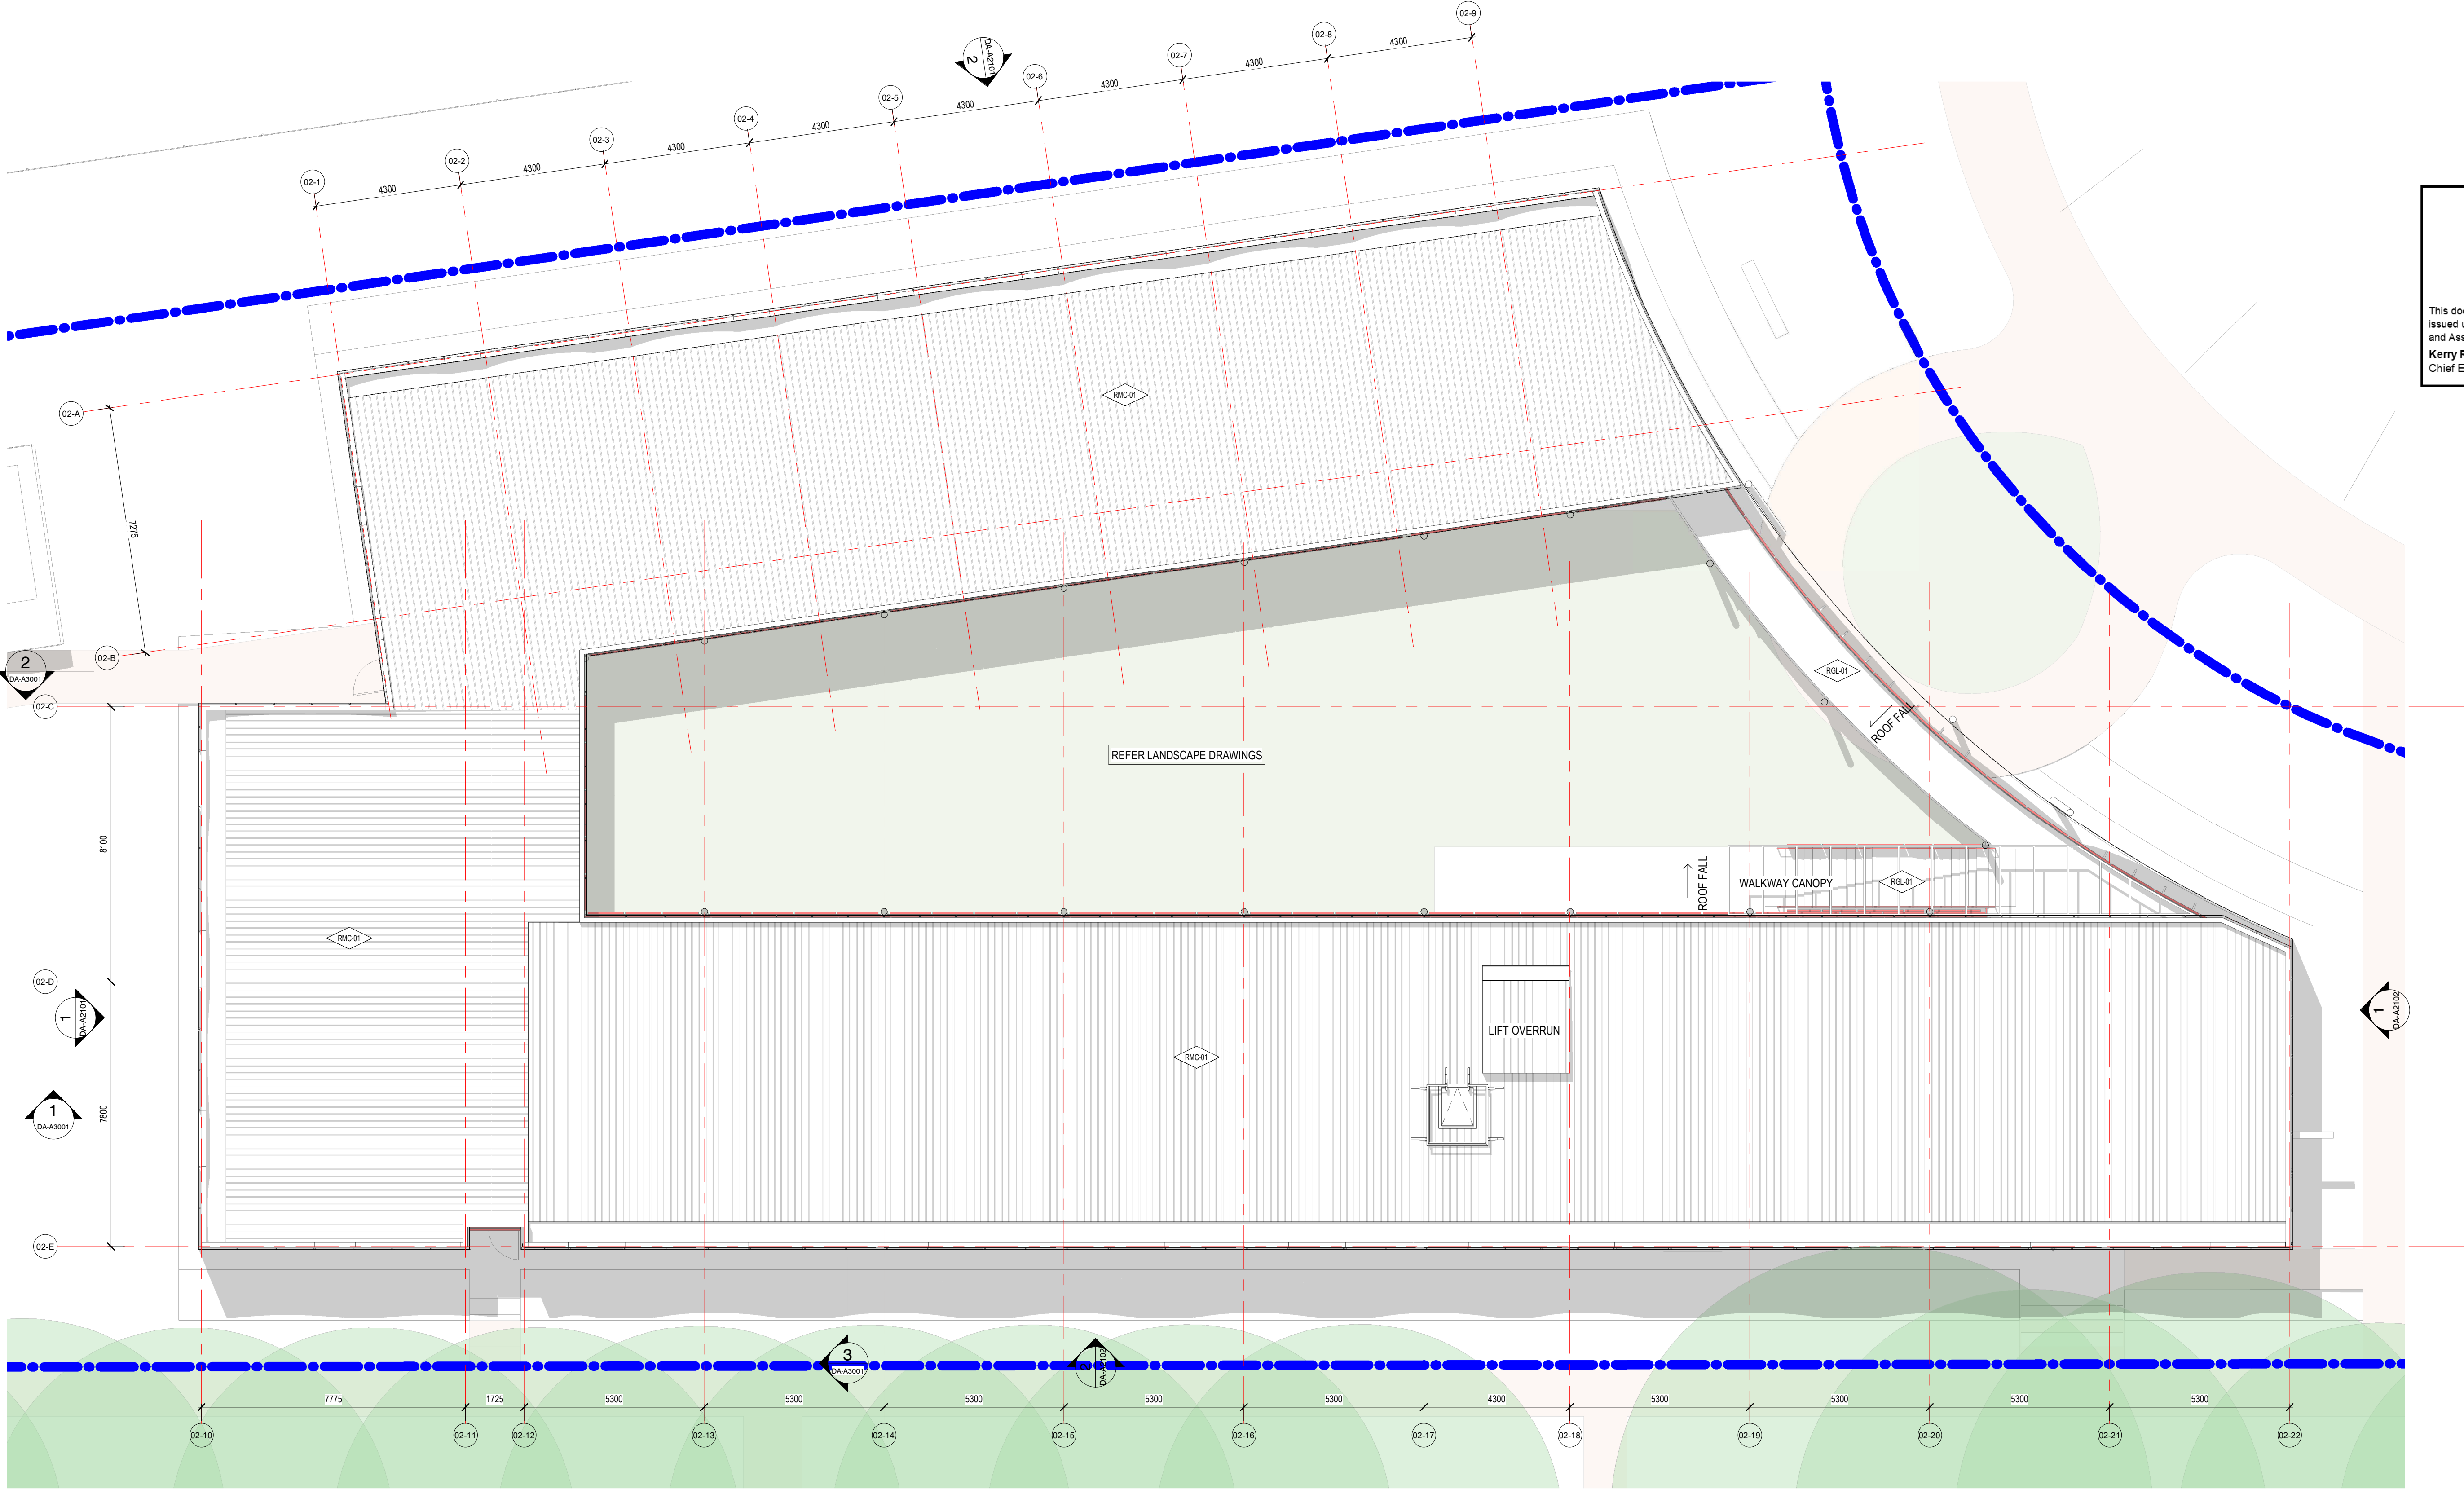



DEVELOPMENT CONSENT
SPP-21-00005
24/08/2021

This document and conditions of consent form the approval issued under the provisions of the Environmental Planning and Assessment Act 1979.

Kerry Robinson, OAM
Chief Executive Officer

LEGEND - EXTERNAL MATERIALS & FINISHES

-  RMC-01
-  RGL-01

NOTES

ALL DIMENSIONS ARE IN MILLIMETERS. DO NOT SCALE DRAWINGS.
CHECK DRAWING IS TO SCALE BY MEASURING SCALE BAR BELOW.
VERIFY ALL DIMENSIONS ON SITE BEFORE COMMENCING ANY WORK. SHOP DRAWINGS, OR ORDERING ANY MATERIALS.

REV

1 DRAFT ISSUE FOR DEVELOPMENT APPLICATION
2 DEVELOPMENT APPLICATION

REASON FOR ISSUE

DATE

31/07/20
28/08/20

KEY

Drawings Prefixed With 01-A#### = 'ICTE BUILDING'
Drawings Prefixed With 02-A#### = 'AA BUILDING'
Drawings Prefixed With 00-A#### = 'GENERAL'
(COMMON TO BOTH BUILDINGS)



LEVEL 6 / 46-54 FOSTER STREET SURRY HILLS NSW 2010 AUS
U/02 9057 4300
a/ mail@armarchitecture.com.au w/ armarchitecture.com.au
ABN 22 476 949 399
NSW Nominated Architect: Amber Stewart 10531

CLIENT

BLACKTOWN CITY COUNCIL

62 Flushcombe Road, Blacktown NSW 2148

PROJECT

BLACKTOWN ICTE
ACADEMY ACCOMMODATION

BISP, Eastern Rd, Rooty Hill NSW 2766

TITLE

General Arrangement - Floor Plan -
AA - Roof

DATE

28/08/20

DRAWN

TF

CHECKER

AS

SCALE

ON A1

1:100


DEVELOPMENT APPLICATION

JOB NO. 1156


DRAWING NO. DA-A1220 2

REV. 1


26/03/2021 3:48:19 PM
BIM 360://1156_Blacktown ICTE/1156_AA_Roof.jdw
DA-A1220 [2] - General Arrangement - Floor Plan - AA - Roof.jdw

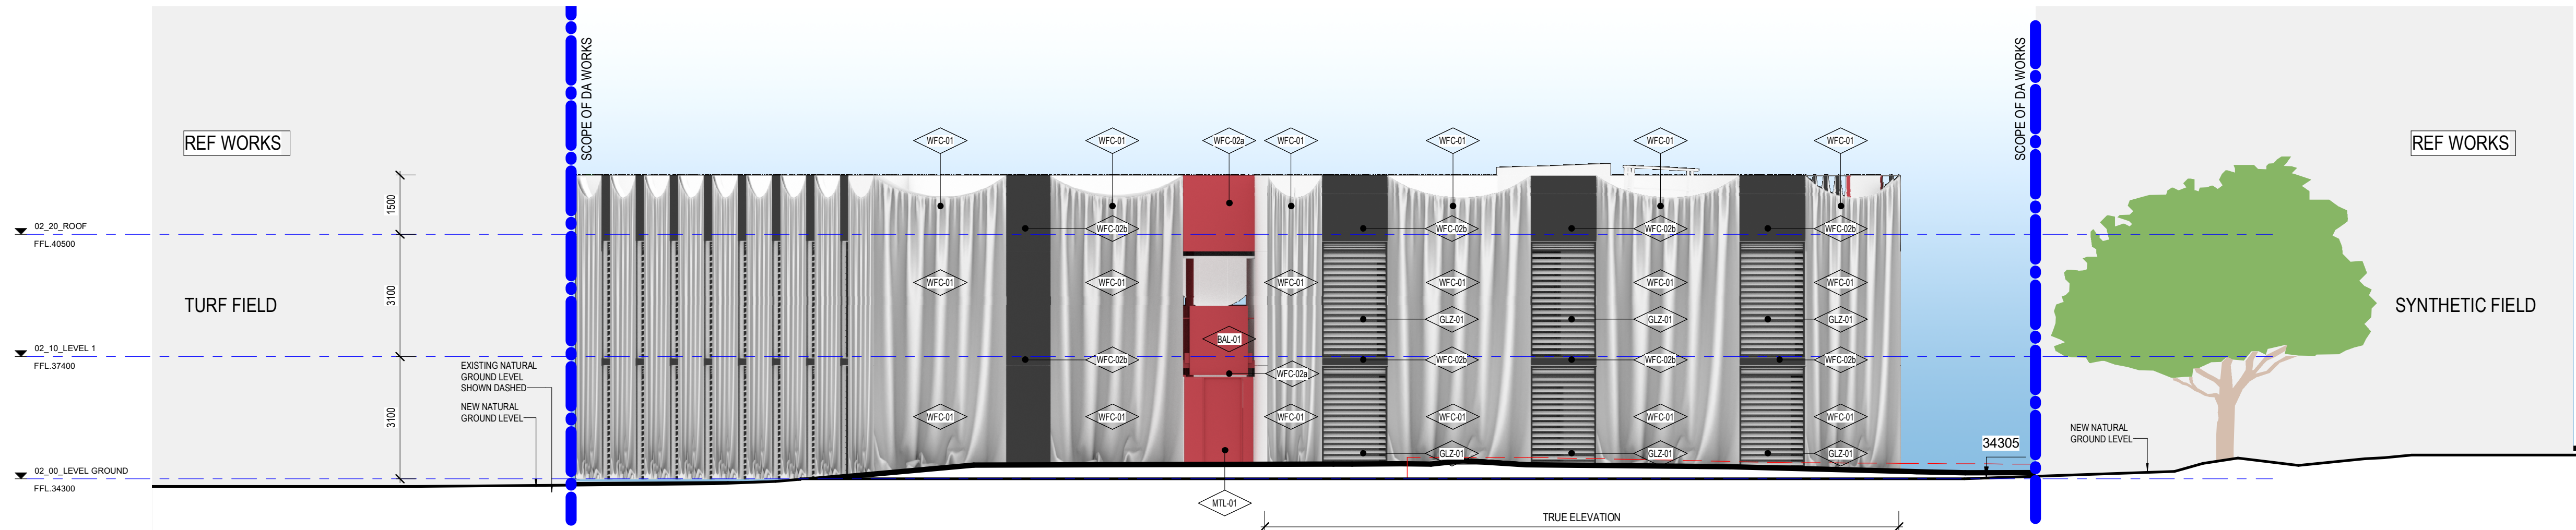

1 DA-AA - ELEVATION NORTH
1 : 100

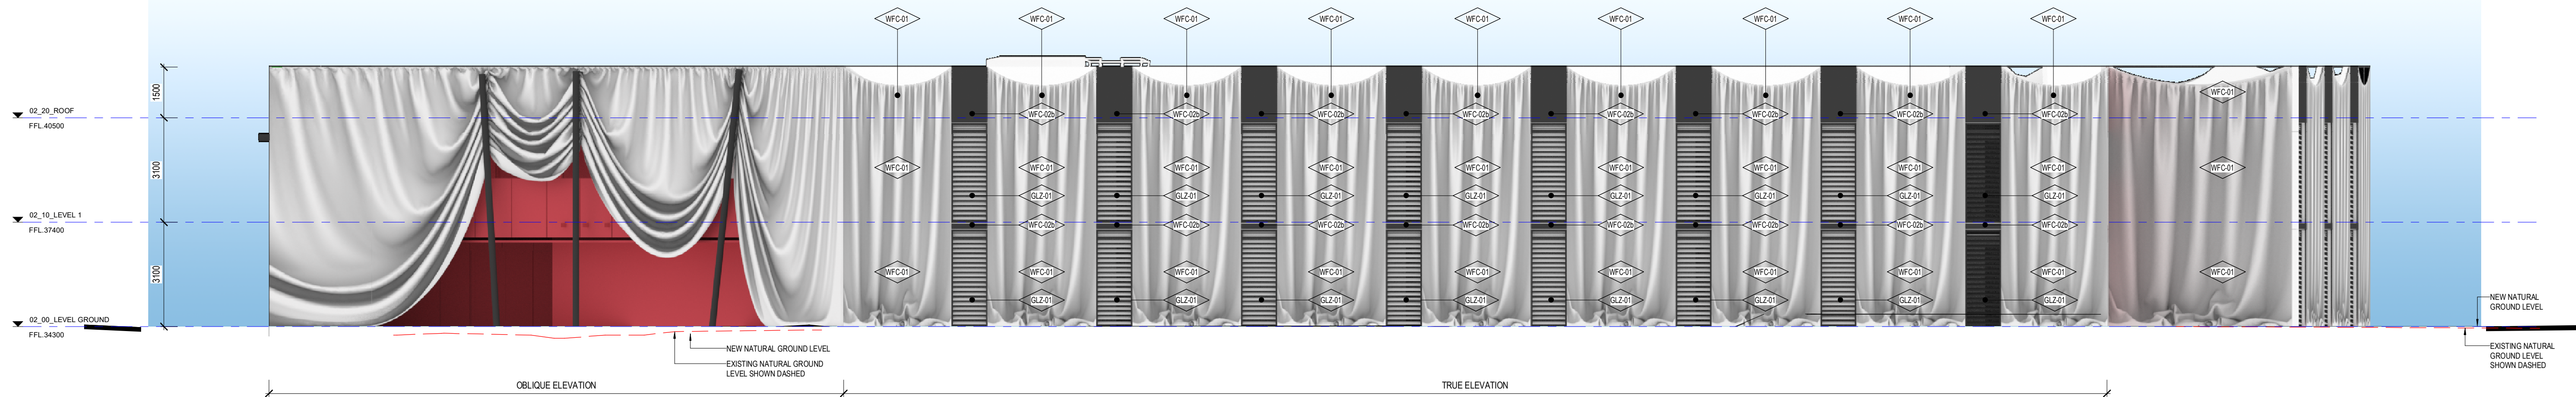

2 DA-AA - ELEVATION EAST
1 : 100

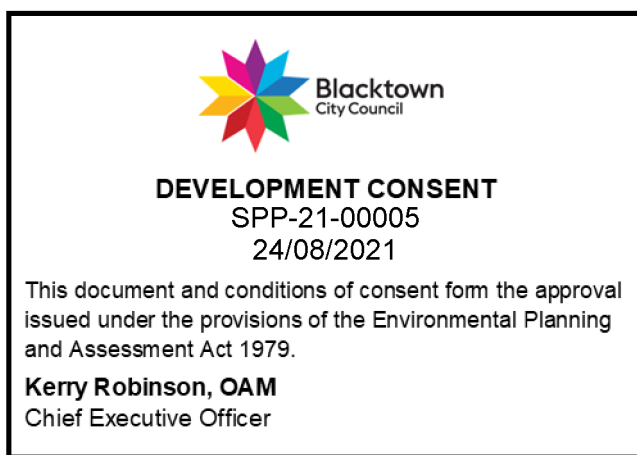

LEGEND - EXTERNAL MATERIALS & FINISHES

WMC-01	METAL CLADDING - ALUMINIUM PERFORATED WITH CUSTOM GRAPHIC COLOUR: WHITE & DARK GREY	PFO-01	POWDERCOAT FINISH COLOUR: BLACK
WMC-02	METAL CLADDING - ALUMINIUM PERFORATED COLOUR: RED	GLZ-01	LOUVRED GLAZING
WFC-01	PRE FINISHED OFC SHEET WITH CUSTOM GRAPHIC COLOUR: WHITE & DARK GREY	GLZ-02	FIXED GLAZING
WFC-02a	PREFINISHED OFC SHEET COLOUR: RED	BAL-01	METAL BALUSTRADE COLOUR: RED
WFC-02b	PRE FINISHED OFC SHEET COLOUR: BLACK	MTL-01	METAL GATE COLOUR: RED

NOTES

ALL DIMENSIONS ARE IN MILLIMETERS. DO NOT SCALE DRAWINGS.
CHECK DRAWING IS TO SCALE BY MEASURING SCALE BAR BELOW.
VERIFY ALL DIMENSIONS ON SITE BEFORE COMMENCING ANY WORK. SHOP DRAWINGS, OR ORDERING ANY MATERIALS.

REV

REASON FOR ISSUE

DATE

1	DRAFT ISSUE FOR DEVELOPMENT APPLICATION	31/07/20
2	DEVELOPMENT APPLICATION	28/08/20

KEY

Drawings Prefixed With **01-A####** = 'ICTE BUILDING'
Drawings Prefixed With **02-A####** = 'AA BUILDING'
Drawings Prefixed With **00-A####** = 'GENERAL'
(COMMON TO BOTH BUILDINGS)



LEVEL 6 / 46-54 FOSTER STREET SURRY HILLS NSW 2010 AUS
U/02 9057 4300
a1@a1marchitect.com.au w/a1marchitect.com.au
ABN 22 476 949 399
NSW Nominated Architect: Amber Stewart 10531

CLIENT

BLACKTOWN CITY COUNCIL

62 Flushcombe Road, Blacktown NSW 2148

PROJECT

**BLACKTOWN ICTE
ACADEMY ACCOMMODATION**

BISP, Eastern Rd, Rooty Hill NSW 2766

TITLE

Elevation - North + East - AA

DATE

28/08/20

DRAWN

TF

CHECKER

AS

SCALE

ON A1

1:100

DEVELOPMENT APPLICATION


JOB NO. 1156

DRAWING NO. DA-A2101 2


REV.

26/03/2021 3:48:55 PM

DA-A2101 [2]- Elevation - North + East - AA.pdf
BIM 360://1156_Blacktown ICTE/1156_AR_BLACKTOWN ICTE_DA_MASTER.rvt

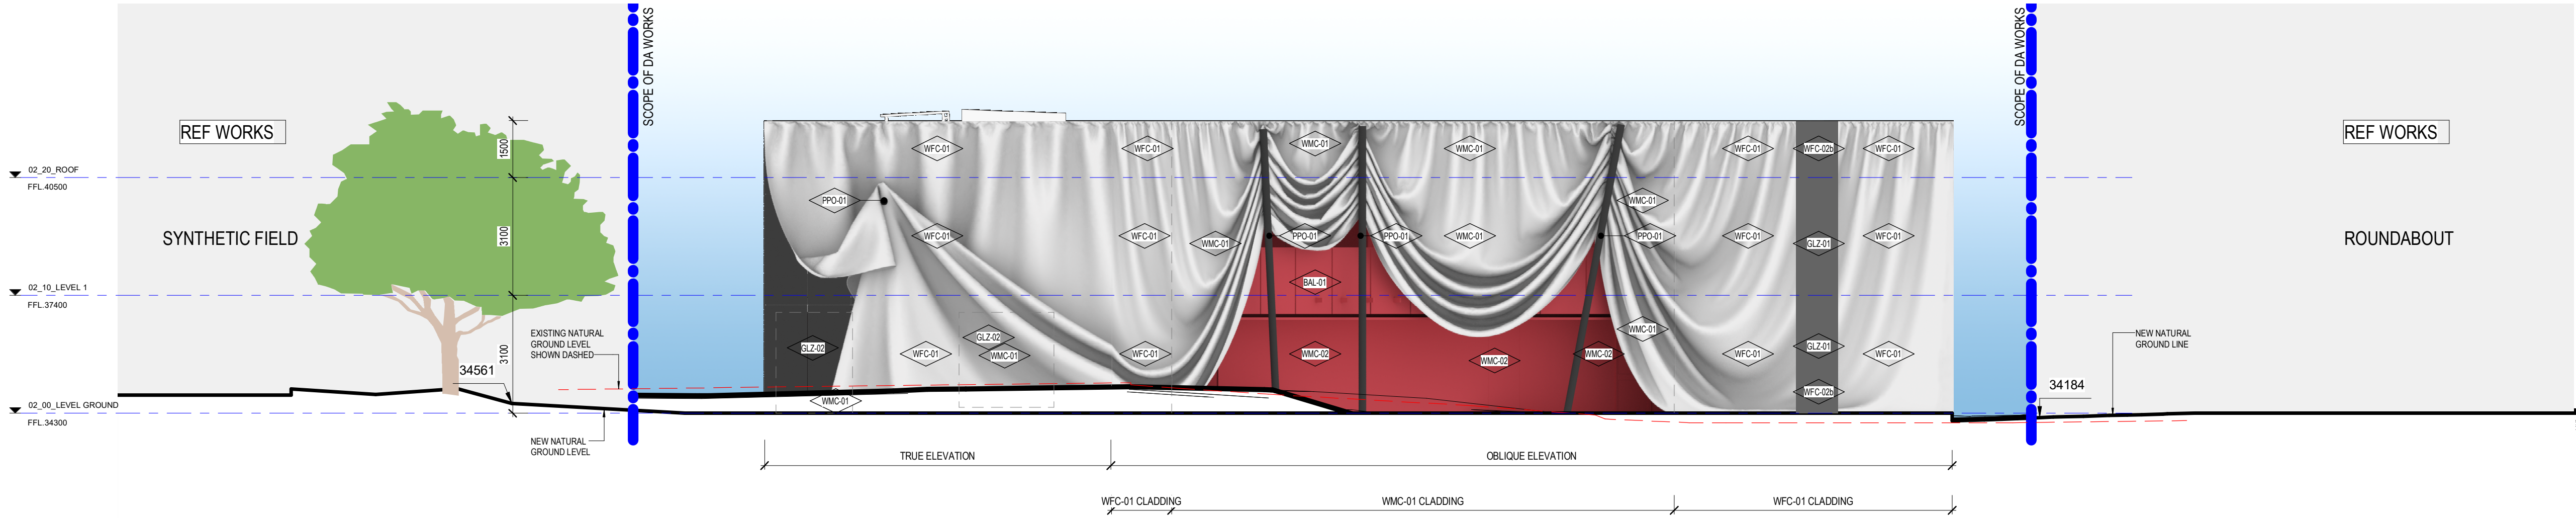

1 DA-AA - ELEVATION SOUTH
1 : 100

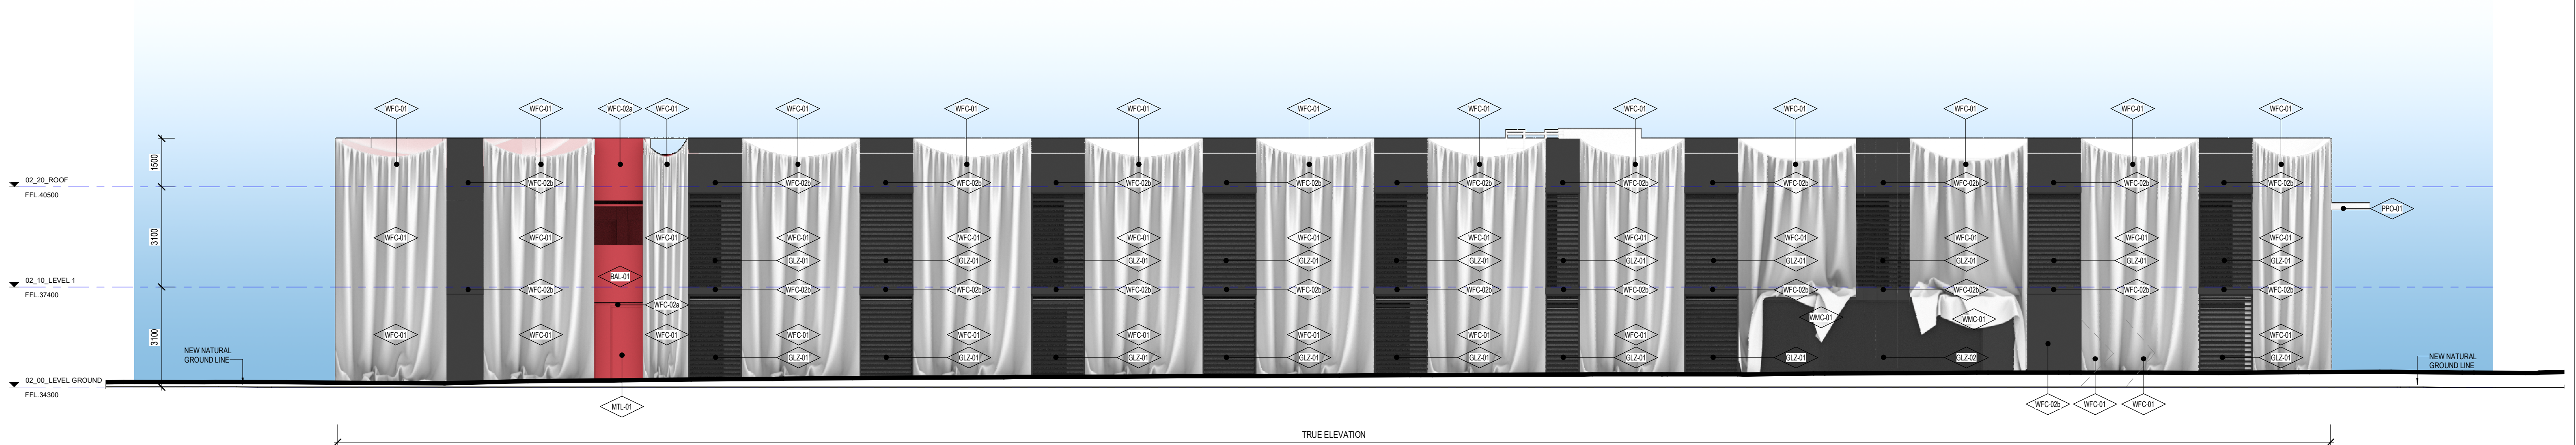

2 DA-AA - ELEVATION WEST
1 : 100

Blacktown City Council
DEVELOPMENT CONSENT
SPP-21-00005
24/08/2021
This document and conditions of consent form the approval issued under the provisions of the Environmental Planning and Assessment Act 1979.
Kerry Robinson, OAM
Chief Executive Officer

LEGEND - EXTERNAL MATERIALS & FINISHES

WMC-01	METAL CLADDING - ALUMINIUM PERFORATED WITH CUSTOM GRAPHIC COLOUR: WHITE & DARK GREY	PPD-01	POWDERCOAT FINISH COLOUR: BLACK
WMC-02	METAL CLADDING - ALUMINIUM PERFORATED COLOUR: RED	GLZ-01	LOUVRED GLAZING
WFC-01	PRE FINISHED CFC SHEET WITH CUSTOM GRAPHIC COLOUR: WHITE & DARK GREY	GLZ-02	FIXED GLAZING
WFC-02	PREFINISHED CFC SHEET COLOUR: RED	BAL-01	METAL BALUSTRADE COLOUR: RED
WFC-02b	PRE FINISHED CFC SHEET COLOUR: BLACK	MTL-01	METAL GATE COLOUR: RED

NOTES
ALL DIMENSIONS ARE IN MILLIMETERS. DO NOT SCALE DRAWINGS.
CHECK DRAWING IS TO SCALE BY MEASURING SCALE BAR BELOW.
VERIFY ALL DIMENSIONS ON SITE BEFORE COMMENCING ANY WORK. SHOP DRAWINGS, OR ORDERING ANY MATERIALS.

REV	REASON FOR ISSUE	DATE
1	DRAFT ISSUE FOR DEVELOPMENT APPLICATION	31/07/20
2	DEVELOPMENT APPLICATION	28/08/20

KEY
Drawings Prefixed With **01-AA####** = 'ICTE BUILDING'
Drawings Prefixed With **02-AA####** = 'AA BUILDING'
Drawings Prefixed With **00-AA####** = 'GENERAL'
(COMMON TO BOTH BUILDINGS)


ARM
ARCHITECTURE
LEVEL 6 / 46-54 FOSTER STREET SURRY HILLS NSW 2010 AUS
U/02 9057 4300
a/ mail@armarchitecture.com.au w/ armarchitecture.com.au
ABN 22 476 949 399
NSW Nominated Architect: Amber Stewart 10531

CLIENT
BLACKTOWN CITY COUNCIL
62 Flushcombe Road, Blacktown NSW 2148



PROJECT
**BLACKTOWN ICTE
ACADEMY ACCOMMODATION**
BISP, Eastern Rd, Rooty Hill NSW 2766

TITLE
Elevation - South + West - AA


DATE	28/08/20	DEVELOPMENT APPLICATION
DRAWN	TF	
CHECKER	AS	JOB NO. 1156
SCALE ON A1	1:100	DRAWING NO. DA-A2102 2
		REV.

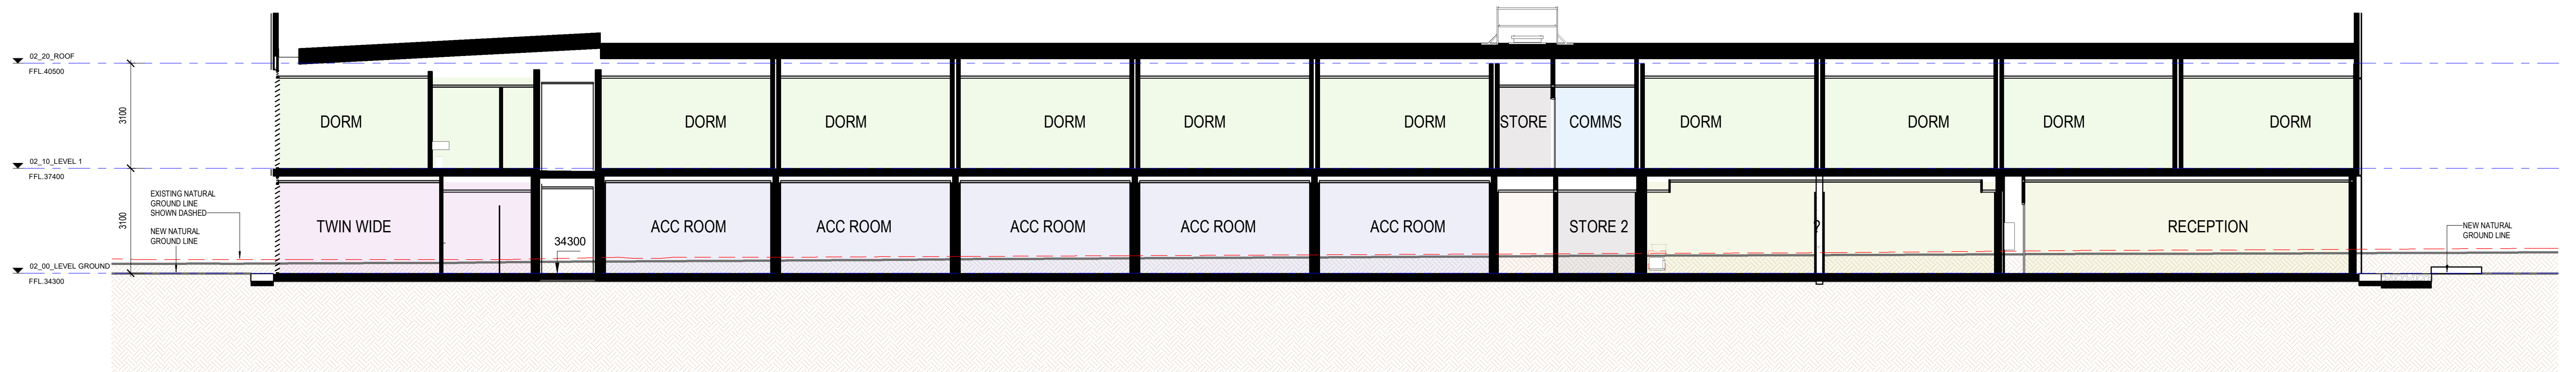

1 DA-AA - Section 1
1 : 100

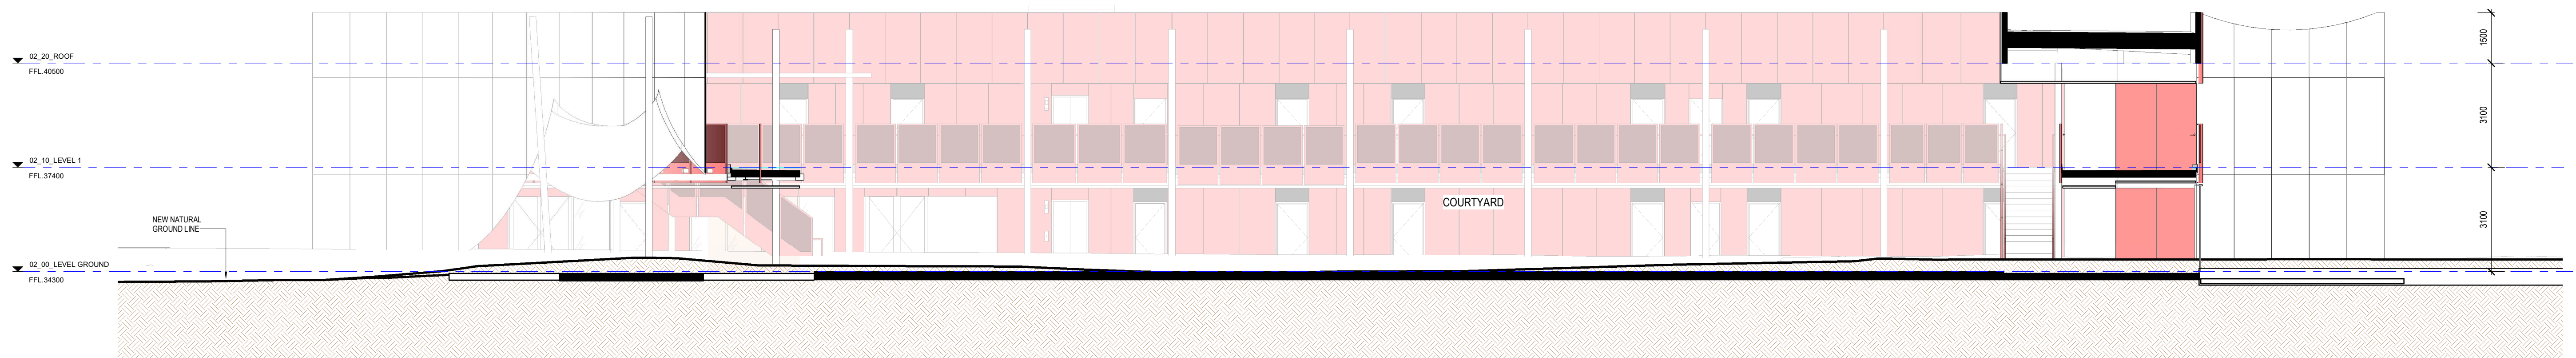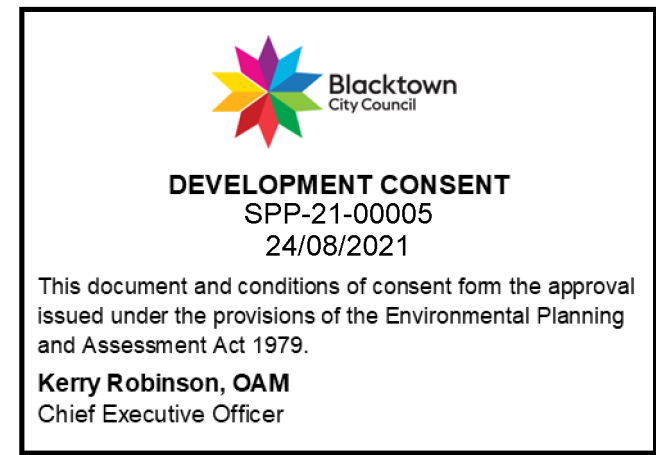


2 DA-AA - Section 2
1 : 100

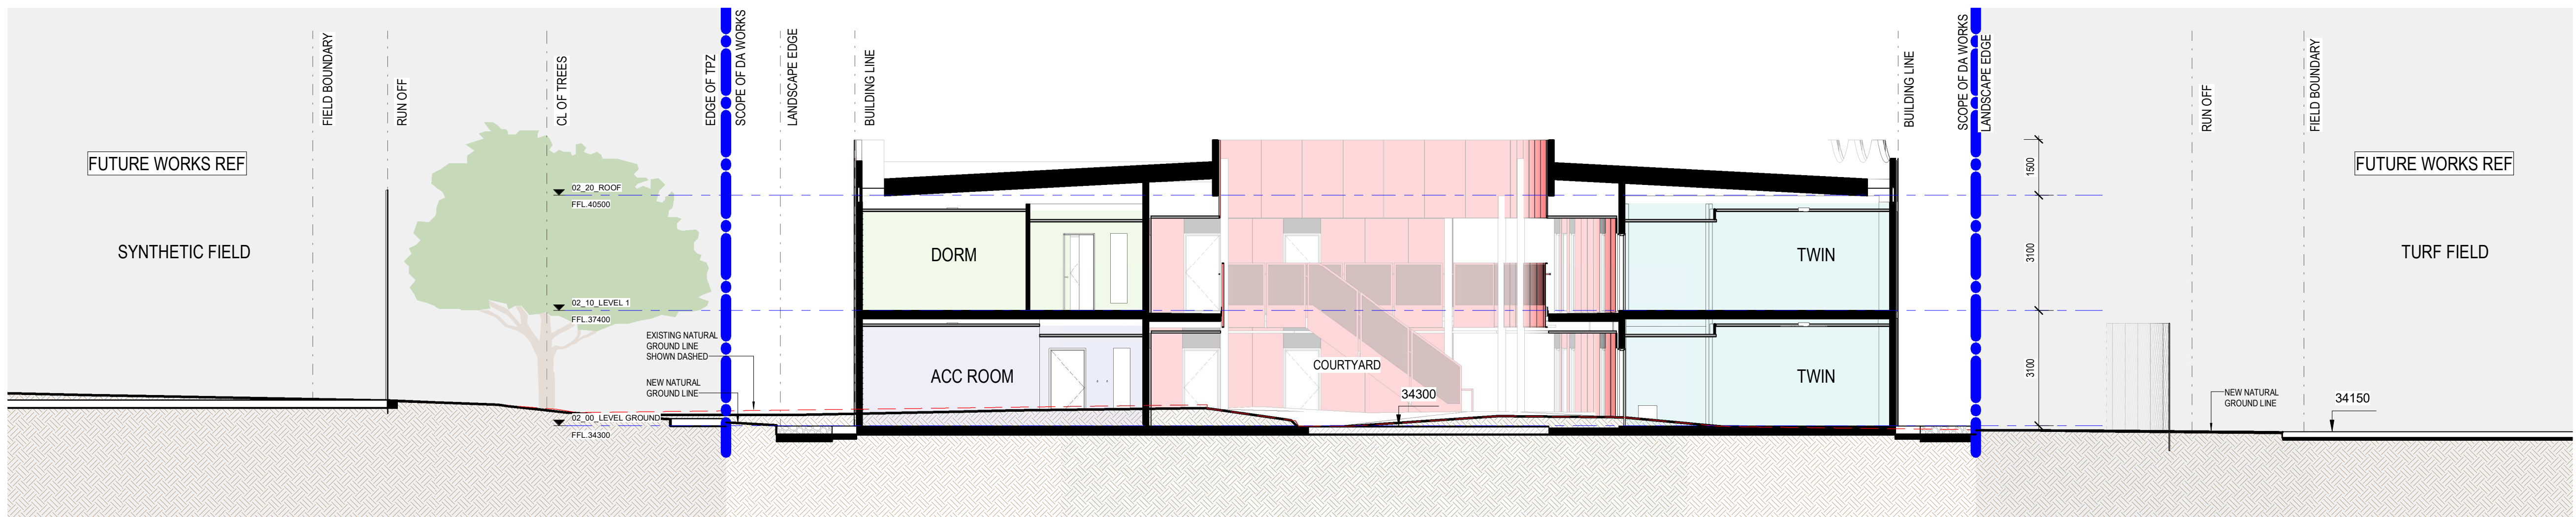

3 DA-AA - Section 3
1 : 100


NOTES ALL DIMENSIONS ARE IN MILLIMETERS. DO NOT SCALE DRAWINGS. CHECK DRAWING IS TO SCALE BY MEASURING SCALE BAR BELOW. VERIFY ALL DIMENSIONS ON SITE BEFORE COMMENCING ANY WORK. SHOP DRAWINGS, OR ORDERING ANY MATERIALS.	REV 1 2	REASON FOR ISSUE DRAFT ISSUE FOR DEVELOPMENT APPLICATION DEVELOPMENT APPLICATION	DATE 31/07/20 28/08/20	KEY Drawings Prefixed With 01-A#### = 'ICTE BUILDING' Drawings Prefixed With 02-A#### = 'AA BUILDING' Drawings Prefixed With 00-A#### = 'GENERAL' (COMMON TO BOTH BUILDINGS)	ARM ARCHITECTURE LEVEL 6 / 46-54 FOSTER STREET SURRY HILLS NSW 2010 AUS U/02 9057 4300 a/ mail@armarchitecture.com.au w/ armarchitecture.com.au ABN 22 476 949 399 NSW Nominated Architect: Amber Stewart 10531	CLIENT BLACKTOWN CITY COUNCIL 62 Flushcombe Road, Blacktown NSW 2148	PROJECT BLACKTOWN ICTE ACADEMY ACCOMMODATION BISP, Eastern Rd, Rooty Hill NSW 2766	TITLE Building Sections 1, 2, 3 - AA	DATE 28/08/20 DRAWN TF CHECKER AS SCALE ON A1 1:100	DEVELOPMENT APPLICATION	
										JOB NO. 1156	DA-A3001 2
										DRAWING NO.	
										REV.	

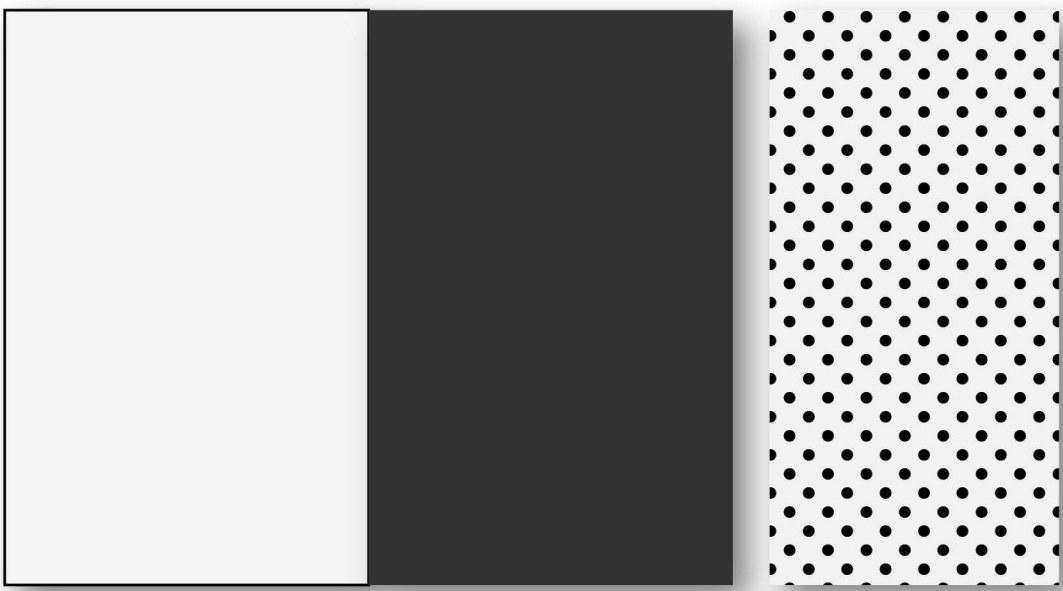

WMC.01
METAL CLADDING.
ALUMINIUM PERFORATED WITH
CUSTOM GRAPHIC.
COLOUR: WHITE & BLACK




WMC.02
METAL CLADDING.
ALUMINIUM STANDARD PERFORATED
COLOUR: RED

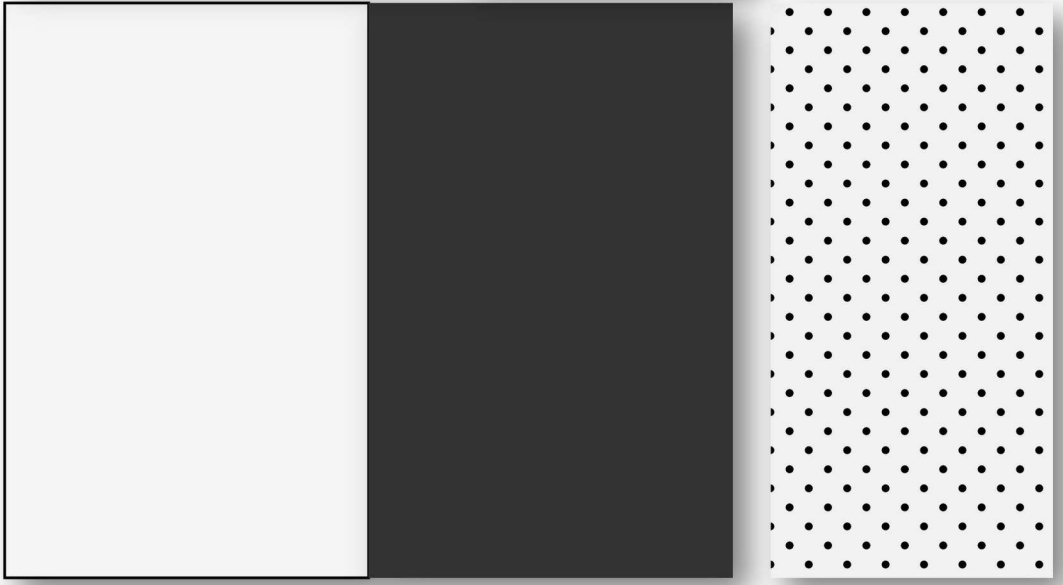

WFC.01
VITRAPANEL - PREFINISHED
PRINTED CFC
WITH CUSTOM GRAPHIC.
COLOUR: WHITE



WFC.02a
VITRAPANEL - PREFINISHED CFC
COLOUR: RED

 

WFC.02b
VITRAPANEL - PREFINISHED CFC
COLOUR: BLACK



GLZ.01
LOUVRED GLAZING
MATT BLACK POWDERCOATED FRAME




GLZ.02
FIXED GLAZING
MATT BLACK POWDERCOATED FRAME



BAL.01
METAL BALUSTRADE
STANDARD PERFORATED
COLOUR: RED




MTL.01
METAL GATE
COLOUR: RED

 

PPO.01
POWDERCOAT FINISH
COLOUR: BLACK



RMC.01
COLORBOND ROOF CLADDING
COLOUR: SHALE GREY

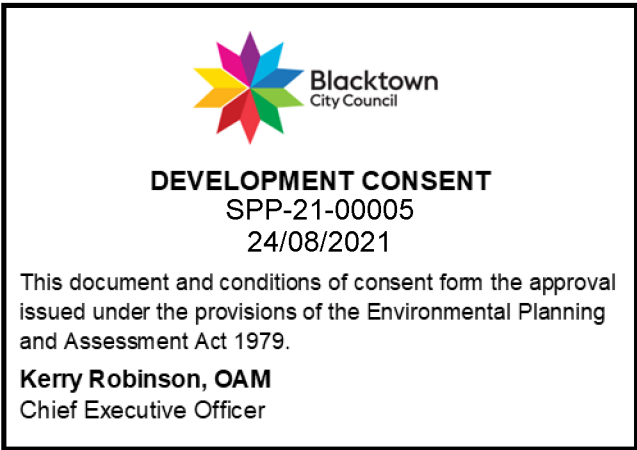





**Blacktown
City Council**

DEVELOPMENT CONSENT
SPP-21-00005
24/08/2021

This document and conditions of consent form the approval issued under the provisions of the Environmental Planning and Assessment Act 1979.

Kerry Robinson, OAM
Chief Executive Officer

NOTES ALL DIMENSIONS ARE IN MILLIMETERS. DO NOT SCALE DRAWINGS. CHECK DRAWING IS TO SCALE BY MEASURING SCALE BAR BELOW. VERIFY ALL DIMENSIONS ON SITE BEFORE COMMENCING ANY WORK, SHOP DRAWINGS, OR ORDERING ANY MATERIALS.	REV	REASON FOR ISSUE	DATE	KEY Drawings Prefixed With 01-#### = 'ICTE BUILDING' Drawings Prefixed With 02-#### = 'AA BUILDING' Drawings Prefixed With 00-#### = 'GENERAL' (COMMON TO BOTH BUILDINGS)	 ARCHITECTURE LEVEL 6 / 46-54 FOSTER STREET SURRY HILLS NSW 2010 AUS U/02 9057 4300 a/ mail@armarchitecture.com.au w/ armarchitecture.com.au ABN 22 476 949 399 NSW Nominated Architect: Amber Stewart 10531	CLIENT BLACKTOWN CITY COUNCIL 62 Flushcombe Road, Blacktown NSW 2148	PROJECT BLACKTOWN ICTE ACADEMY ACCOMMODATION BISP, Eastern Rd, Rooty Hill NSW 2766	TITLE View 01	<table><tr><td>DATE</td><td>28/08/20</td><td colspan="2">DEVELOPMENT APPLICATION</td></tr><tr><td>DRAWN</td><td>TF</td><td>JOB NO.</td><td>1156</td></tr><tr><td>CHECKER</td><td>AS</td><td>DRAWING NO.</td><td>REV.</td></tr><tr><td>SCALE</td><td>NTS</td><td colspan="2">DA-A5000 2</td></tr><tr><td>ON A1</td><td></td><td></td><td></td></tr></table>	DATE	28/08/20	DEVELOPMENT APPLICATION		DRAWN	TF	JOB NO.	1156	CHECKER	AS	DRAWING NO.	REV.	SCALE	NTS	DA-A5000 2		ON A1			
	DATE	28/08/20	DEVELOPMENT APPLICATION																										
	DRAWN	TF	JOB NO.			1156																							
	CHECKER	AS	DRAWING NO.			REV.																							
	SCALE	NTS	DA-A5000 2																										
ON A1																													
1	DRAFT ISSUE FOR DEVELOPMENT APPLICATION	31/07/20																											
2	DEVELOPMENT APPLICATION	28/08/20																											






DEVELOPMENT CONSENT

SPP-21-00005

24/08/2021

This document and conditions of consent form the approval issued under the provisions of the Environmental Planning and Assessment Act 1979.

Kerry Robinson, OAM
Chief Executive Officer

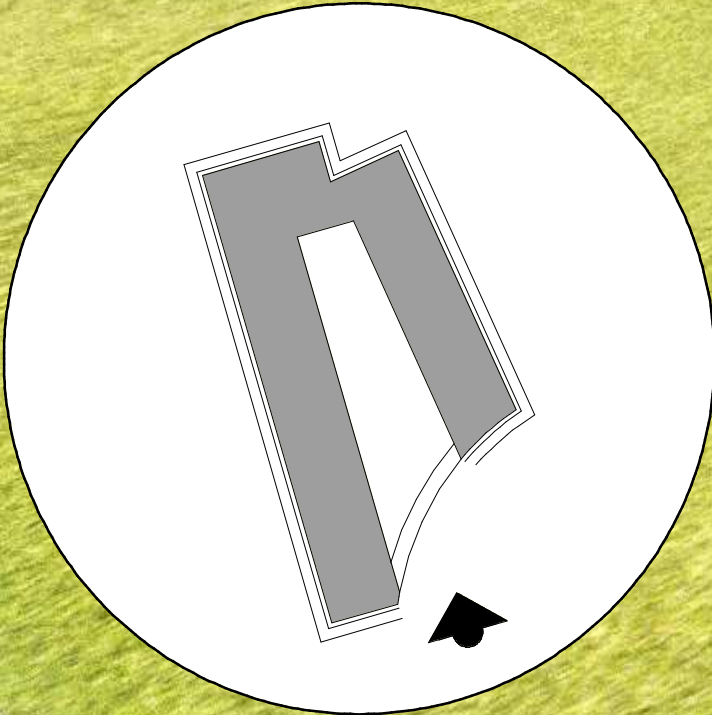

NOTES

ALL DIMENSIONS ARE IN MILLIMETERS. DO NOT SCALE DRAWINGS.
CHECK DRAWING IS TO SCALE BY MEASURING SCALE BAR BELOW.
VERIFY ALL DIMENSIONS ON SITE BEFORE COMMENCING ANY WORK, SHOP DRAWINGS, OR ORDERING ANY MATERIALS.

REV

REASON FOR ISSUE

DATE

1	DRAFT ISSUE FOR DEVELOPMENT APPLICATION	31/07/20
2	DEVELOPMENT APPLICATION	28/08/20

KEY

Drawings Prefixed With **01-AA####** = 'ICTE BUILDING'
Drawings Prefixed With **02-AA####** = 'AA BUILDING'
Drawings Prefixed With **00-AA####** = 'GENERAL'
(COMMON TO BOTH BUILDINGS)



LEVEL 6 / 46-54 FOSTER STREET SURRY HILLS NSW 2010 AUS
U/02 9057 4300
a/m@armarchitecture.com.au w/armarchitecture.com.au
ABN 22 476 949 399
NSW Nominated Architect: Amber Stewart 10531

CLIENT

BLACKTOWN CITY COUNCIL

62 Flushcombe Road, Blacktown NSW 2148

PROJECT

**BLACKTOWN ICTE
ACADEMY ACCOMMODATION**

BISP, Eastern Rd, Rooty Hill NSW 2766

TITLE

View 02

DATE

28/08/20

DRAWN

TF

CHECKER

AS

SCALE

ON A1

NTS

DEVELOPMENT APPLICATION

JOB NO. 1156

DRAWING NO. 2

REV.

DA-A5001 2





Blacktown
City Council

DEVELOPMENT CONSENT
SPP-21-00005
24/08/2021

This document and conditions of consent form the approval issued under the provisions of the Environmental Planning and Assessment Act 1979.

Kerry Robinson, OAM
Chief Executive Officer

NOTES ALL DIMENSIONS ARE IN MILLIMETERS. DO NOT SCALE DRAWINGS. CHECK DRAWING IS TO SCALE BY MEASURING SCALE BAR BELOW. VERIFY ALL DIMENSIONS ON SITE BEFORE COMMENCING ANY WORK, SHOP DRAWINGS, OR ORDERING ANY MATERIALS.	REV	REASON FOR ISSUE	DATE	KEY	 ARCHITECTURE LEVEL 6 / 46-54 FOSTER STREET SURRY HILLS NSW 2010 AUS U/02 9057 4300 a/ mail@armarchitecture.com.au w/ armarchitecture.com.au ABN 22 476 949 399 NSW Nominated Architect: Amber Stewart 10531	CLIENT	PROJECT	TITLE	DATE 28/08/20 DEVELOPMENT APPLICATION			
	1	DRAFT ISSUE FOR DEVELOPMENT APPLICATION	31/07/20	Drawings Prefixed With 01-#### = 'ICTE BUILDING'		BLACKTOWN CITY COUNCIL	BLACKTOWN ICTE	View 03	DRAWN TF	JOB NO. 1156	DRAWING NO. DA-A5002 2	REV.
	2	DEVELOPMENT APPLICATION	28/08/20	Drawings Prefixed With 02-#### = 'AA BUILDING'		62 Flushcombe Road, Blacktown NSW 2148	ACADEMY ACCOMMODATION	BISP, Eastern Rd, Rooty Hill NSW 2766	CHECKER AS			
			Drawings Prefixed With 00-#### = 'GENERAL' (COMMON TO BOTH BUILDINGS)	SCALE ON A1 NTS								