



SITE AREA: 8800 SQM

NOTE: THE DIMENSION OF FUTURE SITE BOUNDARY SUBJECTED TO SEPARATE APPLICATION ARE INDICATIVELY ONLY

MS Wellbeing Centre
80 Betty Cuthbert Dr, Lidcombe, NSW 2141

Applicant: Multiple Sclerosis Limited

date	scale
08/10/21	1:250

proj no.
4548-00

planning, urban design, architecture,
landscape architecture, interior design

any reports, drawings, advice or information included or referenced that is prepared and/or provided by any other party, including the client/particular is the sole representation of the party who prepared the report/drawings, advice or information and does not constitute a representation by **dem** (last) party limited. **dem** (last) party limited expressly takes no responsibility for any documents, advice or other material prepared by any other party.

plotted: 08/10/21

plotted by: Wjin



BETTY CUTBERT DRIVE

NOTE: THE DIMENSION OF FUTURE SITE BOUNDARY SUBJECTED TO SEPARATE APPLICATION ARE INDICATIVELY ONLY

MS Wellbeing Centre
80 Betty Cuthbert Dr, Lidcombe, NSW 2141

ground floor plan

Applicant: Multiple Sclerosis Limited

proj no. 4548-00
rev no. 1
-03
planning, urban design, architecture,
landscape architecture, interior design
p: po box 5036 west chiswood nsw 1515
t: (02) 8966 6000
w: www.dem.com.au

File: C:\RevitTemp\648_AR_BLDG1_R20_anthony.bowden.rvt



BETTY CUTHBERT DRIVE

MS Wellbeing Centre
80 Betty Cuthbert Dr, Lidcombe, NSW 2141

first floor plan

Applicant: Multiple Sclerosis Limited

any reports, drawings, advice or information included or referenced that is prepared and/or provided by any other party, including the licensor/principal, is the sole representation of the party who prepared the report/drawings, advice or information and does not constitute a representation by dem (aust) py limited (aust) py limited expressly takes no responsibility for any documents, advice or other material prepared by any other party.


plotted: 28/04/21 11:44:37 AM

file: C:\RevitTemp\4548_AR_BLDG1_R20_anthony.bowden.rvt

date	scabo
06/05/21	1 : 200

proj. no.
4548-00

**planning, urban design, architecture,
landscape architecture, interior design**
p: po box 5036 west chalswood nsw 1515
t: (02) 8996 6000
w: www.dem.com.au

 



BETTY CUTHBERT DRIVE

MS Wellbeing Centre
80 Betty Cuthbert Dr, Lidcombe, NSW 2141


Applicant: Multiple Sclerosis Limited

second floor plan




file: C:\RevitTemp\4548_AR_BLDG1_R20_anthony.bowden.rvt

proj. no.
4548-00
rev. no.
-02

**planning, urban design, architecture,
landscape architecture, interior design**
p: po box 5036 west chatswood nsw 1515
t: (02) 8966 6000
w: www.dem.com.au

 

dem

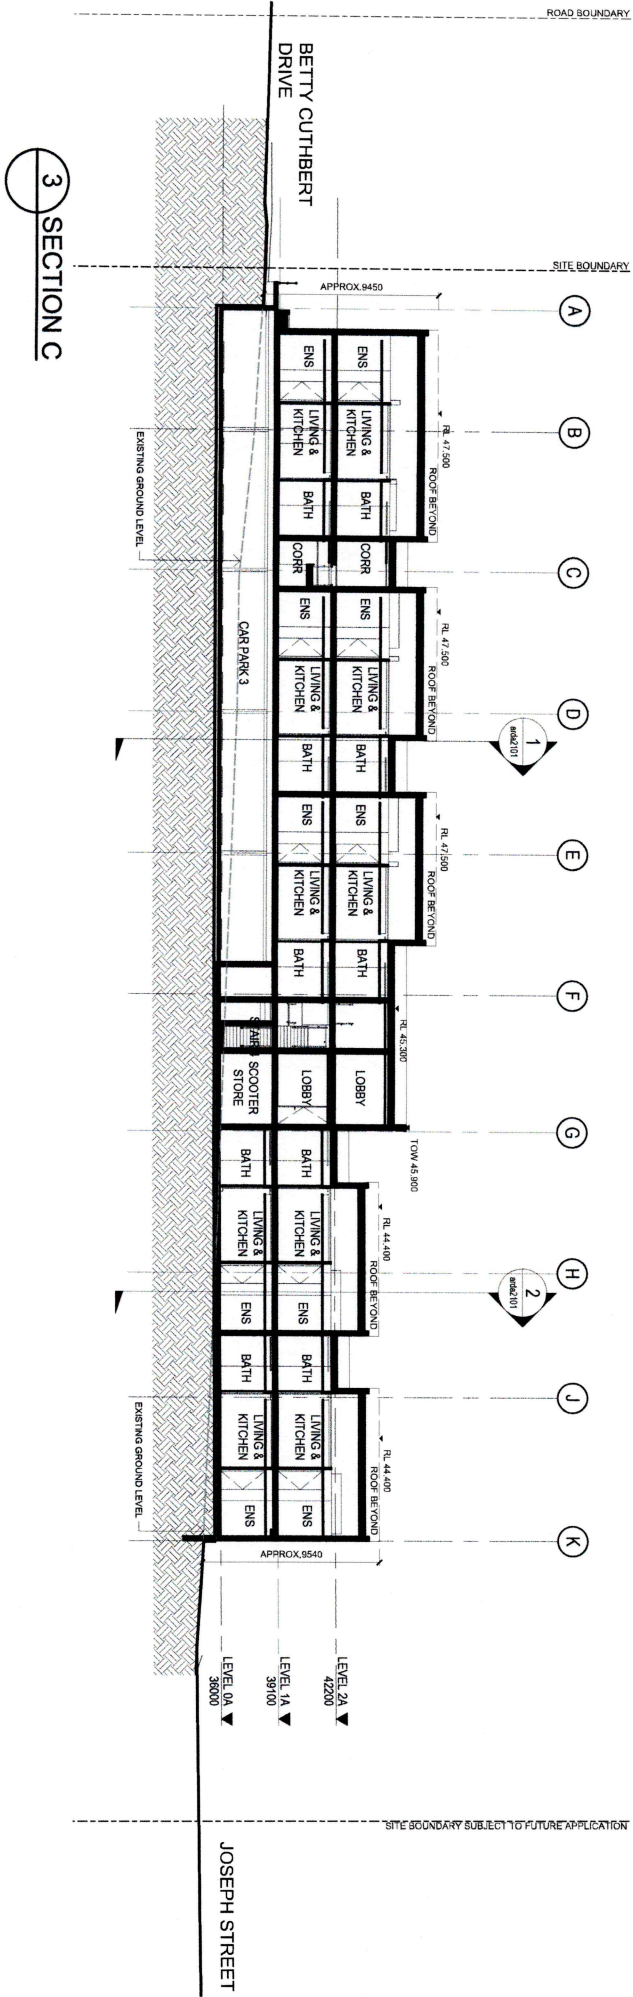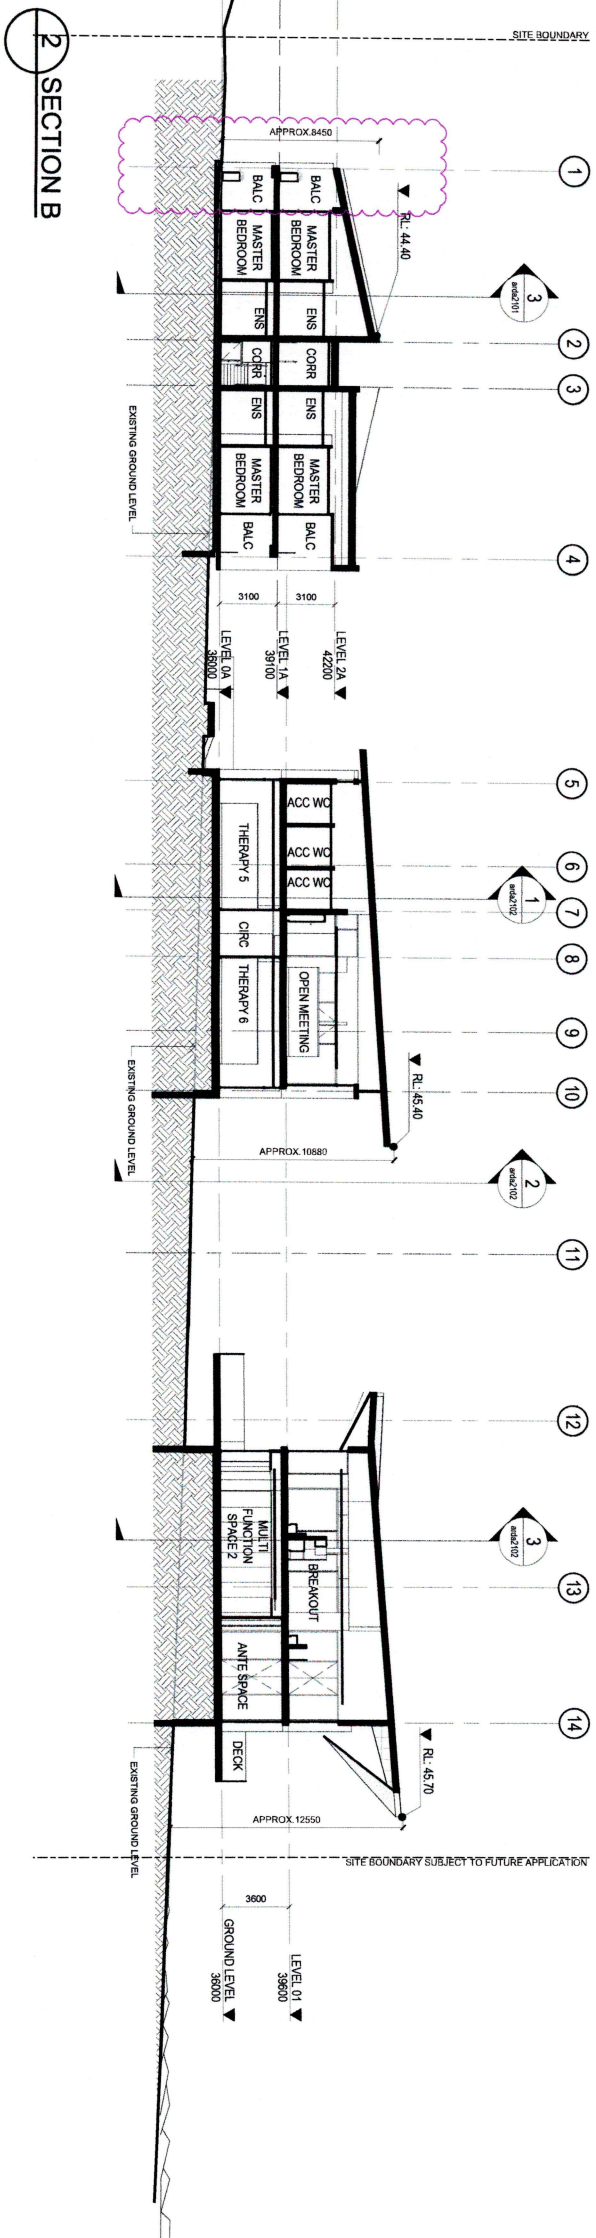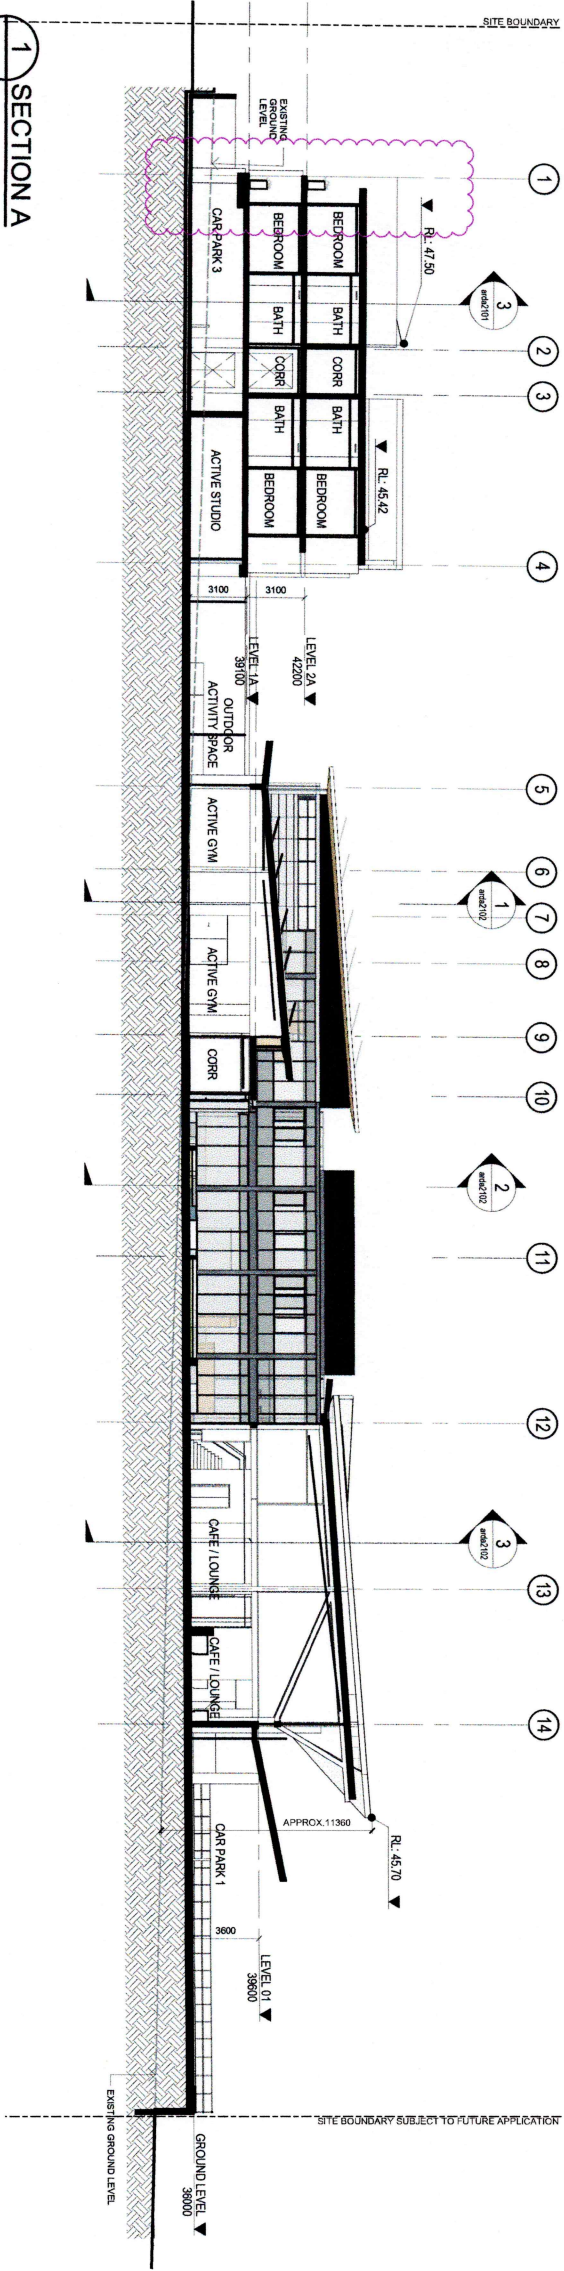

MS Wellbeing Centre 80 Betty Cuthbert Dr, Lidcombe, NSW 2141

sections

0 20 40 60 80 100 120 200
m

0 20 40 60 80 100 120 200
m

project: 160421 4.03.50 PM

file: C:\new\campdell_Art_Bldg1_R20_000000.dwg

date: 06/10/21
scale: 1 : 200
drawing no: aird2101
rev: -03

planning, urban design, architecture,
landscape architecture, interior design
p: p2 box 5036 west chiswick NSW 1515
t: (02) 9596 6000
w: www.dem.com.au

Applicant: Multiple Sclerosis Limited

2 SECTION E

3 SECTION F

3 SECTION F



any report, drawings, advice or information included or referenced that is prepared and/or provided by any other party, including the beneficiary, is the sole representation of the party who prepared the report, drawings, advice or information and does not constitute a representation by dem (aust) pty limited (aust) pty limited, expressly takes no responsibility for any documents, advice or other material prepared by any other party.

plotted: 16/04/21 4:04:00 PM

file: C:\RevitTemp\548_AR_BLDG1_R20_anthony.bowden.rvt


MS Wellbeing Centre
80 Betty Cuthbert Dr, Lidcombe, NSW 2141

sections

date	scale	proj no	
21/04/21	1 : 200	4548-00	Applicant: Multiple Sclerosis Limited planning, urban design, architecture, landscape architecture, interior design


date	scale	proj. no.
21/04/21	1 : 200	4548-00
	drawing no.	rev. no.
arda2102		-02

**planning, urban design, architecture,
landscape architecture, interior design**
p: po box 5036 west chatswood nsw 1515
t: (02) 8966 6000
w: www.dcm.com.au

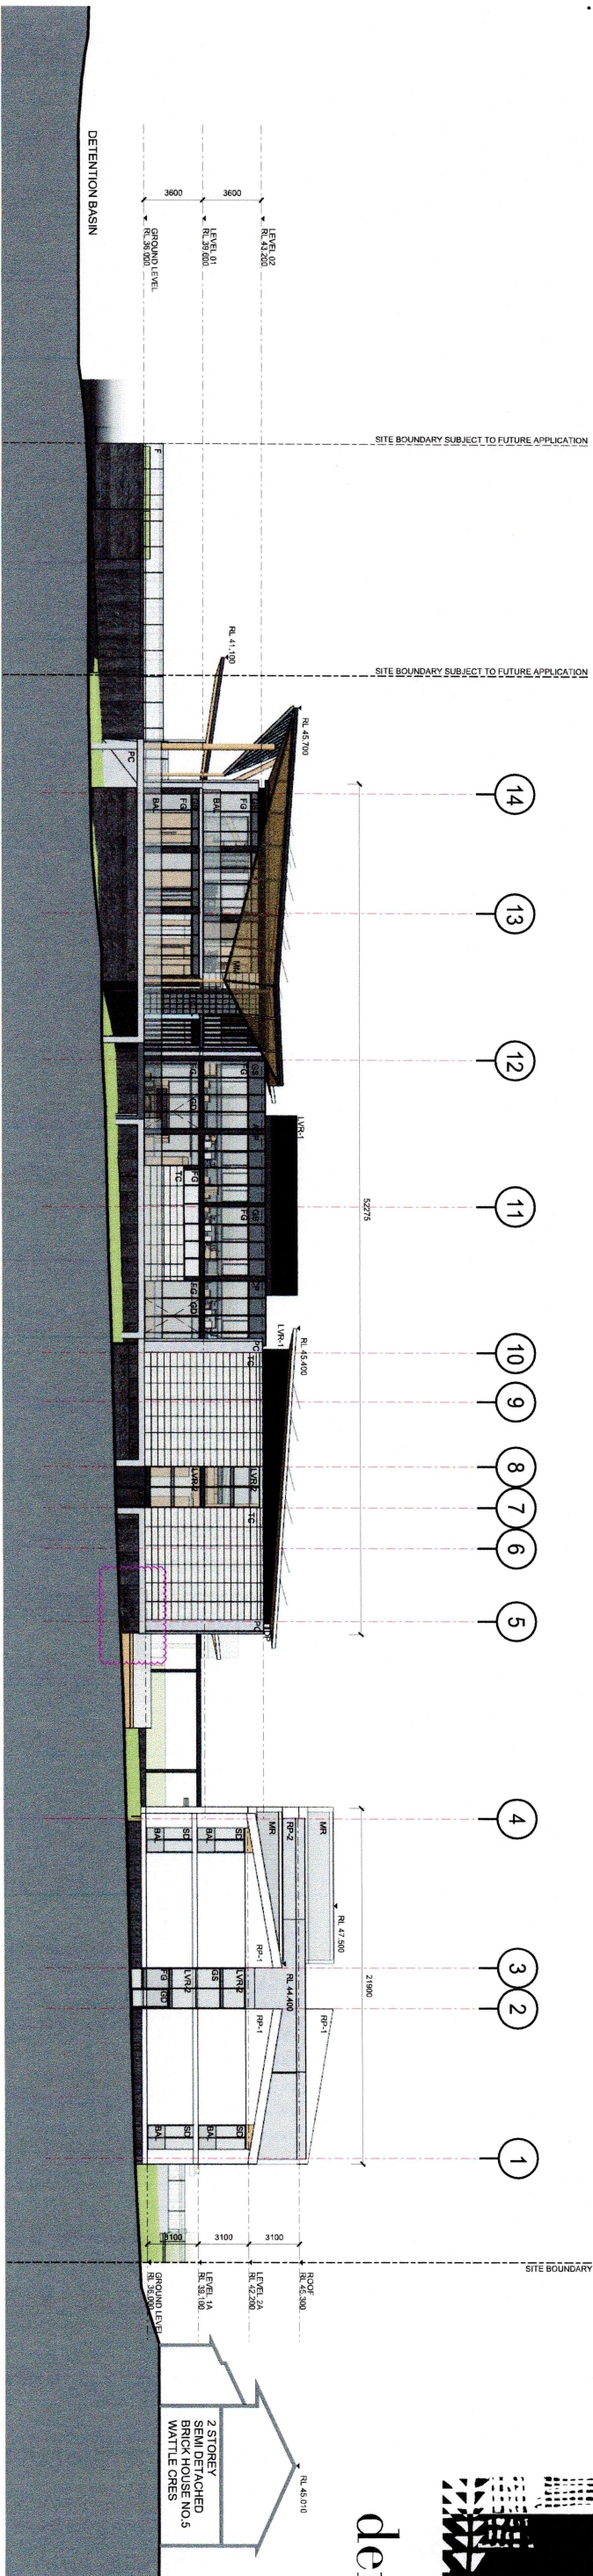

WEST ELEVATION

SCALE 1:200

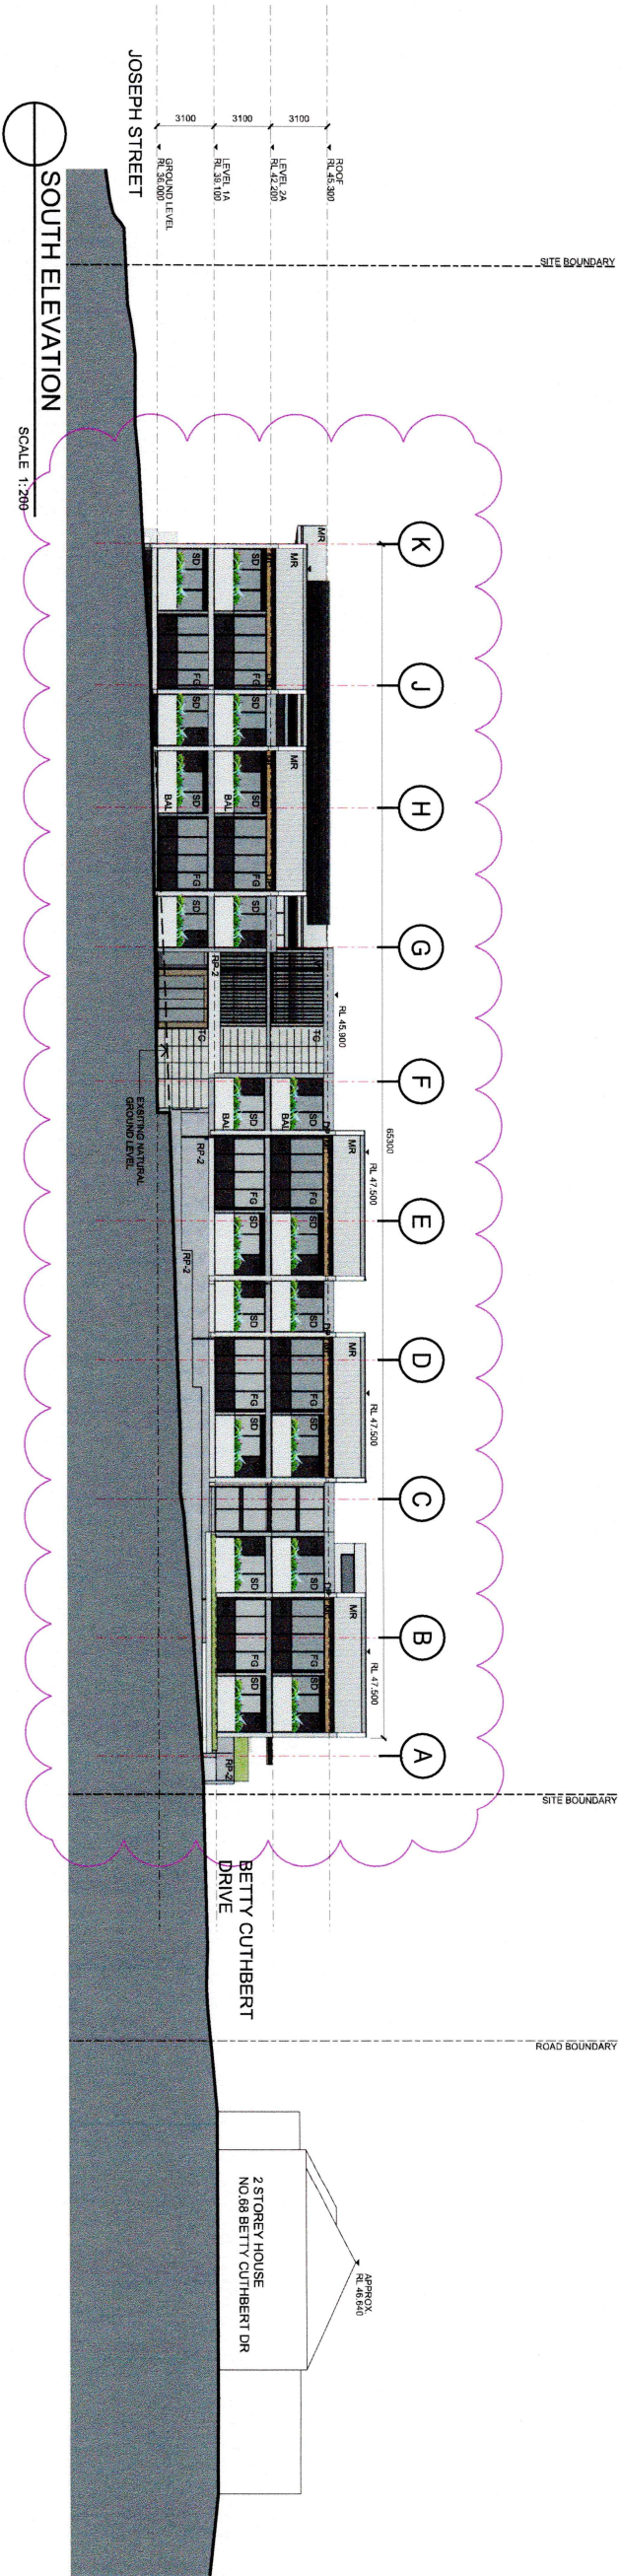

SOUTH ELEVATION

SCALE 1:260

SCALE 1:200

BL	ARCHITECTURAL BLOCKING - CHAMICAL	RM-1	RENDER & PAINT BLOCK WALL - WHITE	GS	GLASS SPANDREL
TC	TERACOTTA WALL CLADDING - LIGHT GREY	RM-2	RENDER & PAINT BLOCK WALL - GREY	SD	SLIDING DOOR
MC	METAL CLADDING - TIMBER LOOK	ACP	ALUMINIUM COVER PLATE TO MATCH WINDOW	GD	GLASS DOOR
MM	METAL MASH - BRASS	LVR-1	LOUVRE - MECHANICAL METAL	FG	FIXED GLAZING
MR	METAL ROOF - LIGHT GREY	LVR-2	LOUVRE - GLASS	AW	AWNING WINDOW
TM	TIMBER COLUMN	LVR-3	LOUVRE - TIMBER	DP	DOWN PIPE
PC	PRECAST CONCRETE COLUMN WITH RENDER FINISH	LVR-4	LOUVRE - METAL	MD	METAL DOOR
FC	WALL PANEL - DARK GREY	F-1	PALEADE FENCE	BAL	GLASS BALUSTRADE
		F-2	POOL FENCE		

abbreviations / legend

MS Wellbeing Centre
80 Betty Cuthbert Dr, Lidcombe, NSW 2141

sheet 1

sheet 1

Applicant: Multiple Sclerosis Limited

06/10/2010

1:200

4548-00

any reports, drawings, advice or information indicated or referenced that is prepared and/or provided by any other party. Including the client/principal is the sole representation of the party who prepared the report, drawings, advice or information and does not constitute a representation by **dem** (aust) or limited **dem** (aust) by limited expressly takes no responsibility for any documents, advice or other material prepared by any other party.

plotted: 08/10/2

plotted by: Wijn

planning, urban design, architecture, landscape architecture, interior design
p: po box 5036 west chatswood nsw 1515
t: (02) 8966 6000
w: www.dem.com.au

GS	GLAZING SPANDREL
SD	SLIDING DOOR
GD	GLAZING DOOR
FG	FIXED GLAZING
AW	AWNING WINDOW
DP	DOWN PIPE
MD	METAL DOOR
BAL	GLASS BALUSTRADE

elevations
sheet 2

© copyright of **dem** (last) pty limited sdn 02 085 486 844. photo:

plotted: 30/04/21

plotted by: Wj

plotted by: Wj


Applicant: Multiple Sclerosis Limited

date	scale	proj. no.
22/04/21	1.200	4548-00
	draw no.	
ar-2601		
		rev no.
		-02


p: po box 5036 west chatswood nsw 1515
t: (02) 8966 6000
w: www.dem.com.au



dem

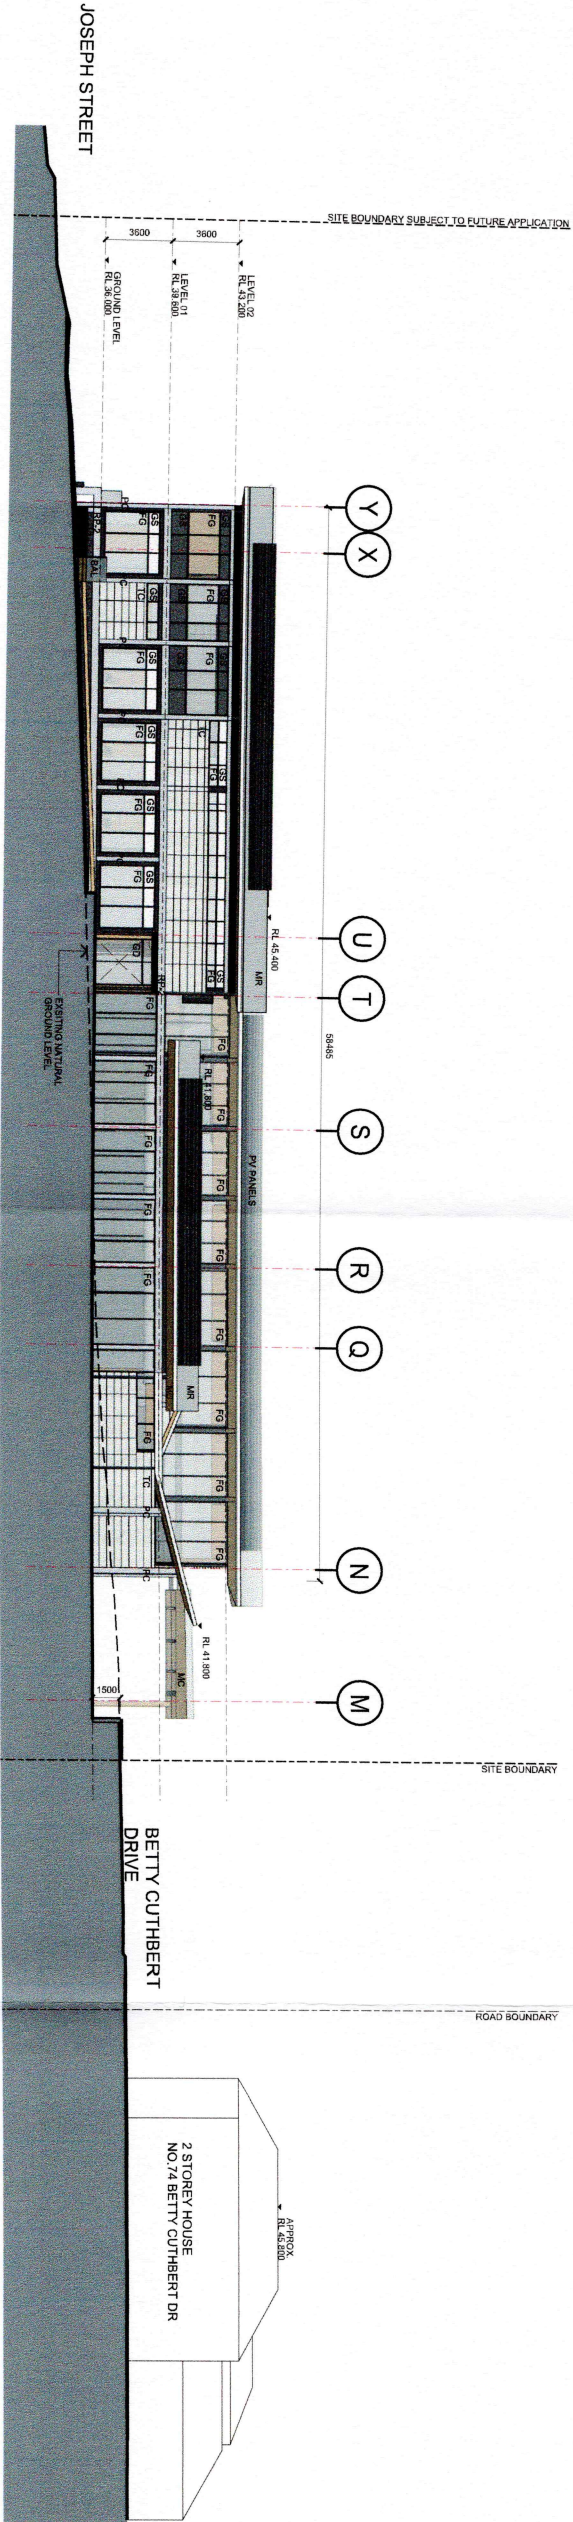

INTERNAL ELEVATION 1
SCALE 1:200

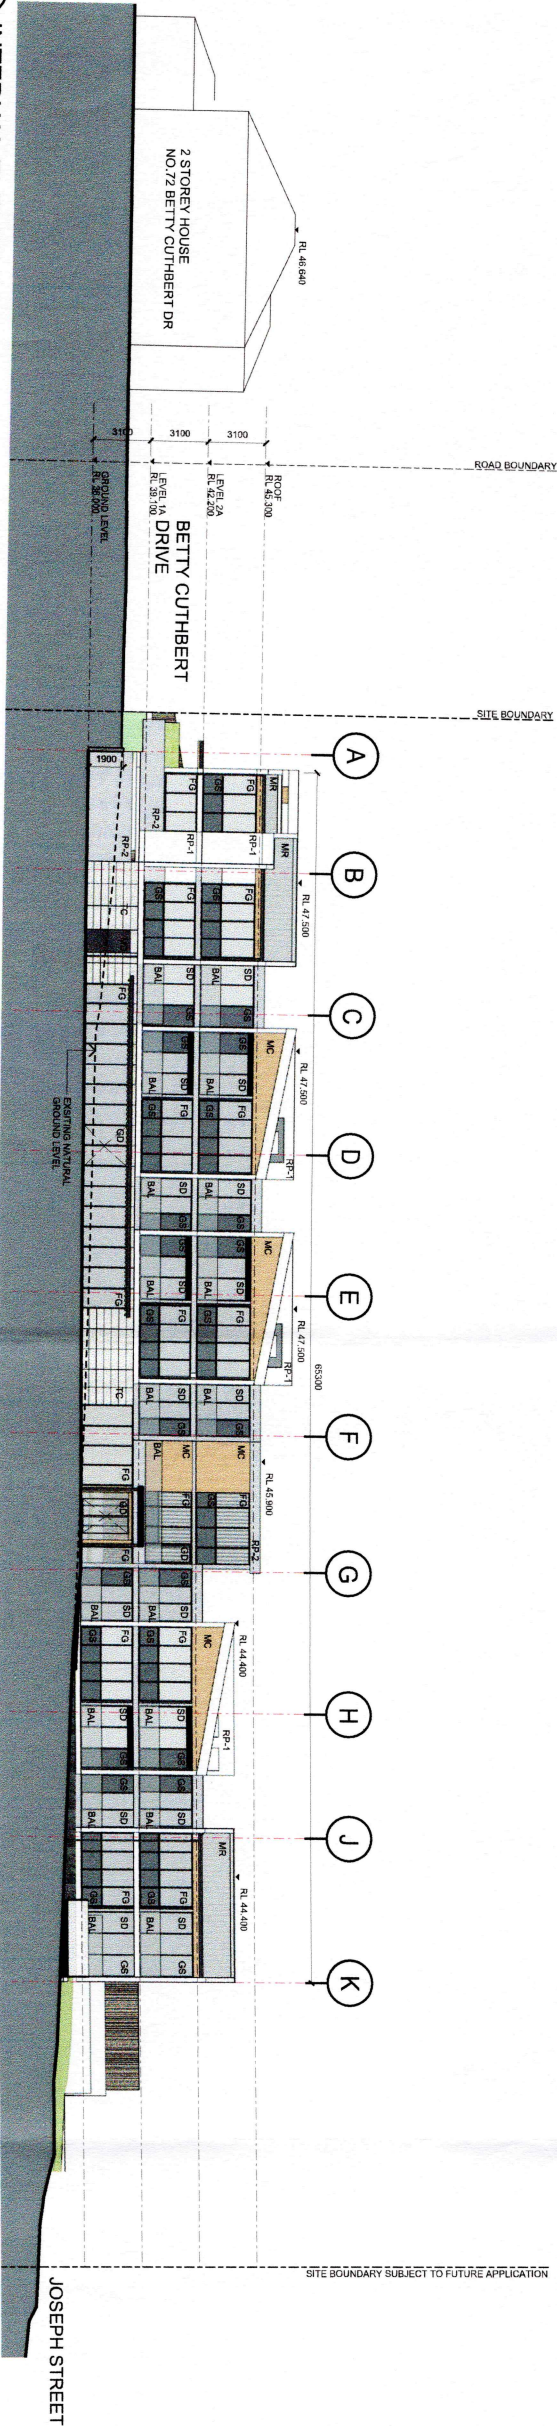

INTERNAL ELEVATION 2
SCALE 1:200

BL	ARCHITECTURAL BLOCKWORK - CHARCOAL	RP-1	RENDER & PAINT BLOCK WALL - WHITE	GS	GLAZING SPANDREL
TC	TERRACOTTA WALL CLADDING - LIGHT GREY	RP-2	RENDER & PAINT BLOCK WALL - GREY	SD	SLIDING DOOR
MC	METAL CLADDING - TIMBER LOOK	ACP	ALUMINIUM COVER PLATE TO MATCH WINDOW	GD	GLAZING DOOR
MM	METAL MESH - BRASS	LVR-1	LOUVRE - MECHANICAL METAL	FG	FIXED GLAZING
MR	METAL ROOF - LIGHT GREY	LVR-2	LOUVRE - GLASS	AW	AWNING WINDOW
TM	TIMBER COLUMN	LVR-3	LOUVRE - TIMBER	DP	DOWN PIPE
PC	PRECAST CONCRETE COLUMN WITH RENDER FINISH	LVR-4	LOUVRE - METAL	MD	METAL DOOR
FC	WALL PANEL - DARK GREY	F-1	PAVING FENCE	BAL	GLASS BALUSTRADE
		F-2	POOL FENCE		

abbreviations / legend

any reports, drawings, notices or information included or referenced herein is prepared and/or provided by any other party, including the client/consultant, is not to be relied upon for any purpose. The client/consultant is responsible for the accuracy and completeness of the information and data not contained in the drawings. The client/consultant is not to be held responsible for any errors or omissions in the drawings.

© copyright of dem (pvt) Pty Limited 2012. 0018 4416 814.

plotted by: M/A

plotted by: M/A

MS Wellbeing Centre
80 Betty Cutbert Dr, Lidcombe, NSW 2141


elevations
sheet 3

Applicant: Multiple Sclerosis Limited

date: 21/04/21
scale: 1:200
drawing no: 4548-00
ar--2602 -02
 planning urban design, architecture, landscape architecture, interior design
 P: PO BOX 5036 WEST CHAIRWOOD NSW 1515
 T: (02) 3966 6000
 W: WWW.DEM.COM.AU



dem

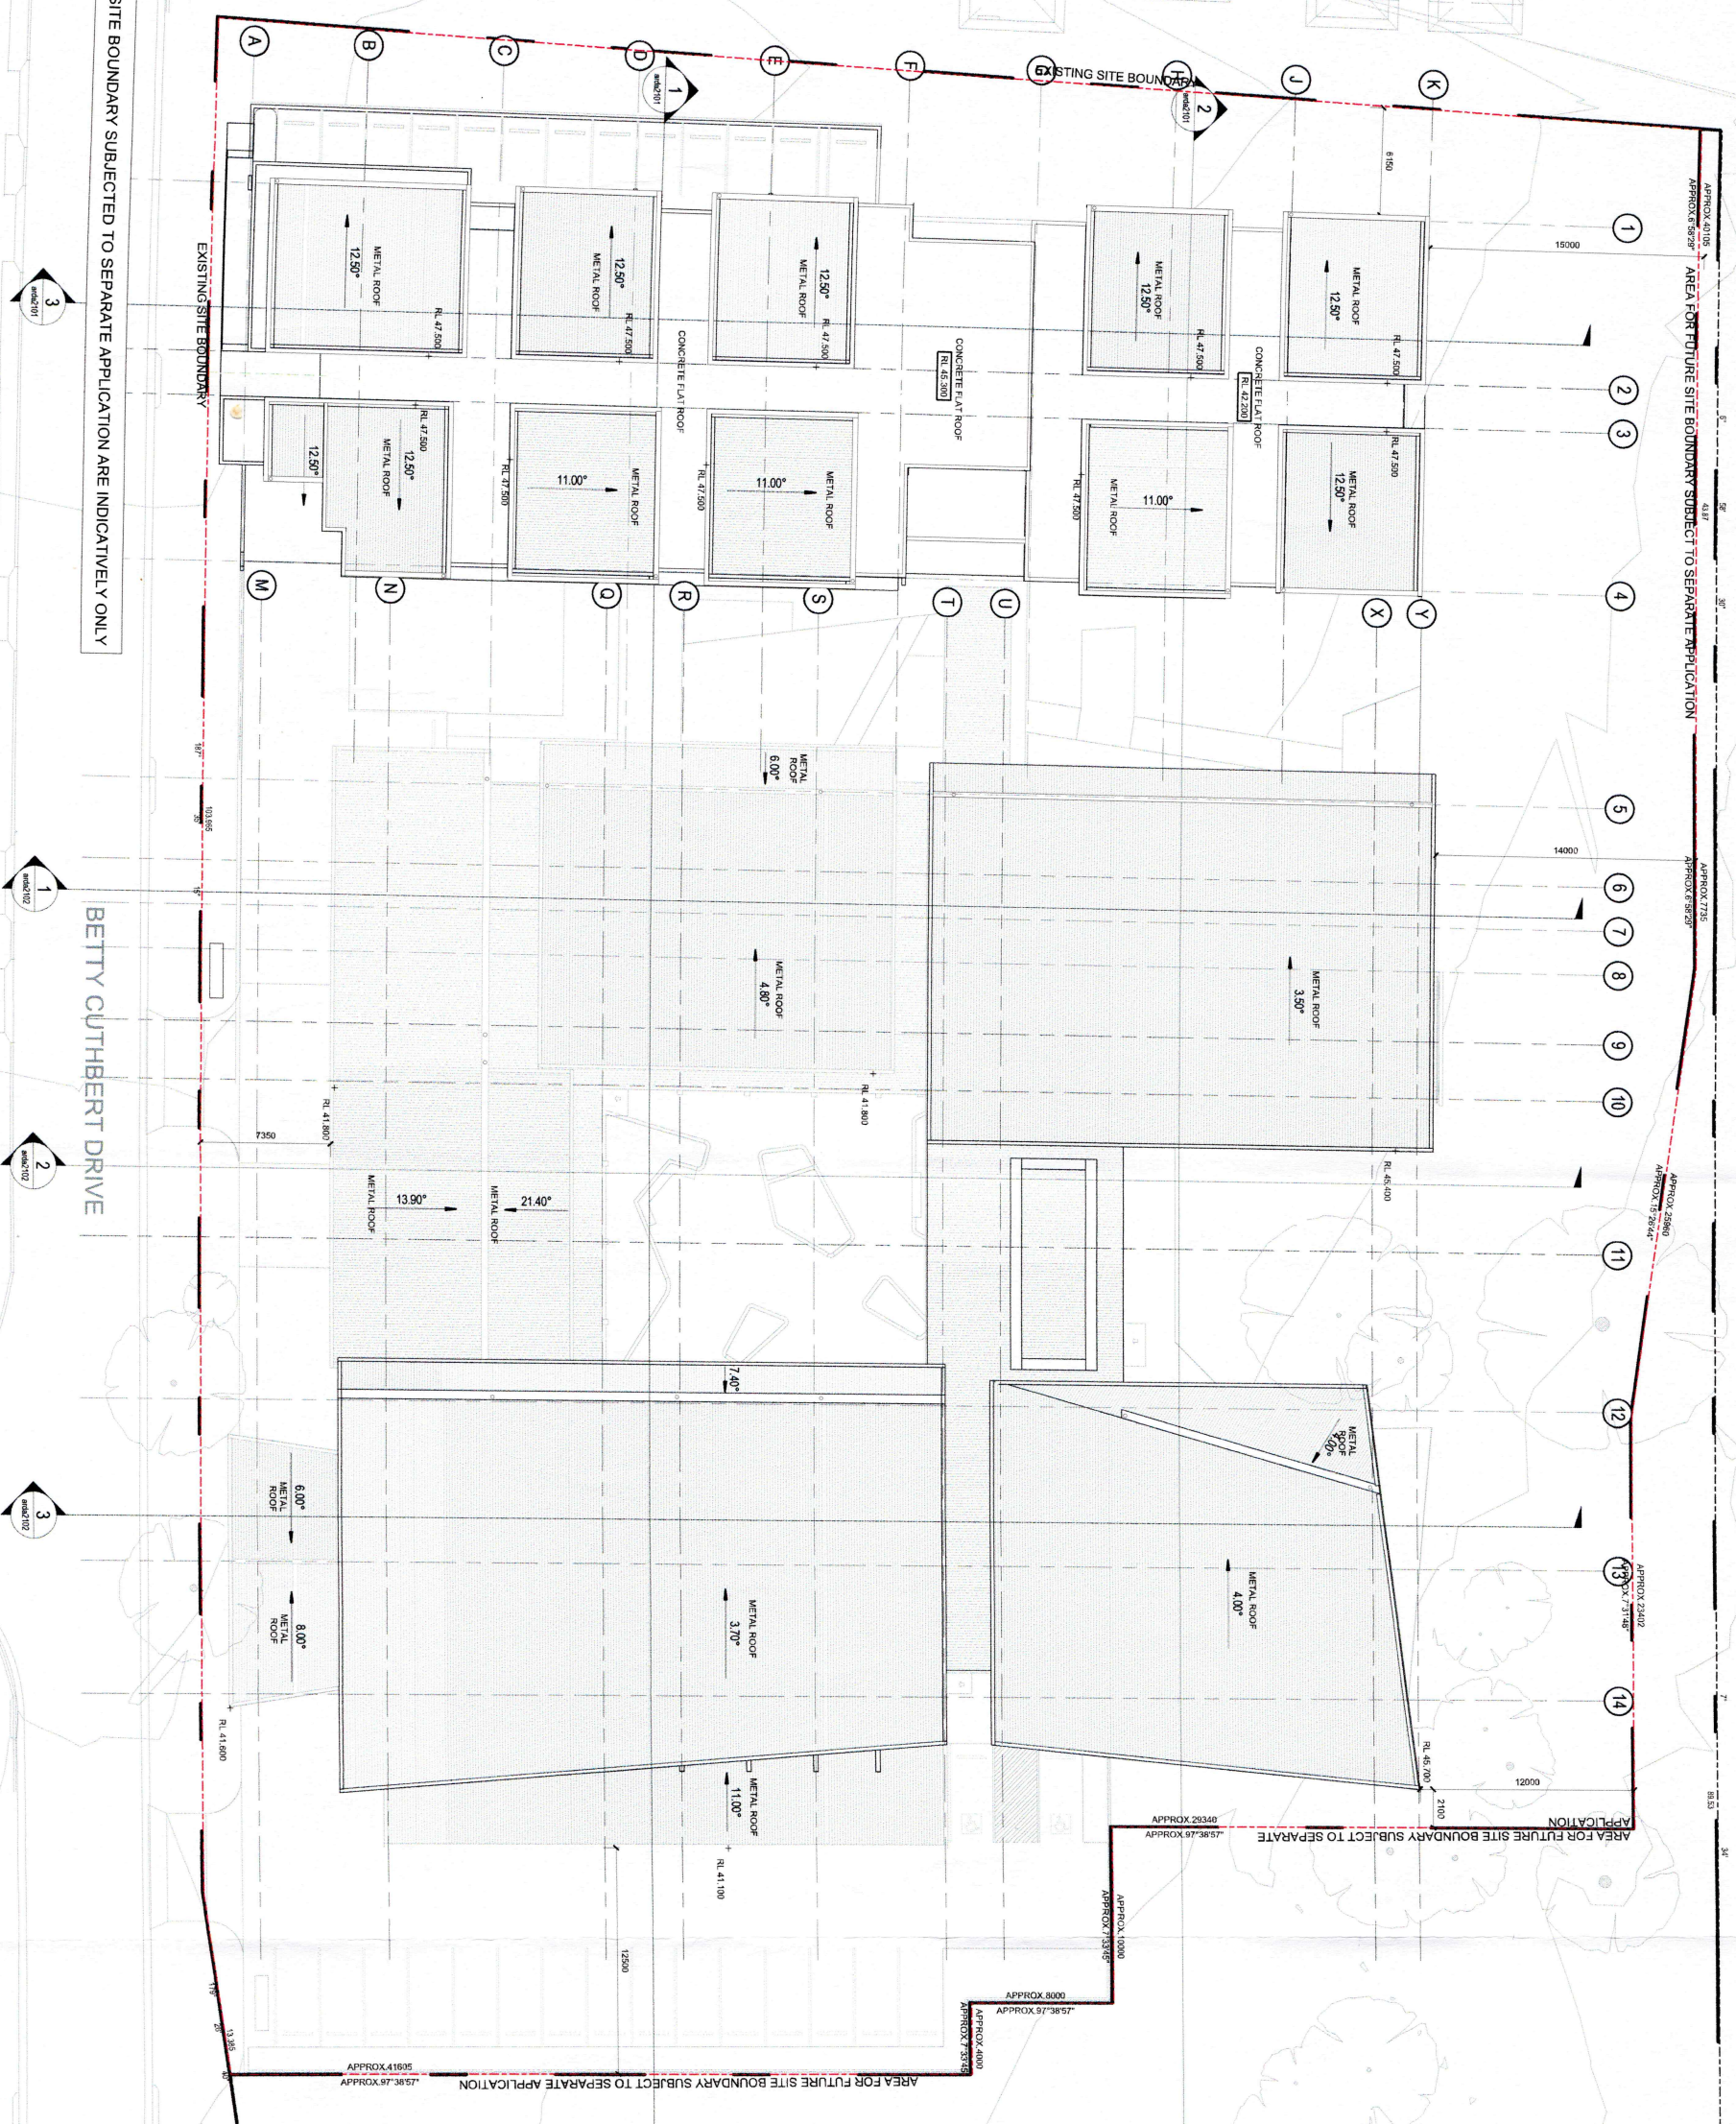

NOTE: THE DIMENSION OF FUTURE SITE BOUNDARY SUBJECTED TO SEPARATE APPLICATION ARE INDICATIVELY ONLY



any reports, drawings, advice or information included or referenced that is prepared and/or provided by any other party, including the design/contractor, is the sole representation of the party who prepared the report, drawings, advice or information and does not constitute a representation by dem (aust) Pty limited. dem (aust) Pty limited expressly takes no responsibility for any documents, advice or other material prepared by any other party.

plotted: 21/04/21 10:44:17 AM

file: C:\RevitTemp\4549_AR_BLDG1_R20_anthony.bowden.rvt


MS Wellbeing Centre
80 Betty Cuthbert Dr, Lidcombe, NSW 2141

roof plan

Applicant: Multiple Sclerosis Limited

date	scale
06/05/21	1 : 200

proj no. 4548-00
 rev no. -02
 planning, urban design, architecture,
 landscape architecture, interior design
 p: po box 5036 west chatswood nsw 1515
 t: (02) 8966 6000
 w: www.dcm.com.au

 

SEPP 64 Statement

Description

- Building Identification Signage is proposed in the form of an illuminated 3D Sculpture to be located in the window of the entrance lobby addressing Betty Cuthbert Drive.
- The signage will reflect the MS Liddcombe Logo and will adopt the MS Liddcombe graphic guidelines and branding standards.
- The dimensions of the 3D signage will be approximately 3 meters in width x 3.3 metres in height.

Desired Outcomes


- Although visible from Betty Guthbert Drive the proposed signage will be located within the building lobby and will have minimal impact on the existing character of the locality.
- The proposed signage has been designed to be integrated into the structural grid of the building which will complement the scale, size, and architecture of the building.
- The proposed signage will not compromise pedestrian, cyclist or motorist safety.

Signage Design Principles

- The signage is proposed to be located adjacent to the main entry of the building to provide legibility and way finding.
- The proposed signage will clearly brand the MS Lidcombe Wellbeing Centre.
- The signage structure will be integrated with the architecture and of the building and will not obscure significant architectural features or dominate the building facades.
- A single sign is proposed to provide good legibility and to avoid visual clutter and distraction.
- The proposed sign will not cover any mechanical ventilation inlets or outlets.
- The sign will be located wholly within the building lobby and will not impact public footpaths or any roadways.

Signage Illumination

- The illumination of the signage is proposed to be integrated with the structure of the sign.
- Illumination will not cause light spillage into nearby residential properties.
- The illumination is proposed to be static to avoid complex displays, moving signs, flashing lights or the like that could distract drivers or visually impact on nearby residential properties.
- It is proposed that the signage will be fitted with an automatic timing device, controlling the illumination hours.

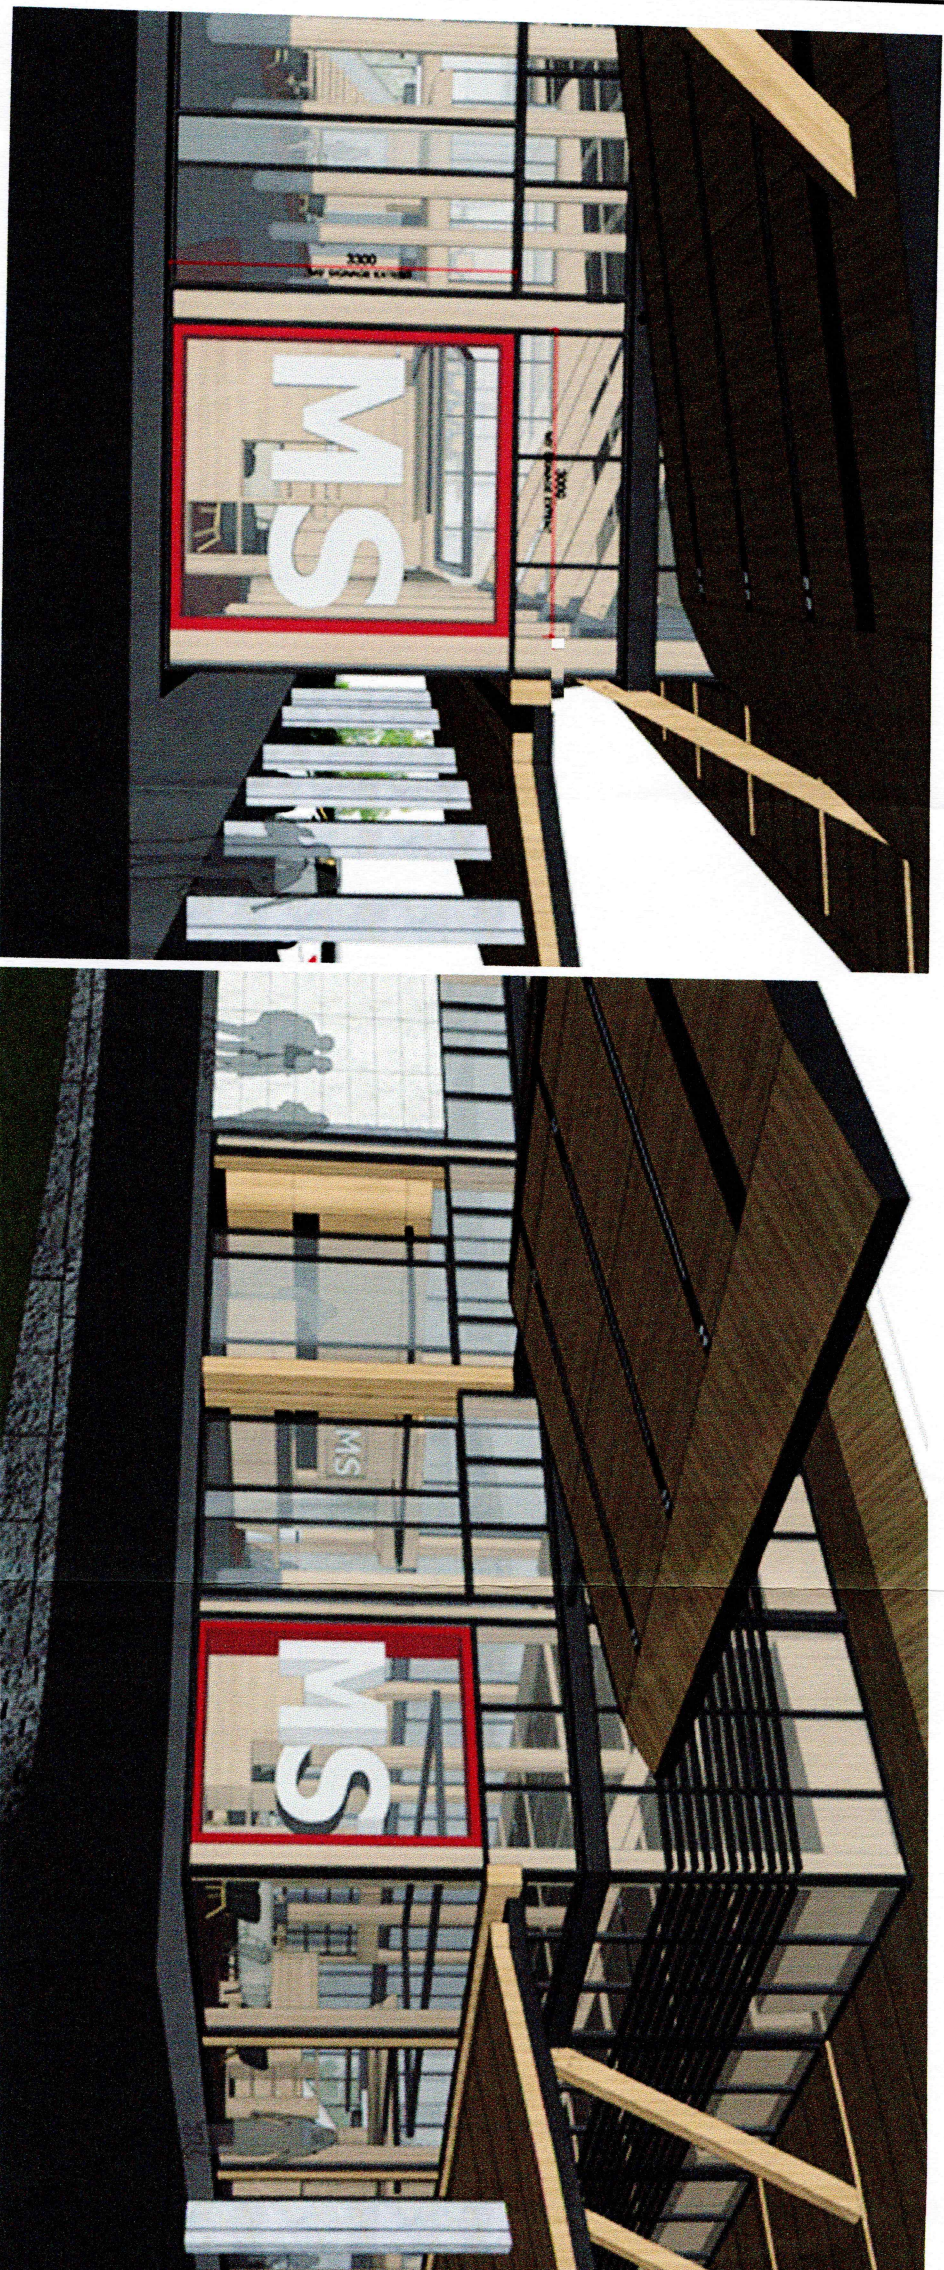

BUILDING IDENTIFICATION-ELEVATION



ILLUMINATED 'MS' LETTERING

3D LETTERING

MS Wellbeing Centre
80 Betty Cuthbert Dr, Lidcombe, NSW 2141

Applicant: Multiple Sclerosis Limited