



DRAWING REGISTER .			
DRAWING NUMBER	DRAWING NAME	Current Revision	Current Revision Date
DA 000	COVER SHEET	1	17/08/2022
DA 001	COMPLIANCE TABLE	1	17/08/2022
DA 002	LOCATION PLAN	1	17/08/2022
DA 003	SURVEY PLAN	1	17/08/2022
DA 004	SITE PLAN	1	17/08/2022
DA 005	SITE ANALYSIS	1	17/08/2022
DA 006	EXTENT OF PROPOSED AWNING	1	17/08/2022
DA 100	BASEMENT 6	1	17/08/2022
DA 101	BASEMENT 5	1	17/08/2022
DA 102	BASEMENT 4	1	17/08/2022
DA 103	BASEMENT 3	1	17/08/2022
DA 104	BASEMENT 2	1	17/08/2022
DA 105	BASEMENT 1	1	17/08/2022
DA 106	GROUND FLOOR PLAN	1	17/08/2022
DA 107	LEVEL 1	1	17/08/2022
DA 108	LEVEL 2	1	17/08/2022
DA 109	LEVEL3	1	17/08/2022
DA 110	TYPICAL LEVEL(4,7,11,16)	1	17/08/2022
DA 110-B	TYPICAL(5,6,8-10,12-15,17-20)	1	17/08/2022
DA 111	ROOF PLAN	1	17/08/2022
DA 200	ELEVATION	1	17/08/2022
DA 201	ELEVATION 2	1	17/08/2022
DA 300	CLEARANCE FOR GARBAGE TRUCK PATH	1	17/08/2022
DA 301	SECTION	1	17/08/2022
DA 400	BUILDING HEIGHT ANALYSIS	1	17/08/2022
DA 404	SHADOW DIAGRAM	1	17/08/2022
DA 405	SUN STUDY	1	17/08/2022
DA 406	SHADOW ANALYSIS	1	17/08/2022
DA 407	MATERIAL AND FINISHES	1	17/08/2022
DA 500	3D VIEWS	1	17/08/2022
DA 501	3D VIEWS	1	17/08/2022
DA 502	3D VIEWS	1	17/08/2022
DA 503	3D VIEWS	1	17/08/2022
DA 504	3D VIEWS	1	17/08/2022
DA 600	LOGO DETAIL	1	17/08/2022

PROPOSED MIXED-USE COMMERCIAL
DEVELOPMENT

30 FIRST AVENUE BLACKTOWN

Lot 2 DP 550677

1	17/08/2022	ISSUED FOR DA	
REV	DATE	DESCRIPTION	BY

Bathla


137 Gilba Road Girraween Sydney NSW 2145
P O Box 270, Wentworthville NSW 2145
T: 02 9636 2465 | F: 02 9688 4762
info@bathla.com.au | www.bathla.com.au

GENERAL NOTES:

1. THIS DRAWING AND DESIGN IS THE COPYRIGHT OF UNIVERSAL PROPERTY GROUP PTY. LTD © NO PART OF THIS DRAWING OR DESIGN SHALL BE REPRODUCED OR USED WITHOUT PRIOR WRITTEN CONSENT FROM UNIVERSAL PROPERTY GROUP PTY. LTD ©

2. THIS DRAWING IS TO BE READ & UNDERSTOOD IN CONJUNCTION WITH THE STRUCTURAL, MECHANICAL, ELECTRICAL, & / OR ANY OTHER CONSULTANT'S DOCUMENTATION AS MAY BE APPLICABLE TO THE PROJECT PRIOR TO THE START OF ANY WORKS AND FOR ITS DURATION.

3. CONTRACTOR TO VERIFY ALL DIMENSIONS ON SITE BEFORE COMMENCING WORK. RESOLVE ALL DISCREPANCIES WITH THE ARCHITECT BEFORE PROCEEDING. FIGURED DIMENSIONS TO BE TAKEN IN PREFERENCE TO SCALED DRAWINGS

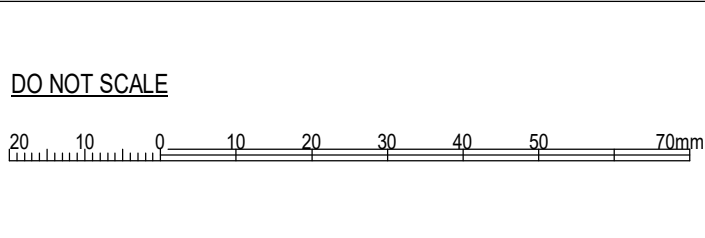

PROJECT:

30 First Avenue Blacktown

LOT 2 IN DP 550677

DRAWING TITLE:

COVER SHEET

DA ISSUE		
DATE:	SCALE:	DRAWING No:
17/08/22		DA 000
DRAWN BY:	CHECKED BY:	REV:
Author	Checker	1

C:\Users\shiva.dehkharghani\Documents\30-FIRST AVE, BLACKTOWN_shiva.dehkharghani.rvt

PARKING CALCULATIONS

SHOP: 1 SPACE PER 30 sqrm
FUNCTION CENTRE: 1 SPACE PER 30 sqrm
OFFICE: 1 SPACE PER 100 sqrm
OFFICE RECREATIONAL FACILITIES: 1 SPACE PER 100 sqrm

ACCESSIBLE PARKING


SHOP	2%	REQUIRED	1	PROVIDED	2
FUNCTION CENTRE & OFFICE	1%	REQUIRED	2	PROVIDED	2

PARKING CALCULATION TABLE

COMMERCIAL PARKING

NAME	AREA	RATIO	REQUIRED
SHOP	286.93	1:30	9
FUNCTION CENTRE	696.25	1:30	23
RECREATIONAL FACILITIES	357.27	1:100	3
OFFICE	11995.65	1:100	120
TOTAL			155
TOTAL PARKING REQUIRED			155
TOTAL PARKING PROVIDED			155

TOTAL CAR PARK		
Type	Level	Count
	BASEMENT 1	19
	BASEMENT 2	24
	BASEMENT 3	26
	BASEMENT 4	26
OFFICE	BASEMENT 5	27
OFFICE	BASEMENT 6	33
Grand total: 155		155

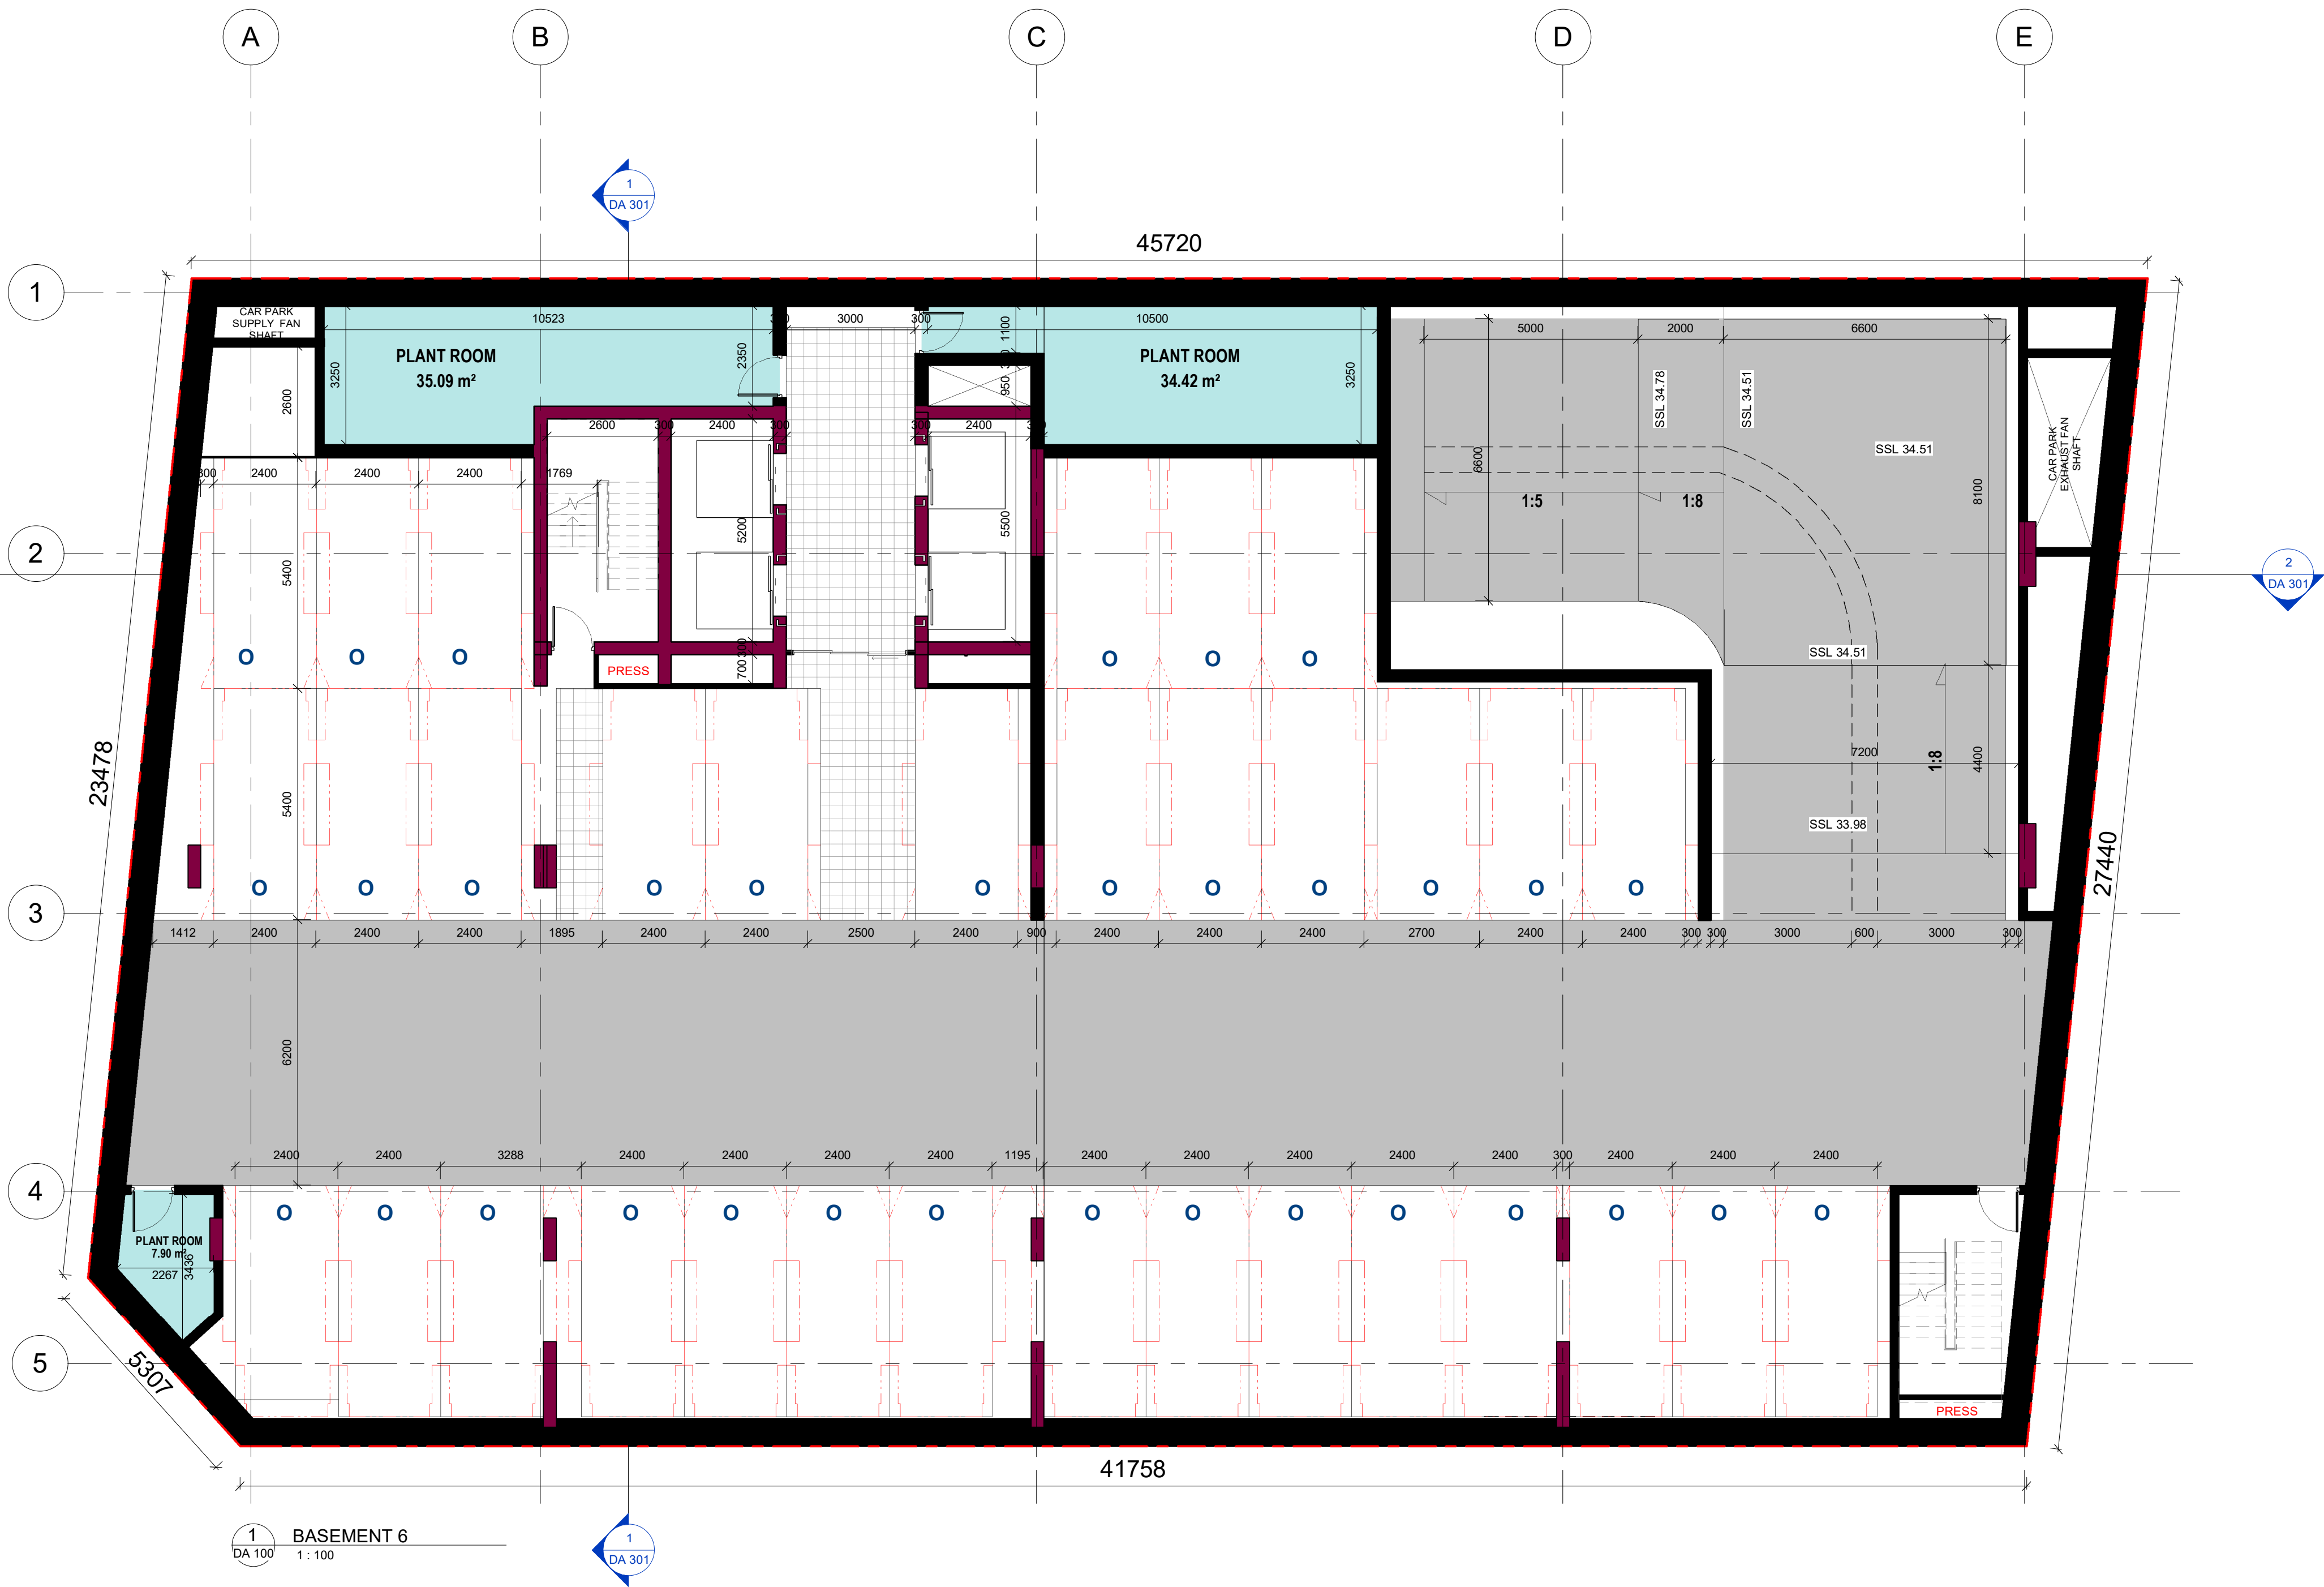

REV	DATE	DESCRIPTION	BY
1	17/08/2022	ISSUED FOR DA	

Bathla


137 Gilba Road Girraween Sydney NSW 2145
P O Box 270, Wentworthville NSW 2145
T: 02 9636 2465 | F: 02 9688 4762
info@bathla.com.au | www.bathla.com.au

GENERAL NOTES:

1. THIS DRAWING AND DESIGN IS THE COPYRIGHT OF UNIVERSAL PROPERTY GROUP PTY. LTD. © NO PART OF THIS DRAWING OR DESIGN SHALL BE REPRODUCED OR USED WITHOUT PRIOR WRITTEN CONSENT FROM UNIVERSAL PROPERTY GROUP PTY. LTD.

2. THIS DRAWING IS TO BE READ & UNDERSTOOD IN CONJUNCTION WITH THE STRUCTURAL, MECHANICAL, ELECTRICAL, & / OR ANY OTHER CONSULTANT'S DOCUMENTATION AS MAY BE APPLICABLE TO THE PROJECT PRIOR TO THE START OF ANY WORKS AND FOR ITS DURATION.

3. CONTRACTOR TO VERIFY ALL DIMENSIONS ON SITE BEFORE COMMENCING WORK. RESOLVE ALL DISCREPANCIES WITH THE ARCHITECT BEFORE PROCEEDING. FIGURED DIMENSIONS TO BE TAKEN IN PREFERENCE TO SCALED DRAWINGS.

 

PROJECT:

30 First Avenue Blacktown

LOT 2 IN DP 550677

DRAWING TITLE:

BASEMENT 6

DA ISSUE			
NORTH:	DATE:	SCALE:	DRAWING No:
	17/08/22	As indicated	DA 100
	DRAWN BY:	CHECKED BY:	REV:
	Author	Checker	1
C:\Users\shiva.dehkharghani\Documents\30-FIRST AVE, BLACKTOWN_shiva.dehkharghani.rvt			

PARKING CALCULATIONS

SHOP: 1 SPACE PER 30 sqrm
FUNCTION CENTRE: 1 SPACE PER 30 sqrm
OFFICE: 1 SPACE PER 100 sqrm
OFFICE RECREATIONAL FACILITIES: 1 SPACE PER 100 sqrm

ACCESSIBLE PARKING

SHOP	2%	REQUIRED	1	PROVIDED	2
FUNCTION CENTRE & OFFICE	1%	REQUIRED	2	PROVIDED	2

PARKING CALCULATION TABLE			
COMMERCIAL PARKING			
NAME	AREA	RATIO	REQUIRED
SHOP	286.93	1:30	9
FUNCTION CENTRE	696.25	1:30	23
RECREATIONAL FACILITIES	357.27	1:100	3
OFFICE	11995.65	1:100	120
TOTAL			155
TOTAL PARKING REQUIRED			155
TOTAL PARKING PROVIDED			155

TOTAL CAR PARK		
Type	Level	Count

	BASEMENT 1	19
	BASEMENT 2	24
	BASEMENT 3	26
	BASEMENT 4	26
OFFICE	BASEMENT 5	27
OFFICE	BASEMENT 6	33
Grand total: 155		155


1 BASEMENT 5
DA 101 1:100

REV	DATE	DESCRIPTION	BY
1	17/08/2022	ISSUED FOR DA	

Bathla

137 Gilba Road Girraween Sydney NSW 2145
P O Box 270, Wentworthville NSW 2145
T: 02 9636 2465 | F: 02 9688 4762
info@bathla.com.au | www.bathla.com.au

GENERAL NOTES:
1. THIS DRAWING AND DESIGN IS THE COPYRIGHT OF UNIVERSAL PROPERTY GROUP PTY. LTD © NO PART OF THIS DRAWING OR DESIGN SHALL BE REPRODUCED OR USED WITHOUT PRIOR WRITTEN CONSENT FROM UNIVERSAL PROPERTY GROUP PTY. LTD ©
2. THIS DRAWING IS TO BE READ & UNDERSTOOD IN CONJUNCTION WITH THE STRUCTURAL, MECHANICAL, ELECTRICAL & / OR ANY OTHER CONSULTANT'S DOCUMENTATION AS MAY BE APPLICABLE TO THE PROJECT PRIOR TO THE START OF ANY WORKS AND FOR ITS DURATION.
3. CONTRACTOR TO VERIFY ALL DIMENSIONS ON SITE BEFORE COMMENCING WORK. RESOLVE ALL DISCREPANCIES WITH THE ARCHITECT BEFORE PROCEEDING. FIGURED DIMENSIONS TO BE TAKEN IN PREFERENCE TO SCALED DRAWINGS.

 


PROJECT:
30 First Avenue Blacktown
LOT 2 IN DP 550677

DRAWING TITLE:
BASEMENT 5

NORTH:

DATE: 17/08/22	SCALE: As indicated	DRAWING No: DA 101
DRAWN BY: Author	CHECKED BY: Checker	REV: 1

C:\Users\shiva.dehkharghani\Documents\30-FIRST AVE, BLACKTOWN_shiva.dehkharghani.rvt

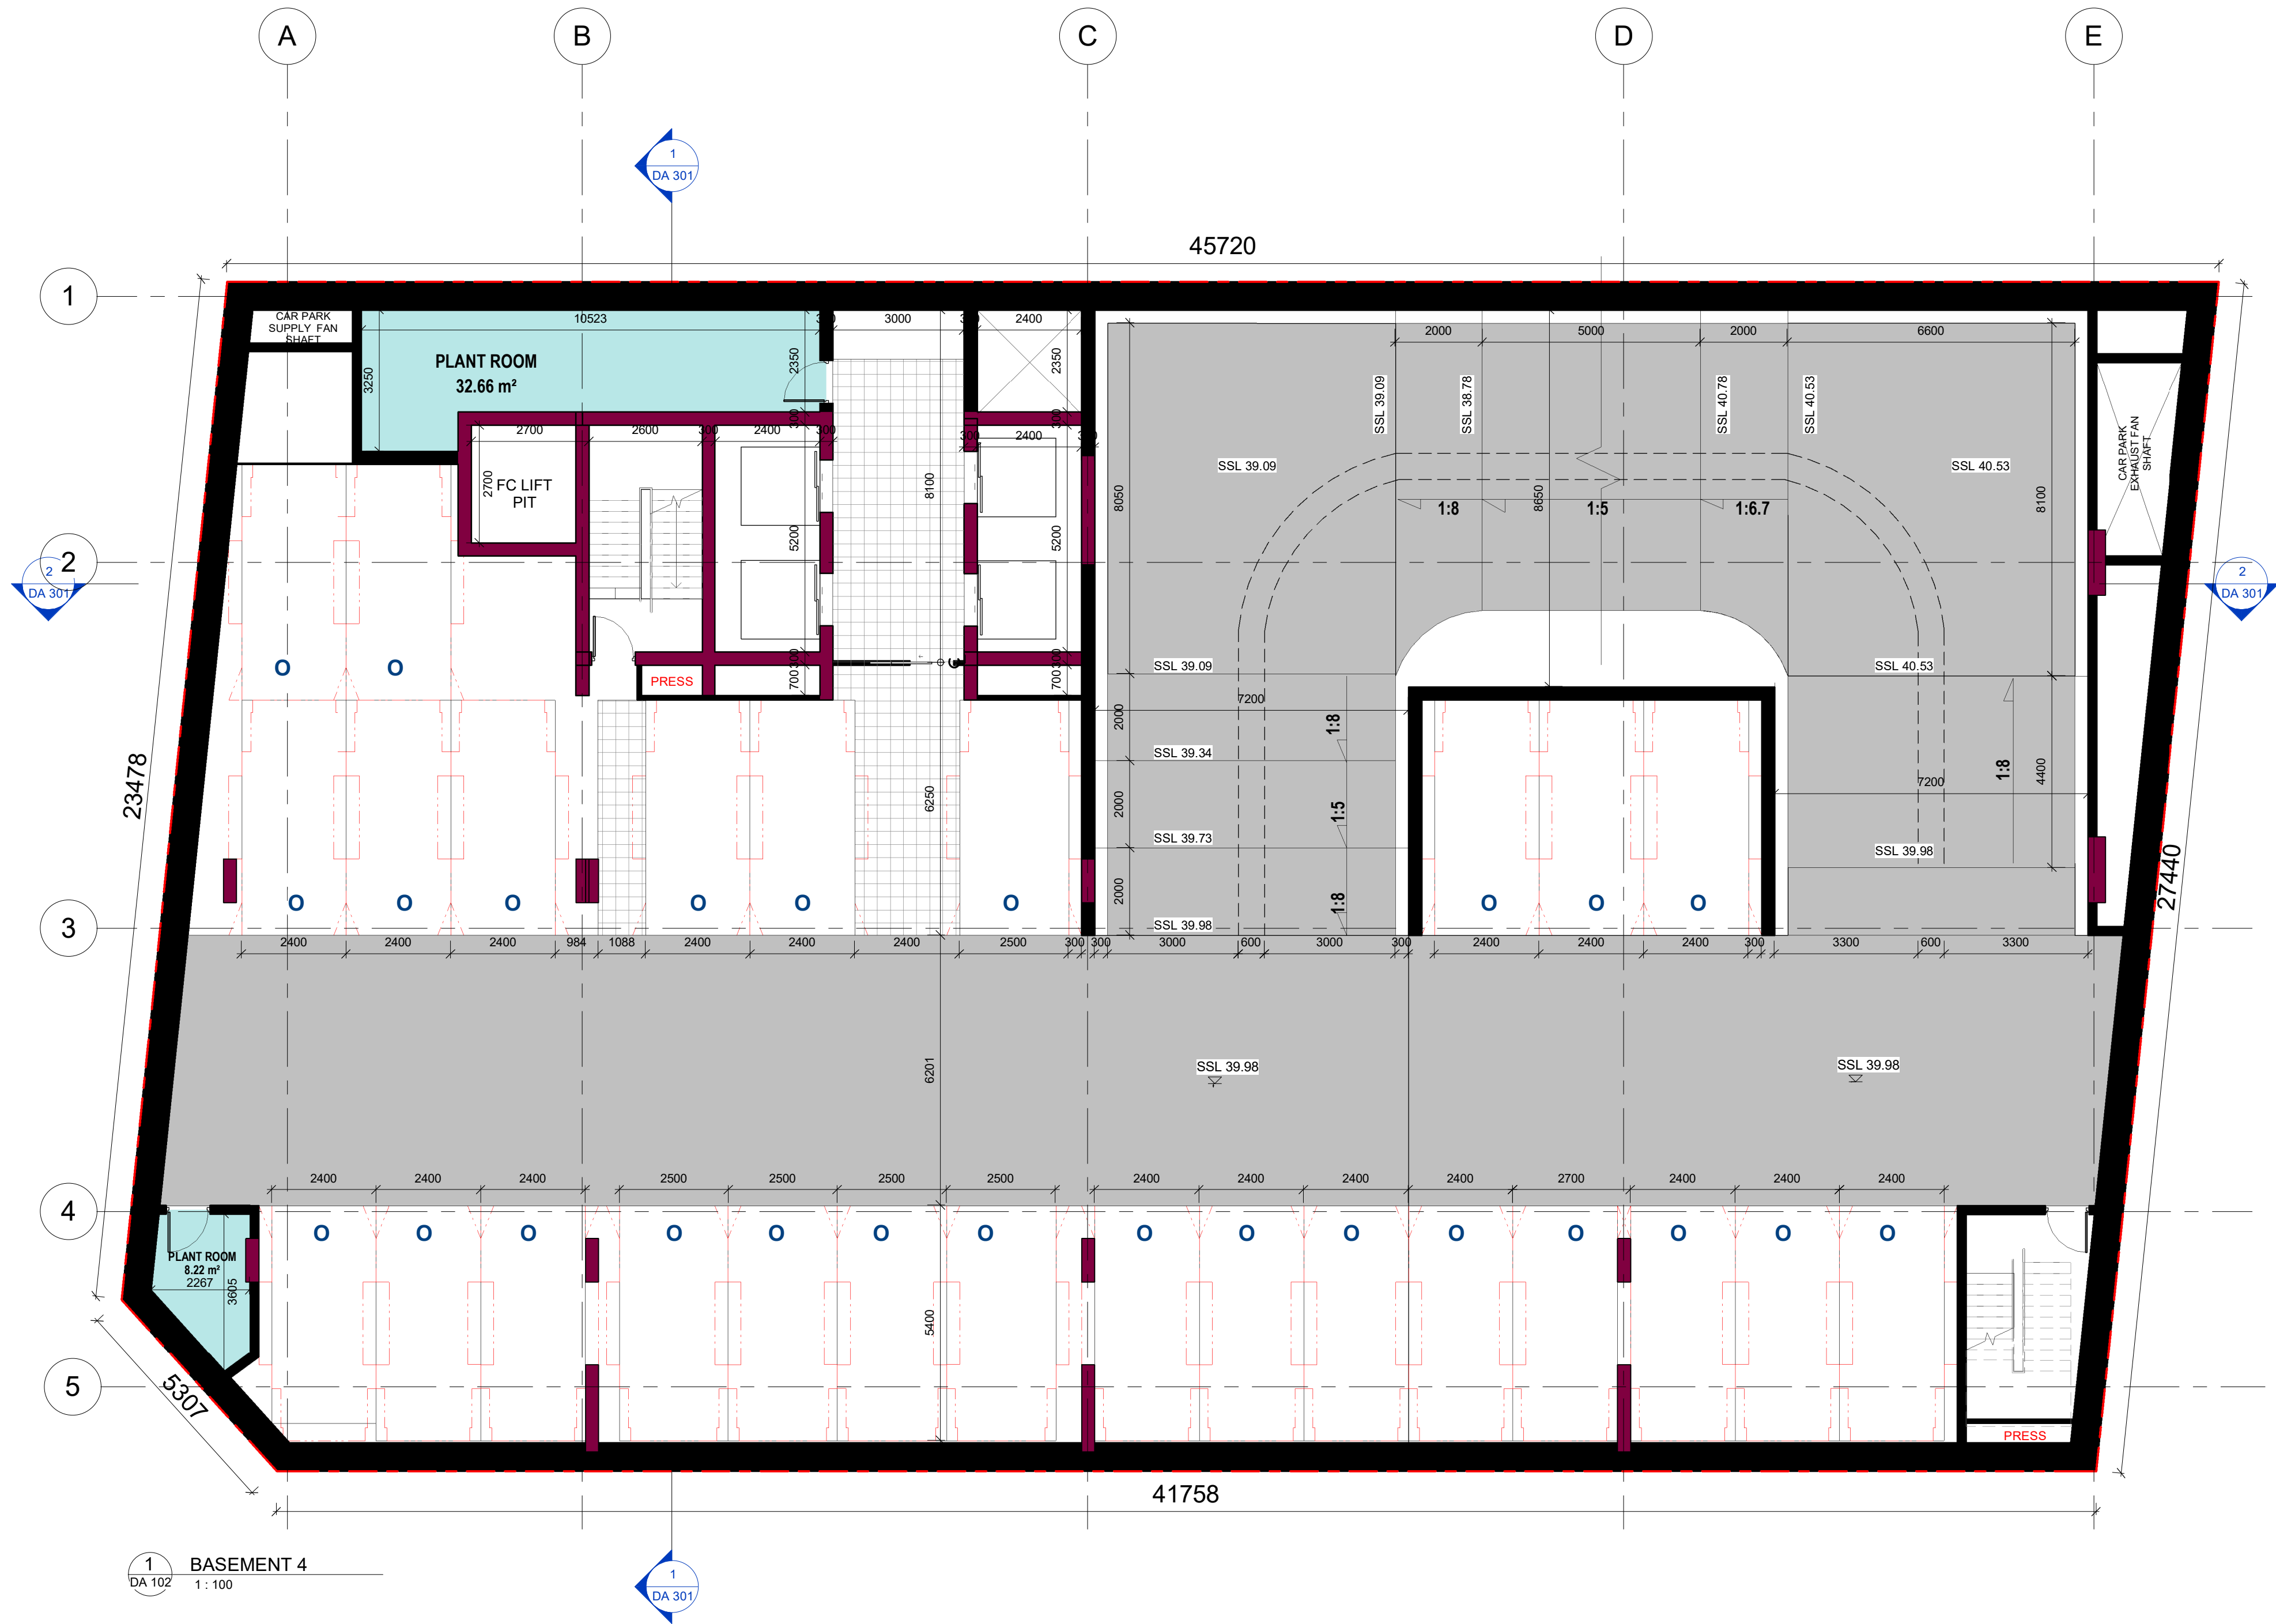

PARKING CALCULATIONS

SHOP: 1 SPACE PER 30 sqrm
FUNCTION CENTRE: 1 SPACE PER 30 sqrm
OFFICE: 1 SPACE PER 100 sqrm
OFFICE RECREATIONAL FACILITIES: 1 SPACE PER 100 sqrm

ACCESSIBLE PARKING

SHOP	2%	REQUIRED	1	PROVIDED	2
FUNCTION CENTRE & OFFICE	1%	REQUIRED	2	PROVIDED	2

PARKING CALCULATION TABLE

COMMERCIAL PARKING			
NAME	AREA	RATIO	REQUIRED
SHOP	286.93	1:30	9
FUNCTION CENTRE	696.25	1:30	23
RECREATIONAL FACILITIES	357.27	1:100	3
OFFICE	11995.65	1:100	120
TOTAL			155
TOTAL PARKING REQUIRED			155
TOTAL PARKING PROVIDED			155

TOTAL CAR PARK		
Type	Level	Count
	BASEMENT 1	19
	BASEMENT 2	24
	BASEMENT 3	26
	BASEMENT 4	26
OFFICE	BASEMENT 5	27
OFFICE	BASEMENT 6	33
Grand total: 155		155

1	17/08/2022	ISSUED FOR DA		
REV	DATE	DESCRIPTION	BY	

Bathla
137 Gilba Road Girraween Sydney NSW 2145
P O Box 270, Wentworthville NSW 2145
T: 02 9636 2465 | F: 02 9688 4762
info@bathla.com.au | www.bathla.com.au


GENERAL NOTES:
1. THIS DRAWING AND DESIGN IS THE COPYRIGHT OF UNIVERSAL PROPERTY GROUP PTY. LTD. © NO PART OF THIS DRAWING OR DESIGN SHALL BE REPRODUCED OR USED WITHOUT PRIOR WRITTEN CONSENT FROM UNIVERSAL PROPERTY GROUP PTY. LTD.
2. THIS DRAWING IS TO BE READ & UNDERSTOOD IN CONJUNCTION WITH THE STRUCTURAL, MECHANICAL, ELECTRICAL, & / OR ANY OTHER CONSULTANT'S DOCUMENTATION AS MAY BE APPLICABLE TO THE PROJECT PRIOR TO THE START OF ANY WORKS AND FOR ITS DURATION.
3. CONTRACTOR TO VERIFY ALL DIMENSIONS ON SITE BEFORE COMMENCING WORK. RESOLVE ALL DISCREPANCIES WITH THE ARCHITECT BEFORE PROCEEDING. FIGURED DIMENSIONS TO BE TAKEN IN PREFERENCE TO SCALED DRAWINGS.

DO NOT SCALE
20 10 0 10 20 30 40 50 60 70mm

PROJECT:
30 First Avenue Blacktown
LOT 2 IN DP 550677

DRAWING TITLE:
BASEMENT 4

DA ISSUE			
NORTH:	DATE: 17/08/22	SCALE: As indicated	DRAWING No: DA 102
	DRAWN BY: Author	CHECKED BY: Checker	REV: 1
C:\Users\shiva.dekharghani\Documents\30-FIRST AVE, BLACKTOWN_shiva.dekharghani.rvt			

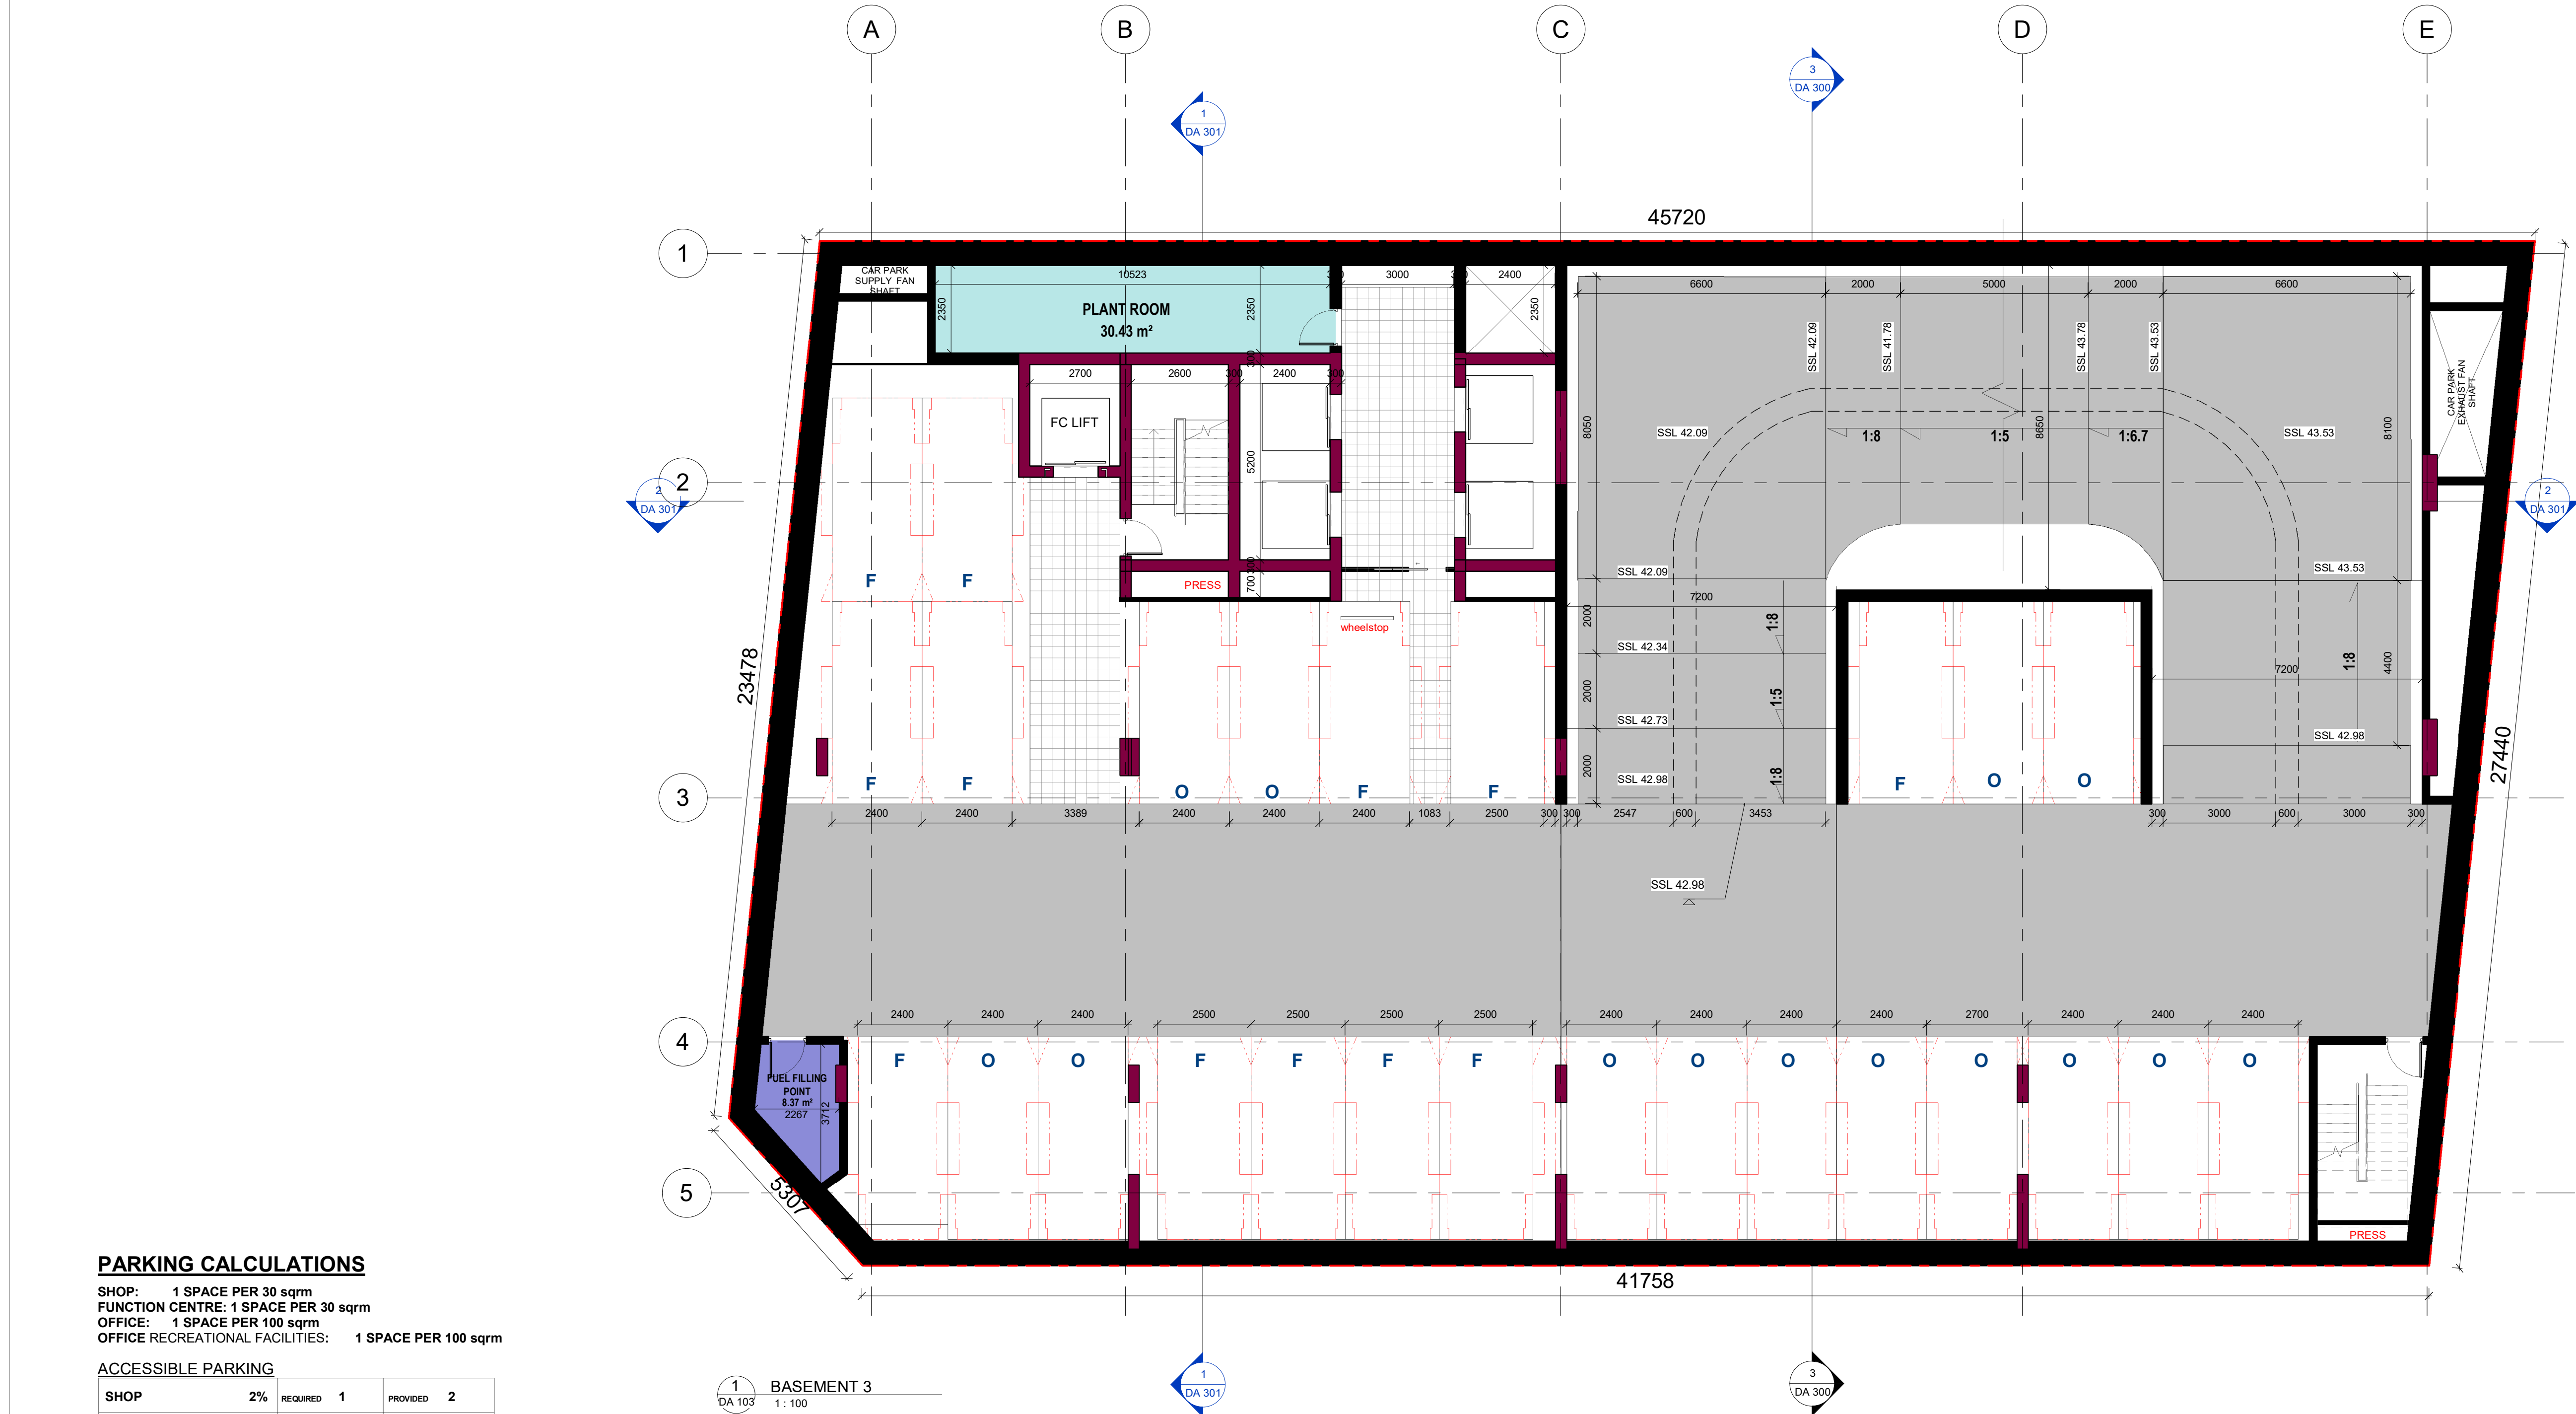

PARKING CALCULATIONS

SHOP: 1 SPACE PER 30 sqrm
FUNCTION CENTRE: 1 SPACE PER 30 sqrm
OFFICE: 1 SPACE PER 100 sqrm
OFFICE RECREATIONAL FACILITIES: 1 SPACE PER 100 sqrm

ACCESSIBLE PARKING

SHOP	2%	REQUIRED	1	PROVIDED	2
FUNCTION CENTRE & OFFICE	1%	REQUIRED	2	PROVIDED	2

PARKING CALCULATION TABLE

COMMERCIAL PARKING				
NAME	AREA	RATIO	REQUIRED	
SHOP	286.93	1:30	9	
FUNCTION CENTRE	696.25	1:30	23	
RECREATIONAL FACILITIES	357.27	1:100	3	
OFFICE	11995.65	1:100	120	
TOTAL			155	
TOTAL PARKING REQUIRED			155	
TOTAL PARKING PROVIDED			155	


TOTAL CAR PARK		
Type	Level	Count
	BASEMENT 1	19
	BASEMENT 2	24
	BASEMENT 3	26
	BASEMENT 4	26
OFFICE	BASEMENT 5	27
OFFICE	BASEMENT 6	33
Grand total: 155		155

REV	DATE	DESCRIPTION	BY
1	17/08/2022	ISSUED FOR DA	

Bathla
137 Gilba Road Girraween Sydney NSW 2145
P O Box 270, Wentworthville NSW 2145
T: 02 9636 2465 | F: 02 9688 4762
info@bathla.com.au | www.bathla.com.au

GENERAL NOTES:
1. THIS DRAWING AND DESIGN IS THE COPYRIGHT OF UNIVERSAL PROPERTY GROUP PTY. LTD © NO PART OF THIS DRAWING OR DESIGN SHALL BE REPRODUCED OR USED WITHOUT PRIOR WRITTEN CONSENT FROM UNIVERSAL PROPERTY GROUP PTY. LTD ©
2. THIS DRAWING IS TO BE READ & UNDERSTOOD IN CONJUNCTION WITH THE STRUCTURAL, MECHANICAL, ELECTRICAL, & / OR ANY OTHER CONSULTANT'S DOCUMENTATION AS MAY BE APPLICABLE TO THE PROJECT PRIOR TO THE START OF ANY WORKS AND FOR ITS DURATION.
3. CONTRACTOR TO VERIFY ALL DIMENSIONS ON SITE BEFORE COMMENCING WORK. RESOLVE ALL DISCREPANCIES WITH THE ARCHITECT BEFORE PROCEEDING. FIGURED DIMENSIONS TO BE TAKEN IN PREFERENCE TO SCALED DRAWINGS.

DO NOT SCALE

 

PROJECT:
30 First Avenue Blacktown
LOT 2 IN DP 550677

DRAWING TITLE:
BASEMENT 3

DA ISSUE			
NORTH:	DATE: 17/08/22	SCALE: As indicated	DRAWING No: DA 103
	DRAWN BY: Author	CHECKED BY: Checker	REV: 1
C:\Users\shiva.dekharghani\Documents\30-FIRST AVE, BLACKTOWN_shiva.dekharghani.rvt			

PARKING CALCULATIONS

SHOP: 1 SPACE PER 30 sqrm
FUNCTION CENTRE: 1 SPACE PER 30 sqrm
OFFICE: 1 SPACE PER 100 sqrm
OFFICE RECREATIONAL FACILITIES: 1 SPACE PER 100 sqrm

ACCESSIBLE PARKING

SHOP	2%	REQUIRED	1	PROVIDED	2
FUNCTION CENTRE & OFFICE	1%	REQUIRED	2	PROVIDED	2


PARKING CALCULATION TABLE			
COMMERCIAL PARKING			
NAME	AREA	RATIO	REQUIRED
SHOP	286.93	1:30	9
FUNCTION CENTRE	696.25	1:30	23
RECREATIONAL FACILITIES	357.27	1:100	3
OFFICE	11995.65	1:100	120
TOTAL			155
TOTAL PARKING REQUIRED			155
TOTAL PARKING PROVIDED			155

TOTAL CAR PARK		
Type	Level	Count
	BASEMENT 1	19
	BASEMENT 2	24
	BASEMENT 3	26
	BASEMENT 4	26
OFFICE	BASEMENT 5	27
OFFICE	BASEMENT 6	33
Grand total: 155		155

GENERAL NOTES:

- THIS DRAWING AND DESIGN IS THE COPYRIGHT OF UNIVERSAL PROPERTY GROUP PTY. LTD. © NO PART OF THIS DRAWING OR DESIGN SHALL BE REPRODUCED OR USED WITHOUT PRIOR WRITTEN CONSENT FROM UNIVERSAL PROPERTY GROUP PTY. LTD.
- THIS DRAWING IS TO BE READ & UNDERSTOOD IN CONJUNCTION WITH THE STRUCTURAL, MECHANICAL, ELECTRICAL & / OR ANY OTHER CONSULTANT'S DOCUMENTATION AS MAY BE APPLICABLE TO THE PROJECT PRIOR TO THE START OF ANY WORKS AND FOR ITS DURATION.
- CONTRACTOR TO VERIFY ALL DIMENSIONS ON SITE BEFORE COMMENCING WORK. RESOLVE ALL DISCREPANCIES WITH THE ARCHITECT BEFORE PROCEEDING. FIGURED DIMENSIONS TO BE TAKEN IN PREFERENCE TO SCALED DRAWINGS.

DO NOT SCALE

 


PROJECT:

30 First Avenue Blacktown
LOT 2 IN DP 550677

DRAWING TITLE:

BASEMENT 2

NORTH:

 

DA ISSUE			
DATE:	SCALE:	DRAWING No:	
17/08/22	As indicated	DA 104	
DRAWN BY:	CHECKED BY:	REV:	
Author	Checker	1	
C:\Users\shiva.dehkharghani\Documents\30-FIRST AVE, BLACKTOWN_shiva.dehkharghani.rvt			

REV	DATE	DESCRIPTION	BY
1	17/08/2022	ISSUED FOR DA	

Bathla

137 Gilba Road Girraween Sydney NSW 2145
P O Box 270, Wentworthville NSW 2145
T: 02 9636 2465 | F: 02 9688 4762
info@bathla.com.au | www.bathla.com.au

PARKING CALCULATIONS

SHOP: 1 SPACE PER 30 sqrm
FUNCTION CENTRE: 1 SPACE PER 30 sqrm
OFFICE: 1 SPACE PER 100 sqrm
OFFICE RECREATIONAL FACILITIES: 1 SPACE PER 100 sqrm

ACCESSIBLE PARKING

SHOP	2%	REQUIRED	1	PROVIDED	2
FUNCTION CENTRE & OFFICE	1%	REQUIRED	2	PROVIDED	2

PARKING CALCULATION TABLE			
COMMERCIAL PARKING			
NAME	AREA	RATIO	REQUIRED
SHOP	286.93	1:30	9
FUNCTION CENTRE	696.25	1:30	23
RECREATIONAL FACILITIES	357.27	1:100	3
OFFICE	11995.65	1:100	120
TOTAL			155
TOTAL PARKING REQUIRED			155
TOTAL PARKING PROVIDED			155

TOTAL CAR PARK		
Type	Level	Count
	BASEMENT 1	19
	BASEMENT 2	24
	BASEMENT 3	26
	BASEMENT 4	26
OFFICE	BASEMENT 5	27
OFFICE	BASEMENT 6	33
Grand total: 155		155

GENERAL NOTES:

- THIS DRAWING AND DESIGN IS THE COPYRIGHT OF UNIVERSAL PROPERTY GROUP PTY. LTD © NO PART OF THIS DRAWING OR DESIGN SHALL BE REPRODUCED OR USED WITHOUT PRIOR WRITTEN CONSENT FROM UNIVERSAL PROPERTY GROUP PTY. LTD ©
- THIS DRAWING IS TO BE READ & UNDERSTOOD IN CONJUNCTION WITH THE STRUCTURAL, MECHANICAL, ELECTRICAL, & / OR ANY OTHER CONSULTANT'S DOCUMENTATION AS MAY BE APPLICABLE TO THE PROJECT PRIOR TO THE START OF ANY WORKS AND FOR ITS DURATION.
- CONTRACTOR TO VERIFY ALL DIMENSIONS ON SITE BEFORE COMMENCING WORK. RESOLVE ALL DISCREPANCIES WITH THE ARCHITECT BEFORE PROCEEDING. FIGURED DIMENSIONS TO BE TAKEN IN PREFERENCE TO SCALED DRAWINGS.

DO NOT SCALE




PROJECT:

30 First Avenue Blacktown
LOT 2 IN DP 550677

DRAWING TITLE:

BASEMENT 1

NORTH:

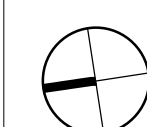


<u>DATE:</u>	<u>SCALE:</u>	<u>DRAWING No:</u>
17/08/22	As indicated	DA 105
<u>DRAWN BY:</u>	<u>CHECKED BY:</u>	<u>REV:</u>
Author	Checker	1
C:\Users\shiva.dehkharghani\Documents\30-FIRST AVE BLACKTOWN_shiva.dehkharghani.rvt		

REV	DATE	DESCRIPTION	BY
1	17/08/2022	ISSUED FOR DA	

Bathla

137 Gilba Road Girraween Sydney NSW 2145
P O Box 270, Wentworthville NSW 2145
T: 02 9636 2465 | F: 02 9688 4762
info@bathla.com.au | www.bathla.com.au

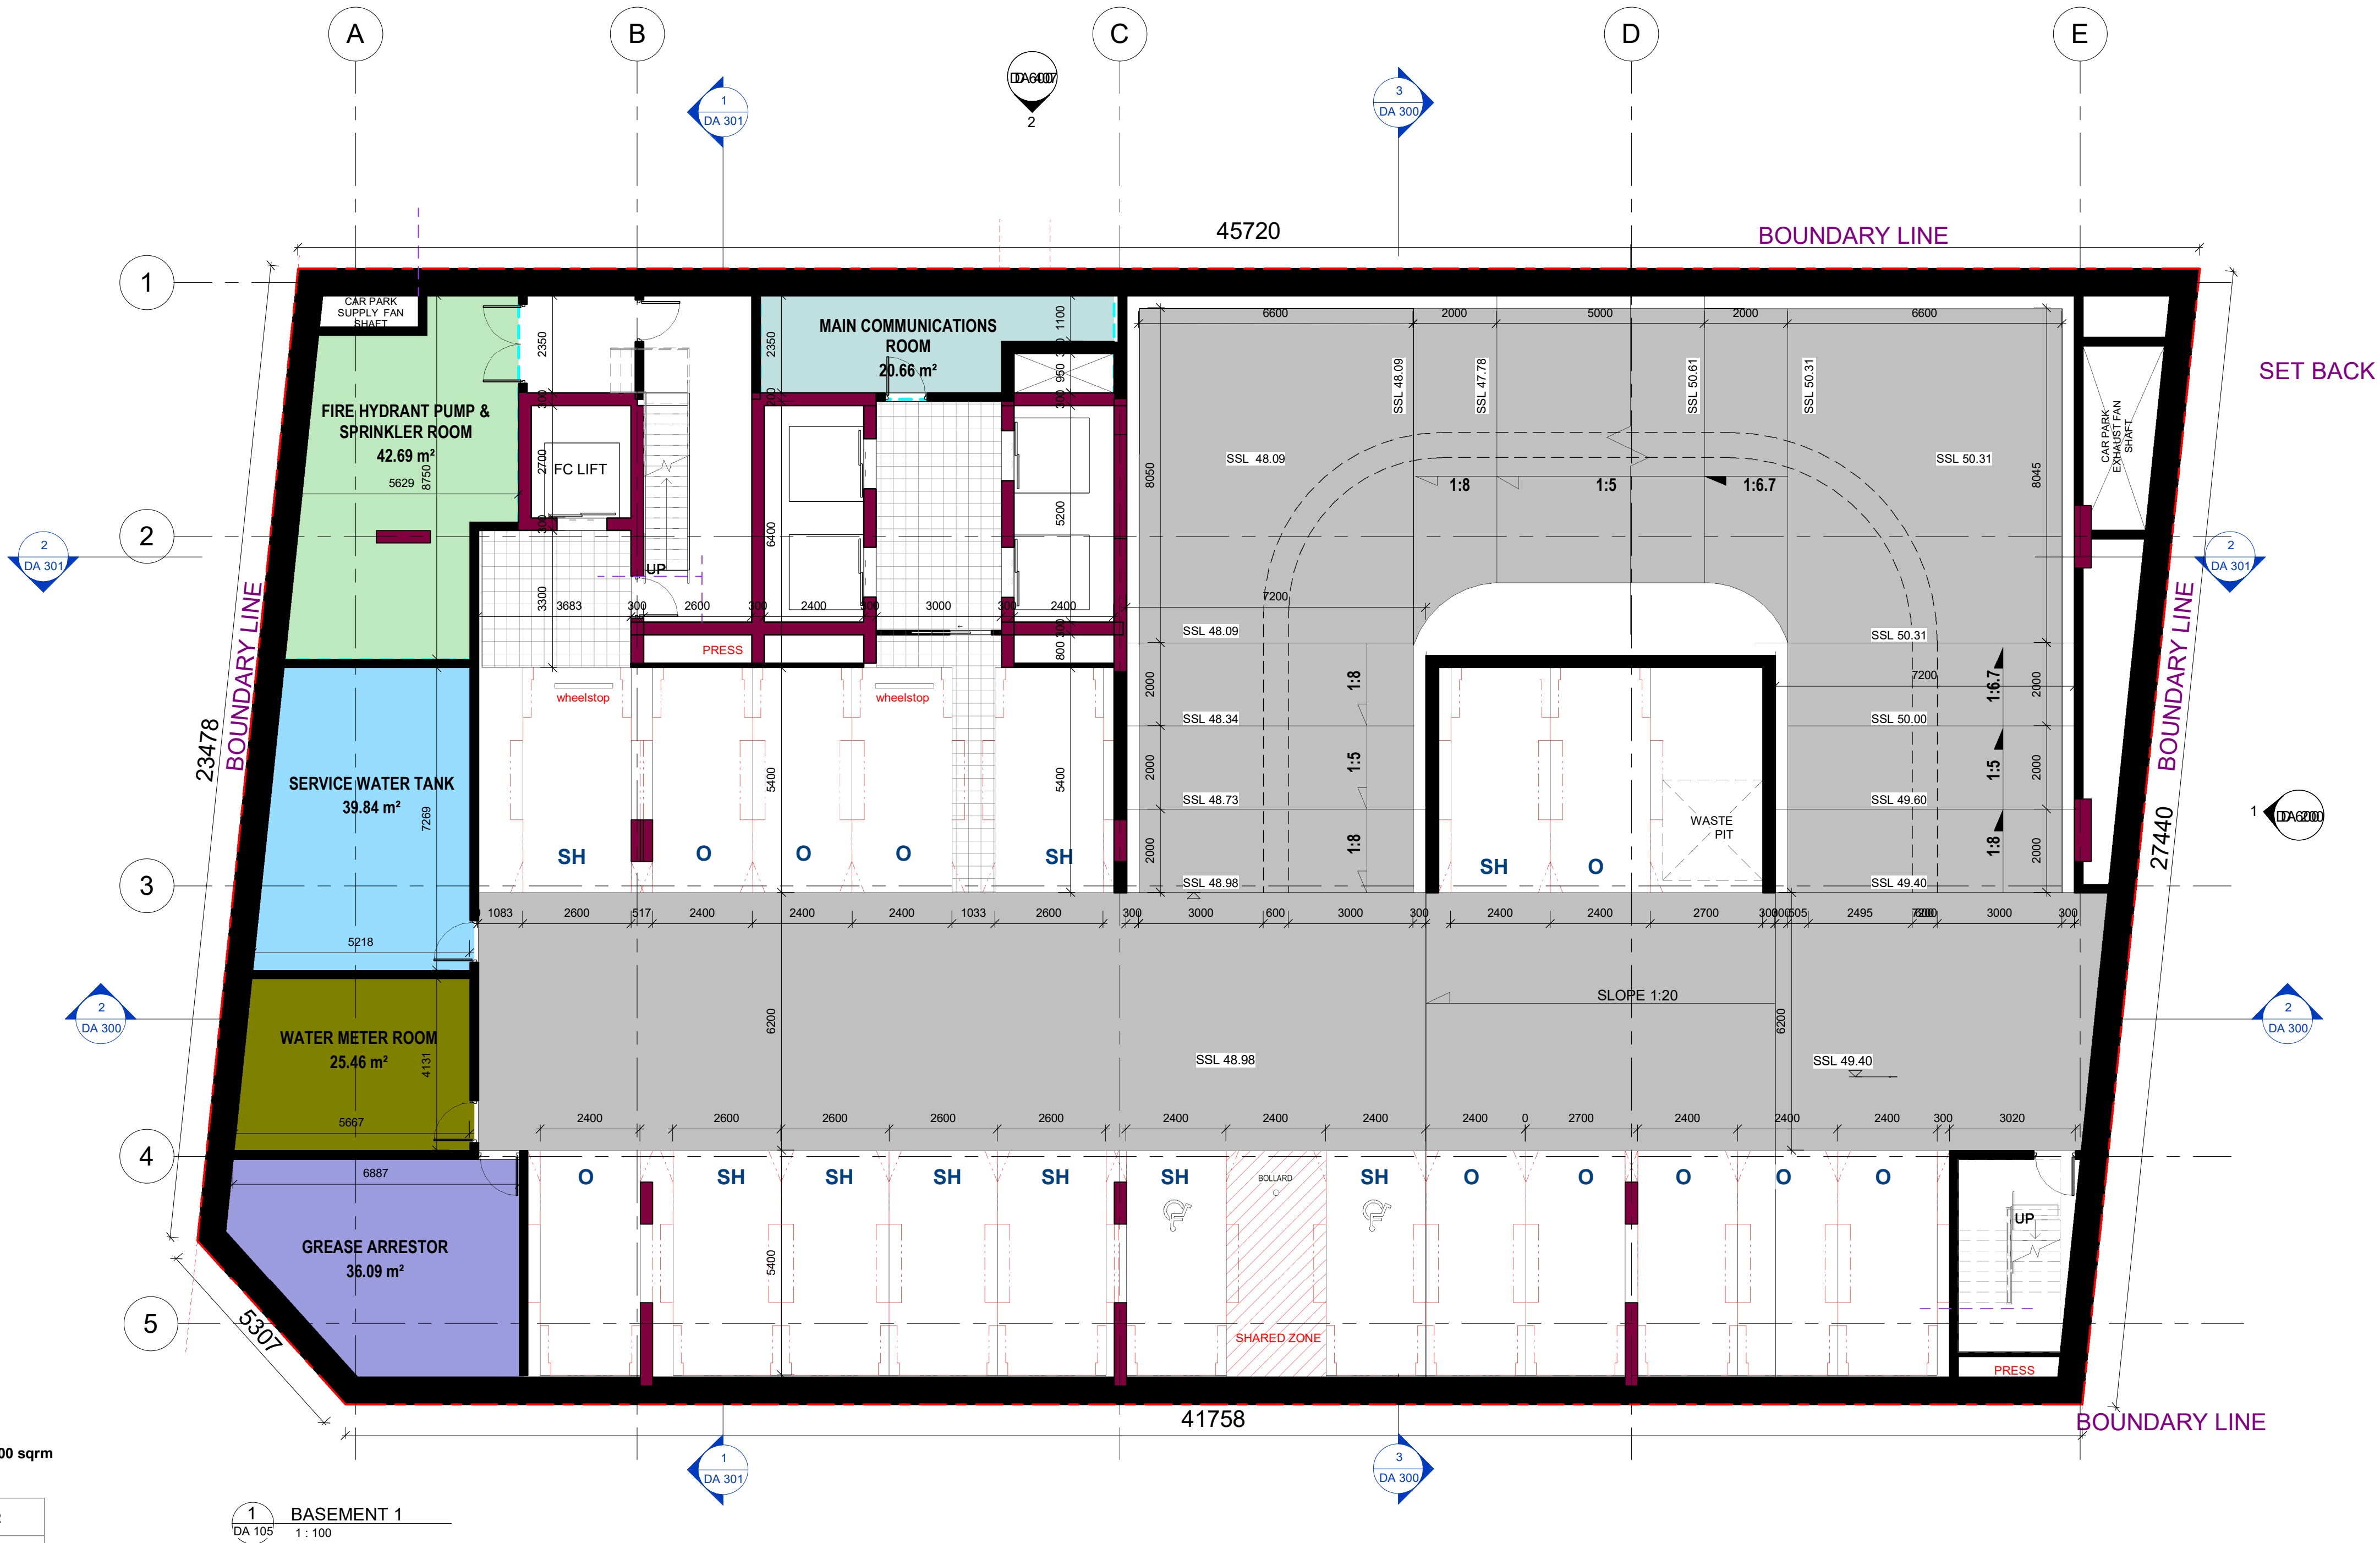



REV	DATE	DESCRIPTION	BY
1	17/08/2022	ISSUED FOR DA	

Bathla

137 Gilba Road Girraween Sydney NSW 2145
P O Box 270, Wentworthville NSW 2145
T: 02 9636 2465 | F: 02 9688 4762
info@bathla.com.au | www.bathla.com.au

- GENERAL NOTES:
- THIS DRAWING AND DESIGN IS THE COPYRIGHT OF UNIVERSAL PROPERTY GROUP PTY. LTD © NO PART OF THIS DRAWING OR DESIGN SHALL BE REPRODUCED OR USED WITHOUT PRIOR WRITTEN CONSENT FROM UNIVERSAL PROPERTY GROUP PTY. LTD ©
 - THIS DRAWING IS TO BE READ & UNDERSTOOD IN CONJUNCTION WITH THE STRUCTURAL, MECHANICAL, ELECTRICAL, & / OR ANY OTHER CONSULTANT'S DOCUMENTATION AS MAY BE APPLICABLE TO THE PROJECT PRIOR TO THE START OF ANY WORKS AND FOR ITS DURATION.
 - CONTRACTOR TO VERIFY ALL DIMENSIONS ON SITE BEFORE COMMENCING WORK. RESOLVE ALL DISCREPANCIES WITH THE ARCHITECT BEFORE PROCEEDING. FIGURED DIMENSIONS TO BE TAKEN IN PREFERENCE TO SCALED DRAWINGS.

DO NOT SCALE

20

10

0

10

20

30

40

50

60

70mm


PROJECT:

30 First Avenue Blacktown
LOT 2 IN DP 550677


DRAWING TITLE:

GROUND FLOOR PLAN

DA ISSUE			
NORTH:	DATE:	SCALE:	DRAWING No:
	17/08/22	1 : 100	DA 106
	DRAWN BY:	CHECKED BY:	REV:
	Author	Checker	1
C:\Users\shiva.dehkharghani\Documents\30-FIRST AVE. BLACKTOWN_shiva.dehkharghani.rvt			

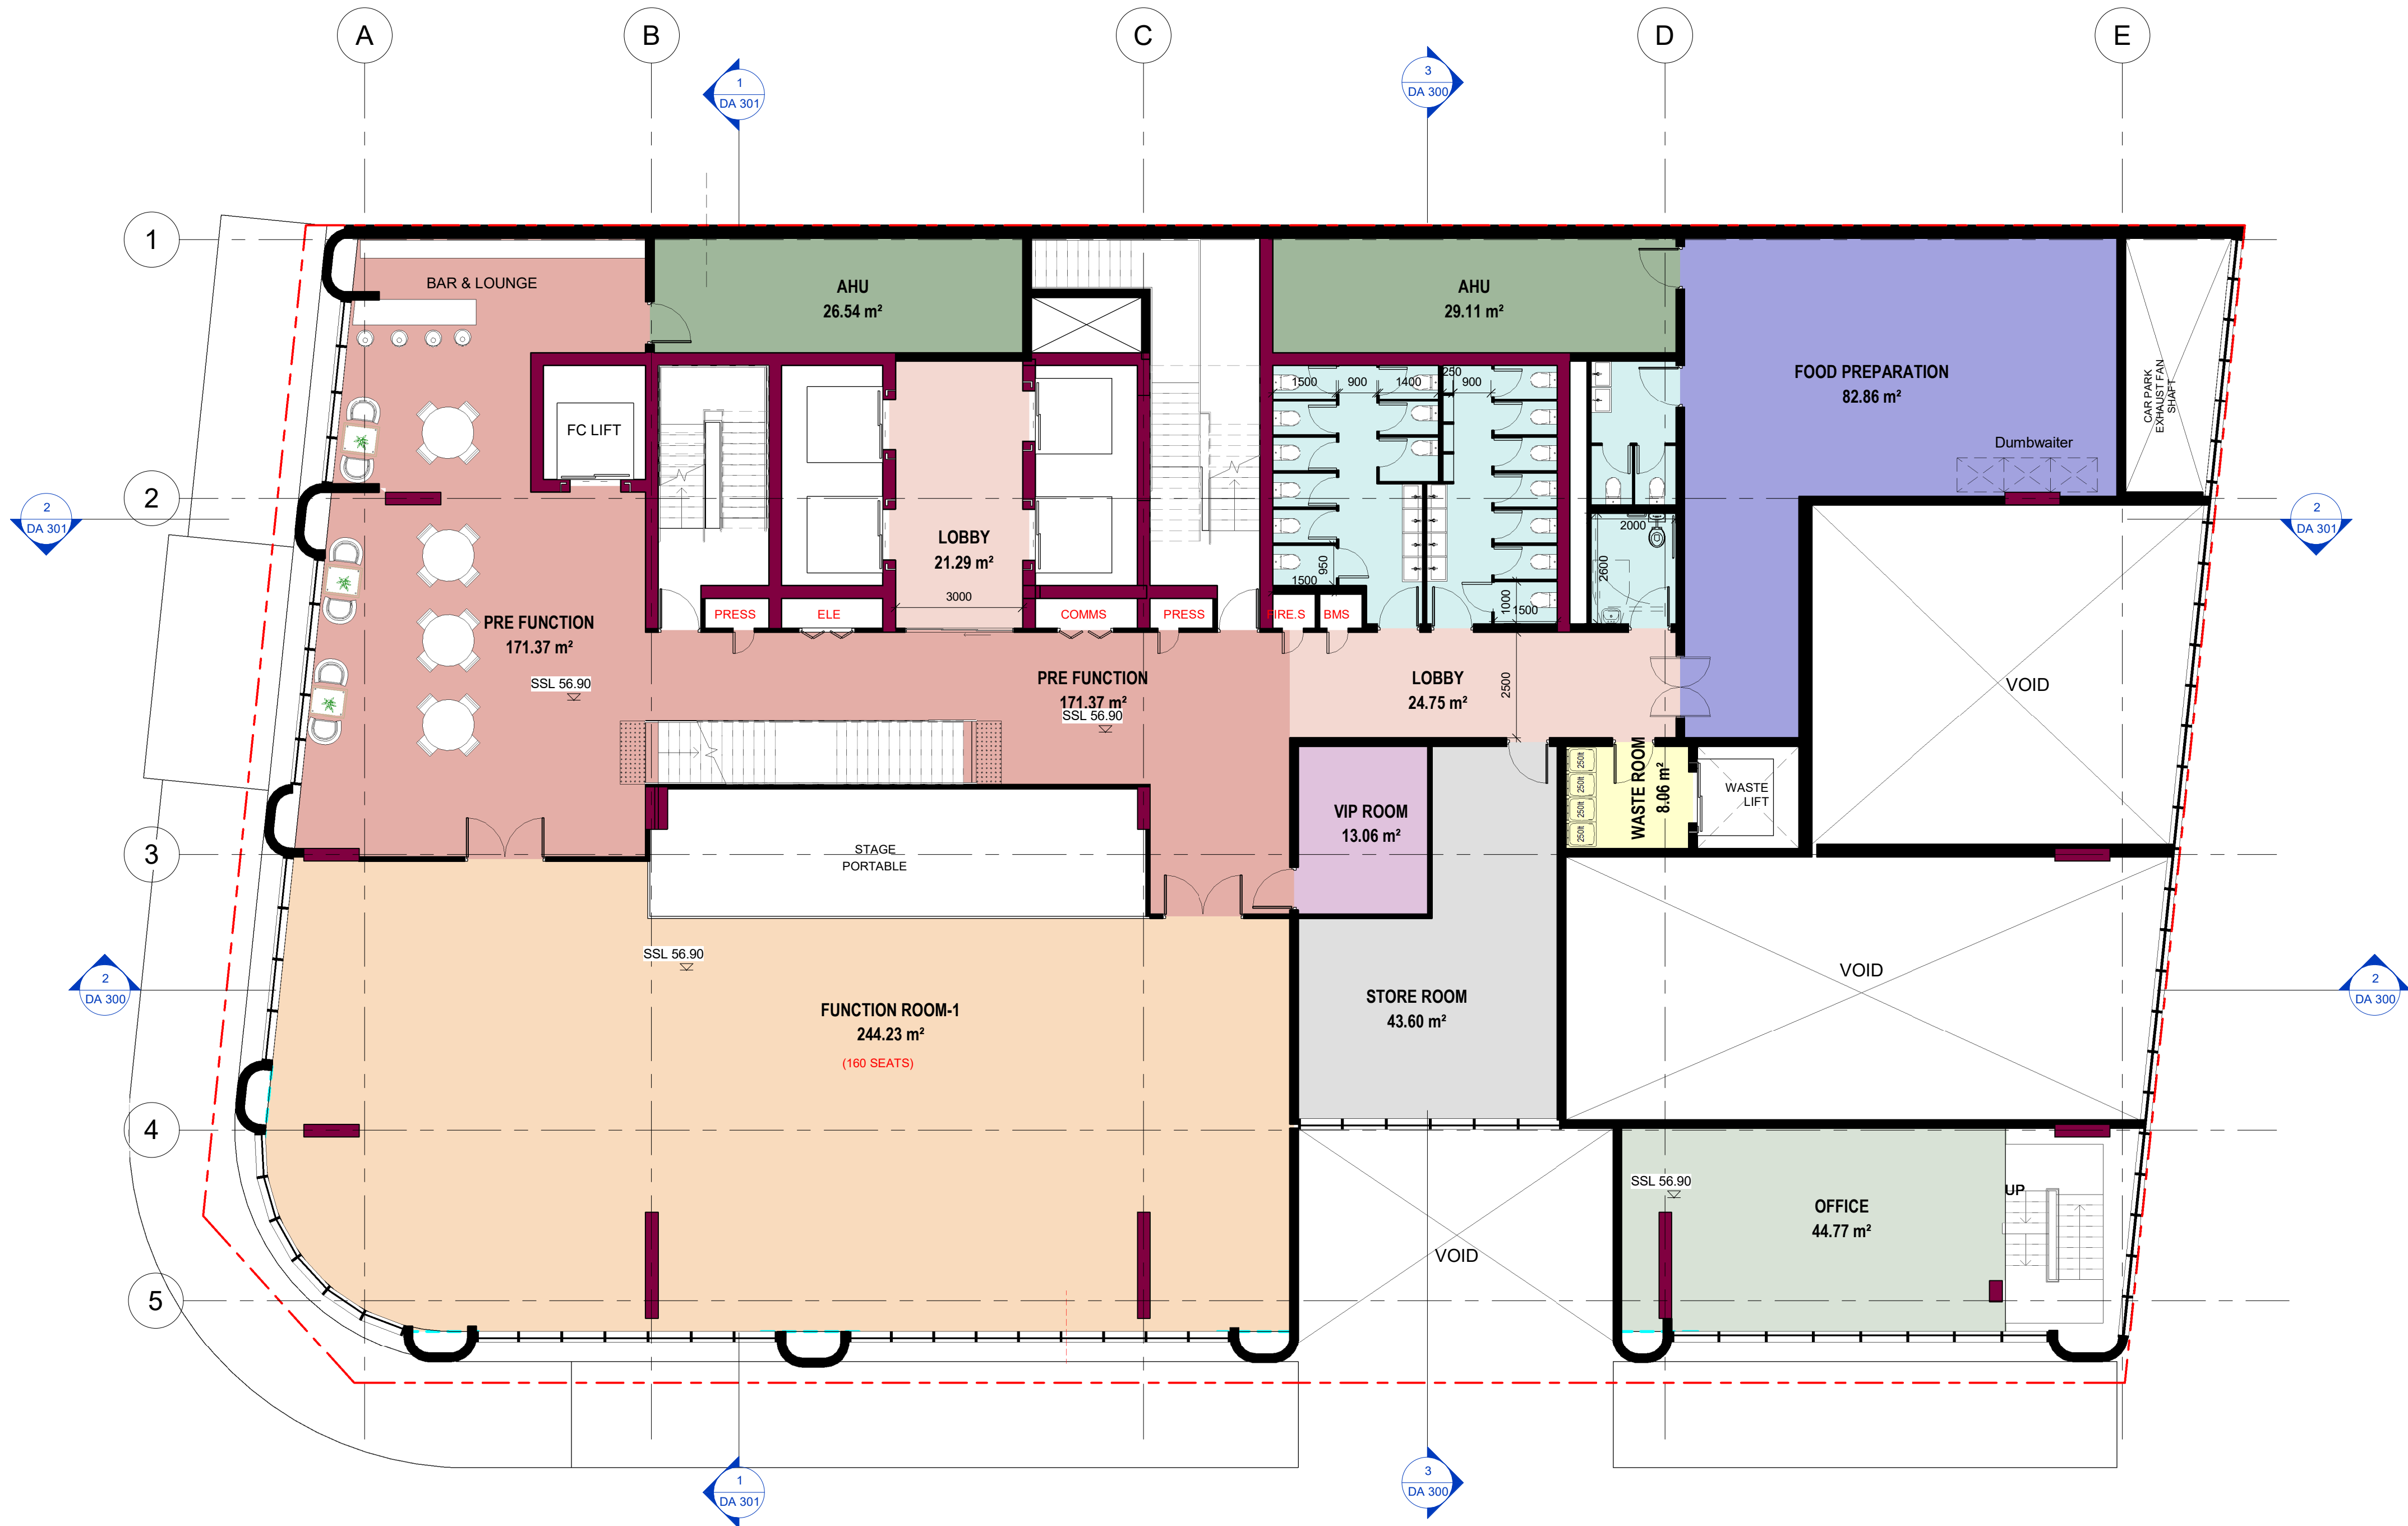

02 Level 1
1 : 100

 

SANITARY FACILITIES CALCULATIONS AS PER: TABLE F2.3

LEVEL - 1

FUNCTION CENTER 1:

160 SEATS
80 MALE PATRONS
80 FEMALE PATRONS

CLOSET	URINALS	WASH BASIN
4 1 per 20	3 +1 per 20	3 1 per 30
6 1 per 15	-	3 1 per 30

KITCHEN: AREA PER PERSON: 10m2

8 PERSON
4 MALE
4 FEMALE

CLOSET	URINALS	WASH BASIN
1 1 per 20	- +1 per 50	1 1 per 30
1 1 per 15	-	1 1 per 30

FUNCTION CENTER 2:

130 SEATS
65 MALE PATRONS
65 FEMALE PATRONS

CLOSET	URINALS	WASH BASIN
4 1 per 20	3 +1 per 50	3 1 per 30
5 1 per 15	-	3 1 per 30

FUNCTION CENTER 3:

160 SEATS
80 MALE PATRONS
80 FEMALE PATRONS

CLOSET	URINALS	WASH BASIN
4 1 per 20	3 +1 per 50	3 1 per 30
6 1 per 15	-	3 1 per 30

TOTAL

MALE	6	6
FEMALE	11	6

KITCHEN: AREA PER PERSON: 10m2

10 PERSON
5 MALE
5 FEMALE

CLOSET	URINALS	WASH BASIN
1 1 per 20	- +1 per 50	1 1 per 30
1 1 per 15	-	1 1 per 30

TYP. FLOOR

OFFICE: AREA PER PERSON: 10m2

70 PERSON
35 MALE
35 FEMALE

CLOSET	URINALS	WASH BASIN
2 1 per 20	1 +1 per 50	2 1 per 30
3 1 per 15	-	2 1 per 30


REV	DATE	ISSUED FOR DA	DESCRIPTION	BY
1	17/08/2022	ISSUED FOR DA		

Bathla

137 Gilba Road Girraween Sydney NSW 2145
P O Box 270, Wentworthville NSW 2145
T: 02 9636 2465 | F: 02 9688 4762
info@bathla.com.au | www.bathla.com.au

GENERAL NOTES:

- THIS DRAWING AND DESIGN IS THE COPYRIGHT OF UNIVERSAL PROPERTY GROUP PTY. LTD © NO PART OF THIS DRAWING OR DESIGN SHALL BE REPRODUCED OR USED WITHOUT PRIOR WRITTEN CONSENT FROM UNIVERSAL PROPERTY GROUP PTY. LTD ©
- THIS DRAWING IS TO BE READ & UNDERSTOOD IN CONJUNCTION WITH THE STRUCTURAL, MECHANICAL, ELECTRICAL, & / OR ANY OTHER CONSULTANT'S DOCUMENTATION AS MAY BE APPLICABLE TO THE PROJECT PRIOR TO THE START OF ANY WORKS AND FOR ITS DURATION.
- CONTRACTOR TO VERIFY ALL DIMENSIONS ON SITE BEFORE COMMENCING WORK. RESOLVE ALL DISCREPANCIES WITH THE ARCHITECT BEFORE PROCEEDING. FIGURED DIMENSIONS TO BE TAKEN IN PREFERENCE TO SCALED DRAWINGS.

 

PROJECT:
30 First Avenue Blacktown
LOT 2 IN DP 550677

DRAWING TITLE:
LEVEL 1

NORTH:	DATE:	SCALE:	DRAWING No:
	17/08/22	As indicated	DA 107
	DRAWN BY:	CHECKED BY:	REV:
	Author	Checker	1

C:\Users\shiva.dekharghani\Documents\30-FIRST AVE, BLACKTOWN_shiva.dekharghani.rvt



1 02 Level 2
DA 108 1: 100

SANITARY FACILITIES CALCULATIONS
AS PER: TABLE F2.3

LEVEL - 1

FUNCTION CENTER 1:

160 SEATS

80 MALE PATRONS

80 FEMALE PATRONS

CLOSET	URINALS	WASH BASIN
4 1 per 20	3 +1 per 20	3 1 per 30
6 1 per 15	-	3 1 per 30

KITCHEN:

AREA PER PERSON: 10m2

8 PERSON

4 MALE

4 FEMALE

CLOSET	URINALS	WASH BASIN
1 1 per 20	-	1 1 per 30
1 1 per 15	-	1 1 per 30

FUNCTION CENTER 2:

130 SEATS

65 MALE PATRONS

65 FEMALE PATRONS

CLOSET	URINALS	WASH BASIN
4 1 per 20	3 +1 per 50	3 1 per 30
5 1 per 15	-	3 1 per 30

FUNCTION CENTER 3:

160 SEATS

80 MALE PATRONS

80 FEMALE PATRONS

CLOSET	URINALS	WASH BASIN
4 1 per 20	3 +1 per 50	3 1 per 30
6 1 per 15	-	3 1 per 30

TOTAL

8	6	6
---	---	---

MALE

11	-	6
----	---	---

FEMALE

KITCHEN:

AREA PER PERSON: 10m2

10 PERSON

5 MALE

5 FEMALE

CLOSET	URINALS	WASH BASIN
1 1 per 20	-	1 1 per 30
1 1 per 15	-	1 1 per 30

OFFICE:

AREA PER PERSON: 10m2

70 PERSON

35 MALE

35 FEMALE

CLOSET	URINALS	WASH BASIN
2 1 per 20	1 +1 per 50	2 1 per 30
3 1 per 15	-	2 1 per 30

LEVEL - 2

FUNCTION CENTER 1:

160 SEATS

80 MALE PATRONS

80 FEMALE PATRONS

CLOSET	URINALS	WASH BASIN
4 1 per 20	3 +1 per 20	3 1 per 30
6 1 per 15	-	3 1 per 30

KITCHEN:

AREA PER PERSON: 10m2

8 PERSON

4 MALE

4 FEMALE

CLOSET	URINALS	WASH BASIN
1 1 per 20	-	1 1 per 30
1 1 per 15	-	1 1 per 30

FUNCTION CENTER 2:

130 SEATS

65 MALE PATRONS

65 FEMALE PATRONS

CLOSET	URINALS	WASH BASIN
4 1 per 20	3 +1 per 50	3 1 per 30
5 1 per 15	-	3 1 per 30

FUNCTION CENTER 3:

160 SEATS

80 MALE PATRONS

80 FEMALE PATRONS

CLOSET	URINALS	WASH BASIN
4 1 per 20	3 +1 per 50	3 1 per 30
6 1 per 15	-	3 1 per 30

TOTAL

8	6	6
---	---	---

MALE

11	-	6
----	---	---

FEMALE

KITCHEN:

AREA PER PERSON: 10m2

10 PERSON

5 MALE

5 FEMALE

CLOSET	URINALS	WASH BASIN
1 1 per 20	-	1 1 per 30
1 1 per 15	-	1 1 per 30

OFFICE:

AREA PER PERSON: 10m2

70 PERSON

35 MALE

35 FEMALE

CLOSET	URINALS	WASH BASIN
2 1 per 20	1 +1 per 50	2 1 per 30
3 1 per 15	-	2 1 per 30

TYP.FLOOR

FUNCTION CENTER 1:

160 SEATS

80 MALE PATRONS

80 FEMALE PATRONS

CLOSET	URINALS	WASH BASIN
4 1 per 20	3 +1 per 20	3 1 per 30
6 1 per 15	-	3 1 per 30

KITCHEN:

AREA PER PERSON: 10m2

8 PERSON

4 MALE

4 FEMALE

CLOSET	URINALS	WASH BASIN
1 1 per 20	-	1 1 per 30
1 1 per 15	-	1 1 per 30

FUNCTION CENTER 2:

130 SEATS

65 MALE PATRONS

65 FEMALE PATRONS

CLOSET	URINALS	WASH BASIN
4 1 per 20	3 +1 per 50	3 1 per 30
5 1 per 15	-	3 1 per 30

FUNCTION CENTER 3:

160 SEATS

80 MALE PATRONS

80 FEMALE PATRONS

CLOSET	URINALS	WASH BASIN
4 1 per 20	3 +1 per 50	3 1 per 30
6 1 per 15	-	3 1 per 30

TOTAL

8	6	6
---	---	---

MALE

11	-	6
----	---	---

FEMALE

KITCHEN:

AREA PER PERSON: 10m2

10 PERSON

5 MALE

5 FEMALE

CLOSET	URINALS	WASH BASIN
1 1 per 20	-	1 1 per 30
1 1 per 15	-	1 1 per 30

OFFICE:

AREA PER PERSON: 10m2

70 PERSON

35 MALE


35 FEMALE

CLOSET	URINALS	WASH BASIN
2 1 per 20	1 +1 per 50	2 1 per 30
3 1 per 15	-	2 1 per 30

REV	DATE	ISSUED FOR DA	DESCRIPTION	BY
1	17/08/2022	ISSUED FOR DA		

Bathla
137 Gilba Road Girraween Sydney NSW 2145
P O Box 270, Wentworthville NSW 2145
T: 02 9636 2465 | F: 02 9688 4762
info@bathla.com.au | www.bathla.com.au


GENERAL NOTES:
1. THIS DRAWING AND DESIGN IS THE COPYRIGHT OF UNIVERSAL PROPERTY GROUP PTY. LTD © NO PART OF THIS DRAWING OR DESIGN SHALL BE REPRODUCED OR USED WITHOUT PRIOR WRITTEN CONSENT FROM UNIVERSAL PROPERTY GROUP PTY. LTD ©
2. THIS DRAWING IS TO BE READ & UNDERSTOOD IN CONJUNCTION WITH THE STRUCTURAL, MECHANICAL, ELECTRICAL, & / OR ANY OTHER CONSULTANT'S DOCUMENTATION AS MAY BE APPLICABLE TO THE PROJECT PRIOR TO THE START OF ANY WORKS AND FOR ITS DURATION.
3. CONTRACTOR TO VERIFY ALL DIMENSIONS ON SITE BEFORE COMMENCING WORK. RESOLVE ALL DISCREPANCIES WITH THE ARCHITECT BEFORE PROCEEDING. FIGURED DIMENSIONS TO BE TAKEN IN PREFERENCE TO SCALED DRAWINGS.

 

PROJECT:
30 First Avenue Blacktown
LOT 2 IN DP 550677

DRAWING TITLE:
LEVEL 2

DA ISSUE			
NORTH:	DATE: 17/08/22	SCALE: As indicated	DRAWING No: DA 108
	DRAWN BY: Author	CHECKED BY: Checker	REV: 1
C:\Users\shiva.dekharghani\Documents\30-FIRST AVE, BLACKTOWN_shiva.dekharghani.rvt			

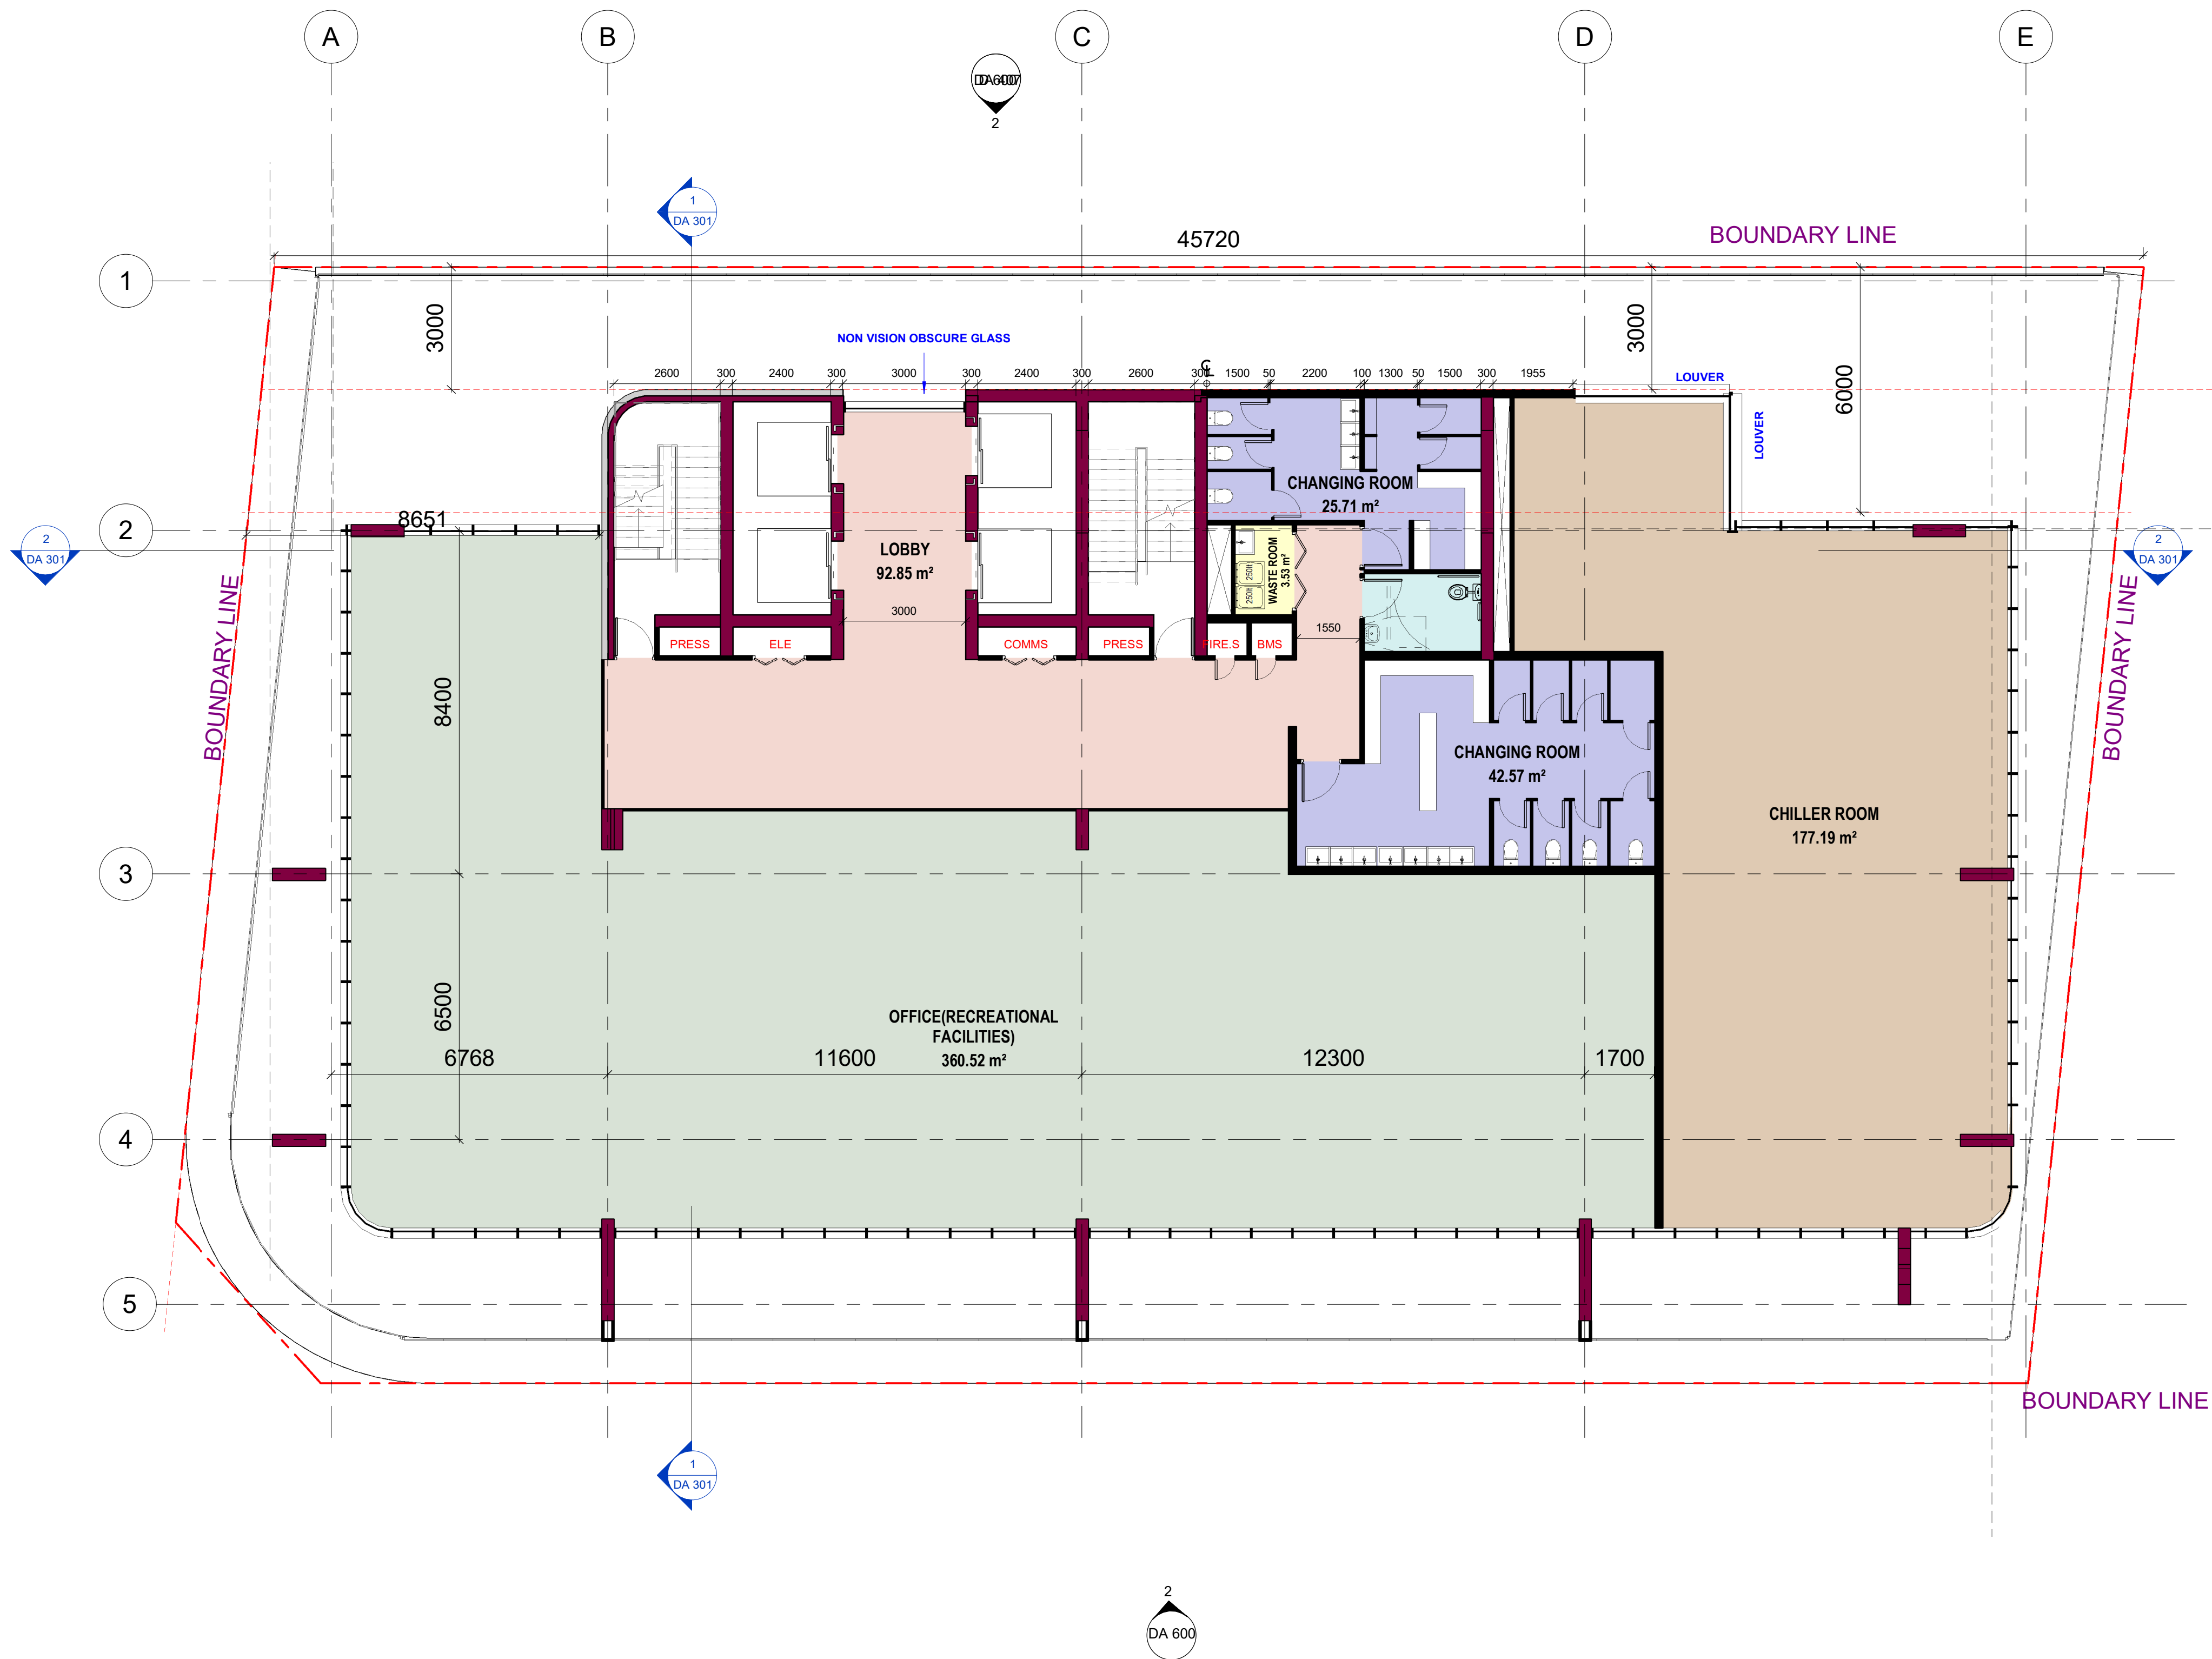

SANITARY FACILITIES CALCULATIONS
AS PER: TABLE F2.3

LEVEL - 1

FUNCTION CENTER 1:

160 SEATS

80 MALE PATRONS

80 FEMALE PATRONS

CLOSET	URINALS	WASH BASIN
4 1 per 20	3 +1 per 20	3 1 per 30
6 1 per 15	-	3 1 per 30

KITCHEN:

AREA PER PERSON: 10m2

8 PERSON

4 MALE

4 FEMALE

CLOSET	URINALS	WASH BASIN
1 1 per 20	- +1 per 50	1 1 per 30
1 1 per 15	-	1 1 per 30

FUNCTION CENTER 2:

130 SEATS

65 MALE PATRONS

65 FEMALE PATRONS

CLOSET	URINALS	WASH BASIN
4 1 per 20	3 +1 per 50	3 1 per 30
5 1 per 15	-	3 1 per 30

FUNCTION CENTER 3:

160 SEATS

80 MALE PATRONS

80 FEMALE PATRONS

TOTAL

MALE

FEMALE

CLOSET	URINALS	WASH BASIN
4 1 per 20	3 +1 per 50	3 1 per 30
6 1 per 15	-	3 1 per 30
8	6	6
11	-	6

KITCHEN:

AREA PER PERSON: 10m2

10 PERSON

5 MALE

5 FEMALE

CLOSET	URINALS	WASH BASIN
1 1 per 20	- +1 per 50	1 1 per 30
1 1 per 15	-	1 1 per 30

OFFICE:

AREA PER PERSON: 10m2

70 PERSON

35 MALE

35 FEMALE

CLOSET	URINALS	WASH BASIN
2 1 per 20	1 +1 per 50	2 1 per 30
3 1 per 15	-	2 1 per 30

LEVEL - 2

LEVEL - 1

TYP.FLOOR

TYP.FLOOR

1	17/08/2022	ISSUED FOR DA	
REV	DATE	DESCRIPTION	BY

Bathla


137 Gilba Road Girraween Sydney NSW 2145
P O Box 270, Wentworthville NSW 2145
T: 02 9636 2465 | F: 02 9688 4762
info@bathla.com.au | www.bathla.com.au

GENERAL NOTES:

1. THIS DRAWING AND DESIGN IS THE COPYRIGHT OF UNIVERSAL PROPERTY GROUP PTY. LTD © NO PART OF THIS DRAWING OR DESIGN SHALL BE REPRODUCED OR USED WITHOUT PRIOR WRITTEN CONSENT FROM UNIVERSAL PROPERTY GROUP PTY. LTD ©

2. THIS DRAWING IS TO BE READ & UNDERSTOOD IN CONJUNCTION WITH THE STRUCTURAL, MECHANICAL, ELECTRICAL, & / OR ANY OTHER CONSULTANT'S DOCUMENTATION AS MAY BE APPLICABLE TO THE PROJECT PRIOR TO THE START OF ANY WORKS AND FOR ITS DURATION.

3. CONTRACTOR TO VERIFY ALL DIMENSIONS ON SITE BEFORE COMMENCING WORK. RESOLVE ALL DISCREPANCIES WITH THE ARCHITECT BEFORE PROCEEDING. FIGURED DIMENSIONS TO BE TAKEN IN PREFERENCE TO SCALED DRAWINGS.

 

PROJECT:


30 First Avenue Blacktown

LOT 2 IN DP 550677

DRAWING TITLE:

LEVEL3

DA ISSUE			
NORTH:	DATE:	SCALE:	DRAWING No:
	17/08/22	As indicated	DA 109
	DRAWN BY:	CHECKED BY:	REV:
	Author	Checker	1
C:\Users\shiva.dekharghani\Documents\30-FIRST AVE. BLACKTOWN_shiva.dekharghani.rvt			

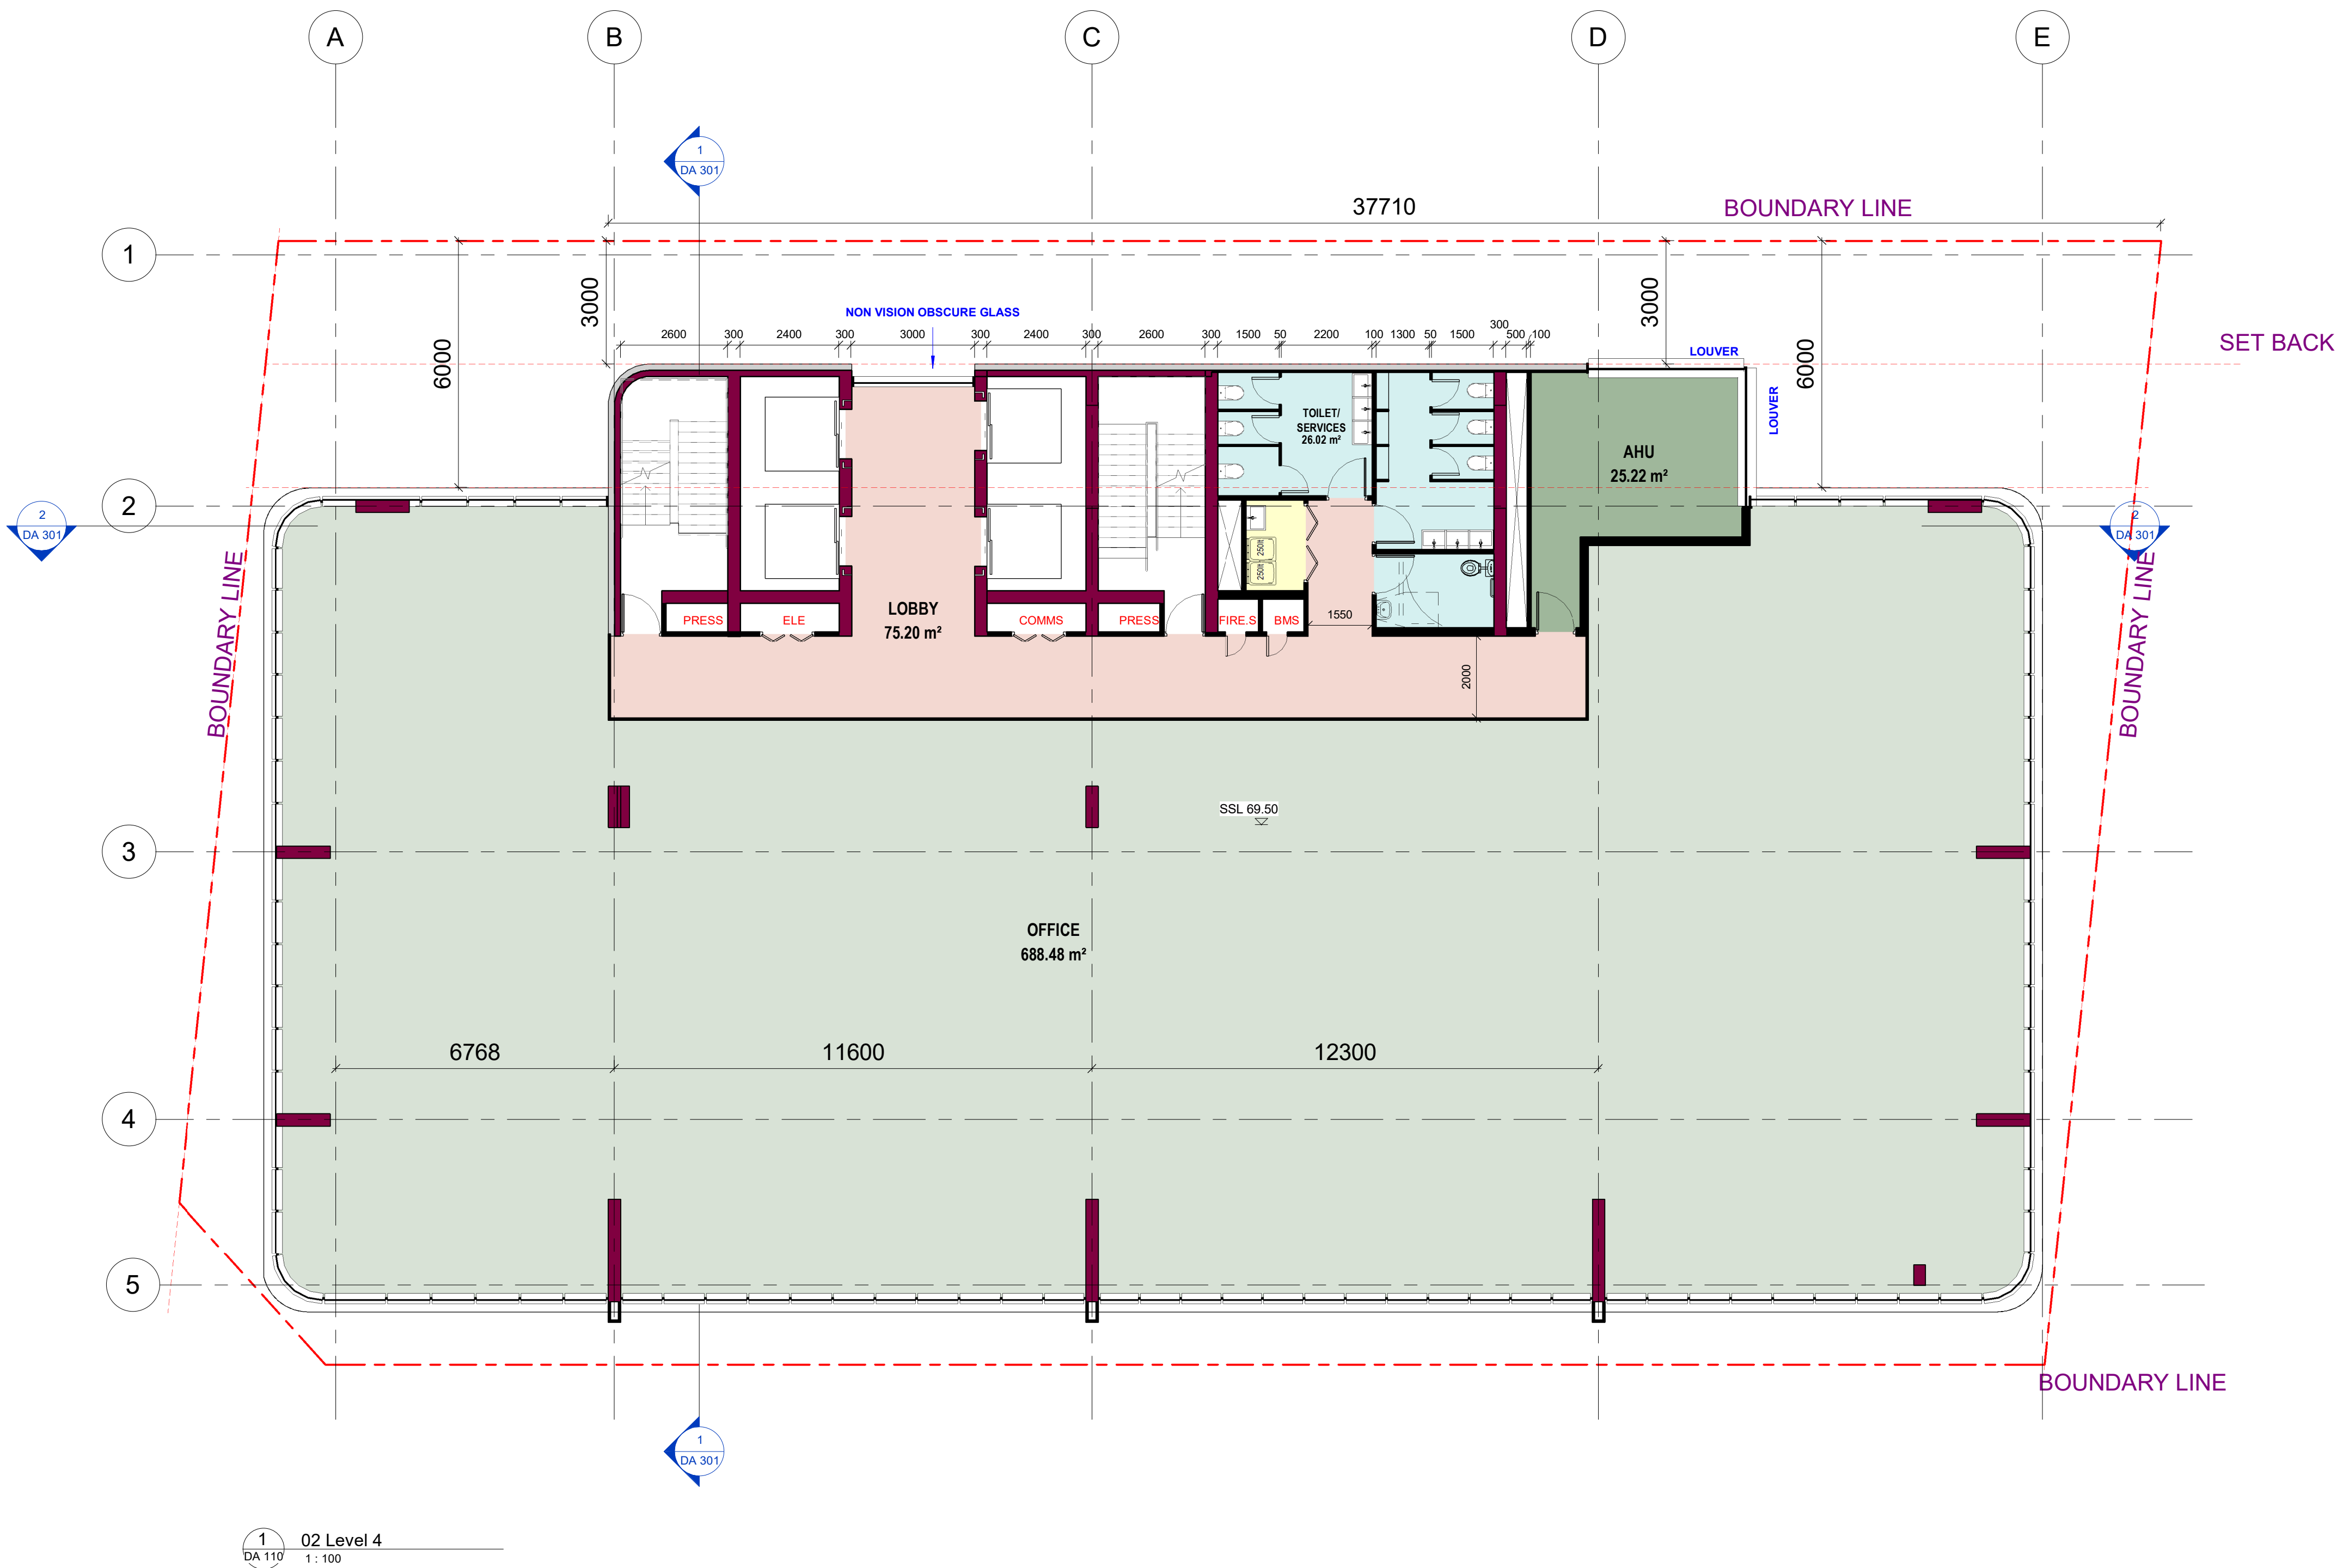

SANITARY FACILITIES CALCULATIONS
AS PER: TABLE F2.3

LEVEL - 1

FUNCTION CENTER 1:

160 SEATS

80 MALE PATRONS
80 FEMALE PATRONS

CLOSET	URINALS	WASH BASIN
4 1 per 20	3 +1 per 20	3 1 per 30
6 1 per 15	-	3 1 per 30

KITCHEN:

AREA PER PERSON: 10m2

8 PERSON

4 MALE
4 FEMALE

CLOSET	URINALS	WASH BASIN
1 1 per 20	- +1 per 50	1 1 per 30
1 1 per 15	-	1 1 per 30

FUNCTION CENTER 2:

130 SEATS

65 MALE PATRONS
65 FEMALE PATRONS

CLOSET	URINALS	WASH BASIN
4 1 per 20	3 +1 per 50	3 1 per 30
5 1 per 15	-	3 1 per 30

FUNCTION CENTER 3:

160 SEATS

80 MALE PATRONS
80 FEMALE PATRONS

CLOSET	URINALS	WASH BASIN
4 1 per 20	3 +1 per 50	3 1 per 30
6 1 per 15	-	3 1 per 30

TOTAL

MALE
FEMALE

8	6	6
11	-	6

KITCHEN:

AREA PER PERSON: 10m2

10 PERSON

5 MALE
5 FEMALE

CLOSET	URINALS	WASH BASIN
1 1 per 20	- +1 per 50	1 1 per 30
1 1 per 15	-	1 1 per 30

OFFICE:

AREA PER PERSON: 10m2

70 PERSON

35 MALE
35 FEMALE

CLOSET	URINALS	WASH BASIN
2 1 per 20	1 +1 per 50	2 1 per 30
3 1 per 15	-	2 1 per 30

LEVEL - 2

TYP.FLOOR


REV	DATE	ISSUED FOR DA	DESCRIPTION	BY
1	17/08/2022	ISSUED FOR DA		

Bathla

137 Gilba Road Girraween Sydney NSW 2145
P O Box 270, Wentworthville NSW 2145
T: 02 9636 2465 | F: 02 9688 4762
info@bathla.com.au | www.bathla.com.au

GENERAL NOTES:

- THIS DRAWING AND DESIGN IS THE COPYRIGHT OF UNIVERSAL PROPERTY GROUP PTY. LTD © NO PART OF THIS DRAWING OR DESIGN SHALL BE REPRODUCED OR USED WITHOUT PRIOR WRITTEN CONSENT FROM UNIVERSAL PROPERTY GROUP PTY. LTD ©
- THIS DRAWING IS TO BE READ & UNDERSTOOD IN CONJUNCTION WITH THE STRUCTURAL, MECHANICAL, ELECTRICAL, & / OR ANY OTHER CONSULTANT'S DOCUMENTATION AS MAY BE APPLICABLE TO THE PROJECT PRIOR TO THE START OF ANY WORKS AND FOR ITS DURATION.
- CONTRACTOR TO VERIFY ALL DIMENSIONS ON SITE BEFORE COMMENCING WORK. RESOLVE ALL DISCREPANCIES WITH THE ARCHITECT BEFORE PROCEEDING. FIGURED DIMENSIONS TO BE TAKEN IN PREFERENCE TO SCALED DRAWINGS.

 

PROJECT:

30 First Avenue Blacktown

LOT 2 IN DP 550677

DRAWING TITLE:

TYPICAL LEVEL(4,7,11,16)

DA ISSUE			
NORTH:	DATE:	SCALE:	DRAWING No:
	17/08/22	As indicated	DA 110
	DRAWN BY:	CHECKED BY:	REV:
	Author	Checker	1

C:\Users\shiva.dekharghani\Documents\30-FIRST AVE. BLACKTOWN_shiva.dekharghani.rvt



1
DA 400


BUILDING HEIGHT LIMIT

REV	DATE	DESCRIPTION	BY
1	17/08/2022	ISSUED FOR DA	

Bathla

137 Gilba Road Girraween Sydney NSW 2145
P O Box 270, Wentworthville NSW 2145
T: 02 9636 2465 | F: 02 9688 4762
info@bathla.com.au | www.bathla.com.au

- GENERAL NOTES:
- THIS DRAWING AND DESIGN IS THE COPYRIGHT OF UNIVERSAL PROPERTY GROUP PTY. LTD © NO PART OF THIS DRAWING OR DESIGN SHALL BE REPRODUCED OR USED WITHOUT PRIOR WRITTEN CONSENT FROM UNIVERSAL PROPERTY GROUP PTY. LTD ©
 - THIS DRAWING IS TO BE READ & UNDERSTOOD IN CONJUNCTION WITH THE STRUCTURAL, MECHANICAL, ELECTRICAL, & / OR ANY OTHER CONSULTANT'S DOCUMENTATION AS MAY BE APPLICABLE TO THE PROJECT PRIOR TO THE START OF ANY WORKS AND FOR ITS DURATION.
 - CONTRACTOR TO VERIFY ALL DIMENSIONS ON SITE BEFORE COMMENCING WORK. RESOLVE ALL DISCREPANCIES WITH THE ARCHITECT BEFORE PROCEEDING. FIGURED DIMENSIONS TO BE TAKEN IN PREFERENCE TO SCALED DRAWINGS.

 

PROJECT:

30 First Avenue Blacktown

LOT 2 IN DP 550677


DRAWING TITLE:

BUILDING HEIGHT ANALYSIS

DA ISSUE		
DATE: 17/08/22	SCALE:	DRAWING No: DA 400
DRAWN BY: Author	CHECKED BY: Checker	REV: 1
C:\Users\shiva.dehkharghani\Documents\30-FIRST AVE, BLACKTOWN_shiva.dehkharghani.rvt		



SHADOW ANALYSIS 9 am

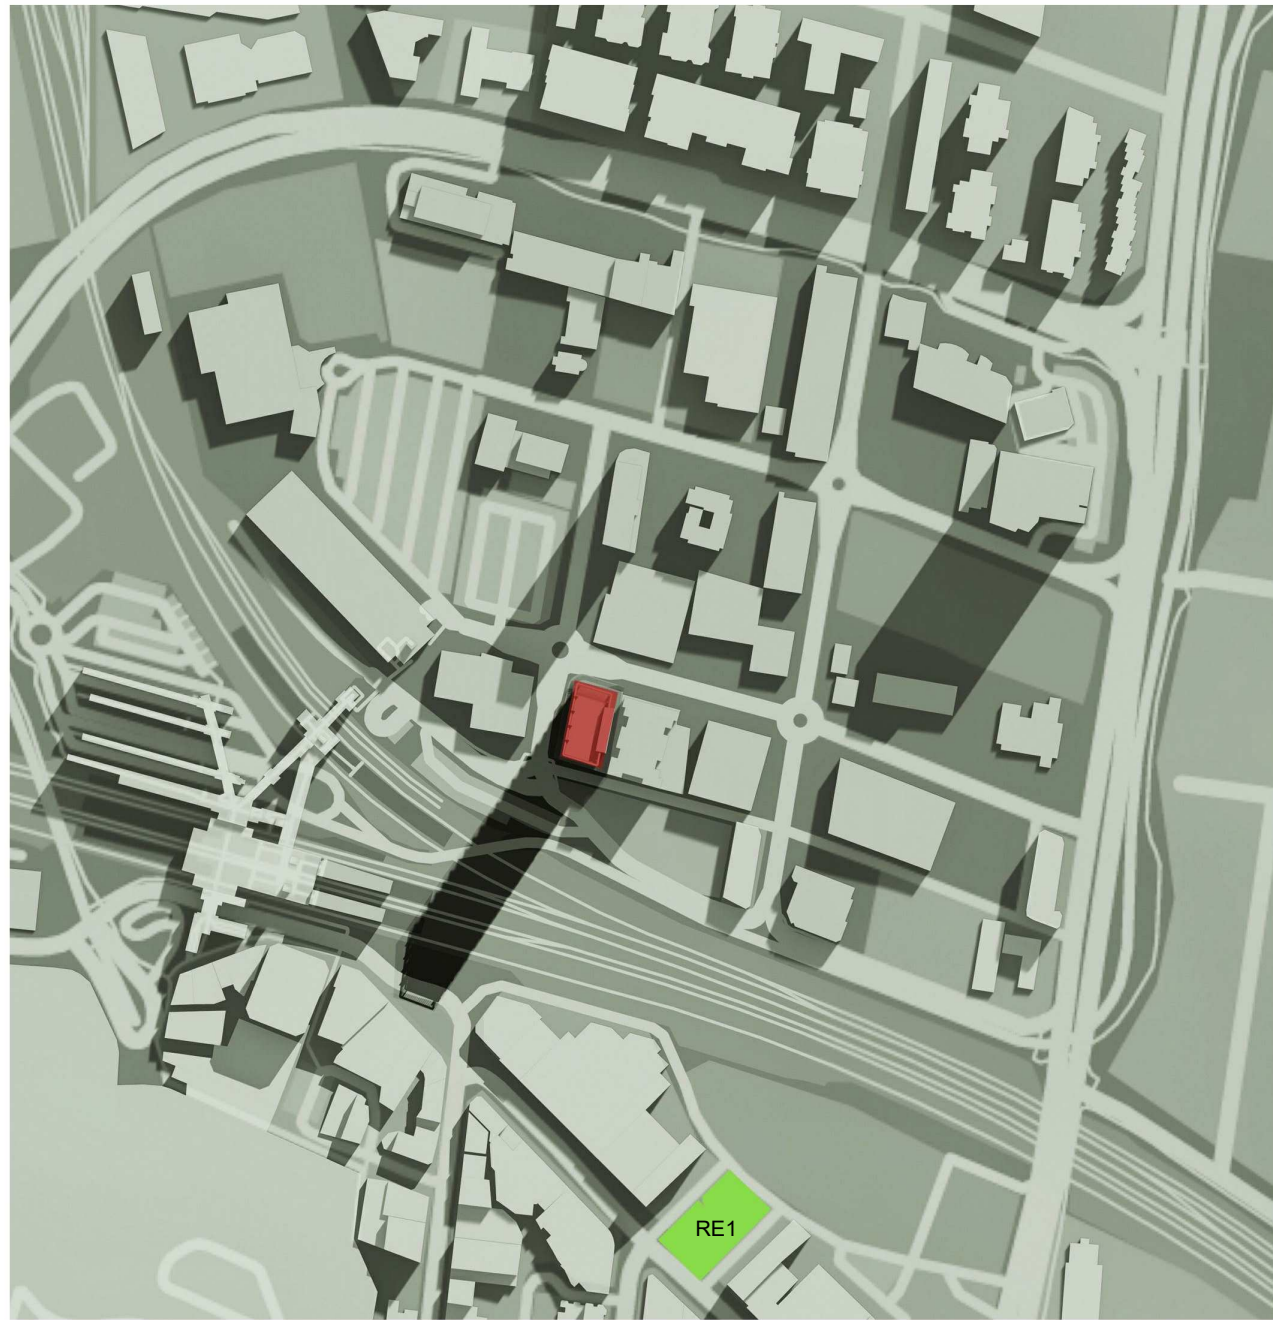

SHADOW ANALYSIS 10 am




SHADOW ANALYSIS 11 am




SHADOW ANALYSIS 12 pm



SHADOW ANALYSIS 1 pm

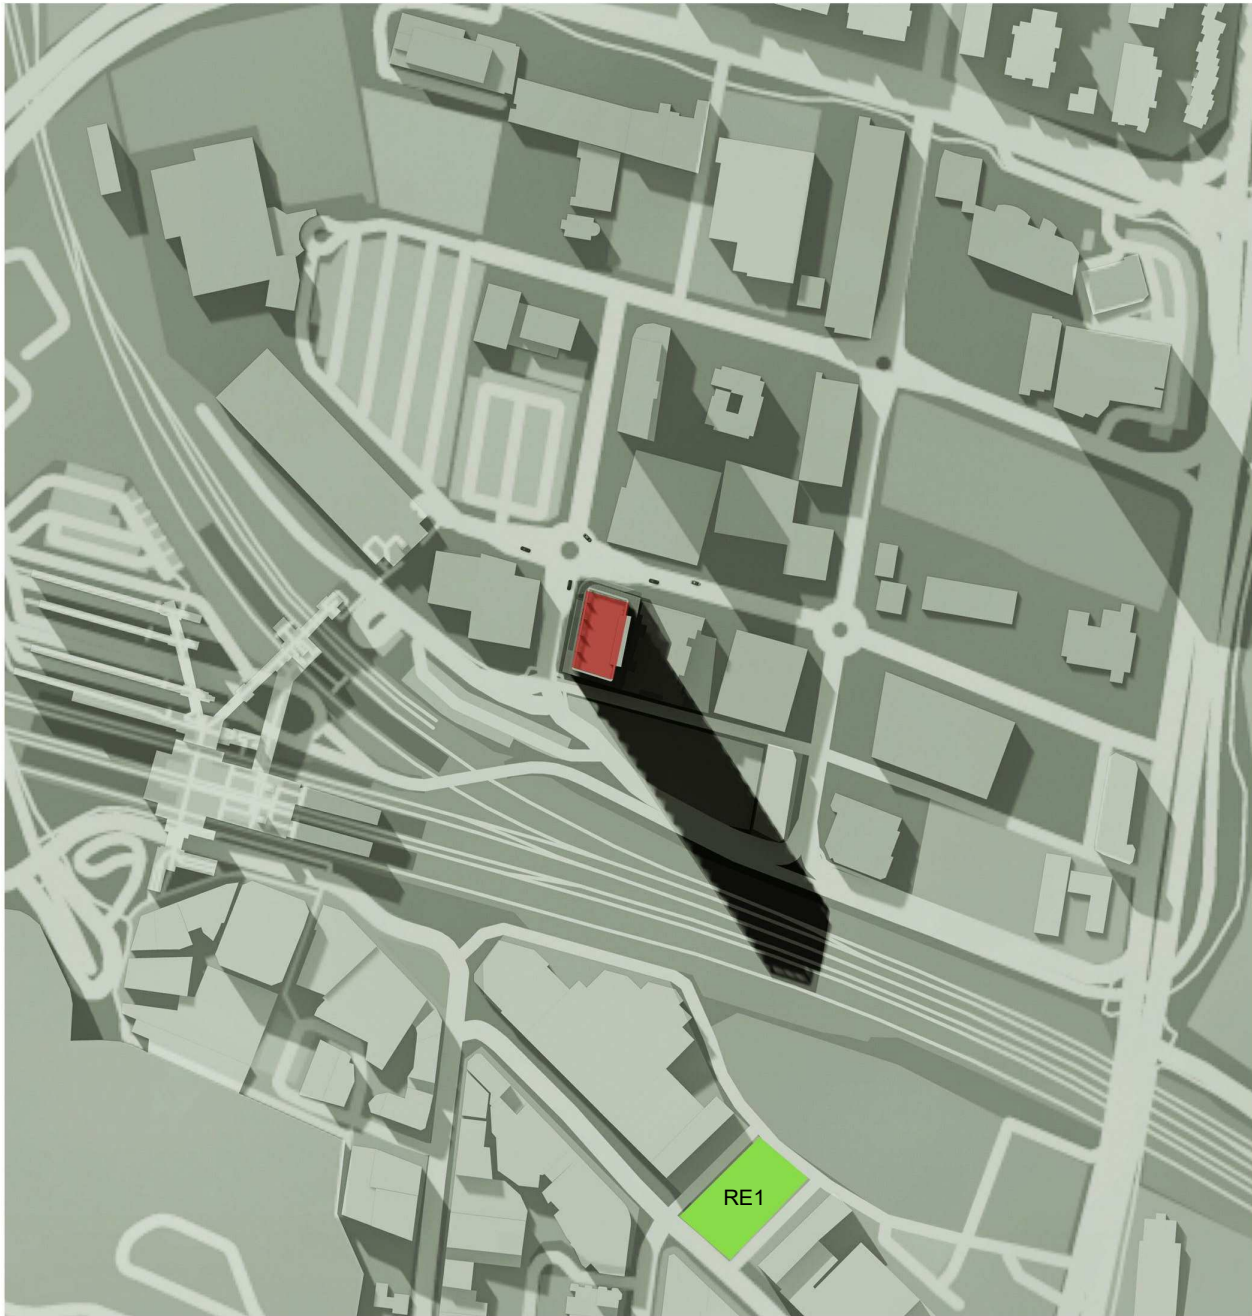

SHADOW ANALYSIS 2 pm

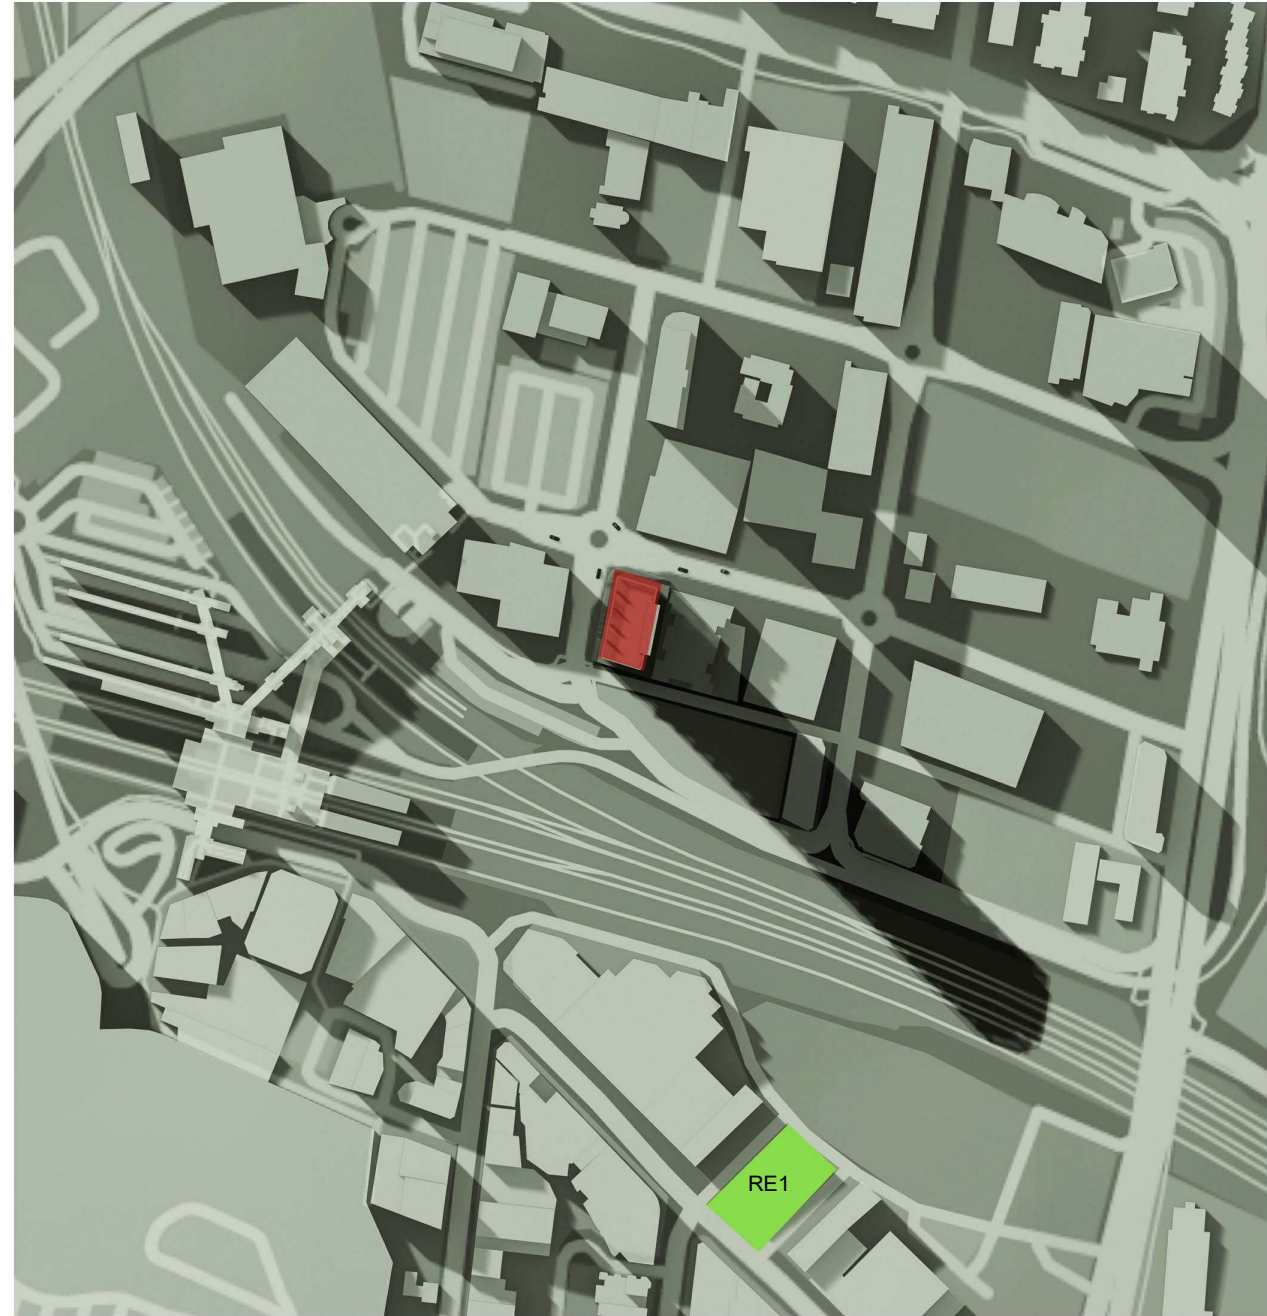

SHADOW ANALYSIS 3 pm

REV	DATE	DESCRIPTION	BY
1	17/08/2022	ISSUED FOR DA	

Bathla

137 Gilba Road Girraween Sydney NSW 2145
P O Box 270, Wentworthville NSW 2145
T: 02 9636 2465 | F: 02 9688 4762
info@bathla.com.au | www.bathla.com.au

GENERAL NOTES:

1. THIS DRAWING AND DESIGN IS THE COPYRIGHT OF UNIVERSAL PROPERTY GROUP PTY. LTD. © NO PART OF THIS DRAWING OR DESIGN SHALL BE REPRODUCED OR USED WITHOUT PRIOR WRITTEN CONSENT FROM UNIVERSAL PROPERTY GROUP PTY. LTD. ©

2. THIS DRAWING IS TO BE READ & UNDERSTOOD IN CONJUNCTION WITH THE STRUCTURAL, MECHANICAL, ELECTRICAL, & / OR ANY OTHER CONSULTANT'S DOCUMENTATION AS MAY BE APPLICABLE TO THE PROJECT PRIOR TO THE START OF ANY WORKS AND FOR ITS DURATION.

3. CONTRACTOR TO VERIFY ALL DIMENSIONS ON SITE BEFORE COMMENCING WORK. RESOLVE ALL DISCREPANCIES WITH THE ARCHITECT BEFORE PROCEEDING. FIGURED DIMENSIONS TO BE TAKEN IN PREFERENCE TO SCALED DRAWINGS.

DO NOT SCALE





PROJECT:

30 First Avenue Blacktown
LOT 2 IN DP 550677

DRAWING TITLE:

SHADOW DIAGRAM

DA ISSUE			
NORTH: 	DATE: 17/08/22	SCALE:	DRAWING No: DA 404
	DRAWN BY: Author	CHECKED BY: Checker	REV: 1
C:\Users\shiva.dehkharghani\Documents\30-FIRST AVE, BLACKTOWN_shiva.dehkharghani.rvt			

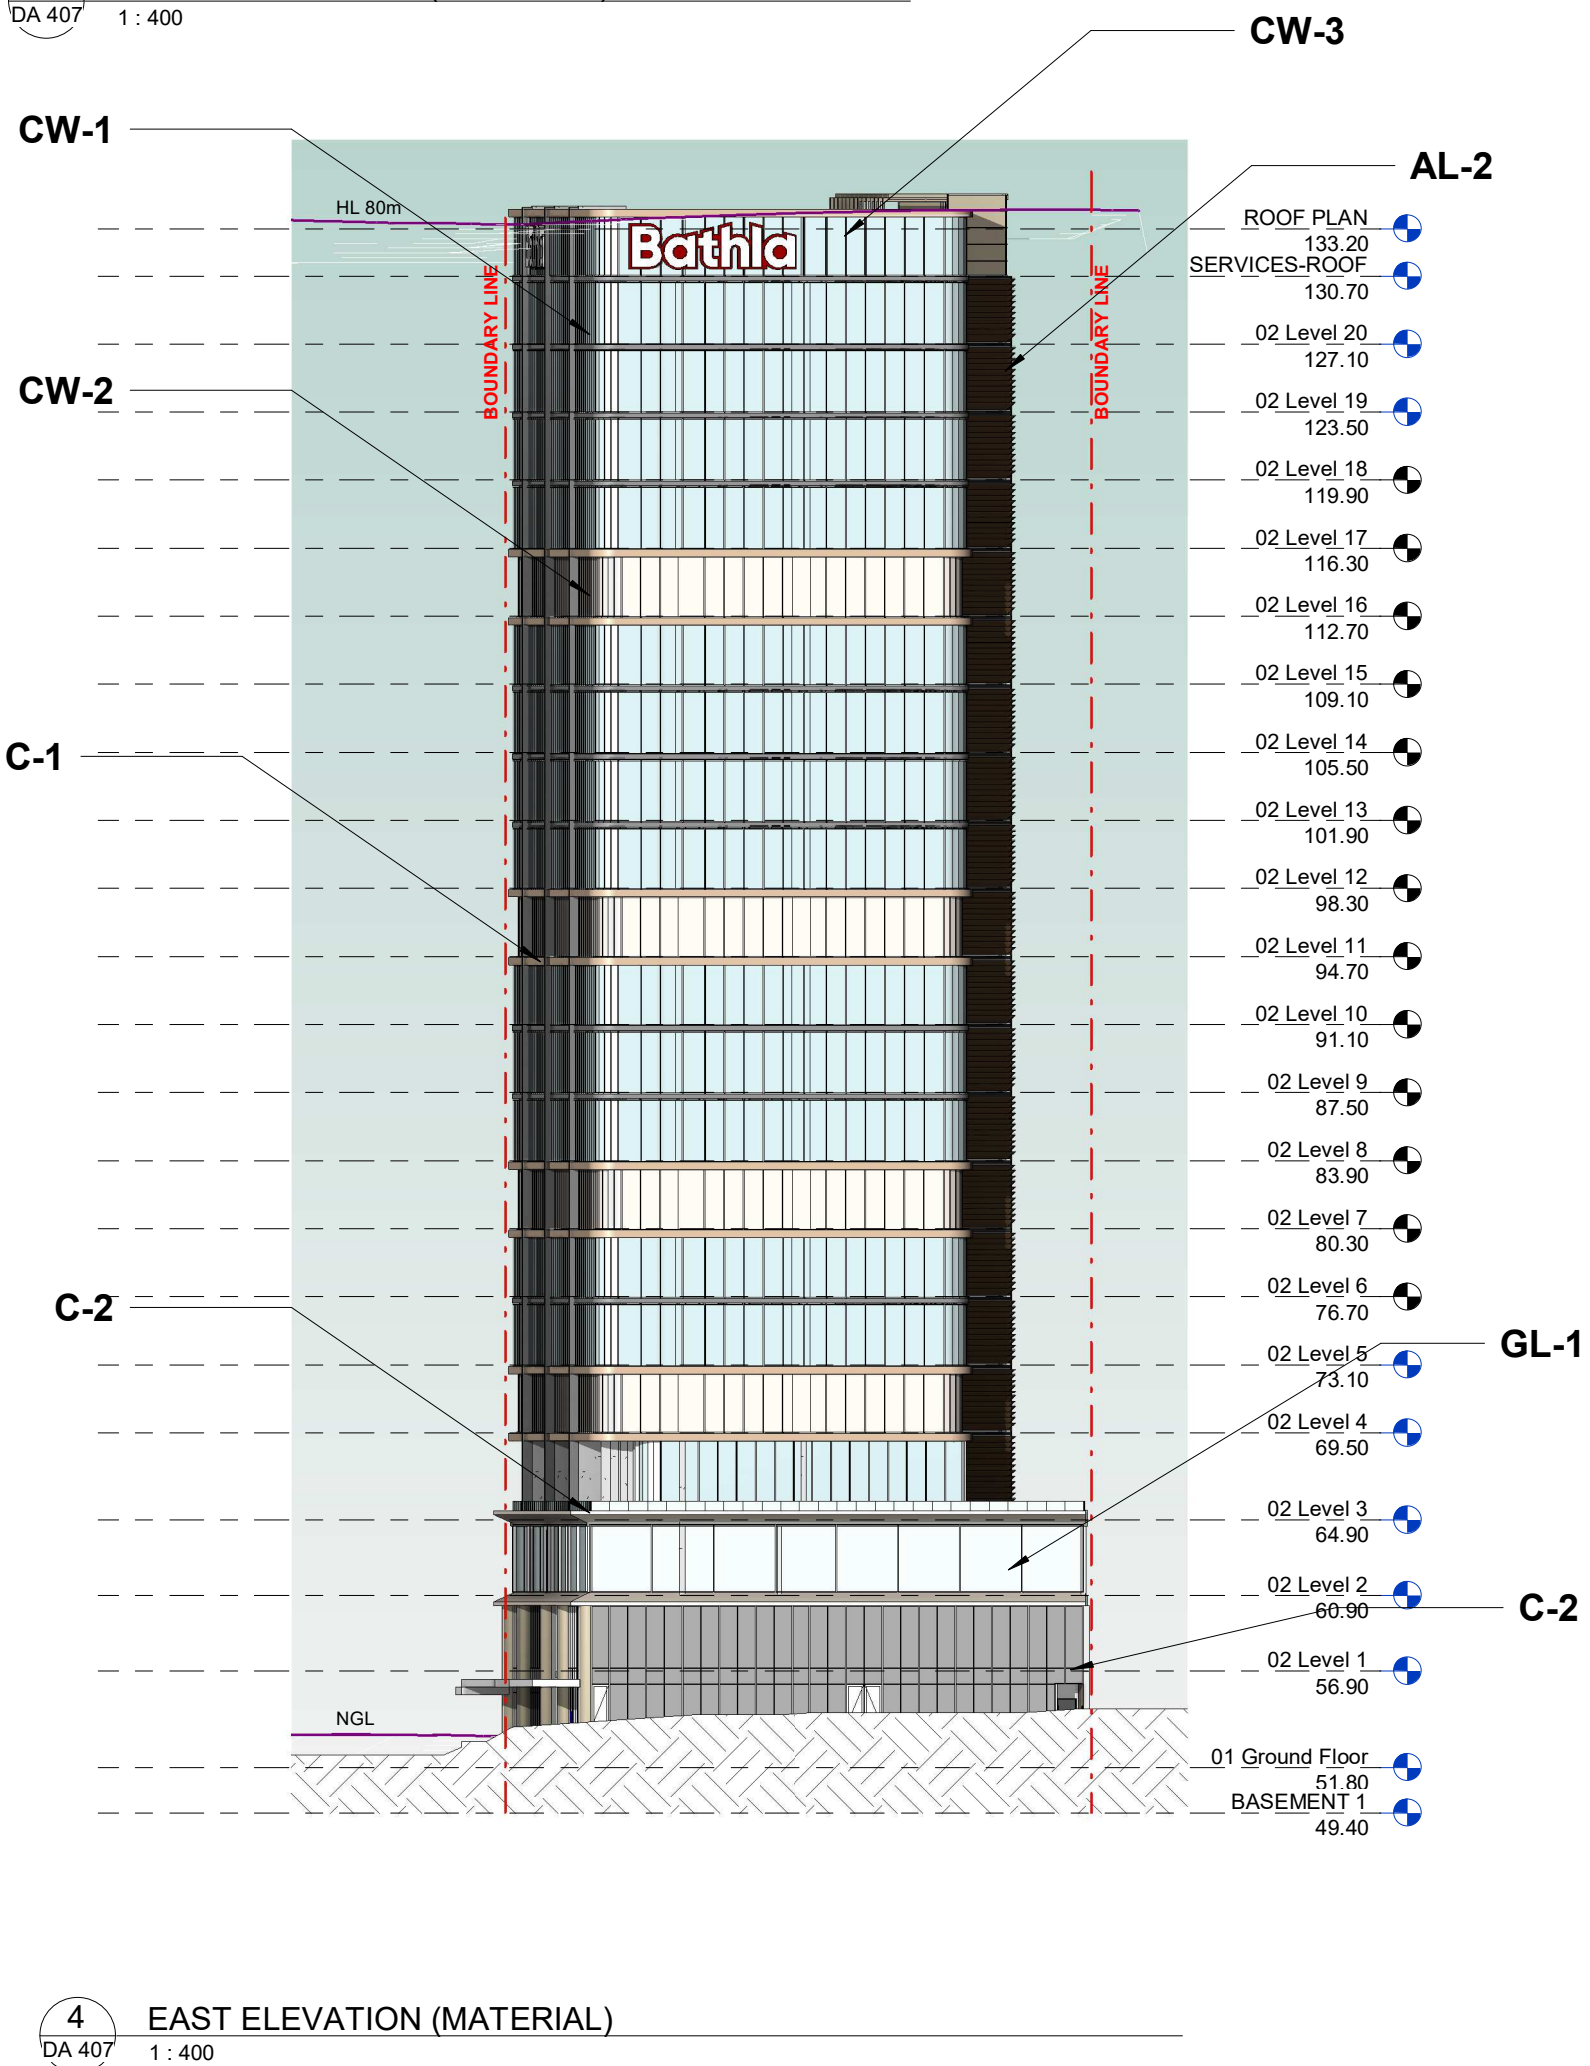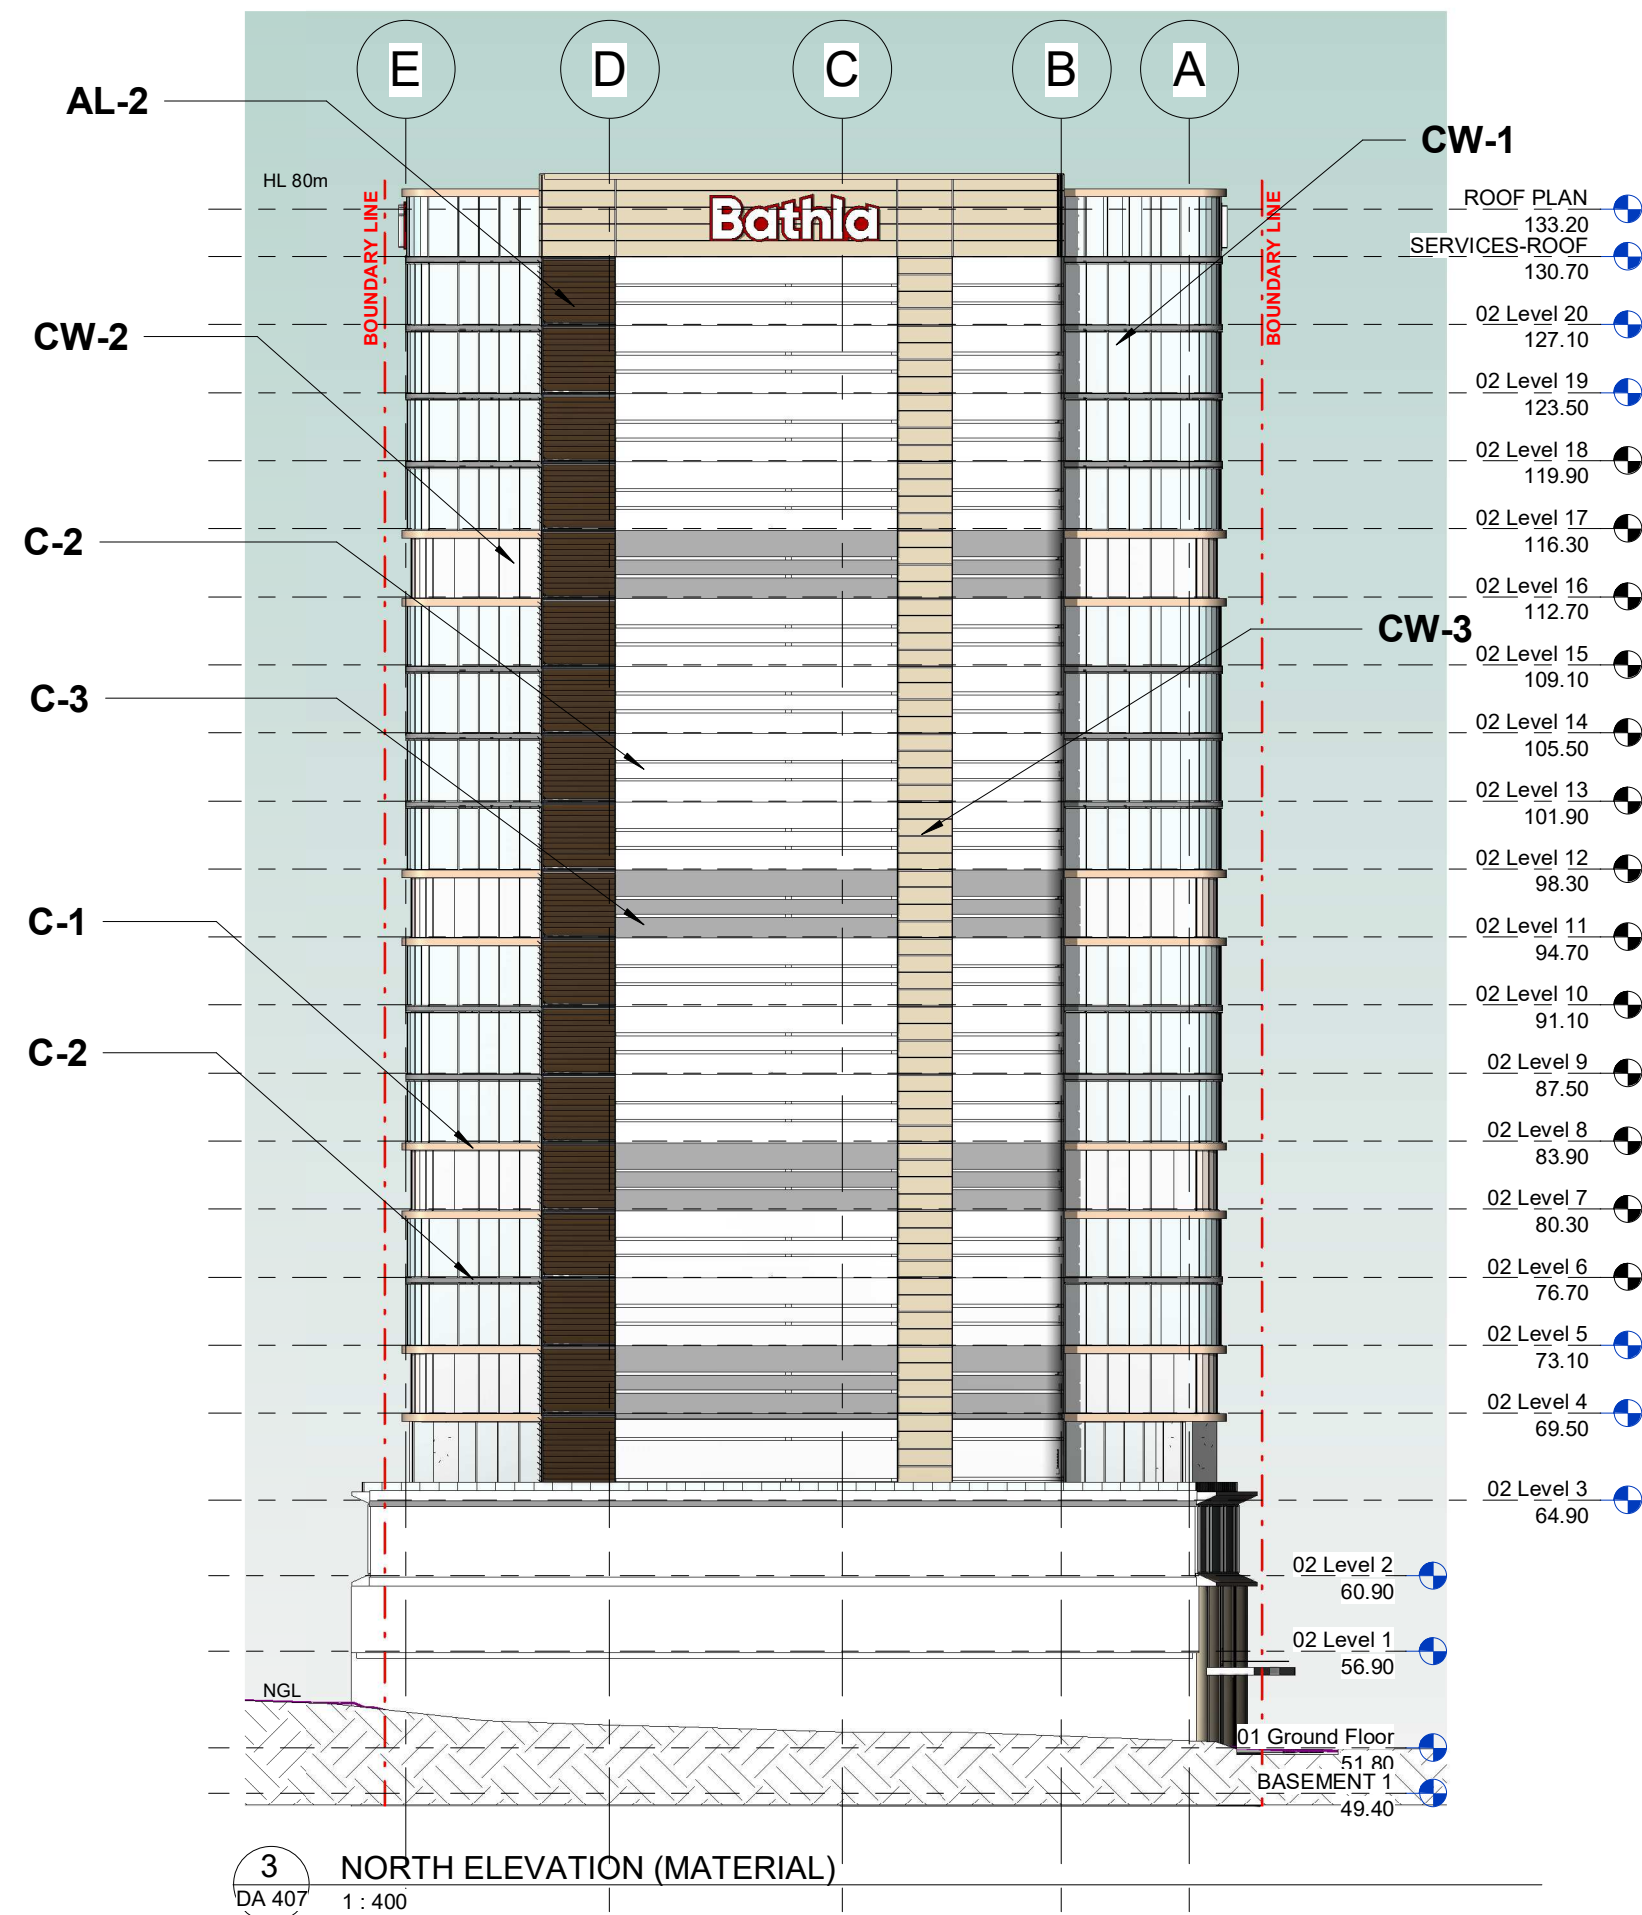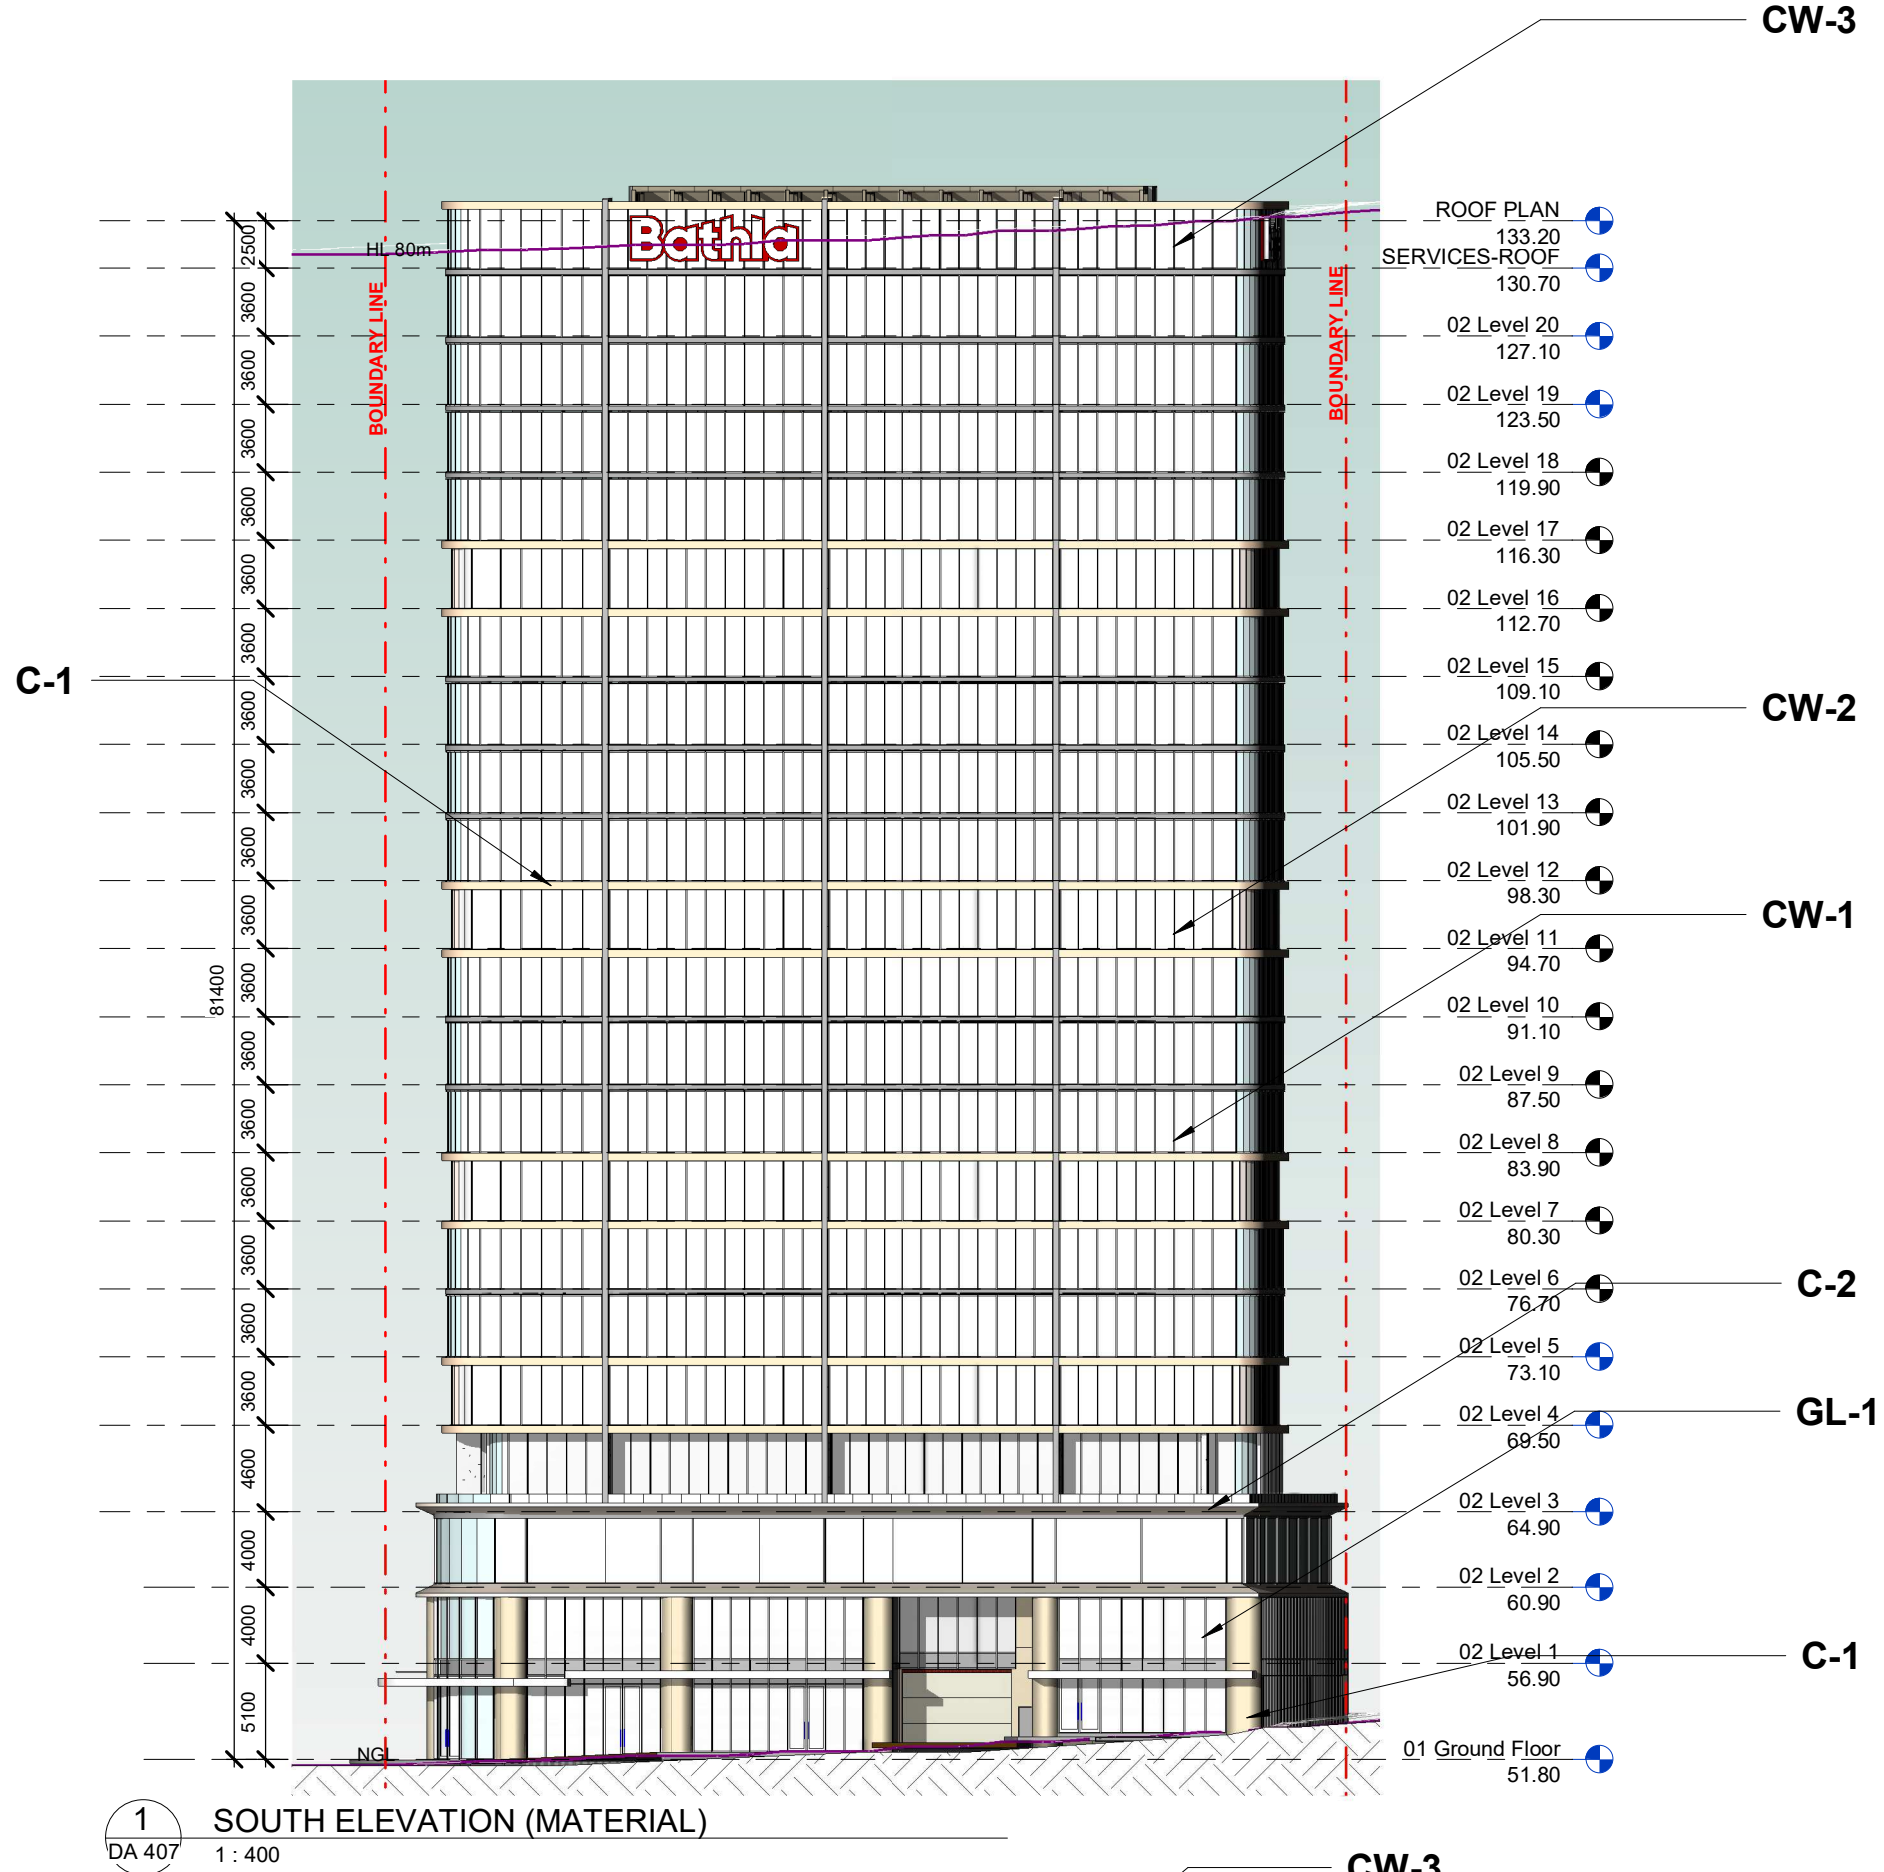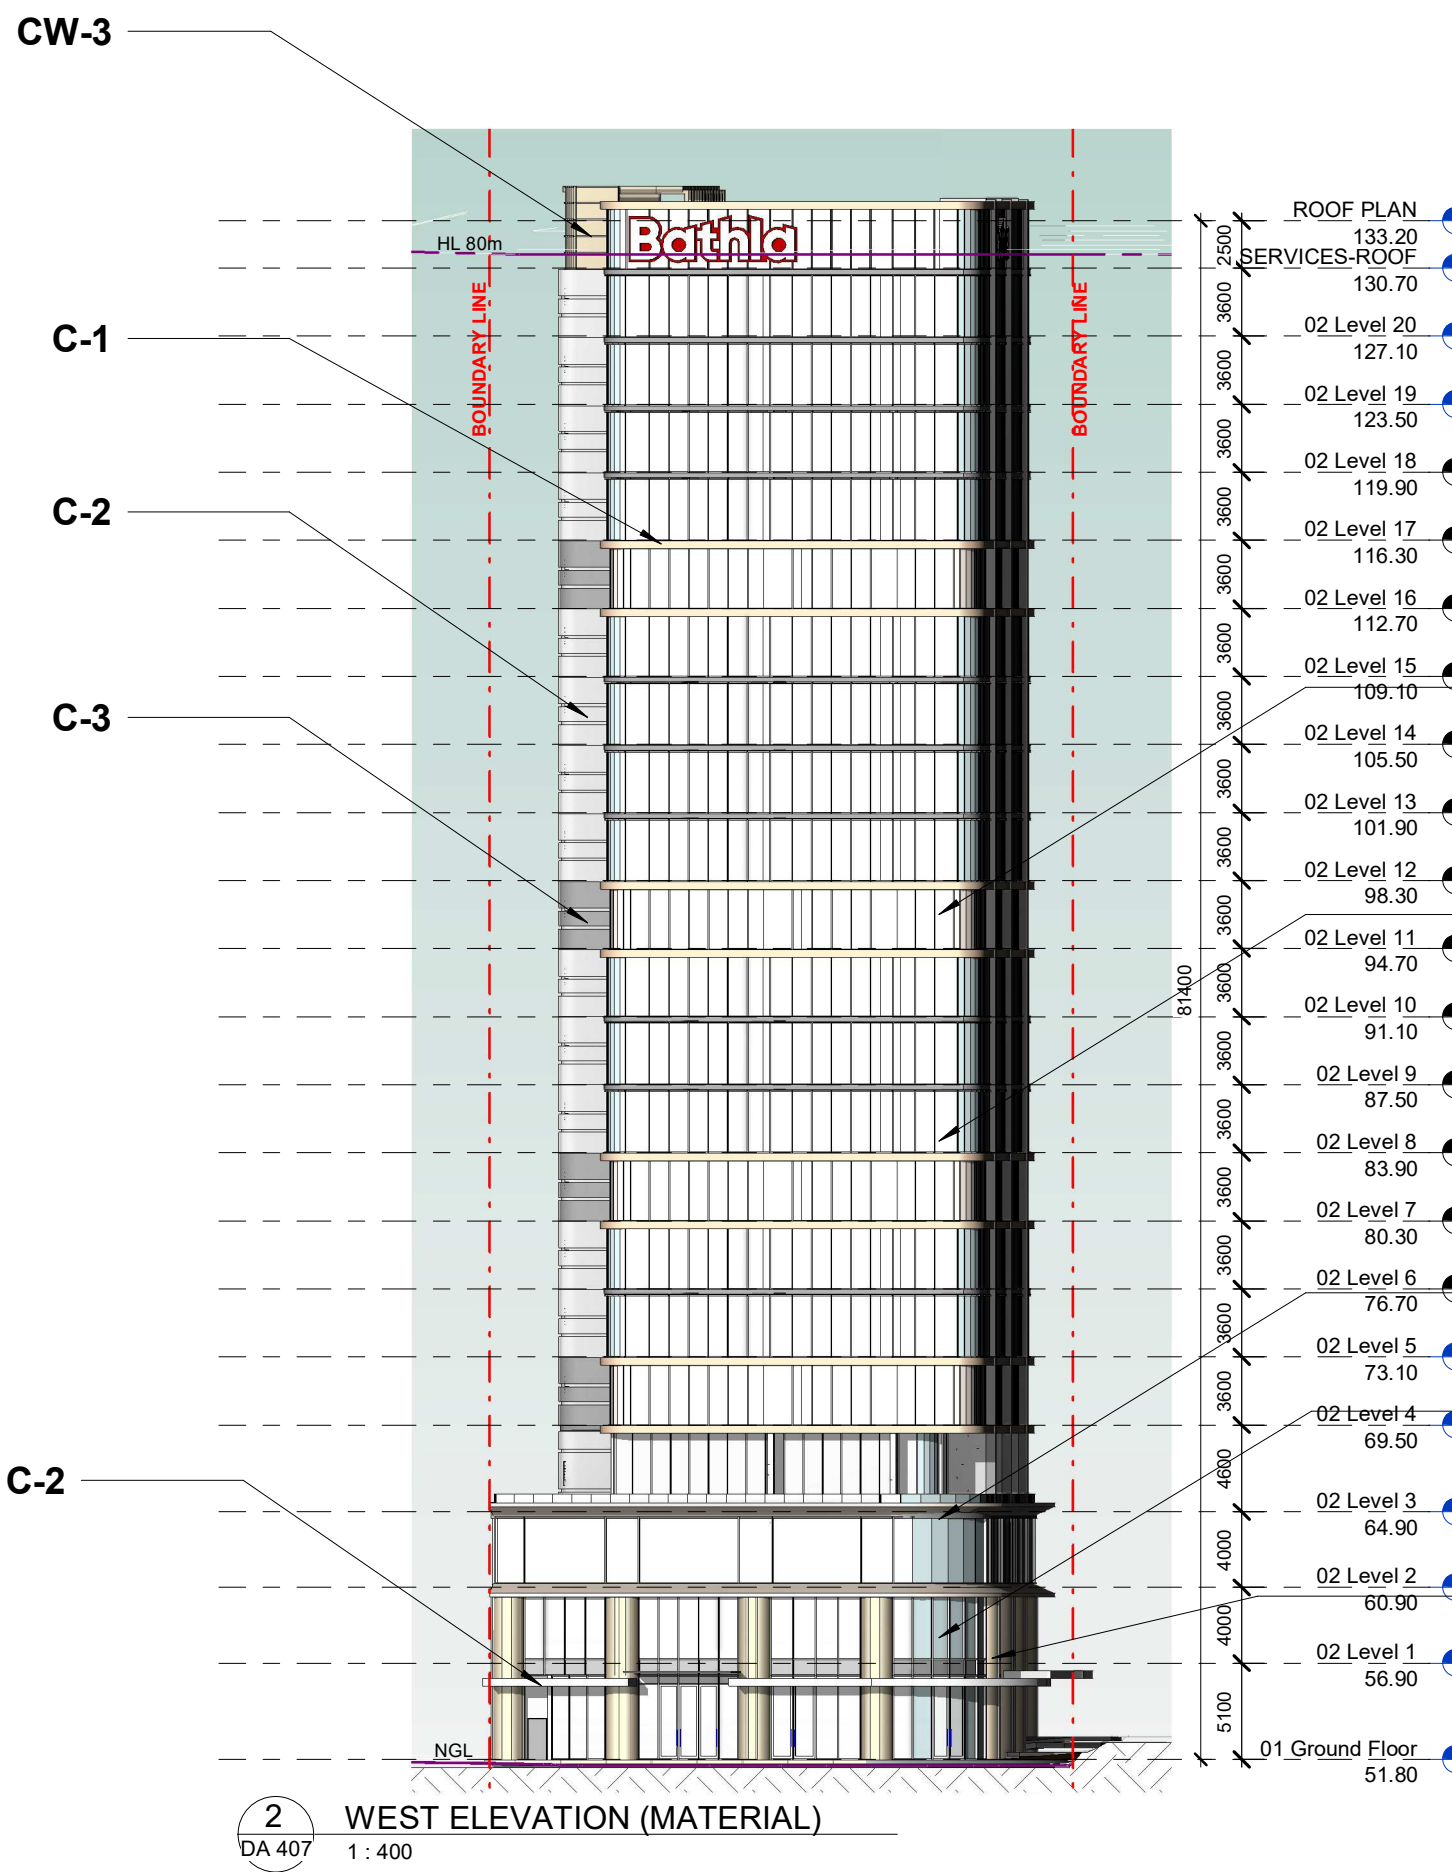


EXTERNAL FINISHES LEGEND			
REF NO.	ITEM DESCRIPTION	LOCATION	COLOUR
GL-1	GLAZING	SHOP FRONT	CLEAR GLASS
CW-1	CURTAIN WALL TRIPLE GLAZING	FACADE,WALLS	BLUE TINTED OR SIMILAR
CW-2	CURTAIN WALL TRIPLE GLAZING	FACADE,WALLS	BRONZE TINTED OR SIMILAR
CW-3	CURTAIN WALL TRIPLE GLAZING	FACADE,WALLS	BLUE TINTED NON VISION OBSCURE OR SIMILAR
AL-1	ALUMINUM POWDER COATING FRAM	CURTAIN WALL FRAME	SILVER POWDER COATING OR SIMILAR
AL-2	ALUMINUM LOUVER	BLADE	CHAMPAGNE OR SIMILAR
C-1	ALUMINUM CLADDING TIMBER LOOK	FACADE,WALLS	CHAMPAGNE OR SIMILAR
C-2	ALUMINUM CLADDING	FACADE	SILVER PEARL OR SIMILAR
C-3	ALUMINUM CLADDING	FACADE	DARK SILVER OR SIMILAR

Bathla			
137 Gibbo Road Girraween Sydney NSW 2145 P O Box 270, Wentworthville NSW 2145 T: 02 9636 2465 F: 02 9688 4762 info@bathla.com.au www.bathla.com.au			
1	17/08/2022	ISSUED FOR DA	
REV	DATE	DESCRIPTION	BY

GENERAL NOTES:

- THIS DRAWING AND DESIGN IS THE COPYRIGHT OF UNIVERSAL PROPERTY GROUP PTY. LTD. © NO PART OF THIS DRAWING OR DESIGN SHALL BE REPRODUCED OR USED WITHOUT PRIOR WRITTEN CONSENT FROM UNIVERSAL PROPERTY GROUP PTY. LTD.
- THIS DRAWING IS TO BE READ & UNDERSTOOD IN CONJUNCTION WITH THE STRUCTURAL, MECHANICAL, ELECTRICAL & / OR ANY OTHER CONSULTANT'S DOCUMENTATION AS MAY BE APPLICABLE TO THE PROJECT PRIOR TO THE START OF ANY WORKS AND FOR ITS DURATION.
- CONTRACTOR TO VERIFY ALL DIMENSIONS ON SITE BEFORE COMMENCING WORK. RESOLVE ALL DISCREPANCIES WITH THE ARCHITECT BEFORE PROCEEDING. FIGURED DIMENSIONS TO BE TAKEN IN PREFERENCE TO SCALED DRAWINGS.


 


PROJECT:
30 First Avenue Blacktown
LOT 2 IN DP 550677

DRAWING TITLE:
MATERIAL AND FINISHES

DA ISSUE			
DATE:	SCALE:	DRAWING No:	
17/08/22	As indicated	DA 407	
DRAWN BY:	CHECKED BY:	REV:	
Author	Checker	1	

C:\Users\shiva.dekhkharghani\Documents\30-FIRST AVE. BLACKTOWN_shiva.dekhkharghani.rvt

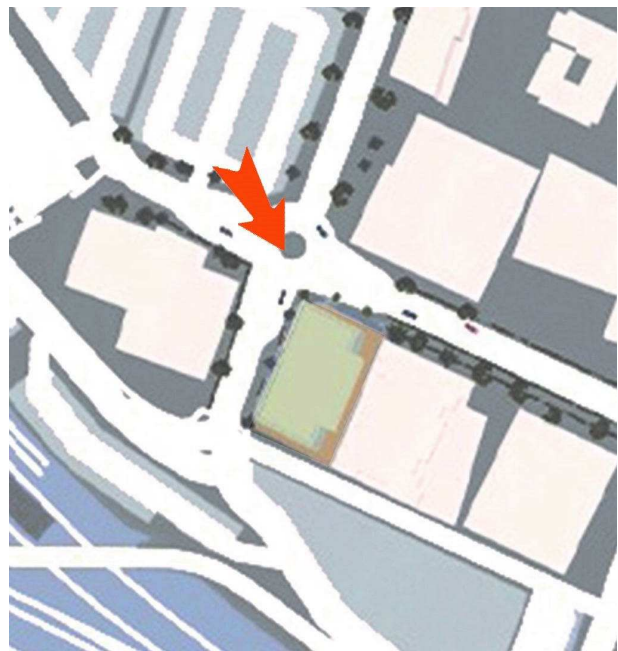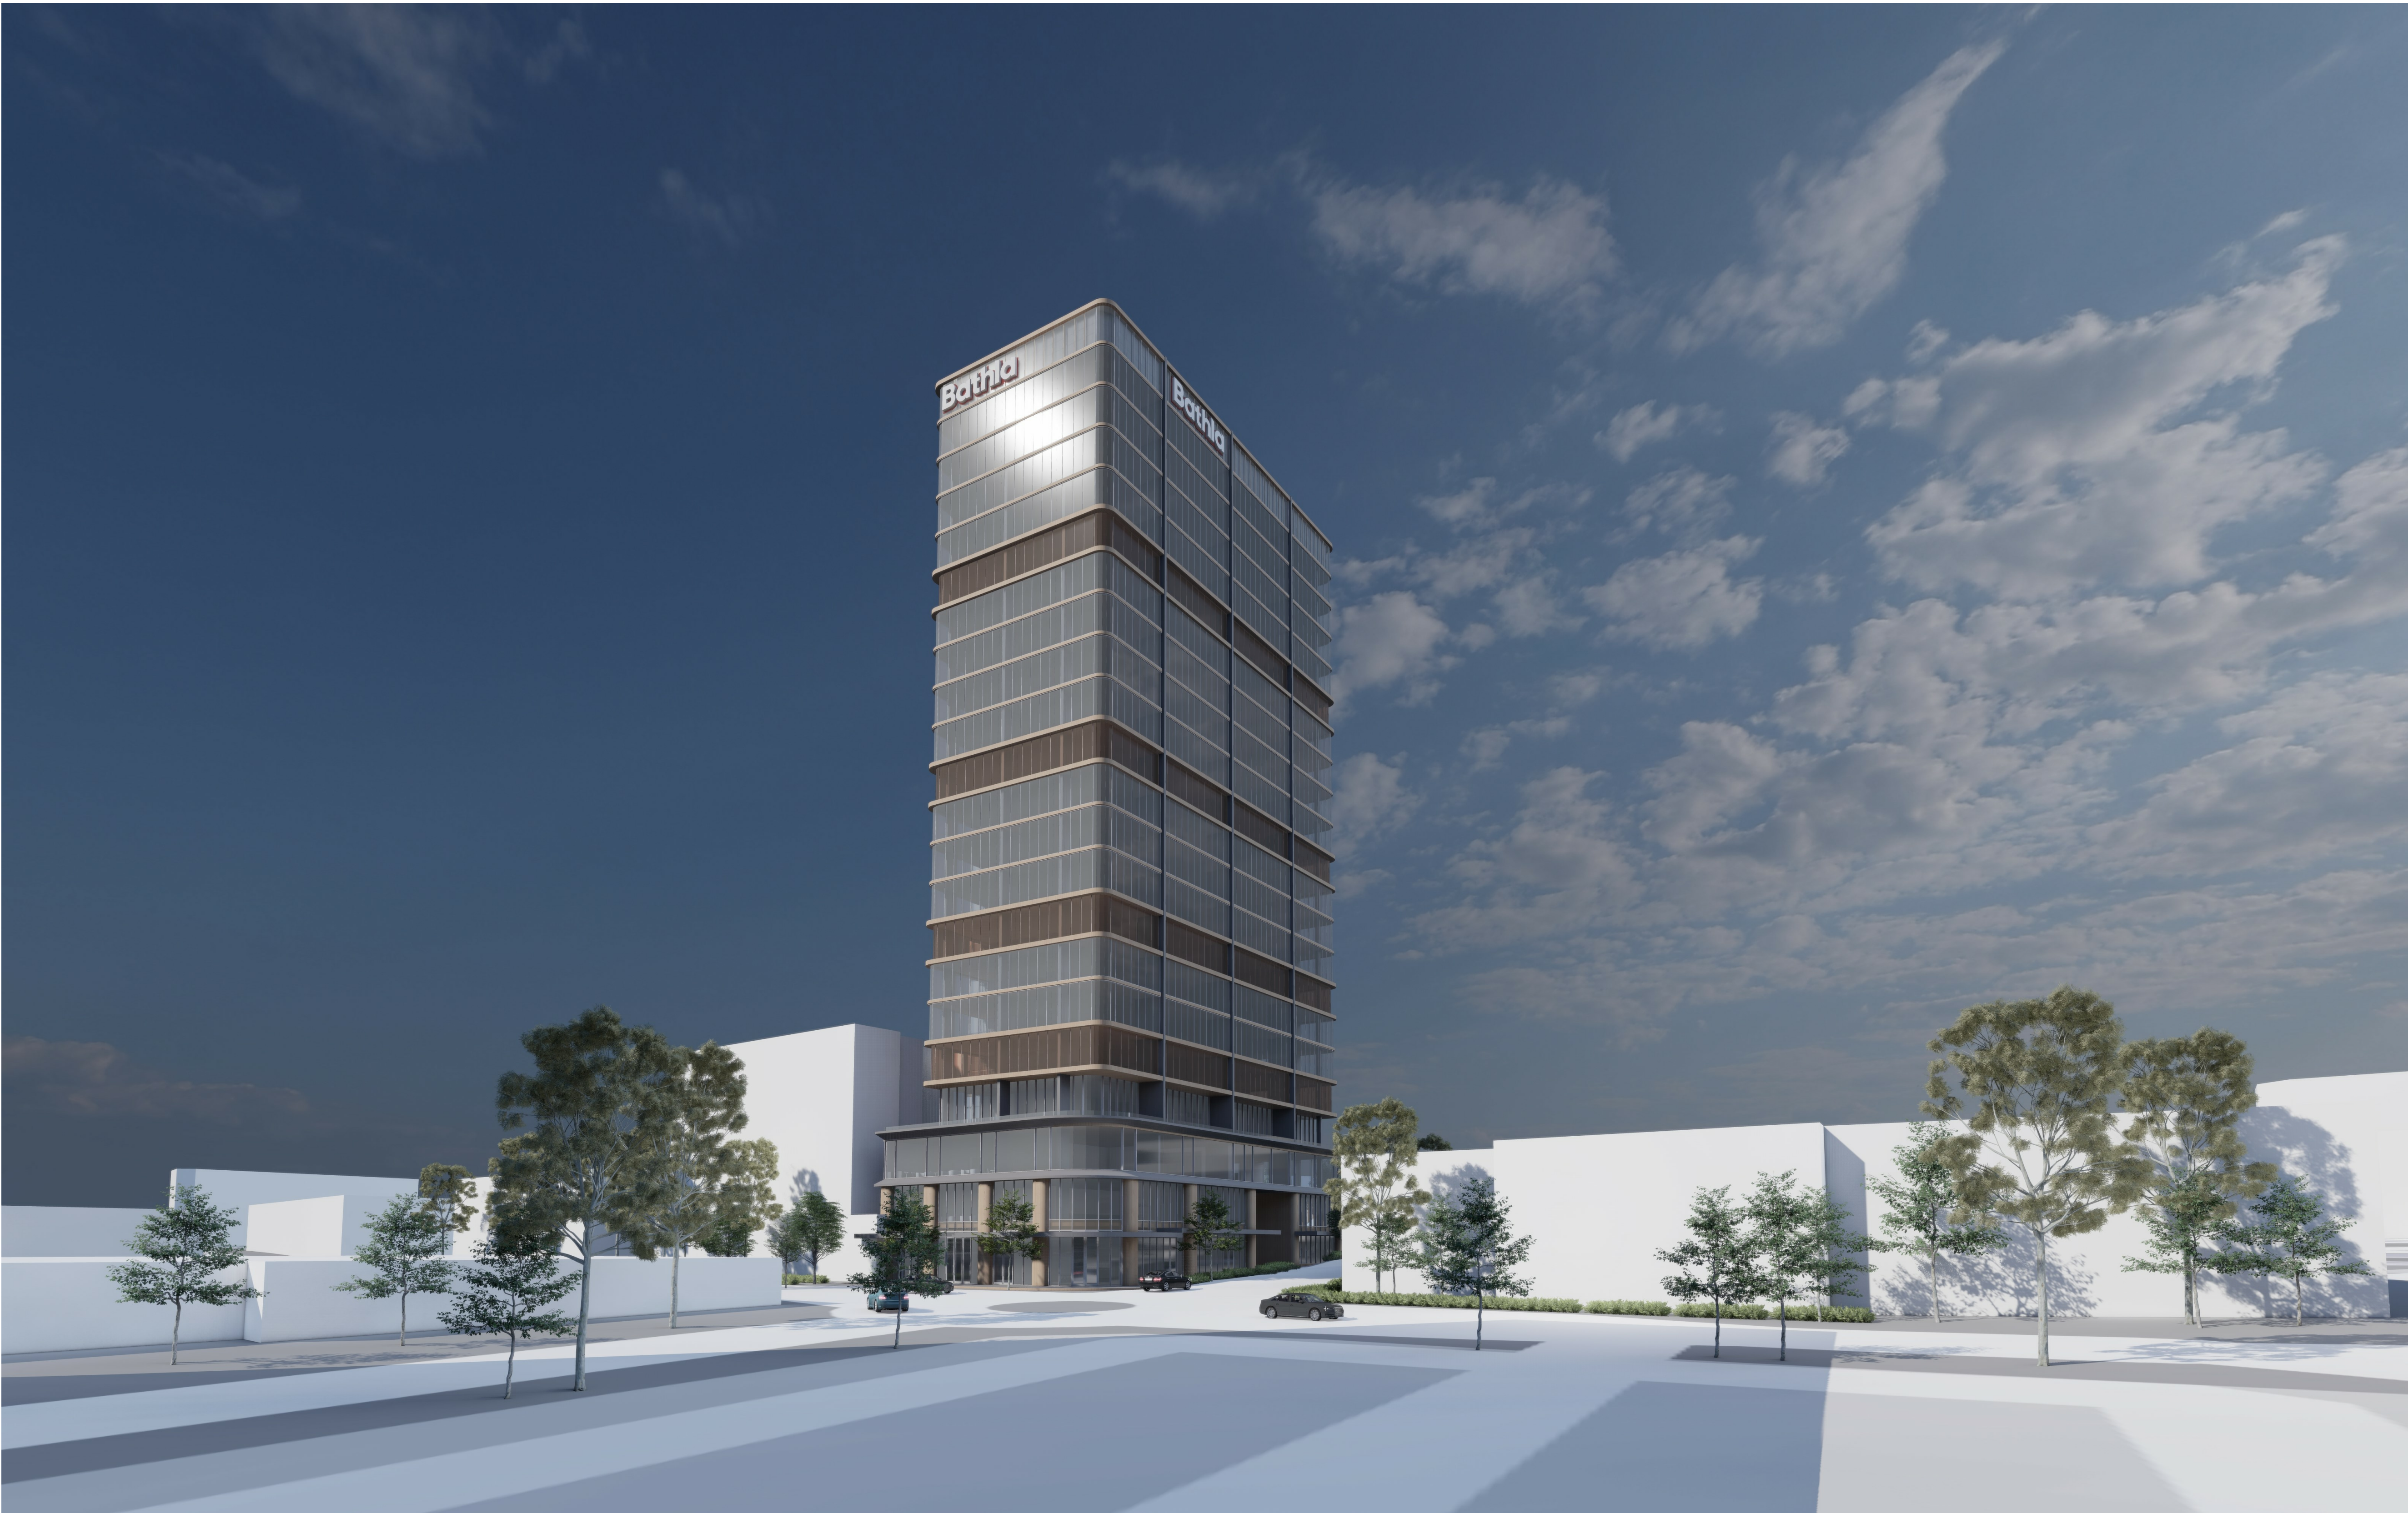

1	17/08/2022	ISSUED FOR DA	
REV	DATE	DESCRIPTION	BY

Bathla


137 Gibbs Road Girraween Sydney NSW 2145
P O Box 270, Wentworthville NSW 2145
T: 02 9636 2465 | F: 02 9688 4762
info@bathla.com.au | www.bathla.com.au

GENERAL NOTES:

1. THIS DRAWING AND DESIGN IS THE COPYRIGHT OF UNIVERSAL PROPERTY GROUP PTY LTD © NO PART OF THIS DRAWING OR DESIGN SHALL BE REPRODUCED OR USED WITHOUT PRIOR WRITTEN CONSENT FROM UNIVERSAL PROPERTY GROUP PTY LTD ©

2. THIS DRAWING IS TO BE READ & UNDERSTOOD IN CONJUNCTION WITH THE STRUCTURAL, MECHANICAL, ELECTRICAL, & / OR ANY OTHER CONSULTANT'S DOCUMENTATION AS MAY BE APPLICABLE TO THE PROJECT PRIOR TO THE START OF ANY WORKS AND FOR ITS DURATION.

3. CONTRACTOR TO VERIFY ALL DIMENSIONS ON SITE BEFORE COMMENCING WORK. RESOLVE ALL DISCREPANCIES WITH THE ARCHITECT BEFORE PROCEEDING. FIGURED DIMENSIONS TO BE TAKEN IN PREFERENCE TO SCALED DRAWINGS.

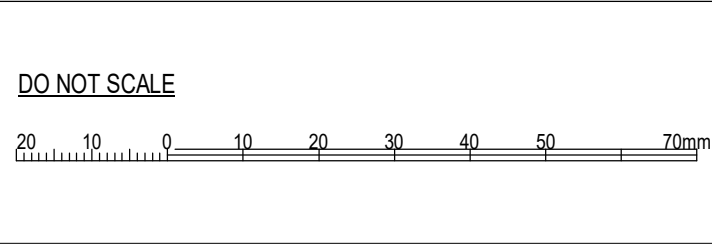

PROJECT:

30 First Avenue Blacktown

LOT 2 IN DP 550677

DRAWING TITLE:

3D VIEWS

DA ISSUE		
DATE:	SCALE:	DRAWING No:
17/08/22		DA 501
DRAWN BY:	CHECKED BY:	REV:
Author	Checker	1
C:\Users\shiva.dehkharghani\Documents\30-FIRST AVE, BLACKTOWN_shiva.dehkharghani.rvt		



1	17/08/2022	ISSUED FOR DA	
REV	DATE	DESCRIPTION	BY

Bathia

137 Gilba Road Girraween Sydney NSW 2145

P O Box 270, Wentworthville NSW 2145

T: 02 9636 2465 | F: 02 9688 4762


info@bathia.com.au | www.bathia.com.au

GENERAL NOTES:

1. THIS DRAWING AND DESIGN IS THE COPYRIGHT OF UNIVERSAL PROPERTY GROUP PTY LTD © NO PART OF THIS DRAWING OR DESIGN SHALL BE REPRODUCED OR USED WITHOUT PRIOR WRITTEN CONSENT FROM UNIVERSAL PROPERTY GROUP PTY LTD ©

2. THIS DRAWING IS TO BE READ & UNDERSTOOD IN CONJUNCTION WITH THE STRUCTURAL, MECHANICAL, ELECTRICAL, & / OR ANY OTHER CONSULTANT'S DOCUMENTATION AS MAY BE APPLICABLE TO THE PROJECT PRIOR TO THE START OF ANY WORKS AND FOR ITS DURATION.

3. CONTRACTOR TO VERIFY ALL DIMENSIONS ON SITE BEFORE COMMENCING WORK. RESOLVE ALL DISCREPANCIES WITH THE ARCHITECT BEFORE PROCEEDING. FIGURED DIMENSIONS TO BE TAKEN IN PREFERENCE TO SCALED DRAWINGS.

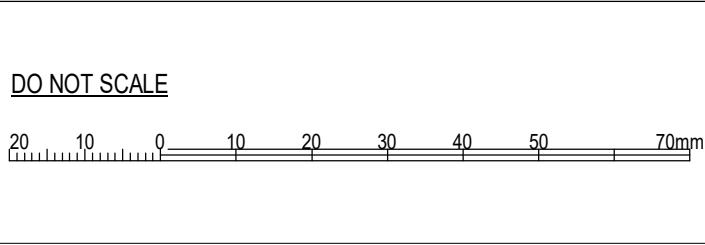

PROJECT:

30 First Avenue Blacktown

LOT 2 IN DP 550677

DRAWING TITLE:

3D VIEWS

DA ISSUE		
DATE:	SCALE:	DRAWING No:
17/08/22		DA 503
DRAWN BY:	CHECKED BY:	REV:
Author	Checker	1
C:\Users\shiva.dehkharghani\Documents\30-FIRST AVE, BLACKTOWN_shiva.dehkharghani.rvt		