

DRAWING LIST

00	COVER SHEET
01	LOCAL CHARACTER AND CONTEXT - THE WIDER SCALE
02	LOCAL CHARACTER AND CONTEXT - THE NEIGHBOURHOOD SCALE
03	LOCAL CHARACTER AND CONTEXT - THE STREET SCALE
04	LOCAL CHARACTER AND CONTEXT - THE SITE SCALE
05	CHARACTER OF SURROUNDING STREETS
06	BUILT FORM DEVELOPMENT
07	MASSING ANALYSIS
08	DEMOLITION PLAN
09	PROJECT INFORMATION (1)
10	PROJECT INFORMATION (2)
11	PHOTOMONTAGE
12	PERSPECTIVES
13	PERSPECTIVES
14	BASEMENT FLOOR PLAN
15	MEZZANINE FLOOR PLAN
16	GROUND FLOOR PLAN (1)
17	GROUND FLOOR PLAN (2)
18	LEVEL 1 FLOOR PLAN
19	LEVEL 2 FLOOR PLAN
20	LEVEL 3 FLOOR PLAN
21	ROOF FLOOR PLAN
22	PRE/ POST ADAPTATION UNITS PLANS
23	PRE/POST ADAPTATION UNITS PLANS & SILVER LIVABLE UNITS PLANS
24	SECTION A AND SECTION B
25	SECTION C AND SECTION D
26	SECTION E
27	NORTH ELEVATION
28	SOUTH ELEVATION
29	EAST ELEVATIONS
30	WEST ELEVATIONS
31	NORTH AND SOUTH ELEVATIONS
32	DIRECT SUNLIGHT ANALYSIS
33	COMMUNAL OPEN SPACE SUNLIGHT ANALYSIS (1)
34	COMMUNAL OPEN SPACE SUNLIGHT ANALYSIS (2)
35	SOLAR & SHADOW IMPACT DIAGRAMS - PART 1
36	SOLAR & SHADOW IMPACT DIAGRAMS - PART 2
37	SHADOW DIAGRAMS
38	HEIGHT PLANE ANALYSIS
39	SURVEY AND ZONNING MAP




PROPOSED RESIDENTIAL APARTMENTS

85-91 THOMAS STREET, PARRAMATTA

PREPARED FOR

CENTURY 888 PTY LTD



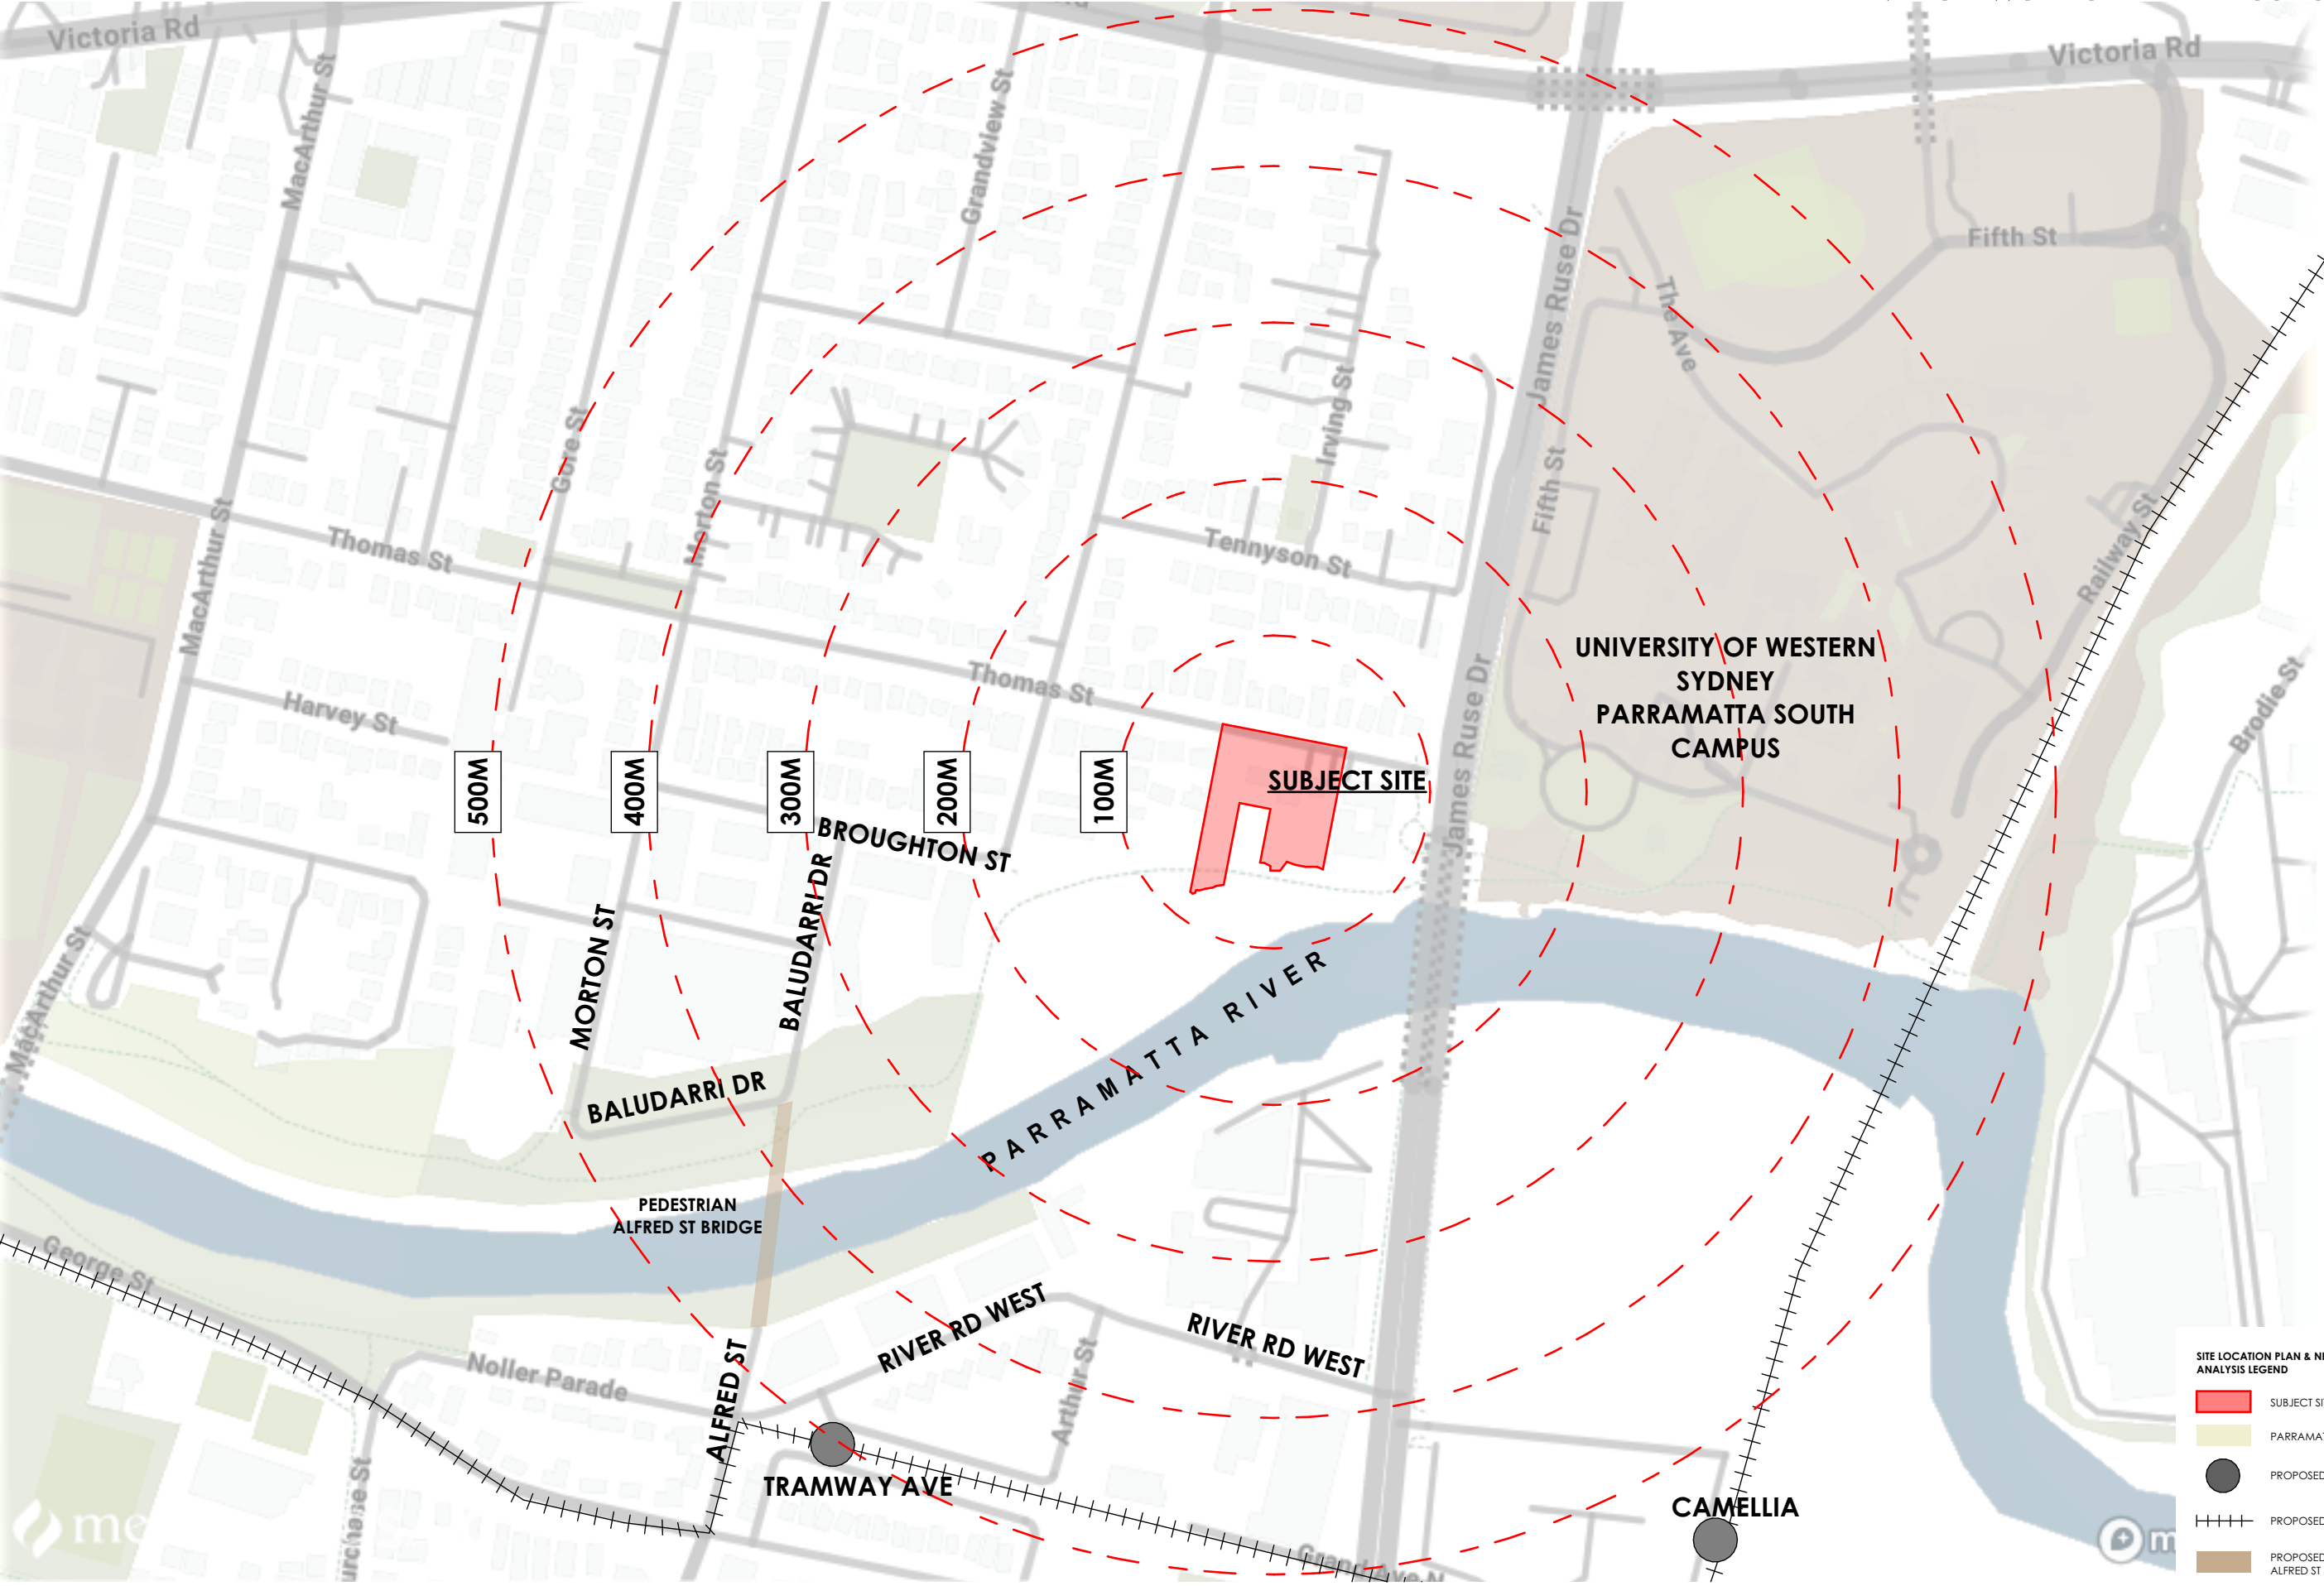

SITE LOCATION PLAN & NETWORK ANALYSIS LEGEND

- SUBJECT SITE
- PARRAMATTA CITY
- PROPOSED LIGHT RAIL STATION
- PROPOSED LIGHT RAIL
- PROPOSED PEDESTRIAN ALFRED ST BRIDGE

REV	DESCRIPTION	BY	DATE
A	ISSUE FOR DA	JORGE	05/05/2023
B	ISSUE FOR DA	JORGE	09/10/2023
C	ISSUE FOR DA	JORGE	25/01/2024
D	ISSUE FOR DA	JORGE	16/05/2024
E	ISSUE FOR DA	JORGE	05/11/2024
F	ISSUE FOR DA	JORGE	21/11/2024


CLIENT:
CENTURY 888 PTY LTD

PROJECT TITLE:
**PROPOSED RESIDENTIAL APARTMENTS
85 TO 91 THOMAS STREET,
PARRAMATTA**
DRAWING TITLE:
**LOCAL CHARACTER AND CONTEXT -
THE NEIGHBOURHOOD SCALE**



DRAWN BY: JR
CHECKED BY: PI
SCALE: AT A3
PROJECT No: P541

DA **02** **F**
stage. dwg no. revision

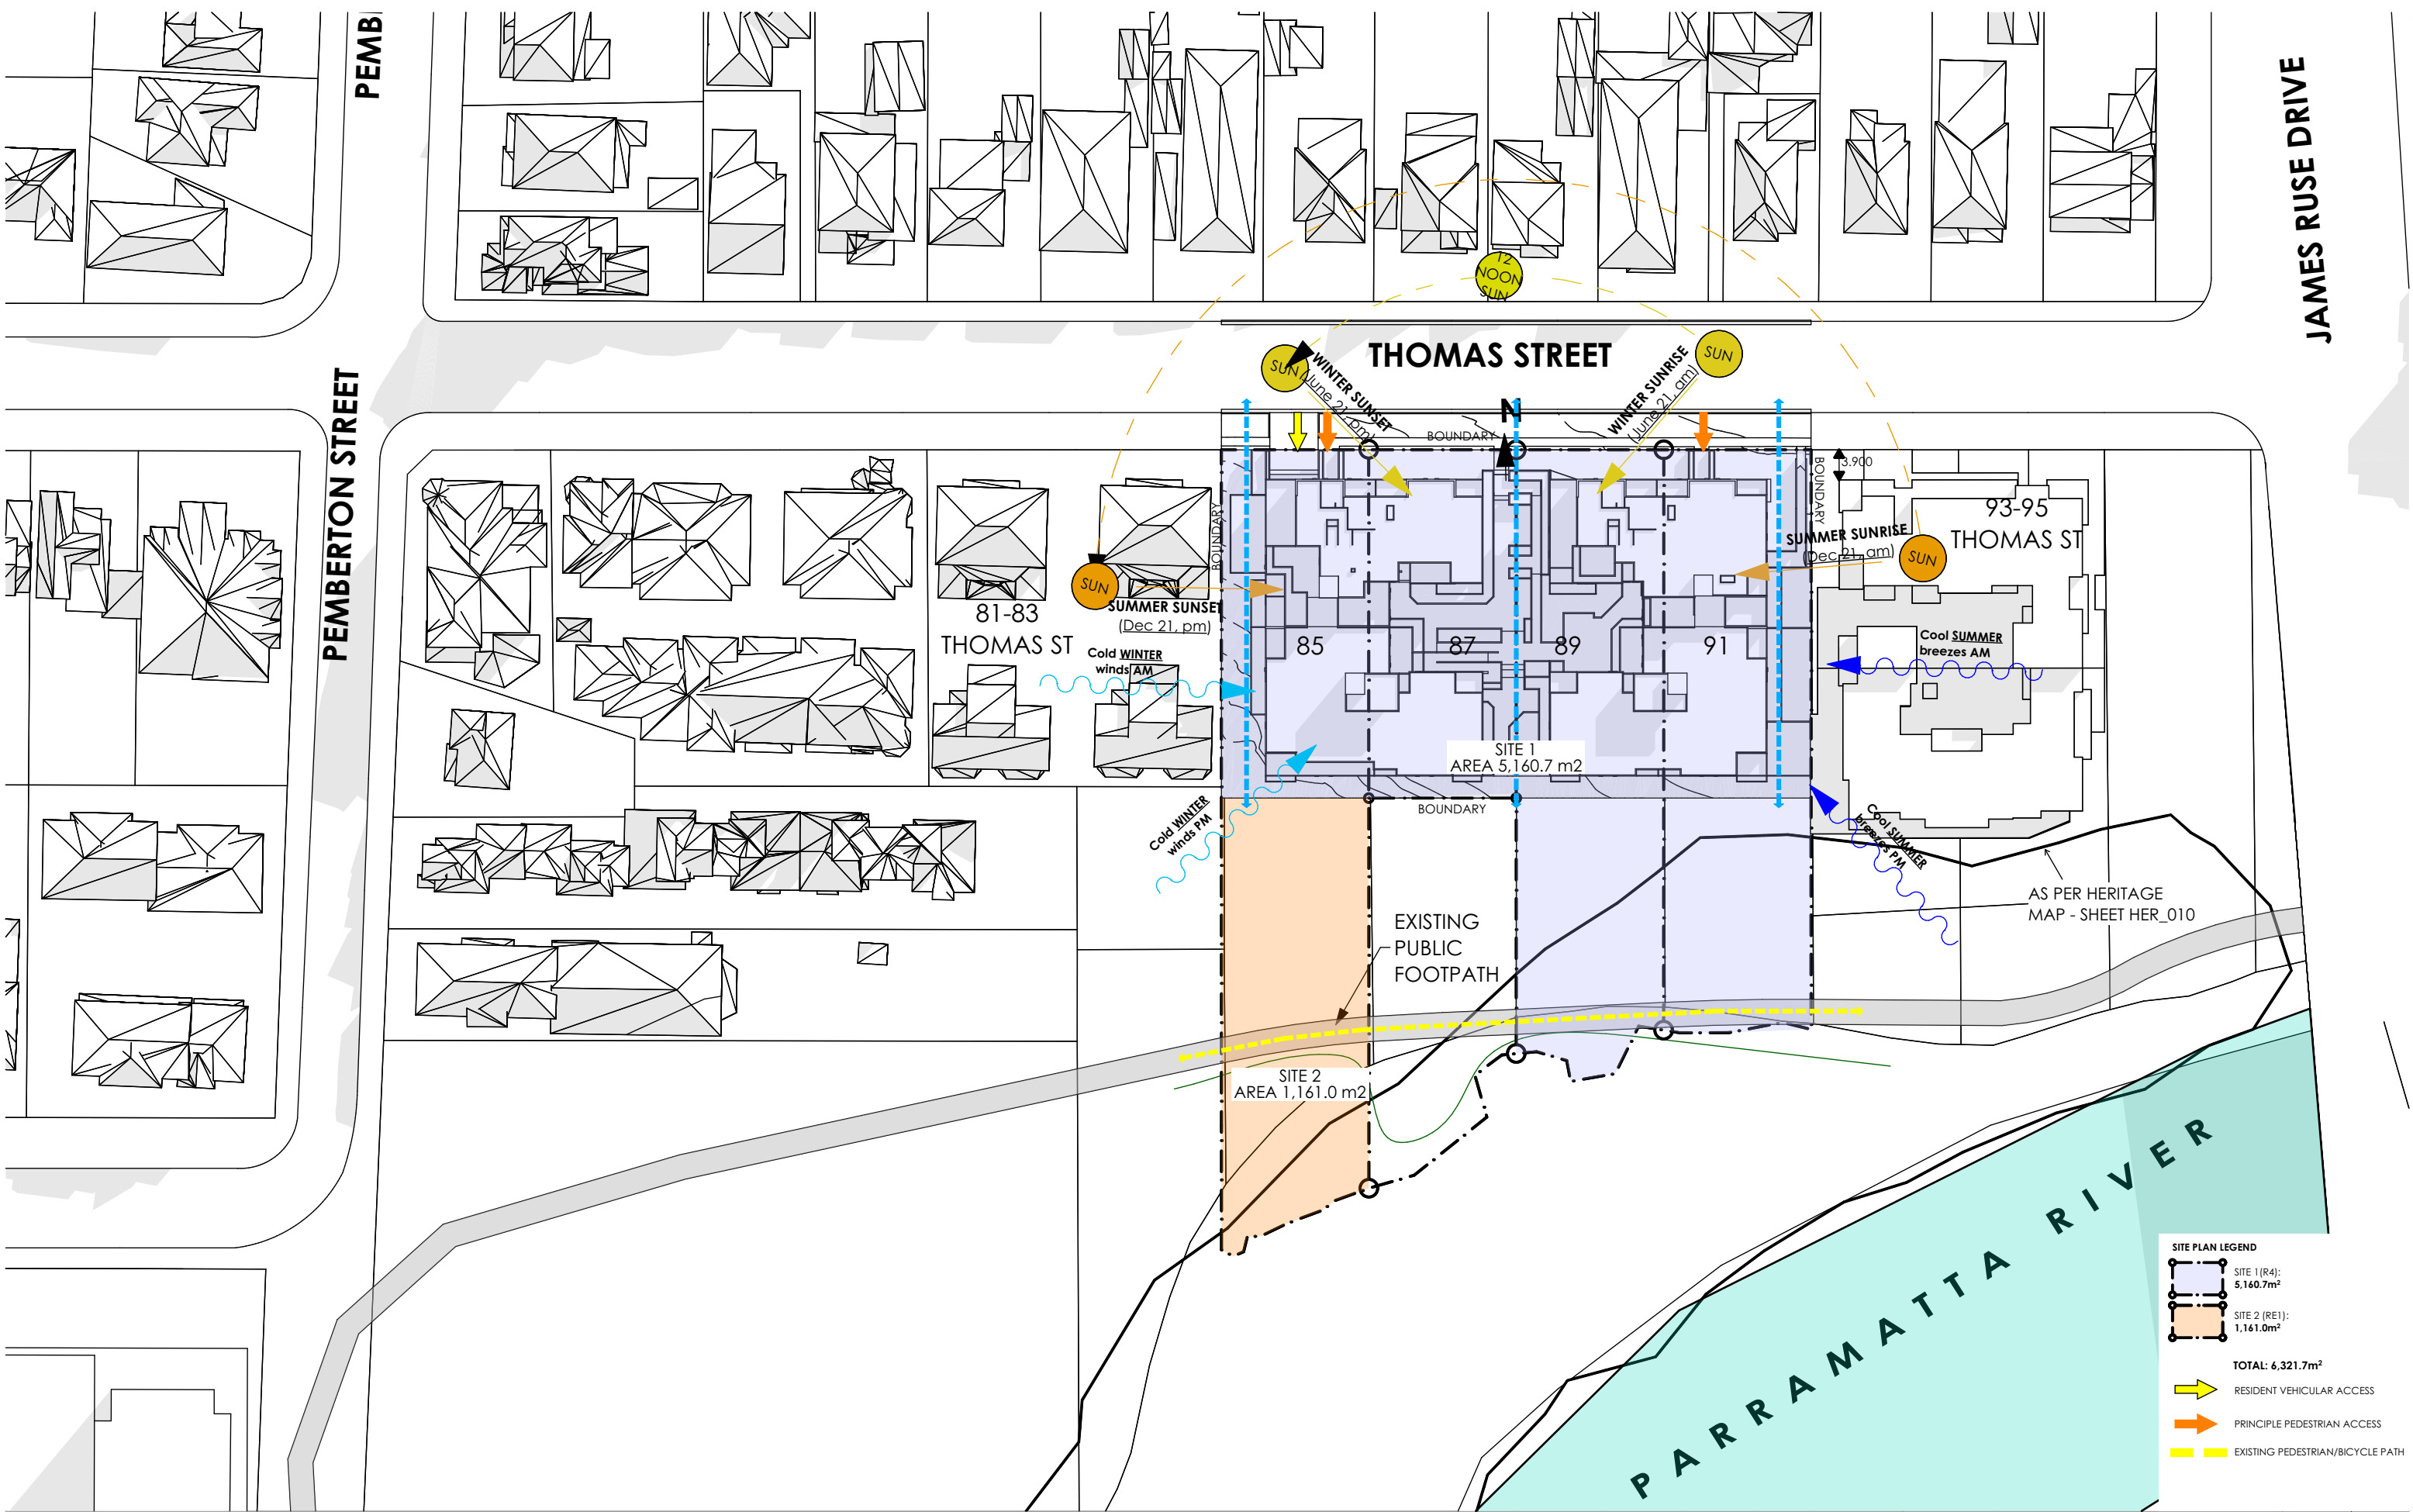


REV	DESCRIPTION	BY	DATE
A	ISSUE FOR DA	JORGE	05/05/2023
B	ISSUE FOR DA	JORGE	09/10/2023
C	ISSUE FOR DA	JORGE	25/01/2024
D	ISSUE FOR DA	JORGE	16/05/2024
E	ISSUE FOR DA	JORGE	05/11/2024
F	ISSUE FOR DA	JORGE	21/11/2024

CLIENT:
CENTURY 888 PTY LTD

PROJECT TITLE:
PROPOSED RESIDENTIAL APARTMENTS
85 TO 91 THOMAS STREET,
PARRAMATTA
DRAWING TITLE:
LOCAL CHARACTER AND CONTEXT -
THE STREET SCALE


NORTH POINT:
DRAWN BY: JR
CHECKED BY: PI
SCALE: 1:800 AT A3
PROJECT No: P541
DA 03 F
stage. dwg no. revision

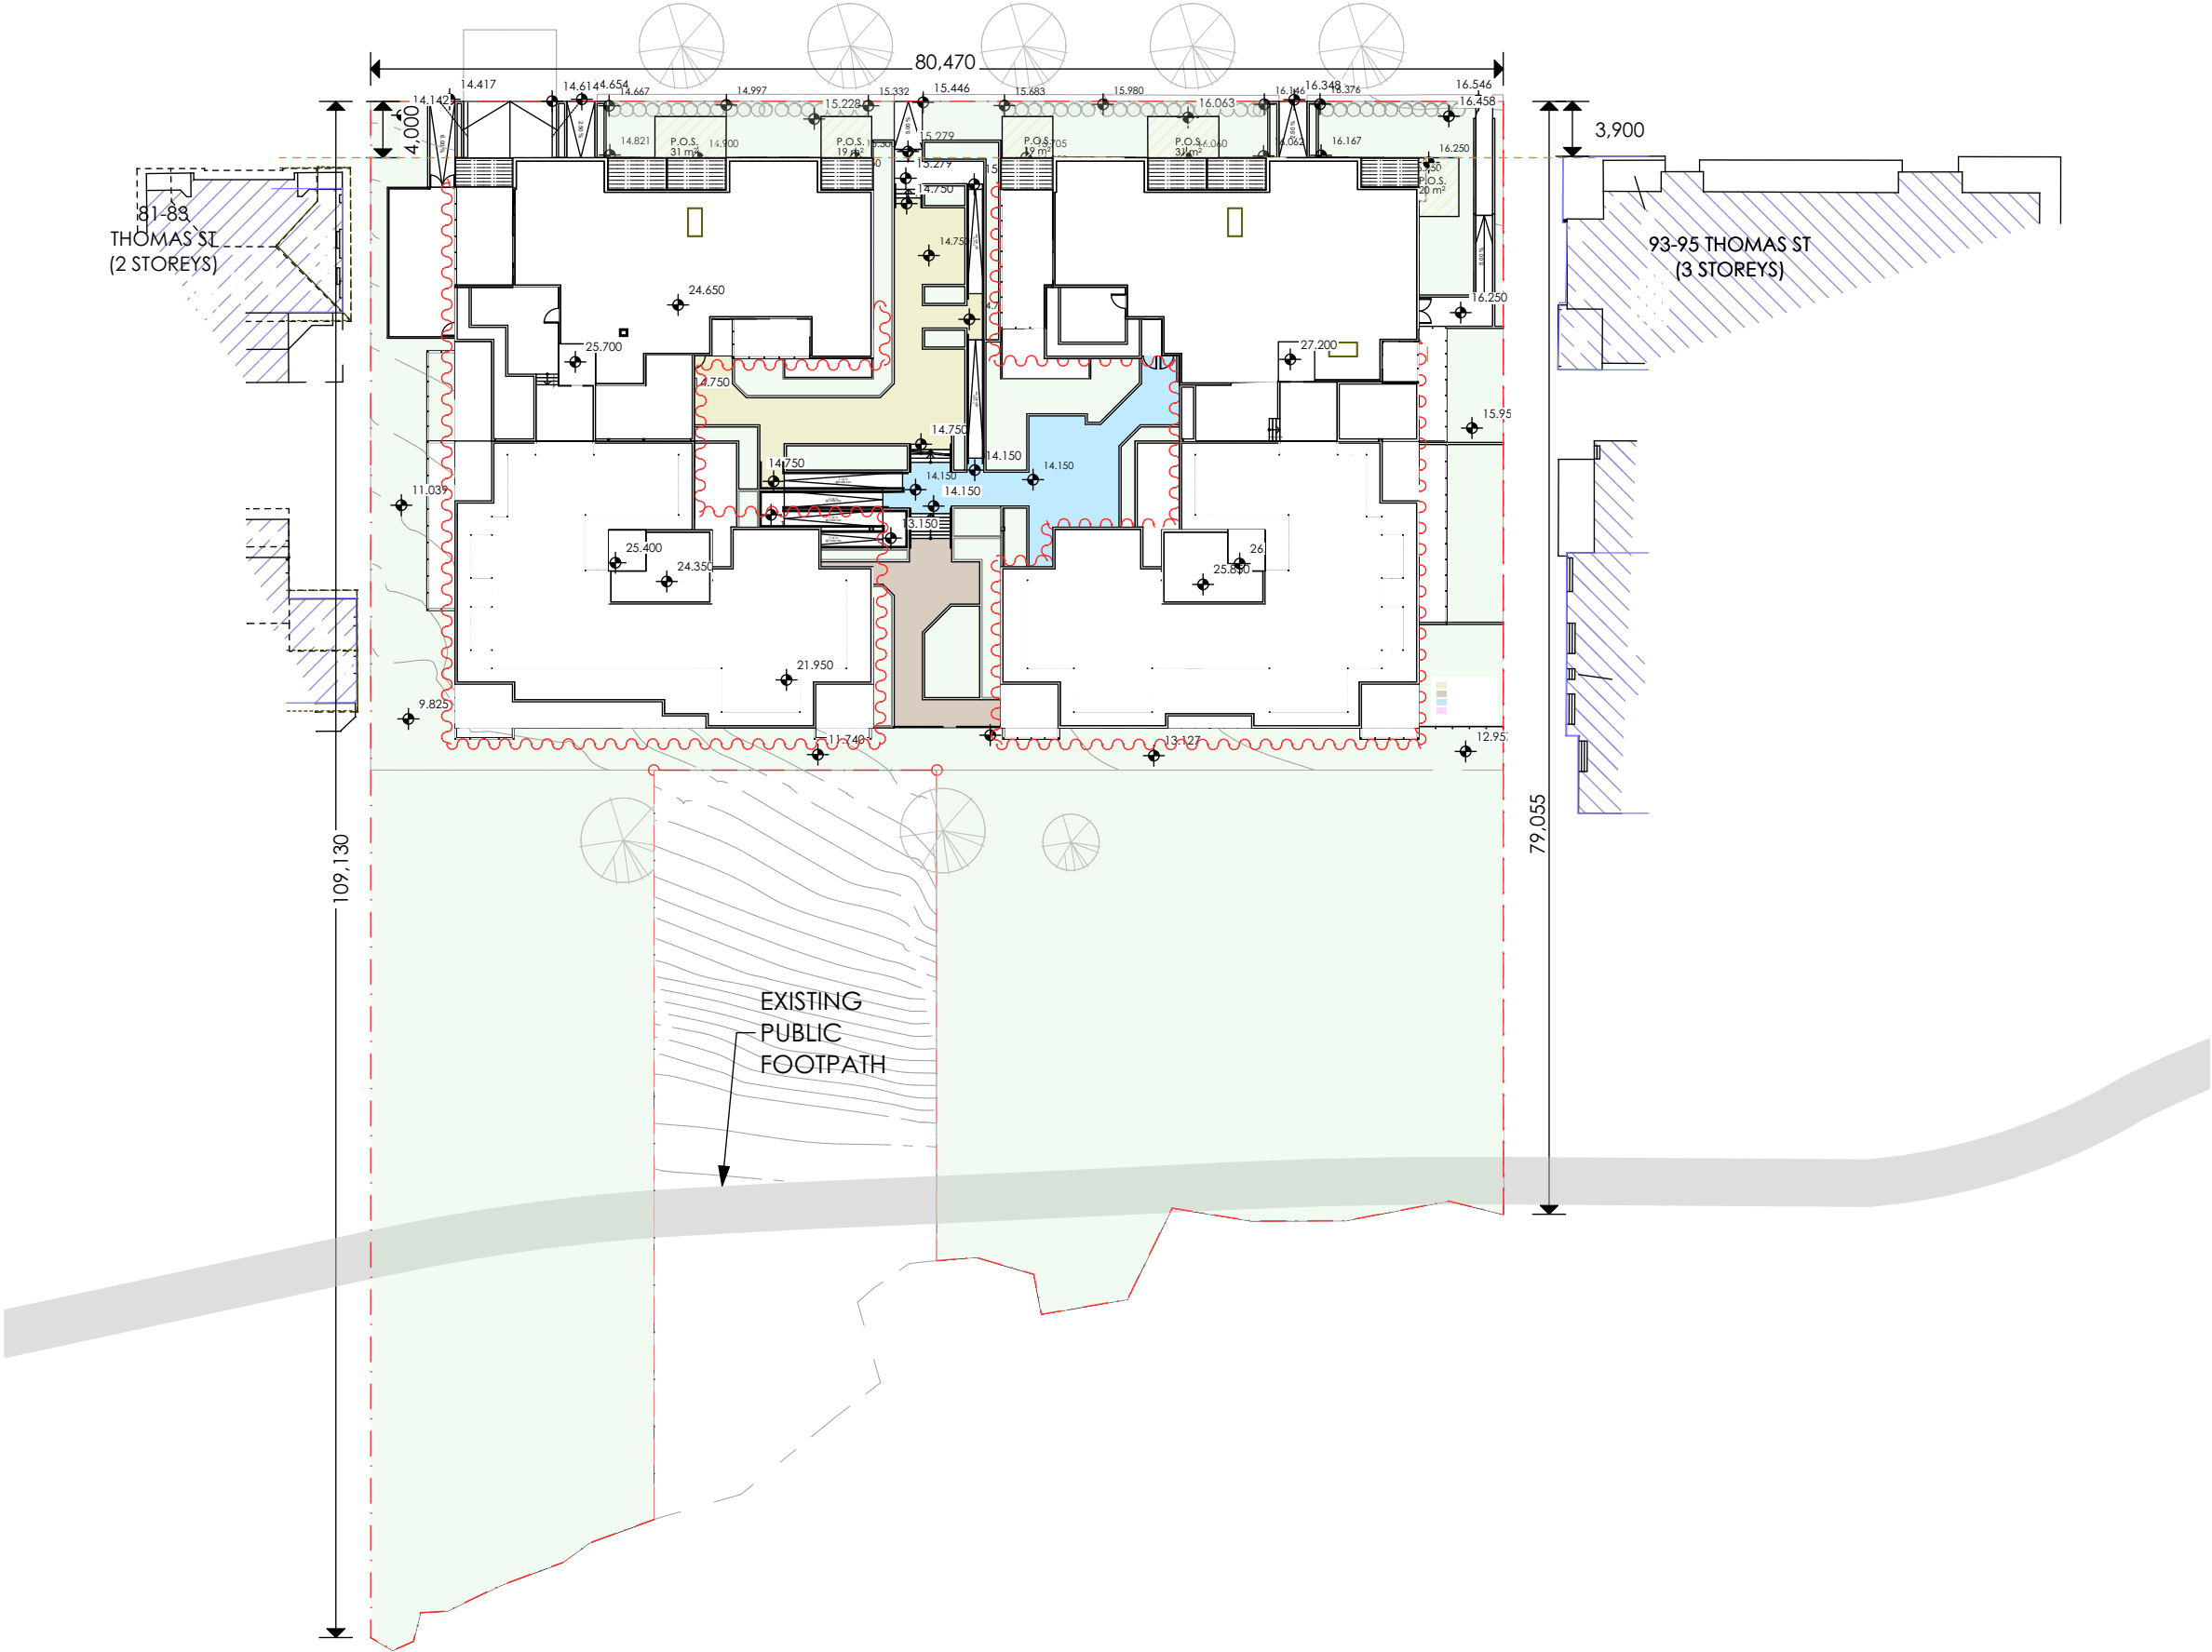


REV	DESCRIPTION	BY	DATE
A	ISSUE FOR DA	JORGE	05/05/2023
B	ISSUE FOR DA	JORGE	09/10/2023
C	ISSUE FOR DA	JORGE	25/01/2024
D	ISSUE FOR DA	JORGE	16/05/2024
E	ISSUE FOR DA	JORGE	05/11/2024
F	ISSUE FOR DA	JORGE	21/11/2024

CLIENT:
CENTURY 888 PTY LTD

PROJECT TITLE:
**PROPOSED RESIDENTIAL APARTMENTS
85 TO 91 THOMAS STREET,
PARRAMATTA**
DRAWING TITLE:
**LOCAL CHARACTER AND CONTEXT -
THE SITE SCALE**

 

DRAWN BY:	JR		
CHECKED BY:	PI		
SCALE:	1:500 AT A3		
PROJECT No:	P541		
DA	04	F	
stage.	dwg no.	revision	

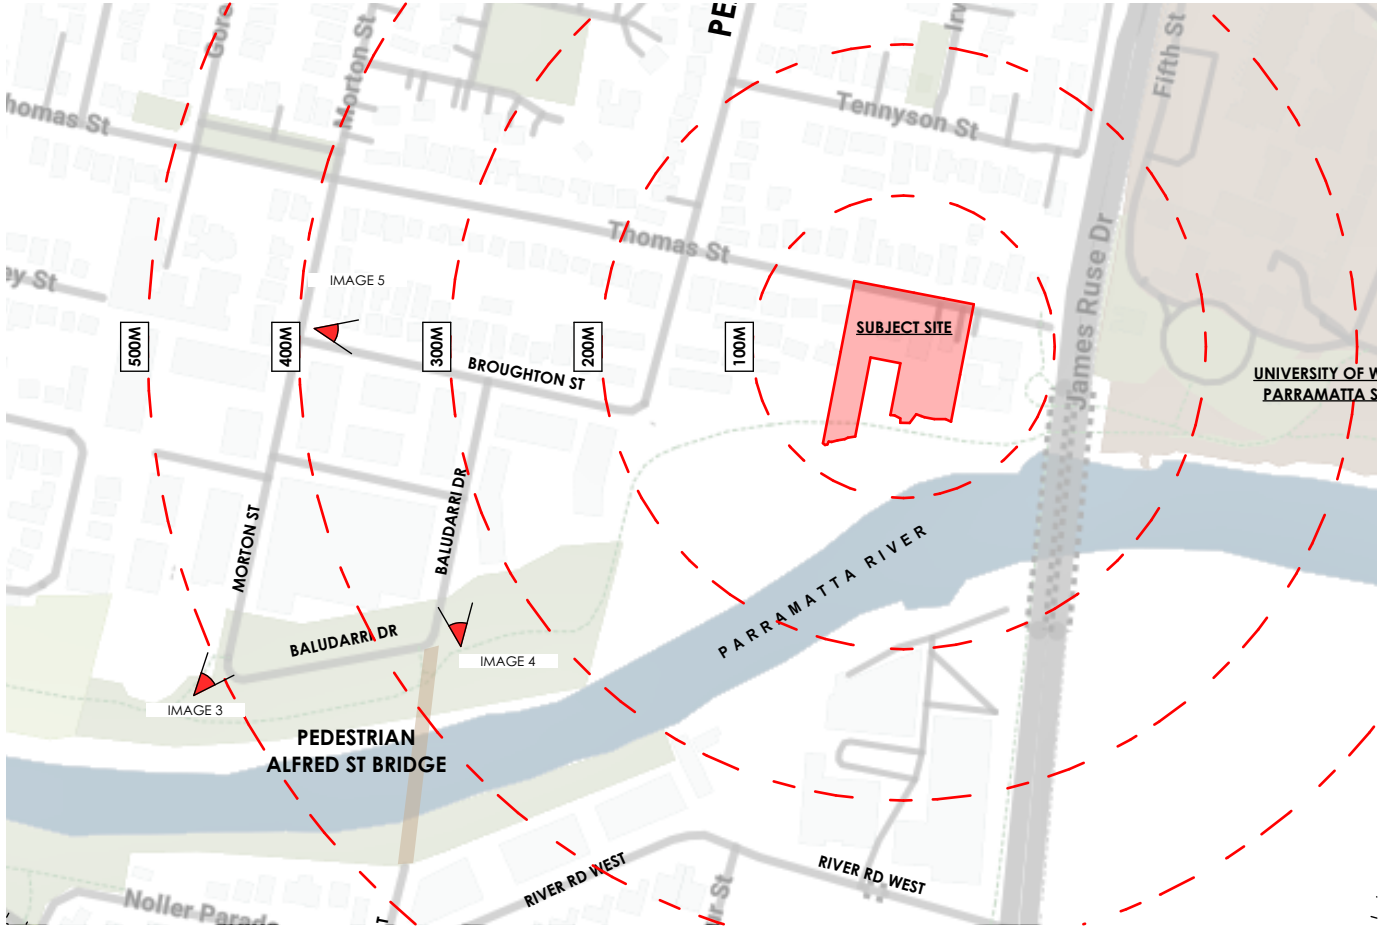


1 LOCATION PLAN
1:5000



2 VIEW FROM SOUTH RIVER WITH ALFRED STREET PEDESTRIAN AND CYCLIST BRIDGE




3 VIEW FROM BALUDARRI DR

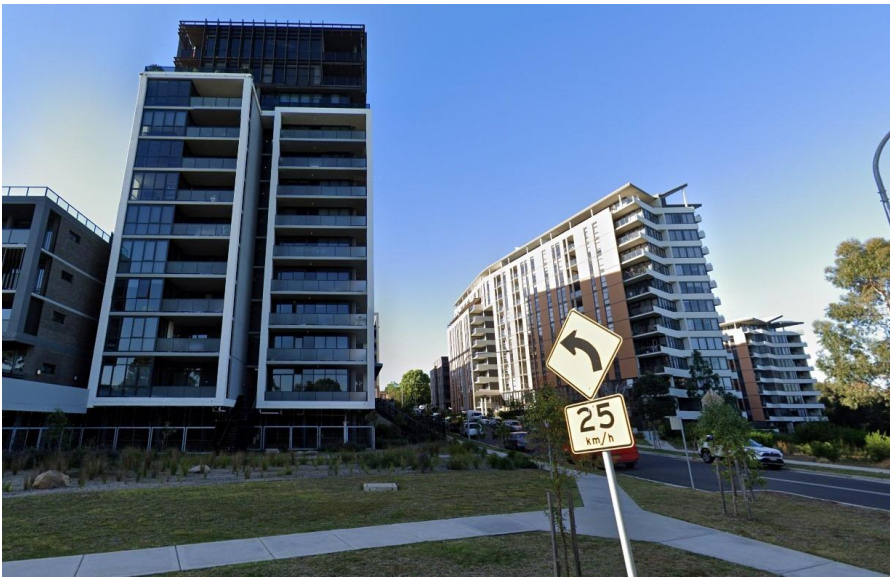

4 VIEW FROM BALUDARRI DR




5 VIEW FROM BROUGHTON ST

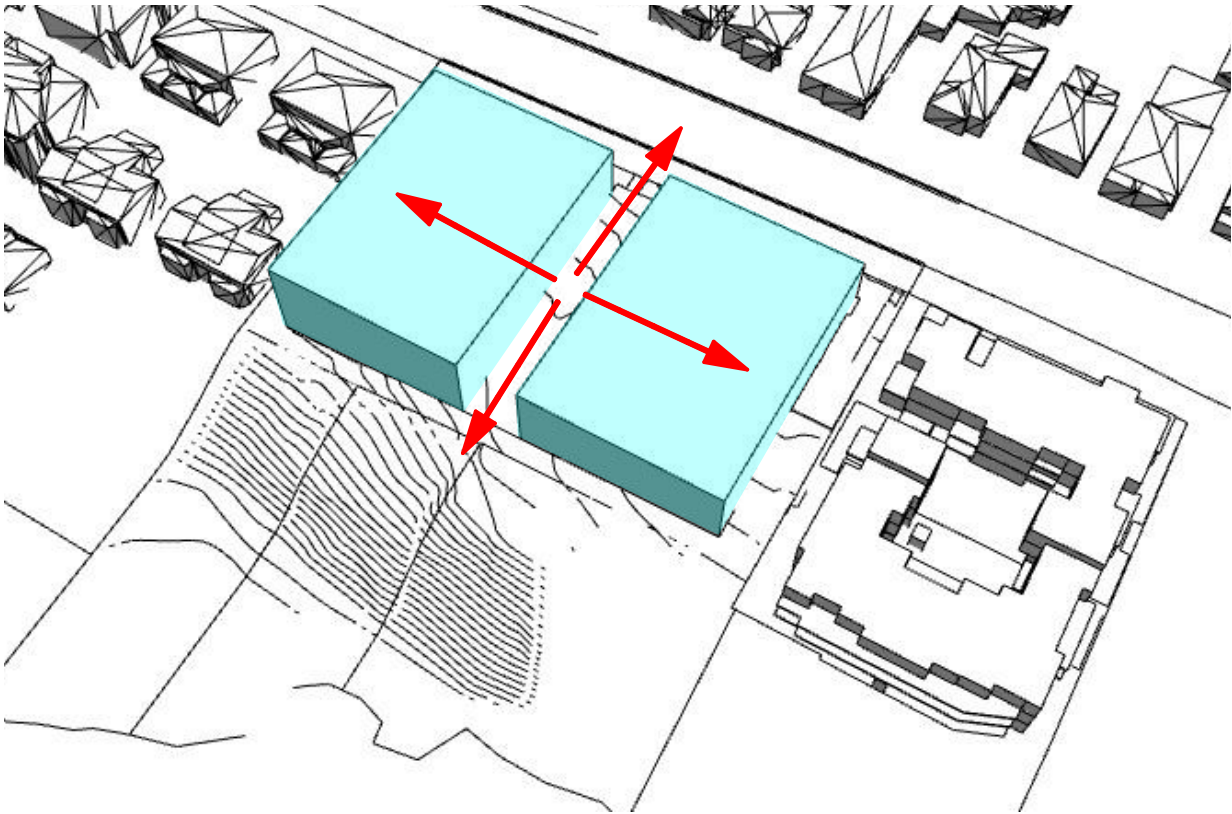


LEGEND
INITIAL MASSING
FORM

1 INITIAL MASSING FORM
N.T.S.

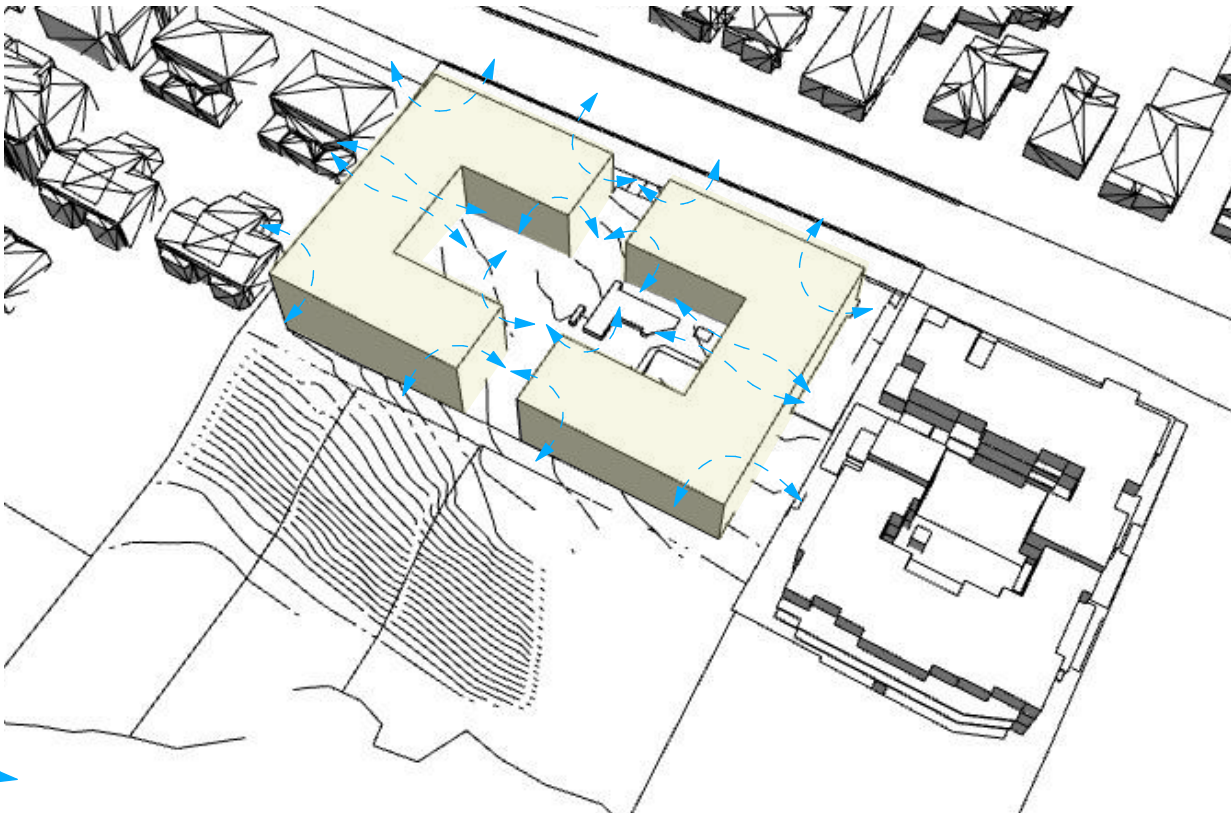


LEGEND
CROSS
VENTILATION

3 CROSS VENTILATION
N.T.S.

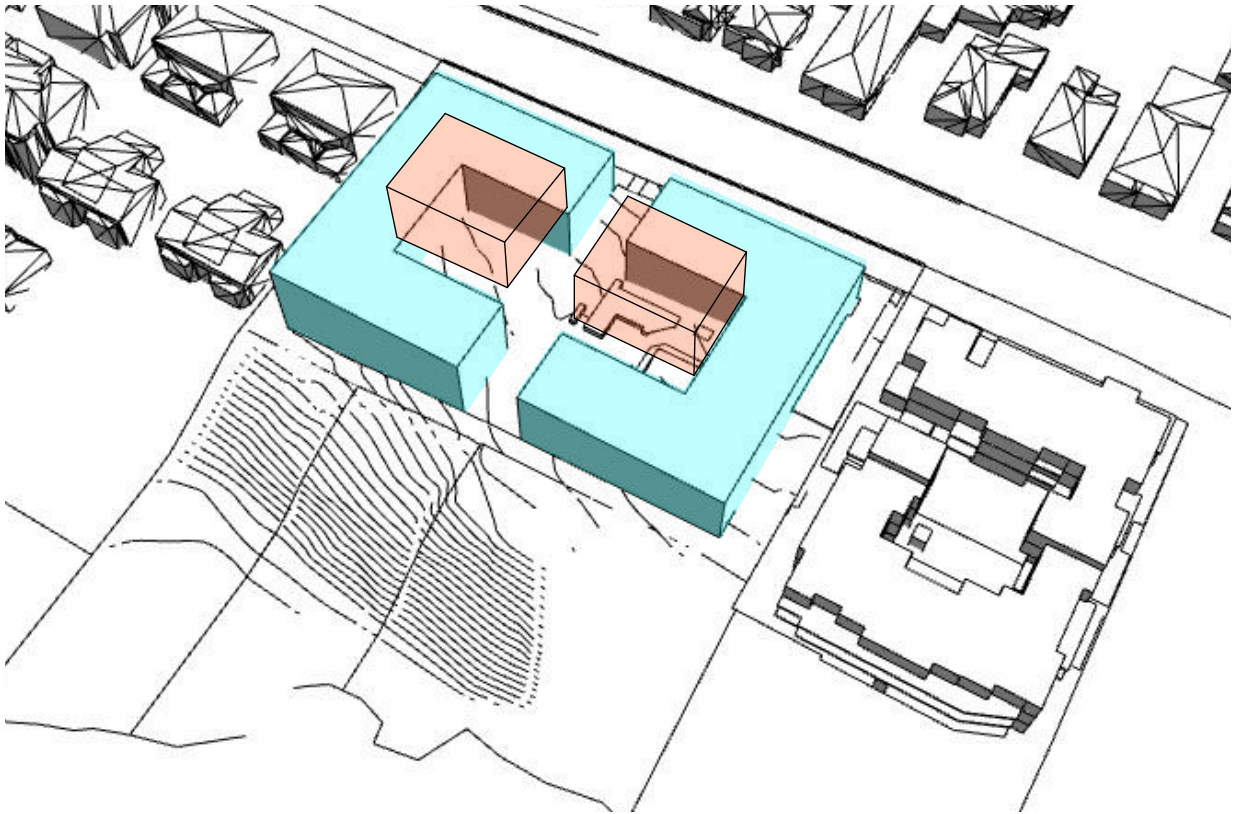


LEGEND
INITIAL MASSING
FORM
SUBTRACTED
MASSING FORM

2 SUBTRACTED MASSING FORM
N.T.S.

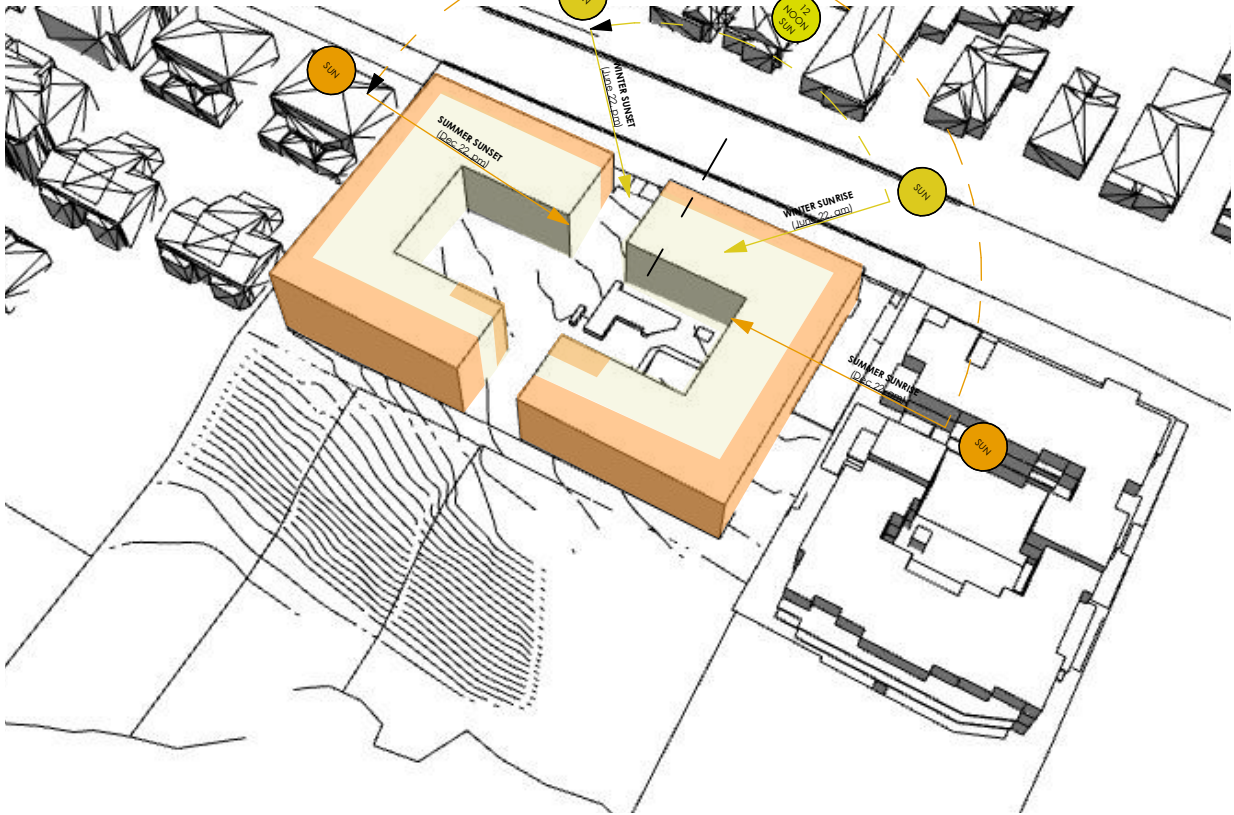


LEGEND
UNIT PRIMARY
LIVING AREA


4 UNIT PRIMARY LIVING AREAS
N.T.S.

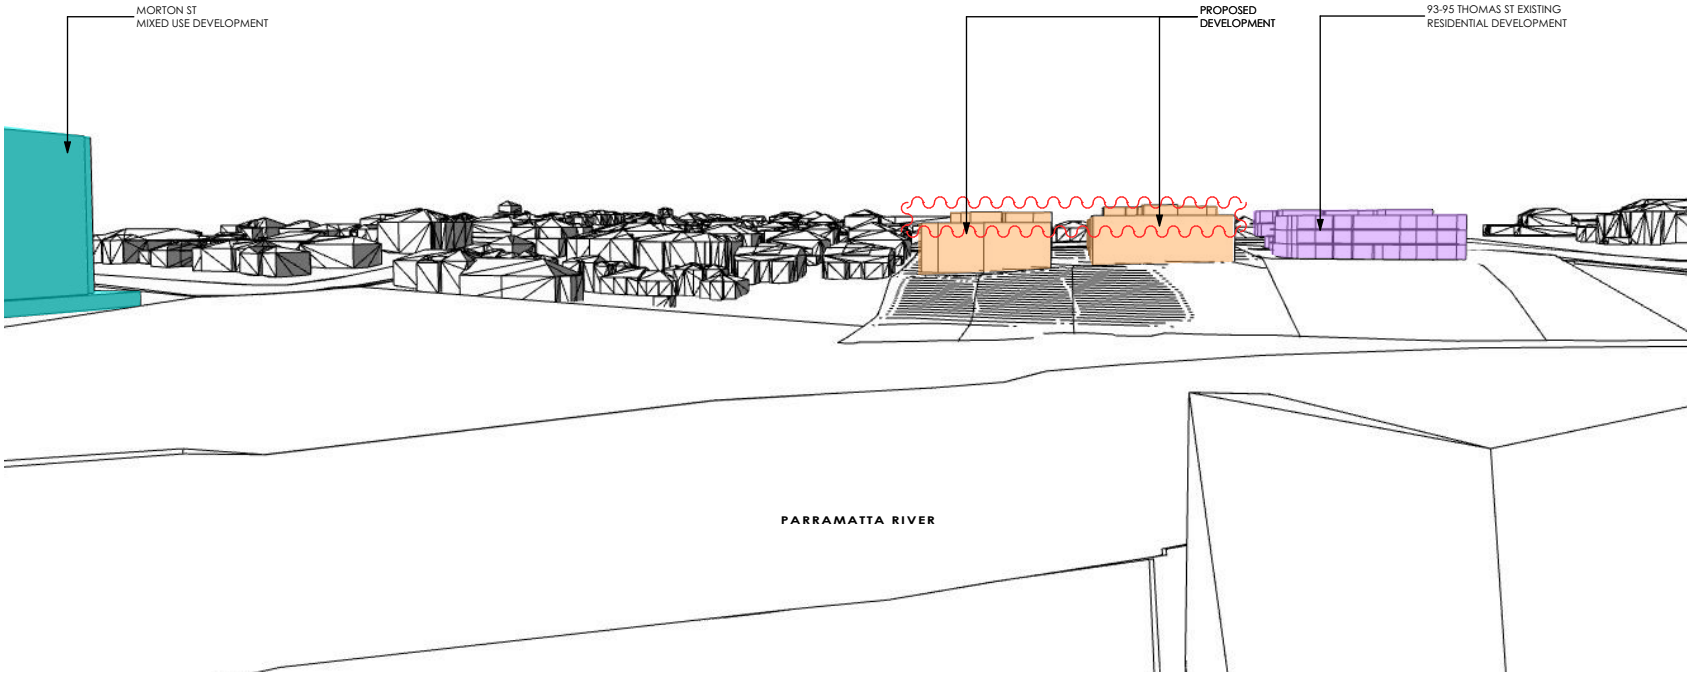


1 SOUTH-EAST VIEW
N.T.S

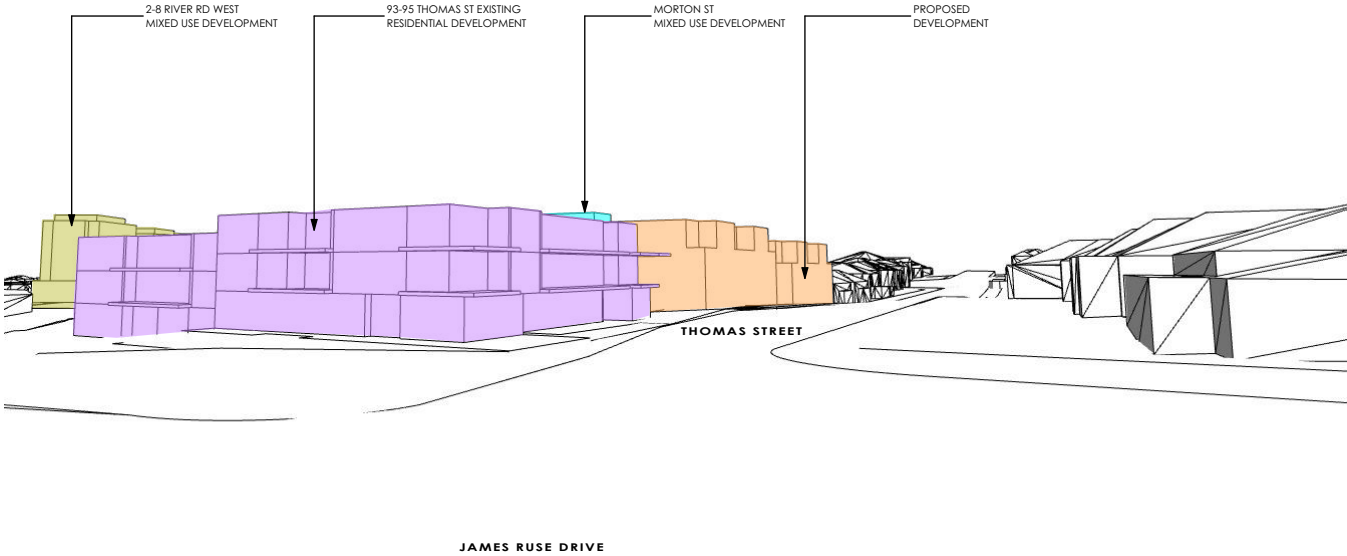


2 NORTH-EAST VIEW (THOMAS STREET)
N.T.S

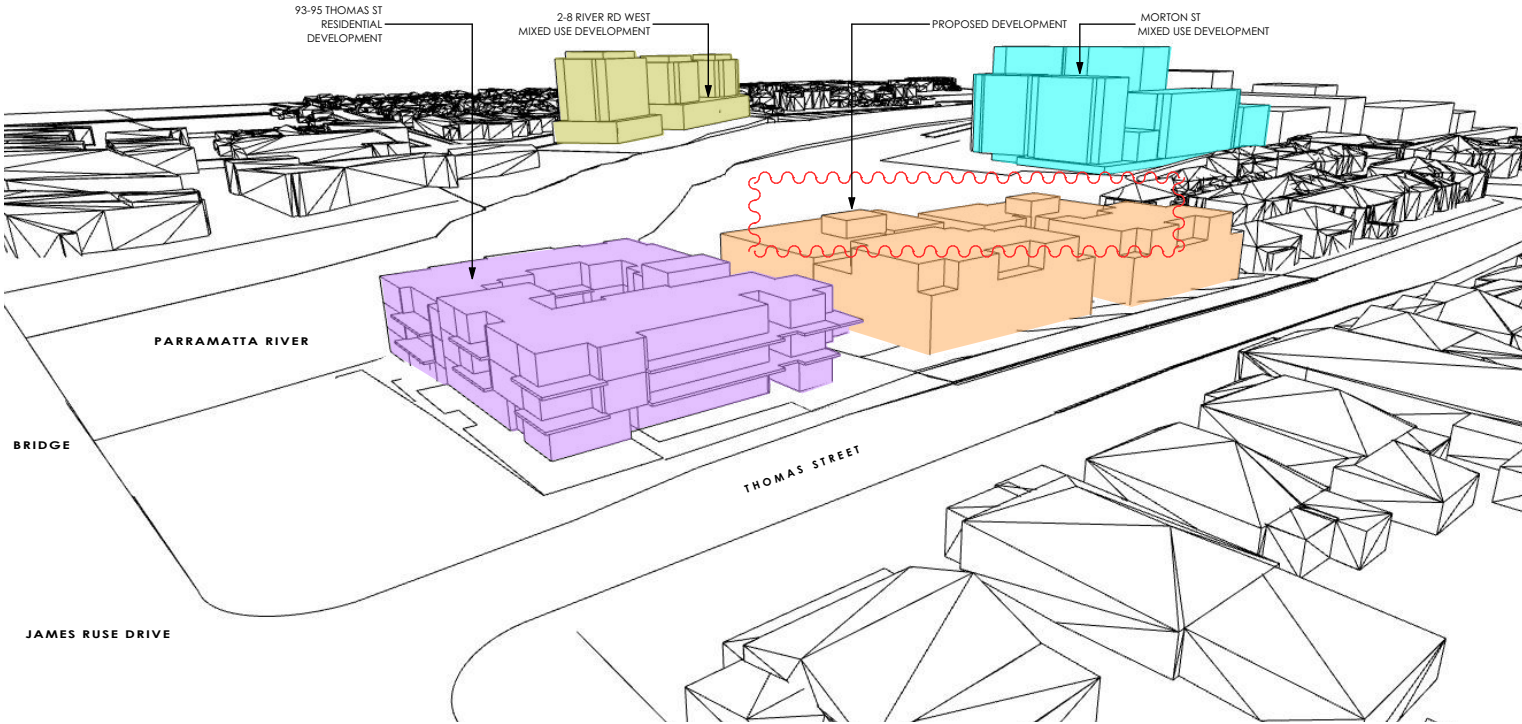

3 NORTH-EAST VIEW (THOMAS STREET)
N.T.S

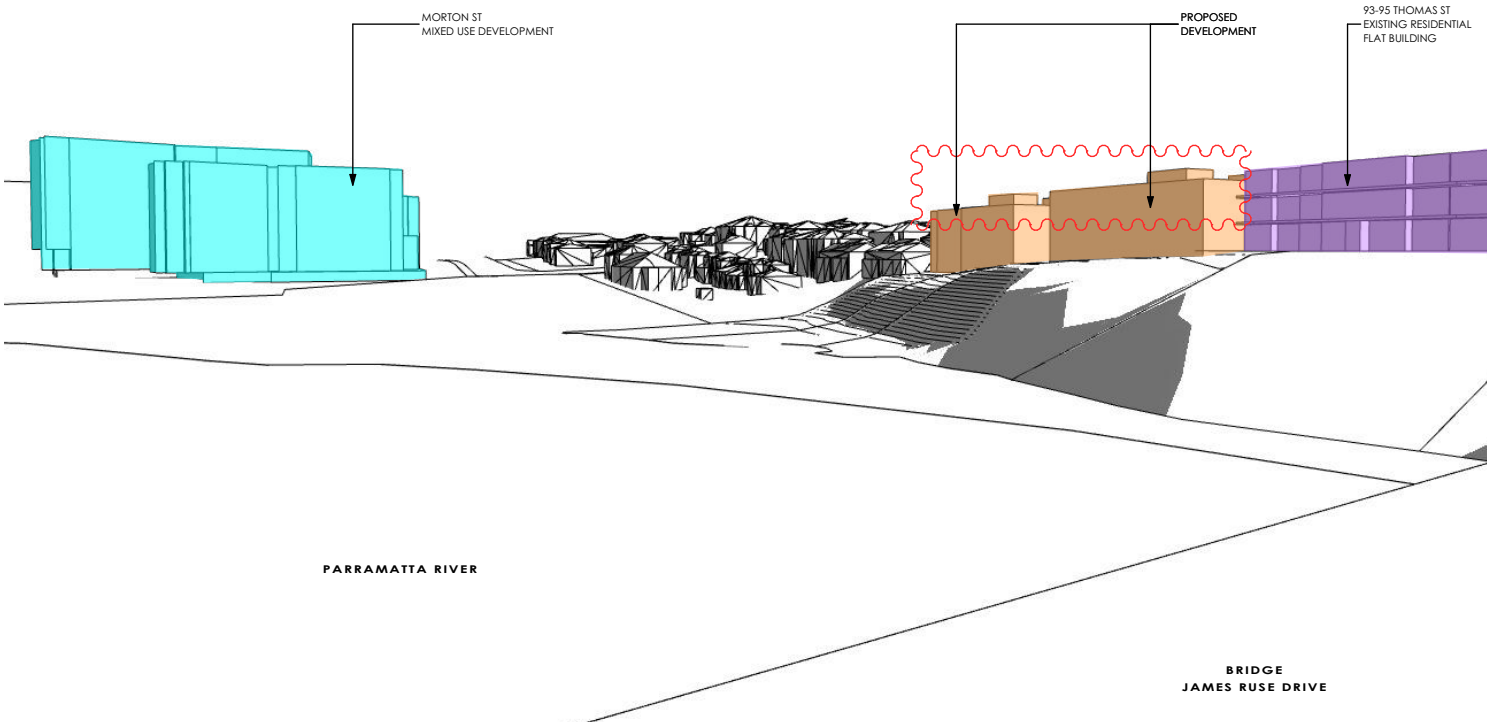

4 EAST VIEW (JAMES RUSE DR - BRIDGE)
N.T.S

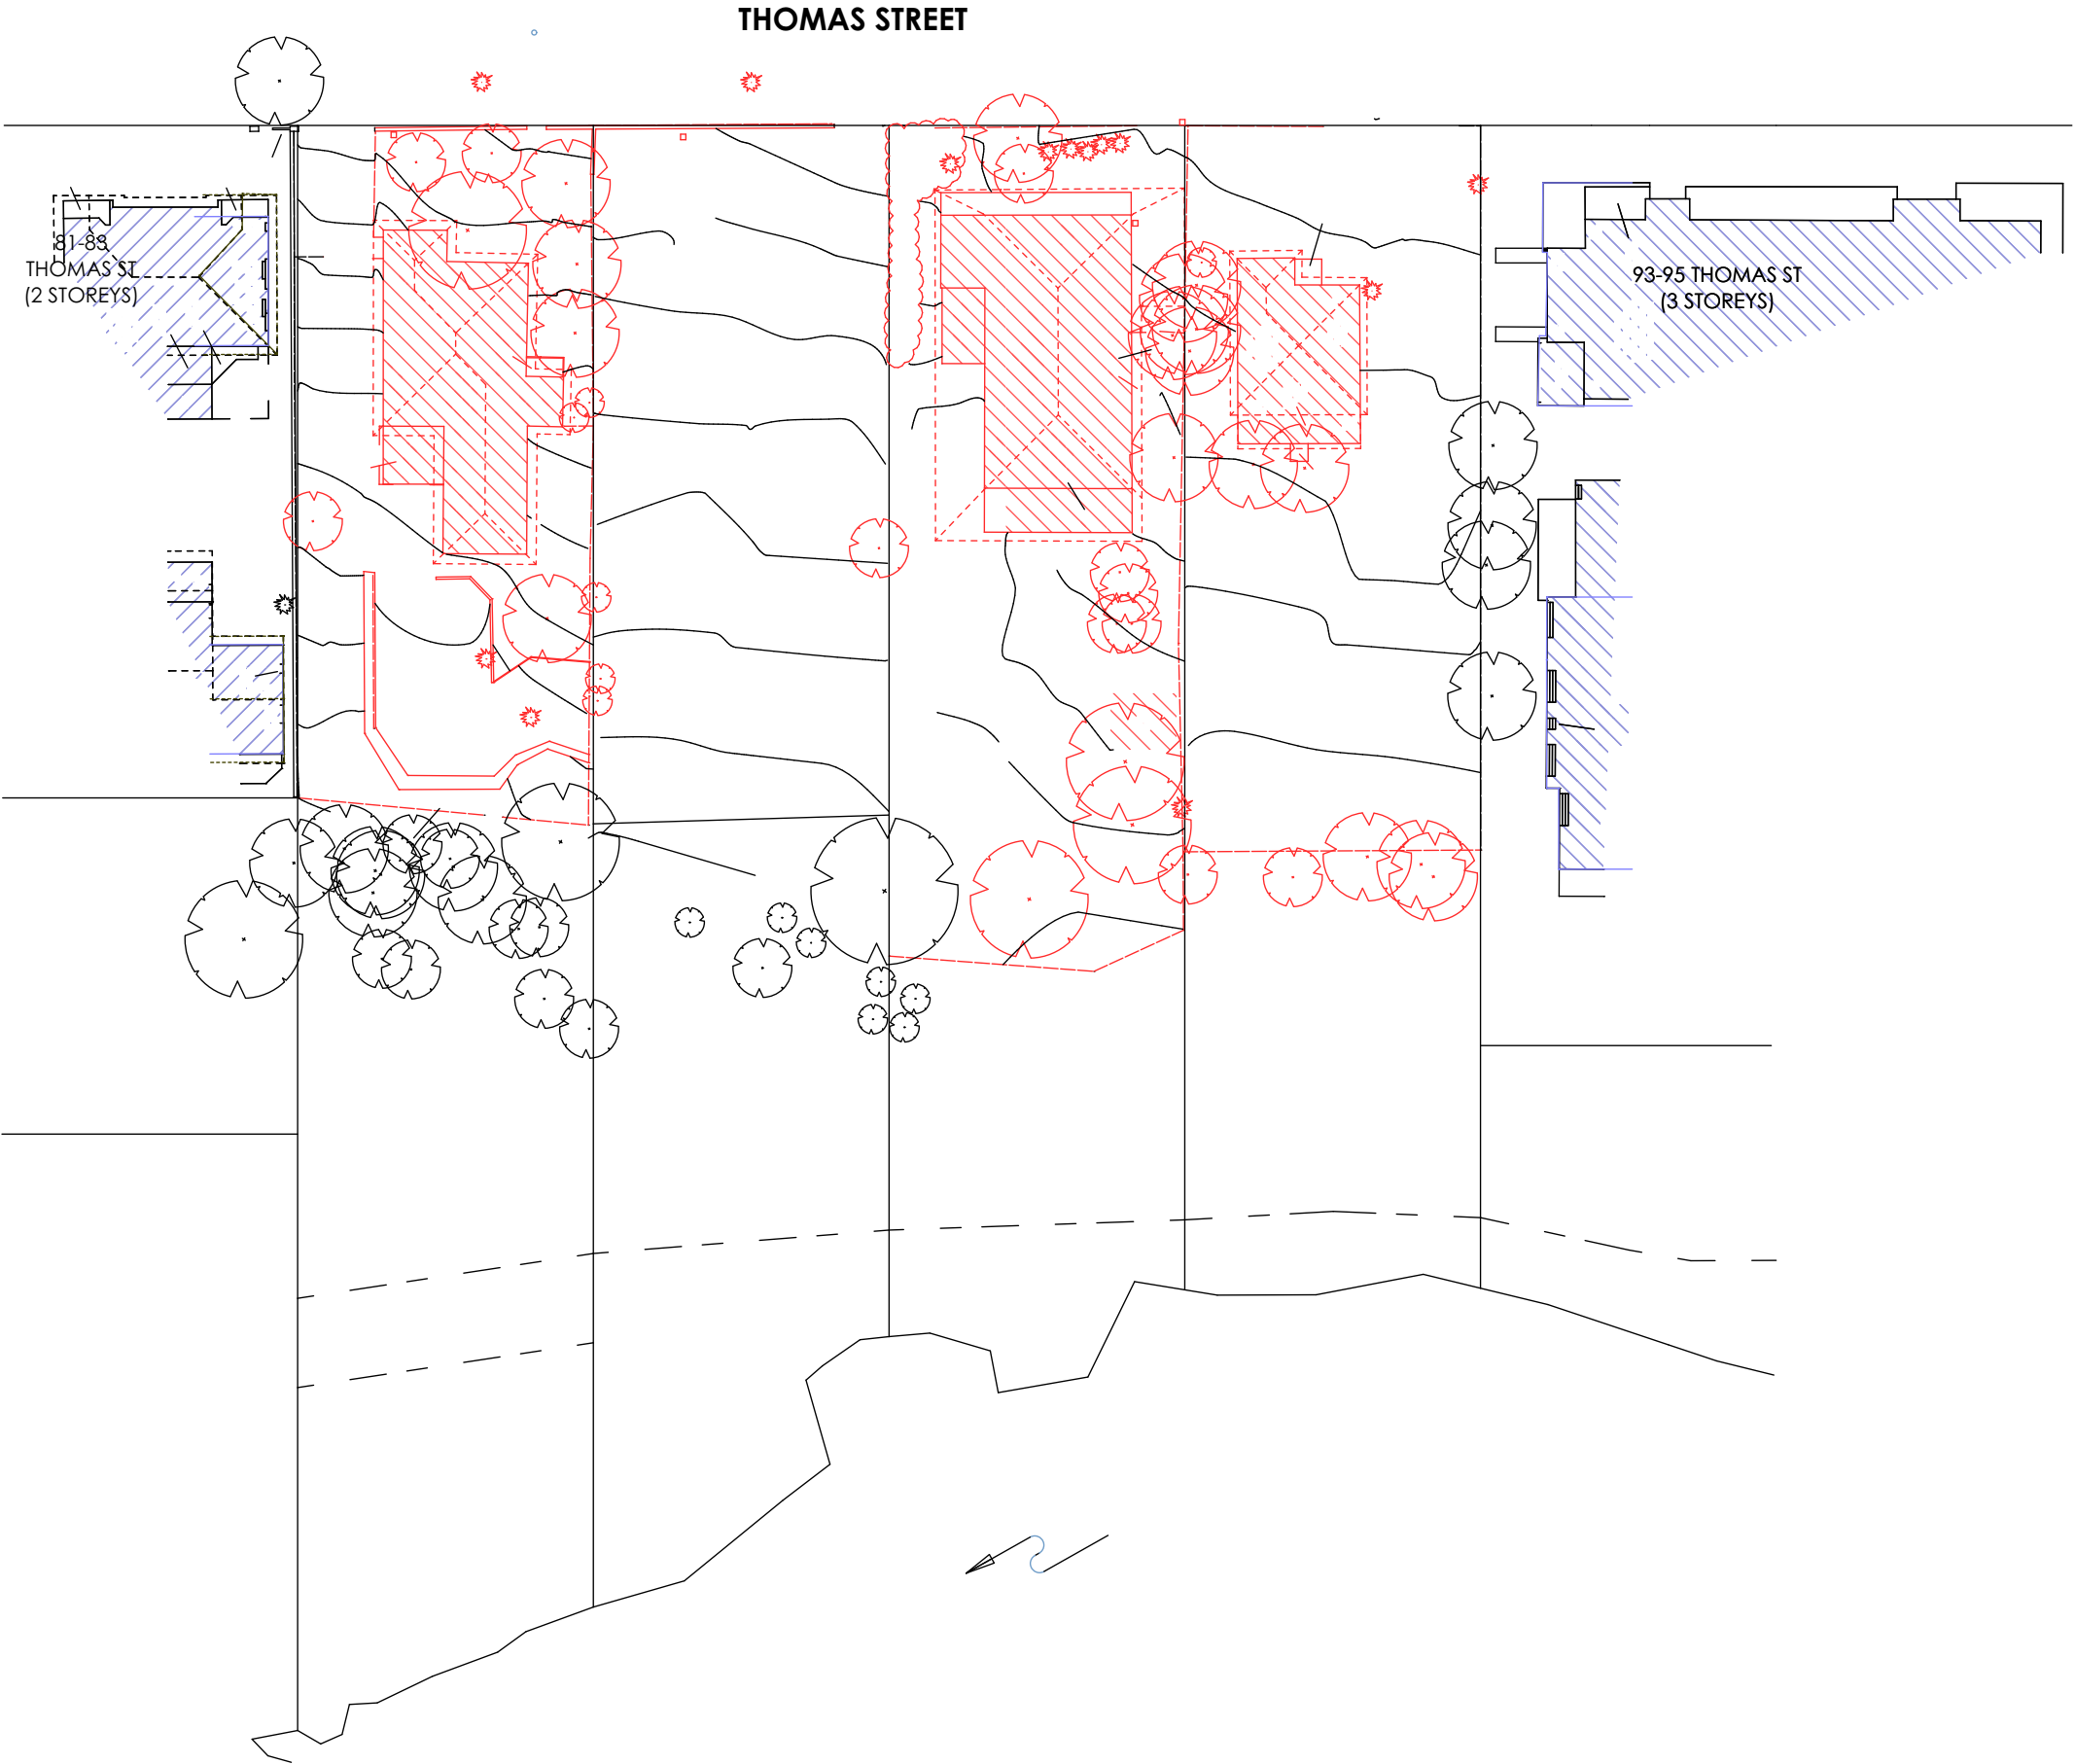

LEGEND


 TREE TO BE REMOVED

 DEMOLISHED WALLS, FLOORS AND ROOFS


REV	DESCRIPTION	BY	DATE
A	ISSUE FOR DA	JORGE	05/05/2023
B	ISSUE FOR DA	JORGE	09/10/2023
C	ISSUE FOR DA	JORGE	25/01/2024
D	ISSUE FOR DA	JORGE	16/05/2024
E	ISSUE FOR DA	JORGE	05/11/2024
F	ISSUE FOR DA	JORGE	21/11/2024

CLIENT:
CENTURY 888 PTY LTD


PROJECT TITLE:
**PROPOSED RESIDENTIAL APARTMENTS
85 TO 91 THOMAS STREET,
PARRAMATTA**
DRAWING TITLE:
DEMOLITION PLAN

 


DRAWN BY:	JR
CHECKED BY:	PI
SCALE:	AT A3
PROJECT No:	P541
DA stage.	08 dwg no.
	F revision

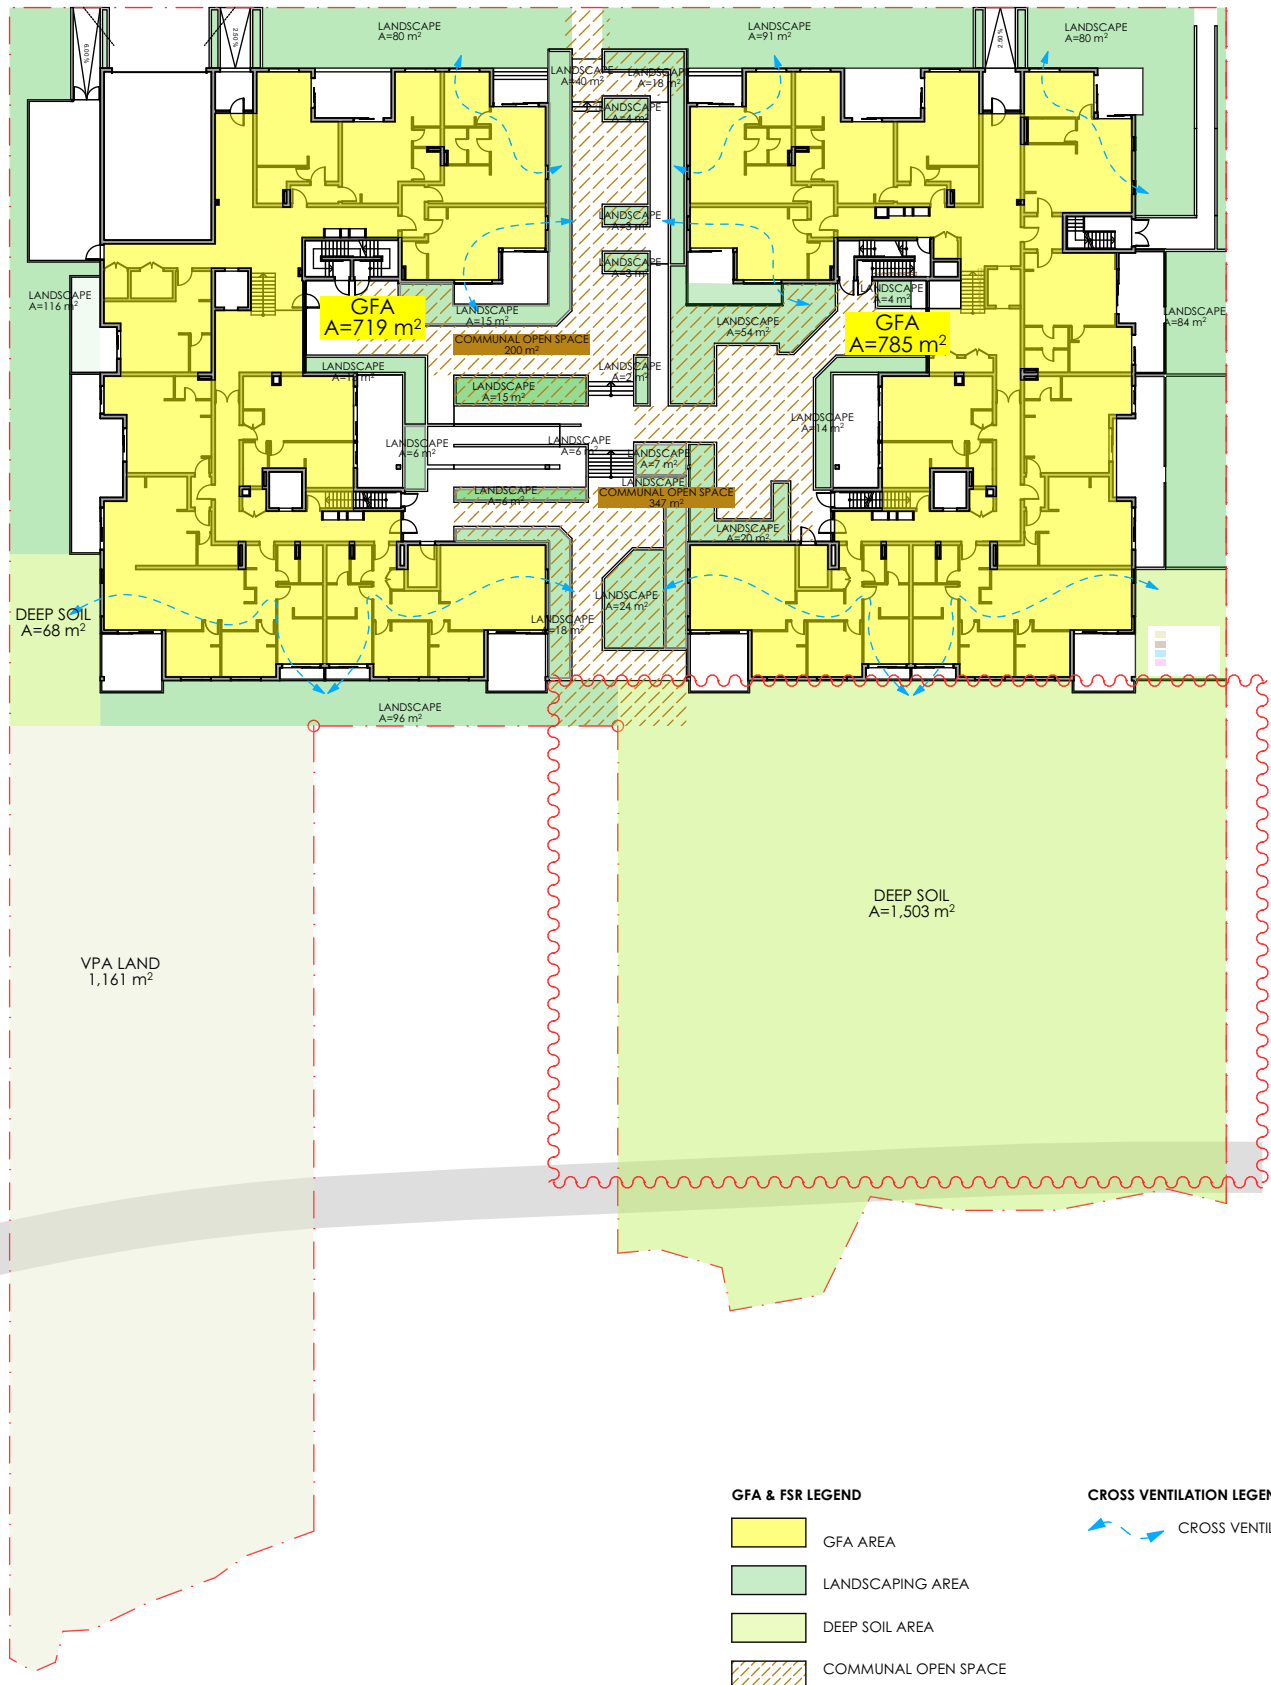


1 GROUND FLOOR GFA
1:500

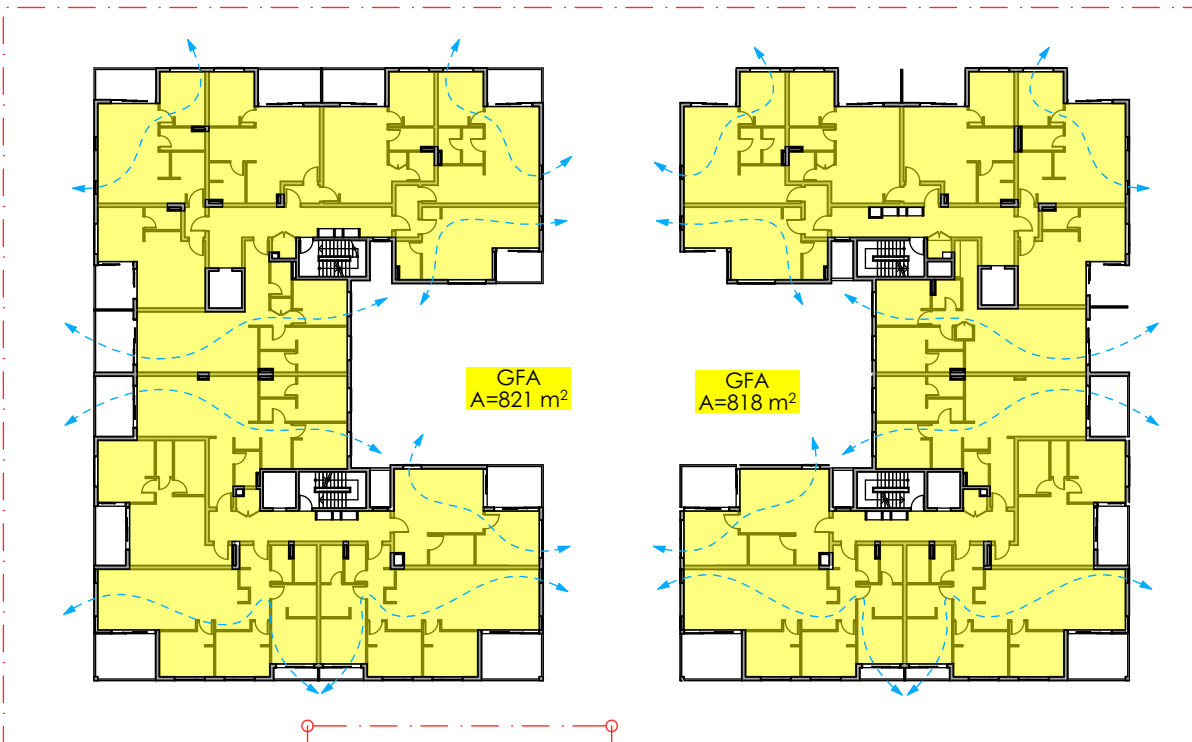

2 LEVEL 1 GFA
1:500

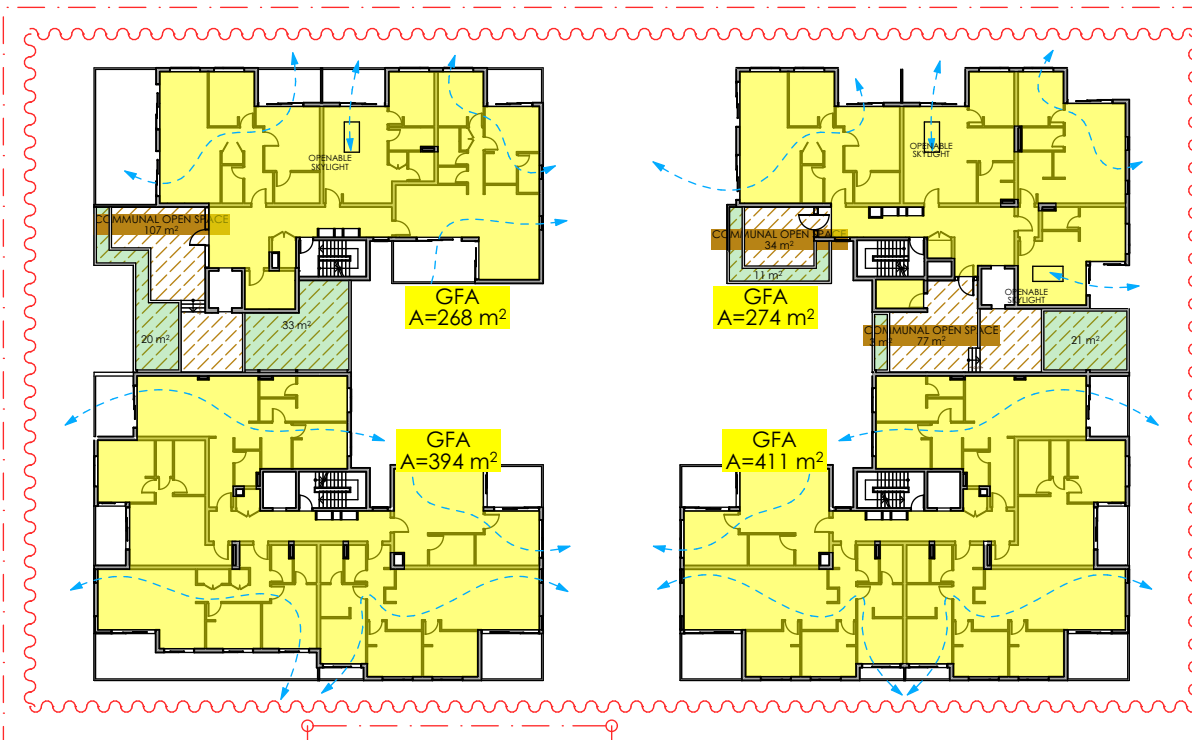

3 LEVEL 2 GFA
1:500

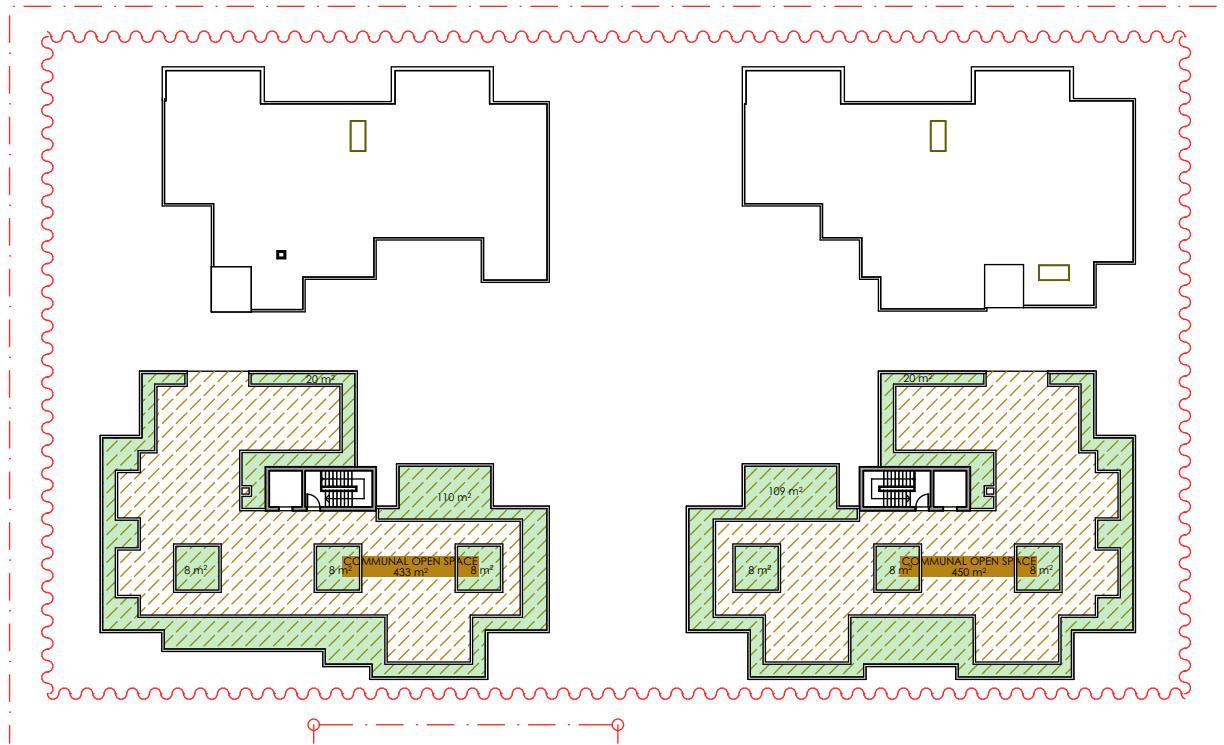

1 LEVEL 3 GFA
1:500

GFA & FSR LEGEND

	GFA AREA
	LANDSCAPING AREA
	DEEP SOIL AREA
	COMMUNAL OPEN SPACE

CROSS VENTILATION LEGEND



LEVELS

	STUDIO	1 BED	2 BED	3 BED	DUAL KEY	TOTAL
B						-
GL	1	2		4	7	14
L1		4	4	4	6	18
L2		6	5	4	1	16
L3						-

TOTAL	1	12	9	12	14	48
TOTAL %	2%	25%	19%	25%	29%	100%

GFA CALCULATION (sqm)

USE	BUILDING A	BUILDING B	TOTAL
CARPARK	-	-	-
RESIDENTIAL	719	785	1,504
RESIDENTIAL	821	818	1,639
RESIDENTIAL	662	685	1,347
RESIDENTIAL	-	-	-

GFA (sqm)	2,202	2,288	4,490
USE	49%	51%	100%

HOUSE DIVERSITY NO.

	STUDIO	1 BED	2 BED	3 BED	STUDIO	1 BED	TOTAL
B							-
GL	1	2		4	10	4	21
L1		4	4	4	4	8	24
L2		6	5	4	1	1	17
L3							-
TOTAL	1	12	9	12	15	13	62
TOTAL %	2%	19%	15%	19%	24%	21%	55%

FSR CALCULATION

DESCRIPTION	
SITE 1 AREA (sqm)	5,160.7
SITE 2 AREA (sqm)	1,161.0
SITE TOTAL AREA (sqm)	6,321.7
PERMISSIBLE FSR	0.8:1

FSR 0.8:1 of site area, 6,321.7sqm included the R1 zone (previous R4 zone)

TOTAL PROPOSED GFA	4,490
PROPOSED FSR BASE ON SITE 1 (5,160.7)	0.87:1
PROPOSED FSR BASE ON SITE TOTAL AREA (6,321.7)	0.71:1

TOTAL DEEP SOIL

TOTAL SITE AREA	5,160.7
DEEP SOIL LANDSCAPE AREA	1,570
MINIMUM REQUIREMENT DCP	30%
MINIMUM REQUIREMENT ADG	7%
TOTAL	30%

TOTAL COMMUNAL OPEN SPACE

TOTAL SITE AREA	5,160.7
COMMUNAL P.O.S. AREA	1,648
MINIMUM REQUIREMENT ADG	25%
TOTAL	32%

TOTAL LANDSCAPE AREA

TOTAL SITE AREA	5,160.7
TOTAL LANDSCAPE AREA	2,690
TOTAL	52%


UNIT NO.	STUDIO	1 BED 1 BATH	2 BED 2 BATH	3 BED 2 BATH	TOTAL	ADAPTABLE	LIVABLE	UNIT	PRIVATE OPEN SPACE	TOTAL	MIN. UNIT	MIN. PRIVATE OPEN SPACE	WITHIN UNIT	OUTSIDE OF UNIT	TOTAL	MIN REQ	% OF MIN REQUIRED WITHIN UNIT	2 OR MORE HOURS	NO DIRECT SUNLIGHT TO UNIT	NATURALLY CROSS VENTILATED
A.G01 A	1						1	36	15	51	35	15	2.2	3	5.2	4	55%	1		
A.G01 B	1							41	15	56	35	15	2.9	3	5.9	4	73%	1		
A.G02 A		1						51	16	67	50	15	3	3	6	6	50%	1		1
A.G02 B	1							35	15	50	35	15	2.4	3	5.4	4	60%	1		1
A.G03	1					10		35	15	50	35	15	5	0	5	4	125%			
A.G04		1						50	22	72	50	15	6	0	6	6	100%			
A.G05 A	1							38	15	53	35	15	4.2	0	4.2	4	105%	1		
A.G05 B	1							39	15	54	35	15	4	0	4	4	100%	1		
A.G06				1				95	15	110	95	15	7.5	3	10.5	10	75%	1		1
A.G07				1				102	15	117	95	15	13.5	0	13.5	10	135%	1		1
B.G01 A	1						1	36	15	51	35	15	2.2	3	5.2	4	55%	1		
B.G01 B	1							41	15	56	35	15	2.9	3	5.9	4	73%	1		
B.G02 A		1						51	16	67	50	15	3	3	6	6	50%	1		1
B.G02 B	1							35	15	50	35	15	2.4	3	5.4	4	60%	1		1
B.G03 A		1						51	20	71	50	15	6.3	0	6.3	6	105%			
B.G03 B		1				11		58	19	77	50	15	3.4	3	6.4	6	57%	1		1
B.G04		1						50	22	72	50	15	6	0	6	6	100%			
B.G05 A	1							38	16	54	35	15	4.2	0	4.2	4	105%	1		
B.G05 B	1							39	16	55	35	15	4	0	4	4	100%	1		
B.G06				1				95	15	110	95	15	7.5	3	10.5	10	75%	1		1
B.G07				1				110	15	125	95	15	13.5	0	13.5	10	135%	1		1
A.101				1				76	10	86	75	10	5.7	3	8.7	8	71%	1		1
A.102 A	1							36	7	43	35	4	4.5	0	4.5	4	113%	1		
A.102 B		1						53	8	61	50	8	6.8	0	6.8	6	113%	1		1
A.103 A		1					1	50	9	59	50	8	6.8	0	6.8	6	113%	1		
A.103 B		1						50	9	59	50	8	6.4	0	6.4	6	107%	1		
A.104 A		1						51	8	59	50	8	3	3	6	6	50%	1		1
A.104 B	1							35	6	41	35	4	2.4	3	5.4	4	60%	1		1
A.105		1					1	51	10	61	50	8	3	3	6	6	50%	1		1
A.106								95	12	107	95	12	6.5	5	11.5	10	65%	1		1
A.107				1				95	12	107	95	12	7.5	3	10.5	10	75%	1		1
A.108		1					1	52	9	61	50	8	6.3	0	6.3	6	105%			
A.109				1				81	10	91	75	10	9.8	0	9.8	8	123%			1
B.101				1				75	11	86	75	10	5.7	3	8.7	8	71%	1		1
B.102 A	1							35	7	42	35	4	4.5	0	4.5	4	113%	1		
B.102 B		1					1	53	8	61	50	8	6.8	0	6.8	6	113%	1		1
B.103 A		1						50	9	59	50	8	6.8	0	6.8	6	113%	1		
B.103 B	1							50	9	59	50	8	6.4	0	6.4	6	107%	1		
B.104 A		1						51	8	59	50	8	3	3	6	6	50%	1		1
B.104 B	1							35	6	41	35	4	2.4	3	5.4	4	60%	1		1
B.105		1					1	52	8	60	50	8	6.3	0	6.3	6	105%	1		1
B.106				1				95	12	107	95	12	6.5	5	11.5	10	65%	1		1
B.107				1				95	12	107	95	12	7.5	3	10.5	10	75%	1		1
B.108		1					1	52	8	60	50	8	6.3	0	6.3	6	105%			
B.109				1				81	10	91	75	10	9.8	0	9.8	8	123%	1		1
A.201																				
(A.202) A.201				1			1	82	45	127	75	10	4.2	4	8.2	8	53%	1		1
A.202 B																				
(A.203) A.202		1						50	9	59	50	8	6.4	0	6.4	6	107%	1		1
A.203 B																				
(A.204) A.203				1				86	23	109	75	10	6	4	10	8	75%			1
A.204 B																		1		
(A.205) A.204		1					1	51	10	61	50	8	3	3	6	6	50%	1		1
(A.206) A.205							1	95	12	107	95	12	6.5	5	11.5	10	65%	1		1
(A.207) A.206							1	95	12	107	95	12	7.5	3	10.5	10	75%	1		1
(A.208) A.207		1					1	52	8	60	50	8	6.3	0	6.3	6	105%			
(A.209) A.208				1				81	10	91	75	10	9.8	0	9.8	8	123%	1		1
B.201																				
(B.202-A) B.201 A	1							35	7	42	35	4	4.5	0	4.5	4	113%	1		1
(B.202-B) B.201 B		1						53	8	61	50	8	6.8	0	6.8	6	113%	1		1
(B.203) B.202			1					54	9	63	50	8	6.8	0	6.8	6	113%	1		1
B.203 B																				
(B.204-A) B.203				1			1	82	50	132	75	10	4.2	4	8.2	8	53%	1		1
B.204 B																				
(B.205) B.204		1					1	51	10	61	50	8	3	3	6	6	50%	1		1
(B.206) B.205							1	95	12	107	95	12	6.5	5	11.5	10	65%	1		1
(B.207) B.206							1	95	12	107	95	12	7.5	3	10.5	10	75%	1		1
(B.208) B.207		1					1	52	8	60	50	8	6.3	0	6.3	6	105%			
(B.209) B.208				1				81	10	91	75	10	9.8	0	9.8	8	123%	1		1
A.301																				
B.301																				
TOTAL UNITS (qty)	16	25	9	12	62	10	15											47	0	40
UNIT MIX (%)	26%	40%	15%	19%	100%	16.1%	24.2%											76%	0%	65%



1 VIEW FROM JAMES RUSE DRIVE BRIDGE WITH PROPOSED DEVELOPMENT BEHIND THE TREES



2 IMAGE SHOWING THE BUILDINGS BEHIND THE TREES

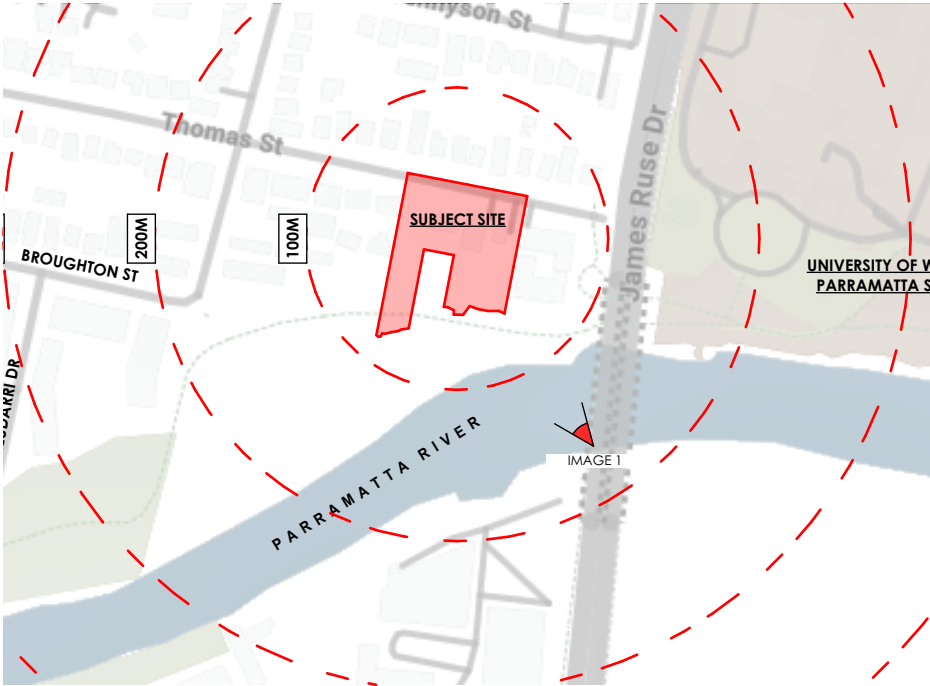

3 LOCATION PLAN
1:5000



REV	DESCRIPTION	BY	DATE
A	ISSUE FOR DA	JORGE	05/05/2023
B	ISSUE FOR DA	JORGE	09/10/2023
C	ISSUE FOR DA	JORGE	25/01/2024
D	ISSUE FOR DA	JORGE	16/05/2024
E	ISSUE FOR DA	JORGE	05/11/2024
F	ISSUE FOR DA	JORGE	21/11/2024

CLIENT:
CENTURY 888 PTY LTD

PROJECT TITLE:
**PROPOSED RESIDENTIAL APARTMENTS
85 TO 91 THOMAS STREET,
PARRAMATTA**
DRAWING TITLE:
PERSPECTIVES

DRAWN BY:	JR	
CHECKED BY:	PI	
SCALE:	AT A3	
PROJECT No:	P541	
DA	12	F
stage.	dwg no.	revision





REV	DESCRIPTION	BY	DATE
A	ISSUE FOR DA	JORGE	05/05/2023
B	ISSUE FOR DA	JORGE	09/10/2023
C	ISSUE FOR DA	JORGE	25/01/2024
D	ISSUE FOR DA	JORGE	16/05/2024
E	ISSUE FOR DA	JORGE	05/11/2024
F	ISSUE FOR DA	JORGE	21/11/2024



CLIENT:
CENTURY 888 PTY LTD


PROJECT TITLE:
PROPOSED RESIDENTIAL APARTMENTS
85 TO 91 THOMAS STREET,
PARRAMATTA
DRAWING TITLE:
PERSPECTIVES


DRAWN BY: JR
CHECKED BY: PI
SCALE: AT A3
PROJECT No: P541
DA stage. 13 dwg no. F revision

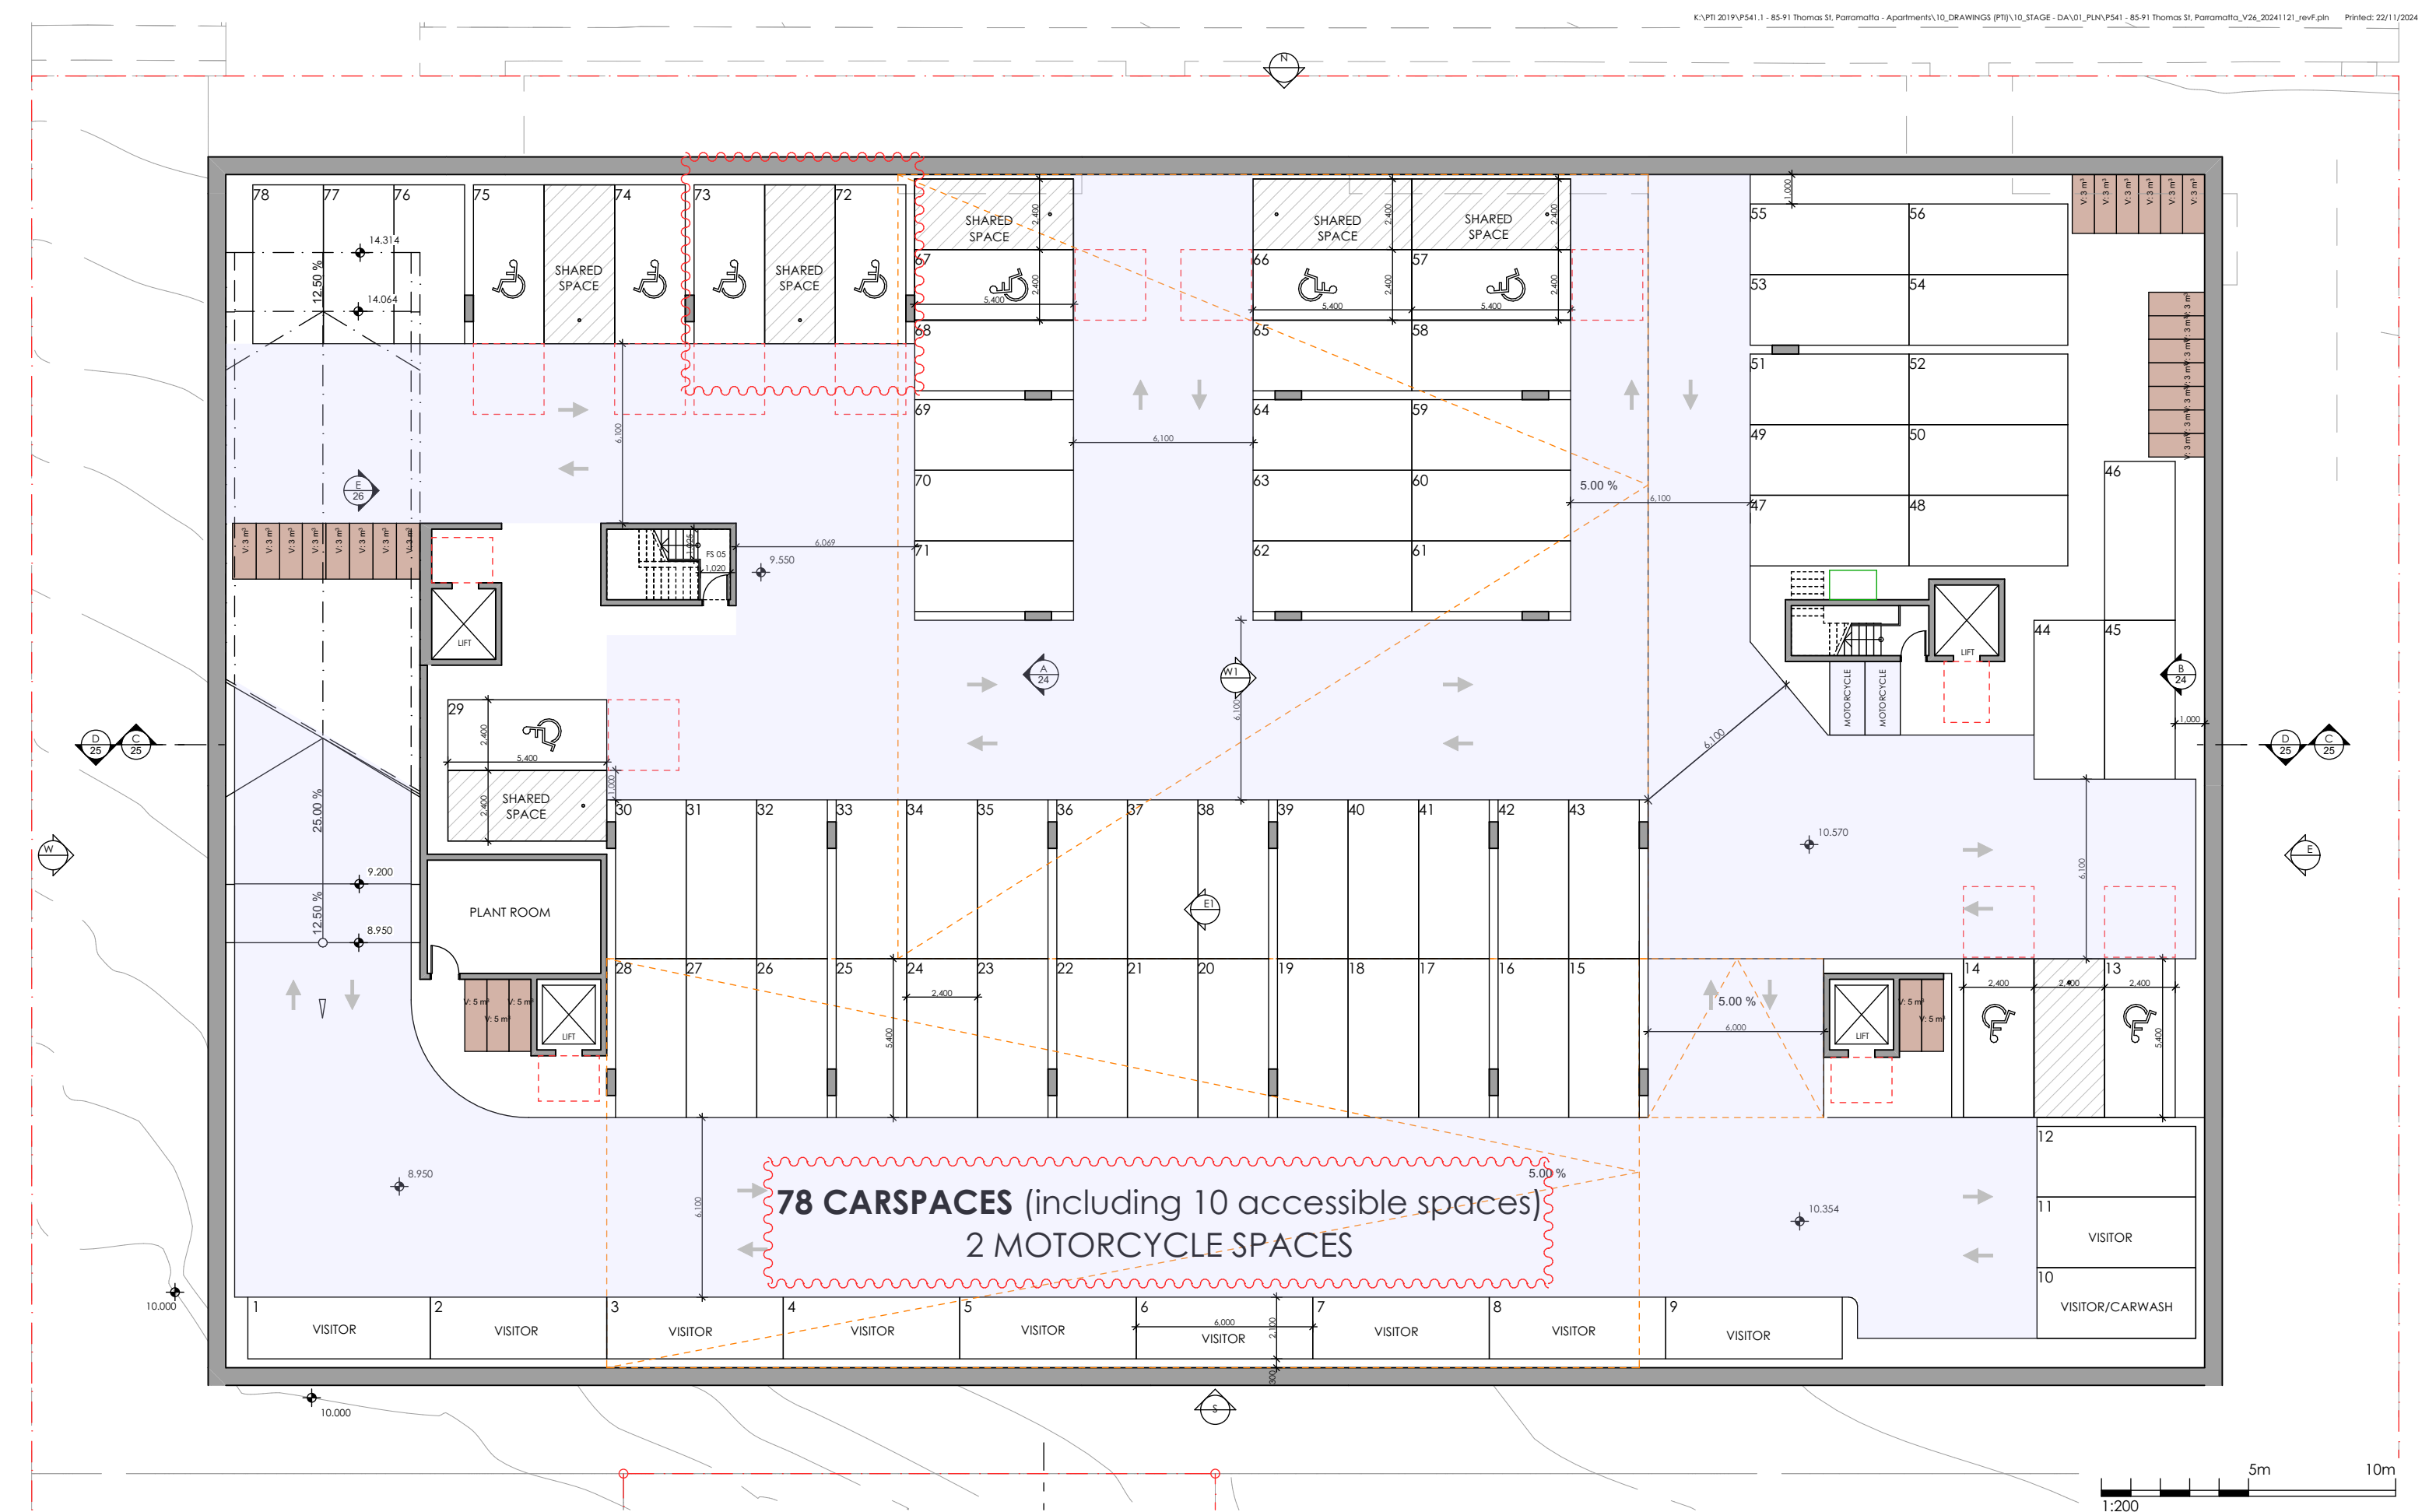

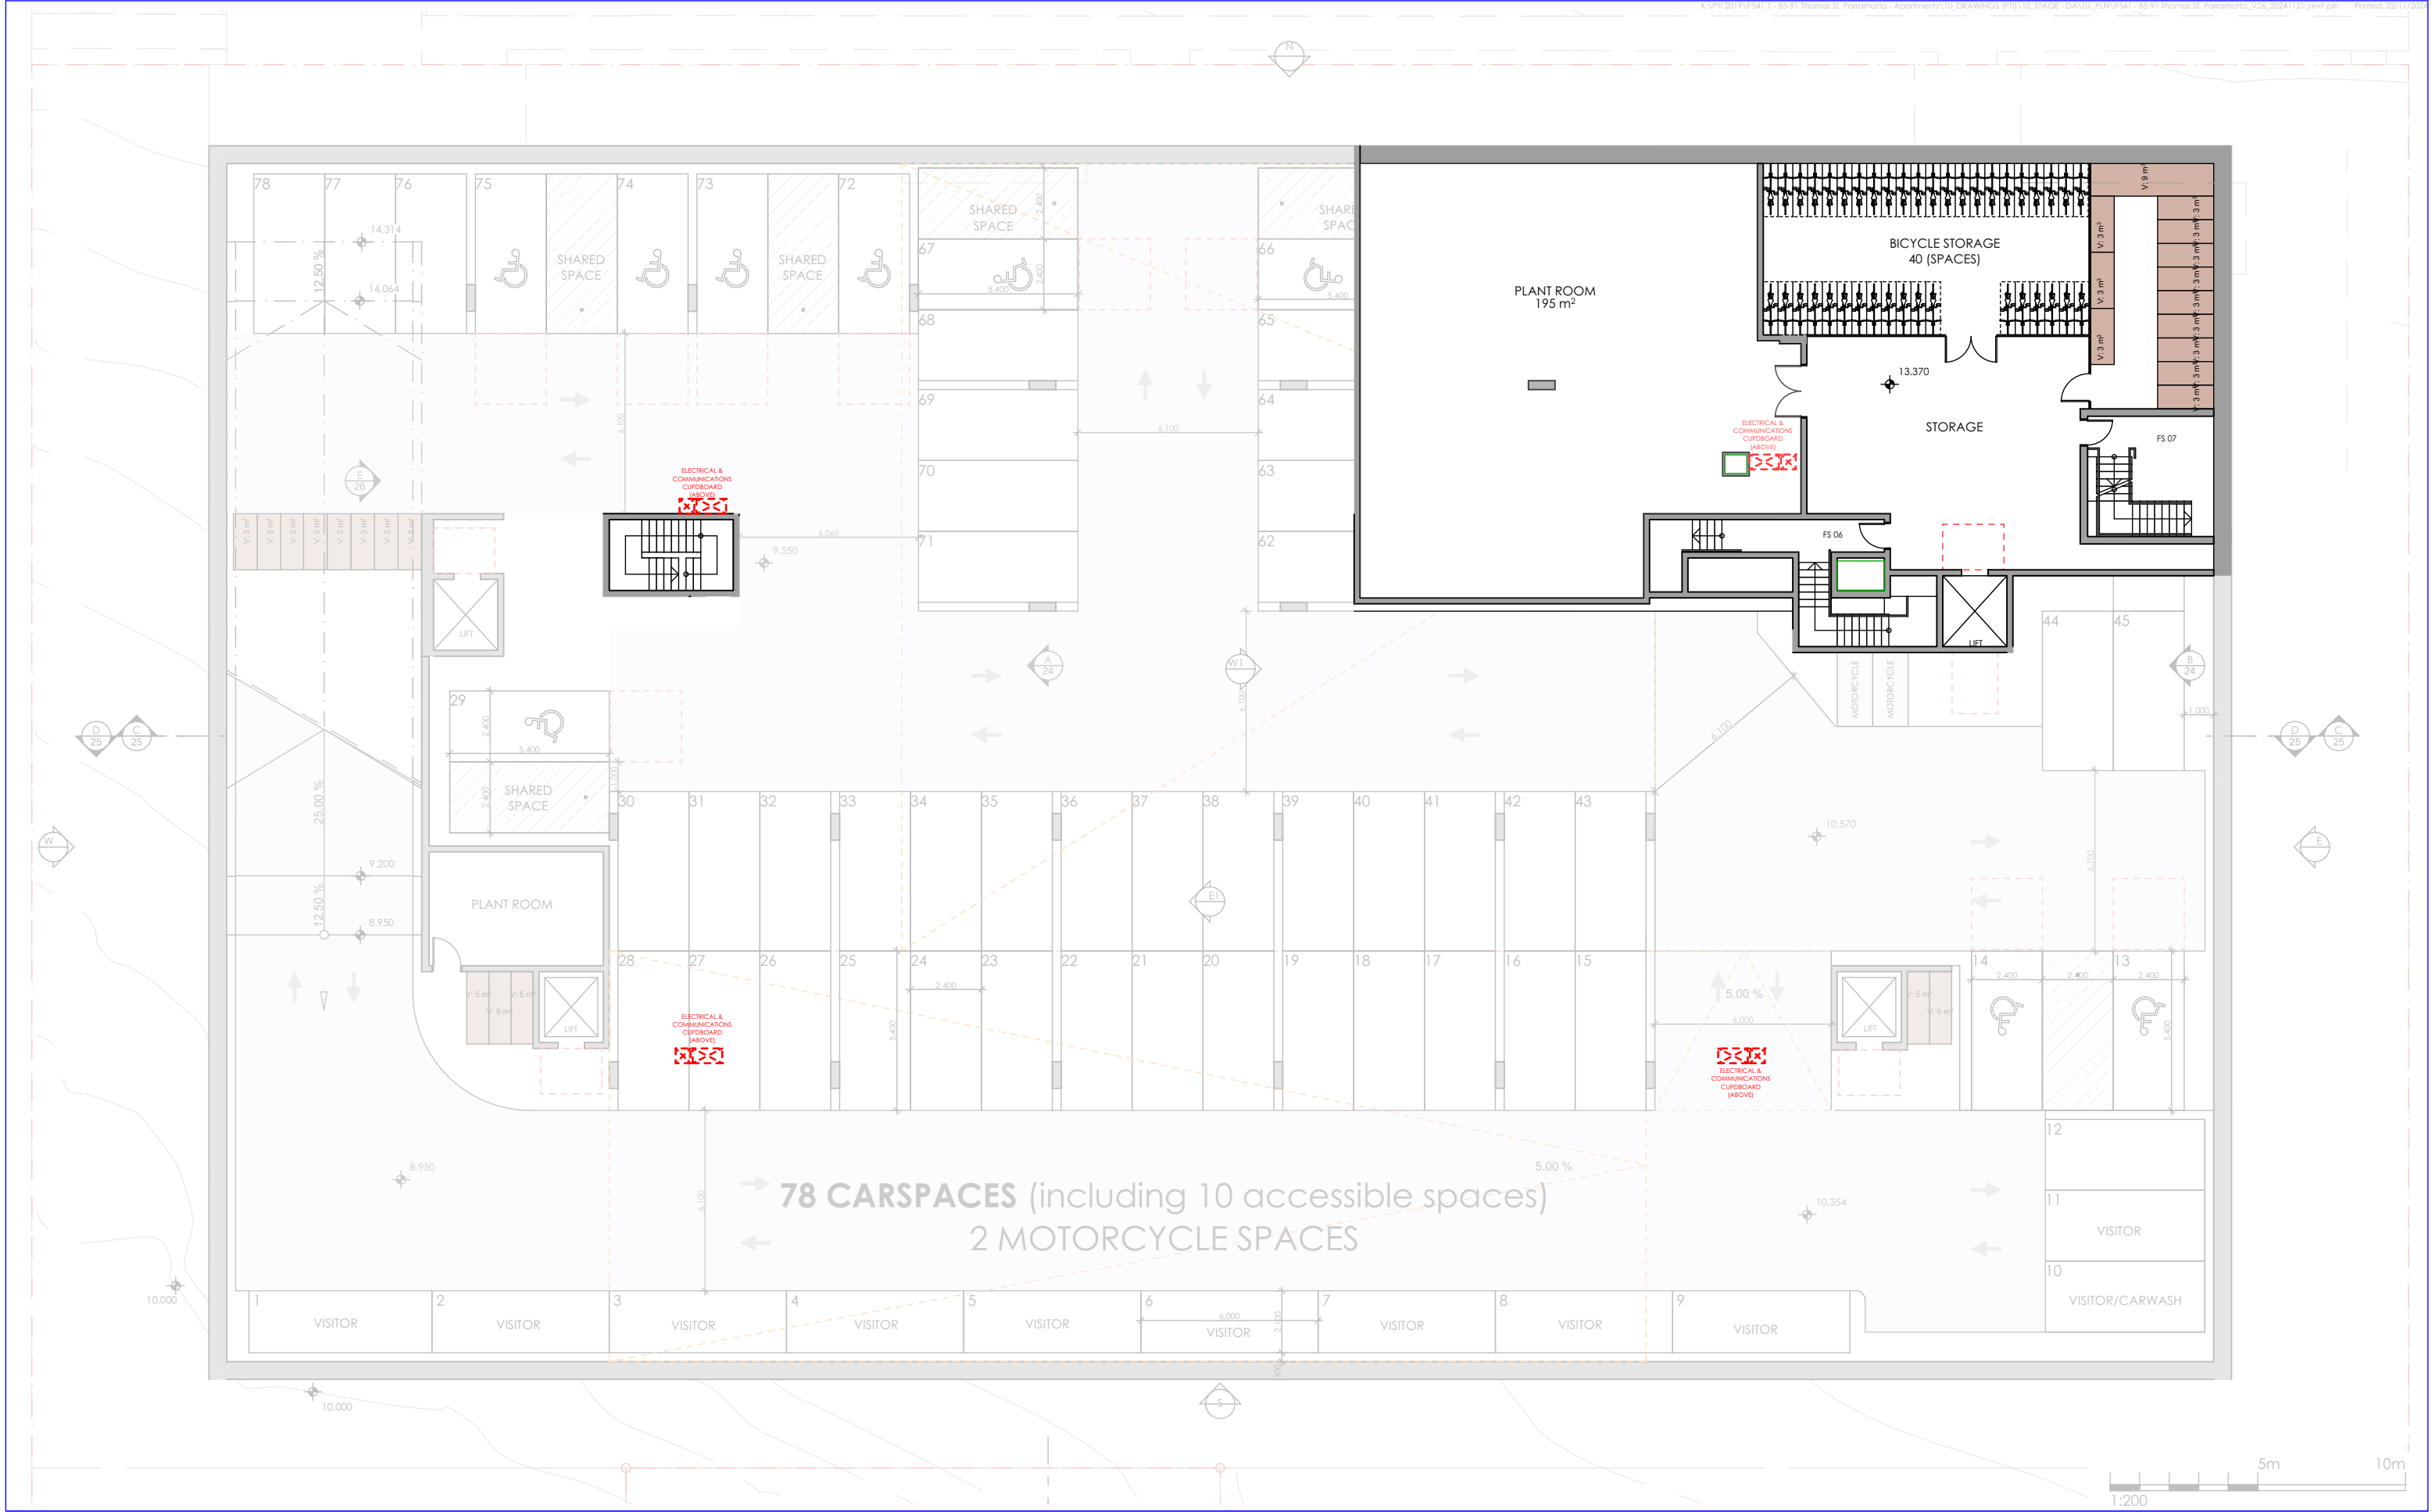

 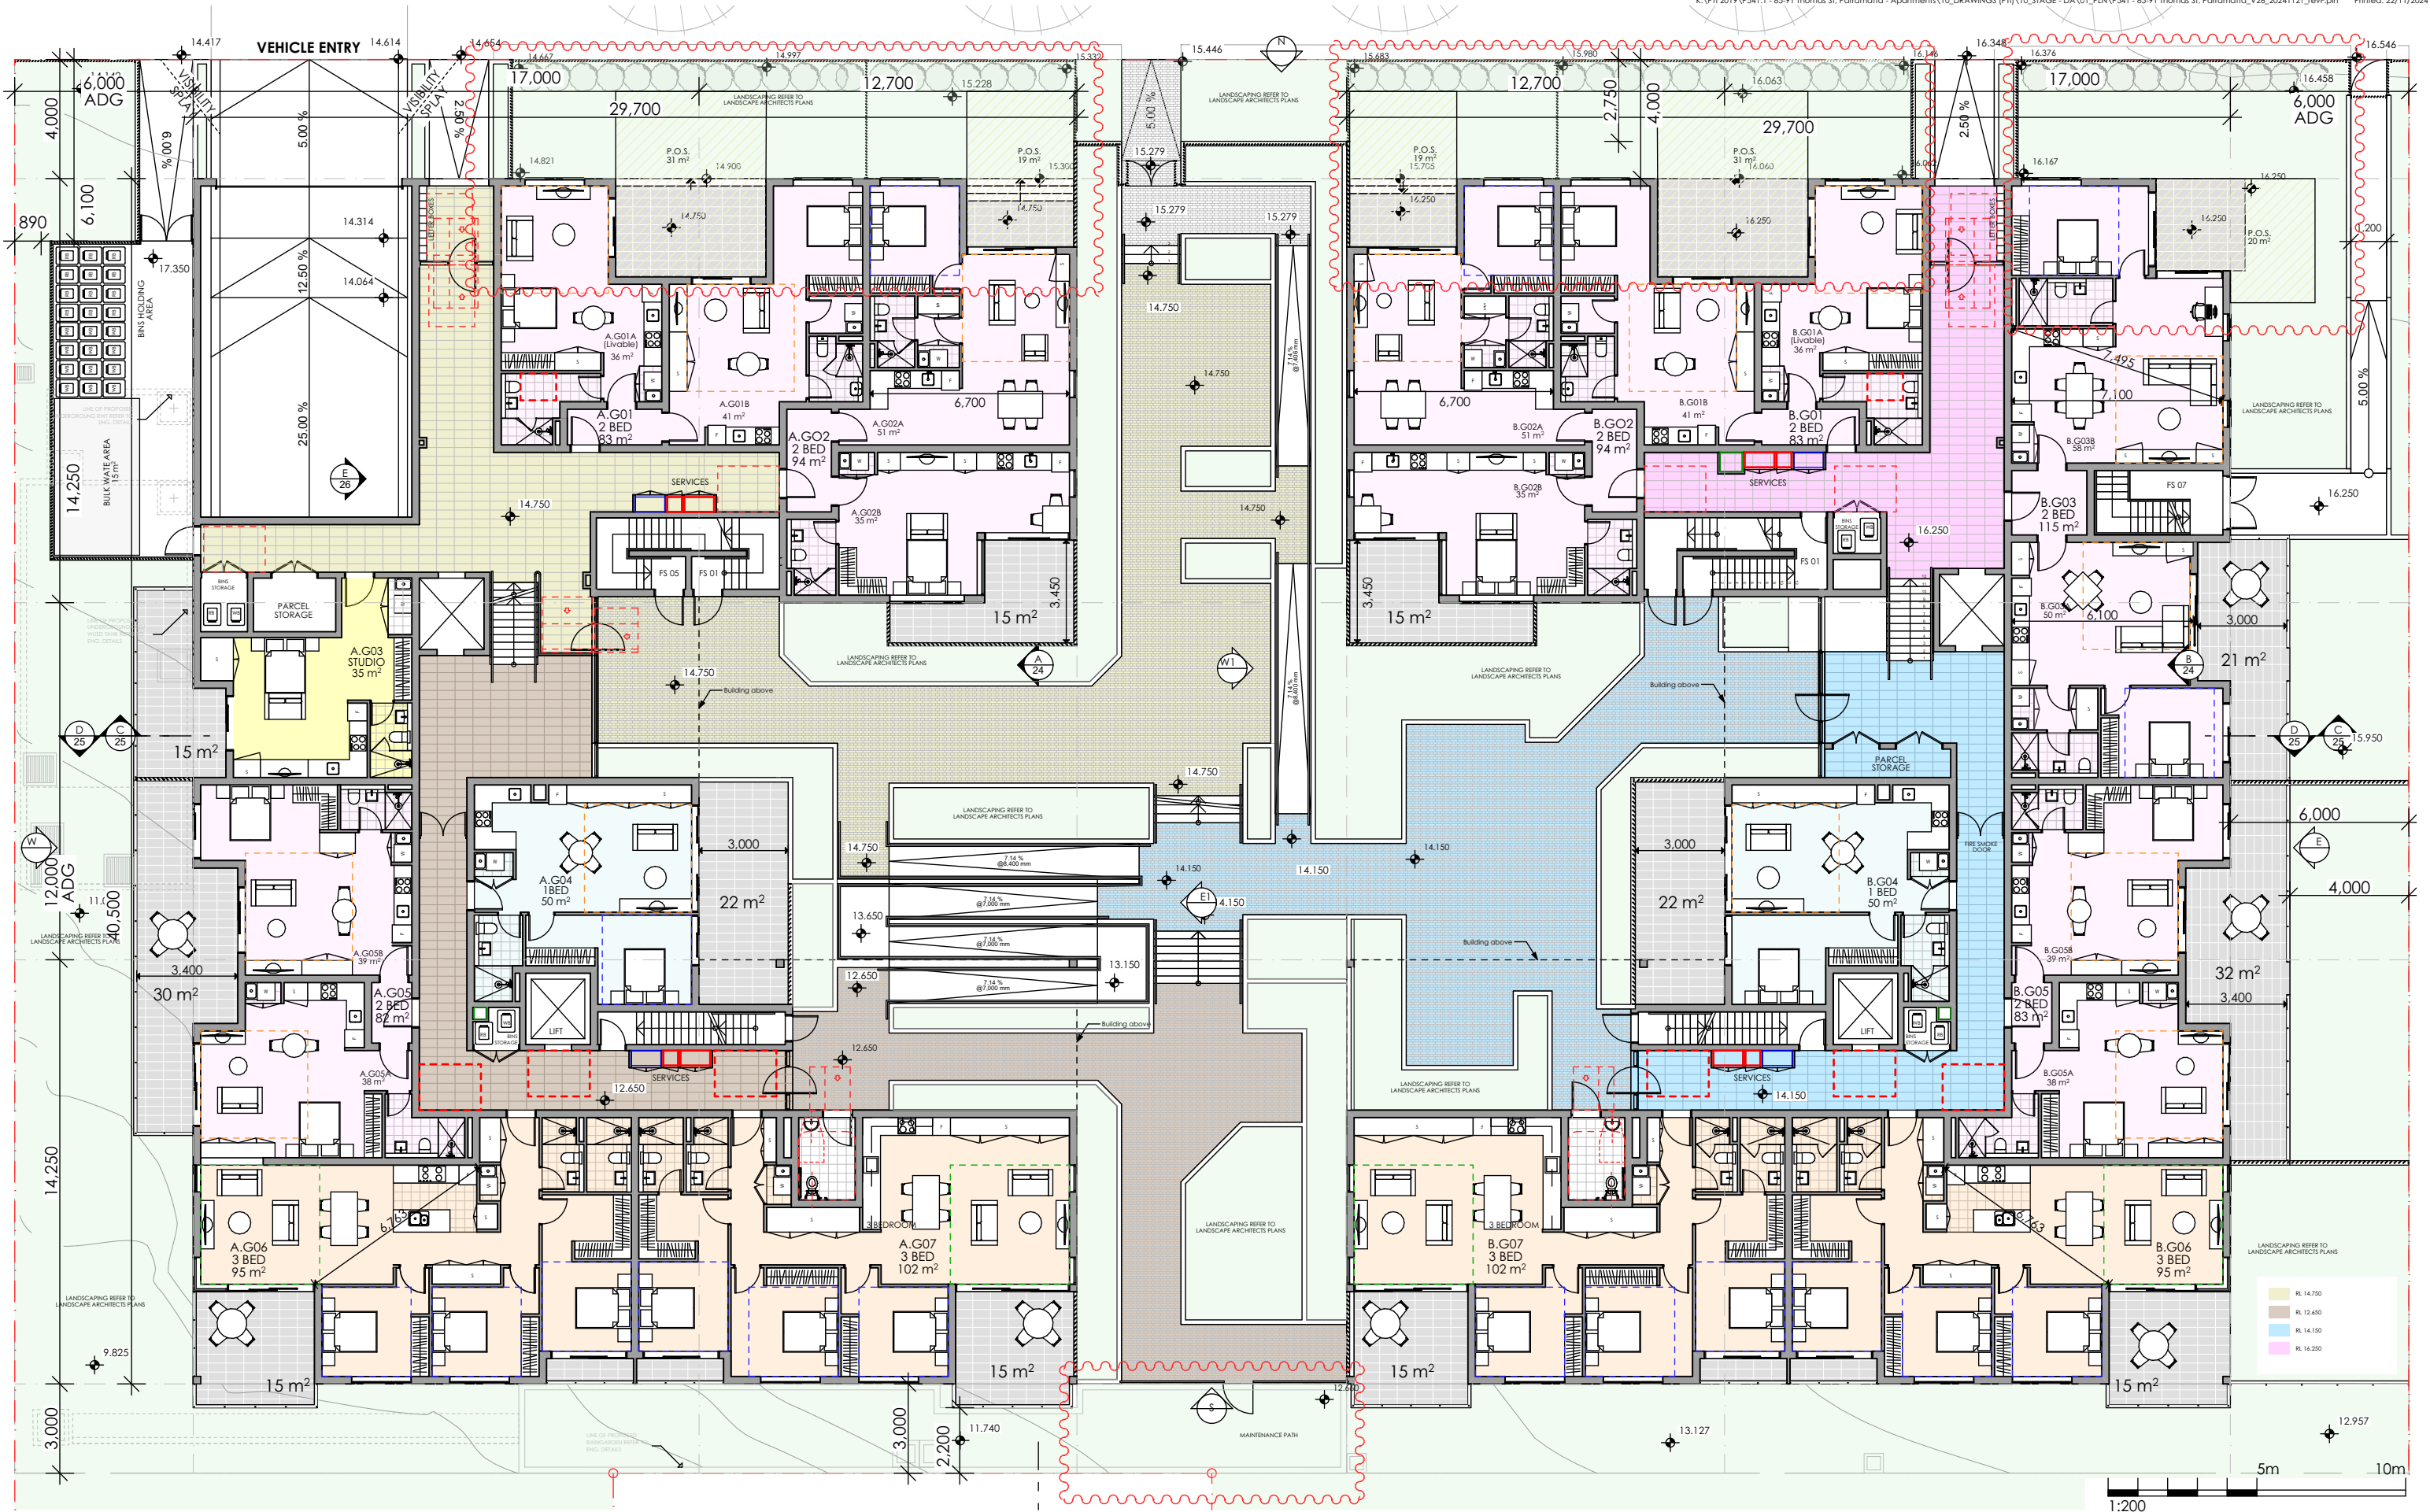

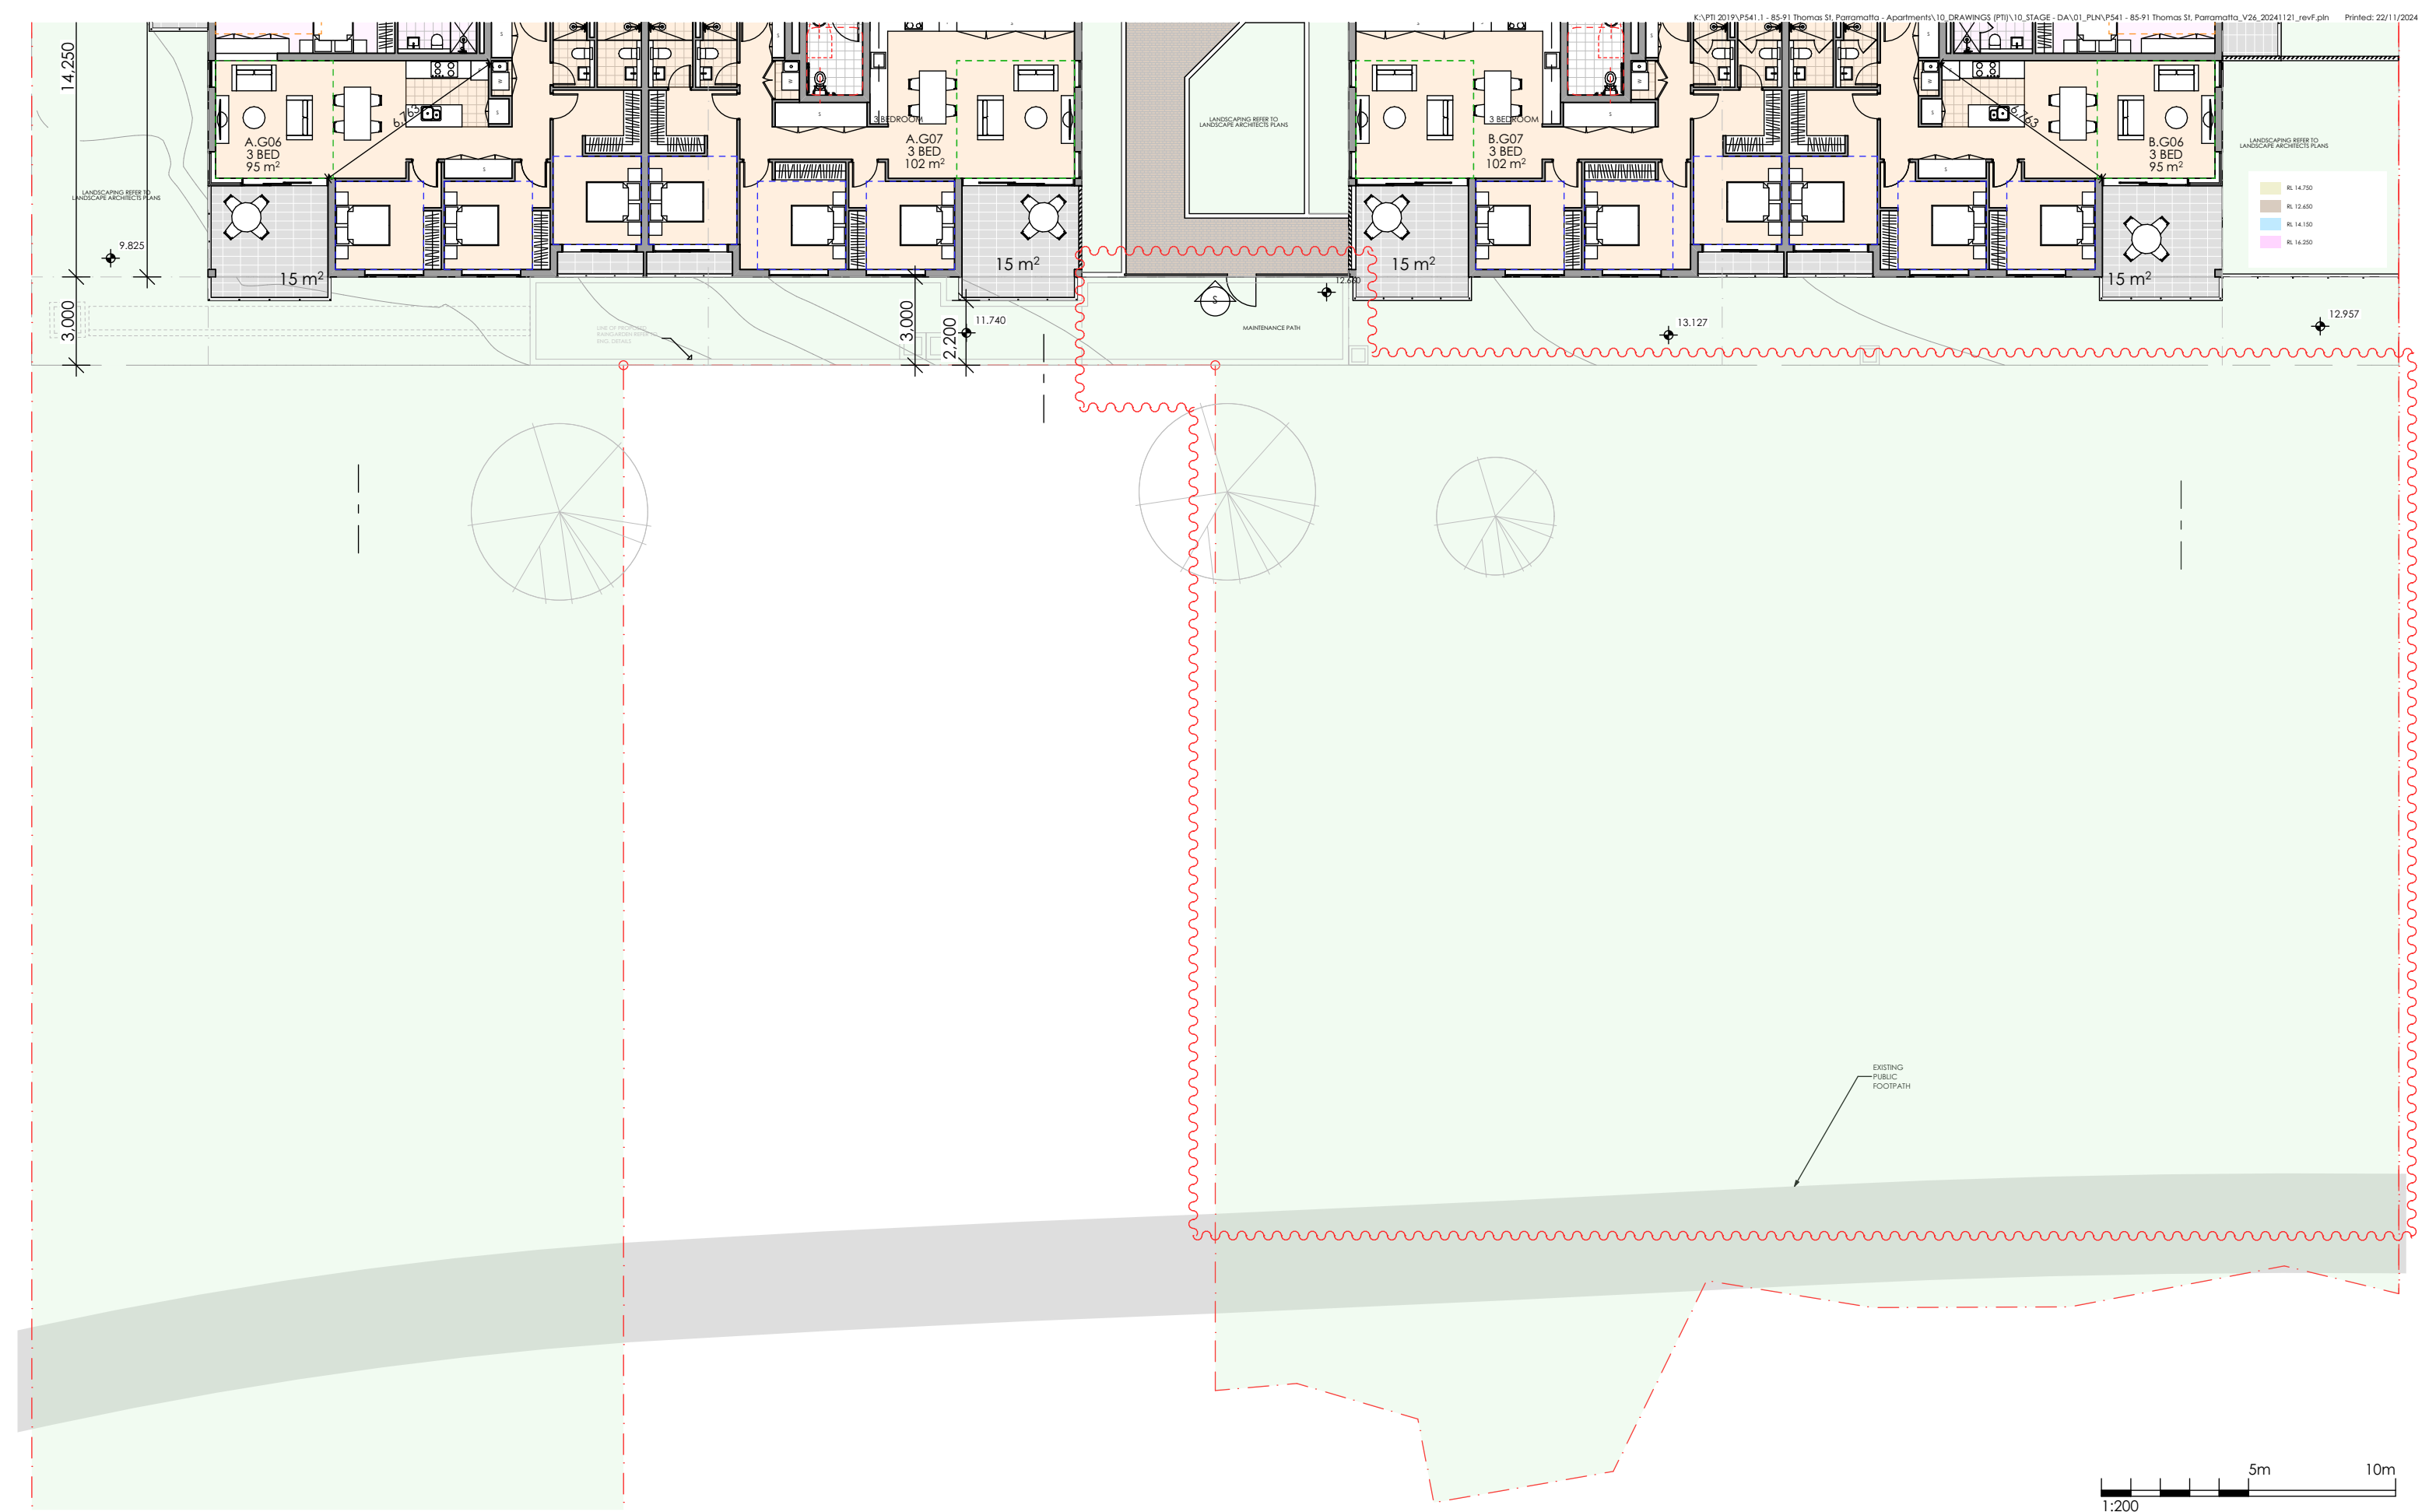

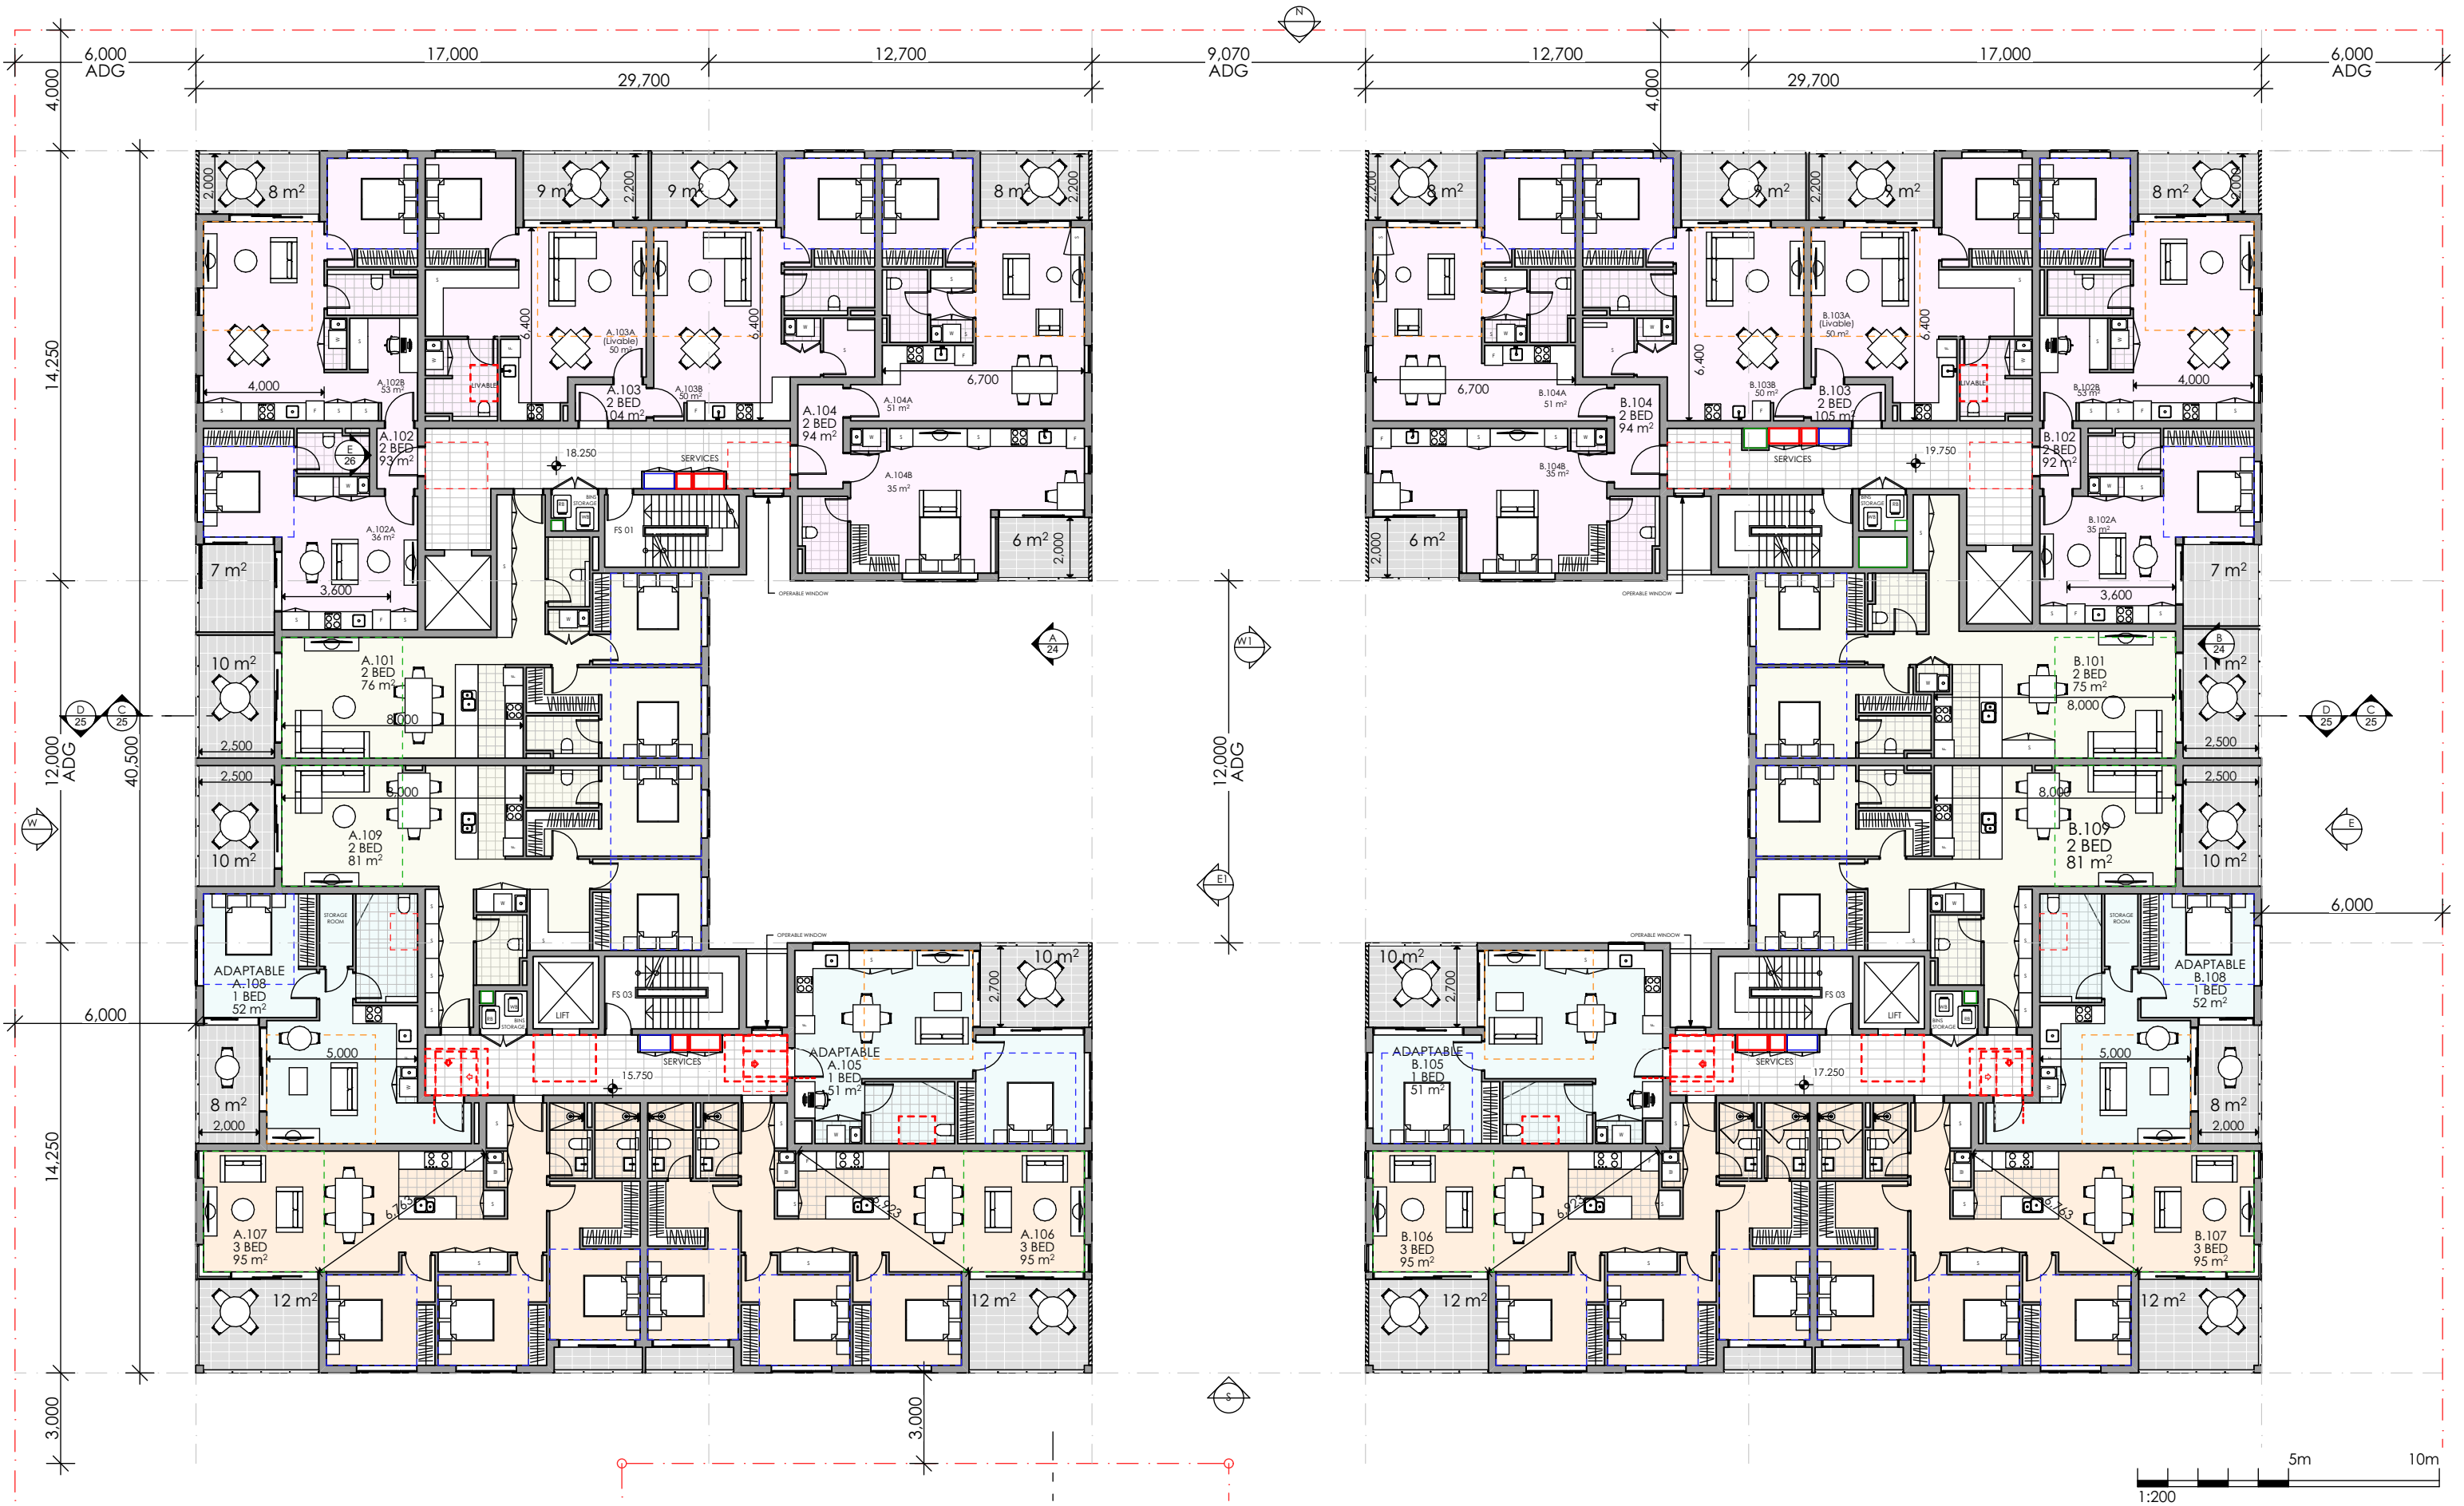


REV	DESCRIPTION	BY	DATE
A	ISSUE FOR DA	JORGE	05/05/2023
B	ISSUE FOR DA	JORGE	09/10/2023
C	ISSUE FOR DA	JORGE	25/01/2024
D	ISSUE FOR DA	JORGE	16/05/2024
E	ISSUE FOR DA	JORGE	05/11/2024
F	ISSUE FOR DA	JORGE	21/11/2024

CLIENT:
CENTURY 888 PTY LTD


PROJECT TITLE:
**PROPOSED RESIDENTIAL APARTMENTS
85 TO 91 THOMAS STREET,
PARRAMATTA**

DRAWING TITLE:
LEVEL 1 FLOOR PLAN

NORTH POINT:
DRAWN BY: JR
CHECKED BY: PI
SCALE: 1:200 AT A3
PROJECT NO: P541

 


DA 18 F
stage. dwg no. revision

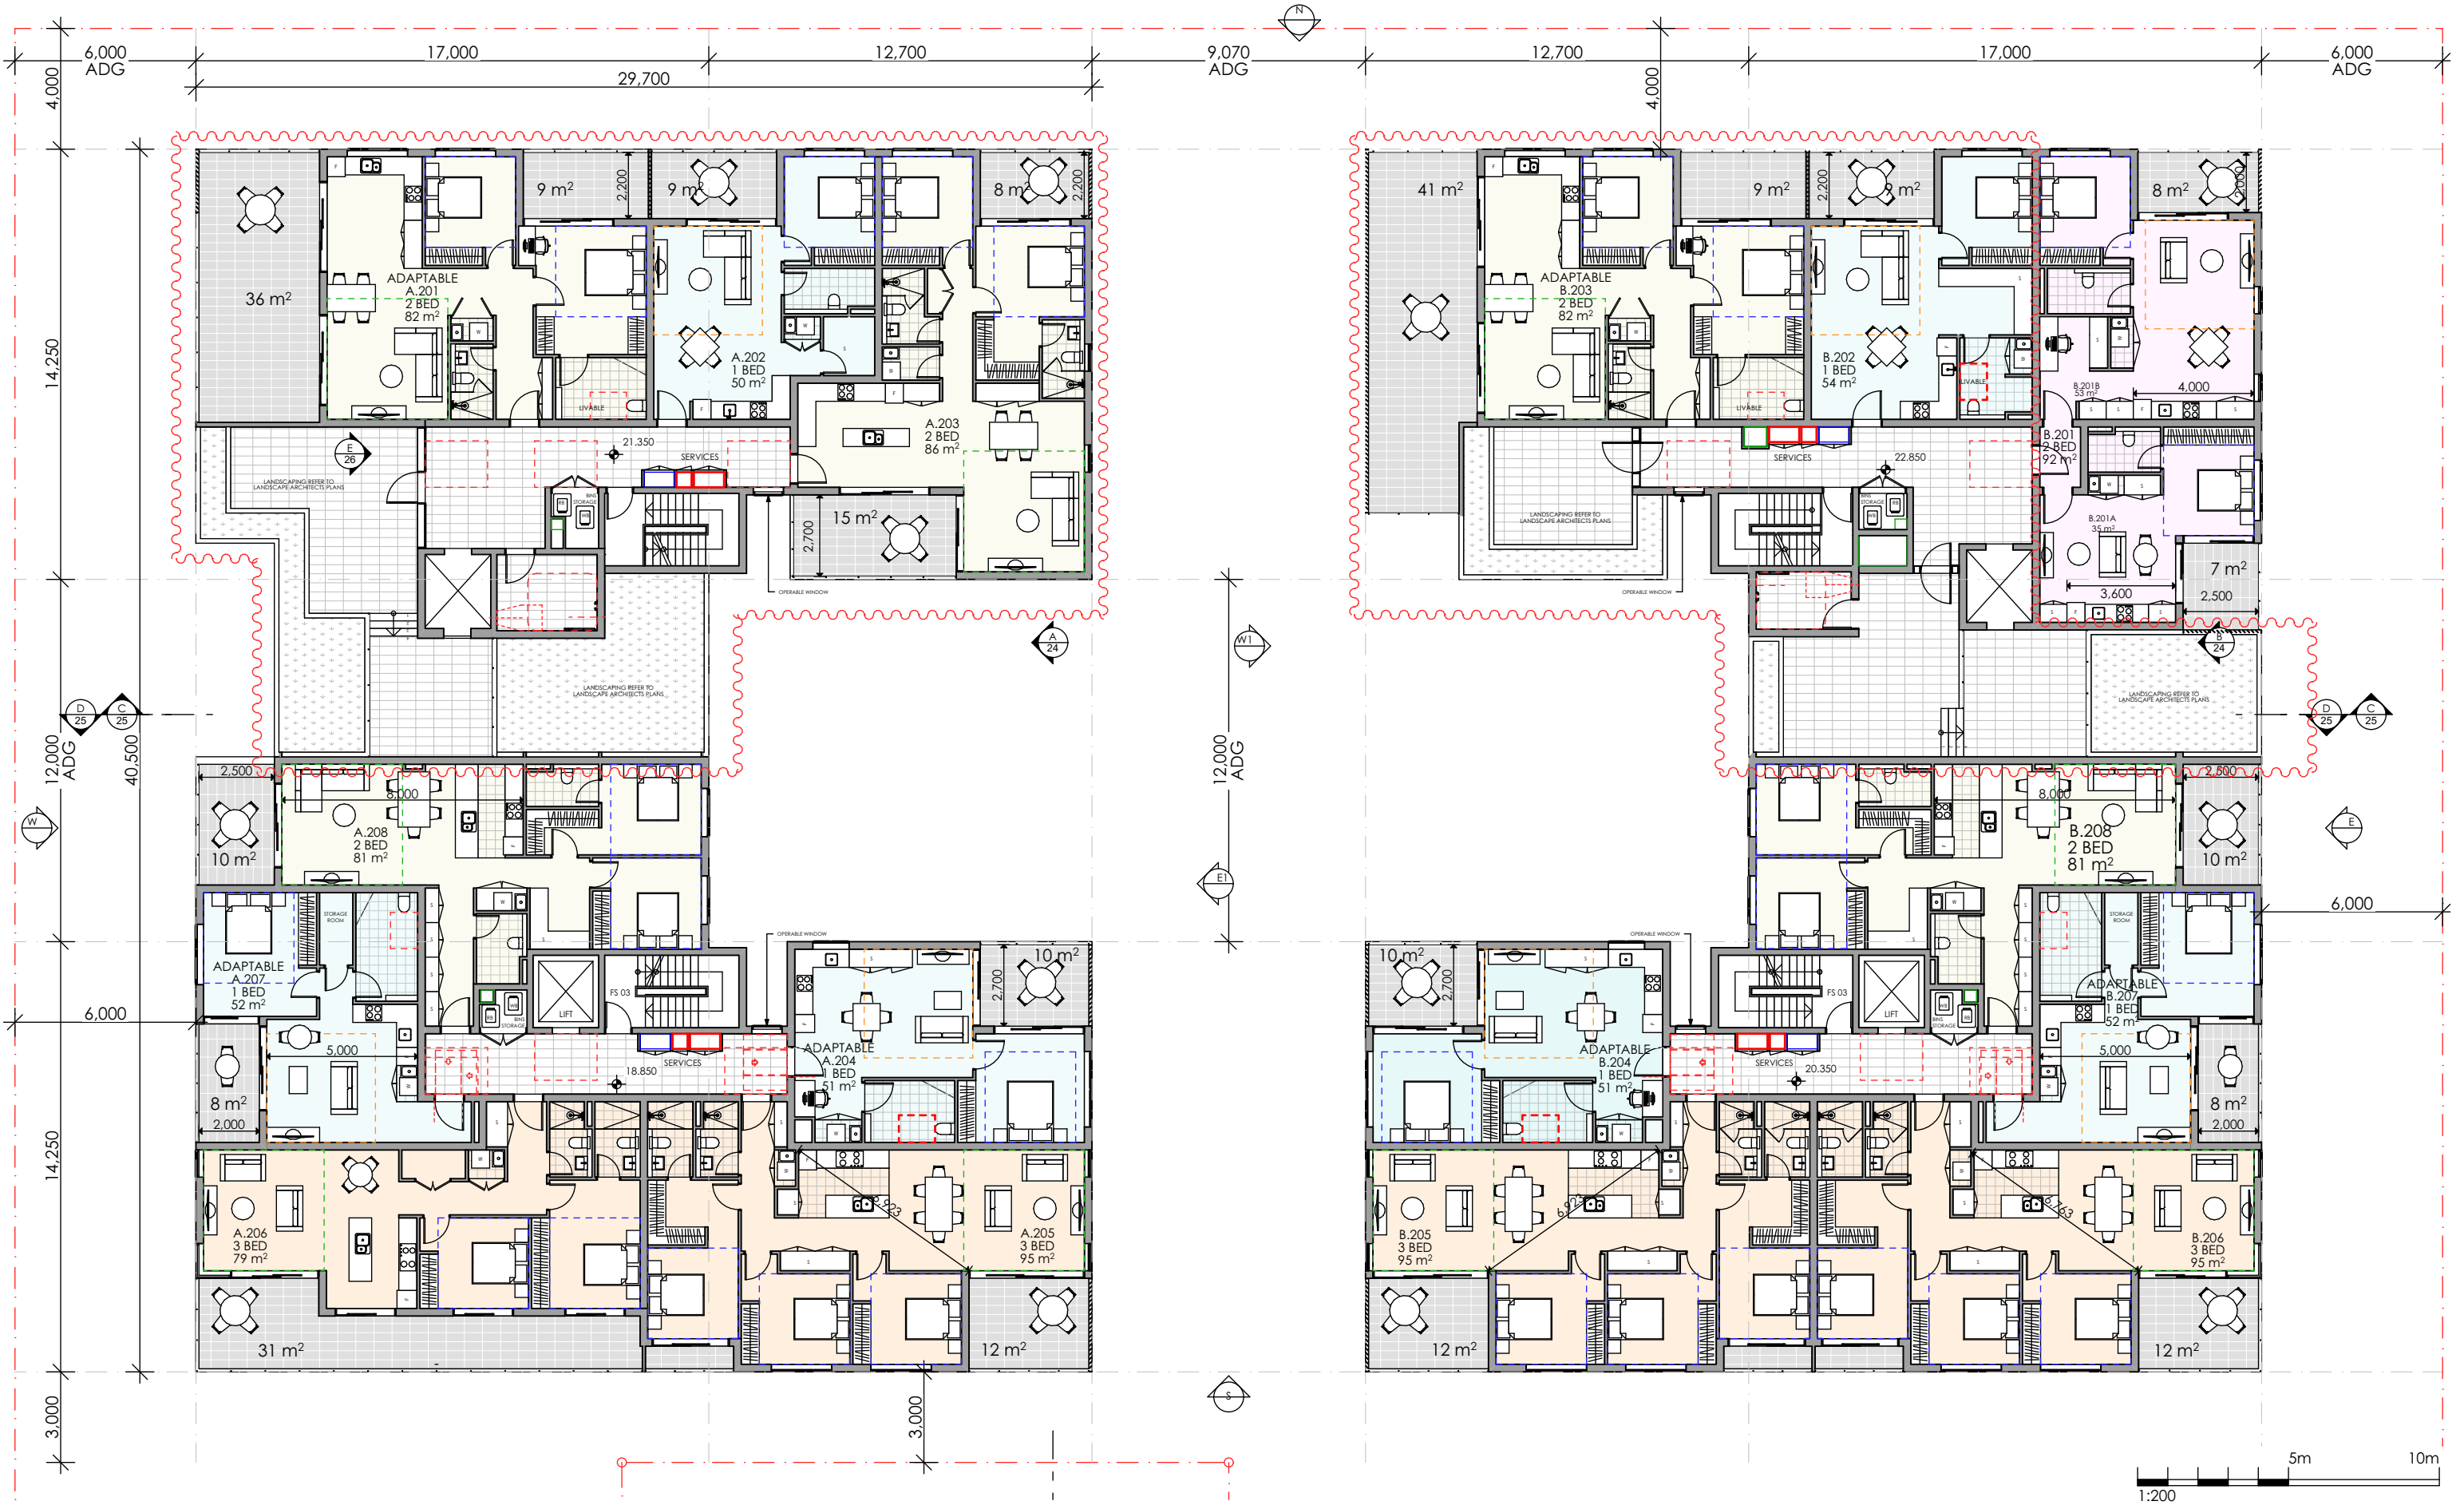


REV	DESCRIPTION	BY	DATE
A	ISSUE FOR DA	JORGE	05/05/2023
B	ISSUE FOR DA	JORGE	09/10/2023
C	ISSUE FOR DA	JORGE	25/01/2024
D	ISSUE FOR DA	JORGE	16/05/2024
E	ISSUE FOR DA	JORGE	05/11/2024
F	ISSUE FOR DA	JORGE	21/11/2024

CLIENT:
CENTURY 888 PTY LTD

PROJECT TITLE:
**PROPOSED RESIDENTIAL APARTMENTS
85 TO 91 THOMAS STREET,
PARRAMATTA**
DRAWING TITLE:
LEVEL 2 FLOOR PLAN

 NORTH POINT:

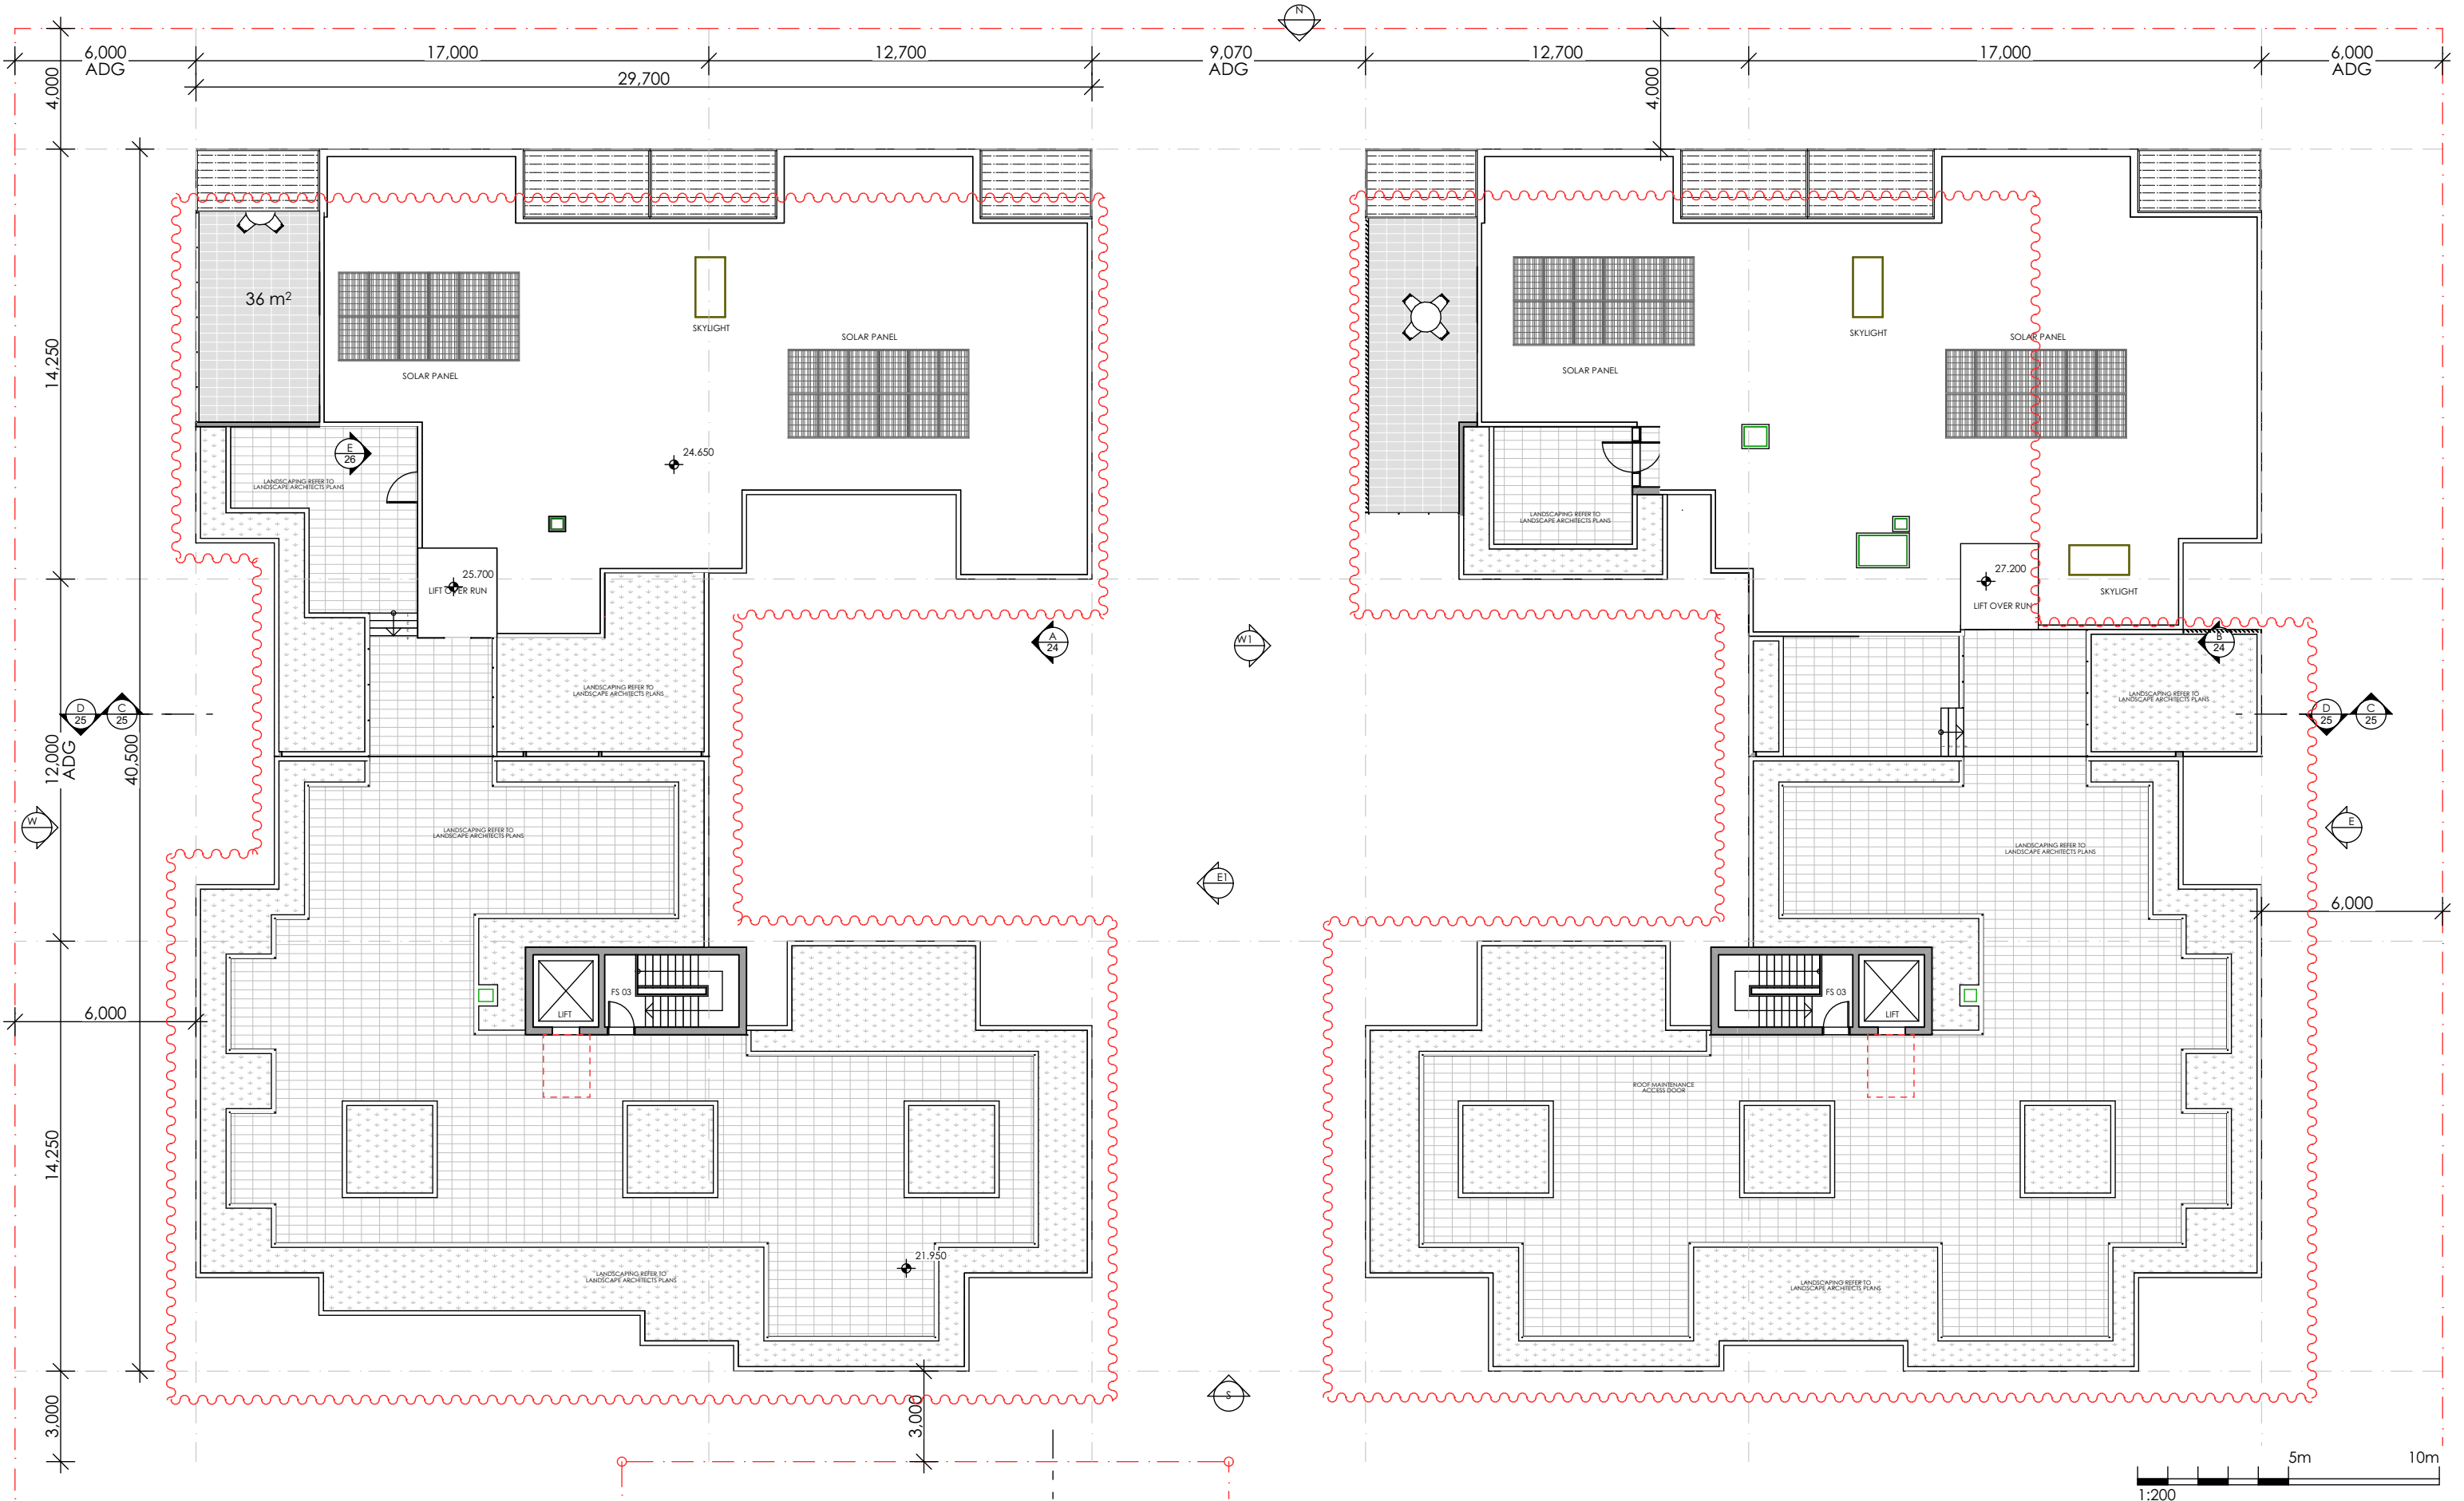DRAWN BY: JR
CHECKED BY: PI
SCALE: 1:200 AT A3
PROJECT NO: P541
DA stage.
19 dwg no.
F revision





Main Office: Level 2, 68 Sophia Street, Surry Hills NSW 2010
Parramatta Office: Level 14, 3 Parramatta Square, 153 Macquarie St, NSW 2150
+ 61 2 9283 0860 | www.ptiarchitecture.com.au
Nominated Registered Architect: Peter Israel (reg no 5064)
ABN 90 050 071 022

REV	DESCRIPTION	BY	DATE
A	ISSUE FOR DA	JORGE	05/05/2023
B	ISSUE FOR DA	JORGE	09/10/2023
C	ISSUE FOR DA	JORGE	25/01/2024
D	ISSUE FOR DA	JORGE	16/05/2024
E	ISSUE FOR DA	JORGE	05/11/2024
F	ISSUE FOR DA	JORGE	21/11/2024

CLIENT:
CENTURY 888 PTY LTD

PROJECT TITLE:
PROPOSED RESIDENTIAL APARTMENTS
85 TO 91 THOMAS STREET,
PARRAMATTA
DRAWING TITLE:
LEVEL 3 FLOOR PLAN

 
NORTH POINT:

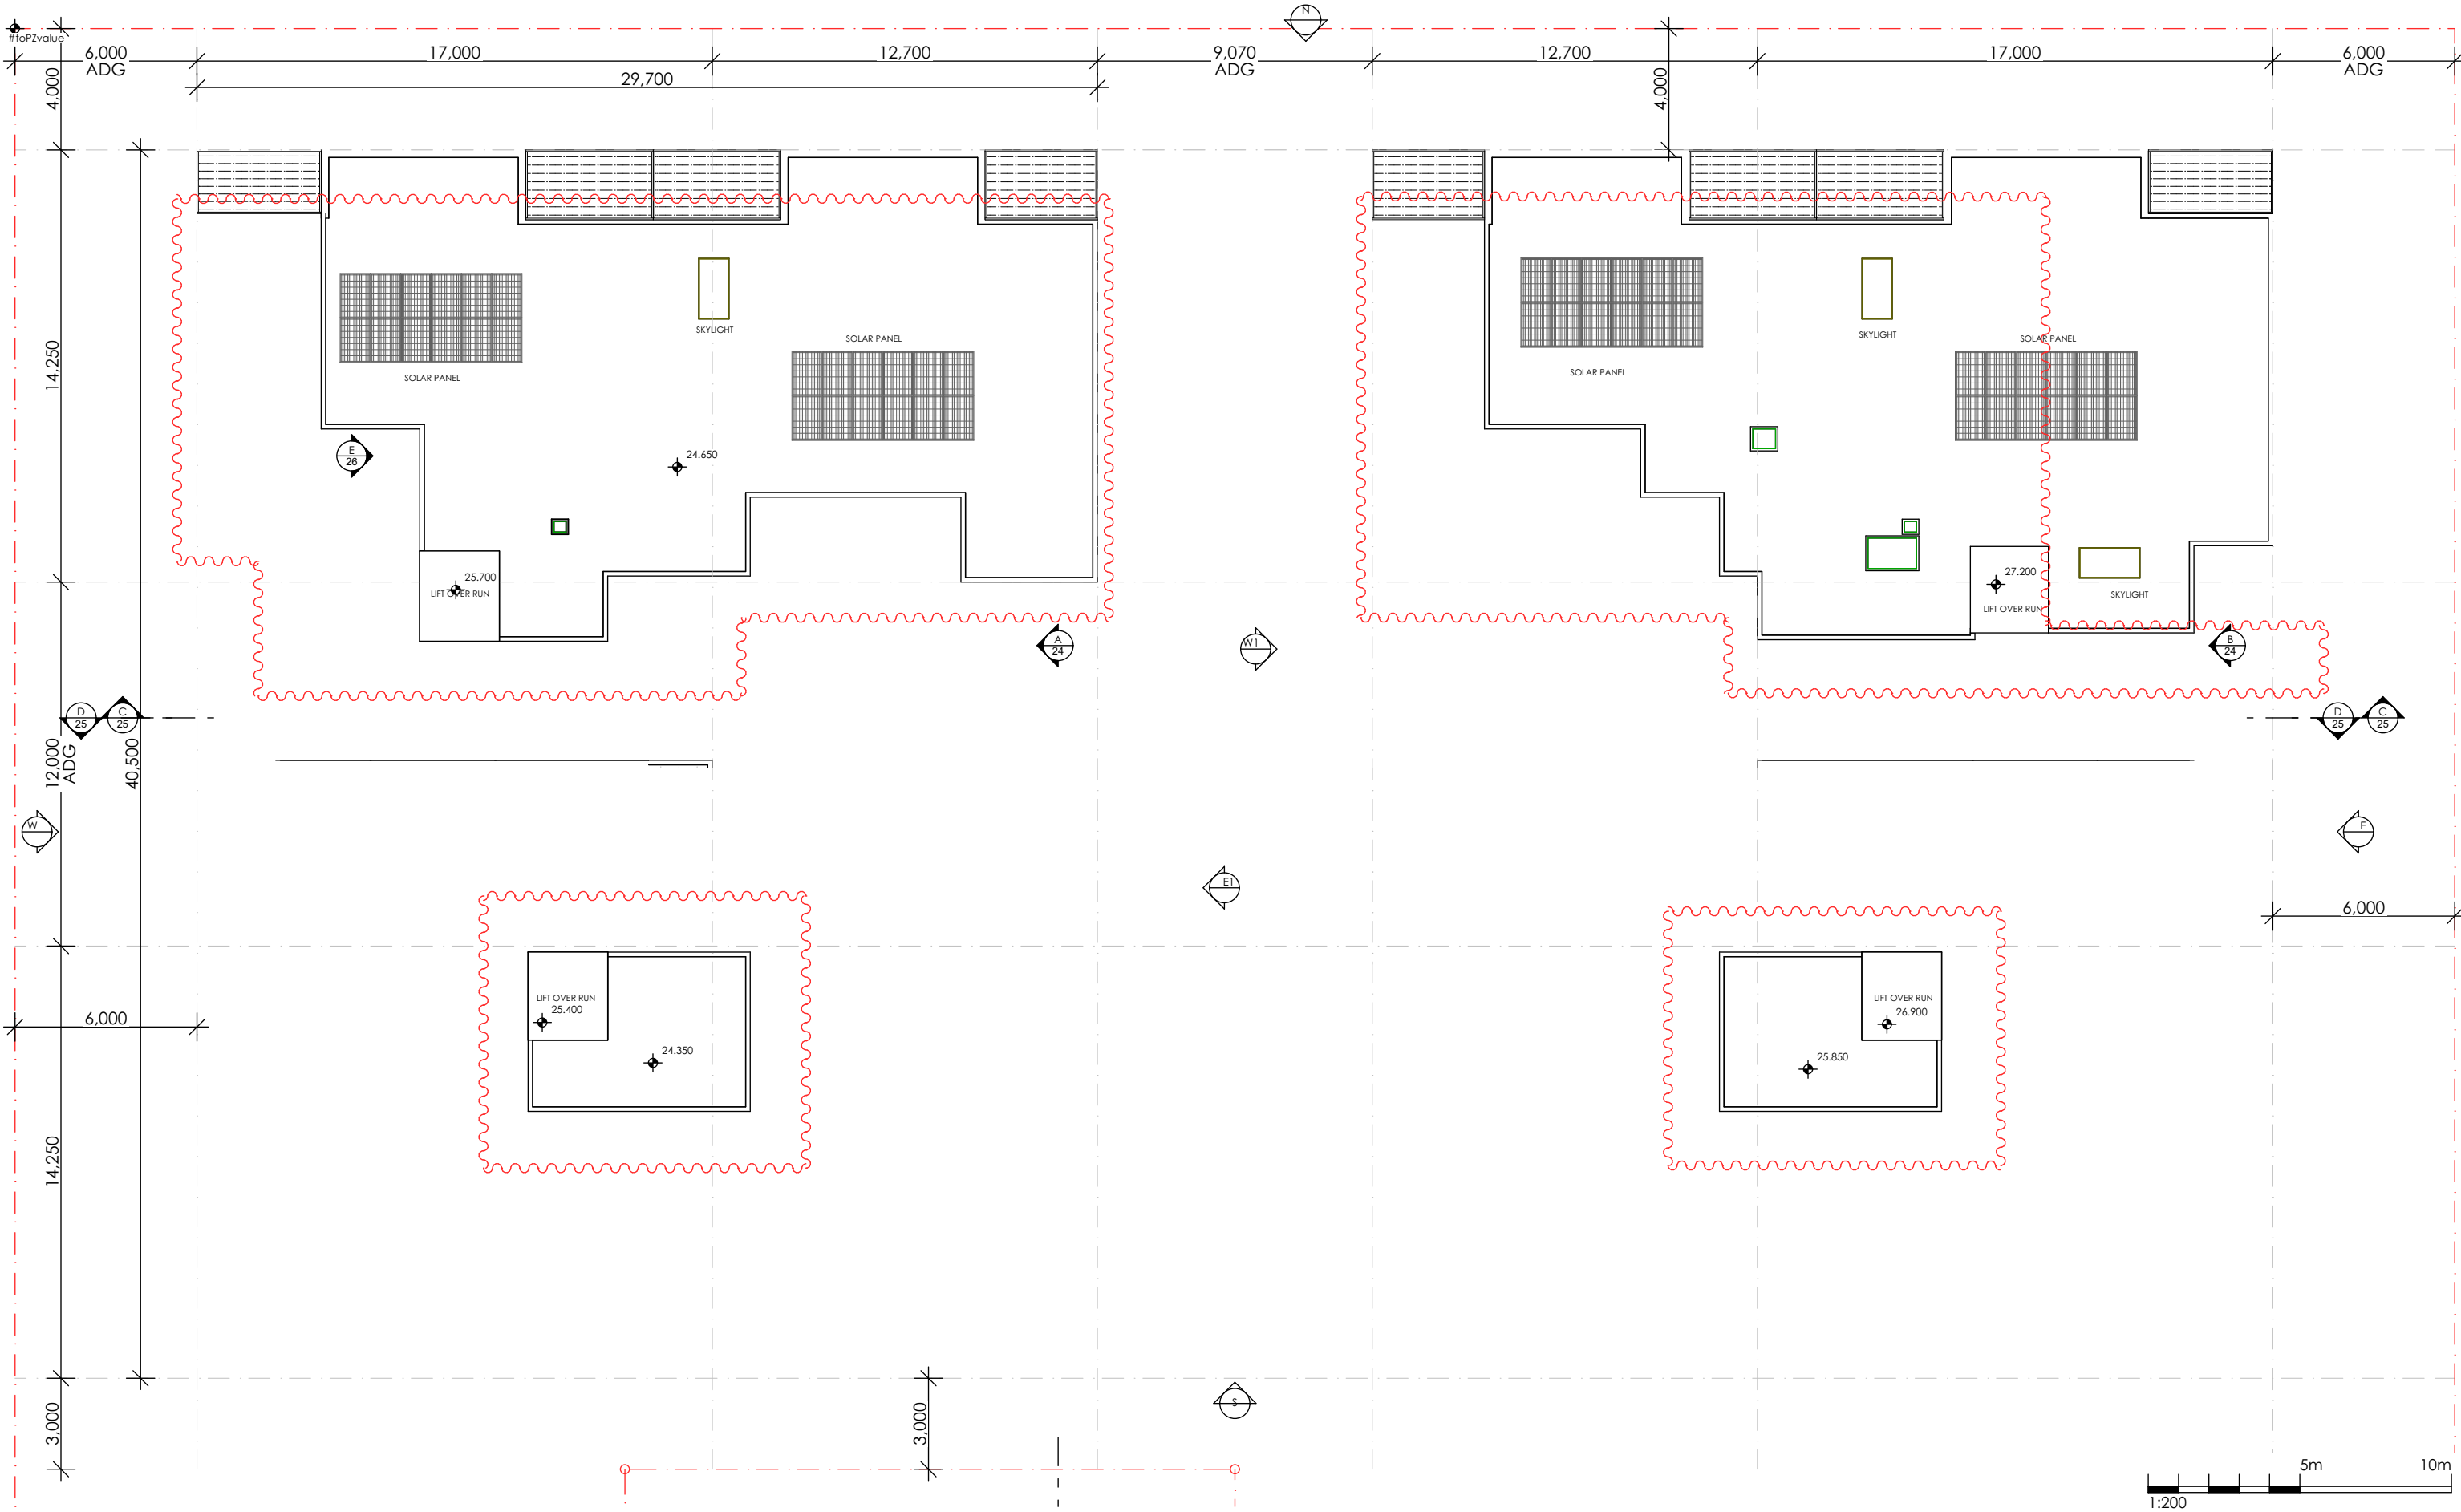DRAWN BY: JR
CHECKED BY: PI
SCALE: 1:200 AT A3
PROJECT NO: P541
DA 20 F
stage. dwg no. revision




REV	DESCRIPTION	BY	DATE
A	ISSUE FOR DA	JORGE	05/05/2023
B	ISSUE FOR DA	JORGE	09/10/2023
C	ISSUE FOR DA	JORGE	25/01/2024
D	ISSUE FOR DA	JORGE	16/05/2024
E	ISSUE FOR DA	JORGE	05/11/2024
F	ISSUE FOR DA	JORGE	21/11/2024

CLIENT:
CENTURY 888 PTY LTD

 
PROJECT TITLE:
**PROPOSED RESIDENTIAL APARTMENTS
85 TO 91 THOMAS STREET,
PARRAMATTA**
DRAWING TITLE:
ROOF FLOOR PLAN




DRAWN BY: JR
CHECKED BY: PI
SCALE: 1:200 AT A3
PROJECT No: P541
DA 21 F
stage. dwg no. revision

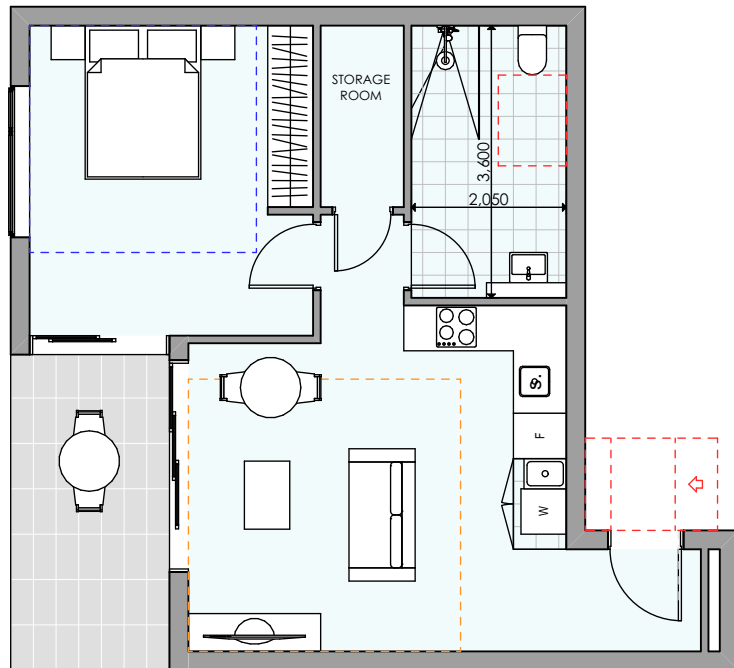

1 PRE-ADAPTABLES LYOUT 1 BED
1:100

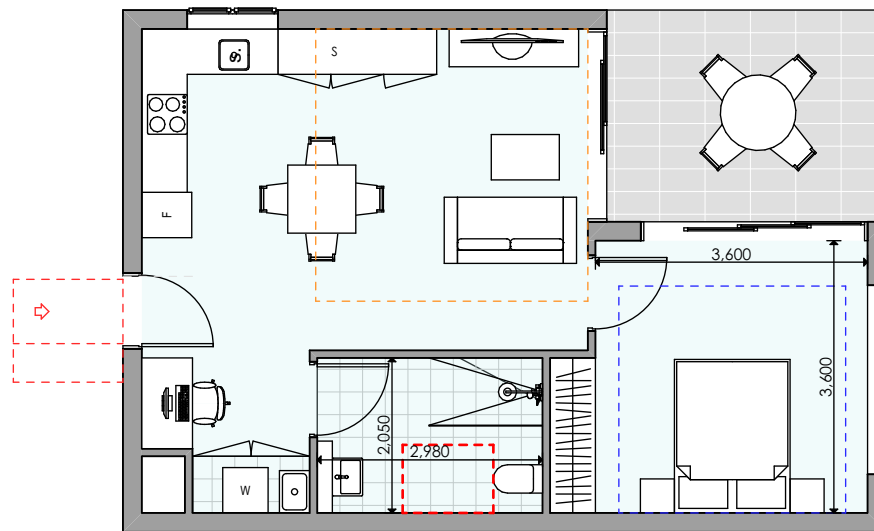


3 PRE-ADAPTABLE LAYOUT 1 BED
1:100

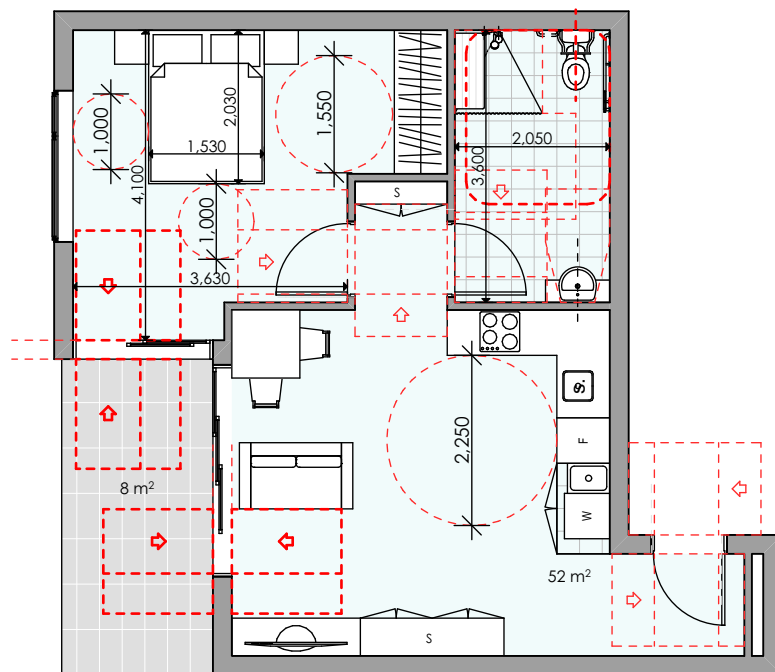

2 POS-ADAPTABLE LAYOUT 1 BED
1:100


UNITS A108 & A207, MIRROR IMAGE FOR B108 & B207

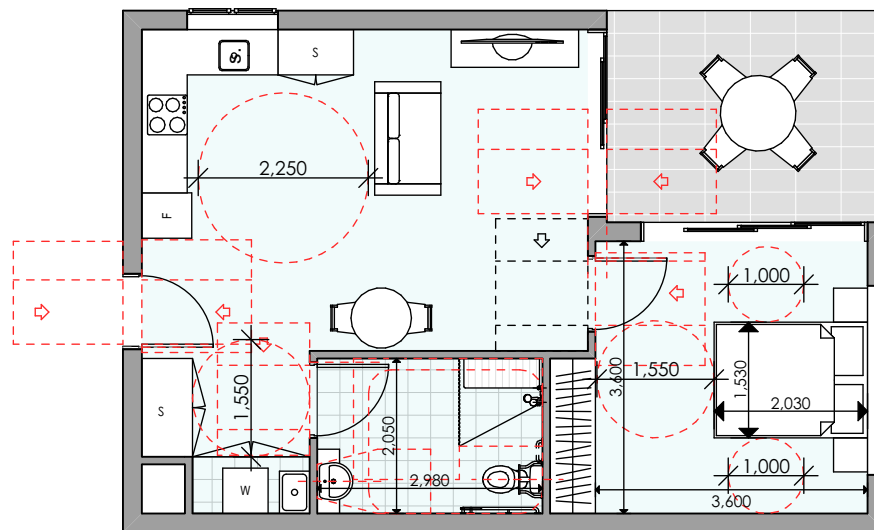


4 POS-ADAPTABLE LAYOUT 1 BED
1:100

UNITS A105 & A204, MIRROR IMAGE FOR B105 & B204

1:100 5m

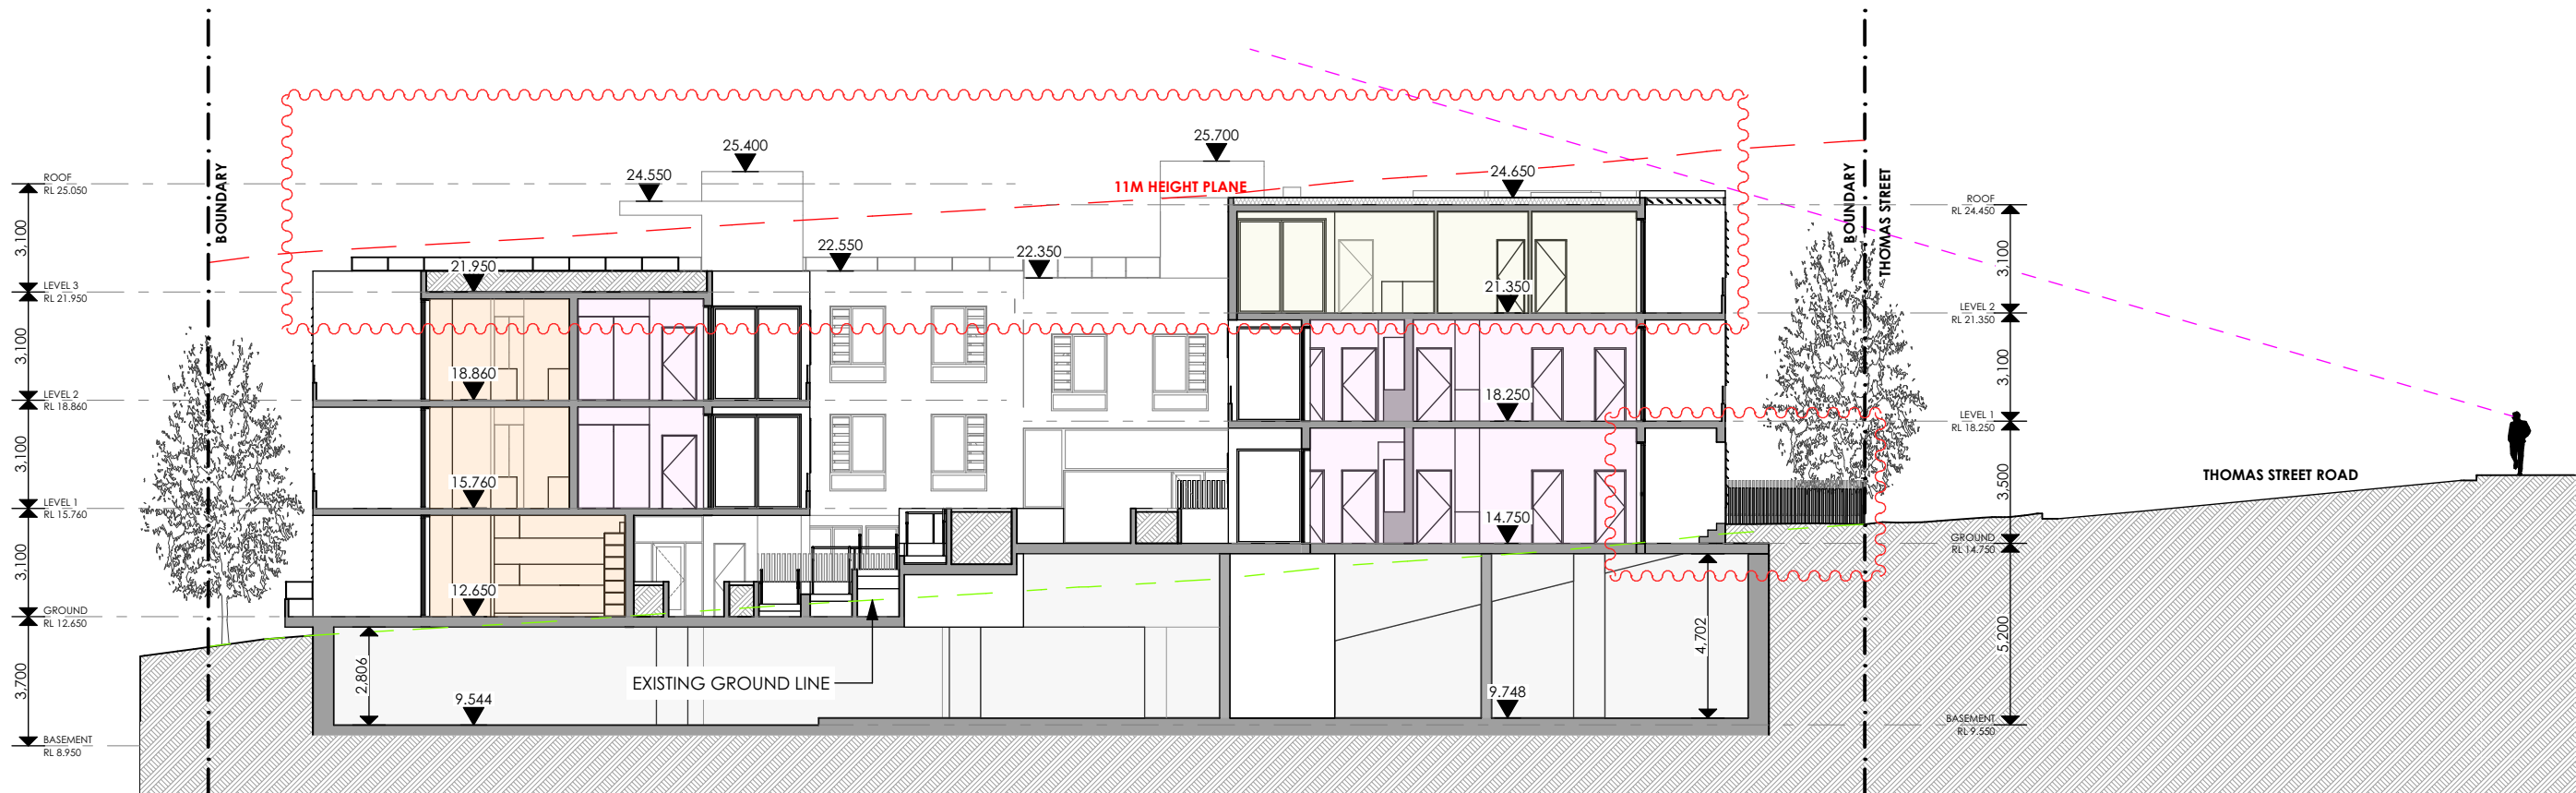


1 SECTION A
1:200

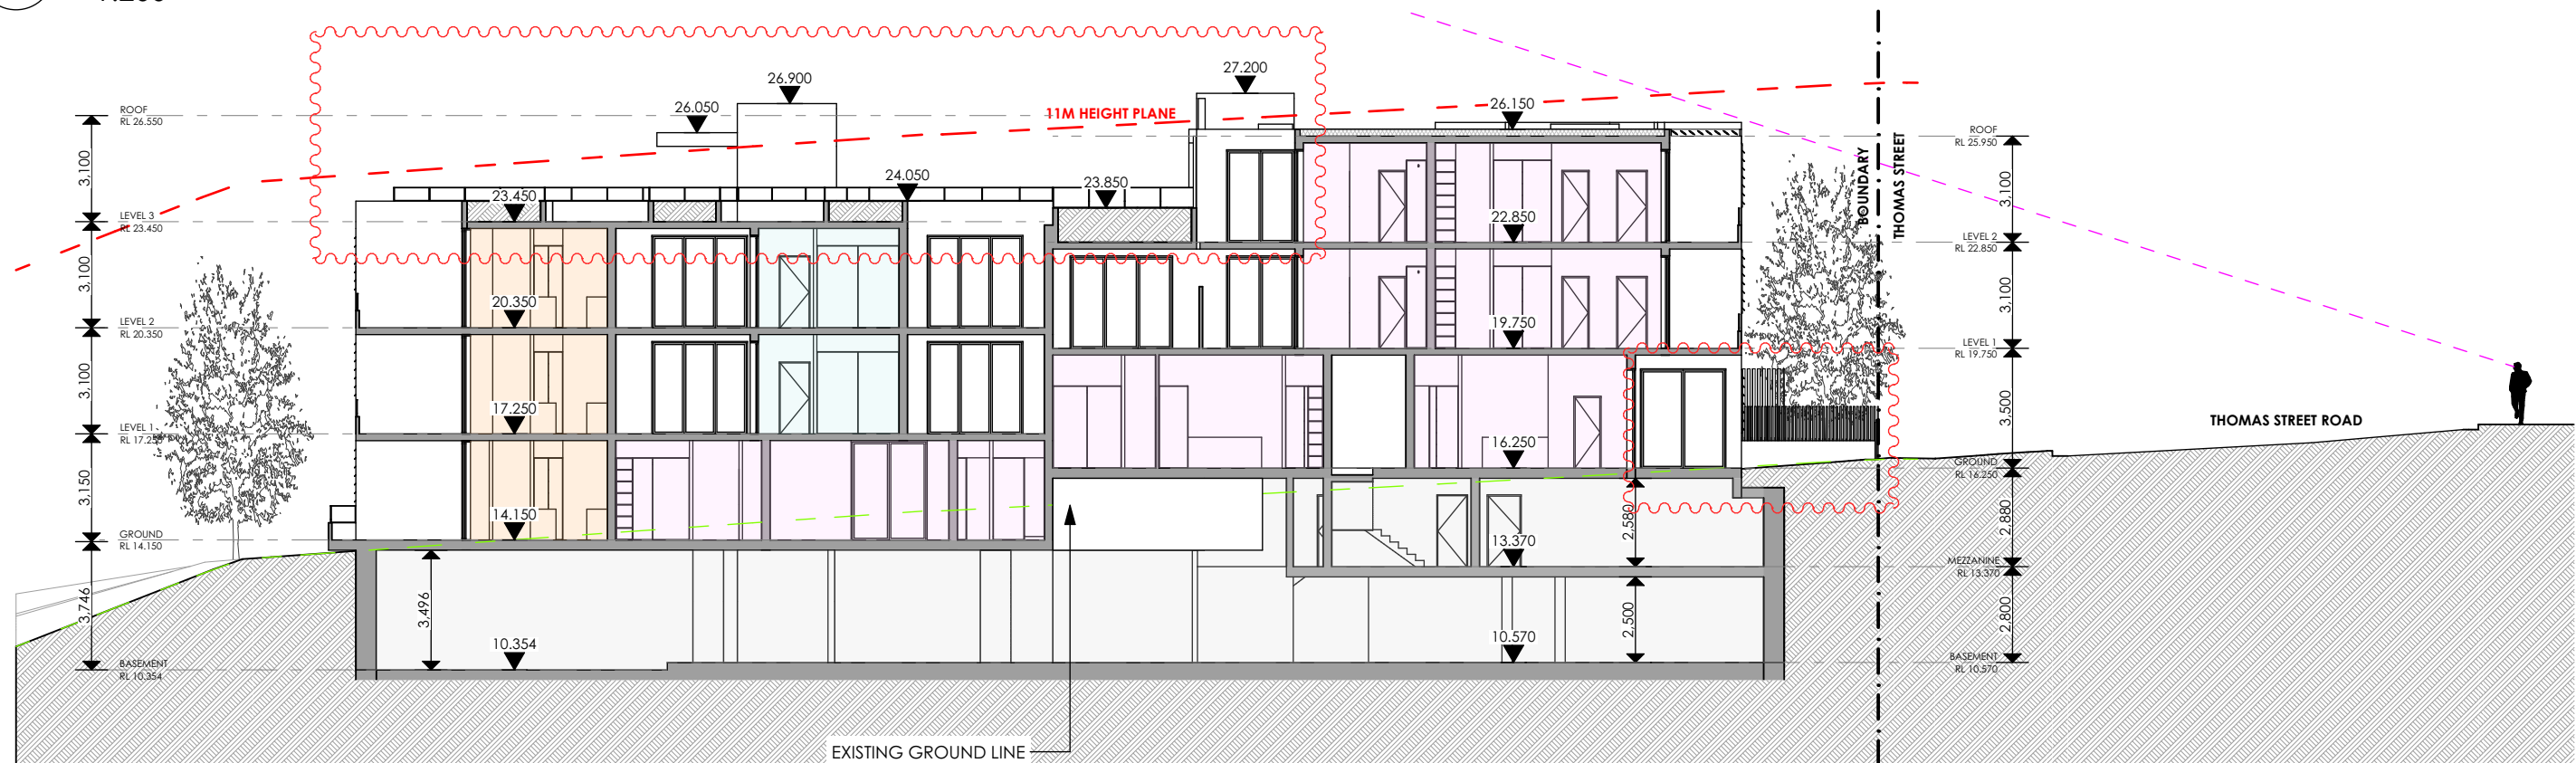


2 SECTION B
1:200




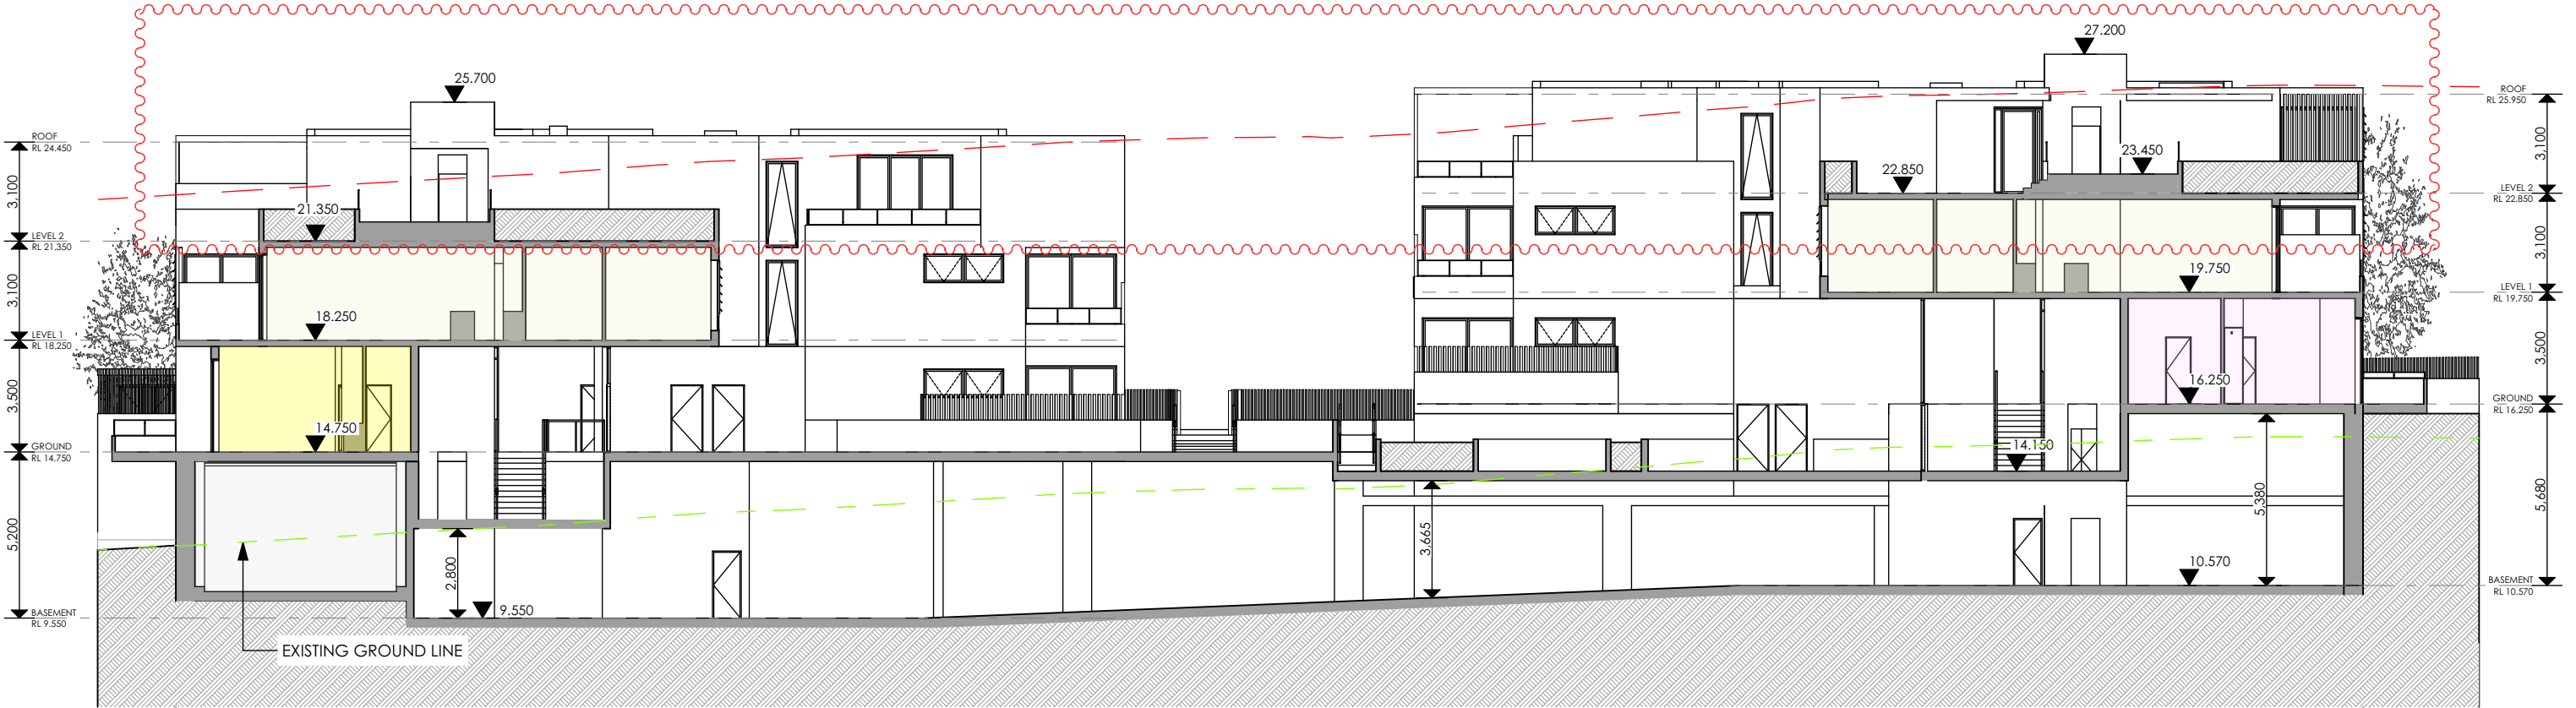

1 SECTION C
1:200

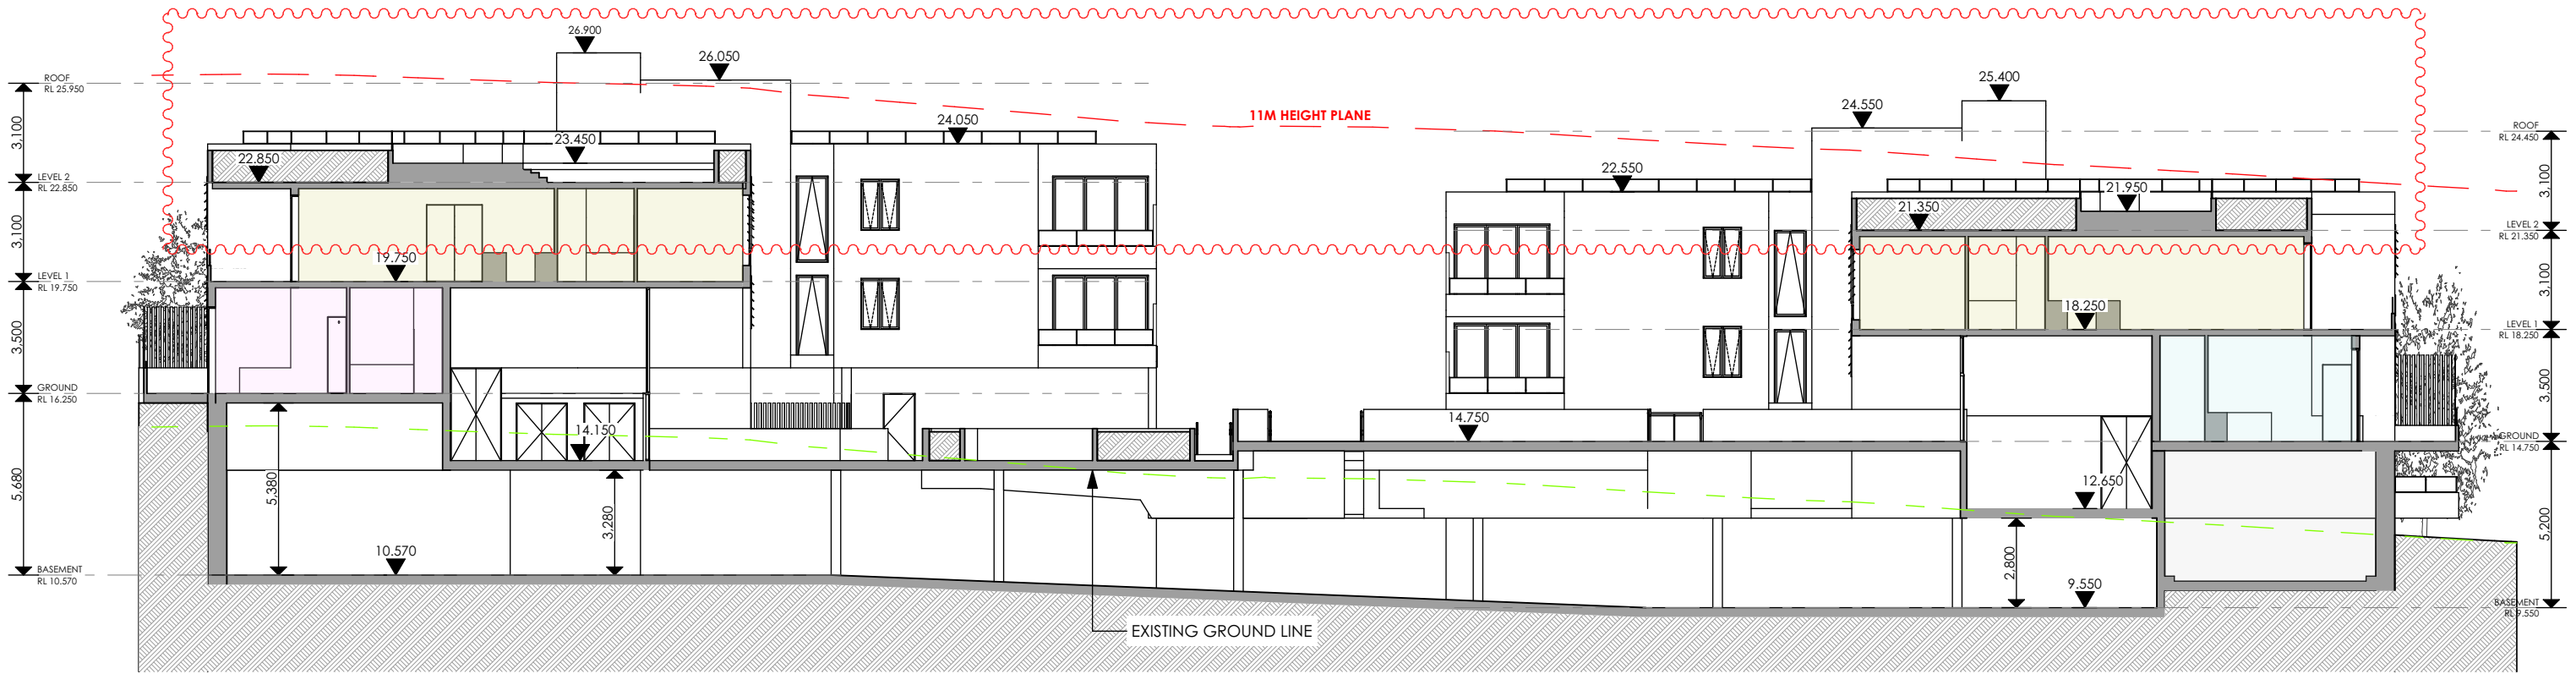

2 SECTION D
1:200

 

Main Office: Level 2, 68 Sophia Street, Surry Hills NSW 2010
Parramatta Office: Level 14, 3 Parramatta Square, 153 Macquarie St, NSW 2150
+ 61 2 9283 0860 | www.ptiarchitecture.com.au
Nominated Registered Architect: Peter Israel (reg no 5064)
ABN 90 050 071 022


REV	DESCRIPTION	BY	DATE
A	ISSUE FOR DA	JORGE	05/05/2023
B	ISSUE FOR DA	JORGE	09/10/2023
C	ISSUE FOR DA	JORGE	25/01/2024
D	ISSUE FOR DA	JORGE	16/05/2024
E	ISSUE FOR DA	JORGE	05/11/2024
F	ISSUE FOR DA	JORGE	21/11/2024

CLIENT:
CENTURY 888 PTY LTD

PROJECT TITLE:
PROPOSED RESIDENTIAL APARTMENTS
85 TO 91 THOMAS STREET,
PARRAMATTA
DRAWING TITLE:


SECTION C AND SECTION D

DRAWN BY:	JR	
CHECKED BY:	PI	
SCALE:	1:200 AT A3	
PROJECT No:	P541	
DA	25	F
stage.	dwg no.	revision

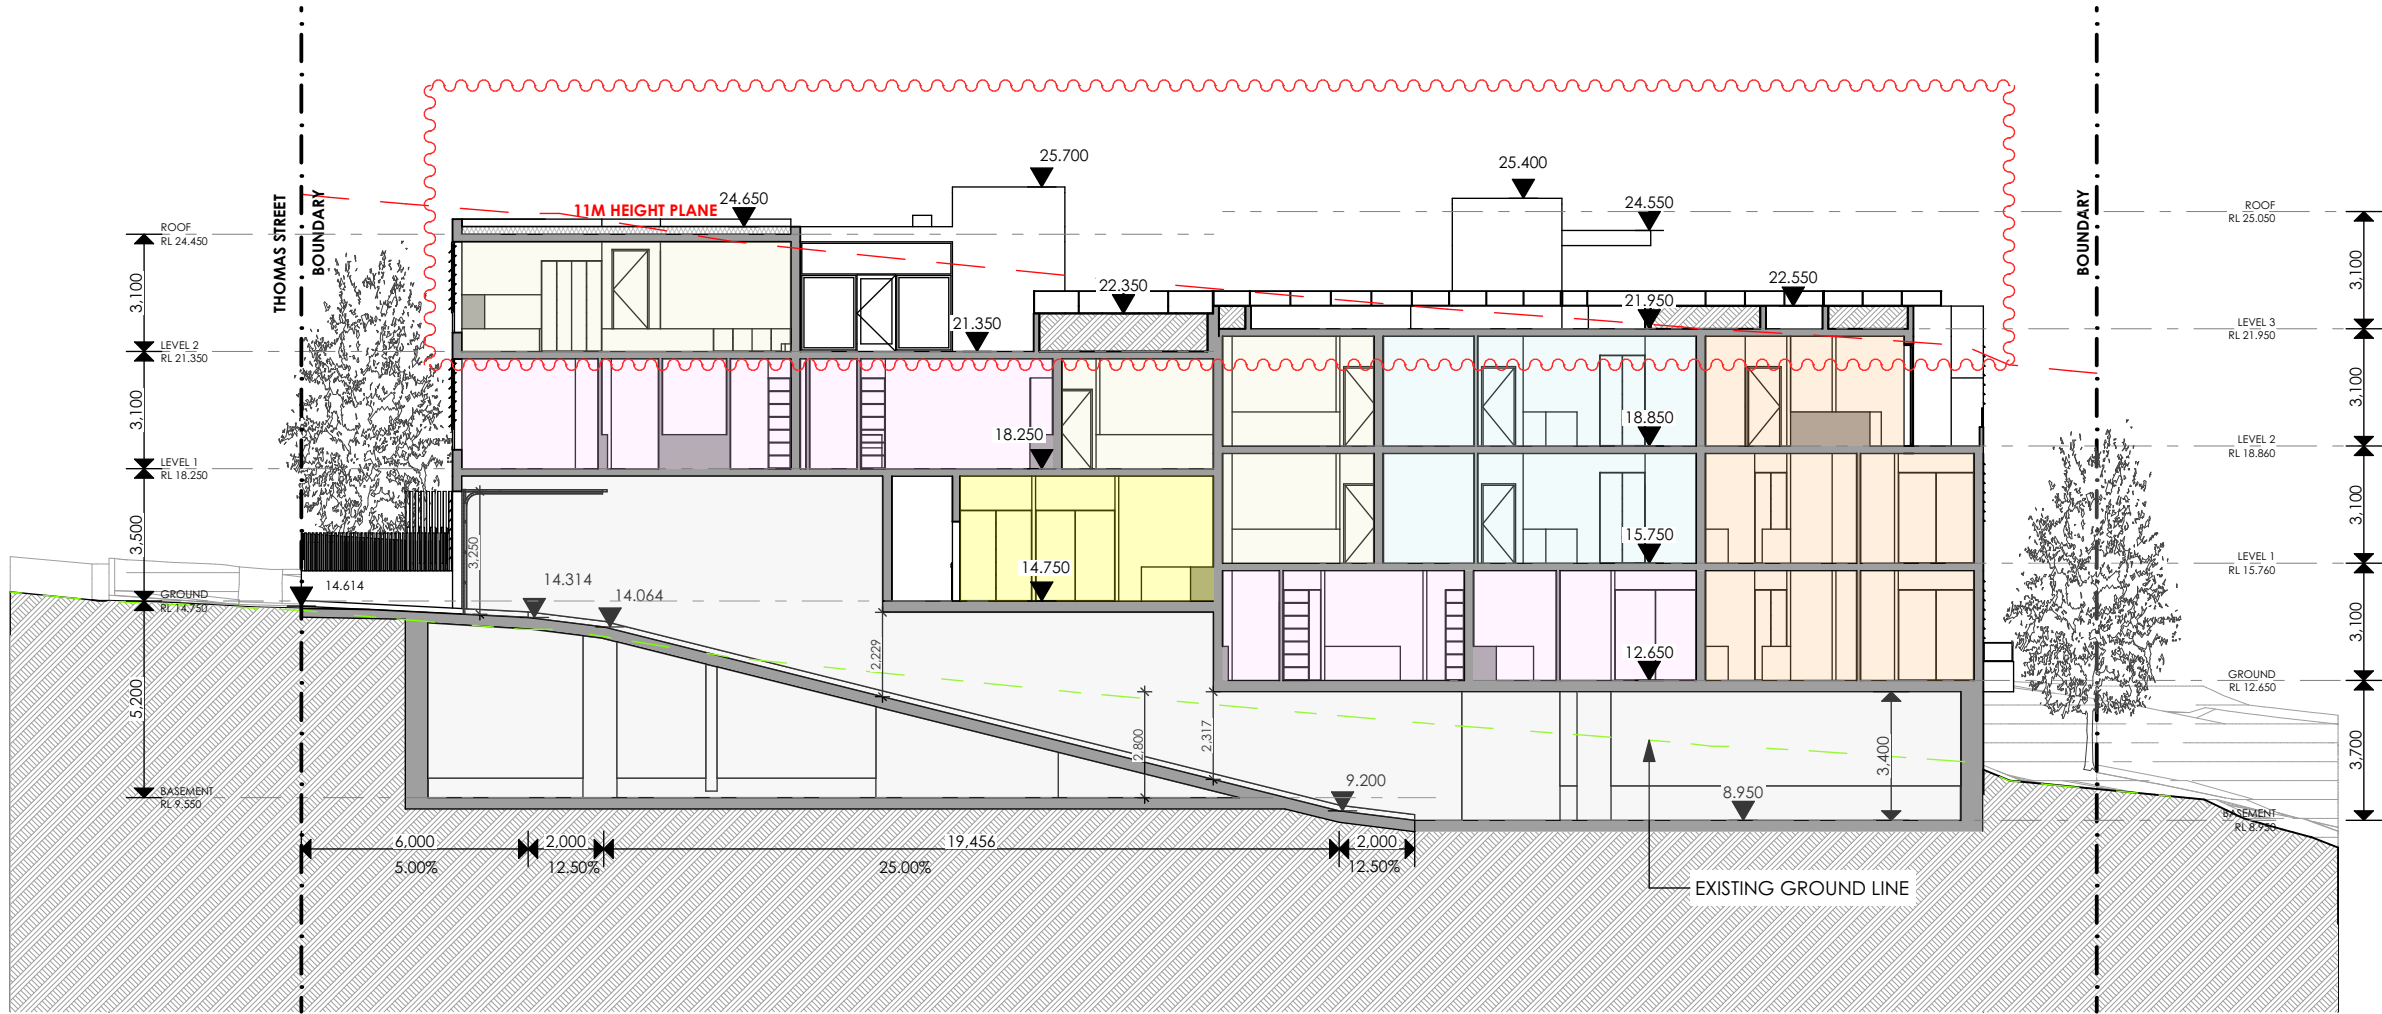

1 SECTION E
1:200



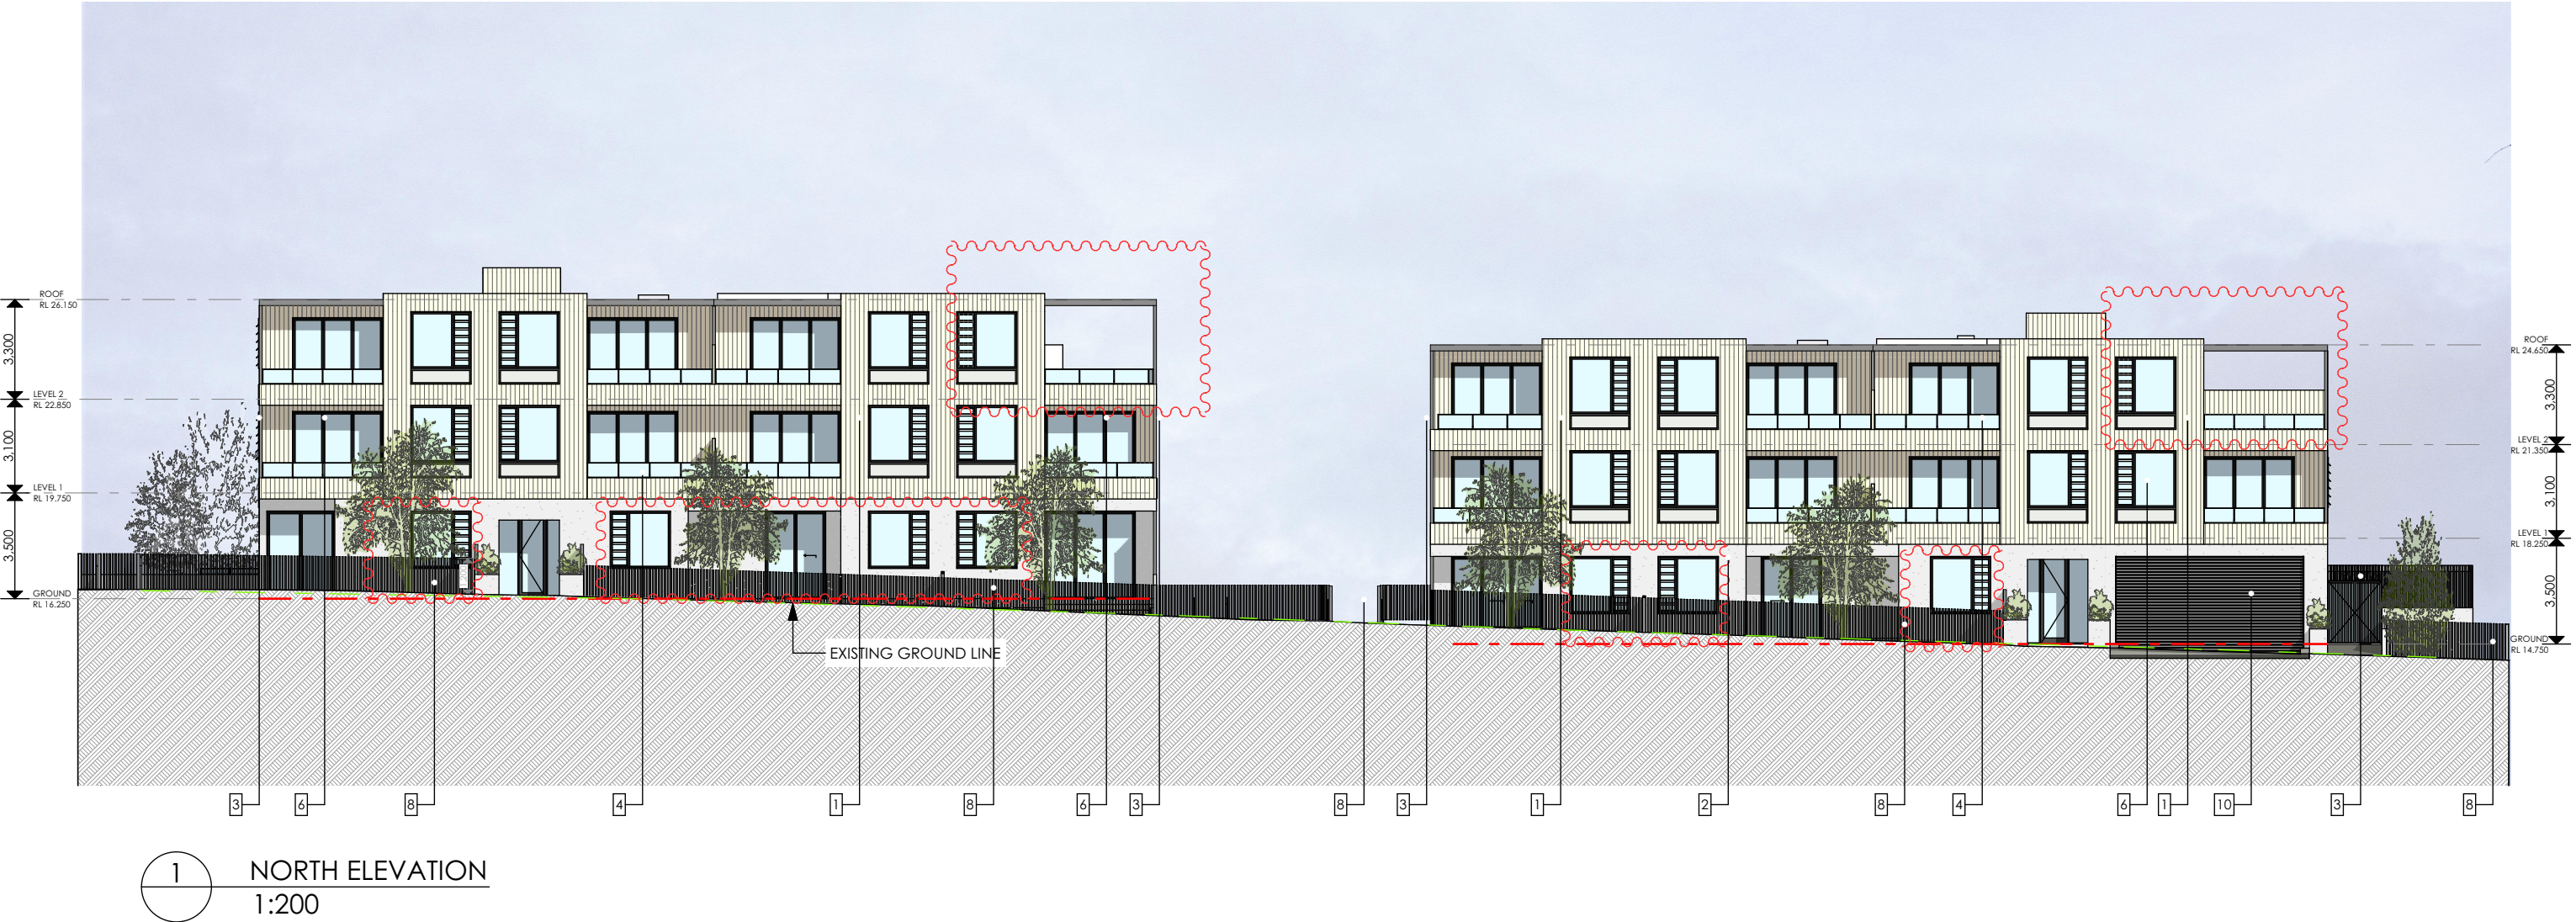

01) - TIMBER LOOKS WALL CLADDING



02) - LIGHT GREY RENDER



03) - POWDER PRIVATE COATED PRIVACY SCREEN
COLOUR - MONUMENT



04) - GLASS BALUSTRADE
COLOUR - CLEAR



05) - OBSCURE PRIVACY CLAZING



06) - POWDER COATED ALUMINIUM
DOOR AND WINDOW FRAME
COLOUR: MONUMENT



07) - POWDER COATED ALUMINIUM
FROSTED LOUVERED WINDOW FRAME
COLOUR: MONUMENT




08) - ALUMINIUM BLADE FENCING
COLOUR: MONUMENT



09) - POWDER COATED ALUMINIUM
CLEAR GLASS LOUVERED WINDOWS
COLOUR: MONUMENT

10) - STEEL DOOR
COLOUR: MONUMENT

 


REV	DESCRIPTION	BY	DATE
A	ISSUE FOR DA	JORGE	05/05/2023
B	ISSUE FOR DA	JORGE	09/10/2023
C	ISSUE FOR DA	JORGE	25/01/2024
D	ISSUE FOR DA	JORGE	16/05/2024
E	ISSUE FOR DA	JORGE	05/11/2024
F	ISSUE FOR DA	JORGE	21/11/2024

CLIENT:
CENTURY 888 PTY LTD

PROJECT TITLE:
**PROPOSED RESIDENTIAL APARTMENTS
85 TO 91 THOMAS STREET,
PARRAMATTA**
DRAWING TITLE:
NORTH ELEVATION

DRAWN BY: JR
CHECKED BY: PI
SCALE: 1:200 AT A3
PROJECT No: P541

DA **27** **F**
stage. dwg no. revision

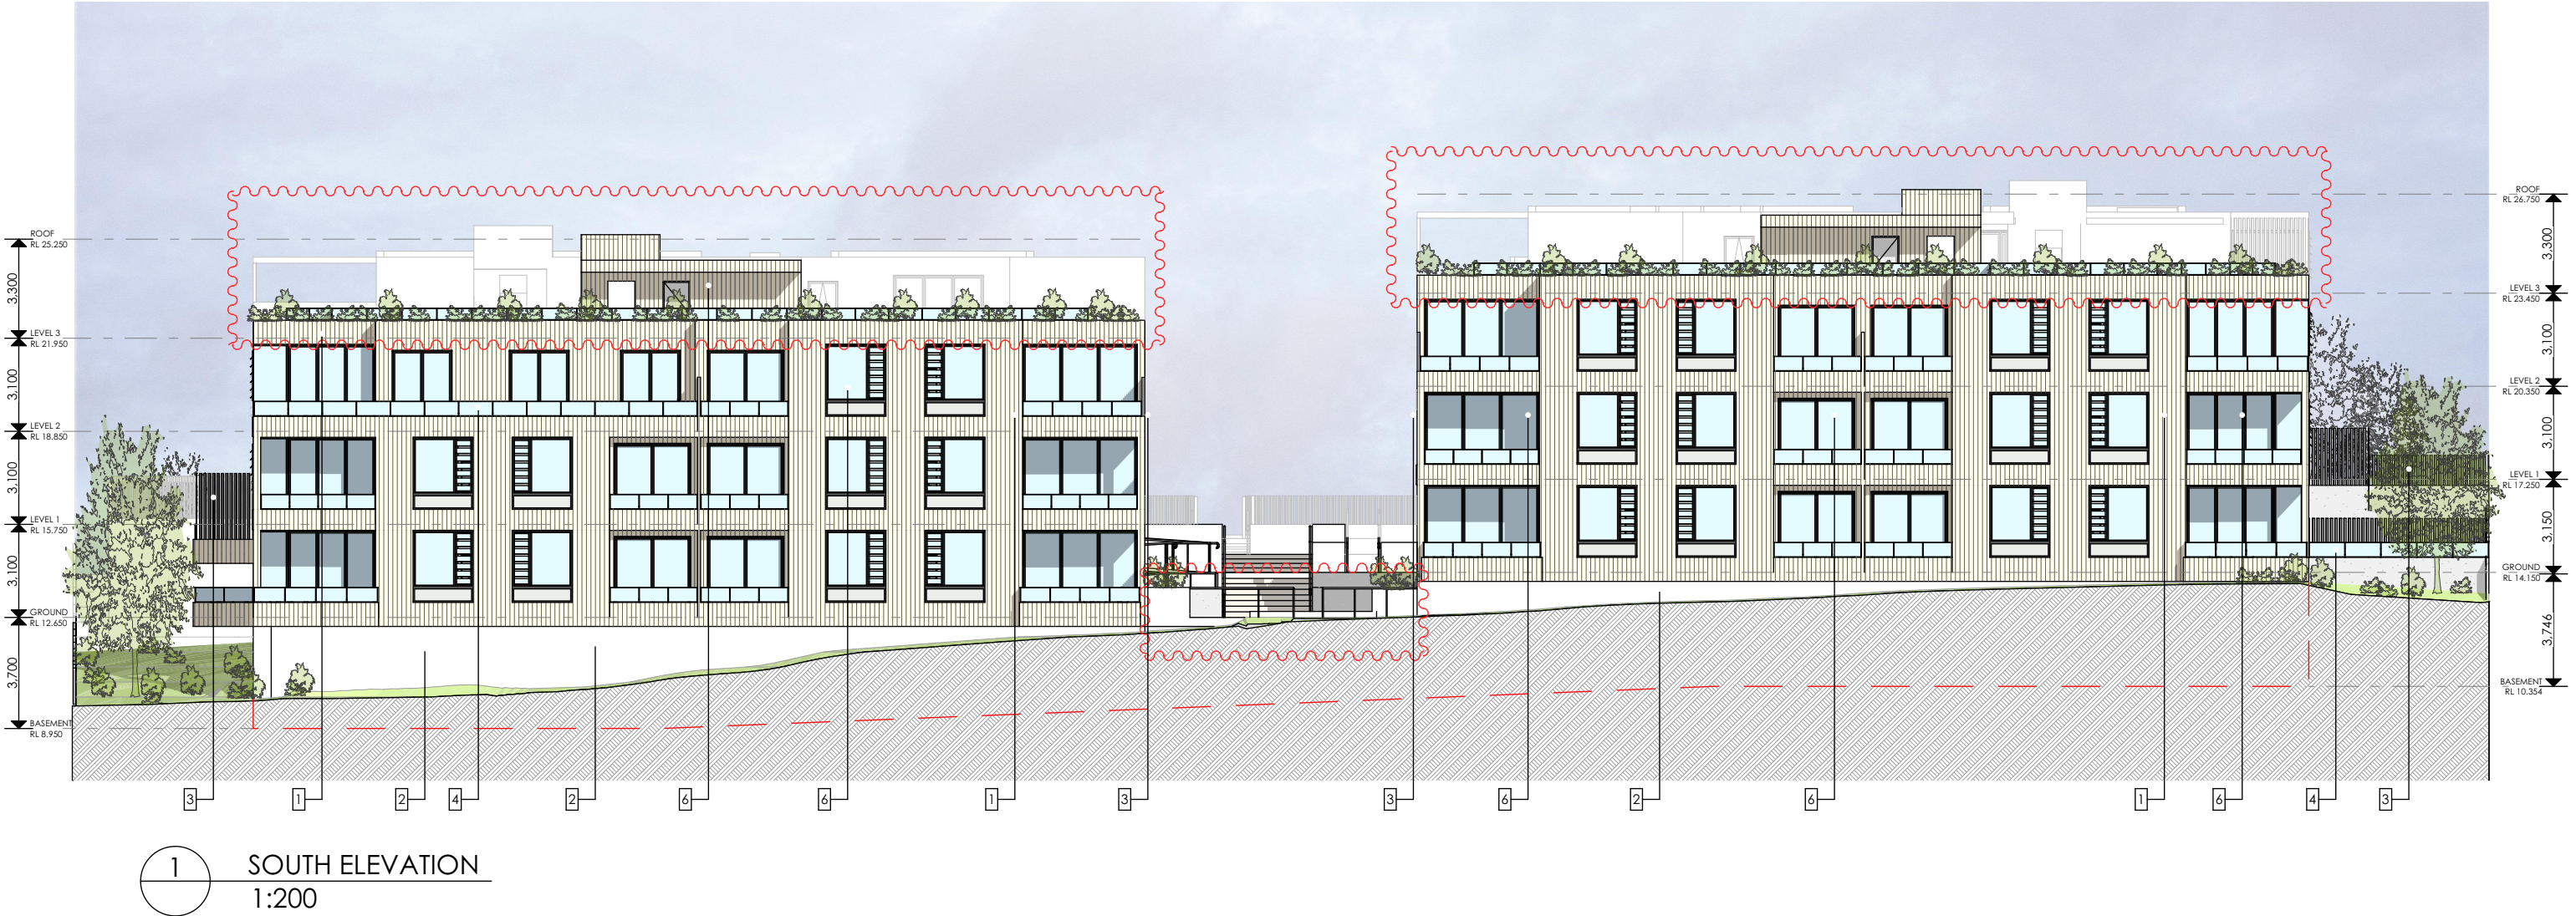

01) - TIMBER LOOKS WALL CLADDING



02) - LIGHT GREY RENDER



03) - POWDER PRIVATE COATED PRIVACY SCREEN
COLOUR - MONUMENT



04) - GLASS BALUSTRADE
COLOUR - CLEAR



05) - OBSCURE PRIVACY CLAZING



06) - POWDER COATED ALUMINIUM
DOOR AND WINDOW FRAME
COLOUR: MONUMENT



07) - POWDER COATED ALUMINIUM
FROSTED LOUVERED WINDOW FRAME
COLOUR: MONUMENT




08) - ALUMINIUM BLADE FENCING
COLOUR: MONUMENT



09) - POWDER COATED ALUMINIUM
CLEAR GLASS LOUVERED WINDOWS
COLOUR: MONUMENT

10) - STEEL DOOR
COLOUR: MONUMENT

 

REV	DESCRIPTION	BY	DATE
A	ISSUE FOR DA	JORGE	05/05/2023
B	ISSUE FOR DA	JORGE	09/10/2023
C	ISSUE FOR DA	JORGE	25/01/2024
D	ISSUE FOR DA	JORGE	16/05/2024
E	ISSUE FOR DA	JORGE	05/11/2024
F	ISSUE FOR DA	JORGE	21/11/2024

CLIENT:
CENTURY 888 PTY LTD


PROJECT TITLE:
PROPOSED RESIDENTIAL APARTMENTS
85 TO 91 THOMAS STREET,
PARRAMATTA
DRAWING TITLE:
SOUTH ELEVATION

DRAWN BY: JR
CHECKED BY: PI
SCALE: 1:200 AT A3
PROJECT No: P541

DA 28 F
stage. dwg no. revision




1 E SOUTH ELEVATION
1:200

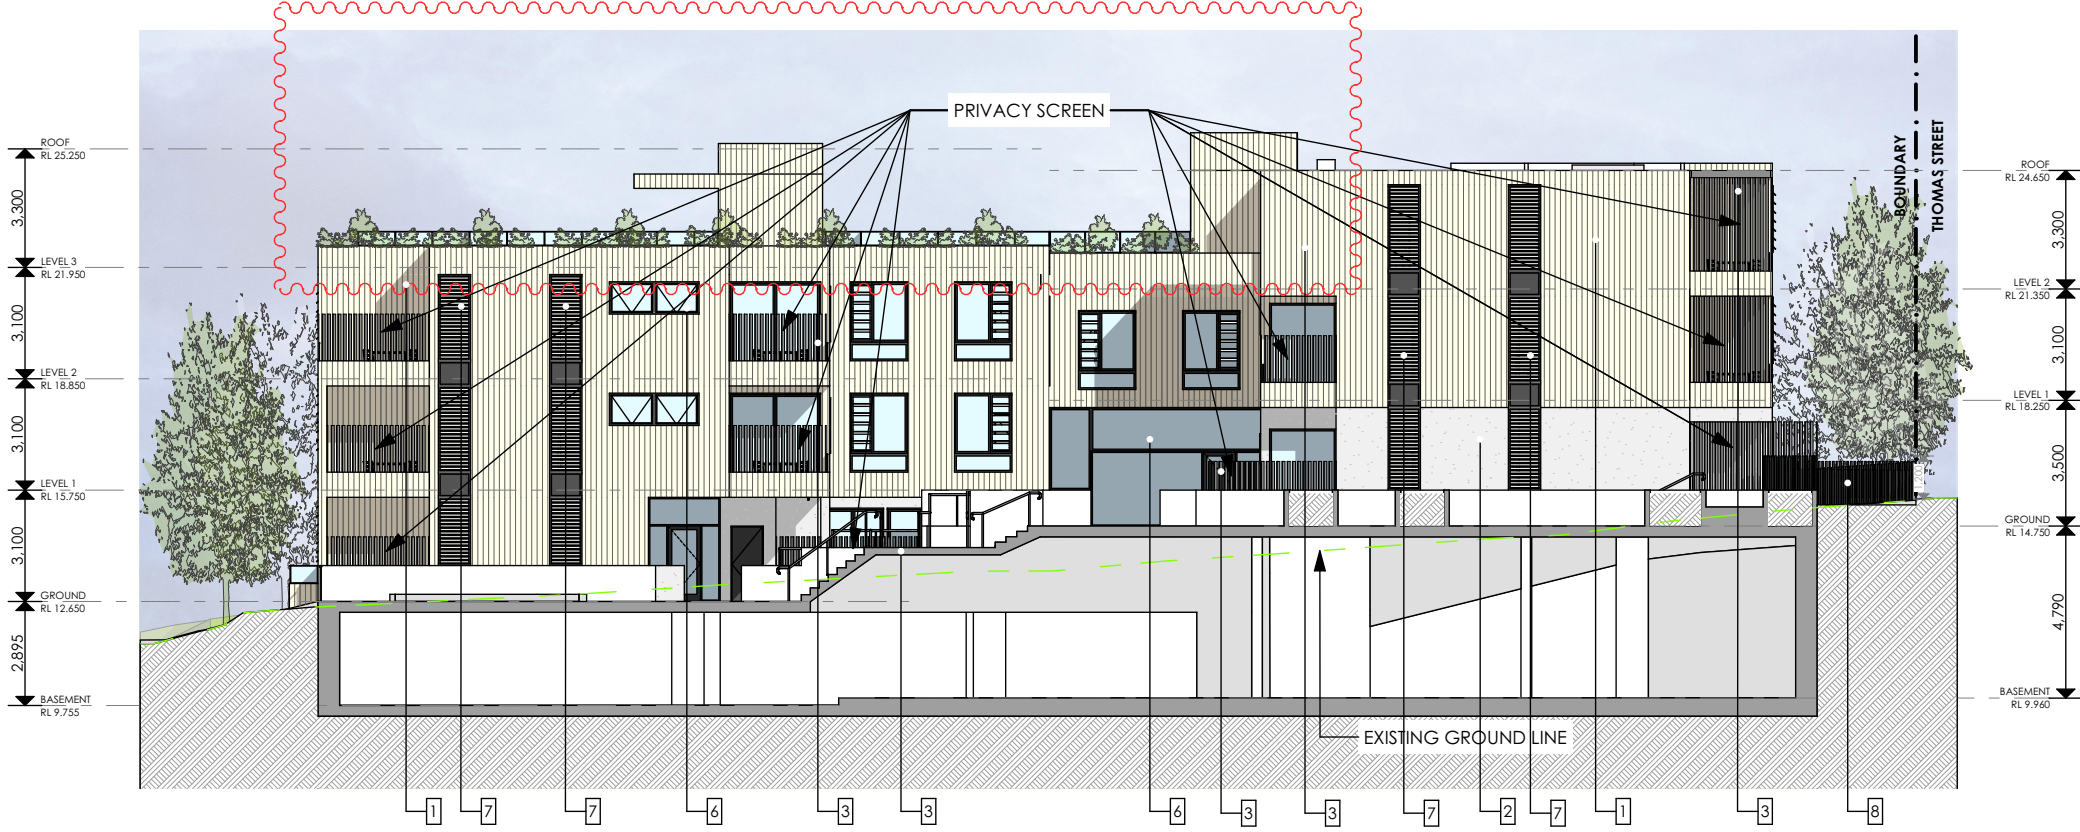

2 E1 SOUTH ELEVATION
1:200

- 01) - TIMBER LOOKS WALL CLADDING
- 02) - LIGHT GREY RENDER
- 03) - POWDER PRIVATE COATED PRIVACY SCREEN
COLOUR - MONUMENT
- 04) - GLASS BALUSTRADE
COLOUR - CLEAR
- 05) - OBSCURE PRIVACY CLAZING
- 06) - POWDER COATED ALUMINIUM
DOOR AND WINDOW FRAME
COLOUR: MONUMENT
- 07) - POWDER COATED ALUMINIUM
FROSTED LOUVERED WINDOW FRAME
COLOUR: MONUMENT
- 08) - ALUMINIUM BLADE FENCING
COLOUR: MONUMENT
- 09) - POWDER COATED ALUMINIUM
CLEAR GLASS LOUVERED WINDOWS
COLOUR: MONUMENT
- 10) - STEEL DOOR
COLOUR: MONUMENT

 


REV	DESCRIPTION	BY	DATE
A	ISSUE FOR DA	JORGE	05/05/2023
B	ISSUE FOR DA	JORGE	09/10/2023
C	ISSUE FOR DA	JORGE	25/01/2024
D	ISSUE FOR DA	JORGE	16/05/2024
E	ISSUE FOR DA	JORGE	05/11/2024
F	ISSUE FOR DA	JORGE	21/11/2024

CLIENT: CENTURY 888 PTY LTD




1 W SOUTH ELEVATION
1:200

01) - TIMBER LOOKS WALL CLADDING

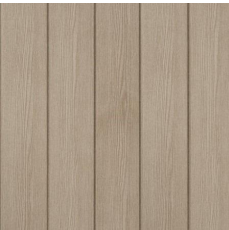

02) - LIGHT GREY RENDER

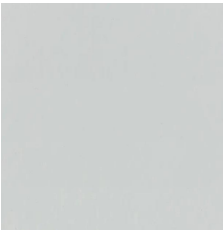

03) - POWDER PRIVATE COATED PRIVACY SCREEN
COLOUR - MONUMENT



04) - GLASS BALUSTRADE
COLOUR - CLEAR



05) - OBSCURE PRIVACY CLAZING



6) - POWDER COATED ALUMINIUM
DOOR AND WINDOW FRAME
COLOUR: MONUMENT



7) - POWDER COATED ALUMINIUM
FROSTED LOUVERED WINDOW FRAME
COLOUR: MONUMENT



8) - ALUMINIUM BLADE FENCING
COLOUR: MONUMENT





9) - POWDER COATED ALUMINIUM
CLEAR GLASS LOUVERED WINDOWS
COLOUR: MONUMENT

10) - STEEL DOOR
COLOUR: MONUMENT




2 W1 SOUTH ELEVATION
1:200

 

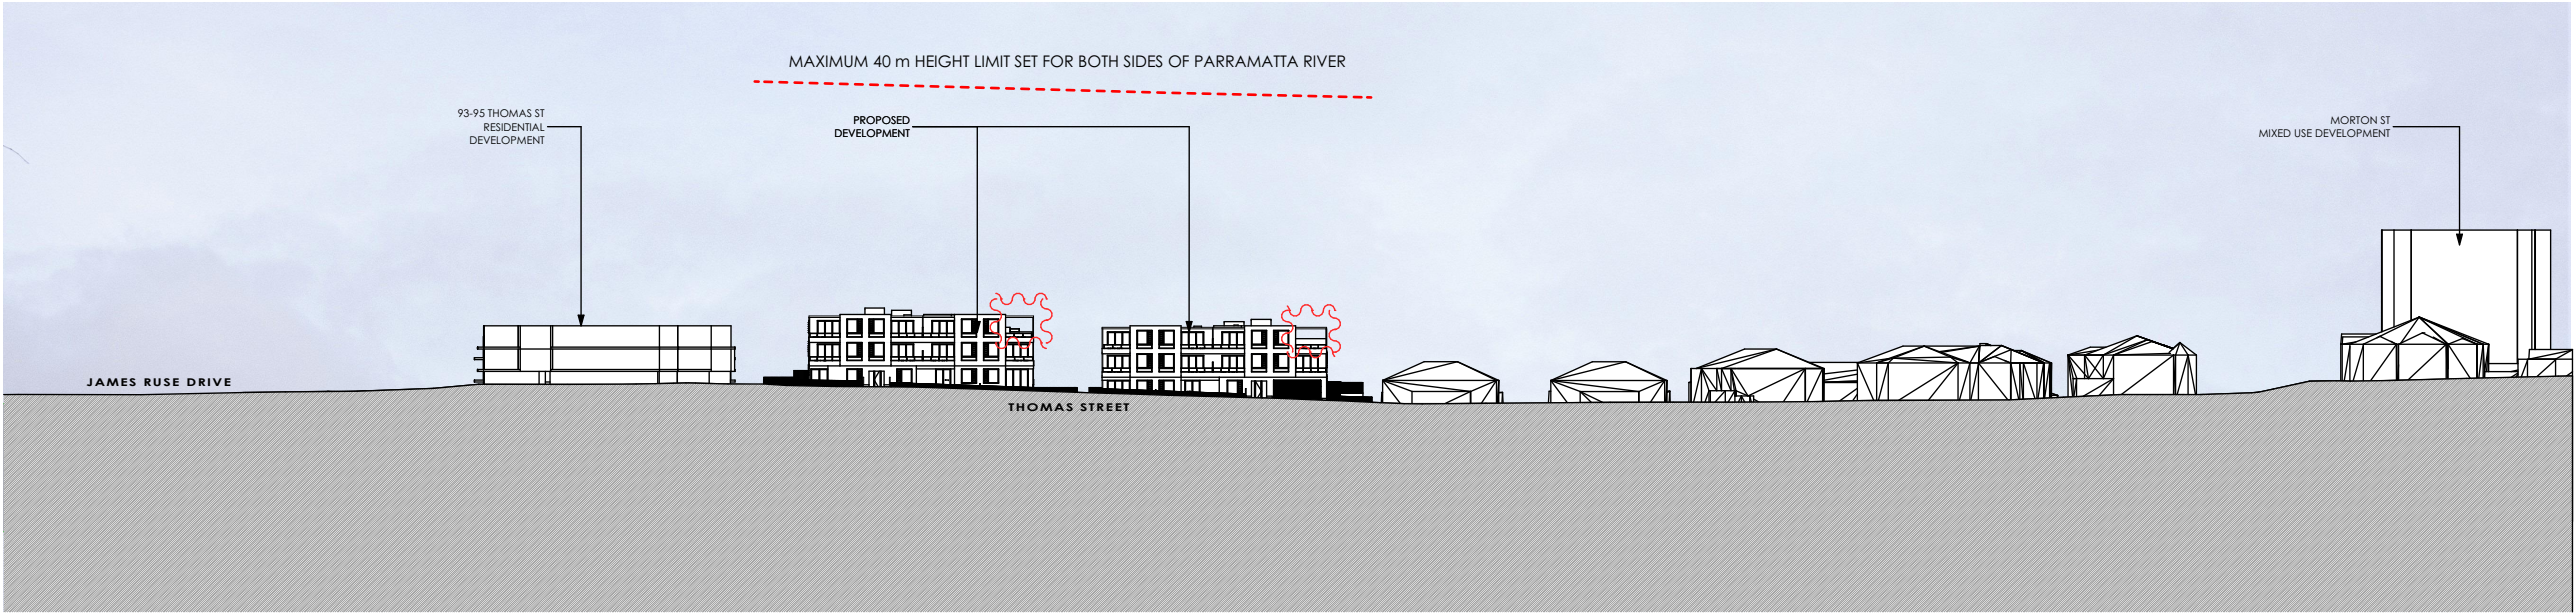

1 NORTH ELEVATION
1:1000

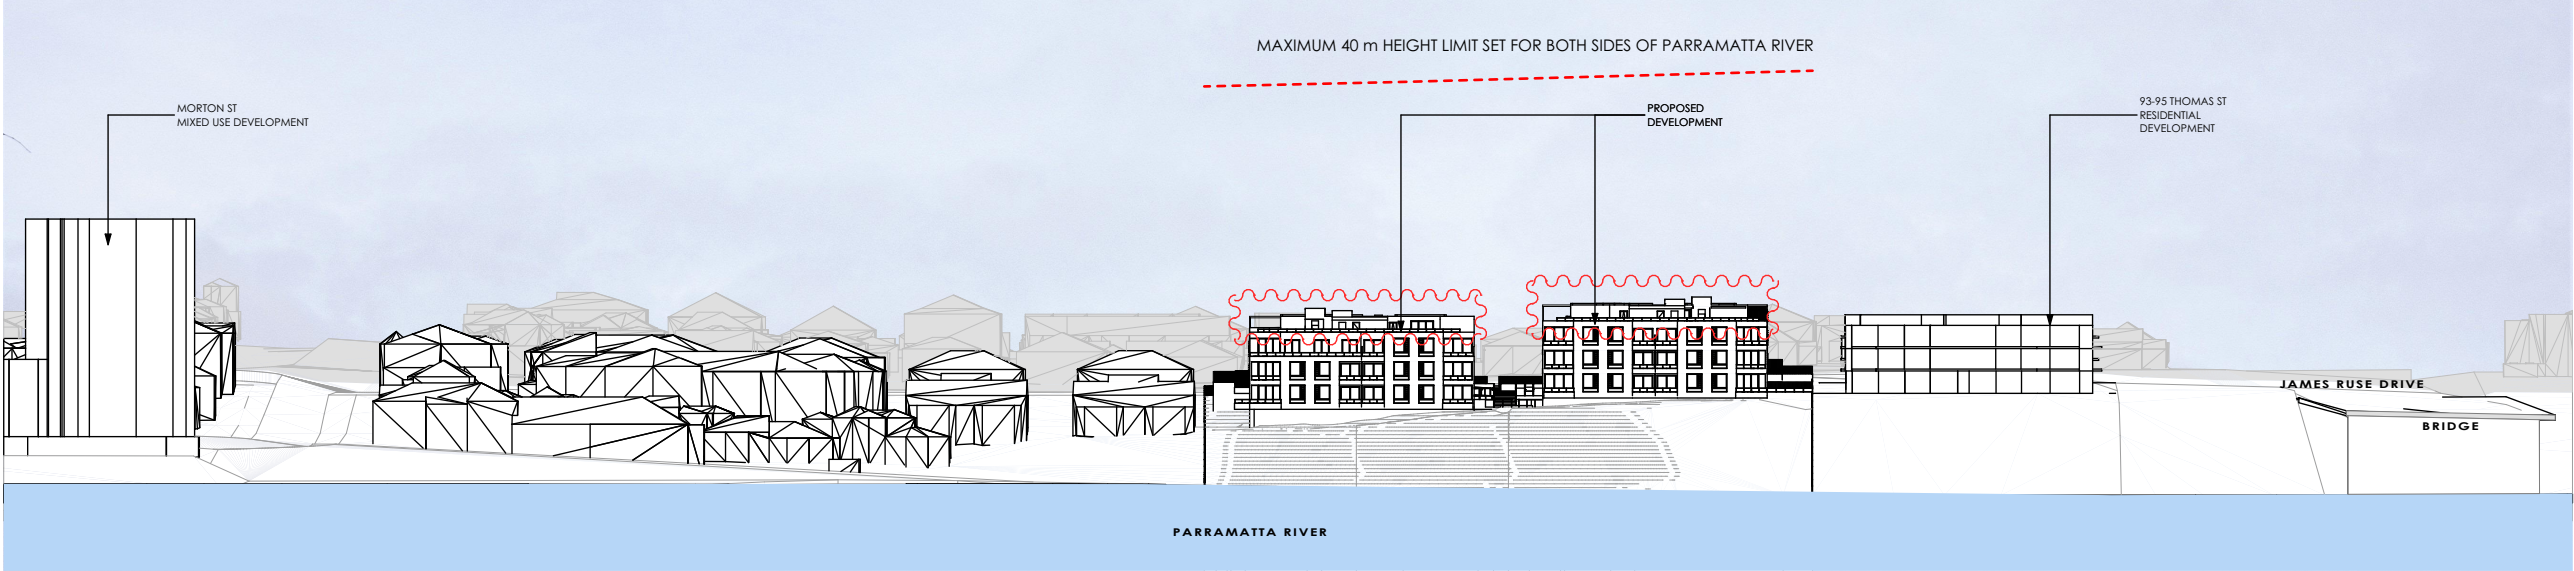


2 SOUTH ELEVATION
1:1000




1 VFS 9 AM N.T.S.



4 VFS 12 PM N.T.S.

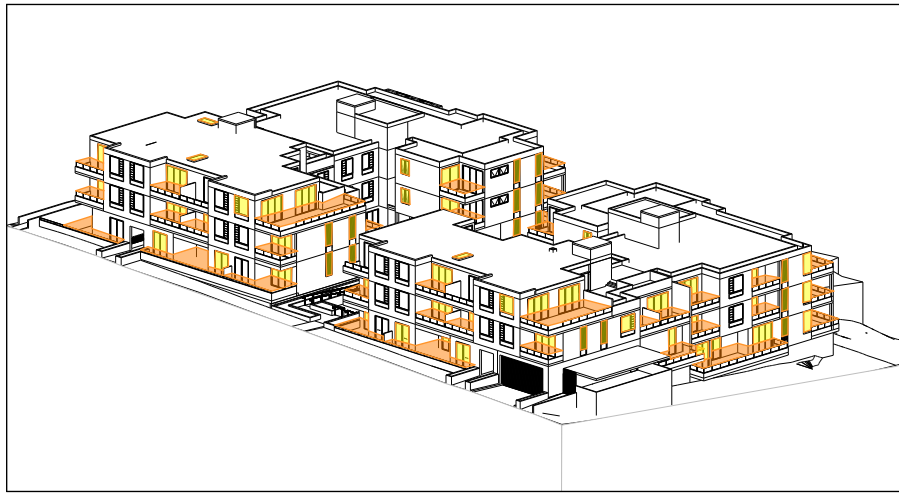

7 VFS 3 PM N.T.S.

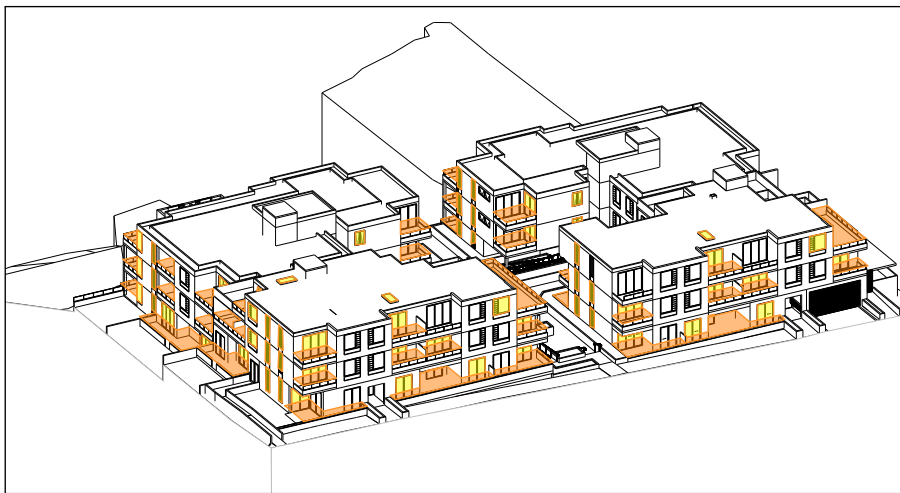

2 VFS 10 AM N.T.S.



5 VFS 1 PM N.T.S.



3 VFS 11 AM N.T.S.



6 VFS 2 PM N.T.S.


SOLAR ACCESS SUMMARY

BUILDING A		DIRECT SUNLIGHT ON 21 JUNE < 2 HOURS	2 OR MORE HOURS	BUILDING B		DIRECT SUNLIGHT ON 21 JUNE < 2 HOURS	2 OR MORE HOURS
GROUND FLOOR				GROUND FLOOR			
UNIT A.G01 A	9AM-3PM			UNIT B.G01 A	9AM-10AM		
UNIT A.G01 B	9AM-3PM			UNIT B.G01 B	9AM-3PM		
UNIT A.G02 A	9AM-3PM			UNIT B.G02 A	9AM-2PM		
UNIT A.G02 B	9AM-11AM			UNIT B.G02 B	1PM-2PM		
UNIT A.G03	2PM-3PM			UNIT B.G03A	9AM-10AM		
UNIT A.G04				UNIT B.G03B	9AM-3PM		
UNIT A.G05 A	1PM-3PM			UNIT B.G04			
UNIT A.G05 B	2PM-3PM			UNIT B.G05 A	9AM-11AM		
UNIT A.G06	1PM-3PM			UNIT B.G05 B	9AM-11AM		
UNIT A.G07	10AM-11AM			UNIT B.G06	9AM-11AM		
				UNIT B.G07	1PM-3PM		
LEVEL 1				LEVEL 1			
UNIT A.101	1PM-3PM			UNIT B.101	9AM		
UNIT A.102 A	1PM-3PM			UNIT B.102 A	9AM-11AM		
UNIT A.102 B	9AM-3PM			UNIT B.102 B	9AM-3PM		
UNIT A.103 A	9AM-3PM			UNIT B.103 A	9AM-3PM		
UNIT A.103 B	9AM-3PM			UNIT B.103 B	9AM-3PM		
UNIT A.104 A	9AM-3PM			UNIT B.104 A	9AM-3PM		
UNIT A.104 B	9AM-11AM			UNIT B.104 B	1PM-3PM		
UNIT A.105	10AM-1PM			UNIT B.105	11AM-3PM		
UNIT A.106	9AM-11AM			UNIT B.106	1PM-3PM		
UNIT A.107	1PM-3PM			UNIT B.107	9AM-11AM		
UNIT A.108	2PM-3PM			UNIT B.108	9AM		
UNIT A.109	3PM			UNIT B.109	9AM		
LEVEL 2				LEVEL 2			
UNIT A.201	9AM-3PM			UNIT B.201 A	9AM-11AM		
UNIT A.202	9AM-3PM			UNIT B.201 B	9AM-3PM		
UNIT A.203				UNIT B.202	9AM-3PM		
UNIT A.204	9AM-3PM			UNIT B.203	9AM-3PM		
UNIT A.205	9AM-11AM			UNIT B.204	9AM-3PM		
UNIT A.206	1PM-3PM			UNIT B.205	1PM-3PM		
UNIT A.207	3PM			UNIT B.206	9AM-11AM		
UNIT A.208	1PM-3PM			UNIT B.207	9AM		
				UNIT B.208	9AM-11AM		

76% OF ALL THE UNITS RECEIVE DIRECT SUNLIGHT FOR AT LEAST 2 HOURS TO THEIR LIVING AREAS
IN MID WINTER AND 0% WITHOUT DIRECT SUNLIGHT

DIRECT SUNLIGHT LEGEND

- PRIVATE OPEN SPACE WITH DIRECT SUNLIGHT 1M ABOVE FLOOR LEVEL
- LIVING ROOM WITH DIRECT SUNLIGHT 1M ABOVE FLOOR LEVEL

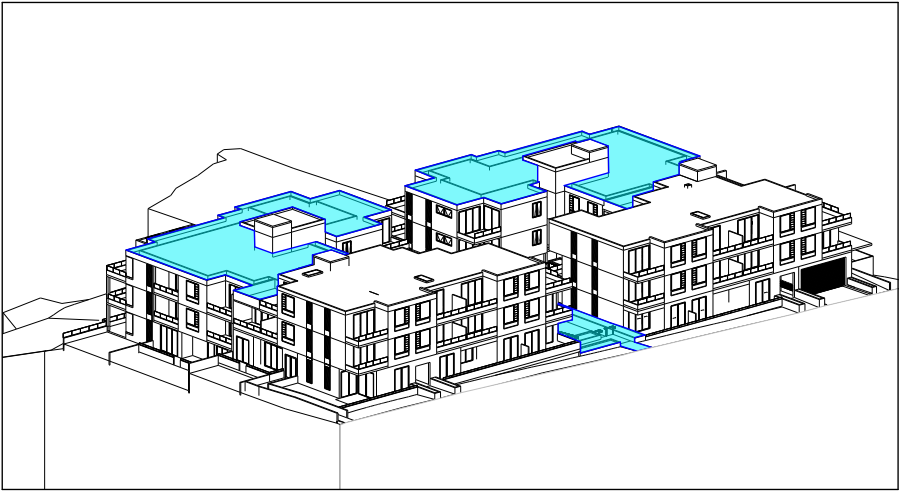


1 VFS 9 AM N.T.S.



4 VFS 12 PM N.T.S.



7 VFS 3 PM N.T.S.

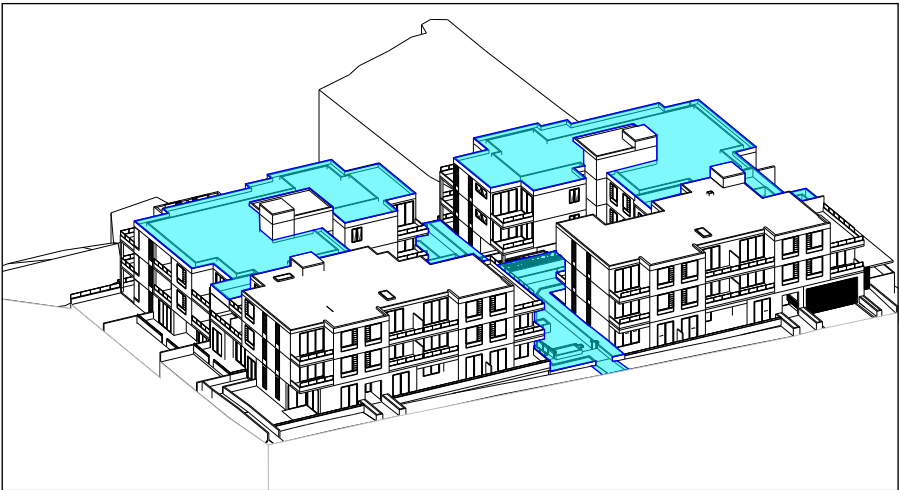

2 VFS 10 AM N.T.S.



5 VFS 1 PM N.T.S.




3 VFS 11 AM N.T.S.




6 VFS 2 PM N.T.S.

SHADOW IMPACT LEGEND


- SHADOWS
- DIRECT SUNLIGHT TO THE PRINCIPAL USABLE PART OF THE COMMUNAL OPEN SPACE

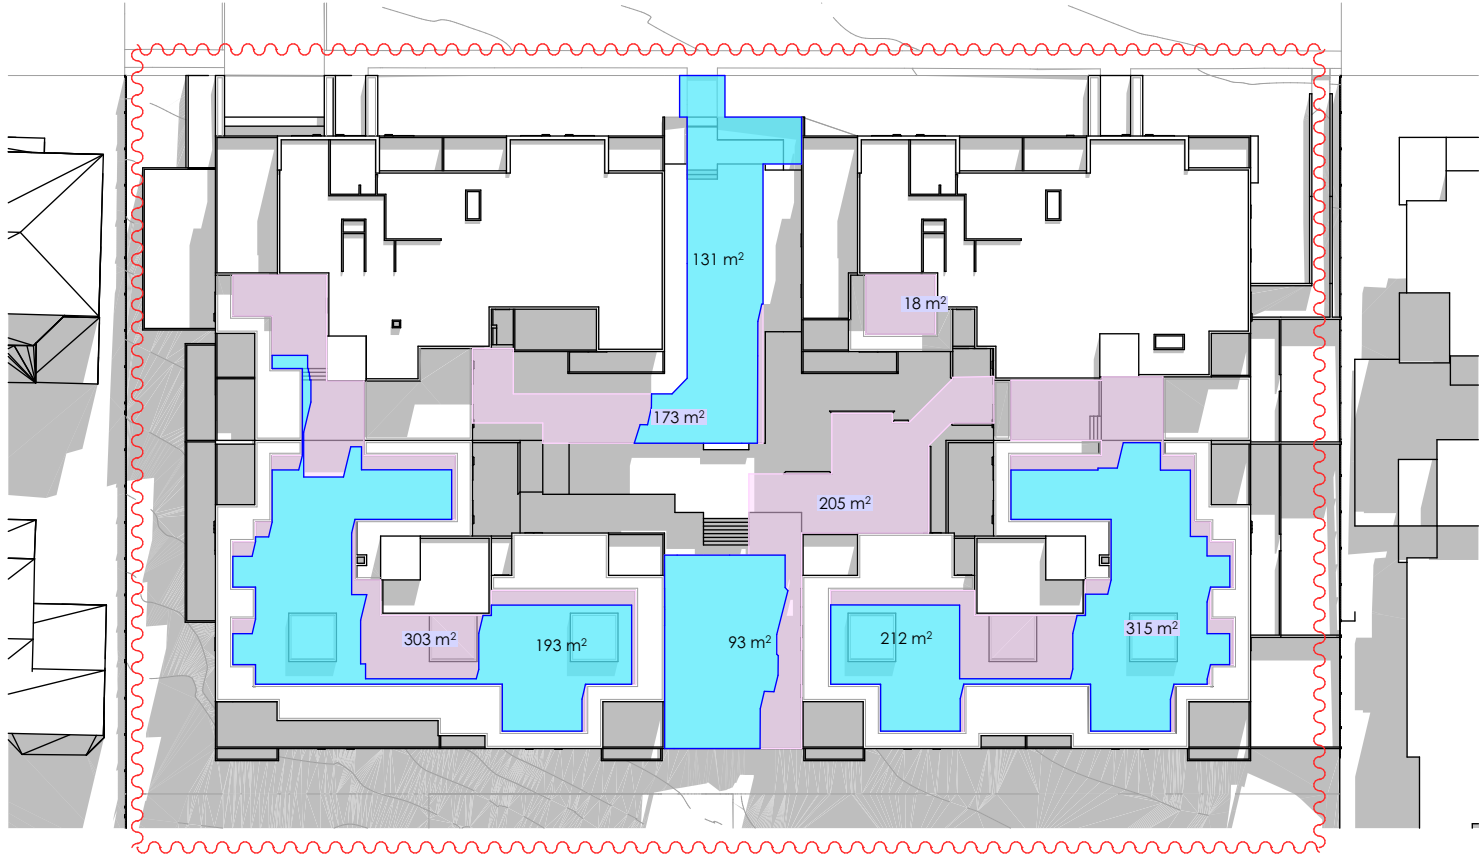

1 SOLAR & SHADOW IMPACT ANALYSIS 21 JUNE 11:00 AM
N.T.S.

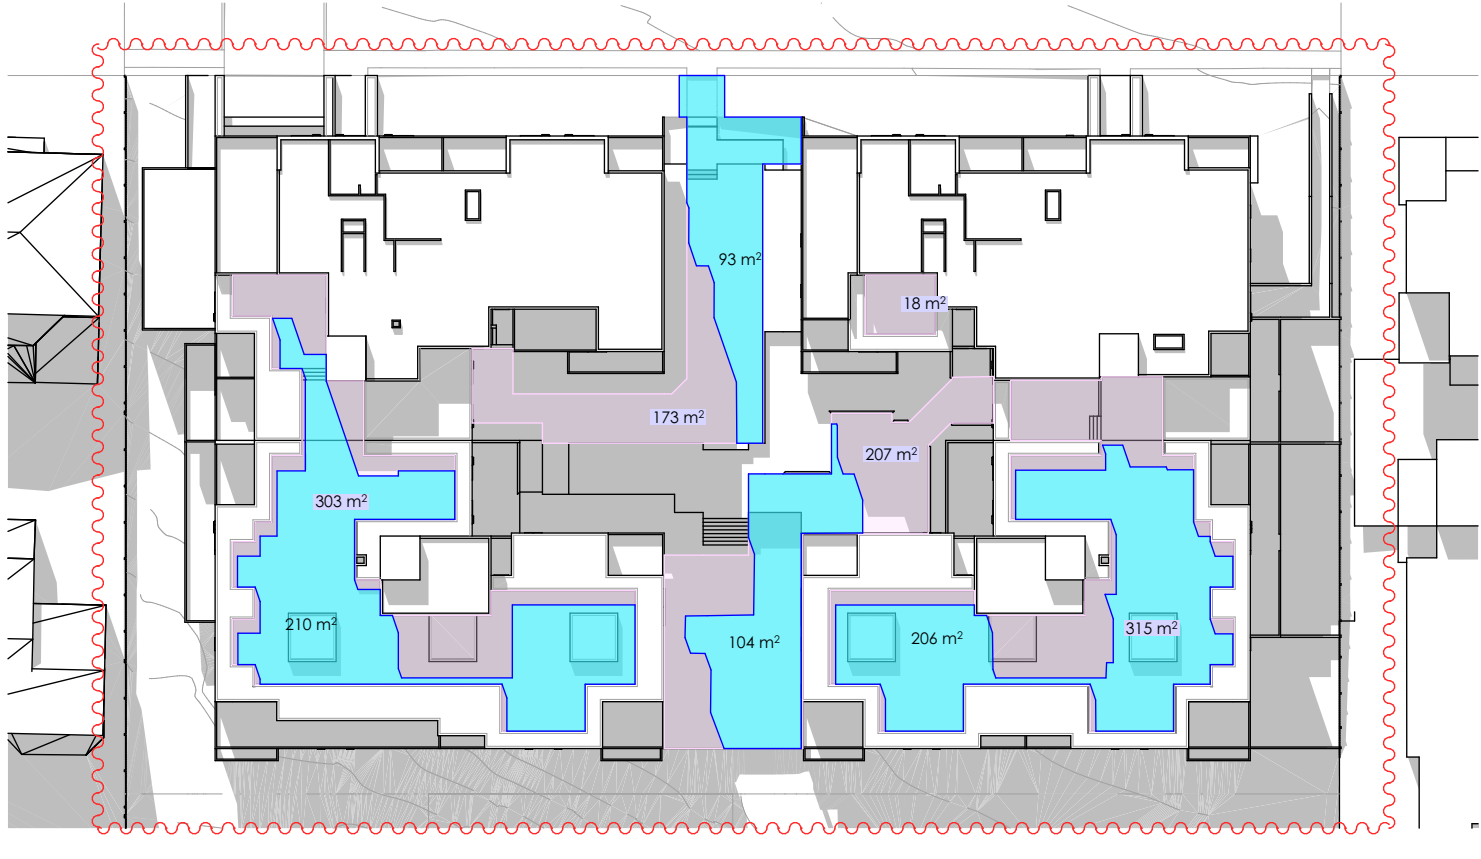

3 SOLAR & SHADOW IMPACT ANALYSIS 21 JUNE 1:00 PM
N.T.S.

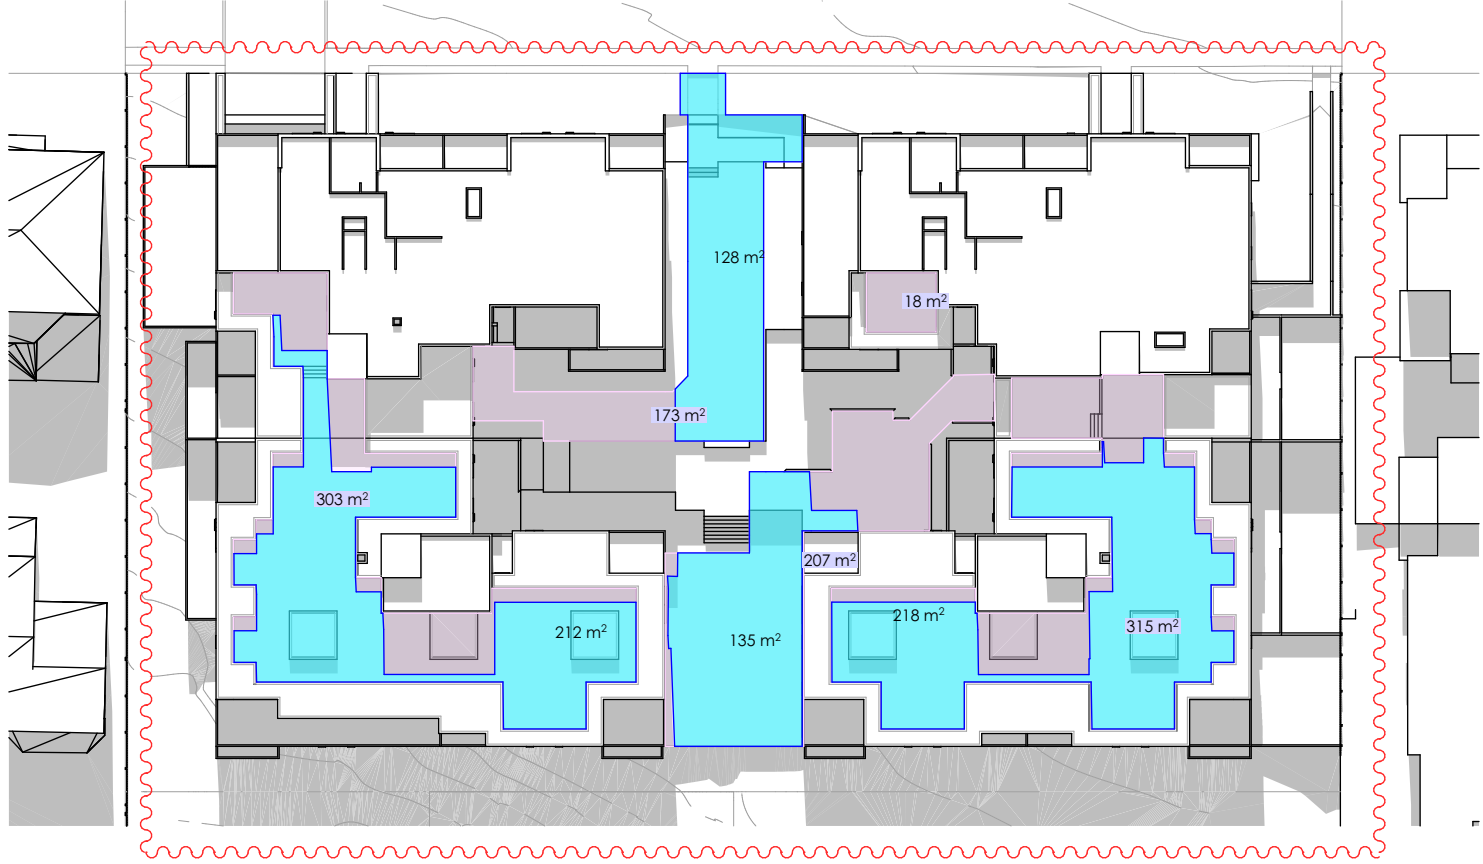

2 SOLAR & SHADOW IMPACT ANALYSIS 21 JUNE 12:00 PM
N.T.S.

DIRECT SUNLIGHT TO THE PRINCIPAL USABLE PART OF THE COMMUNAL PUBLIC OPEN SPACE


USABLE PART OF THE COMMUNAL PUBLIC OPEN SPACE (1014m2)

	11:00 AM	12:00 PM	1:00 PM
DIRECT SUNLIGHT AREA	629	693	613
TOTAL	62%	68%	60%


DEVELOPMENT ACHIEVE MORE THAN 50% DIRECT SUNLIGHT TO THE PRINCIPAL USABLE PART OF THE COMMUNAL OPEN SPACE FOR A MINIMUM OF 2 HOURS BETWEEN 9AM AND 3 PM ON 21 JUNE

SHADOW IMPACT LEGEND


- SHADOWS
- DIRECT SUNLIGHT TO THE PRINCIPAL USABLE PART OF THE COMMUNAL OPEN SPACE
- PRINCIPAL USABLE PART OF THE COMMUNAL OPEN SPACE

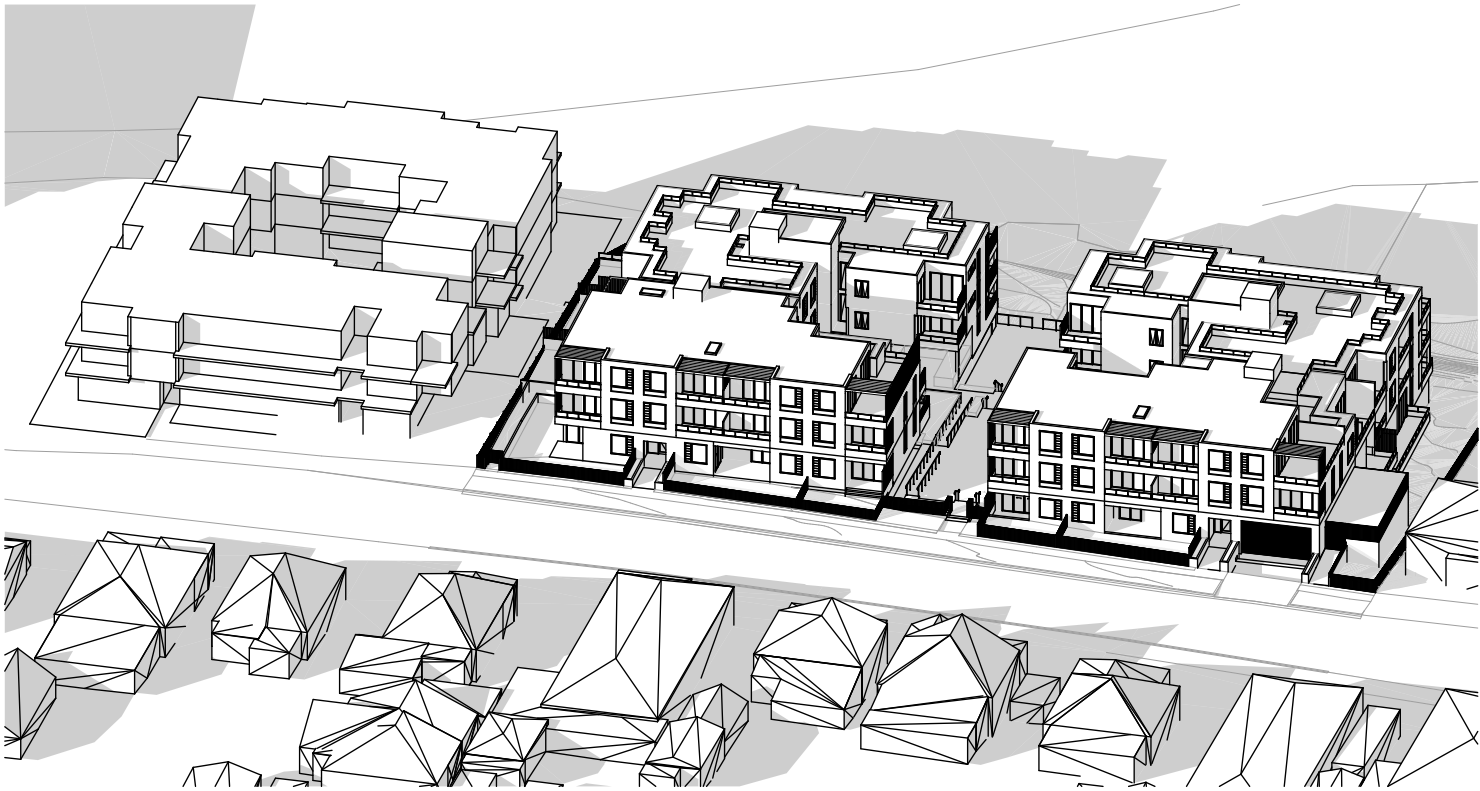


1 SOLAR & SHADOW IMPACT ANALYSIS 21 JUNE 9:00AM
N.T.S.

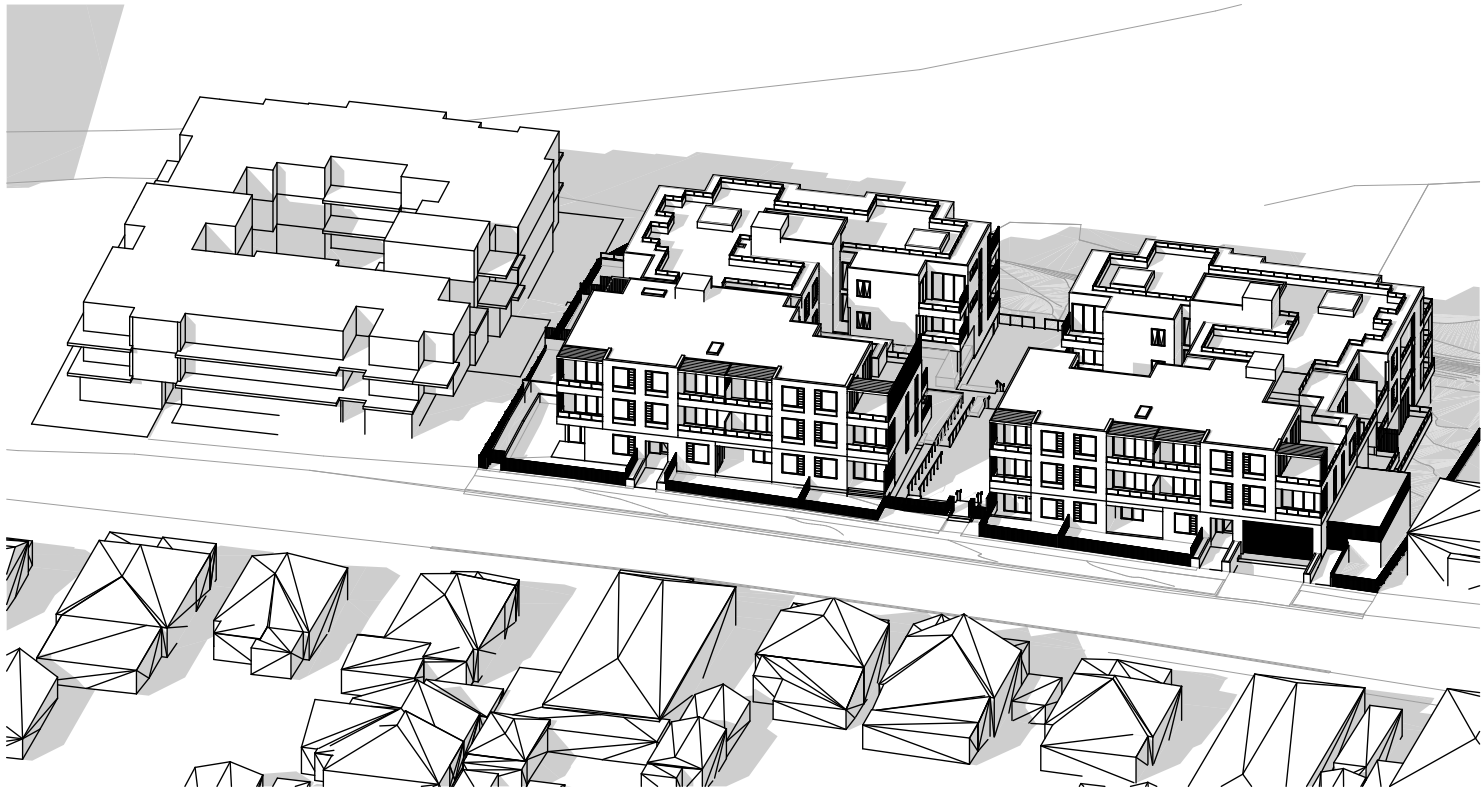


2 SOLAR & SHADOW IMPACT ANALYSIS 21 JUNE 10:00AM
N.T.S.

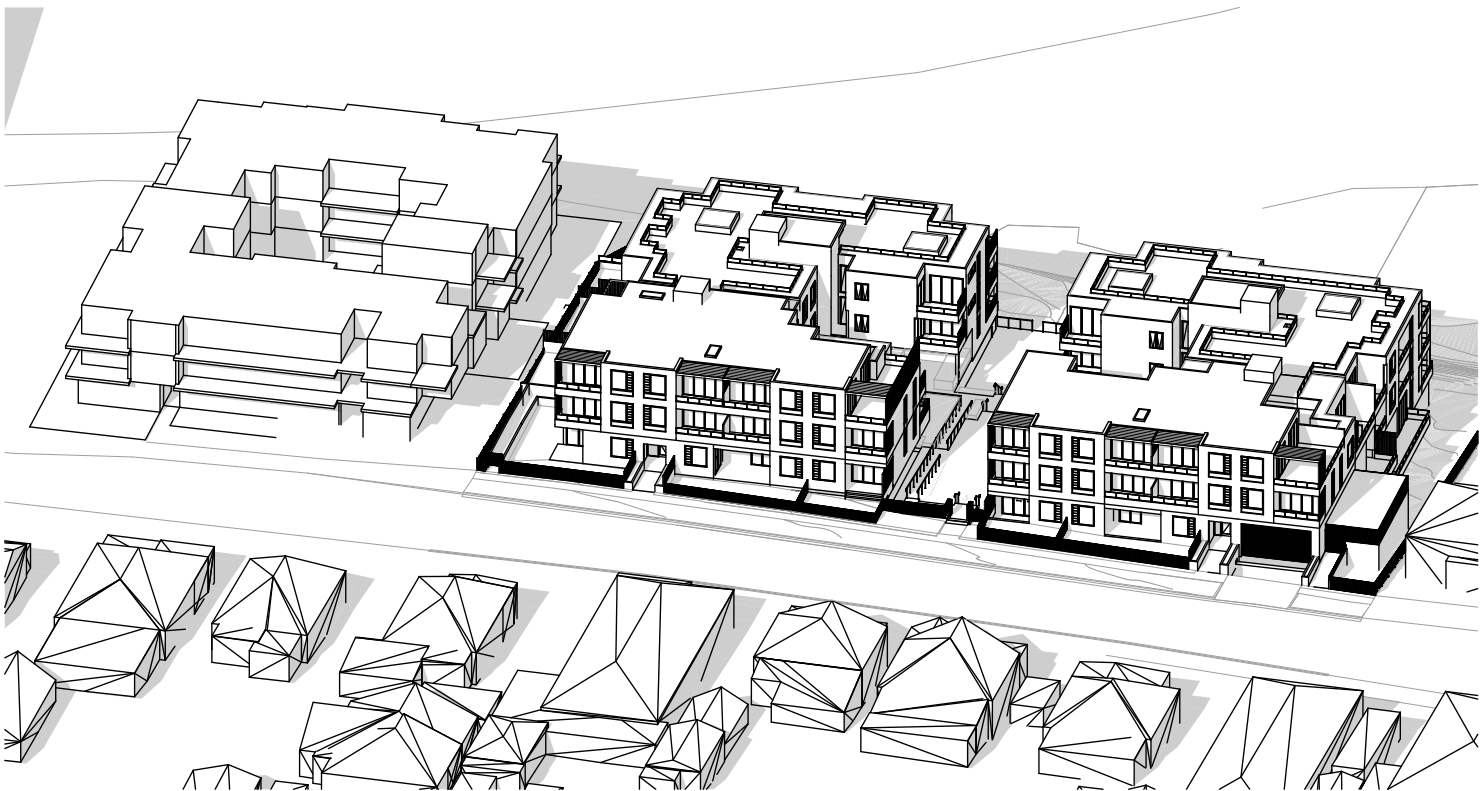


3 SOLAR & SHADOW IMPACT ANALYSIS 21 JUNE 11:00AM
N.T.S.

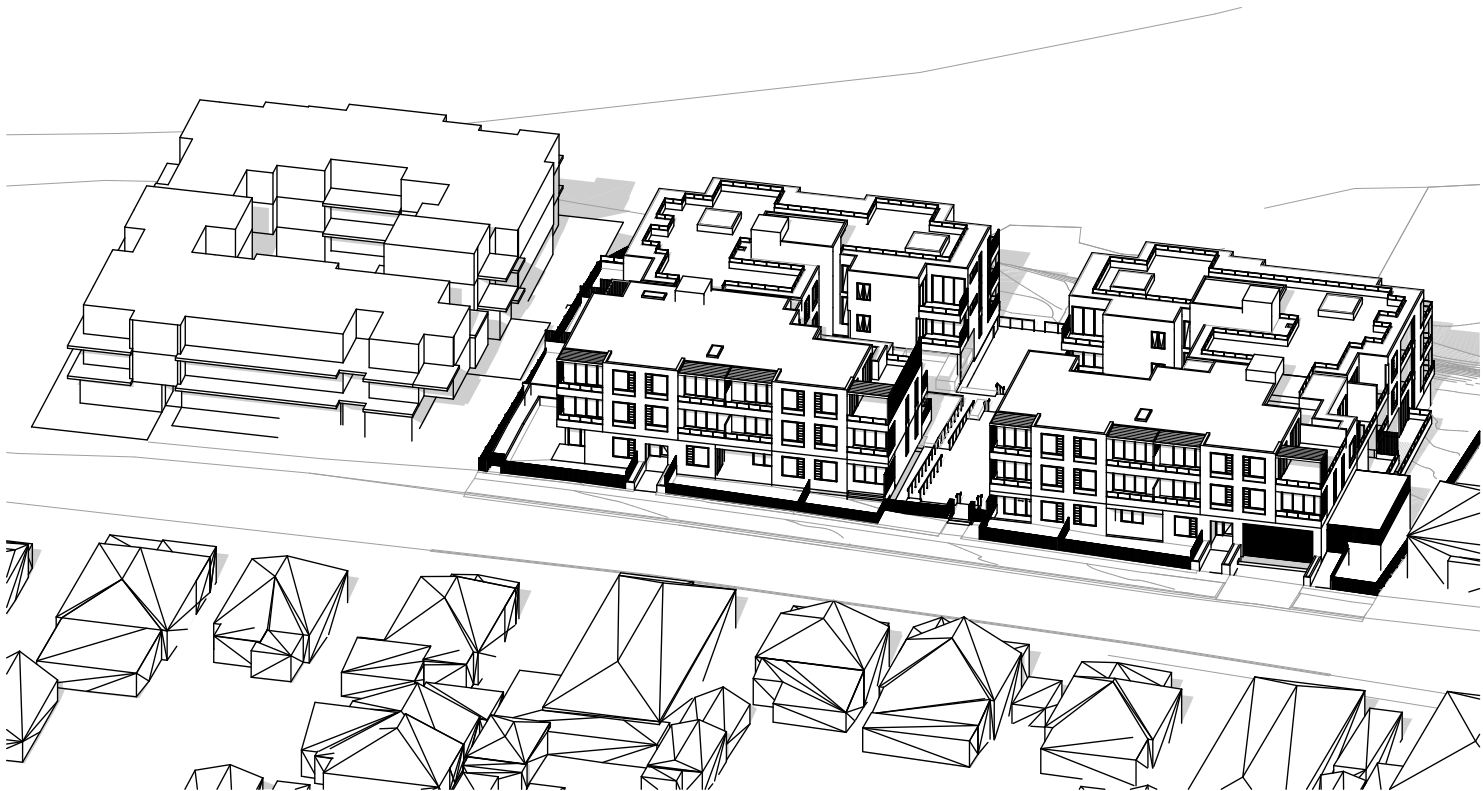


4 SOLAR & SHADOW IMPACT ANALYSIS 21 JUNE 12:00PM
N.T.S.

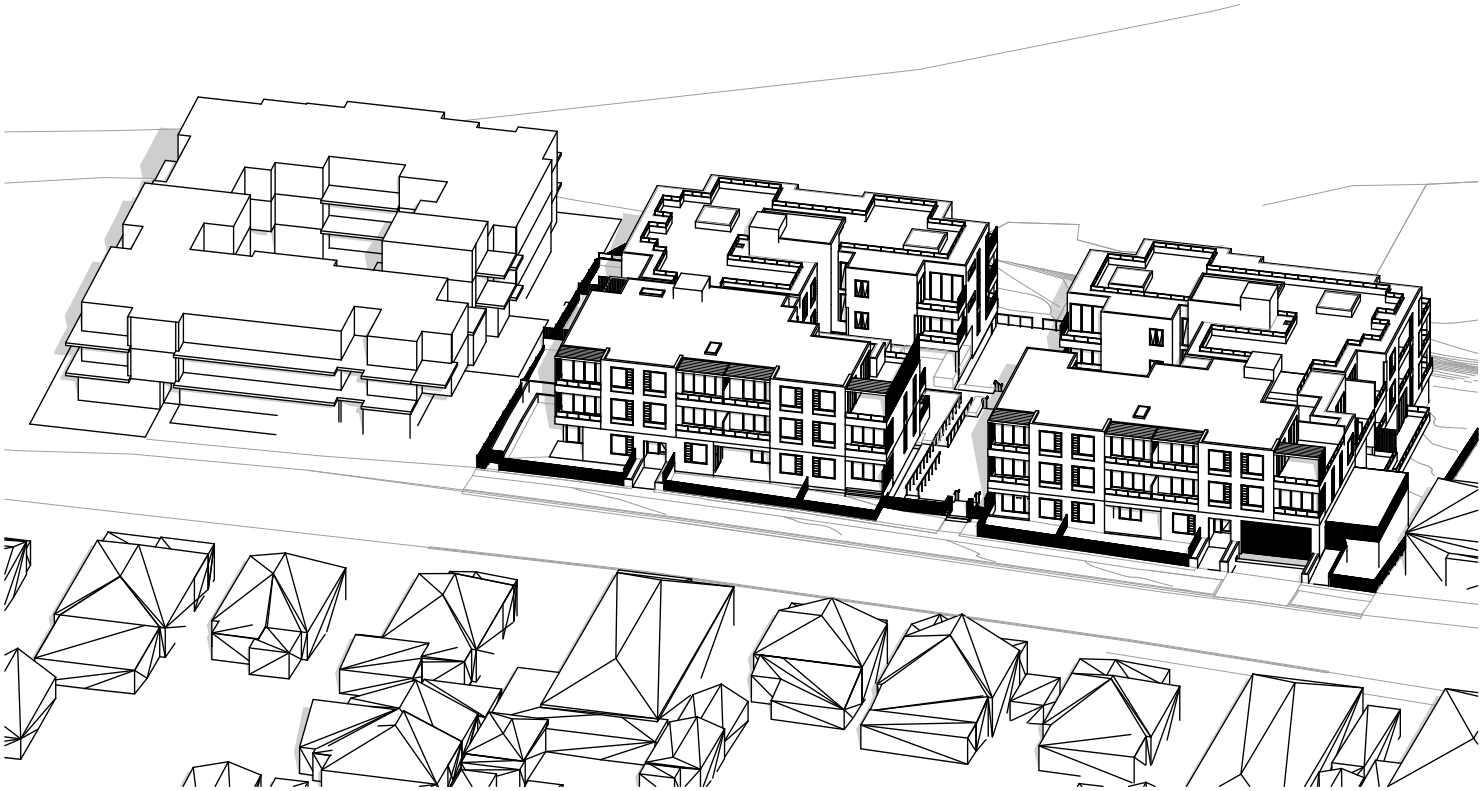

1 SOLAR & SHADOW IMPACT ANALYSIS 21 JUNE 1:00PM
N.T.S.

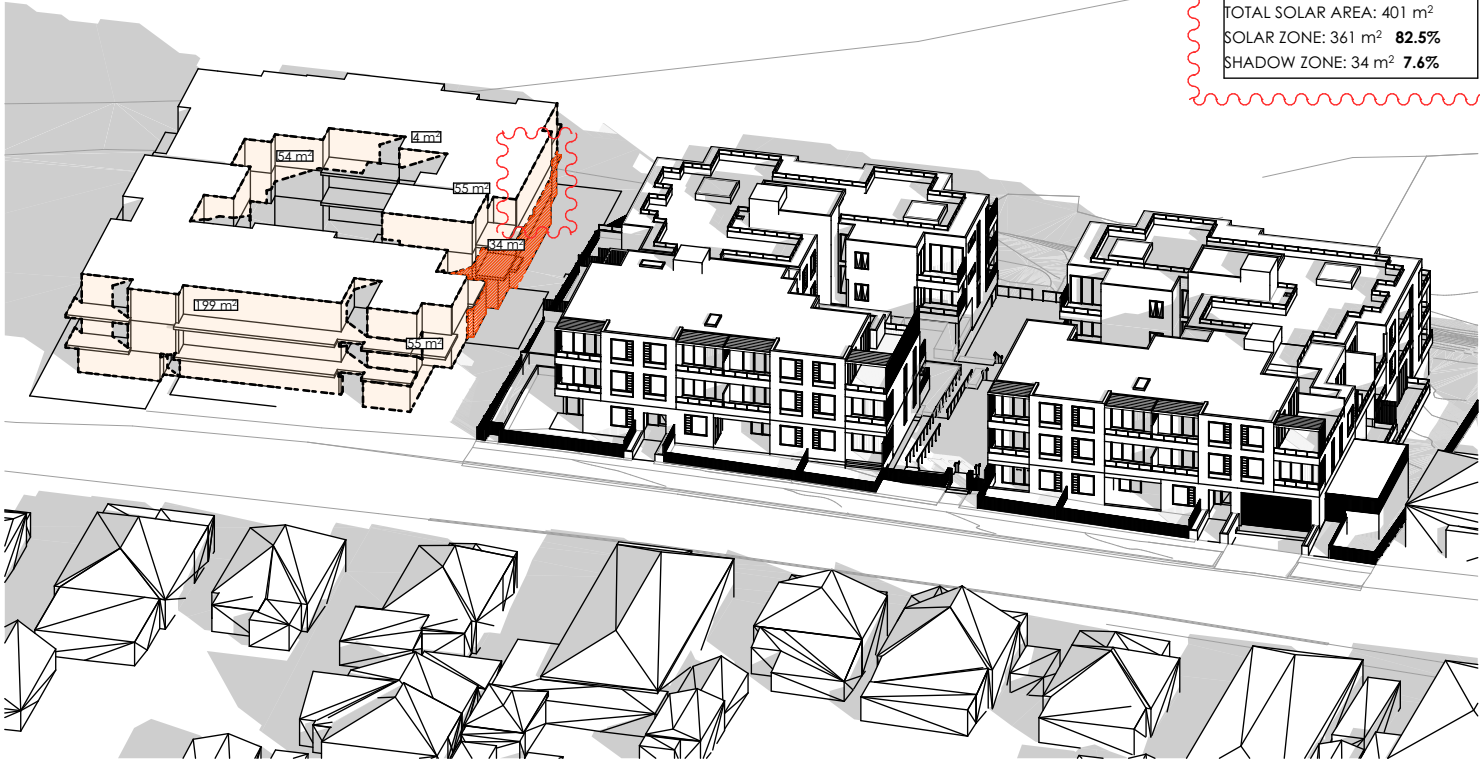

3 SOLAR & SHADOW IMPACT ANALYSIS 21 JUNE 3:00PM
N.T.S.

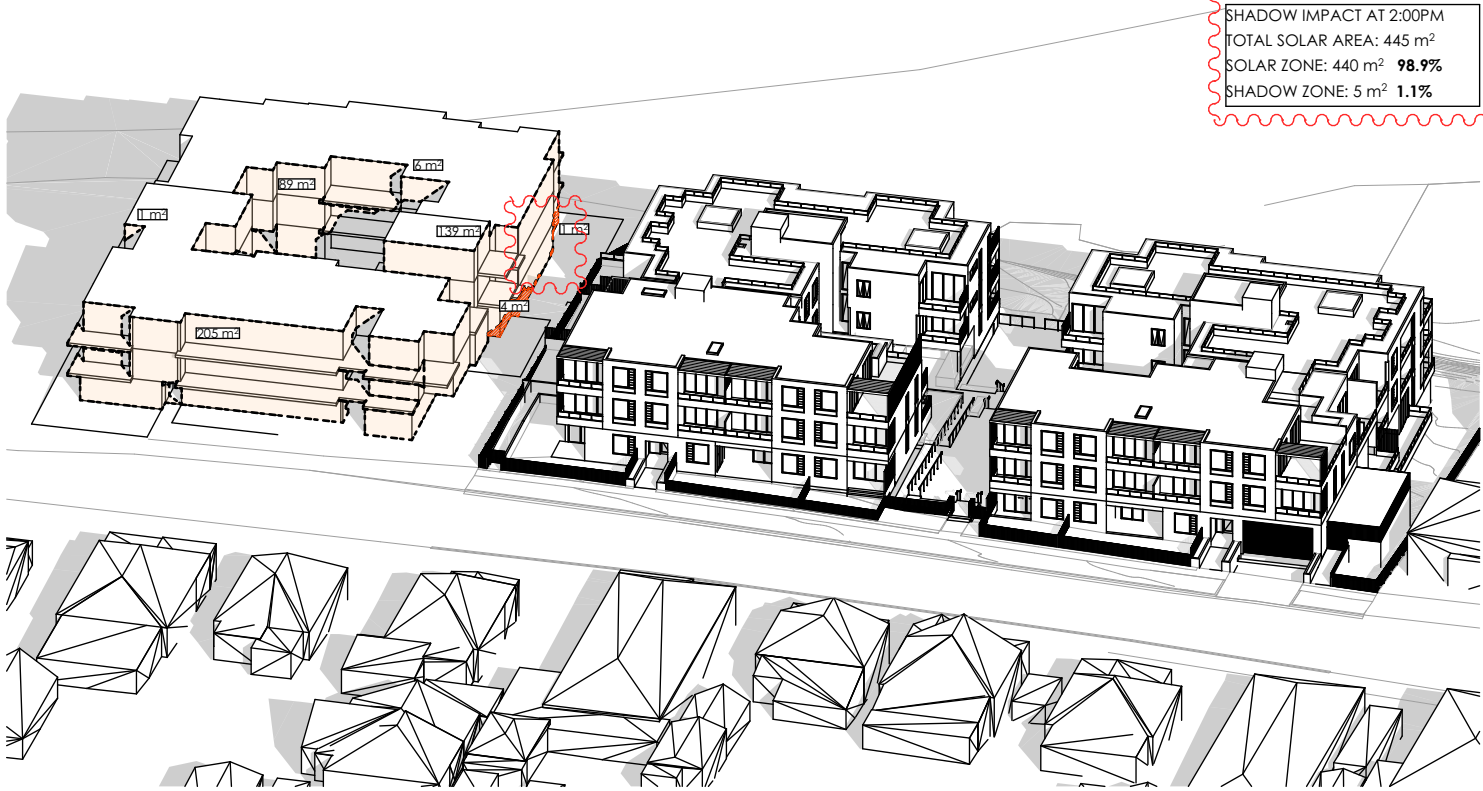

2 SOLAR & SHADOW IMPACT ANALYSIS 21 JUNE 2:00PM
N.T.S.

SHADOW IMPACT AT 2:00PM
TOTAL SOLAR AREA: 445 m²
SOLAR ZONE: 440 m² **98.9%**
SHADOW ZONE: 5 m² **1.1%**

SHADOW IMPACT AT 3:00PM
TOTAL SOLAR AREA: 401 m²
SOLAR ZONE: 361 m² **82.5%**
SHADOW ZONE: 34 m² **7.6%**

LEGEND

- SOLAR ZONE
- SHADOW ZONE


REV	DESCRIPTION	BY	DATE
A	ISSUE FOR DA	JORGE	05/05/2023
B	ISSUE FOR DA	JORGE	09/10/2023
C	ISSUE FOR DA	JORGE	25/01/2024
D	ISSUE FOR DA	JORGE	16/05/2024
E	ISSUE FOR DA	JORGE	05/11/2024
F	ISSUE FOR DA	JORGE	21/11/2024

CLIENT:
CENTURY 888 PTY LTD


PROJECT TITLE:
PROPOSED RESIDENTIAL APARTMENTS
85 TO 91 THOMAS STREET,
PARRAMATTA

DRAWING TITLE:
SOLAR & SHADOW IMPACT DIAGRAMS
- PART 2


DRAWN BY: JR
CHECKED BY: PI
SCALE: AT A3
PROJECT No: P541
DA stage.
36 dwg no.
F revision

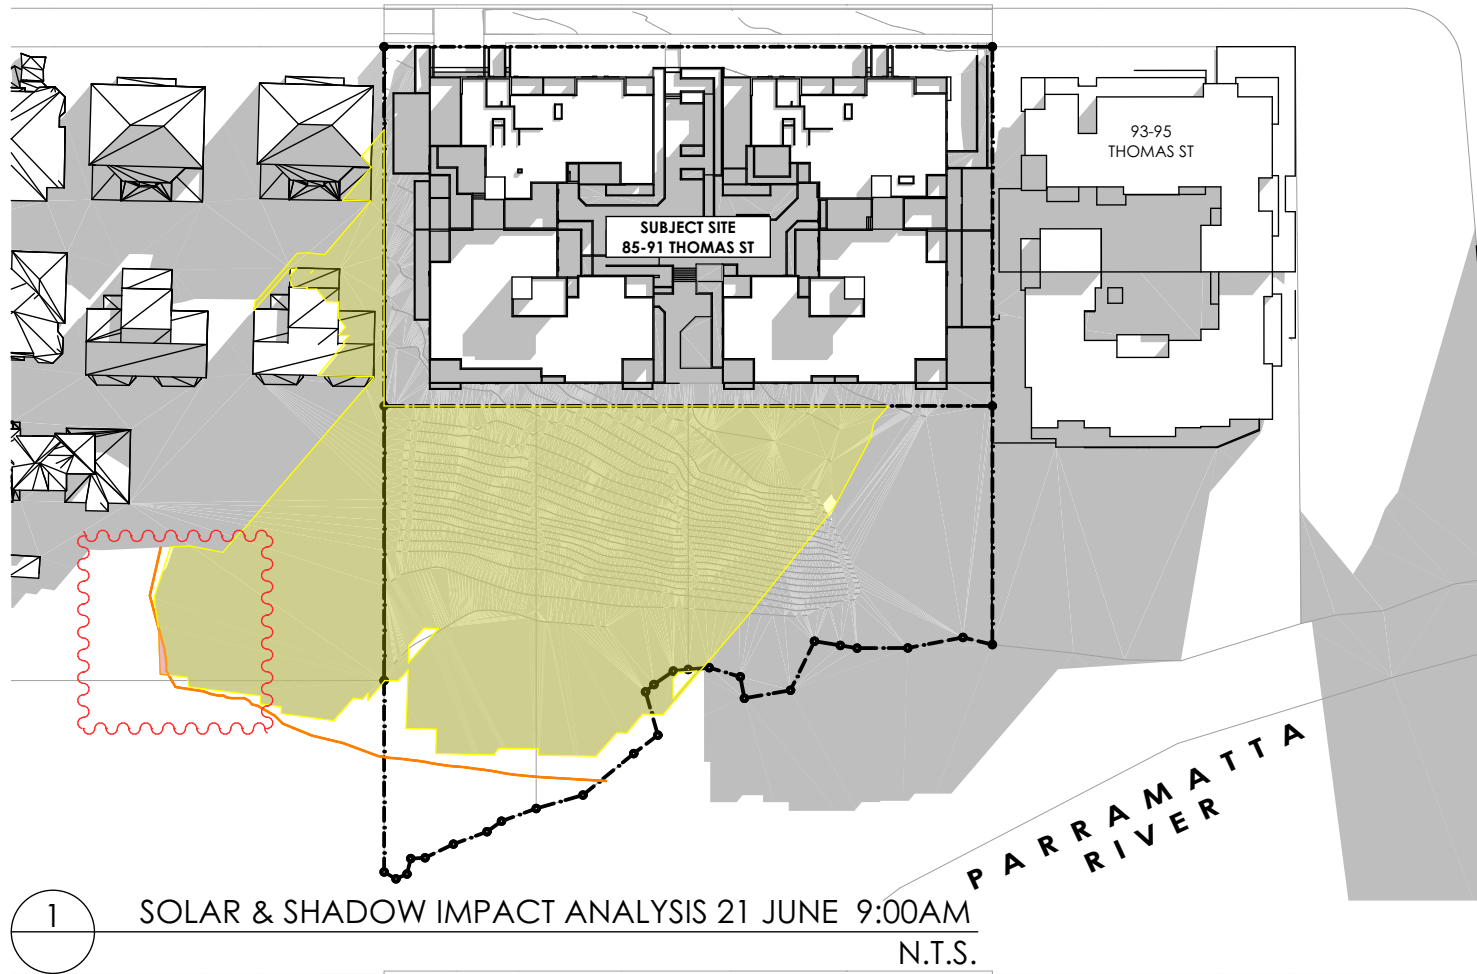

1 SOLAR & SHADOW IMPACT ANALYSIS 21 JUNE 9:00AM
N.T.S.

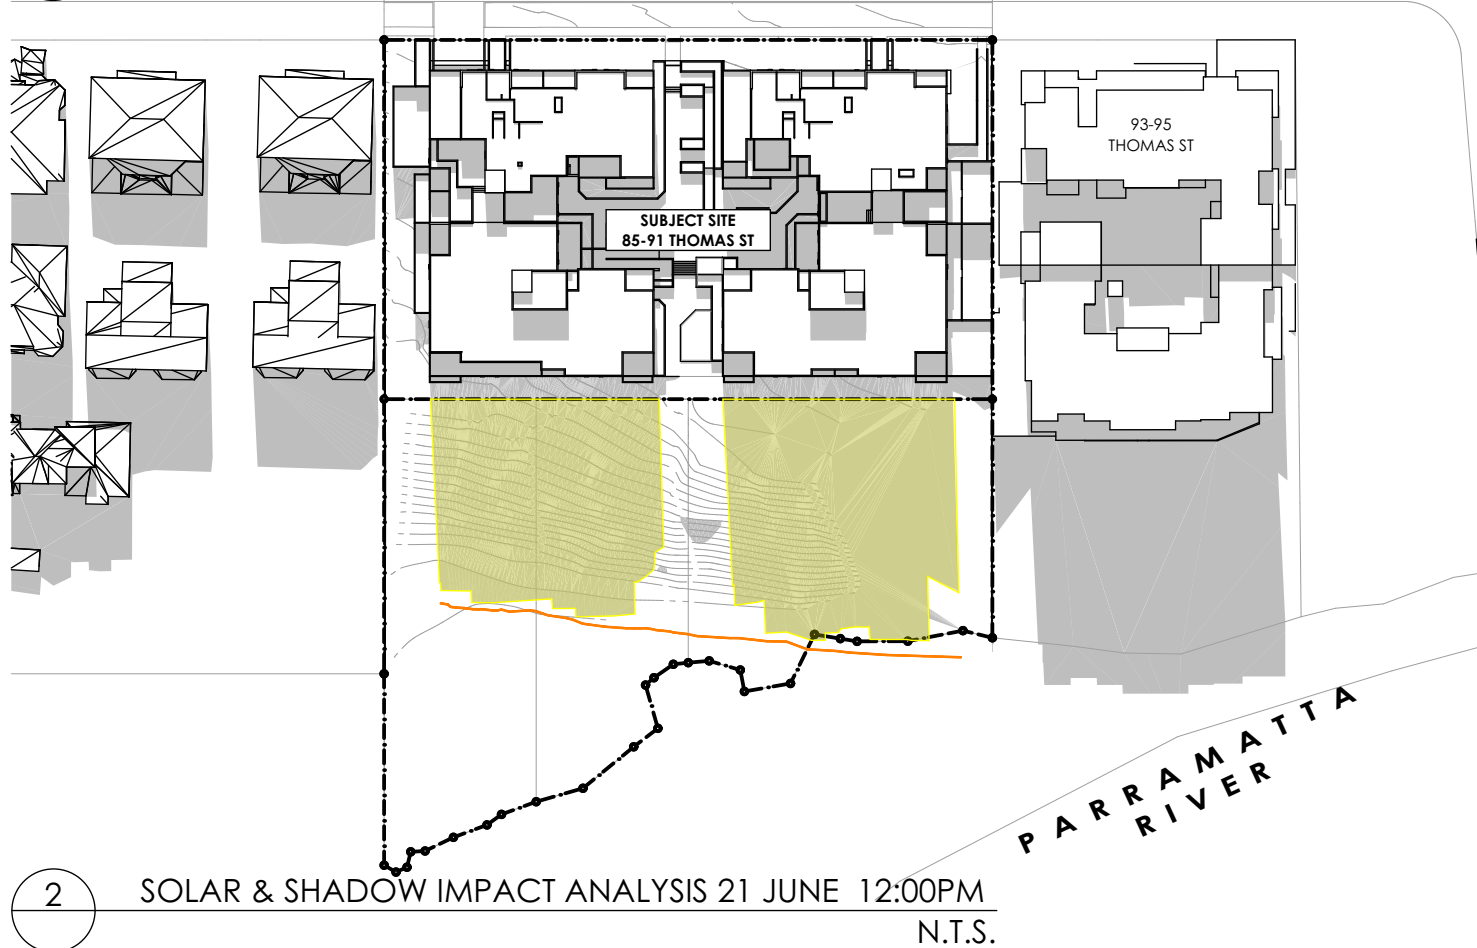

2 SOLAR & SHADOW IMPACT ANALYSIS 21 JUNE 12:00PM
N.T.S.

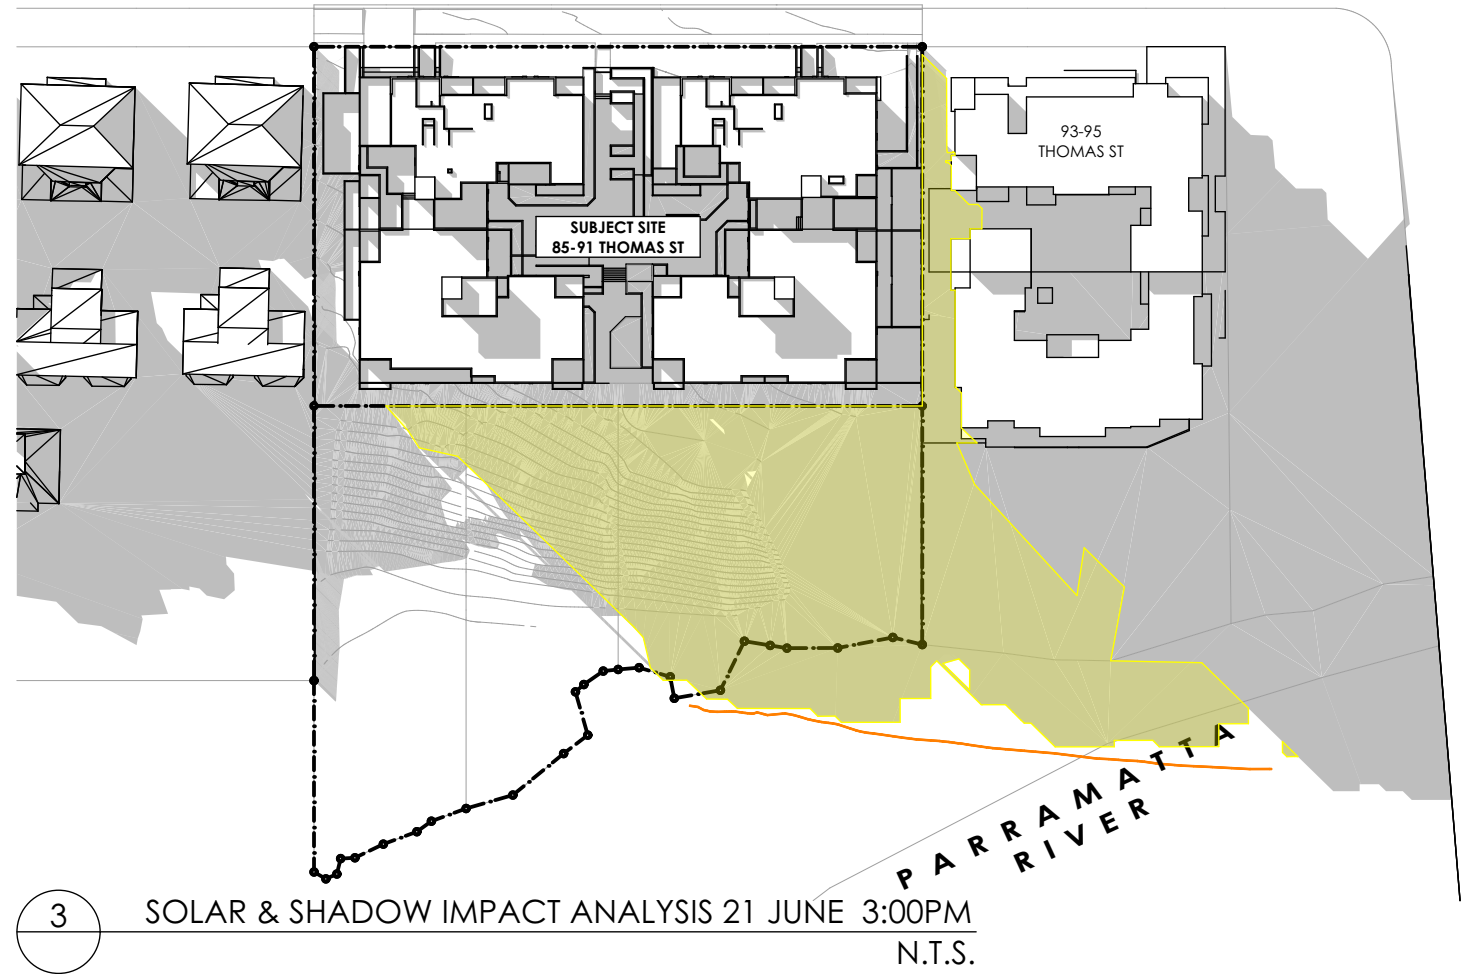


3 SOLAR & SHADOW IMPACT ANALYSIS 21 JUNE 3:00PM
N.T.S.


- SHADOW IMPACT LEGEND**
- EXISTING SHADOWS
 - ADDITIONAL SHADOW CAST BY PROPOSED BUILDING
 - ADDITIONAL SHADOW CAST BY PROPOSED BUILDING ABOVE 11 m HEIGHT PLANE
 - 11 HEIGHT PLANE SHADOW LINE

REV	DESCRIPTION	BY	DATE
A	ISSUE FOR DA	JORGE	05/05/2023
B	ISSUE FOR DA	JORGE	09/10/2023
C	ISSUE FOR DA	JORGE	25/01/2024
D	ISSUE FOR DA	JORGE	16/05/2024
E	ISSUE FOR DA	JORGE	05/11/2024
F	ISSUE FOR DA	JORGE	21/11/2024

CLIENT:
CENTURY 888 PTY LTD

PROJECT TITLE:
PROPOSED RESIDENTIAL APARTMENTS
85 TO 91 THOMAS STREET,
PARRAMATTA
DRAWING TITLE:
SHADOW DIAGRAMS

 NORTH POINT:

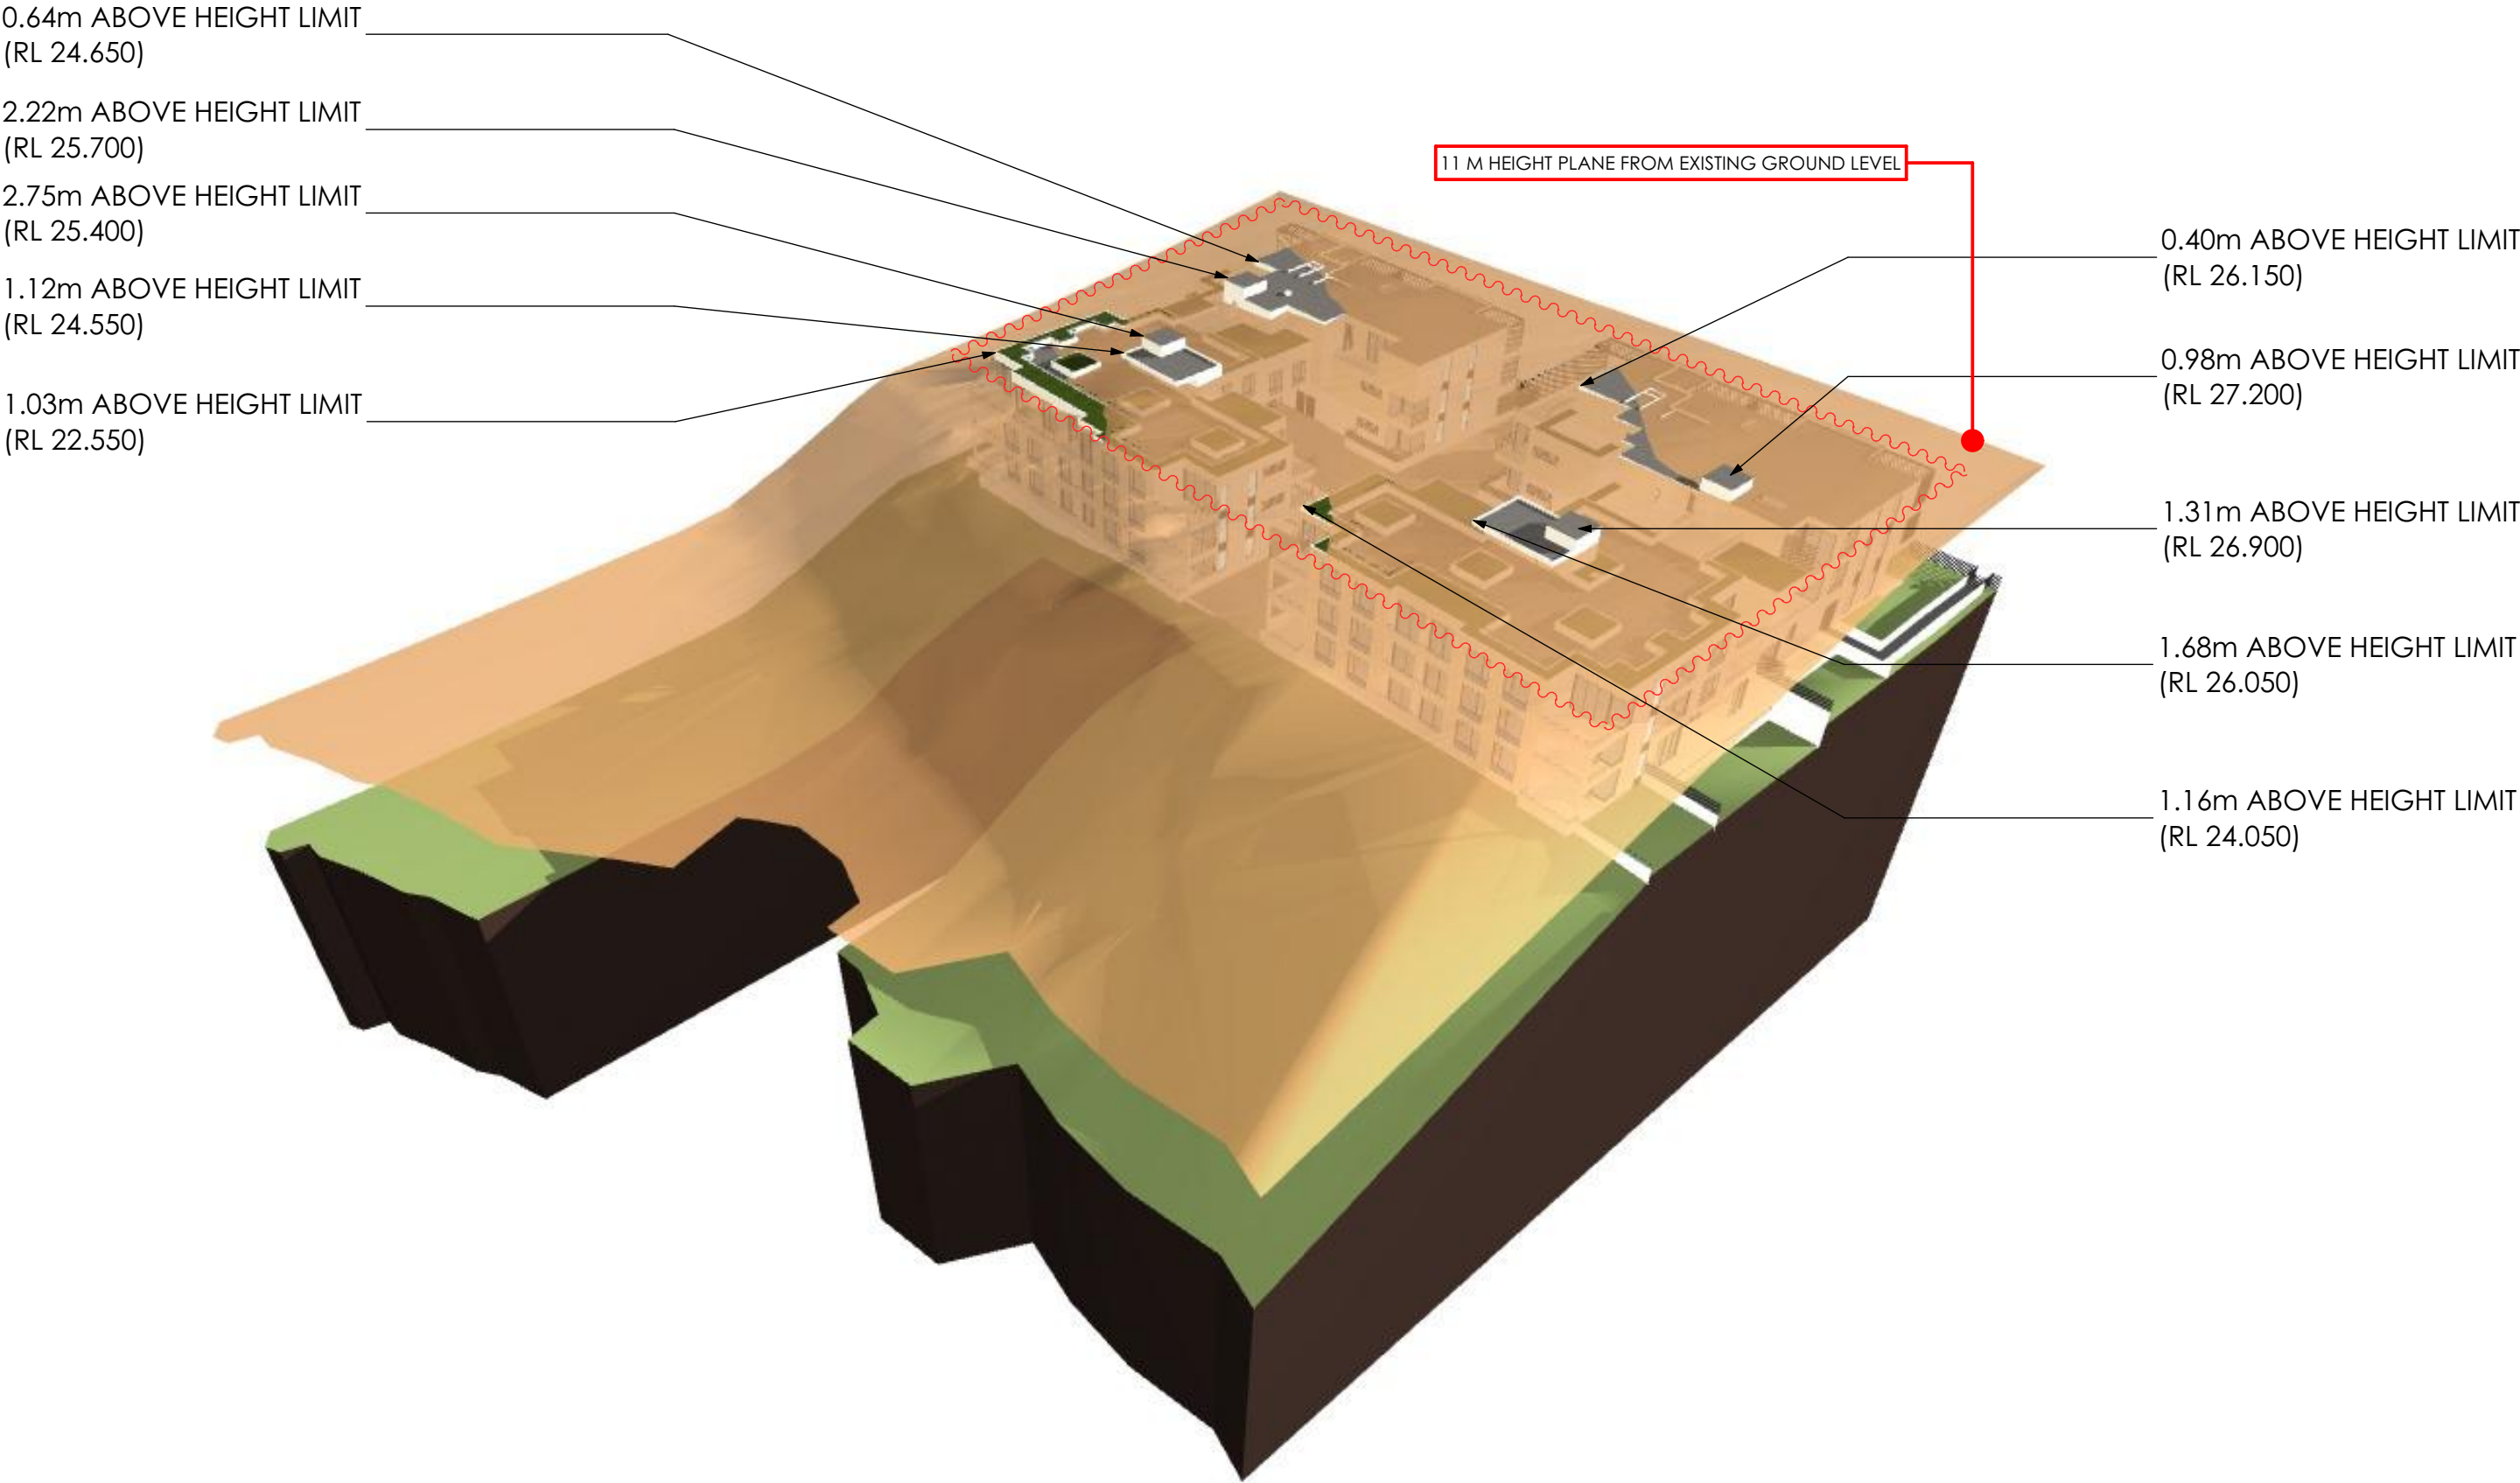DRAWN BY: JR
CHECKED BY: PI
SCALE: AT A3
PROJECT No: P541
DA 37 F
stage. dwg no. revision




REV	DESCRIPTION	BY	DATE
A	ISSUE FOR DA	JORGE	05/05/2023
B	ISSUE FOR DA	JORGE	09/10/2023
C	ISSUE FOR DA	JORGE	25/01/2024
D	ISSUE FOR DA	JORGE	16/05/2024
E	ISSUE FOR DA	JORGE	05/11/2024
F	ISSUE FOR DA	JORGE	21/11/2024

CLIENT:
CENTURY 888 PTY LTD

PROJECT TITLE:
PROPOSED RESIDENTIAL APARTMENTS
85 TO 91 THOMAS STREET,
PARRAMATTA
DRAWING TITLE:
HEIGHT PLANE ANALYSIS

DRAWN BY:	JR	
CHECKED BY:	PI	
SCALE:	AT A3	
PROJECT No:	P541	
DA	38	F
stage.	dwg no.	revision

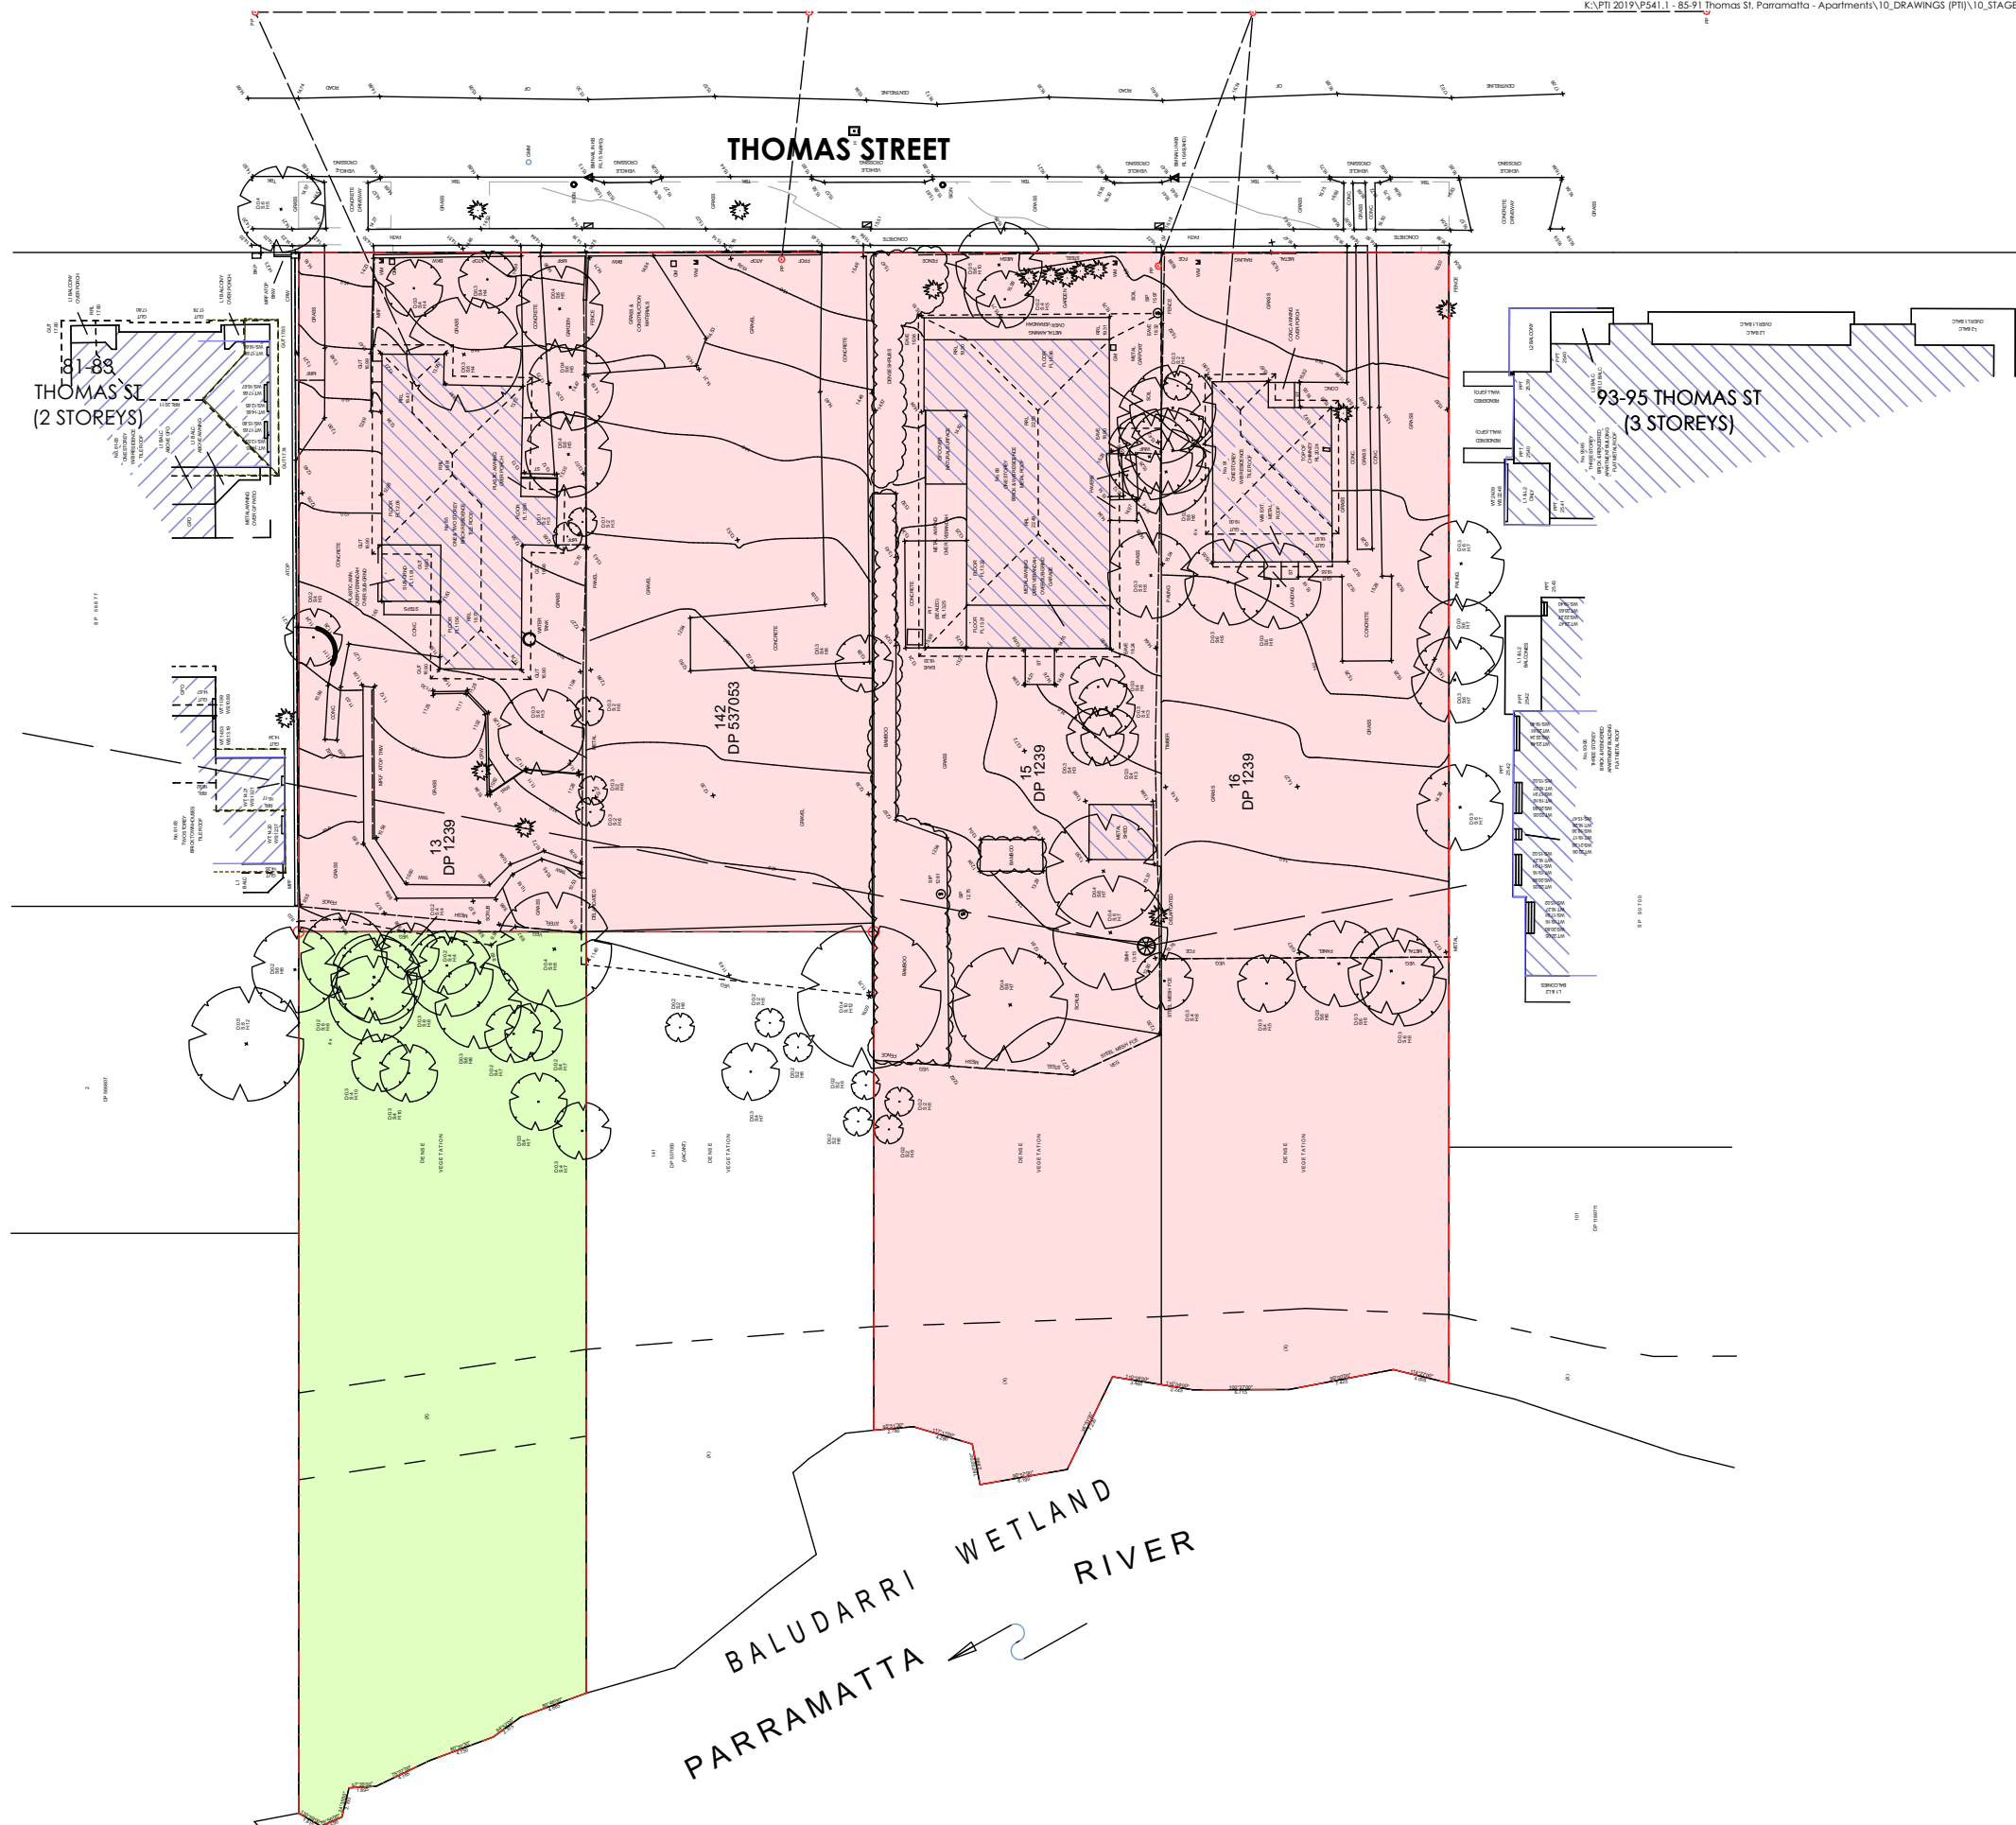

ZONNING MAP LEGEND	
	R4 - High Density Residential
	RE1 - Public Recreation

REV	DESCRIPTION	BY	DATE
A	ISSUE FOR DA	JORGE	05/05/2023
B	ISSUE FOR DA	JORGE	09/10/2023
C	ISSUE FOR DA	JORGE	25/01/2024
D	ISSUE FOR DA	JORGE	16/05/2024
E	ISSUE FOR DA	JORGE	05/11/2024
F	ISSUE FOR DA	JORGE	21/11/2024

CLIENT:
CENTURY 888 PTY LTD

PROJECT TITLE:
PROPOSED RESIDENTIAL APARTMENTS
85 TO 91 THOMAS STREET,
PARRAMATTA
DRAWING TITLE:
SURVEY AND ZONNING MAP

DRAWN BY:	JR
CHECKED BY:	PI
SCALE:	1:500 AT A3
PROJECT No:	P541

DA	39	F
stage.	dwg no.	revision