

DA Drawing Register

A-00 TITLE PAGE			
A-0000	TITLE PAGE	B	14/05/2024...
A-10 SITE ANALYSIS			
A-1001	SITE ANALYSIS	A	8/11/2023 ...
A-1010	SITE PLAN	A	8/11/2023 ...
A-1050	STREETSCAPE ANALYSIS	A	8/11/2023 ...
A-11 SURVEY PLAN			
A-1101	SURVEY PLAN	B	14/05/2024...
A-1102	DEMOLITION PLAN	B	14/05/2024...
A-12 FLOOR PLANS			
A-1201	MASTERPLAN- GROUND FLOOR	B	14/05/2024...
A-1202	MASTERPLAN- LEVEL 01	B	14/05/2024...
A-1203	MASTERPLAN- LEVEL 02	B	14/05/2024...
A-1204	MASTERPLAN- ROOF	B	14/05/2024...
A-1205	WAREHOUSES- TYPICAL LAYOUTS	B	14/05/2024...
A-1206	LARGE WAREHOUSE- GROUND	B	14/05/2024...
A-1207	LARGE WAREHOUSE- LEVEL 01	A	8/11/2023 ...
A-1208	LARGE WAREHOUSE- LEVEL 02	A	8/11/2023 ...
A-1209	LARGE WAREHOUSE- ROOF	A	8/11/2023 ...
A-1210	CHILDCARE- GROUND FLOOR	B	14/05/2024...
A-1211	CHILDCARE- LEVEL 01	B	14/05/2024...
A-1212	CHILDCARE- ROOF	B	14/05/2024...
A-13 ELEVATIONS			
A-1301	WAREHOUSES- ELEVATIONS	B	14/05/2024...
A-1302	WAREHOUSES- ELEVATIONS	B	14/05/2024...
A-1303	LARGE WAREHOUSE- ELEVATIONS	B	14/05/2024...
A-1304	LARGE WAREHOUSE- ELEVATIONS	B	14/05/2024...
A-1305	CHILDCARE- ELEVATIONS	B	14/05/2024...
A-1306	CHILDCARE- ELEVATIONS	B	14/05/2024...
A-14 SECTIONS			
A-1401	WAREHOUSES- SECTIONS 01- 2 STOREY WAREHOUSES	B	14/05/2024...
A-1402	WAREHOUSES- SECTIONS 02- 3 STOREY WAREHOUSES	B	14/05/2024...
A-1403	LARGE WAREHOUSE- SECTIONS	A	8/11/2023 ...
A-1404	CHILDCARE- SECTIONS	B	14/05/2024...
A-1405	CHILDCARE- SECTIONS	B	14/05/2024...
A-1406	WAREHOUSE DRIVEWAY	B	14/05/2024...
A-20 STATISTICS & DIAGRAMS			
A-2001	GFA CALCULATIONS	B	14/05/2024...
A-2010	CHILDCARE- AREA CALCULATIONS	B	14/05/2024...
A-2011	CHILDCARE- SOLAR ACCESS DIAGRAM 3D 1/2	B	14/05/2024...
A-2012	CHILDCARE- SOLAR ACCESS DIAGRAM 3D 2/2	B	14/05/2024...
A-2030	LANDSCAPE CALCULATION	B	14/05/2024...
A-2031	SHADOW DIAGRAM - CHILDCARE 01	B	14/05/2024...
A-2031	SHADOW DIAGRAM- SITE	A	8/11/2023 ...
A-2032	SHADOW DIAGRAM - CHILDCARE 02	B	14/05/2024...
A-2301	3D- WAREHOUSES1/2	B	14/05/2024...
A-2302	3D- WAREHOUSES 2/2	B	14/05/2024...
A-2303	3D- LARGE WAREHOUSE	B	14/05/2024...
A-2304	3D- CHILDCARE	A	8/11/2023 ...
A-22 MATERIAL SCHEDULE			
A-2201	MATERIAL SCHEDULE- WAREHOUSES	B	14/05/2024...
A-2202	MATERIAL SCHEDULE- LARGE WAREHOUSE	A	8/11/2023 ...
A-2203	MATERIAL SCHEDULE- CHILDCARE	A	8/11/2023 ...

AMENDMENTS DA **ISSUE B (2024-05-15)**

SURVEY AND DEMOLITION PLANS

- 00-
- Survey and Demolition plan updated
- a.
- Easements indicated, refer Survey Plan by CitiSurv Pty Ltd

MASTER PLANS

- 01-
- General mirroring of warehouse units to increase planter areas between units and shared driveways
- a.
- Planter areas between carparking bays now provide sufficient green space for tree planting
- 02-
- Provision of private access to green spaces for Warehouses Units No. 01-09
- 03-
- Provision of 2 Substations to the front of the site
- 04-
- Adjustments to Warehouse Units 66- 85 to be clear of North-South running easement
- a.
- Provision of access to individual green spaces in between units
- 05-
- Childcare setback adjusted to be clear of east- west running easement on the North side of the site

WAREHOUSE- TYPICAL LAYOUTS

- 06-
- Updated typical layouts of Block G Warehouses (No. 66- 85) which had a reduced footprint due to easement clearance
- a.
- Calculations and area updated

LARGE WAREHOUSE

- 07-
- Removal of one carpark spot, provision of a green landscaping bay
- a.
- Updated total carparking behind Warehouse No. 96 from 22 to 21 Car spots
- 08-
- Updated plans to indicate location of 2x proposed substations in front of Warehouse No. 96

CHILDCARE CENTRE

- 09-
- Side setback on Northern side of the site increased from 2.4m to 3.0m for building to be clear of East-West Easement
- a.
- Indoor Play areas for the 2-3 Year old children has been updated as a result
- 10-
- Landscaping in Parking Bays increased
- a.
- Carparking updated from 35 to 34 Car spots
- 11-
- Calculations for the childcare have been updated:
- a.
- Reduction of provision of 121 children to 110 children for the childcare
- i.
- 40x 2-3 year old children
- ii.
- 59x 3-6 year old children
- b.
- Internal and External Play area calculations have been updated
- 12-
- Updated Level 01 Play area and internal play area for Room 01 of 3-6 year old Childrens Play Area
- 13-
- Additional shade sail provided on Level 01 play areas

ELEVATIONS- WAREHOUSES

- 14-
- General mirroring of select warehouse units, driveways and entryways to allow for shared driveway and combined landscape planters
- a.
- Tree planting now provided between the car bays
- 15-
- Buildings adjusted to be clear of the easement between Warehouses 66-85

SECTIONS- WAREHOUSES

- 16-
- Elevations updated due to mirroring of select Warehouse Units

ELEVATIONS AND SECTIONS- CHILDCARE

- 17-
- Northern side setback increased, elevations adjusted to match floor plans
- a.
- Additional shade sails on Level 01 play areas provided

WAREHOUSE- DRIVEWAY

- 18-
- Updates reflected as per:
- a.
- Change 01-** Mirroring of units with shared driveway and landscaping provisions
- b.
- Change 07-** Provision of green landscaping in Carpark behind Warehouse No. 96

GFA AND CHILDCARE CALCULATIONS

- 19-
- GFA Updated
- a.
- Reduction of Block G warehouses for easement clearance
- b.
- Increased side setback of the northern boundary for the childcare
- 20-
- Inclusion of *Drawing A-2010 Childcare- Area Calculations*
- a.
- Area of shade sails and percentages indicated

CHILDCARE- SOLAR ACCESS DIAGRAMS

- 21-
- Solar access 3D diagram updated to reflect floor plan changes

LANDSCAPE CALCULATIONS

- 22-
- Landscape calculations updated to reflect ground floor plan changes

SHADOW DIAGRAM- CHILDCARE

- 23-
- Shadow Diagrams for childcare updated
- a.
- Playground 01, 02 and 03 play areas indicated, with solar access percentages, all 3 play area achieve min. 2 hours sunlight

3D PERSPECTIVES

- 24-
- Warehouse Perspectives updated to reflect floor plan changes

MATERIAL SCHEDULE

- 25-
- Warehouses Elevations Updated, Material locations updated



CHILDCARE



WAREHOUSE

24

GFA & FSR

SITE AREA: 26572.42 SQM
PERMISSIBLE FSR:1:1
PERMISSIBLE GFA: 26572.42 SQM

PROPOSED GFA: **19,205.87 SQM**
PROPOSED FSR: **0.72:1**

DEVELOPMENT MIX

CHILDCARE
TOTAL NUMBER OF KIDS: 110

WAREHOUSE
2 STOREY: 75
3 STOREY: 21
TOTAL NUMBER: 96




GHAZI AL ALI
ARCHITECT PTY LTD


T. +612 9744 7035 E.office@ghazia.com
+612 9660 3214
A: The Carton Factory
Suite 21 / 47-55 John St, Leichardt NSW 2040
NSW reg. no. 7542 ABN: 67167131848
Design Practitioner No.DEP0000073

MIXED USE PROPOSED DEVELOPEMENT

46-52 FERNDELL ST

46-52 FERNDELL ST
SOUTH GRANVILLE 2142

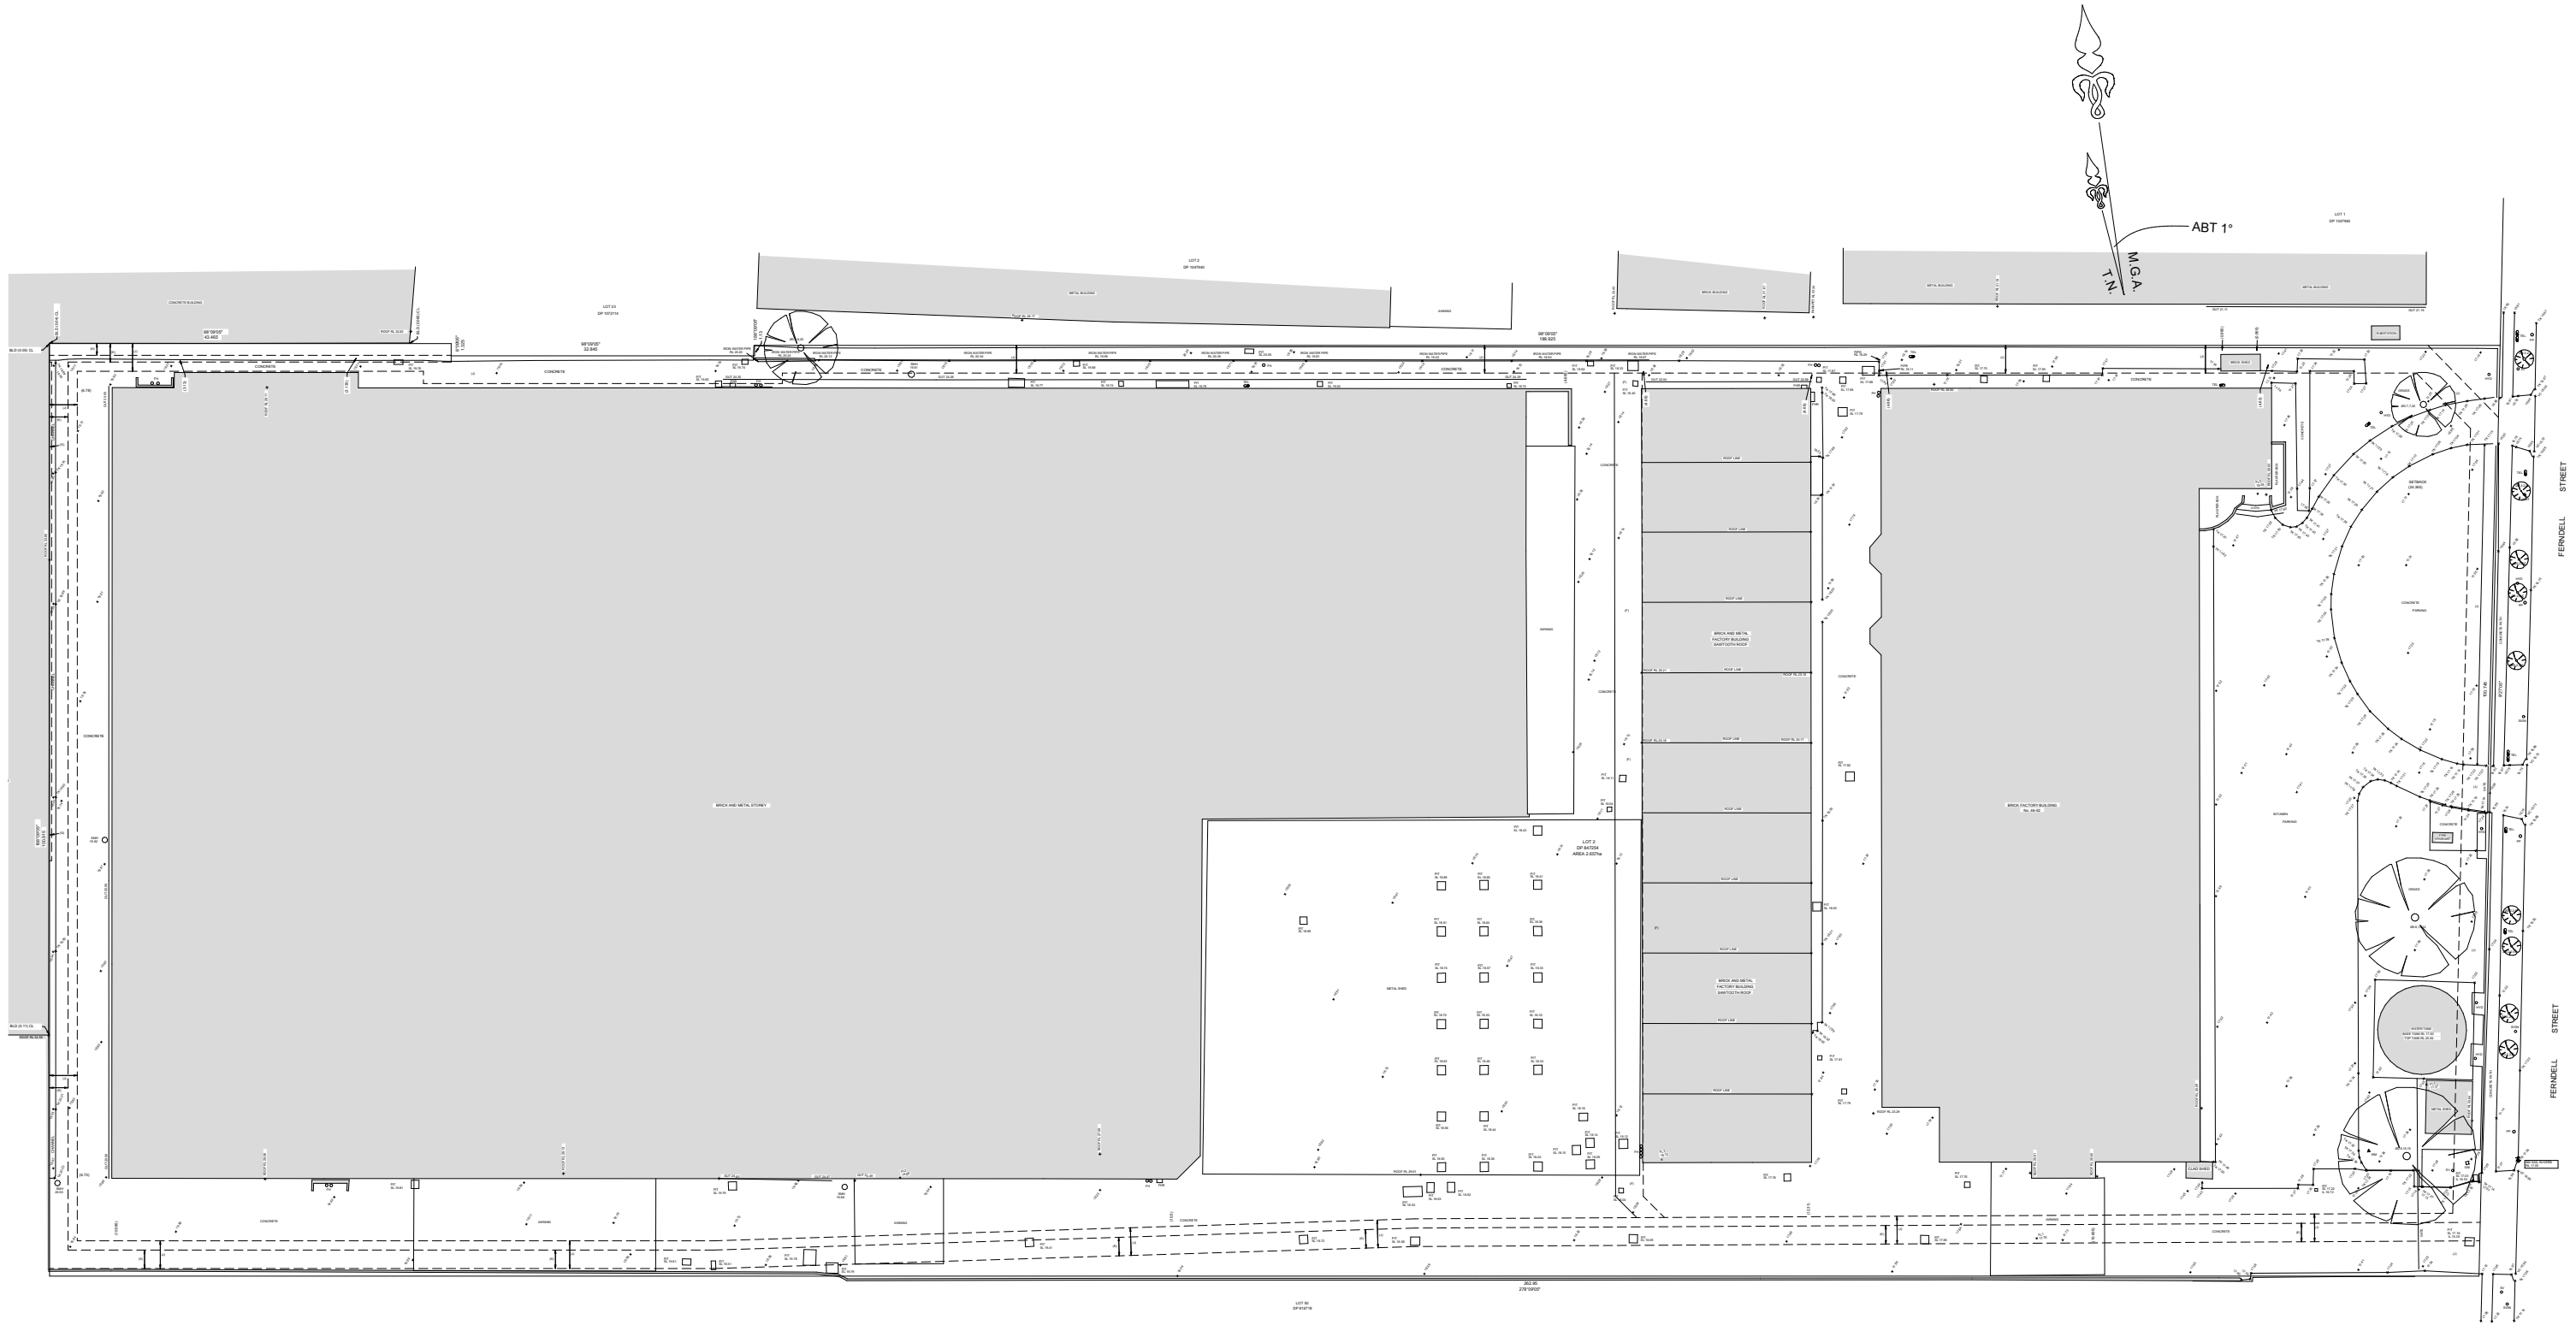

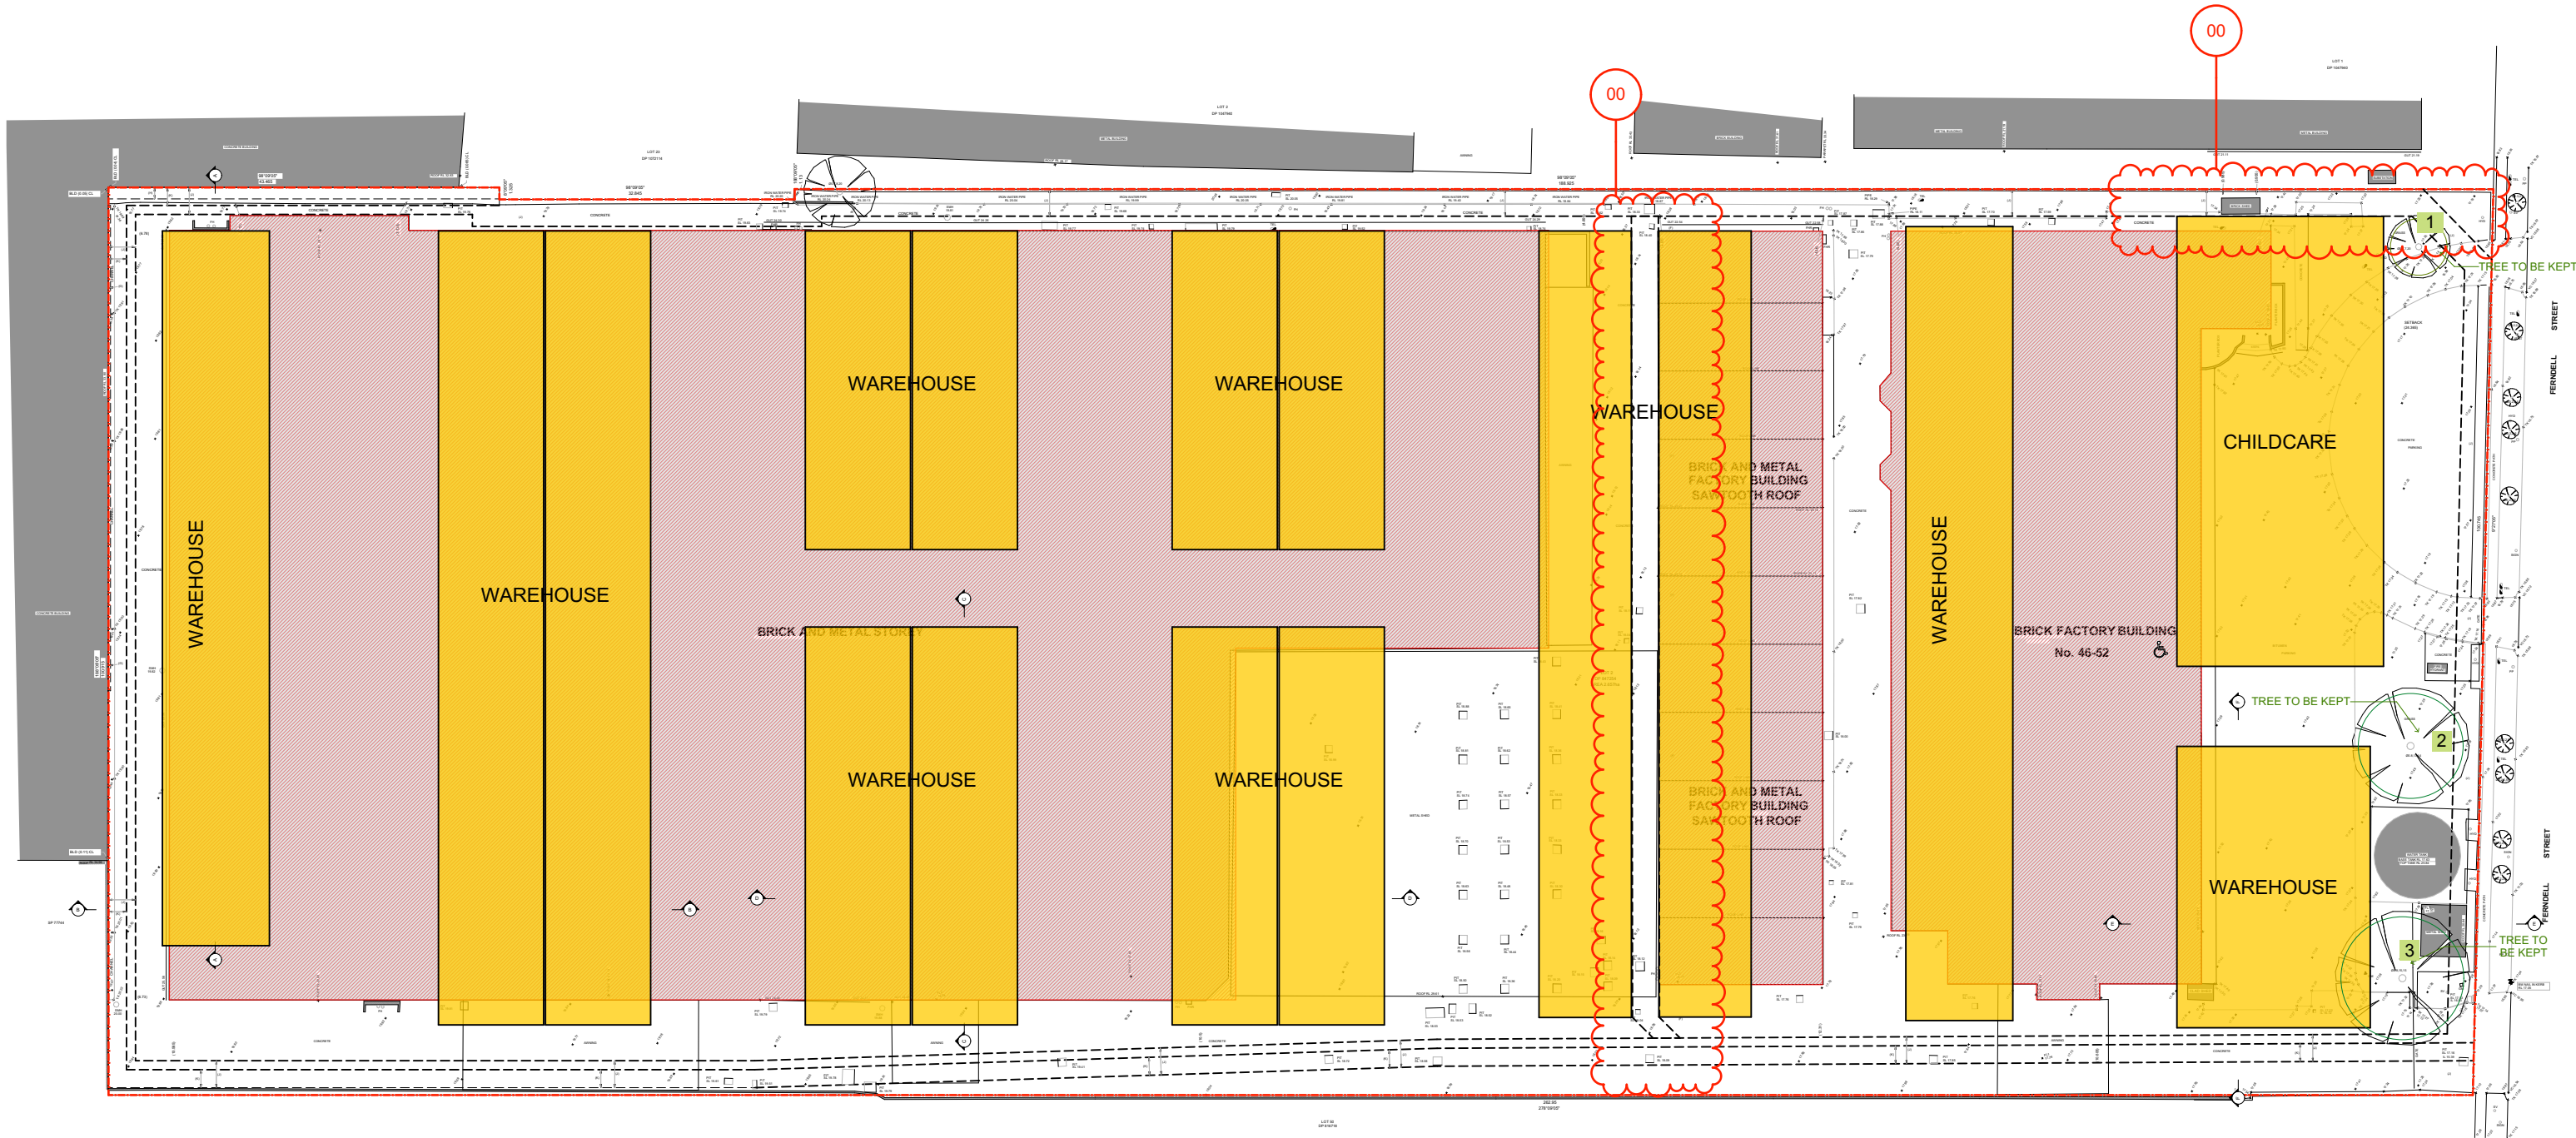

DEMOLITION PLAN
1:700


LEGEND

TO BE DEMOLISHED

PROPOSED DEVELOPMENT

3

TREES TO BE MAINTAINED

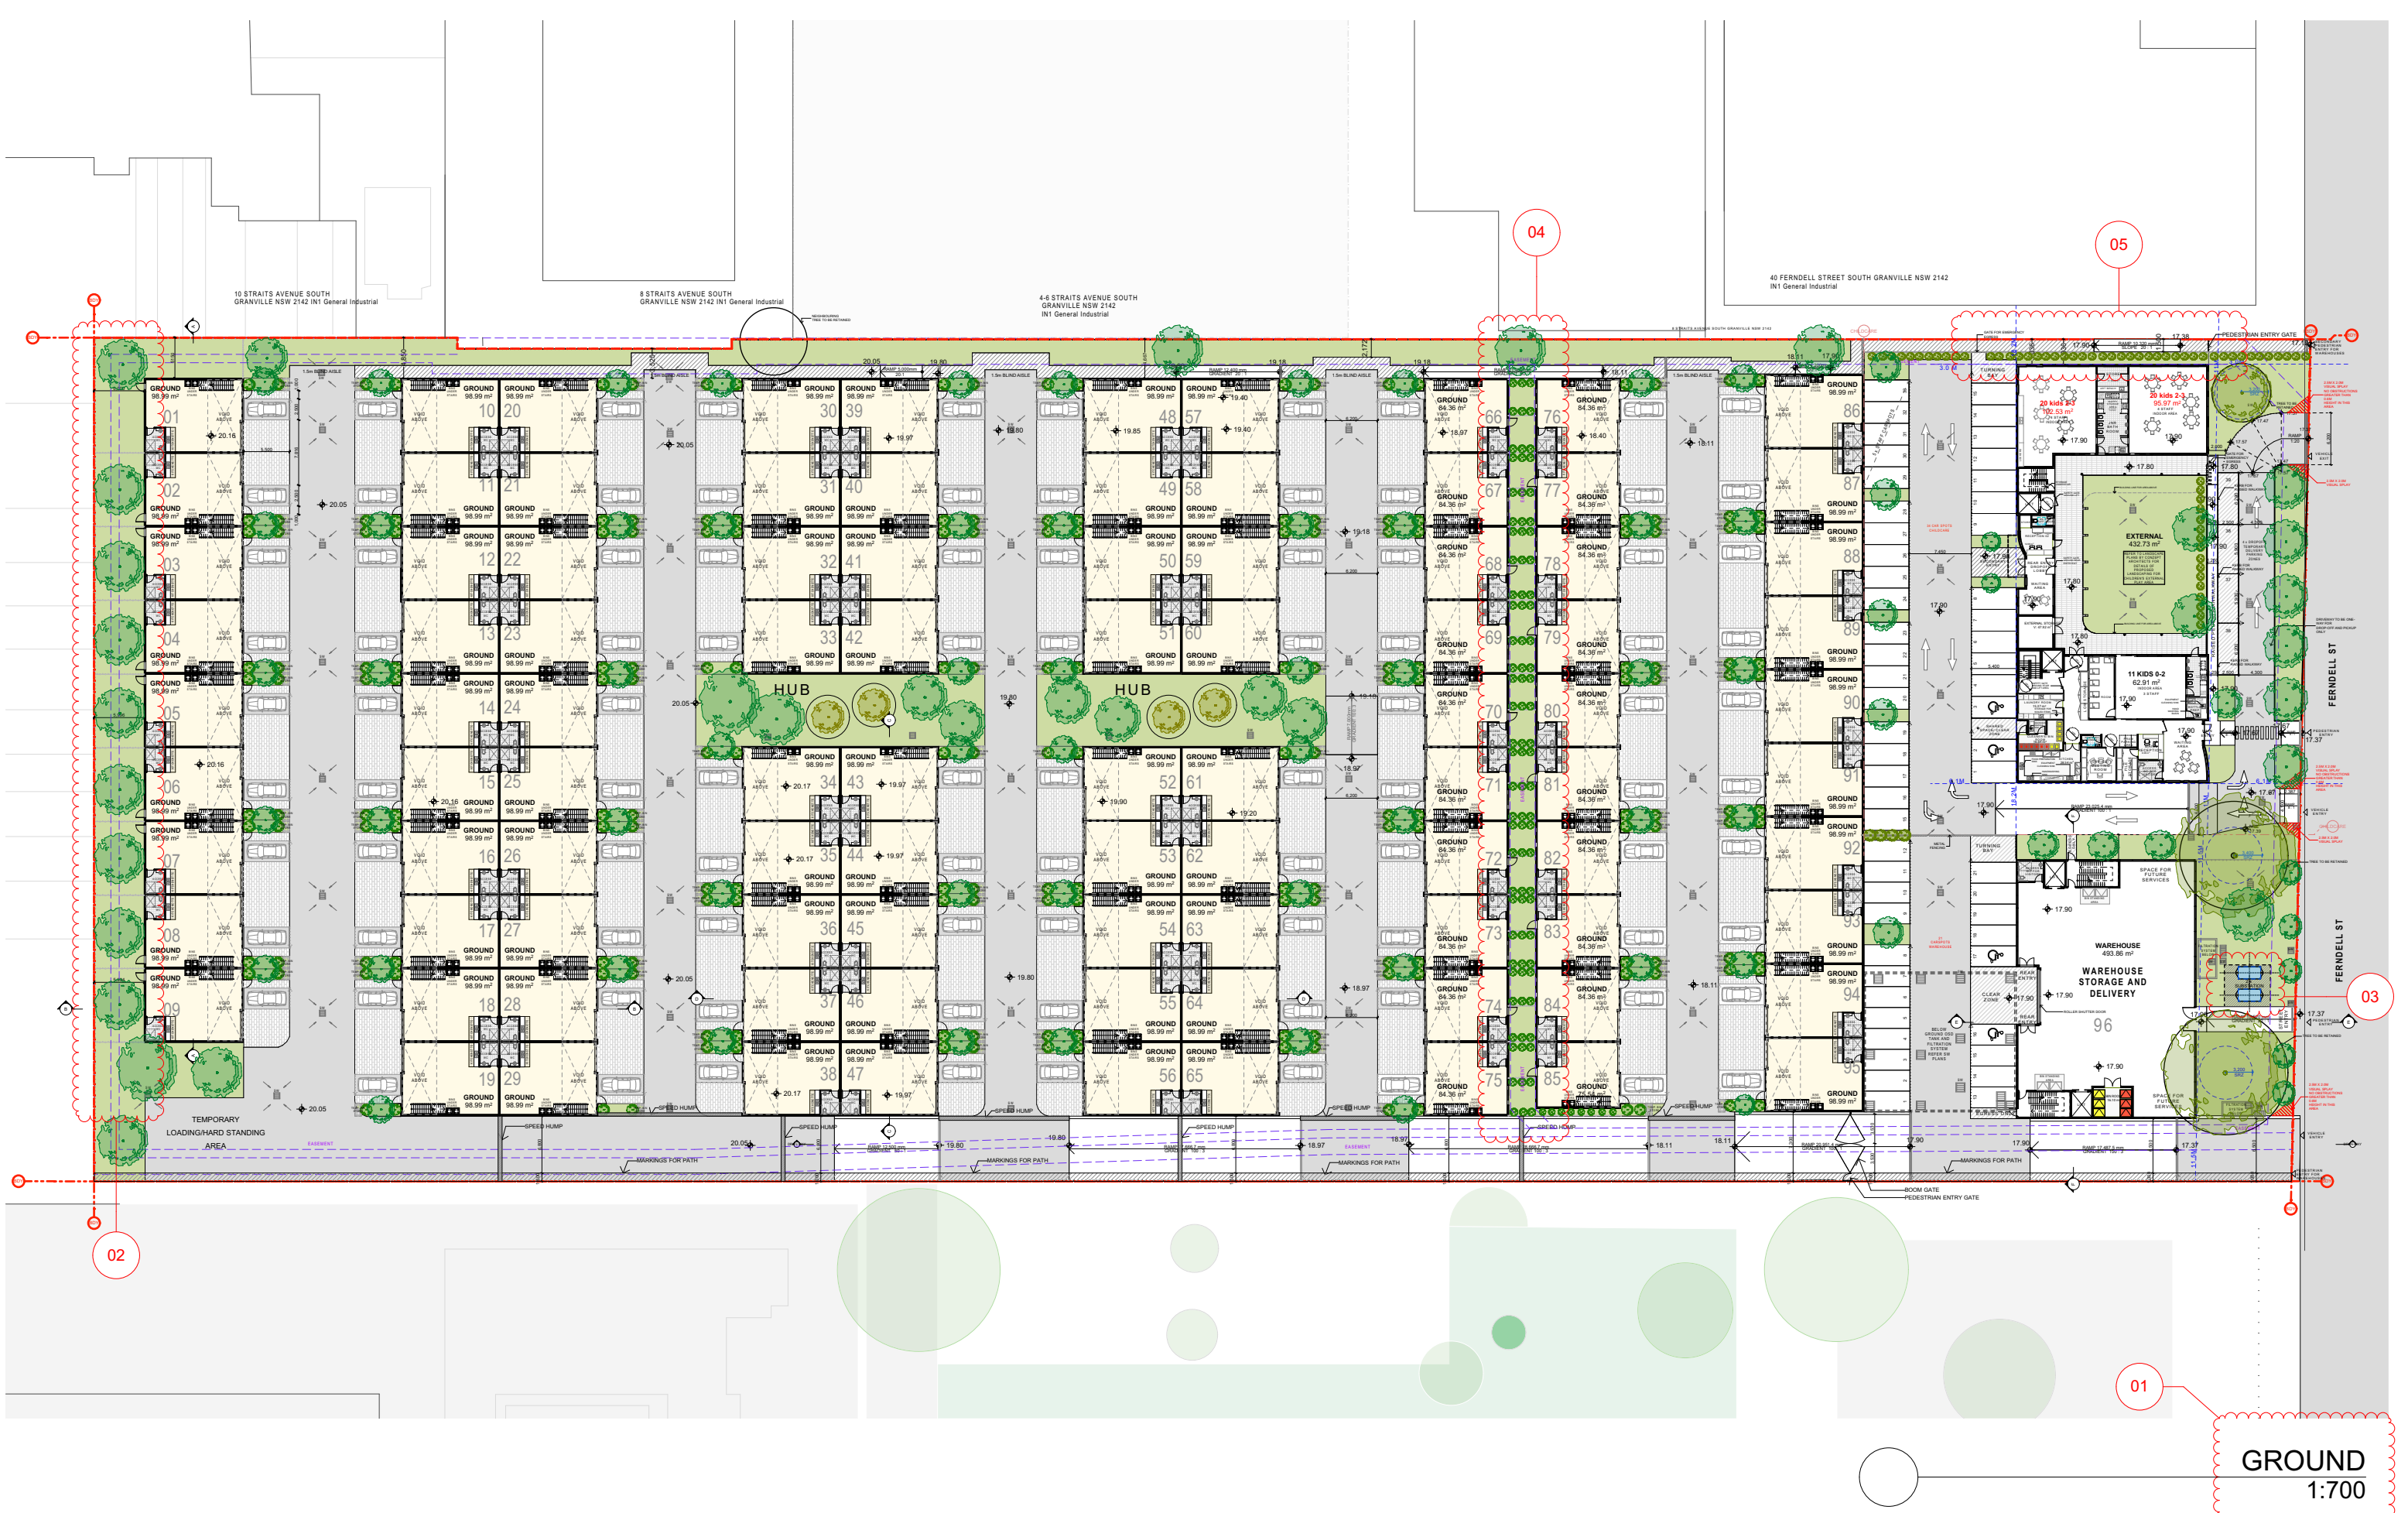

FOR DA PURPOSES ONLY
NOT FOR CONSTRUCTION

DA

Drawing Original Size A3

Rev	Date	Description
B	14/05/2024	ISSUE B
A	31/10/2023	ISSUE A

© COPYRIGHT

DO NOT SCALE DWGS. USE DIMENSIONS ONLY. REFER ANY DISCREPANCIES TO ARCHITECT PRIOR TO CONSTRUCTION.

THESE DRAWINGS ARE SUBJECT TO COPYRIGHT.

BCA
DESIGN RIGHT CONSULTING
606/6A Glen St,
Miltons Point 2061
0405 296 879
aleks@designright.com.au

ACOUSTIC
ACOUSTIC CONSULTING
ENGINEERS
P.O. Box 3450, Putney NSW 2112
02 8006 5560 | 0423 362 182
dan.dang@acousticconsulting.com.au

TRAFFIC
PDC CONSULTANTS
Level 14, 100 William Street,
Woolloomooloo NSW 2011
0435 507 061
j.bocante@pdcconsultants.com.au

WASTE MANAGEMENT
DICKENS SOLUTIONS
gary@dickeconsultants.com.au

ACCESS
ESSENTIAL ACCESS
PO Box 791 Spit Junction NSW 2088
0420 312 721
info@essentialaccess.com.au

LANDSCAPING
CONCEPT LANDSCAPE
Suite 101, 506 Miller St, Cammeray NSW 2062
02 9622 5312 | 0415 861 351
rob@concept.net.au

STORMWATER
AUSTRALIAWIDE CONSULTING
1369 Carlebury Road, Punchbowl NSW
0420 710 548
erict@auwidmail.com

QUANTITY SURVEY
CONSTRUCTION CONSULTANTS
37-39 Mary Pde, Rydalmere NSW 2116
02 9633 3233
michael@constructionconsultants.net.au

CONTAMINATION
GCA
2 Harold Street, Parramatta NSW 2150
02 9786 2628 | 0452 247 577
group@gcaconsultants.com.au

ARBORIST
NSW TREES
PO Box 4591 Parramatta NSW 2213
0785 4391 | 0400 903 818
info@nswtrees.com

PLANNING
THINK PLANNERS
Mays Hill Gatehouse, Great Western Hwy,
Parramatta NSW 2150
0887 8889 | 0405 320 095
brad@thinkplanners.com.au

CHILDHOOD CONSULTING
OLODY EDUCATION
Sydney, Australia, Karen Barnes
0430 372 533
support@olodyeducation.com.au

ARCHITECT
GHAZI AL ALI
ARCHITECT PTY LTD
NSW reg. no. 7542

T. +612 9744 7035 | E. office@ghazia.com
+612 9660 3214 | ABN: 67167131848
A. The Carlton Factory
Suite 21 / 47-55 John St, Leichhardt NSW 2040

PROJECT
46-52 FERDELL ST, SOUTH GRANVILLE

CLIENT
TRADEMASTER

SCALE
1:700

DRAWN
MA, SN, FA

DATE
14/05/2024

PROJECT MANAGER
SN, MO

PROJECT DIRECTOR
GA

DRAWING NAME
MASTERPLAN-
GROUND FLOOR

DRAWING NUMBER
DA


PROJECT NUMBER
P22-013

ISSUE
B

PROJECT NUMBER
A-1201



DRAWING NAME		PROJECT NUMBER P22-013
MASTERPLAN- LEVEL 01		
DRAWING NUMBER		ISSUE
DA	A-1202	B

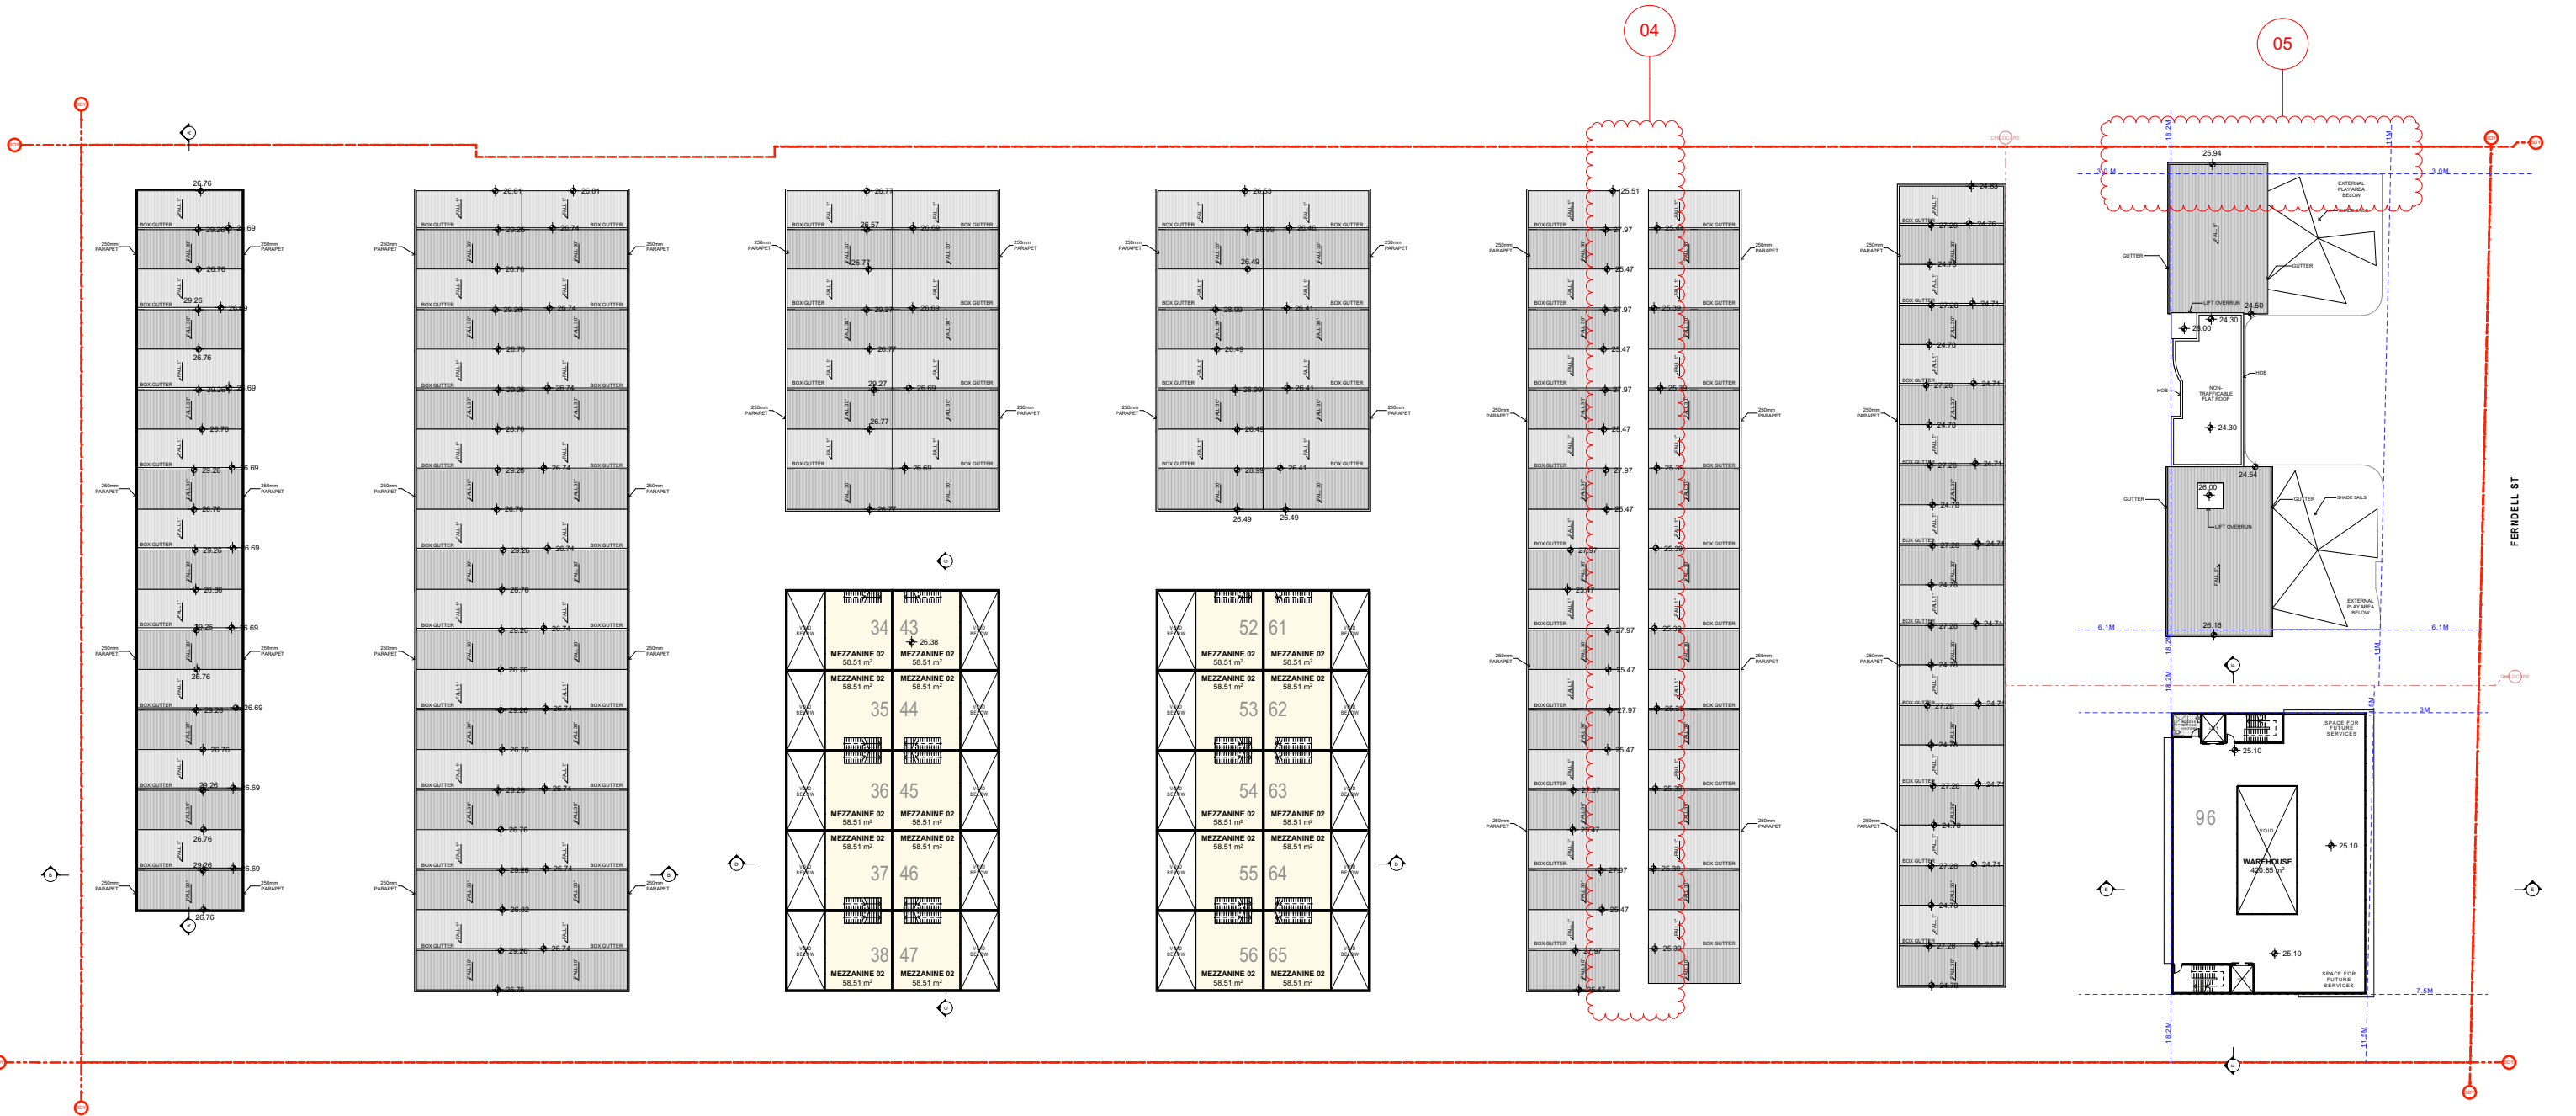

LEVEL 02
1:700

FOR DA PURPOSES ONLY NOT FOR CONSTRUCTION DA	Drawing Original Size A3	<table><thead><tr><th></th><th></th><th></th><th></th><th></th><th></th></tr><tr><th></th><th></th><th></th><th></th><th></th><th></th></tr></thead><tbody><tr><td>B</td><td>14/05/2024</td><td>ISSUE B</td><td></td><td></td><td></td></tr><tr><td>A</td><td>31/10/2023</td><td>ISSUE A</td><td></td><td></td><td></td></tr><tr><th>Rev</th><th>Date</th><th>Description</th><th></th><th></th><th></th></tr></tbody></table>													B	14/05/2024	ISSUE B				A	31/10/2023	ISSUE A				Rev	Date	Description				© COPYRIGHT DO NOT SCALE DWGS. USE DIMENSIONS ONLY. REFER ANY DISCREPANCIES TO ARCHITECT PRIOR TO CONSTRUCTION. THESE DRAWINGS ARE SUBJECT TO COPYRIGHT.	N	BCA DESIGN RIGHT CONSULTING 606/6A Glen St, Miltons Point 2061 0409 236 878 aleks@designrc.com.au ACOUSTIC ACOUSTIC CONSULTING ENGINEERS PO Box 3460 Putney NSW 2112 02 8006 5560 0423 392 182 den.dang@acousticconsulting.com.au	TRAFFIC PDC CONSULTANTS Level 14, 100 William Street, Woolloomooloo NSW 2011 0435 507 061 j.bocante@pdcconsultants.com.au WASTE MANAGEMENT DICKENS SOLUTIONS gary@dickensolutions.com.au	ACCESS ESSENTIAL ACCESS PO Box 791 Spit Junction NSW 2088 0420 312 721 info@essentialaccess.com.au LANDSCAPING CONCEPT LANDSCAPE Suite 101, 508 Miller St, Cammeray NSW 2062 02 9622 5312 0415 881 351 rob@concept.net.au	STORMWATER AUSTRALIAWIDE CONSULTING 1369 Carlebury Road, Punchbowl NSW 0420 710 548 enricc@auwconsultants.com.au QUANTITY SURVEY CONSTRUCTION CONSULTANTS Suite 101, 508 Miller St, Cammeray NSW 2166 02 9633 3233 nicholas@constructionconsultants.net.au	CONTAMINATION GCA 2 Harold Street, Parramatta NSW 2150 02 9786 2628 0452 247 577 group@gciconsultants.com.au ARBORIST NSW TREES PO Box 4591 Parramatta NSW 2213 0785 4591 0409 903 818 info@nswtrees.com	PLANNING THINK PLANNERS Maya Hill Gatehouse, Great Western Hwy, Parramatta NSW 2150 0887 8888 0408 320 095 brad@thinkplanners.com.au CHILDHOOD EDUCATION OLOGY EDUCATION Sydney, Australia, Karen Barnes 0430 372 533 support@ologyeducation.com.au	ARCHITECT GHAZI AL ALI ARCHITECT PTY LTD NSW reg. no. 7542 T. +612 9744 7035 E. office@ghazia.com +612 9660 3214 ABN: 67167131848 Suite 21 / 47-55 John St, Leichhardt NSW 2040	PROJECT 46-52 FERDELL ST, SOUTH GRANVILLE CLIENT TRADEMASTER SCALE 1:700 DRAWN MA, SN, FA DATE 14/05/2024 PROJECT MANAGER SN, MO PROJECT DIRECTOR GA	DRAWING NAME MASTERPLAN- LEVEL 02 DRAWING NUMBER DA PROJECT NUMBER P22-013 ISSUE B
B	14/05/2024	ISSUE B	
A	31/10/2023	ISSUE A	
Rev	Date	Description	




DA

A3

3

THESE DRAWINGS ARE
SUBJECT TO COPYRIGHT.

 

ACOUSTIC
ACOUSTIC CONSULTING
ENGINEERS
PO Bx 3450 Putney NSW 2112
02 8006 5560 || 0423 392 182
dan.dang@acousticconsulting.com.au

**WASTE MANAGEMENT
DICKENS SOLUTIONS**
0400 388 996
garry@dickenssolutions.com.au

LANDSCAPING
CONCEPT LANDSCAPE
Suite 101, 505 Miller St, Cammeray N
2062
02 9922 5312 || 0413 861 351
rob@concept.net.au

**QUANTITY SURVEY
CONSTRUCTION
CONSULTANTS**
37-39 Mary Pde, Rydalmere NSW 2116
02 9633 9233
michael@constructionconsultants.net.au

ARBORIST
NSW TREES
PO Box 4591 Panania NSW 2213
9785 4591 || 0409 903 618
info@nswtrees.com

CHILDHOOD CONSULTING
OLOGY EDUCATION
Sydney, Australia, Karen Barnes
0430 372 533
support@ologyeducation.com.au

ARCHITECT



GHAZI AL ALI
ARCHITECT PTY LTD

NSW reg. no. **7542**


T. +612 9744 7035 E. office@ghazia.com
+612 9660 3214 ABN: 67167131848
A: The Carport Factory
Suite 21 / 47-55 John St, Leichhardt NSW 2040

PROJECT		
46-52 FERDELL ST, SOUTH GRANVILLE		
CLIENT		
TRADEMASTER		
SCALE	DATE	
1:700	14/05/2024	
DRAWN	PROJECT MANAGER	PROJECT DIRECTOR
MA, SN, FA	SN, MO	GA


DRAWING NAME		PROJECT NUMBER P22-013
MASTERPLAN- ROOF		
DRAWING NUMBER		ISSUE.
DA	A-1204	B



TWO STOREY WAREHOUSE- TYPICAL

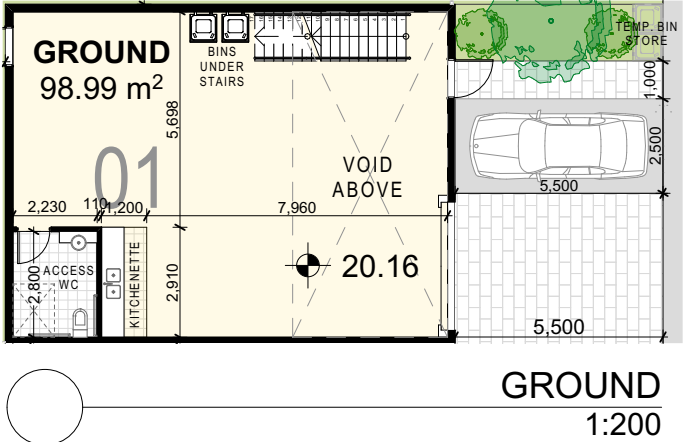

THREE STOREY WAREHOUSE- TYPICAL

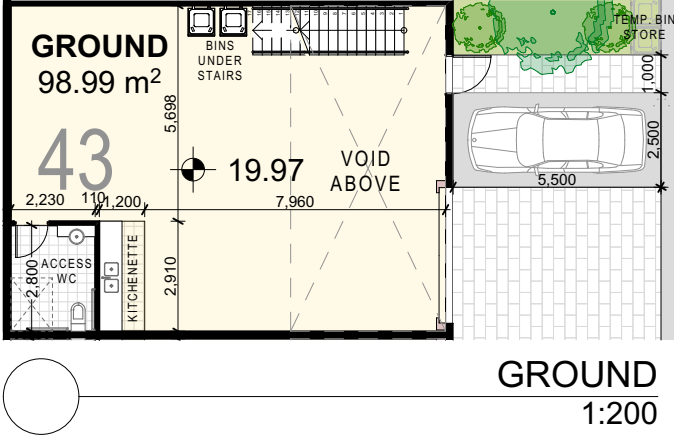



TWO STOREY UNITS

BLOCK	UNIT NO.	NUMBER	LEVEL	AREA
A	01-09	9	GROUND	98.99m ²
B	10-29	20	FIRST	62.69m ²
C	30-33, 39-42	8	TOTAL AREA	161.68m ²
E	48-51, 57-60	8		
G*	66-85	20		
H	86-95	10		
	TOTAL	75		

LEVEL	AREA
GROUND	84.36m ²
FIRST	47.78m ²
TOTAL AREA	132.14m ²

BLOCK G UNITS*

*Warehouses adjacent to easement have reduced depths for Ground Floor and Level 01

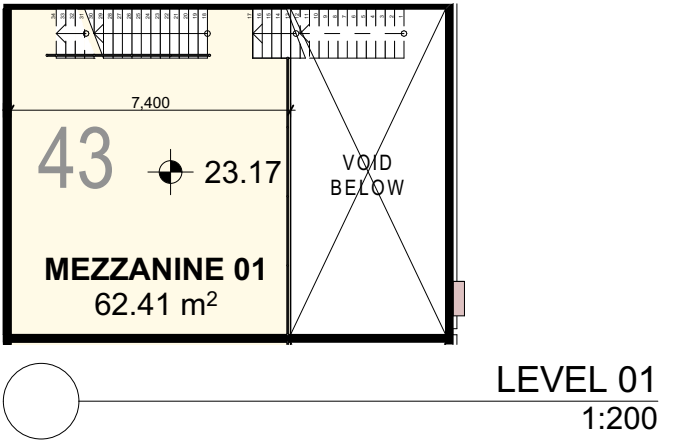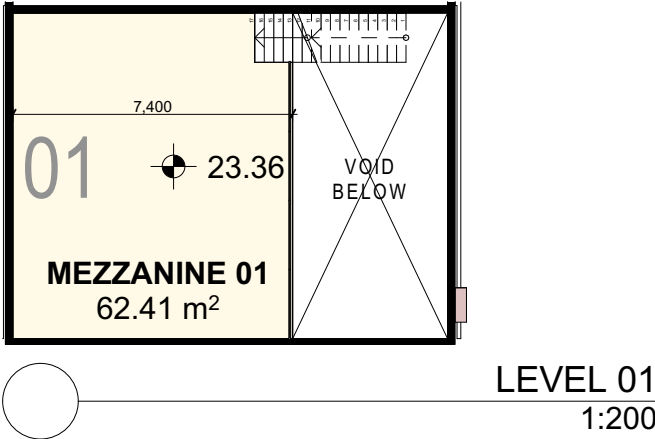


THREE STOREY- LARGE WAREHOUSE

BLOCK	UNIT NO.	NUMBER	LEVEL	AREA
I	96	1	GROUND	493.86m ²
	TOTAL	1	LEVEL 01	511.85m ²
			LEVEL 02	420.85m ²
			TOTAL AREA	1426.56m ²

THREE STOREY UNITS


BLOCK	UNIT NO.	NUMBER	LEVEL	AREA
D	34-38, 43-47	10	GROUND	98.99m ²
F	52-56, 61-65	10	MEZZ. 01	62.41m ²
	TOTAL	20	MEZZ. 02	58.51m ²
			TOTAL AREA	219.91m ²

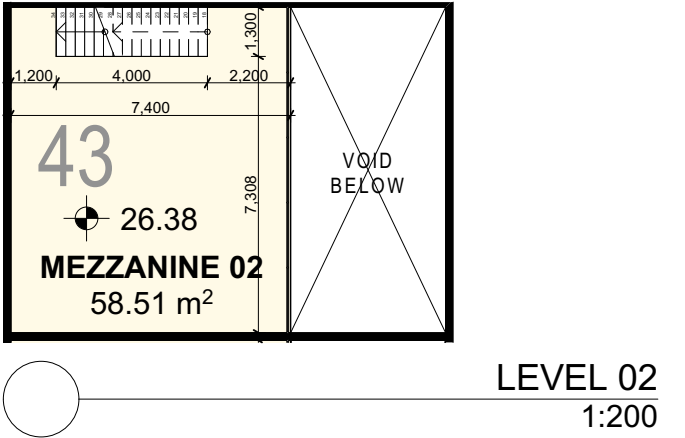

REFER TO DRAWING A-1206, A-1207 AND A-1208 FOR LAYOUT AND FLOOR AREA OF LARGE WAREHOUSE NO. 96

WAREHOUSE MIX

WAREHOUSE
2 STOREY: 75
3 STOREY: 21
TOTAL NUMBER: 96

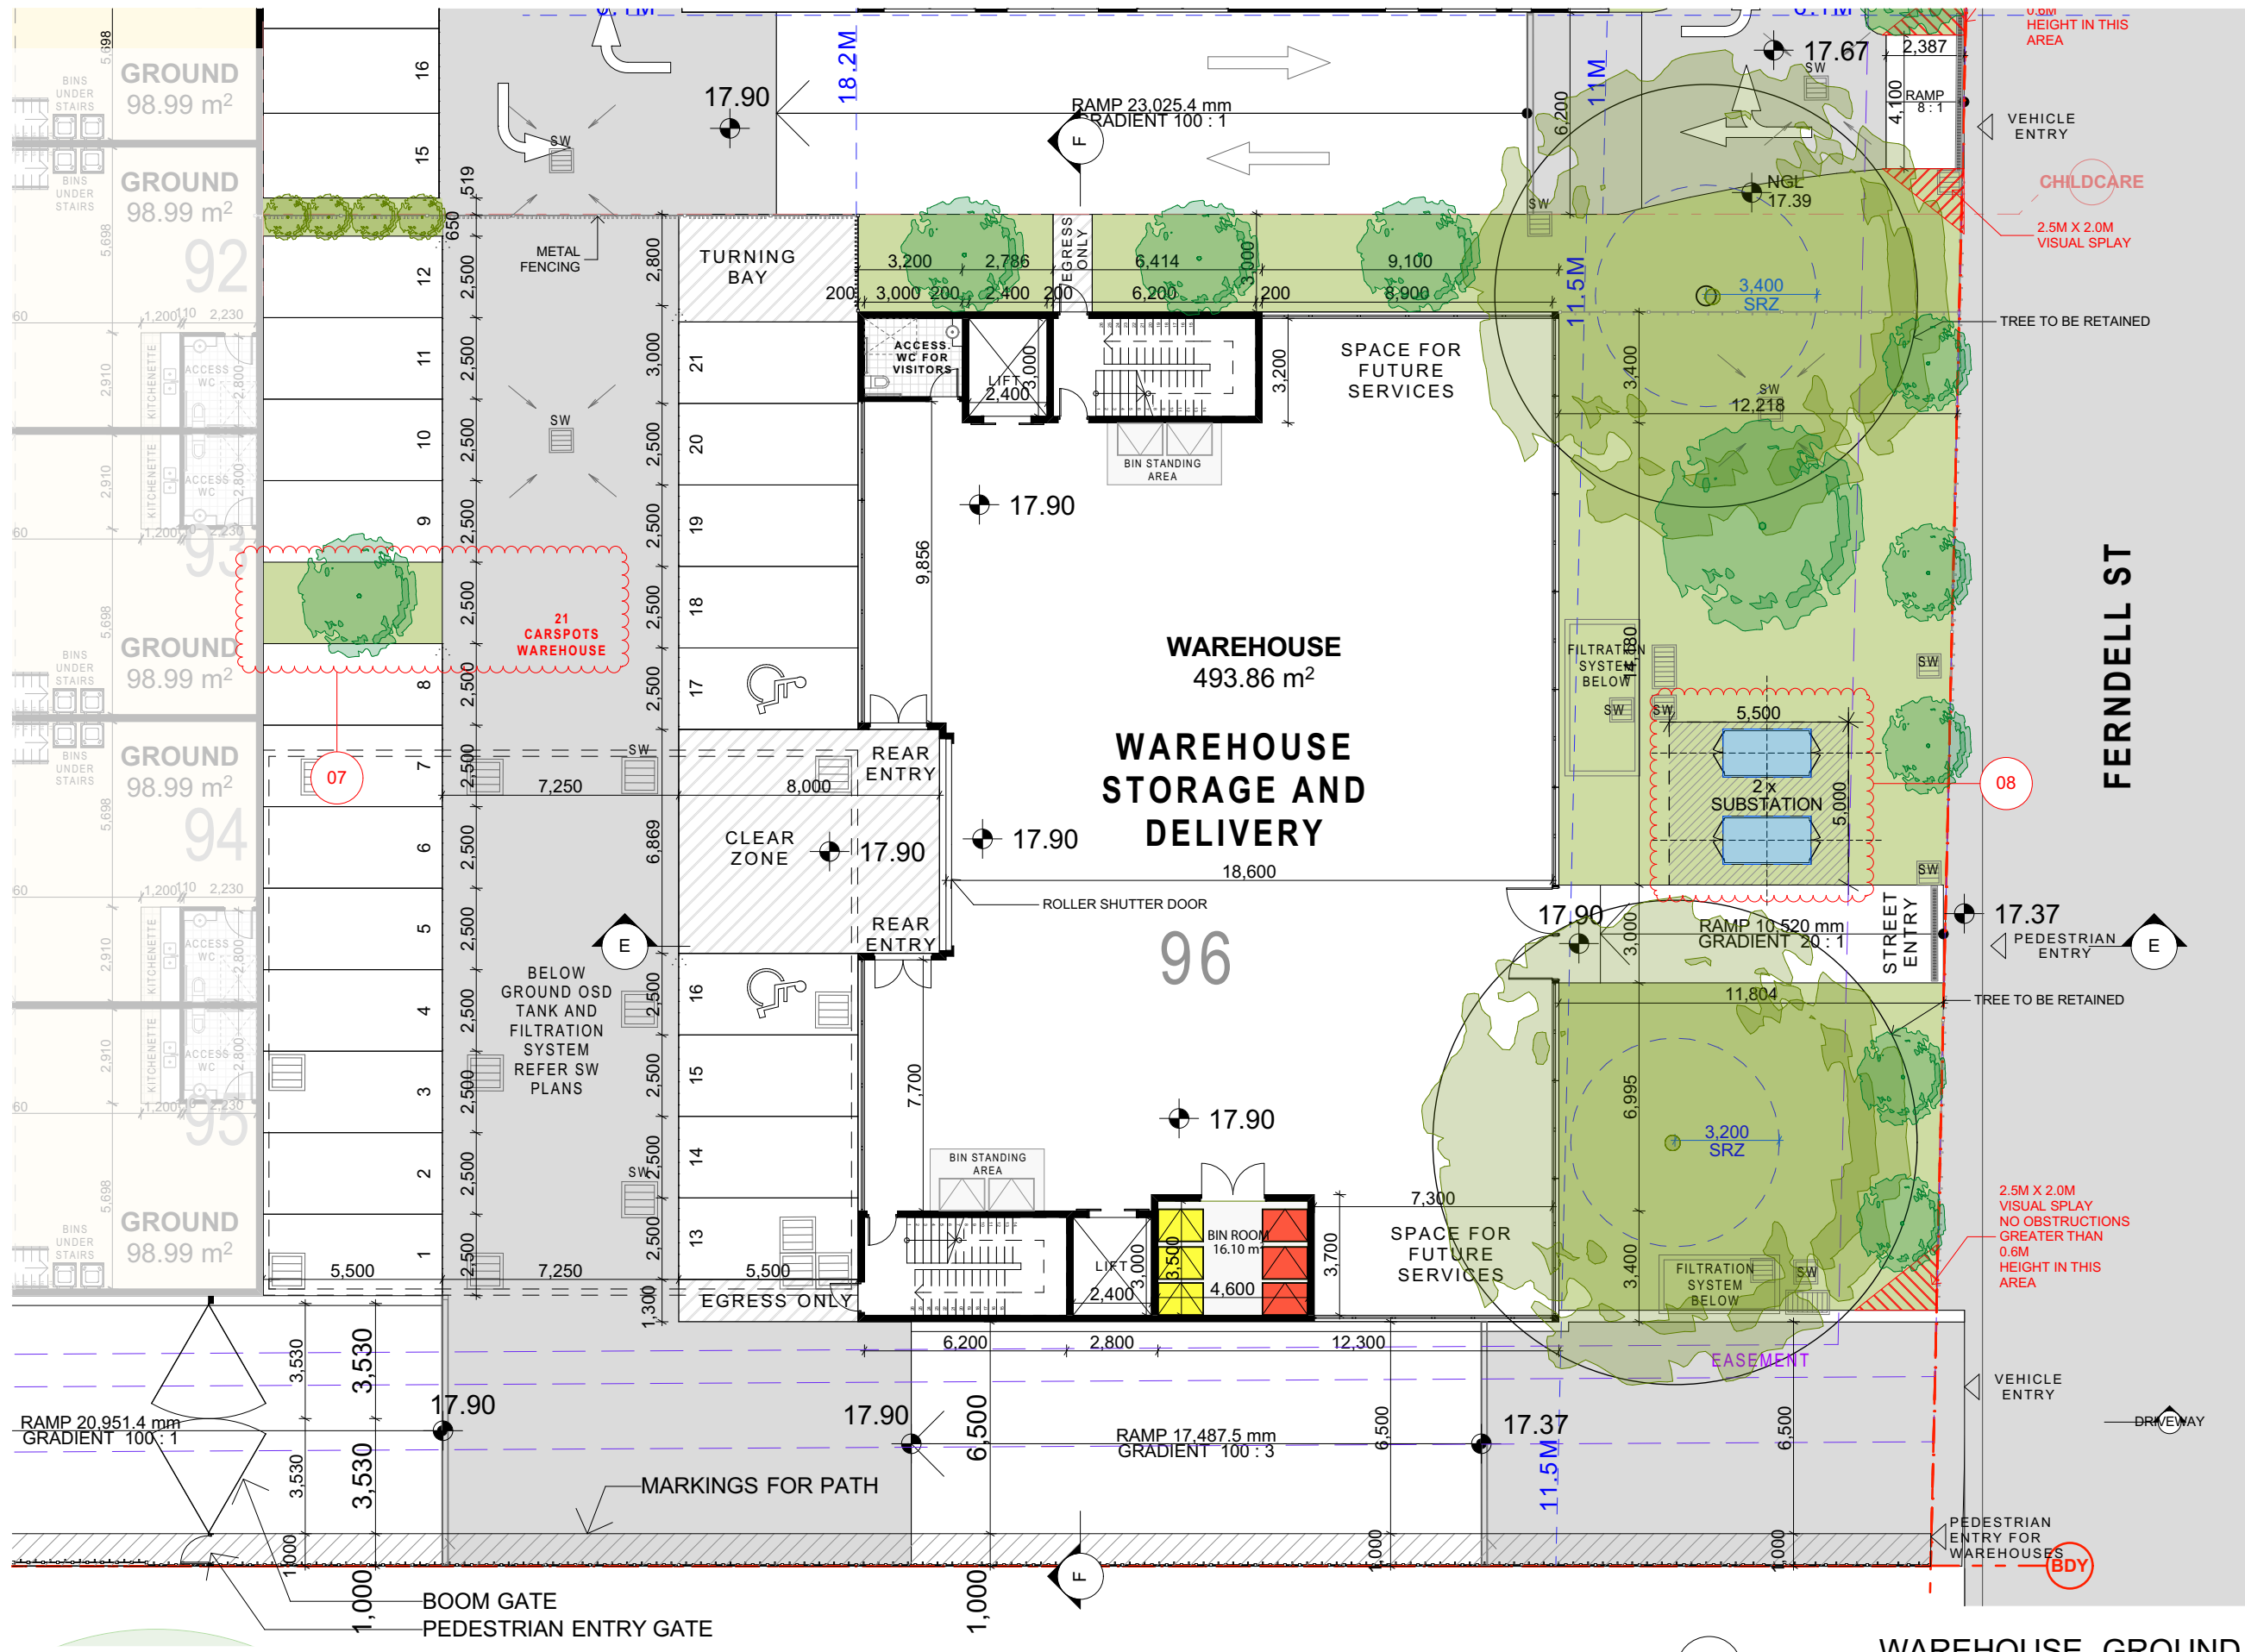

WAREHOUSE- GROUND
1:200

FOR DA
PURPOSES ONLY
NOT FOR
CONSTRUCTION

DA

DO NOT SCALE DWGS. USE
DIMENSIONS ONLY. REFER
ANY DISCREPANCIES TO
ARCHITECT PRIOR TO
CONSTRUCTION.

THESE DRAWINGS ARE
SUBJECT TO COPYRIGHT.

© COPYRIGHT

BCA
DESIGN RIGHT CONSULTING
606/6A Glen St,
Miltons Point 2061
0455 256 579
aleks@designrc.com.au

ACOUSTIC
ACOUSTIC CONSULTING
ENGINEERS
PO Box 3450 Putney NSW 2112
02 8006 5560 | 0423 392 182
den.dang@acousticconsulting.com.au

TRAFFIC
PDC CONSULTANTS
Level 14, 100 William Street,
Woolloomooloo NSW 2011
0435 307 061
j.bocante@pdcconsultants.com.au

WASTE MANAGEMENT
DICKENS SOLUTIONS
gary@dickensolutions.com.au

ACCESS
ESSENTIAL ACCESS
PO Box 791 Spit Junction NSW 2088
0420 312 721
info@essentialaccess.com.au

LANDSCAPING
CONCEPT LANDSCAPE
Suite 101, 500 Miller St, Cammeray NSW 2062
02 9622 5312 | 0413 861 351
rob@concept.net.au

STORMWATER
AUSTRALIANWIDE CONSULTING
1369 Carlebury Road, Punchbowl NSW
0420 710 548
enric@auwide.com.au

QUANTITY SURVEY
CONSTRUCTION
CONSULTANTS
37-39 Mary Pde, Rydalmere NSW 2116
02 9633 3233
nich@constructionconsultants.net.au

CONTAMINATION
GCA
2 Harold Street, Parramatta NSW 2150
02 9786 2628 | 0452 247 577
george.g@genconsultants.com.au

ARBORIST
NSW TREES
PO Box 4591 Parramatta NSW 2213
0785 4391 | 0400 903 618
info@nswtrees.com

PLANNING
THINK PLANNERS
Maya Hill Gatehouse, Great Western Hwy,
Parramatta NSW 2150
0887 8888 | 0405 320 195
brad@thinkplanners.com.au

CHILDHOOD CONSULTING
OLOGY EDUCATION
Sydney, Australia, Karen Barnes
0430 372 533
support@ologyeducation.com.au

ARCHITECT
GHAZI AL ALI
ARCHITECT PVT LTD
NSW reg. no. 7542
T: +612 9744 7035 | E: office@ghazia.com
+612 9660 3214 | A.B.N: 67167131848
A: The Carlton Factory
Suite 21 / 47-55 John St, Leichhardt NSW 2040


PROJECT
46-52 FERDELL ST, SOUTH GRANVILLE
CLIENT
TRADEMASTER
SCALE
1:200
DATE
14/05/2024
PROJECT MANAGER
SN, MO
PROJECT DIRECTOR
GA

DRAWING NAME
LARGE WAREHOUSE-
GROUND

DRAWING NUMBER
DA

PROJECT NUMBER
P22-013

ISSUE
B

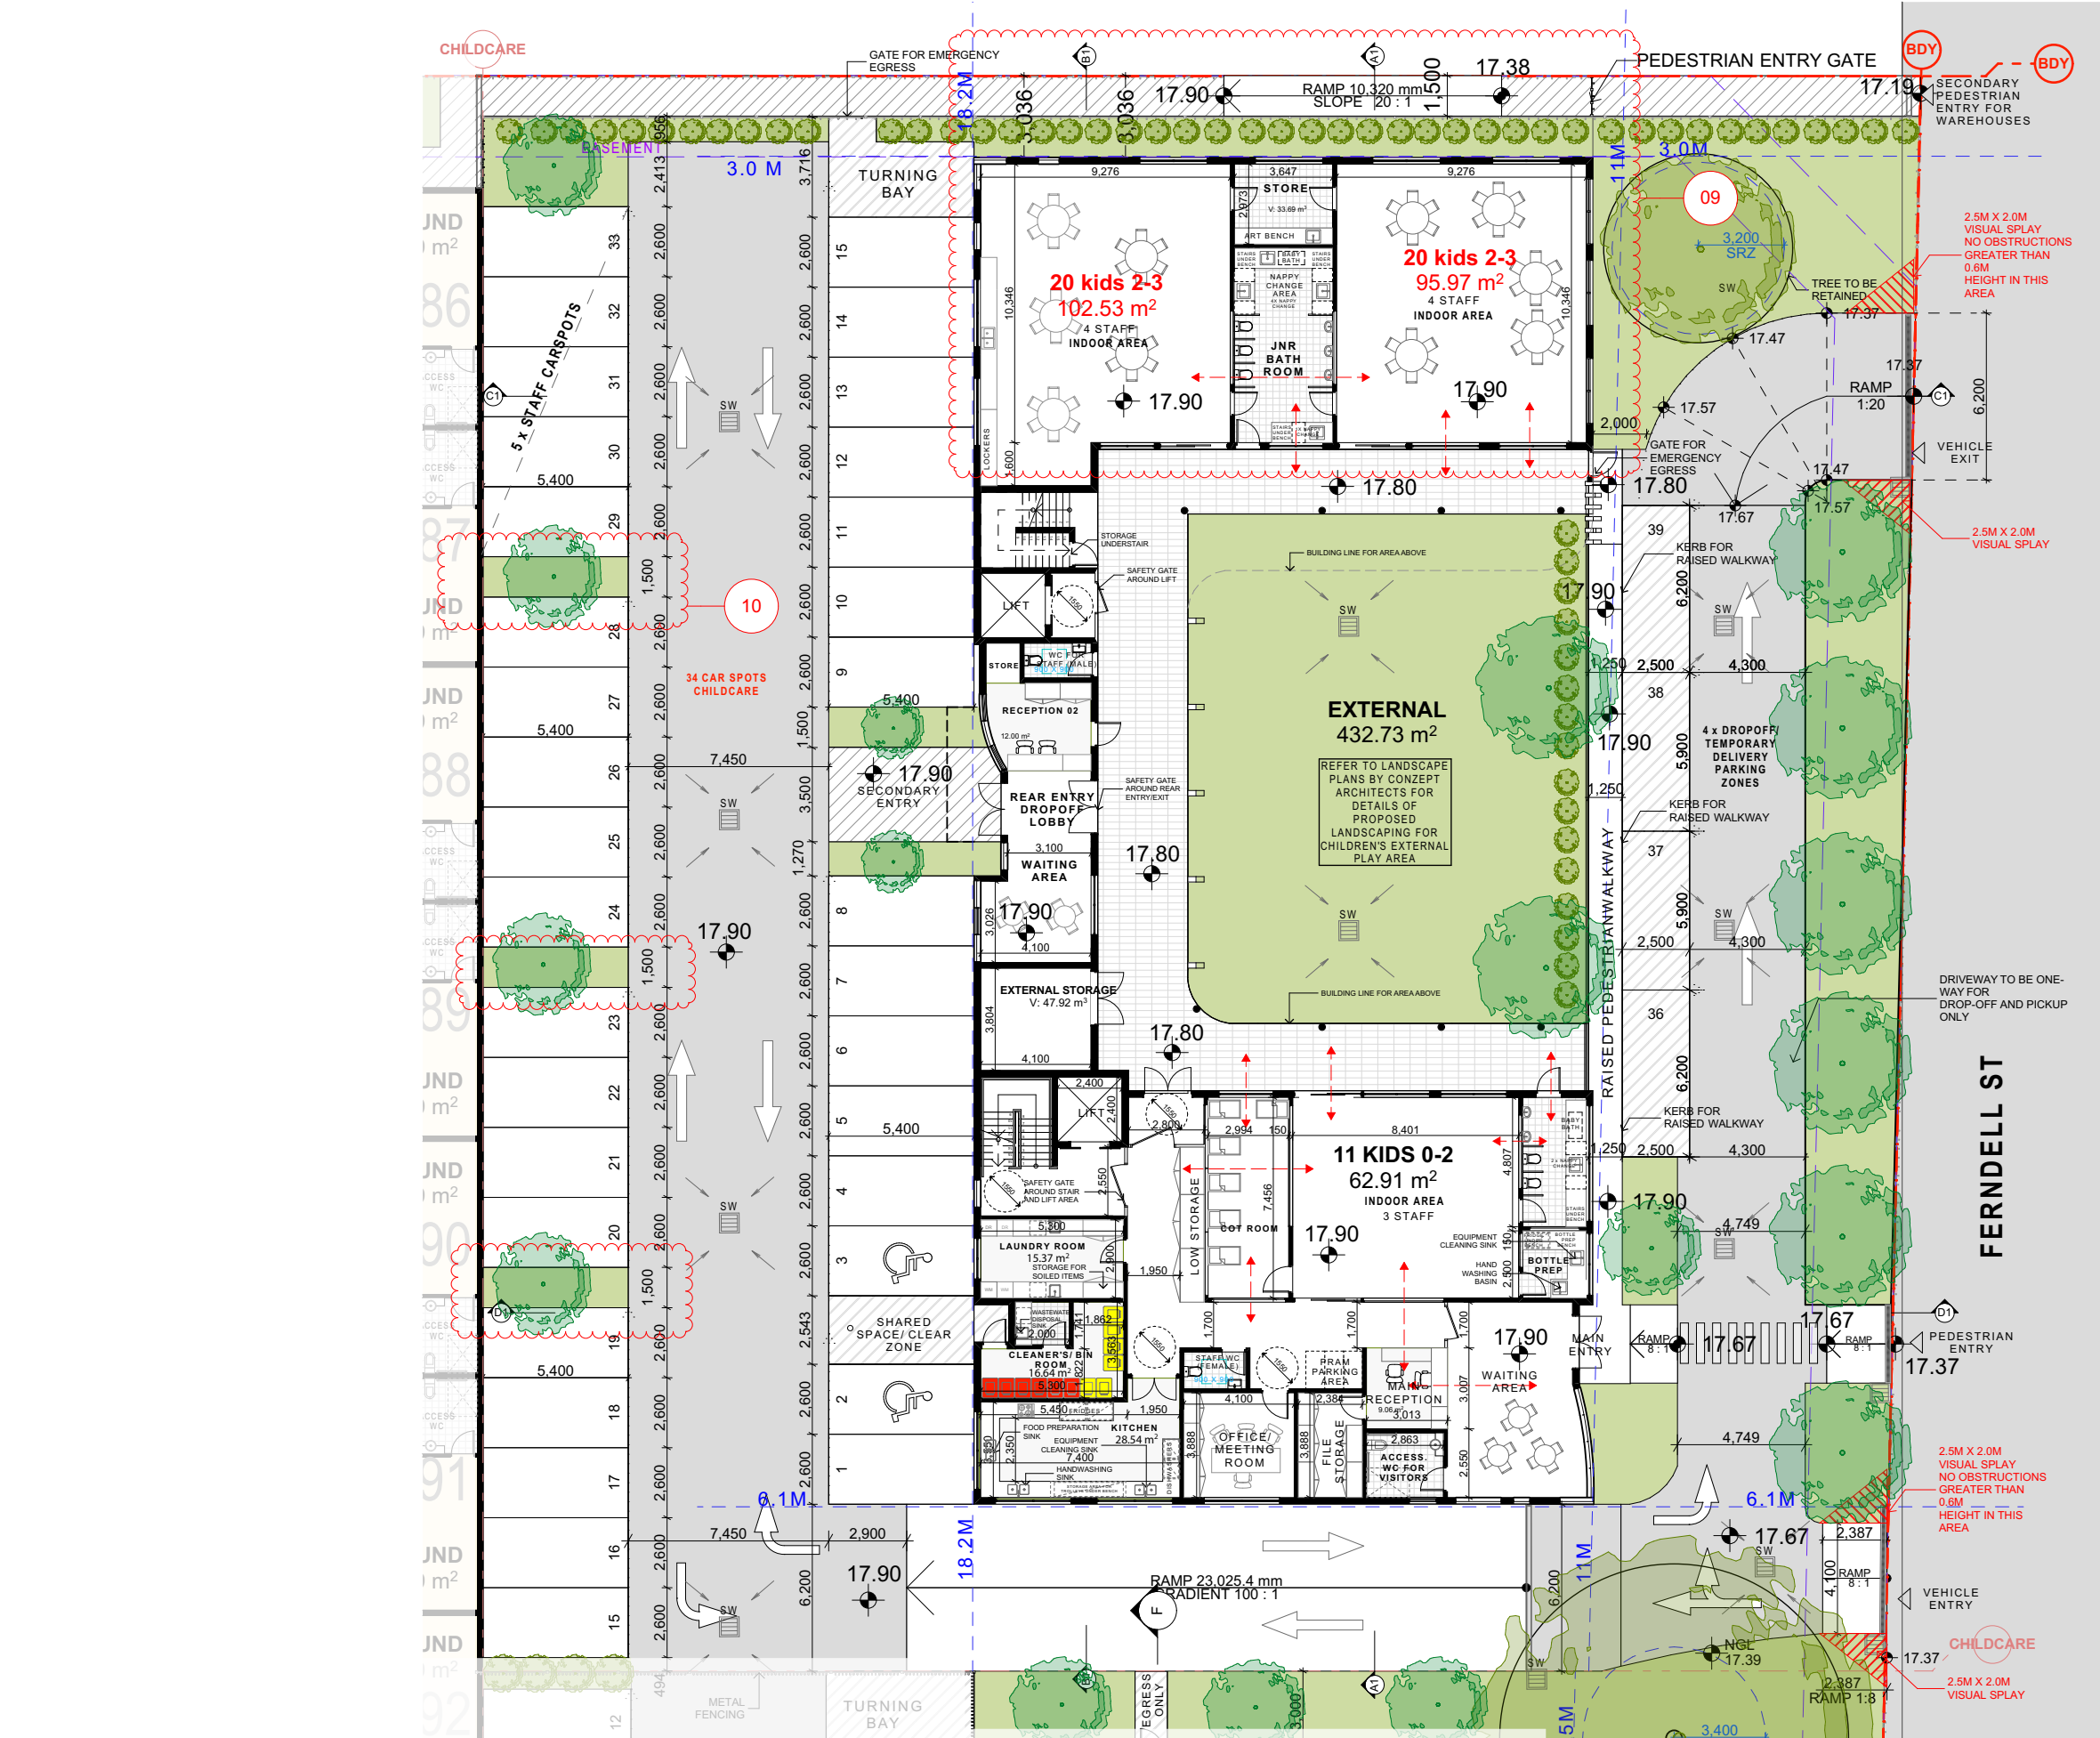

Compliance Table				
Unencumbered indoor space			3.25m ² / child	
Room	Min. Required	Designed	Compliant	
0-1 (11 Children)	35.75m ²	62.91m ²	Yes	
2-3 (40 Children)	130m ²	198.5m ²	Yes	
3-6 (59 Children)	191.75m ²	200.13m ²	Yes	
TOTAL CHILDREN		110		
Unencumbered outdoor play area			7m ² / child	
Children	Min. Required	Designed	Compliant	
0-1 (11 Children)	1.4			
2-3 (40 Children)	1.5			
TOTAL: 51	357m ²	432.73m ²	Yes	
First Floor:				
3-6 (59 Children)	413m ²	414.75m ²	Yes	
Internal storage			0.2m ³ / child	
Children	Min. Required	Designed	Compliant	
110	22m ³	54.06m ³	Yes	
External storage			0.3m ³ / child	
Children	Min. Required	Designed	Compliant	
110	33m ³	60.58m ³	Yes	
Staff ratio				
Children / staff	Ratio Required	Staff	Compliant	
0-1 (11 Children)	1:4	3	Yes	
2-3 (40 Children)	1:5	8	Yes	
3-6 (60 Children)	1:10	6	Yes	
Admin / Floater		2		
TOTAL STAFF		19		
Junior toilets				
Regulation	Min. Required	Designed	Compliant	
DOCs 1 per 15	8	10	Yes	
BCA	6	9	Yes	
TOTAL WC		10		
Toilets + Handwash				
Regulation				
Refer to NCC 2022 F4D4 accessible toilets shall be a combined shower and toilet in accordance with AS1428.1-2001.				
Nappy change				
Regulation	Min. Required	Designed	Compliant	
Mus provide 1 for 10 children under 3 years	6	6	Yes	
(51 kids <3yo)				
Parking				
Regulation	Min. Required	Designed	Compliant	
1 Parking space per 4 children (110)	28	34	Yes	
TOTAL CARSPOTS		34		

FLOOR AREA	
LEVEL	AREA
GROUND	650.86m ²
FIRST	406.86m ²
TOTAL GFA	1057.72m ²

CHILDCARE- GROUND FLOOR

1:250

FOR DA PURPOSES ONLY NOT FOR CONSTRUCTION

DA

BCA DESIGN RIGHT CONSULTING

ACQUSTIC ACQUSTIC CONSULTING ENGINEERS

TRAFFIC PDC CONSULTANTS

WASTE MANAGEMENT DICKENS SOLUTIONS

ACCESS ESSENTIAL ACCESS

LANDSCAPING CONCEPT LANDSCAPE

STORMWATER AUSTRALIAWIDE CONSULTING

QUANTITY SURVEY CONSTRUCTION CONSULTANTS

CONTAMINATION GCA

ARBORIST NSW TREES

PLANNING THINK PLANNERS

CHILDHOOD CONSULTING OLOGY EDUCATION

ARCHITECT GHAZI AL ALI ARCHITECT

NSW reg. no. 7542

PROJECT 46-52 FERDELL ST, SOUTH GRANVILLE


CLIENT TRADEMASTER

DRAWING NUMBER DA

PROJECT MANAGER SN, MO

DRAWING NAME CHILDCARE- GROUND FLOOR

ISSUE: B

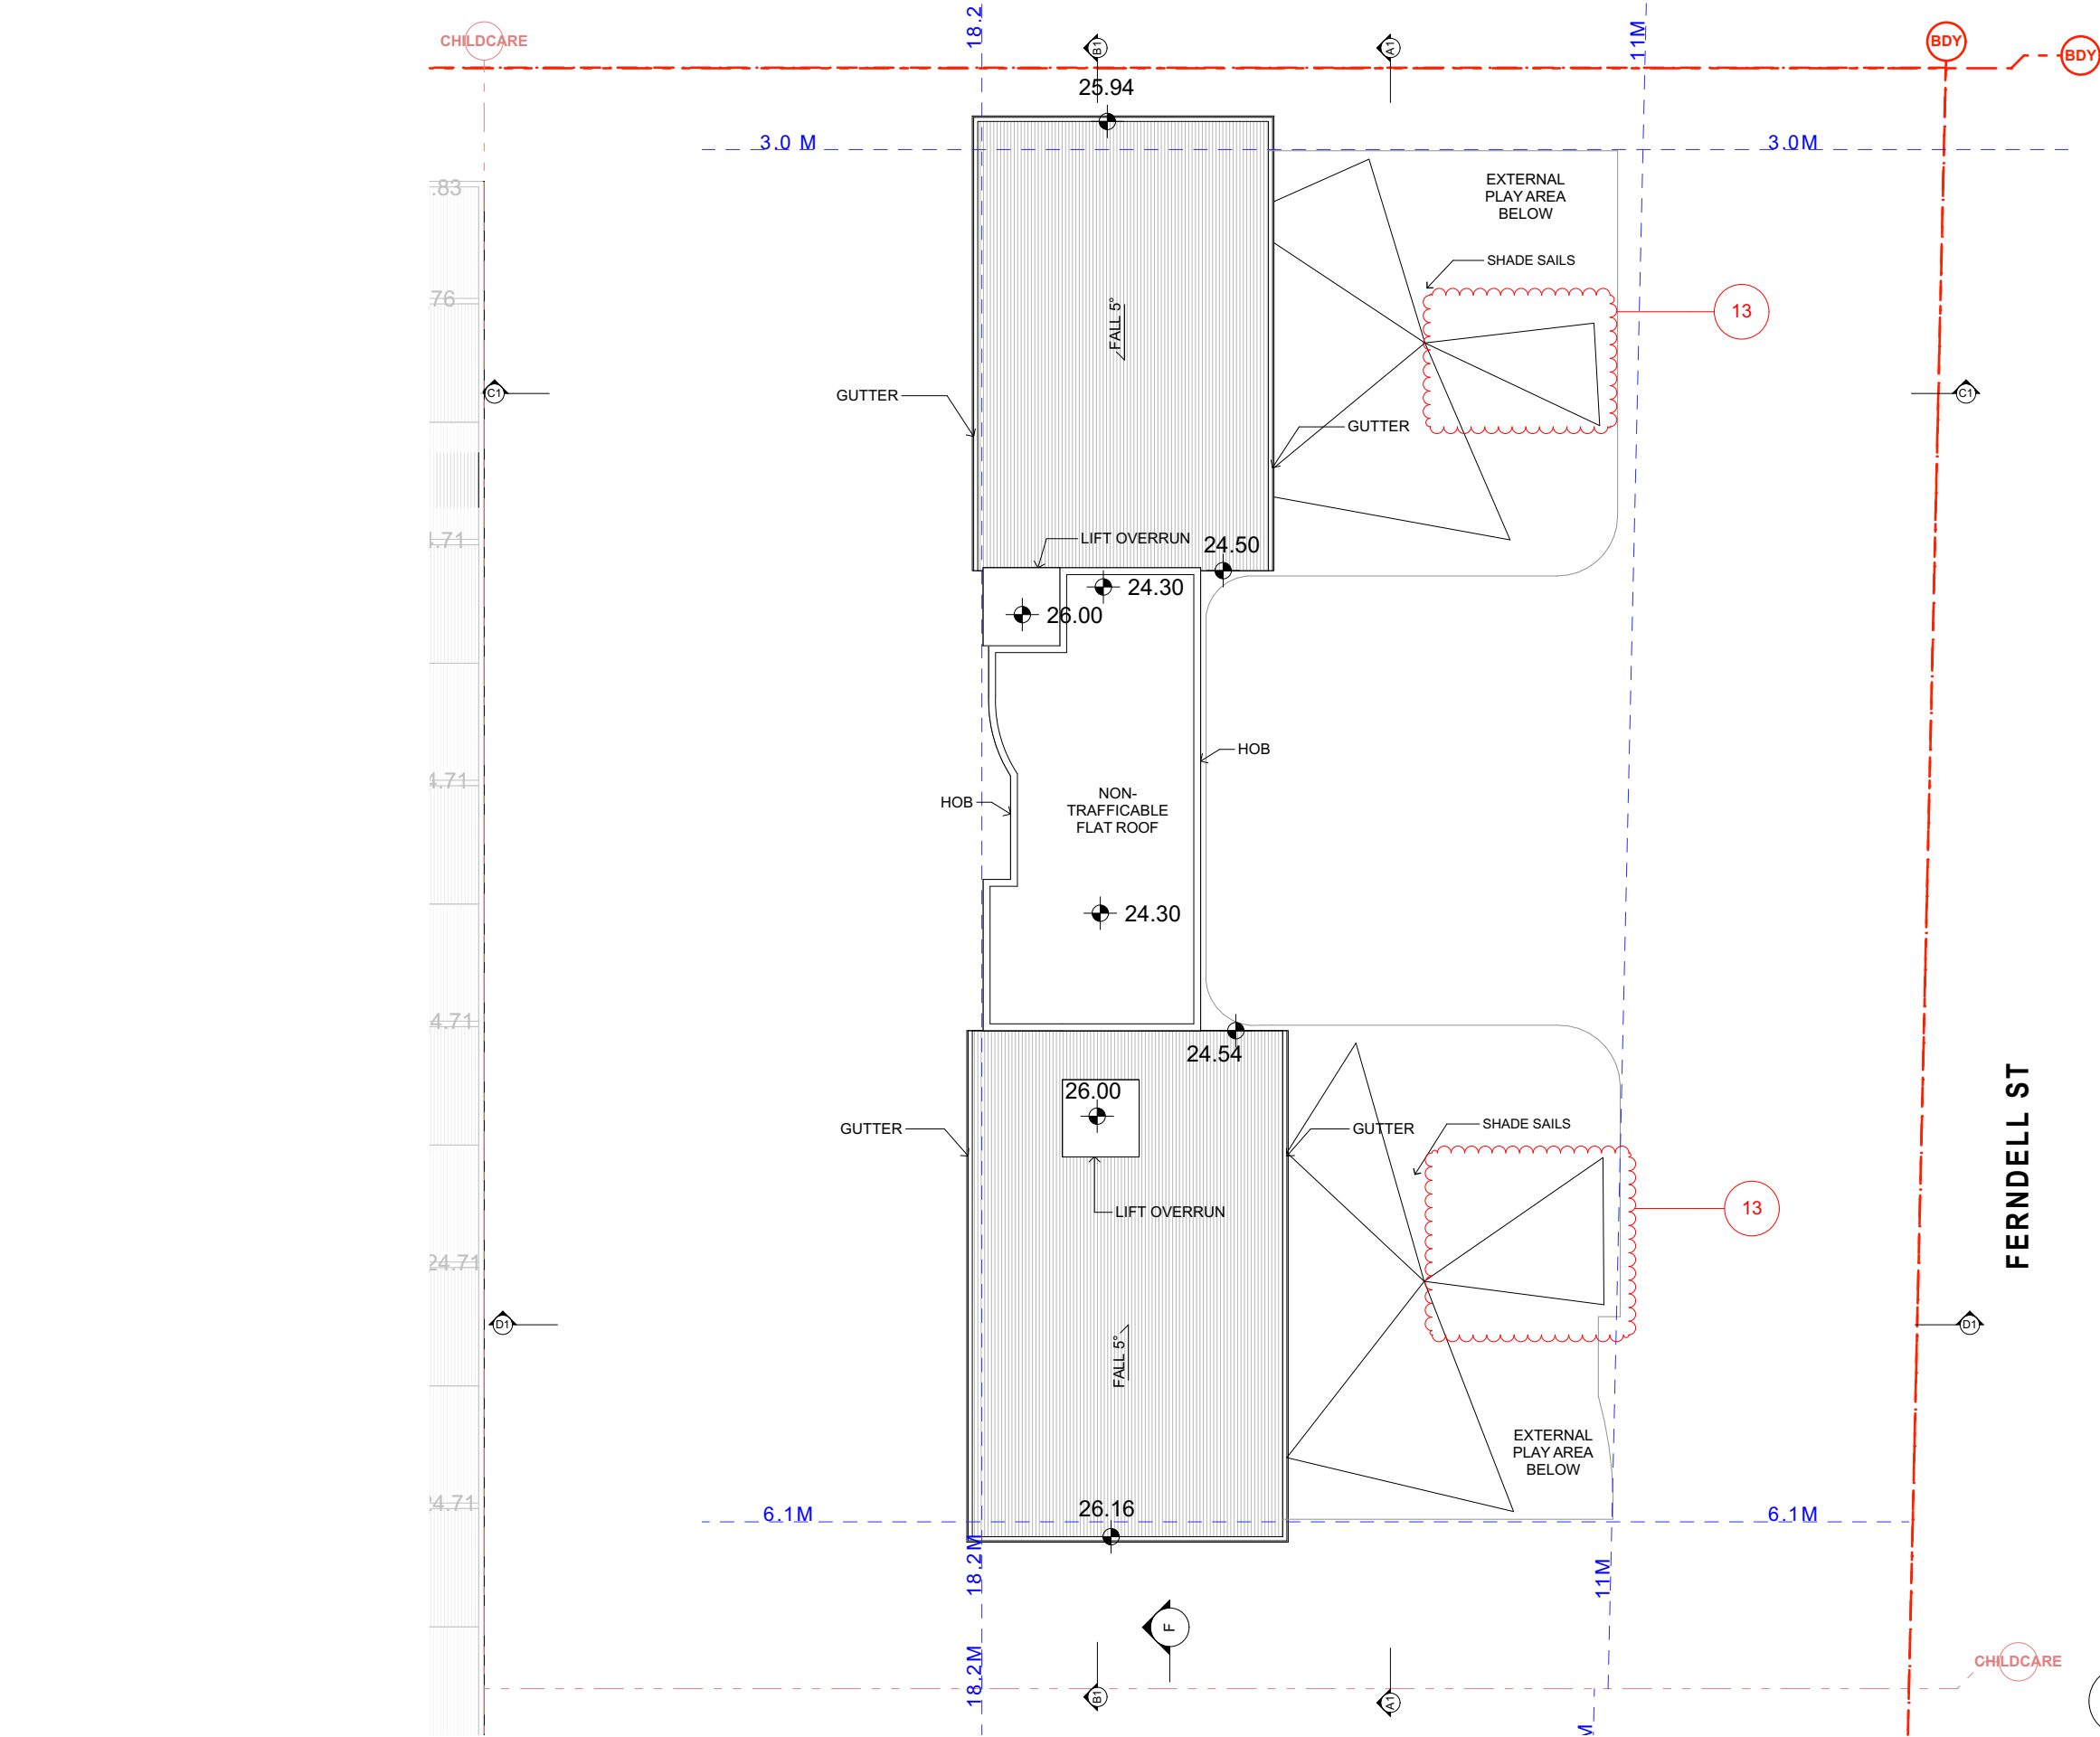


Compliance Table			
Unencumbered indoor space		3.25m ² / child	
Room	Min. Required	Designed	Compliant
0-1 (11 Children)	35.75m ²	62.91m ²	Yes
2-3 (40 Children)	130m ²	188.5m ²	Yes
3-6 (59 Children)	191.75m ²	200.13m ²	Yes
TOTAL CHILDREN		110	
Unencumbered outdoor play area		7m ² / child	
Children	Min. Required	Designed	Compliant
0-1 (11 Children)			
2-3 (40 Children)			
TOTAL: 51	357m ²	432.73m ²	Yes
First Floor:			
3-6 (59 Children)	413m ²	414.75m ²	Yes
Internal storage		0.2m ³ / child	
Children	Min. Required	Designed	Compliant
110	22m ³	54.06m ³	Yes
External storage		0.3m ³ / child	
Children	Min. Required	Designed	Compliant
110	33m ³	60.58m ³	Yes
Staff ratio			
Children / staff	Ratio Required	Staff	Compliant
0-1 (11 Children)	1:4	3	Yes
2-3 (40 Children)	1:5	8	Yes
3-6 (60 Children)	1:10	6	Yes
Admin / Floater		2	
TOTAL STAFF		19	
Junior toilets			
Regulation	Min. Required	Designed	Compliant
DOCs 1 per 15	8	10	Yes
BCA	6	9	Yes
TOTAL WC		10	
Toilets + Handwash			
Regulation Refer to NCC 2022 F4D4 accessible toilets shall be a combined shower and toilet in accordance with AS1428.1-2001.			
Nappy change			
Regulation	Min. Required	Designed	Compliant
Must provide 1 for 10 children under 3 years	6 (51 kids <3yo)	6	Yes
Parking			
Regulation	Min. Required	Designed	Compliant
1 Parking space per 4 children (110)	28	34	Yes
TOTAL CARSPOTS		34	

← → SIGHT VIEW ANGLES


FLOOR AREA	
LEVEL	AREA
GROUND	650.86m ²
FIRST	406.86m ²
TOTAL GFA	1057.72m ²

CHILDCARE- ROOF
1:250

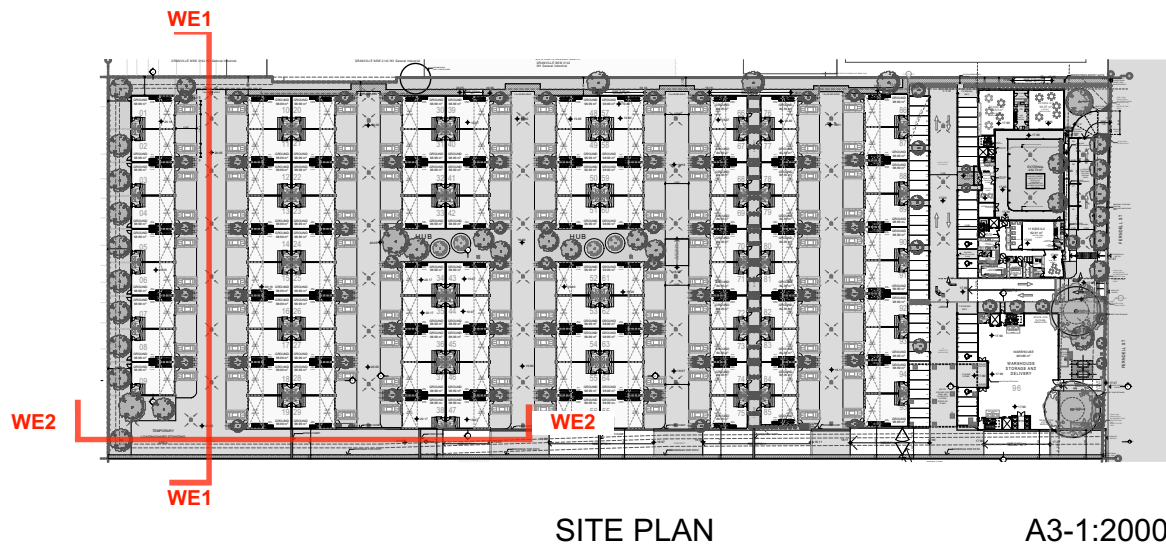


SITE PLAN

A3-1:2000

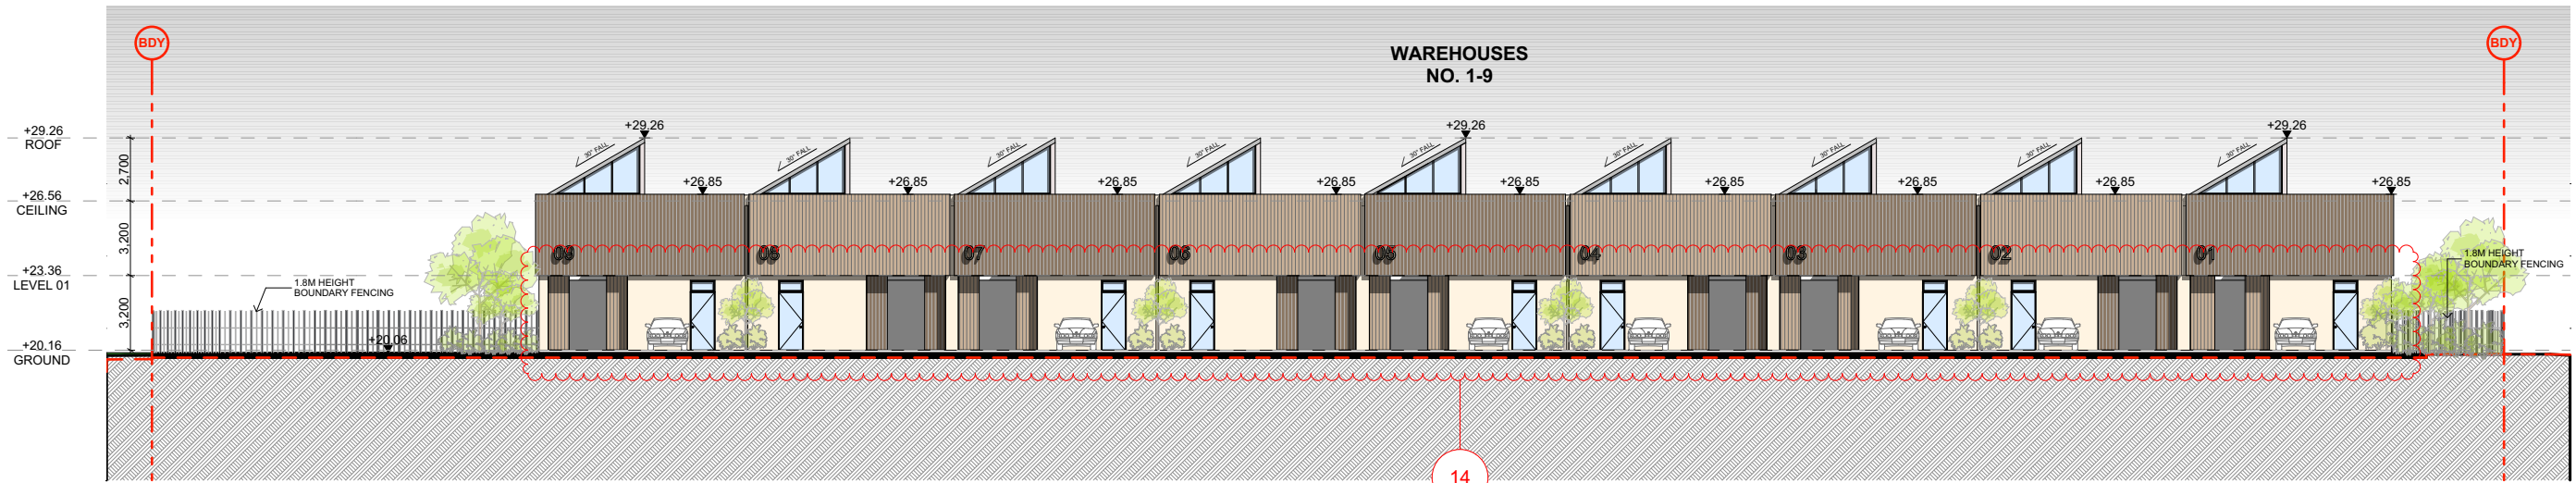


WE1- WAREHOUSES EAST ELEVATION

1:300

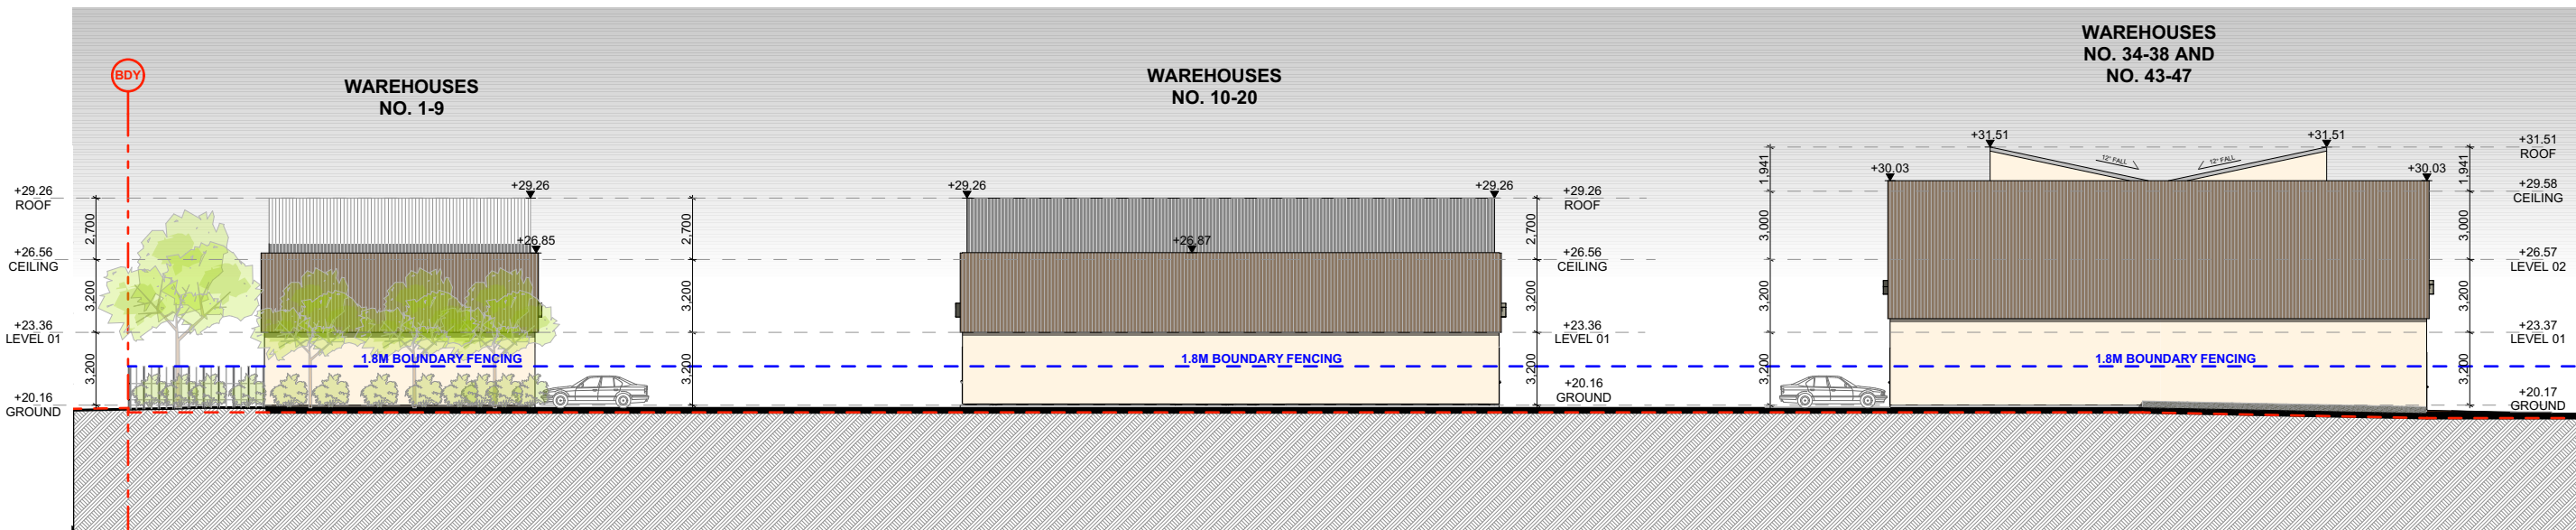


WE2- WAREHOUSES SOUTH ELEVATION

1:300

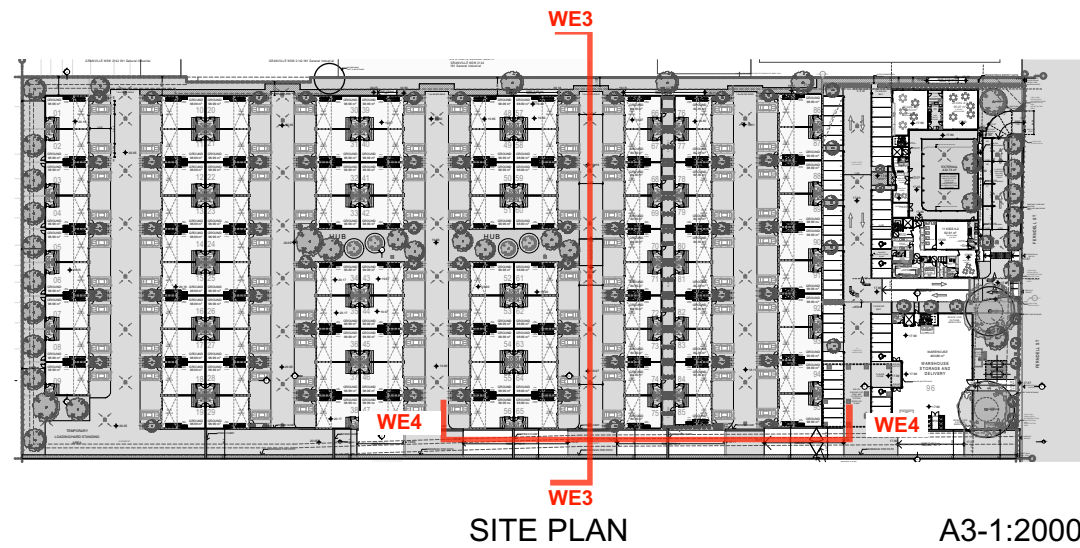


SITE PLAN

A3-1:2000

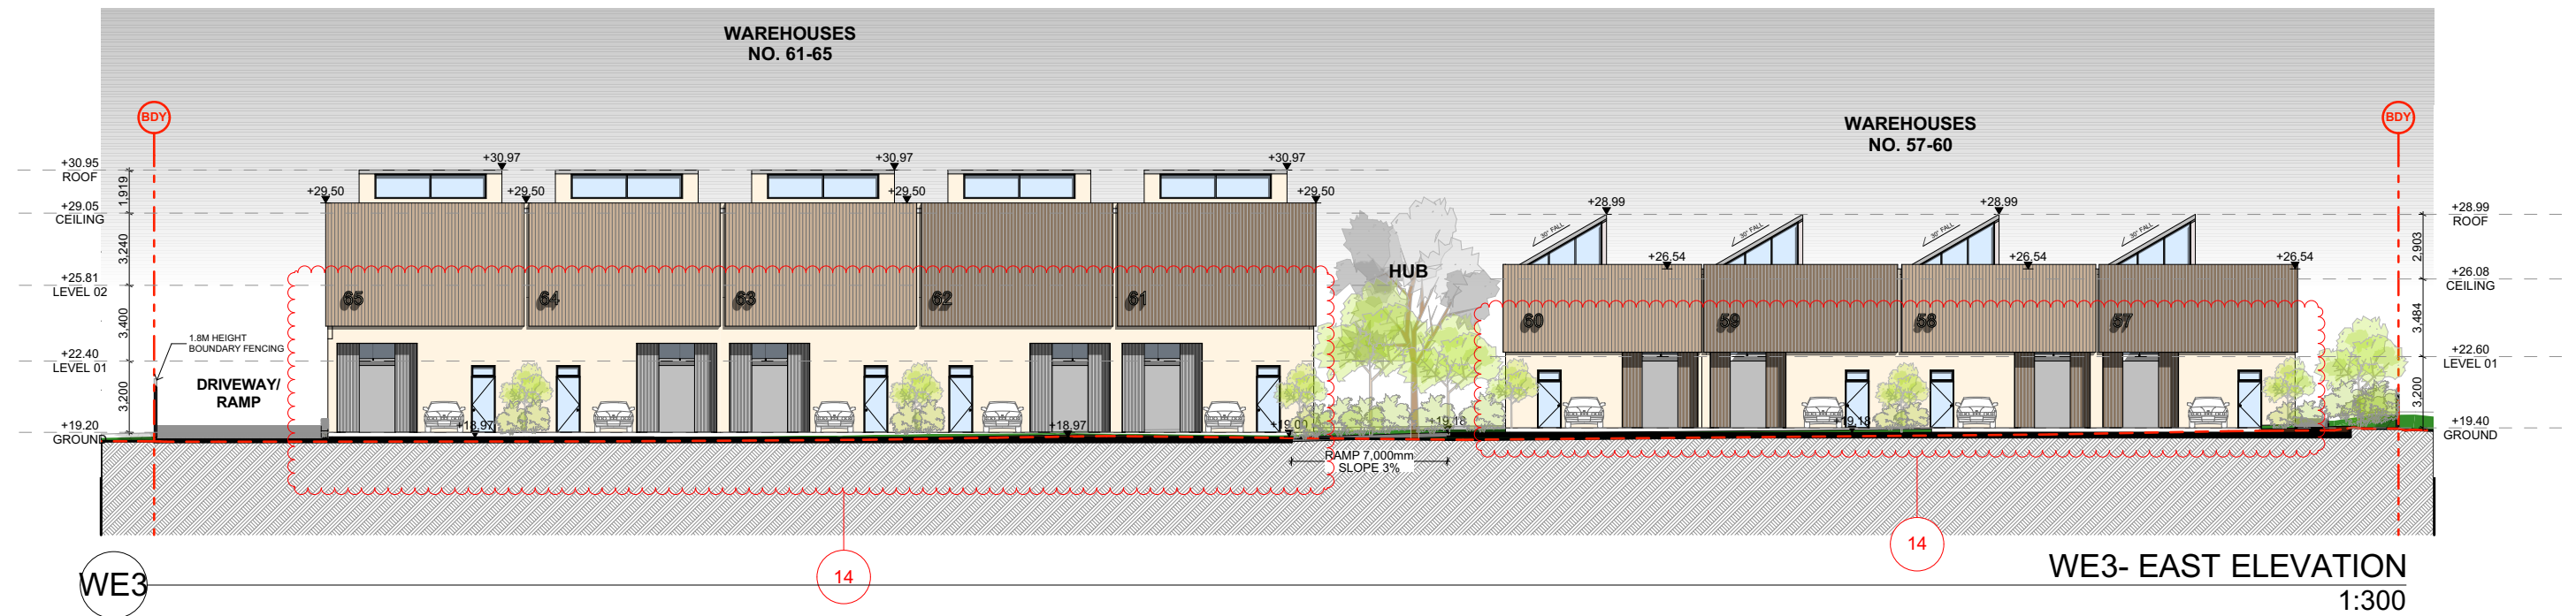


WE3- EAST ELEVATION

1:300

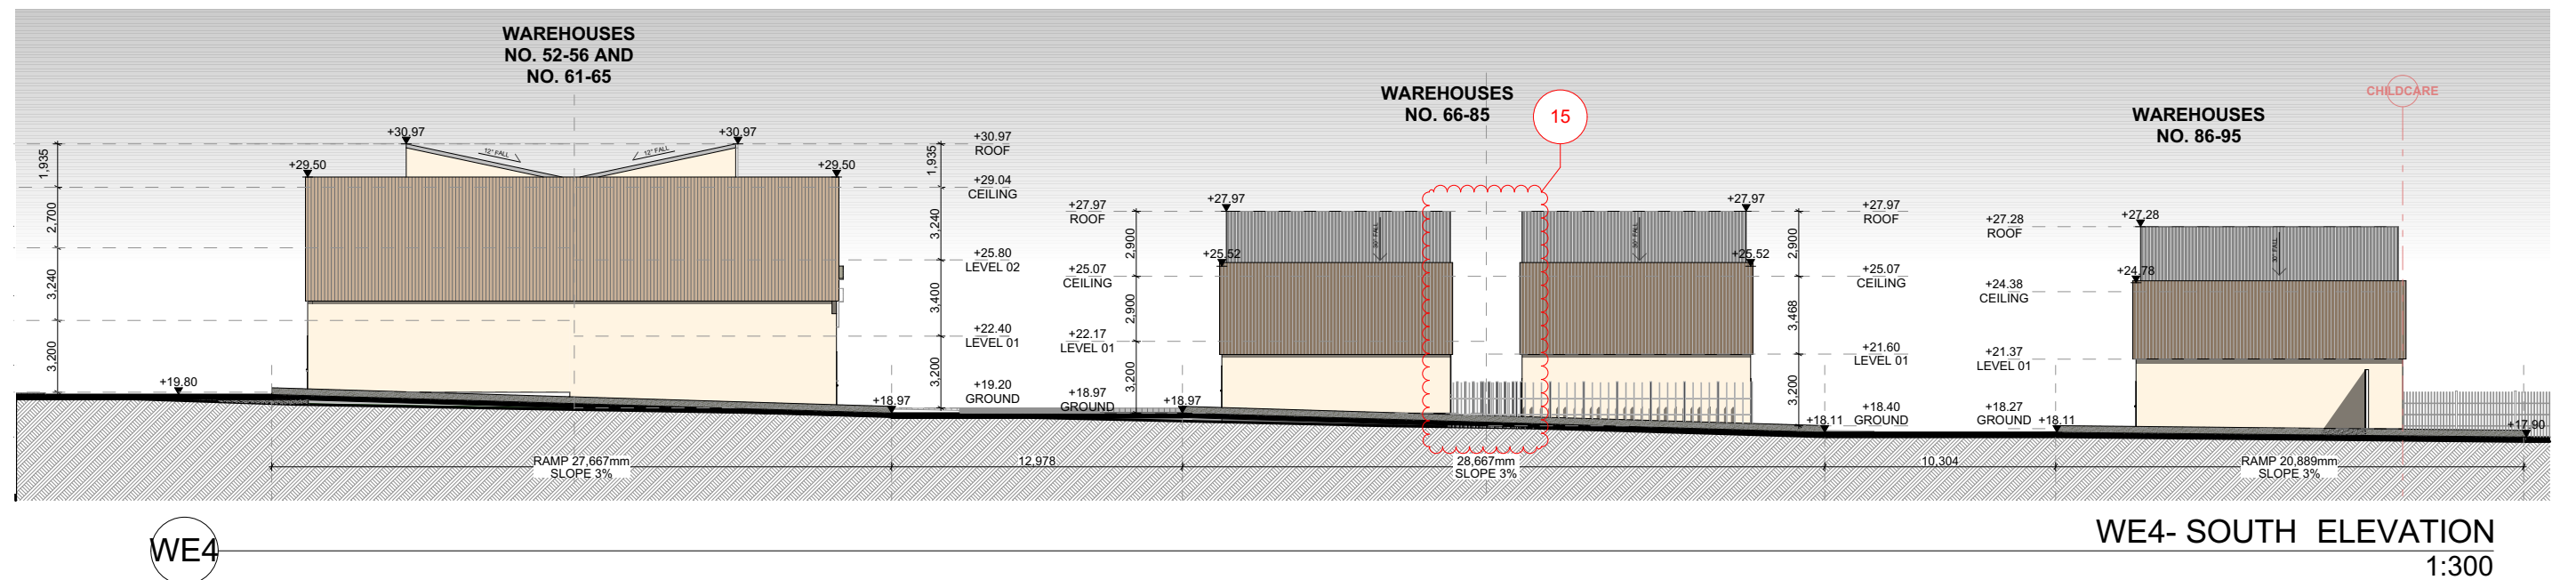


WE4- SOUTH ELEVATION


1:300

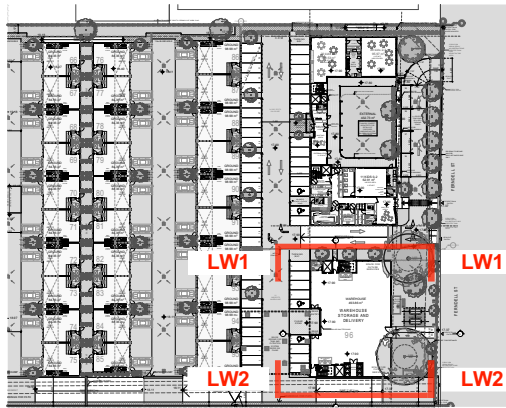


SITE PLAN A3-1:2000

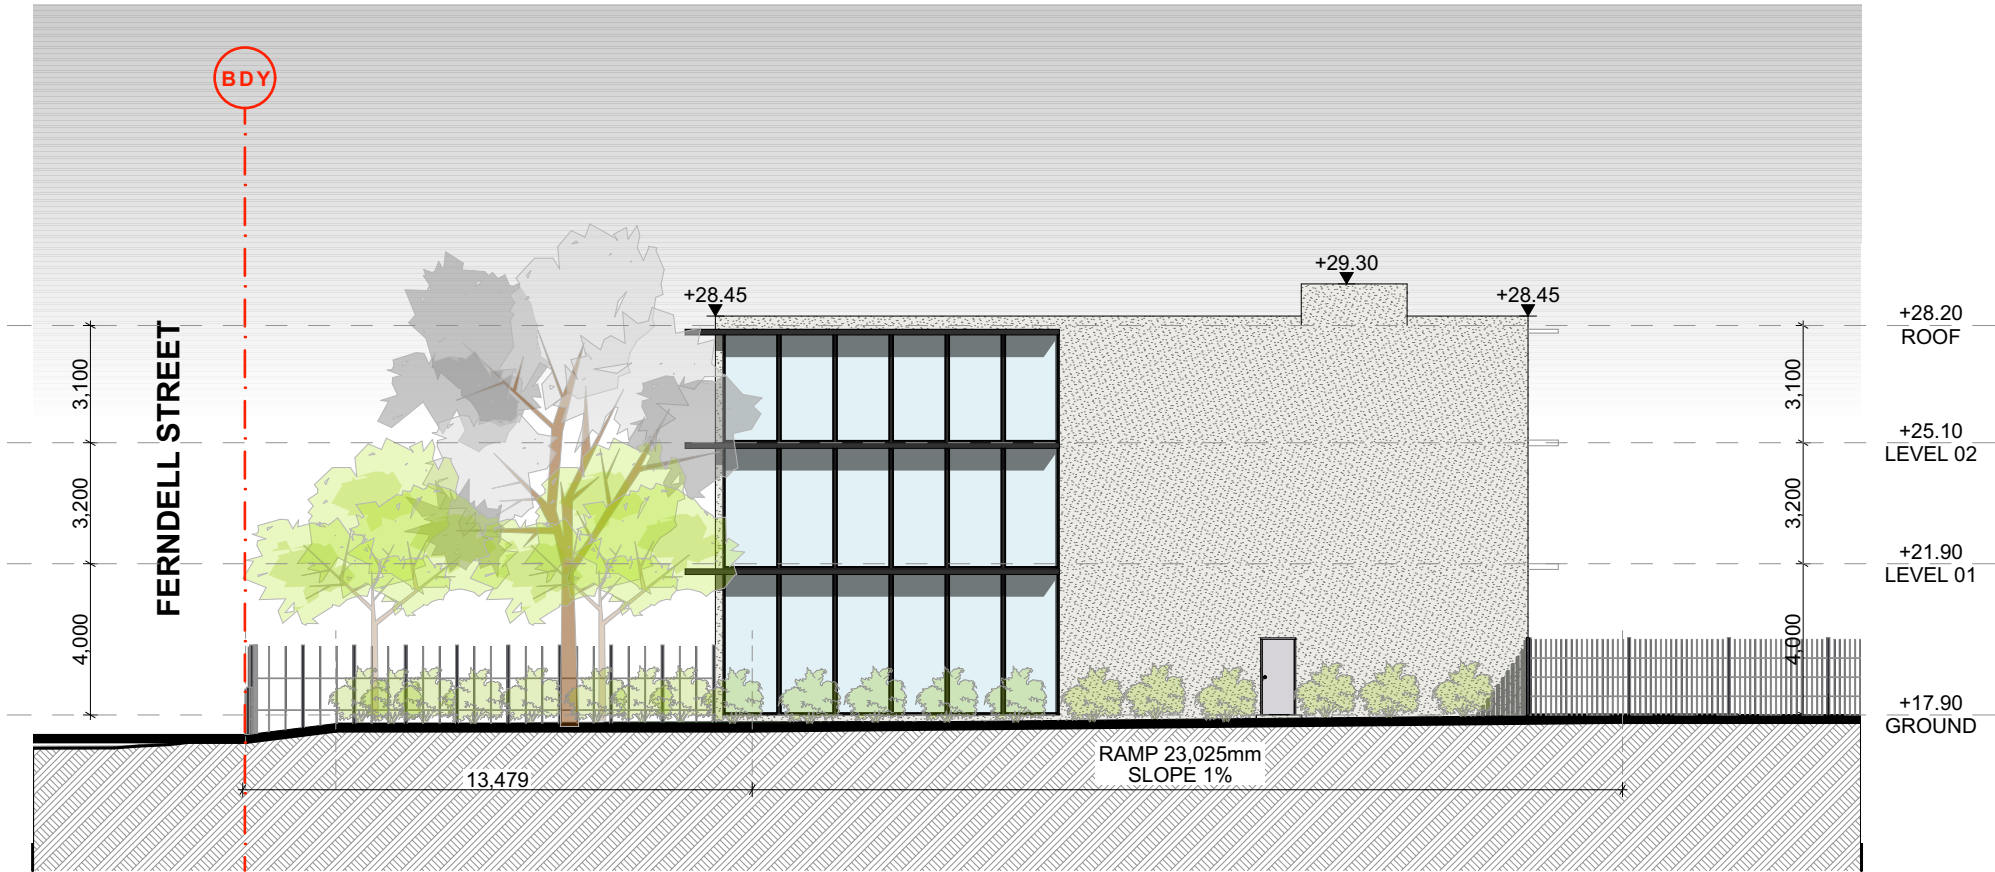



LW1- NORTH ELEVATION 1:200

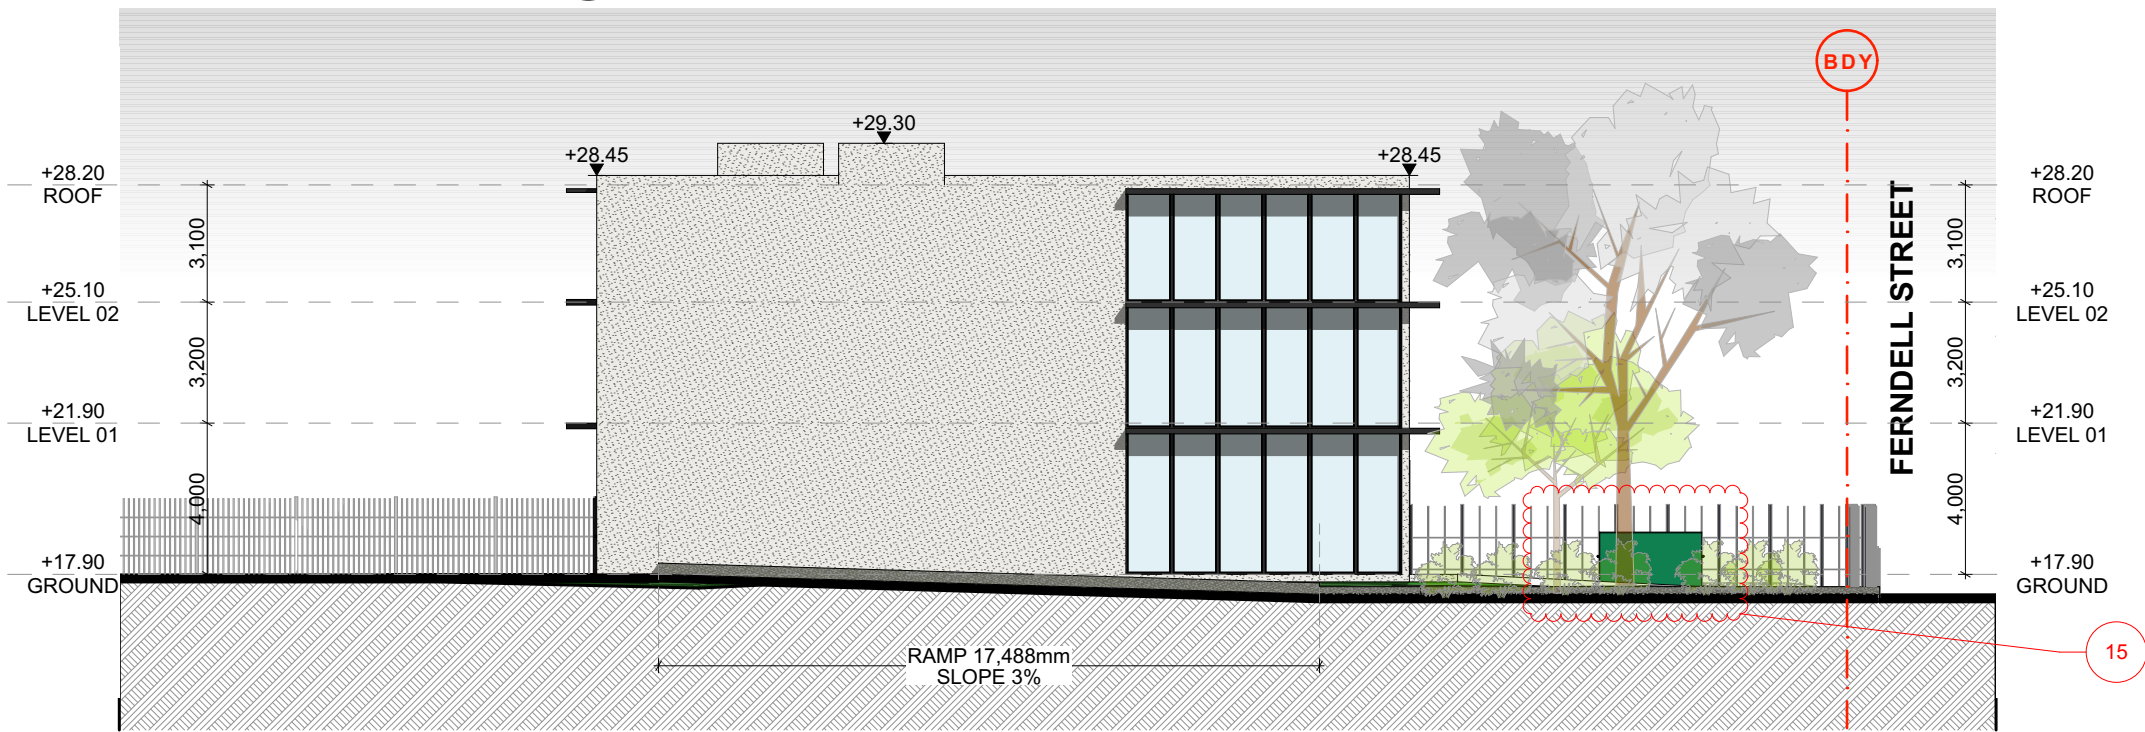

LW2- SOUTH ELEVATION 1:200

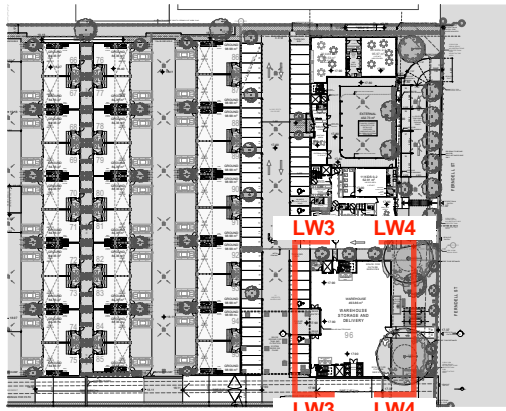

SITE PLAN A3-1:2000

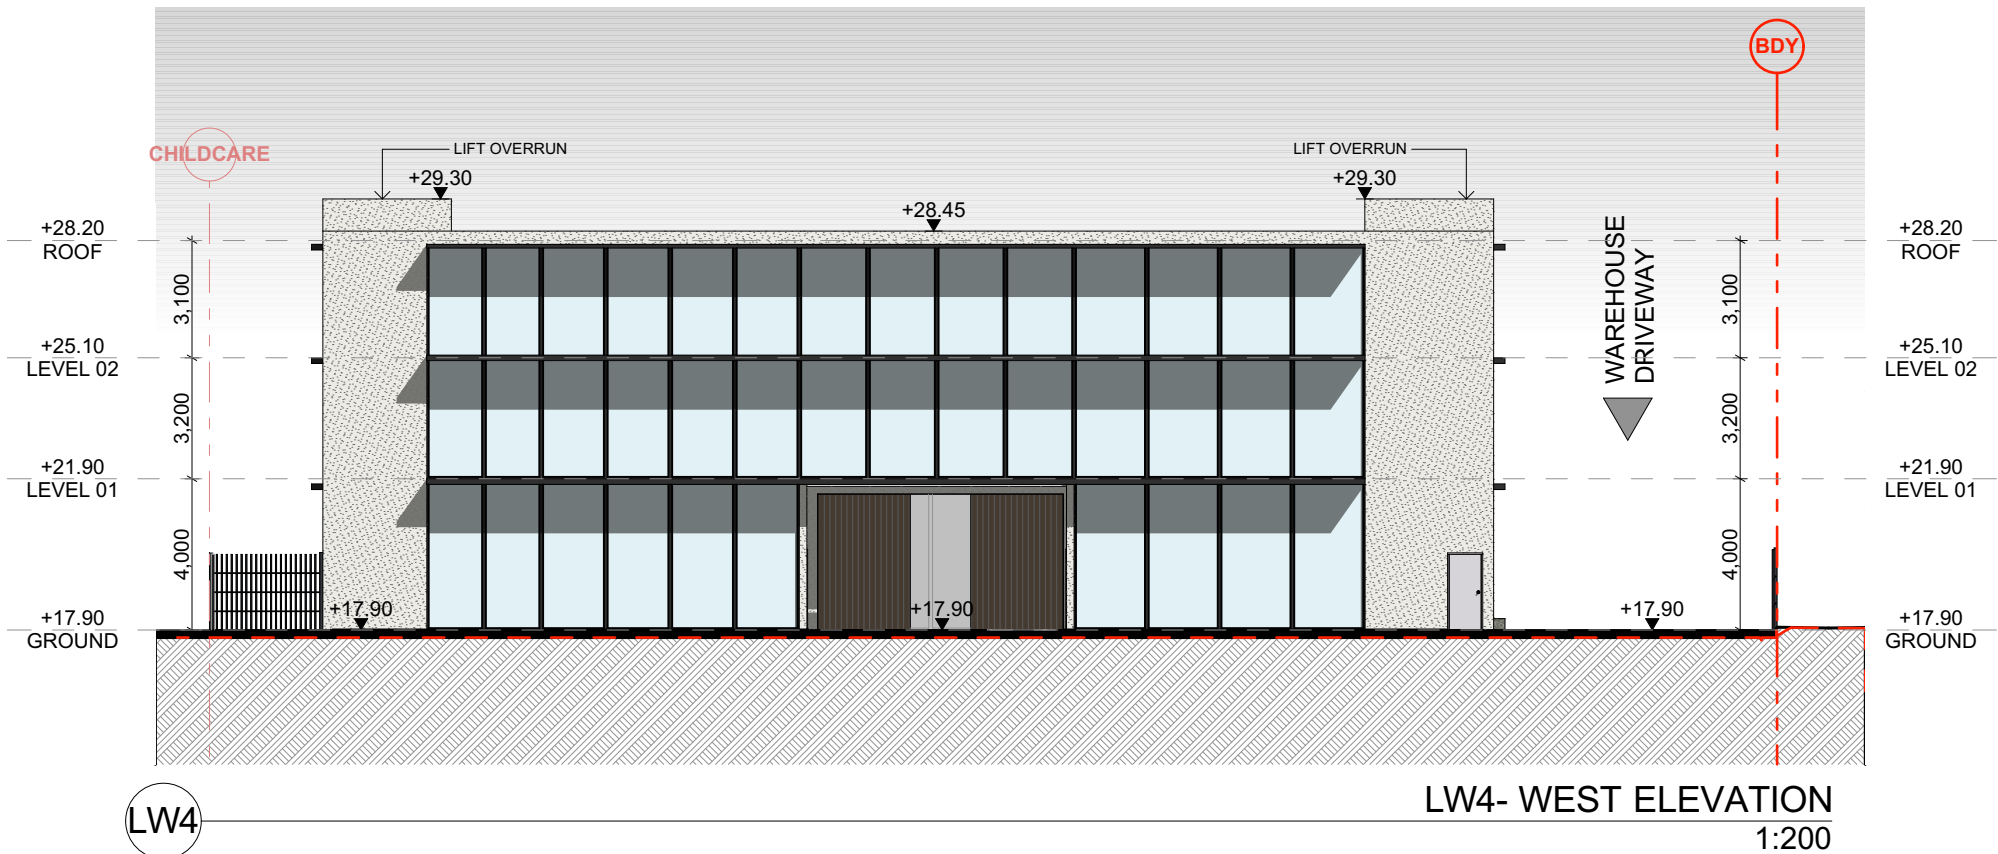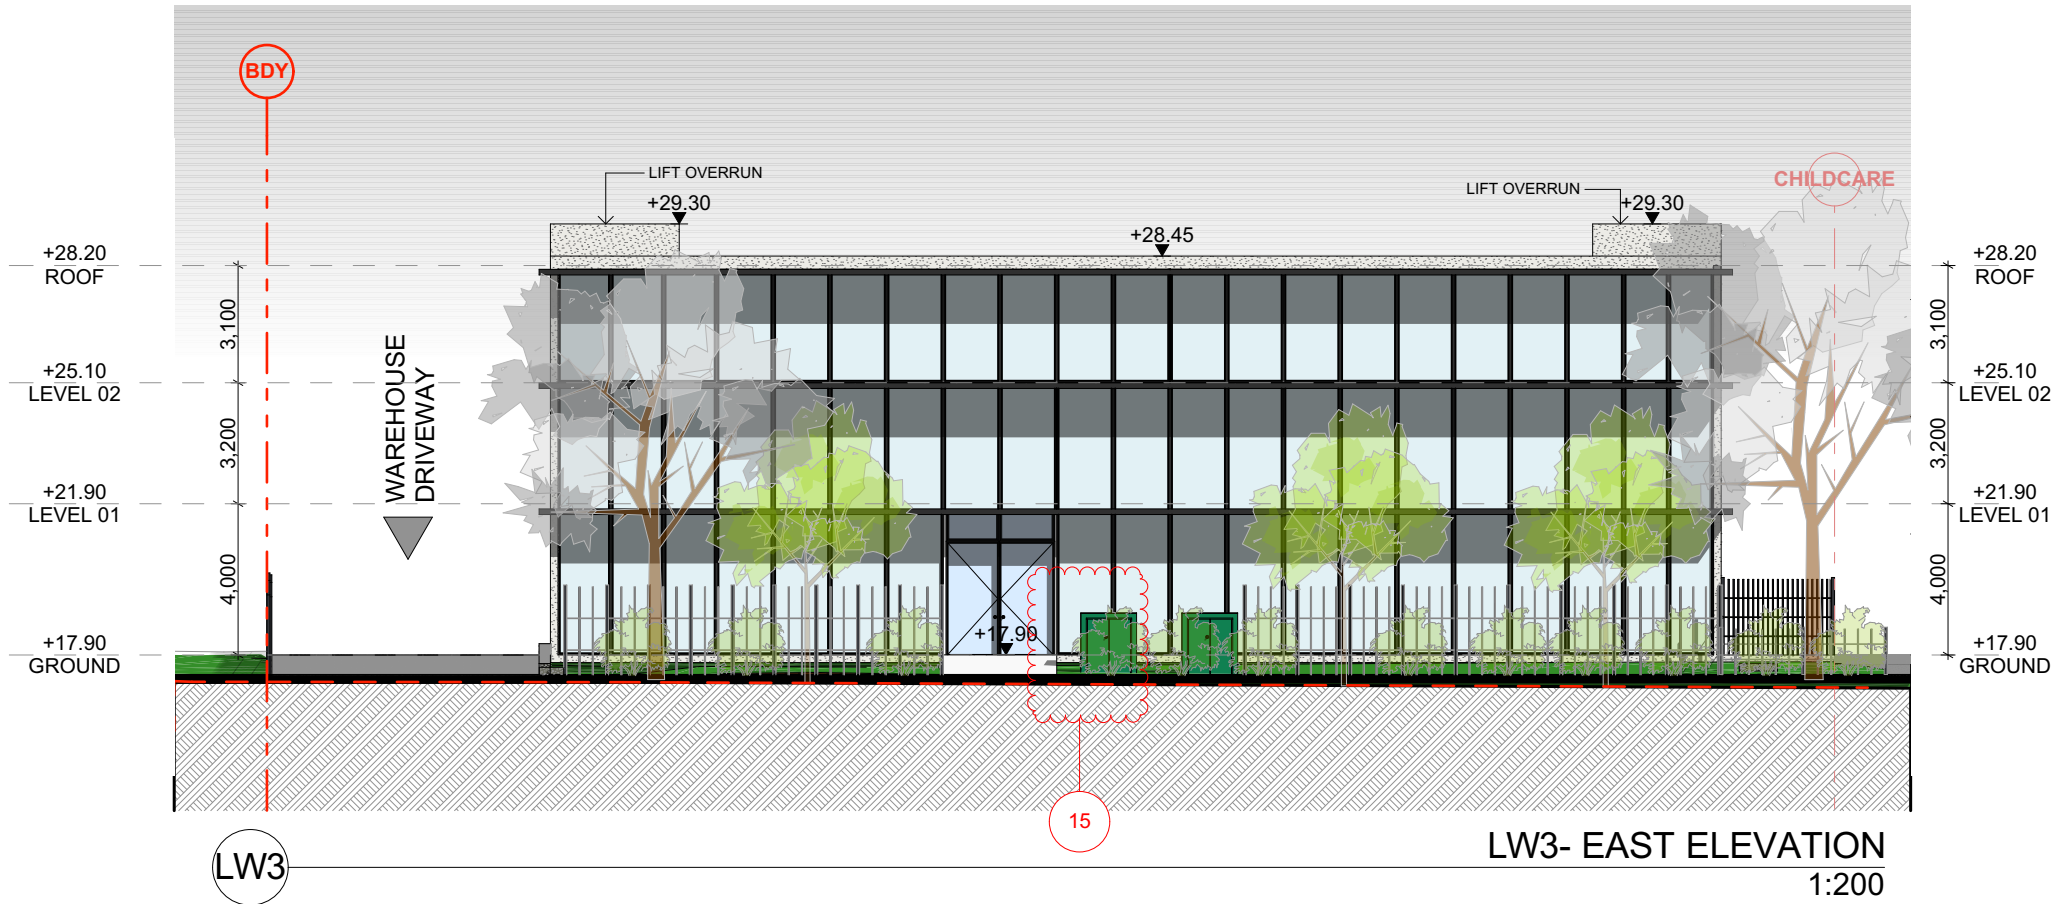



CH1

 CH_2

FOR DA
PURPOSES ONLY

NOT FOR
CONSTRUCTION

DA

Drawing Original Size
A3

© COPYRIGHT

DO NOT SCALE DWGS. USE
DIMENSIONS ONLY. REFER
ANY DISCREPANCIES TO
ARCHITECT PRIOR TO
CONSTRUCTION.

THESE DRAWINGS ARE
SUBJECT TO COPYRIGHT.



ACCESS
ESSENTIAL ACCESS
 PO Box 791 Spit Junction NSW 2088
 0420 312 721
info@essentialaccess.com.au

CONTAMINATION
GCA
2 Harold Street, Parramatta NSW 2150
02 9788 2829 || 0452 247 577
george.a@geoconsultants.com.au

ARBORIST
NSW TREES
PO Box 4591 Panania NSW 2213
9785 4591 || 0409 903 618
info@nswtrees.com

ARCHITECT




GHAZI AL ALI
ARCHITECT PTY LTD

NSW reg. no. 7542




T. +612 9744 7035 | E. office@ghazia.com
+612 9660 3214 | ABN: 67167131848
A: The Carlton Factory
Suite 21 / 47-55 John St, Leichhardt NSW 2040

DRAWING NAME CHILDCARE- ELEVATIONS		PROJECT NUMBER P22-013
DRAWING NUMBER DA A-1306		
		ISSUE: B

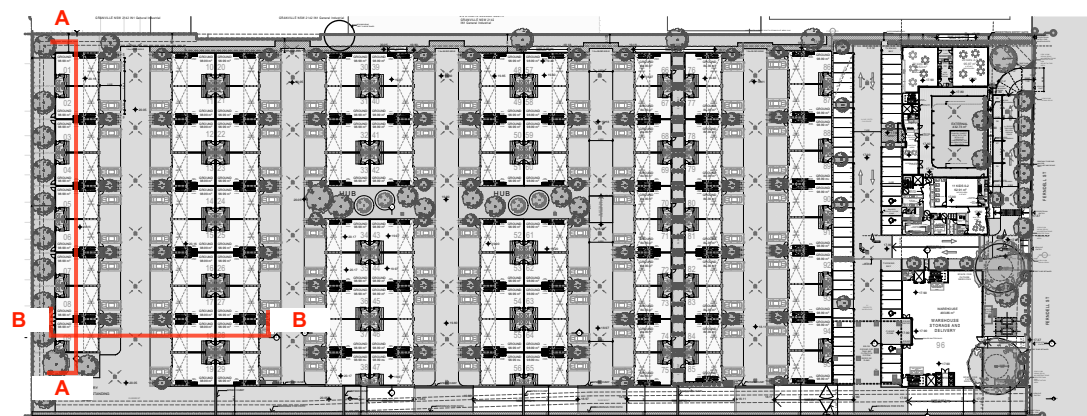

SITE PLAN

A3-1:2000

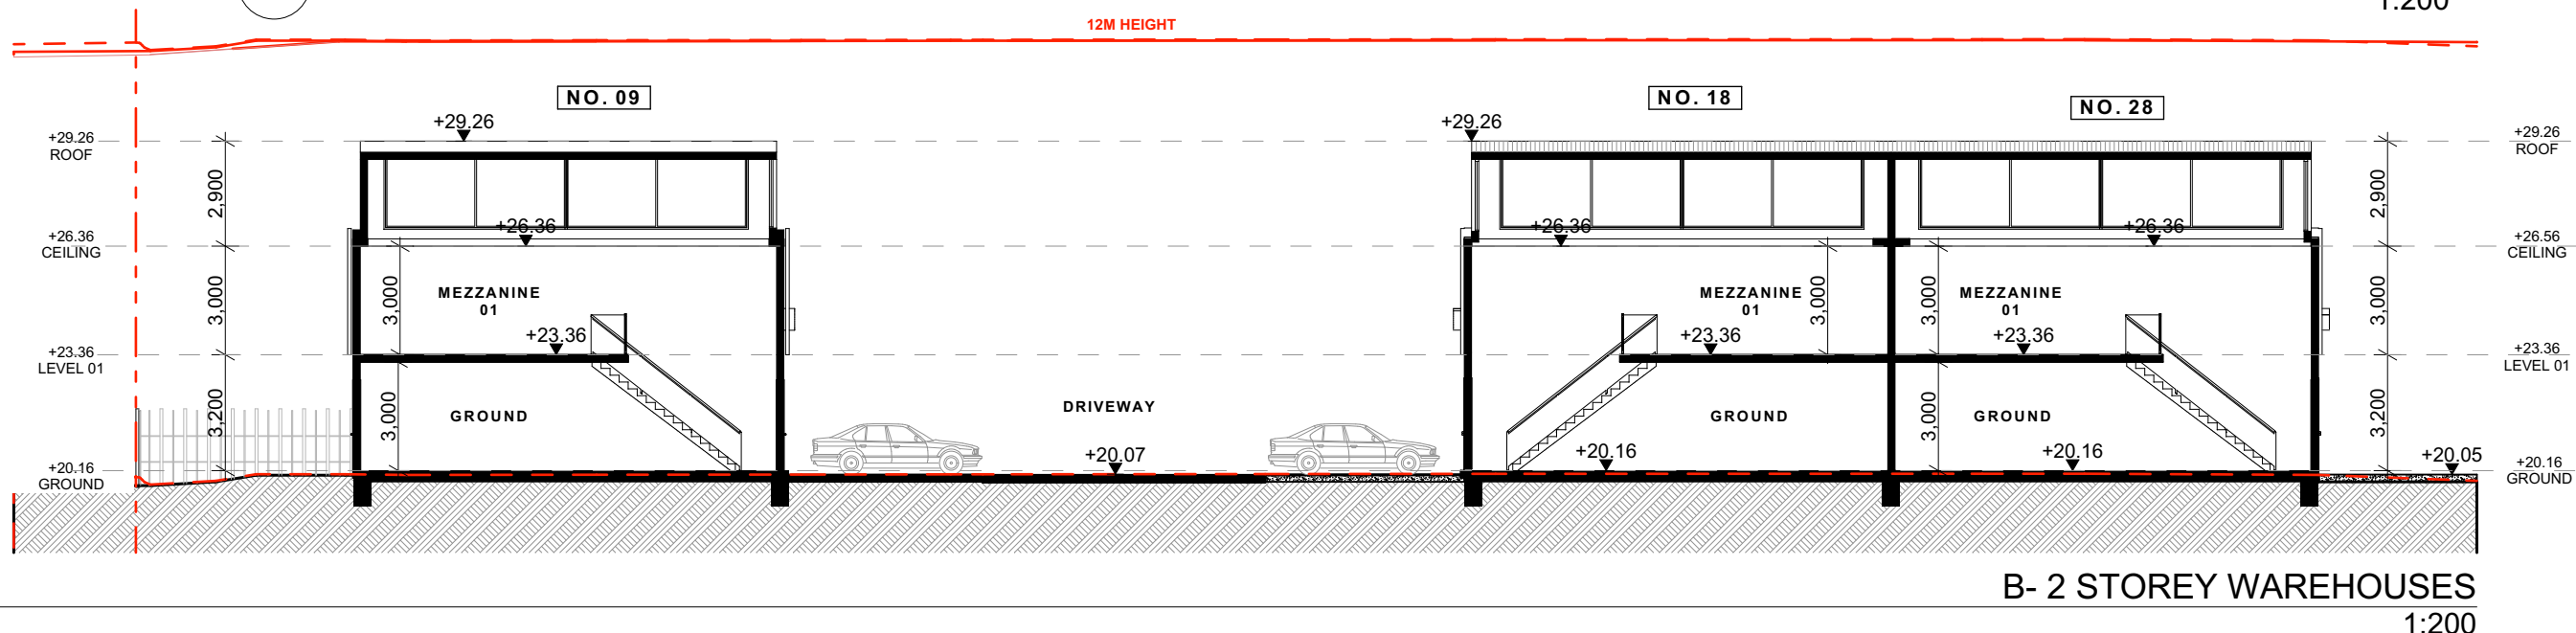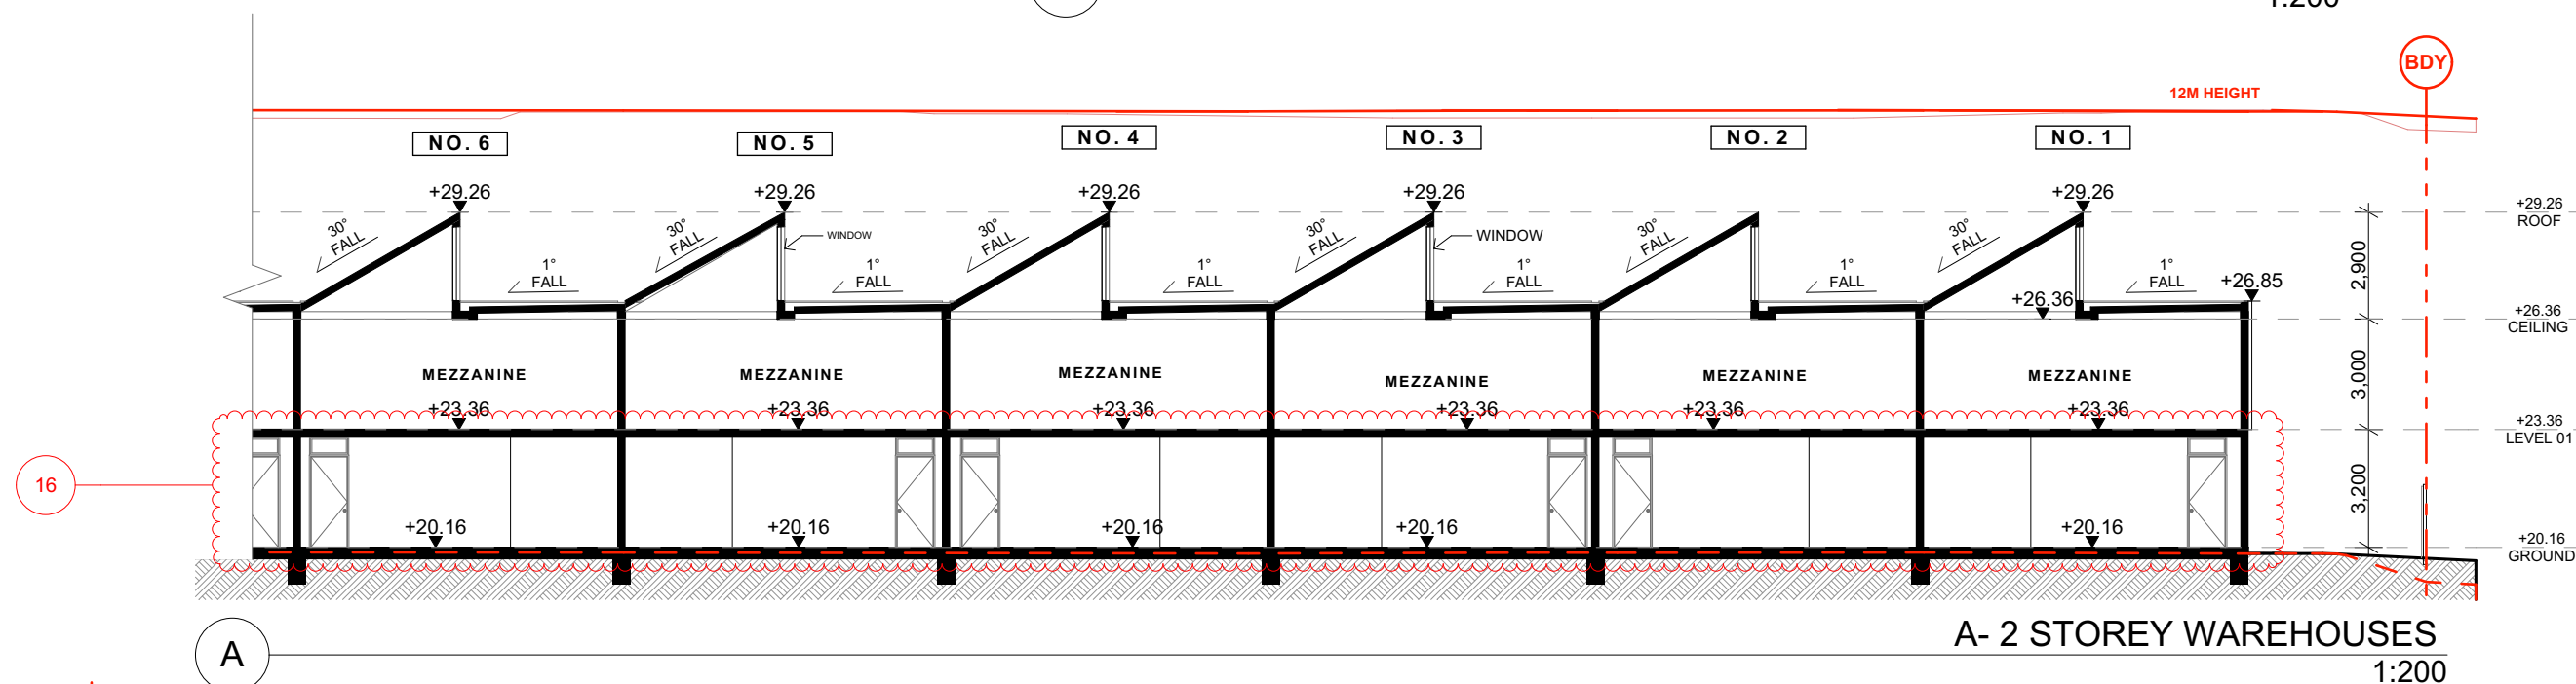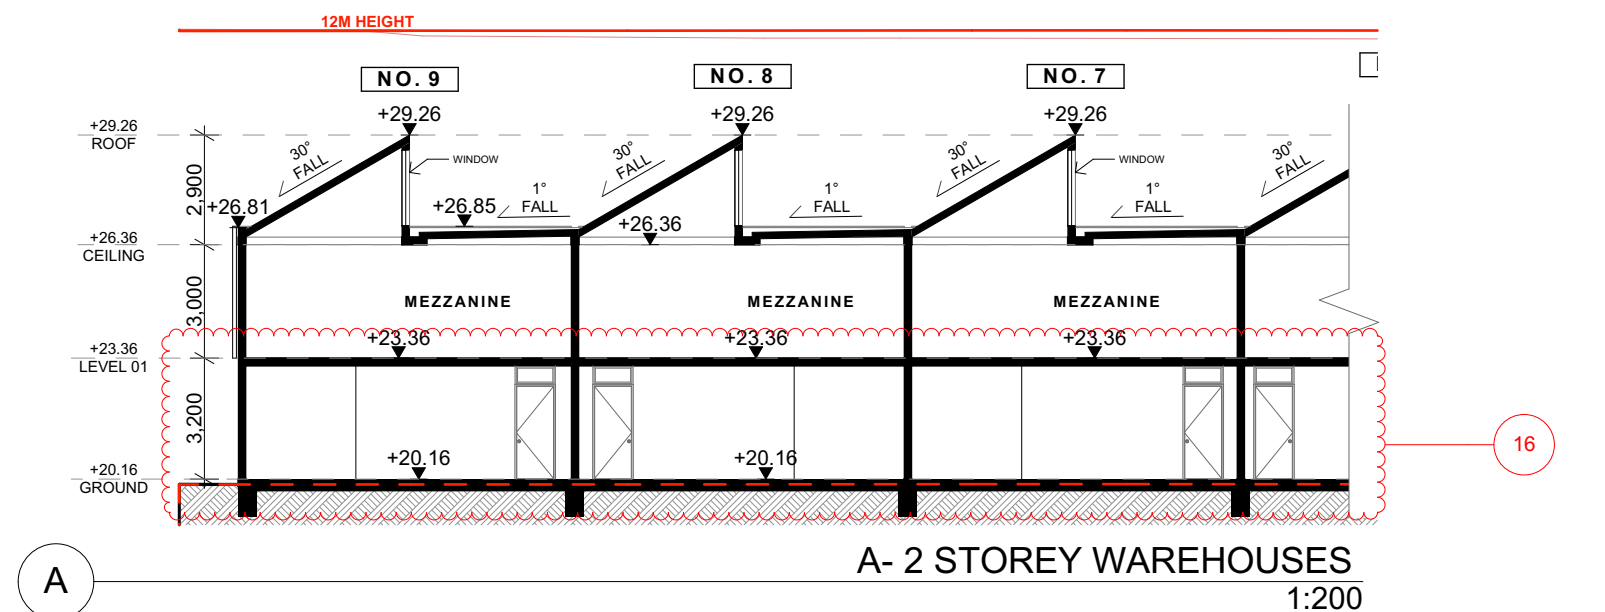

FOR DA
PURPOSES ONLY

NOT FOR
CONSTRUCTION


DA

Drawing Original Size A3

[illegible]

© COPYRIGHT
DO NOT SCALE DWGS. I
DIMENSIONS ONLY. RE
ANY DISCREPANCIES
ARCHITECT PRIOR
CONSTRUCTION.

THESE DRAWINGS ARE
SUBJECT TO COPYRIGHT.

 

BCA
DESIGN RIGHT CONSULTING
606/6A Glen st,
Milsons Point 2061
0405 295 978
aleks@designrc.com.au

**ACOUSTIC
ACOUSTIC CONSULTING
ENGINEERS**
PO Bx 3450 Putney NSW 2112
02 8006 5560 || 0423 392 182
dan.dang@acousticconsulting.com.au

TRAFFIC
PDC CONSULTANTS
Level 14, 100 William Street,
Woolloomooloo NSW 2011
0435 957 061
jbcanto@pdcconsultants.com.au

**WASTE MANAGEMENT
DICKENS SOLUTIONS**
0400 388 996
garry@dickenssolutions.com.au

ACCESS
ESSENTIAL ACCESS
PO Box 791 Spit Junction NSW 2088
0420 312 721
info@essentialaccess.com.au

LANDSCAPING
CONCEPT LANDSCAPE
Suite 101, 506 Miller St, Cammeray N
2062
02 9922 5312 || 0413 861 351
rob@concept.net.au

STORMWATER
AUSTRALIAWIDE CONSULTING
1369 Canterbury Road, Punchbowl NSW
0420 710 548
ertaz1@hotmail.com

**QUANTITY SURVEY
CONSTRUCTION
CONSULTANTS**
37-39 Mary Pde, Rydalmere NSW 2116
02 9633 9233
michael@constructionconsultants.net.au

CONTAMINATION
GCA
2 Harold Street, Parramatta NSW 215
02 9788 2829 || 0452 247 577
george.a@geoconsultants.com.au

ARBORIST
NSW TREES
PO Box 4591 Panania NSW 2213
9785 4591 || 0409 903 618
info@nswtrees.com


PLANNING
THINK PLANNERS
Mays Hill Gatehouse, Great Western Hwy
Parramatta NSW 2150
9587 8899 || 0405 530 095
brad@thinkplanners.com.au

**CHILDHOOD CONSULTING
OLOGY EDUCATION**
Sydney, Australia, Karen Barnes
0430 372 533
support@ologyeducation.com.au




PROJECT			
46-52 FERNEDELL ST, SOUTH GRANVILLE			
CLIENT			
TRADEMASTER			
SCALE		DATE	
1:200, 1:2000		14/05/2024	
DRAWN		PROJECT MANAGER	PROJECT D
MA, SN, FA		SN, MO	GA.

DRAWING NAME
**WAREHOUSES-
SECTIONS 01-2
STOREY**
WAREHOUSES
DA

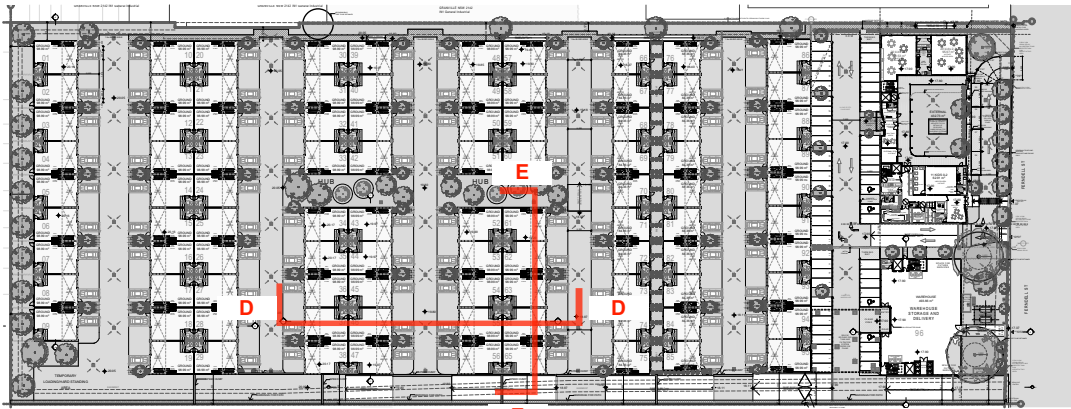


SITE PLAN

A3-1:2000

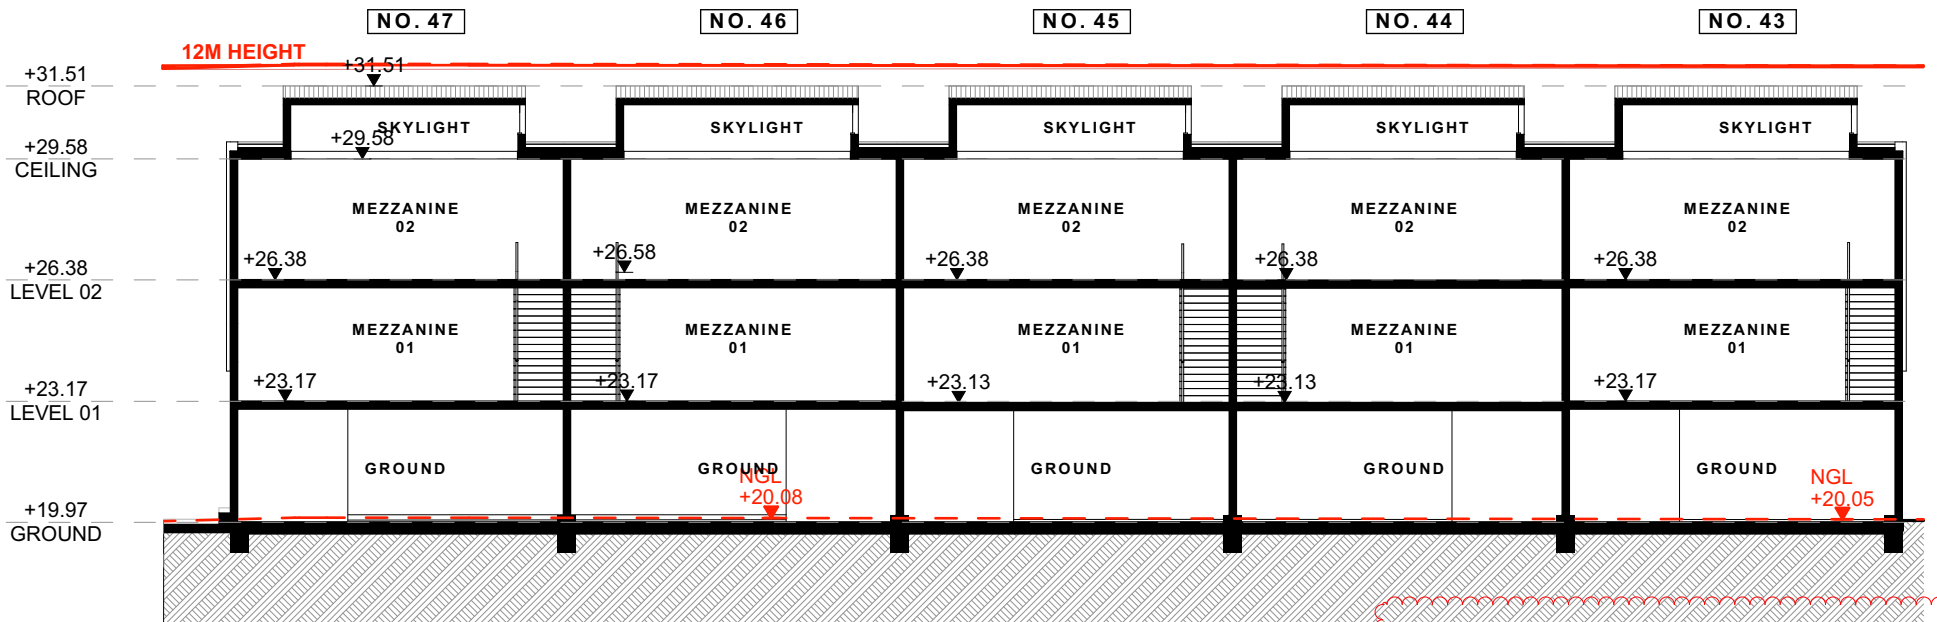

C- 3 STOREY WAREHOUSES
1:200


C

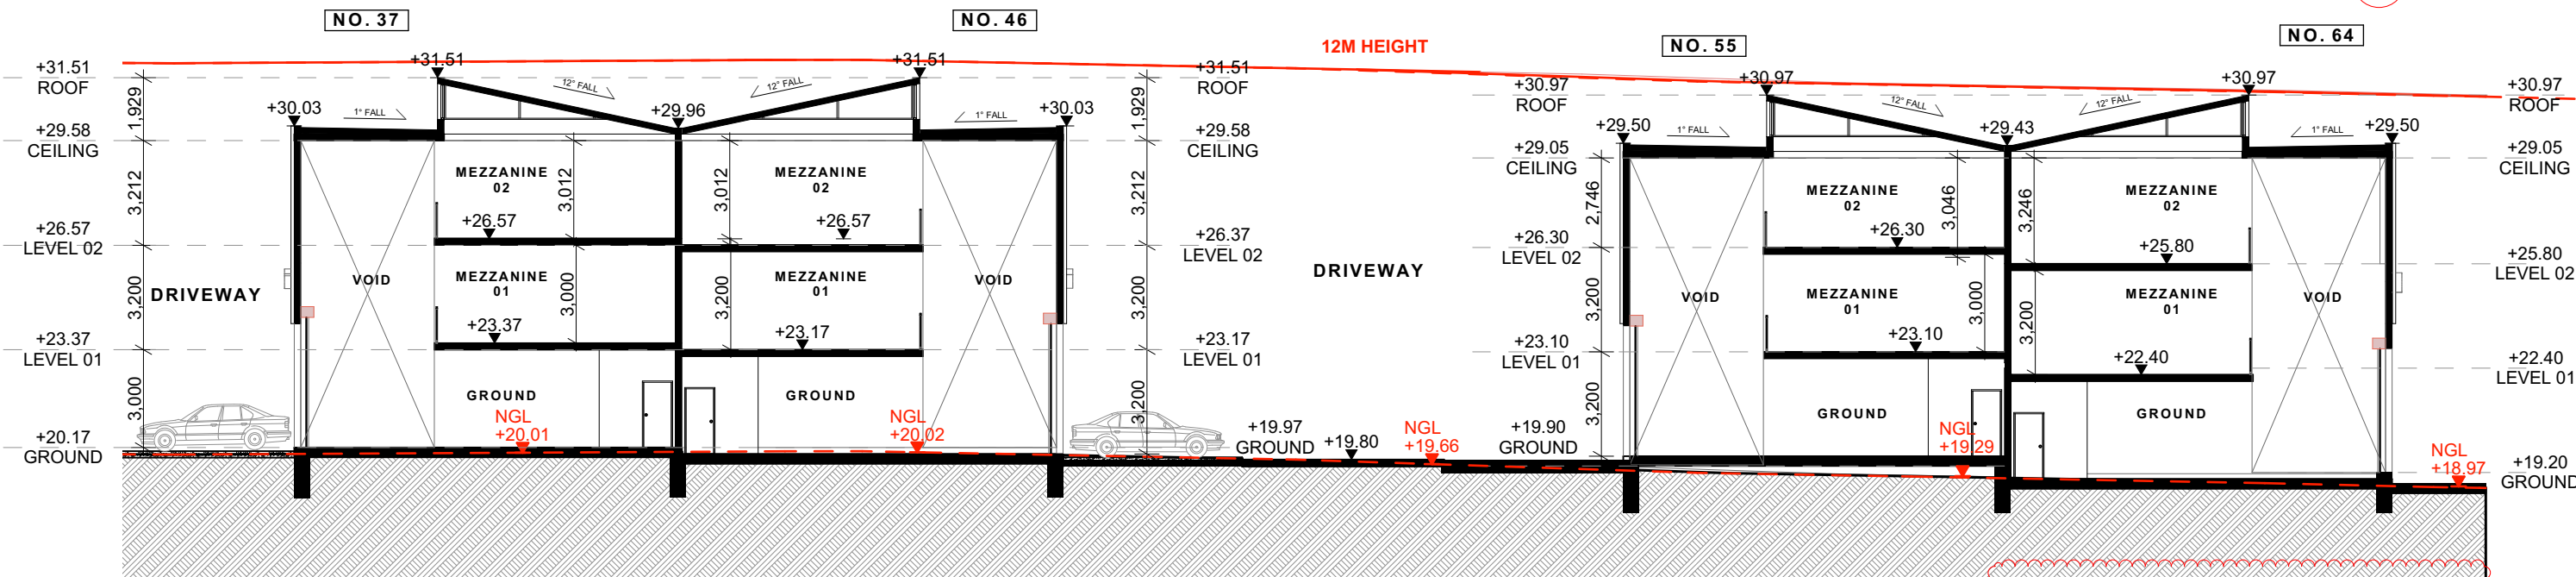

D- 3 STOREY WAREHOUSES
1:200


D

16

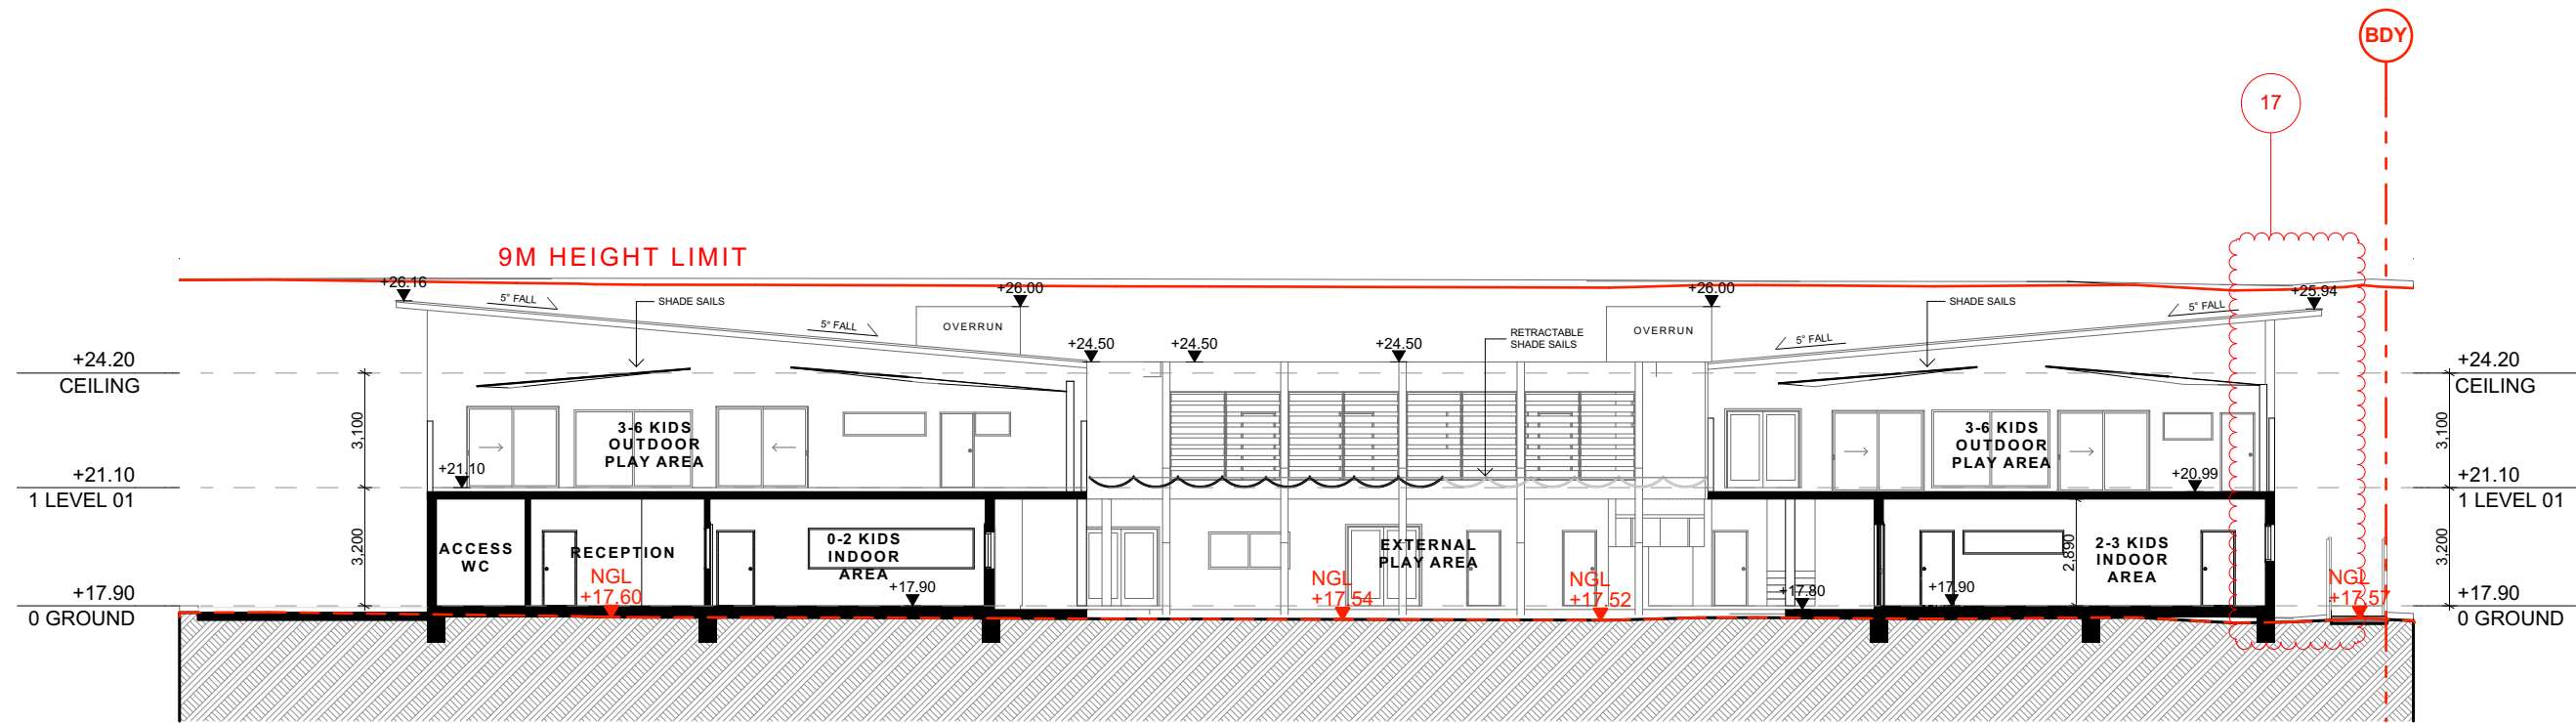


A1

CHILDCARE SECTION AA
1:200

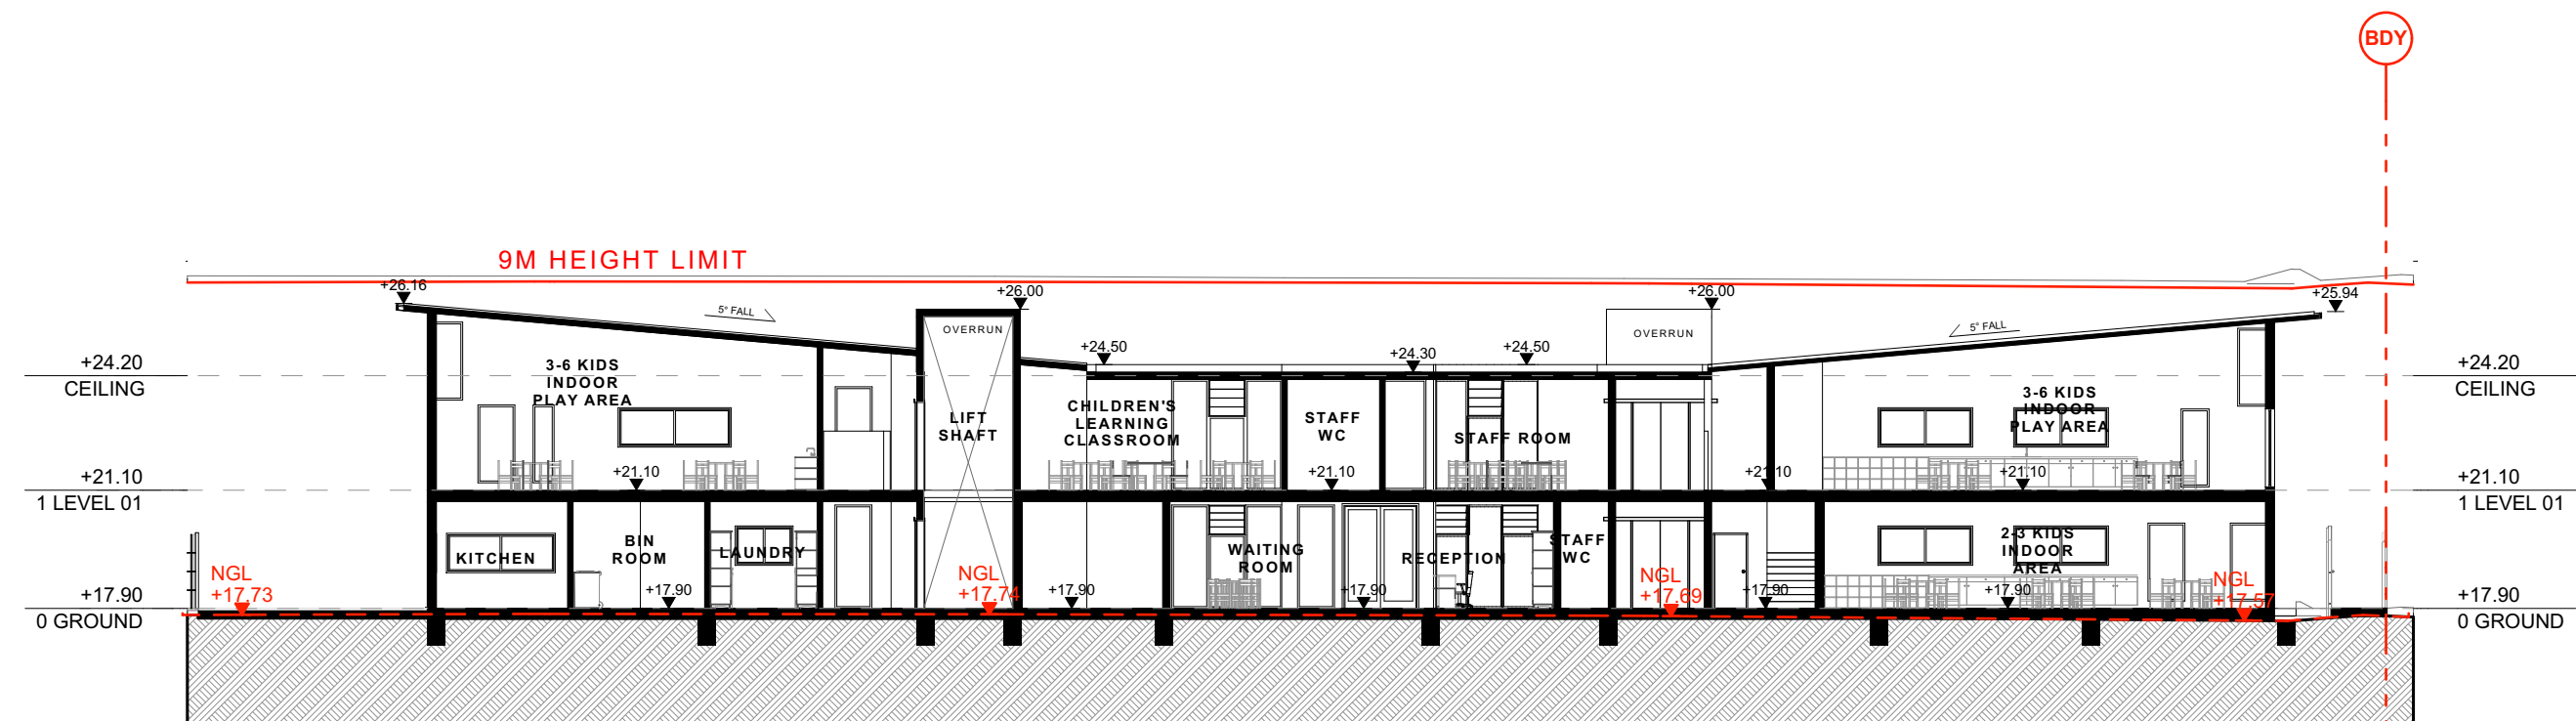


B1


CHILDCARE SECTION BB
1:200

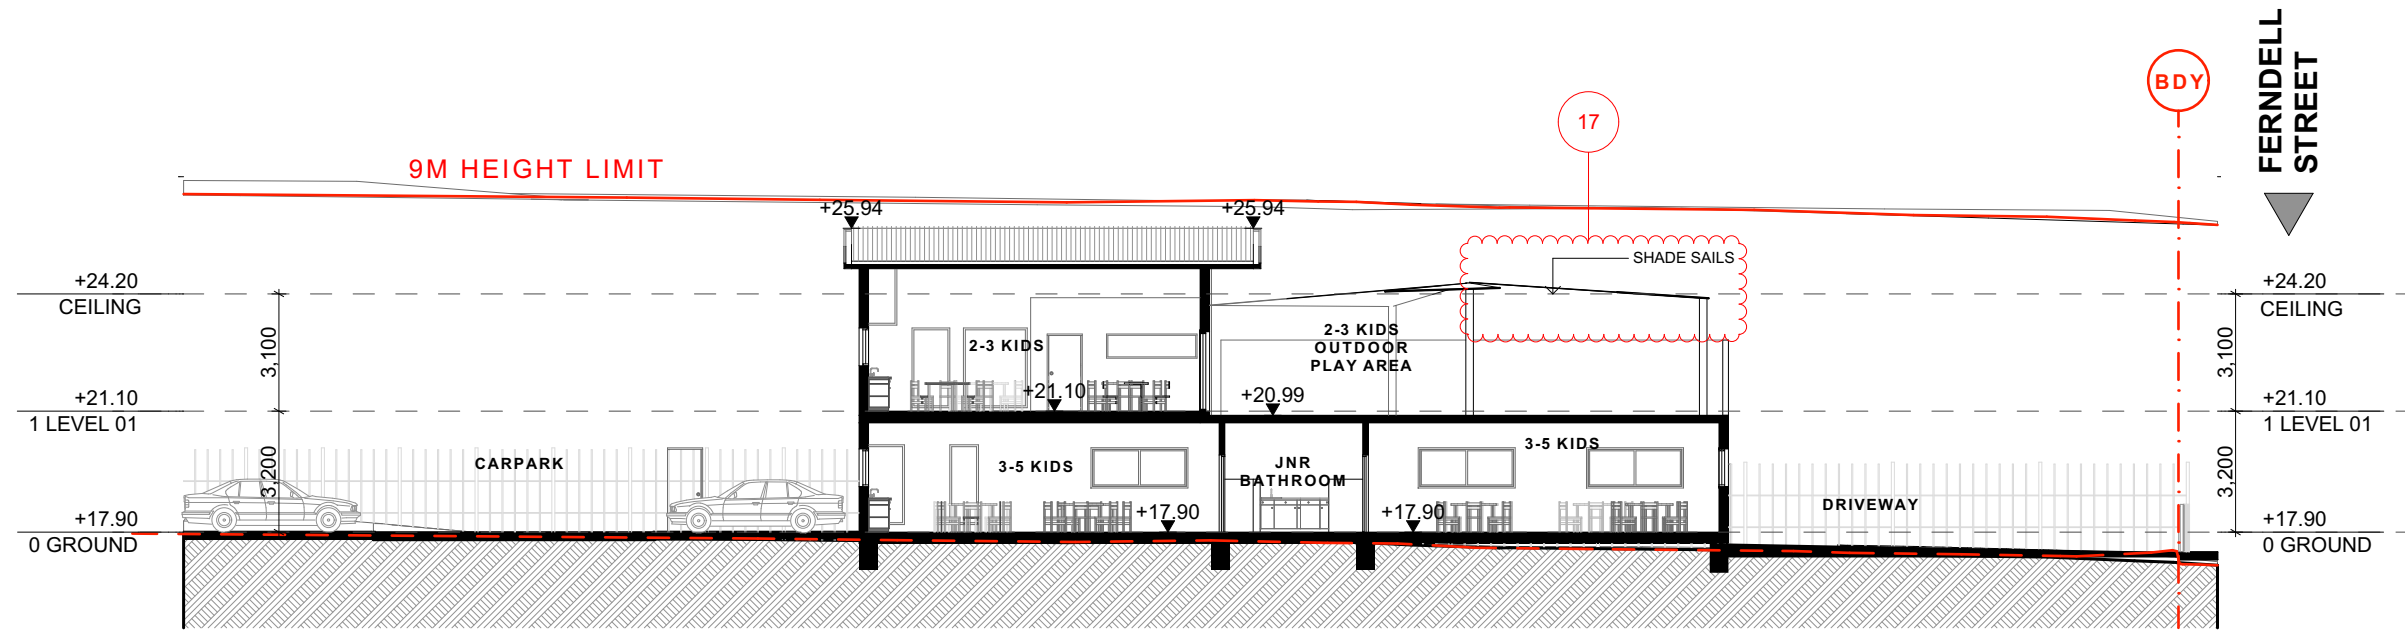

C1 CHILD CARE SECTION CC 1:200

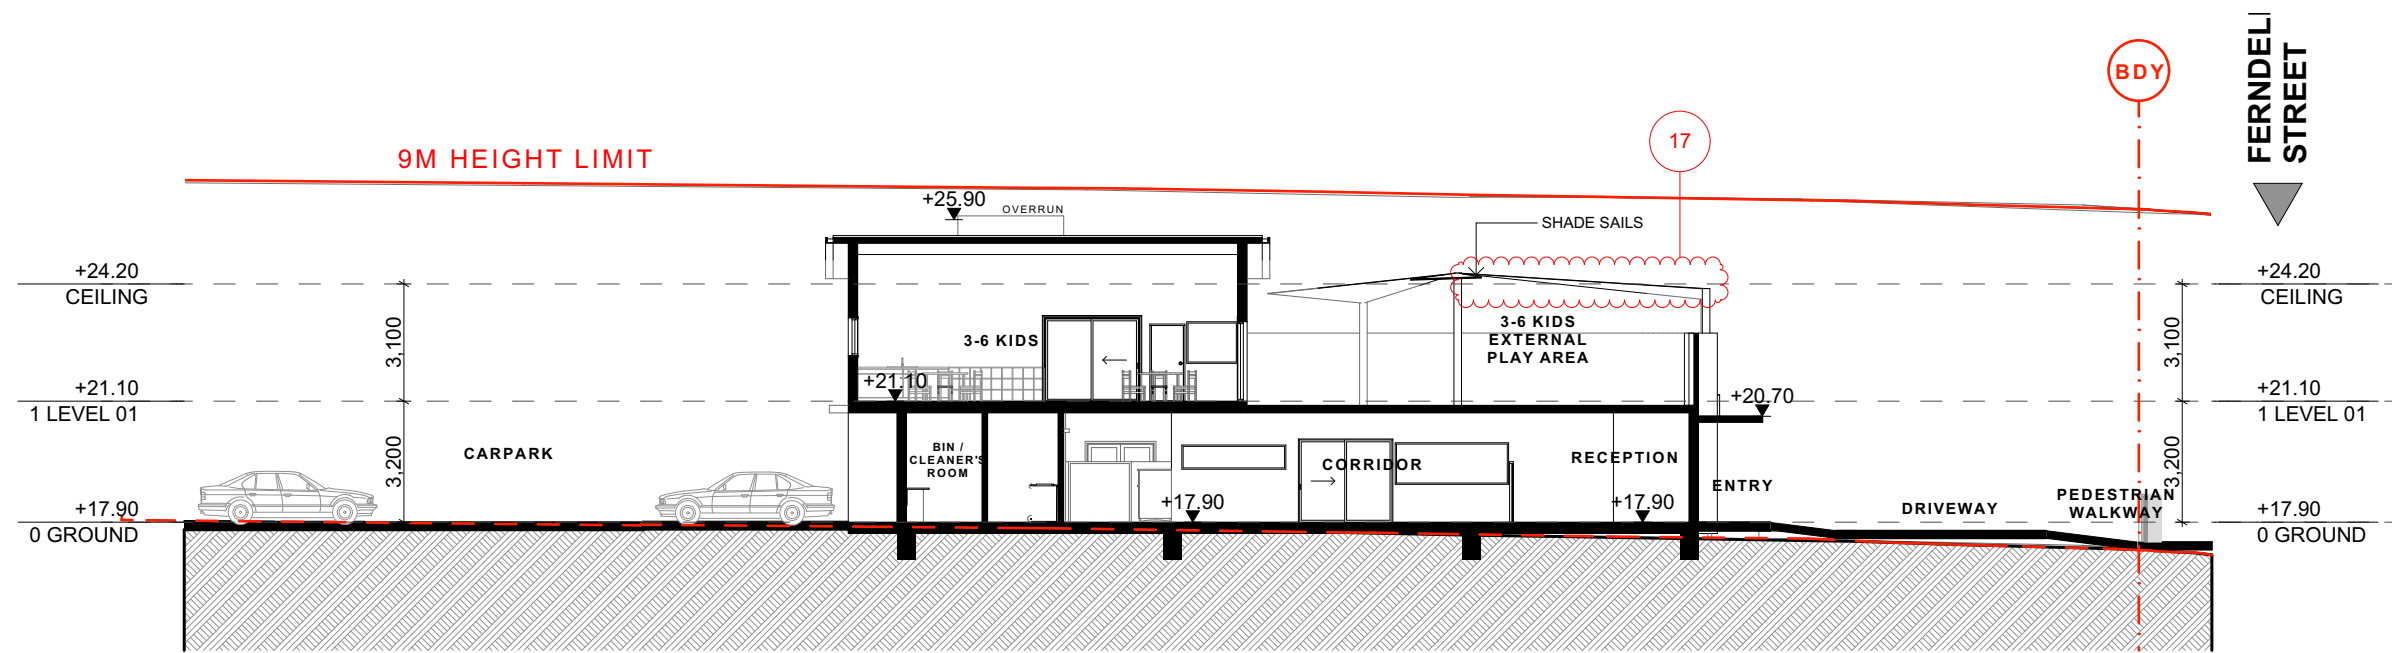


D1 CHILD CARE SECTION DD 1:200

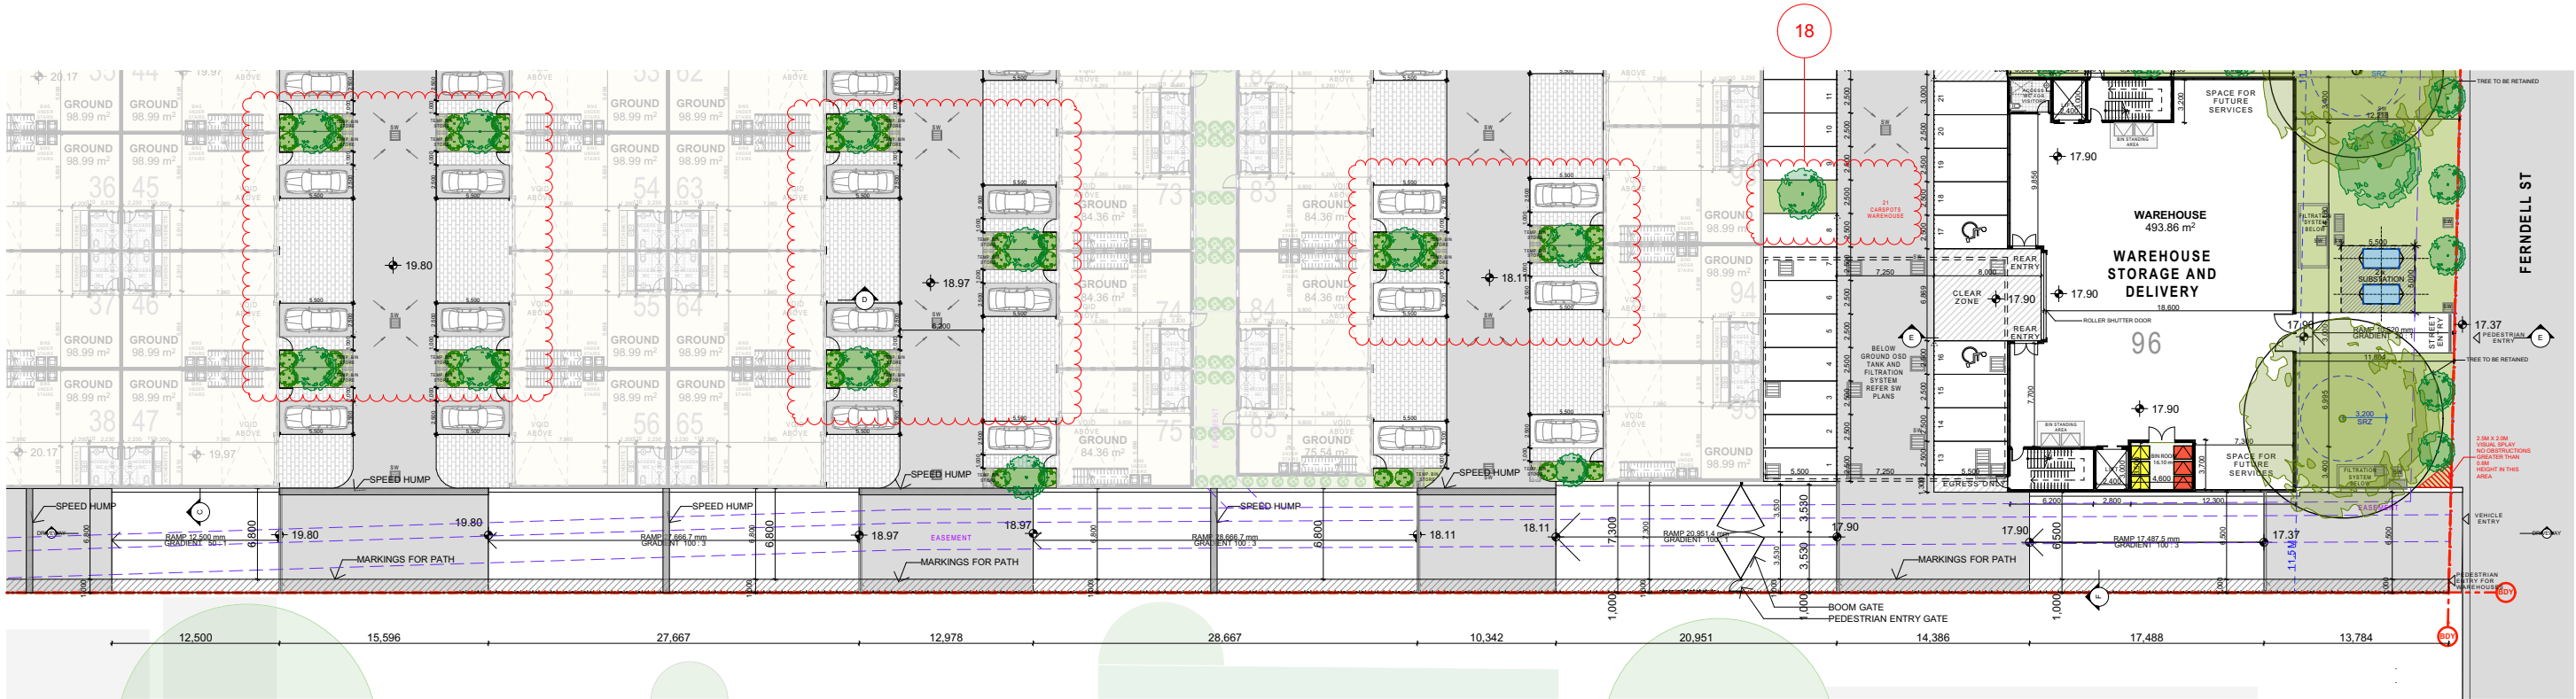

GROUND - DRIVEWAY

A3-1:500

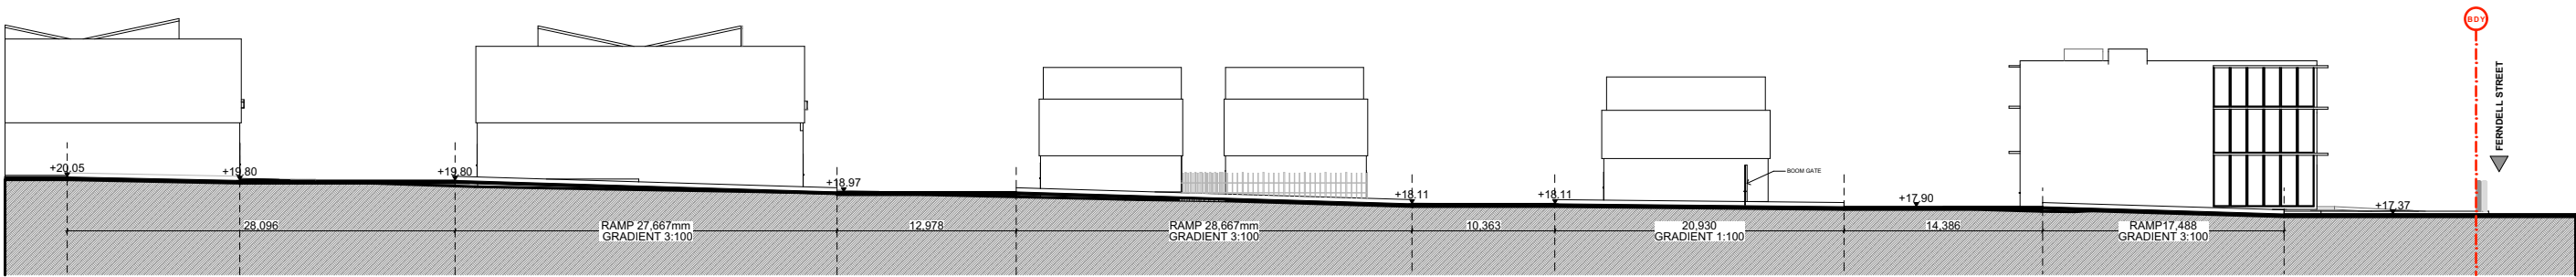

WAREHOUSE- DRIVEWAY SECTION

A3-1:500

FOR DA PURPOSES ONLY
NOT FOR CONSTRUCTION

DA

Drawing Original Size
A3

Rev	Date	Description
A	14/05/2024	ISSUE A
B	14/05/2024	ISSUE B

© COPYRIGHT

DO NOT SCALE DWGS. USE DIMENSIONS ONLY. REFER ANY DISCREPANCIES TO ARCHITECT PRIOR TO CONSTRUCTION.

THESE DRAWINGS ARE SUBJECT TO COPYRIGHT.

N

BCA
DESIGN RIGHT CONSULTING
606/6A Glen St,
Miltons Point 2061
0405 236 878
aleks@designrc.com.au

ACOUSTIC
ACOUSTIC CONSULTING
ENGINEERS
PO Box 3450 Putney NSW 2112
02 8006 5560 | 0423 362 182
den.dang@acousticconsulting.com.au

TRAFFIC
PDC CONSULTANTS
Level 14, 100 William Street,
Woolloomooloo NSW 2011
0435 507 061
j.bocante@pdcconsultants.com.au

WASTE MANAGEMENT
DICKENS SOLUTIONS
0400 388 986
gary@dickenssolutions.com.au

ACCESS
ESSENTIAL ACCESS
PO Box 791 Spit Junction NSW 2088
0420 312 721
info@essentialaccess.com.au

LANDSCAPING
CONCEPT LANDSCAPE
Suite 101, 506 Miller St, Cammeray NSW 2062
02 9622 5312 | 0413 861 351
rob@concept.net.au

STORMWATER
AUSTRALIAWIDE CONSULTING
1369 Carlebury Road, Punchbowl NSW
0420 710 548
enact@nswmail.com

QUANTITY SURVEY
CONSTRUCTION CONSULTANTS
37-39 Mary Pde, Rydalmere NSW 2116
02 9622 5312 | 0409 903 818
info@nswtrees.com

CONTAMINATION
GCA
2 Harold Street, Parramatta NSW 2150
02 9786 2628 | 0452 247 577
george.g@genconsultants.com.au

ARBORIST
NSW TREES
PO Box 4591 Parramatta NSW 2213
0755 4591 | 0409 903 818
info@nswtrees.com

PLANNING
THINK PLANNERS
Mays Hill Gatehouse, Great Western Hwy,
Parramatta NSW 2150
0887 8888 | 0405 320 095
brad@thinkplanners.com.au

CHILDHOOD CONSULTING
OLOGY EDUCATION
Sydney, Australia, Karen Barnes
0430 372 533
support@ologyeducation.com.au

ARCHITECT
GHAZI AL ALI
ARCHITECT PVT LTD
NSW reg. no. 7542

T: +612 9744 7035 | E: office@ghazia.com
+612 9660 3214 | A/N: 67167131848
Suite 21 / 47-55 John St, Leichhardt NSW 2040

PROJECT
46-52 FERDELL ST, SOUTH GRANVILLE

CLIENT
TRADEMASTER

SCALE
1:500

DATE
14/05/2024

PROJECT MANAGER
SN, MO

PROJECT DIRECTOR
GA


DRAWING NAME
WAREHOUSE DRIVEWAY

DRAWING NUMBER
DA


PROJECT NUMBER
P22-013

ISSUE
B


ISSUE
A-1406

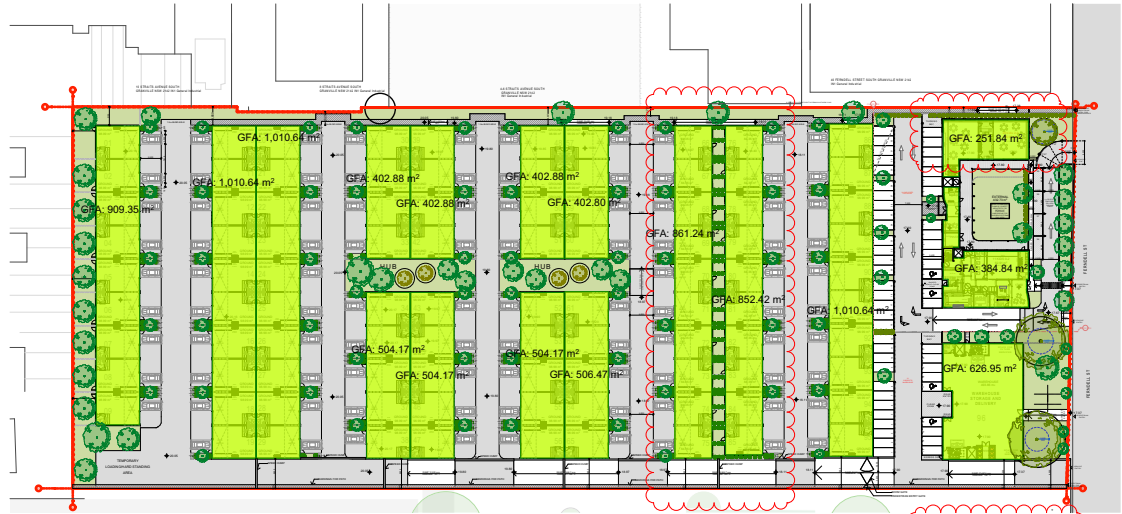


GROUND
1:2000
AREA 10,548.98

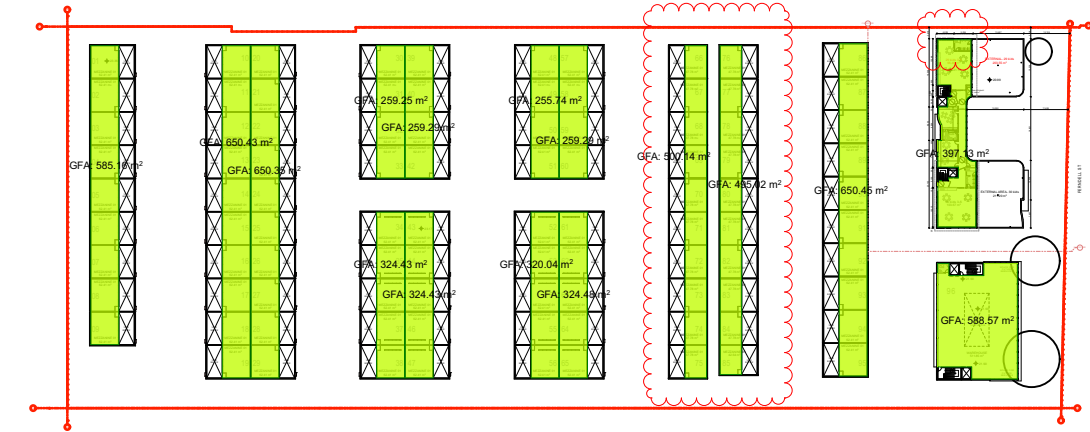

LEVEL 01
1:2000
AREA 6,844.20

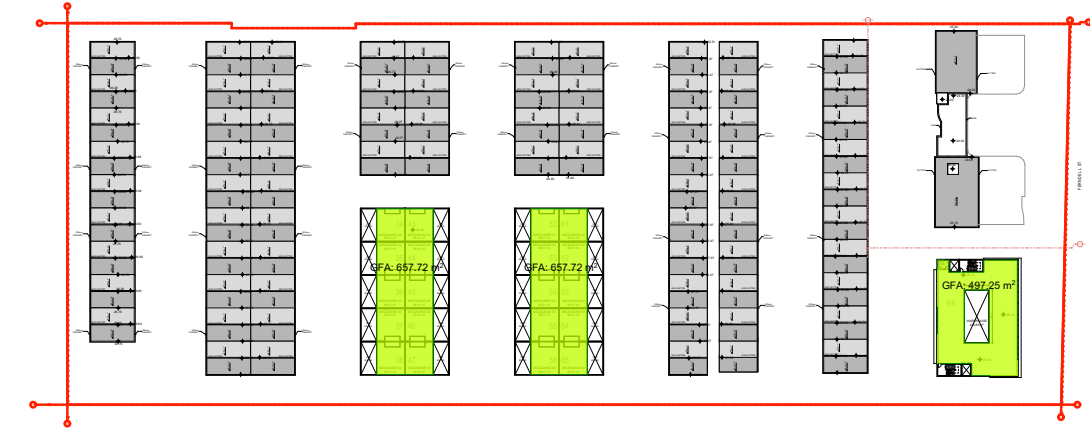

LEVEL 02
1:2000
AREA: 1,812.69

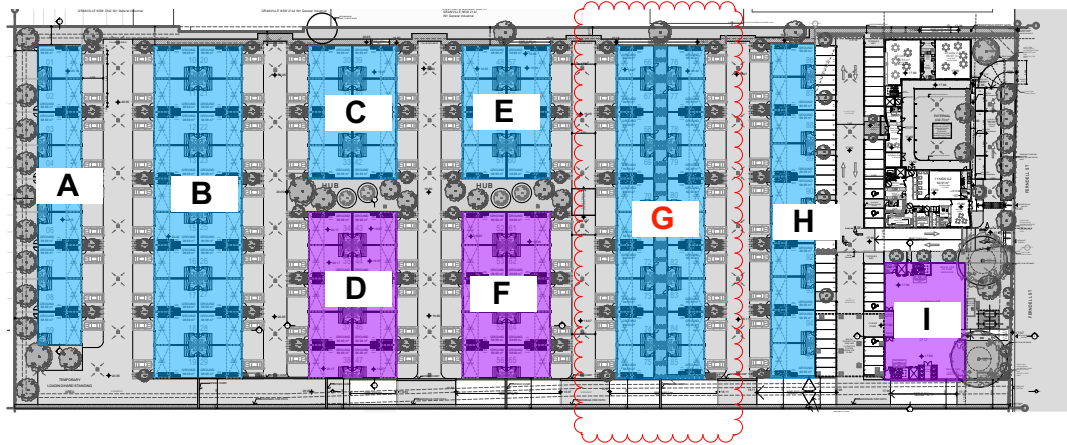

SITE PLAN
A3-1:2000

GFA	
LEVEL	AREA
GROUND	10,548.98
LEVEL 01	6,844.20
LEVEL 02	1,812.69
19,205.87 m ²	

GFA & FSR

SITE AREA: 26572.42 SQM
PERMISSIBLE FSR:1:1
PERMISSIBLE GFA: 26572.42 SQM

PROPOSED GFA: 19,205.87 SQM
PROPOSED FSR: 0.72:1

DEVELOPMENT MIX

CHILD CARE
TOTAL NUMBER OF KIDS: 110

WAREHOUSE
2 STOREY: 75
3 STOREY: 21
TOTAL NUMBER: 96

TWO STOREY UNITS

UNIT NO.	NUMBER
01-09	9
10-29	20
30-33, 39-42	8
48-51, 57-60	8
66-85	20
86-95	10
TOTAL	75

LEVEL	AREA
GROUND	98.99m ²
FIRST	62.69m ²
TOTAL AREA	161.68m ²

BLOCK G UNITS*

LEVEL	AREA
GROUND	84.36m ²
FIRST	47.78m ²
TOTAL AREA	132.14m ²

*Warehouses adjacent to easement have reduced depths for Ground Floor and Level 01

THREE STOREY UNITS


UNIT NO.	NUMBER
34-38, 43-47	10
52-56, 61-65	10
TOTAL	20

LEVEL	AREA
GROUND	98.99m ²
MEZZ. 01	62.41m ²
MEZZ. 02	58.51m ²
TOTAL AREA	219.91m ²


THREE STOREY- LARGE WAREHOUSE

UNIT NO.	NUMBER
96	1
TOTAL	1

LEVEL	AREA
GROUND	493.86m ²
LEVEL 01	511.85m ²
LEVEL 02	420.85m ²
TOTAL AREA	1426.56m ²

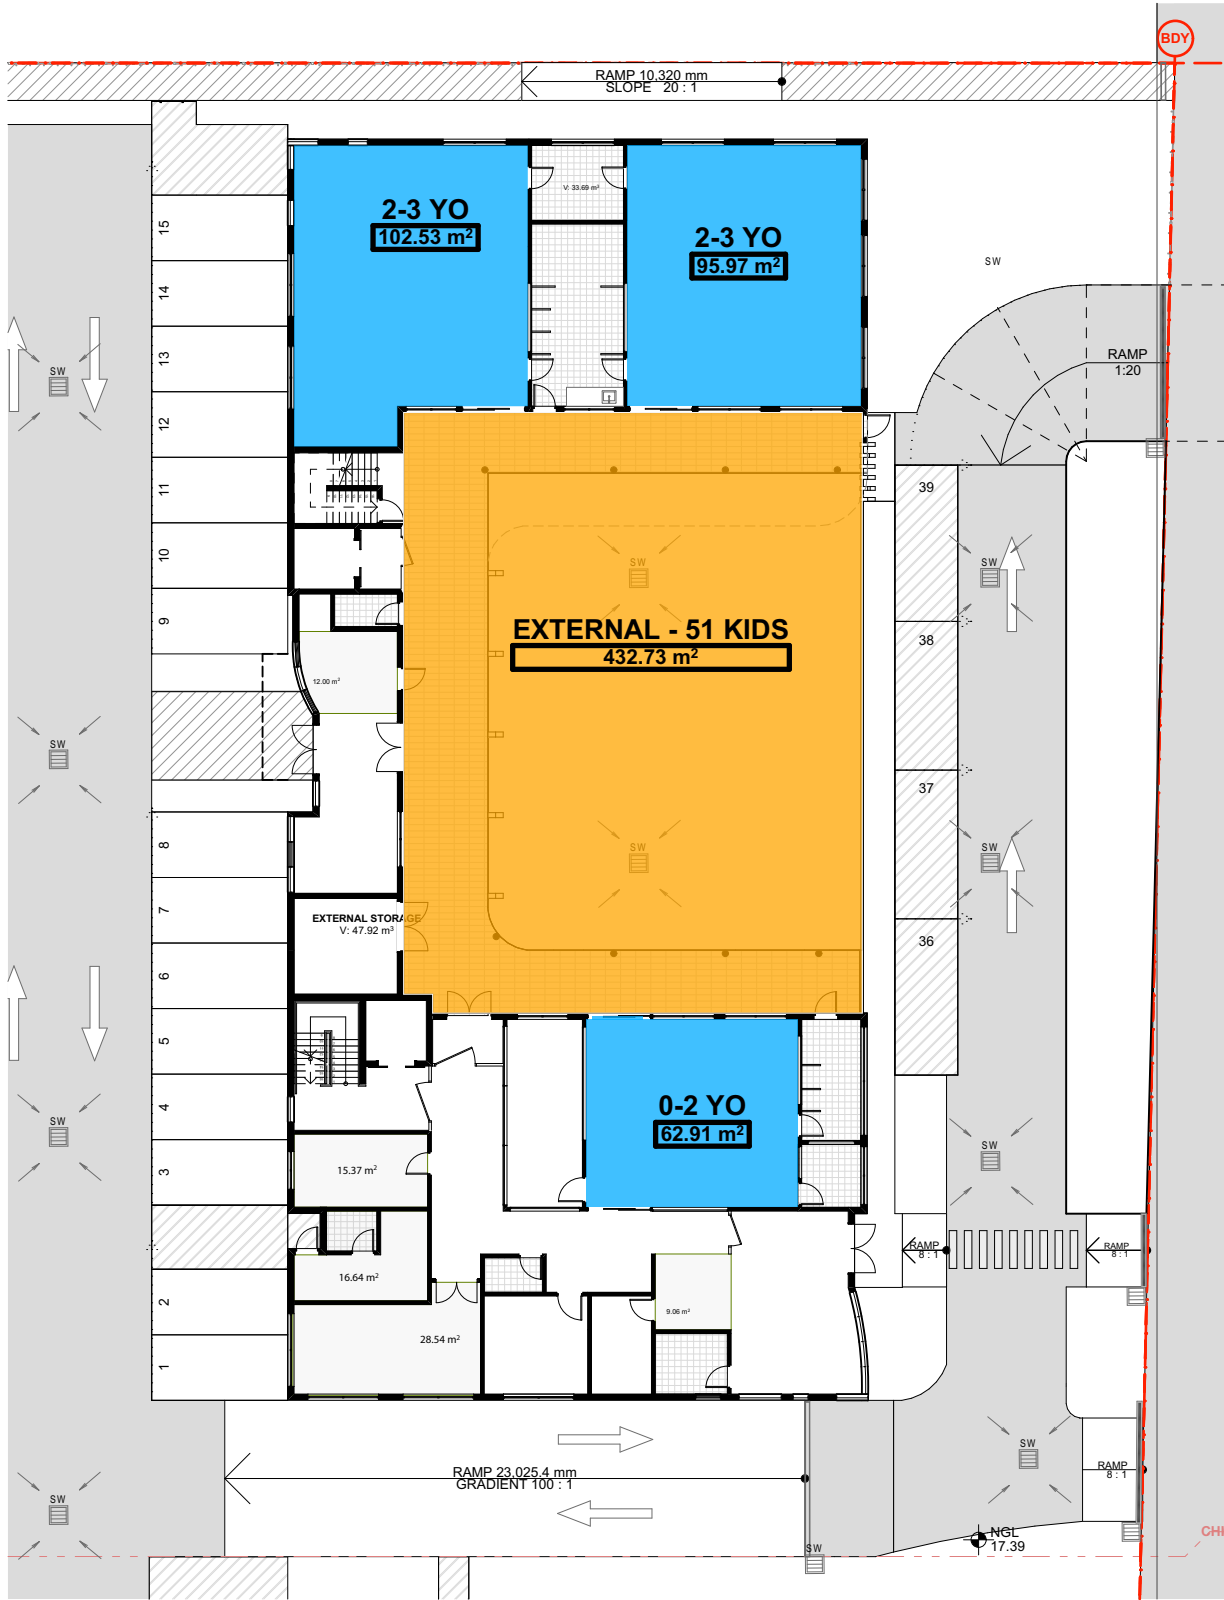

GROUND- AREA CALCULATION
1:300



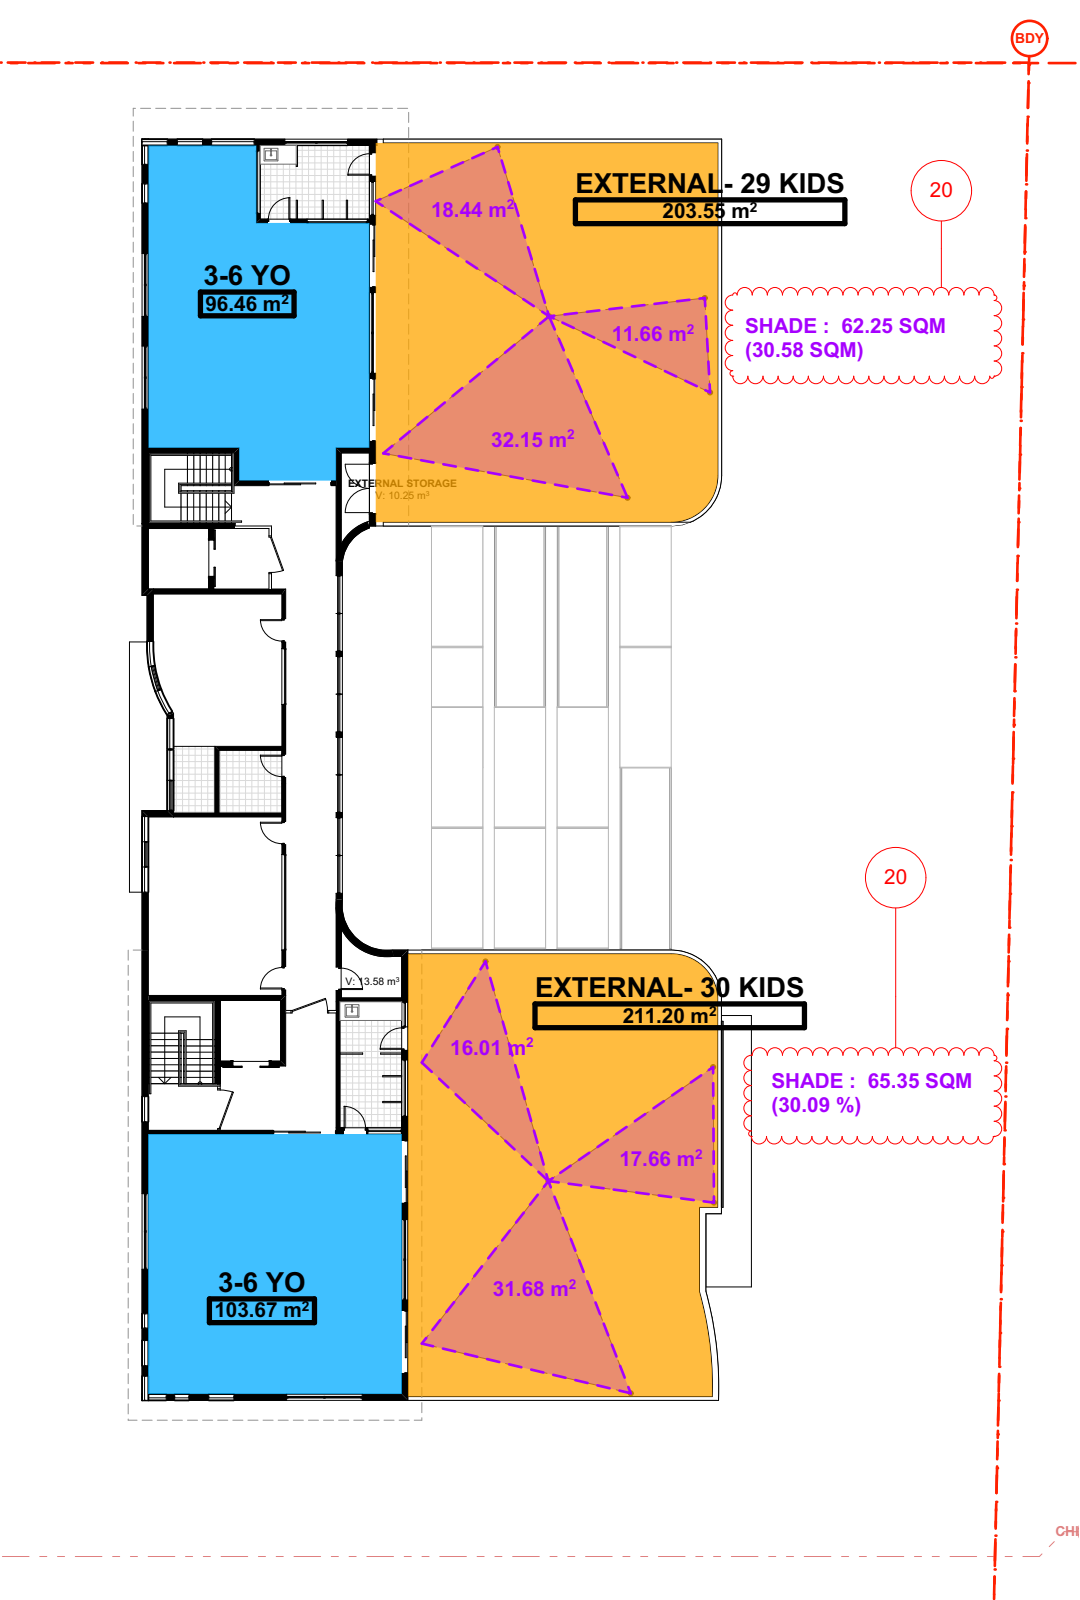


LEVEL 01- AREA CALCULATION
1:300

Compliance Table			
Unencumbered indoor space		3.25m ² / child	
Room	Min. Required	Designed	Compliant
0-1 (11 Children)	35.75m ²	62.91m ²	Yes
2-3 (40 Children)	130m ²	198.5m ²	Yes
3-6 (59 Children)	191.75m ²	200.13m ²	Yes
TOTAL CHILDREN		110	
Unencumbered outdoor play area		7m ² / child	
Children	Min. Required	Designed	Compliant
0-1 (11 Children)			
2-3 (40 Children)			
TOTAL: 51	357m ²	432.73m ²	Yes
First Floor:			
3-6 (59 Children)	413m ²	414.75m ²	Yes
Internal storage		0.2m ³ / child	
Children	Min. Required	Designed	Compliant
110	22m ³	54.06m ³	Yes
External storage		0.3m ³ / child	
Children	Min. Required	Designed	Compliant
110	33m ³	60.58m ³	Yes
Staff ratio			
Children / staff	Ratio Required	Staff	Compliant
0-1 (11 Children)	1:4	3	Yes
2-3 (40 Children)	1:5	8	Yes
3-6 (60 Children)	1:10	6	Yes
Admin / Floater		2	
TOTAL STAFF		19	
Junior toilets			
Regulation	Min. Required	Designed	Compliant
DOCs 1 per 15	8	10	Yes
BCA	6	9	Yes
TOTAL WC		10	
Toilets + Handwash			
Regulation Refer to NCC 2022 F4D4 accessible toilets shall be a combined shower and toilet in accordance with AS1428.1-2001.			
Nappy change			
Regulation	Min. Required	Designed	Compliant
Must provide 1 for 10 children under 3 years	6 (51 kids <3yo)	6	Yes
Parking			
Regulation	Min. Required	Designed	Compliant
1 Parking space per 4 children (110)	28	34	Yes
TOTAL CARSPOTS		34	
SIGHT VIEW ANGLES			

FLOOR AREA

LEVEL	AREA
GROUND	650.86m ²
FIRST	406.86m ²
TOTAL GFA	1057.72m ²

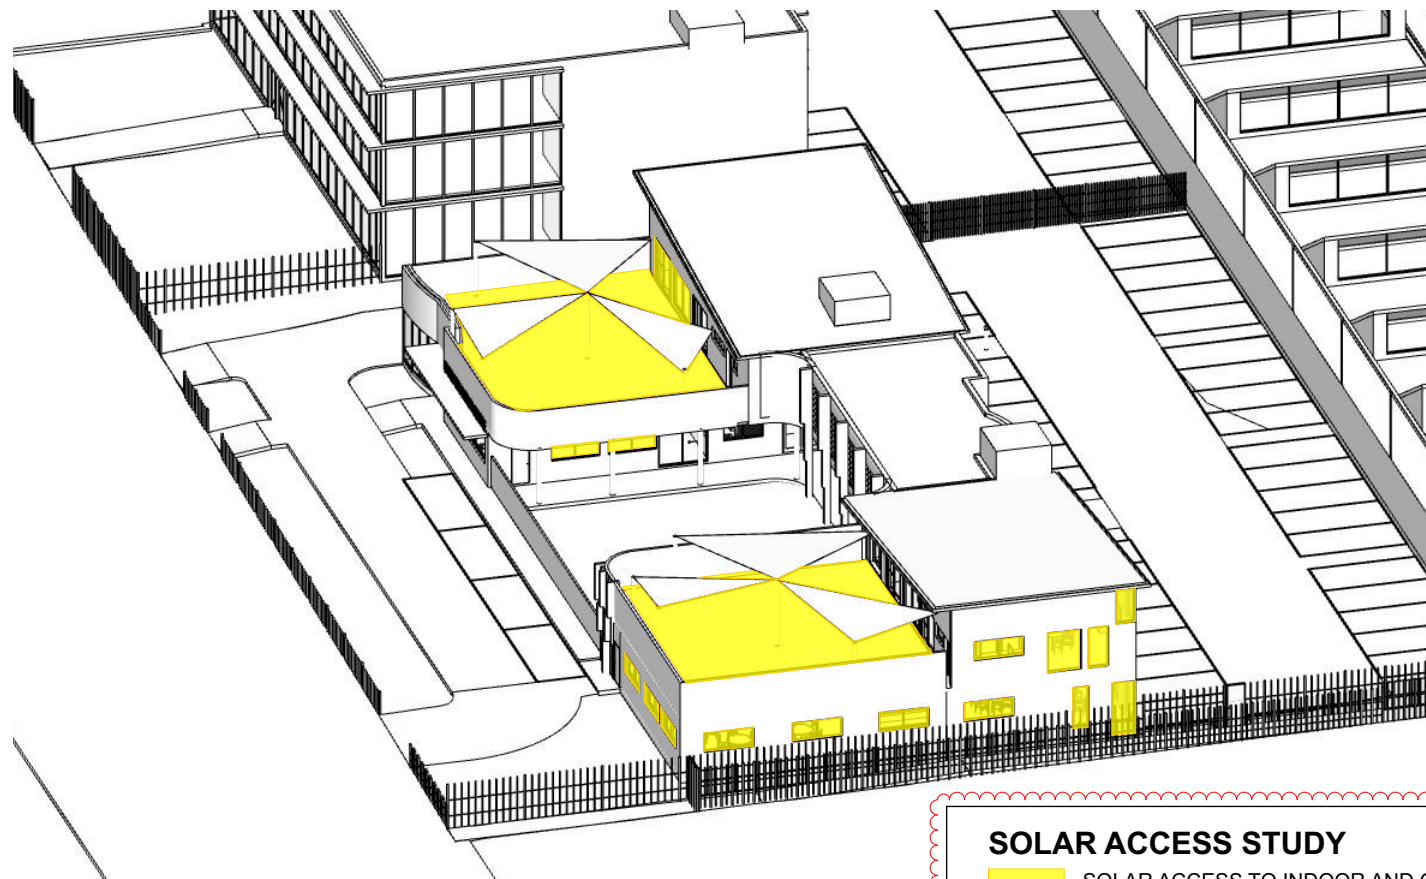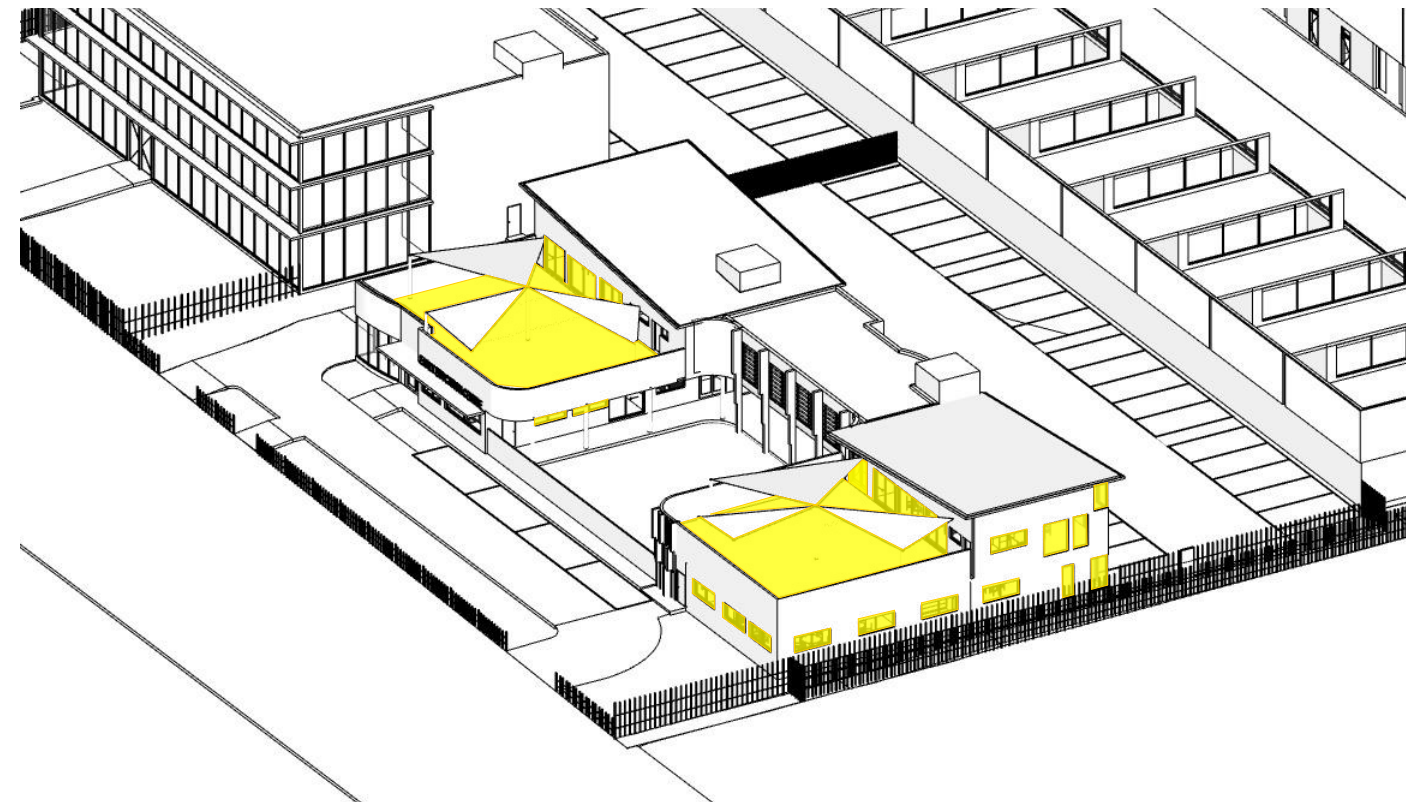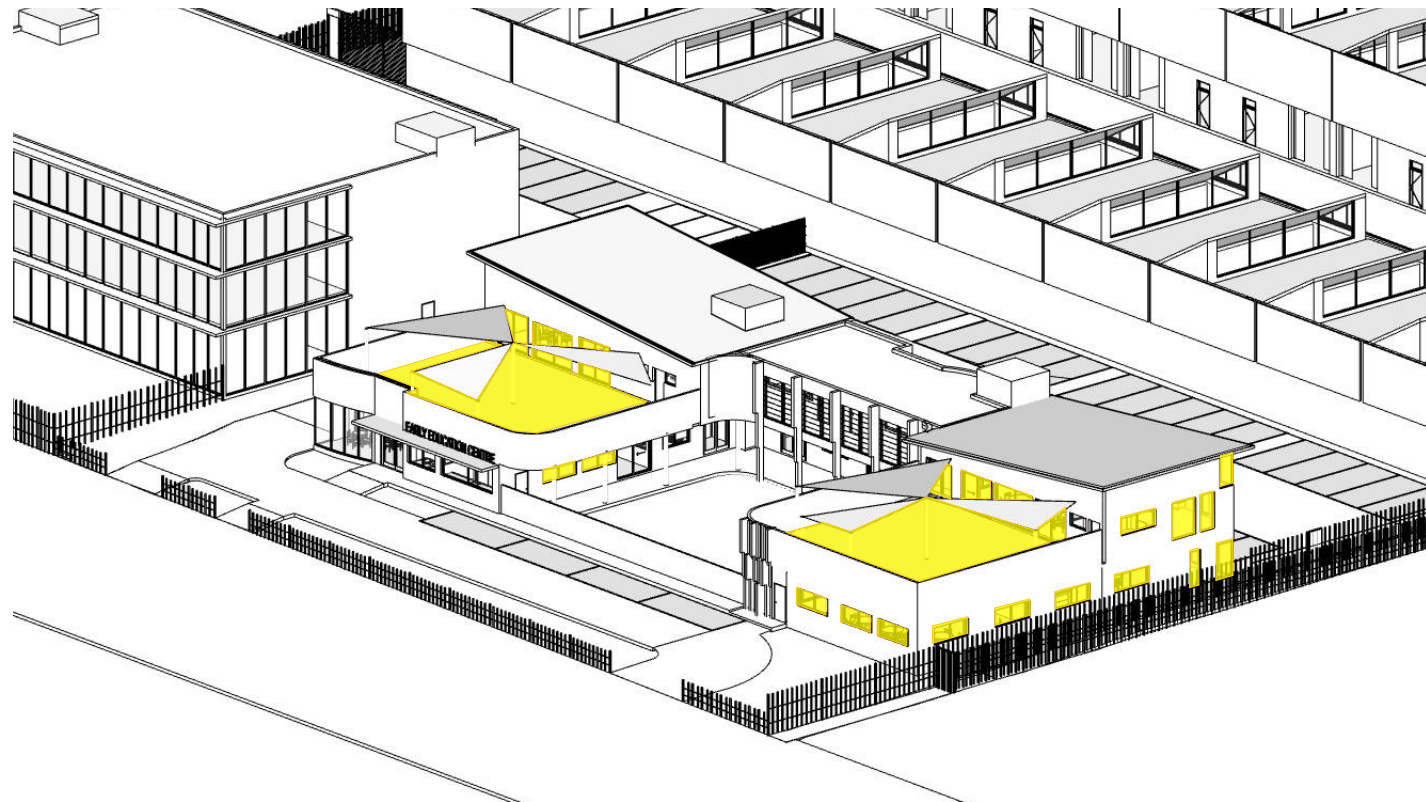

2.

SOLAR ACCESS STUDY

SOLAR ACCESS TO INDOOR AND OUTDOOR PLAY AREAS

SOLAR ACCESS ≥ 3HRS: YES

FOR DA
PURPOSES ONLY

NOT FOR
CONSTRUCTION


DA

Drawing Original Size A3

[illegible]

© COPYRIGHT
DO NOT SCALE DWGS. USE
DIMENSIONS ONLY. REFER
ANY DISCREPANCIES TO
ARCHITECT PRIOR TO
CONSTRUCTION.

THESE DRAWINGS ARE
SUBJECT TO COPYRIGHT.

 

BCA
DESIGN RIGHT CONSULTING
606/BA Glen st,
Milsons Point 2061
0405 295 978
aleks@designrc.com.au

ACOUSTIC
ACOUSTIC CONSULTING
ENGINEERS
PO Bx 3450 Putney NSW 2112
02 8006 5560 || 0423 392 182
dan.dang@acousticconsulting.com.au

TRAFFIC
PDC CONSULTANTS
Level 14, 100 William Street,
Woolloomooloo NSW 2011
0435 957 061
jbocanto@pdcconsultants.com.au

**WASTE MANAGEMENT
DICKENS SOLUTIONS**
0400 388 996
garry@dickenssolutions.com.au

ACCESS
ESSENTIAL ACCESS
PO Box 791 Spit Junction NSW 2088
0420 312 721
info@essentialaccess.com.au

LANDSCAPING
CONZEPT LANDSCAPE
Suite 101, 506 Miller St, Cammeray NSW
2062
02 9922 5312 || 0413 861 351
rob@conzept.net.au

STORMWATER
AUSTRALIAWIDE CONSULTING
1369 Canterbury Road, Punchbowl NSW
0420 710 548
ertaz1@hotmail.com

**QUANTITY SURVEY
CONSTRUCTION
CONSULTANTS**
37-39 Mary Pde, Rydalmere NSW 2116
02 9633 9233
michael@constructionconsultants.net.au

CONTAMINATION
GCA
2 Harold Street, Parramatta NSW 2150
02 9788 2829 || 0452 247 577
george.a@geoconsultants.com.au

ARBORIST
NSW TREES
PO Box 4591 Panania NSW 221
9785 4591 || 0409 903 618

PLANNING
THINK PLANNERS
Mays Hill Gatehouse, Great Western Hwy
Parramatta NSW 2150
9887 8899 || 0405 530 095
brad@thinkplanners.com.au

**CHILDHOOD CONSULTING
OLOGY EDUCATION**
Sydney, Australia, Karen Barnes
0430 372 533
support@ologeducation.com.au

ARCHITECT

GHAZI AL ALI
ARCHITECT PTY LTD

NSW reg. no. 7542

T. +612 9744 7035 E. office@ghazia.com
+612 9660 3214 ABN: 67167131848
A: The Carlton Factory

PROJECT		
46-52 FERDELL ST, SOUTH GRANVILLE		
CLIENT		
TRADEMASTER		
SCALE	DATE	
	14/05/2024	
DRAWN	PROJECT MANAGER	PROJECT DIRECT
MA, SN, FA	SN, MO	GA

DRAWING NAME	PROJECT NUMBER
CHILDCARE- SOLAR ACCESS DIAGRAM 3D 1/2	


DRAWING NUMBER	1-2214
----------------	--------

P22-013

DRAWING LEGEND


- PROPOSED DEVELOPMENT BOUNDARY
- PROPOSED SHADOW
- SUNLIGHT TO PLAYGROUND AREA
- PLAYGROUND AREA 1
- PLAYGROUND AREA 2
- PLAYGROUND AREA 3

23

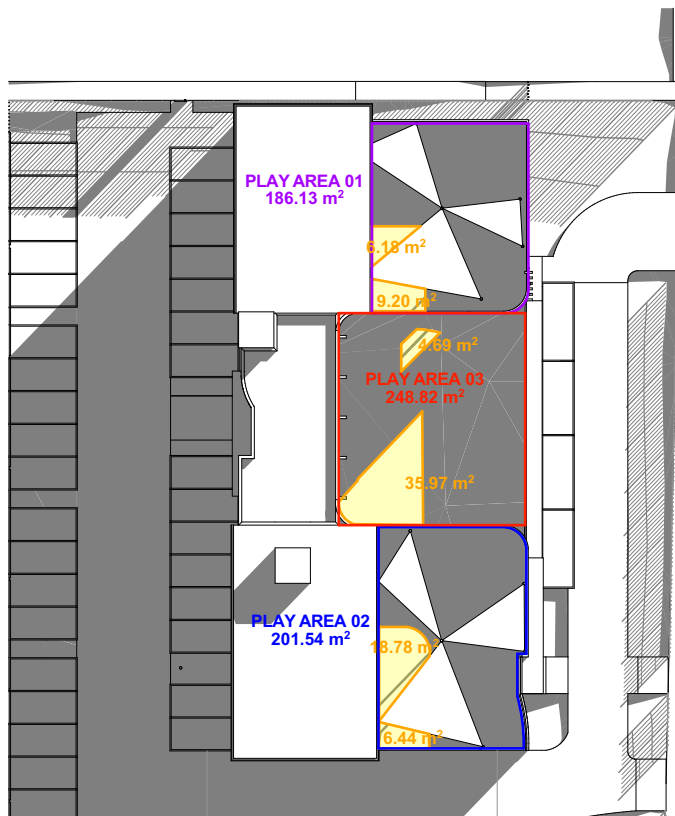


8am 21ST JUNE
1:600

PLAY AREA 01: 186.13 SQM	
TOTAL: 15.38 SQM	PERCENTAGE OF SUNLIGHT: 8.3%
PERCENTAGE OF SHADING: 91.74%	
PLAY AREA 02: 201.54 SQM	
TOTAL: 25.22 SQM	PERCENTAGE OF SUNLIGHT: 12.51%
PERCENTAGE OF SHADING: 87.49%	
PLAY AREA 03: 248.82 SQM	
TOTAL: 40.66 SQM	PERCENTAGE OF SUNLIGHT: 16.34%
PERCENTAGE OF SHADING: 83.66%	

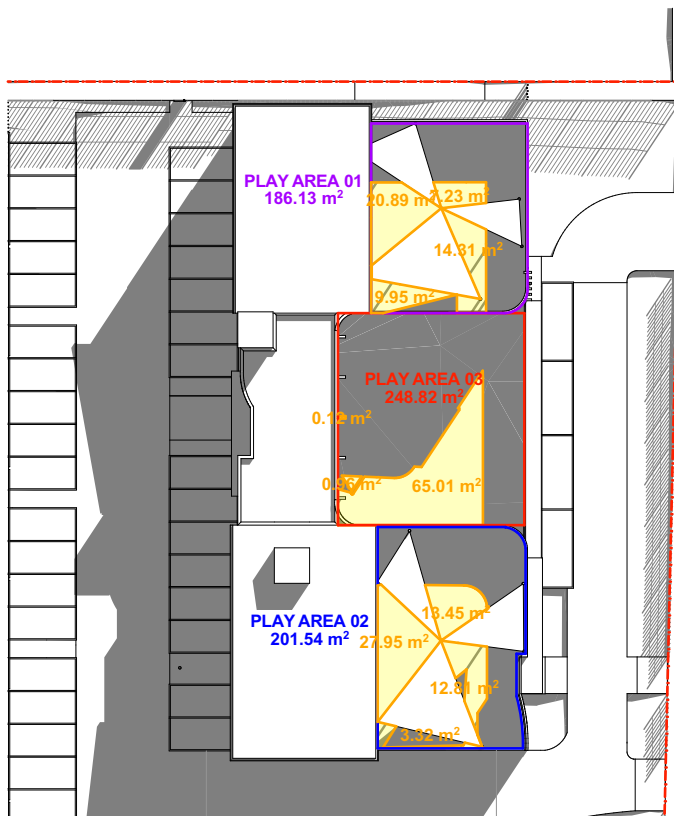


9AM -21ST JUNE
1:600

PLAY AREA 01: 186.13 SQM	
TOTAL: 52.38 SQM	PERCENTAGE OF SUNLIGHT: 28.14%
PERCENTAGE OF SHADING: 71.86%	
PLAY AREA 02: 201.54 SQM	
TOTAL: 57.53 SQM	PERCENTAGE OF SUNLIGHT: 28.55%
PERCENTAGE OF SHADING: 71.45%	
PLAY AREA 03: 248.82 SQM	
TOTAL: 66.09 SQM	PERCENTAGE OF SUNLIGHT: 26.56%
PERCENTAGE OF SHADING: 73.44%	

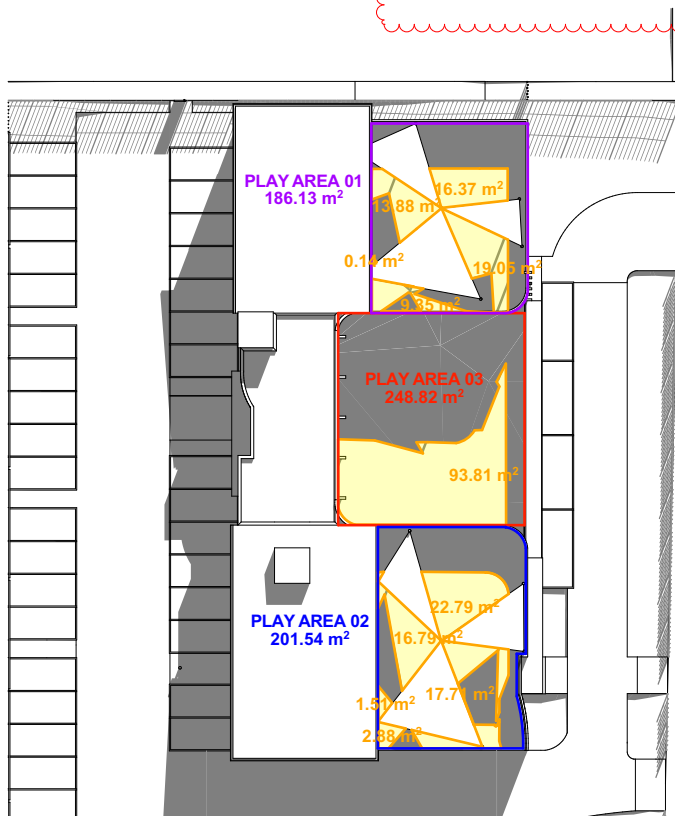

10AM -21ST JUNE
1:600

PLAY AREA 01: 186.13 SQM	
TOTAL: 58.79 SQM	PERCENTAGE OF SUNLIGHT: 31.59%
PERCENTAGE OF SHADING: 68.41%	
PLAY AREA 02: 201.54 SQM	
TOTAL: 61.68 SQM	PERCENTAGE OF SUNLIGHT: 30.60%
PERCENTAGE OF SHADING: 69.40%	
PLAY AREA 03: 248.82 SQM	
TOTAL: 93.81 SQM	PERCENTAGE OF SUNLIGHT: 37.70%
PERCENTAGE OF SHADING: 62.30%	

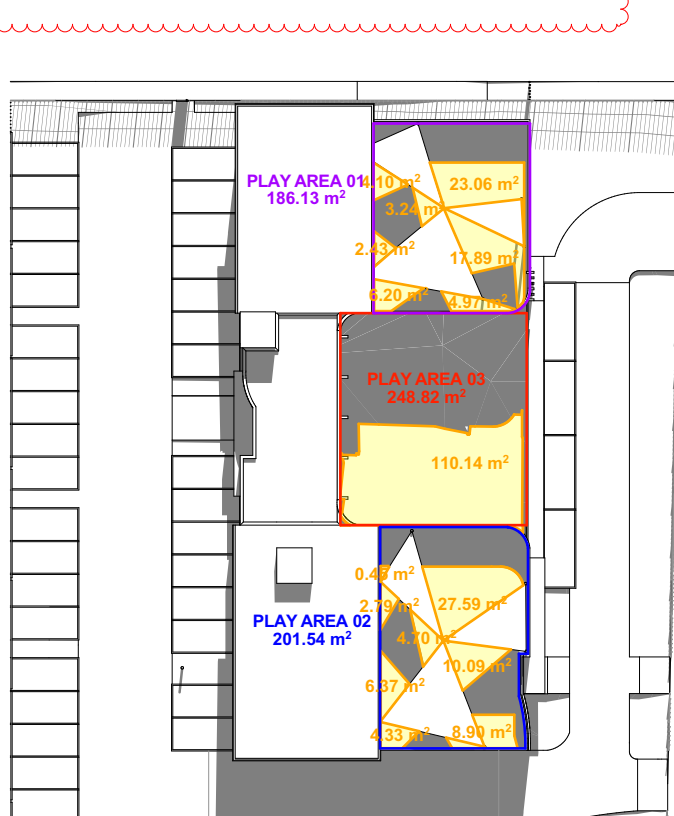

11AM-21ST JUNE
1:600

PLAY AREA 01: 186.13 SQM	
TOTAL: 61.89 SQM	PERCENTAGE OF SUNLIGHT: 33.25%
PERCENTAGE OF SHADING: 66.75%	
PLAY AREA 02: 201.54 SQM	
TOTAL: 65.23 SQM	PERCENTAGE OF SUNLIGHT: 32.37%
PERCENTAGE OF SHADING: 67.63%	
PLAY AREA 03: 248.82 SQM	
TOTAL: 110.14 SQM	PERCENTAGE OF SUNLIGHT: 44.26%
PERCENTAGE OF SHADING: 55.74%	


FOR DA
PURPOSES ONLY
NOT FOR
CONSTRUCTION

DA

Drawing Original Size A3

Rev	Date	Description
B	14/05/2024	ISSUE B
A	31/10/2023	ISSUE A

© COPYRIGHT
DO NOT SCALE DWGS. USE
DIMENSIONS ONLY. REFER
ANY DISCREPANCIES TO
ARCHITECT PRIOR TO
CONSTRUCTION.
THESE DRAWINGS ARE
SUBJECT TO COPYRIGHT.

 

BCA
DESIGN RIGHT CONSULTING
606/6A Glen St,
Miltons Point 2061
0455 296 879
aleks@designrc.com.au

TRAFFIC
PDC CONSULTANTS
Level 14, 100 William Street,
Woolloomooloo NSW 2011
0435 507 061
j.bocante@pdcconsultants.com.au

ACCESS
ESSENTIAL ACCESS
PO Box 791 Spit Junction NSW 2088
0420 312 721
info@essentialaccess.com.au

STORMWATER
AUSTRALIAWIDE CONSULTING
1369 Carlebury Road, Punchbowl NSW
0420 710 548
erickc@icloud.com

CONTAMINATION
GCA
2 Harold Street, Parramatta NSW 2150
02 9786 2629 | 0452 247 577
george.g@gciconsultants.com.au

PLANNING
THINK PLANNERS
Maya Hill Gatehouse, Great Western Hwy,
Parramatta NSW 2150
0887 8889 | 0409 330 595
brad@thinkplanners.com.au

ARCHITECT
GHAZI AL ALI
ARCHITECT PTY LTD
NSW reg. no. 7542
T: +612 9744 7035 | E: office@ghazia.com
Sydney, Australia, Karen Barnes
+612 9660 3214 | ABN: 67167131848
A: The Carton Factory
Suite 21 / 47-55 John St, Leichhardt NSW 2040


PROJECT
46-52 FERDELL ST, SOUTH GRANVILLE
CLIENT
TRADEMASTER
SCALE
1:600
DATE
14/05/2024
DRAWN
MA, SN, FA
PROJECT MANAGER
SN, MO
PROJECT DIRECTOR
GA

DRAWING NAME
SHADOW DIAGRAM -
CHILDCARE 01
DRAWING NUMBER
DA
PROJECT NUMBER
P22-013
ISSUE:
B
A-2031


23

DRAWING LEGEND


- PROPOSED DEVELOPMENT BOUNDARY
- PROPOSED SHADOW
- SUNLIGHT TO PLAYGROUND AREA
- PLAYGROUND AREA 1
- PLAYGROUND AREA 2
- PLAYGROUND AREA 3

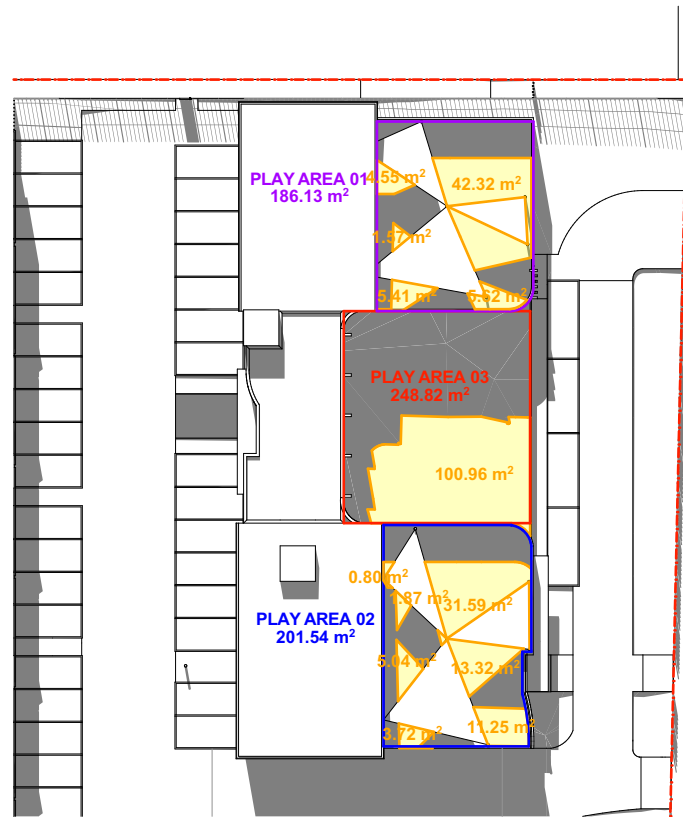


12PM -21ST JUNE
1:600

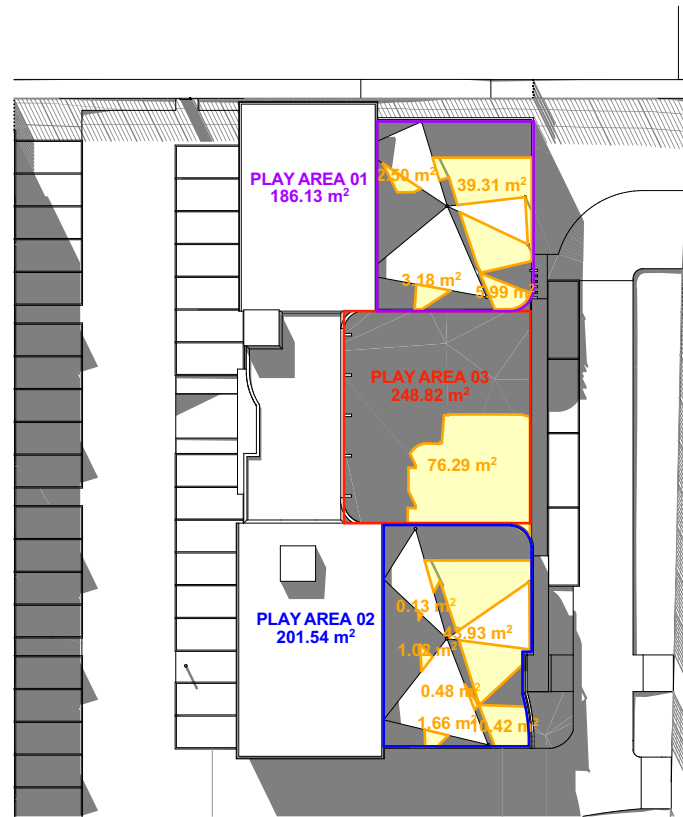

1PM -21ST JUNE
1:600

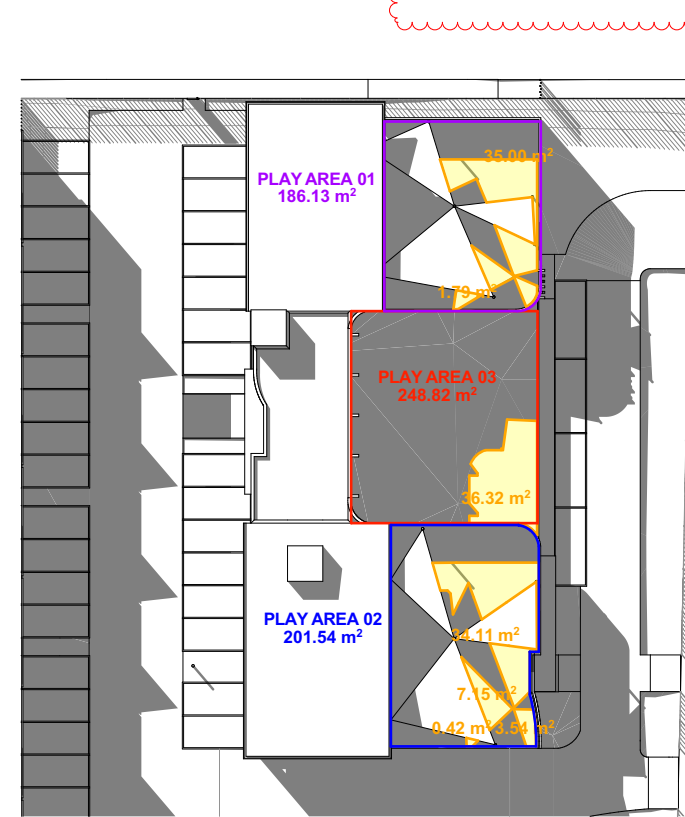

2PM -21ST JUNE
1:600

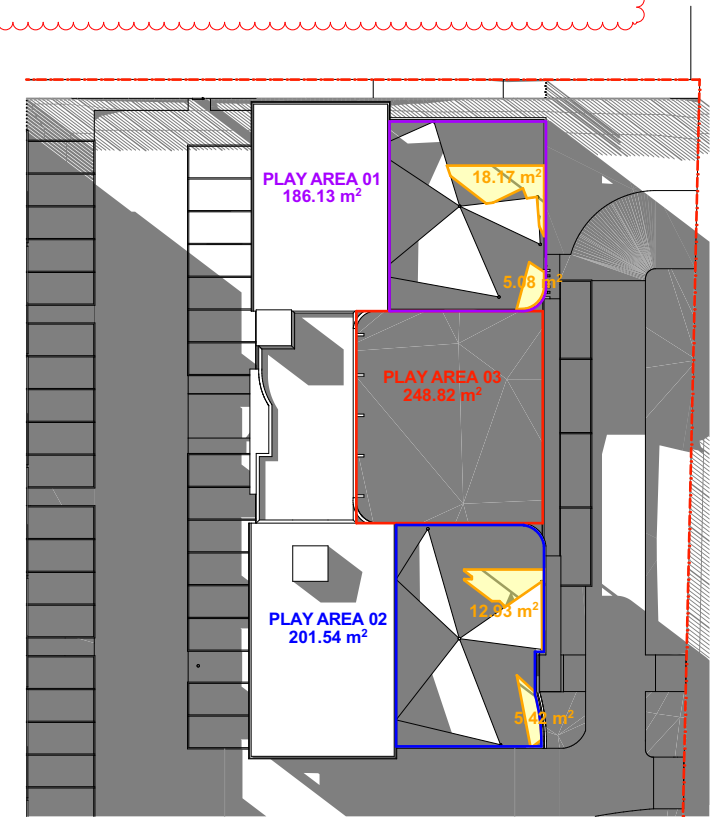

3PM -21ST JUNE
1:600

PLAY AREA 01: 186.13 SQM

TOTAL: 59.47 SQM
PERCENTAGE OF SUNLIGHT: 31.95%

PERCENTAGE OF SHADING: 68.05%

PLAY AREA 02: 201.54 SQM

TOTAL: 67.59 SQM
PERCENTAGE OF SUNLIGHT: 33.54%

PERCENTAGE OF SHADING: 66.46%

PLAY AREA 03: 248.82 SQM

TOTAL: 100.96 SQM
PERCENTAGE OF SUNLIGHT: 40.58%

PERCENTAGE OF SHADING: 59.42%

PLAY AREA 01: 186.13 SQM

TOTAL: 50.98 SQM
PERCENTAGE OF SUNLIGHT: 27.39%

PERCENTAGE OF SHADING: 71.86%

PLAY AREA 02: 201.54 SQM

TOTAL: 57.64 SQM
PERCENTAGE OF SUNLIGHT: 28.60%

PERCENTAGE OF SHADING: 71.40%

PLAY AREA 03: 248.82 SQM

TOTAL: 76.29 SQM
PERCENTAGE OF SUNLIGHT: 30.67%

PERCENTAGE OF SHADING: 69.33%

PLAY AREA 01: 186.13 SQM

TOTAL: 36.79 SQM
PERCENTAGE OF SUNLIGHT: 19.77%

PERCENTAGE OF SHADING: 80.23%

PLAY AREA 02: 201.54 SQM

TOTAL: 45.22 SQM
PERCENTAGE OF SUNLIGHT: 22.44%

PERCENTAGE OF SHADING: 77.56%

PLAY AREA 03: 248.82 SQM

TOTAL: 36.32 SQM
PERCENTAGE OF SUNLIGHT: 6.85%

PERCENTAGE OF SHADING: 93.15%

PLAY AREA 01: 186.13 SQM

TOTAL: 23.25 SQM
PERCENTAGE OF SUNLIGHT: 12.49%

PERCENTAGE OF SHADING: 87.51%

PLAY AREA 02: 201.54 SQM

TOTAL: 18.35 SQM
PERCENTAGE OF SUNLIGHT: 9.10%

PERCENTAGE OF SHADING: 90.90%

PLAY AREA 03: 248.82 SQM

TOTAL: NIL
PERCENTAGE OF SUNLIGHT: 0%


PERCENTAGE OF SHADING: 100%



24 FIRST AND SECOND ROW, VIEW FROM SOUTH



24 FIRST AND SECOND ROW, VIEW FROM NORTH

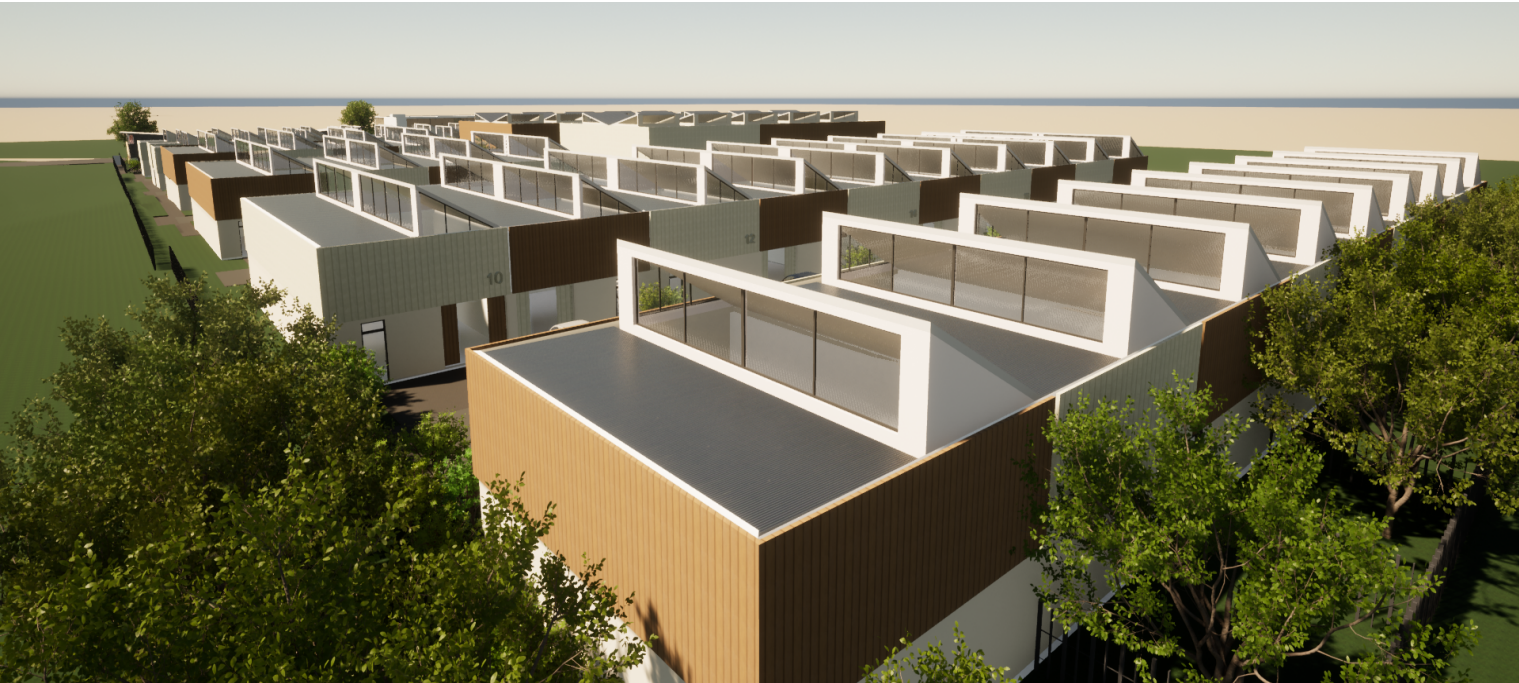

24 ELEVATED VIEW FROM NORTH WEST



24 FIRST AND SECOND ROW, VIEW FROM NORTH, EYE LEVEL



AERIAL VIEW, FROM NORTH WEST



AERIAL VIEW, FROM SOUTH WEST



FIRST ROW, NORTH EAST

24




VIEW OF 3 STOREY WAREHOUSES,
NORH WEST ELEAVTION, EYE LEVEL

24




STREET (EAST)

24

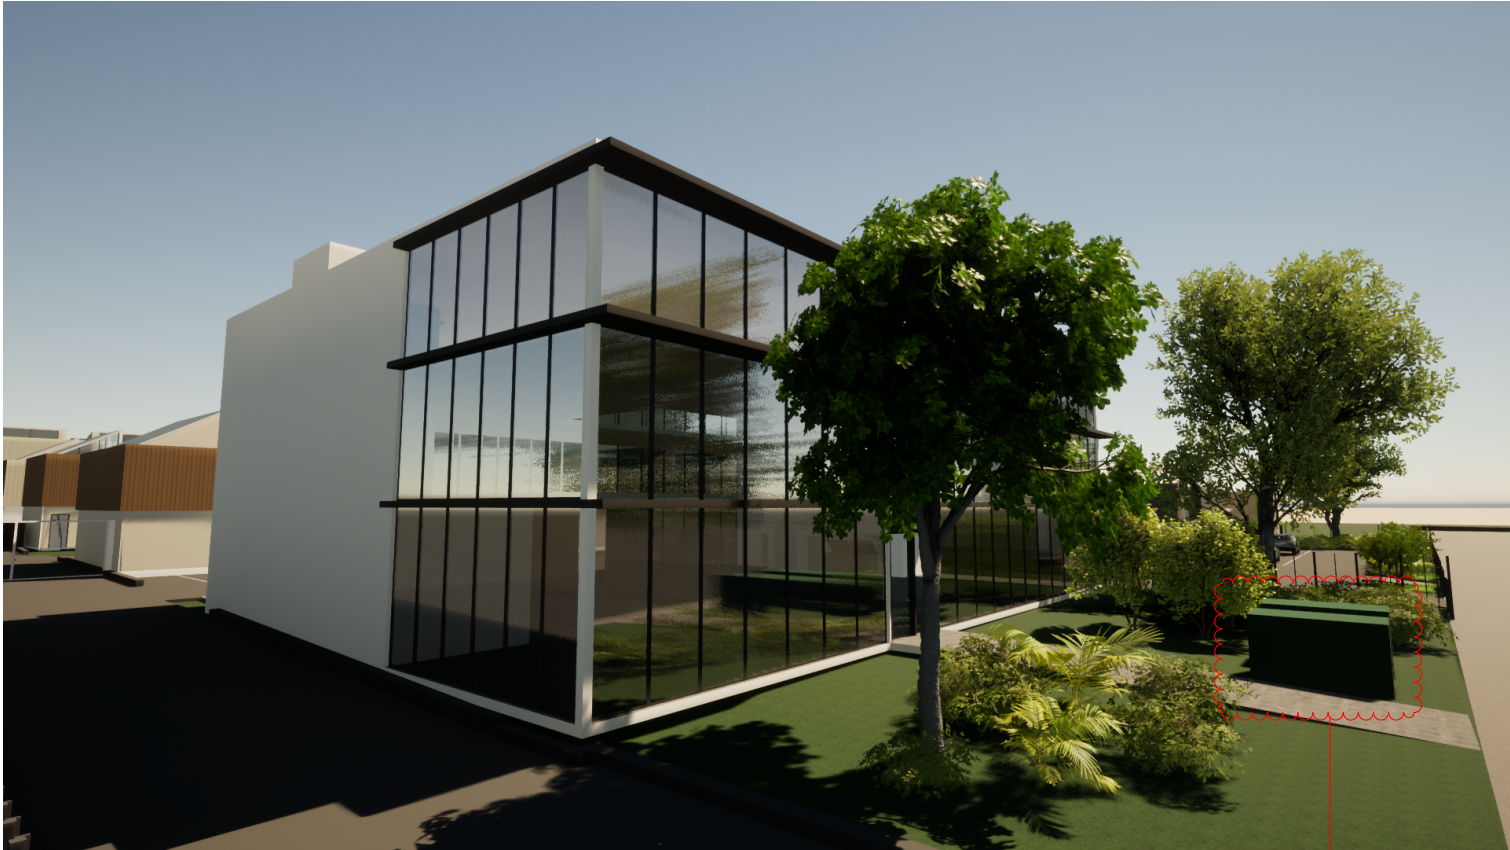

STREET TO DRIVEWAY (SOUTH EAST)



24

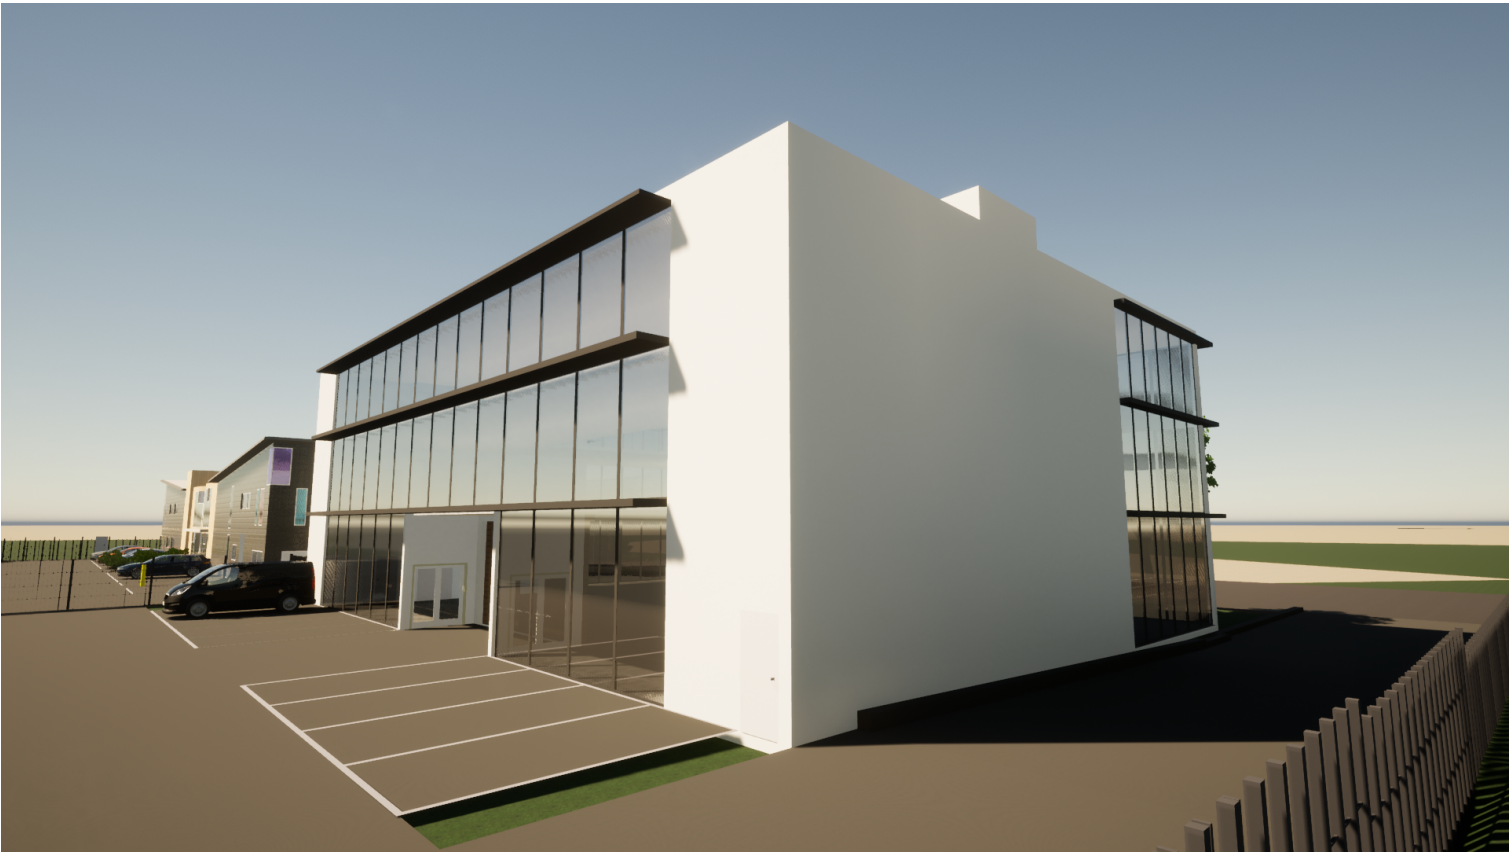


SOUTH WEST (FROM CARPARK)




NORTH WEST (FROM CARPARK)

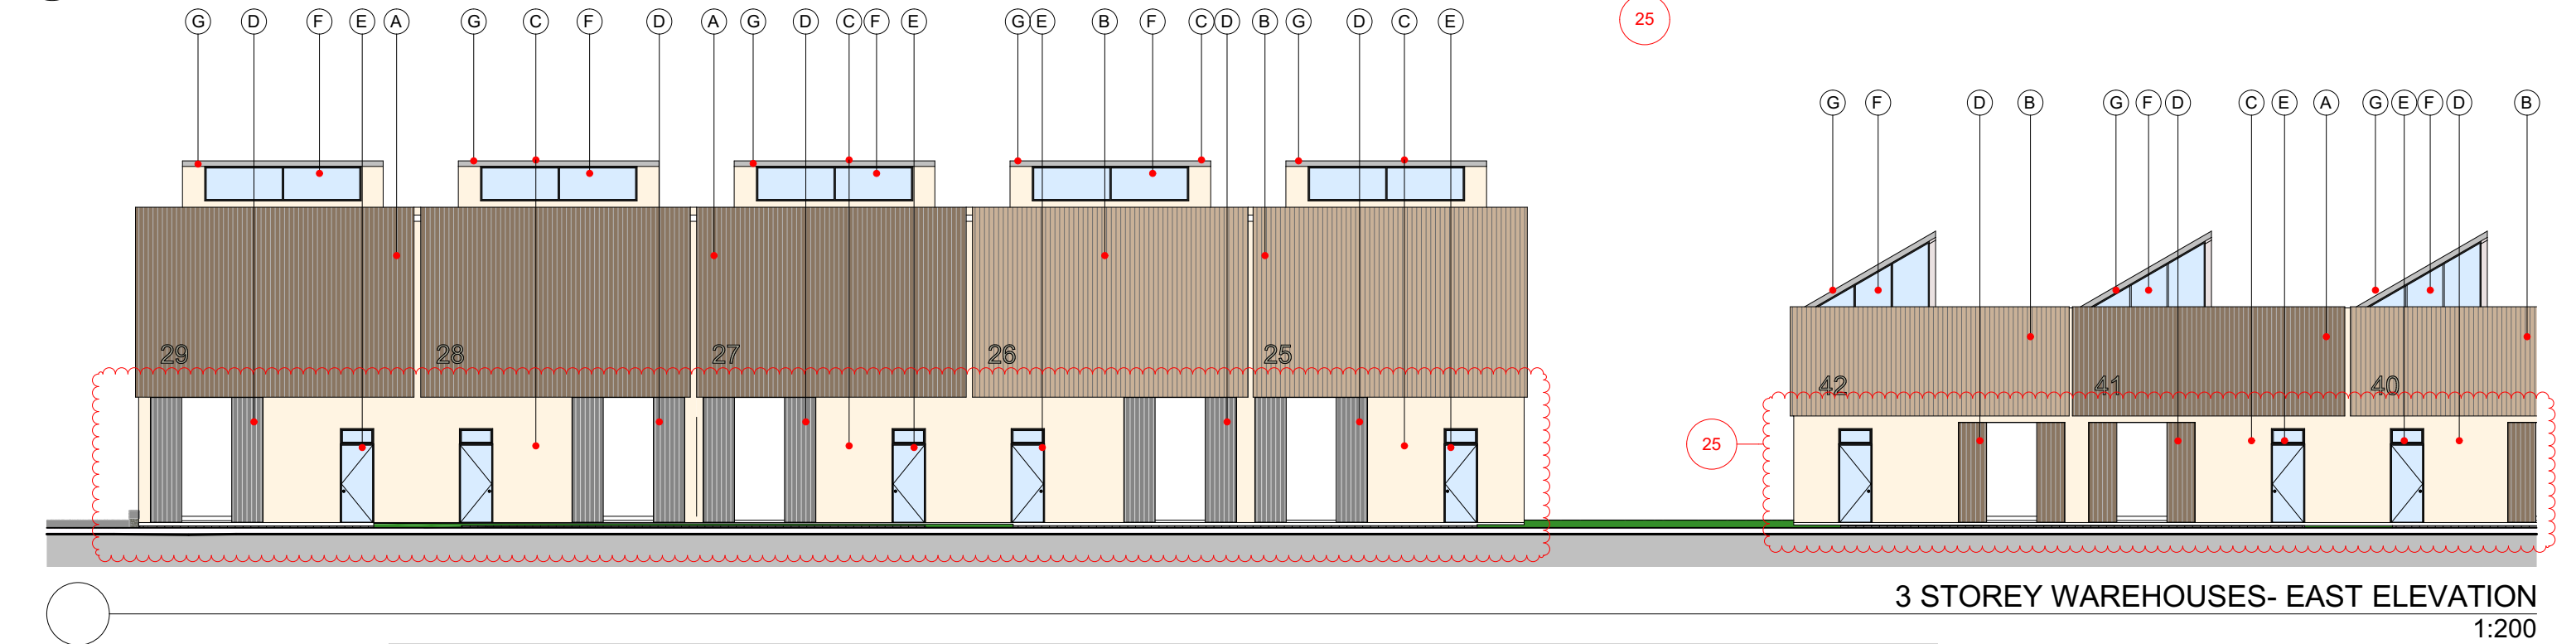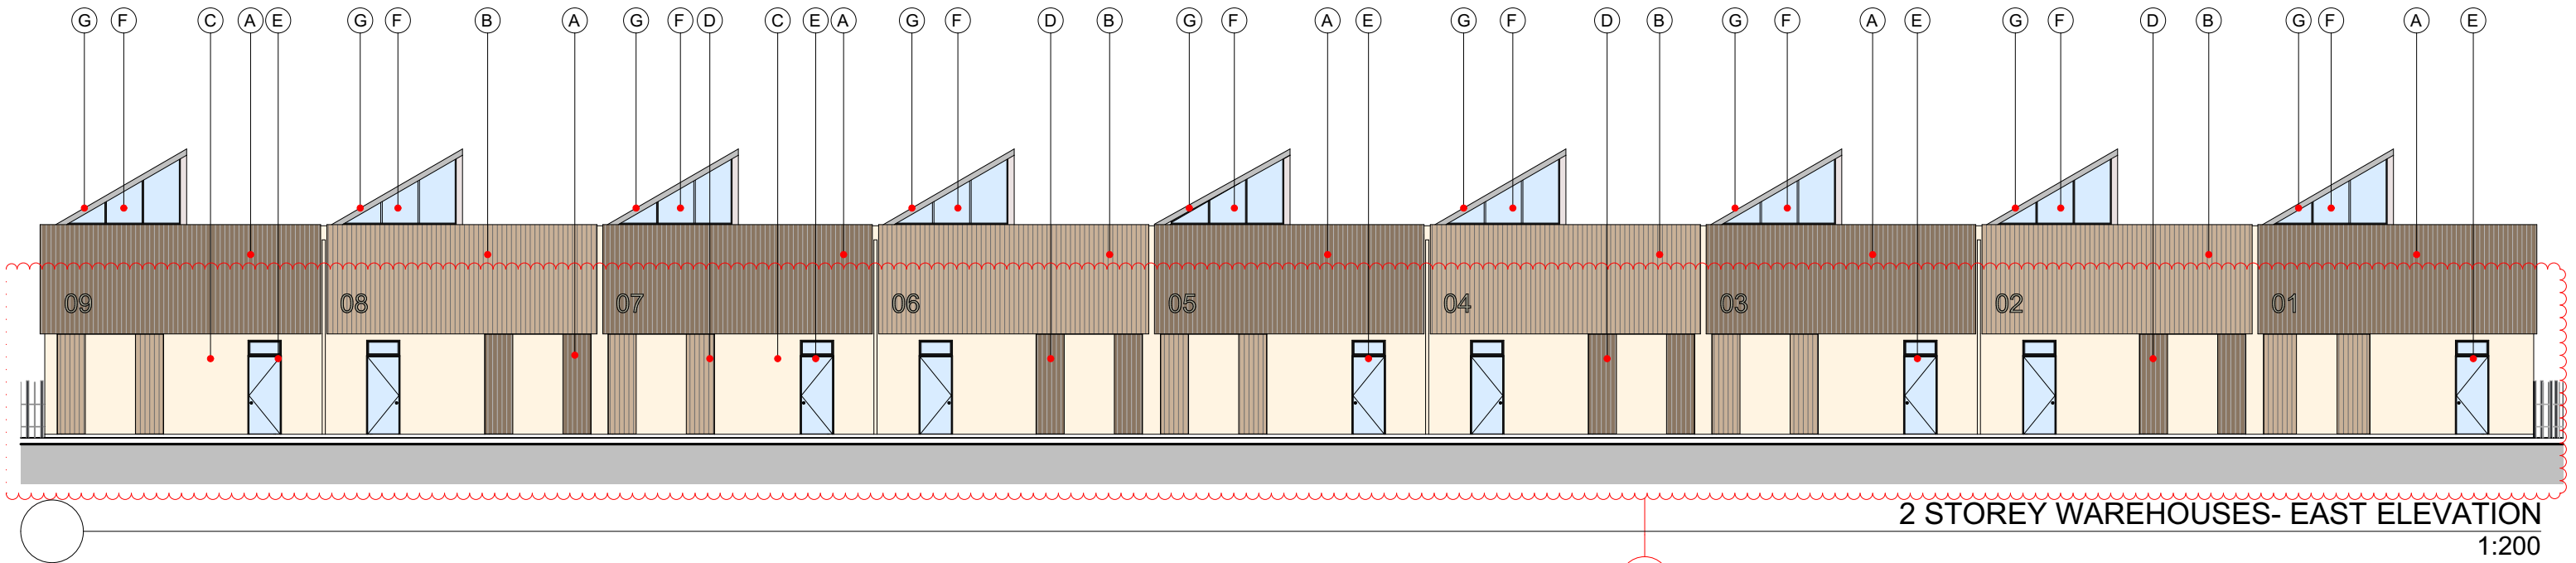


MATERIAL SCHEDULE - WAREHOUSES

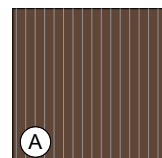


A
JAMES HARDIE AXON CLADDING
DULUX WOODLAND BROWN
(DARK BROWN)
OR SIMILAR

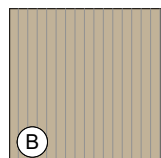

B
JAMES HARDIE AXON CLADDING
DULUX OWL WING
(CREAM)
OR SIMILAR

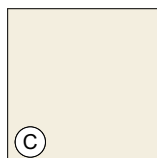


C
RENDER DULUX BERKSHIRE
WHITE (OFF WHITE)
OR SIMILAR

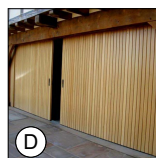


D
SIDE SLIDING STACKER
DOOR OR SIMILAR



E
ALUMINIUM FRAME GLASS
ENTRY DOOR
OR SIMILAR

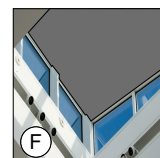

F
ANGLED ROOF WITH
SKYLIGHT
ALUMINIUM FRAME
OR SIMILAR

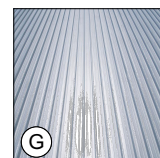

G
COLOURBOND METAL
SHEETING ROOF
LIGHT GREY
OR SIMILAR