

DA Drawing Register

A-00 TITLE PAGE			
A-0000	TITLE PAGE	B	14/05/2024...
A-10 SITE ANALYSIS			
A-1001	SITE ANALYSIS	A	8/11/2023 ...
A-1010	SITE PLAN	A	8/11/2023 ...
A-1050	STREETSCAPE ANALYSIS	A	8/11/2023 ...
A-11 SURVEY PLAN			
A-1101	SURVEY PLAN	B	14/05/2024...
A-1102	DEMOLITION PLAN	B	14/05/2024...
A-12 FLOOR PLANS			
A-1201	MASTERPLAN- GROUND FLOOR	B	14/05/2024...
A-1202	MASTERPLAN- LEVEL 01	B	14/05/2024...
A-1203	MASTERPLAN- LEVEL 02	B	14/05/2024...
A-1204	MASTERPLAN- ROOF	B	14/05/2024...
A-1205	WAREHOUSES- TYPICAL LAYOUTS	B	14/05/2024...
A-1206	LARGE WAREHOUSE- GROUND	B	14/05/2024...
A-1207	LARGE WAREHOUSE- LEVEL 01	A	8/11/2023 ...
A-1208	LARGE WAREHOUSE- LEVEL 02	A	8/11/2023 ...
A-1209	LARGE WAREHOUSE- ROOF	A	8/11/2023 ...
A-1210	CHILDCARE- GROUND FLOOR	B	14/05/2024...
A-1211	CHILDCARE- LEVEL 01	B	14/05/2024...
A-1212	CHILDCARE- ROOF	B	14/05/2024...
A-13 ELEVATIONS			
A-1301	WAREHOUSES- ELEVATIONS	B	14/05/2024...
A-1302	WAREHOUSES- ELEVATIONS	B	14/05/2024...
A-1303	LARGE WAREHOUSE- ELEVATIONS	B	14/05/2024...
A-1304	LARGE WAREHOUSE- ELEVATIONS	B	14/05/2024...
A-1305	CHILDCARE- ELEVATIONS	B	14/05/2024...
A-1306	CHILDCARE- ELEVATIONS	B	14/05/2024...
A-14 SECTIONS			
A-1401	WAREHOUSES- SECTIONS 01- 2 STOREY WAREHOUSES	B	14/05/2024...
A-1402	WAREHOUSES- SECTIONS 02- 3 STOREY WAREHOUSES	B	14/05/2024...
A-1403	LARGE WAREHOUSE- SECTIONS	A	8/11/2023 ...
A-1404	CHILDCARE- SECTIONS	B	14/05/2024...
A-1405	CHILDCARE- SECTIONS	B	14/05/2024...
A-1406	WAREHOUSE DRIVEWAY	B	14/05/2024...
A-20 STATISTICS & DIAGRAMS			
A-2001	GFA CALCULATIONS	B	14/05/2024...
A-2010	CHILDCARE- AREA CALCULATIONS	B	14/05/2024...
A-2011	CHILDCARE- SOLAR ACCESS DIAGRAM 3D 1/2	B	14/05/2024...
A-2012	CHILDCARE- SOLAR ACCESS DIAGRAM 3D 2/2	B	14/05/2024...
A-2030	LANDSCAPE CALCULATION	B	14/05/2024...
A-2031	SHADOW DIAGRAM - CHILDCARE 01	B	14/05/2024...
A-2031	SHADOW DIAGRAM- SITE	A	8/11/2023 ...
A-2032	SHADOW DIAGRAM - CHILDCARE 02	B	14/05/2024...
A-2301	3D- WAREHOUSES1/2	B	14/05/2024...
A-2302	3D- WAREHOUSES 2/2	B	14/05/2024...
A-2303	3D- LARGE WAREHOUSE	B	14/05/2024...
A-2304	3D- CHILDCARE	A	8/11/2023 ...
A-22 MATERIAL SCHEDULE			
A-2201	MATERIAL SCHEDULE- WAREHOUSES	B	14/05/2024...
A-2202	MATERIAL SCHEDULE- LARGE WAREHOUSE	A	8/11/2023 ...
A-2203	MATERIAL SCHEDULE- CHILDCARE	A	8/11/2023 ...

AMENDMENTS DA **ISSUE B (2024-05-15)**

SURVEY AND DEMOLITION PLANS

- 00-
- Survey and Demolition plan updated
- a. Easements indicated, refer Survey Plan by CitiSurv Pty Ltd

MASTER PLANS

- 01-
- General mirroring of warehouse units to increase planter areas between units and shared driveways
- a. Planter areas between carparking bays now provide sufficient green space for tree planting
- 02-
- Provision of private access to green spaces for Warehouses Units No. 01-09
- 03-
- Provision of 2 Substations to the front of the site
- 04-
- Adjustments to Warehouse Units 66- 85 to be clear of North-South running easement
- a. Provision of access to individual green spaces in between units
- 05-
- Childcare setback adjusted to be clear of east- west running easement on the North side of the site

WAREHOUSE- TYPICAL LAYOUTS

- 06-
- Updated typical layouts of Block G Warehouses (No. 66- 85) which had a reduced footprint due to easement clearance
- a. Calculations and area updated

LARGE WAREHOUSE

- 07-
- Removal of one carpark spot, provision of a green landscaping bay
- a. Updated total carparking behind Warehouse No. 96 from 22 to 21 Car spots
- 08-
- Updated plans to indicate location of 2x proposed substations in front of Warehouse No. 96

CHILDCARE CENTRE

- 09-
- Side setback on Northern side of the site increased from 2.4m to 3.0m for building to be clear of East-West Easement
- a. Indoor Play areas for the 2-3 Year old children has been updated as a result
- 10-
- Landscaping in Parking Bays increased
- a. Carparking updated from 35 to 34 Car spots
- 11-
- Calculations for the childcare have been updated:
- a. Reduction of provision of 121 children to 110 children for the childcare
- i. 40x 2-3 year old children
- ii. 59x 3-6 year old children
- b. Internal and External Play area calculations have been updated
- 12-
- Updated Level 01 Play area and internal play area for Room 01 of 3-6 year old Childrens Play Area
- 13-
- Additional shade sail provided on Level 01 play areas

ELEVATIONS- WAREHOUSES

- 14-
- General mirroring of select warehouse units, driveways and entryways to allow for shared driveway and combined landscape planters
- a. Tree planting now provided between the car bays
- 15-
- Buildings adjusted to be clear of the easement between Warehouses 66-85

SECTIONS- WAREHOUSES

- 16-
- Elevations updated due to mirroring of select Warehouse Units

ELEVATIONS AND SECTIONS- CHILDCARE

- 17-
- Northern side setback increased, elevations adjusted to match floor plans
- a. Additional shade sails on Level 01 play areas provided

WAREHOUSE- DRIVEWAY

- 18-
- Updates reflected as per:
- a. **Change 01-** Mirroring of units with shared driveway and landscaping provisions
- b. **Change 07-** Provision of green landscaping in Carpark behind Warehouse No. 96

GFA AND CHILDCARE CALCULATIONS

- 19-
- GFA Updated
- a. Reduction of Block G warehouses for easement clearance
- b. Increased side setback of the northern boundary for the childcare
- 20-
- Inclusion of *Drawing A-2010 Childcare- Area Calculations*
- a. Area of shade sails and percentages indicated

CHILDCARE- SOLAR ACCESS DIAGRAMS

- 21-
- Solar access 3D diagram updated to reflect floor plan changes

LANDSCAPE CALCULATIONS

- 22-
- Landscape calculations updated to reflect ground floor plan changes

SHADOW DIAGRAM- CHILDCARE

- 23-
- Shadow Diagrams for childcare updated
- a. Playground 01, 02 and 03 play areas indicated, with solar access percentages, all 3 play area achieve min. 2 hours sunlight

3D PERSPECTIVES

- 24-
- Warehouse Perspectives updated to reflect floor plan changes

MATERIAL SCHEDULE

- 25-
- Warehouses Elevations Updated, Material locations updated



CHILDCARE



WAREHOUSE

24

GFA & FSR

SITE AREA: 26572.42 SQM
PERMISSIBLE FSR:1:1
PERMISSIBLE GFA: 26572.42 SQM

PROPOSED GFA: **19,205.87 SQM**
PROPOSED FSR: **0.72:1**

DEVELOPMENT MIX

CHILDCARE
TOTAL NUMBER OF KIDS: **110**

WAREHOUSE
2 STOREY: 75
3 STOREY: 21
TOTAL NUMBER: 96




GHAZI AL ALI
ARCHITECT PTY LTD

T. +612 9744 7035 E.office@ghazia.com
+612 9660 3214
A: The Carton Factory
Suite 21 / 47-55 John St, Leichardt NSW 2040
NSW reg. no. **7542** ABN: 67167131848
Design Practitioner No.**DEP0000073**


MIXED USE PROPOSED DEVELOPEMENT

46-52 FERNDELL ST

46-52 FERNDELL ST
SOUTH GRANVILLE 2142

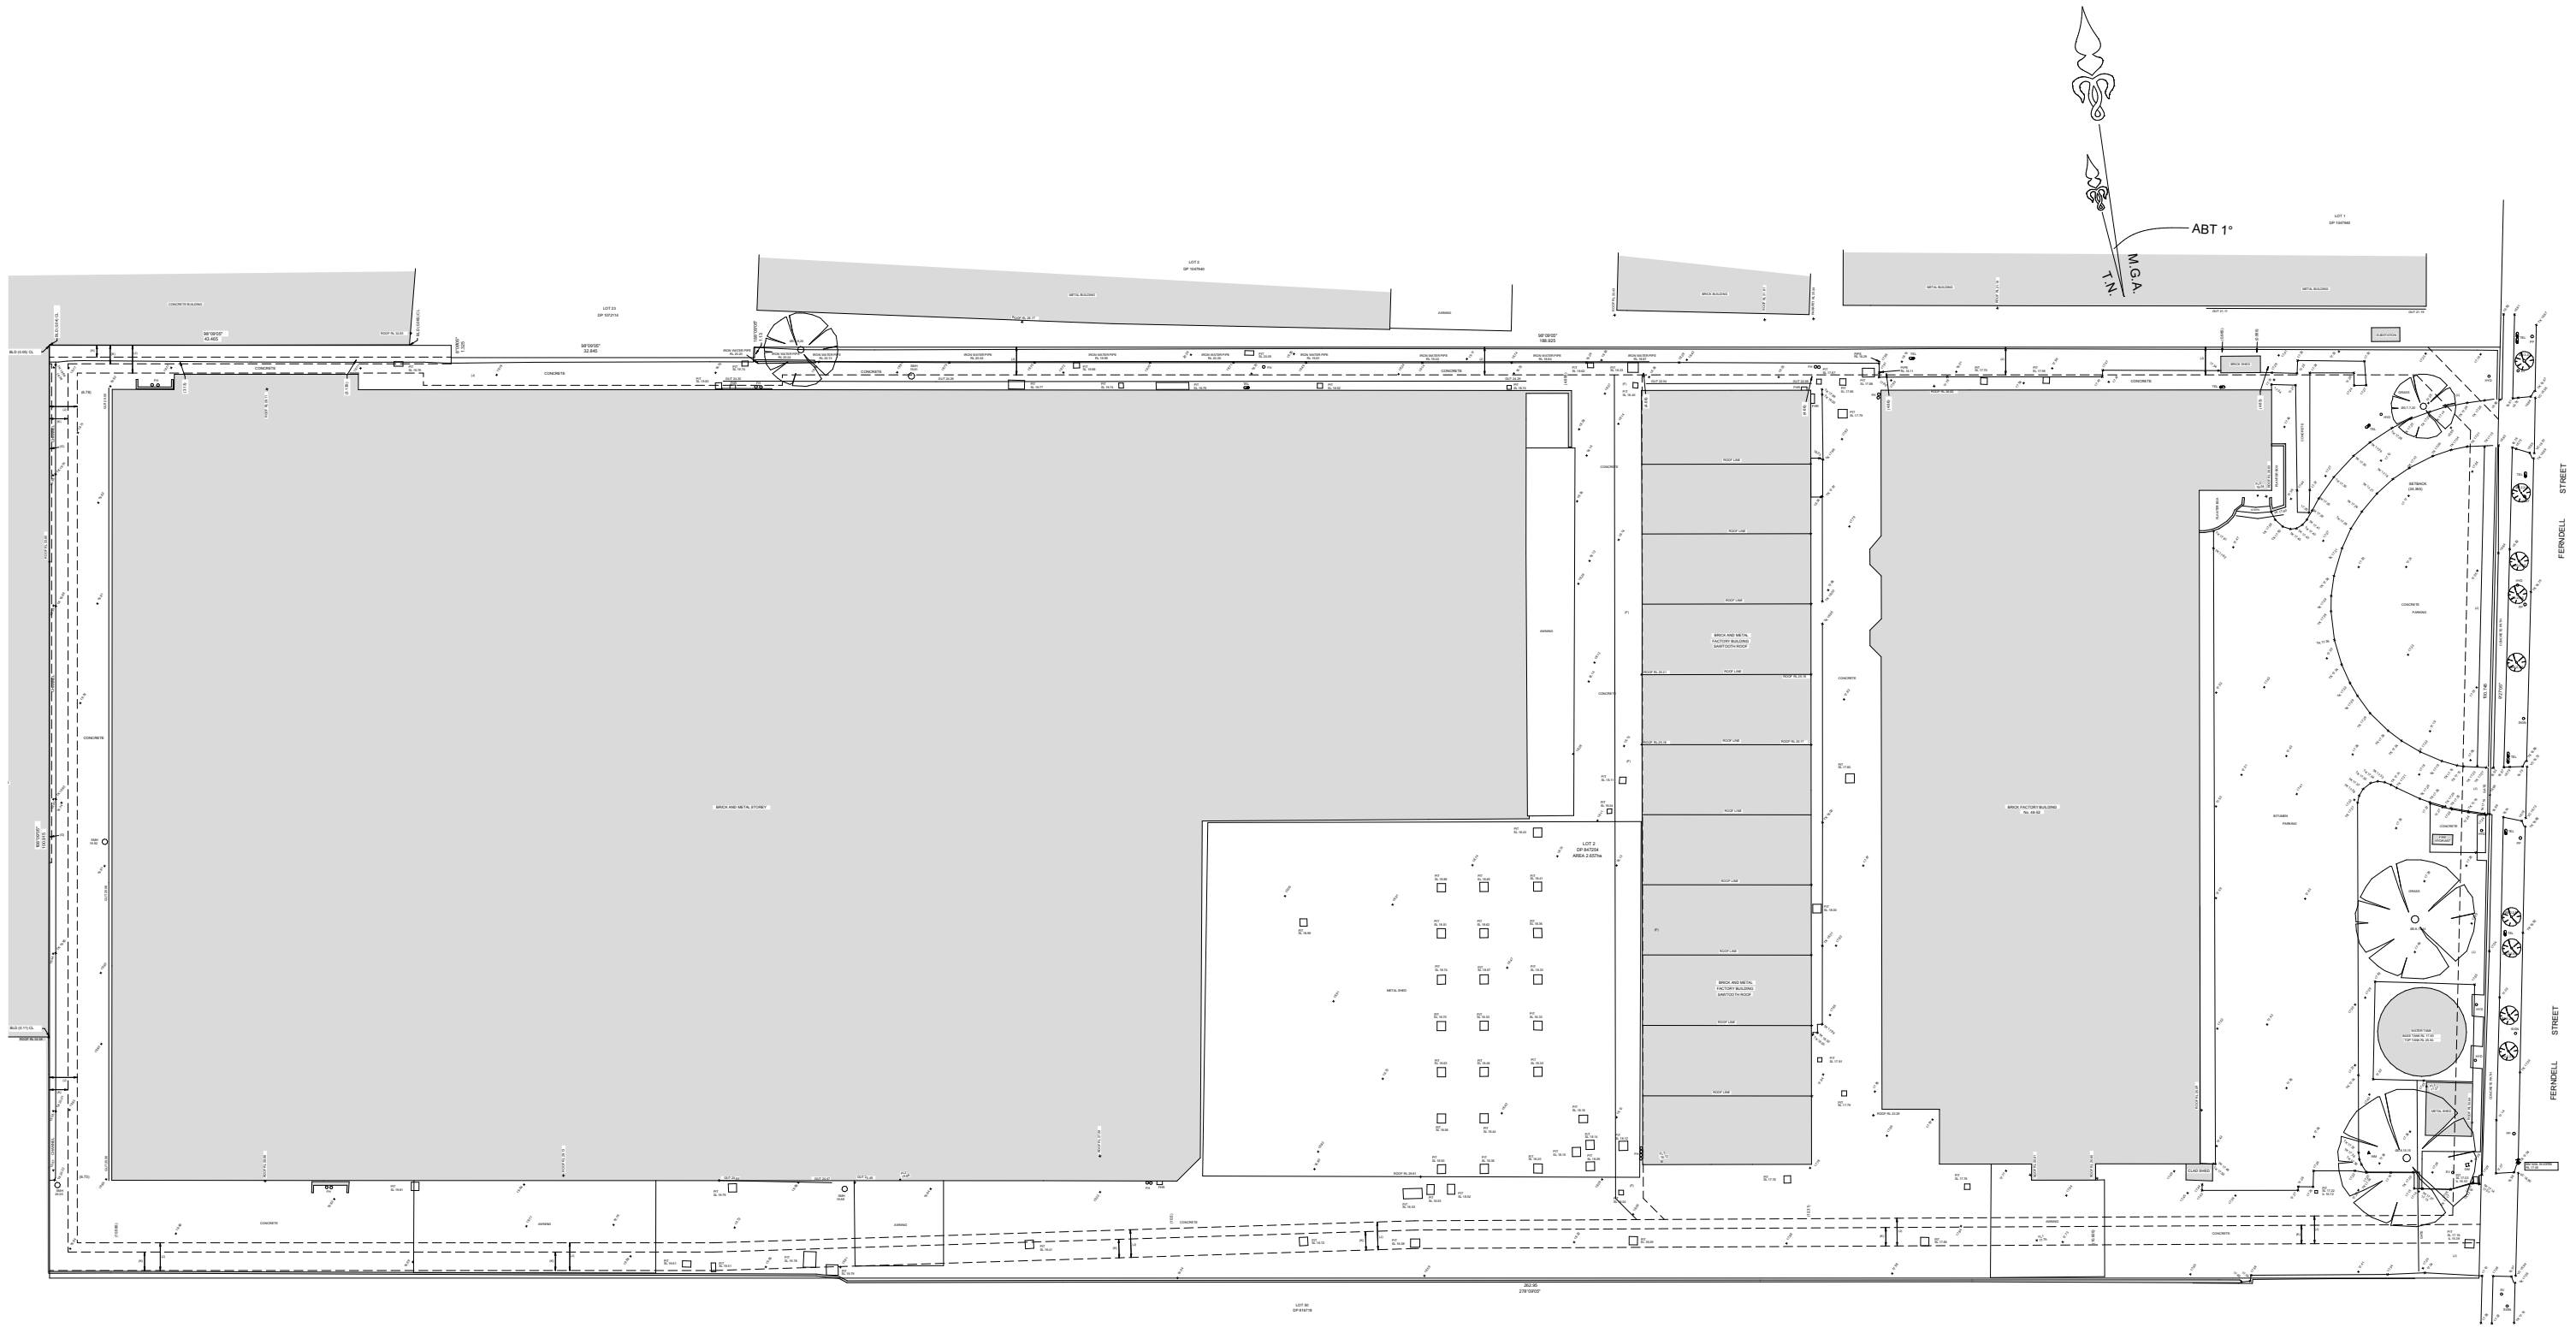

SURVEY PLAN- CITISURV PTY LTD
1:700

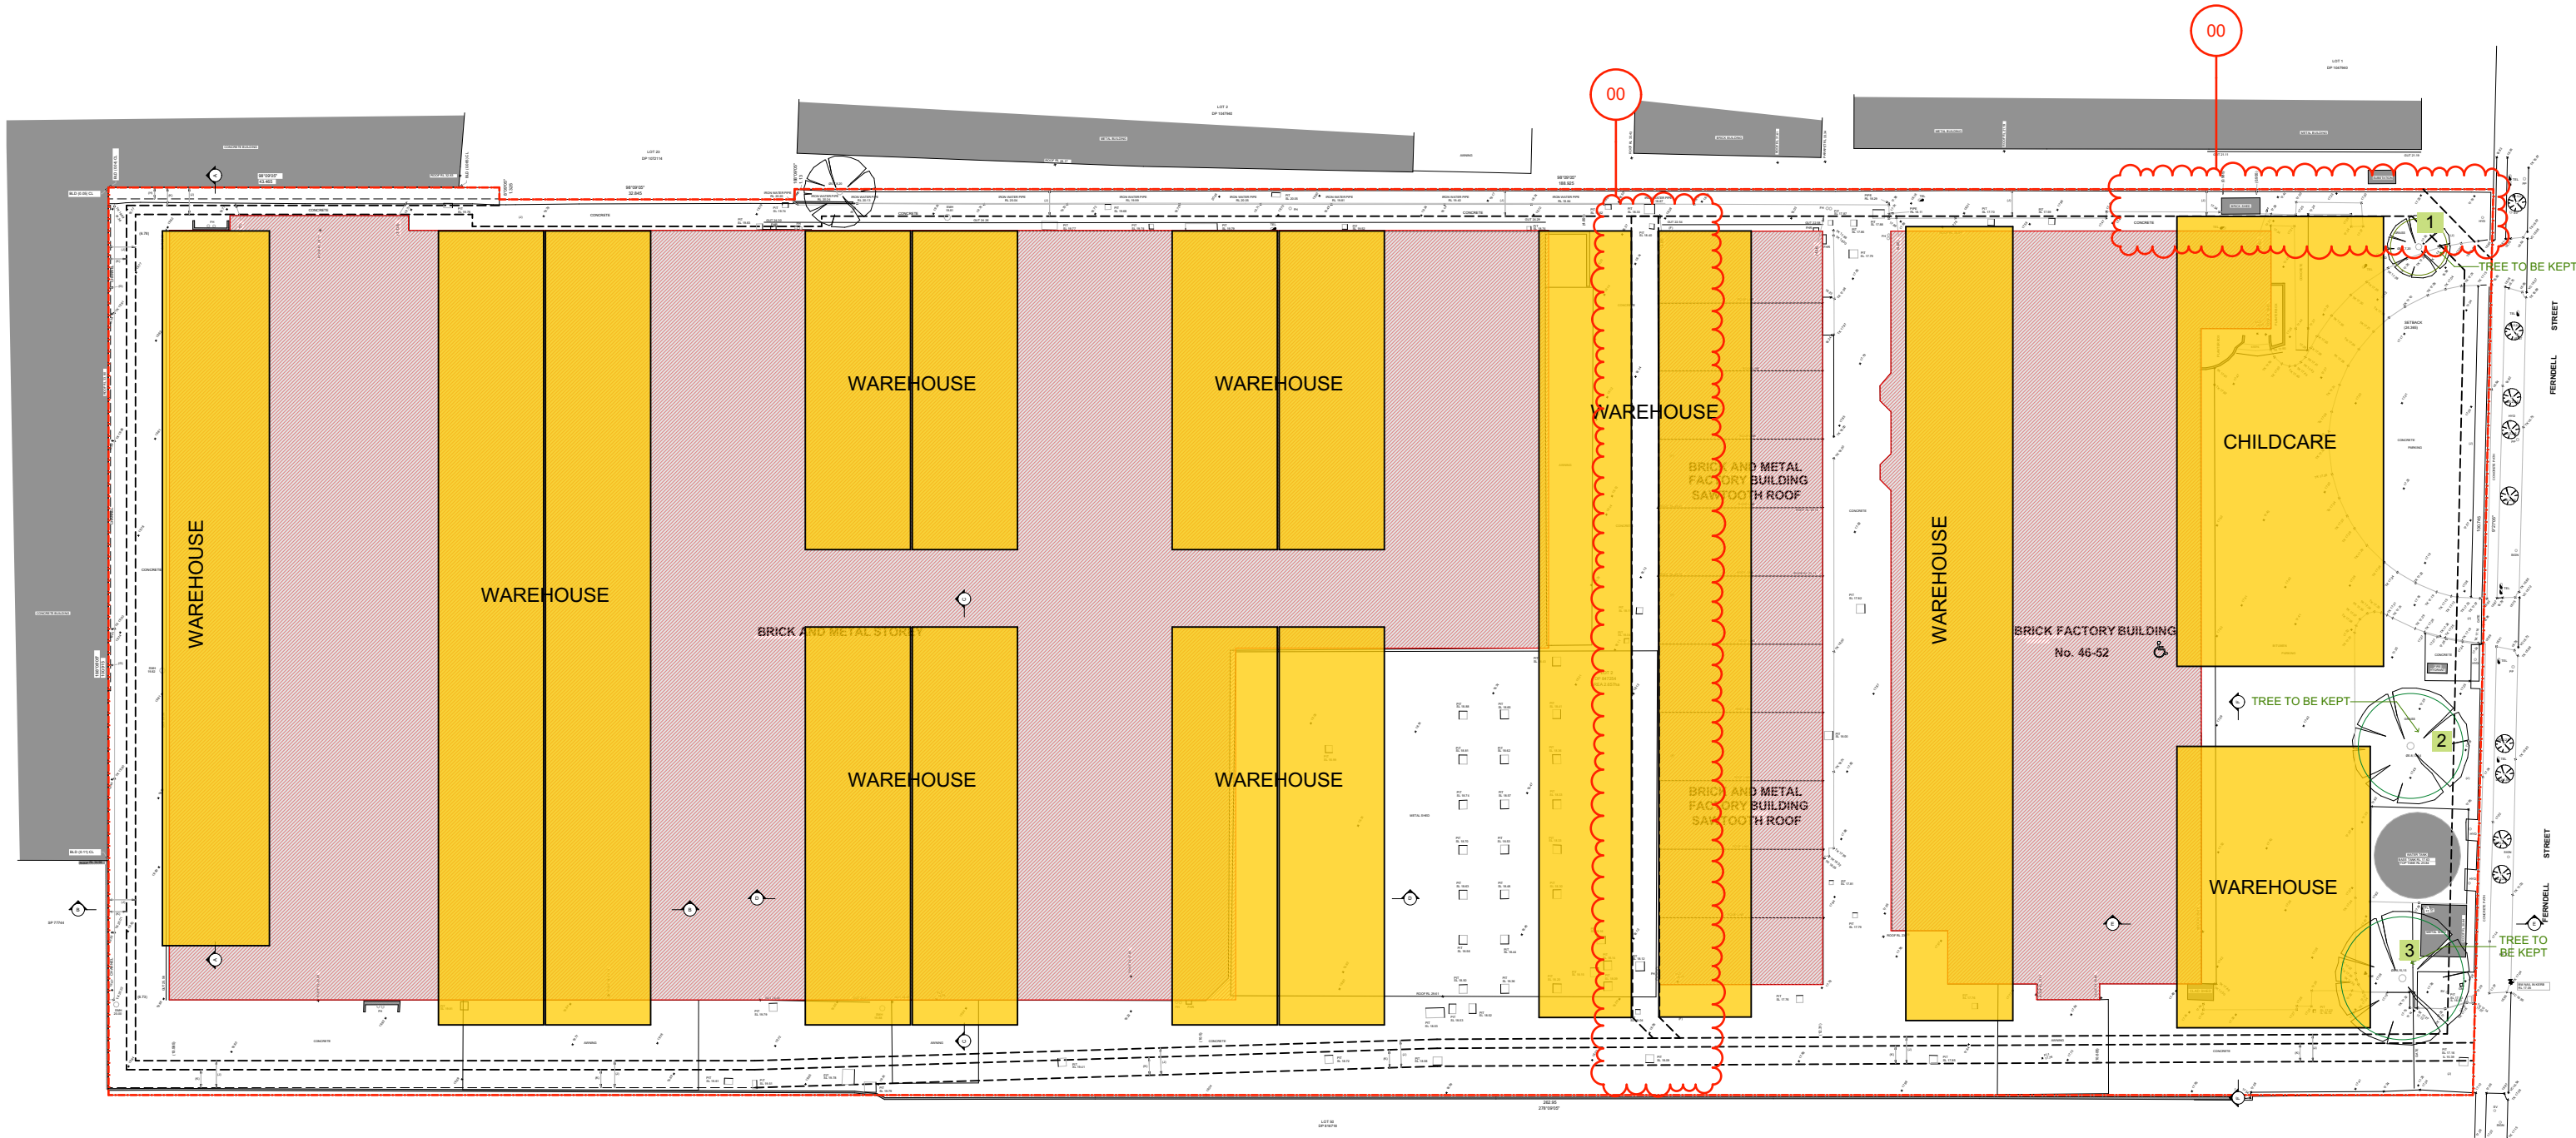

DEMOLITION PLAN
1:700

LEGEND

TO BE DEMOLISHED

PROPOSED DEVELOPMENT

3

TREES TO BE MAINTAINED


FOR DA
PURPOSES ONLY
NOT FOR
CONSTRUCTION

DA

Drawing Original Size
A3

Rev	Date	Description
B	14/05/2024	ISSUE B
A	31/10/2023	ISSUE A

© COPYRIGHT
DO NOT SCALE DWGS. USE
DIMENSIONS ONLY. REFER
ANY DISCREPANCIES TO
ARCHITECT PRIOR TO
CONSTRUCTION.
THESE DRAWINGS ARE
SUBJECT TO COPYRIGHT.

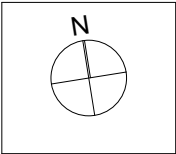

BCA
DESIGN RIGHT CONSULTING
606/6A Glen St,
Miltons Point 2061
0455 236 878
aleks@designrc.com.au
ACOUSTIC
ACOUSTIC CONSULTING
ENGINEERS
PO Box 3450 Putney NSW 2112
02 8006 5560 | 0423 392 182
den.dang@acousticconsulting.com.au

TRAFFIC
PDC CONSULTANTS
Level 14, 100 William Street,
Woolloomooloo NSW 2011
0435 357 061
j.bocante@pdcconsultants.com.au
WASTE MANAGEMENT
DICKENS SOLUTIONS
0400 388 986
gary@dickensolutions.com.au

ACCESS
ESSENTIAL ACCESS
PO Box 791 Spit Junction NSW 2088
0420 312 721
info@essentialaccess.com.au
LANDSCAPING
CONCEPT LANDSCAPE
Suite 101, 506 Miller St, Cammeray NSW
2062
02 9622 5312 | 0413 861 351
rle@concept.net.au

STORMWATER
AUSTRALIAWIDE CONSULTING
1369 Carlebury Road, Punchbowl NSW
0420 710 548
erick@arwmail.com
QUANTITY SURVEY
CONSTRUCTION
CONSULTANTS
37-39 Mary Pde, Rydalmere NSW 2116
02 9633 3233
nich@constructionconsultants.net.au


CONTAMINATION
GCA
2 Harold Street, Parramatta NSW 2150
02 9786 2628 | 0452 247 577
george.g@gciconsultants.com.au
ARBORIST
NSW TREES
PO Box 4591 Parramatta NSW 2213
0785 4391 | 0409 803 818
info@nswtrees.com

PLANNING
THINK PLANNERS
Mays Hill Gatehouse, Great Western Hwy,
Parramatta NSW 2150
0887 8895 | 0405 320 095
brad@thinkplanners.com.au
CHILDHOOD CONSULTING
OLOGY EDUCATION
Sydney, Australia, Karen Barnes
0430 372 533
support@ologyeducation.com.au

ARCHITECT
GHAZI AL ALI
ARCHITECT PTY LTD
NSW reg. no. 7542
T. +612 9744 7035 | E. office@ghazia.com
+612 9660 3214 | A.B.N. 67167131848
A: The Carlton Factory
Suite 21 / 47-55 John St, Leichhardt NSW 2040

PROJECT
46-52 FERNEDELL ST, SOUTH GRANVILLE
CLIENT
TRADEMASTER
SCALE
1:700
DATE
14/05/2024
DRAWN
MA, SN, FA
PROJECT MANAGER
SN, MO
PROJECT DIRECTOR
GA

DRAWING NAME
DEMOLITION PLAN
DRAWING NUMBER
DA
PROJECT NUMBER
P22-013
ISSUE
B
A-1102

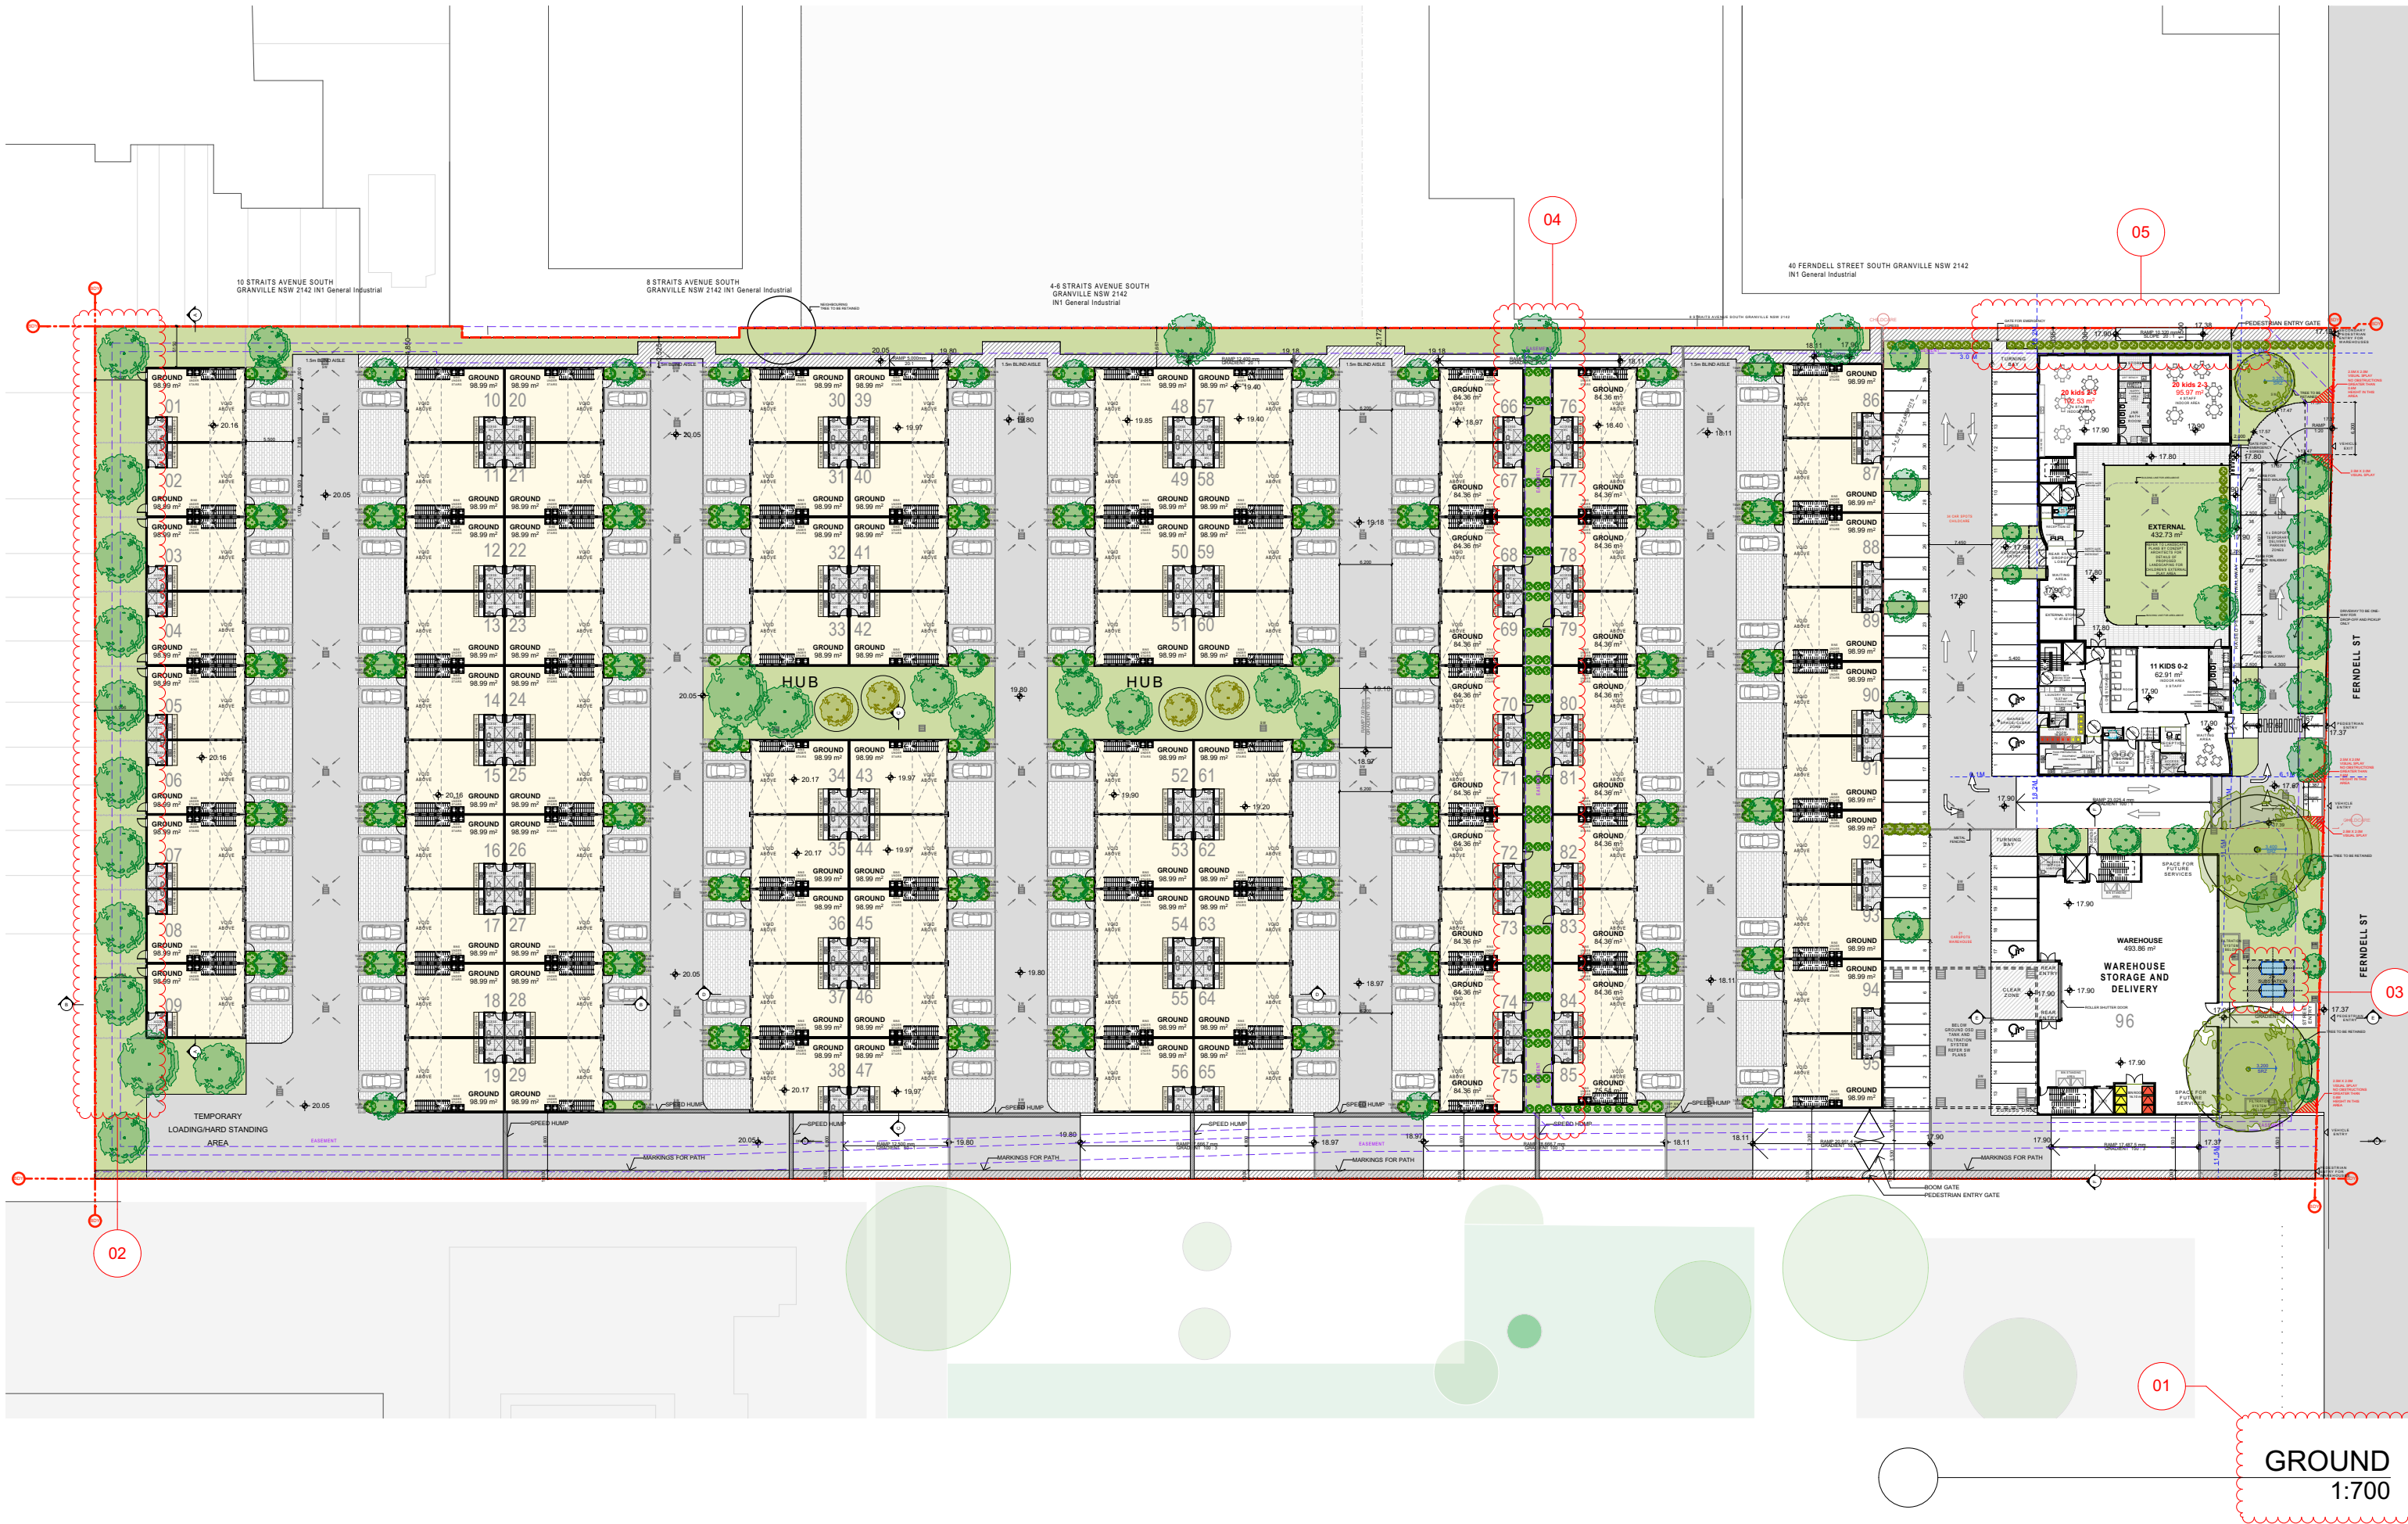

FOR DA PURPOSES ONLY
NOT FOR CONSTRUCTION

DA

Drawing Original Size A3

14/05/2024 08:16 B
31/10/2023 08:16 A

Rev Date Description

© COPYRIGHT

DO NOT SCALE DWGS. USE DIMENSIONS ONLY. REFER ANY DISCREPANCIES TO ARCHITECT PRIOR TO CONSTRUCTION.

THESE DRAWINGS ARE SUBJECT TO COPYRIGHT.

N

BCA
DESIGN RIGHT CONSULTING
606/6A Glen St,
Miltons Point 2061
0405 296 879
aleks@designrc.com.au

ACOUSTIC
ACOUSTIC CONSULTING
ENGINEERS
P.O. Box 3450 Putney NSW 2112
02 8006 5560 | 0423 362 182
dan.dang@acousticconsulting.com.au

TRAFFIC
PDC CONSULTANTS
Level 14, 100 William Street,
Woolloomooloo NSW 2011
0435 507 061
j.bocante@pdcconsultants.com.au

WASTE MANAGEMENT
DICKENS SOLUTIONS
0400 386 986
gary@dickensolutions.com.au

ACCESS
ESSENTIAL ACCESS
PO Box 791 Spit Junction NSW 2088
0420 312 721
info@essentialaccess.com.au

LANDSCAPING
CONCEPT LANDSCAPE
Suite 101, 506 Miller St, Cammeray NSW 2062
02 9622 5312 | 0415 861 351
rob@concept.net.au

STORMWATER
AUSTRALIAWIDE CONSULTING
1369 Carlebury Road, Punchbowl NSW
0420 710 548
erict@auwconsulting.com

QUANTITY SURVEY
CONSTRUCTION CONSULTANTS
37-39 Mary Pde, Rydalmere NSW 2116
02 9633 3233
michael@constructionconsultants.net.au

CONTAMINATION
GCA
2 Harold Street, Parramatta NSW 2150
02 9786 2628 | 0452 247 577
george.g@gcaconsultants.com.au

ARBORIST
NSW TREES
PO Box 4591 Parramatta NSW 2213
0785 4091 | 0400 903 818
info@nswtrees.com

PLANNING
THINK PLANNERS
Mays Hill Gatehouse, Great Western Hwy,
Parramatta NSW 2150
0887 8889 | 0405 320 095
brad@thinkplanners.com.au

CHILDHOOD CONSULTING
OLOHY EDUCATION
Sydney, Australia, Karen Barnes
0430 372 533
support@ologhyeducation.com.au

ARCHITECT
GHAZI AL ALI
ARCHITECT PTY LTD
NSW reg. no. 7542
T. +612 9744 7035 | E. office@ghazia.com
+612 9660 3214 | ABN: 67167131848
A. The Carlton Factory
Suite 21 / 47-55 John St, Leichhardt NSW 2040

PROJECT
46-52 FERDELL ST, SOUTH GRANVILLE
CLIENT
TRADEMASTER
SCALE
1:700
DATE
14/05/2024
PROJECT MANAGER
SN, MO
PROJECT DIRECTOR
GA

DRAWING NAME
MASTERPLAN-
GROUND FLOOR


DRAWING NUMBER
DA

PROJECT NUMBER
P22-013

ISSUE
B



DRAWING NAME		PROJECT NUMBER	P22-013
MASTERPLAN- LEVEL 01			
DRAWING NUMBER		ISSUE.	
DA A-1202		B	

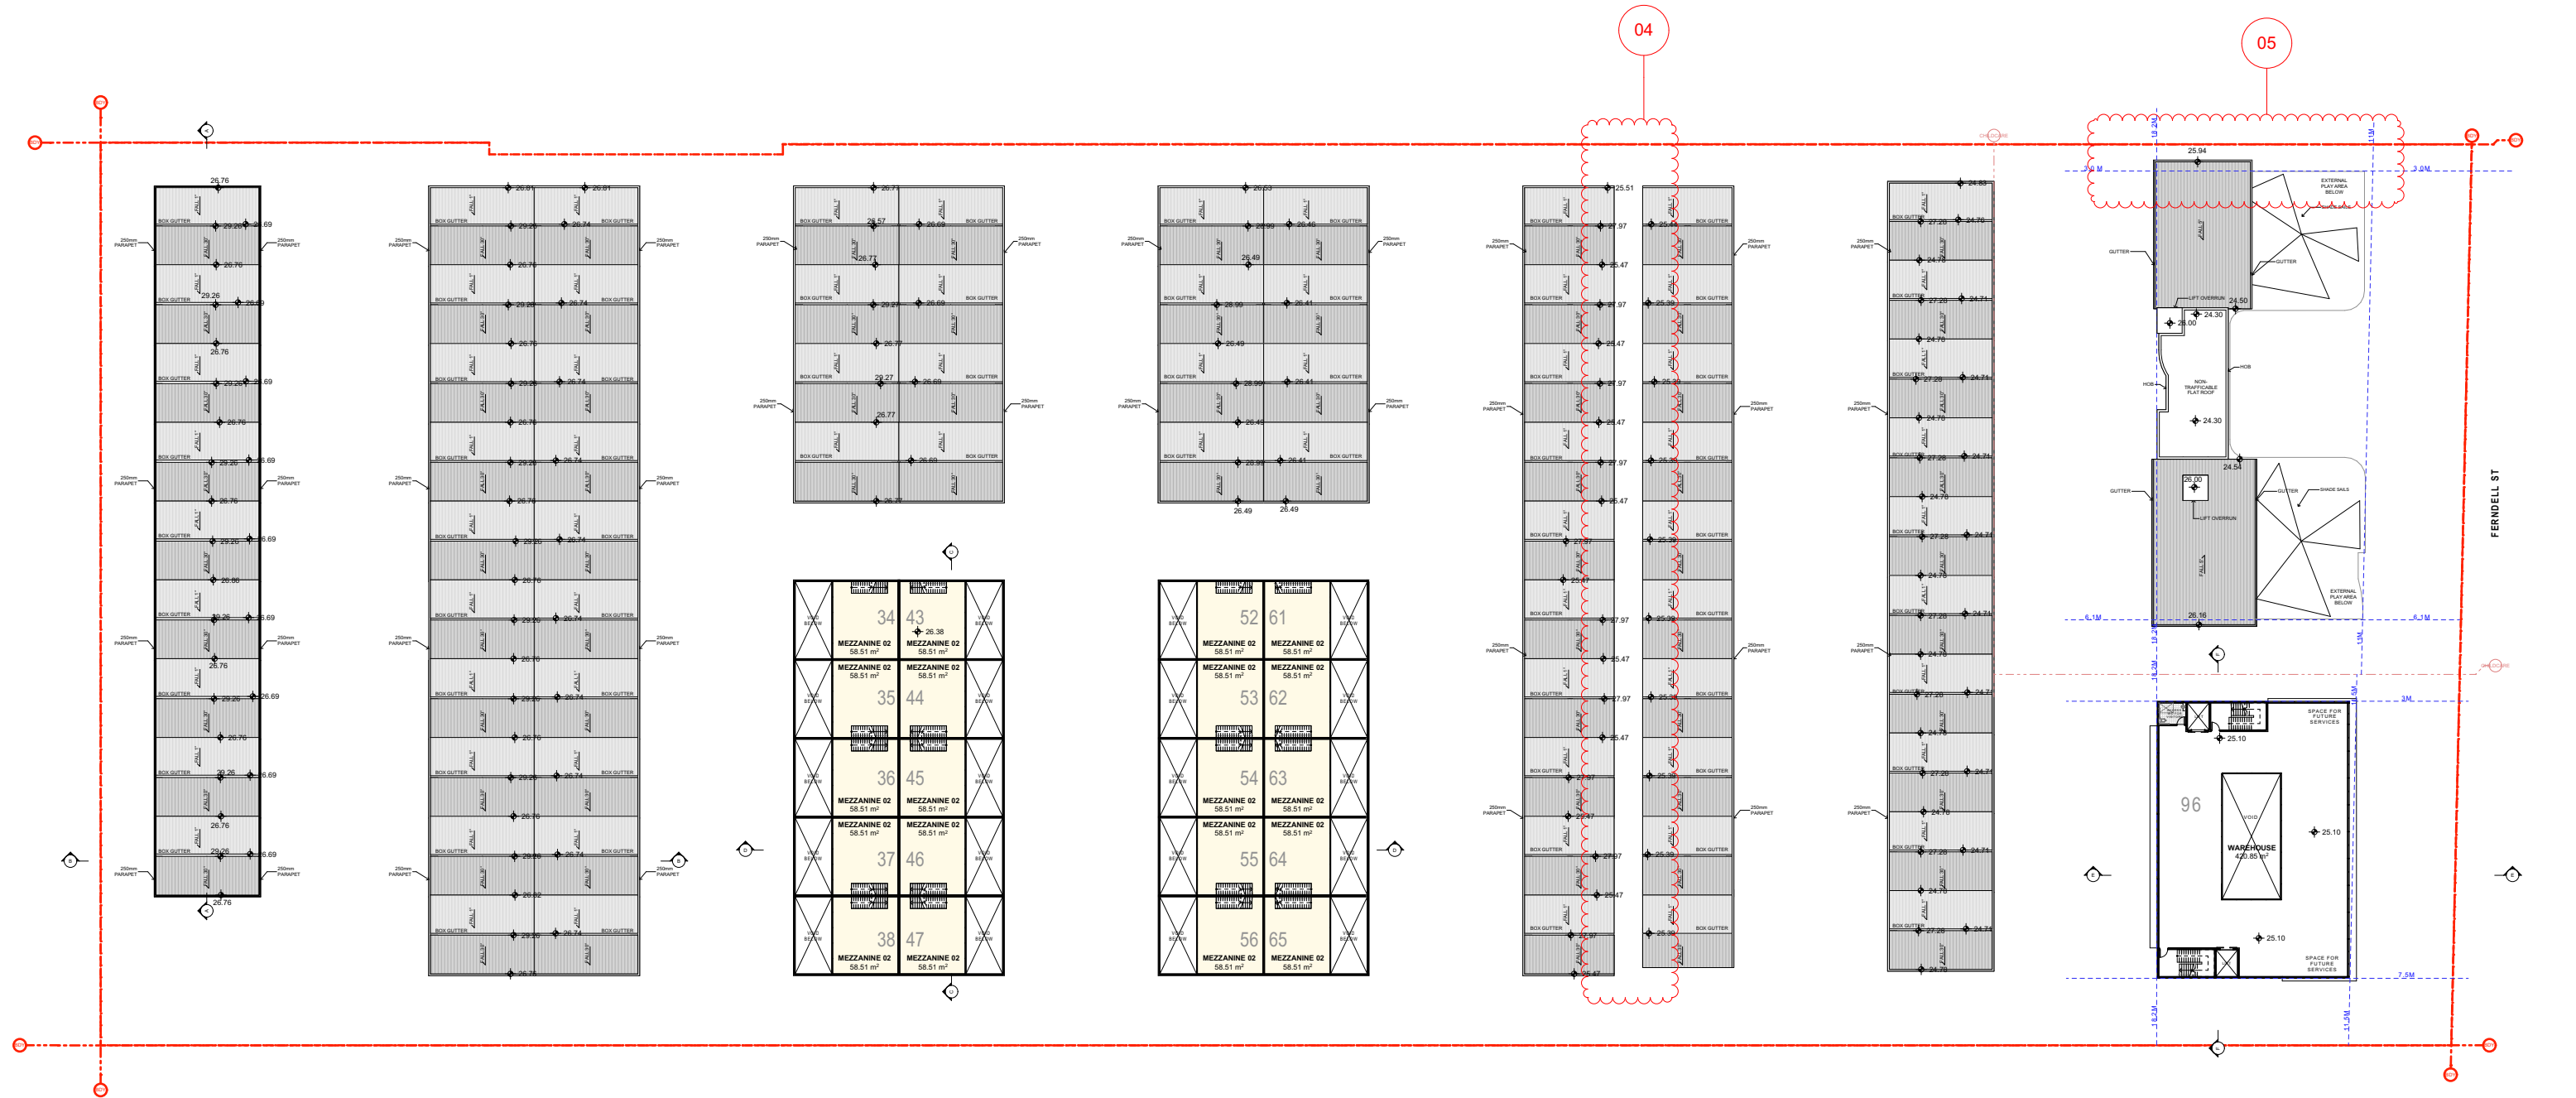

LEVEL 02
1:700

FOR DA PURPOSES ONLY NOT FOR CONSTRUCTION DA	Drawing Original Size A3	<table><thead><tr><th>Rev</th><th>Date</th><th>Description</th></tr></thead><tbody><tr><td>B</td><td>14/05/2024</td><td>ISSUE B</td></tr><tr><td>A</td><td>31/10/2023</td><td>ISSUE A</td></tr></tbody></table>	Rev	Date	Description	B	14/05/2024	ISSUE B	A	31/10/2023	ISSUE A	© COPYRIGHT DO NOT SCALE DWGS. USE DIMENSIONS ONLY. REFER ANY DISCREPANCIES TO ARCHITECT PRIOR TO CONSTRUCTION. THESE DRAWINGS ARE SUBJECT TO COPYRIGHT.	N	BCA DESIGN RIGHT CONSULTING 606/6A Glen St, Miltons Point 2061 0409 236 878 aleks@designrc.com.au ACOUSTIC ACOUSTIC CONSULTING ENGINEERS PO Box 3460 Putney NSW 2112 02 8006 5560 0423 392 182 den.dang@acousticconsulting.com.au	TRAFFIC PDC CONSULTANTS Level 14, 100 William Street, Woolloomooloo NSW 2011 0435 507 061 j.bocante@pdcconsultants.com.au WASTE MANAGEMENT DICKENS SOLUTIONS gary@dickensolutions.com.au	ACCESS ESSENTIAL ACCESS PO Box 791 Spit Junction NSW 2088 0420 312 721 info@essentialaccess.com.au LANDSCAPING ACOUSTIC CONSULTING Suite 101, 508 Miller St, Cammeray NSW 2062 02 9622 5312 0415 881 351 rob@acoustic.net.au	STORMWATER AUSTRALIAWIDE CONSULTING 1369 Carlebury Road, Punchbowl NSW 0420 710 548 erickc@acwmail.com QUANTITY SURVEY CONSTRUCTION CONSULTANTS 37-39 Mary Pde, Rydalmere NSW 2116 02 9633 3233 nicholas@constructionconsultants.net.au	CONTAMINATION GCA 2 Harold Street, Parramatta NSW 2150 02 9786 2628 0452 247 577 groupie-ai@gencoconsultants.com.au ARBORIST NSW TREES PO Box 4591 Parramatta NSW 2213 0785 4591 0409 903 818 info@nswtrees.com	PLANNING THINK PLANNERS Maya Hill Gatehouse, Great Western Hwy, Parramatta NSW 2150 0887 8888 0408 320 095 brad@thinkplanners.com.au CHILDHOOD CONSULTING OLOGY EDUCATION Sydney, Australia, Karen Barnes 0430 372 533 support@ologyeducation.com.au	ARCHITECT GHAZI AL ALI ARCHITECT PTY LTD NSW reg. no. 7542 T. +612 9744 7035 E. office@ghazia.com +612 9660 3214 ABN: 67167131848 A The Carton Factory Suite 21 / 47-55 John St, Leichhardt NSW 2040	PROJECT 46-52 FERDELL ST, SOUTH GRANVILLE CLIENT TRADEMASTER SCALE 1:700 DRAWN MA, SN, FA PROJECT MANAGER SN, MO PROJECT DIRECTOR GA	DRAWING NAME MASTERPLAN- LEVEL 02 DRAWING NUMBER DA PROJECT NUMBER P22-013 ISSUE B
Rev	Date	Description																				
B	14/05/2024	ISSUE B																				
A	31/10/2023	ISSUE A																				



1:700

Drawing Original Size

© COPYRIGHT
DO NOT SCALE DWGS. USE
DIMENSIONS ONLY. REFER
ANY DISCREPANCIES TO
ARCHITECT PRIOR TO
CONSTRUCTION.
THESE DRAWINGS ARE
SUBJECT TO COPYRIGHT.



ACCESS
ESSENTIAL ACCESS
PO Box 791 Spit Junction NSW 2088
0420 312 721
info@essentialaccess.com.au

LANDSCAPING
CONCEPT LANDSCAPE
Suite 101, 506 Miller St, Cammeray NSW
2062
02 9922 5312 || 0413 861 351
rob@concept.net.au

CONTAMINATION
GCA
2 Harold Street, Parramatta NSW 2150
02 9788 2829 || 0452 247 577
george.a@geoconsultants.com.au

ARBORIST
NSW TREES
PO Box 4591 Panania NSW 2213
9785 4591 || 0409 903 618
info@nswtrees.com

ARCHITECT



GHAZI AL ALI
ARCHITECT Pty Ltd


NSW reg. no. 7542

T. +612 9744 7035 | E. office@ghaziha.com
+612 9660 3214 | ABN: 67167131848
A: The Carlton Factory
Suite 21 / 47-55 John St, Leichhardt NSW 2040


DRAWING NAME MASTERPLAN- ROOF		PROJECT NUMBER P22-013
DRAWING NUMBER DA A-1204		
		ISSUE: B



TWO STOREY WAREHOUSE- TYPICAL

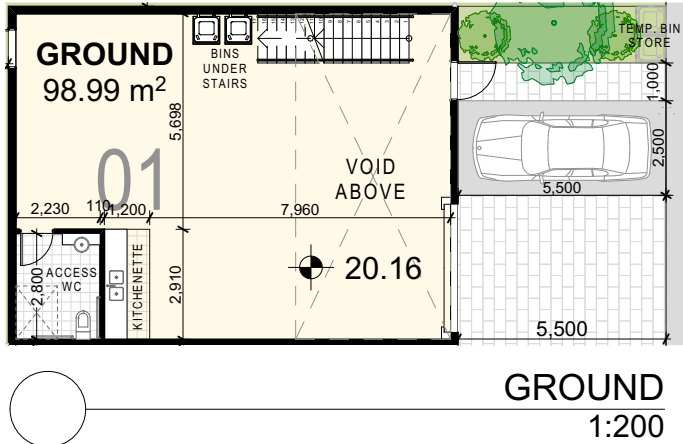

THREE STOREY WAREHOUSE- TYPICAL

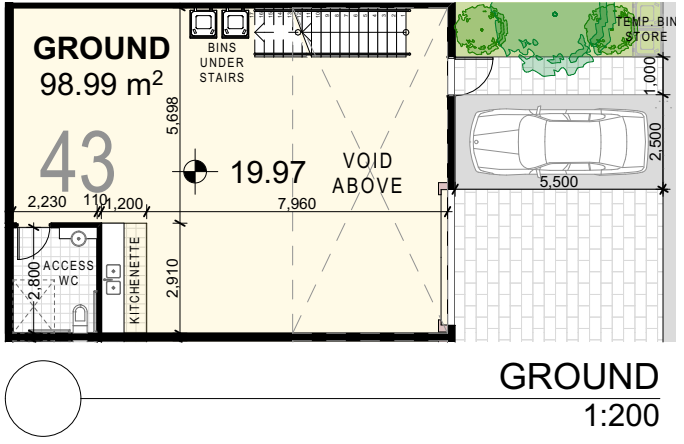



TWO STOREY UNITS

BLOCK	UNIT NO.	NUMBER	LEVEL	AREA
A	01-09	9	GROUND	98.99m ²
B	10-29	20	FIRST	62.69m ²
C	30-33, 39-42	8	TOTAL AREA	161.68m ²
E	48-51, 57-60	8		
G*	66-85	20		
H	86-95	10		
	TOTAL	75		

LEVEL	AREA
GROUND	84.36m ²
FIRST	47.78m ²
TOTAL AREA	132.14m ²

BLOCK G UNITS*

*Warehouses adjacent to easement have reduced depths for Ground Floor and Level 01

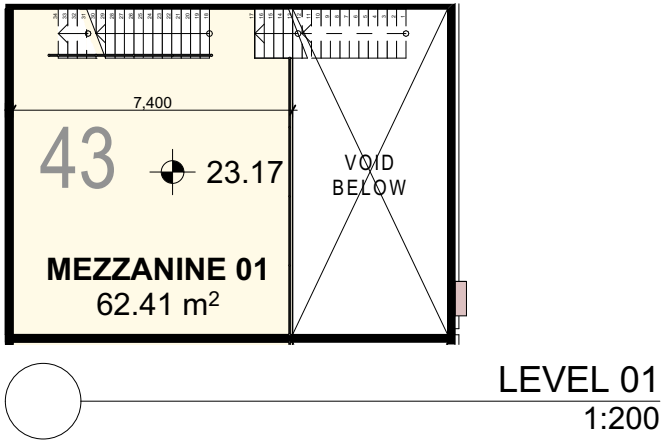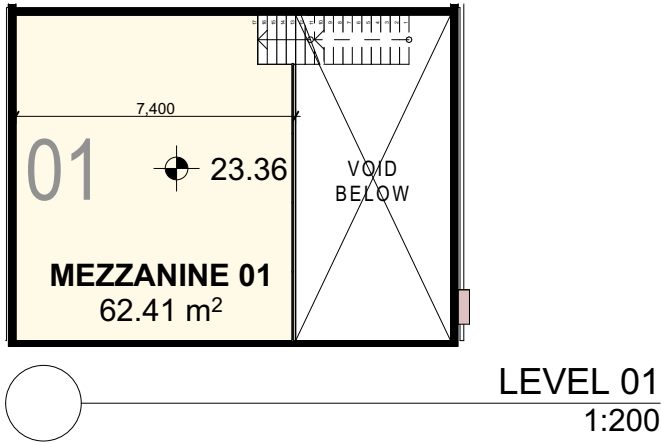


THREE STOREY- LARGE WAREHOUSE

BLOCK	UNIT NO.	NUMBER	LEVEL	AREA
I	96	1	GROUND	493.86m ²
	TOTAL	1	LEVEL 01	511.85m ²
			LEVEL 02	420.85m ²
			TOTAL AREA	1426.56m ²

THREE STOREY UNITS


BLOCK	UNIT NO.	NUMBER	LEVEL	AREA
D	34-38, 43-47	10	GROUND	98.99m ²
F	52-56, 61-65	10	MEZZ. 01	62.41m ²
	TOTAL	20	MEZZ. 02	58.51m ²
			TOTAL AREA	219.91m ²

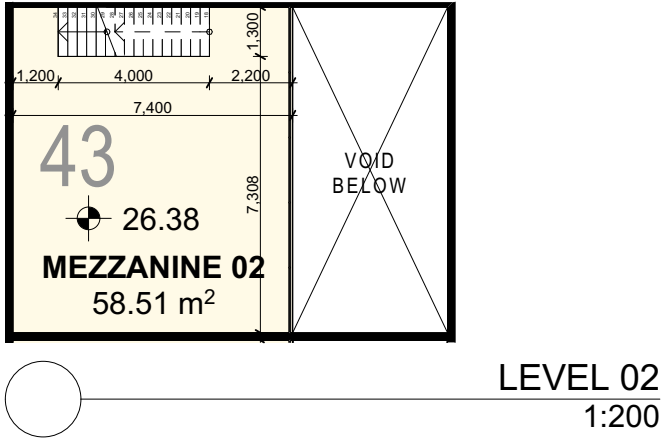

REFER TO DRAWING A-1206, A-1207 AND A-1208 FOR LAYOUT AND FLOOR AREA OF LARGE WAREHOUSE NO. 96

WAREHOUSE MIX

WAREHOUSE
2 STOREY: 75
3 STOREY: 21
TOTAL NUMBER: 96

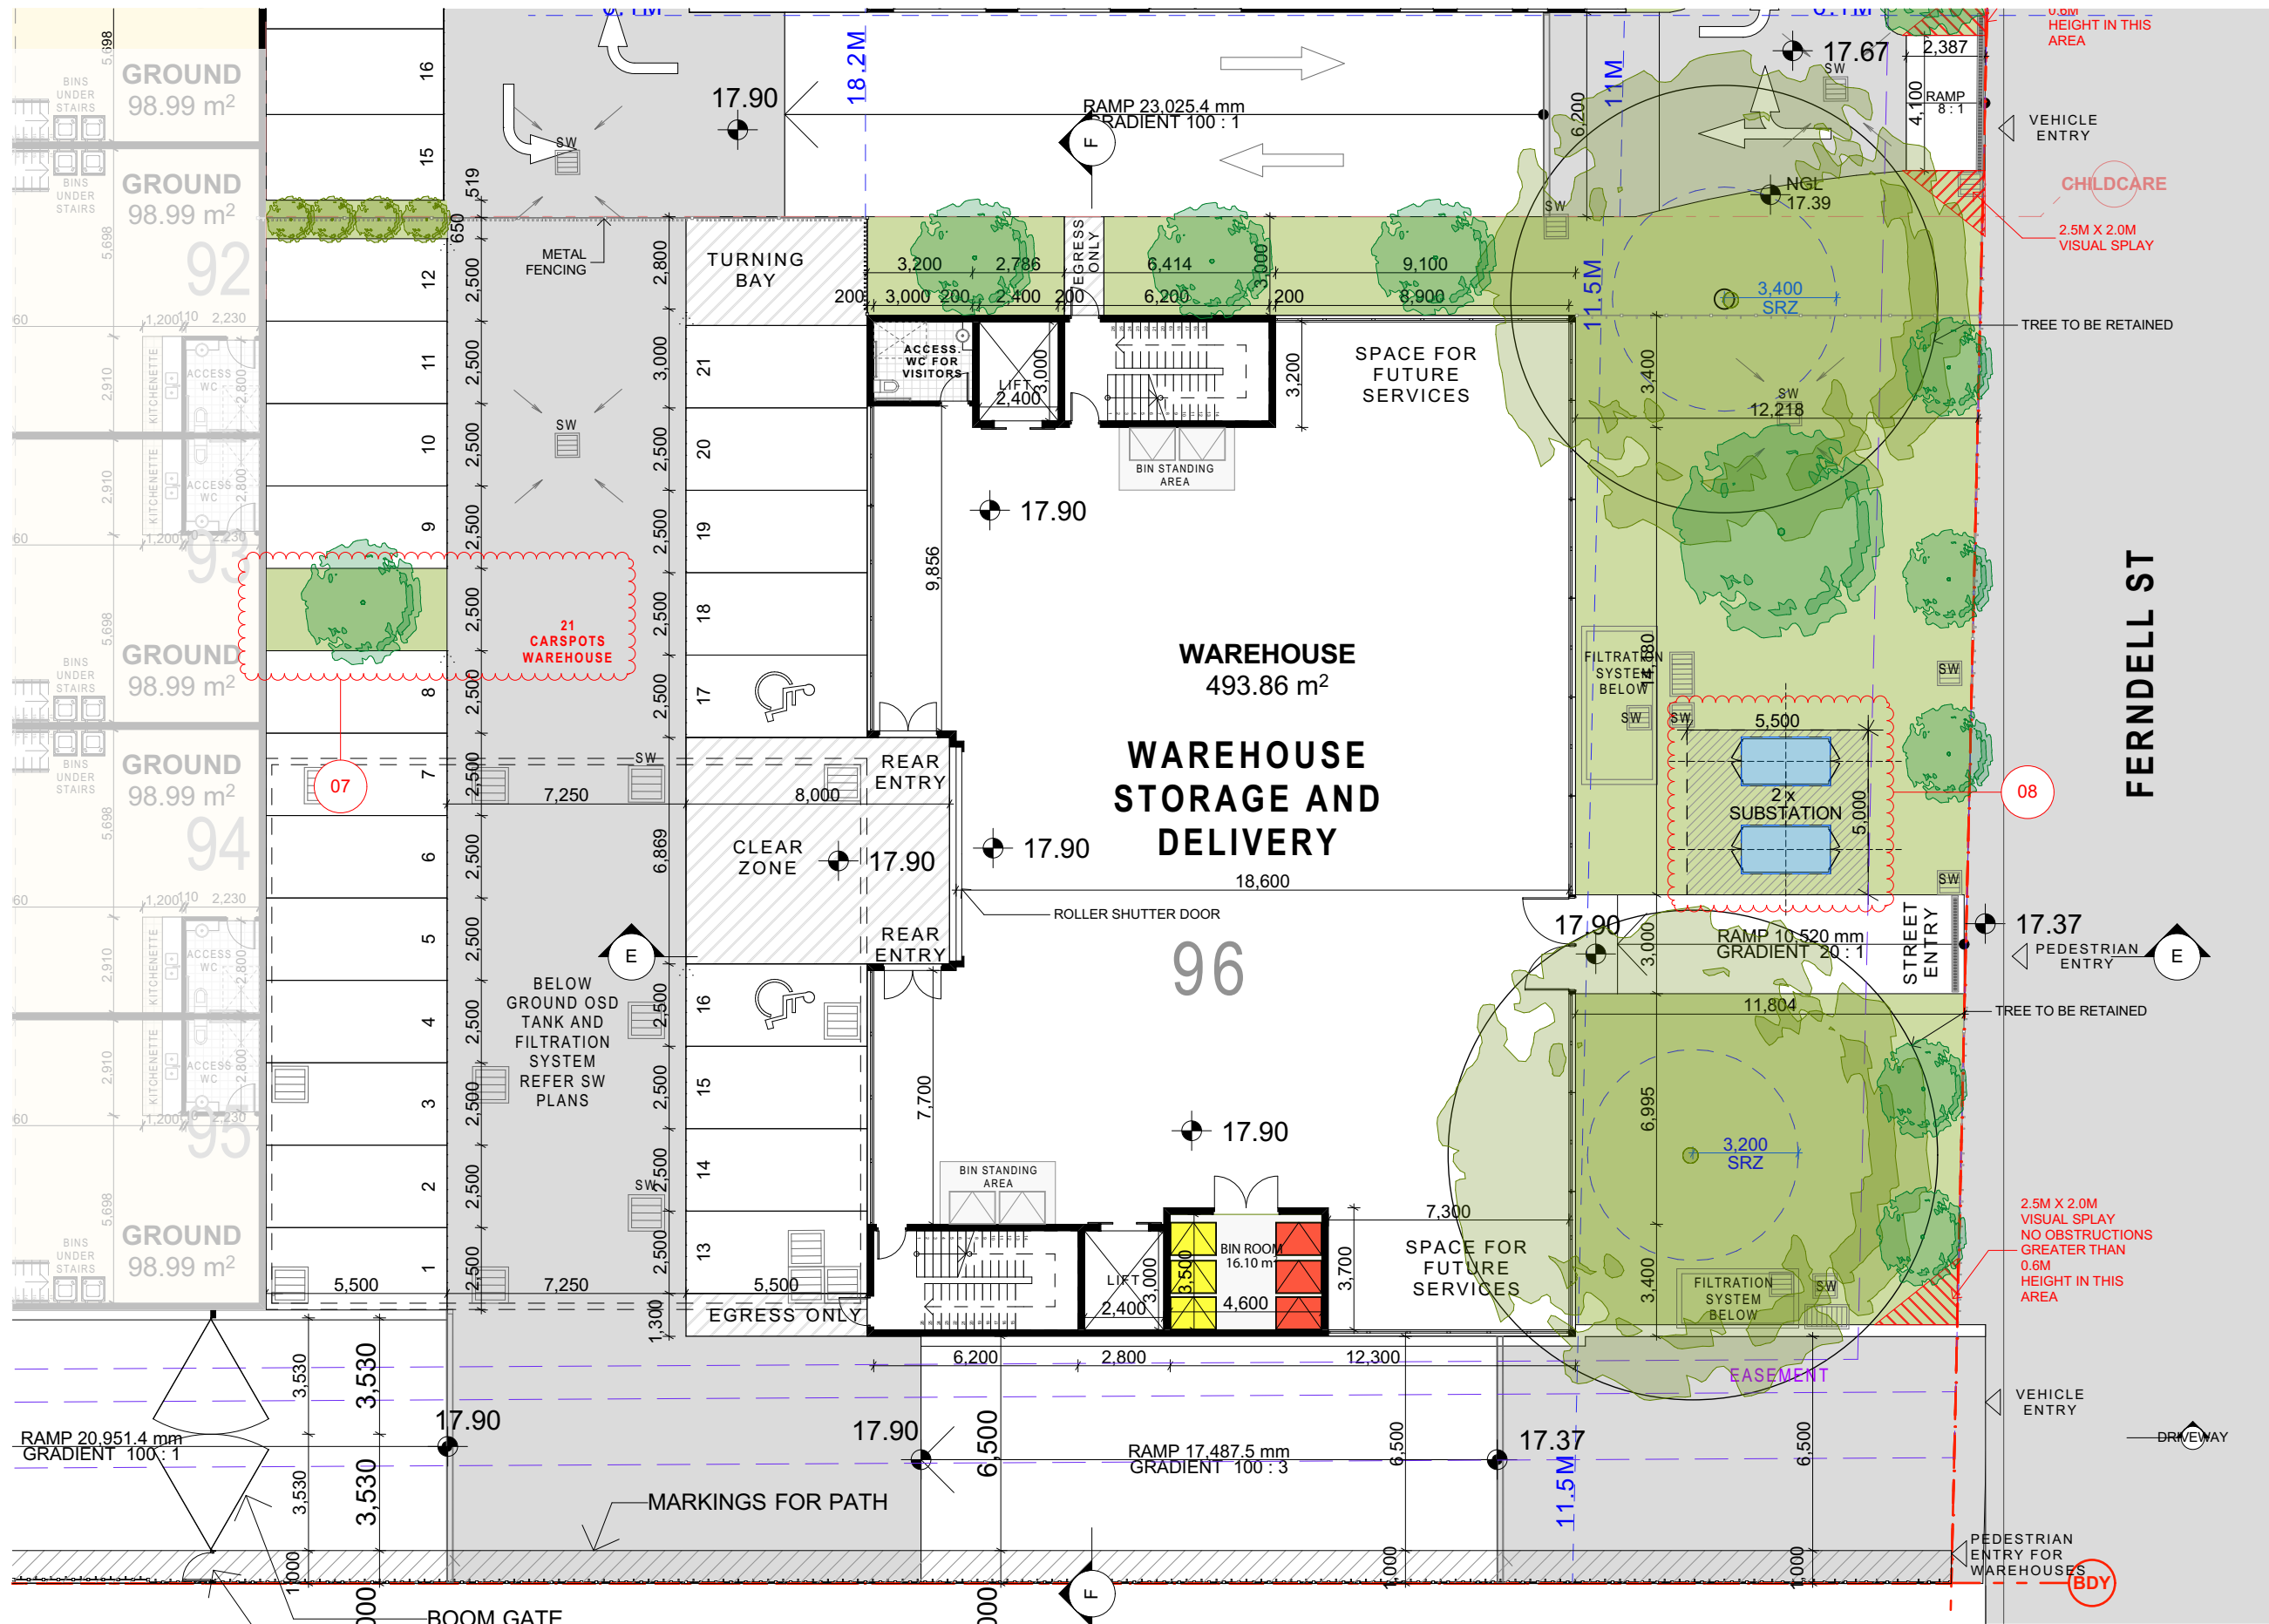

WAREHOUSE- GROUND
1:200

FOR DA
PURPOSES ONLY
NOT FOR
CONSTRUCTION

DA

DO NOT SCALE DWGS. USE
DIMENSIONS ONLY. REFER
ANY DISCREPANCIES TO
ARCHITECT PRIOR TO
CONSTRUCTION.

THESE DRAWINGS ARE
SUBJECT TO COPYRIGHT.

© COPYRIGHT

BCA
DESIGN RIGHT CONSULTING
606/6A Glen St,
Miltons Point 2061
0455 256 579
aleks@designrc.com.au

ACQUSTIC
ACOUSTIC CONSULTING
ENGINEERS
PO Box 3450 Putney NSW 2112
02 8006 5560 | 0423 392 182
dan.dang@acousticconsulting.com.au

TRAFFIC
PDC CONSULTANTS
Level 14, 100 William Street,
Woolloomooloo NSW 2011
0435 507 061
j.bocante@pdcconsultants.com.au

WASTE MANAGEMENT
DICKENS SOLUTIONS
gary@dickeysolutions.com.au

ACCESS
ESSENTIAL ACCESS
PO Box 791 Spit Junction NSW 2088
0420 312 721
info@essentialaccess.com.au

LANDSCAPING
CONCEPT LANDSCAPE
Suite 101, 500 Miller St, Cammeray NSW 2062
02 9622 5312 | 0413 861 351
rob@concept.net.au

STORMWATER
AUSTRALIANWIDE CONSULTING
1369 Carlebury Road, Punchbowl NSW
0420 710 548
erick@awc.com.au

QUANTITY SURVEY
CONSTRUCTION
CONSULTANTS
37-39 Mary Pde, Rydalmere NSW 2116
02 9633 3233
nicholas@constructionconsultants.net.au

CONTAMINATION
GCA
2 Harold Street, Parramatta NSW 2150
02 9786 2626 | 0452 247 577
george.al@genconsultants.com.au

ARBORIST
NSW TREES
PO Box 4591 Parramatta NSW 2213
0785 4391 | 0400 903 618
info@nswtrees.com

PLANNING
THINK PLANNERS
Maya Hill Gatehouse, Great Western Hwy,
Parramatta NSW 2150
0887 8888 | 0405 326 195
brad@thinkplanners.com.au

CHILDHOOD CONSULTING
OLOGY EDUCATION
Sydney, Australia, Karen Barnes
0430 372 533
support@ologyeducation.com.au

ARCHITECT
GHAZI AL ALI
ARCHITECT PTY LTD
NSW reg. no. 7542
T: +612 9744 7035 | E: office@ghazialali.com
+612 9660 3214 | ABN: 67167131848
A: The Carlton Factory
Suite 21 / 47-55 John St, Leichhardt NSW 2040


PROJECT
46-52 FERDELL ST, SOUTH GRANVILLE
CLIENT
TRADEMASTER
SCALE
1:200
DATE
14/05/2024
PROJECT MANAGER
SN, MO
PROJECT DIRECTOR
GA

DRAWING NAME
LARGE WAREHOUSE-
GROUND

DRAWING NUMBER
DA

ISSUE:
P22-013
A-1206
B

Document Set ID: 10904196
Version: 1, Version Date: 27/06/2024

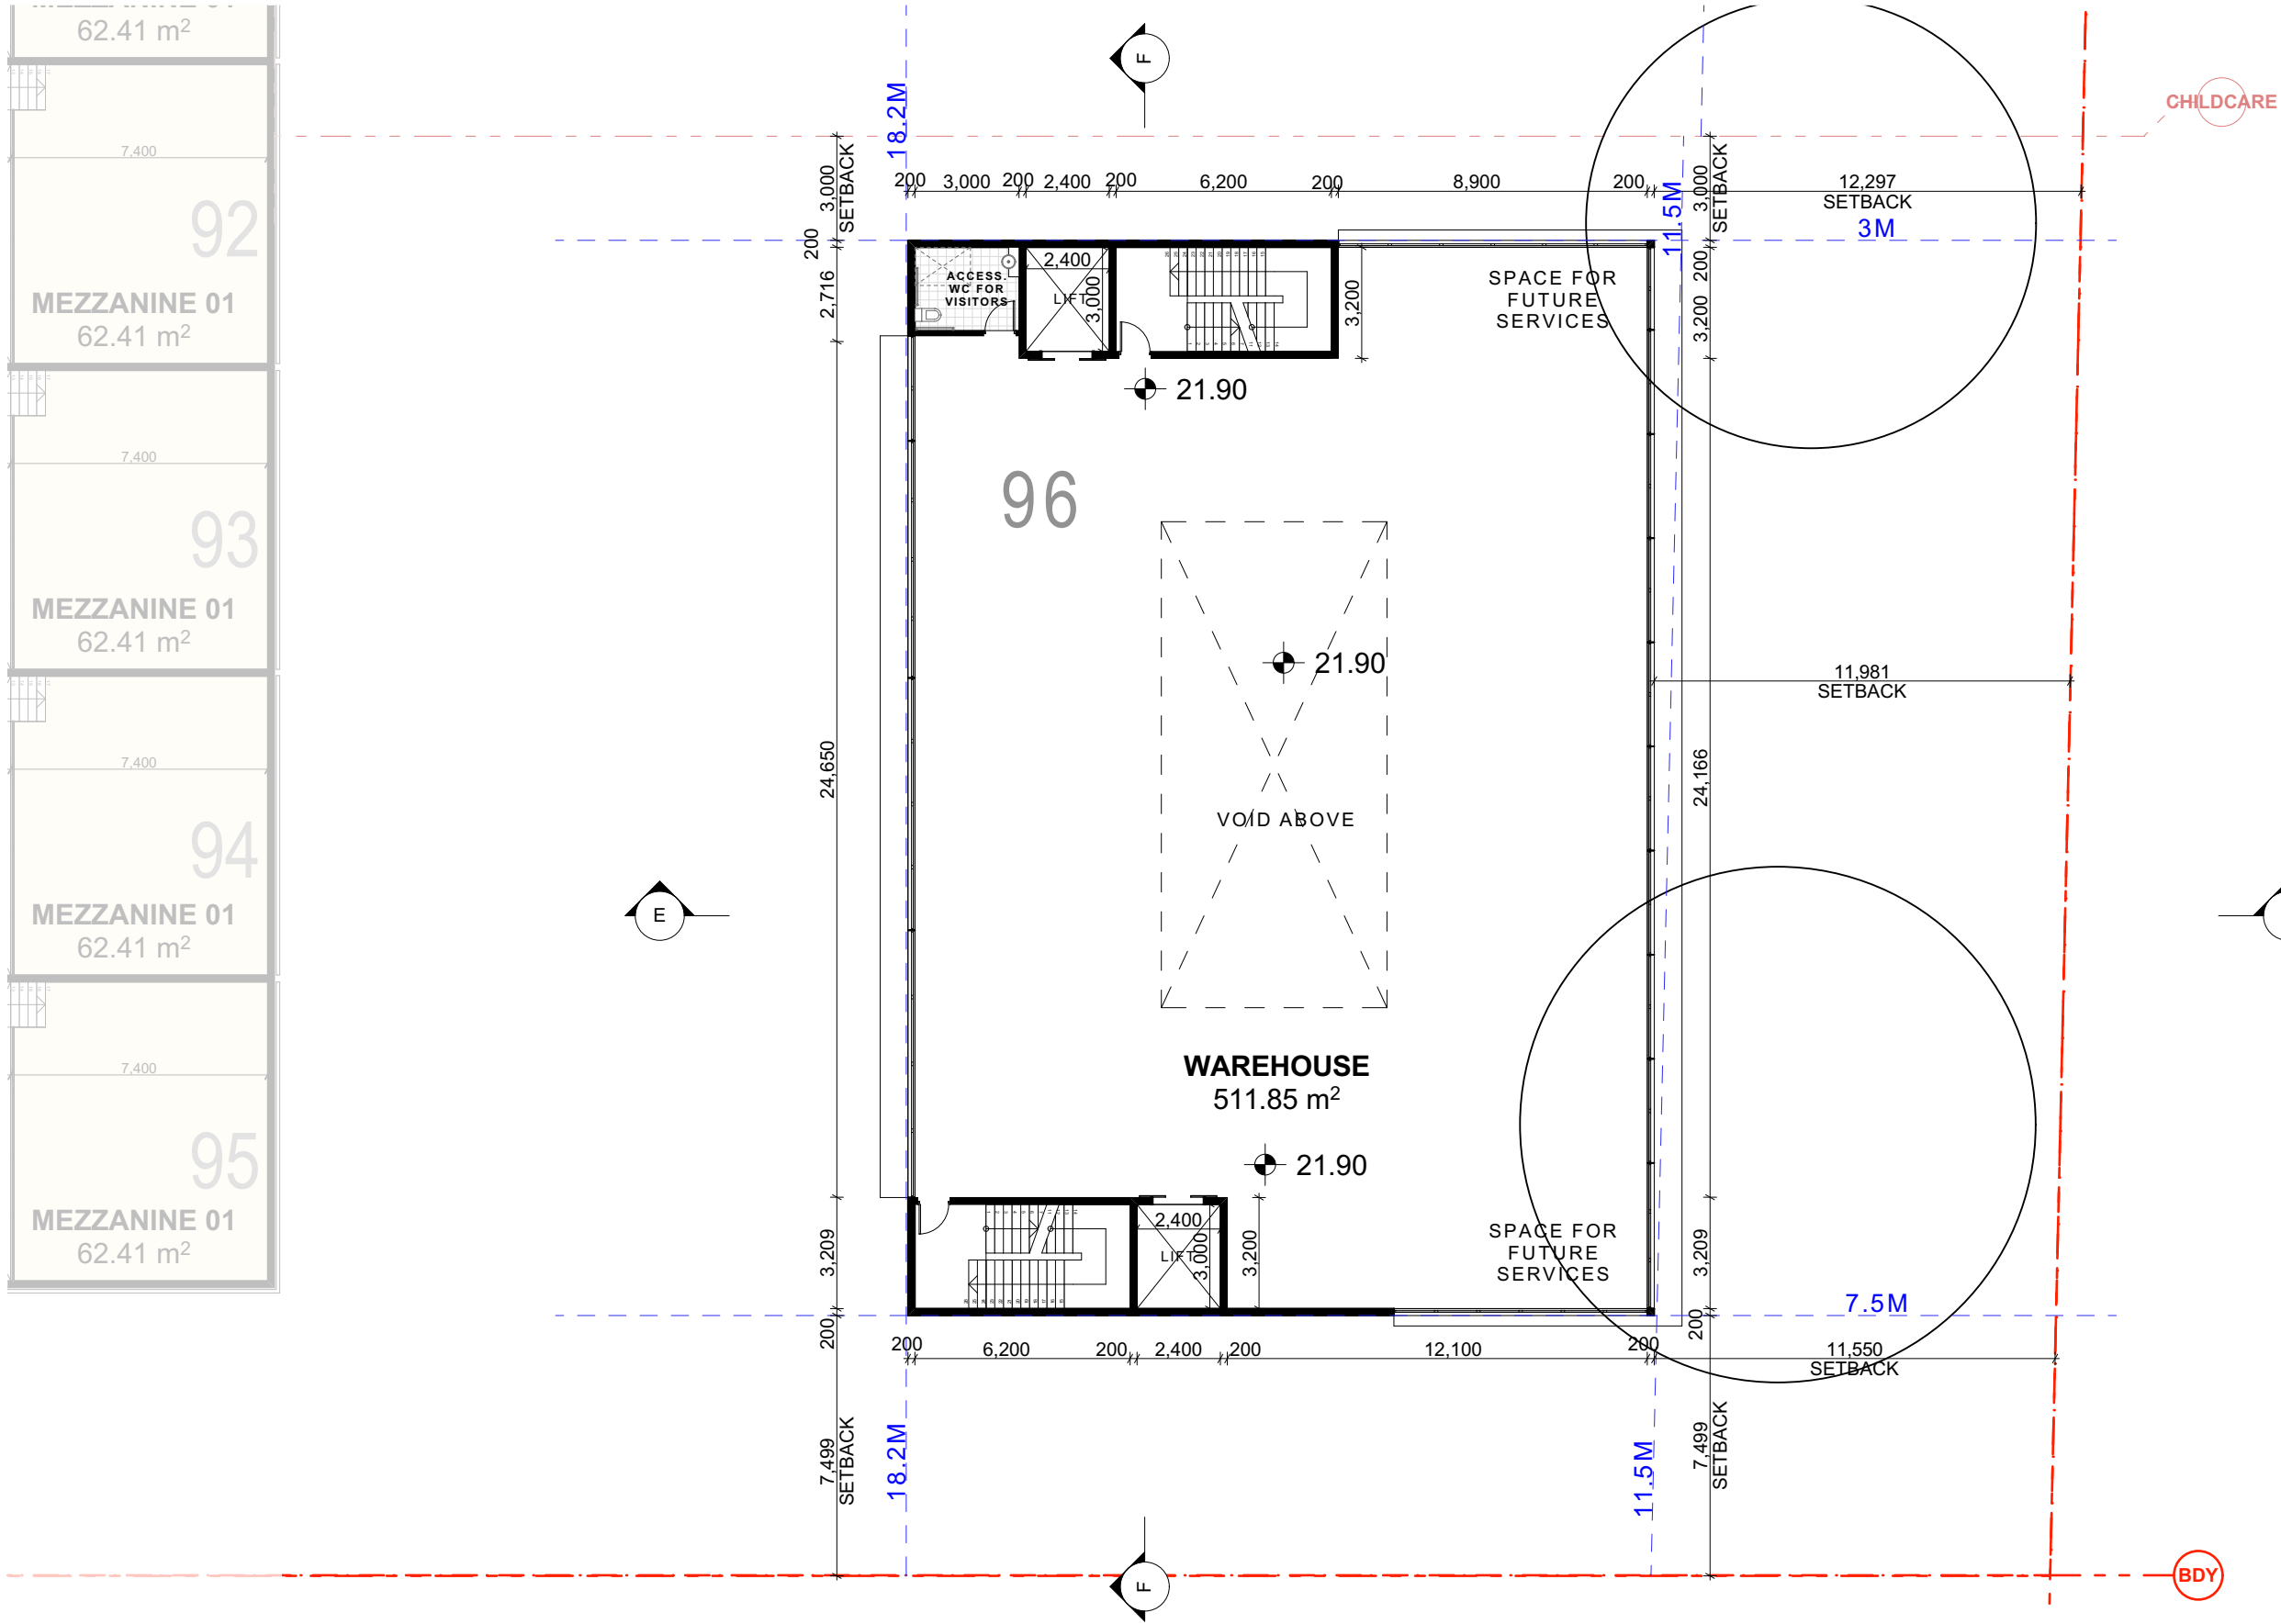


WAREHOUSE- LEVEL 01
1:200

FOR DA
PURPOSES ONLY
NOT FOR
CONSTRUCTION
DA

Drawing Original Size
A3

Rev	Date	Description
A	3/11/2023	ISSUE A

© COPYRIGHT
DO NOT SCALE DWGS. USE
DIMENSIONS ONLY. REFER
ANY DISCREPANCIES TO
ARCHITECT PRIOR TO
CONSTRUCTION.
THESE DRAWINGS ARE
SUBJECT TO COPYRIGHT.

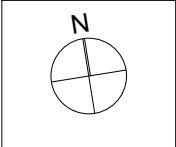

BCA
DESIGN RIGHT CONSULTING
606/6A Glen St,
Miltons Point 2061
0455 256 579
aleks@designright.com.au

ACOUSTIC
ACOUSTIC CONSULTING
ENGINEERS
PO Box 3450 Putney NSW 2112
02 8006 5560 | 0423 392 182
den.dang@acousticconsulting.com.au

TRAFFIC
PDC CONSULTANTS
Level 14, 100 William Street,
Woolloomooloo NSW 2011
0435 307 061
j.bocante@pdcconsultants.com.au

WASTE MANAGEMENT
DICKENS SOLUTIONS
0400 388 986
gary@dickensolutions.com.au

ACCESS
ESSENTIAL ACCESS
PO Box 791 Spit Junction NSW 2088
0420 312 721
info@essentialaccess.com.au

LANDSCAPING
CONCEPT LANDSCAPE
Suite 101, 500 Miller St, Cammeray NSW 2062
02 9622 5312 | 0415 861 351
rob@concept.net.au

STORMWATER
AUSTRALIAWIDE CONSULTING
1369 Carlebury Road, Punchbowl NSW
0420 710 548
erick@notmail.com

QUANTITY SURVEY
CONSTRUCTION CONSULTANTS
37-39 Mary Pde, Rydalmere NSW 2116
02 9633 3233
nicholas@constructionconsultants.net.au

CONTAMINATION
GCA
2 Harold Street, Parramatta NSW 2150
02 9788 2628 | 0452 247 577
george.g@genconsultants.com.au

ARBORIST
NSW TREES
PO Box 4591 Parramatta NSW 2213
0785 4391 | 0409 903 818
info@nswtrees.com

PLANNING
THINK PLANNERS
Maya Hill Gatehouse, Great Western Hwy,
Parramatta NSW 2150
0887 8888 | 0406 320 995
brad@thinkplanners.com.au

CHILDHOOD CONSULTING
ODOLOGY EDUCATION
Sydney, Australia, Karen Barnes
0430 372 533
support@odologyeducation.com.au




GHAZI AL ALI
ARCHITECT

NSW reg. no. 7542

T. +612 9744 7035 | E. office@ghazia.com
+612 9660 3214 | A.B.N. 67167131848
A: The Carlton Factory
Suite 21 / 47-55 John St, Leichhardt NSW 2040

PROJECT 46-52 FERNEDELL ST, SOUTH GRANVILLE	
CLIENT TRADEMASTER	
SCALE 1:200	DATE 8/11/2023
DRAWN MA, SN, FA	PROJECT MANAGER SN, MO
PROJECT DIRECTOR GA	

DRAWING NAME LARGE WAREHOUSE- LEVEL 01	
PROJECT NUMBER P22-013	
DRAWING NUMBER DA	ISSUE A
PROJECT NUMBER A-1207	

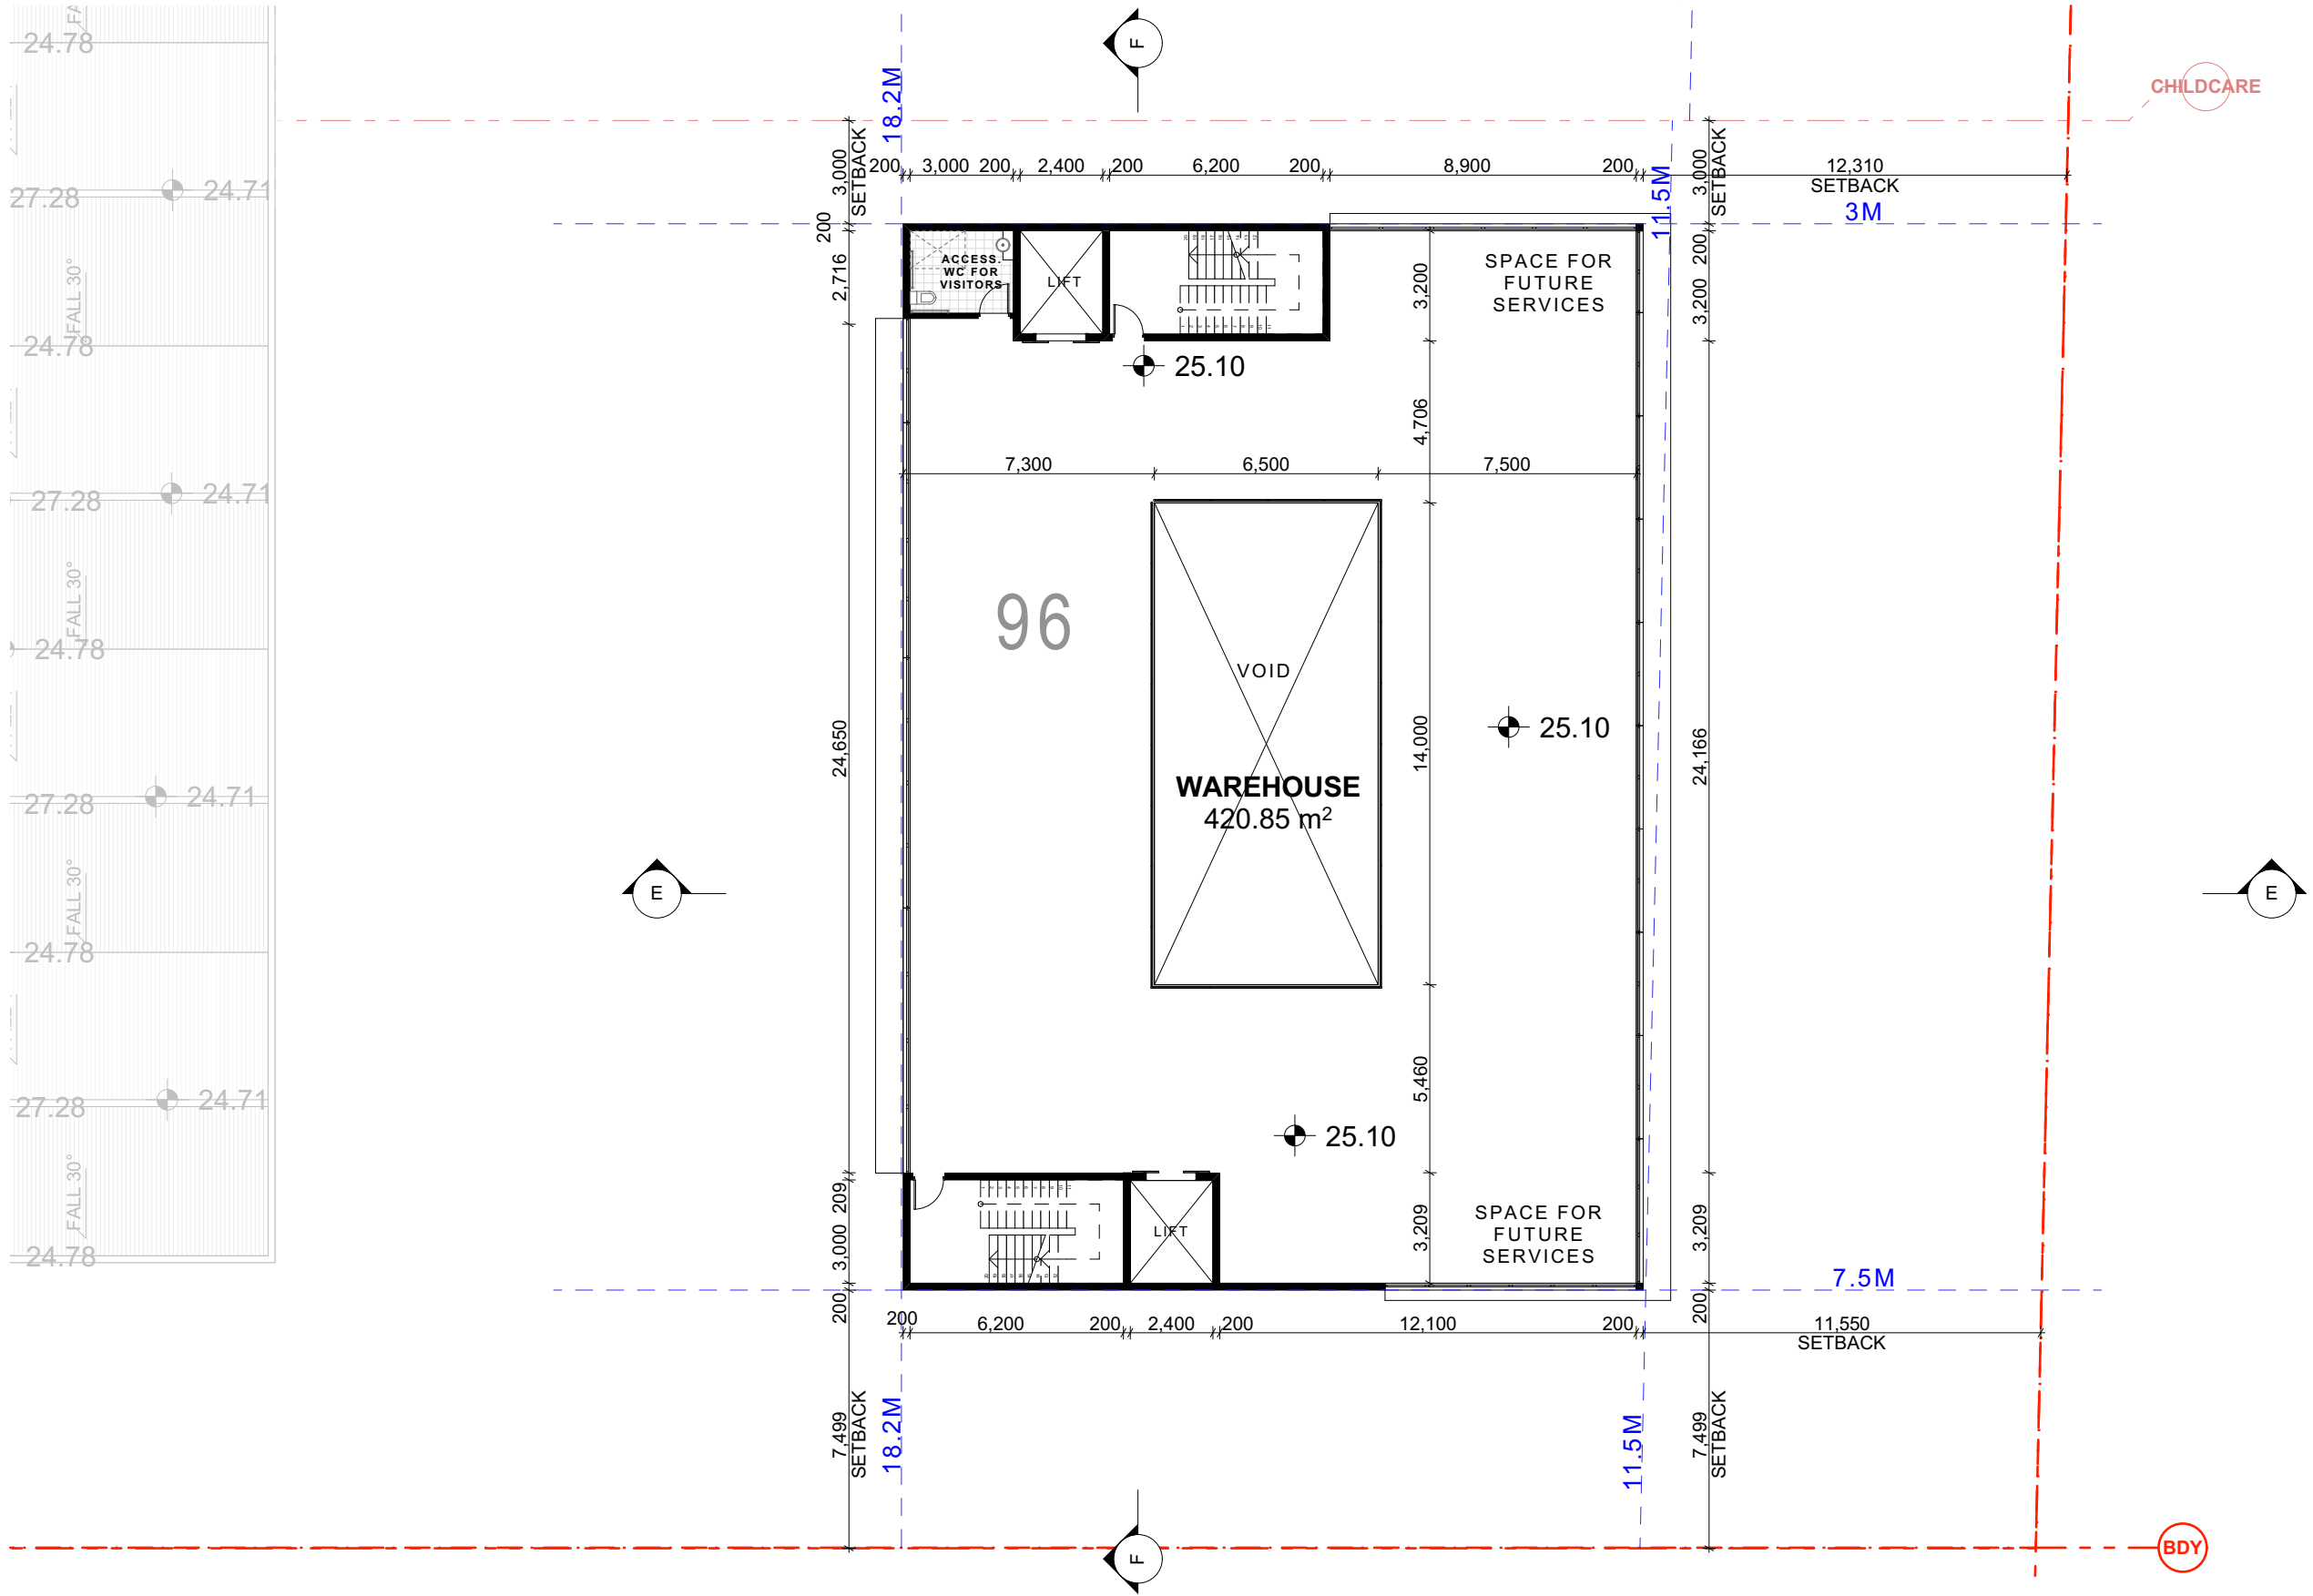

WAREHOUSE- LEVEL 02
1:200


FOR DA
PURPOSES ONLY
NOT FOR
CONSTRUCTION

DA

Drawing Original Size A3

Rev	Date	Description
A	8/11/2023	ISSUE A

© COPYRIGHT
DO NOT SCALE DWGS. USE
DIMENSIONS ONLY. REFER
ANY DISCREPANCIES TO
ARCHITECT PRIOR TO
CONSTRUCTION.
THESE DRAWINGS ARE
SUBJECT TO COPYRIGHT.

 

BCA
DESIGN RIGHT CONSULTING
606/6A Glen St,
Miltons Point 2061
0455 256 579
aleks@designrc.com.au

ACOUSTIC
ACOUSTIC CONSULTING
ENGINEERS
PO Box 3450 Putney NSW 2112
02 8006 5560 | 0423 392 182
den.dang@acousticconsulting.com.au

TRAFFIC
PDC CONSULTANTS
Level 14, 100 William Street,
Woolloomooloo NSW 2011
0435 357 061
j.bocante@pdcconsultants.com.au

WASTE MANAGEMENT
DICKENS SOLUTIONS
gary@dickensolutions.com.au

ACCESS
ESSENTIAL ACCESS
PO Box 791 Spit Junction NSW 2088
0420 312 721
info@essentialaccess.com.au

LANDSCAPING
CONCEPT LANDSCAPE
Suite 101, 500 Miller St, Cammeray NSW 2062
02 9622 5312 | 0415 881 351
rob@concept.net.au

STORMWATER
AUSTRALIAWIDE CONSULTING
1369 Carlebury Road, Punchbowl NSW
0420 710 548
erick@aiwmail.com

QUANTITY SURVEY
CONSTRUCTION
CONSULTANTS
37-39 Mary Pde, Rydalmere NSW 2116
02 9633 3233
nicholas@constructionconsultants.net.au

CONTAMINATION
GCA
2 Harold Street, Parramatta NSW 2150
02 9786 2629 | 0452 247 577
george.g@genconsultants.com.au

ARBORIST
NSW TREES
PO Box 4591 Parramatta NSW 2213
9785 4391 | 0409 903 818
info@nswtrees.com

PLANNING
THINK PLANNERS
Maya Hill Gatehouse, Great Western Hwy,
Parramatta NSW 2150
0887 8898 | 0408 326 995
brad@thinkplanners.com.au

CHILDHOOD CONSULTING
OLOGY EDUCATION
Sydney, Australia, Karen Barnes
0430 372 533
support@ologyeducation.com.au


GHAZI AL ALI
ARCHITECT

NSW reg. no. 7542

T. +612 9744 7035 | E. office@ghazia.com
Sydney, Australia, Karen Barnes
+612 9660 3214 | ABN: 67167131848
A: The Carlton Factory
Suite 21 / 47-55 John St, Leichhardt NSW 2040

PROJECT 46-52 FERNDILL ST, SOUTH GRANVILLE			
CLIENT TRADEMASTER			
SCALE 1:200		DATE 8/11/2023	
DRAWN MA, SN, FA	PROJECT MANAGER SN, MO	PROJECT DIRECTOR GA	

DRAWING NAME LARGE WAREHOUSE- LEVEL 02		PROJECT NUMBER P22-013
DRAWING NUMBER DA	A-1208	
ISSUE A		

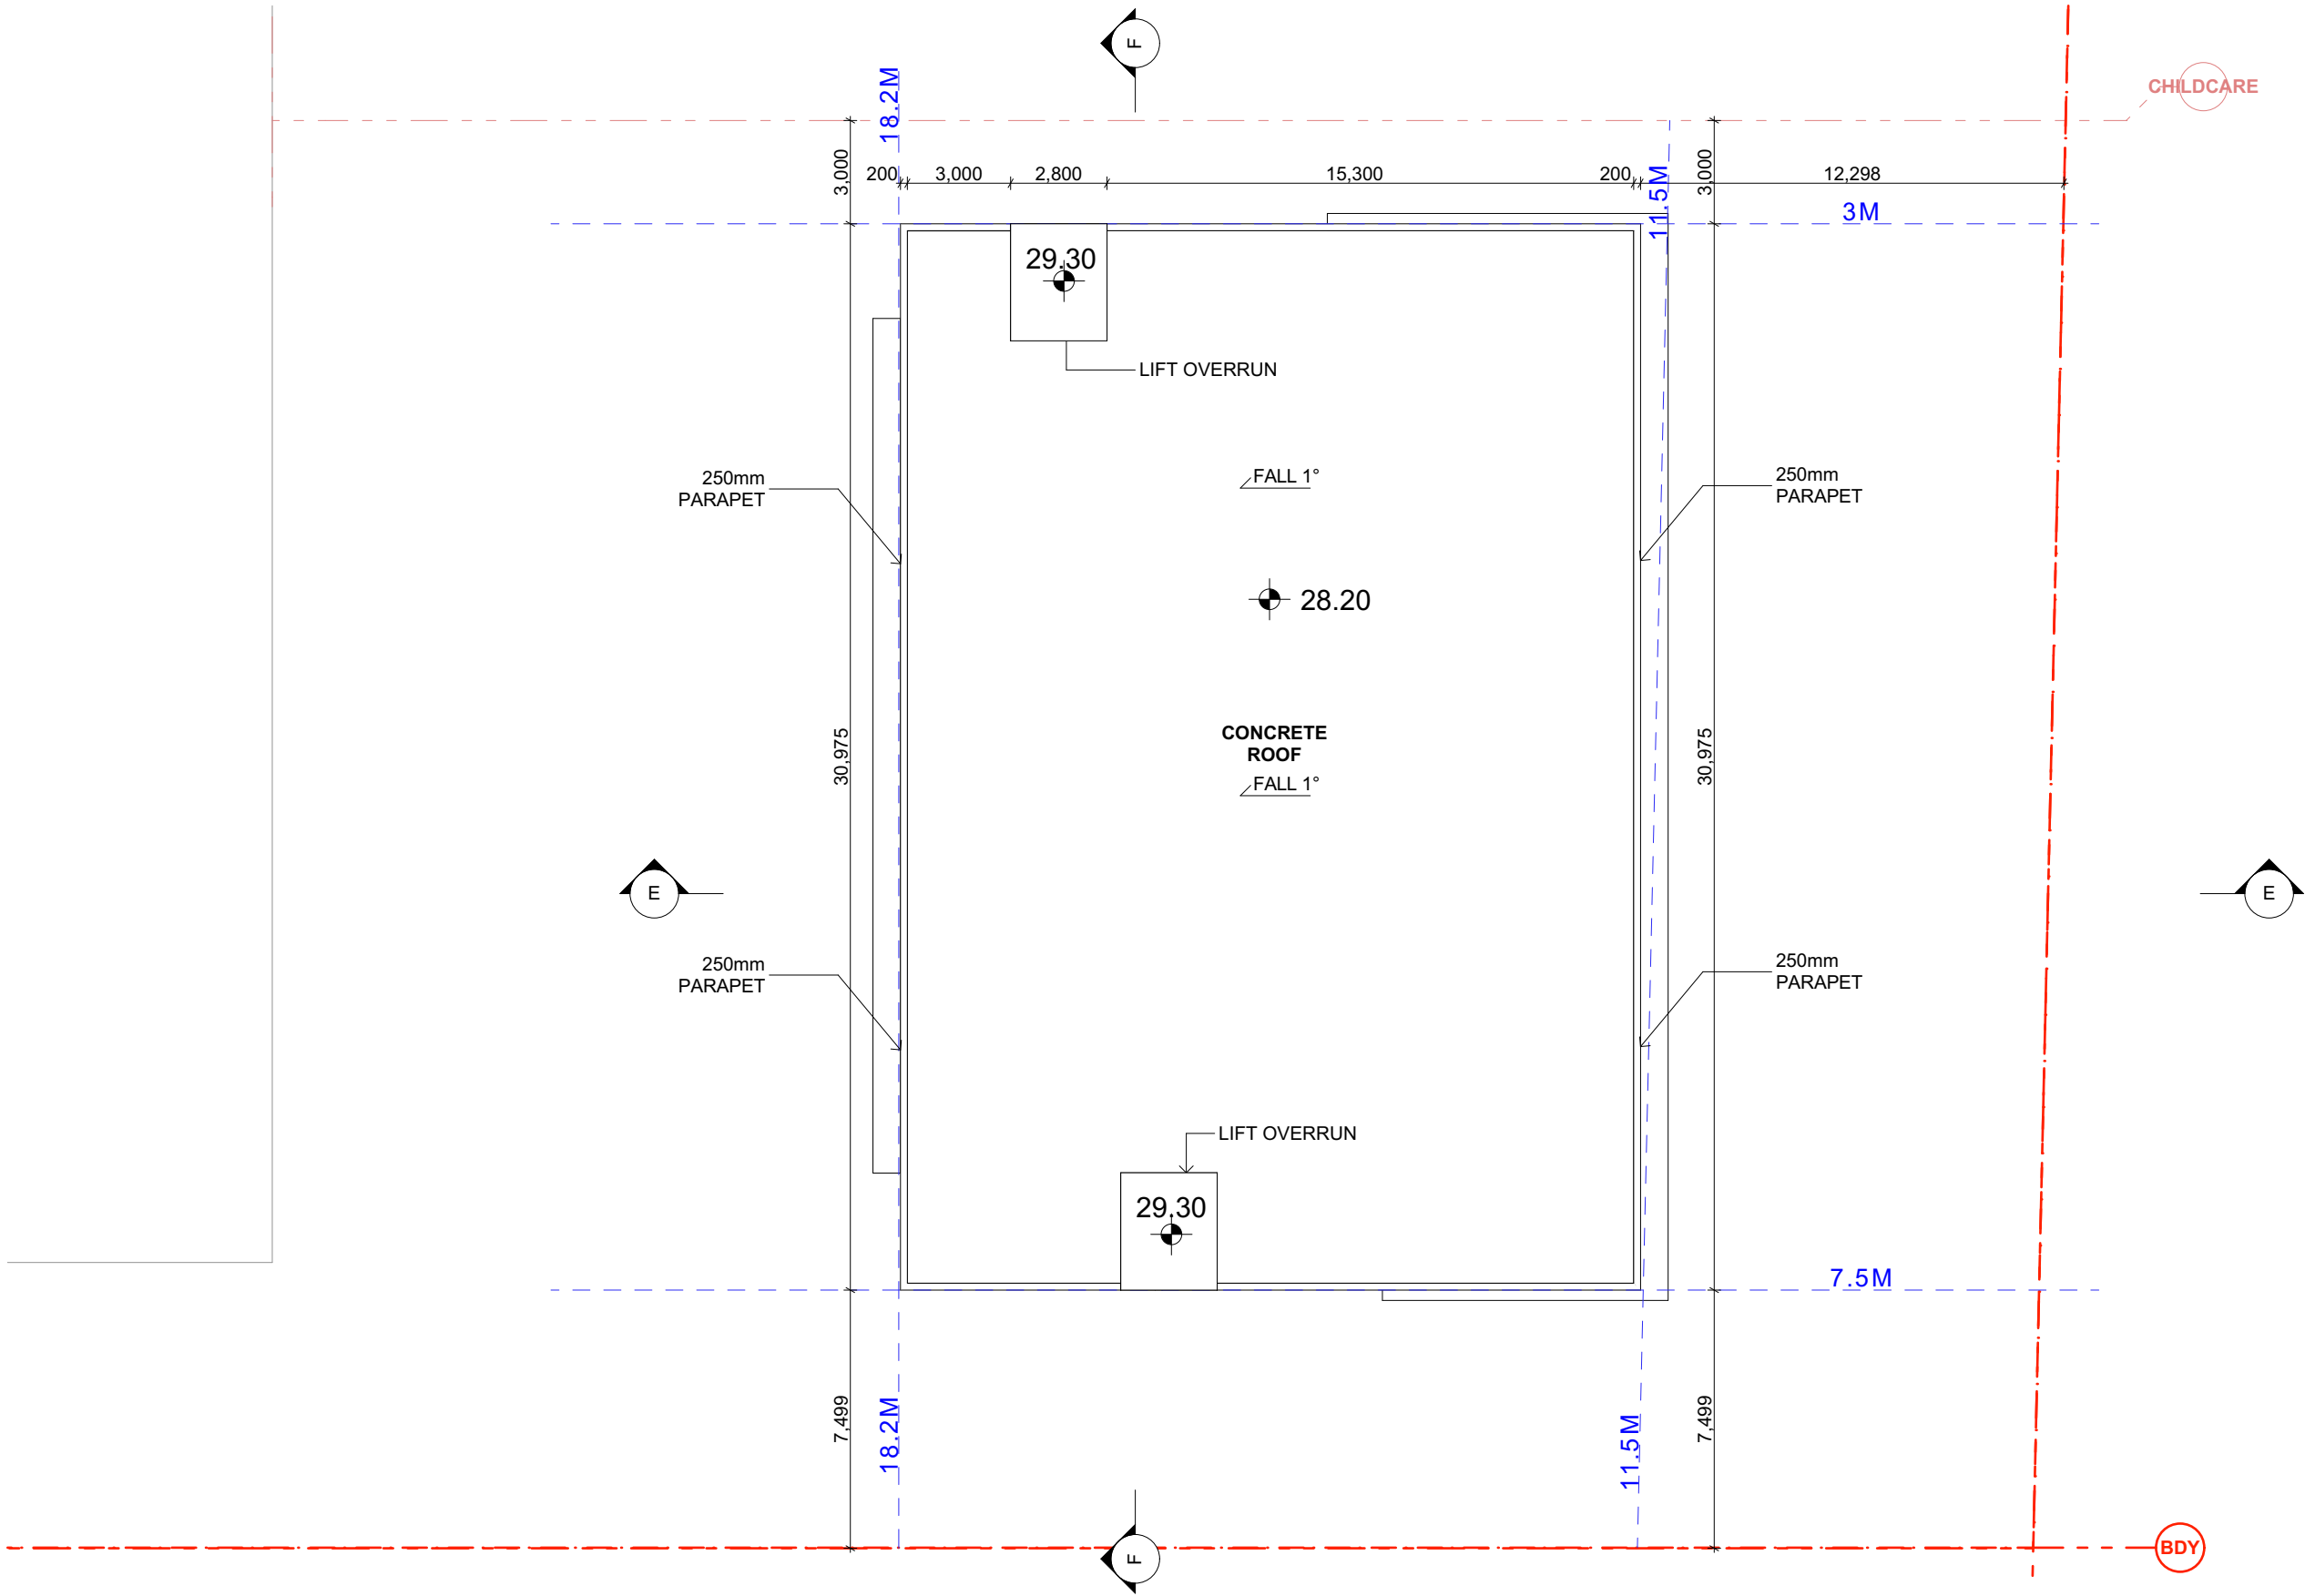

WAREHOUSE- LEVEL 02
1:200

FOR DA
PURPOSES ONLY
NOT FOR
CONSTRUCTION

DA


Drawing Original Size
A3

Rev	Date	Description
A	8/11/2023	ISSUE A

© COPYRIGHT

DO NOT SCALE DWGS. USE
DIMENSIONS ONLY. REFER
ANY DISCREPANCIES TO
ARCHITECT PRIOR TO
CONSTRUCTION.

THESE DRAWINGS ARE
SUBJECT TO COPYRIGHT.

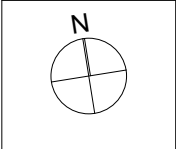

BCA
DESIGN RIGHT CONSULTING
606/6A Glen St,
Miltons Point 2061
0455 256 579
aleks@designrc.com.au

ACOUSTIC
ACOUSTIC CONSULTING
ENGINEERS
PO Box 3450 Putney NSW 2112
02 8006 5560 | 0423 362 182
den.dang@acousticconsulting.com.au

TRAFFIC
PDC CONSULTANTS
Level 14, 100 William Street,
Woolloomooloo NSW 2011
0435 357 061
j.bocarte@pdcconsultants.com.au

WASTE MANAGEMENT
DICKENS SOLUTIONS
gary@dickensolutions.com.au

ACCESS
ESSENTIAL ACCESS
PO Box 791 Spt Junction NSW 2088
0420 312 721
info@essentialaccess.com.au

LANDSCAPING
CONCEPT LANDSCAPE
Suite 101, 508 Miller St, Cammeray NSW
2062
02 9622 5312 | 0413 861 351
rob@concept.net.au

STORMWATER
AUSTRALIAWIDE CONSULTING
1369 Carlebury Road, Punchbowl NSW
0420 710 548
erict@irolmail.com

QUANTITY SURVEY
CONSTRUCTION
CONSULTANTS
37-39 Mary Pde, Rydalmere NSW 2116
02 9633 3233
nicholas@constructionconsultants.net.au

CONTAMINATION
GCA
2 Harold Street, Parramatta NSW 2150
02 9786 2629 | 0452 247 577
george.g@geoconsultants.com.au

ARBORIST
NSW TREES
PO Box 4591 Parramatta NSW 2213
0755 4591 | 0409 903 818
info@nswtrees.com

PLANNING
THINK PLANNERS
Maya Hill Gatehouse, Great Western Hwy,
Parramatta NSW 2150
0887 8898 | 0406 320 995
brad@thinkplanners.com.au

CHILDHOOD CONSULTING
OLOGY EDUCATION
Sydney, Australia, Karen Barnes
0430 372 533
support@ologyeducation.com.au


GHAZI AL ALI
ARCHITECT

NSW reg. no. 7542

T. +612 9744 7035 | E. office@ghazia.com
+612 9660 3214 | ABN: 67167131848
A: The Carton Factory
Suite 21 / 47-55 John St, Leichhardt NSW 2040

PROJECT 46-52 FERNDILL ST, SOUTH GRANVILLE		
CLIENT TRADEMASTER		
SCALE 1:200	DATE 8/11/2023	
DRAWN MA, SN, FA	PROJECT MANAGER SN, MO	PROJECT DIRECTOR GA

DRAWING NAME LARGE WAREHOUSE- ROOF		PROJECT NUMBER P22-013 ISSUE: A
DRAWING NUMBER DA	A-1209	

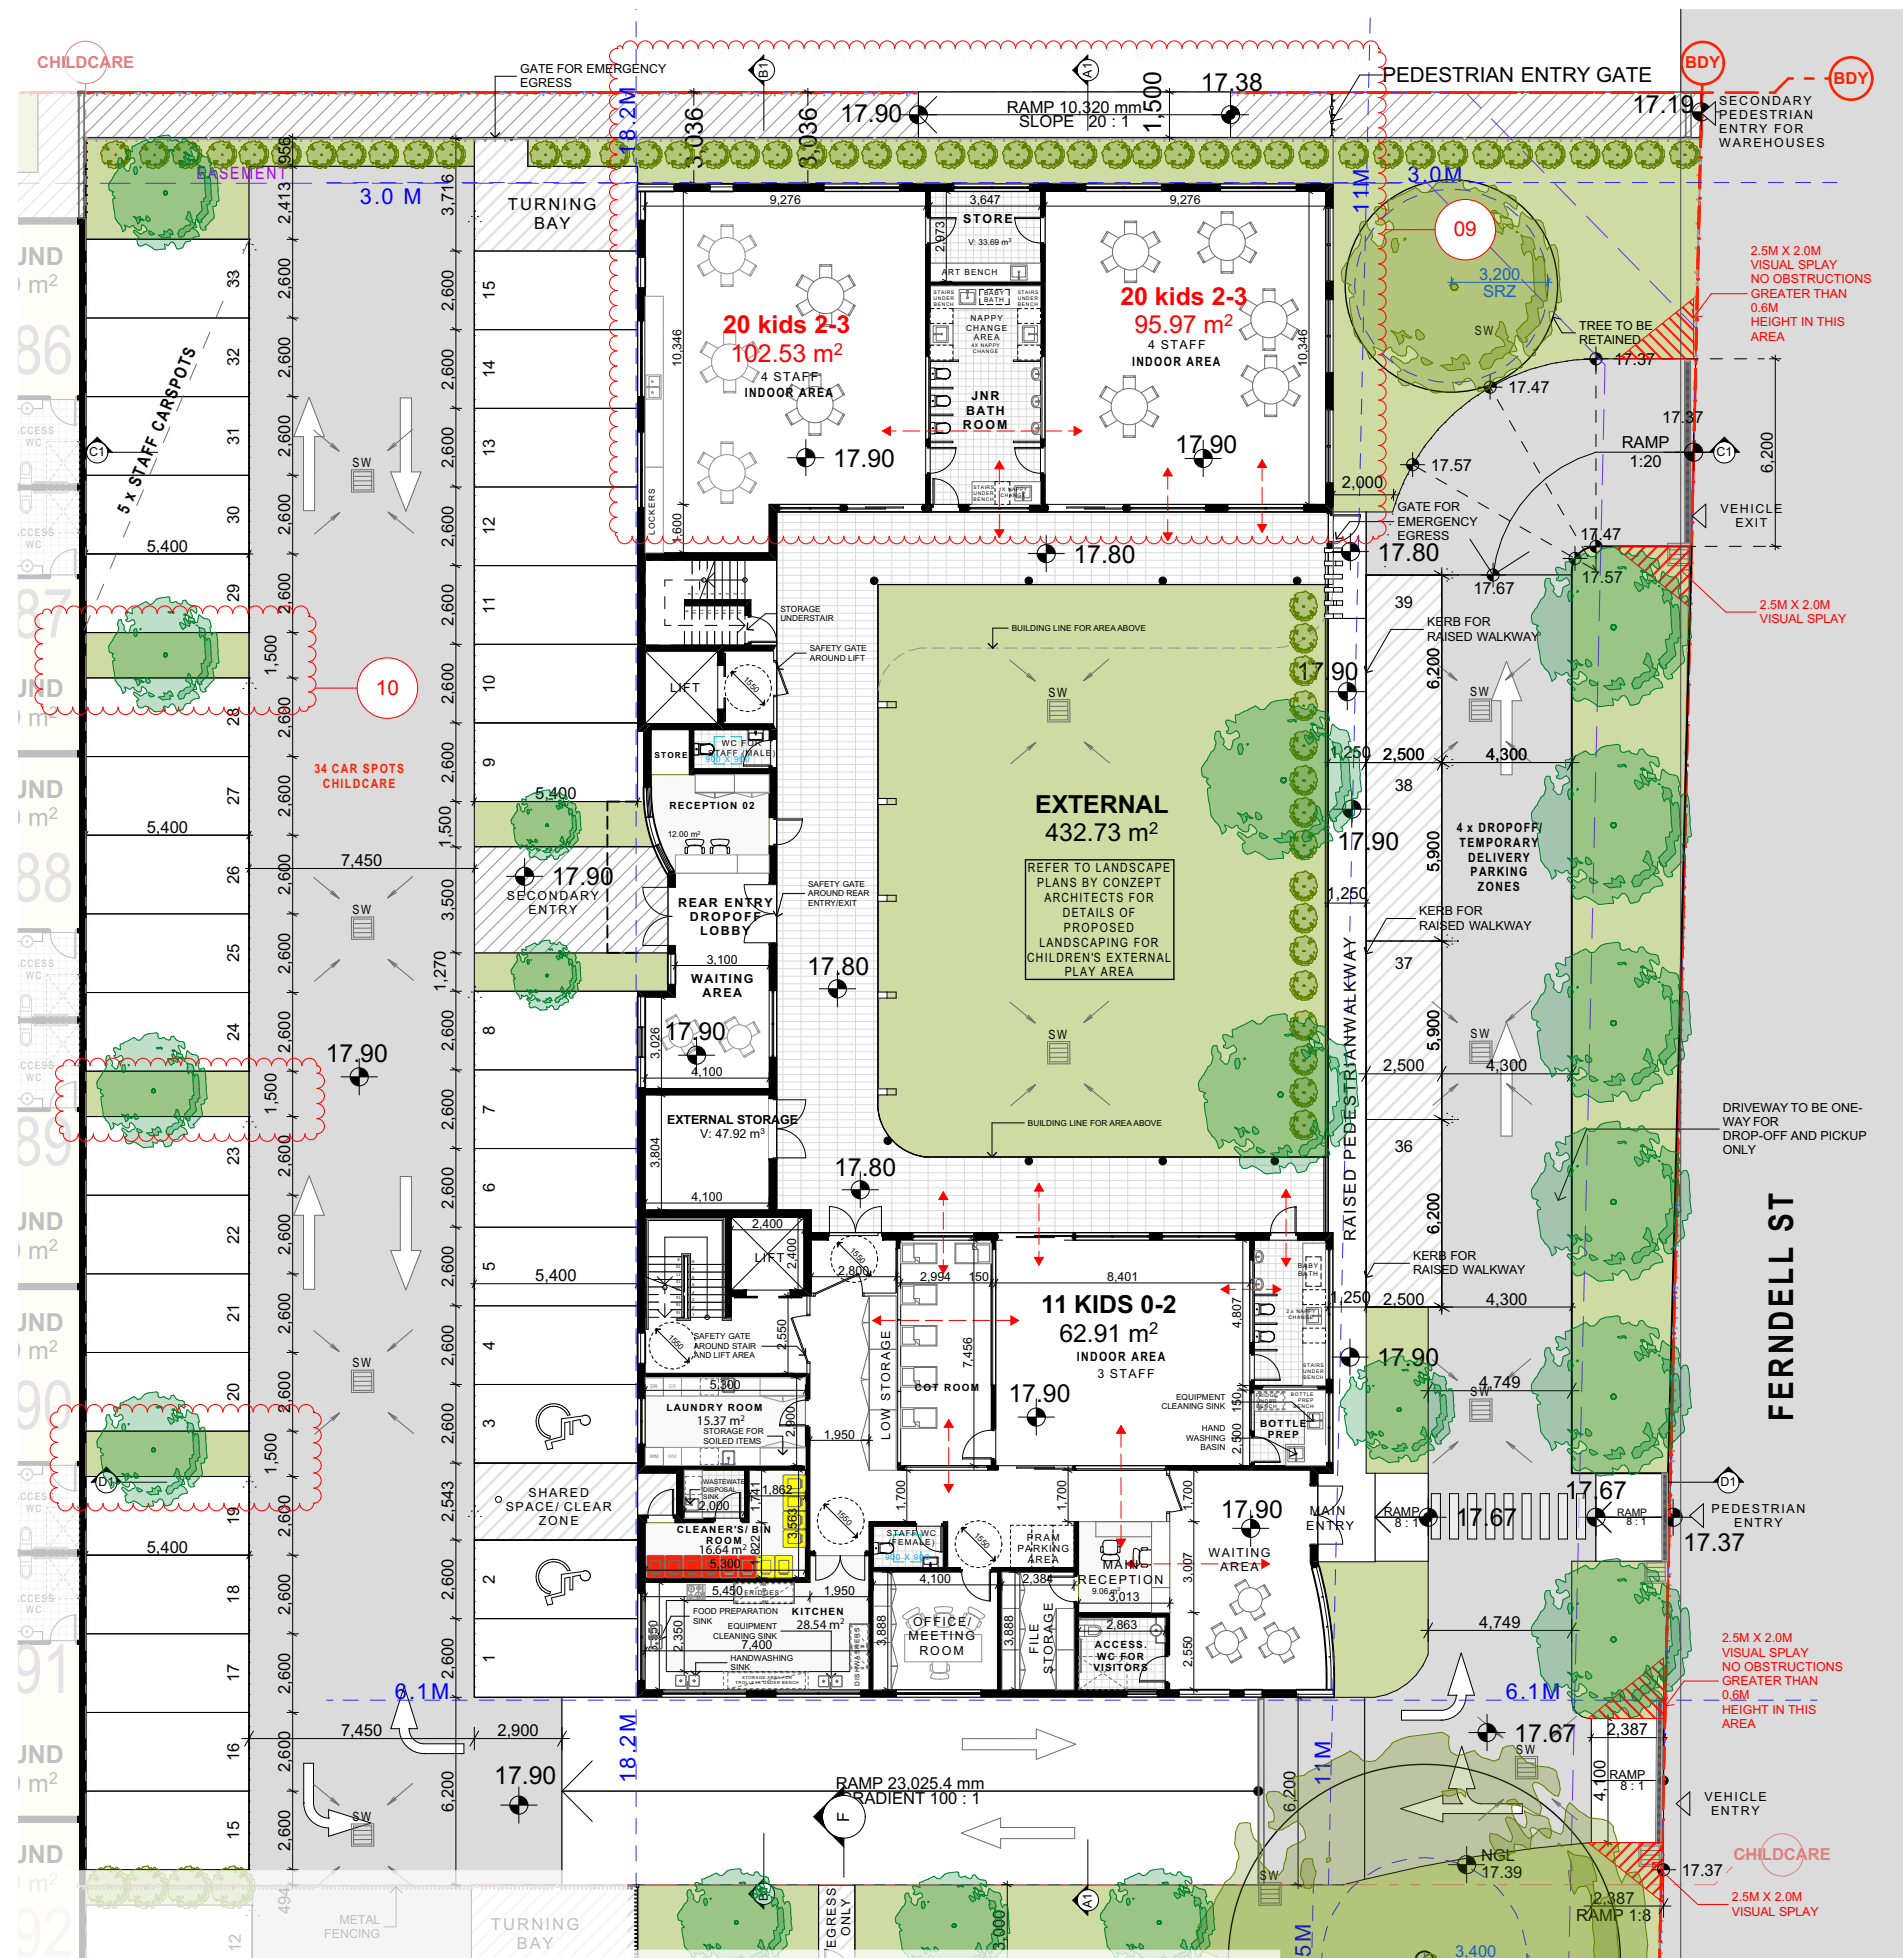

Room	Min. Required	Designed	Compliant
0-1 (11 Children)	35.75m ²	62.91m ²	Yes
2-3 (40 Children)	130m ²	198.5m ²	Yes
3-6 (59 Children)	191.75m ²	200.13m ²	Yes

Unencumbered outdoor play area		7m ² child	
Children Ground Floor:	Min. Required	Designed	Compliant
0-1 (11 Children)			
2-3 (40 Children)			
TOTAL: 51	357m²	432.73m²	Yes
First Floor:			
3-6 (59 Children)	413m ²	414.75m ²	Yes

Children	Min. Required	Designed	Compliant
110	22m ³	54.06m ³	Yes

Children	Min. Required	Designed	Compliant
110	33m ³	60.58m ³	Yes

Children / staff	Ratio Required	Staff	Compliant
0-1 (11 Children)	1:4	3	Yes
2-3 (40 Children)	1:5	8	Yes
3-6 (60 Children)	1:10	6	Yes
Admin / Floater		2	
TOTAL STAFF		19	

Regulation	Min. Required	Designed	Compliant
DOCs 1 per 15	8	10	Yes
BCA	6	9	Yes
TOTAL WC		10	

Regulation
Refer to NCC 2022 F4D4 accessible toilets shall be a combined shower and toilet in accordance with AS1428.1-2001.


Regulation	Min. Required	Designed	Compliant
Must provide 1 for 10 children under 3 years	6 (51 kids <3yo)	6	Yes


Regulation	Min. Required	Designed	Compliant
1 Parking space per 4 children (110)	28	34	Yes
TOTAL CARSPOTS		34	

SIGHT VIEW ANGLES

FLOOR AREA	
LEVEL	AREA
GROUND	650.86m ²
FIRST	406.86m ²
TOTAL GFA	1057.72m ²

CHILDCARE- GROUND FLOOR
1:250

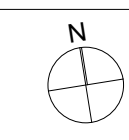

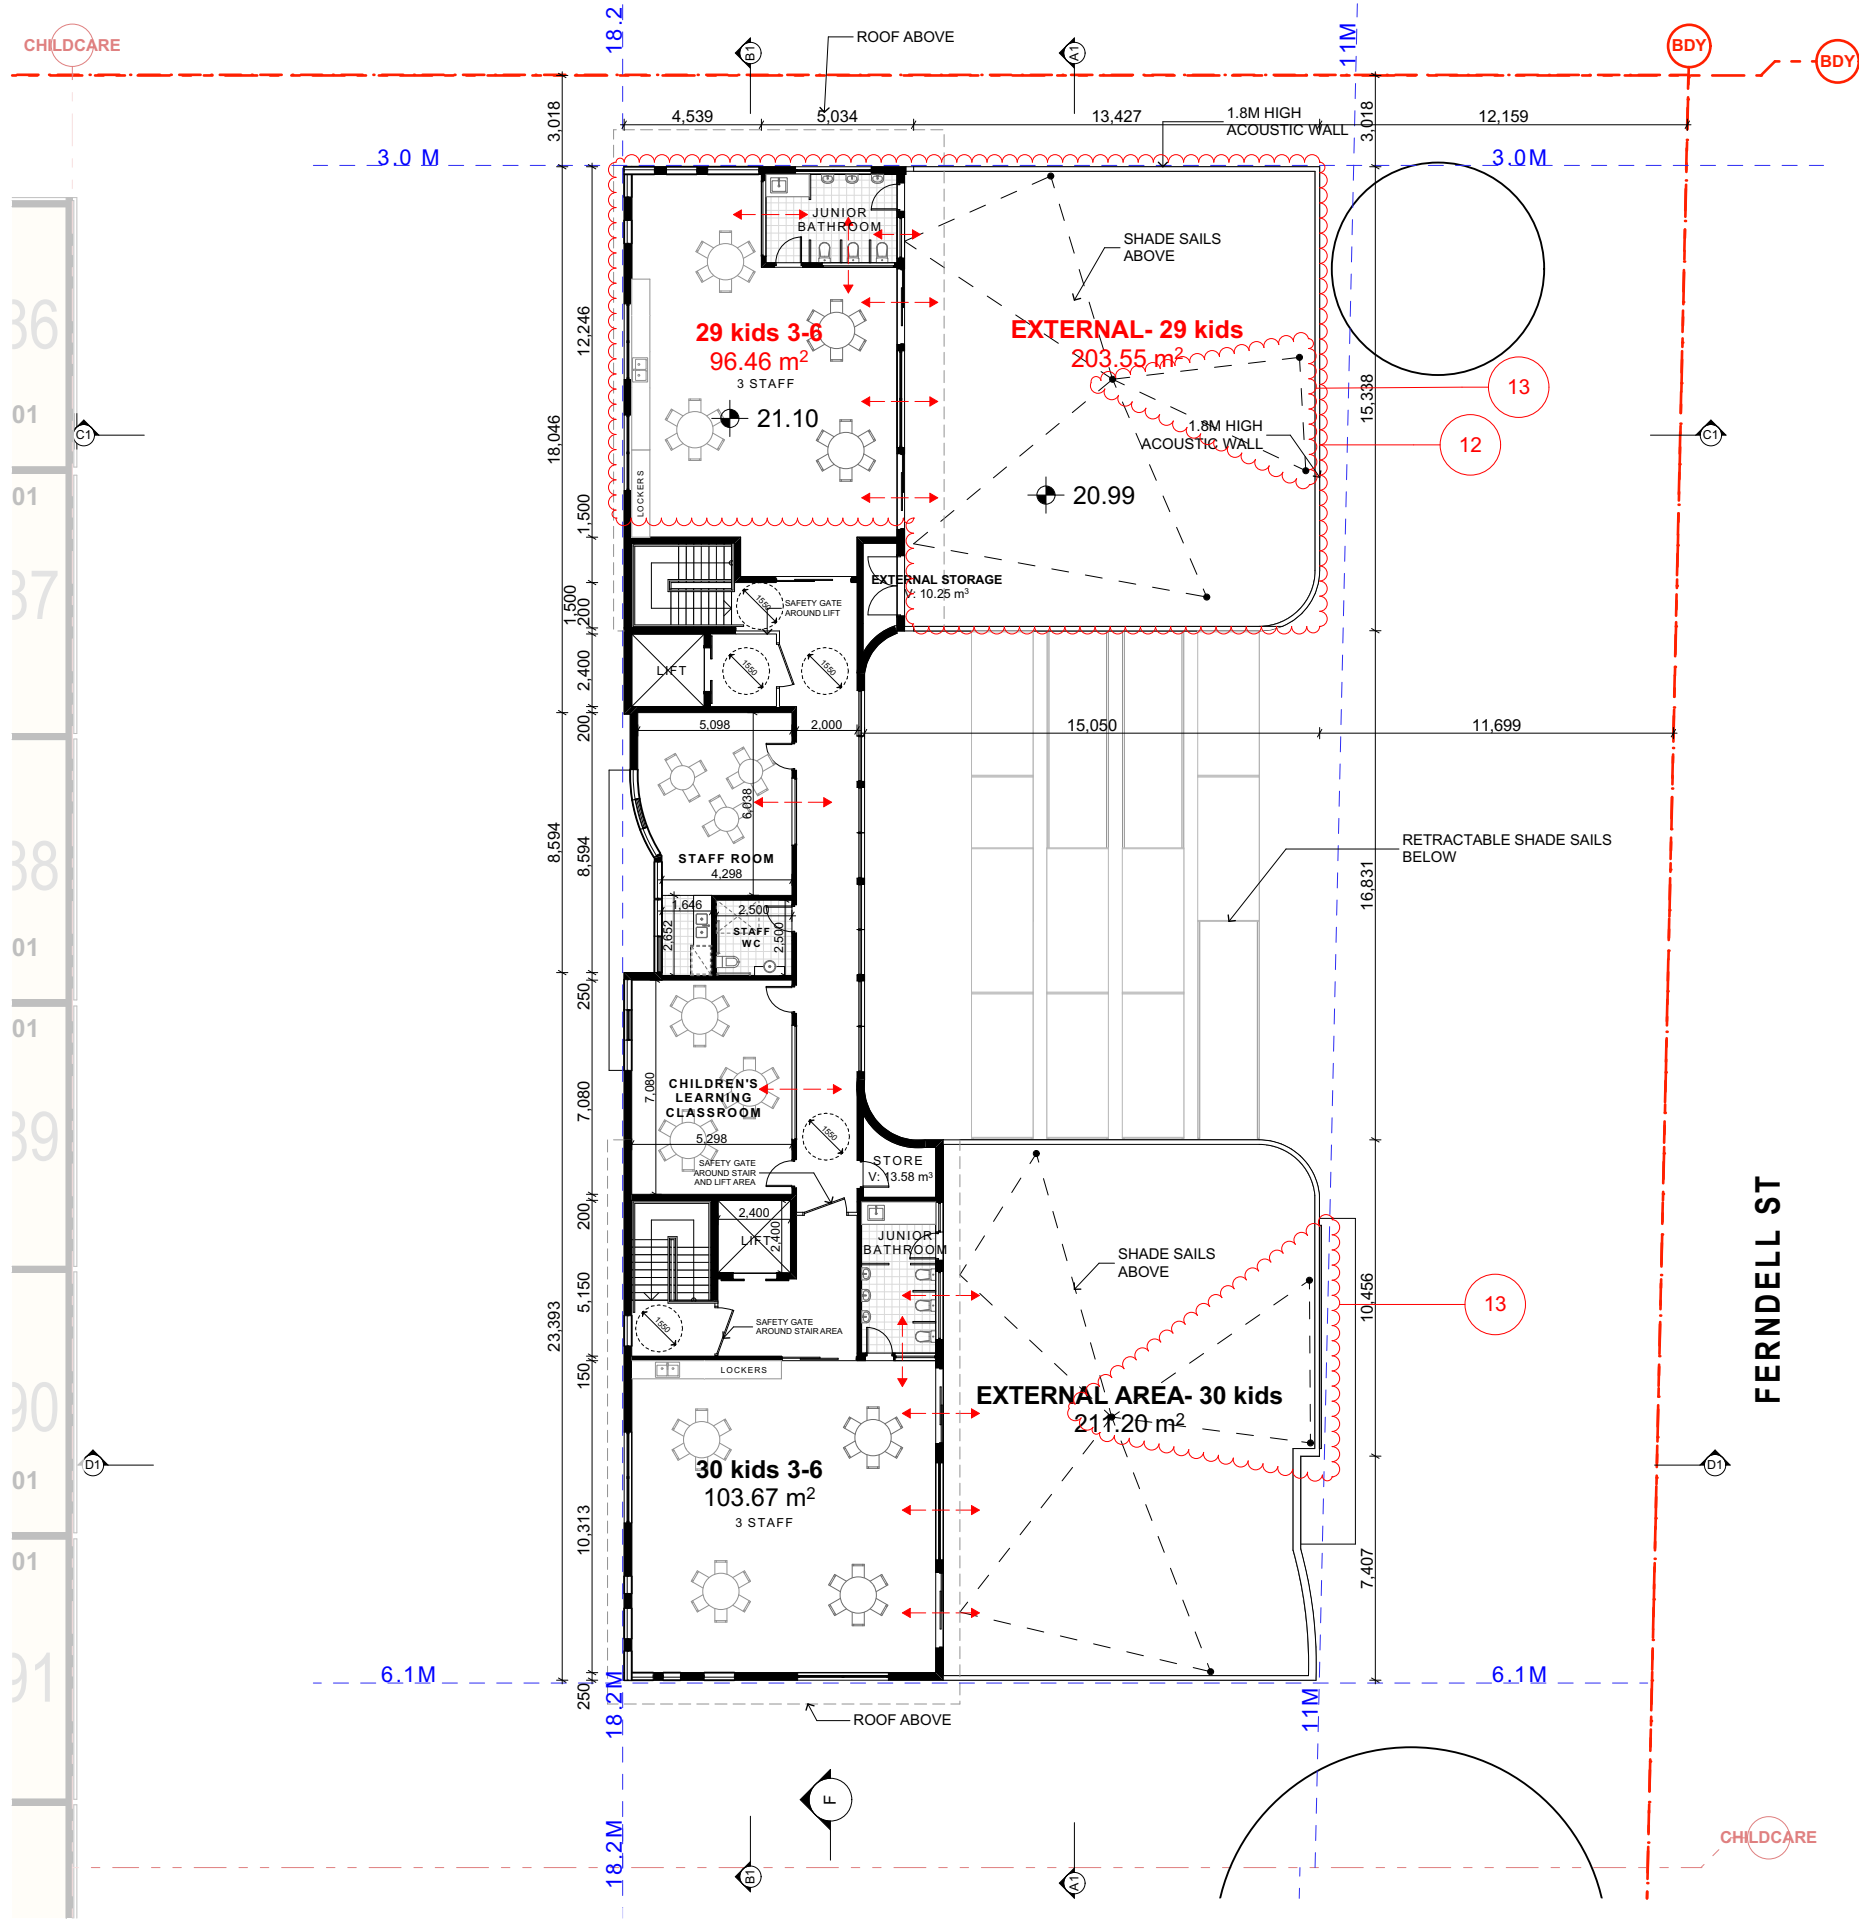

Compliance Table			
Unencumbered indoor space		3.25m ² / child	
Room	Min. Required	Designed	Compliant
0-1 (11 Children)	35.75m ²	62.91m ²	Yes
2-3 (40 Children)	130m ²	198.5m ²	Yes
3-6 (59 Children)	191.75m ²	200.13m ²	Yes
TOTAL CHILDREN	110		
Unencumbered outdoor play area		7m ² / child	
Children	Min. Required	Designed	Compliant
Ground Floor:			
0-1 (11 Children)			
2-3 (40 Children)			
TOTAL: 51	357m ²	432.73m ²	Yes
First Floor:			
3-6 (59 Children)	413m ²	414.75m ²	Yes
Internal storage		0.2m ³ / child	
Children	Min. Required	Designed	Compliant
110	22m ³	54.06m ³	Yes
External storage		0.3m ³ / child	
Children	Min. Required	Designed	Compliant
110	33m ³	60.58m ³	Yes
Staff ratio			
Children / staff	Ratio Required	Staff	Compliant
0-1 (11 Children)	1:4	3	Yes
2-3 (40 Children)	1:5	8	Yes
3-6 (60 Children)	1:10	6	Yes
Admin / Floater		2	
TOTAL STAFF	19		
Junior toilets			
Regulation	Min. Required	Designed	Compliant
DOCs 1 per 15	8	10	Yes
BCA	6	9	Yes
TOTAL WC		10	
Toilets + Handwash			
Regulation Refer to NCC 2022 F4D4 accessible toilets shall be a combined shower and toilet in accordance with AS1428.1-2001.			
Nappy change			
Regulation Must provide 1 for 10 children under 3 years	Min. Required 6 (51 kids <3yo)	Designed 6	Compliant Yes
Parking			
Regulation 1 Parking space per 4 children (110)	Min. Required 28	Designed 34	Compliant Yes
TOTAL CARSPOTS		34	
SIGHT VIEW ANGLES			

FLOOR AREA	
LEVEL	AREA
GROUND	650.86m ²
FIRST	406.86m ²
TOTAL GFA	1057.72m ²

CHILDCARE- FIRST FLOOR
1:250

FOR DA PURPOSES ONLY
NOT FOR CONSTRUCTION
DA

DA

Rev

Date

Description

1

27/06/2024

18/06/24

© COPYRIGHT

DO NOT SCALE DWGS. USE DIMENSIONS ONLY. REFER ANY DISCREPANCIES TO ARCHITECT PRIOR TO CONSTRUCTION.

THESE DRAWINGS ARE SUBJECT TO COPYRIGHT.

BCA DESIGN RIGHT CONSULTING

606/6A Glen St,
Miltons Point 2061
0455 236 879
akhs@designright.com.au

ACOUSTIC ACoustiC CONSULTING ENGINEERS

0400 388 986
PO Box 3460 Putney NSW 2112
02 8006 5560 | 0423 392 182
den.dang@acousticconsulting.com.au

TRAFFIC PDC CONSULTANTS

Level 14, 100 William Street,
Woolloomooloo NSW 2011
0435 507 061
jboiano@pdcconsultants.com.au

WASTE MANAGEMENT DICKENS SOLUTIONS

0400 388 986
PO Box 3460 Putney NSW 2112
02 8006 5560 | 0423 392 182
den.dang@acousticconsulting.com.au

ACCESS ESSENTIAL ACCESS

1369 Carlebury Road, Punchbowl NSW 2150
0420 312 721
info@essentialaccess.com.au

LANDSCAPING CONCEPT LANDSCAPE

Suite 101, 500 Miller St, Cammeray NSW 2062
02 9622 5312 | 0413 861 351
info@conceptlandscape.com.au

STORMWATER AUSTRALIAWIDE CONSULTING

2 Harold Street, Parramatta NSW 2150
02 9788 2628 | 0452 247 577
george.al@australiawide.com.au

QUANTITY SURVEY CONSTRUCTION CONSULTANTS

37-39 Mary Pde, Rydalmere NSW 2116
02 9633 3233
nicholas@constructionconsultants.net.au

CONTAMINATION GCA

2 Harold Street, Parramatta NSW 2150
02 9788 2628 | 0452 247 577
george.al@australiawide.com.au

ARBORIST NSW TREES

PO Box 4591 Parramatta NSW 2213
02 9788 4591 | 0400 903 818
info@nswtrees.com

PLANNING THINK PLANNERS

Maya Hill Gatehouse, Great Western Hwy,
Parramatta NSW 2150
0887 8888 | 0408 320 095
brad@thinkplanners.com.au

CHILDHOOD CONSULTING OLOGY EDUCATION

Sydney, Australia, Karen Barnes
0430 372 533
support@ologyeducation.com.au

ARCHITECT GHAZI AL ALI ARCHITECT

NSW reg. no. 7542

T. +612 9744 7035 | E. office@ghazia.com
+612 9660 3214 | A.B.N. 67167131848
A: The Carlton Factory
Suite 21 / 47-55 John St, Leichhardt NSW 2040

PROJECT 46-52 FERDELL ST, SOUTH GRANVILLE

CLIENT TRADEMASTER

SCALE 1:250

DATE 14/05/2024

DRAWN MA, SN, FA

PROJECT MANAGER SN, MO




PROJECT DIRECTOR GA




DRAWING NAME CHILDCARE- LEVEL 01


DRAWING NUMBER DA

PROJECT NUMBER P22-013



ISSUE B

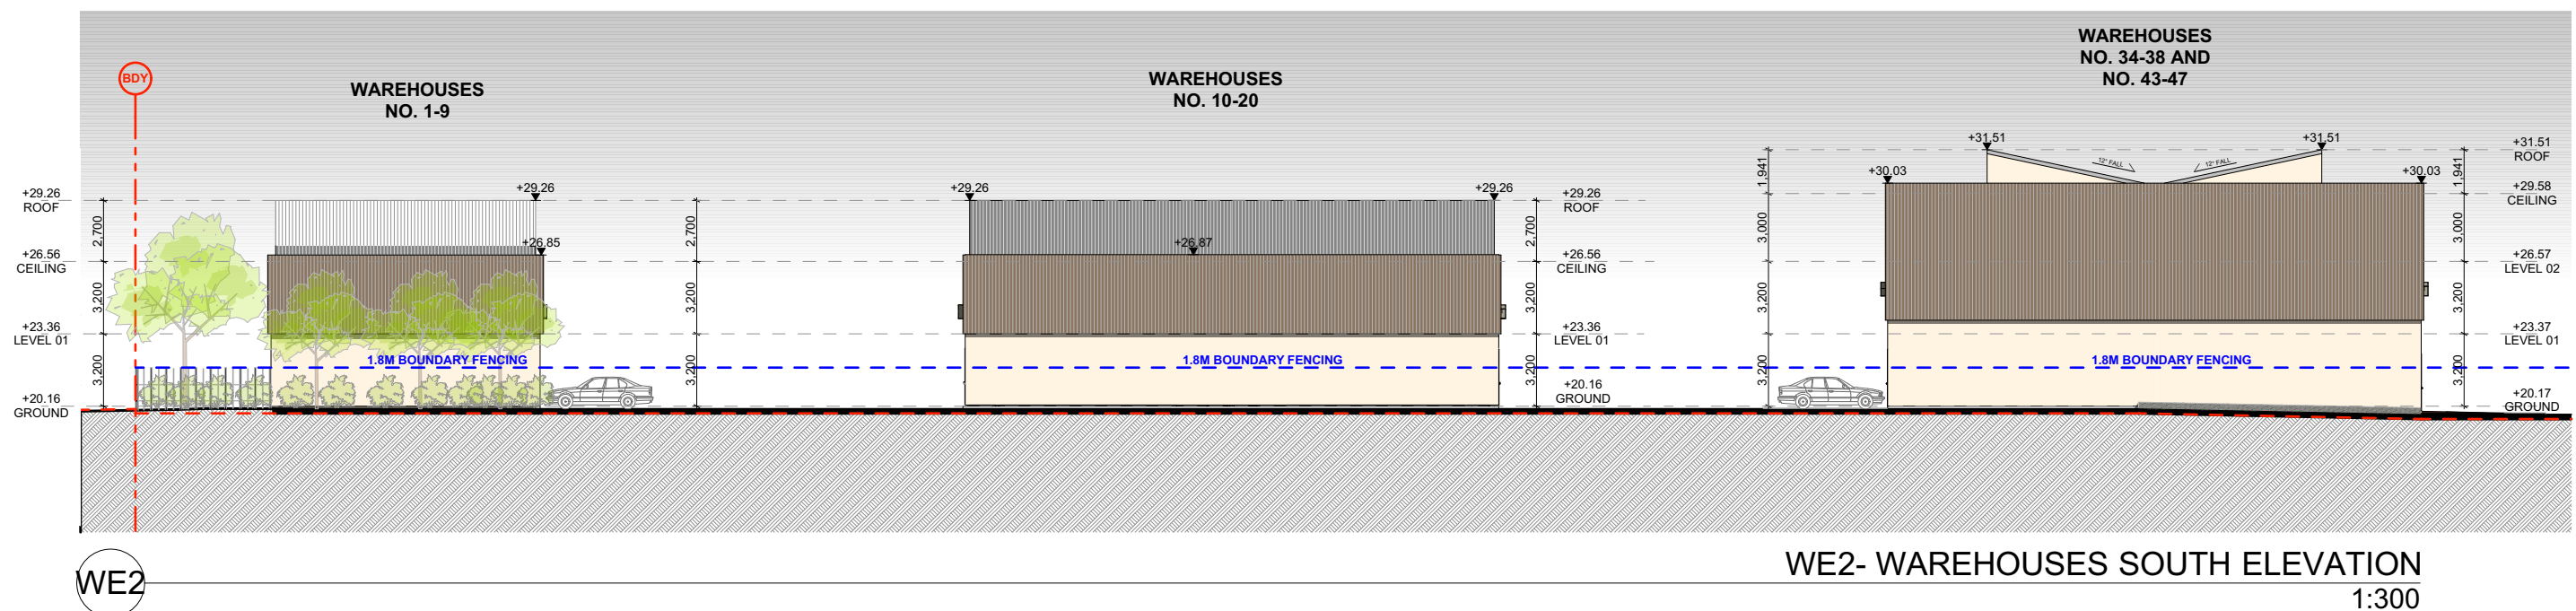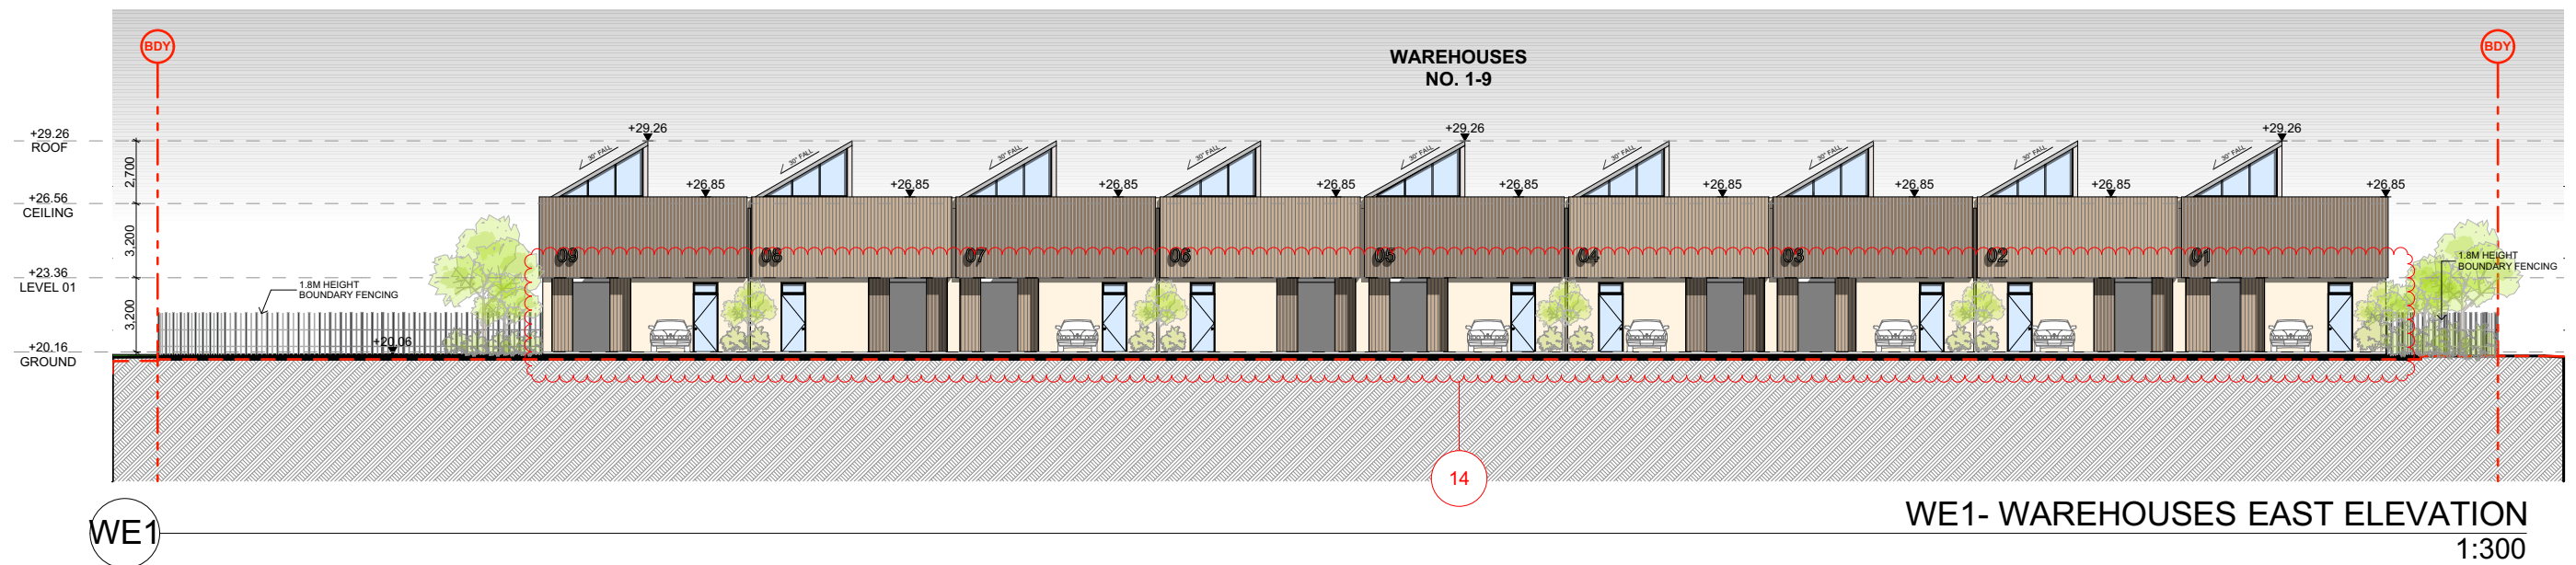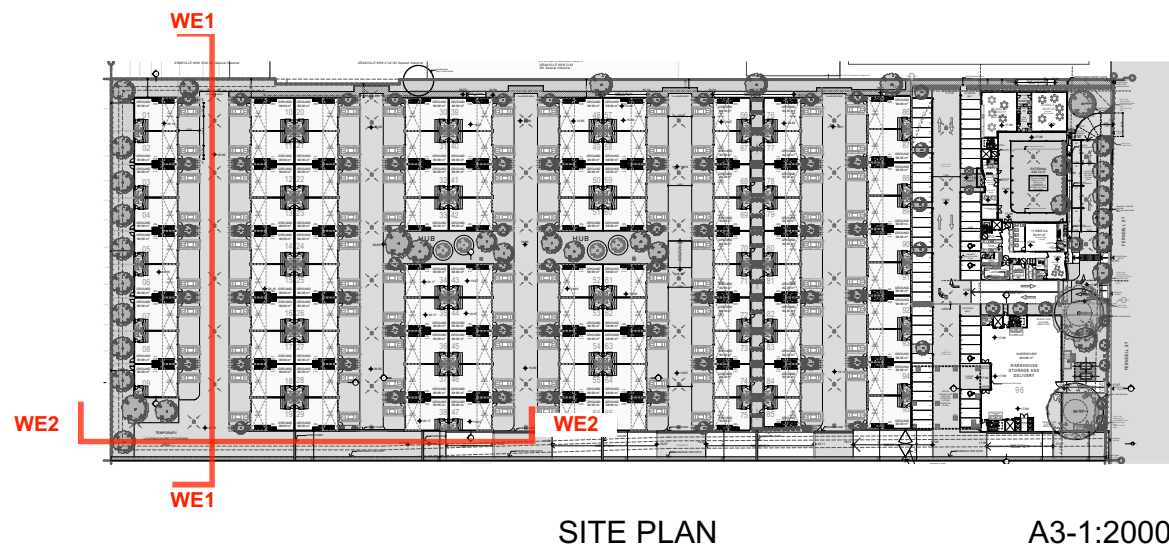

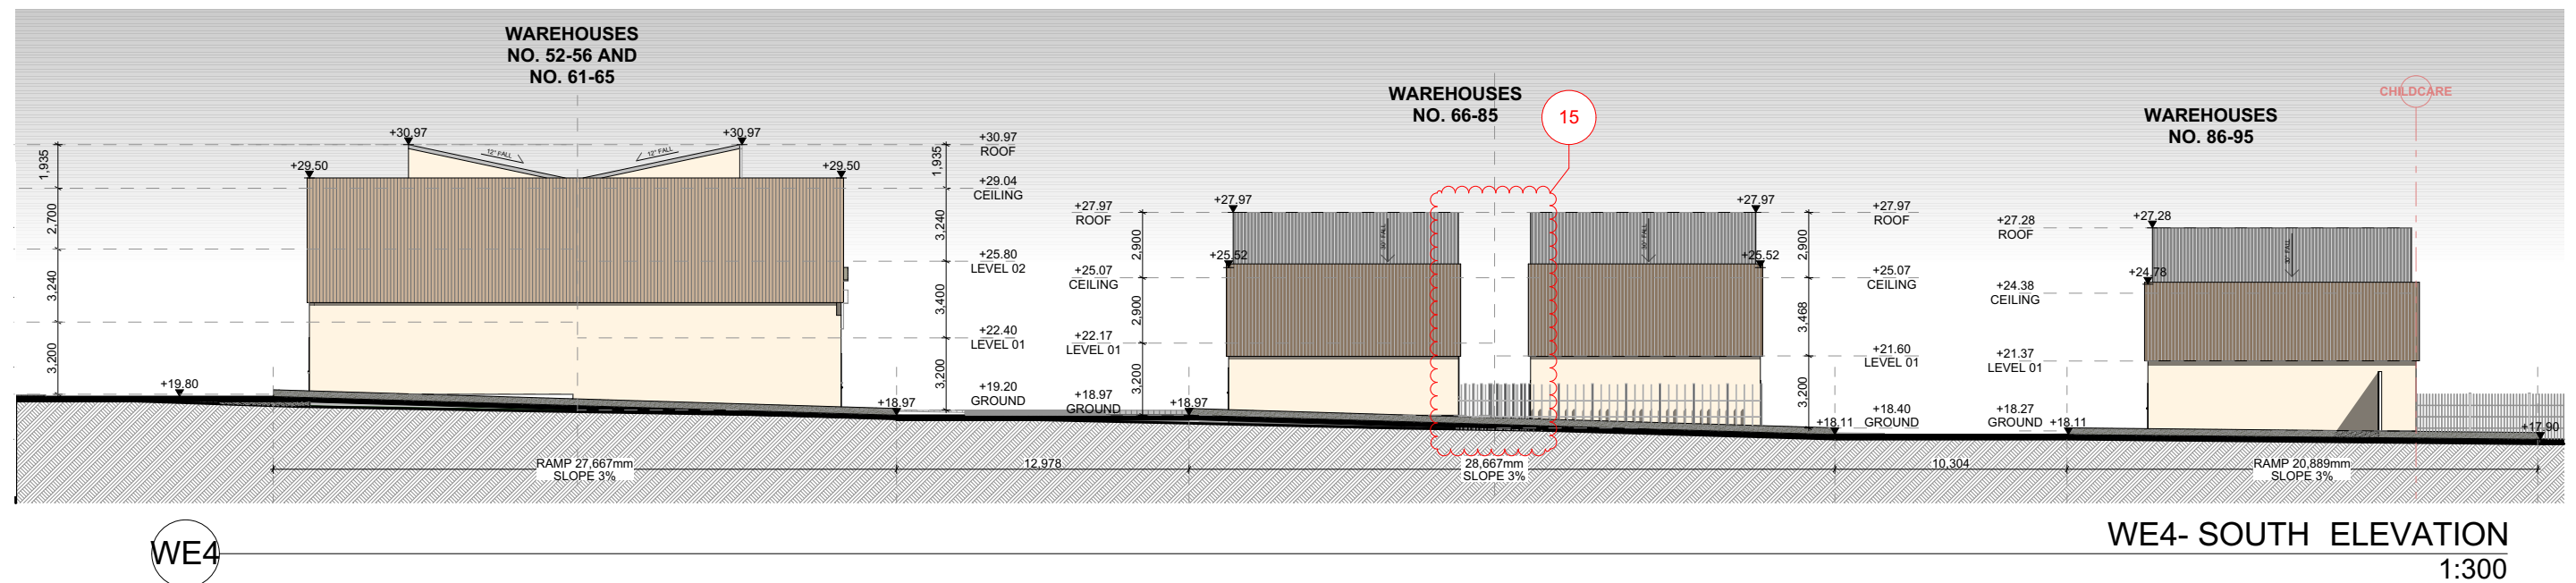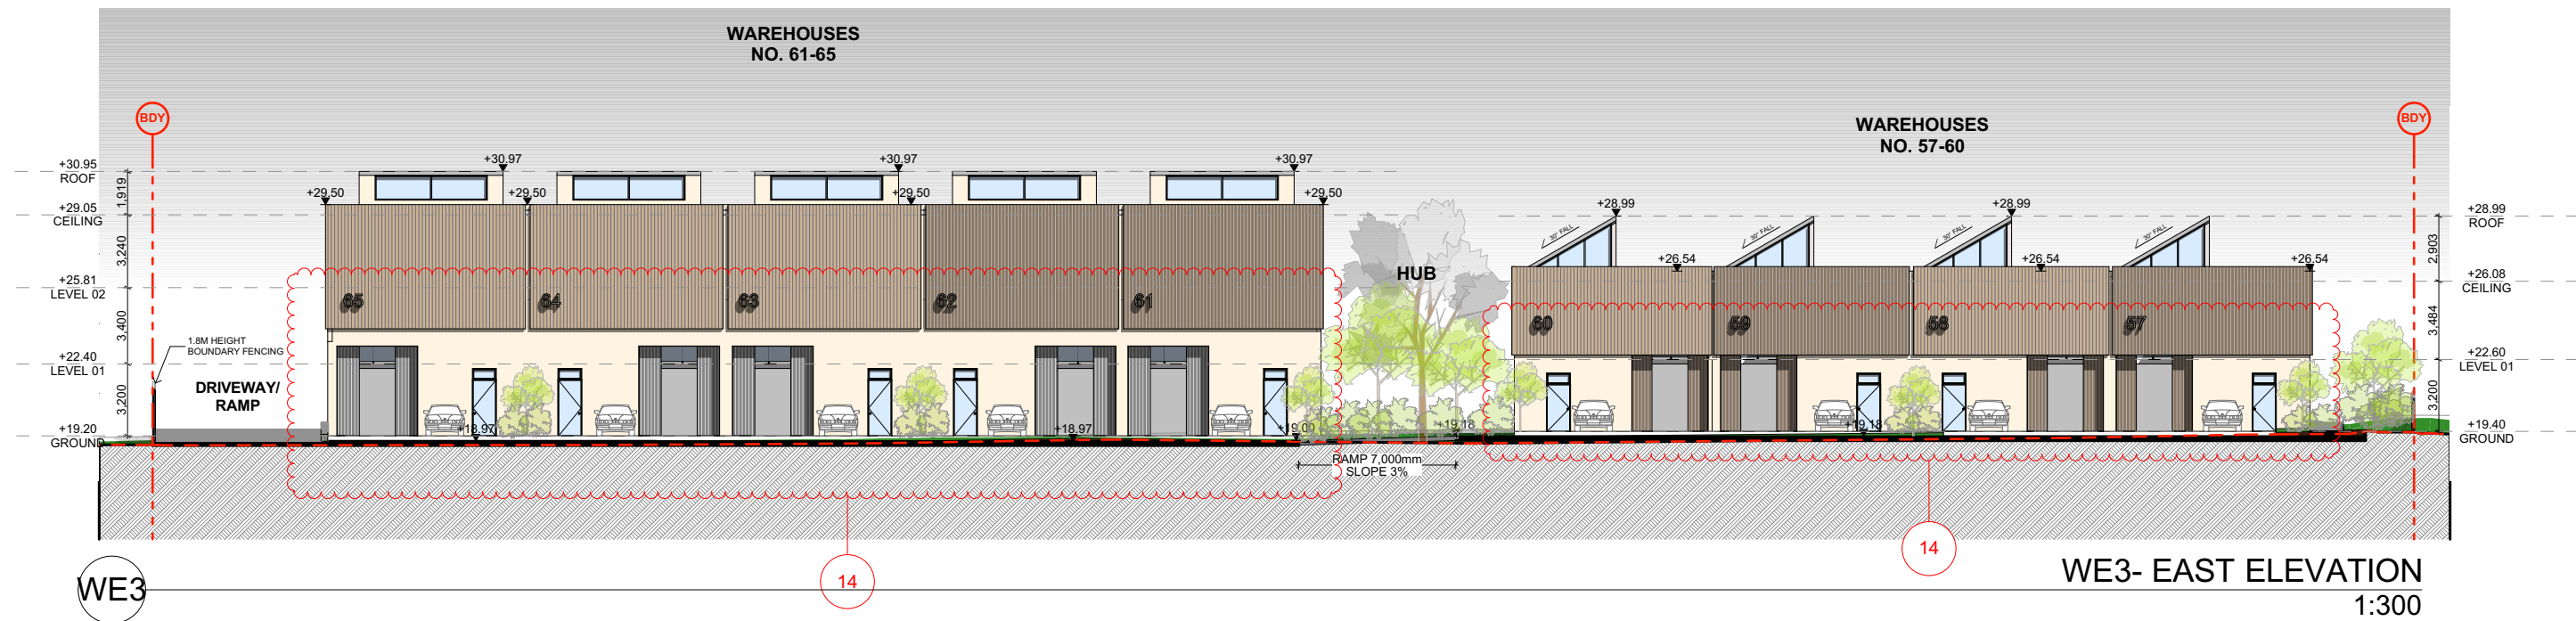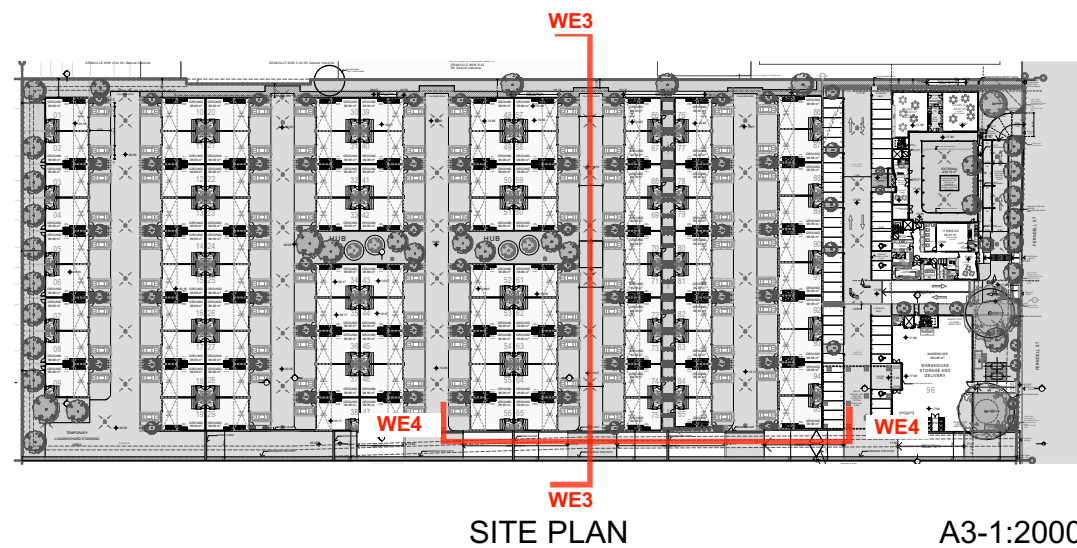

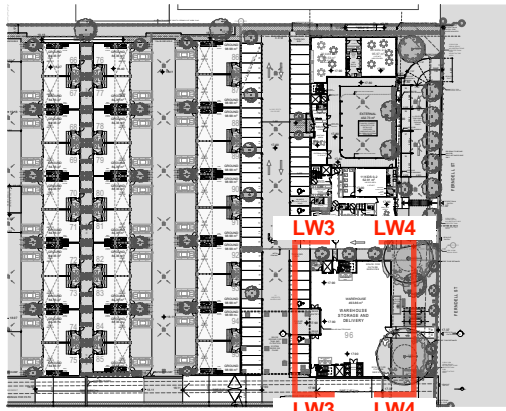

SITE PLAN A3-1:2000

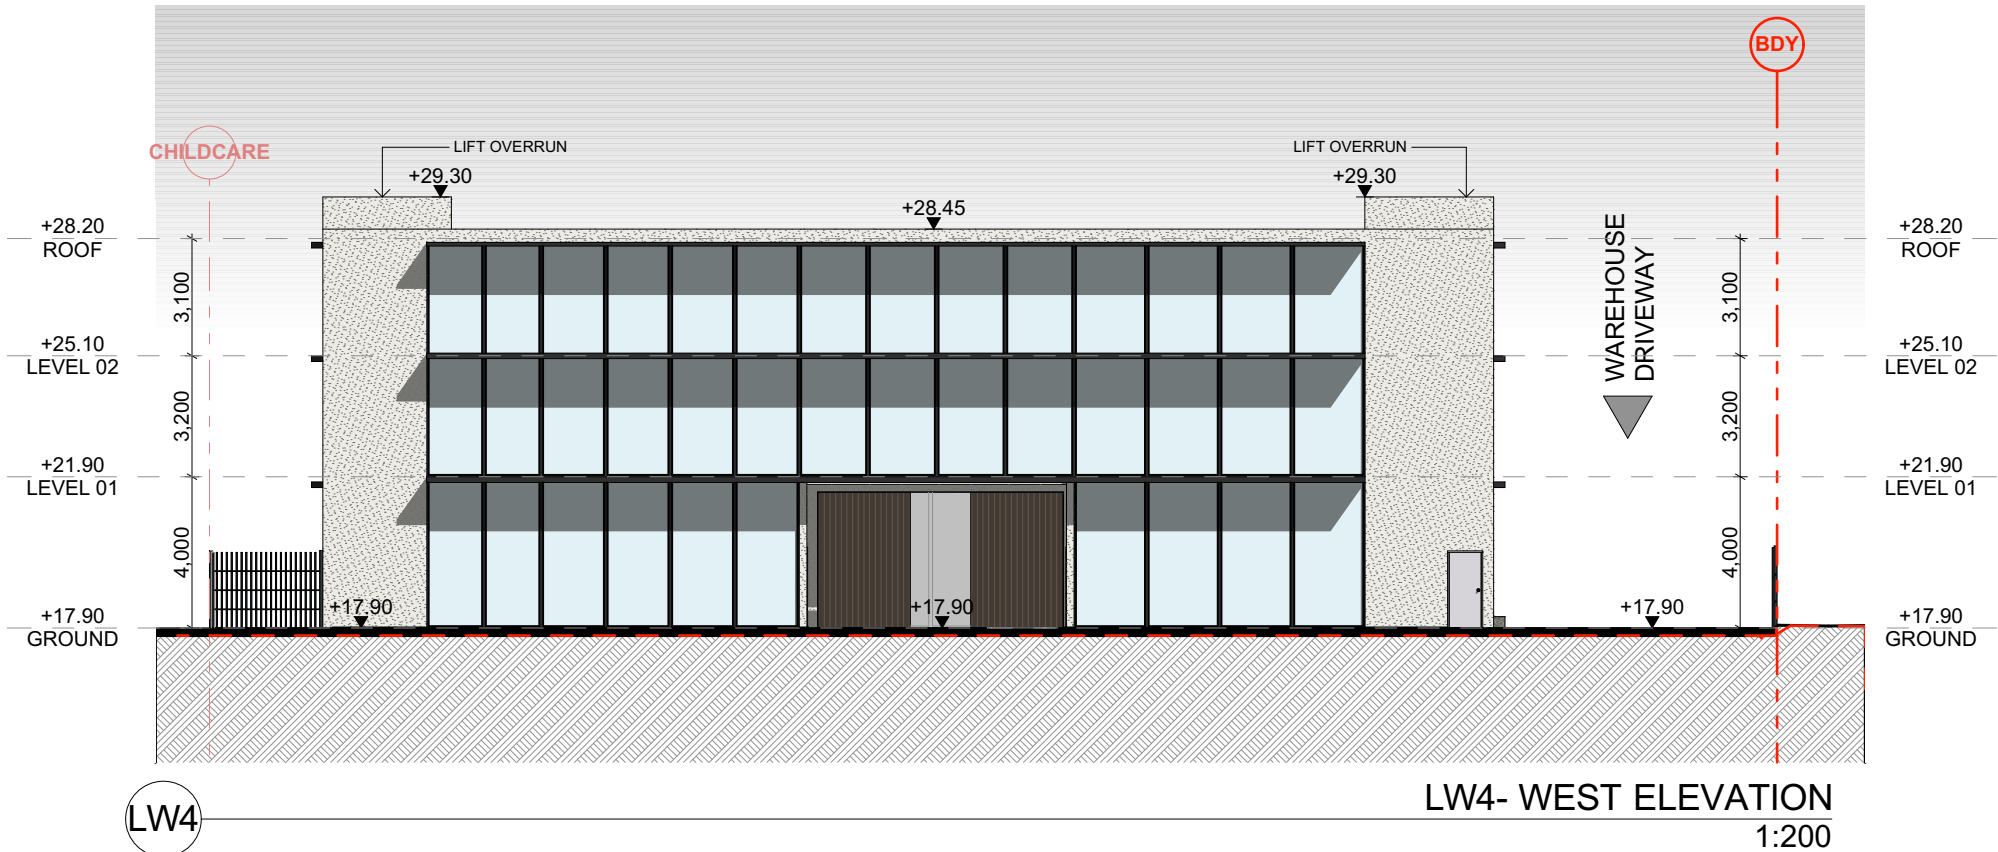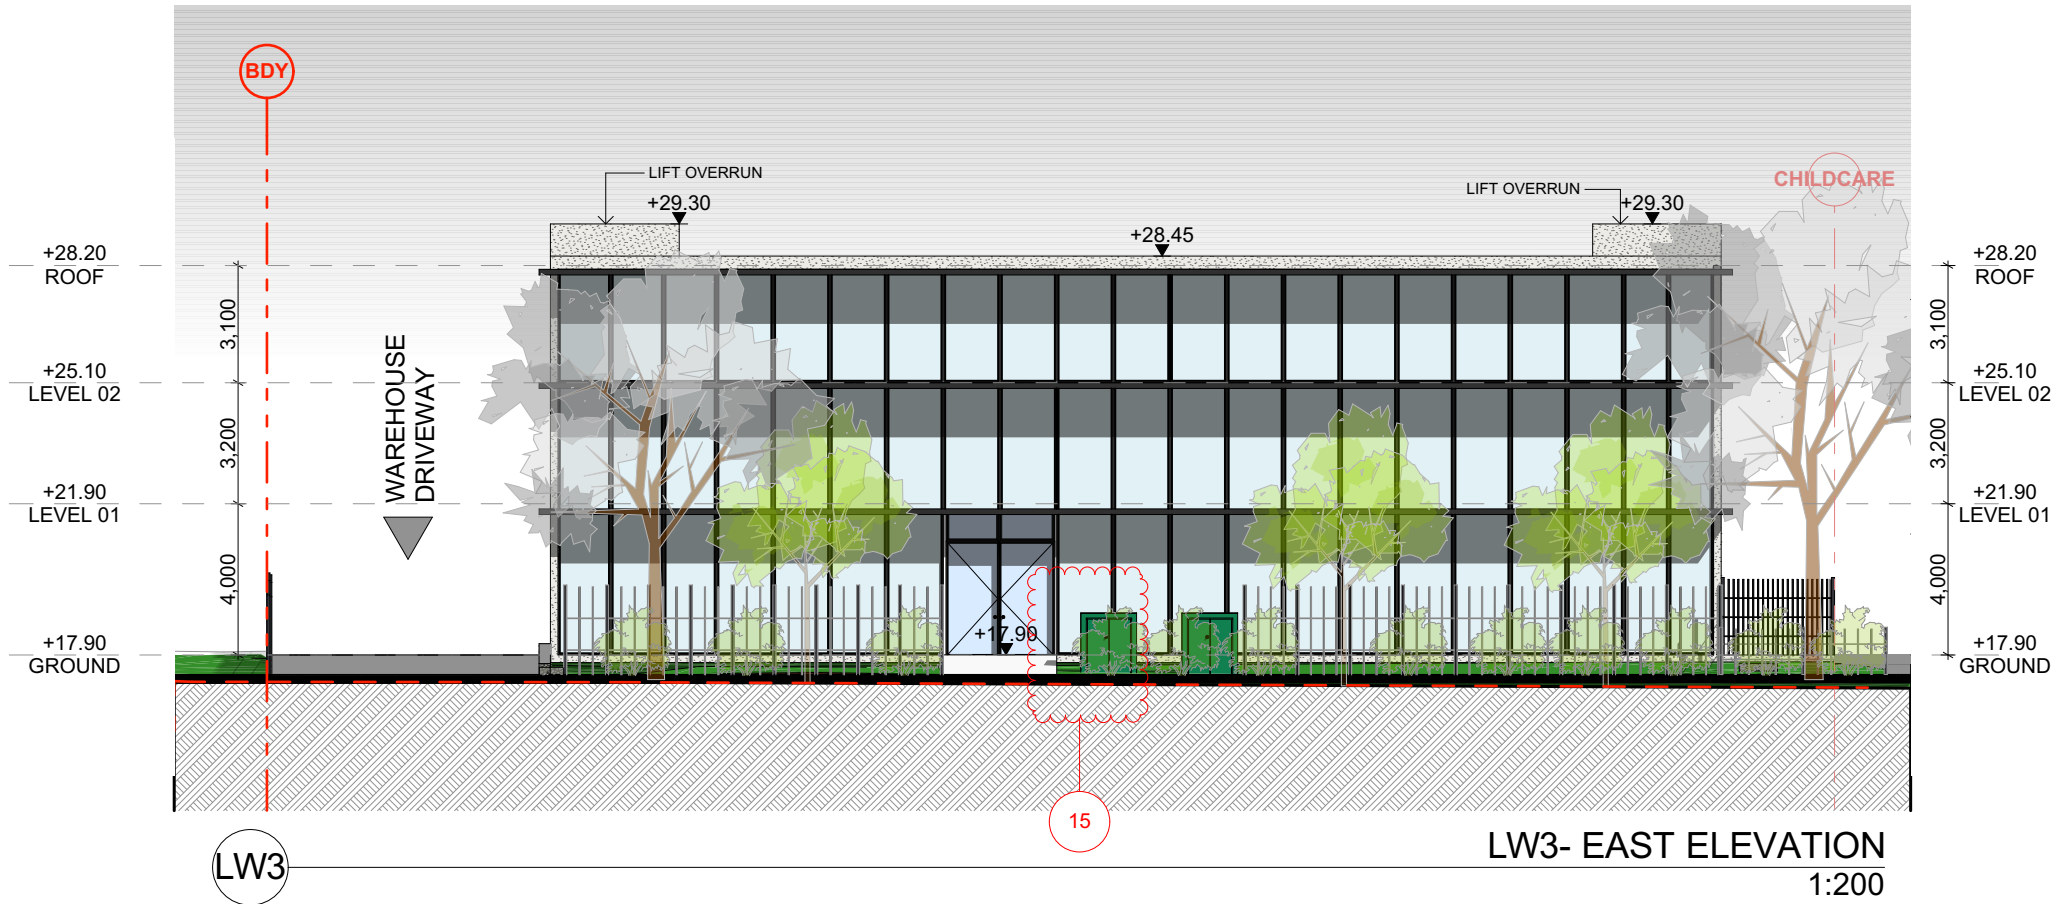


FOR DA
PURPOSES ONLY
NOT FOR
CONSTRUCTION

DA

A3
Drawing Original Size

Rev	Date	Description
B	14/05/2024	ISSUE B
A	31/10/2023	ISSUE A

© COPYRIGHT
DO NOT SCALE DWGS. USE
DIMENSIONS ONLY. REFER
ANY DISCREPANCIES TO
ARCHITECT PRIOR TO
CONSTRUCTION.
THESE DRAWINGS ARE
SUBJECT TO COPYRIGHT.

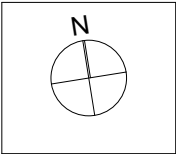

BCA
DESIGN RIGHT CONSULTING
606/6A Glen St,
Miltons Point 2061
0405 296 979
aleks@designright.com.au

ACOUSTIC
ACOUSTIC CONSULTING
ENGINEERS
PO Box 3450 Putney NSW 2112
02 8006 5560 | 0423 392 182
den.dang@acousticconsulting.com.au

TRAFFIC
PDC CONSULTANTS
Level 14, 100 William Street,
Woolloomooloo NSW 2011
0435 357 061
j.bocante@pdcconsultants.com.au

WASTE MANAGEMENT
DICKENS SOLUTIONS
0402 388 986
gary@dickeinsolutions.com.au

ACCESS
ESSENTIAL ACCESS
PO Box 791 Spit Junction NSW 2088
0420 312 721
info@essentialaccess.com.au

LANDSCAPING
CONCEPT LANDSCAPE
Suite 101, 100 Miller St, Cammeray NSW
2062
02 9622 5312 | 0413 861 351
rob@concept.net.au

STORMWATER
AUSTRALIAWIDE CONSULTING
1369 Carlebury Road, Punchbowl NSW
0420 710 548
erict@aiw.com.au

QUANTITY SURVEY
CONSTRUCTION
CONSULTANTS
37-39 Mary Pde, Rydalmere NSW 2116
02 9633 9233
nich@constructionconsultants.net.au

CONTAMINATION
GCA
2 Harold Street, Parramatta NSW 2150
02 9786 2626 | 0452 247 577
george-ai@geoconsultants.com.au

ARBORIST
NSW TREES
PO Box 4591 Parramatta NSW 2213
0785 4591 | 0409 803 818
info@nswtrees.com



PLANNING
THINK PLANNERS
Maya Hill Gatehouse, Great Western Hwy,
Parramatta NSW 2150
0887 8888 | 0405 320 095
brad@thinkplanners.com.au

CHILDHOOD CONSULTING
OLOGY EDUCATION
Sydney, Australia, Karen Barnes
0430 372 533
support@ologyeducation.com.au

ARCHITECT
GHAZI AL ALI
ARCHITECT PTY LTD
NSW reg. no. 7542
T: +612 9744 7035 | E: office@ghazia.com
Sydney, Australia, Karen Barnes
+612 9660 3214 | ABN: 67167131848
A: The Carlton Factory
Suite 21 / 47-55 John St, Leichhardt NSW 2040

PROJECT
46-52 FERDELL ST, SOUTH GRANVILLE
CLIENT
TRADEMASTER
SCALE
1:200, 1:2000
DATE
14/05/2024
DRAWN
MA, SN, FA
PROJECT MANAGER
SN, MO
PROJECT DIRECTOR
GA

DRAWING NAME
LARGE WAREHOUSE-
ELEVATIONS
DRAWING NUMBER
DA
PROJECT NUMBER
P22-013
ISSUE
B
A-1304

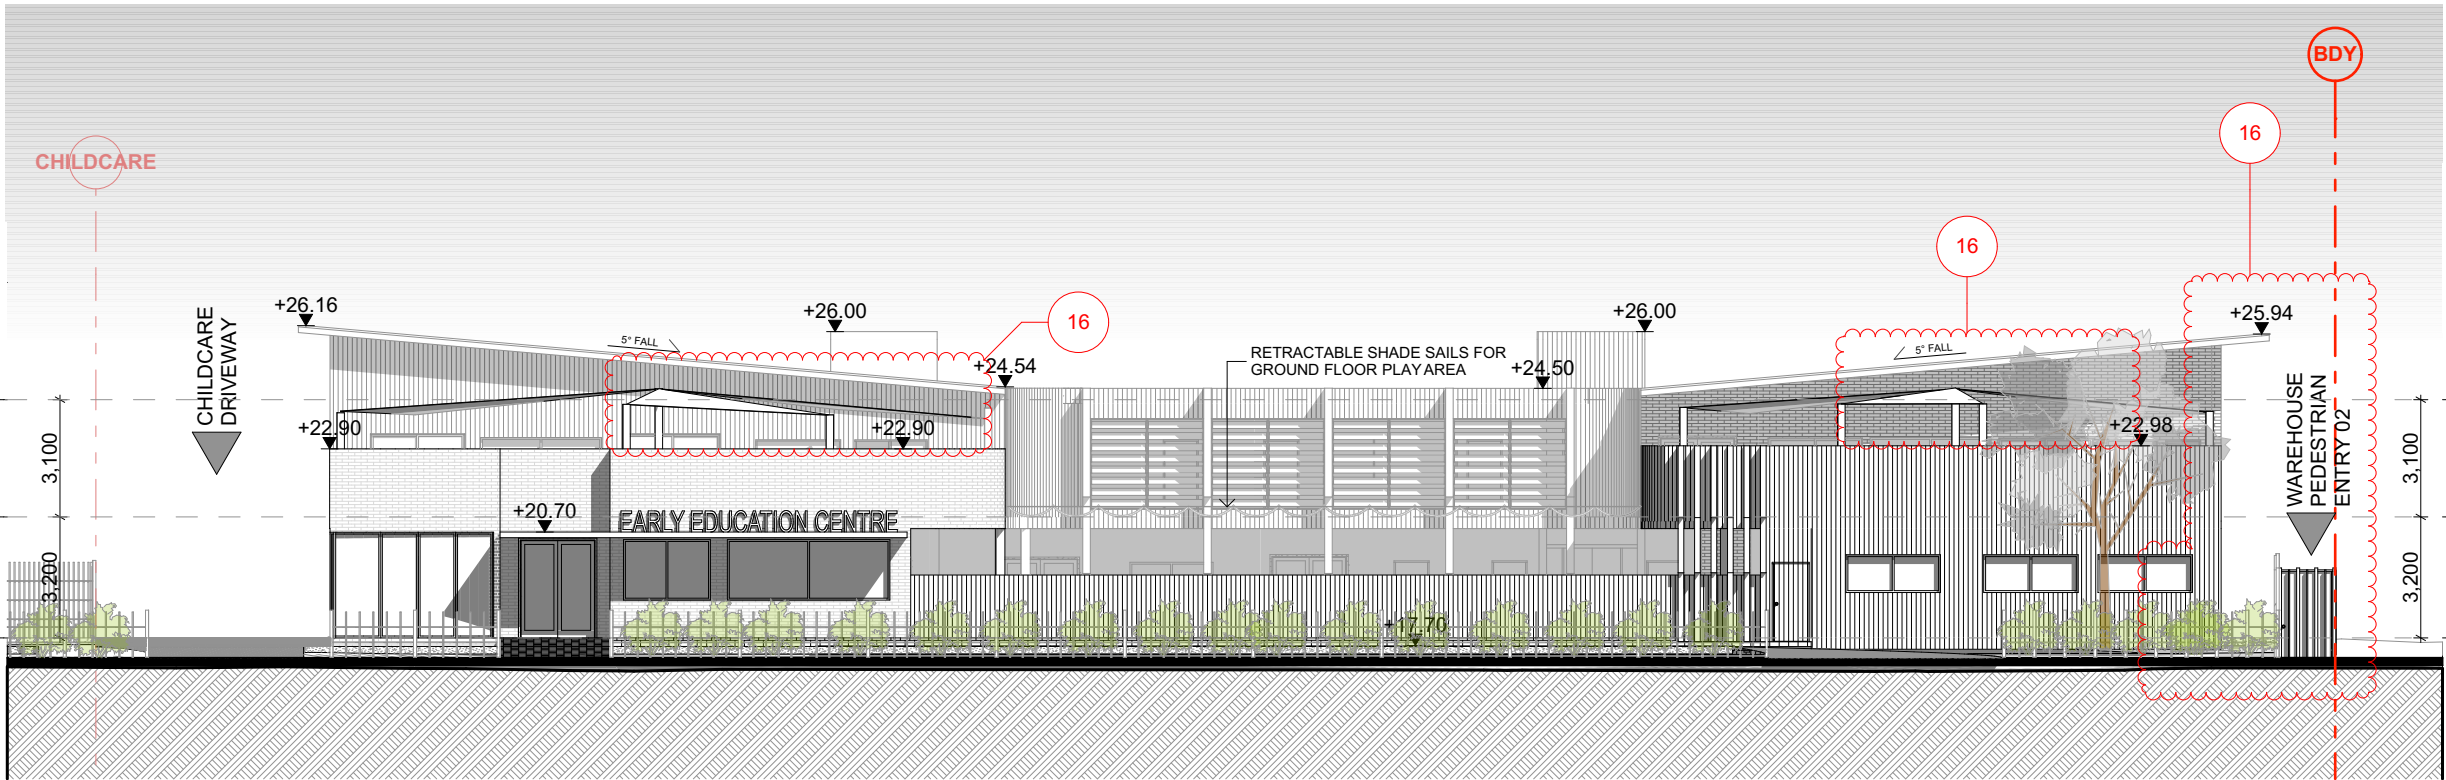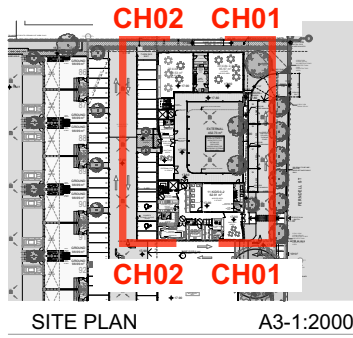

EAST ELEVATION
1:200



WEST ELEVATION
1:200

FOR DA
PURPOSES ONLY
NOT FOR
CONSTRUCTION
DA

Drawing Original Size
A3

Rev	Date	Description
B	14/05/2024	ISSUE B
A	31/10/23	ISSUE A

© COPYRIGHT
DO NOT SCALE DWGS. USE
DIMENSIONS ONLY. REFER
ANY DISCREPANCIES TO
ARCHITECT PRIOR TO
CONSTRUCTION.
THESE DRAWINGS ARE
SUBJECT TO COPYRIGHT.

N

BCA
DESIGN RIGHT CONSULTING
606/6A Glen St,
Miltons Point 2061
0455 256 578
aleks@designrc.com.au

ACOUSTIC
**ACOUSTIC CONSULTING
ENGINEERS**
P.O. Box 3450 Putney NSW 2112
02 8006 5560 | 0423 392 182
den.dang@acousticconsulting.com.au

TRAFFIC
PDC CONSULTANTS
Level 14, 100 William Street,
Woolloomooloo NSW 2011
0435 307 061
j.bocante@pdcconsultants.com.au

WASTE MANAGEMENT
DICKENS SOLUTIONS
0400 388 986
gary@dickenssolutions.com.au

ACCESS
ESSENTIAL ACCESS
PO Box 791 Spit Junction NSW 2088
0420 312 721
info@essentialaccess.com.au

LANDSCAPING
CONCEPT LANDSCAPE
Suite 101, 500 Miller St, Cammeray NSW
2062
02 9622 5312 | 0413 861 351
rob@concept.net.au

STORMWATER
AUSTRALIAWIDE CONSULTING
1369 Carlebury Road, Punchbowl NSW
0420 710 548
erict@atwmail.com

QUANTITY SURVEY
**CONSTRUCTION
CONSULTANTS**
37-39 Mary Pde, Rydalmere NSW 2116
02 9633 3233
nicholas@constructionconsultants.net.au

CONTAMINATION
GCA
2 Harold Street, Parramatta NSW 2150
02 9786 2626 | 0452 247 577
george.g@geoconsultants.com.au

ARBORIST
NSW TREES
PO Box 4591 Parramatta NSW 2213
9785 4391 | 0409 903 818
info@nswtrees.com

PLANNING
THINK PLANNERS
Maya Hill Gatehouse, Great Western Hwy,
Parramatta NSW 2150
0887 8888 | 0405 320 095
brad@thinkplanners.com.au

CHILDHOOD CONSULTING
**OLGY EDUCATION
CONSULTANTS**
Sydney, Australia, Karen Barnes
0430 372 533
support@olgyeducation.com.au

ARCHITECT
**GHAZI AL ALI
ARCHITECT** PTY LTD
NSW reg. no. 7542
T: +612 9744 7035 | E: office@ghazia.com
+612 9660 3214 | ABN: 67167131848
A: The Carlton Factory
Suite 21 / 47-55 John St, Leichhardt NSW 2040

PROJECT		CLIENT	
46-52 FERDELL ST, SOUTH GRANVILLE		TRADEMASTER	
SCALE	DATE	PROJECT MANAGER	PROJECT DIRECTOR
1:200, 1:2000	14/05/2024	SN, MO	GA
DRAWN			
MA, SN, FA			


DRAWING NAME
**CHILDCARE-
ELEVATIONS**

DRAWING NUMBER
DA

PROJECT NUMBER
P22-013

ISSUE:
B


PROJECT NUMBER
A-1305

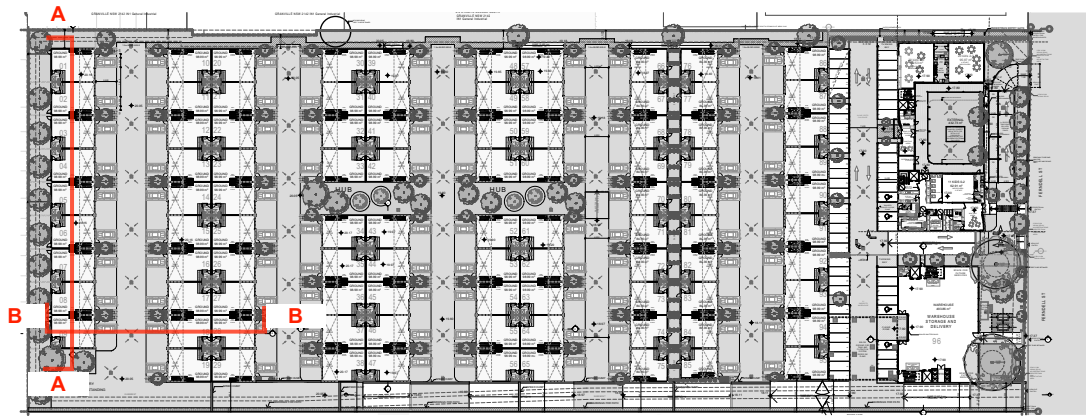

SITE PLAN


A3-1:2000

A

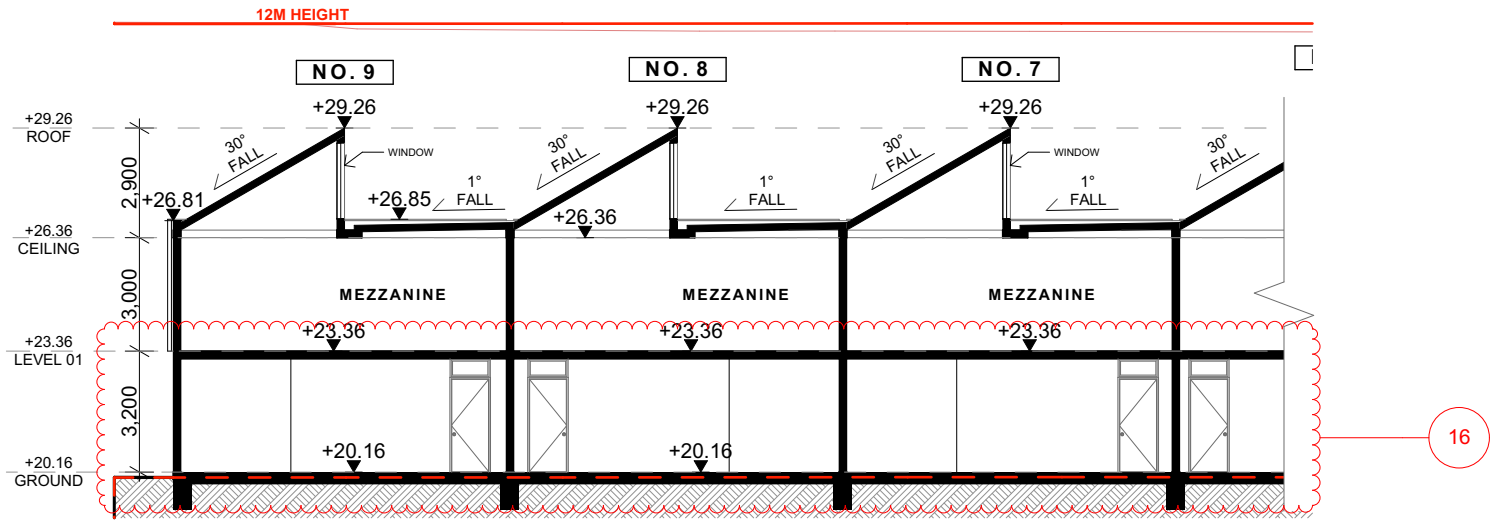


A- 2 STOREY WAREHOUSES

1:200

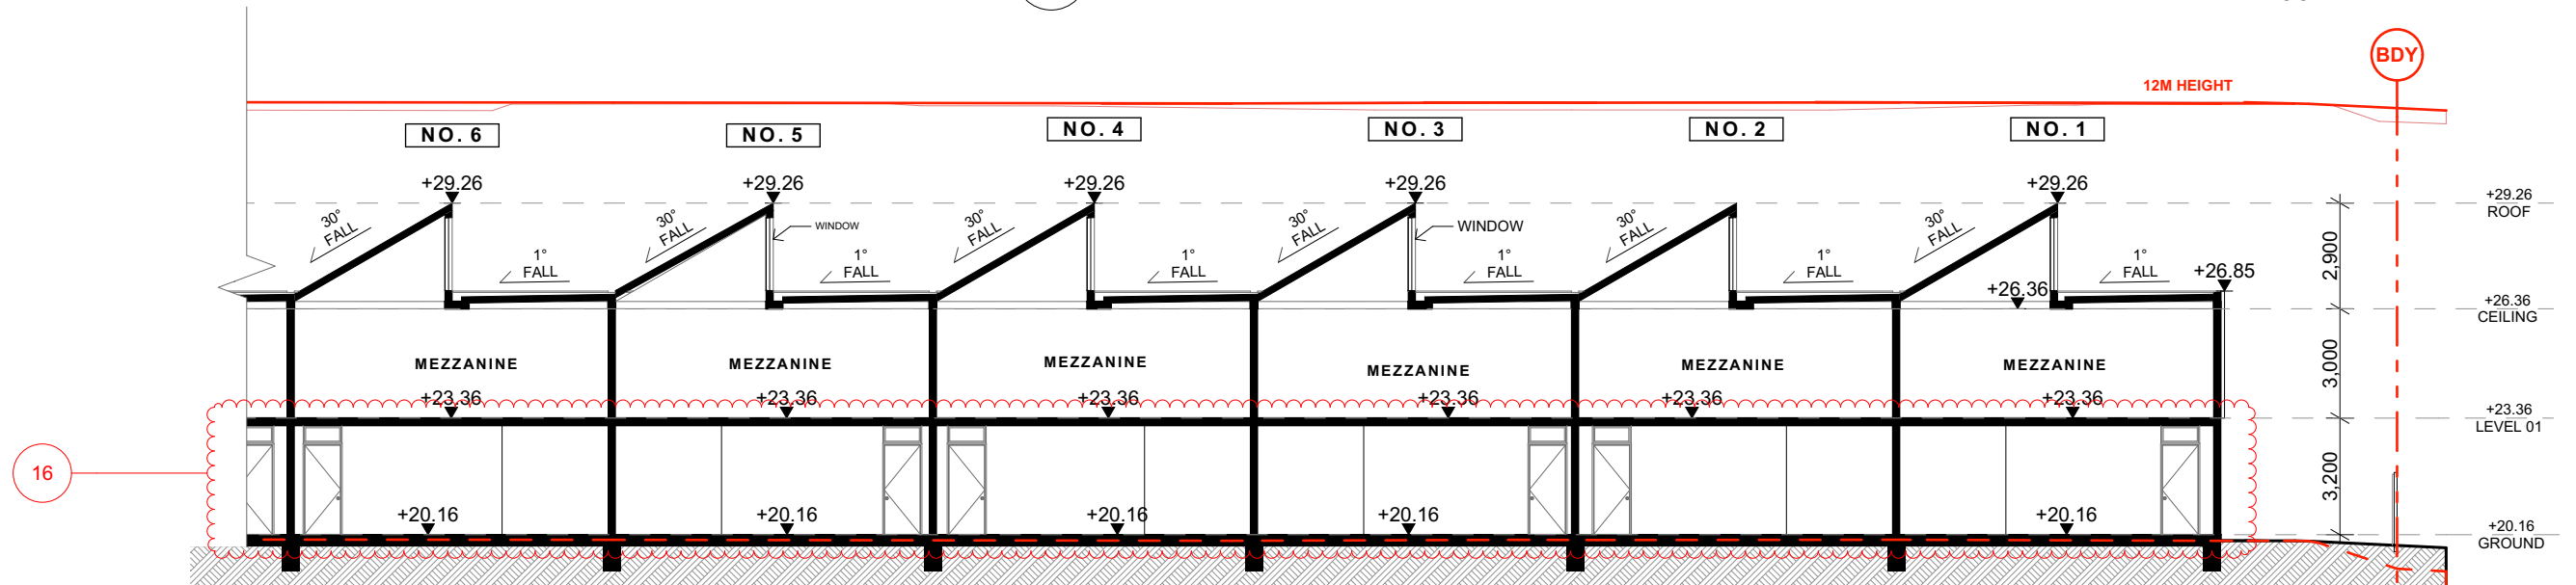

A- 2 STOREY WAREHOUSES

1:200

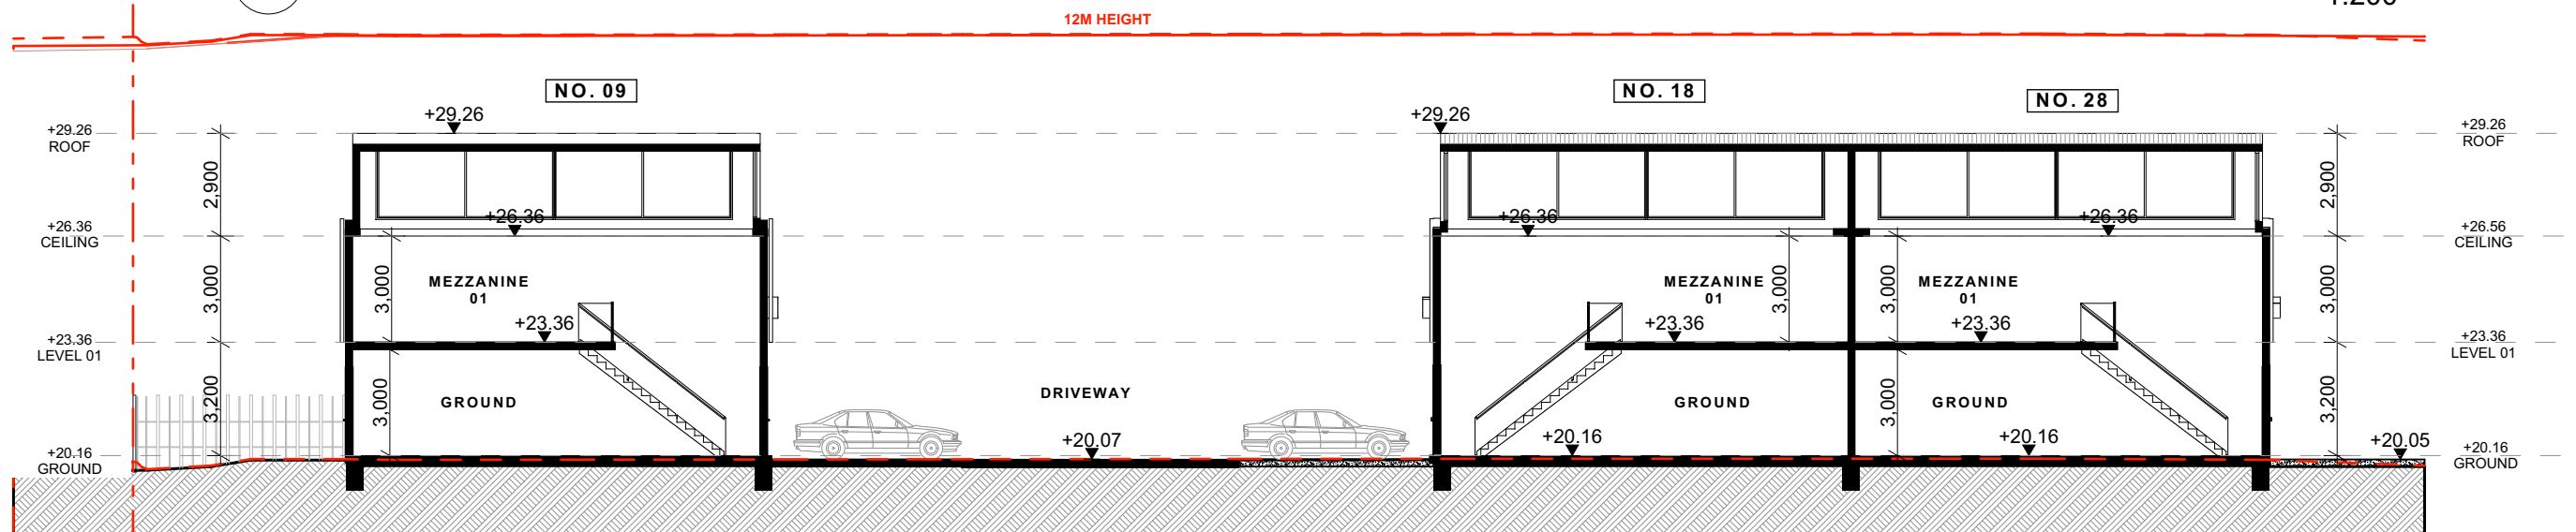

B- 2 STOREY WAREHOUSES

1:200


B

FOR DA PURPOSES ONLY NOT FOR CONSTRUCTION
DA

Drawing Original Size A3

Rev	Date	Description
1	14/05/2024	ISSUE B
2	14/05/2024	ISSUE A

© COPYRIGHT
DO NOT SCALE DWGS. USE
DIMENSIONS ONLY. REFER
ANY DISCREPANCIES TO
ARCHITECT PRIOR TO
CONSTRUCTION.
THESE DRAWINGS ARE
SUBJECT TO COPYRIGHT.

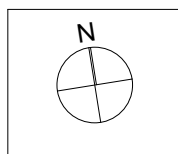

BCA
DESIGN RIGHT CONSULTING
606/6A Glen St,
Miltons Point 2061
0455 256 878
aleks@designrc.com.au

ACOUSTIC
ACOUSTIC CONSULTING
ENGINEERS
PO Box 3450 Putney NSW 2112
02 8006 5560 | 0423 362 182
den.dang@acousticconsulting.com.au

TRAFFIC
PDC CONSULTANTS
PO Box 791 Spit Junction NSW 2088
0420 312 721
info@pdcconsultants.com.au

WASTE MANAGEMENT
DICKENS SOLUTIONS
0402 388 986
gary@dickensolutions.com.au

ACCESS
ESSENTIAL ACCESS
PO Box 791 Spit Junction NSW 2088
0420 312 721
info@essentialaccess.com.au

LANDSCAPING
CONCEPT LANDSCAPE
Suite 101, 100 Miller St, Cammeray NSW 2062
02 9622 5312 | 0413 881 351
rob@concept.net.au

STORMWATER
AUSTRALIAWIDE CONSULTING
1369 Carlebury Road, Punchbowl NSW
0420 710 548
erict@aiw.com.au

QUANTITY SURVEY
CONSTRUCTION
CONSULTANTS
37-39 Mary Pde, Rydalmere NSW 2116
02 9633 3233
michael@constructionconsultants.net.au

CONTAMINATION
GCA
2 Harold Street, Parramatta NSW 2150
02 9786 2628 | 0452 247 577
george-aj@gencoconsultants.com.au

ARBORIST
NSW TREES
PO Box 4591 Parramatta NSW 2213
0785 4391 | 0400 903 818
info@nswtrees.com


PLANNING
THINK PLANNERS
Maya Hill Gatehouse, Great Western Hwy,
Parramatta NSW 2150
0887 8888 | 0408 326 095
brad@thinkplanners.com.au

CHILDHOOD CONSULTING
OLOGY EDUCATION
Sydney, Australia, Karen Barnes
0430 372 533
support@ologyeducation.com.au

ARCHITECT
GHAZI AL ALI
ARCHITECT PTY LTD
NSW reg. no. 7542
T: +612 9744 7035 | E: office@ghazia.com
Sydney, Australia, Karen Barnes
+612 9660 3214 | ABN: 67167131848
A: The Carlton Factory
Suite 21 / 47-55 John St, Leichhardt NSW 2040


PROJECT
46-52 FERDELL ST, SOUTH GRANVILLE
CLIENT
TRADEMASTER
SCALE
1:200, 1:2000
DATE
14/05/2024
PROJECT MANAGER
SN, MO
PROJECT DIRECTOR
GA

DRAWING NAME
WAREHOUSES-
SECTIONS 01- 2
STOREY
WAREHOUSES
DA
PROJECT NUMBER
P22-013
ISSUE
B
A-1401

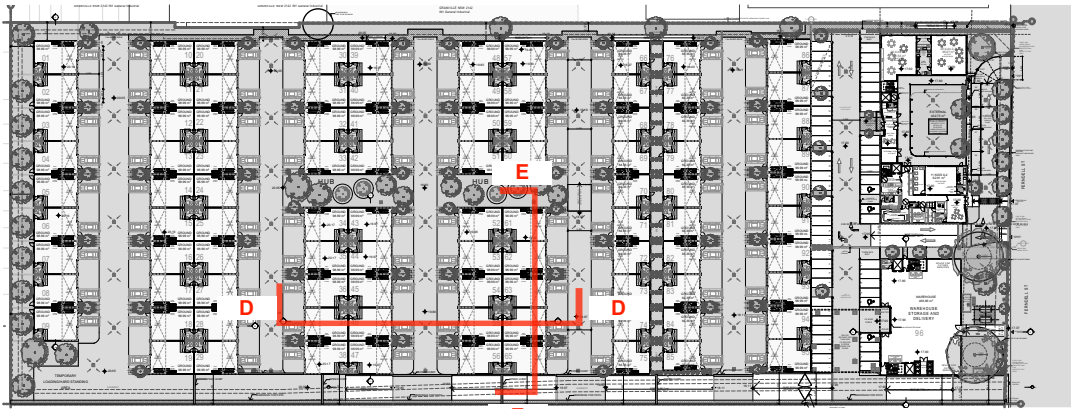

SITE PLAN


A3-1:2000

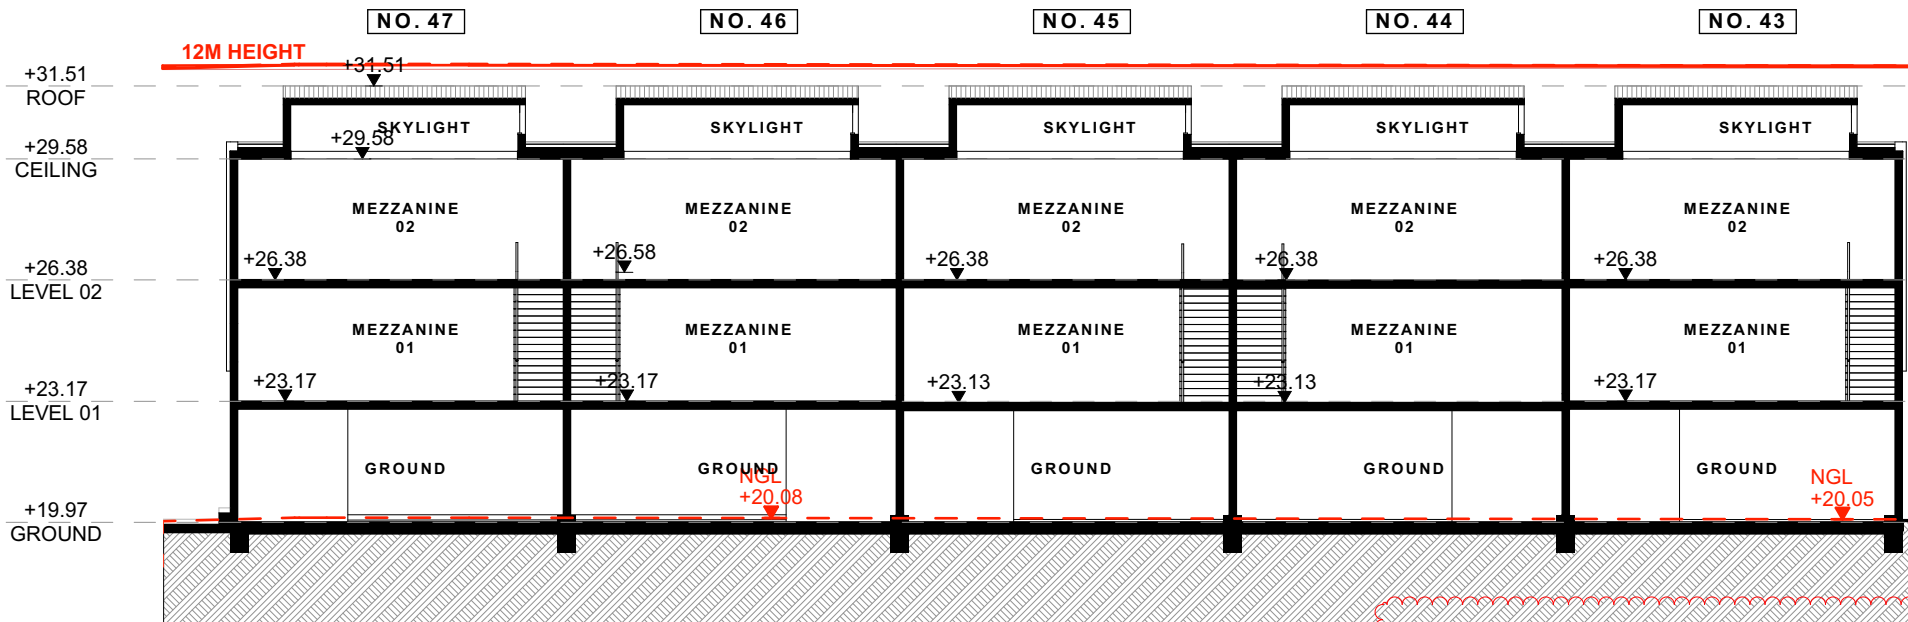

C

C- 3 STOREY WAREHOUSES
1:200



16

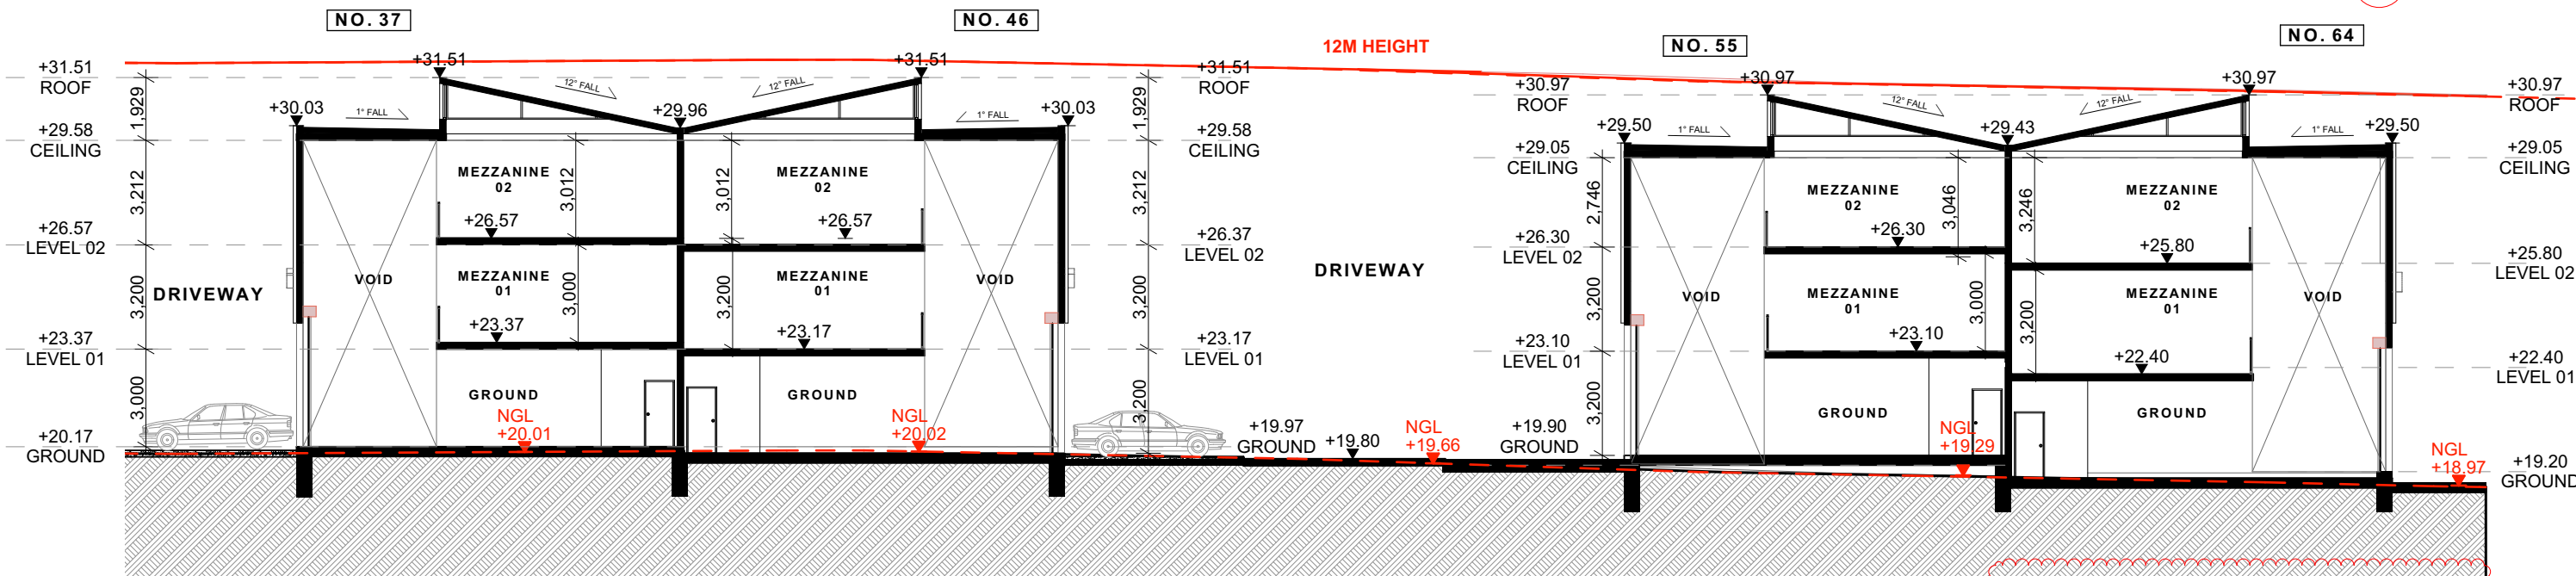


D

D- 3 STOREY WAREHOUSES
1:200


16

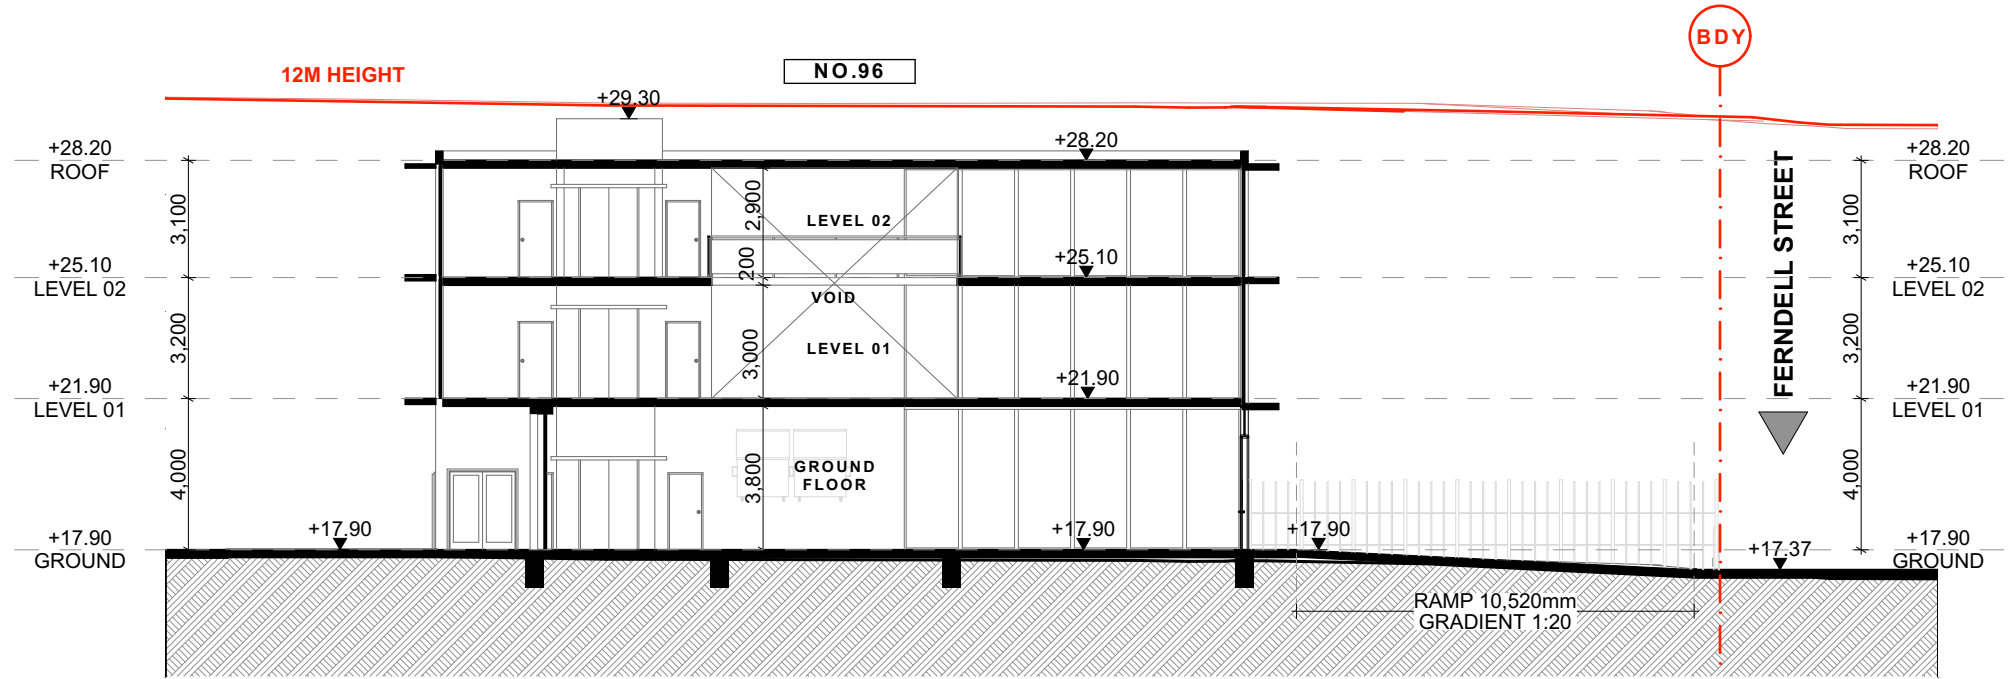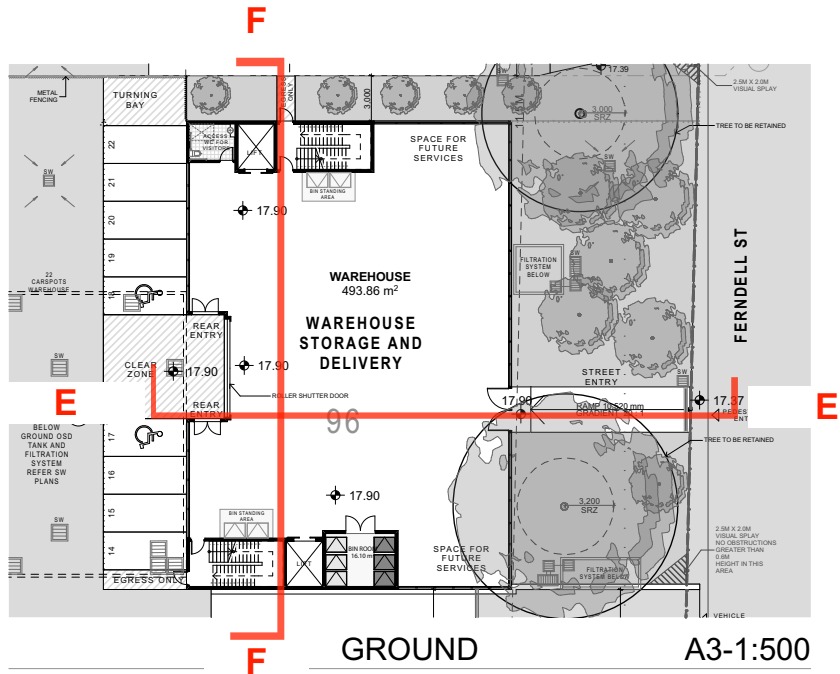

E- LARGE WAREHOUSE
1:200

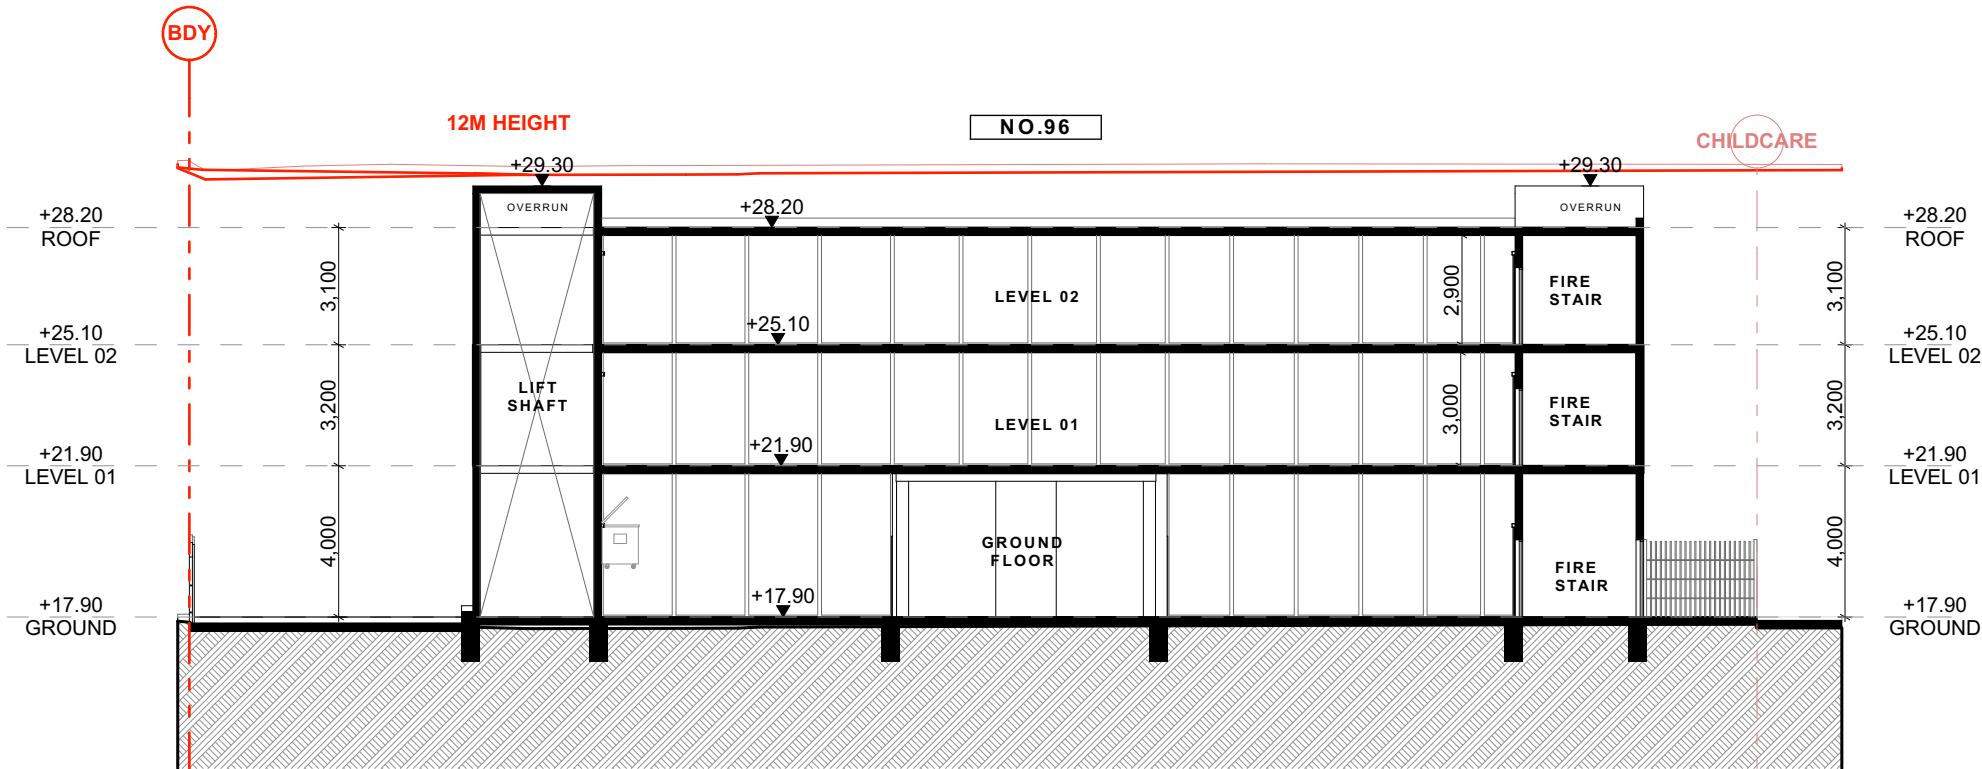


F- LARGE WAREHOUSE
1:200

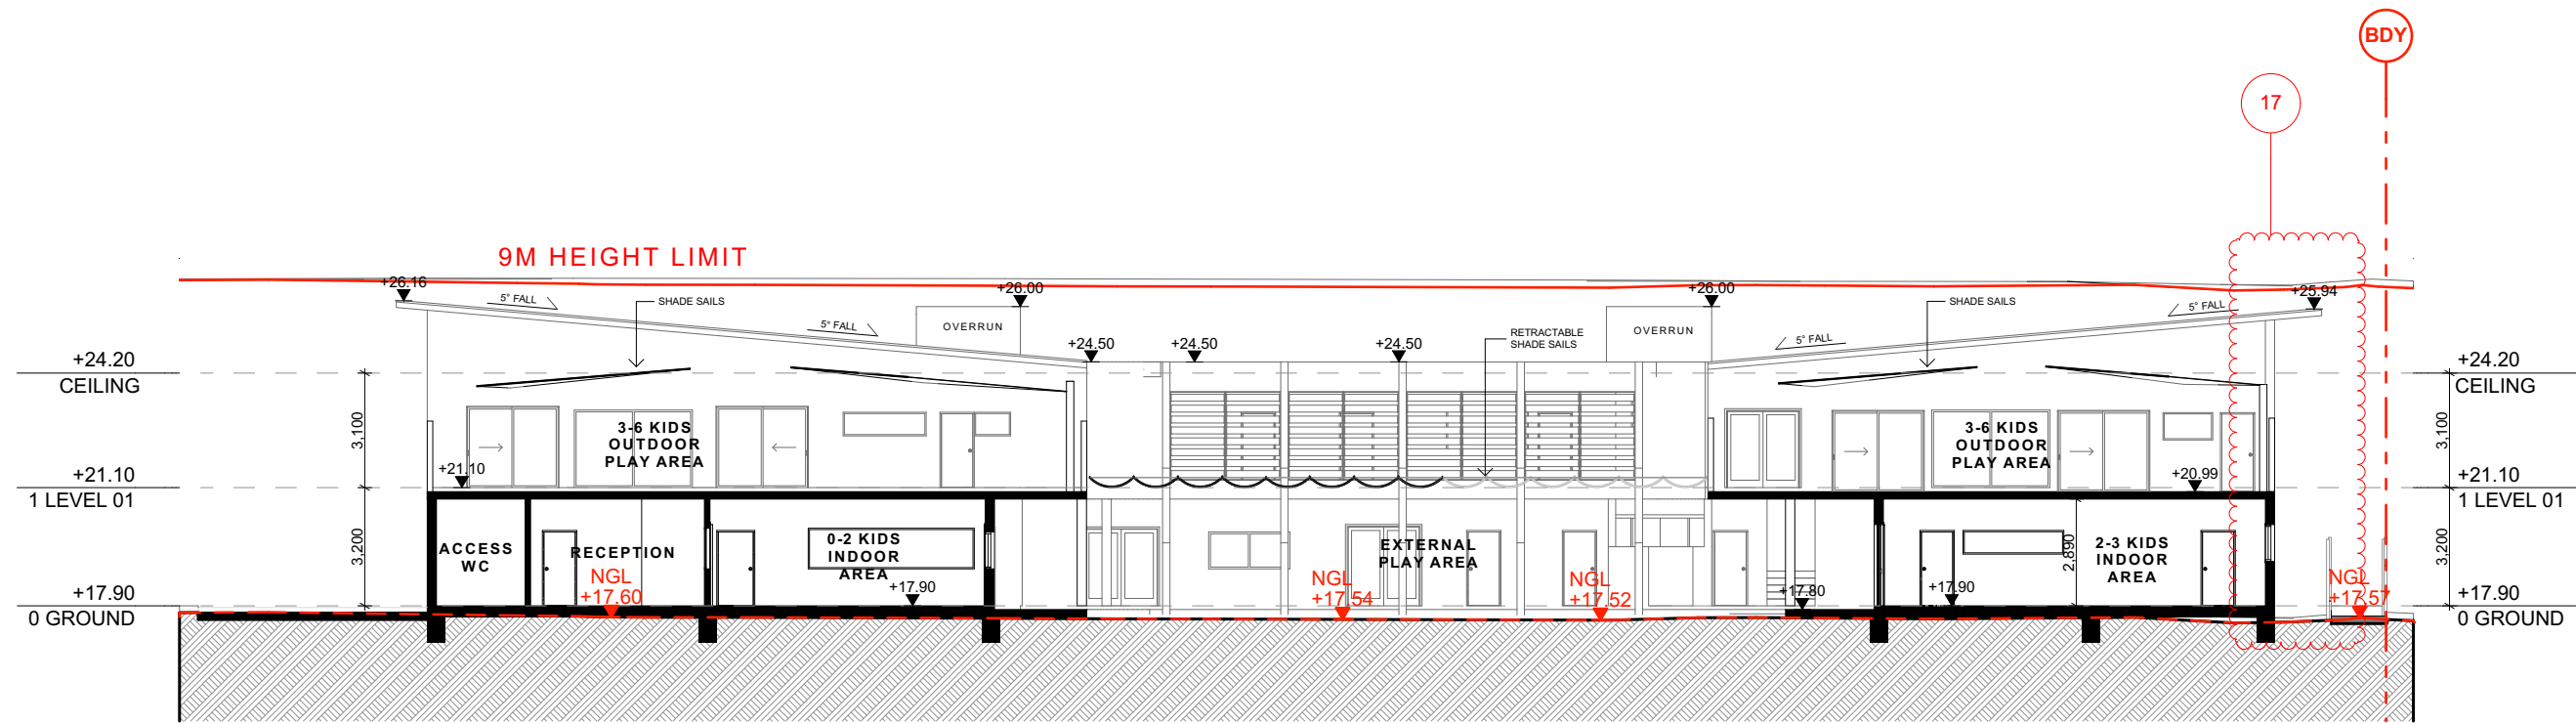

A1

CHILD CARE SECTION AA
1:200

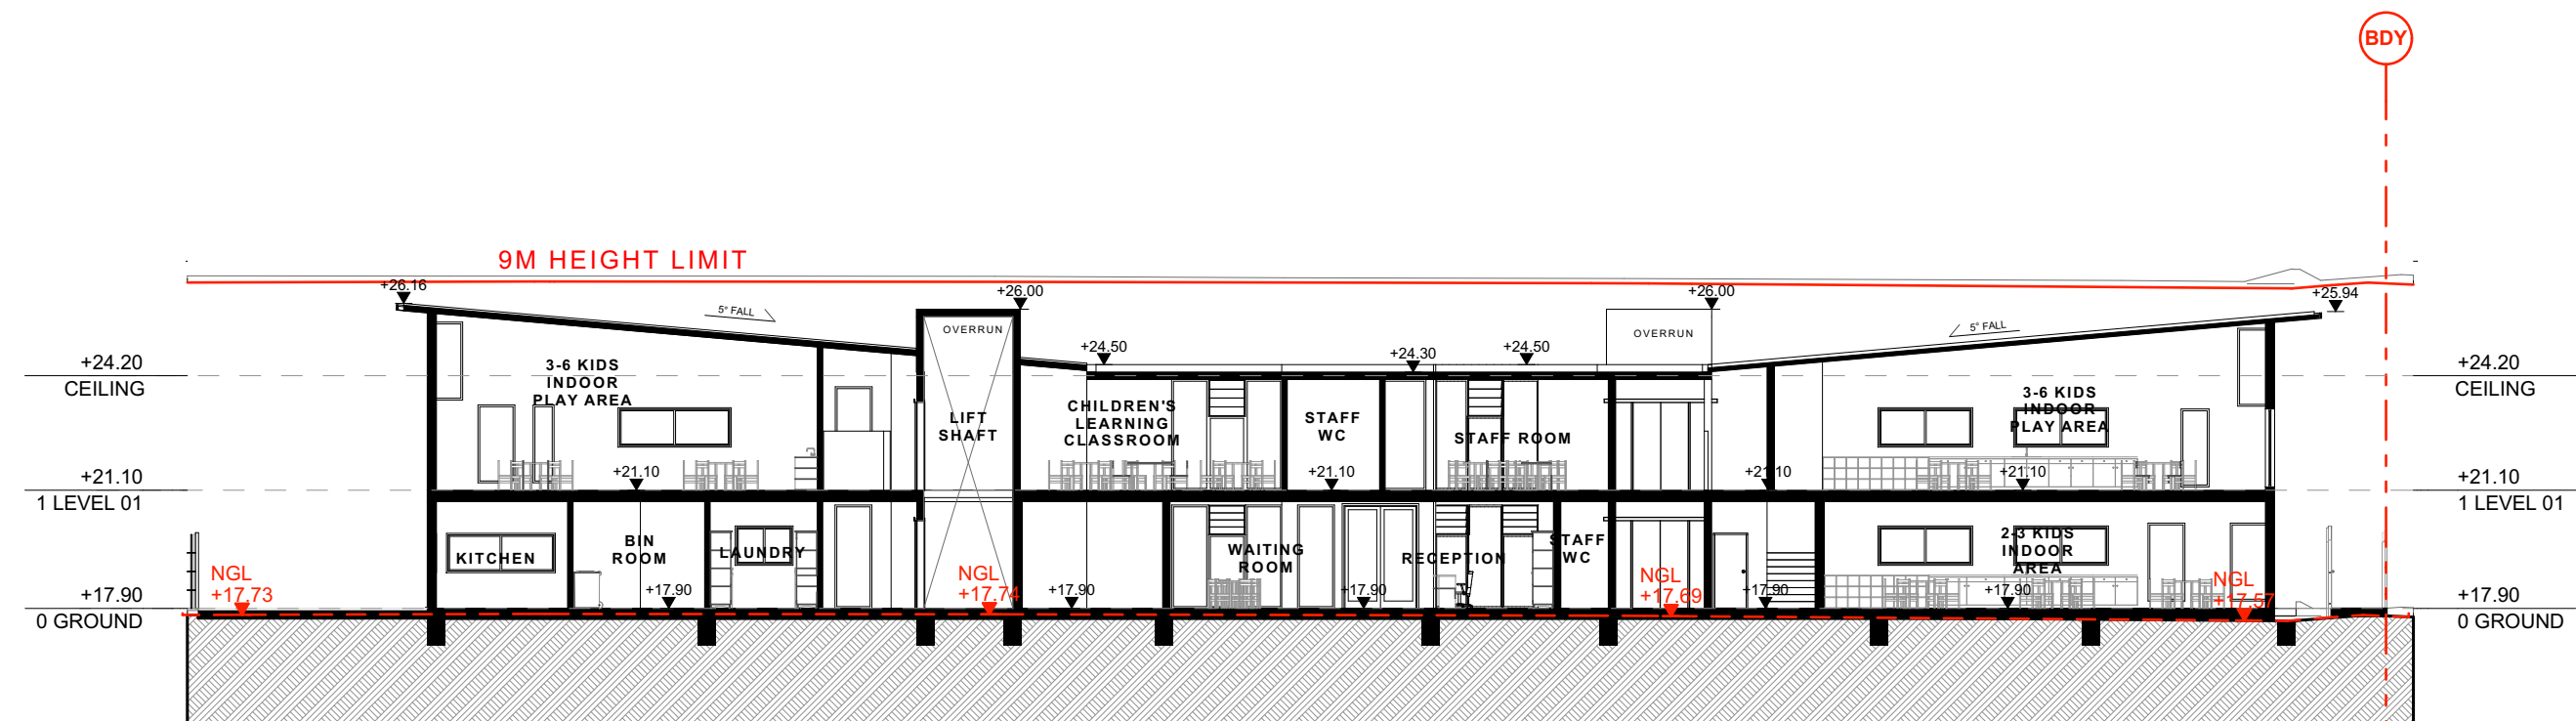

B1

CHILD CARE SECTION BB
1:200


FOR DA
PURPOSES ONLY
NOT FOR
CONSTRUCTION

DA

Drawing Original Size
A3

Rev	Date	Description
A	14/05/2024	ISSUE A
B	27/06/2024	ISSUE B

© COPYRIGHT
DO NOT SCALE DWGS. USE
DIMENSIONS ONLY. REFER
ANY DISCREPANCIES TO
ARCHITECT PRIOR TO
CONSTRUCTION.
THESE DRAWINGS ARE
SUBJECT TO COPYRIGHT.

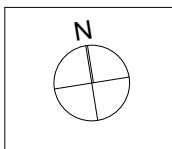

BCA
DESIGN RIGHT CONSULTING
606/6A Glen St,
Miltons Point 2051
0455 236 579
aleks@designrc.com.au

ACOUSTIC
ACOUSTIC CONSULTING
ENGINEERS
P.O. Box 3450 Putney NSW 2112
02 8006 5560 | 0423 392 182
den.dang@acousticconsulting.com.au

TRAFFIC
PDC CONSULTANTS
Level 14, 100 William Street,
Woolloomooloo NSW 2011
0435 307 061
j.bocante@pdcconsultants.com.au

WASTE MANAGEMENT
DICKENS SOLUTIONS
0400 388 986
gary@dickensolutions.com.au

ACCESS
ESSENTIAL ACCESS
PO Box 791 Spit Junction NSW 2088
0420 312 721
info@essentialaccess.com.au

LANDSCAPING
CONCEPT LANDSCAPE
Suite 101, 500 Miller St, Cammeray NSW 2062
02 9622 5312 | 0413 881 351
rob@concept.net.au

STORMWATER
AUSTRALIAWIDE CONSULTING
1369 Carlebury Road, Punchbowl NSW
0420 710 548
erict@acwmail.com

QUANTITY SURVEY
CONSTRUCTION
CONSULTANTS
37-39 Mary Pde, Rydalmere NSW 2116
02 9633 3233
nicholas@constructionconsultants.net.au

CONTAMINATION
GCA
2 Harold Street, Parramatta NSW 2150
02 9786 2628 | 0452 247 577
george-aj@gencoconsultants.com.au

ARBORIST
NSW TREES
PO Box 4591 Parramatta NSW 2213
0755 4591 | 0400 903 618
info@nswtrees.com



PLANNING
THINK PLANNERS
Maya Hill Gatehouse, Great Western Hwy,
Parramatta NSW 2150
0487 8898 | 0405 330 095
brad@thinkplanners.com.au


CHILDHOOD CONSULTING
OLOGY EDUCATION
CONSULTANTS
Sydney, Australia, Karen Barnes
0430 372 533
support@ologyeducation.com.au

ARCHITECT
GHAZI AL ALI
ARCHITECT PTY LTD
NSW reg. no. 7542
T: +612 9744 7035 | E: office@ghazia.com
+612 9660 3214 | ABN: 67167131848
A: The Carlton Factory
Suite 21 / 47-55 John St, Leichhardt NSW 2040

PROJECT
46-52 FERNEDELL ST, SOUTH GRANVILLE
CLIENT
TRADEMASTER
SCALE
1:200
DATE
14/05/2024
PROJECT MANAGER
SN, MO
PROJECT DIRECTOR
GA


DRAWING NAME
CHILD CARE-
SECTIONS
DRAWING NUMBER
DA
PROJECT NUMBER
P22-013
ISSUE
B
A-1404

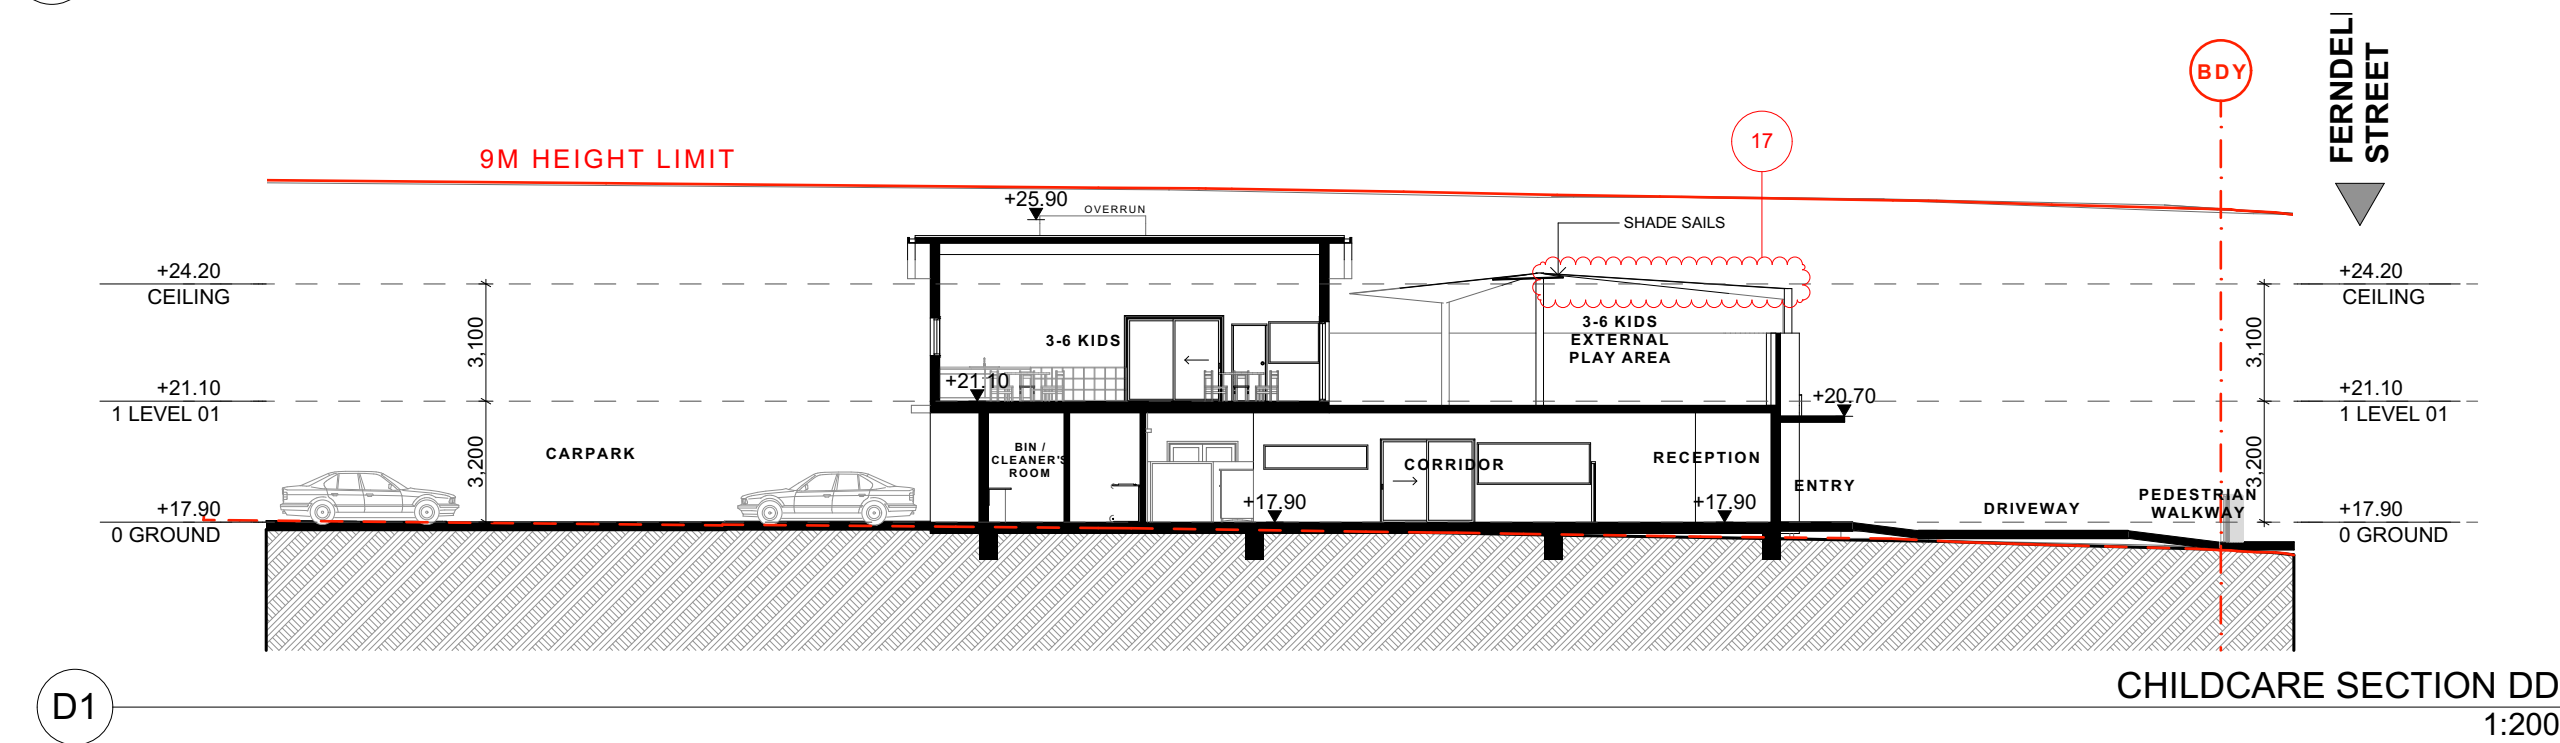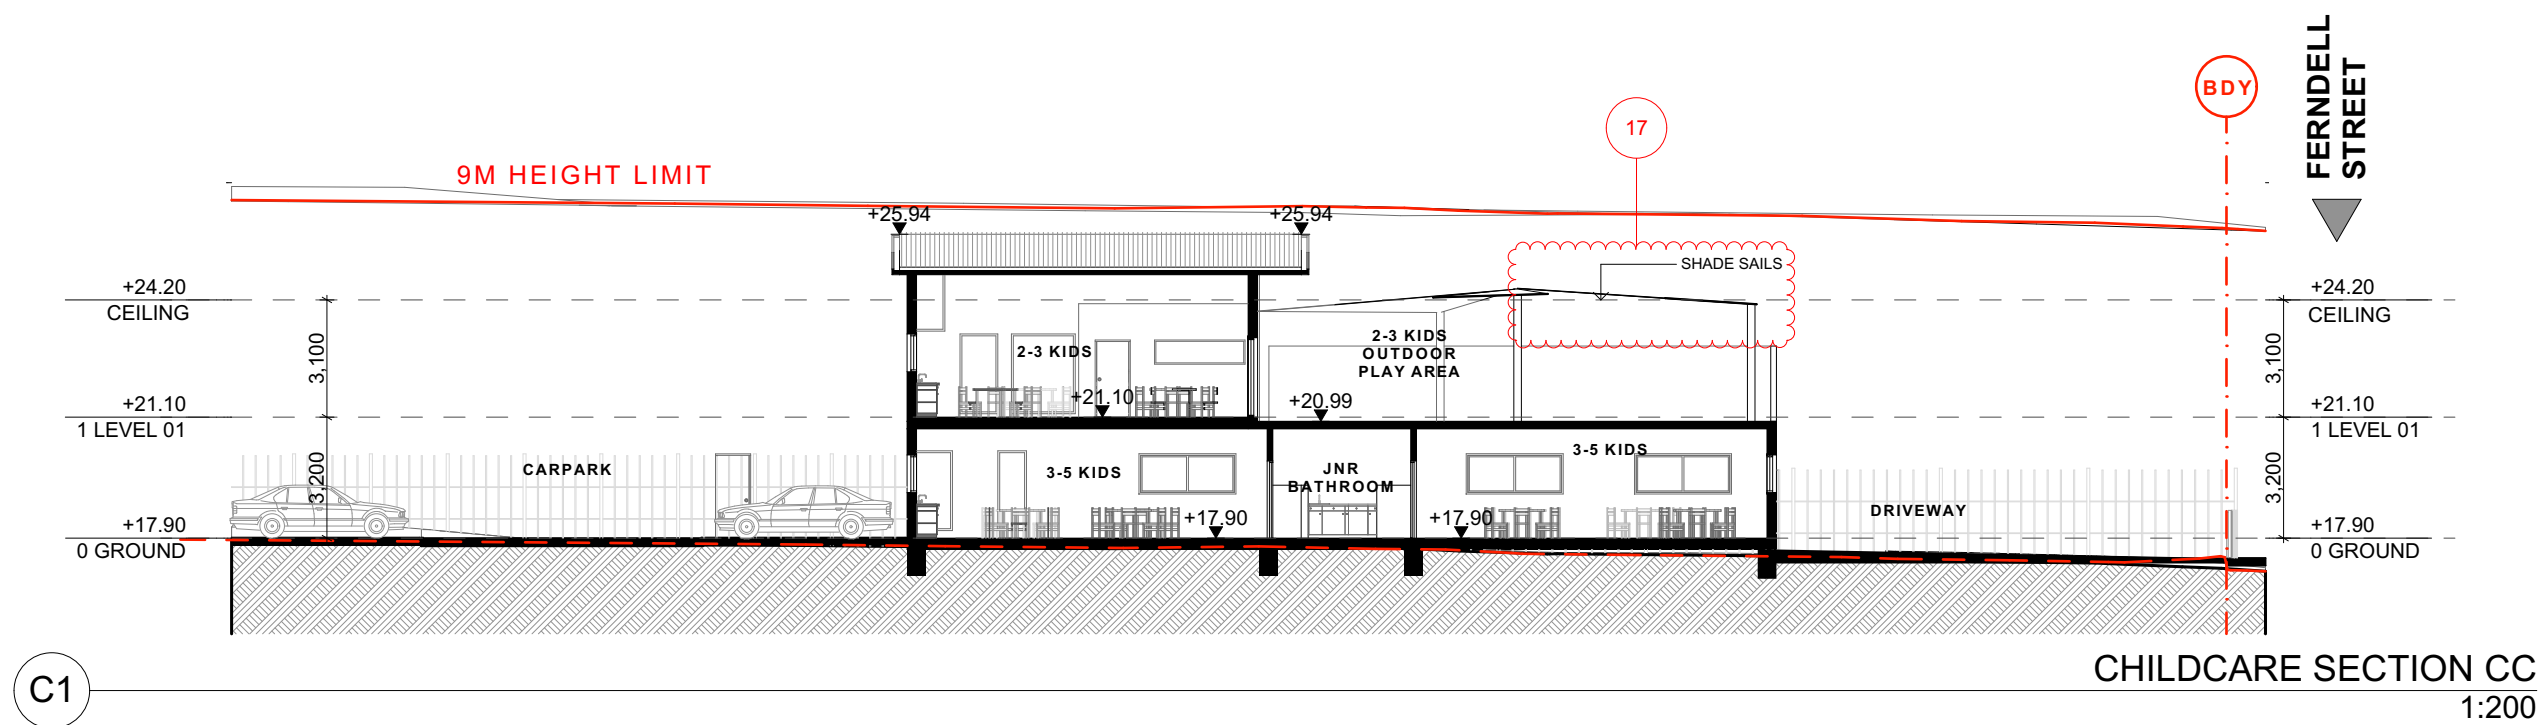[illegible]

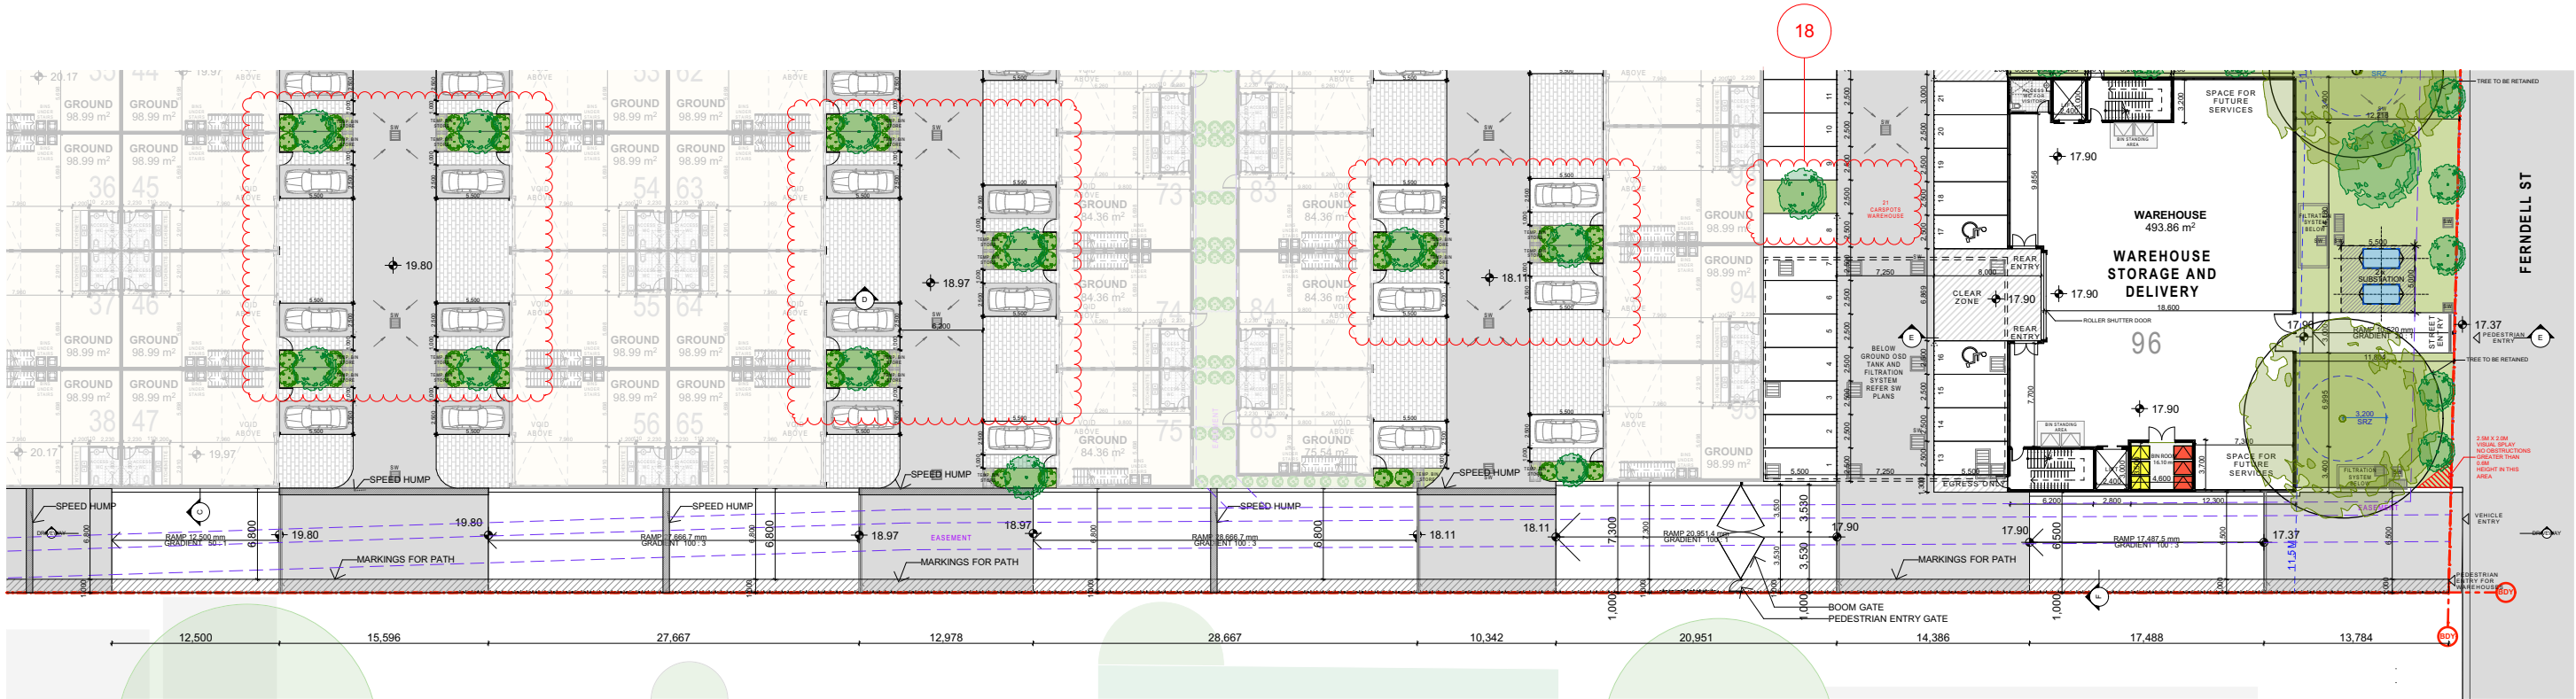

GROUND - DRIVEWAY

A3-1:500

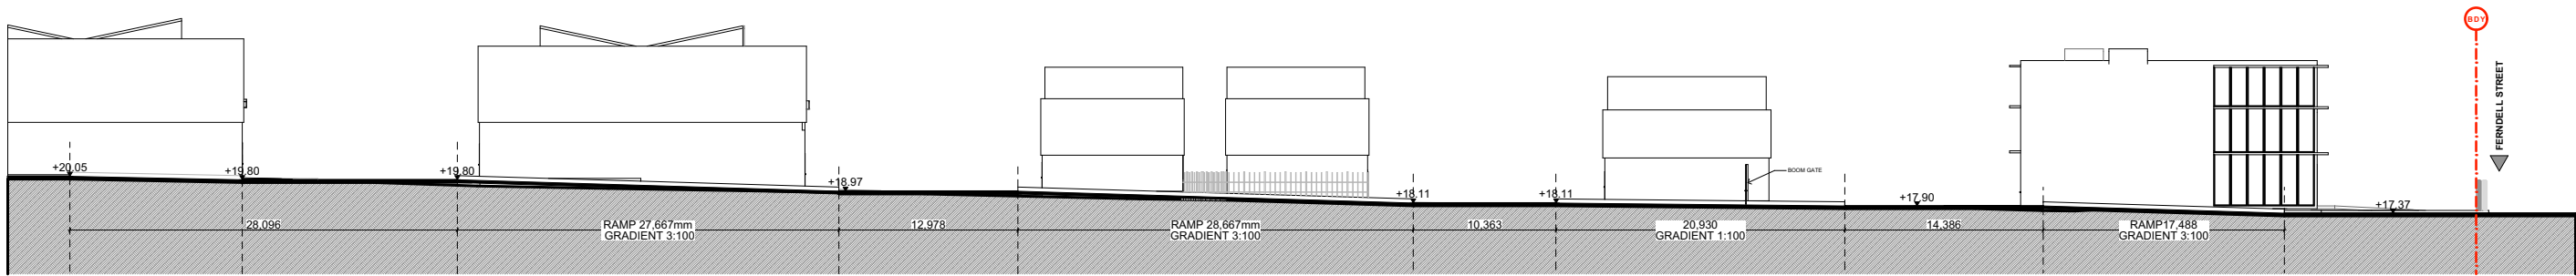

WAREHOUSE- DRIVEWAY SECTION

A3-1:500

FOR DA
PURPOSES ONLY
NOT FOR
CONSTRUCTION

DA


Drawing Original Size A3

Rev	Date	Description
A	14/05/2024	ISSUE A
B	27/06/2024	ISSUE B

© COPYRIGHT

DO NOT SCALE DWGS. USE
DIMENSIONS ONLY. REFER
ANY DISCREPANCIES TO
ARCHITECT PRIOR TO
CONSTRUCTION.

THESE DRAWINGS ARE
SUBJECT TO COPYRIGHT.

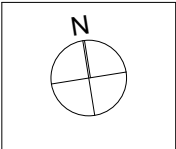

BCA
DESIGN RIGHT CONSULTING
606/6A Glen St,
Miltons Point 2061
0405 236 878
aleks@designright.com.au

ACOUSTIC
CONSULTING
ENGINEERS
PO Box 3450 Putney NSW 2112
02 8006 5560 | 0423 362 182
den.dang@acousticconsulting.com.au

TRAFFIC
PDC CONSULTANTS
Level 14, 100 William Street,
Woolloomooloo NSW 2011
0435 507 061
j.bocante@pdcconsultants.com.au

WASTE MANAGEMENT
DICKENS SOLUTIONS
0400 388 986
gary@dickenssolutions.com.au

ACCESS
ESSENTIAL ACCESS
PO Box 791 Spit Junction NSW 2088
0420 312 721
info@essentialaccess.com.au

LANDSCAPING
CONCEPT LANDSCAPE
Suite 101, 506 Miller St, Cammeray NSW 2062
02 9622 5312 | 0413 861 351
rob@concept.net.au

STORMWATER
AUSTRALIAWIDE CONSULTING
1369 Carlebury Road, Punchbowl NSW
0420 710 548
erick@erick.com

QUANTITY SURVEY
CONSTRUCTION
CONSULTANTS
37-39 Mary Pde, Rydalmere NSW 2116
02 9622 5312 | 0409 903 818
nich@constructionconsultants.net.au

CONTAMINATION
GCA
2 Harold Street, Parramatta NSW 2150
02 9786 2629 | 0452 247 577
george.g@genconsultants.com.au

ARBORIST
NSW TREES
PO Box 4591 Parramatta NSW 2213
0755 4591 | 0409 903 818
info@nswtrees.com

PLANNING
THINK PLANNERS
Mays Hill Gatehouse, Great Western Hwy,
Parramatta NSW 2150
0887 8888 | 0405 320 095
brad@thinkplanners.com.au

CHILDHOOD CONSULTING
OLOHY EDUCATION
Sydney, Australia, Karen Barnes
0430 372 533
support@ologyeducation.com.au

ARCHITECT
GHAZI AL ALI
ARCHITECT PVT LTD
NSW reg. no. 7542

T. +612 9744 7035 | E. office@ghazia.com
+612 9660 3214 | A.B.N. 67167131848
Suite 21 / 47-55 John St, Leichhardt NSW 2040

PROJECT
46-52 FERDELL ST, SOUTH GRANVILLE

CLIENT
TRADEMASTER

SCALE
1:500

DATE
14/05/2024

PROJECT MANAGER
SN, MO

PROJECT DIRECTOR
GA


DRAWING NAME
WAREHOUSE
DRIVEWAY

DRAWING NUMBER
DA


PROJECT NUMBER
P22-013

ISSUE
B


A-1406

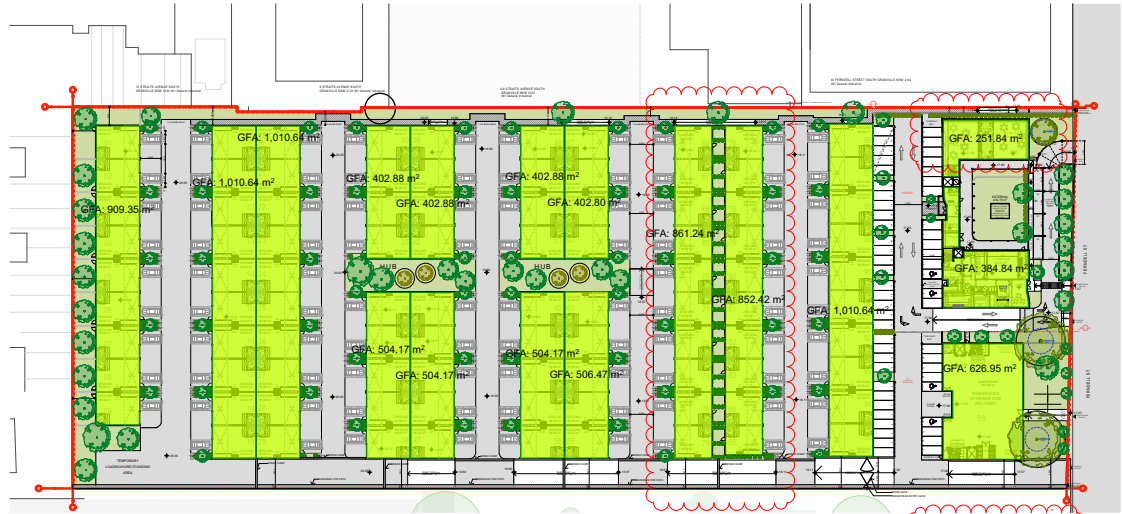


GROUND
1:2000
AREA 10,548.98

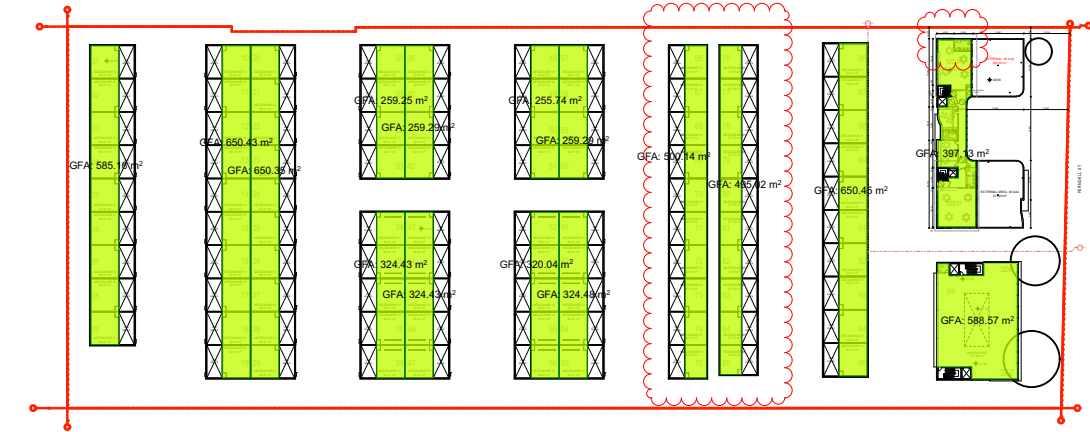

LEVEL 01
1:2000
AREA 6,844.20

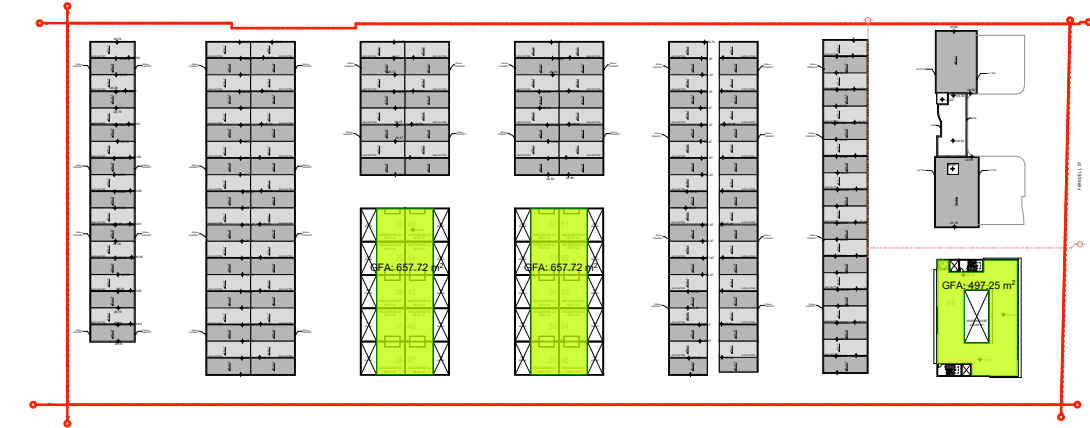

LEVEL 02
1:2000
AREA: 1,812.69

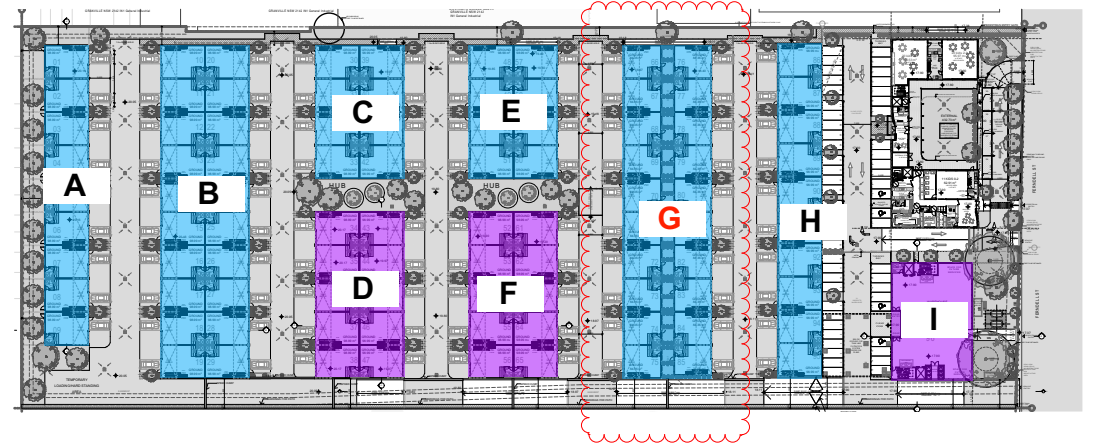

SITE PLAN
A3-1:2000

GFA	
LEVEL	AREA
GROUND	10,548.98
LEVEL 01	6,844.20
LEVEL 02	1,812.69

19,205.87 m²

GFA & FSR
SITE AREA: 26572.42 SQM
PERMISSIBLE FSR:1:1
PERMISSIBLE GFA: 26572.42 SQM
PROPOSED GFA: **19,205.87 SQM**
PROPOSED FSR: **0.72:1**

DEVELOPMENT MIX

CHILD CARE
TOTAL NUMBER OF KIDS: **110**

WAREHOUSE
2 STOREY: 75
3 STOREY: 21
TOTAL NUMBER: 96

TWO STOREY UNITS

UNIT NO.	NUMBER
01-09	9
10-29	20
30-33, 39-42	8
48-51, 57-60	8
66-85	20
86-95	10
TOTAL	75

LEVEL	AREA
GROUND	98.99m ²
FIRST	62.69m ²
TOTAL AREA	161.68m ²

BLOCK G UNITS*

LEVEL	AREA
GROUND	84.36m ²
FIRST	47.78m ²
TOTAL AREA	132.14m ²

*Warehouses adjacent to easement have reduced depths for Ground Floor and Level 01

THREE STOREY UNITS

UNIT NO.	NUMBER
34-38, 43-47	10
52-56, 61-65	10
TOTAL	20

LEVEL	AREA
GROUND	98.99m ²
MEZZ. 01	62.41m ²
MEZZ. 02	58.51m ²
TOTAL AREA	219.91m ²


THREE STOREY- LARGE WAREHOUSE

UNIT NO.	NUMBER
96	1
TOTAL	1


LEVEL	AREA
GROUND	493.86m ²
LEVEL 01	511.85m ²
LEVEL 02	420.85m ²
TOTAL AREA	1426.56m ²




FLOOR AREA	
LEVEL	AREA
GROUND	650.86m ²
FIRST	406.86m ²
TOTAL GFA	1057.72m ²

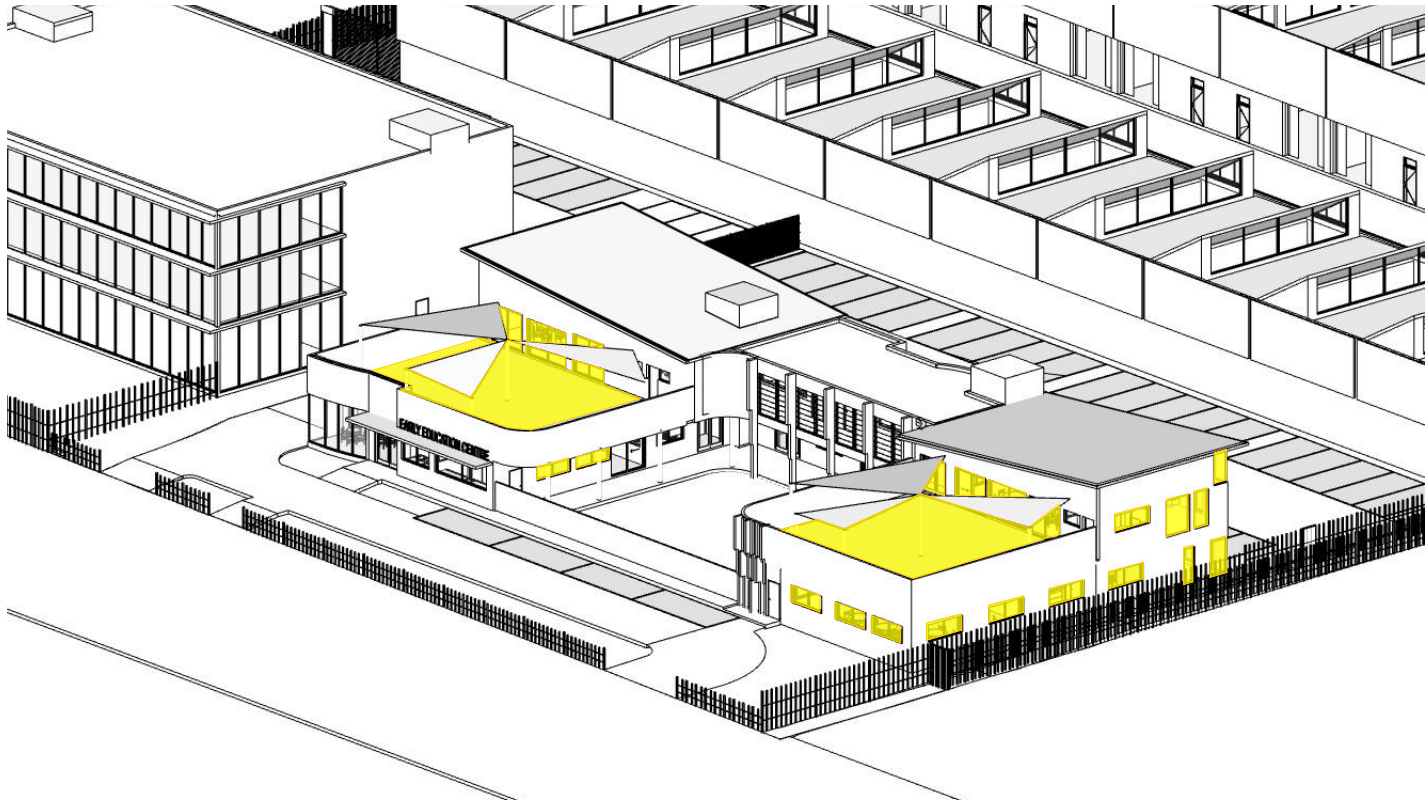

9AM -21ST JUNE

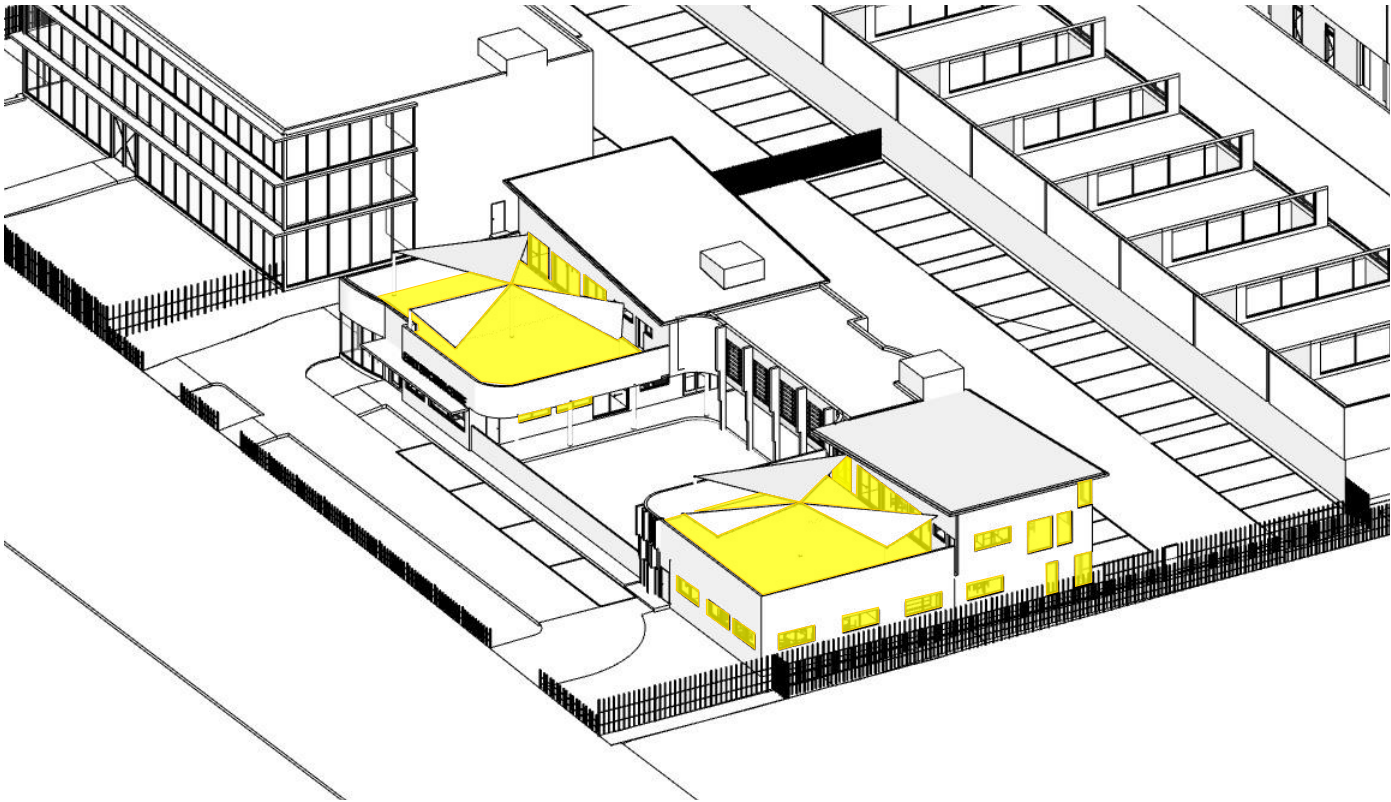

10AM -21ST JUNE

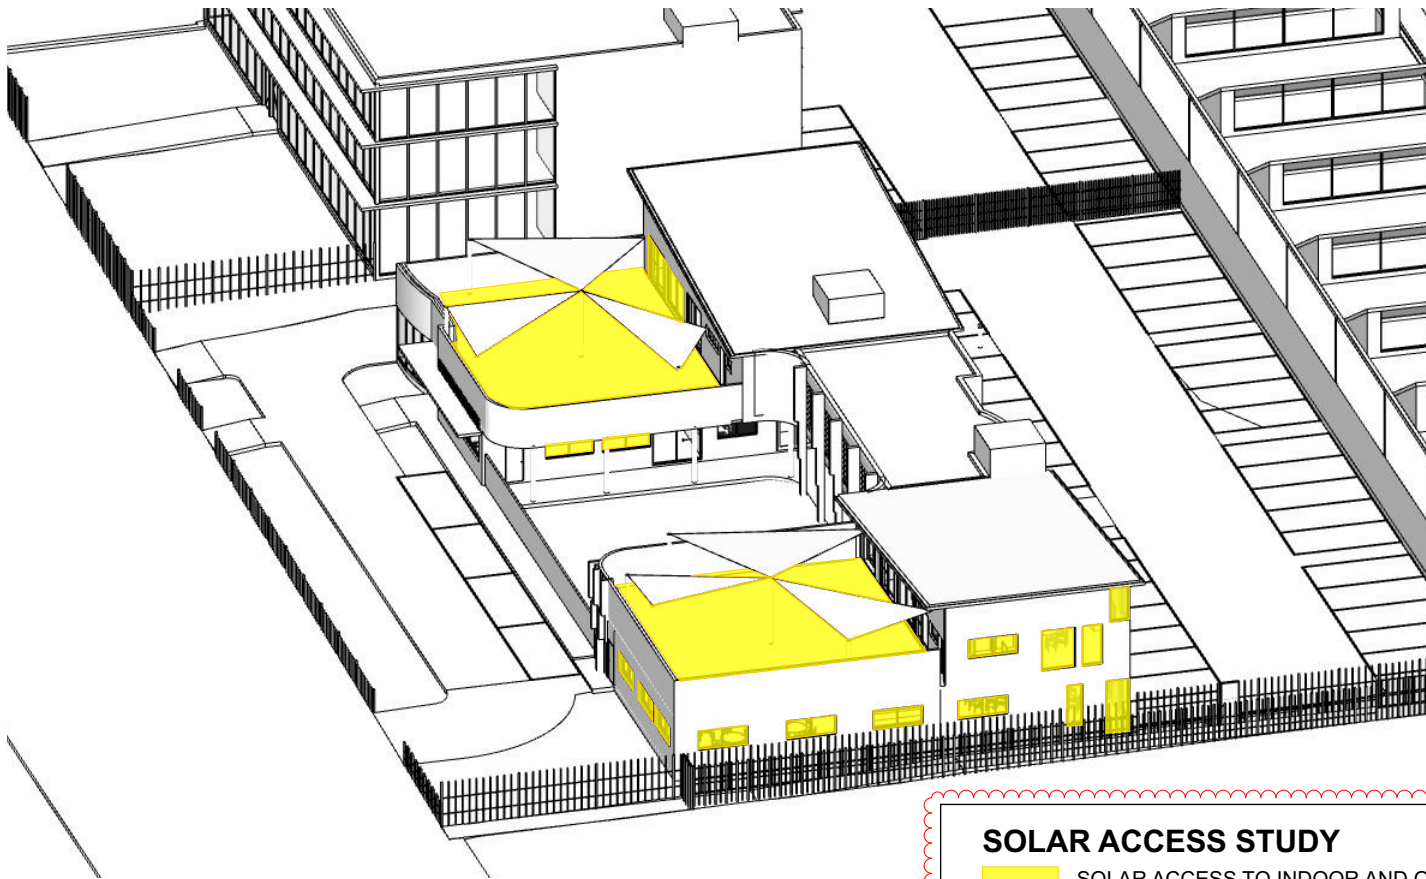

11AM -21ST JUNE




12PM -21ST JUNE

21


SOLAR ACCESS STUDY

 SOLAR ACCESS TO INDOOR AND OUTDOOR PLAY AREAS


SOLAR ACCESS ≥ 3HRS: YES

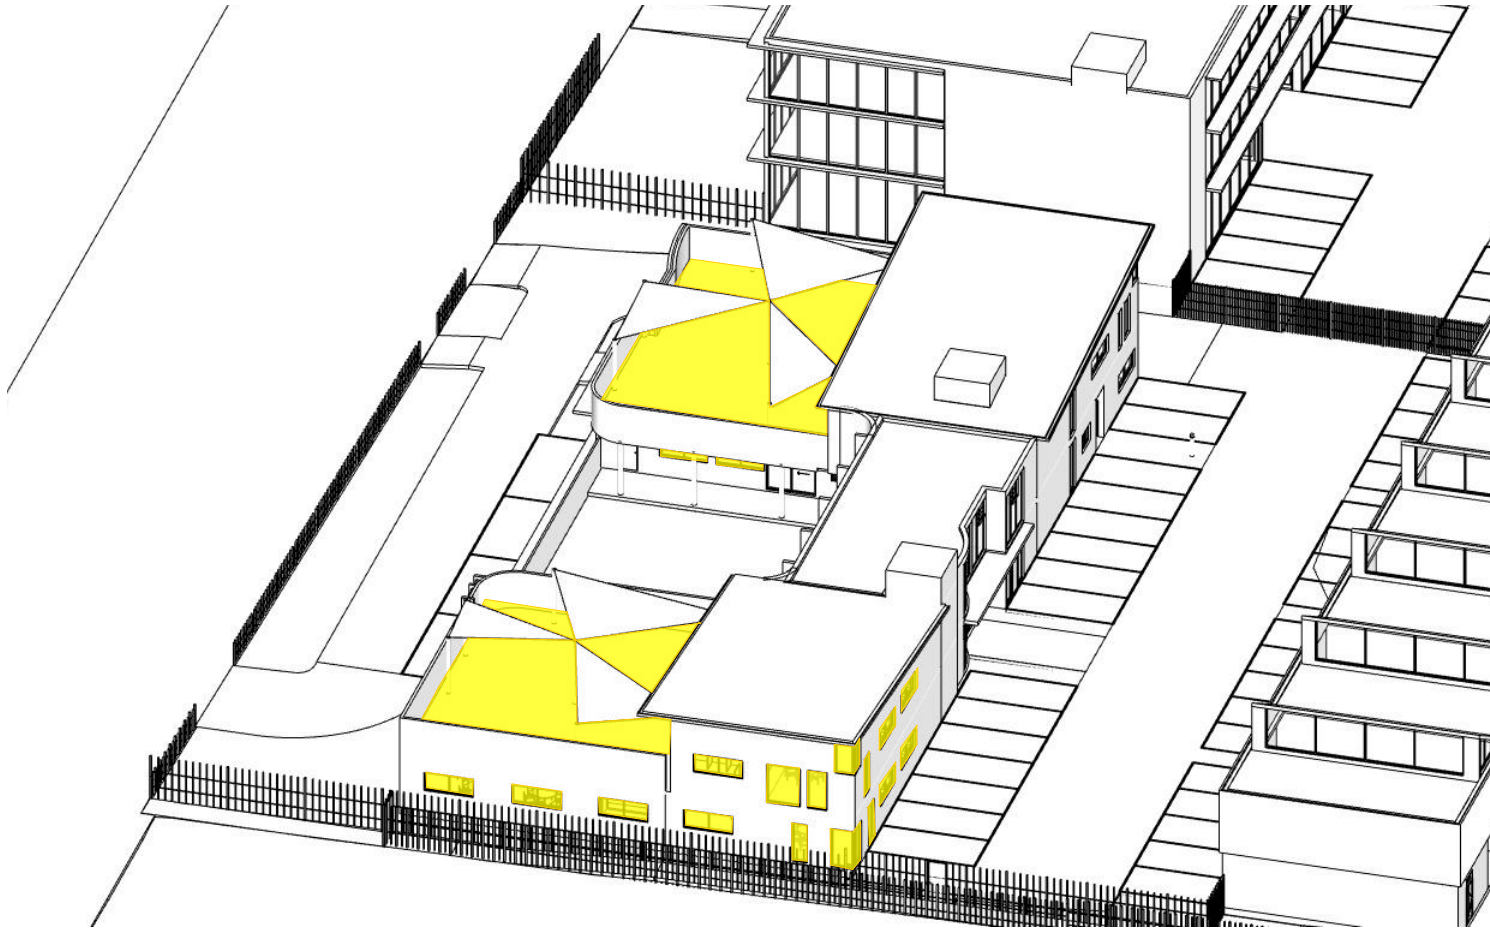

1PM -21ST JUNE

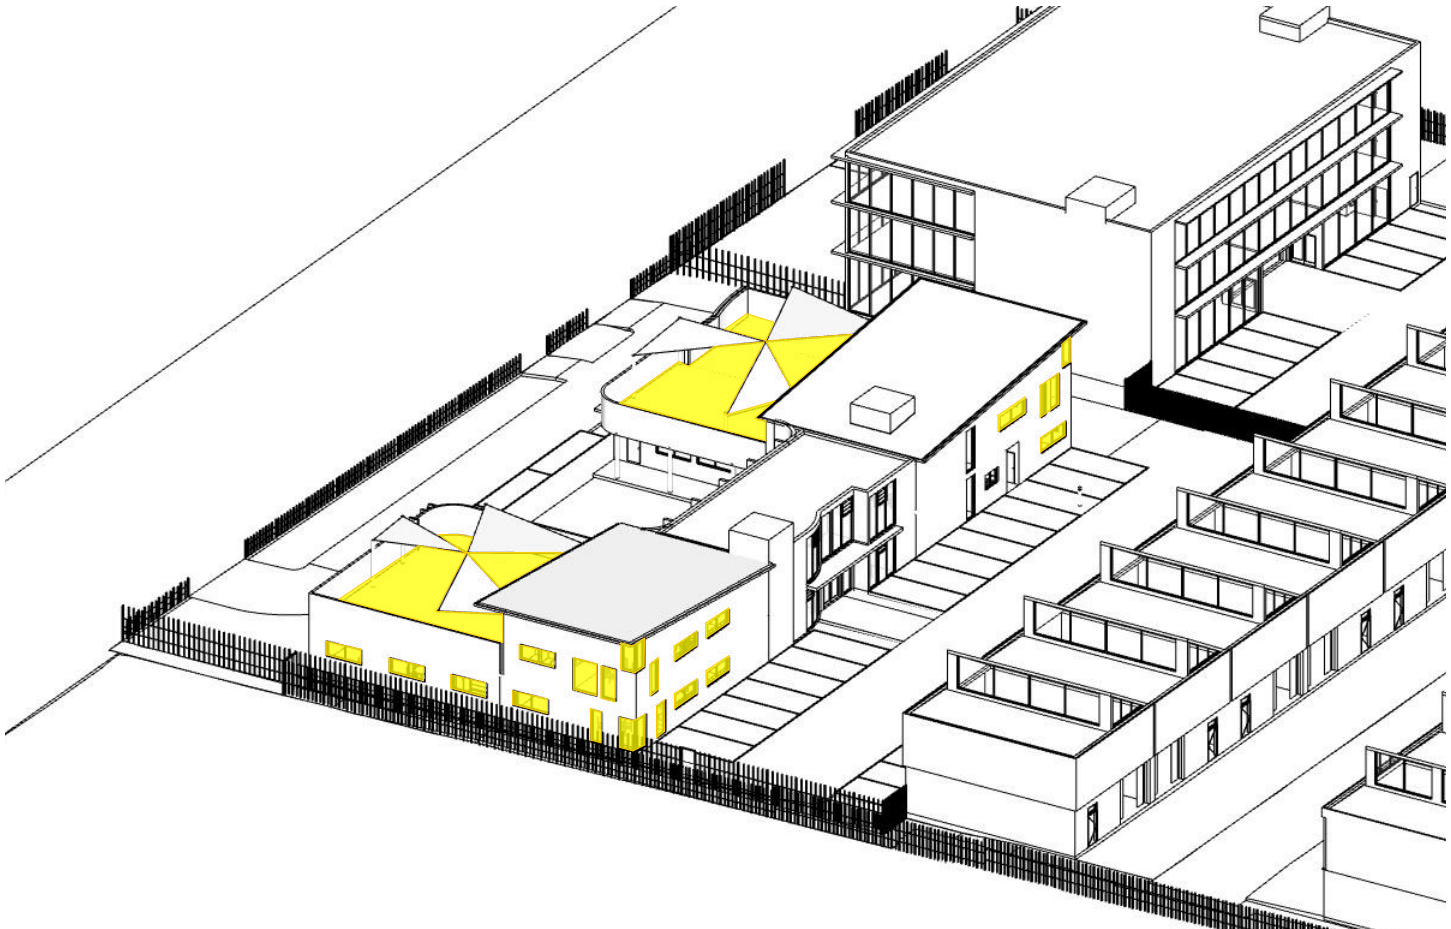


2PM -21ST JUNE

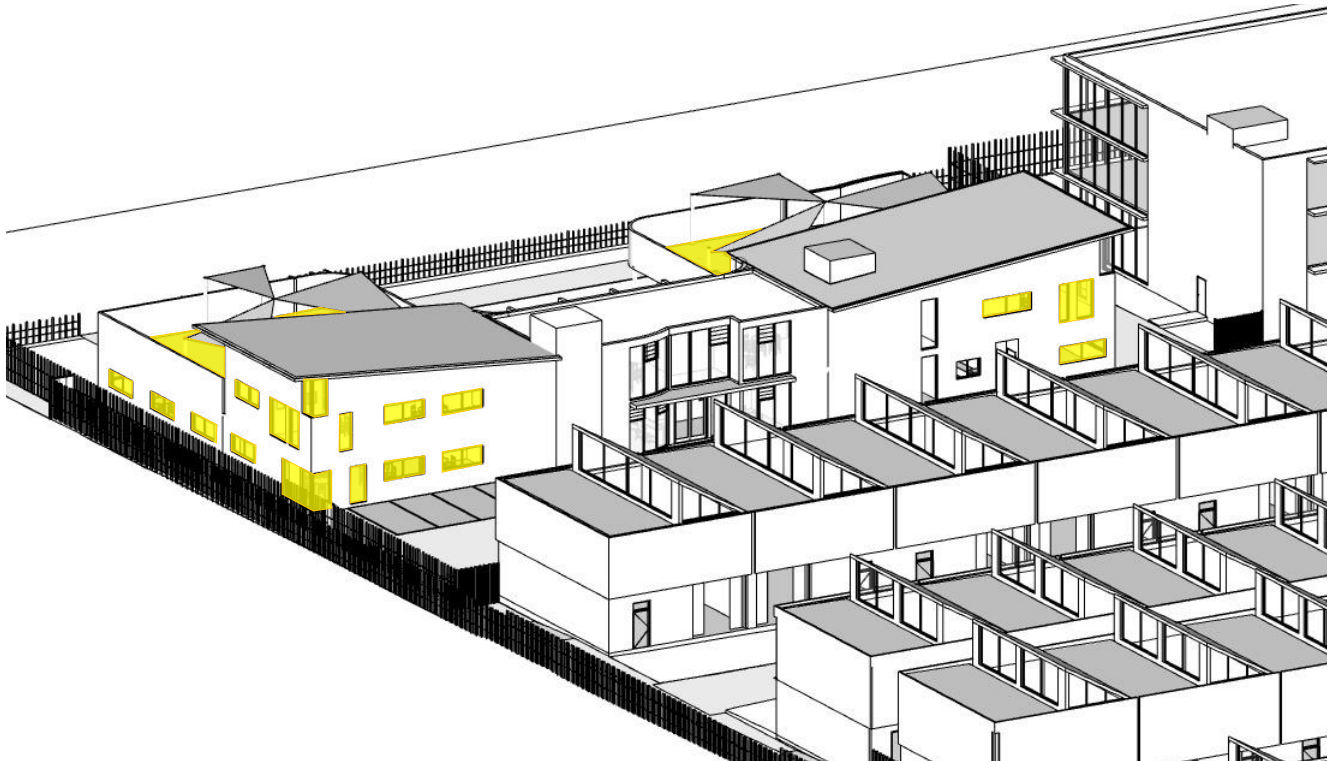

4PM -21ST JUNE

21

SOLAR ACCESS STUDY
 SOLAR ACCESS TO INDOOR AND OUTDOOR PLAY AREAS
SOLAR ACCESS ≥ 3HRS: YES

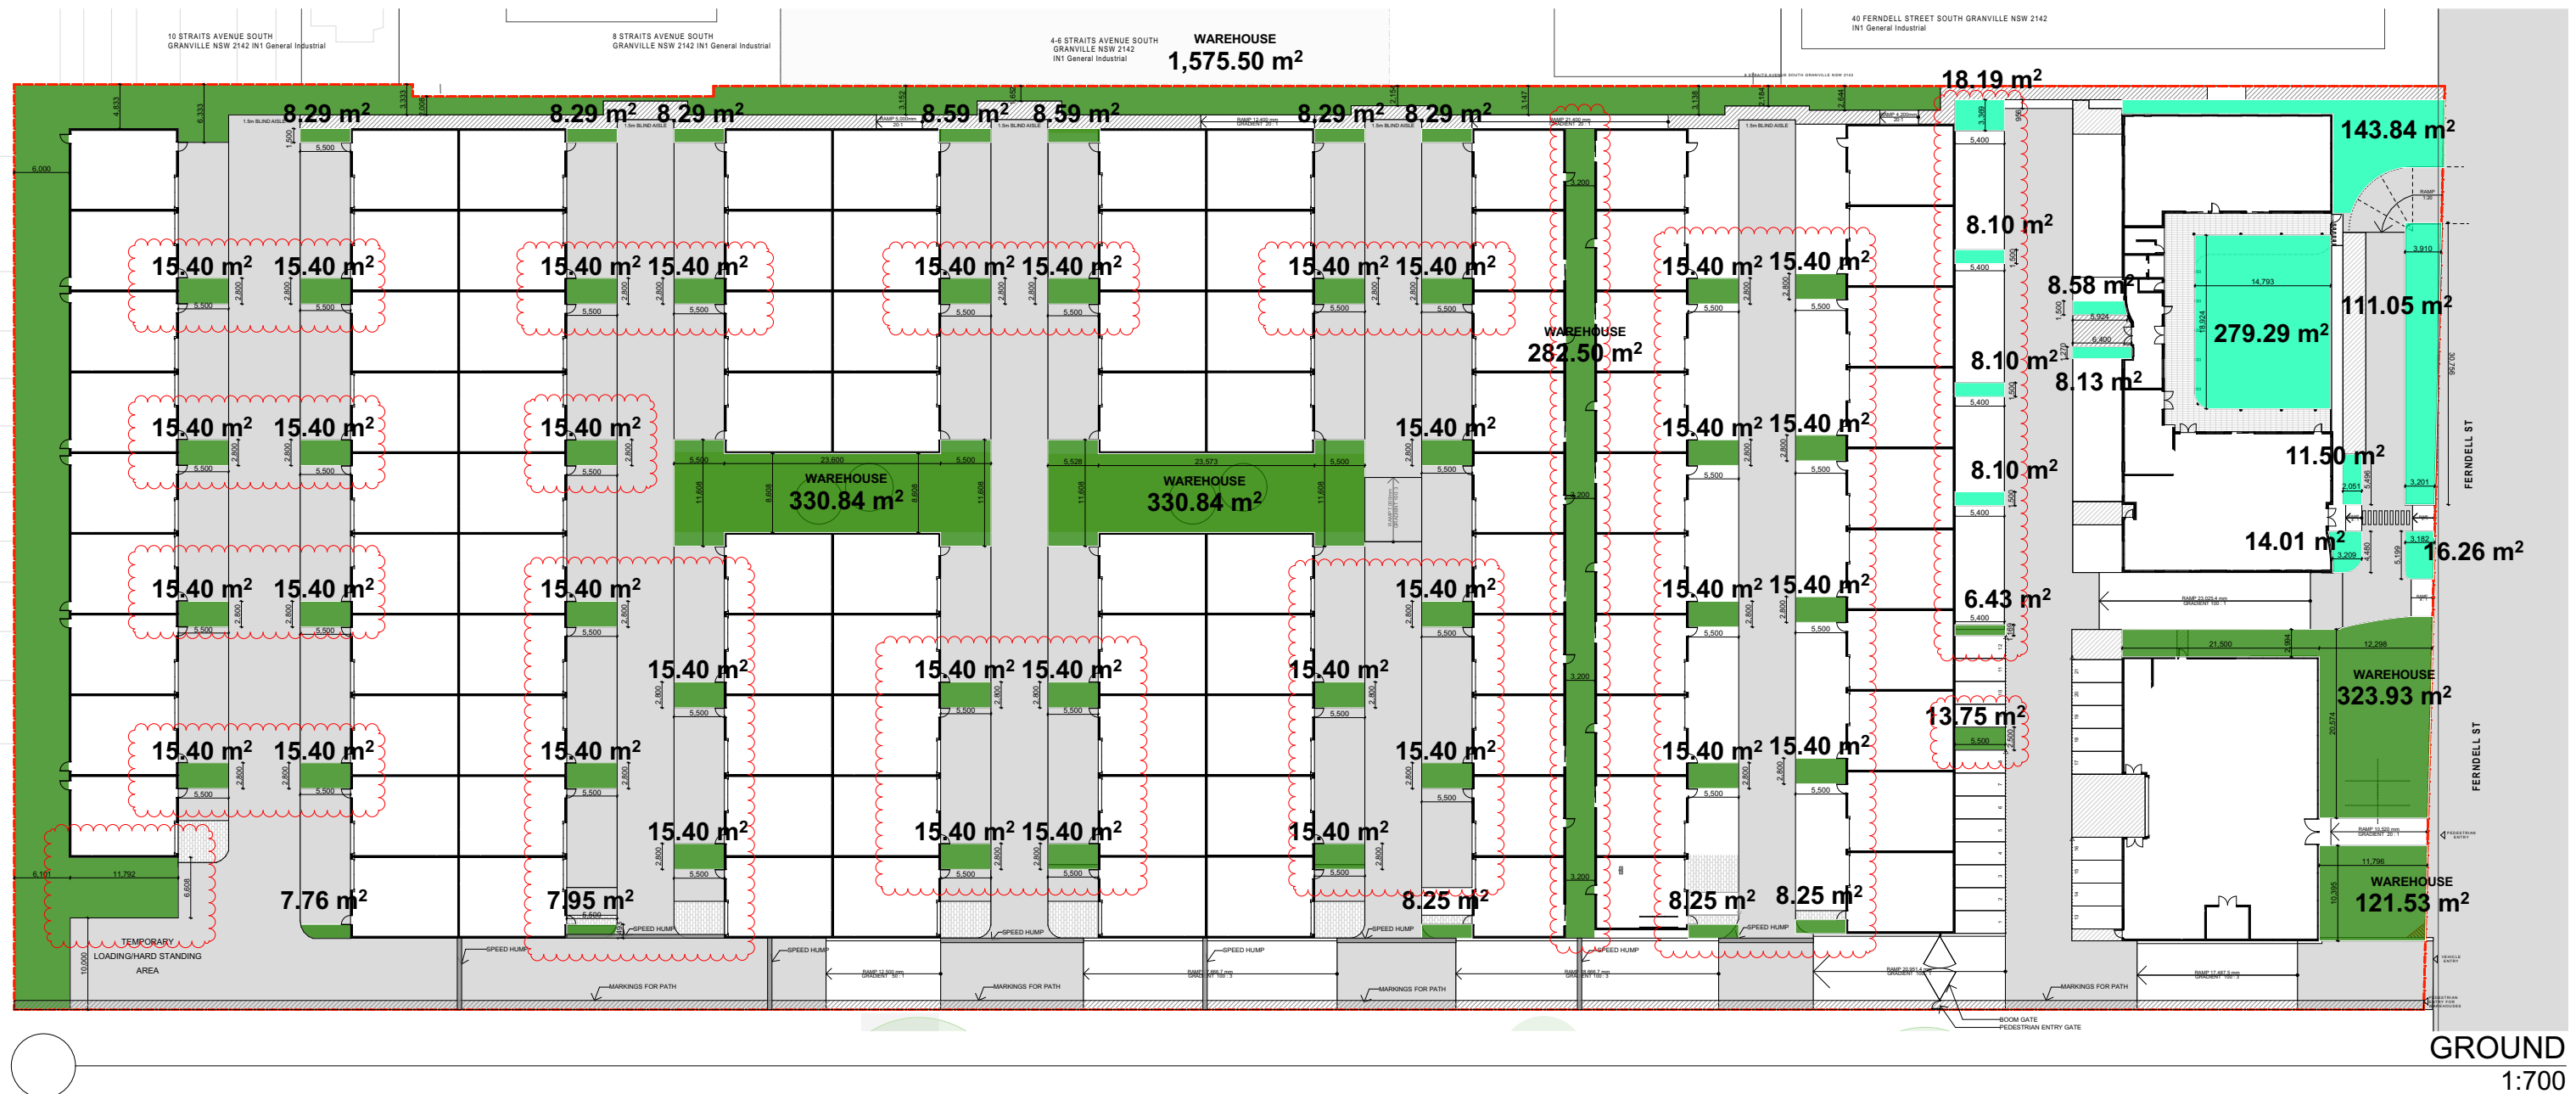

LANDSCAPE CALCULATION

SITE: 26,572.42m²

 WAREHOUSE

3,638.81

CHILD CARE

635.15

TOTAL: 4,273.96m²
(16.08%) OF SITE AREA

FOR DA
PURPOSES ONLY

NOT FOR
CONSTRUCTION

DA


Drawing Original Size
A3

		Date	Description
B	14/05/2024	ISSUE B	
A	8/11/2023	ISSUE A	

© COPYRIGHT

DO NOT SCALE DWGS. USE
DIMENSIONS ONLY. REFER
ANY DISCREPANCIES TO
ARCHITECT PRIOR TO
CONSTRUCTION.

THESE DRAWINGS ARE
SUBJECT TO COPYRIGHT.

 

BCA
DESIGN RIGHT CONSULTING
606/6A Glen st,
Milsons Point 2061
0405 295 978
aleks@designrc.com.au

**ACOUSTIC
ACOUSTIC CONSULTING
ENGINEERS**
PO Bx 3450 Putney NSW 2112
02 8006 5560 || 0423 392 182
dan.dang@acousticconsulting.com.au

TRAFFIC
PDC CONSULTANTS
Level 14, 100 William Street,
Woolloomooloo NSW 2011
0435 957 061
jbocanto@pdcconsultants.com.au

**WASTE MANAGEMENT
DICKENS SOLUTIONS**
0400 388 996
garry@dickenssolutions.com.au

ACCESS
ESSENTIAL ACCESS
PO Box 791 Spit Junction NSW 2088
0420 312 721
info@essentialaccess.com.au

LANDSCAPING
CONZEPT LANDSCAPE
Suite 101, 506 Miller St, Cammeray N
2062
02 9922 5312 || 0413 861 351
rob@conzept.net.au

**STORMWATER
AUSTRALIAWIDE CONSULTING**
1369 Canterbury Road, Punchbowl NSW
0420 710 548
ertaz1@hotmail.com

**QUANTITY SURVEY
CONSTRUCTION
CONSULTANTS**
37-39 Mary Pde, Rydalmere NSW 2116
02 9633 9233
michael@constructionconsultants.net.au

CONTAMINATION
GCA
2 Harold Street, Parramatta NSW 215
02 9788 2829 || 0452 247 577
george.a@geoconsultants.com.au

ARBORIST
NSW TREES
PO Box 4591 Panania NSW 2213
9785 4591 || 0409 903 618
info@nswtrees.com

PLANNING
THINK PLANNERS
Mays Hill Gatehouse, Great Western Hwy
Parramatta NSW 2150
9587 8899 || 0405 530 095
brad@thinkplanners.com.au

**CHILDHOOD CONSULTING
OLOGY EDUCATION**
Sydney, Australia, Karen Barnes
0430 372 533
support@ologyeducation.com.au

ARCHITECT



GHAZI AL AL
ARCHITECT PTY LTD

NSW reg. no. 754

T. +612 9744 7035 | E. office@ghazia.com
+612 9660 3214 | ABN: 67167131848
A: The Carton Factory
Suite 21 / 47-55 John St, Leichhardt NSW 2040

PROJECT		
46-52 FERDELL ST, SOUTH GRANVILLE		
CLIENT		
TRADEMASTER		
SCALE	DATE	
1:700	14/05/2024	
DRAWN	PROJECT MANAGER	PROJECT DIRECTOR
MA. SN. FA	SN. MO	GA.

DRAWING NAME

**LANDSCAPE
CALCULATION**

DRAWING NUMBER


DA A-

PROJECT NUMBER	P22-013
ISSUE	B


DRAWING LEGEND

- PROPOSED DEVELOPMENT
BOUNDARY
- PROPOSED
SHADOW
- SUNLIGHT TO PLAYGROUND
AREA


- PLAYGROUND AREA 1
- PLAYGROUND AREA 2
- PLAYGROUND AREA 3

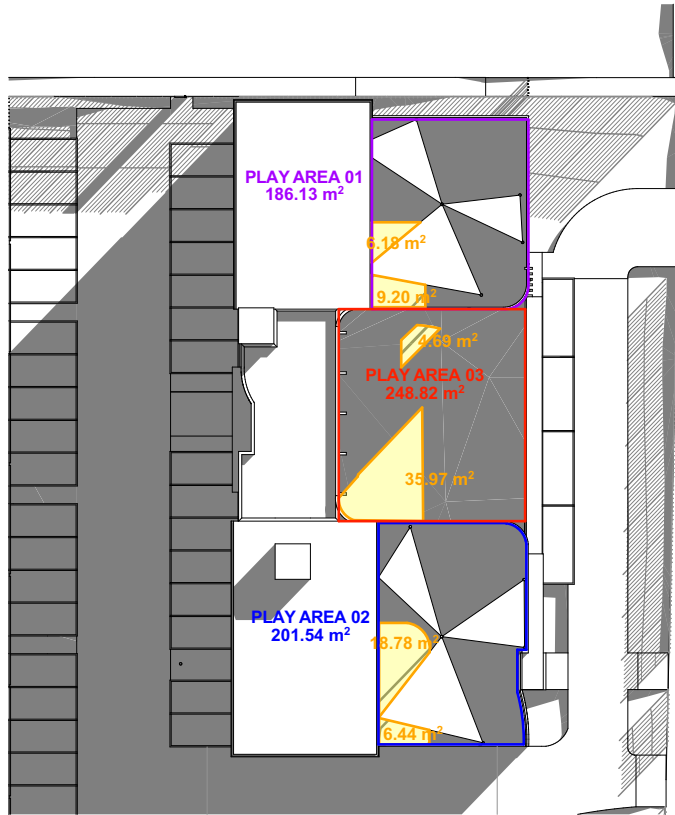


8am 21ST JUNE
1:600

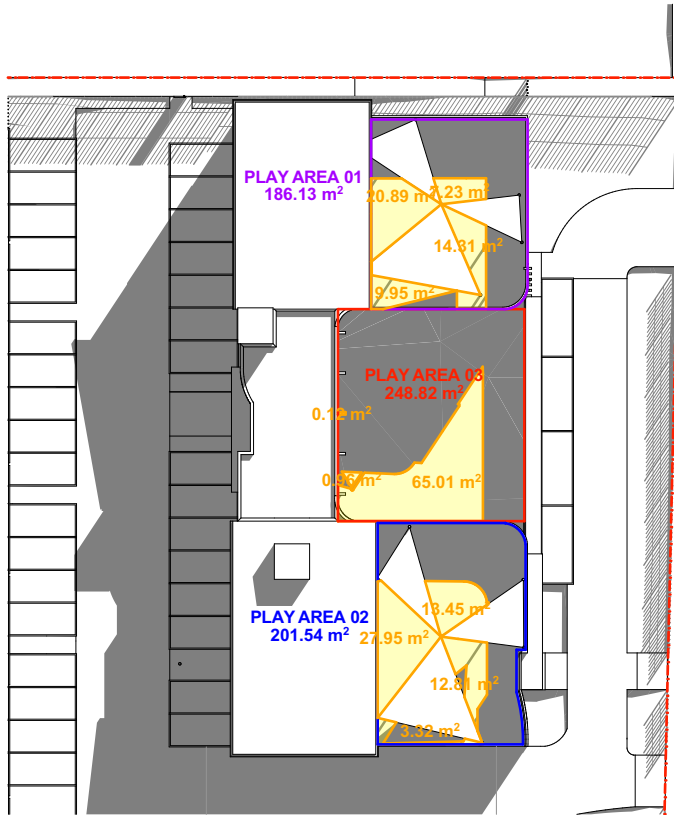

9AM -21ST JUNE
1:600

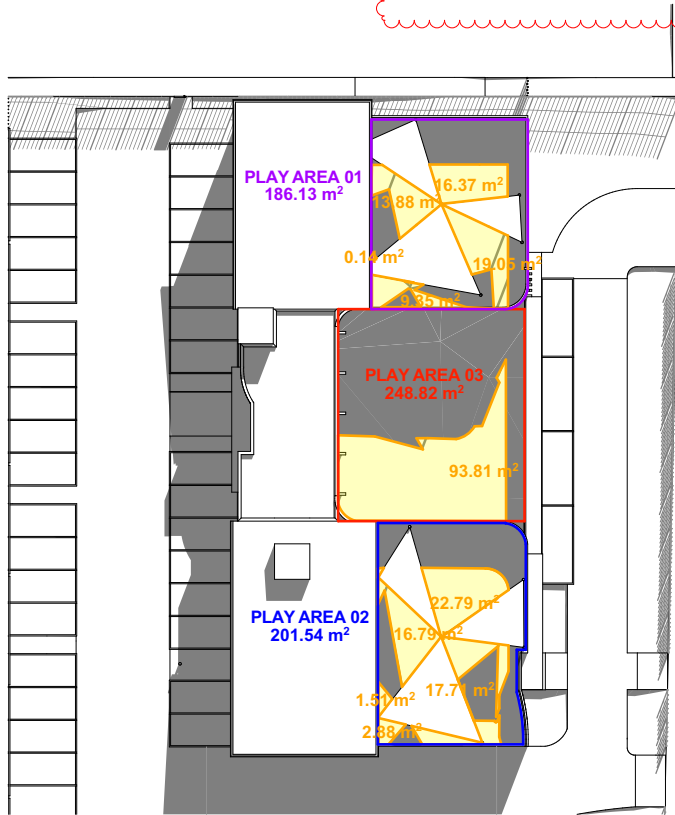

10AM -21ST JUNE
1:600

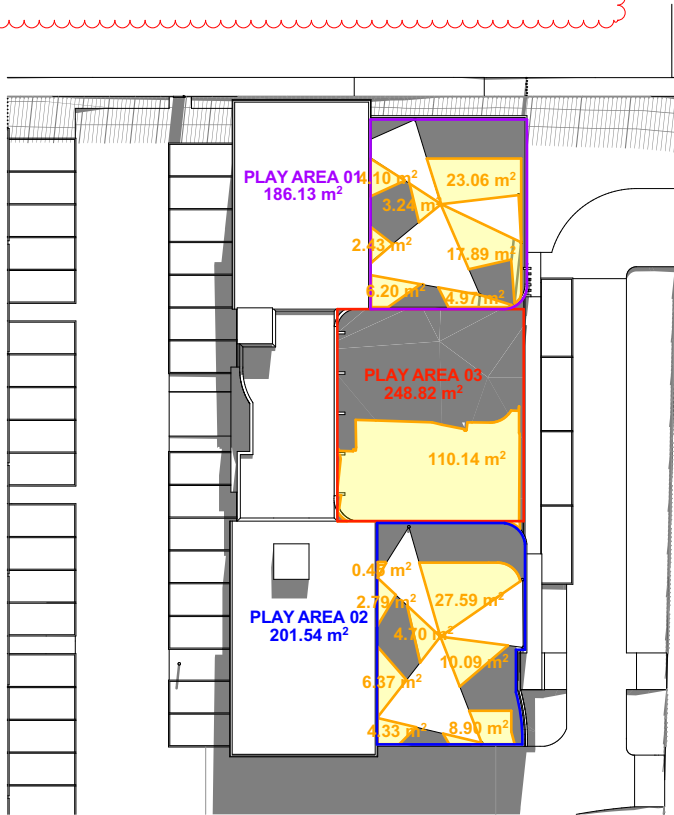

11AM-21ST JUNE
1:600

PLAY AREA 01: 186.13 SQM

TOTAL: 15.38 SQM
PERCENTAGE OF SUNLIGHT: 8.3%

PERCENTAGE OF SHADING: 91.74%

PLAY AREA 02: 201.54 SQM

TOTAL: 25.22 SQM
PERCENTAGE OF SUNLIGHT: 12.51%

PERCENTAGE OF SHADING: 87.49%

PLAY AREA 03: 248.82 SQM

TOTAL: 40.66 SQM
PERCENTAGE OF SUNLIGHT: 16.34%

PERCENTAGE OF SHADING: 83.66%

PLAY AREA 01: 186.13 SQM

TOTAL: 52.38 SQM
PERCENTAGE OF SUNLIGHT: 28.14%

PERCENTAGE OF SHADING: 71.86%

PLAY AREA 02: 201.54 SQM

TOTAL: 57.53 SQM
PERCENTAGE OF SUNLIGHT: 28.55%

PERCENTAGE OF SHADING: 71.45%

PLAY AREA 03: 248.82 SQM

TOTAL: 66.09 SQM
PERCENTAGE OF SUNLIGHT: 26.56%

PERCENTAGE OF SHADING: 73.44%

PLAY AREA 01: 186.13 SQM

TOTAL: 58.79 SQM
PERCENTAGE OF SUNLIGHT: 31.59%

PERCENTAGE OF SHADING: 68.41%

PLAY AREA 02: 201.54 SQM

TOTAL: 61.68 SQM
PERCENTAGE OF SUNLIGHT: 30.60%

PERCENTAGE OF SHADING: 69.40%

PLAY AREA 03: 248.82 SQM

TOTAL: 93.81 SQM
PERCENTAGE OF SUNLIGHT: 37.70%

PERCENTAGE OF SHADING: 62.30%

PLAY AREA 01: 186.13 SQM

TOTAL: 61.89 SQM
PERCENTAGE OF SUNLIGHT: 33.25%

PERCENTAGE OF SHADING: 66.75%

PLAY AREA 02: 201.54 SQM

TOTAL: 65.23 SQM
PERCENTAGE OF SUNLIGHT: 32.37%

PERCENTAGE OF SHADING: 67.63%

PLAY AREA 03: 248.82 SQM

TOTAL: 110.14 SQM
PERCENTAGE OF SUNLIGHT: 44.26%

PERCENTAGE OF SHADING: 55.74%


FOR DA
PURPOSES ONLY
NOT FOR
CONSTRUCTION

DA

Drawing Original Size A3

Rev	Date	Description
B	14/05/2024	ISSUE B
A	31/10/2023	ISSUE A

© COPYRIGHT
DO NOT SCALE DWGS. USE
DIMENSIONS ONLY. REFER
ANY DISCREPANCIES TO
ARCHITECT PRIOR TO
CONSTRUCTION.
THESE DRAWINGS ARE
SUBJECT TO COPYRIGHT.

 

BCA
DESIGN RIGHT CONSULTING
606/6A Glen St,
Miltons Point 2061
0455 296 879
aleks@designrc.com.au

TRAFFIC
PDC CONSULTANTS
Level 14, 100 William Street,
Woolloomooloo NSW 2011
0435 507 061
j.bocante@pdcconsultants.com.au

ACCESS
ESSENTIAL ACCESS
PO Box 791 Spit Junction NSW 2088
0420 312 721
info@essentialaccess.com.au

STORMWATER
AUSTRALIAWIDE CONSULTING
1369 Carlebury Road, Punchbowl NSW
0420 710 548
erict@atcmail.com

CONTAMINATION
GCA
2 Harold Street, Parramatta NSW 2150
02 9786 2628 | 0452 247 577
george.g@gciconsultants.com.au

PLANNING
THINK PLANNERS
Maya Hill Gatehouse, Great Western Hwy,
Parramatta NSW 2150
0487 8888 | 0409 330 195
brad@thinkplanners.com.au

ARCHITECT
GHAZI AL ALI
ARCHITECT PTY LTD
NSW reg. no. 7542
T: +612 9744 7035 | E: office@ghazia.com
Parramatta NSW 2150
+612 9660 3214 | ABN: 67167131848
A: The Carton Factory
Suite 21 / 47-55 John St, Leichhardt NSW 2040


PROJECT
46-52 FERDELL ST, SOUTH GRANVILLE
CLIENT
TRADEMASTER
SCALE
1:600
DATE
14/05/2024
DRAWN
MA, SN, FA
PROJECT MANAGER
SN, MO
PROJECT DIRECTOR
GA

DRAWING NAME
SHADOW DIAGRAM -
CHILDCARE 01
DRAWING NUMBER
DA
PROJECT NUMBER
P22-013
ISSUE
B
A-2031


23

DRAWING LEGEND


- PROPOSED DEVELOPMENT BOUNDARY
- PROPOSED SHADOW
- SUNLIGHT TO PLAYGROUND AREA
- PLAYGROUND AREA 1
- PLAYGROUND AREA 2
- PLAYGROUND AREA 3

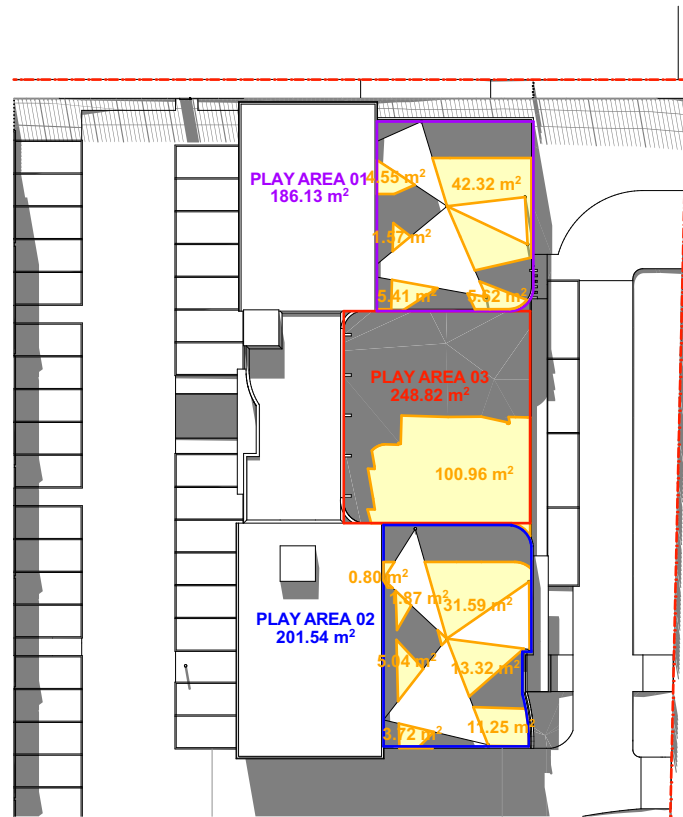


12PM -21ST JUNE
1:600

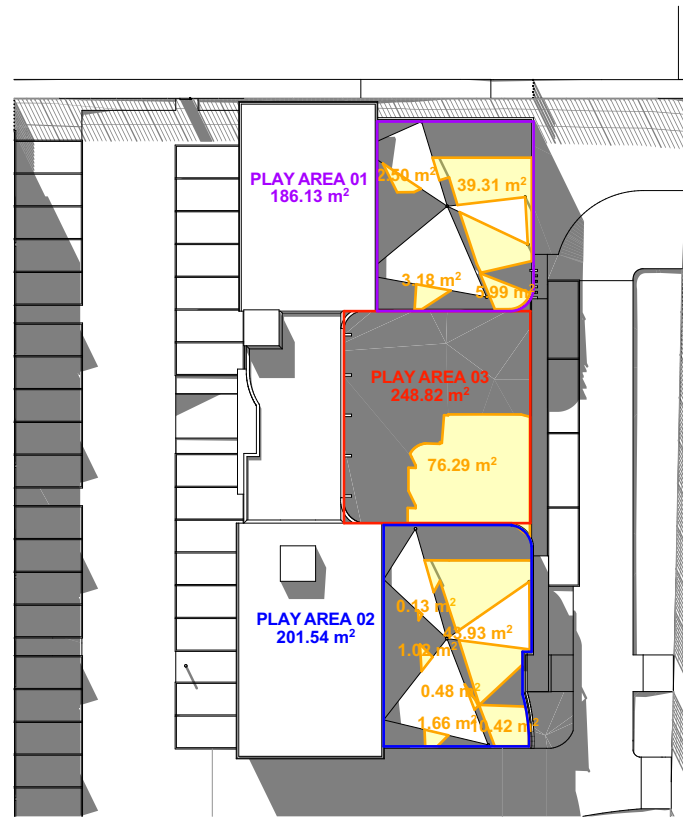

1PM -21ST JUNE
1:600

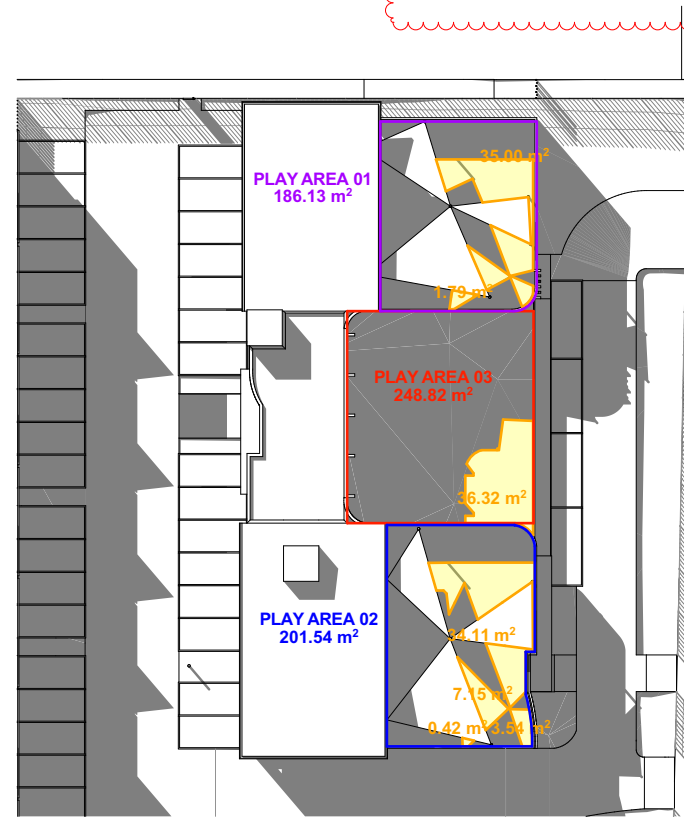

2PM -21ST JUNE
1:600

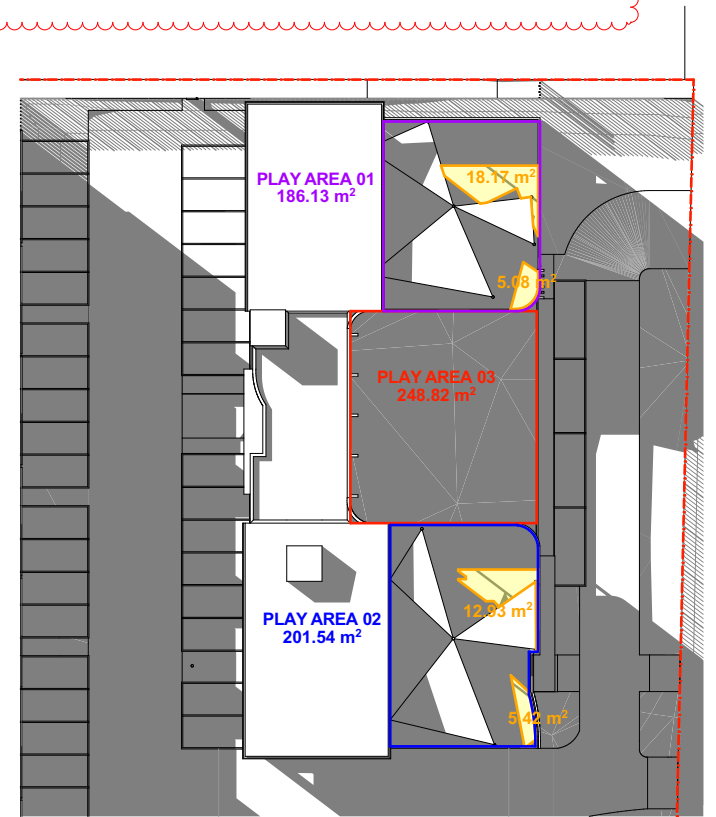

3PM -21ST JUNE
1:600

PLAY AREA 01: 186.13 SQM

TOTAL: 59.47 SQM
PERCENTAGE OF SUNLIGHT: 31.95%
PERCENTAGE OF SHADING: 68.05%

PLAY AREA 02: 201.54 SQM

TOTAL: 67.59 SQM
PERCENTAGE OF SUNLIGHT: 33.54%
PERCENTAGE OF SHADING: 66.46%

PLAY AREA 03: 248.82 SQM

TOTAL: 100.96 SQM
PERCENTAGE OF SUNLIGHT: 40.58%
PERCENTAGE OF SHADING: 59.42%

PLAY AREA 01: 186.13 SQM

TOTAL: 50.98 SQM
PERCENTAGE OF SUNLIGHT: 27.39%
PERCENTAGE OF SHADING: 71.86%

PLAY AREA 02: 201.54 SQM

TOTAL: 57.64 SQM
PERCENTAGE OF SUNLIGHT: 28.60%
PERCENTAGE OF SHADING: 71.40%

PLAY AREA 03: 248.82 SQM

TOTAL: 76.29 SQM
PERCENTAGE OF SUNLIGHT: 30.67%
PERCENTAGE OF SHADING: 69.33%

PLAY AREA 01: 186.13 SQM

TOTAL: 36.79 SQM
PERCENTAGE OF SUNLIGHT: 19.77%
PERCENTAGE OF SHADING: 80.23%

PLAY AREA 02: 201.54 SQM

TOTAL: 45.22 SQM
PERCENTAGE OF SUNLIGHT: 22.44%
PERCENTAGE OF SHADING: 77.56%

PLAY AREA 03: 248.82 SQM

TOTAL: 36.32 SQM
PERCENTAGE OF SUNLIGHT: 6.85%
PERCENTAGE OF SHADING: 93.15%

PLAY AREA 01: 186.13 SQM

TOTAL: 23.25 SQM
PERCENTAGE OF SUNLIGHT: 12.49%
PERCENTAGE OF SHADING: 87.51%

PLAY AREA 02: 201.54 SQM

TOTAL: 18.35 SQM
PERCENTAGE OF SUNLIGHT: 9.10%
PERCENTAGE OF SHADING: 90.90%

PLAY AREA 03: 248.82 SQM

TOTAL: NIL
PERCENTAGE OF SUNLIGHT: 0%
PERCENTAGE OF SHADING: 100%


FOR DA
PURPOSES ONLY
NOT FOR
CONSTRUCTION

DA

Drawing Original Size
A3

Rev	Date	Description
B	14/05/2024	ISSUE B
A	31/10/2023	ISSUE A

© COPYRIGHT
DO NOT SCALE DWGS. USE
DIMENSIONS ONLY. REFER
ANY DISCREPANCIES TO
ARCHITECT PRIOR TO
CONSTRUCTION.
THESE DRAWINGS ARE
SUBJECT TO COPYRIGHT.

 

BCA
DESIGN RIGHT CONSULTING
606/6A Glen St,
Miltons Point 2061
0455 296 879
aleks@designrc.com.au

TRAFFIC
PDC CONSULTANTS
Level 14, 100 William Street,
Woolloomooloo NSW 2011
0435 507 061
j.bocante@pdcconsultants.com.au

ACCESS
ESSENTIAL ACCESS
PO Box 791 Spit Junction NSW 2088
0420 312 721
info@essentialaccess.com.au

STORMWATER
AUSTRALIAWIDE CONSULTING
1369 Carlebury Road, Punchbowl NSW
0420 710 548
erick@awcmail.com

CONTAMINATION
GCA
2 Harold Street, Parramatta NSW 2150
02 9786 2629 | 0452 247 577
george.g@geoconsultants.com.au

PLANNING
THINK PLANNERS
Mays Hill Gatehouse, Great Western Hwy,
Parramatta NSW 2150
0887 8888 | 0409 330 595
brad@thinkplanners.com.au

ARCHITECT
GHAZI AL ALI
ARCHITECT PTY LTD
NSW reg. no. 7542
T: +612 9744 7035 | E: office@ghazia.com
+612 9660 3214 | ABN: 67167131848
A: The Carlton Factory
Suite 21 / 47-55 John St, Leichhardt NSW 2040

PROJECT
46-52 FERDELL ST, SOUTH GRANVILLE
CLIENT
TRADEMASTER
SCALE
1:500, 1:600
DATE
14/05/2024
DRAWN
MA, SN, FA
PROJECT MANAGER
SN, MO
PROJECT DIRECTOR
GA


DRAWING NAME
SHADOW DIAGRAM -
CHILDCARE 02
DRAWING NUMBER
DA
PROJECT NUMBER
P22-013
ISSUE
B
A-2032



24 FIRST AND SECOND ROW, VIEW FROM SOUTH



24 FIRST AND SECOND ROW, VIEW FROM NORTH

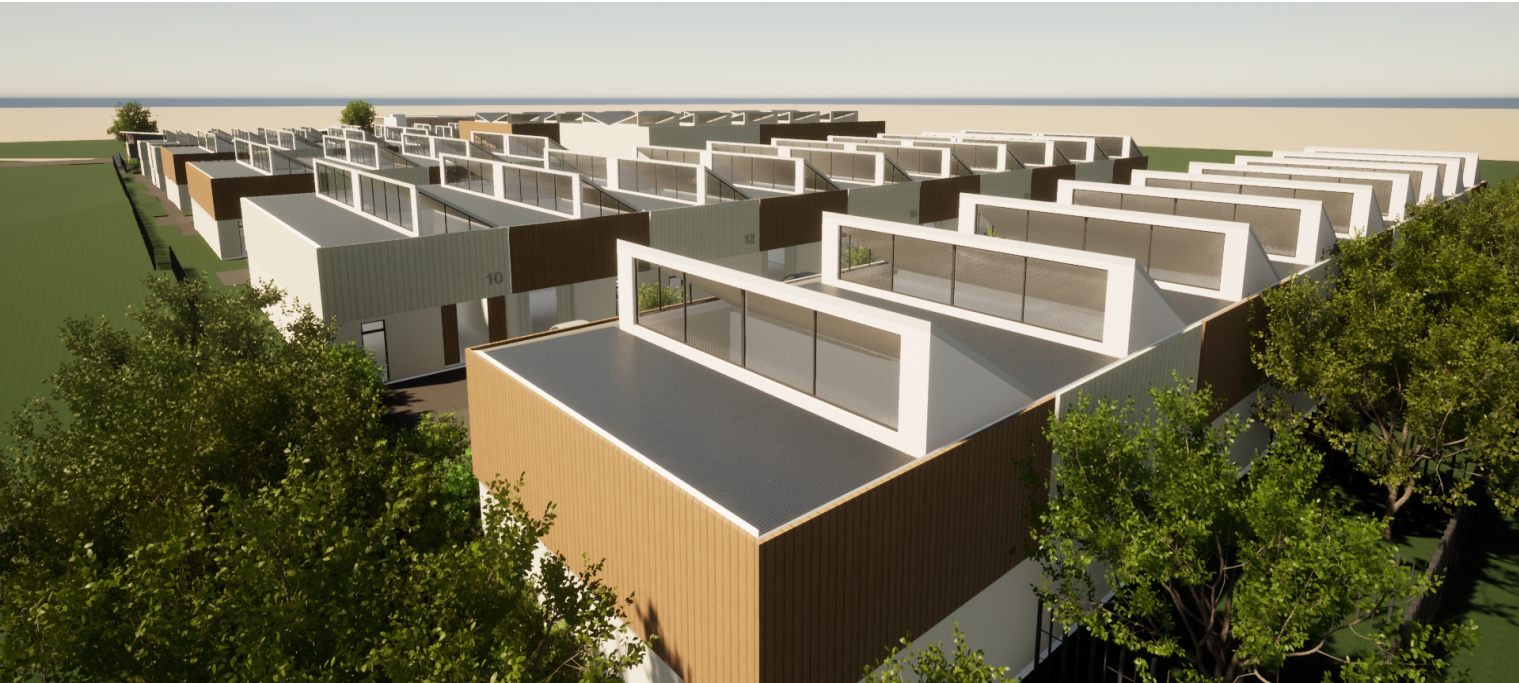

24 ELEVATED VIEW FROM NORTH WEST




24 FIRST AND SECOND ROW, VIEW FROM NORTH, EYE LEVEL






STREET (EAST)

24

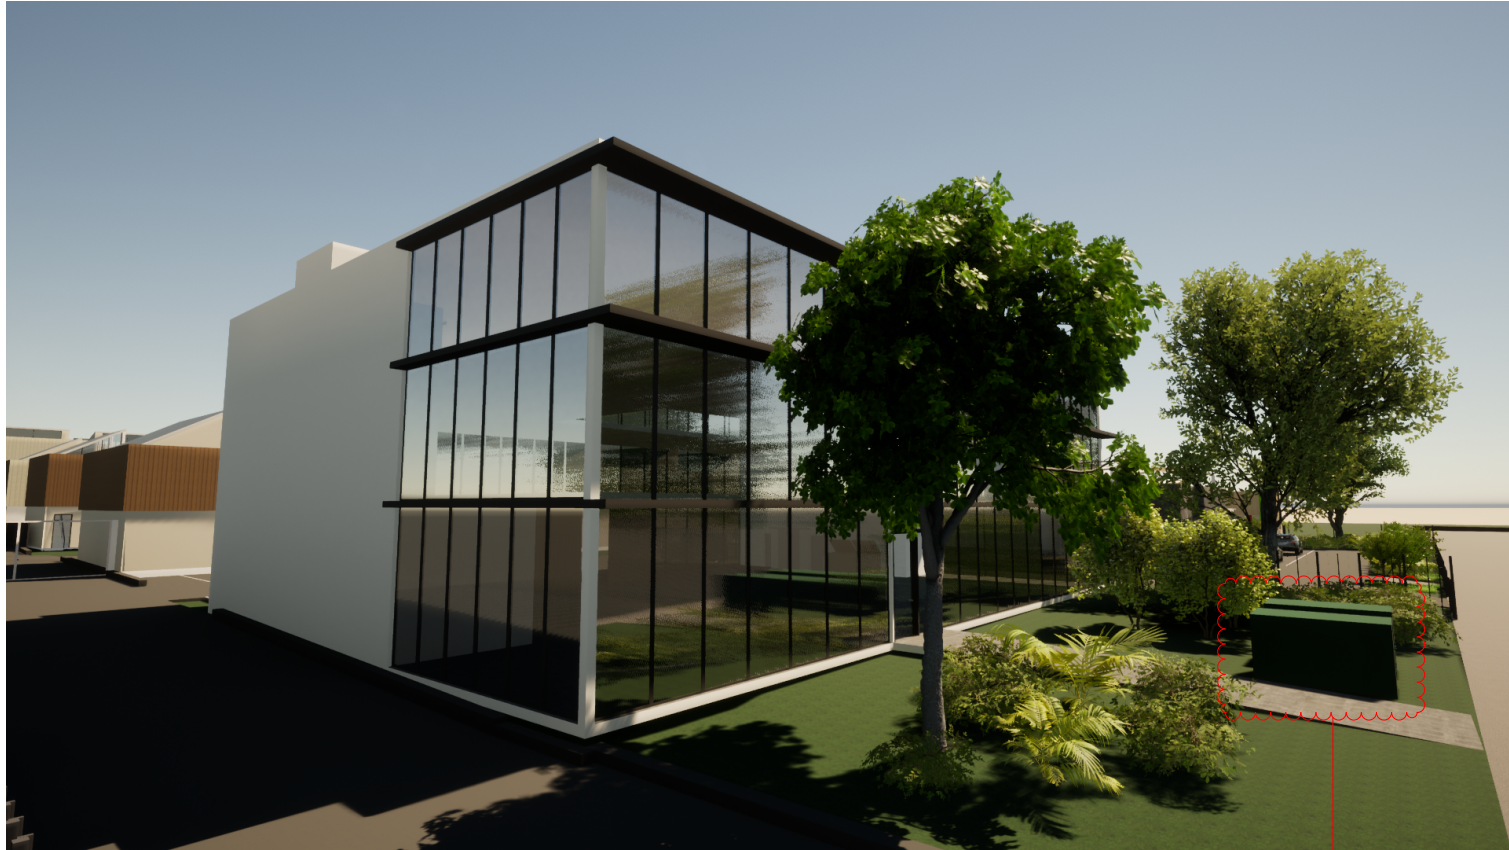

STREET TO DRIVEWAY (SOUTH EAST)


24

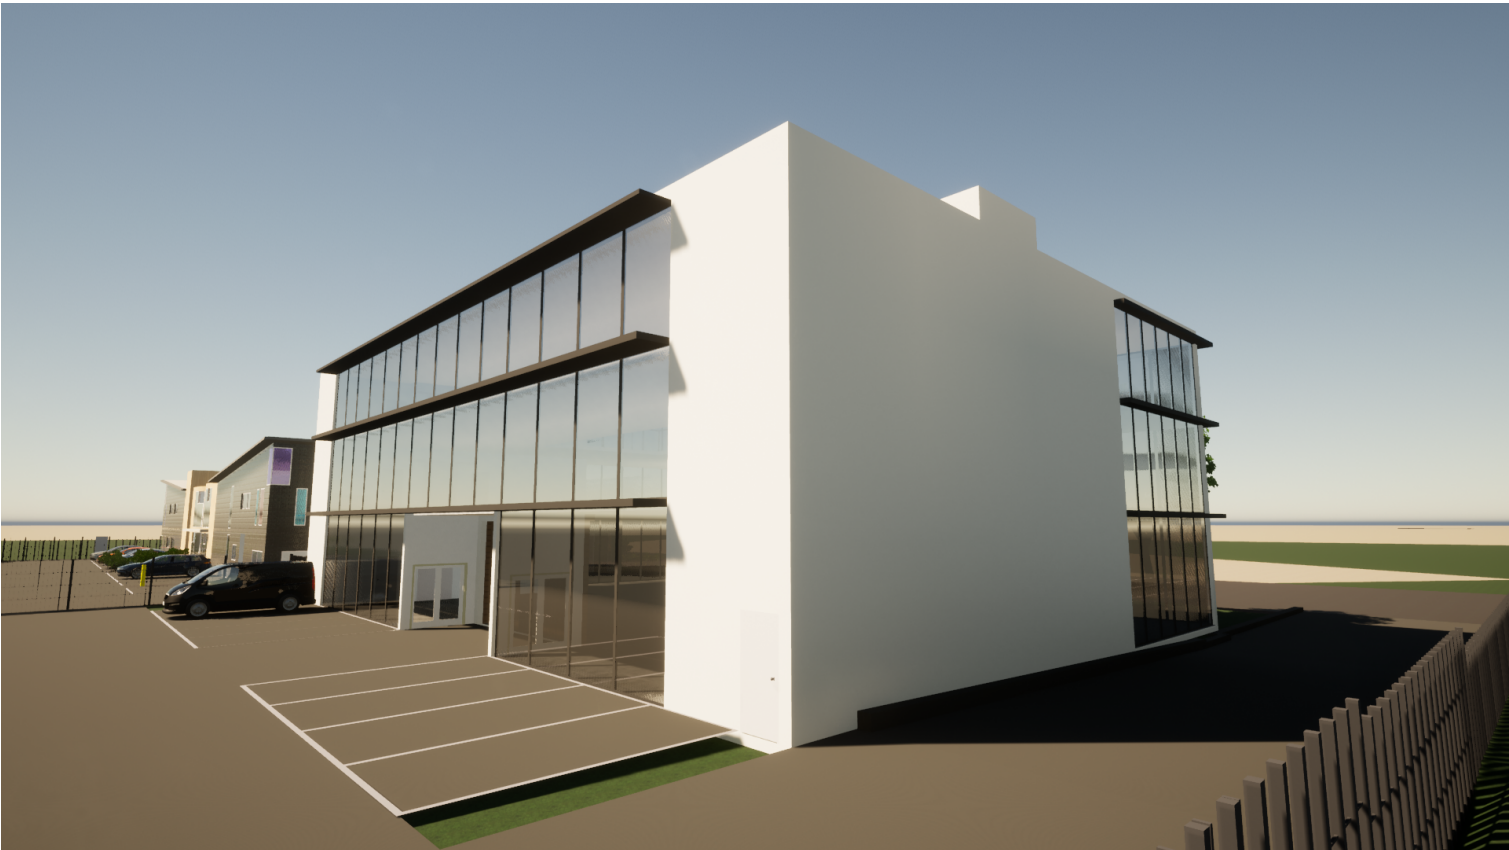


SOUTH WEST (FROM CARPARK)




NORTH WEST (FROM CARPARK)

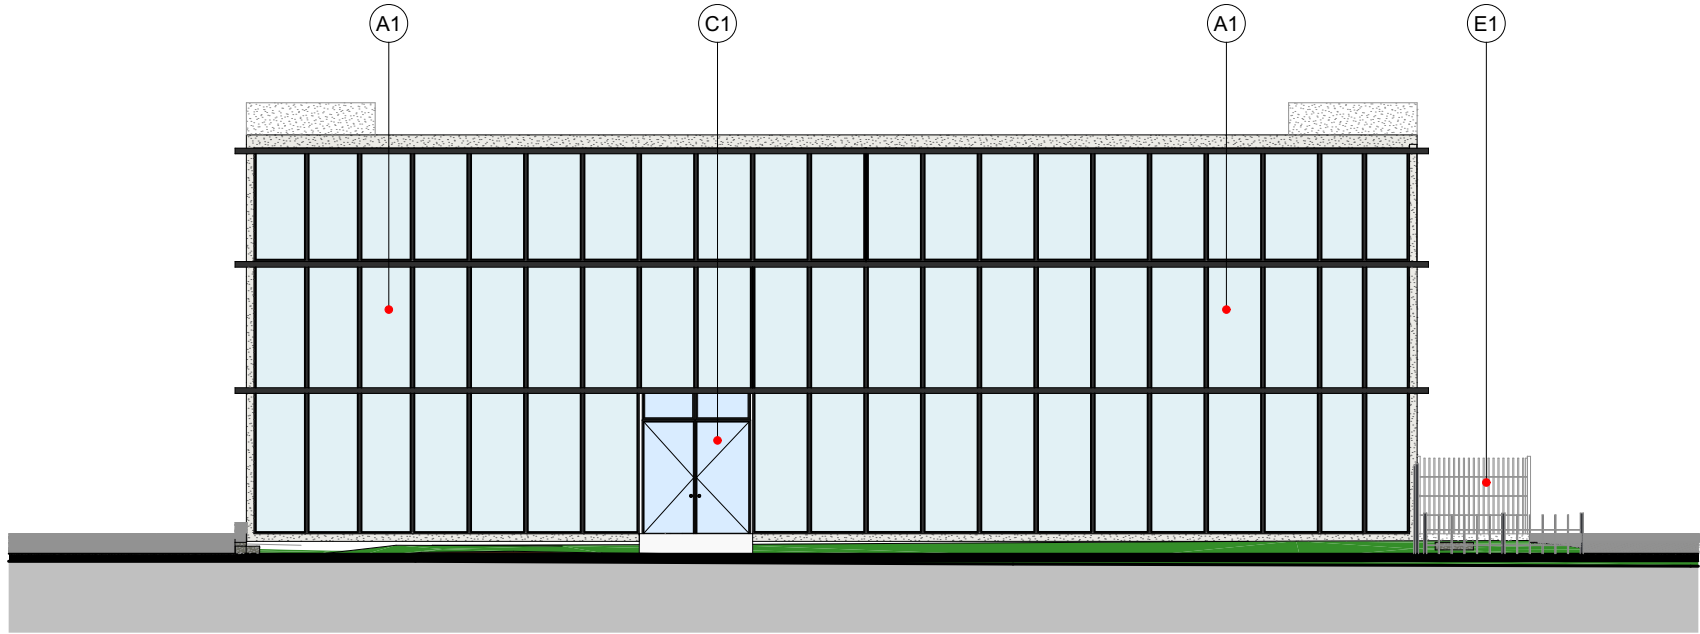


EAST ELEVATION- LARGE WAREHOUSE
1:200

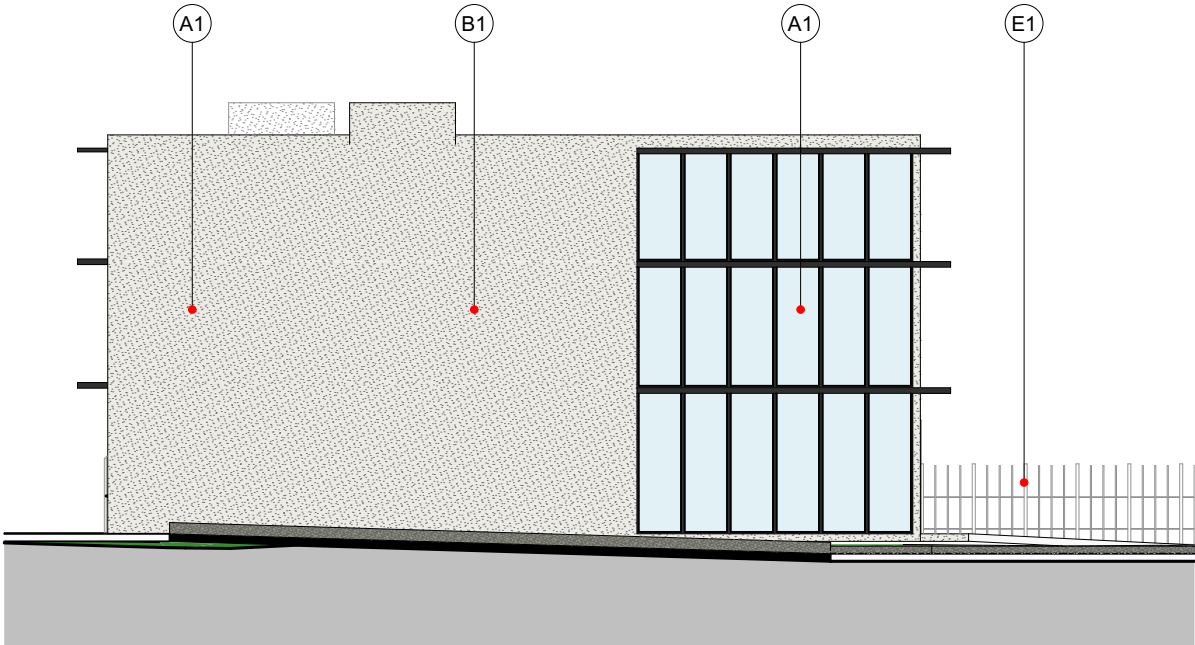

SOUTH ELEVATION- LARGE WAREHOUSE
1:200

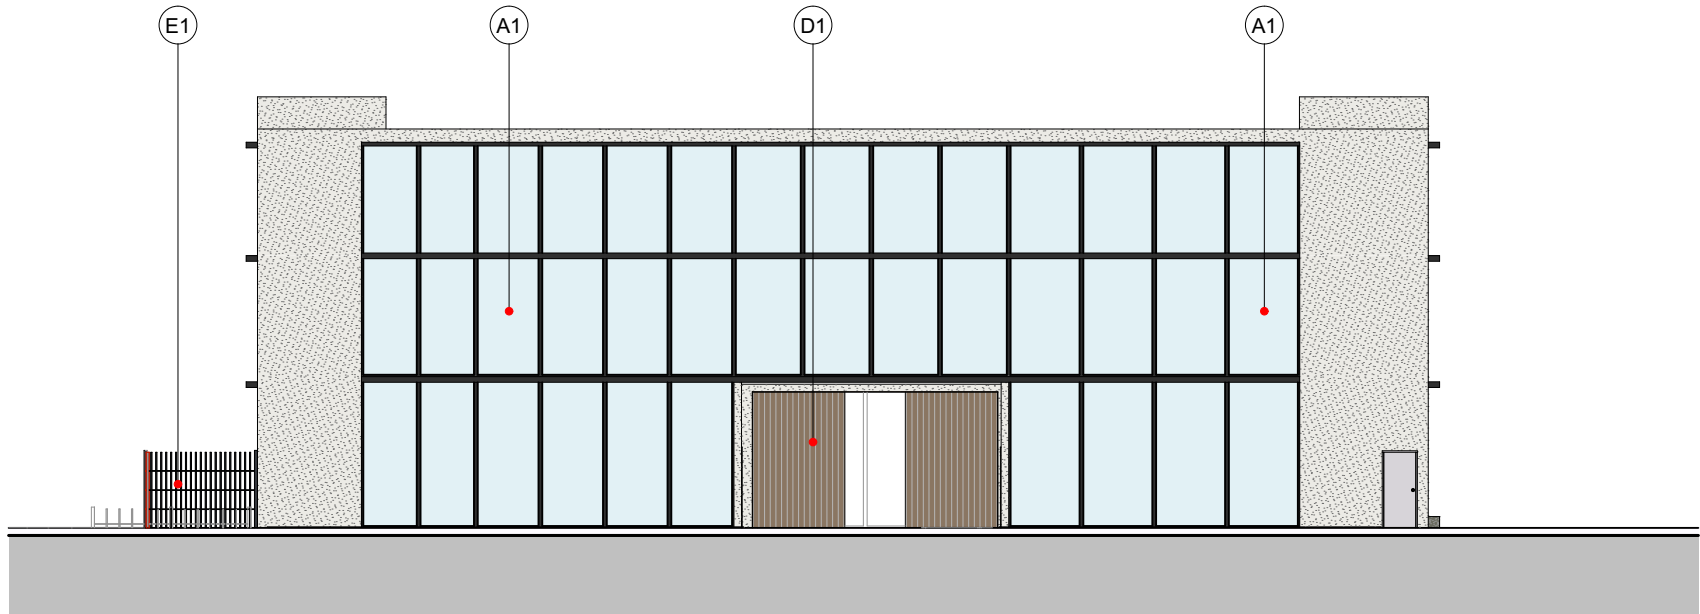

WEST ELEVATION- LARGE WAREHOUSE
1:200

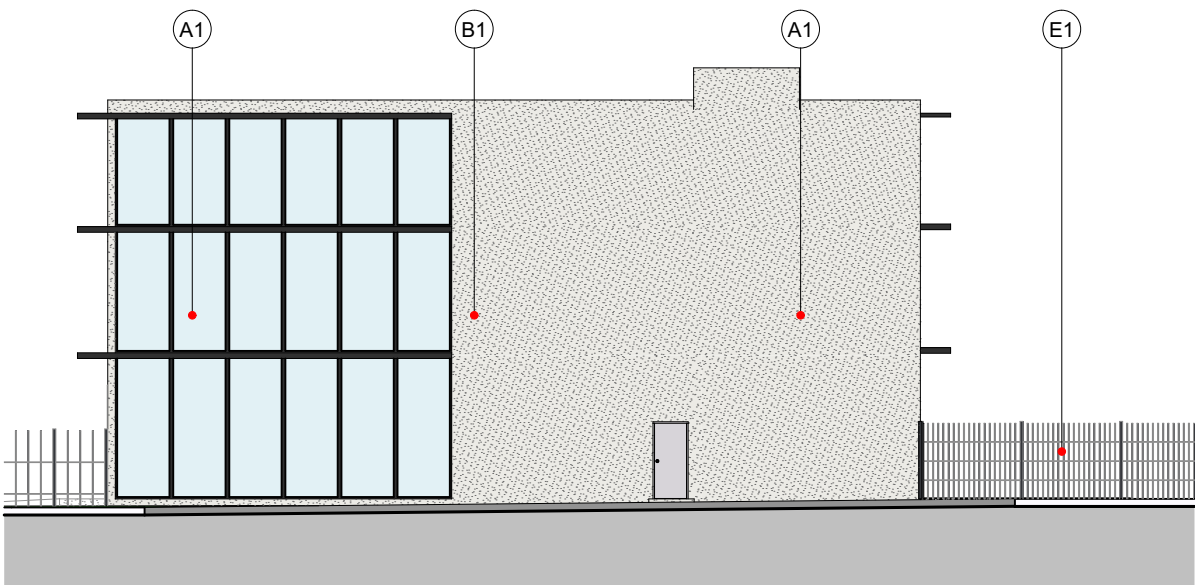


NORTH ELEVATION- LARGE WAREHOUSE
1:200

MATERIAL SCHEDULE- LARGE WAREHOUSE



A1
CURTAIN WALL
OR SIMILAR

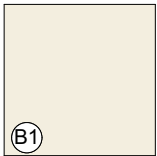


B1
RENDER DULUX BERKSHIRE
WHITE (OFF WHITE)
OR SIMILAR



C1
ALUMINIUM FRAME GLASS
ENTRY DOOR
OR SIMILAR



D1
SIDE SLIDING STACKER
DOOR OR SIMILAR

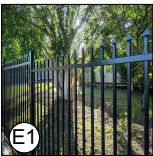

E1
STEEL FENCING
OR SIMILAR

FOR DA
PURPOSES ONLY
NOT FOR
CONSTRUCTION
DA

A3
Drawing Original Size

Rev	Date	Description
A	3/1/2023	Issue A

© COPYRIGHT
DO NOT SCALE DWGS. USE
DIMENSIONS ONLY. REFER
ANY DISCREPANCIES TO
ARCHITECT PRIOR TO
CONSTRUCTION.
THESE DRAWINGS ARE
SUBJECT TO COPYRIGHT.

BCA
DESIGN RIGHT CONSULTING
606/6A Glen St,
Miltons Point 2061
0405 296 879
aleks@designrc.com.au

TRAFFIC
PDC CONSULTANTS
Level 14, 100 William Street,
Woolloomooloo NSW 2011
0435 357 061
j.bocante@pdcconsultants.com.au

ACCESS
ESSENTIAL ACCESS
PO Box 791 Spit Junction NSW 2088
0420 312 721
info@essentialaccess.com.au

STORMWATER
AUSTRALIAWIDE CONSULTING
1369 Carlebury Road, Punchbowl NSW
0420 710 548
erickc@awc.com.au


CONTAMINATION
GCA
2 Harold Street, Parramatta NSW 2150
02 9786 2629 | 0452 247 577
george_ag@geoconsultants.com.au

PLANNING
THINK PLANNERS
Maya Hill Gatehouse, Great Western Hwy,
Parramatta NSW 2150
0887 8888 | 0405 330 095
brad@thinkplanners.com.au


ARCHITECT
GHAZI AL ALI ARCHITECT PVT LTD
NSW reg. no. 7542
T: +612 9744 7035 | E: office@ghazia.com
Sydney, Australia, Karen Barnes
+612 9660 3214 | ABN: 67167131848
A: The Carton Factory
Suite 21 / 47-55 John St, Leichhardt NSW 2040

PROJECT
46-52 FERDELL ST, SOUTH GRANVILLE
CLIENT
TRADEMASTER
SCALE
1:200
DATE
8/11/2023
DRAWN
MA, SN, FA
PROJECT MANAGER
SN, MO
PROJECT DIRECTOR
GA


DRAWING NAME
MATERIAL SCHEDULE- LARGE WAREHOUSE
DRAWING NUMBER
DA
PROJECT NUMBER
P22-013
ISSUE
A
A-2202

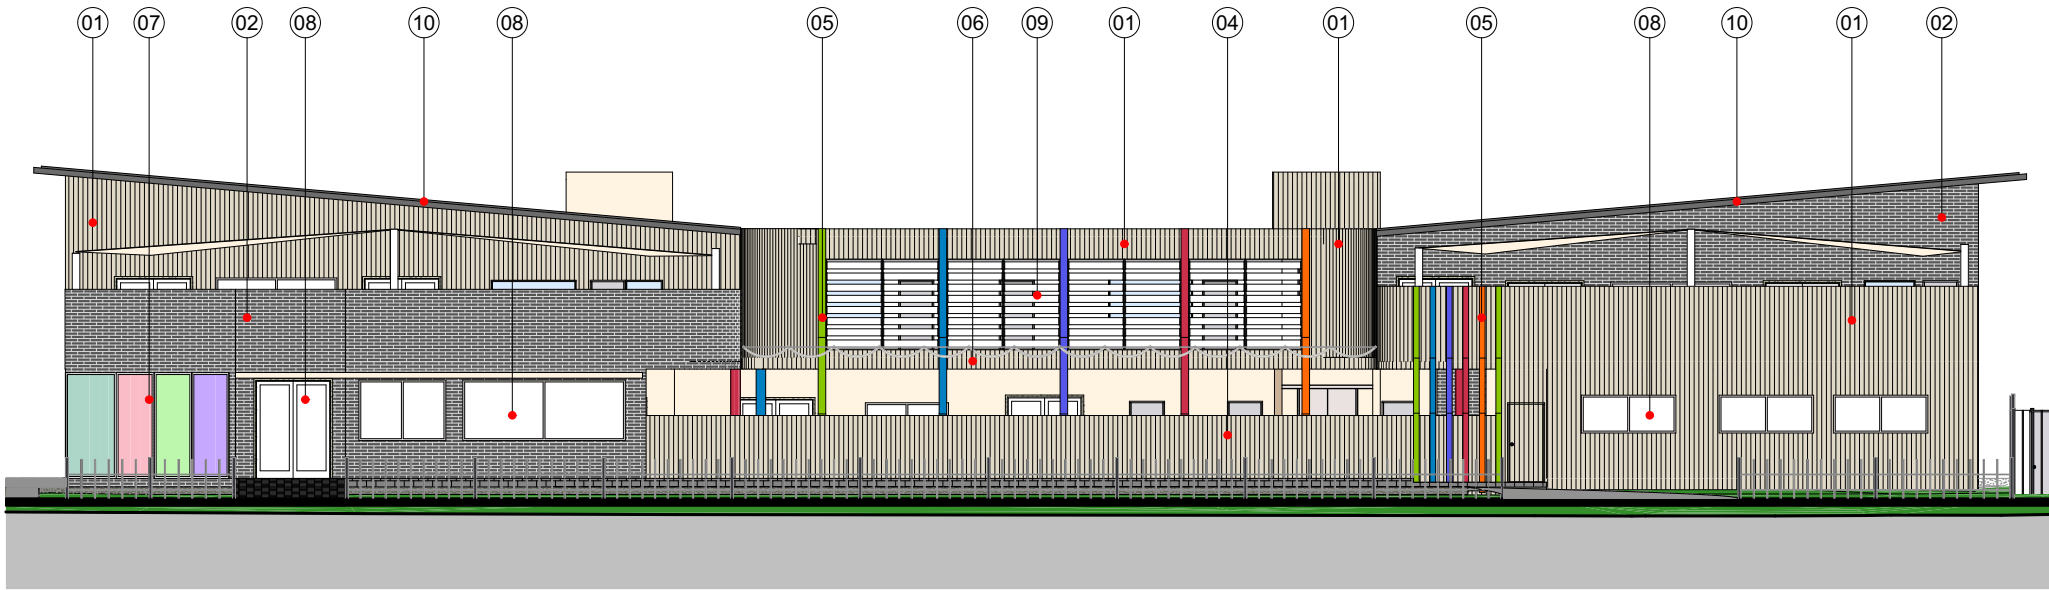


CHILDCARE- EAST ELEVATION
1:200

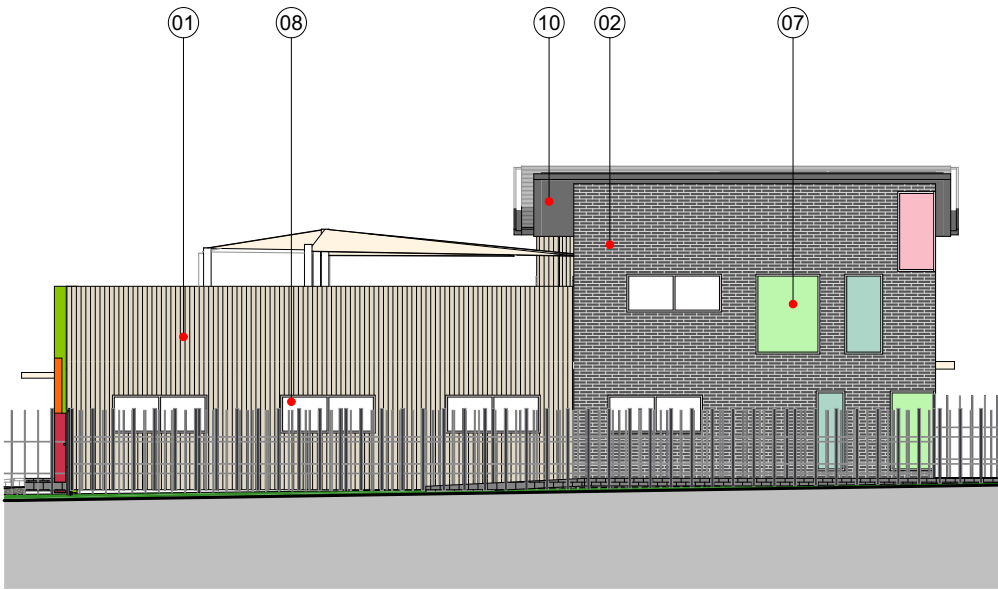

CHILDCARE- NORTH ELEVATION
1:200





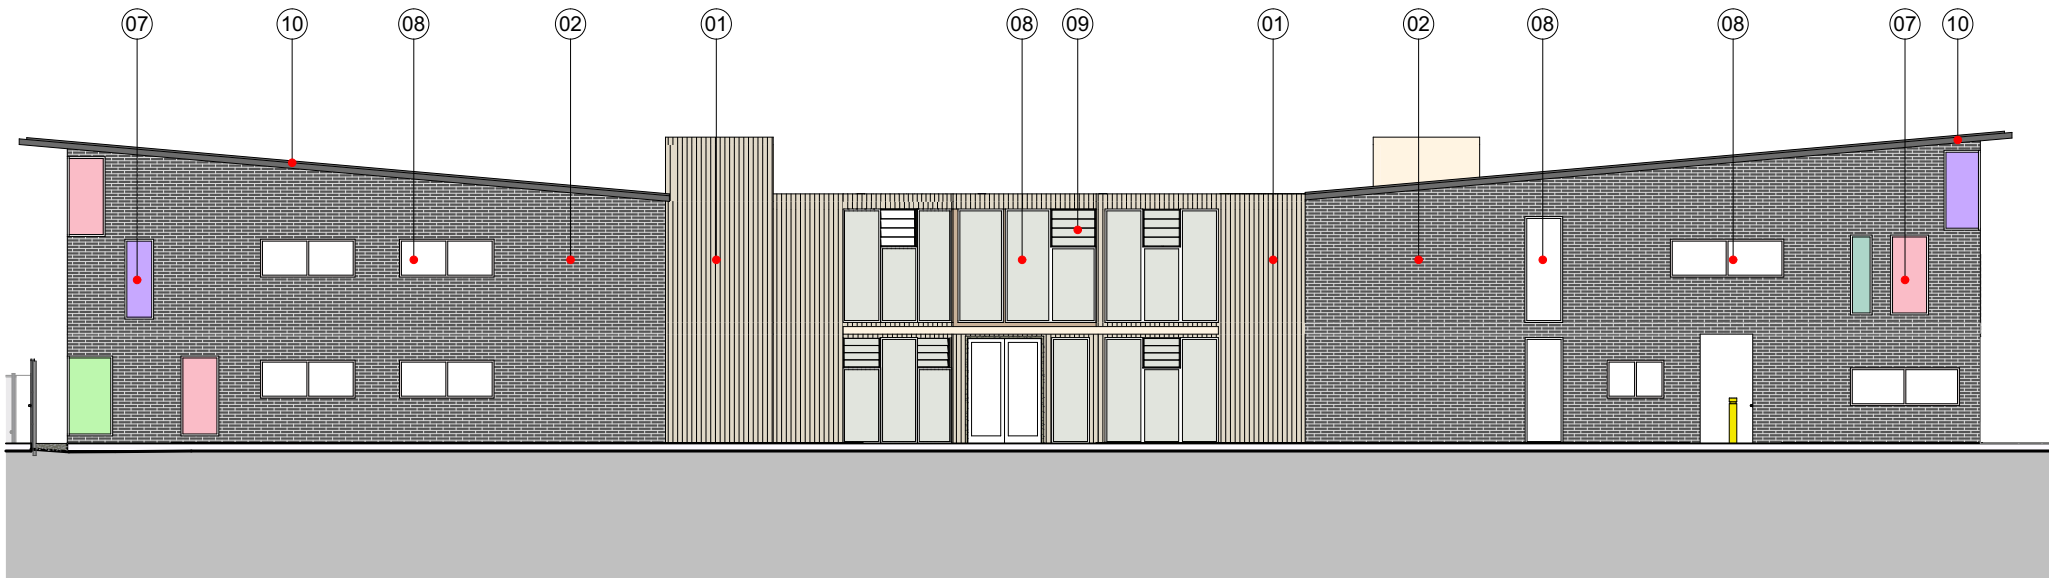


CHILDCARE- WEST ELEVATION
1:200

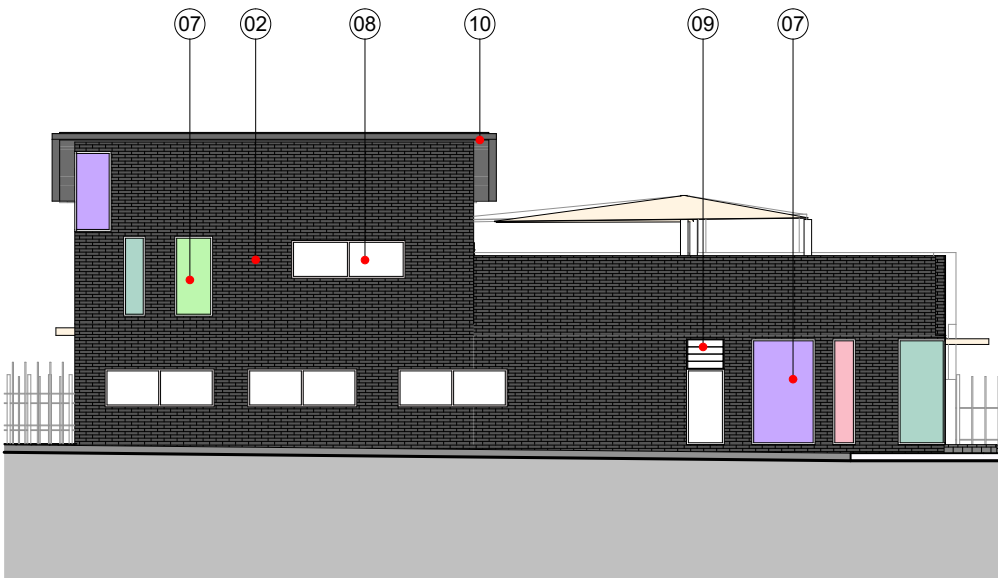

CHILDCARE- SOUTH ELEVATION
1:200

MATERIAL SCHEDULE-CHILDCARE

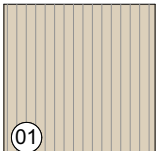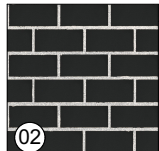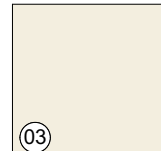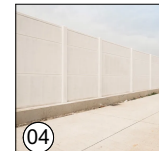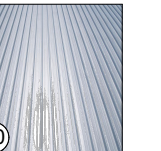 01 JAMES HARDIE AXON CLADDING DULUX HOG BRISTLE (CREAM) OR SIMILAR	 02 AUSTRAL GLAZE BRICK CHAMRING BLACK OR SIMILAR	 03 RENDER DULUX BERKSHIRE WHITE (OFF WHITE) OR SIMILAR	 04 ACOUSTIC FENCING TIMBER LAPPED AND CAPPED OR SIMILAR	 05 COLOURED ELEMENTS BLUE, GREEN, PURPLE, RED, ORANGE (DULUX RANGE) OR SIMILAR	 06 ADJUSTABLE WAVE SHADE SAILS (OFF WHITE) OR SIMILAR	 07 COLOURED WINDOW TINT FILM ON ALUMINIUM FRAMED WINDOWS OR SIMILAR	 08 ALUMINIUM FRAMED WINDOWS AND ENTRY DOORS OR SIMILAR	 09 ALUMINIUM FRAMED ADJUSTABLE GLASS LOUVRES OR SIMILAR	 10 COLORBOND METAL SHEETING ROOF LIGHT GREY OR SIMILAR	 11 STEEL FENCING OR SIMILAR
--	--	--	--	---	---	--	---	--	---	--