


DRAWING SCHEDULE

000	COVER SHEET
001	DRAWING SCHEDULE
010	LOCATION PLAN
011	CONTEXT PLAN
020	SITE ANALYSIS
040	DEMOLITION PLAN
050	NOTIFICATION PLANS - ROOF PLAN
051	NOTIFICATION PLANS - ELEVATIONS
100	BASEMENT 2 FLOOR PLAN
101	BASEMENT 1 FLOOR PLAN
102	LOWER GROUND FLOOR PLAN
103	GROUND FLOOR PLAN
104	LEVEL 1 FLOOR PLAN
105	LEVEL 2 FLOOR PLAN
106	LEVEL 3 FLOOR PLAN
107	LEVEL 4 FLOOR PLAN
108	LEVEL 5 FLOOR PLAN
109	LEVEL 6 FLOOR PLAN
110	LEVEL 7 FLOOR PLAN
111	LEVEL 8 FLOOR PLAN
112	ROOF PLAN
200	ELEVATION - NORTHWEST
201	ELEVATION- EAST
202	ELEVATION- SOUTH
203	INTERNAL ELEVATIONS - A1 AND A2
204	INTERNAL ELEVATIONS - B1 AND B2
251	CHILDCARE LAYOUT
252	CHILDCARE CENTRE EVACUATION PLAN
253	KITCHEN DETAIL
254	LIGHT & VENTILATION
320	SECTION W
321	SECTION X
322	SECTION Y AND Z
430	RAMP LONGITUDINAL SECTIONS
500	SHADOW DIAGRAMS
501	SHADOW DIAGRAMS
502	SHADOW DIAGRAMS
510	CHILDCARE SHADOW STUDY
550	HEIGHT PLANE
551	HEIGHT PLANE
600	MATERIALS AND FINISHES
650	SIGNAGE
700	GFA CALCULATION SHEET 1
701	GFA CALCULATION SHEET 2
702	GFA CALCULATION SHEET 3
750	LOADING PLAN
800	3D STREETSCAPE - APPROACH FROM NORTH
801	3D STREETSCAPE - APPROACH FROM SOUTH
810	VISUALISATIONS
811	VISUALISATIONS
812	VISUALISATIONS
813	VISUALISATIONS



PROJECT:	THE HUB @ LIDCOMBE
DRAWING:	DRAWING SCHEDULE
ADDRESS:	2 BACHELL AVENUE LIDCOMBE
CLIENT:	PACIFIC PLANNING

STATUS:	ISSUE FOR DA
JOB No.	18107.3
ISSUE DATE:	27.06.2023
DWG. NO:	DA 001
SCALE:	NTS
REV:	A

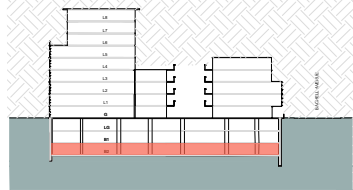

PROJECT:
THE HUB @ LIDCOMBE

DRAWING:
BASEMENT 2 FLOOR PLAN

ADDRESS:
2 BACHELL AVENUE LIDCOMBE

CLIENT:
PACIFIC PLANNING

STATUS:
RFI RESPONSE

JOB No.
18107.3



ISSUE DATE:
18.09.2024

DWG. NO.
DA 100

SCALE:
1:250 AT A1
1:500 AT A3

REV:
B

CAR PARKING :	187
ACCESSIBLE CAR PARKING :	2
B99 LOADING BAYS :	1
MOTORBIKES :	10
BICYCLE SPACES :	5

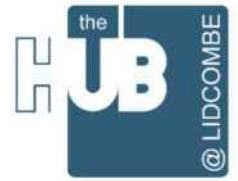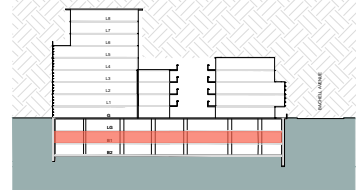

PROJECT:
THE HUB @ LIDCOMBE

DRAWING:
BASEMENT 1 FLOOR PLAN

ADDRESS:
2 BACHELL AVENUE LIDCOMBE

CLIENT:
PACIFIC PLANNING

STATUS:
RFI RESPONSE

JOB No.
18107.3


ISSUE DATE:
18.09.2024

DWG. NO:
DA 101

SCALE:
1:250 AT A1
1:500 AT A3

REV:
B

CAR PARKING :	180
ACCESSIBLE CAR PARKING :	2
B99 LOADING BAYS :	2
MOTORBIKES :	5
BICYCLE SPACES :	32

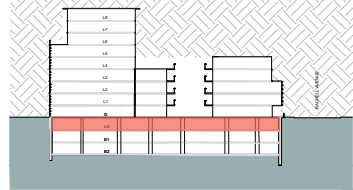

LEGEND

- SELF STORAGE 392 m²
- RECREATION FACILITY (INDOOR) GYM 596 m²

NOTE: CCC - CHILD CARE CENTRE PARKING
27 CAR SPACES PROVIDED

CAR PARKING	109
ACCESSIBLE CAR PARKING	7
SRV LOADING BAYS	6
B99 LOADING BAYS	5
RIDE SHARE SPACE	1
CAR SHARE SPACES	2
BICYCLE SPACES	45

PROJECT:
THE HUB @ LIDCOMBE

DRAWING:
LOWER GROUND FLOOR

ADDRESS:
2 BACHELL AVENUE LIDCOMBE

CLIENT:
PACIFIC PLANNING

STATUS:
RFI RESPONSE

JOB No.
18107.3

DWG. NO:
DA 102

SCALE:
1:250 AT A1
1:500 AT A3

ISSUE DATE:
18.09.2024

REV:
B





LEGEND

	SPECIALISED RETAIL PREMISES	904 m ²		RECREATION FACILITY (INDOOR) GYM	267 m ²		NEIGHBOURHOOD SHOP	28 m ²
	FOOD AND DRINK INDUSTRIES	1167 m ²		WORKSPACES (LIGHT INDUSTRY)	753 m ²			

AMBULANCE BAY :	1
MRV LOADING BAYS :	4

PROJECT:
THE HUB @ LIDCOMBE

DRAWING:
GROUND FLOOR

ADDRESS:
2 BACHELL AVENUE LIDCOMBE

CLIENT:
PACIFIC PLANNING

STATUS: RFI RESPONSE		
JOB No. 18107.3	SCALE: 1:250 AT A1 1:500 AT A3	ISSUE DATE: 18.09.2024
DWG. NO: DA 103	REV: B	



LEGEND

	HEALTH & COMMUNITY	525 m ²
	FOOD AND DRINK INDUSTRIES	1359 m ²
	SPECIALISED RETAIL PREMISES	1115 m ²

PROJECT:
THE HUB @ LIDCOMBE

DRAWING:
LEVEL 1 FLOOR PLAN



ADDRESS:
2 BACHELL AVENUE LIDCOMBE

CLIENT:
PACIFIC PLANNING

STATUS:
RFI RESPONSE

JOB No. 18107.3	ISSUE DATE: 18.09.2024
DWG. NO: DA 104	SCALE: 1:250 AT A1 1:500 AT A3
REV: B	



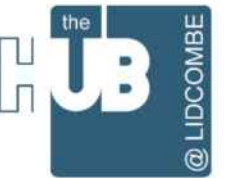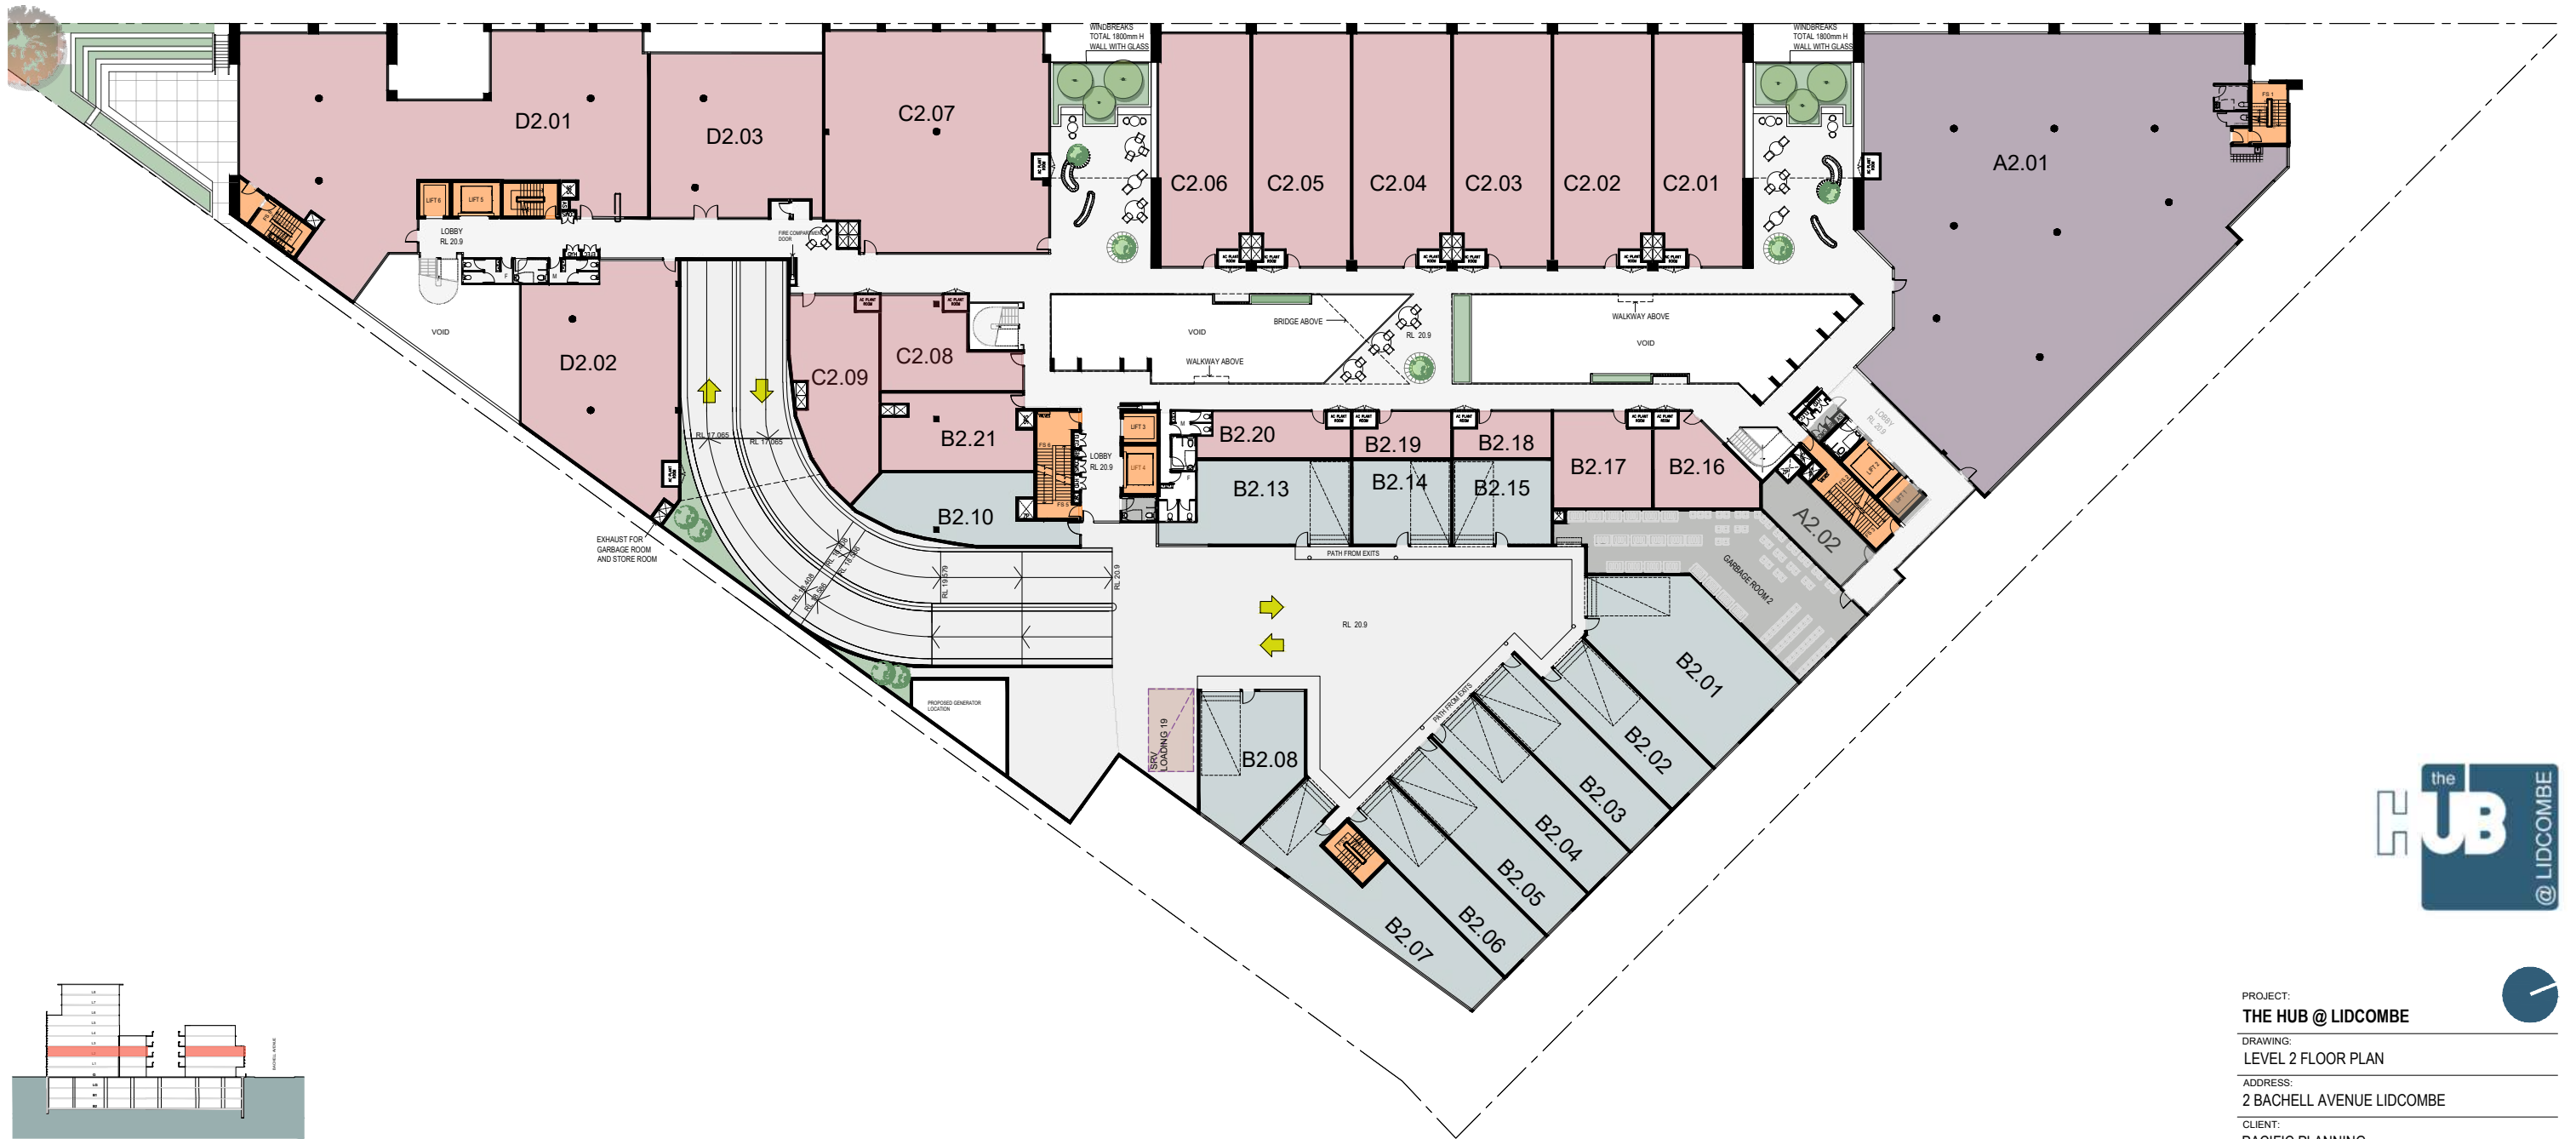

PROJECT:
THE HUB @ LIDCOMBE


DRAWING:
LEVEL 2 FLOOR PLAN

ADDRESS:
2 BACHELL AVENUE LIDCOMBE

CLIENT:
PACIFIC PLANNING

STATUS: RFI RESPONSE		
JOB No. 18107.3	ISSUE DATE: 18.09.2024	REV: B
DWG. NO: DA 105	SCALE: 1:250 AT A1 1:500 AT A3	

LEGEND	SPECIALISED RETAIL PREMISES 803 m ²	HIGH TECHNOLOGY INDUSTRY 2216 m ²
	WORKSPACES (LIGHT INDUSTRY) 926 m ²	

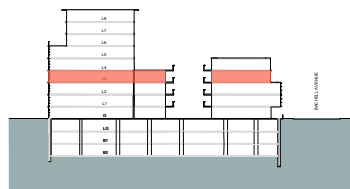

PROJECT:
THE HUB @ LIDCOMBE

DRAWING:
LEVEL 3 FLOOR PLAN

ADDRESS:
2 BACHELL AVENUE LIDCOMBE

CLIENT:
PACIFIC PLANNING

STATUS:
RFI RESPONSE


JOB No. 18107.3	ISSUE DATE: 18.09.2024
DWG. NO: DA 106	SCALE: 1:250 AT A1 1:500 AT A3
REV: B	

two form
ARCHITECTURE + INTERIOR DESIGN

Suite 203 level 2 34 Charles Street Parramatta NSW 2150
p 02 9098 8921 e info@twoform.com.au twoform.com.au

LEGEND

	SPECIALISED RETAIL PREMISES	610 m ²		HIGH TECHNOLOGY INDUSTRY	1621 m ²
	WORKSPACES (LIGHT INDUSTRY)	66 m ²		HEALTH & COMMUNITY	1005 m ²

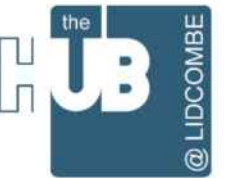



PROJECT:
THE HUB @ LIDCOMBE

DRAWING:
LEVEL 4 FLOOR PLAN

ADDRESS:
2 BACHELL AVENUE LIDCOMBE

CLIENT:
PACIFIC PLANNING

STATUS: RFI RESPONSE		
JOB No. 18107.3	ISSUE DATE: 18.09.2024	
DWG. NO: DA 107	SCALE: 1:250 AT A1 1:500 AT A3	REV: B

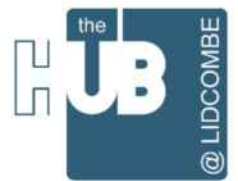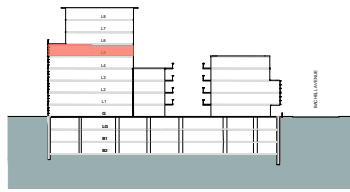

PROJECT:
THE HUB @ LIDCOMBE

DRAWING:
LEVEL 5 FLOOR PLAN

ADDRESS:
2 BACHELL AVENUE LIDCOMBE

CLIENT:
PACIFIC PLANNING

STATUS: RFI RESPONSE		
JOB No. 18107.3	SCALE: 1:250 AT A1 1:500 AT A3	ISSUE DATE: 18.09.2024
DWG. NO: DA 108	REV: B	

two form
ARCHITECTURE + INTERIOR DESIGN
Suite 203 level 2 34 Charles Street Parramatta NSW 2150
p 02 9098 8921 e info@twoform.com.au twoform.com.au

LEGEND

CENTRE-BASED CHILDCARE FACILITY



711 m²

OFFICE

1487 m²

FOOD AND DRINK INDUSTRIES

159 m²

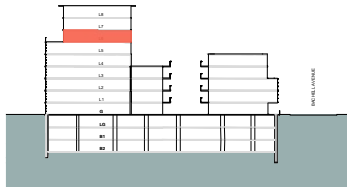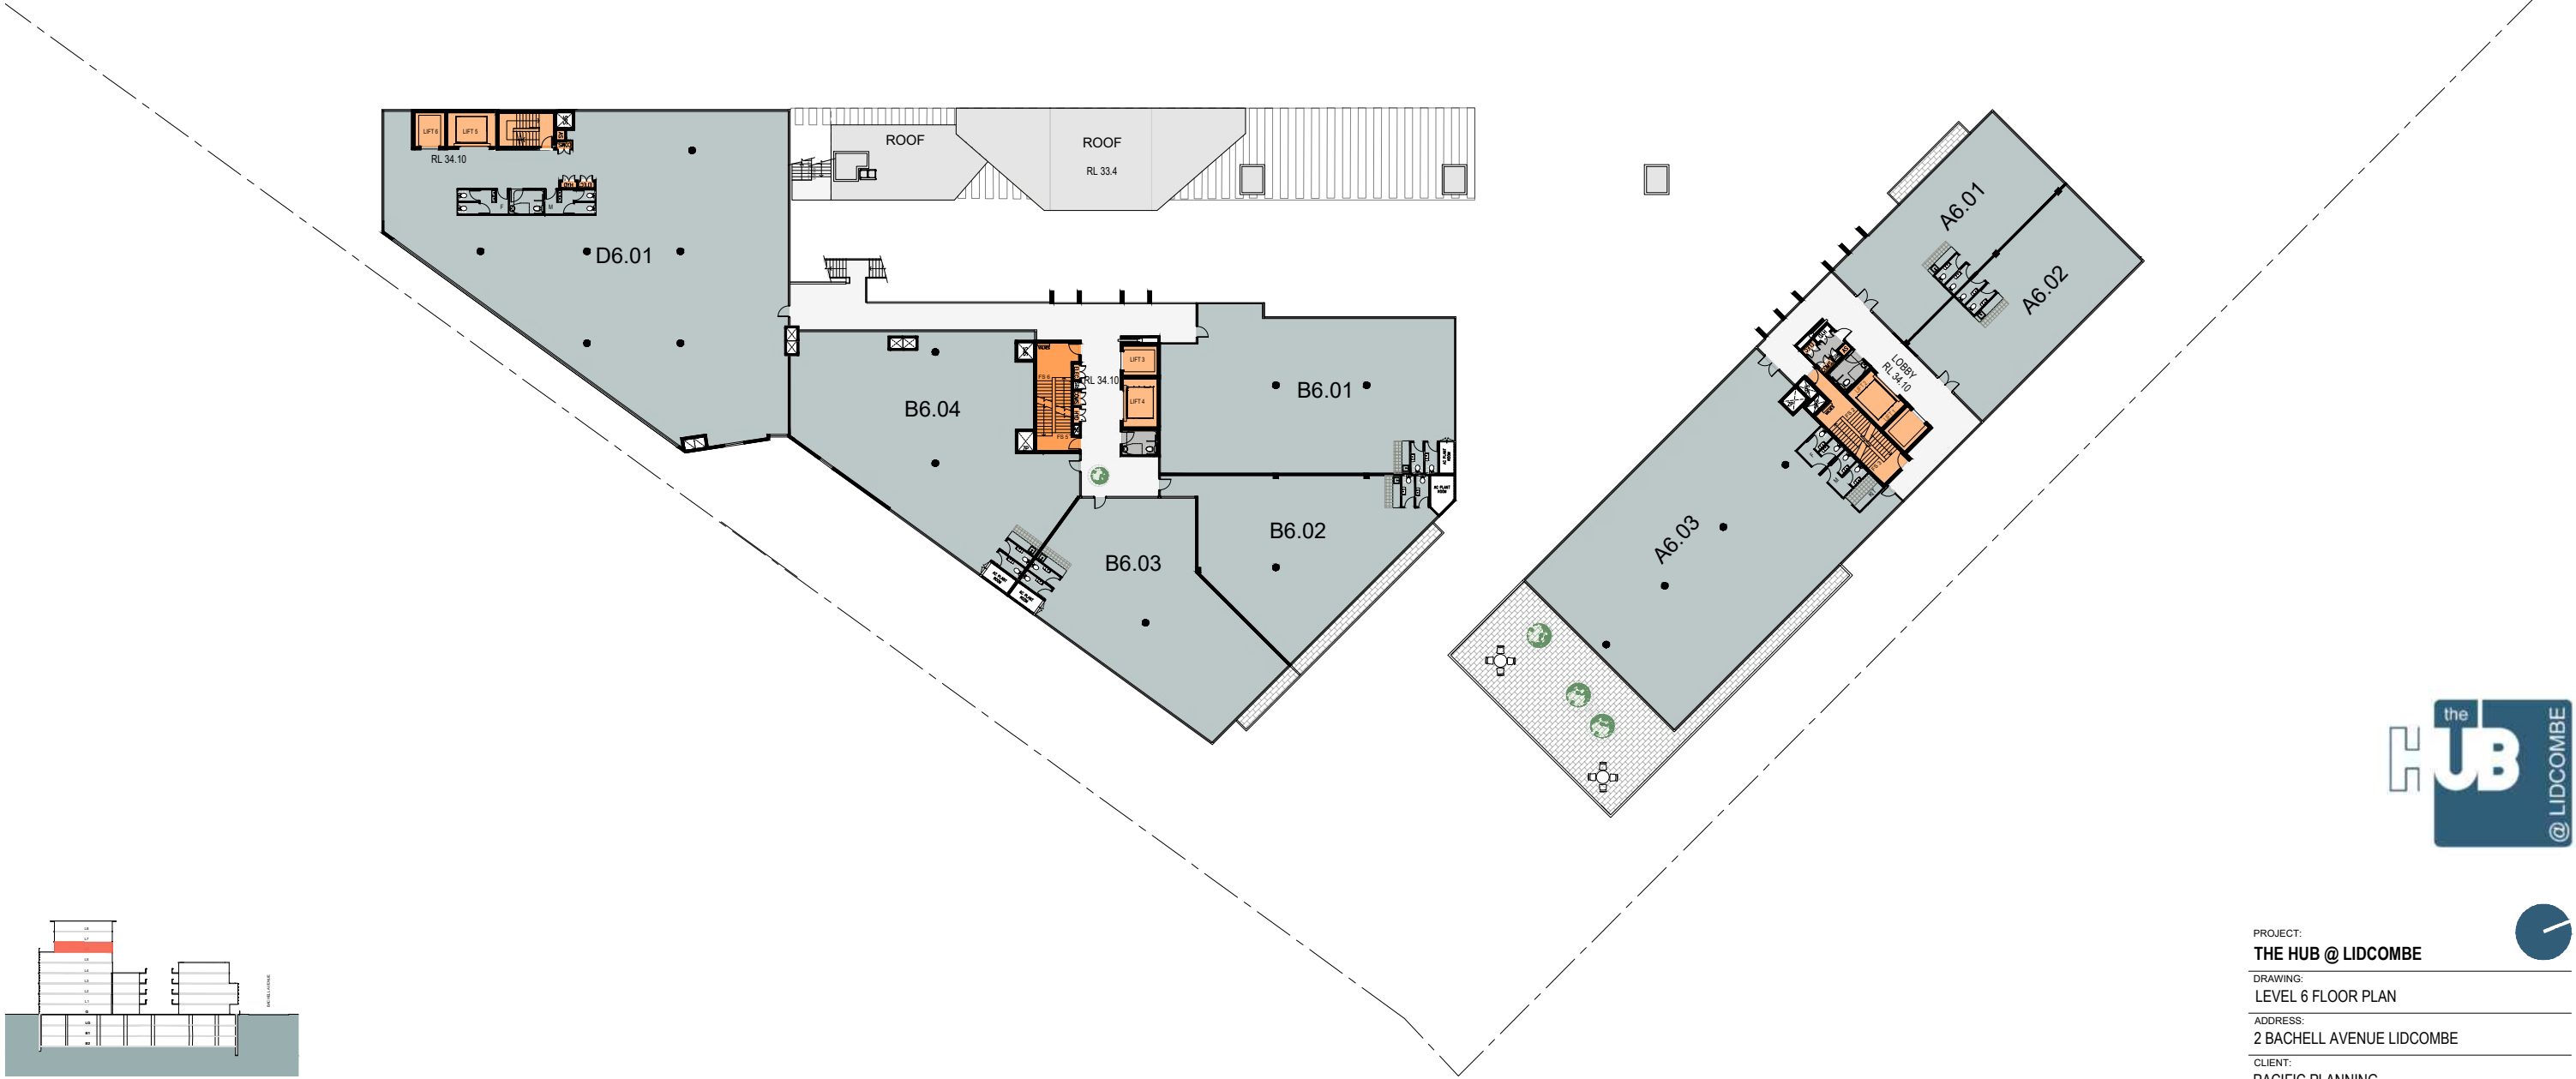



PROJECT:
THE HUB @ LIDCOMBE


DRAWING:
LEVEL 6 FLOOR PLAN

ADDRESS:
2 BACHELL AVENUE LIDCOMBE

CLIENT:
PACIFIC PLANNING

STATUS: RFI RESPONSE		
JOB No. 18107.3	ISSUE DATE: 18.09.2024	REV: B
DWG. NO: DA 109	SCALE: 1:250 AT A1 1:500 AT A3	

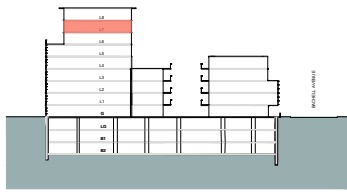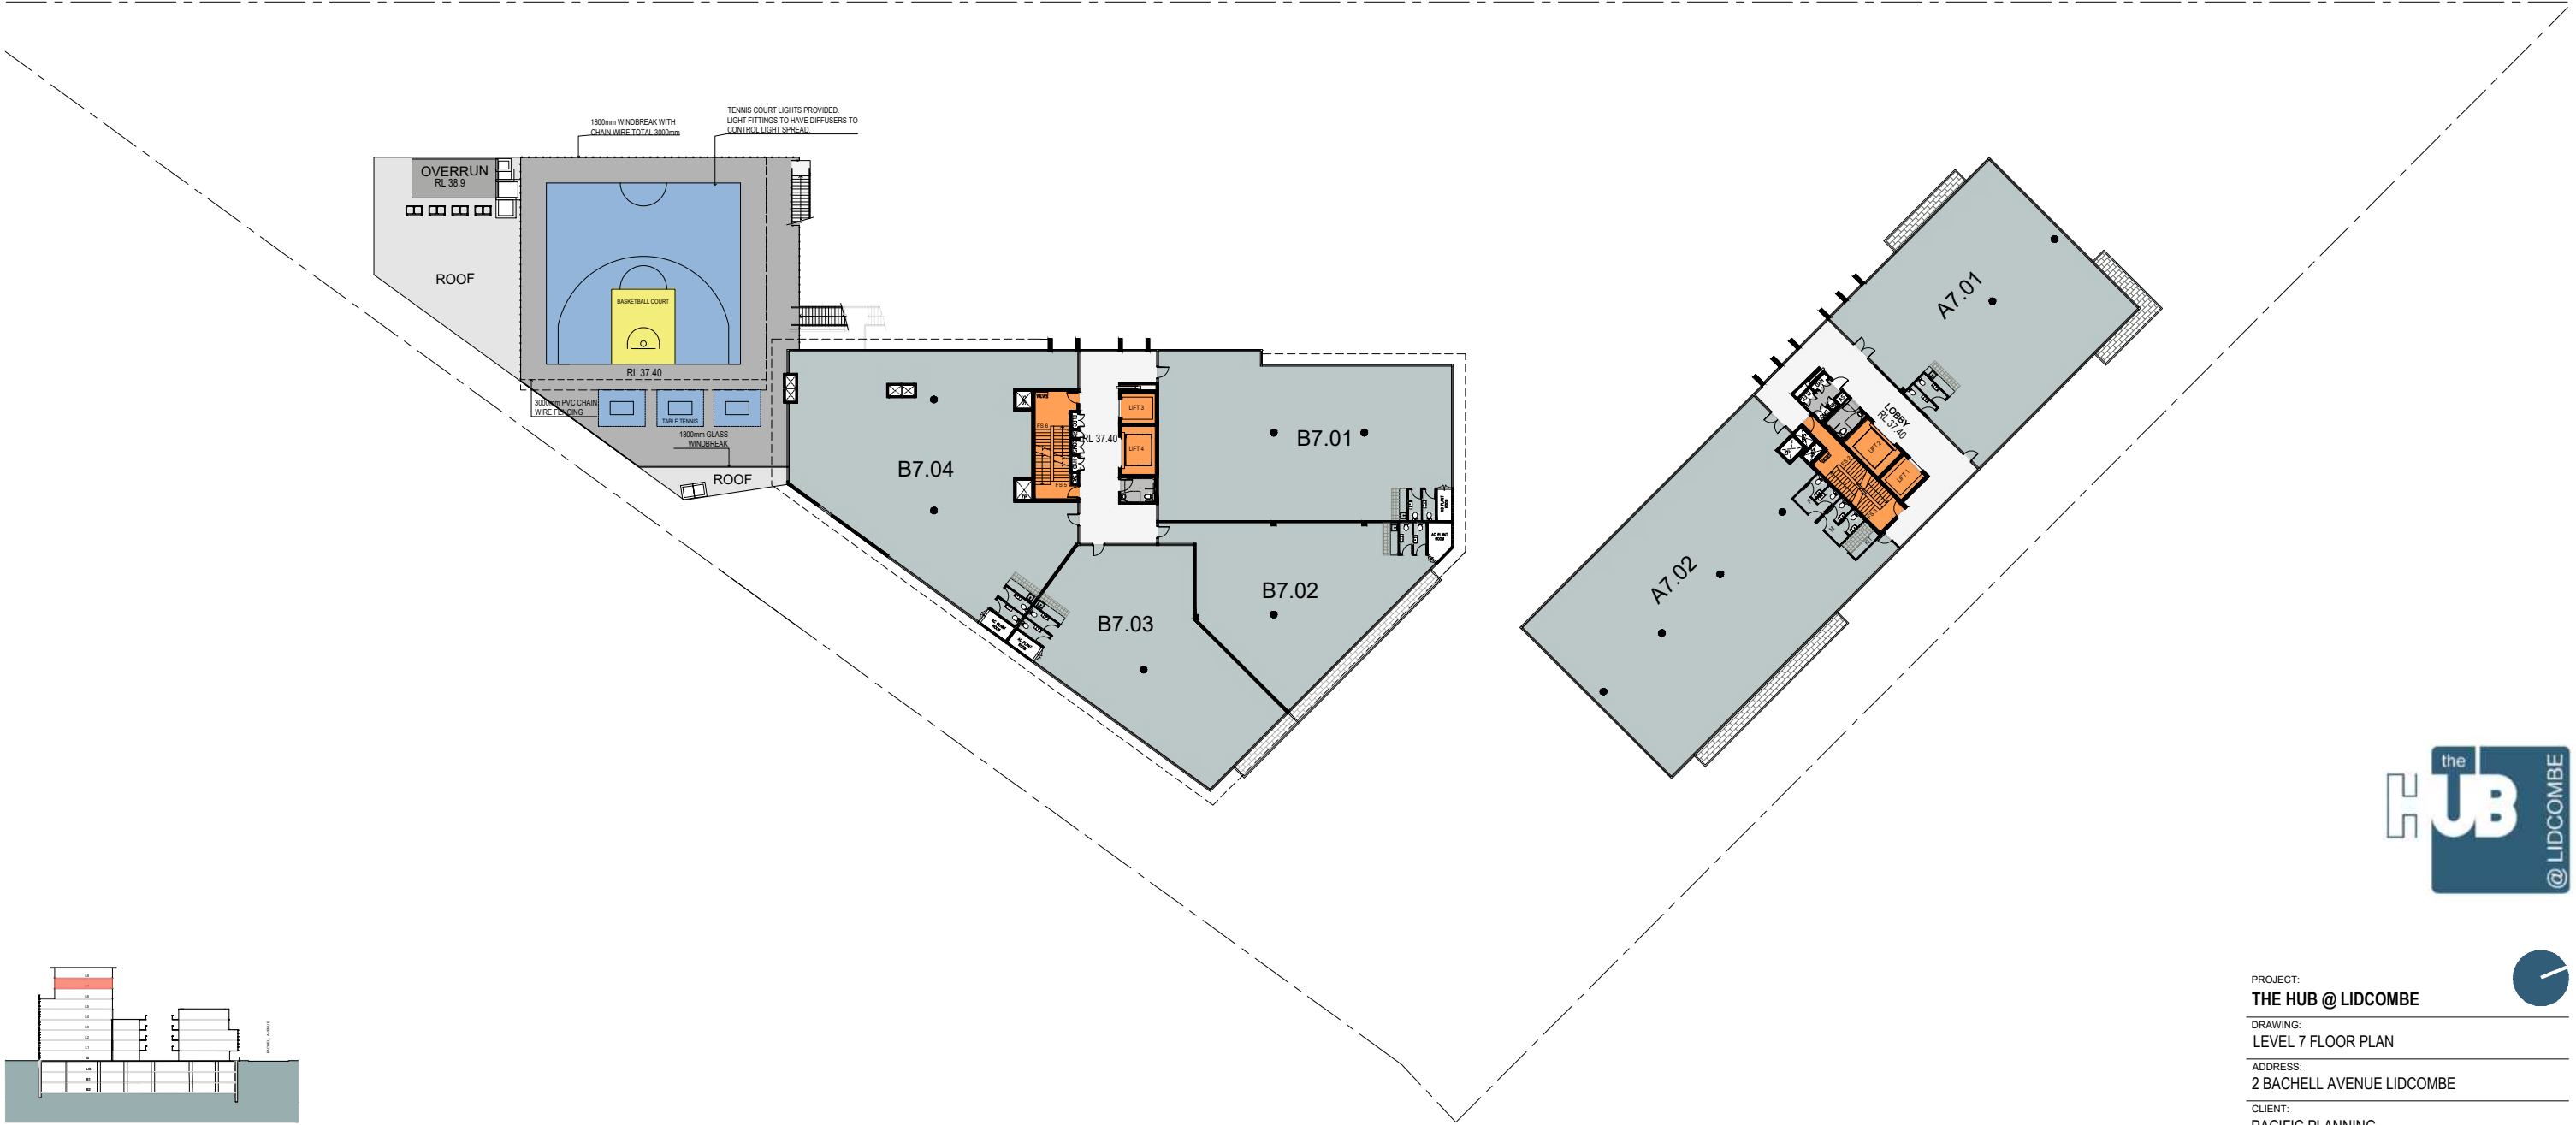

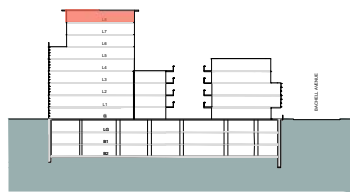

PROJECT:
THE HUB @ LIDCOMBE

DRAWING:
LEVEL 8 FLOOR PLAN

ADDRESS:
2 BACHELL AVENUE LIDCOMBE




CLIENT:
PACIFIC PLANNING

two form
ARCHITECTURE + INTERIOR DESIGN
Suite 203 level 2 34 Charles Street Parramatta NSW 2150
p 02 9098 8921 e info@twoform.com.au twoform.com.au

LEGEND

OFFICE	683 m ²
DOG DAYCARE	303 m ²

STATUS: RFI RESPONSE		
JOB No. 18107.3	SCALE: 1:250 AT A1 1:500 AT A3	ISSUE DATE: 18.09.2024
DWG. NO: DA 111	REV: B	

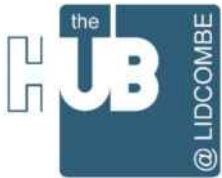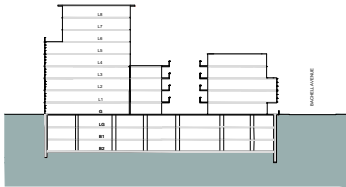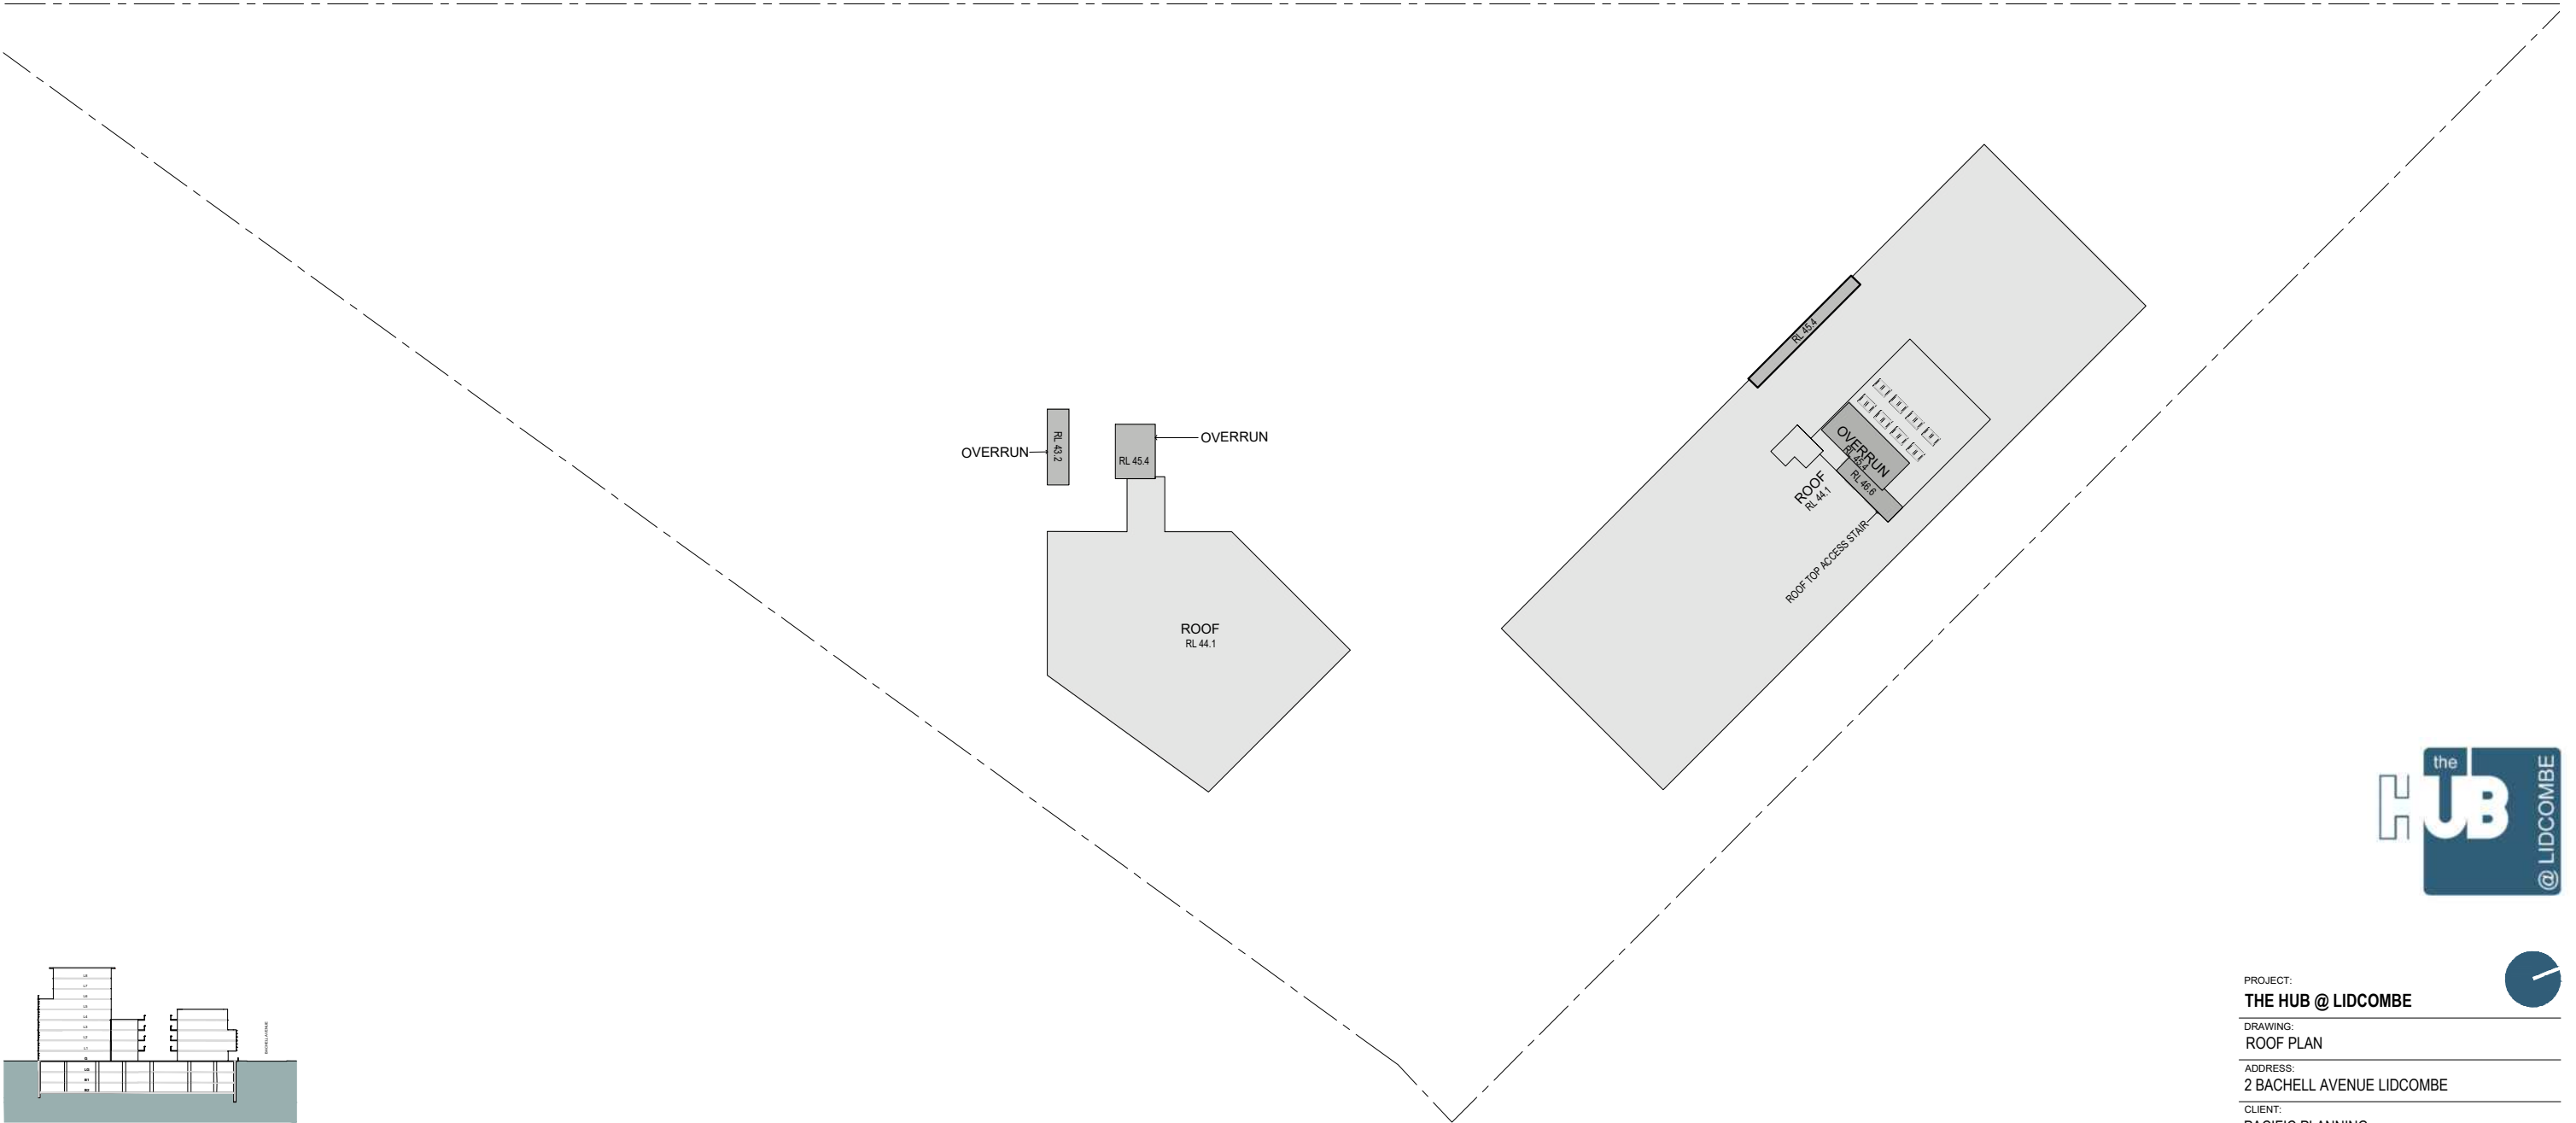

PROJECT:
THE HUB @ LIDCOMBE

DRAWING:
ROOF PLAN

ADDRESS:
2 BACHELL AVENUE LIDCOMBE

CLIENT:
PACIFIC PLANNING

STATUS:
RFI RESPONSE

JOB No:
18107.3

ISSUE DATE:
18.09.2024

DWG. NO:
DA 112

SCALE:
**1:250 AT A1
1:500 AT A3**

REV:
B



L8	RL 40.7
L7	RL 37.4
L6	RL 34.1
L5	RL 30.8
L4	RL 27.5
L3	RL 24.2
L2	RL 20.9
L1	RL 17.6
G	RL 13.7

NORTHWEST ELEVATION - BACHELL AVENUE




PROJECT: THE HUB @ LIDCOMBE		
DRAWING: ELEVATION - NORTHWEST		
ADDRESS: 2 BACHELL AVENUE LIDCOMBE		
CLIENT: PACIFIC PLANNING		
STATUS: RFI RESPONSE		
JOB No. 18107.3	ISSUE DATE: 18.09.2024	
DWG. NO: DA 200	SCALE: 1:250 AT A1 1:500 AT A3	REV: B



L8 RL 40.7
L7 RL 37.4
L6 RL 34.1
L5 RL 30.8
L4 RL 27.5
L3 RL 24.2
L2 RL 20.9
L1 RL 17.6
G RL 13.7

EAST ELEVATION - ALONG PROPERTY BOUNDARY

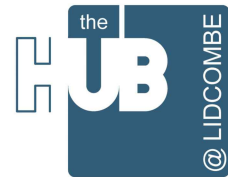

PROJECT: THE HUB @ LIDCOMBE		
DRAWING: ELEVATION - EAST		
ADDRESS: 2 BACHELL AVENUE LIDCOMBE		
CLIENT: PACIFIC PLANNING		
STATUS: RFI RESPONSE		
JOB No. 18107.3	ISSUE DATE: 18.09.2024	
DWG. NO: DA 201	SCALE: 1:250 AT A1 1:500 AT A3	REV: B




L8	RL 40.7
L7	RL 37.4
L6	RL 34.1
L5	RL 30.8
L4	RL 27.5
L3	RL 24.2
L2	RL 20.9
L1	RL 17.6
G	RL 13.7

SOUTH ELEVATION - ALONG PROPERTY BOUNDARY



PROJECT: THE HUB @ LIDCOMBE		
DRAWING: ELEVATION - SOUTH		
ADDRESS: 2 BACHELL AVENUE LIDCOMBE		
CLIENT: PACIFIC PLANNING		
STATUS: RFI RESPONSE		
JOB No. 18107.3	SCALE: 1:250 AT A1 1:500 AT A3	ISSUE DATE: 18.09.2024
DWG. NO: DA 202		REV: B

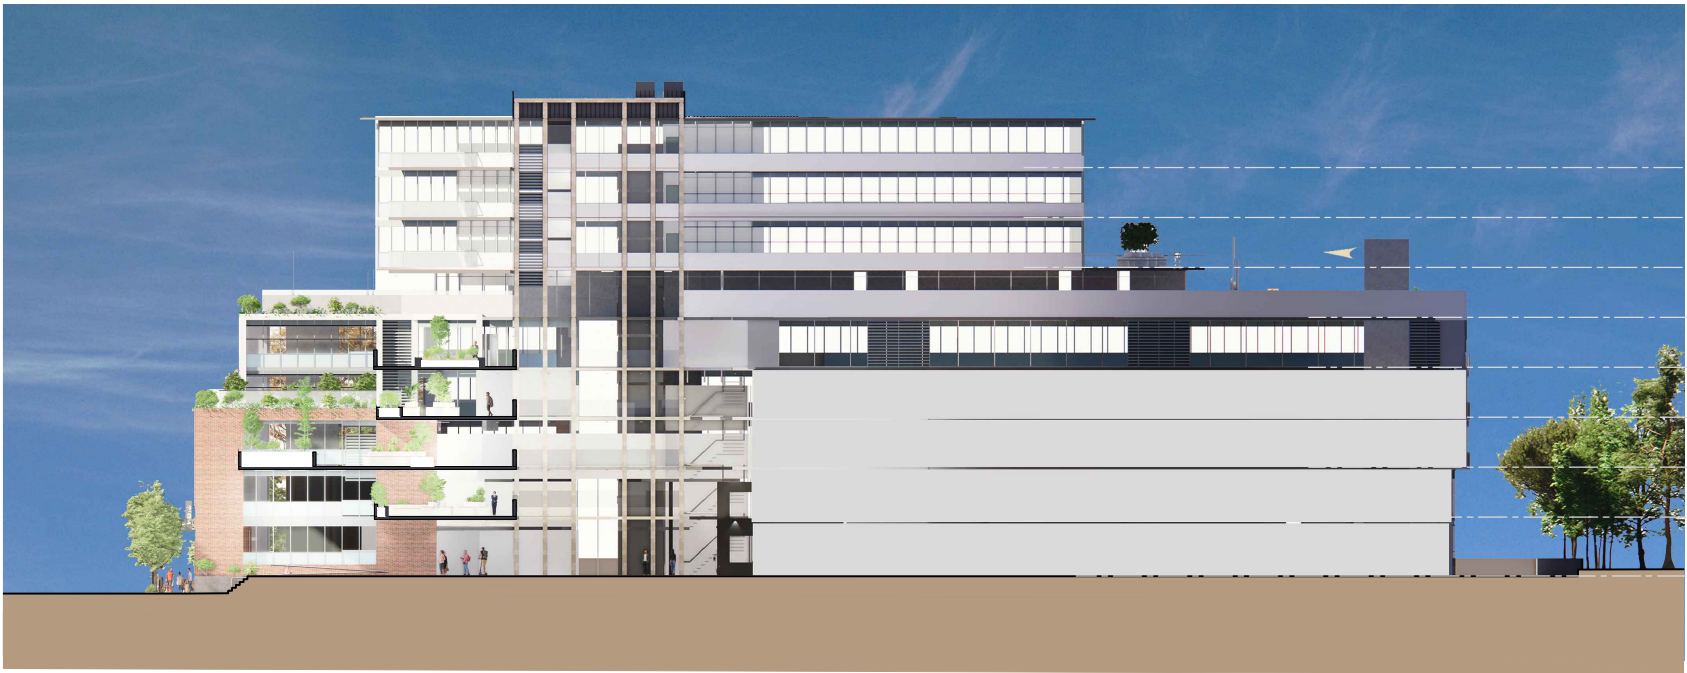


L8 RL 40.7
L7 RL 37.4
L6 RL 34.1
L5 RL 30.8
L4 RL 27.5
L3 RL 24.2
L2 RL 20.9
L1 RL 17.6
G RL 13.7

INTERNAL ELEVATION A1
CAR PARKING OMITTED




L8 RL 40.7
L7 RL 37.4
L6 RL 34.1
L5 RL 30.8
L4 RL 27.5
L3 RL 24.2
L2 RL 20.9
L1 RL 17.6
G RL 13.7

INTERNAL ELEVATION A2
CAR PARKING OMITTED

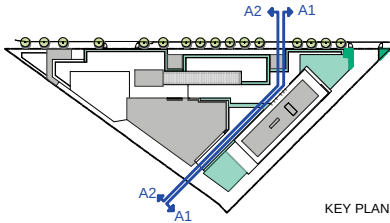

PROJECT:
THE HUB @ LIDCOMBE
DRAWING:
INTERNAL ELEVATIONS - A1 AND A2
ADDRESS:
2 BACHELL AVENUE LIDCOMBE
CLIENT:
PACIFIC PLANNING

STATUS:
RFI RESPONSE
JOB No.
18107.3
DWG. NO:
DA 203
SCALE:
1:250 AT A1
1:500 AT A3
ISSUE DATE:
18.09.2024
REV:
B

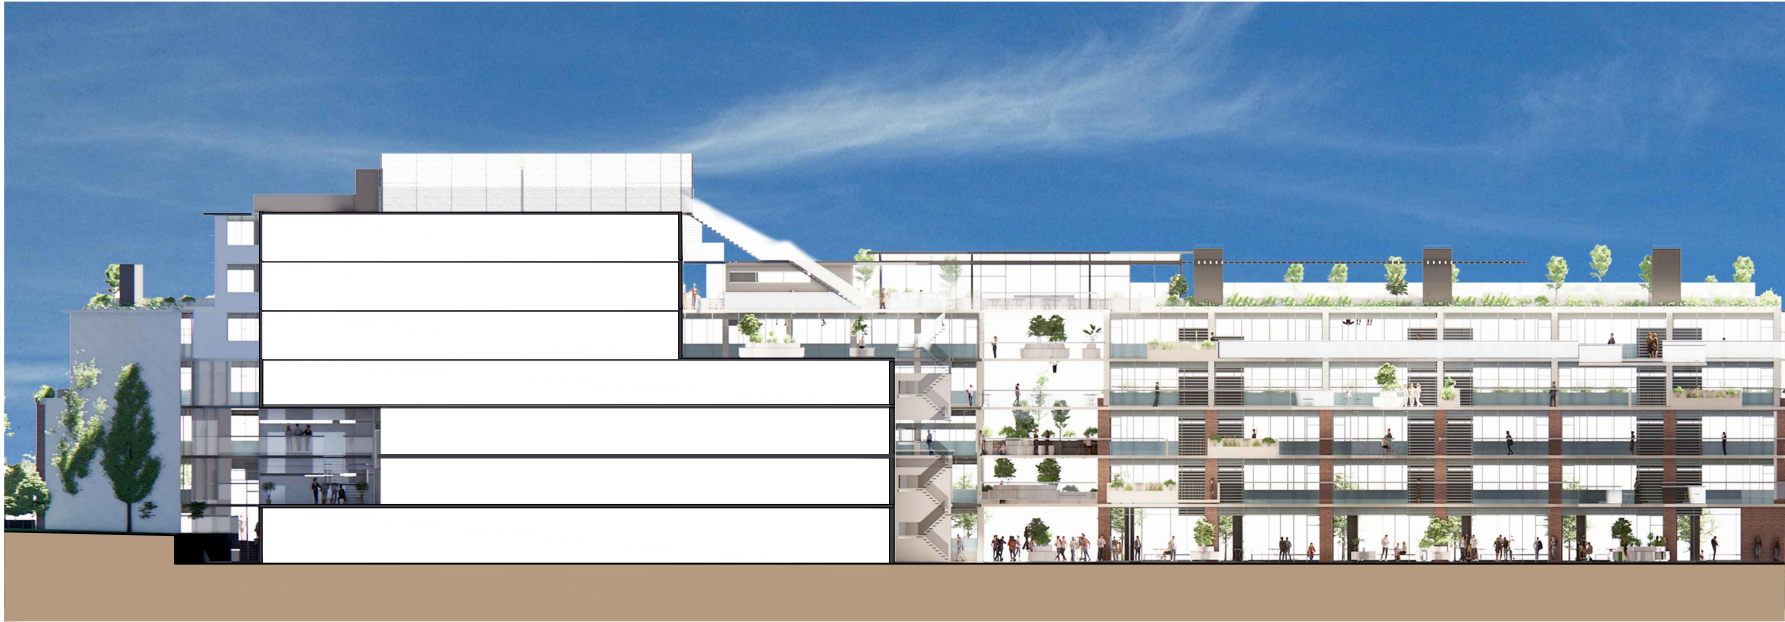


L7 RL 37.4
L6 RL 34.1
L5 RL 30.8
L4 RL 27.5
L3 RL 24.2
L2 RL 20.9
L1 RL 17.6
G RL 13.7

INTERNAL ELEVATION B1
CAR PARKING OMITTED




L8 RL 40.7
L7 RL 37.4
L6 RL 34.1
L5 RL 30.8
L4 RL 27.5
L3 RL 24.2
L2 RL 20.9
L1 RL 17.6
G RL 13.7

INTERNAL ELEVATION B2
CAR PARKING OMITTED

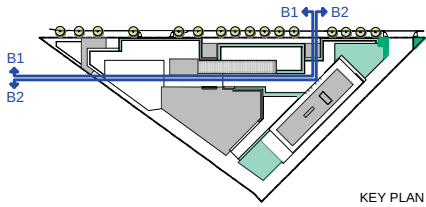

PROJECT:
THE HUB @ LIDCOMBE
DRAWING:
INTERNAL ELEVATIONS - B1 AND B2
ADDRESS:
2 BACHELL AVENUE LIDCOMBE
CLIENT:
PACIFIC PLANNING

STATUS:
RFI RESPONSE
JOB No.
18107.3
DWG. NO:
DA 204
SCALE:
1:250 AT A1
1:500 AT A3
ISSUE DATE:
18.09.2024
REV:
B

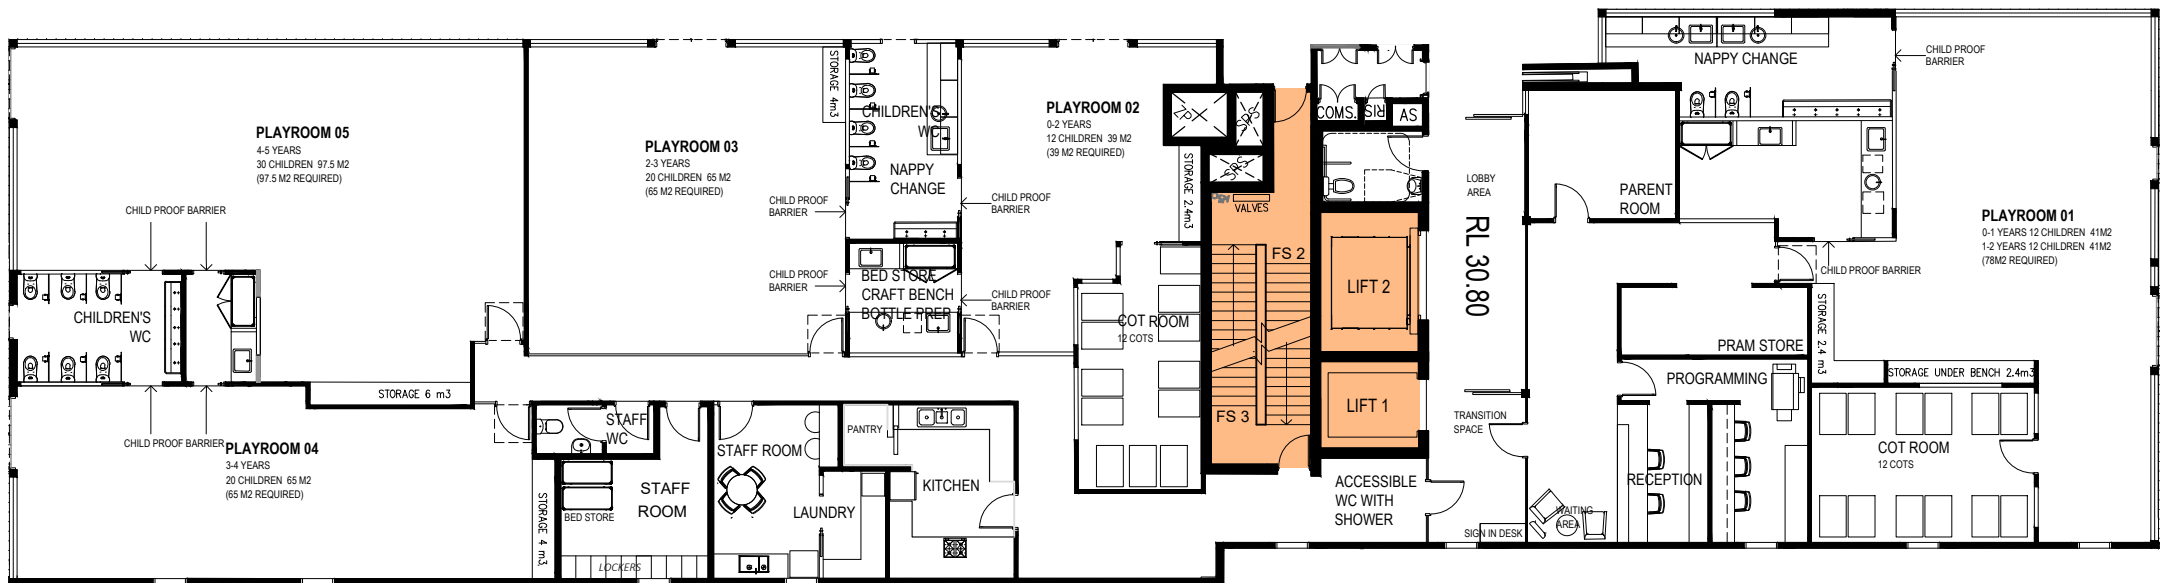


DETAILED FLOOR PLAN
CHILDCARE CENTRE
UNIT A5.01
SCALE 1:200

OUTDOOR PLAY AREA
PLAY ROOM AREA

PLAYROOM #	AGE	CHILDREN	INDOOR AREA REQUIRED	INDOOR AREA PROVIDED	INTERNAL STORAGE REQUIRED	INTERNAL STORAGE PROVIDED	COMPLIES
1	0-2	24	78 m²	80 m²	4.8 m³	4.8 m³	YES
2	0-2	12	39 m²	39 m²	2.4 m³	2.4 m³	YES
3	2-3	20	65 m²	65 m²	4 m³	4 m³	YES
4	3-4	20	65 m²	65 m²	4 m³	4 m³	YES
5	4-5	30	97.5 m²	97.5 m²	6 m³	6 m³	YES
TOTAL		106		346.5 m²			
OUTDOOR AREA REQUIRED			7 m² \ CHILD	742 m2			
OUTDOOR AREA PROVIDED			7 m² \ CHILD	764 m2			YES
OUTDOOR STORAGE AREA			0.3 m³ \ CHILD	32 m³			YES

TABLE

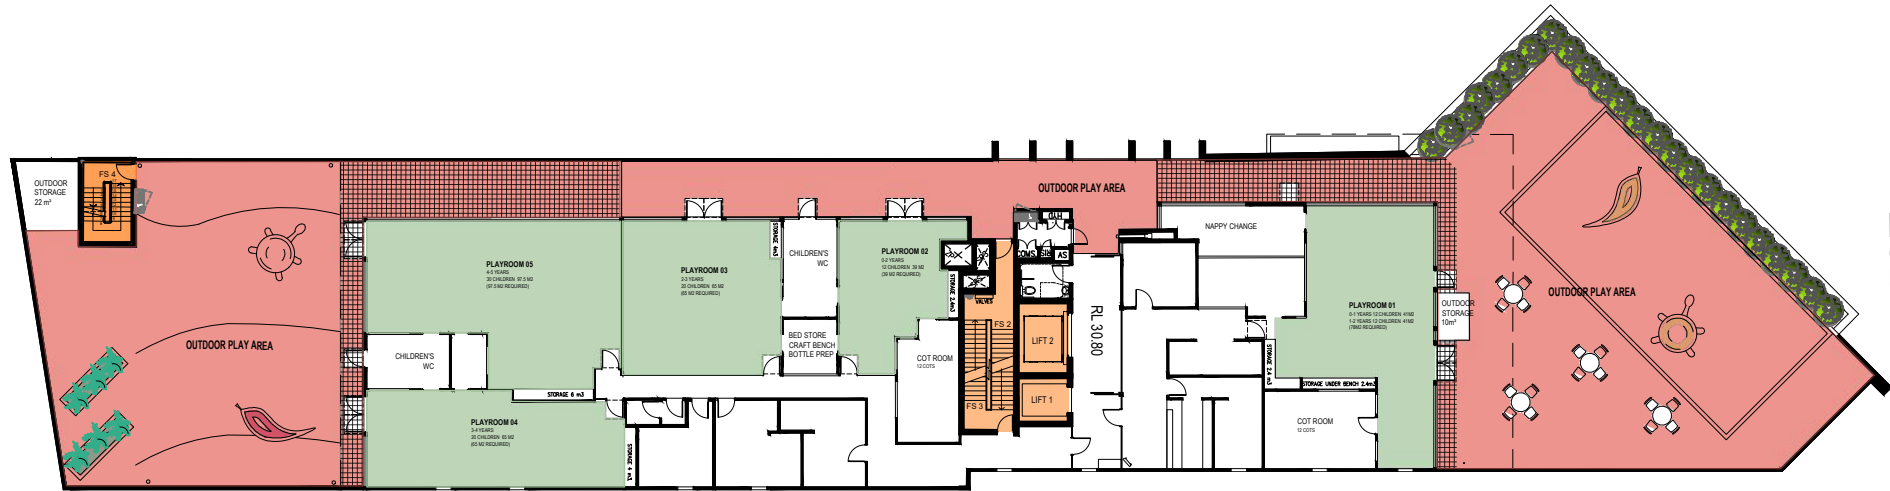

LEVEL 5 FLOOR PLAN
CHILDCARE CENTRE
BLOCK 'A'
SCALE 1:400



VIEW 1



VIEW 2



PROJECT:
THE HUB @ LIDCOMBE

DRAWING:
CHILDCARE LAYOUT

ADDRESS:
2 BACHELL AVENUE LIDCOMBE


CLIENT:
PACIFIC PLANNING

STATUS:
RFI RESPONSE

JOB No. 18107.3	ISSUE DATE: 18.09.2024
DWG. NO: DA 251	SCALE: REV: B




GROUND FLOOR PLAN
NTS

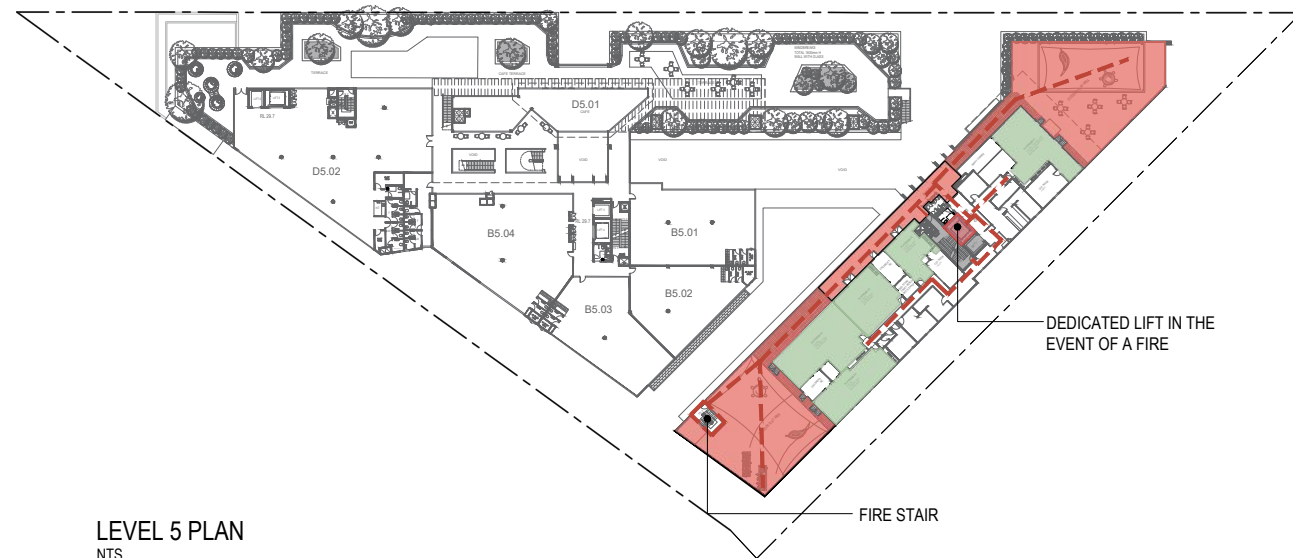

LEVEL 5 PLAN
NTS



LOCATION PLAN
NTS

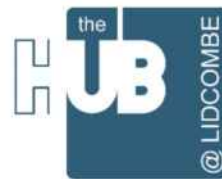

PROJECT:
THE HUB @ LIDCOMBE

DRAWING:
CCC - EVACUATION PLAN

ADDRESS:
2 BACHELL AVENUE LIDCOMBE

CLIENT:
PACIFIC PLANNING

STATUS:
ISSUE FOR DA



JOB No.
18107.3

ISSUE DATE:
18.09.2024

DWG. NO.
DA 252

SCALE:
NTS

REV:
B

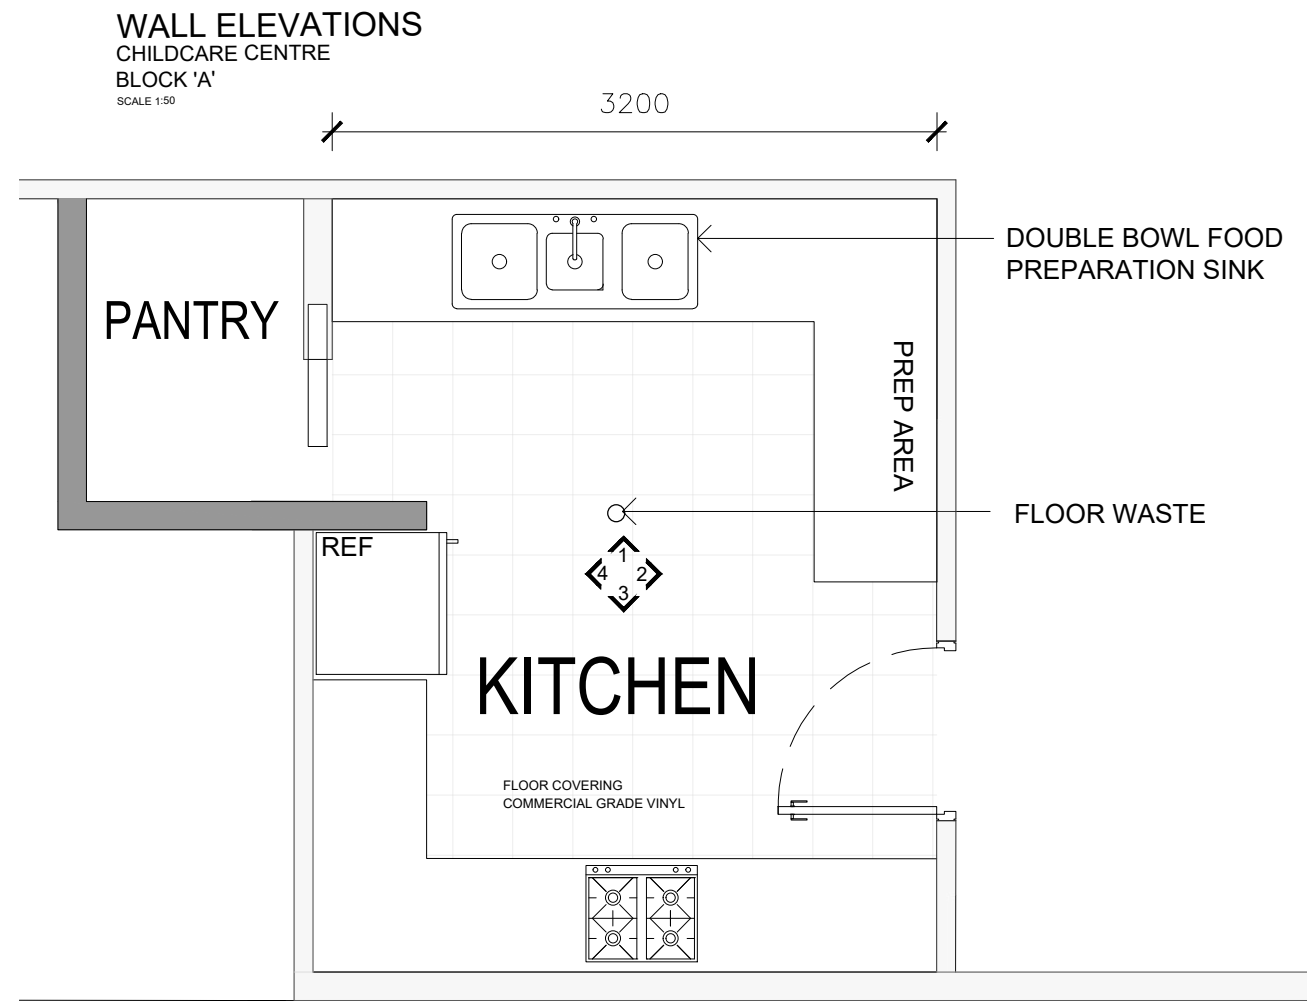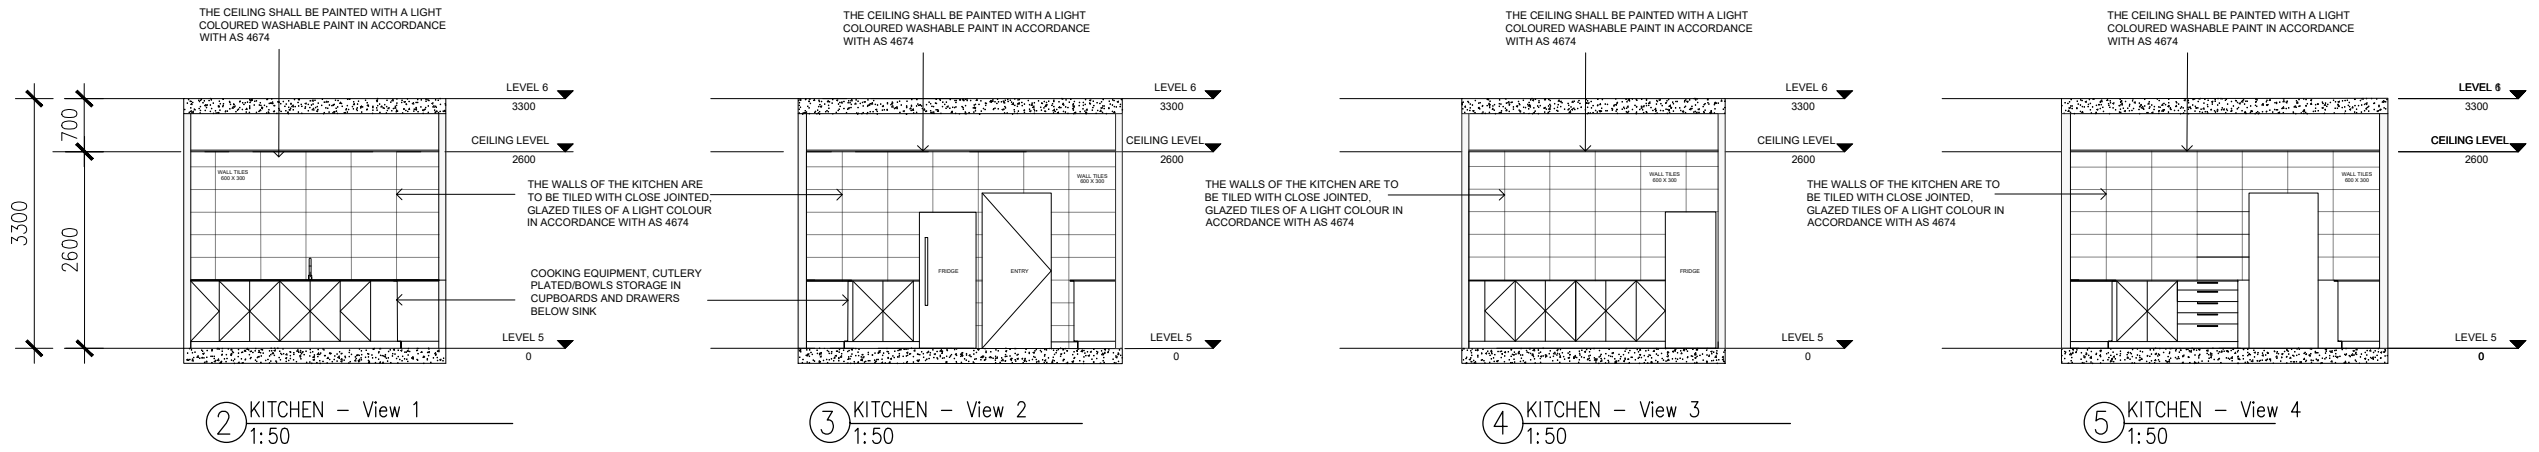

DETAIL PLAN
CHILDCARE CENTRE
BLOCK 'A'
SCALE 1:50

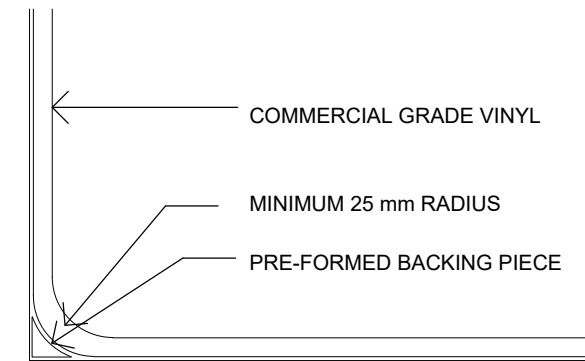


FIGURE 1 TYPICAL COVERING DETAIL

THE FLOOR IS TO BE CONSTRUCTED OF CONCRETE OR OTHER MATERIAL IMPERVIOUS TO MOISTURE IN ACCORDANCE WITH AS 4674

NOTE:
ALL WASTEWATER TO BE CONNECTED TO GREASE ARRESTOR LOCATED IN BASEMENT



PROJECT:
THE HUB @ LIDCOMBE

DRAWING:
CHILDCARE LAYOUT- KITCHEN

ADDRESS:
2 BACHELL AVENUE LIDCOMBE

CLIENT:
PACIFIC PLANNING

STATUS:
RFI RESPONSE


JOB No.
18107.3

ISSUE DATE:
18.09.2024

DWG. NO.
DA 253

SCALE:

REV:
A

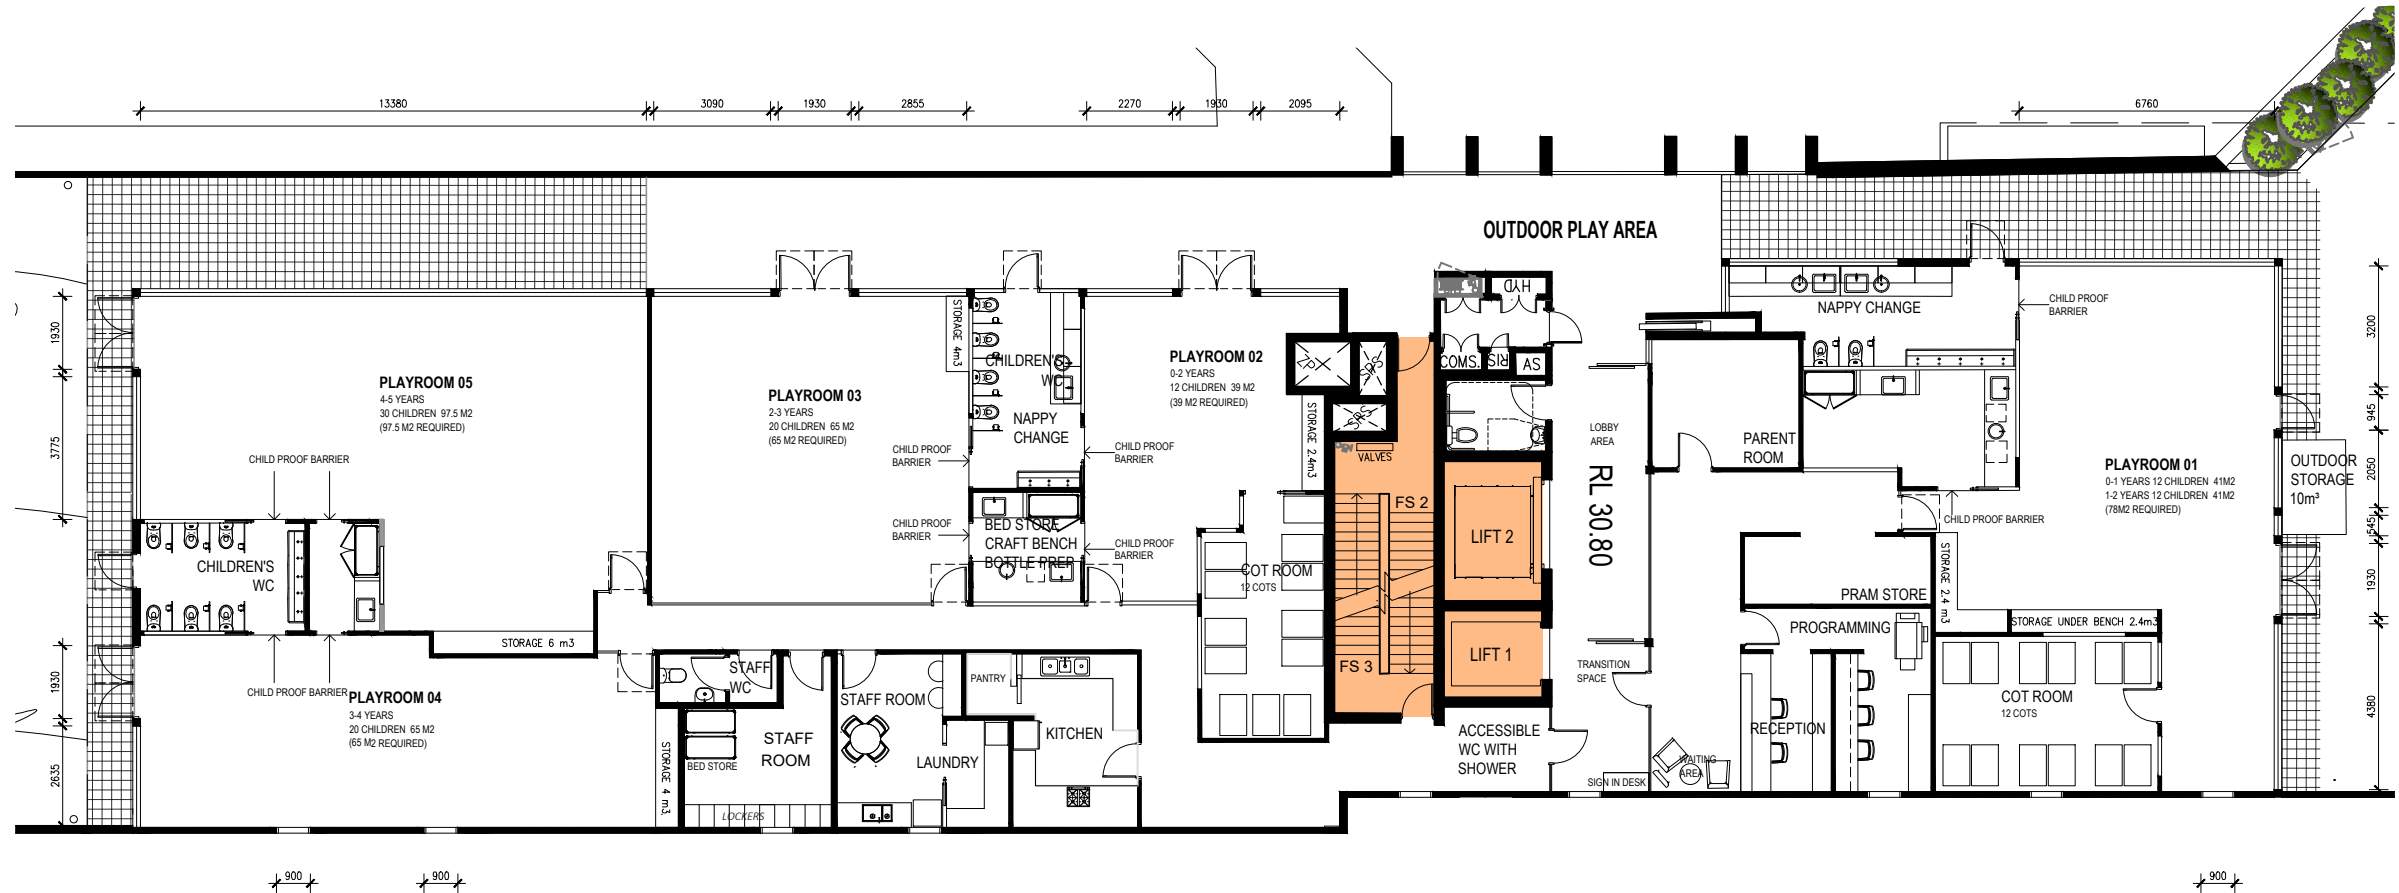

DETAILED FLOOR PLAN
CHILDCARE CENTRE
UNIT A5.01
SCALE 1:200

NATURAL LIGHT (AS PER NCC F6D3)

PLAYROOM #	ROOMS AREA	GLAZING AREA	REQUIRED GLAZING AREA	COMPLIES
1	80 m²	45.44 m²	8.42 m²	YES
2	39 m²	11.20 m²	4.05 m²	YES
3	65 m²	15.25 m²	6.60 m²	YES
4	65 m²	11.38 m²	6.68 m²	YES
5	97.5 m²	44.00m²	10.15 m²	YES
GLAZING AREA IS THE TOTAL AREA OF THE WINDOWS AND DOORS LESS 5% ALLOWANCE FOR FRAMING				
REQUIRED GLAZING AREA IS THE 10% REQUIRED BY F6D3 CLAUSE (1)(a)(i)				

NATURAL VENTILATION (AS PER NCC F6D7)

PLAYROOM #	ROOMS AREA	OPENABLE AREA	REQUIRED OPENABLE AREA	COMPLIES
1	80 m²	18.18 m²	4.21 m²	YES
2	39 m²	4.48 m²	2.03 m²	YES
3	65 m²	6.10 m²	3.30 m²	YES
4	65 m²	4.55 m²	3.34 m²	YES
5	97.5 m²	17.60m²	5.07 m²	YES
OPENABLE AREA IS CALCULATED AS 40% OF THE WINDOW GLAZING AREA AS AN ALLOWANCE FOR OPENABLE WINDOWS AT DETAILED DESIGN STAGE				
REQUIRED OPENABLE AREA IS THE 5% REQUIRED BY F6D7 CLAUSE (1)(a)(i)				



PROJECT:
THE HUB @ LIDCOMBE

DRAWING:
CHILDCARE LAYOUT

ADDRESS:
2 BACHELL AVENUE LIDCOMBE


CLIENT:
PACIFIC PLANNING

STATUS: RFI RESPONSE		
JOB No. 18107.3	ISSUE DATE: 18.09.2024	
DWG. NO: DA 254	SCALE:	REV: A



L8 RL 40.7
L7 RL 37.4
L6 RL 34.1
L5 RL 30.8
L4 RL 27.5
L3 RL 24.2
L2 RL 20.9
L1 RL 17.6
G RL 13.7

SECTION W-W

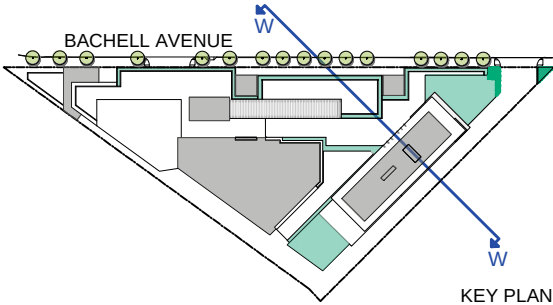


PROJECT: THE HUB @ LIDCOMBE		
DRAWING: SECTION W		
ADDRESS: 2 BACHELL AVENUE LIDCOMBE		
CLIENT: PACIFIC PLANNING		
STATUS: RFI RESPONSE		
JOB No. 18107.3	ISSUE DATE: 18.09.2024	
DWG. NO: DA 320	SCALE: 1:250 AT A1 1:500 AT A3	REV: B



L8 RL 40.7
L7 RL 37.4
L6 RL 34.1
L5 RL 30.8
L4 RL 27.5
L3 RL 24.2
L2 RL 20.9
L1 RL 17.6
G RL 13.7

SECTION X

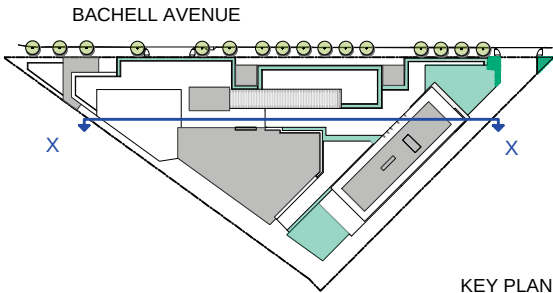

PROJECT: THE HUB @ LIDCOMBE		
DRAWING: SECTION X		
ADDRESS: 2 BACHELL AVENUE LIDCOMBE		
CLIENT: PACIFIC PLANNING		
STATUS: RFI RESPONSE		
JOB No. 18107.3	ISSUE DATE: 18.09.2024	
DWG. NO: DA 321	SCALE: 1:250 AT A1 1:500 AT A3	REV: B




L8 RL 40.7
L7 RL 37.4
L6 RL 34.1
L5 RL 30.8
L4 RL 27.5
L3 RL 24.2
L2 RL 20.9
L1 RL 17.6
G RL 13.7

SECTION Y



L8 RL 40.7
L7 RL 37.4
L6 RL 34.1
L5 RL 30.8
L4 RL 27.5
L3 RL 24.2
L2 RL 20.9
L1 RL 17.6
G RL 13.7

SECTION Z

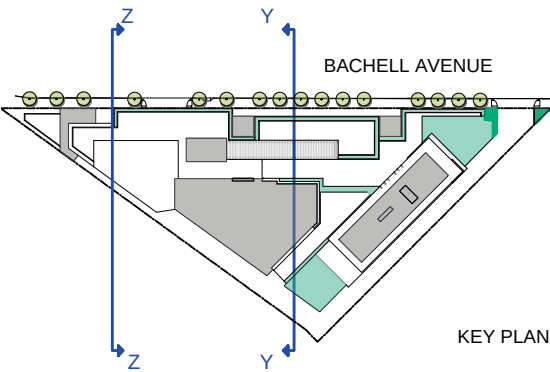


PROJECT:
THE HUB @ LIDCOMBE
DRAWING:
SECTION Y & Z
ADDRESS:
2 BACHELL AVENUE LIDCOMBE
CLIENT:
PACIFIC PLANNING


STATUS:
RFI RESPONSE
JOB No.
18107.3
DWG. NO.
DA 322
SCALE:
1:250 AT A1
1:500 AT A3
ISSUE DATE:
18.09.2024
REV:
B




21 JUNE - 8 AM

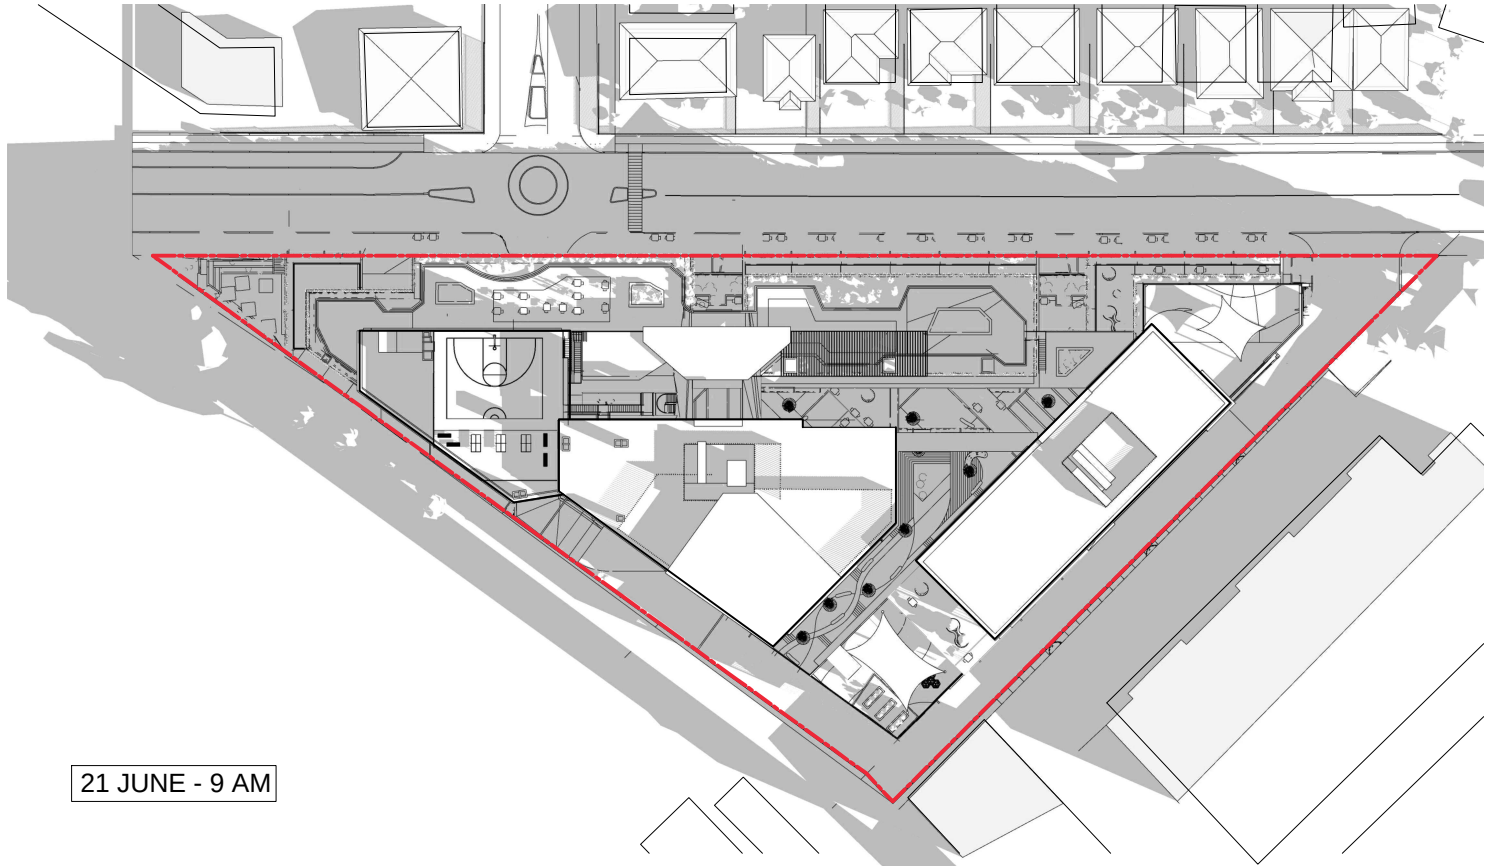

21 JUNE - 9 AM

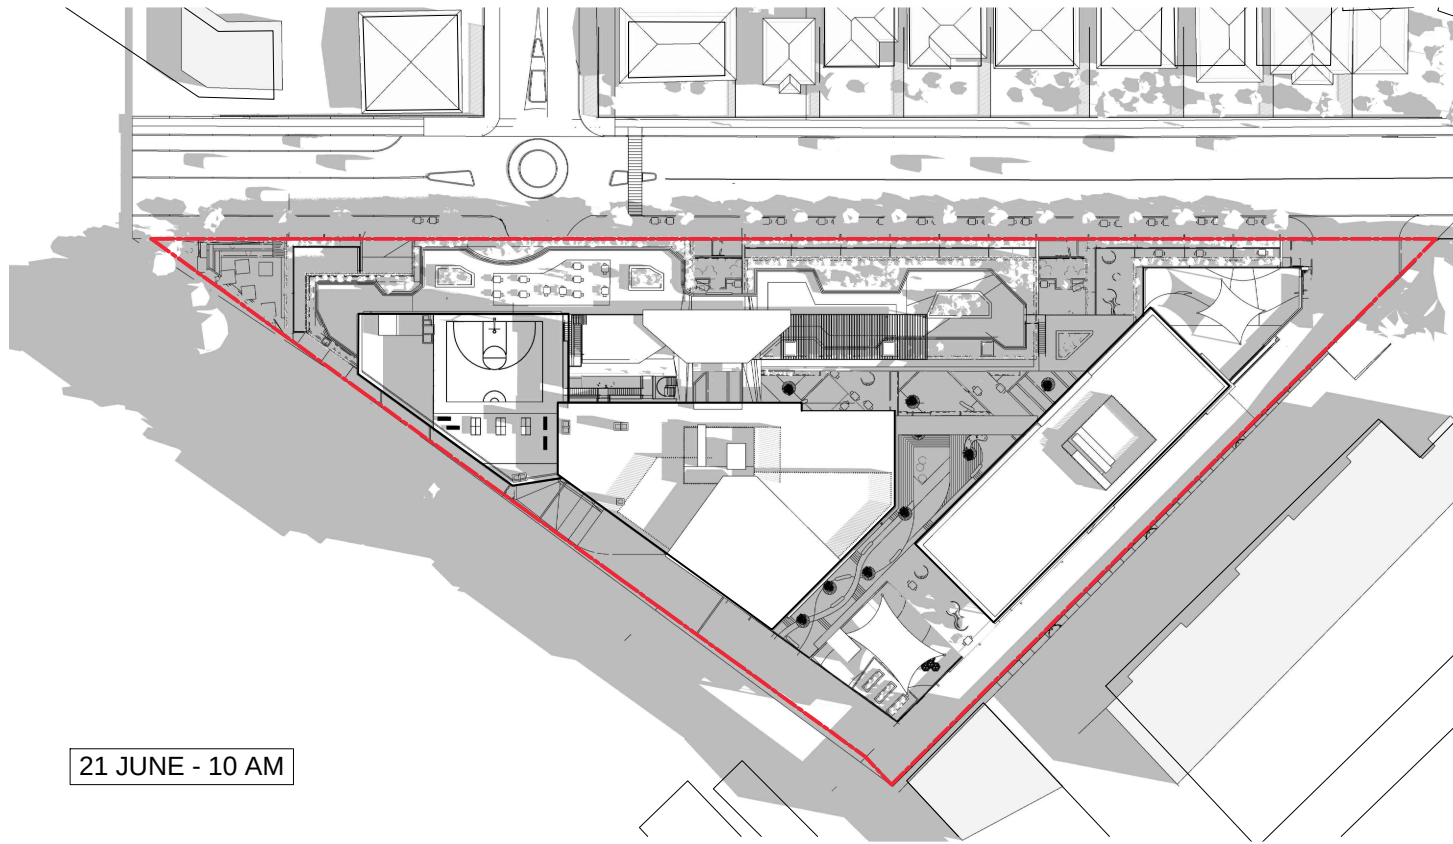

21 JUNE - 10 AM

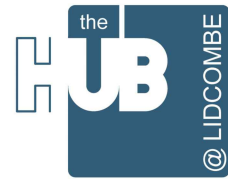


PROJECT:
THE HUB @ LIDCOMBE

DRAWING:
SHADOW DIAGRAMS


ADDRESS:
2 BACHELL AVENUE LIDCOMBE

CLIENT:
PACIFIC PLANNING


STATUS: RFI RESPONSE		
JOB No. 18107.3	ISSUE DATE: 18.09.2024	REV: B
DWG. NO: DA 500	SCALE: NTS	

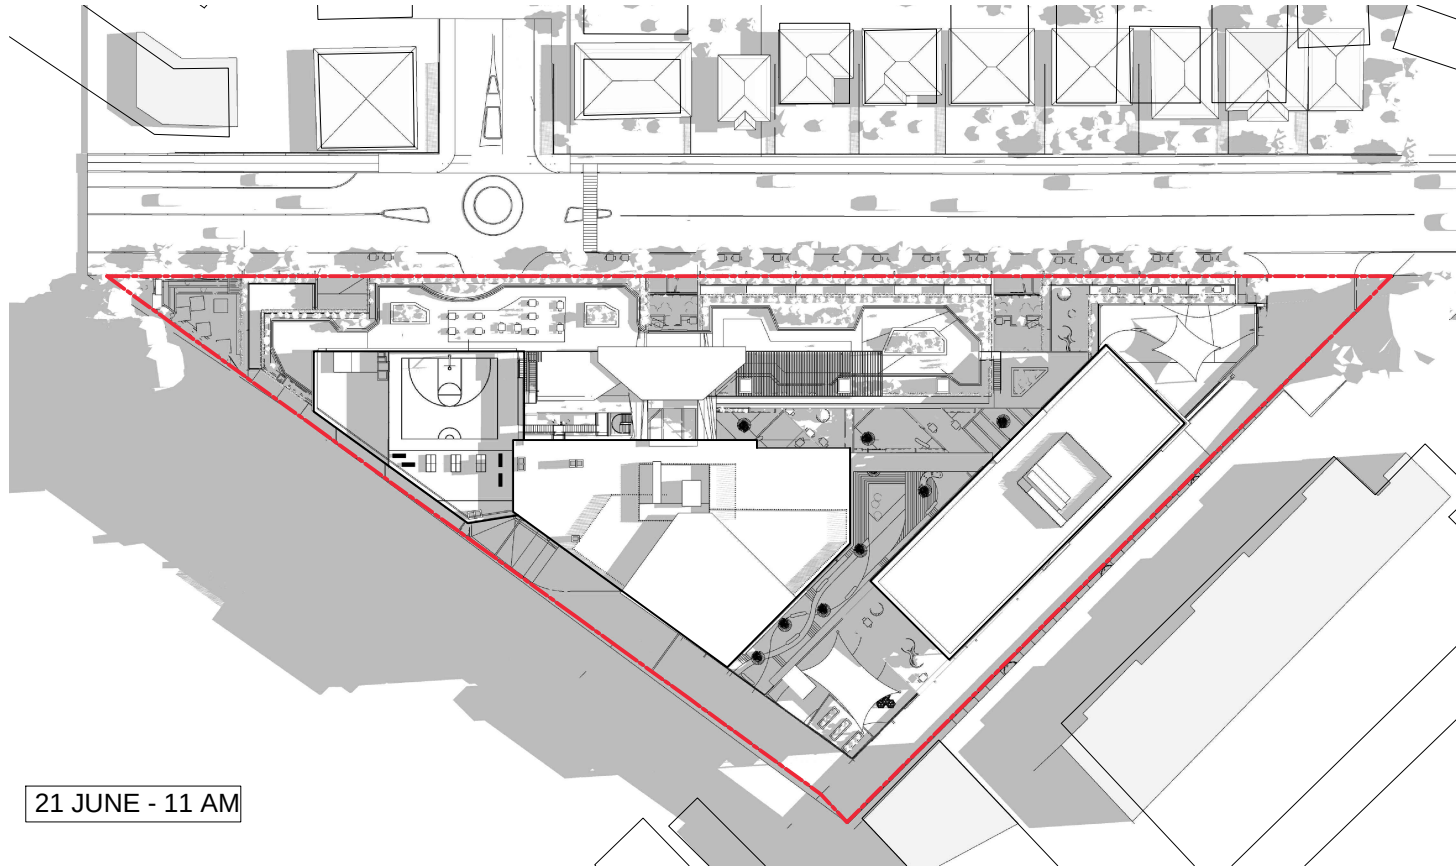

21 JUNE - 11 AM

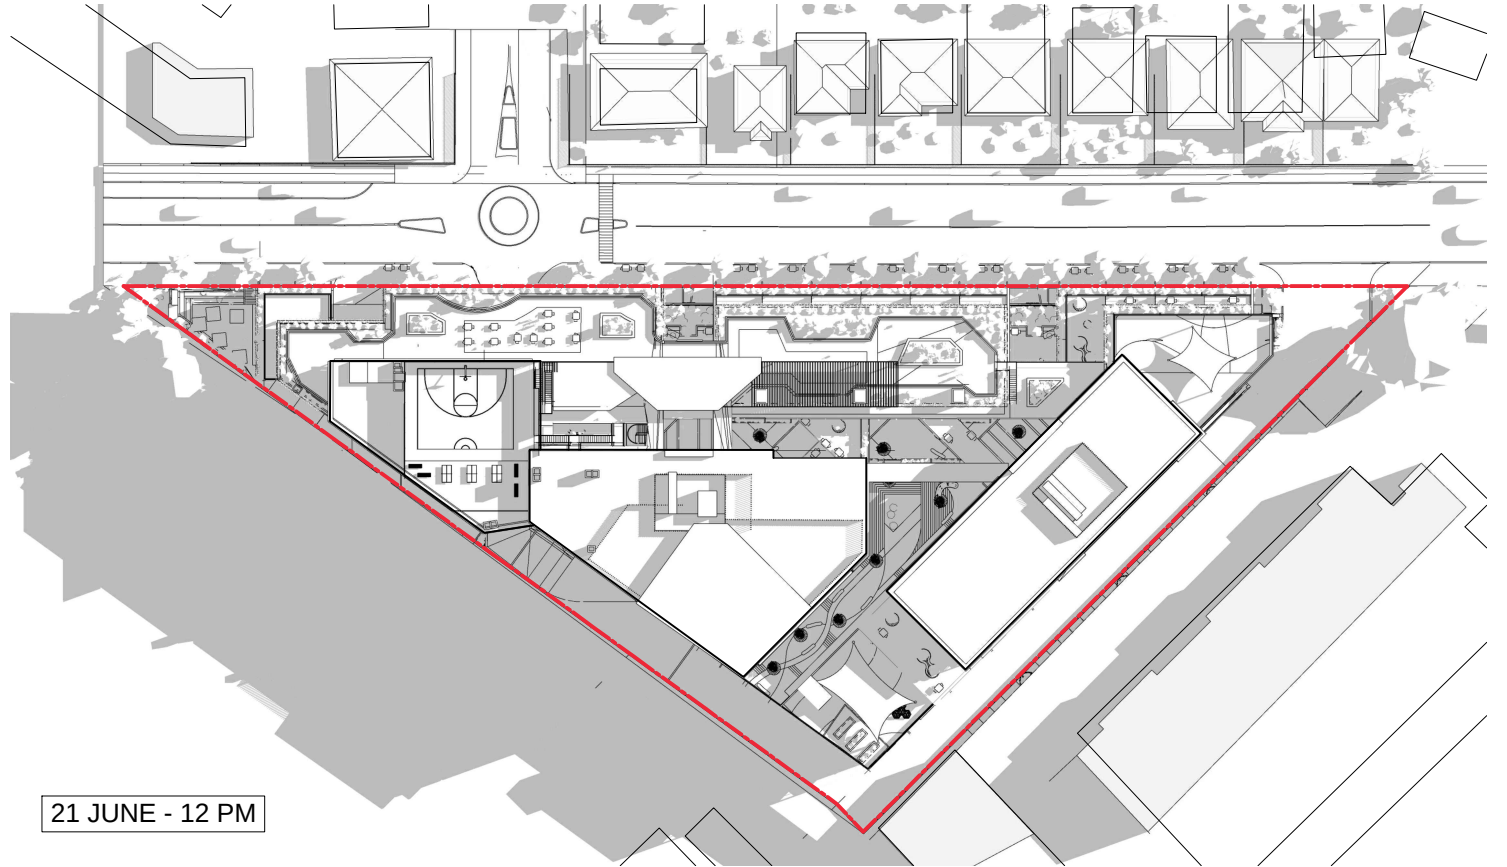

21 JUNE - 12 PM

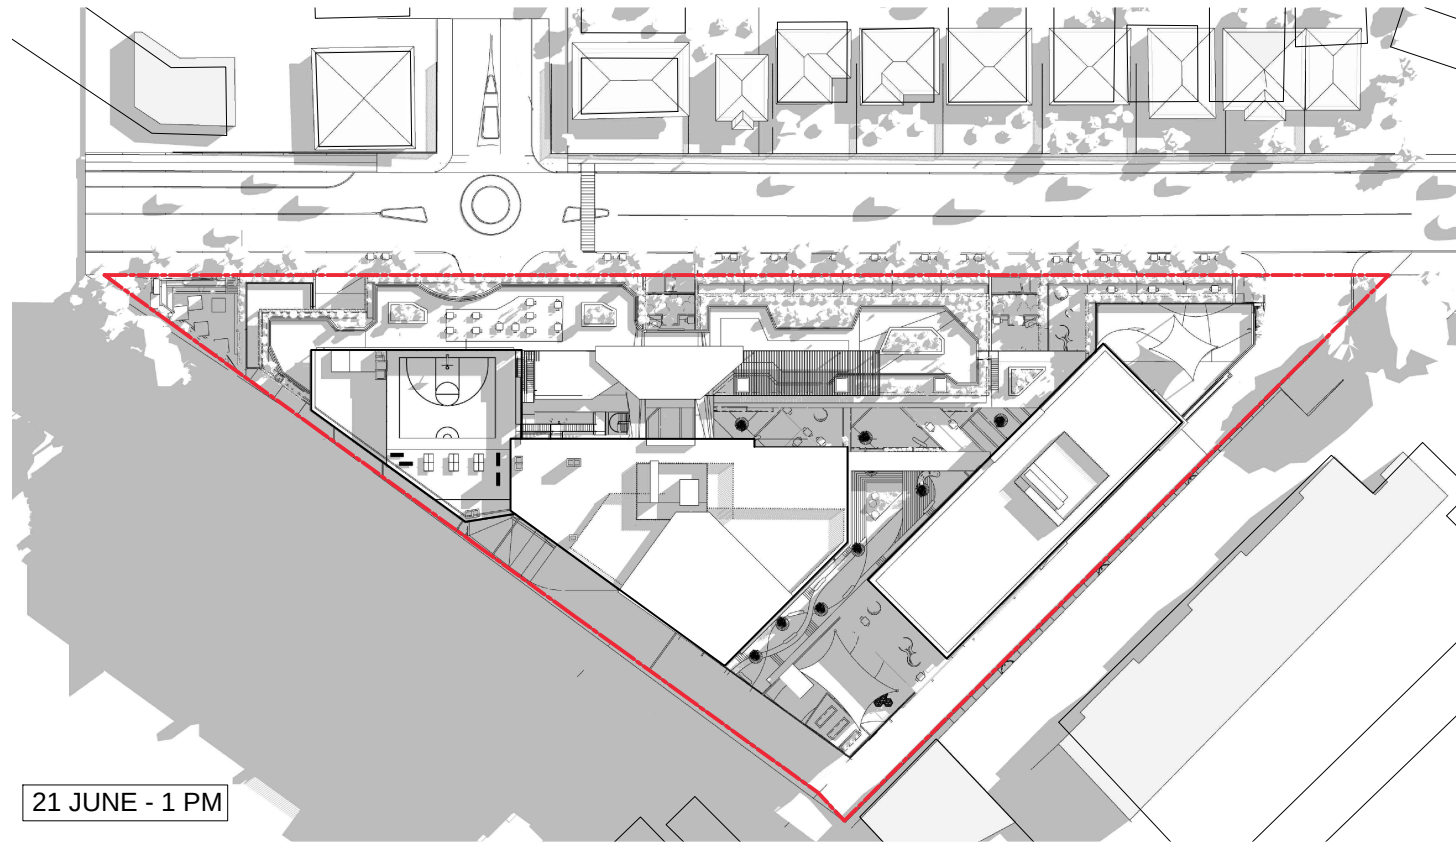

21 JUNE - 1 PM



PROJECT:
THE HUB @ LIDCOMBE

DRAWING:
SHADOW DIAGRAMS

ADDRESS:
2 BACHELL AVENUE LIDCOMBE

CLIENT:
PACIFIC PLANNING

STATUS:
RFI RESPONSE




JOB No.
18107.3

DWG. NO:
DA 501

SCALE:
NTS

ISSUE DATE:
18.09.2024

REV:
B

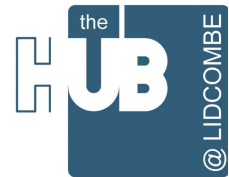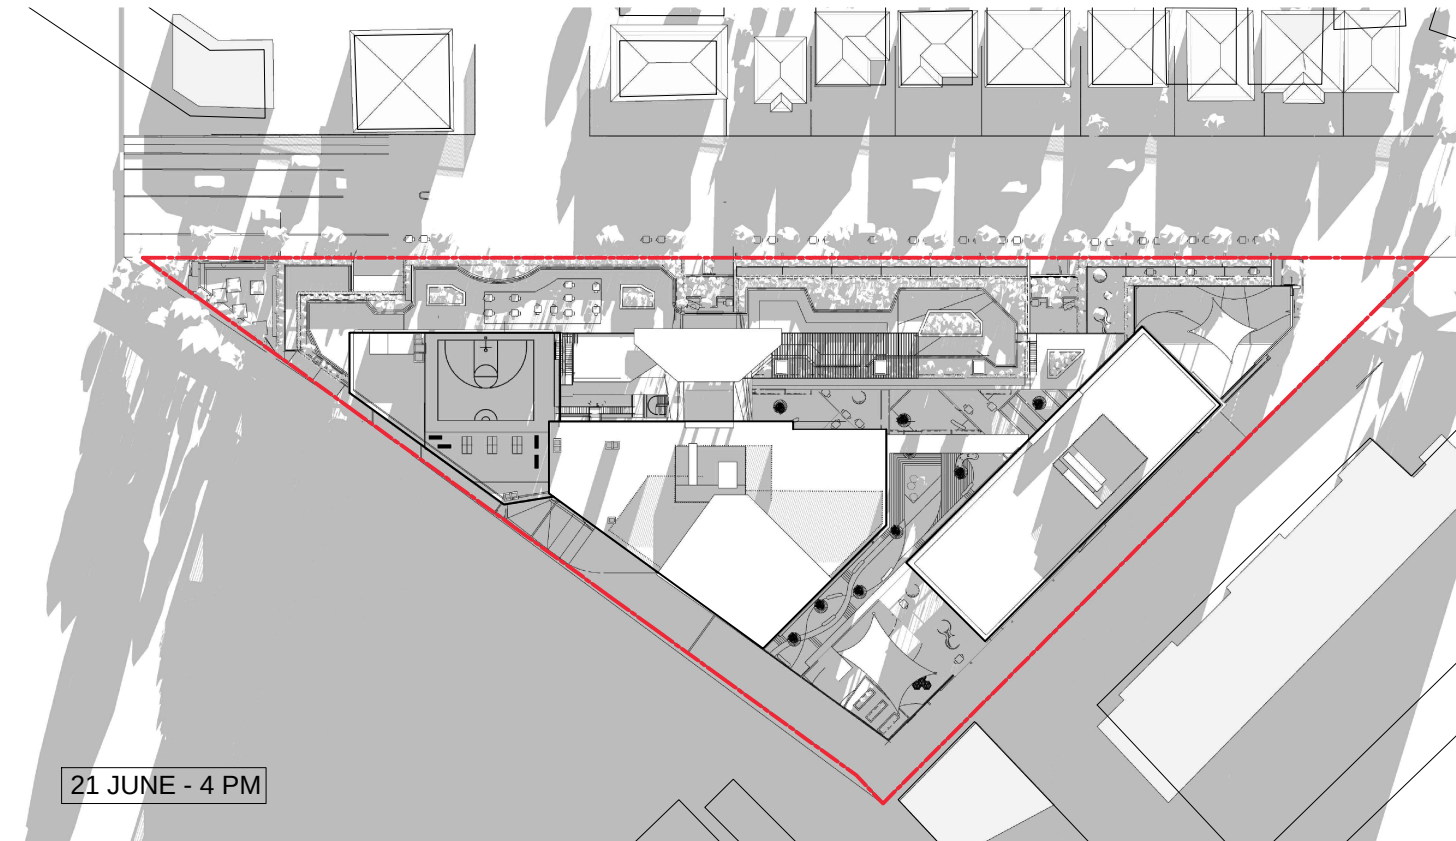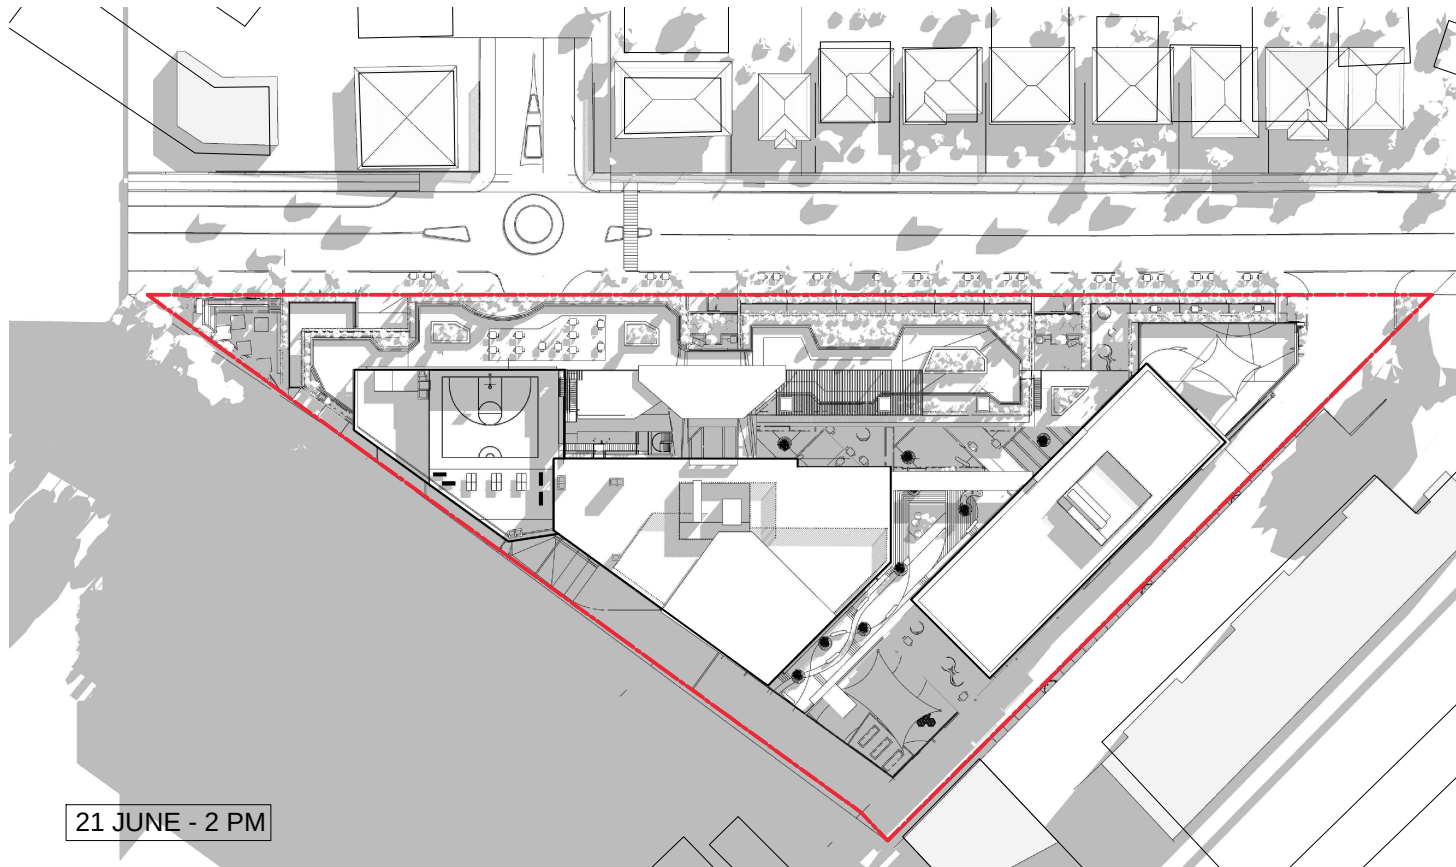

PROJECT:
THE HUB @ LIDCOMBE


DRAWING:
SHADOW DIAGRAMS

ADDRESS:
2 BACHELL AVENUE LIDCOMBE


CLIENT:
PACIFIC PLANNING

STATUS:
RFI RESPONSE


JOB No. 18107.3	ISSUE DATE: 18.09.2024
DWG. NO: DA 502	SCALE: NTS
	REV: B

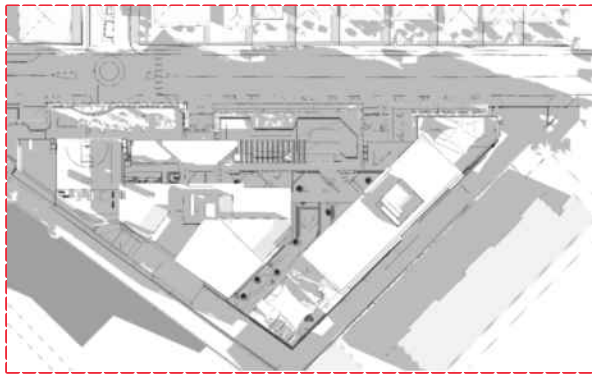


21 JUNE - 9 AM

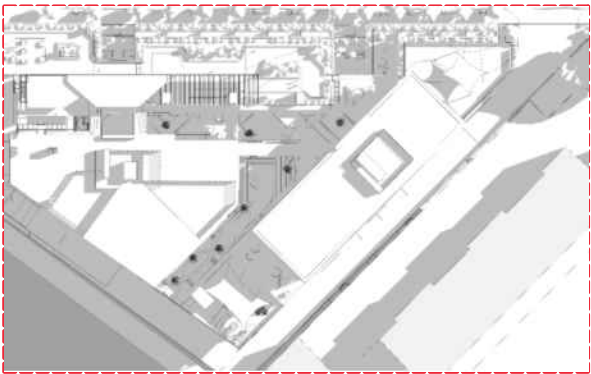

21 JUNE - 12 PM

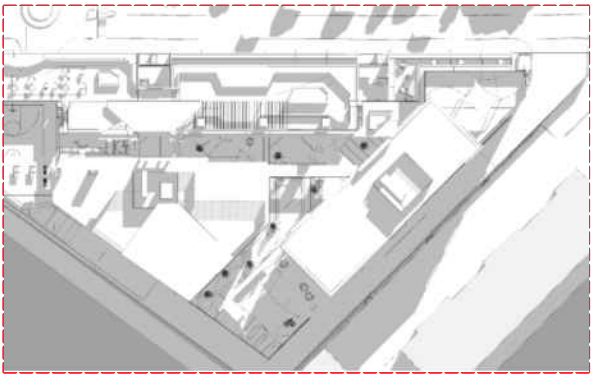


21 JUNE - 3 PM

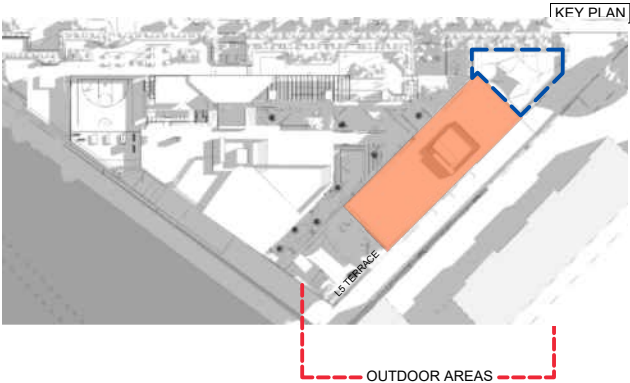


21 DEC - 9 AM



21 DEC - 12 PM

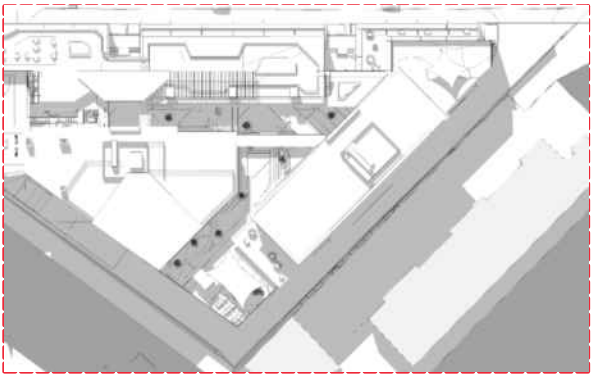

21 DEC - 3 PM

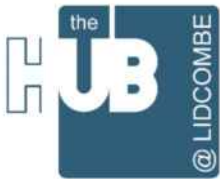

PROJECT:
THE HUB @ LIDCOMBE




DRAWING:
CHILDCARE SHADOW STUDY

ADDRESS:
2 BACHELL AVENUE LIDCOMBE


CLIENT:
PACIFIC PLANNING

STATUS:
ISSUE FOR DA


JOB No. 18107.3	ISSUE DATE: 27.06.2023
DWG. NO: DA 510	SCALE: NTS
	REV: A

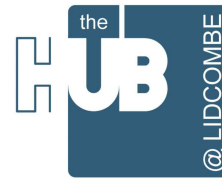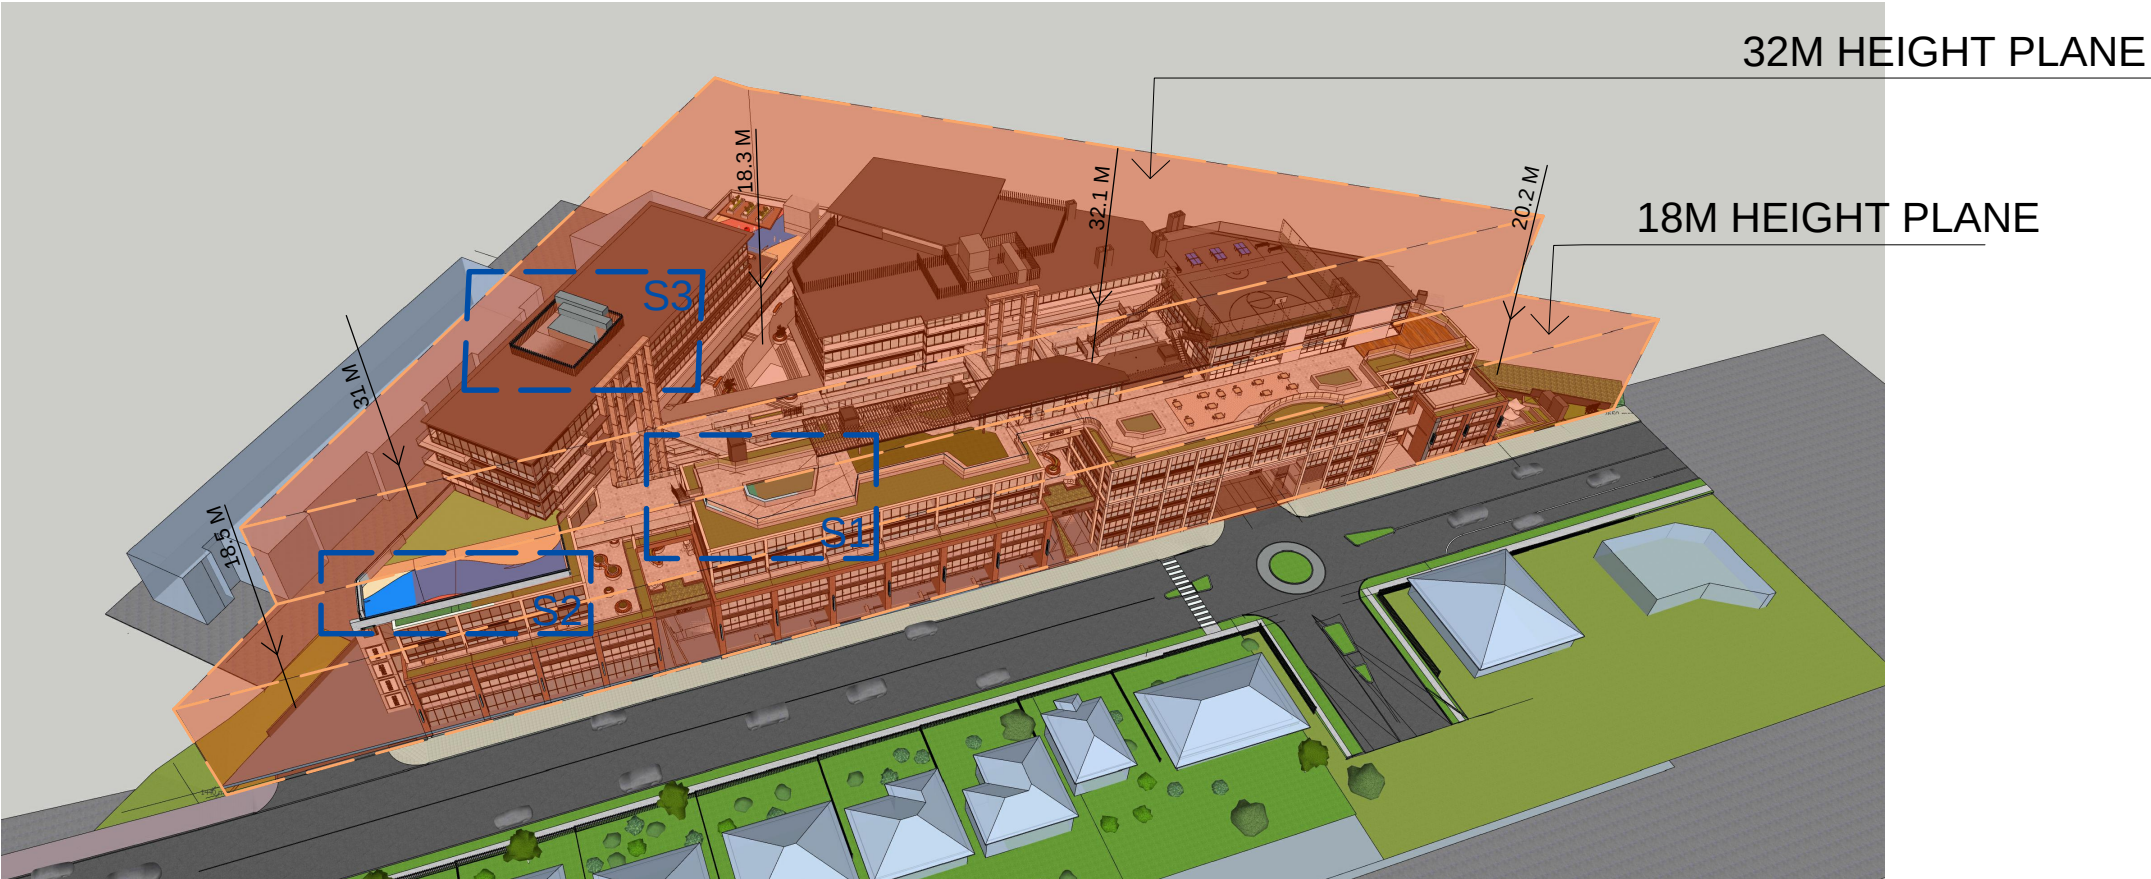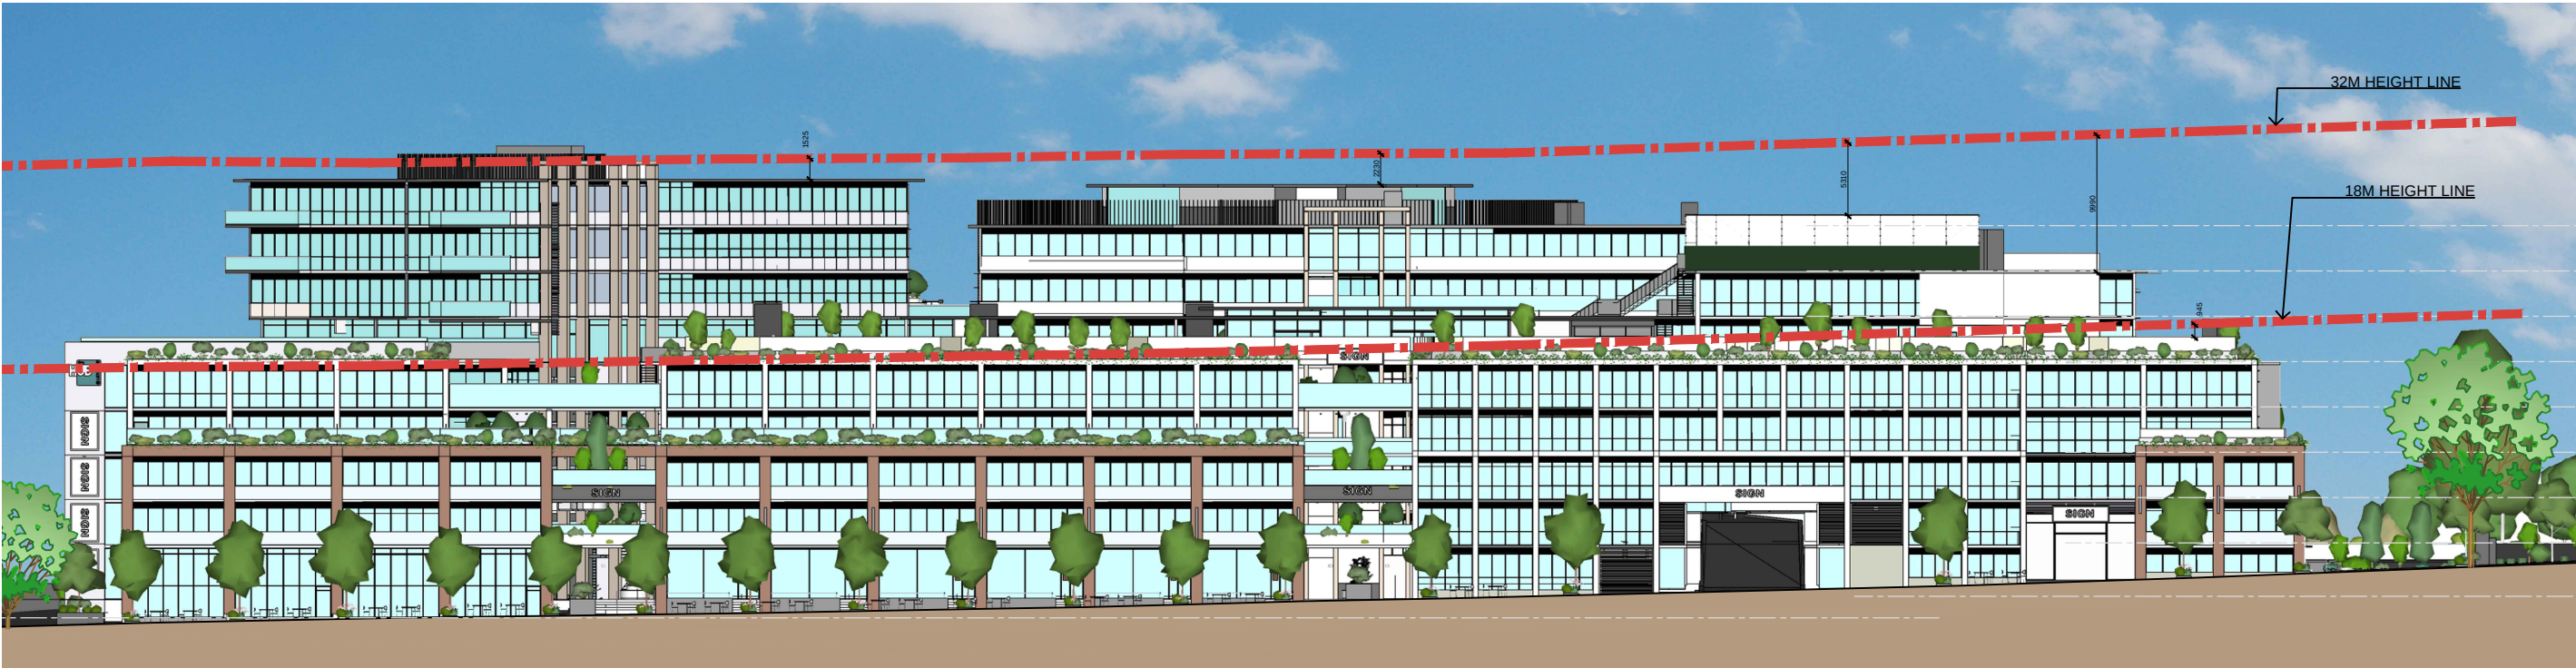

PROJECT: THE HUB @ LIDCOMBE		
DRAWING: HEIGHT PLANE		
ADDRESS: 2 BACHELL AVENUE LIDCOMBE		
CLIENT: PACIFIC PLANNING		
STATUS: RFI RESPONSE		
JOB No. 18107.3	ISSUE DATE: 18.09.2024	REV: B
DWG. NO.: DA 550	SCALE:	

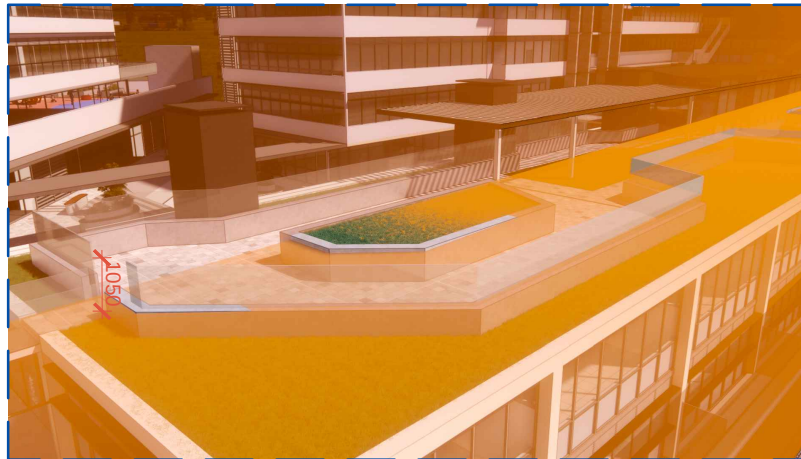

S1-PARAPET WALL AND BALUSTRADE

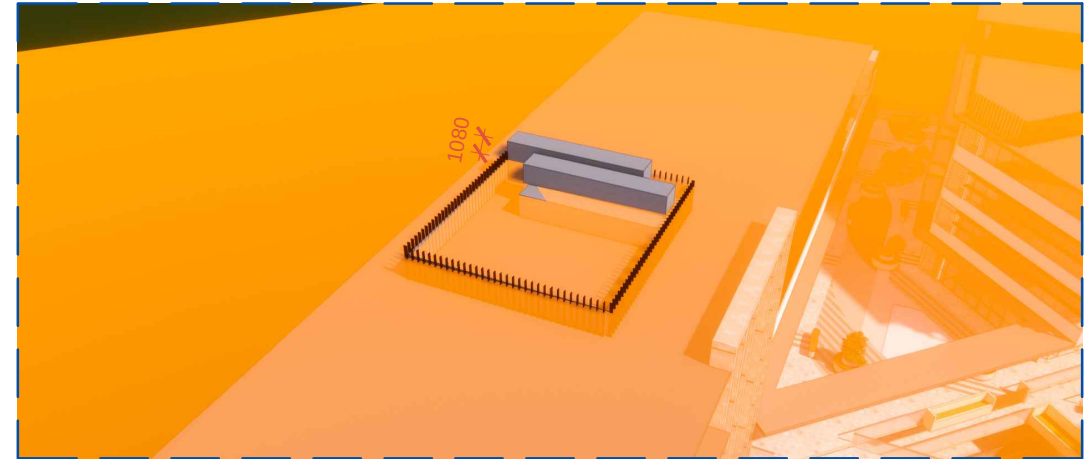

S3-LIFT OVERRUN



S2-PARAPET WALL AND BALUSTRADE



PROJECT:
THE HUB @ LIDCOMBE

DRAWING:
HEIGHT PLANE

ADDRESS:
2 BACHELL AVENUE LIDCOMBE

CLIENT:
PACIFIC PLANNING

STATUS:
RFI RESPONSE

JOB No.
18107.3

ISSUE DATE:
18.09.2024

DWG. NO:
DA 551

SCALE:

REV:
B




A NORTHWEST ELEVATION
BACHELL FRONTAGE



A SECTIONAL VIEW
BACHELL FRONTAGE



A SIDE VIEW
BACHELL APPROACH

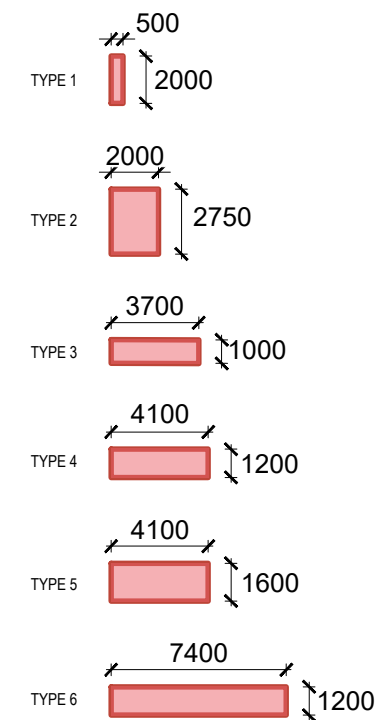

PROJECT:
THE HUB @ LIDCOMBE

DRAWING:
SIGNAGE

ADDRESS:
2 BACHELL AVENUE LIDCOMBE

CLIENT:
PACIFIC PLANNING

STATUS:
RFI RESPONSE

JOB No.
18107.3

DWG. NO.
DA 650

ISSUE DATE:
18.09.2024

SCALE:
NTS


REV:
B

LEVEL	OFFICE	OTHERS	GFA
LOWER GROUND		1248	1248
GROUND FLOOR		3333	3333
LEVEL 1		3287	3287
LEVEL 2		4770	4770
LEVEL 3		3457	3457
LEVEL 4		3163	4430
LEVEL 5	934	1529	2463
LEVEL 6	2216	130	2346
LEVEL 7	1699	146	1845
LEVEL 8	999	89	1088
TOTAL GFA (sqm)	5848	22424	28272
SITE AREA (sqm)			8738
FSR (x:1)			3.24

*OFFICE TENANCIES SHOWN HATCHED



LOWER GROUND FLOOR

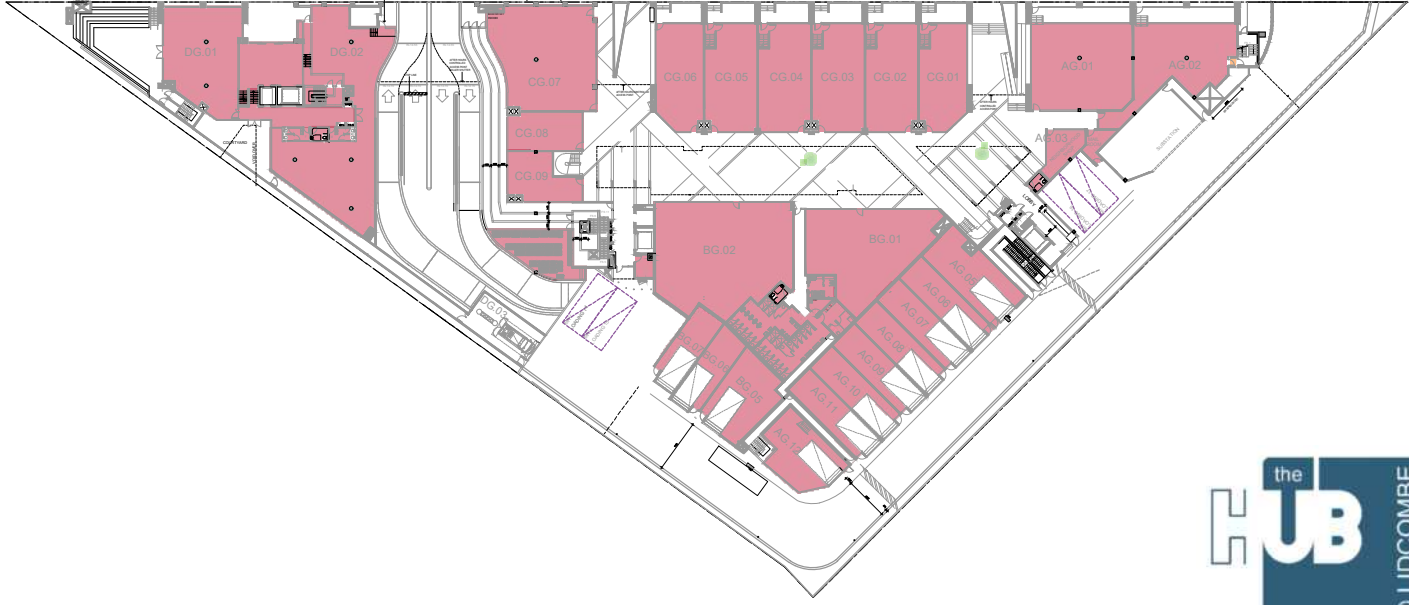

GROUND FLOOR



PROJECT:
THE HUB @ LIDCOMBE

DRAWING:
GFA CALCULATION SHEET 1

ADDRESS:
2 BACHELL AVENUE LIDCOMBE

CLIENT:
PACIFIC PLANNING

STATUS:
RFI RESPONSE

JOB No.
18107.3

ISSUE DATE:
18.09.2024


DWG. NO:
DA 700

SCALE:
NTS


REV:
B




LEVEL 1

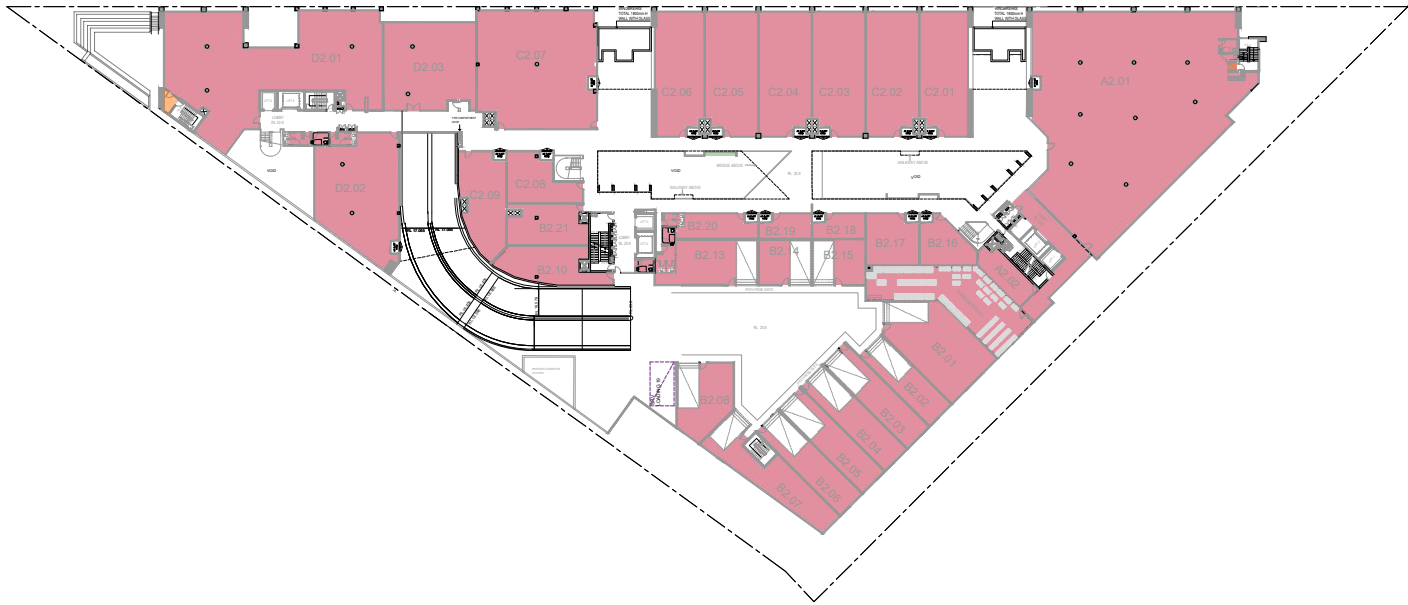


LEVEL 2

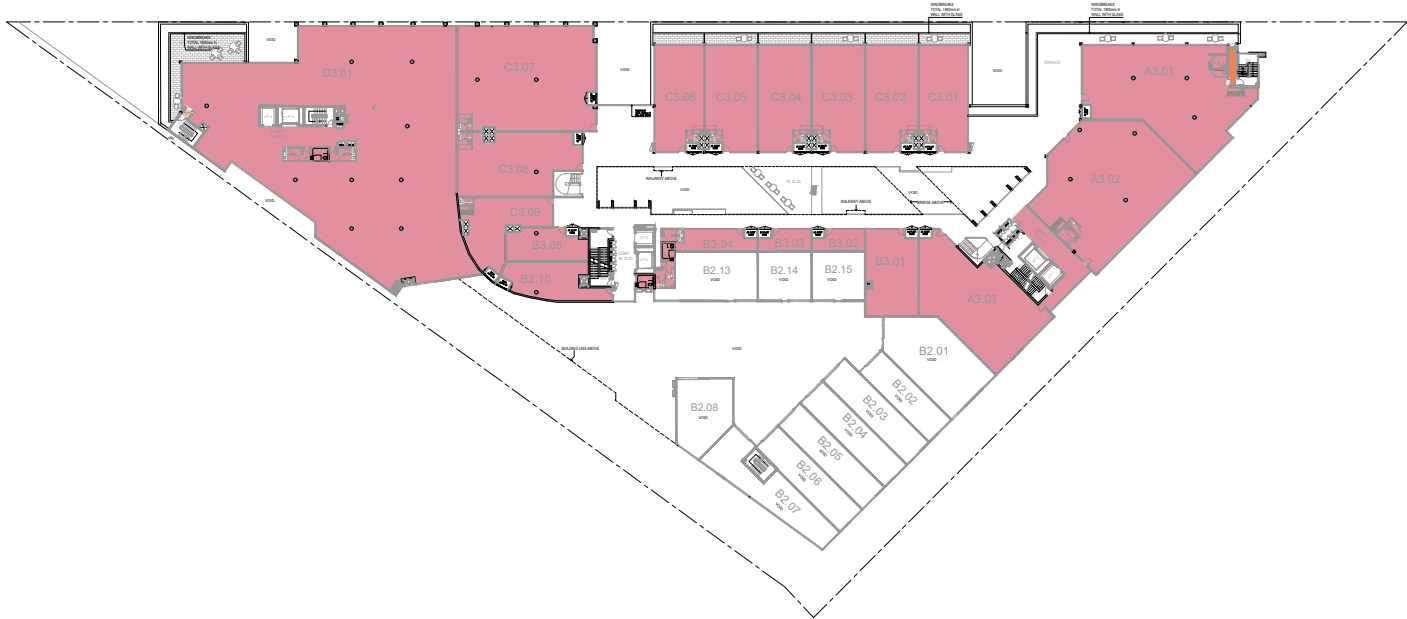

LEVEL 3

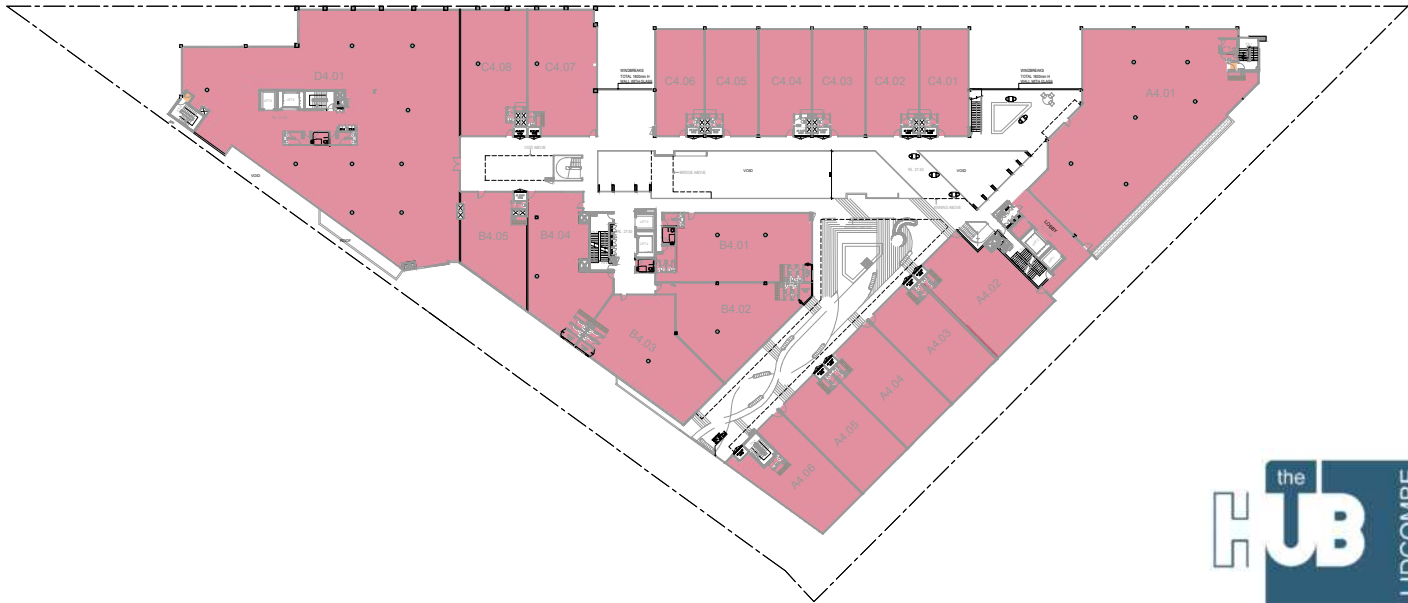

LEVEL 4

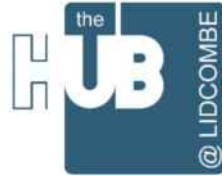


PROJECT:
THE HUB @ LIDCOMBE

DRAWING:
GFA CALCULATION SHEET 2


ADDRESS:
2 BACHELL AVENUE LIDCOMBE

CLIENT:
PACIFIC PLANNING


STATUS: RFI RESPONSE		
JOB No. 18107.3	ISSUE DATE: 18.09.2024	
DWG. NO: DA 701	SCALE: NTS	REV: B

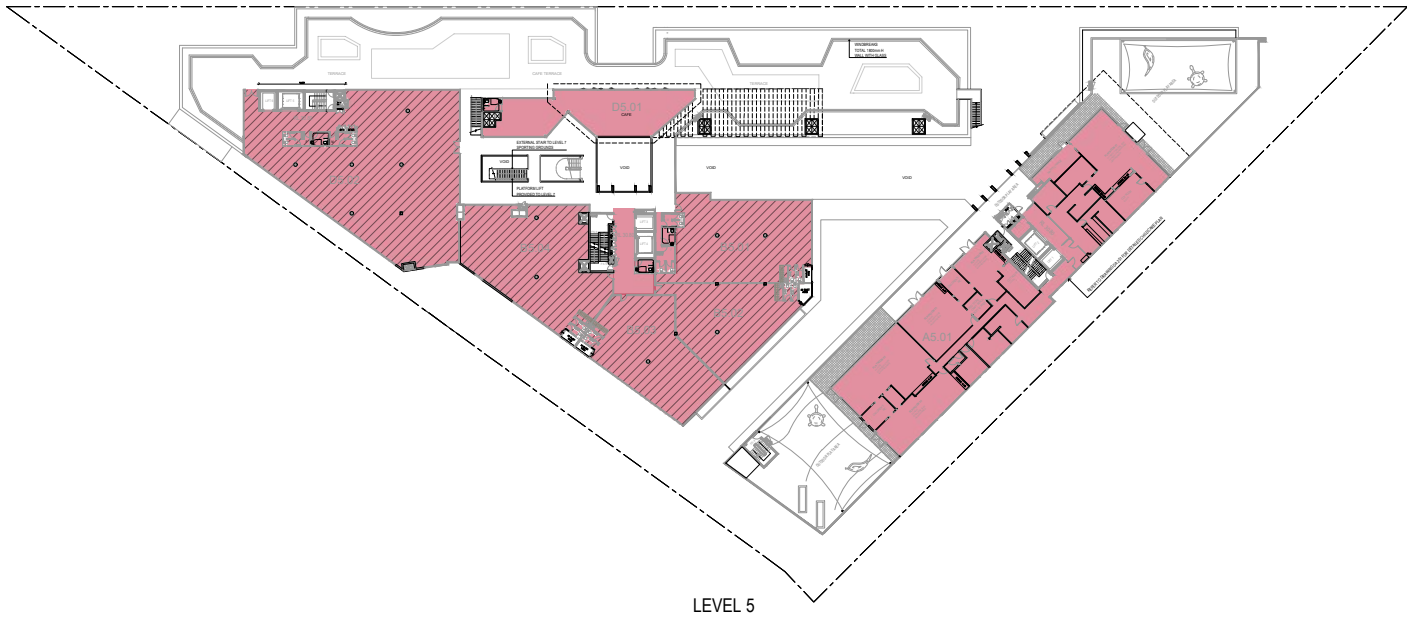

LEVEL 5

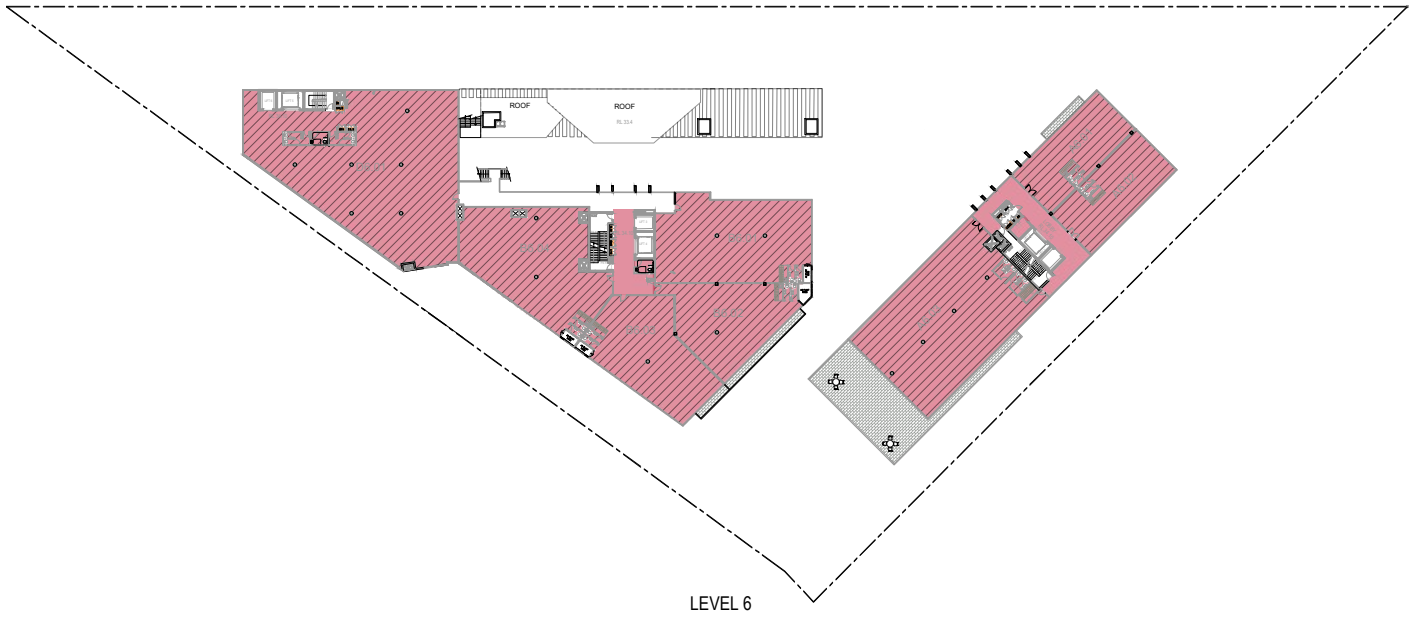


LEVEL 6

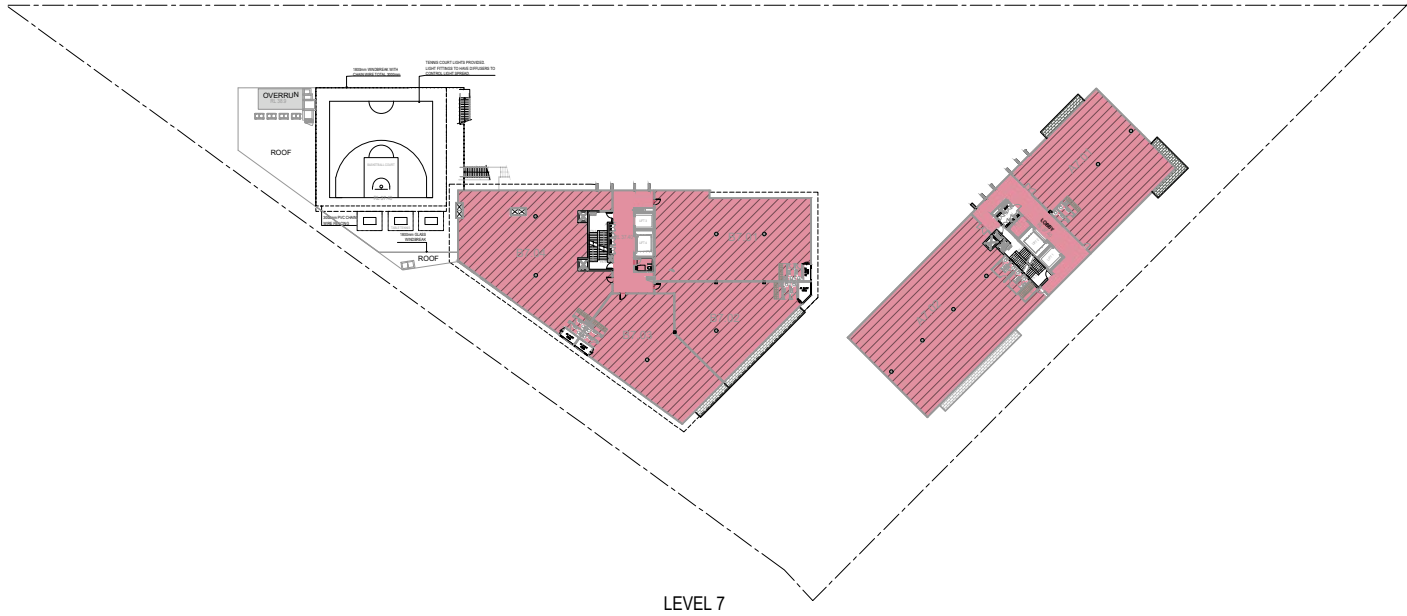


LEVEL 7




LEVEL 8

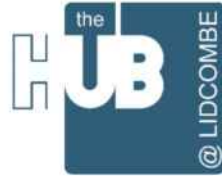

PROJECT: THE HUB @ LIDCOMBE		
DRAWING: GFA CALCULATION SHEET 3		
ADDRESS: 2 BACHELL AVENUE LIDCOMBE		
CLIENT: PACIFIC PLANNING		
STATUS: RFI RESPONSE		
JOB No. 18107.3	ISSUE DATE: 18.09.2024	
DWG. NO: DA 702	SCALE: NTS	REV: B

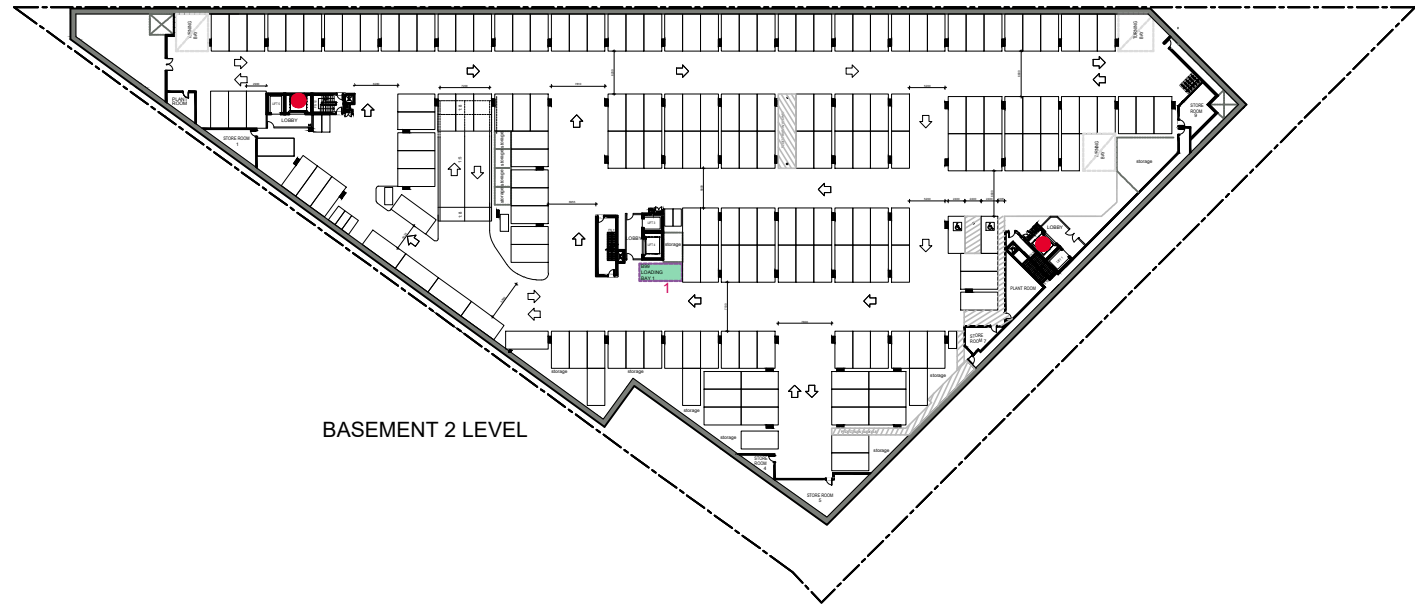


BASEMENT 2 LEVEL

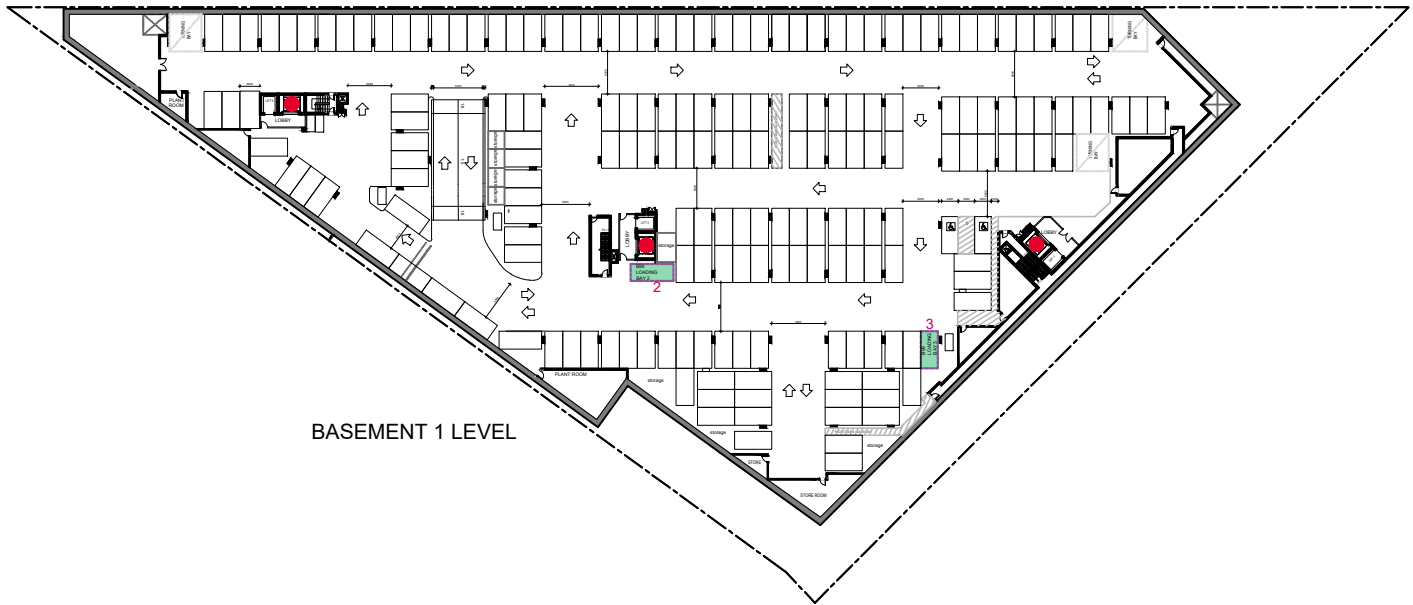

BASEMENT 1 LEVEL




LOWER GROUND FLOOR

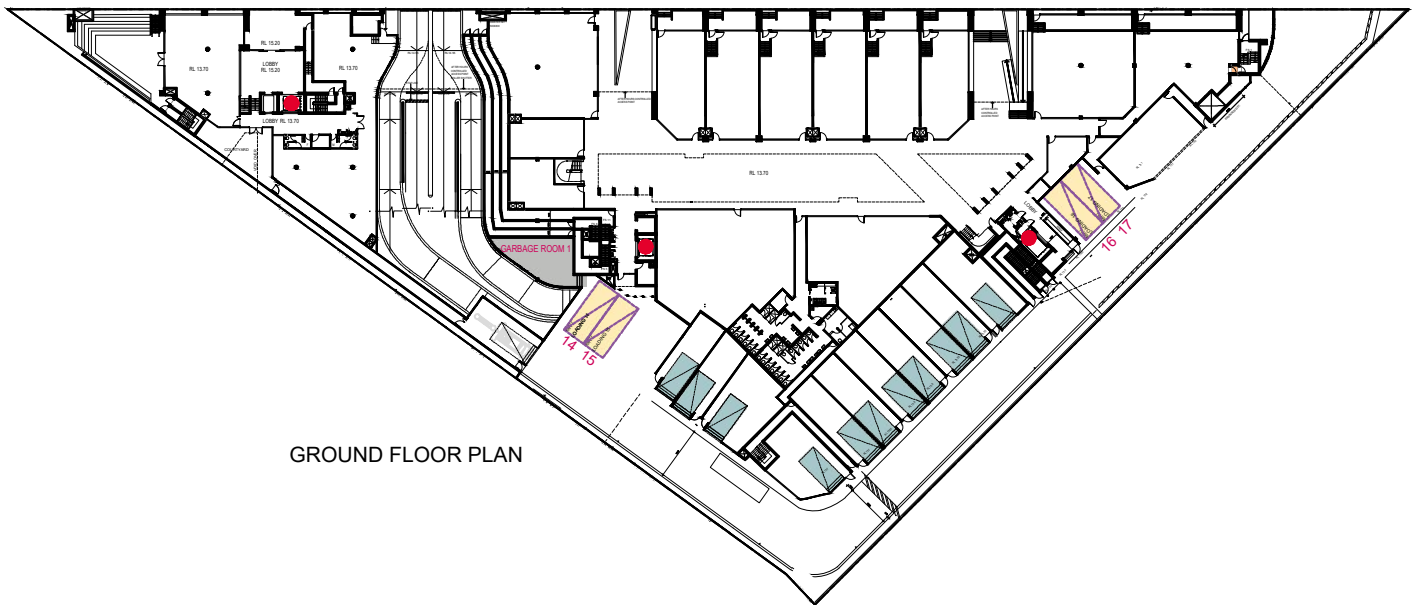


GROUND FLOOR PLAN

LOADING BAY	GARBAGE ROOM	USES
15	2	SPECIALISED RETAIL PREMISES
8,9,10,11,12,13	1	FOOD AND DRINK INDUSTRIES
INTERNALLY	1 & 2	WORKSPACES
5,6	1	RECREATION FACILITY (INDOOR) GYM
3,4	2	CENTRE-BASED CHILDCARE FACILITY
5,6	1	HEALTH & COMMUNITY
1,2,16,17,18,19	2	HIGH TECHNOLOGY INDUSTRY
1,2,16,17,18,19	2	OFFICE
12,13	1	DOG DAYCARE
3,4,12,13	NO PROVISION FOR GARBAGE	SELF-STORAGE
7	2	BUILDING MAINTENANCE
14		MULTI-USE SUBJECT TO BOOKING WITH BUILDING MANAGEMENT

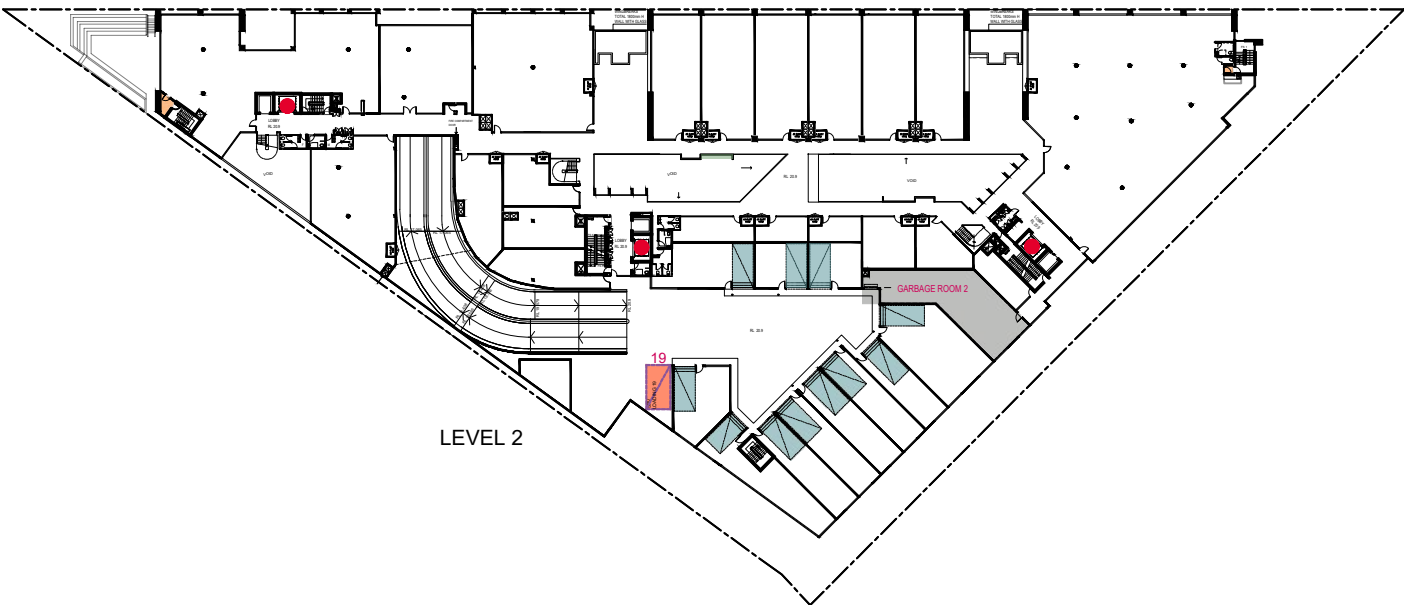

LEVEL 2

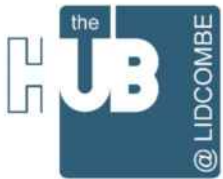

PROJECT:
THE HUB @ LIDCOMBE

DRAWING:
LOADING PLAN


ADDRESS:
2 BACHELL AVENUE LIDCOMBE

CLIENT:
PACIFIC PLANNING

STATUS: RFI RESPONSE		
JOB No. 18107.3	ISSUE DATE: 18.09.2024	
DWG. NO: DA 750	SCALE: NTS	REV: B

THE HUB - Lidcombe

2 Bachell Avenue, Lidcombe

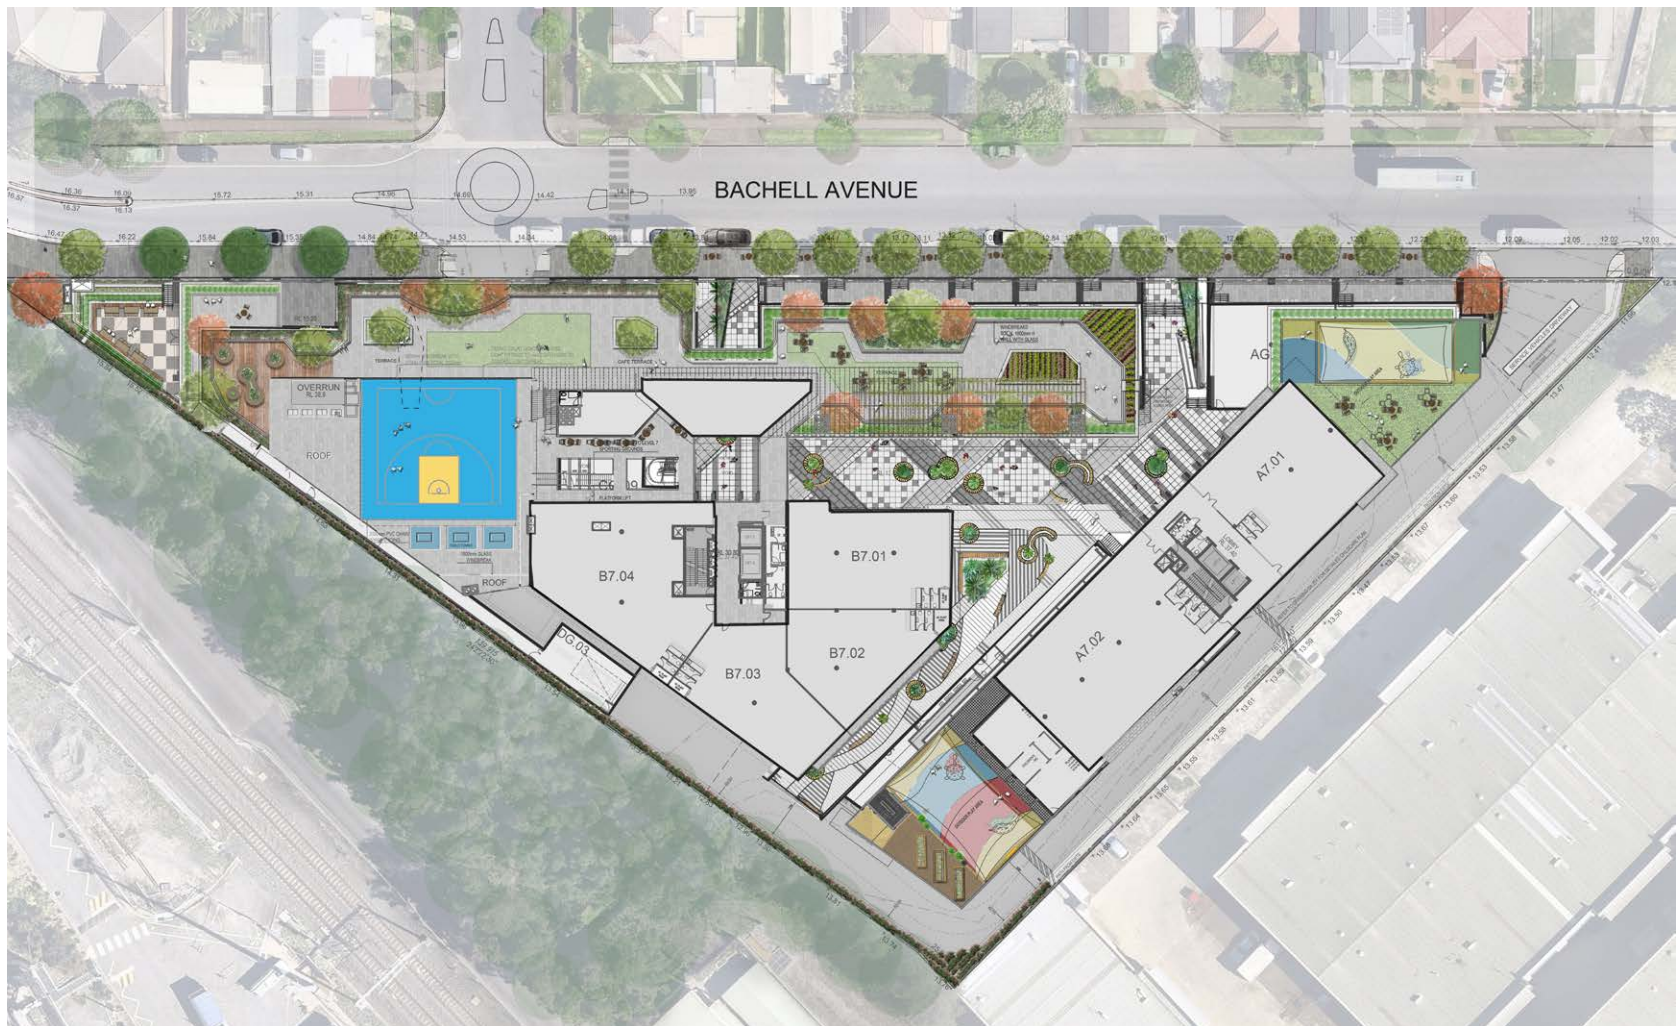

LANDSCAPE SHEET REGISTER

DRAWING	TITLE	REVISION
55-20.01	LOCATION & CONTEXT PLAN	D
55-20.10	LANDSCAPE MASTERPLAN	D
55-20.11	DEEP SOIL PLAN	D
55-20.12	CANOPY COVER PLAN	D
55-20.13	MOOD IMAGERY - GROUND FLOOR	D
55-20.14	SPATIAL PROGRAMMING - GROUND FLOOR	D
55-20.15	LANDSCAPE PLAN - GROUND FLOOR	D
55-20.16	DETAIL PLANS - GROUND FLOOR	D
55-20.20	MOOD IMAGERY - LEVELS 1-4	D
55-20.21	SPATIAL PROGRAMMING - LEVEL 1	D
55-20.22	LANDSCAPE PLAN - LEVEL 1	D
55-20.23	SPATIAL PROGRAMMING - LEVEL 2	D
55-20.24	LANDSCAPE PLAN - LEVEL 2	D
55-20.25	SPATIAL PROGRAMMING - LEVEL 3	D
55-20.26	LANDSCAPE PLAN - LEVEL 3	D
55-20.27	SPATIAL PROGRAMMING - LEVEL 4	D
55-20.28	LANDSCAPE PLAN - LEVEL 4	D
55-20.29	DETAIL PLAN - LEVEL 4	D
55-20.30	MOOD IMAGERY - LEVELS 5-8	D
55-20.31	SPATIAL PROGRAMMING - LEVEL 5	D
55-20.32	LANDSCAPE PLAN - LEVEL 5	D
55-20.33	DETAIL PLAN - LEVEL 5	D
55-20.34	ELEVATIONS - LEVEL 5	D
55-20.35	SPATIAL PROGRAMMING - LEVEL 6	D
55-20.36	LANDSCAPE PLAN - LEVEL 6	D
55-20.37	SPATIAL PROGRAMMING - LEVEL 7	D
55-20.38	LANDSCAPE PLAN - LEVEL 7	D
55-20.39	SPATIAL PROGRAMMING - LEVEL 8	D
55-20.40	LANDSCAPE PLAN - LEVEL 8	D
55-20.41	SECTION AA - BACHELL AVENUE	D
55-20.42	PLANT PALETTE	D
55-20.43	PLANTER BOX DETAILS	D
55-20.44	DETAILS, NOTES & SCHEDULES	D
55-20.45	LANDSCAPE DETAILS	D

LANDSCAPE DA (Development Application) - Revised


SEPTEMBER 2024



two form
ARCHITECTURE + INTERIOR DESIGN

Client: Road Property Acquisition
No 10 Pty Ltd
Project No: 55-20
Revision: D
Date: 27.09.24

distinctive Living Design
Landscape & Interior Architecture - Design - Consultancy
56 John St, Camden NSW 2570
PH: 02 4655 1881
www.distinctive.net.au

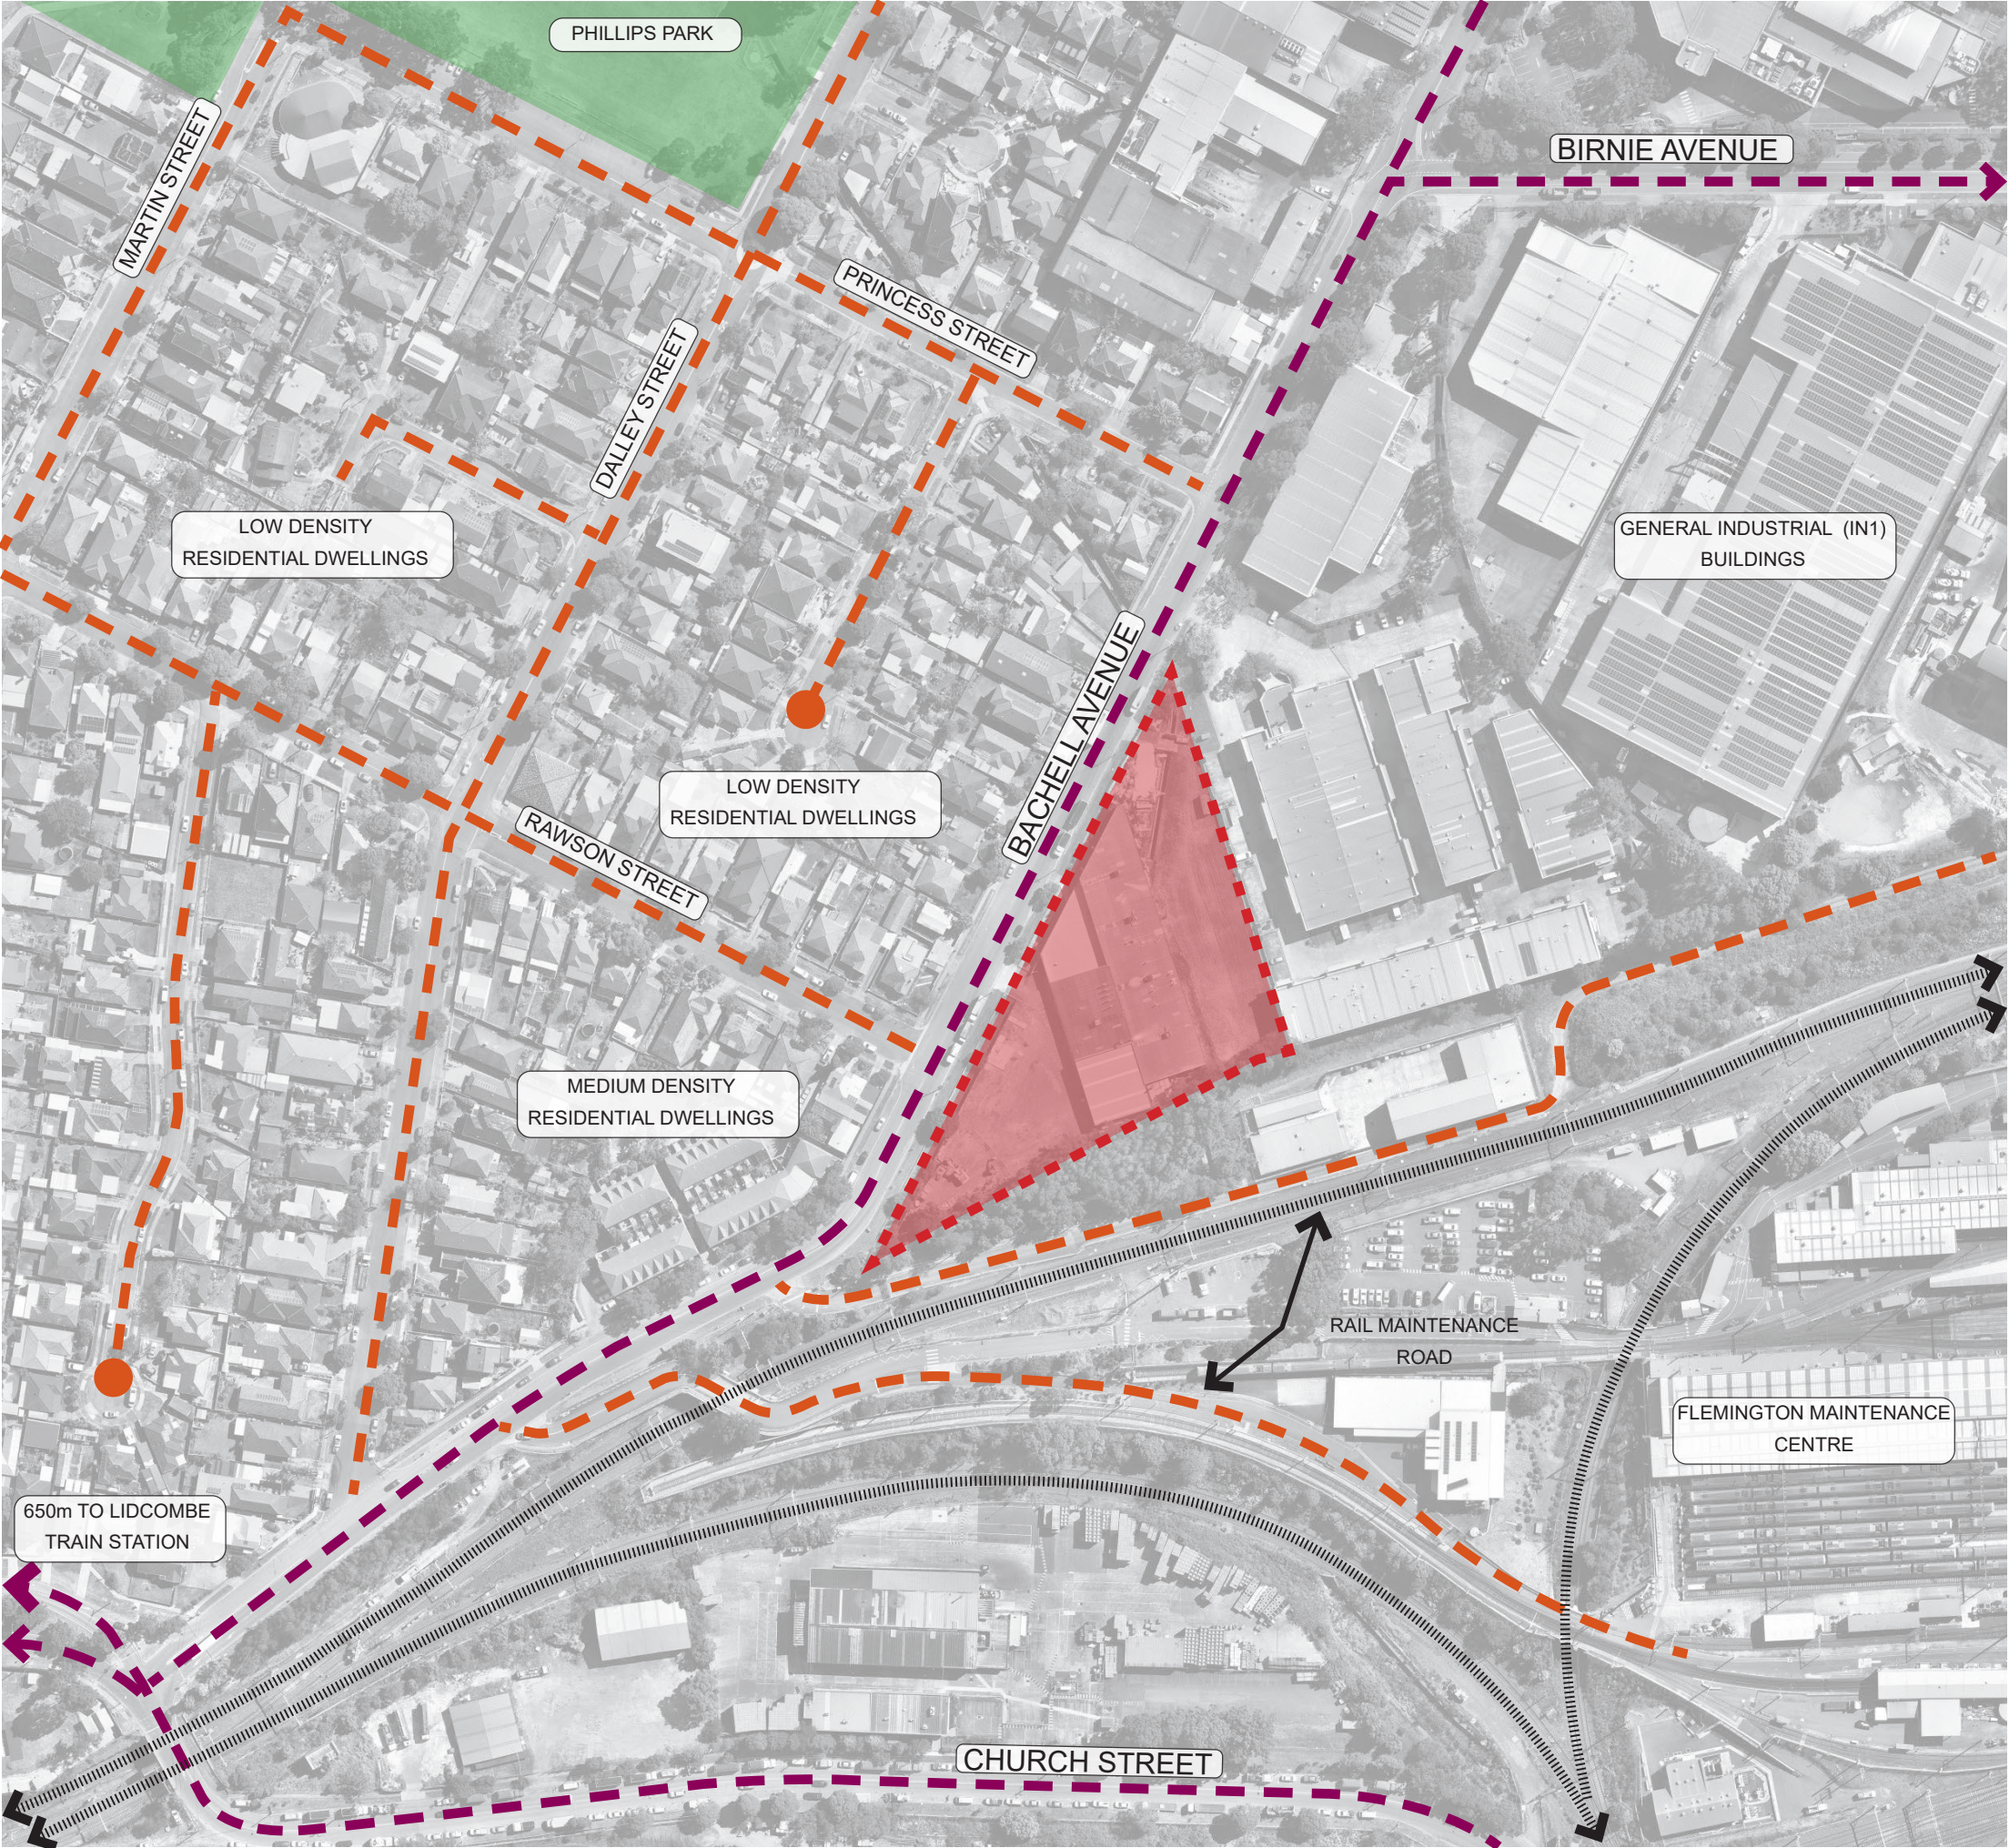

LEGEND

THE SUBJECT SITE

ARTERIAL ROAD CONNECTIONS

COLLECTOR ROAD CONNECTIONS

LOCAL ROAD CONNECTIONS

MAJOR INTERSECTIONS

MINOR INTERSECTIONS

BUS STOPS

RAILWAY



BACHELL AVENUE FRONTAGE
NORTHBOUND



BACHELL AVENUE FRONTAGE
SOUTHBOUND

The HUB @ Lidcombe

LOCATION AND CONTEXT PLAN

Document Set ID: 11255870
Version: 1, Version Date: 21/11/2024

Client:
Raad Property Acquisition
No 10 Pty Ltd

Architect:
two form
ARCHITECTURE + INTERIOR DESIGN

Sheet No: 55.20.01
Drawn: PG/DB
Scale: NTS
Revision: D
Date: 27.09.24





AA






AREAS	
Total Site Area (Incl. Streetscape) =	9507m2
Approx. Existing Canopy Cover =	1.1%
Approx. Proposed Canopy Cover =	440m2
Proposed Canopy Cover % =	4.6%
PROPOSED TREES (incl Streetscape)	
EXISTING TREES (to be retained)	



RAISED INTERACTIVE PLANTER BOXES ACTIVATE INTERNAL PLAZA AREA WITH VOID



ACTIVATED STREETFRONT WITH DINING

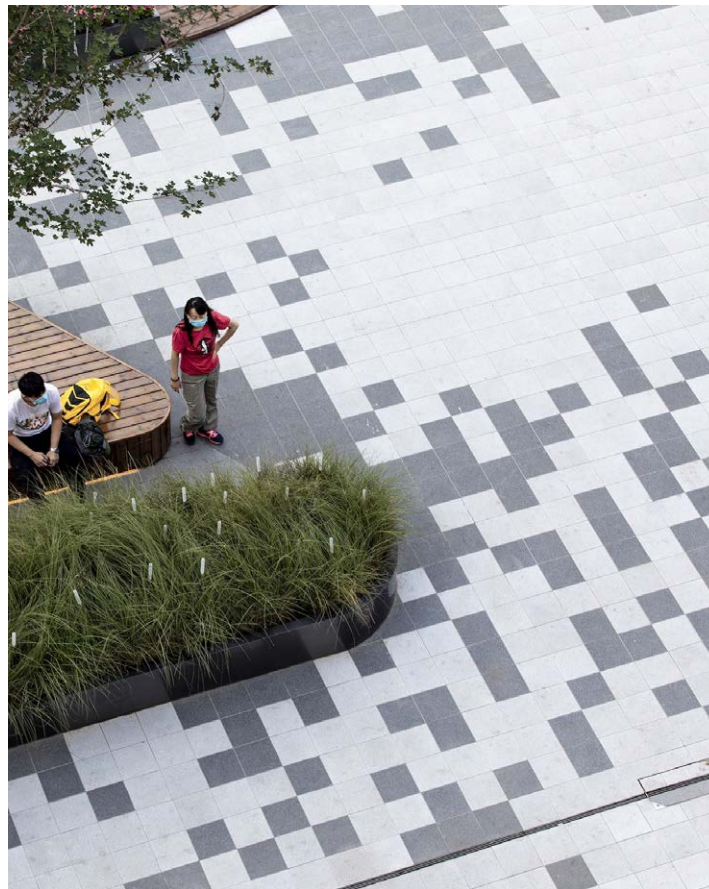

PASSIVE SEATING AREAS TESELATED PAVING DESIGN



KERB EXTENSION WITH OUTDOOR DINING



AREAS FOR BOTH FIXED AND NON FIXED SEATING WITHIN PLAZA AREA



The HUB @ Lidcombe

SPATIAL PROGRAMMING - GROUND FLOOR

Document Set ID: 11255870
Version: 1, Version Date: 21/11/2024

Client:
Raad Property Acquisition
No 10 Pty Ltd

Architect:
two form
ARCHITECTURE + INTERIOR DESIGN

Sheet No: 55.20.14
Drawn: PG/DB
Scale:
Revision: D
Date: 27.09.24








BLUESTONE PAVER




GREY GRANITE PAVER



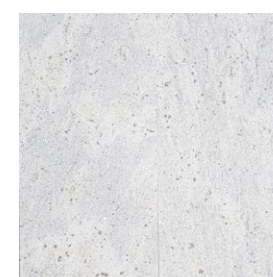


WHITE GRANITE PAVER

Ground Floor Plaza Detail Plan - 1:200@A3

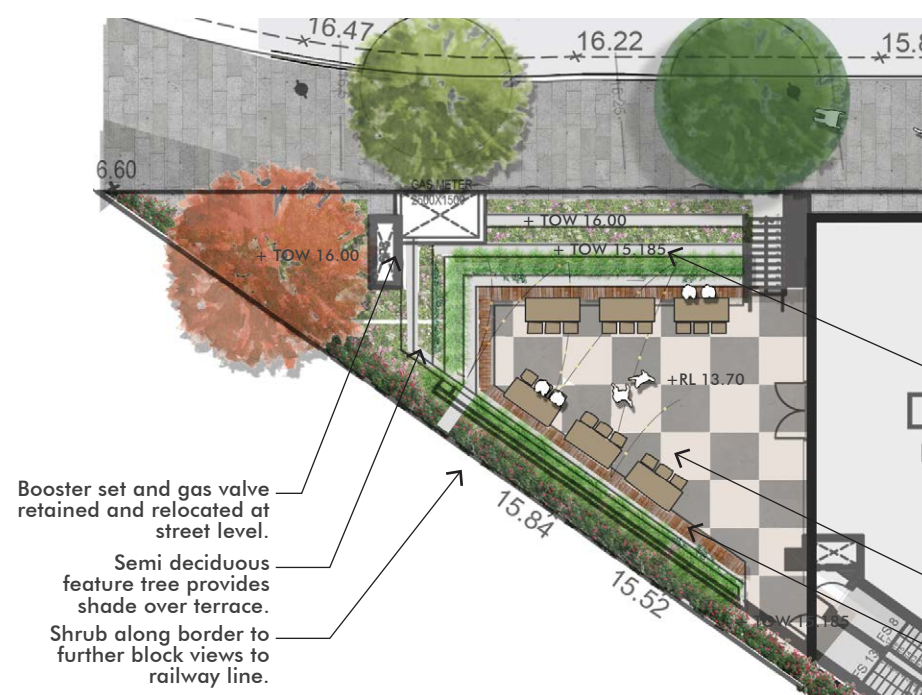

Cafe Terrace Detail Plan - 1:200@A3

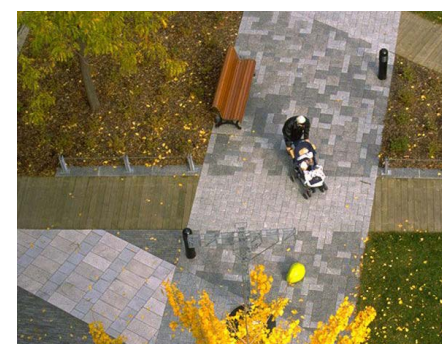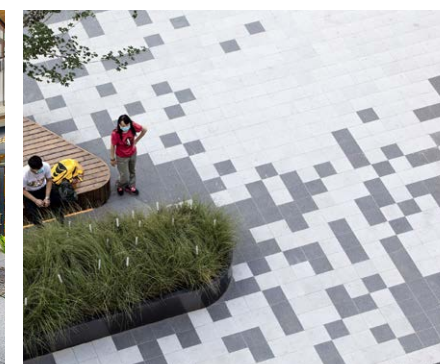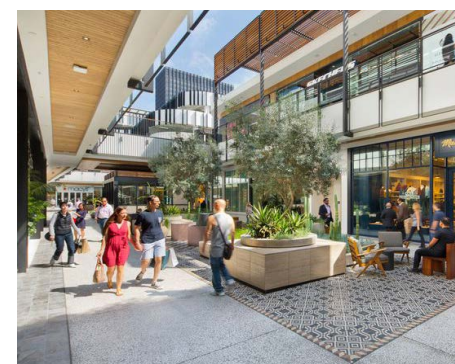

The HUB @ Lidcombe

DETAIL PLANS - GROUND FLOOR

Client:
Raad Property Acquisition
No 10 Pty Ltd

Architect:
two form
ARCHITECTURE + INTERIOR DESIGN

Sheet No:
Drawn:
Scale:
Revision:
Date:

55.20.16
PG/DB
D
27.09.24



distinctive



OUTDOOR FURNITURE FIXED AND INTEGRATED WITH RAISED CONCRETE PLANTERS.



FIXED RAISED CONCRETE PLANTERS - PLANTED WITH SMALL TREES, SHRUBS & GROUNDCOVERS, SPILLOVER SPECIES



FIXED RAISED CONCRETE PLANTERS - PLANTED WITH SMALL TREES, SHRUBS & GROUNDCOVERS, SPILLOVER SPECIES



SPILLOVER PLANTING & GREEN ARCHITECTURE



SPILLOVER PLANTING & GREEN ARCHITECTURE



SPILLOVER PLANTING & GREEN ARCHITECTURE



The HUB @ Lidcombe

SPATIAL PROGRAMMING - LEVEL 1

Document Set ID: 11255870
Version: 1, Version Date: 21/11/2024

Client:
Raad Property Acquisition
No 10 Pty Ltd


Architect:
two form
ARCHITECTURE + INTERIOR DESIGN

Sheet No: 55.20.21
Drawn: PG/DB
Scale: 1:500 @ A3
Revision: D
Date: 27.09.24





- LEGEND
- EXTENT OF SITE
 - VEHICULAR CIRCULATION
 - PEDESTRIAN CIRCULATION
 - GARDEN
 - PRIVATE
 - ENTERPRISE
 - SOCIALISE
 - MULTIUSE

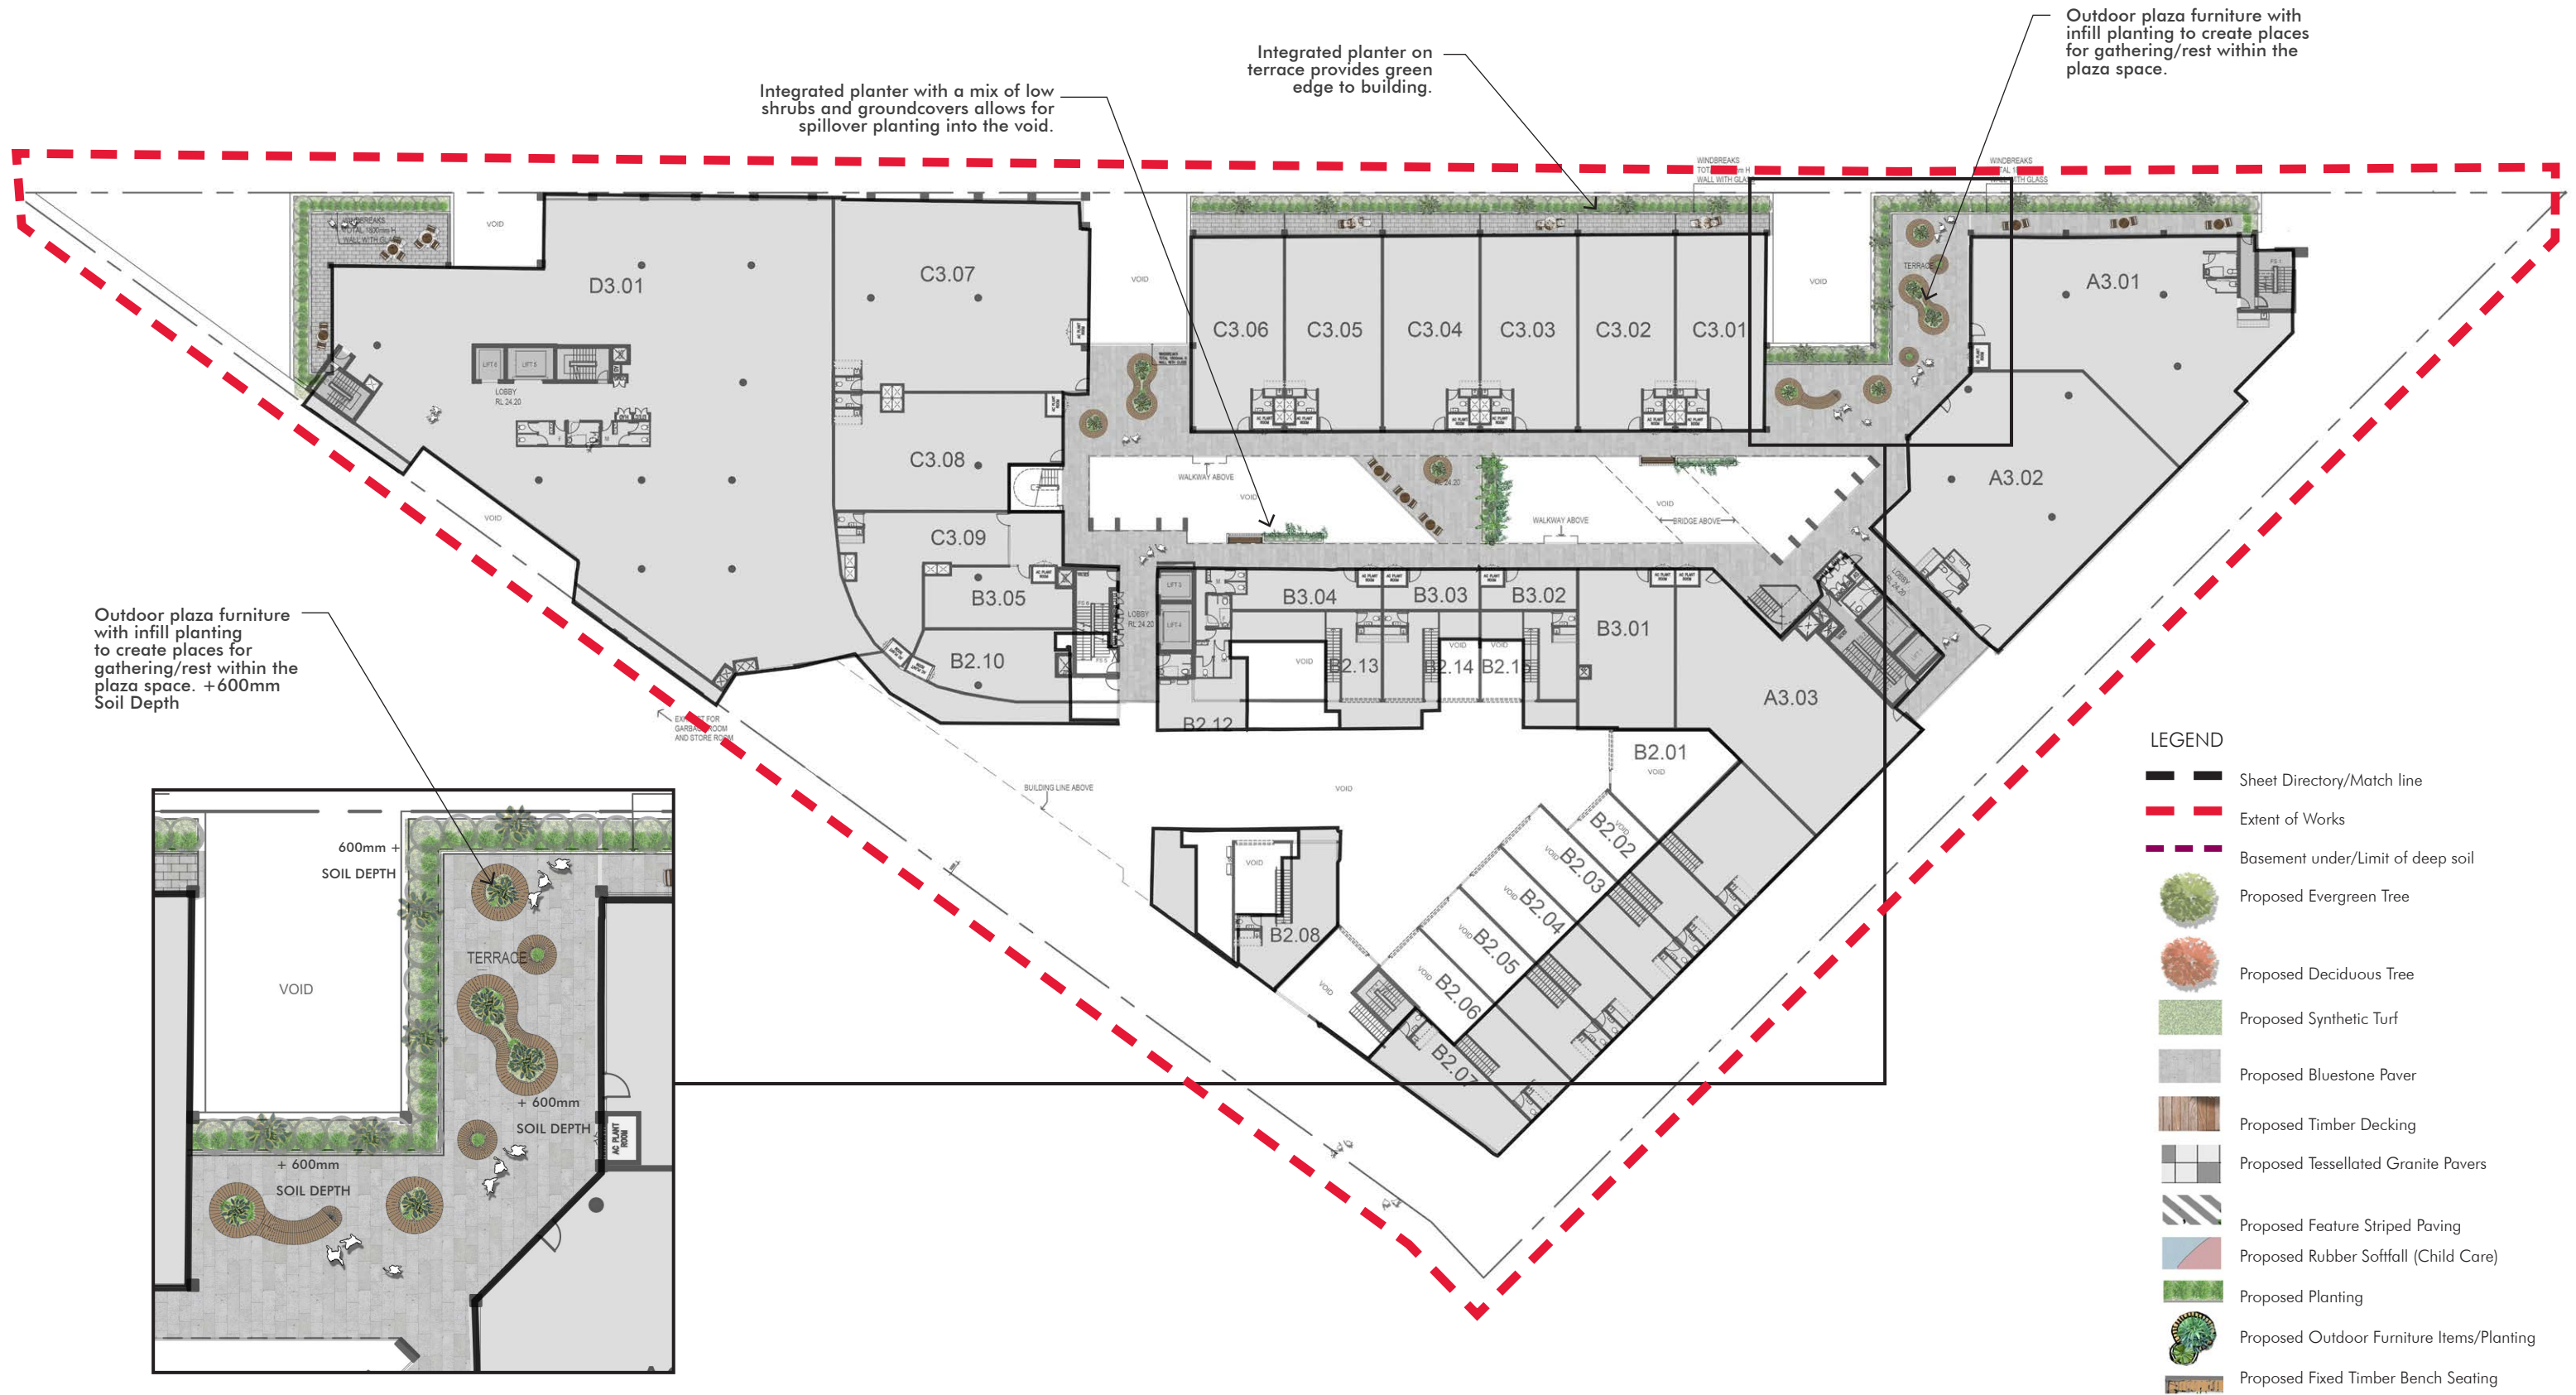

- LEGEND**
- Sheet Directory/Match line
 - Extent of Works
 - Basement under/Limit of deep soil
 - Proposed Evergreen Tree
 - Proposed Deciduous Tree
 - Proposed Synthetic Turf
 - Proposed Bluestone Paver
 - Proposed Timber Decking
 - Proposed Tessellated Granite Pavers
 - Proposed Feature Striped Paving
 - Proposed Rubber Softfall (Child Care)
 - Proposed Planting
 - Proposed Outdoor Furniture Items/Planting
 - Proposed Fixed Timber Bench Seating



LEGEND

- EXTENT OF SITE
- VEHICULAR CIRCULATION
- PEDESTRIAN CIRCULATION
- GARDEN
- PRIVATE
- ENTERPRISE
- SOCIALISE
- MULTIUSE

The HUB @ Lidcombe

SPATIAL PROGRAMMING - LEVEL 4

Document Set ID: 11255870
Version: 1, Version Date: 21/11/2024

Client:
Raad Property Acquisition
No 10 Pty Ltd

Architect:
two form
ARCHITECTURE + INTERIOR DESIGN

Sheet No: 55.20.27
Drawn: PG/DB
Scale: 1:500 @ A3
Revision: D
Date: 27.09.24






BLUESTONE PAVER



GREY GRANITE PAVER




WHITE GRANITE PAVER

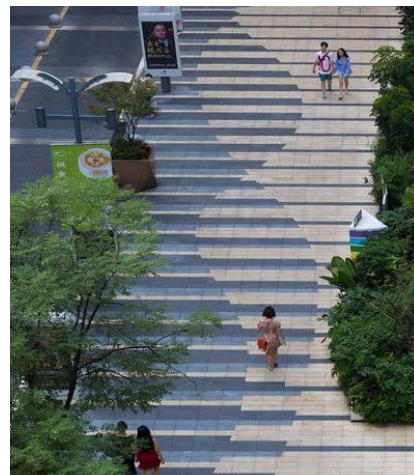




CHILDCARE WITH VIBRANT RUBBER SOFTFALL PATTERNS

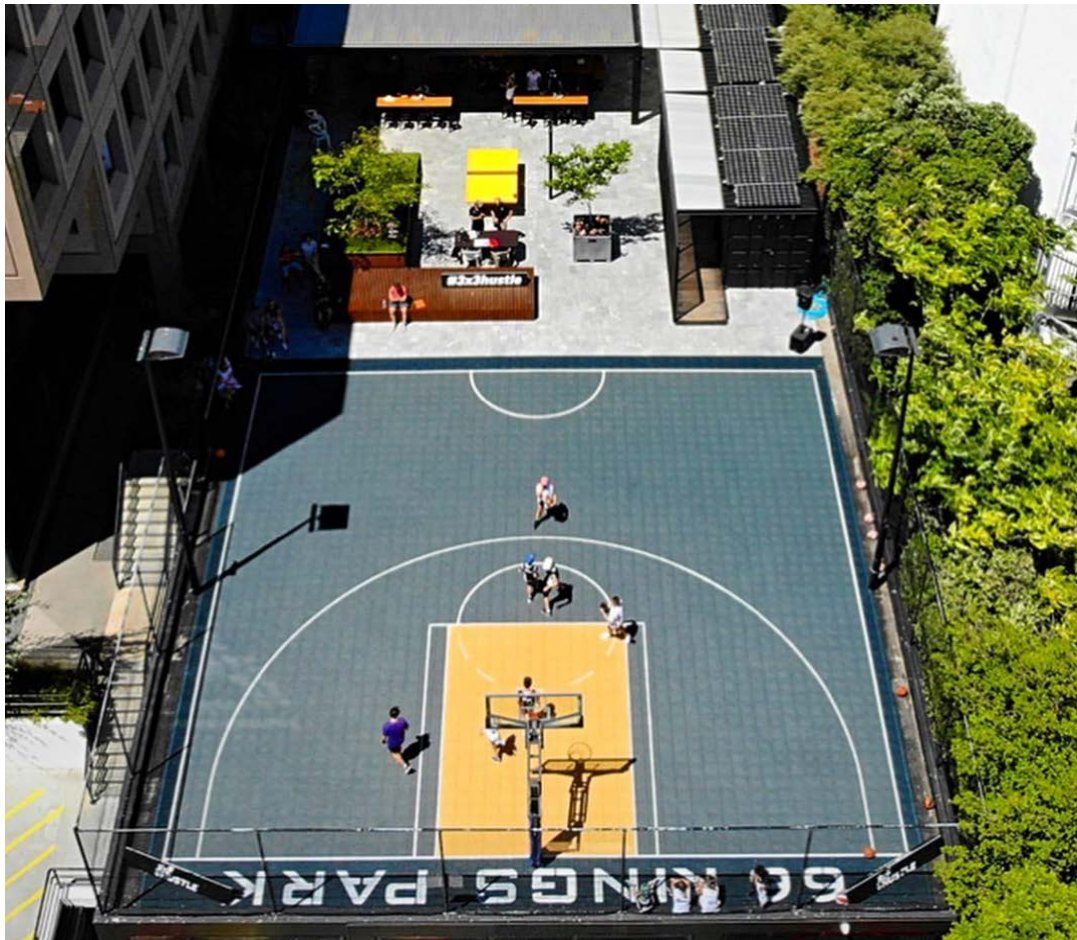

ROOFTOP BASKETBALL COURT CONNECTED TO FOOD & BEVERAGE TENANCY

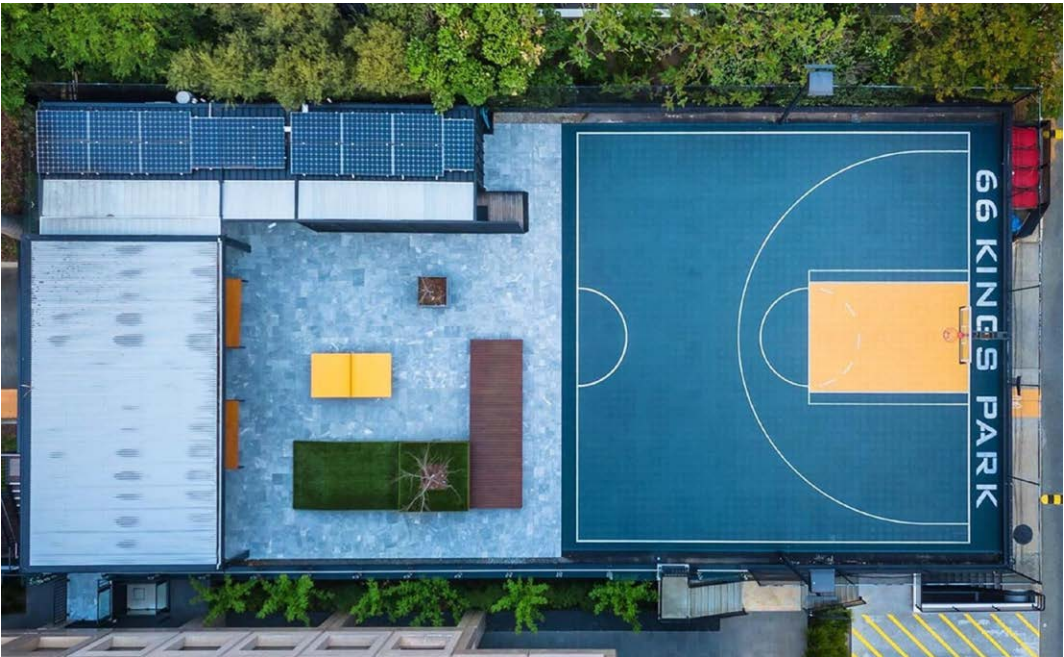


PRECEDENT: DONNIE TACO PERTH, WA

[HTTPS://DONNIETACO.COM/](https://donnietaco.com/)




ACTIVATED ROOFTOP WITH PASSIVE AND ACTIVE SPACES & LANDSCAPE

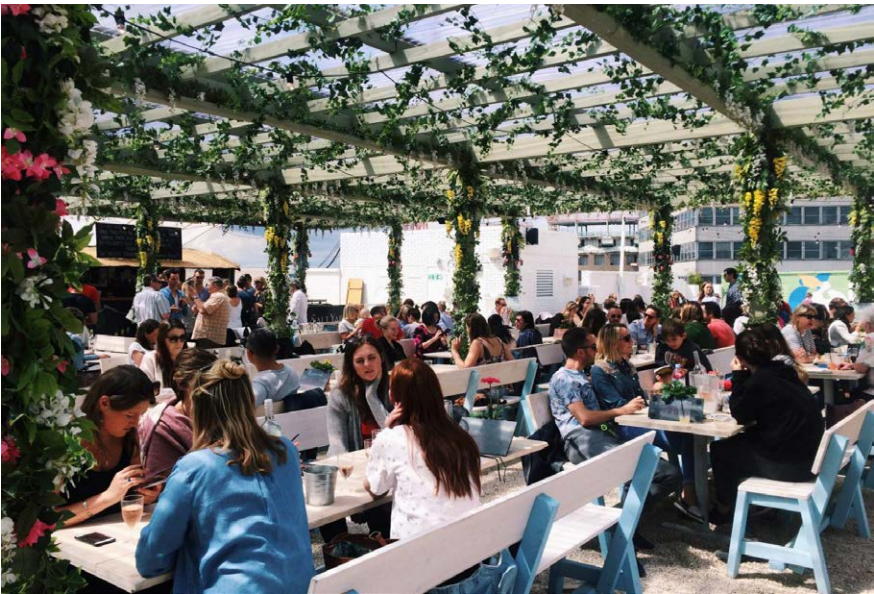

OUTDOOR CAFE SEATING



ACTIVATED ROOFTOP WITH PASSIVE AND ACTIVE RECREATION

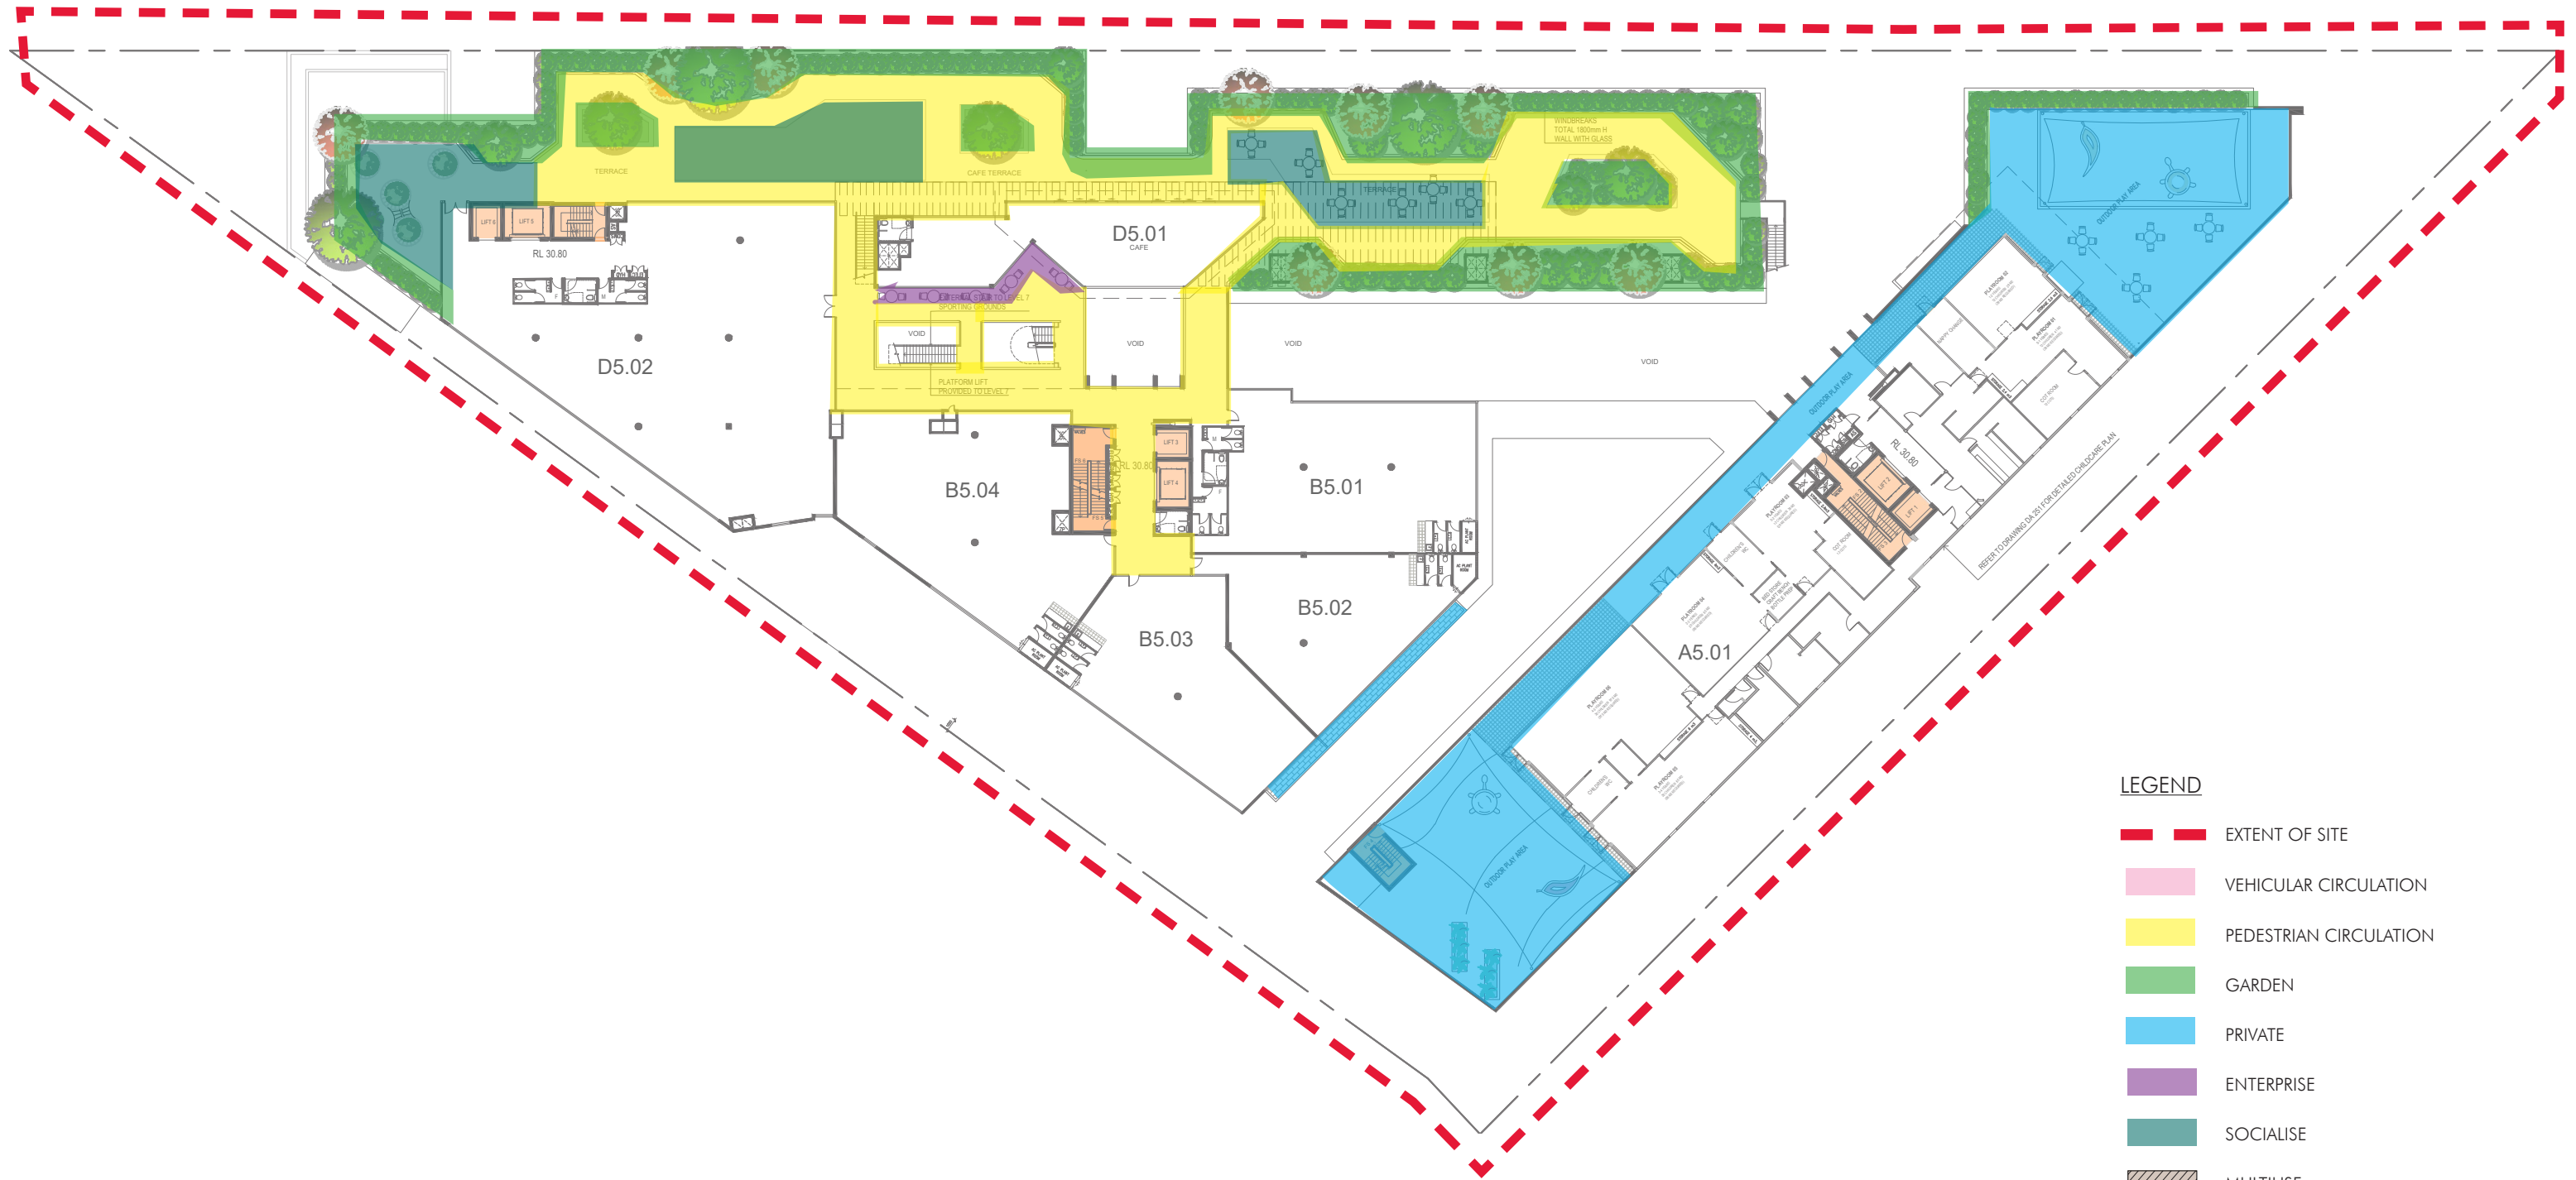

The HUB @ Lidcombe

SPATIAL PROGRAMMING - LEVEL 5

Document Set ID: 11255870
Version: 1, Version Date: 21/11/2024

Client:
Raad Property Acquisition
No 10 Pty Ltd

Architect:
two form
ARCHITECTURE + INTERIOR DESIGN

Sheet No: 55.20.31
Drawn: PG/DB
Scale:
Revision: D
Date: 27.09.24








Section AA - 1:200@A3




Section BB - 1:200@A3

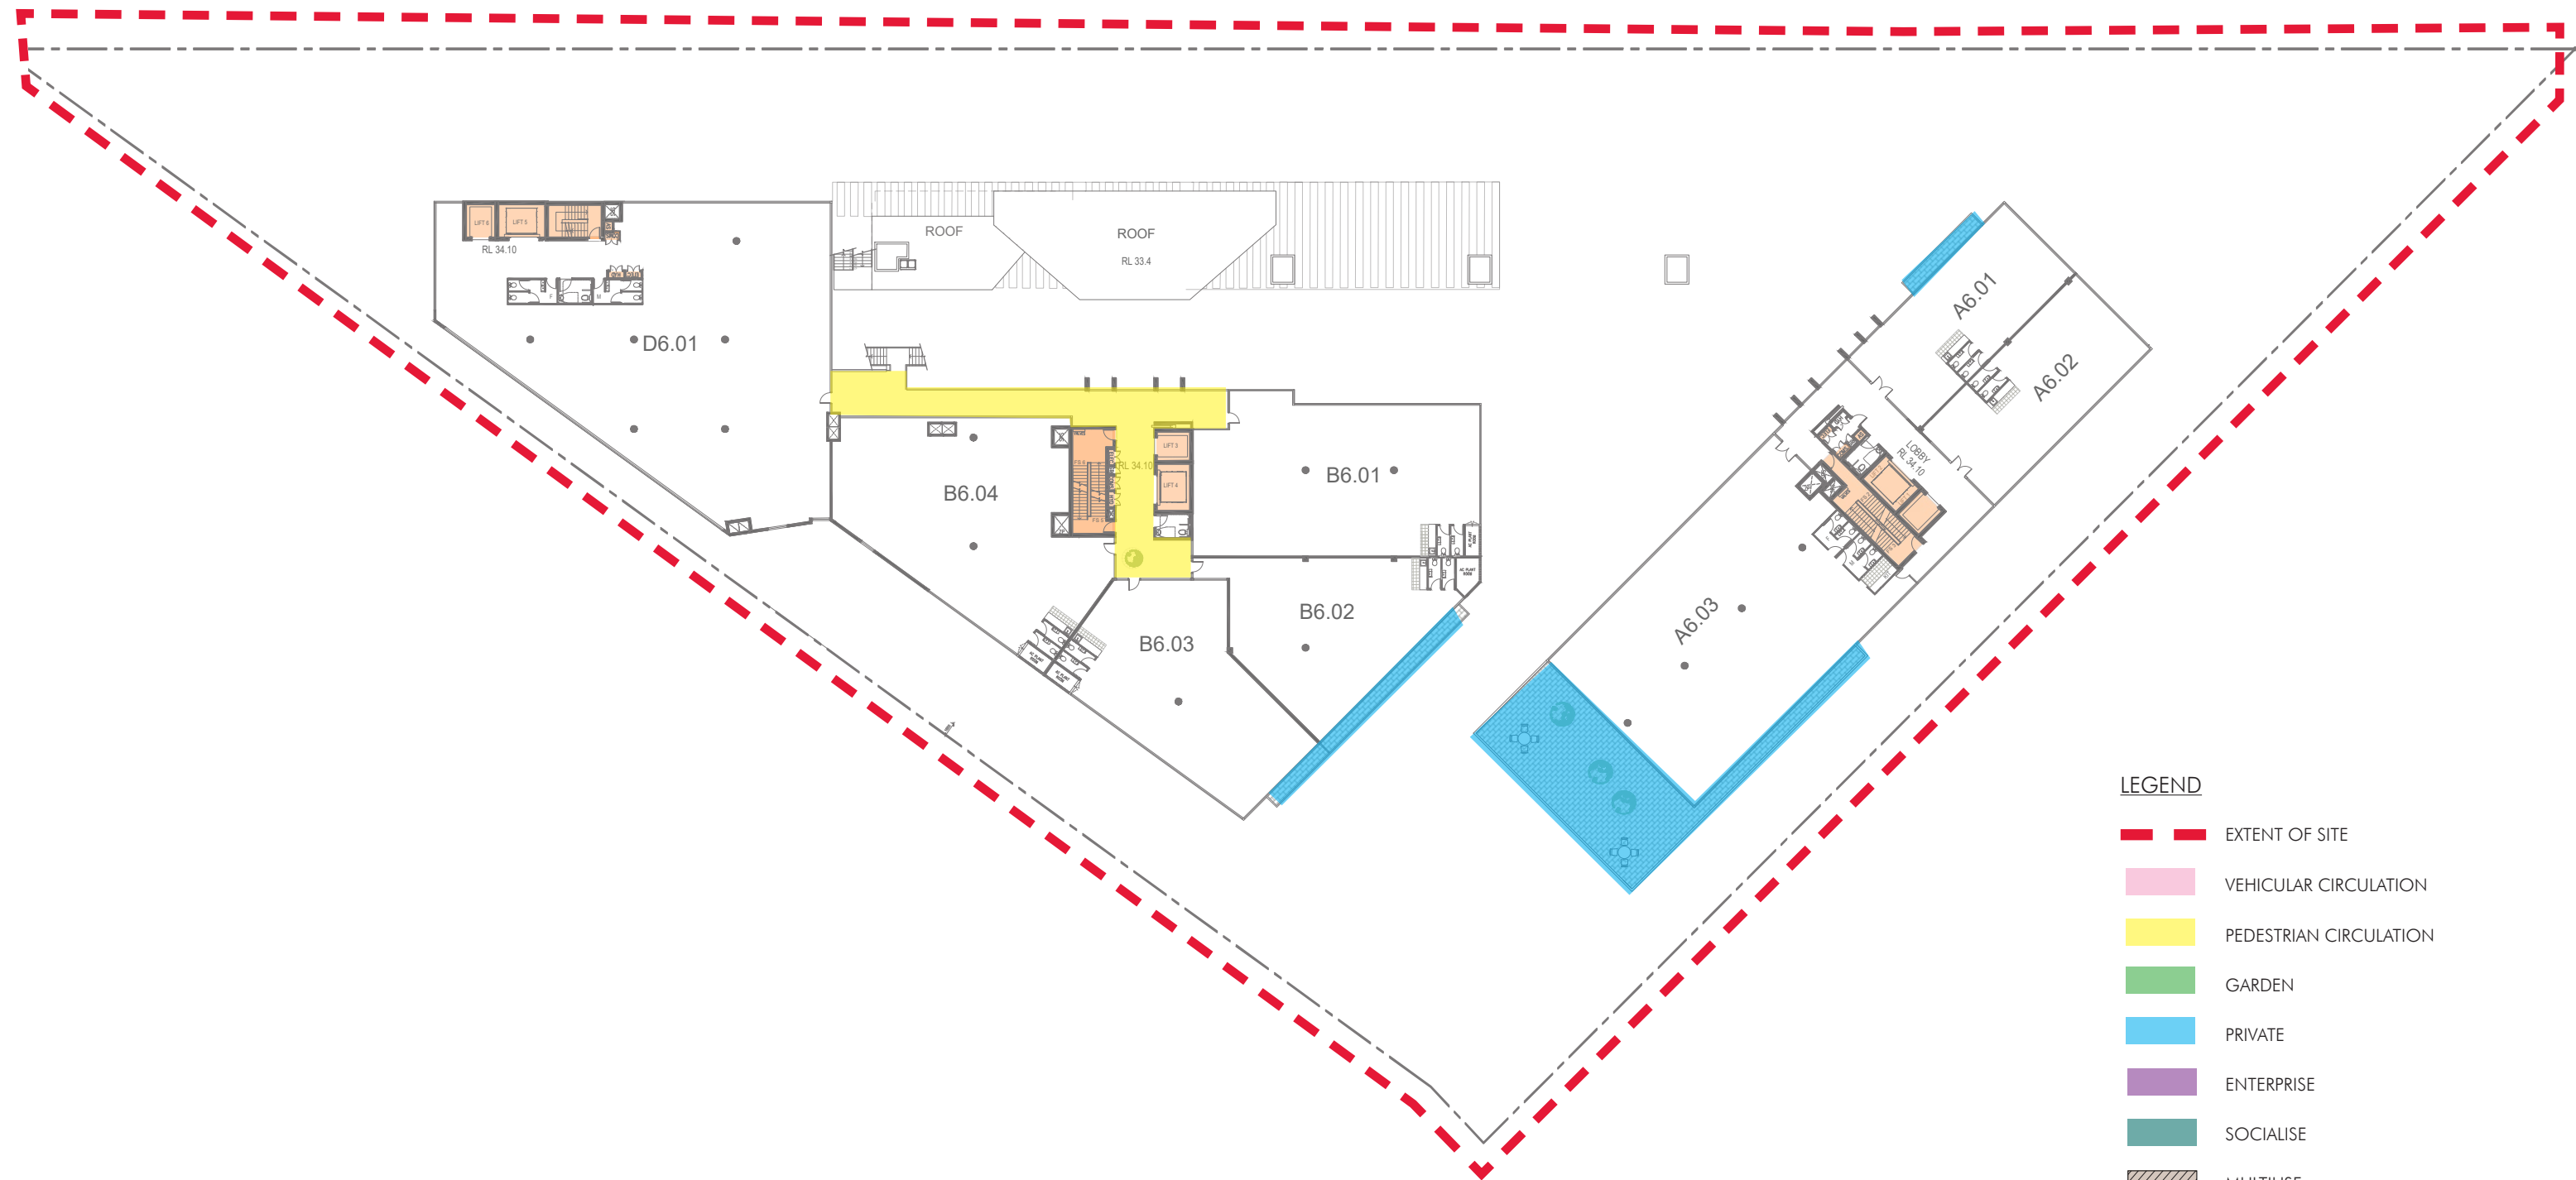




- LEGEND
- Sheet Directory/Match line
 - Extent of Works
 - Basement under/Limit of deep soil
 - Proposed Evergreen Tree
 - Proposed Deciduous Tree
 - Proposed Synthetic Turf
 - Proposed Bluestone Paver
 - Proposed Timber Decking
 - Proposed Tessellated Granite Pavers
 - Proposed Feature Striped Paving
 - Proposed Rubber Softfall (Child Care)
 - Proposed Planting
 - Proposed Outdoor Furniture Items/Planting
 - Proposed Fixed Timber Bench Seating

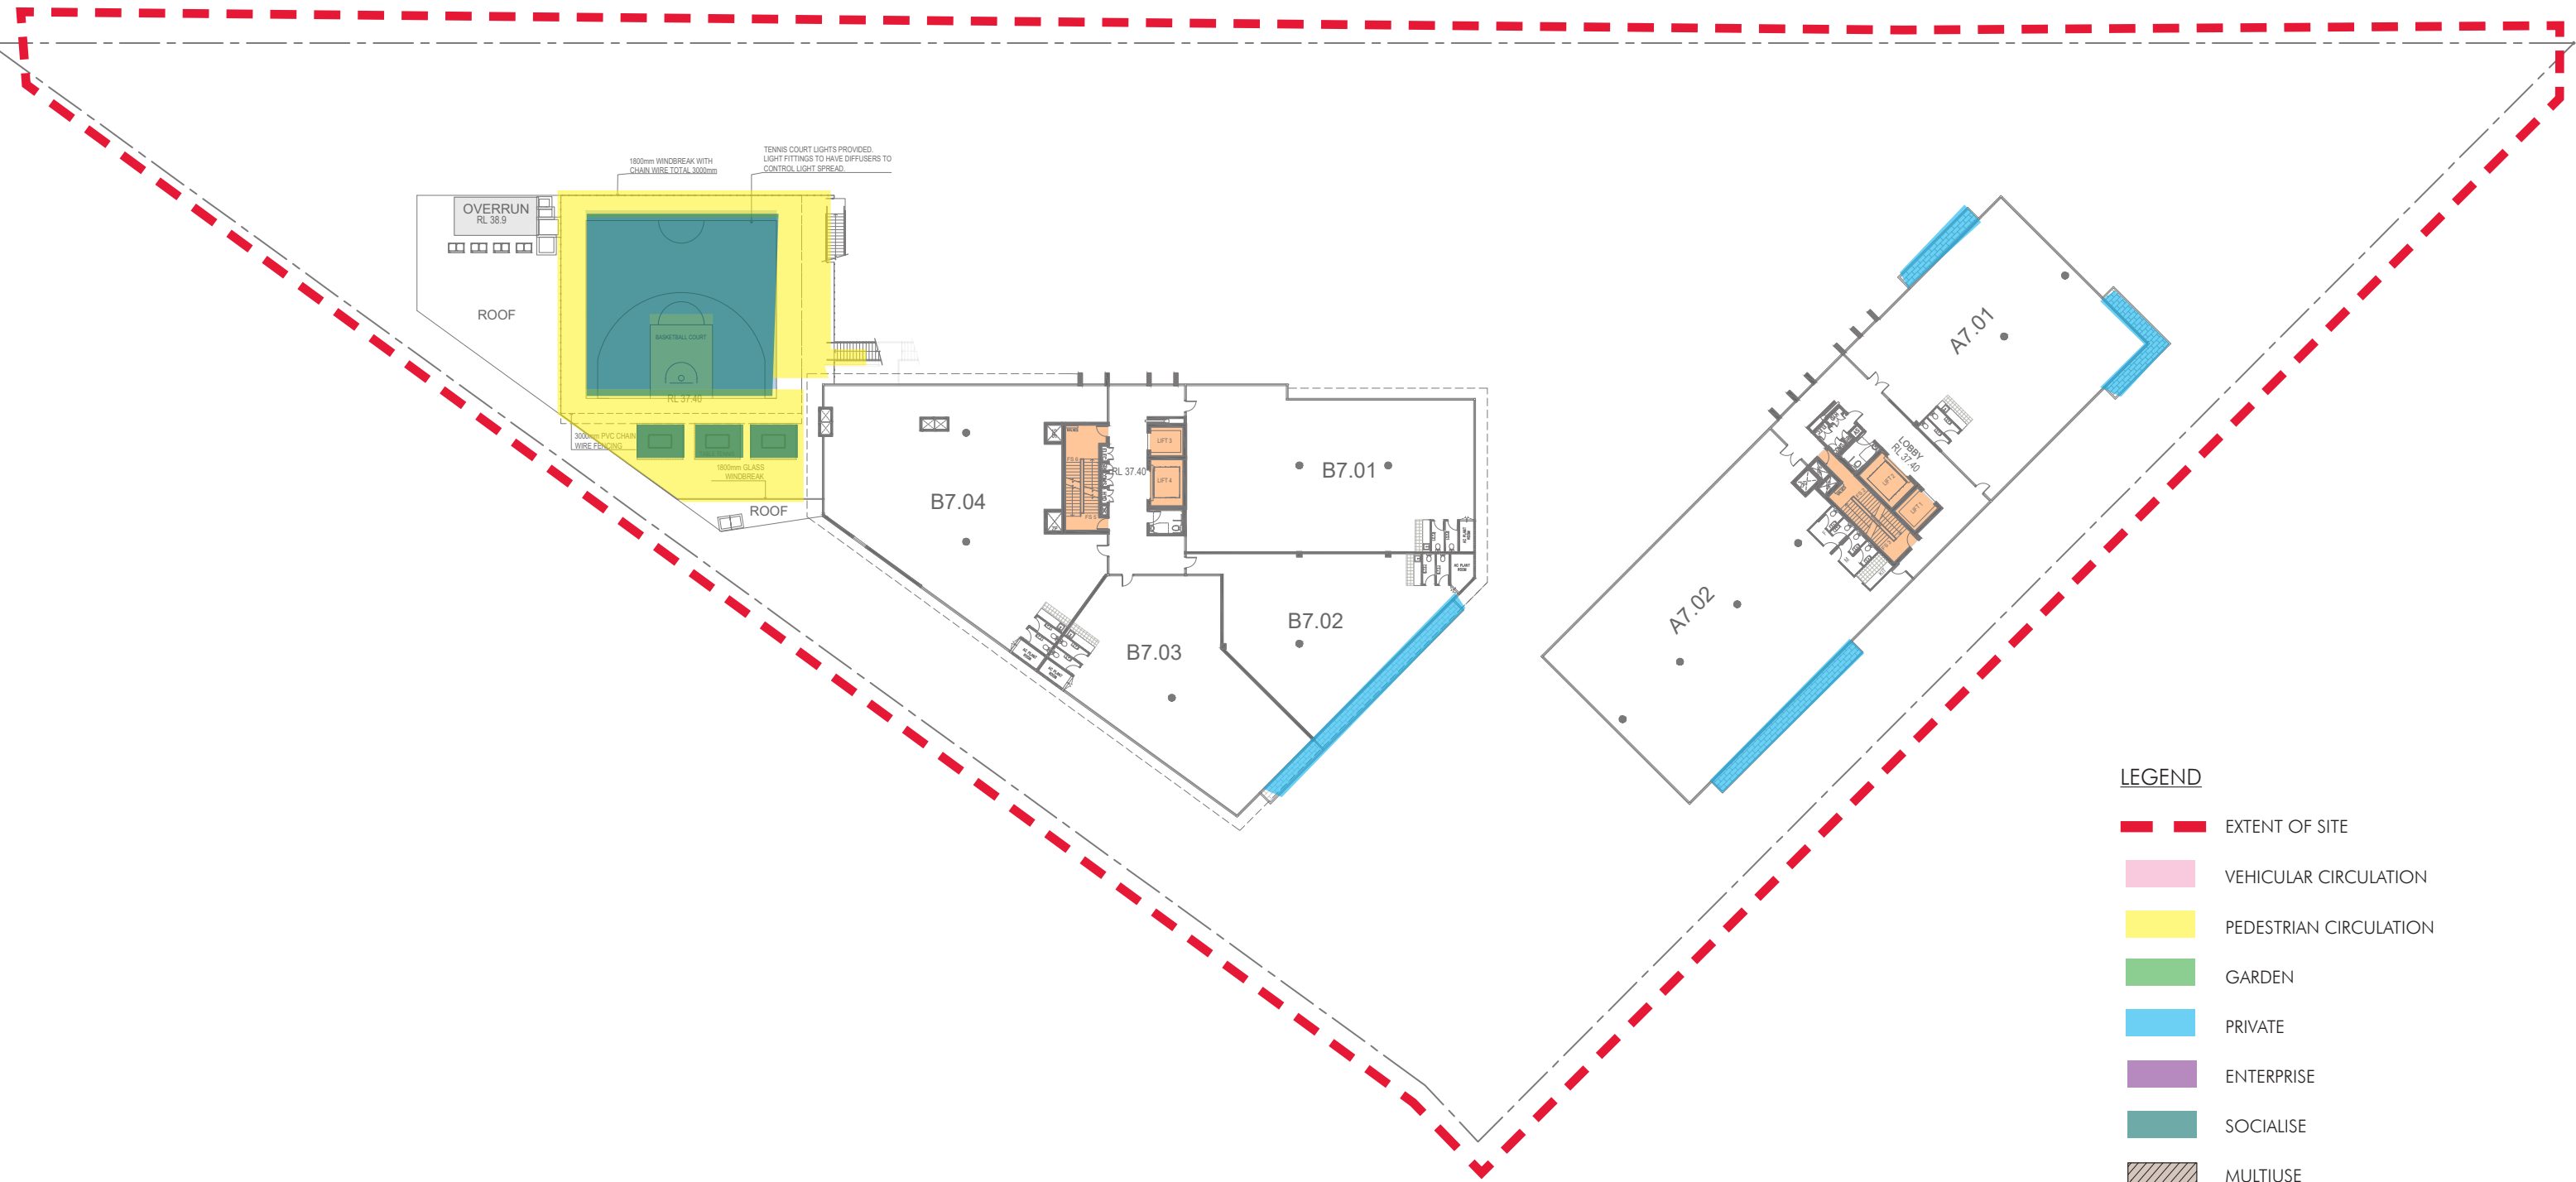

- LEGEND
- EXTENT OF SITE
 - VEHICULAR CIRCULATION
 - PEDESTRIAN CIRCULATION
 - GARDEN
 - PRIVATE
 - ENTERPRISE
 - SOCIALISE
 - MULTIUSE

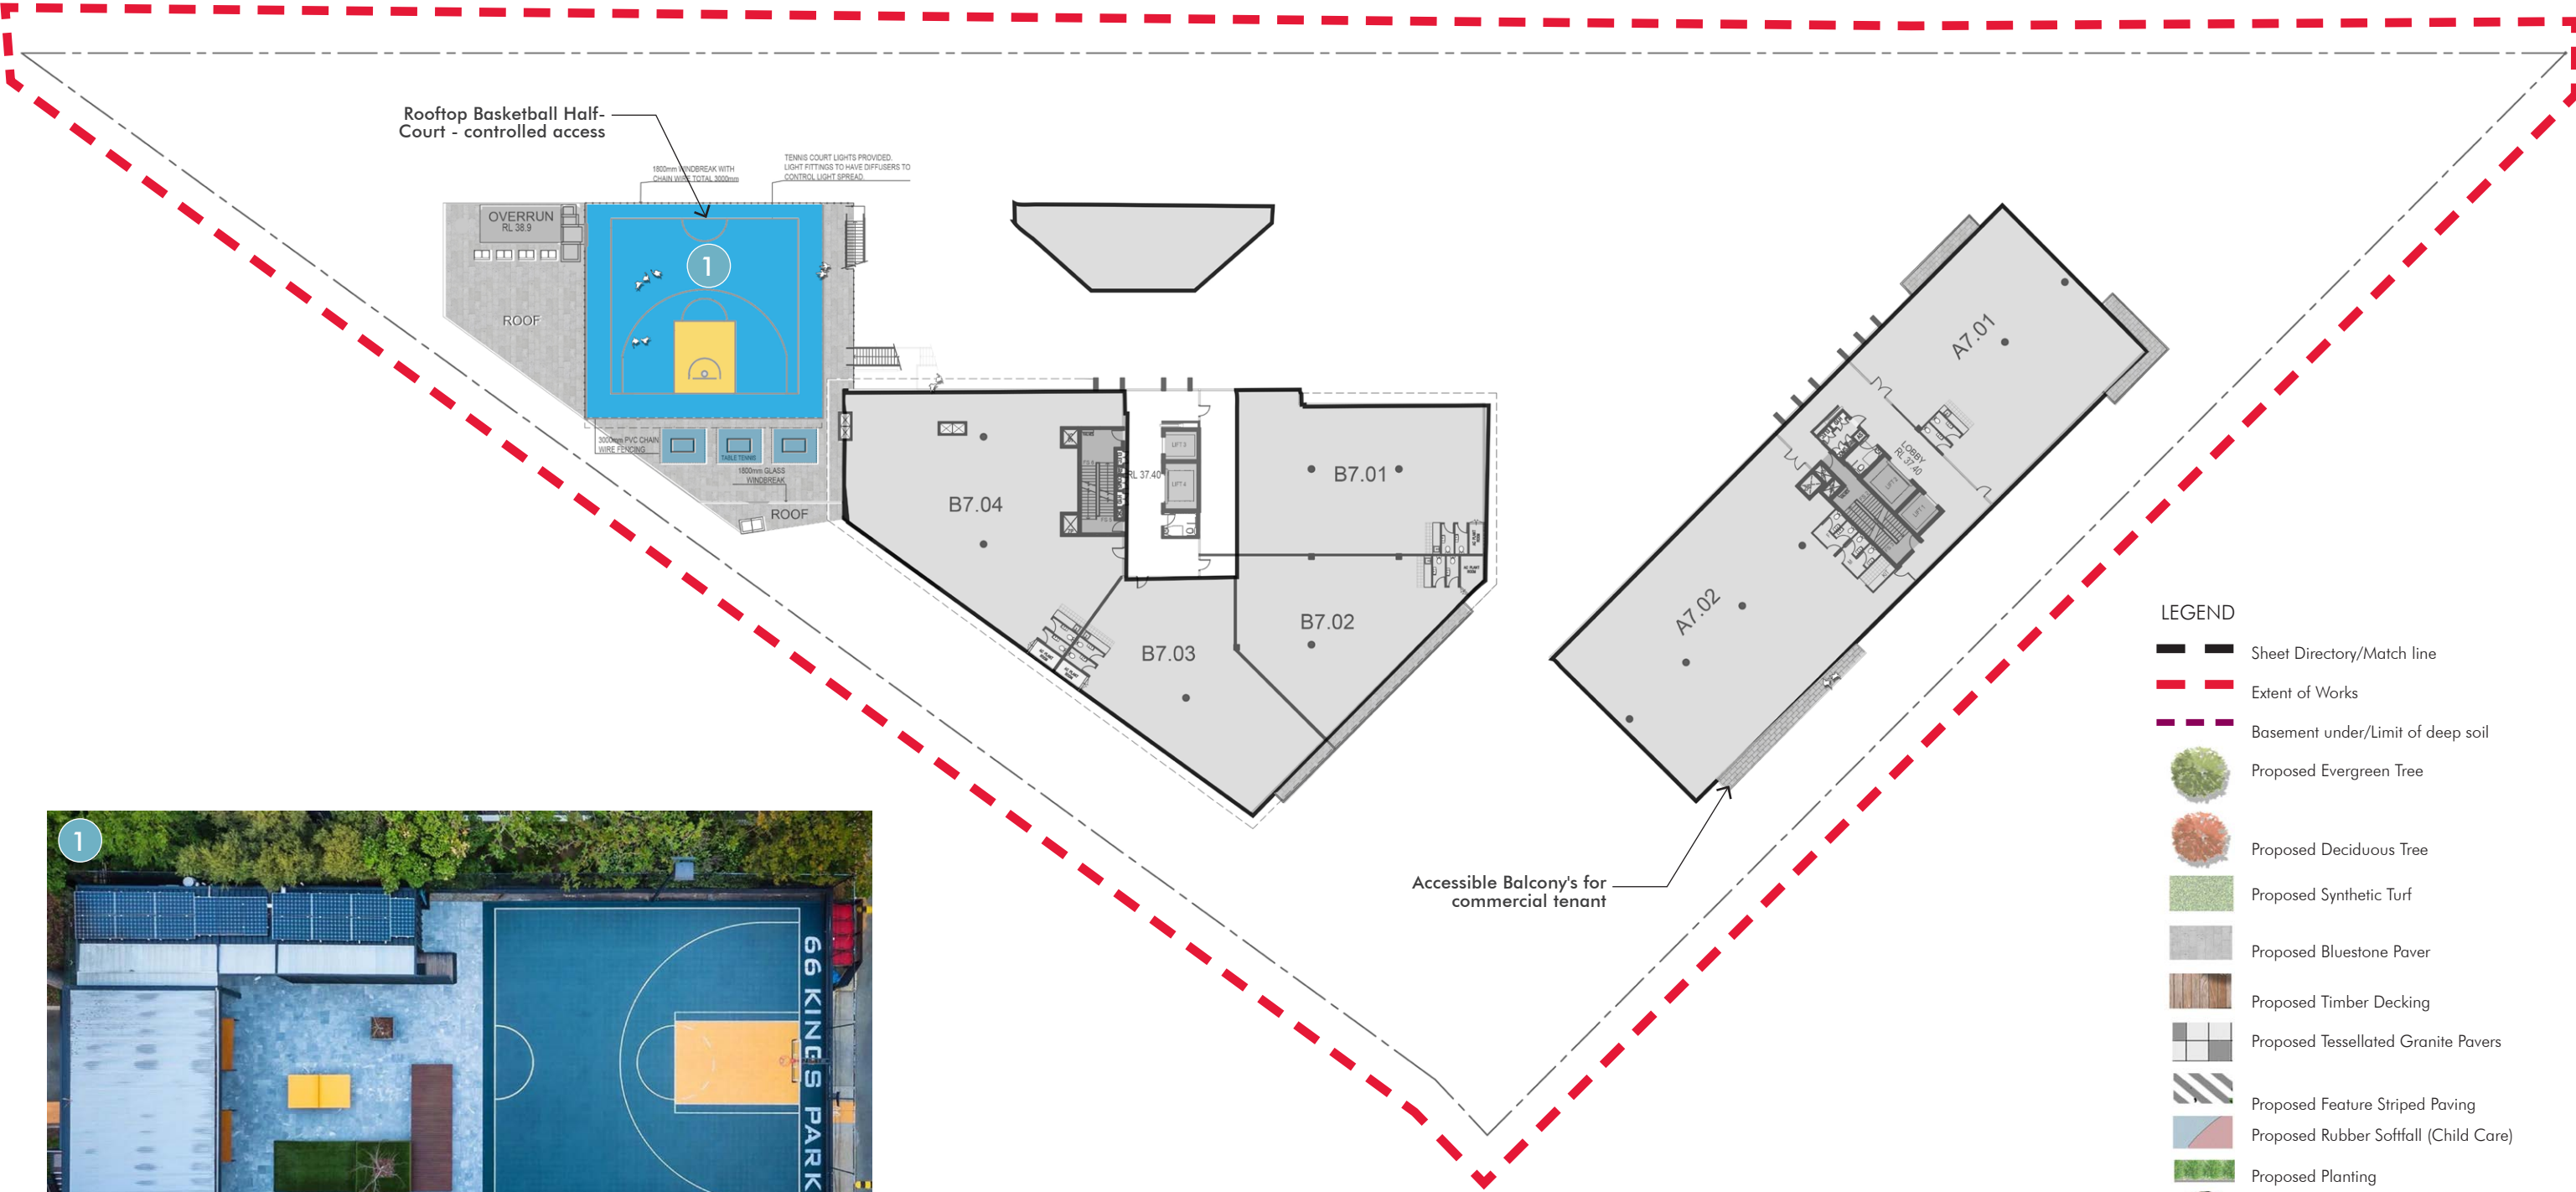

- LEGEND
- Sheet Directory/Match line
 - Extent of Works
 - Basement under/Limit of deep soil
 - Proposed Evergreen Tree
 - Proposed Deciduous Tree
 - Proposed Synthetic Turf
 - Proposed Bluestone Paver
 - Proposed Timber Decking
 - Proposed Tessellated Granite Pavers
 - Proposed Feature Striped Paving
 - Proposed Rubber Softfall (Child Care)
 - Proposed Planting
 - Proposed Outdoor Furniture Items/Planting
 - Proposed Fixed Timber Bench Seating

The HUB @ Lidcombe

LANDSCAPE PLAN - LEVEL 7


Document Set ID: 11255870
Version: 1, Version Date: 21/11/2024


Client:
Raad Property Acquisition
No 10 Pty Ltd

Architect:
two form
ARCHITECTURE + INTERIOR DESIGN


Sheet No: 55.20.38
Drawn: PG/DB
Scale:
Revision: D
Date: 27.09.24



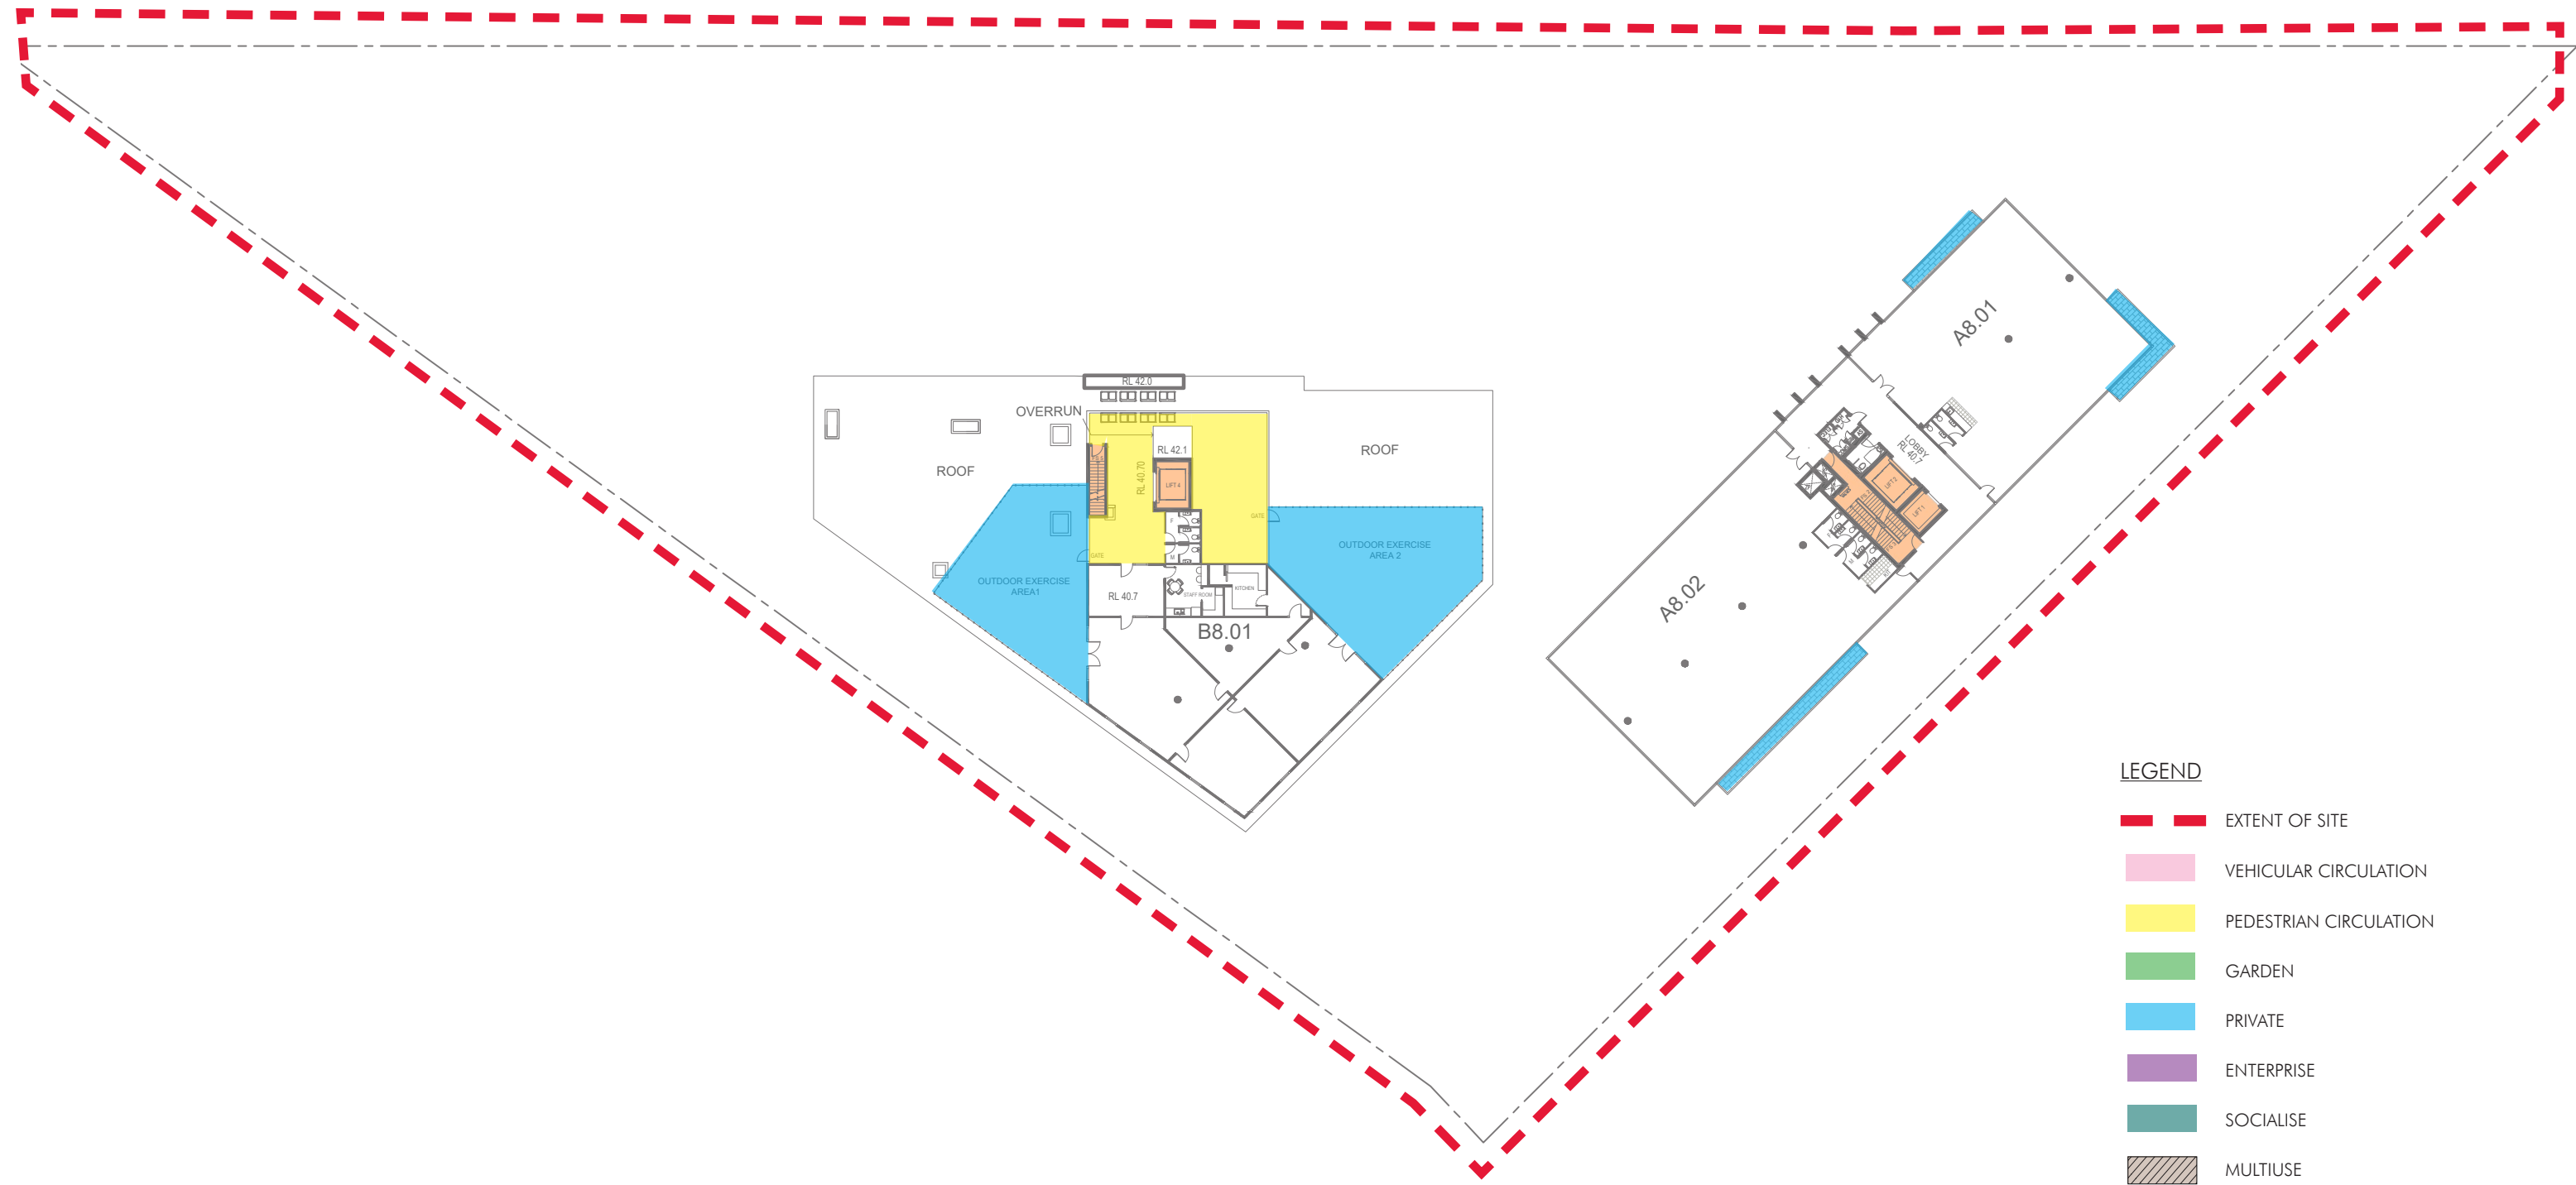

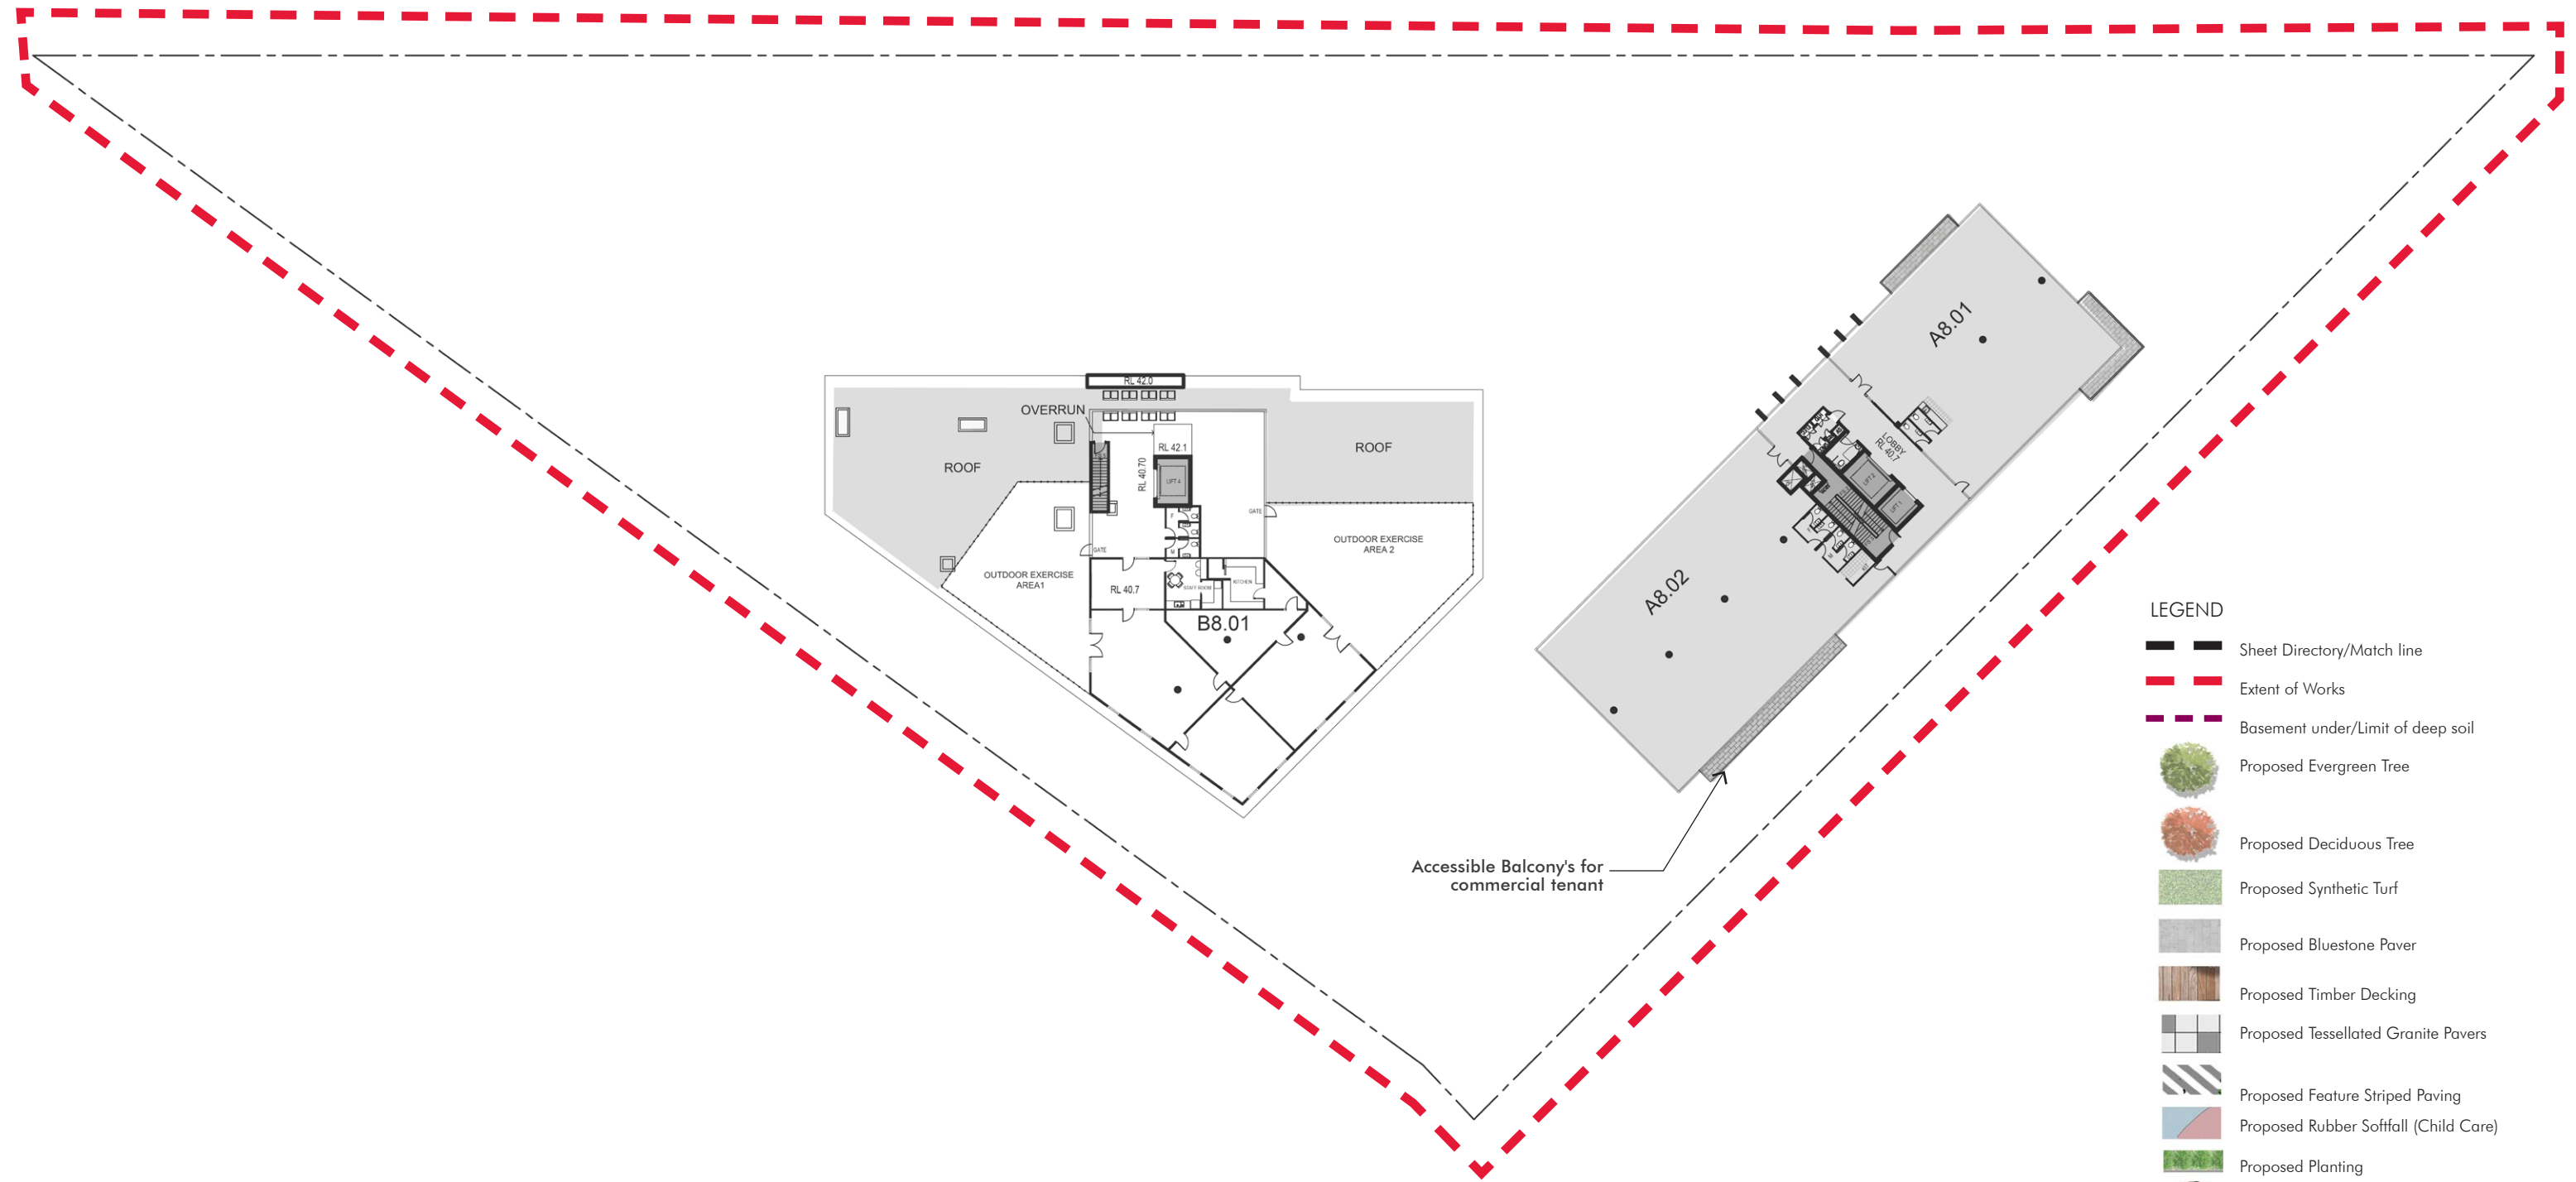

- LEGEND
- Sheet Directory/Match line
 - Extent of Works
 - Basement under/Limit of deep soil
 - Proposed Evergreen Tree
 - Proposed Deciduous Tree
 - Proposed Synthetic Turf
 - Proposed Bluestone Paver
 - Proposed Timber Decking
 - Proposed Tessellated Granite Pavers
 - Proposed Feature Striped Paving
 - Proposed Rubber Softfall (Child Care)
 - Proposed Planting
 - Proposed Outdoor Furniture Items/Planting
 - Proposed Fixed Timber Bench Seating

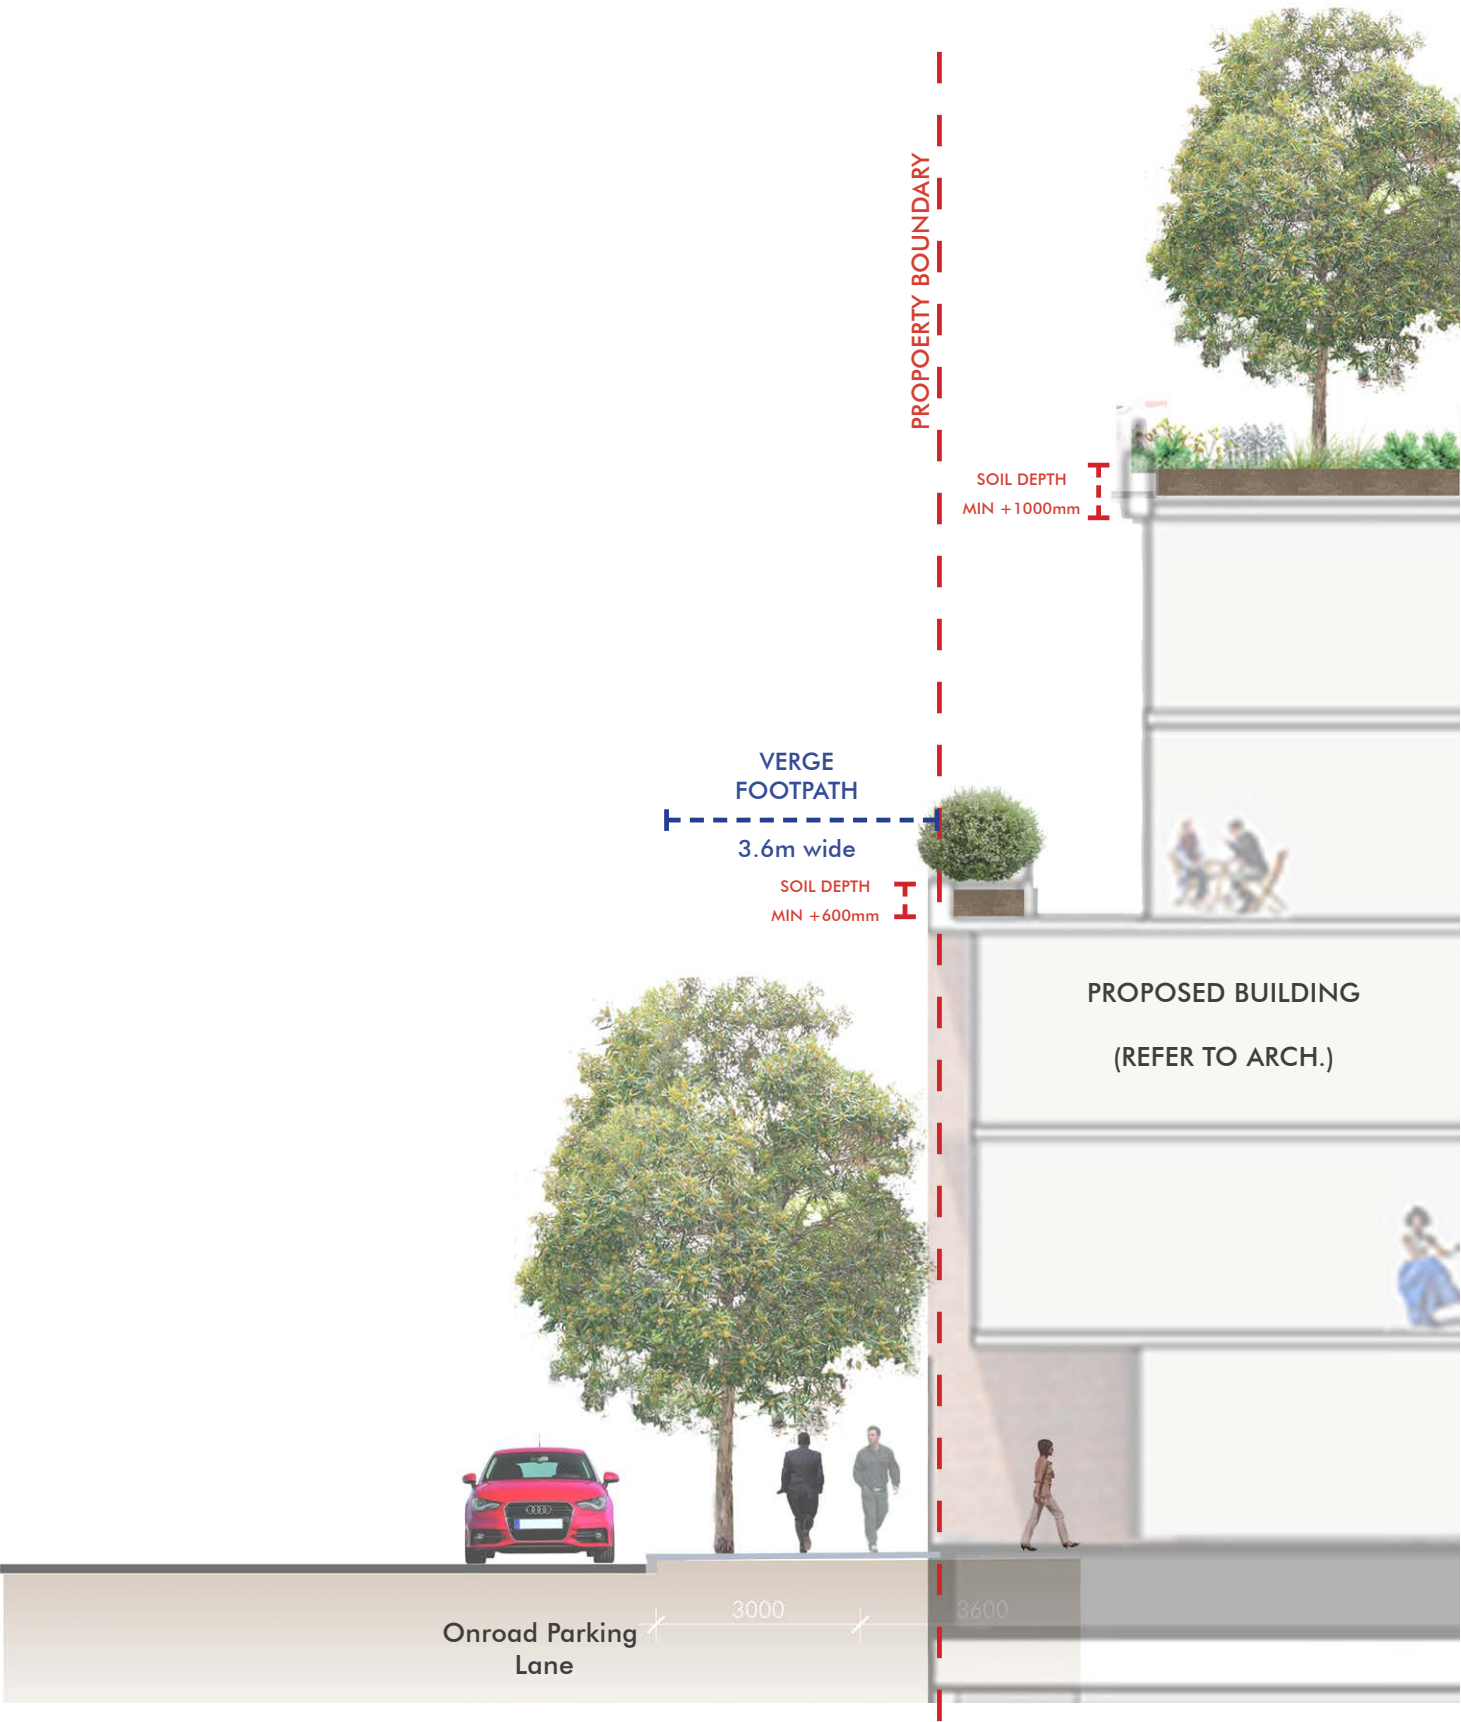

The HUB @ Lidcombe
SECTION AA' BACHELL AVENUE

Document Set ID: 11255870
Version: 1, Version Date: 21/11/2024

Client:
Raad Property Acquisition
No 10 Pty Ltd

Architect:
two form
ARCHITECTURE + INTERIOR DESIGN

Sheet No: 55.20.41
Drawn: PG/DB
Scale: NTS
Revision: D
Date: 27.09.24



STREET TREES



Tristaniopsis laurina 'Luscious'

PUBLIC DOMAIN TREES



Fraxinus excelsior Nana



Olea europaea



Lagerstroemia indica x fauriei 'Zuni'



Dracaena draco



Citrus lemon



Calodendrum capense (N)



Ceratopetalum gummiferum



Buckinghamia celsissima(N)

SHRUBS



Westringia fruticosa 'Zena'



v



Asplenium australasicum 'Birds Nest'



Alocasia macrorrhiza



Philodendron xanadu



Anigozanthos flavidus 'Orange Cross'



Anigozanthos flavidus 'Big Red'



Rhapiolepis orientalis 'Snow Maiden'



Murraya paniculata

GROUNDCOVERS



Dichondra repens 'Silver Falls (N)'



Liriope muscari 'Isabella'



Lomandra longifolia 'Verday' (N)



Senecio serpens



Rosmarinus officinalis prostratus



Trachelospermum jasminoides



Acacia cognata 'Waterfall'



Acacia cognata 'Mini Cog'



Kalanchoe bracteata

GROUNDCOVERS



Dichelachne crinita (N)'



Lomandra fluviatilis (N)'



Myoporum parvifolium (N)'



Lomandra longifolia 'Tanika' (N)'




Dianella caerulea




Banksia spinulosa 'Birthday Candles'



Crassula ovata 'Sunset'

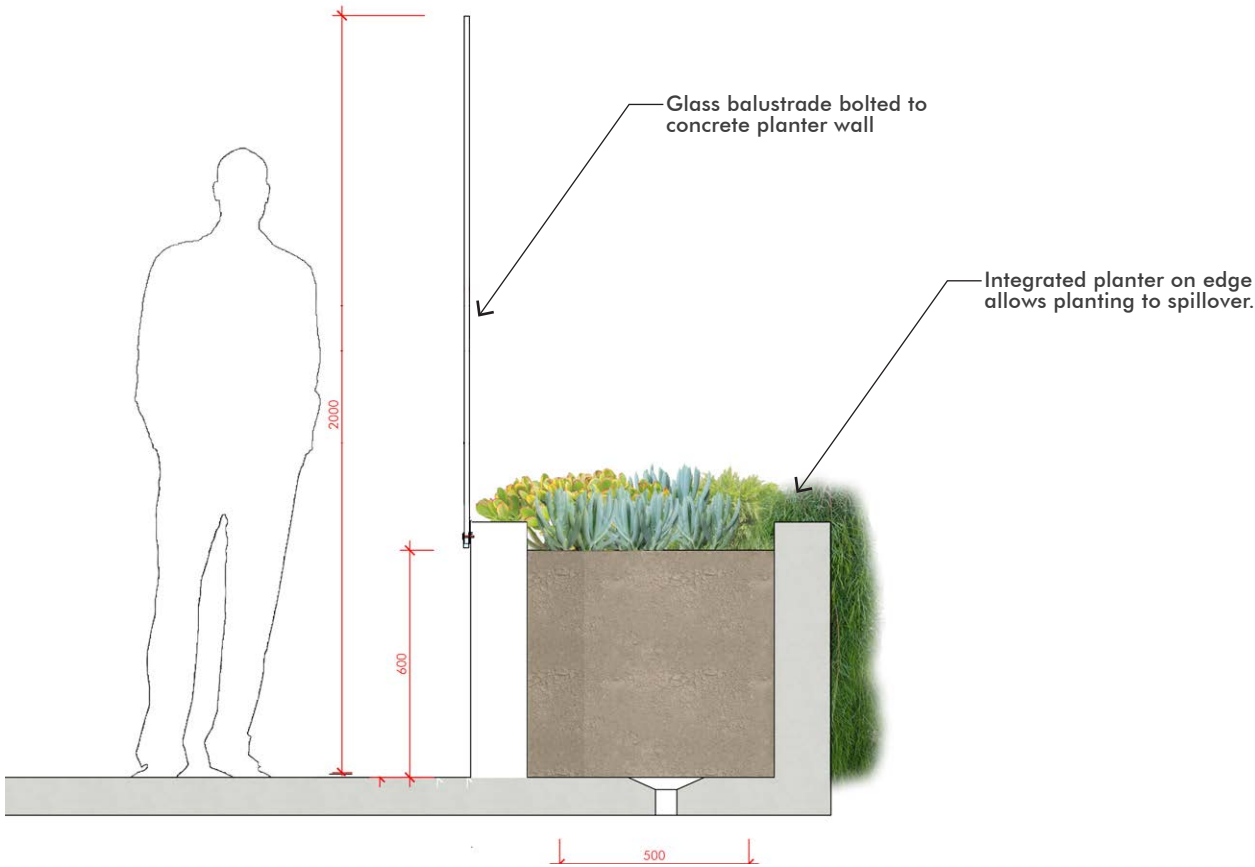

Typical Planter Edge - Indicative 1:20@A3

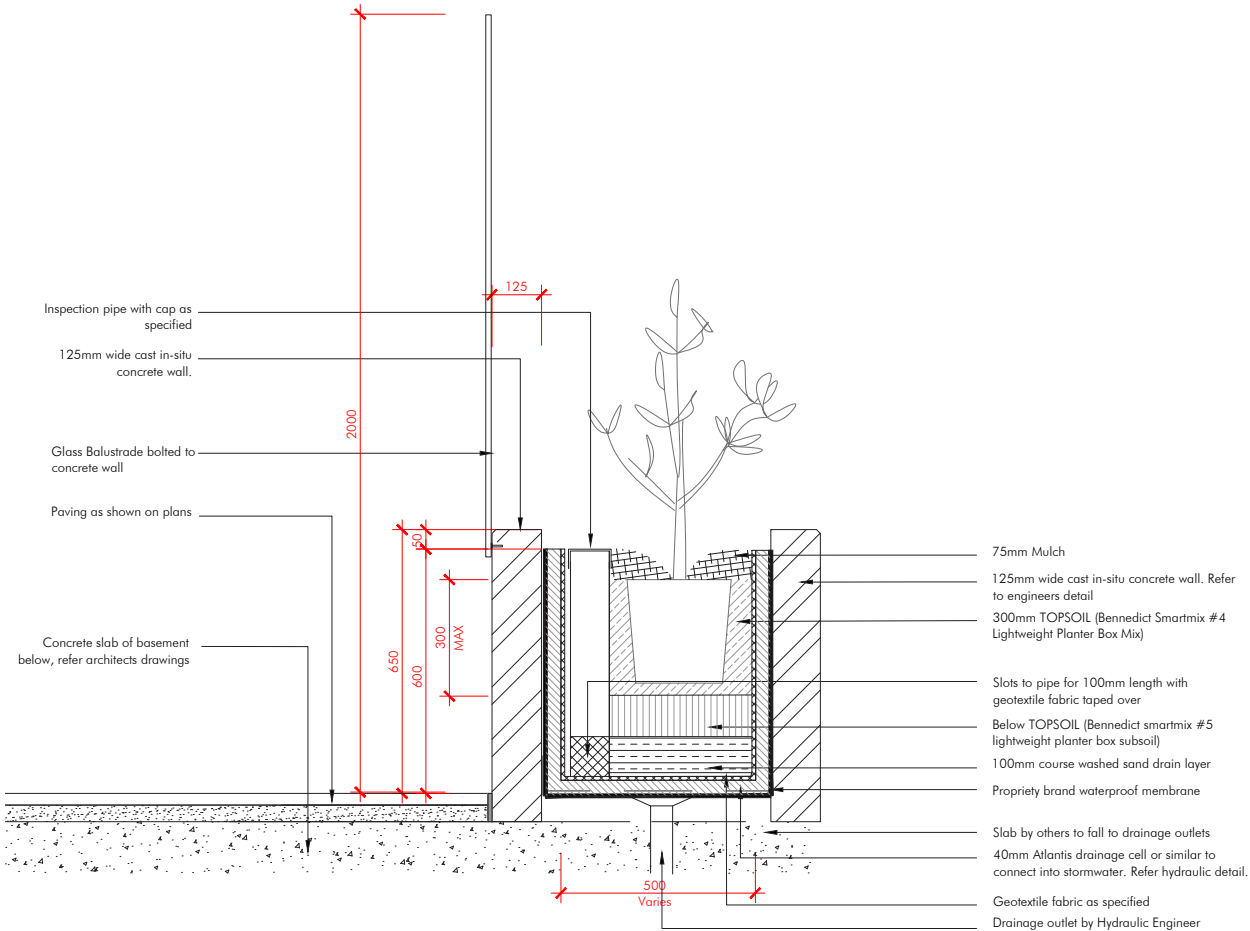

Typical Plant Edge - Details 1:20@A3

The HUB @ Lidcombe

EDGE PLANTER BOX DETAILS

Document Set ID: 11255870
Version: 1, Version Date: 21/11/2024

Client:
Raad Property Acquisition
No 10 Pty Ltd

Architect:
two form
ARCHITECTURE + INTERIOR DESIGN

Sheet No: 55.20.43
Drawn: PG/DB
Scale:
Revision: D
Date: 27.09.24



distinctive

Planter Box Species

Matrix 1 (based on 5:1:2 ratio)



Dichondra repens 'Silver Falls'



Rosmarinus officinalis
prostratus



Trachelospermum
jasminoides

Matrix 2 (based on 3:4:5 ratio)



Acacia cognata 'Waterfall'



Myoporum parvifolium



Myoporum parvifolium

Matrix 3



Dichondra repens 'Silver Falls'



Rosmarinus officinalis
prostratus



Trachelospermum
jasminoides

Matrix 4



Acacia cognata 'Waterfall'



Myoporum parvifolium



Myoporum parvifolium

Matrix 5




Dichondra repens 'Silver Falls'




Rosmarinus officinalis
prostratus




Trachelospermum
jasminoides

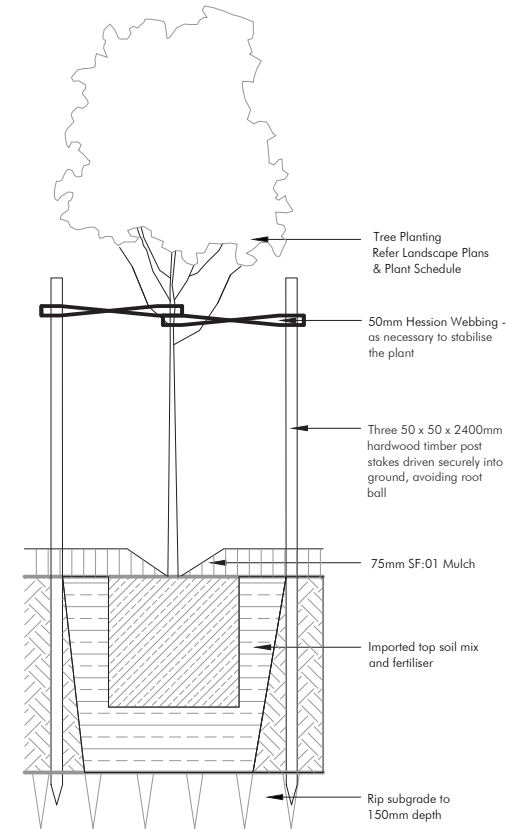

45L TREE PLANTING
SECTION 1:10

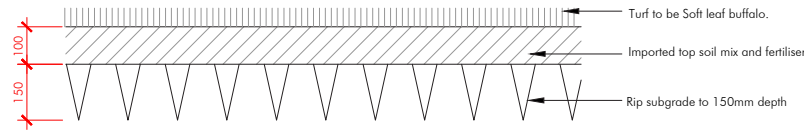

TURF
SECTION 1:10

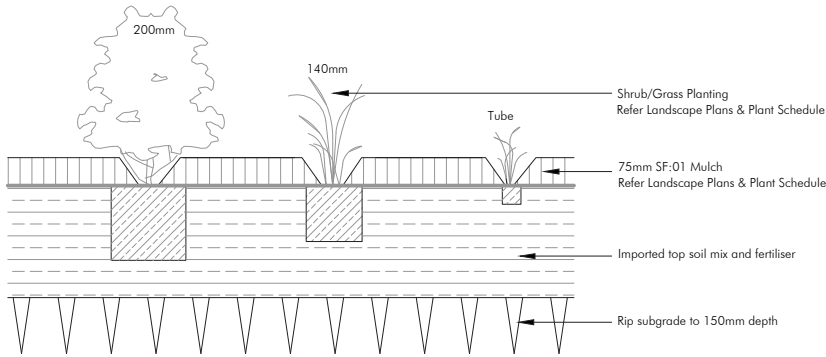

SHRUB, ACCENT & NATIVE GRASS PLANTING
SECTION 1:10

GARDEN BEDS

Cultivate to a depth of 200mm so that soil can be worked freely. Apply gypsum at manufacturer's rates to add in de-compaction of site and breakdown of clay colloids. Spread premium blend garden bed mix to a depth of 200mm, when settled. Back filling shall be tampered progressively to match existing soil compaction, to avoid later subsidence. Mound all garden beds to centre. Allow for depth of mulch to finished levels when installing soil mix. Refer to Garden Bed Preparation Detail.

PLANTS

All plants which have been declared, pursuant to section 7 & 8 of the Noxious Weed Act 1993, to be Noxious Weeds within the area of Campbelltown City Council shall be removed on site and replaced with appropriate indigenous or native species.

All labels are to remain on plants and delivery receipts or copies of plant purchases, stating the species, amount, and container sizes of plants, shall be made available to Council's Construction Services or Private Certifier to facilitate certification that the landscape plan and conditions of consent have been implemented.

LAWN AREAS

Cultivate to a depth of 150mm, so that soil can be worked freely. Apply Gypsum at manufacturer's rates to add in de-compaction of site and breakdown of clay colloids. Spread 100mm layer of sandy loam topsoil blend. Rake over to form a smooth, even surface ready for lawn installation. New turf to all areas to be Sir Walter Buffalo. Lay with staggered and close-butted joints along contours, to prepared surface. Water immediately, top dress once established. Refer to Turf detail.

MULCH

Mulch shall be ANL Forest Blend or similar, which is best suited to the plant type and clients needs. Variation from this can only be made with consultation with the project manager. Mulch shall be free of soil, weed

growth or any other foreign matter. Spread mulch evenly to a depth of 75mm over all garden beds. Rake over mulch surface to create an even finish.

IRRIGATION SYSTEM

An irrigation system is to be installed to all garden beds, planter boxes, and turf areas shown on the landscape plans. Drip systems are recommended for all garden beds and planter boxes, and pop-up systems for turf areas to the manufactures guidelines. Water connection to mains and requirements for metering are to be installed by a licensed plumber or qualified irrigation contractor.

STREET NUMBER

A street number is to be placed on site in a readily visible location, (numbers having a height of not less than 75mm) prior to occupation of the building.

FENCE & GATE

To manufacturer's specification.
Refer architectural for colour selection.

MAINTENANCE SCHEDULE

The consolidation program shall include, but not limited to, the following items:

Routine Maintenance. Provide routine maintenance for a period of six months after practical completion. Program to include but not limited to plant establishment, watering, mowing, fertilising, weeding, staking, pruning, mulching, pest and disease control and generally maintaining the site in a neat and tidy condition.

Watering: Watering of plants and turf should be done in conjunction with current Sydney Water watering restrictions.

Fertilising: Apply an appropriate lawn fertiliser, at manufacturer's rates, after 6 weeks of installation. Ensure fertiliser is adequately watered and evenly dispersed for healthy even lawn growth.

Mulch of garden beds must adhere to Australian Standard AS4454.

Lawns. Repair lawns in all failed areas.

Disease and Pest Control. If pathological disease or insect pests appear, they are to be controlled using organic methods or pest and disease control. Failing this, chemical sprays may be used, at manufacturer's rates, with prior consent of client.


Replacement. Defects including any dead or unhealthy plant must be replaced or treated within 3 weeks. Missing, dead or unhealthy plants are to be replaced with plants of similar size and quality and identical species/variety, unless a substitution has been approved by Council.

Any Pruning must be carried out to meet Australian Standards AS4373 'Pruning of Amenity Trees' and shall comply with Councils Tree Preservation Order.


Making Good. The contractor shall make good erosion of soil or subsidence which may occur, at no contract variation.

55-20 Plant Schedule by distinctive									
Code	Genus	species	Hybrids/Cultivars	Common Name	Pot Size	Height	Width	Spacing	Qty
Street Trees									
Tr la	Tristaniopsis	laurina		Water Gum	75L	12	10	As Shown	
Public Domain Trees									
Bu ce	Buckinghamia	celsisma		Ivory Curl Flower	100L	8	5	As Shown	
Ca mi	Caryota	mitis		Clustering Fishtail palm	45L	8	4	As Shown	
Ca ca	Calodendron	capense		Cape Chestnut	75L	10	6	As Shown	
Ce gu	Ceratopetalum	gummiferum		NSW Christmas Bush	75L	5	4	As Shown	
Ci li	Citrus	limon		Lemon	25L	4	3	As Shown	
Dr dr	Dracaena	draco		Dragon Tree	400mm	12	10	As Shown	
Fr NA	Fraxinus	excelsior	'Nana'	Designer Ash	45L	5	3	As Shown	
La Zu	Lagerstroemia	indica	x L. Fauriei 'Zuni'	Zuni (purple) Crepe Myrtle	75L	4	3	As Shown	
OI eu	Olea	europaea		Edible Olive	45L	5	3	As Shown	
Shrubs/Screen Planting									
An OC	Anigozanthos	flavidus	'Orange Cross'	Tall Orange Kangaroo Paw	200mm	2	1.5	As shown	
An BR	Anigozanthos	flavidus	'Big Red'	Tall Red Kangaroo Paw	200mm	2	1.5	As shown	
Al ma	Alocaisa	macrorrhiza		Elephant Ears	300mm	2	2.5	As shown	
As au	Asplenium	australasicum	'Birds Nest'	Birds Nest Fern	300mm	1.5	2	As Shown	
Bl nu	Blechnum	nudum		Fishbone Waterfern	140mm	1	1	As Shown	
Mu pa	Murraya	paniculata		Orange Jessamine	300mm	3	3	As Shown	
Rh SM	Rhaphiolepis	indica	'Snow Maiden'	Snow Maiden Indian Hawthorn	200mm	0.8	0.8	As Shown	
Ph Xa	Philodendron		'Xanadu'	Xanadu	200mm	0.8	0.8	3/m3	
We Ze	Westringia	fruticosa	'Zena'	Coastal Rosemary	200mm	1	1	1/m ²	
Climbers									
Tr as	Trachelospermum	asiaticum		Asiatic jasmine	200mm	0.3	2	2/m ²	
Groundcovers									
Ac MC	Acacia	cognata	'Mini Cog'	Dwarf Acacia	140mm	0.75	0.75	2/2m ²	
Ac Wa	Acacia	cognata	'Waterfall'	River Wattle	140mm	0.3	2	2/m ²	
Ba BC	Banksia	spinulosa	'Birthday Candles'	Dwarf Banksia	200mm	0.5	0.5	2/m ²	
Cr HS	Crassula	ovata	'Hummel's Sunset'	Sunset Jade Plant	140mm	0.6	0.6	3/m ²	
Di SF	Dichondra	repens	'Silver Falls'	Silver Kidney Weed	200mm	0.5	0.6	5/m ²	
Di LJ	Dianella	caerulea	'Little Jess'	Little JessParoo Lily	Tube	0.4	0.4	4/m ²	
Di cr	Dichelachne	crinita		Long Hair Pumegrass	140mm	0.3	0.3	4/m ²	
Ka ST	Kalanchoe	bracteata	'Silver Teaspoons'	Silver Teaspoons	140mm	0.2	1.5	3/m ²	
Li Is	Liriope	muscaria	'Isabella'	Hyacinth Liriope	140mm	0.6	0.6	5/m ²	
Lo Ve	Lomandra	longifolia	'Verday'	Lomandra Verday	Tube	0.5	0.5	5/m ²	
Lo Ta	Lomandra	longifolia	'Tanika'	Dwarf Lomandra	140mm	0.6	0.5	5/m ²	
Lo Sh	Lomandra	fluviatilis	'Shara'	Shara Lomandra	140mm	0.5	0.5	5/m ²	
My pa	Myoporum	parvifolium		Creeping Boobialla	140mm	0.2	1.5	3/m ²	
Ro Pr	Rosmarinus	officinalis	'Prostratus'	Prostrate Rosemary	140mm	0.5	2	2/m ²	
Se se	Senecio	serpens		Blue Chalk Sticks	140mm	0.2	0.5	5/m ²	
Tr ja	Trachelospermum	jasminoides		Evergreen Jasmine	200mm	0.3	2	2/m ²	
Matrix 1 (based on 5:1:2 ratio)									
Di SF	Dichondra	repens	'Silver Falls'	Silver Kidney Weed	200mm	0.5	0.6	5/m ²	
Rh SM	Rhaphiolepis	indica	'Snow Maiden'	Snow Maiden Indian Hawthorn	200mm	0.8	0.8	As Shown	
Ac MC	Acacia	cognata	'Mini Cog'	Dwarf Acacia	140mm	0.75	0.75	2/2m ²	
Matrix 2 (based on 3:4:5 ratio)									
Ro Pr	Rosmarinus	officinalis	'Prostratus'	Prostrate Rosemary	140mm	0.5	2	2/m ²	
Cr HS	Crassula	ovata	'Hummel's Sunset'	Sunset Jade Plant	140mm	0.6	0.6	3/m ²	
Se se	Senecio	serpens		Blue Chalk Sticks	140mm	0.2	0.5	5/m ²	
Matrix 3 (based on 1:1:1 ratio)									
Ac Wa	Acacia	cognata	'Waterfall'	River Wattle	140mm	0.3	2	2/m ²	
Ba BC	Banksia	spinulosa	'Birthday Candles'	Dwarf Banksia	200mm	0.5	0.5	2/m ²	
Ka ST	Kalanchoe	bracteata	'Silver Teaspoons'	Silver Teaspoons	140mm	0.2	1.5	3/m ²	
Matrix 4 (based on 3:3:2 ratio)									
My pa	Myoporum	parvifolium		Creeping Boobialla	140mm	0.2	1.5	3/m ²	
Ph Xa	Philodendron		'Xanadu'	Xanadu	200mm	0.8	0.8	3/m3	
Bl nu	Blechnum	nudum		Fishbone Waterfern	140mm	1	1	As Shown	
Matrix 5 (based on 1:3:1 ratio)									
Tr ja	Trachelospermum	jasminoides		Evergreen Jasmine	200mm	0.3	2	2/m ²	
Cr HS	Crassula	ovata	'Hummel's Sunset'	Sunset Jade Plant	140mm	0.6	0.6	3/m ²	
Bl nu	Blechnum	nudum		Fishbone Waterfern	140mm	1	1	As Shown	


	plants in matrix
	plants on roof level

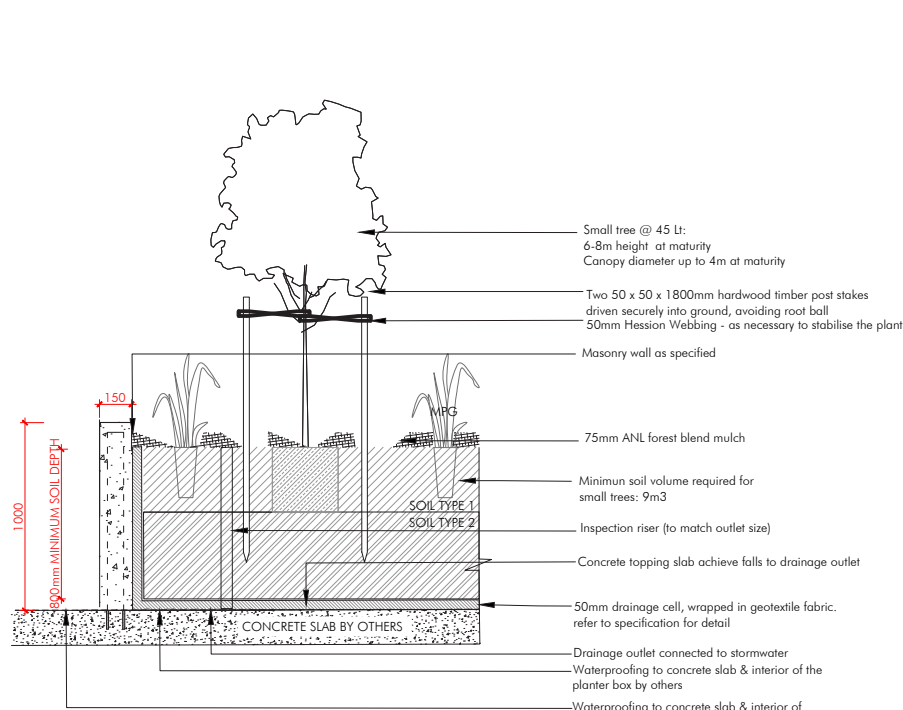


ADG GUIDELINE COMPLIANT
SMALL TREES IN PLANTER BOX DETAIL
1:20 - TYPICAL SECTION

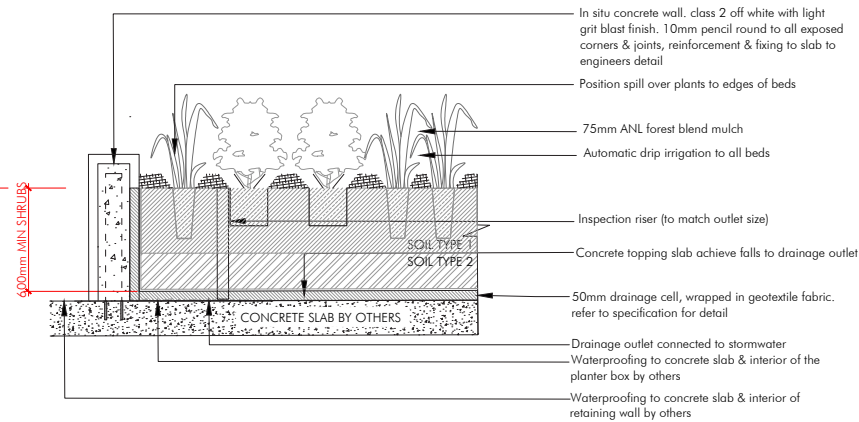


ADG GUIDELINE COMPLIANT
SHRUBS AND GROUNDCOVERS PLANTER BOX DETAIL
1:20 - TYPICAL SECTION

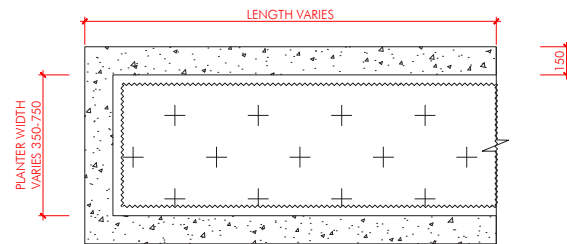


ADG GUIDELINE COMPLIANT
SHRUBS AND GROUNDCOVERS PLANTER BOX DETAIL
1:20 - TYPICAL PLAN

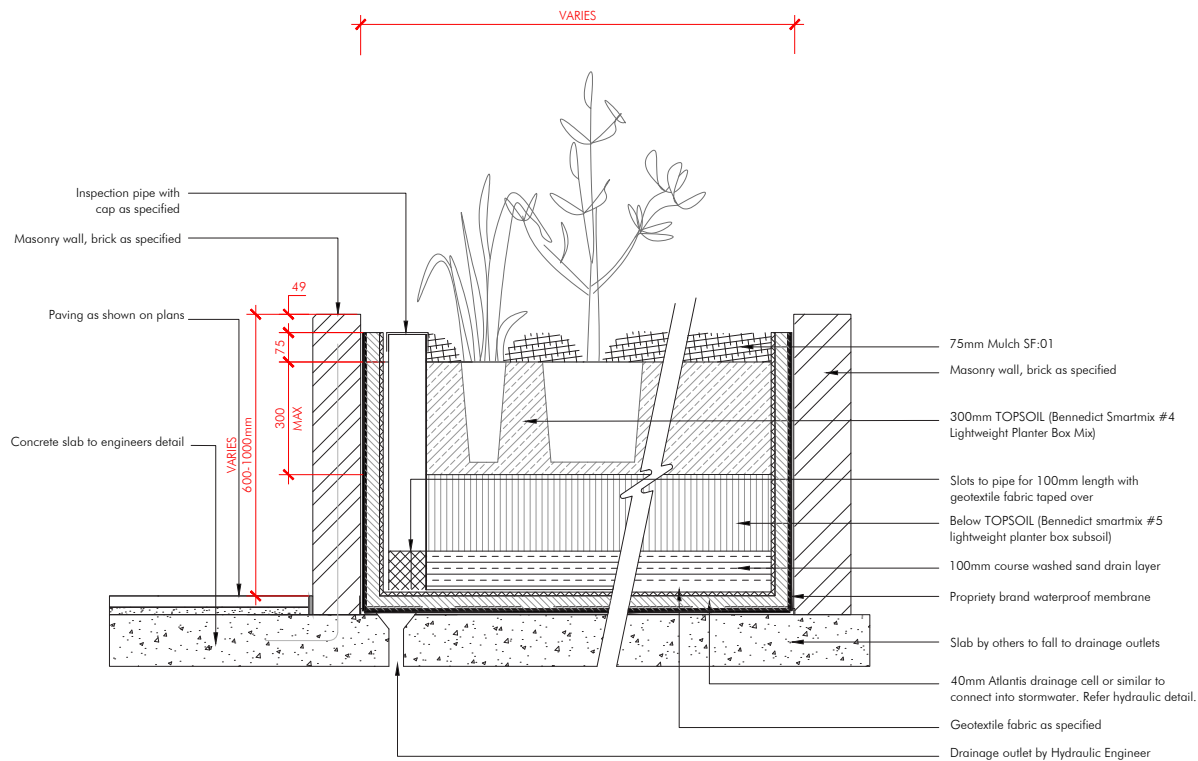


PLANTER BOX ON SLAB DETAIL
SCALE 1:10

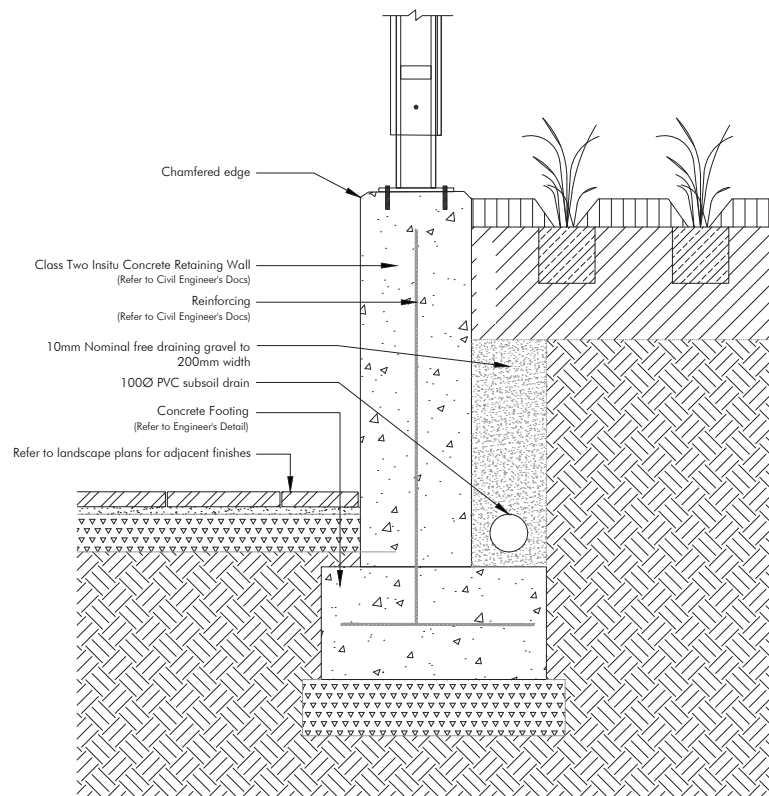


INSITU CONCRETE WALL DETAIL (CURVED)
SCALE 1:10

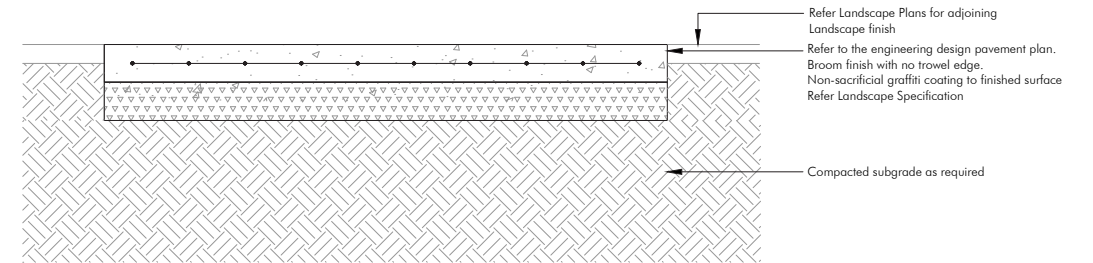

CONCRETE PAVING - 1.2M WIDE (PEDESTRIAN) PATH
SECTION 1:10

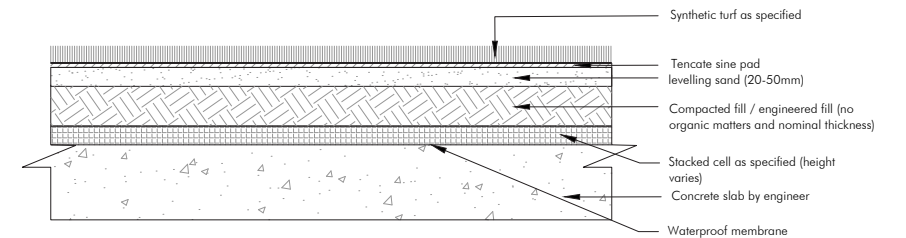

SYNTHETIC TURF DETAIL ON SLAB
1:10 TYPICAL SECTION

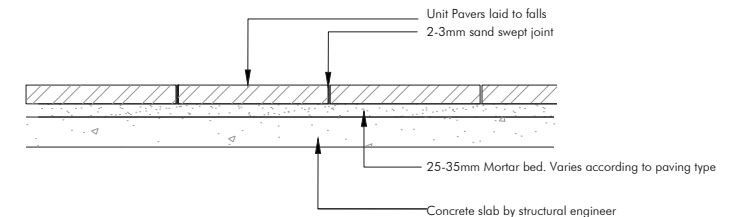

TYPICAL PAVER DETAIL
SECTION 1:10