


AUSTINO EPPING
DEVELOPMENT APPLICATION



DRAWING LIST

L0000	COVERSHEET	L7001	LANDSCAPE DETAILS_1
L1000	OVERALL SITE PLAN	L7002	LANDSCAPE DETAILS_2
L1001	LOWER GROUND OVERALL PLAN	L7003	LANDSCAPE DETAILS_3
L1002	GROUND FLOOR OVERALL PLAN	L7004	LANDSCAPE DETAILS_4
L1003	LEVEL 1 OVERALL PLAN		
L1004	LEVEL 6 OVERALL PLAN		
L1005	LEVEL 8 OVERALL PLAN		
L2001	LGR LEVEL GA PLAN_1		
L2011	GROUND FLOOR GA PLAN_1		
L2012	GROUND FLOOR GA PLAN_2		
L2013	GROUND FLOOR GA PLAN_3		
L2014	GROUND FLOOR GA PLAN_4		
L2015	GROUND FLOOR GA PLAN_5		
L2101	LEVEL 1 GA PLAN_1		
L2102	LEVEL 1 GA PLAN_2		
L2103	LEVEL 1 GA PLAN_3		
L2104	LEVEL 1 GA PLAN_4		
L2601	LEVEL 6 GA PLAN		
L2801	LEVEL 8 GA PLAN		

Amendments		
Issue	Description	Date
A	ISSUE FOR DRAFT DA	25/03/2026
B	ISSUE FOR DA	31/03/2026

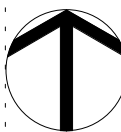

DA SUBMISSION

Landscape Architect - Design
MCGREGOR COXALL
39 East Esplanade, Suite 101, Manly, NSW 2095 +61 2 9188 7500
Consultant
JHA CONSULTING ENGINEERS Level 20, 2 Market Street, Sydney NSW 2000 +61 2 9437 1000
Architect
PTW
PTW Architects Gadigal Country Level 11, 88 Phillip Street Sydney NSW 2000 Australia T +61 2 9232 5877
Client
NOVUS
NOVUS INVESTCO PTY LTD Level 38, Gateway Tower, 1 Macquarie Place Sydney NSW 2000

Landscape Architect - Documentation
GROUP GSA
Group GSA Pty Ltd ABN 76 002 113 779 Level 07, 260 Queen St Brisbane QLD Australia 4000 www.groupgsa.com
T +617 3112 3079
architecture interior design urban design landscape nom architect Lisa-Maree Carrigan 5696
Project Title

AUSTINO EPPING

Drawing Title

COVERSHEET


Scale		
Drawing Created (date)		16/03/26
Drawing Created (by)		YR
Plotted and checked by		YR
Verified		FZ
Approved		AH
Project No	Drawing No	Issue

A262563 L0000 B

This drawing is the copyright of Group GSA Pty Ltd and may not be altered, reproduced or transmitted in any form or by any means in part or in whole without the written permission of Group GSA Pty Ltd. All levels and dimensions are to be checked and verified on site prior to the commencement of any work, making of shop drawings or fabrication of components.
Do not scale drawings. Use figured Dimensions.

31/03/2026 5:39:16 PM

Amendments		Date
Issue	Description	
A	ISSUE FOR DRAFT DA	25/03/2026
B	ISSUE FOR DA	31/03/2026

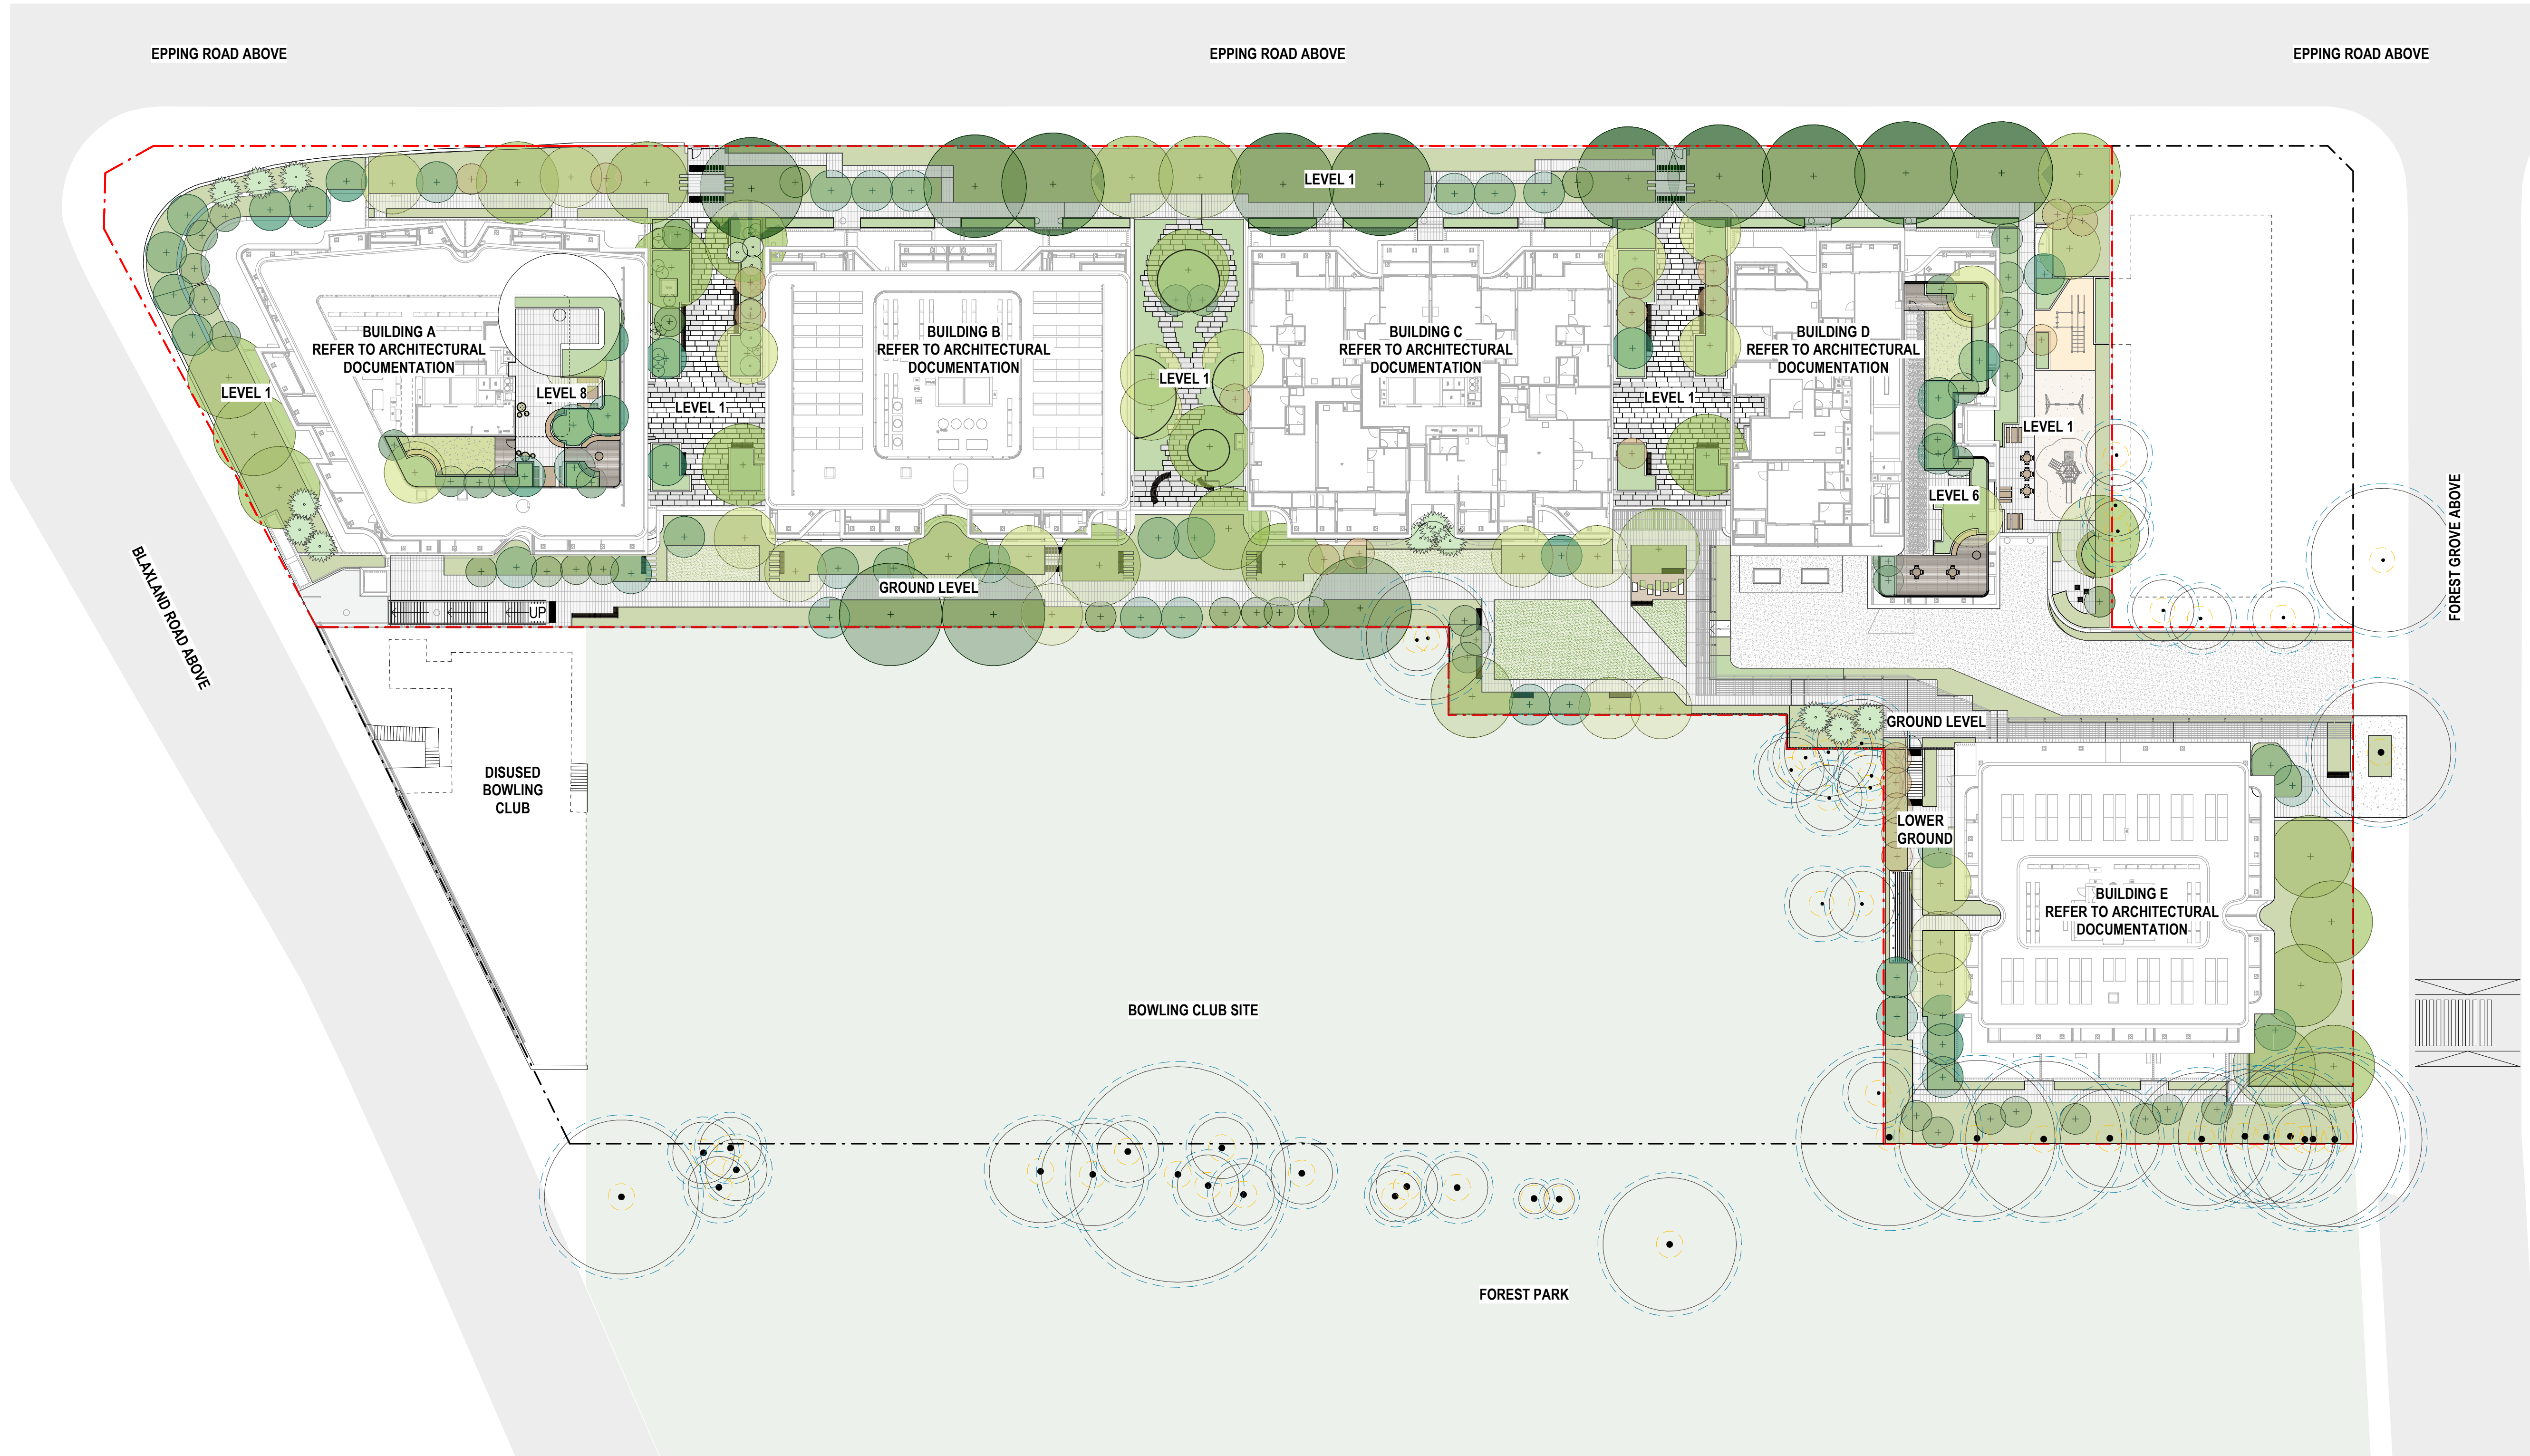

1 OVERALL SITE PLAN

1: 350

HARDSCAPE LEGEND

- P1/ P2 PAVING ON SLAB
- P3 STEPPING STONE PAVERS IN PLANTING
- P4 PAVING ON PEDESTAL
- P5 SOFTFALL RUBBER
- P6 COMPOSITE TIMBER DECK
- P7 ARTIFICIAL TURF FOR DOG PARK
- P8 PLAY MULCH
- W1 CONCRETE RETAINING WALL
- W2 CONCRETE RETAINING WALL WITH STEEL CLADDING
- W3 SIGNAGE WALL
- W4 CUSTOM HIGH METAL PLANTER
- SE STEEL EDGE
- FN1 800mm TALL PALISADE FENCE AND GATE TO DOG PARK


SOFTSCAPE LEGEND

- EXISTING TREE TO BE REMOVED
- EXISTING TREE RETAINED
- PROPOSED TREE
- MP1 MASS PLANTING ON GRADE
- MP2 MASS PLANTING ON SLAB
- TU1 TURF ON GRADE
- TU2 TURF ON SLAB

FURNITURE LEGEND

- F1 DINING TABLE
- F2 SEATING
- F3 CURVED SEATING
- F4 CUSTOM DINING TABLE
- F5 COFFEE TABLE WITH CHAIRS
- BBQ OUTDOOR KITCHEN TABLE

KEYPLAN:

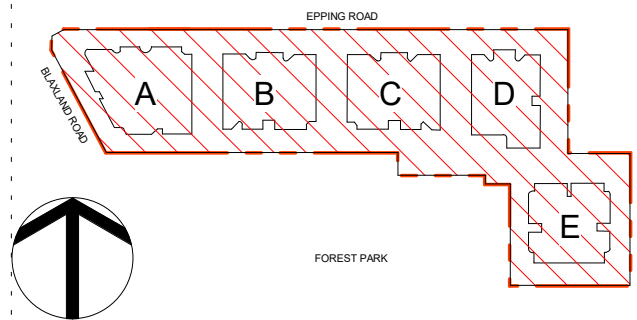

DA SUBMISSION

Landscape Architect - Design

MCGREGOR COXALL

39 East Esplanade, Suite 101, Level 1, Manly, NSW 2095
+61 2 9188 7500

Consultant

JHA CONSULTING ENGINEERS
Level 20, 2 Market Street, Sydney NSW 2000
+61 2 9437 1000

Architect

PTW

PTW Architects
Gadigal Country
Level 11, 88 Phillip Street
Sydney NSW 2000 Australia
T +61 2 9232 5877

Client

NOVUS

NOVUS INVESTCO PTY LTD
Level 38, Gateway Tower,
1 Macquarie Place Sydney NSW 2000

Landscape Architect - Documentation

GROUP GSA

Group GSA Pty Ltd ABN 76 002 113 779
Level 07, 260 Queen St Brisbane QLD
Australia 4000
www.groupgsa.com

T +617 3112 3079

architecture interior design urban design landscape
nom architect Lisa-Maree Carrigan 5696
Project Title

AUSTINO EPPING

Drawing Title

OVERALL SITE PLAN

Scale 1: 350

Drawing Created (date) 16/03/26

Drawing Created (by) YR

Plotted and checked by YR

Verified FZ

Approved AH


Project No Drawing No Issue

A262563 L1000

B

This drawing is the copyright of Group GSA Pty Ltd and may not be altered, reproduced or transmitted in any form or by any means in part or in whole without the written permission of Group GSA Pty Ltd. All levels and dimensions are to be checked and verified on site prior to the commencement of any work, making of shop drawings or fabrication of components.
Do not scale drawings. Use figured Dimensions.

0 18 m 35 m
SCALE 1:350

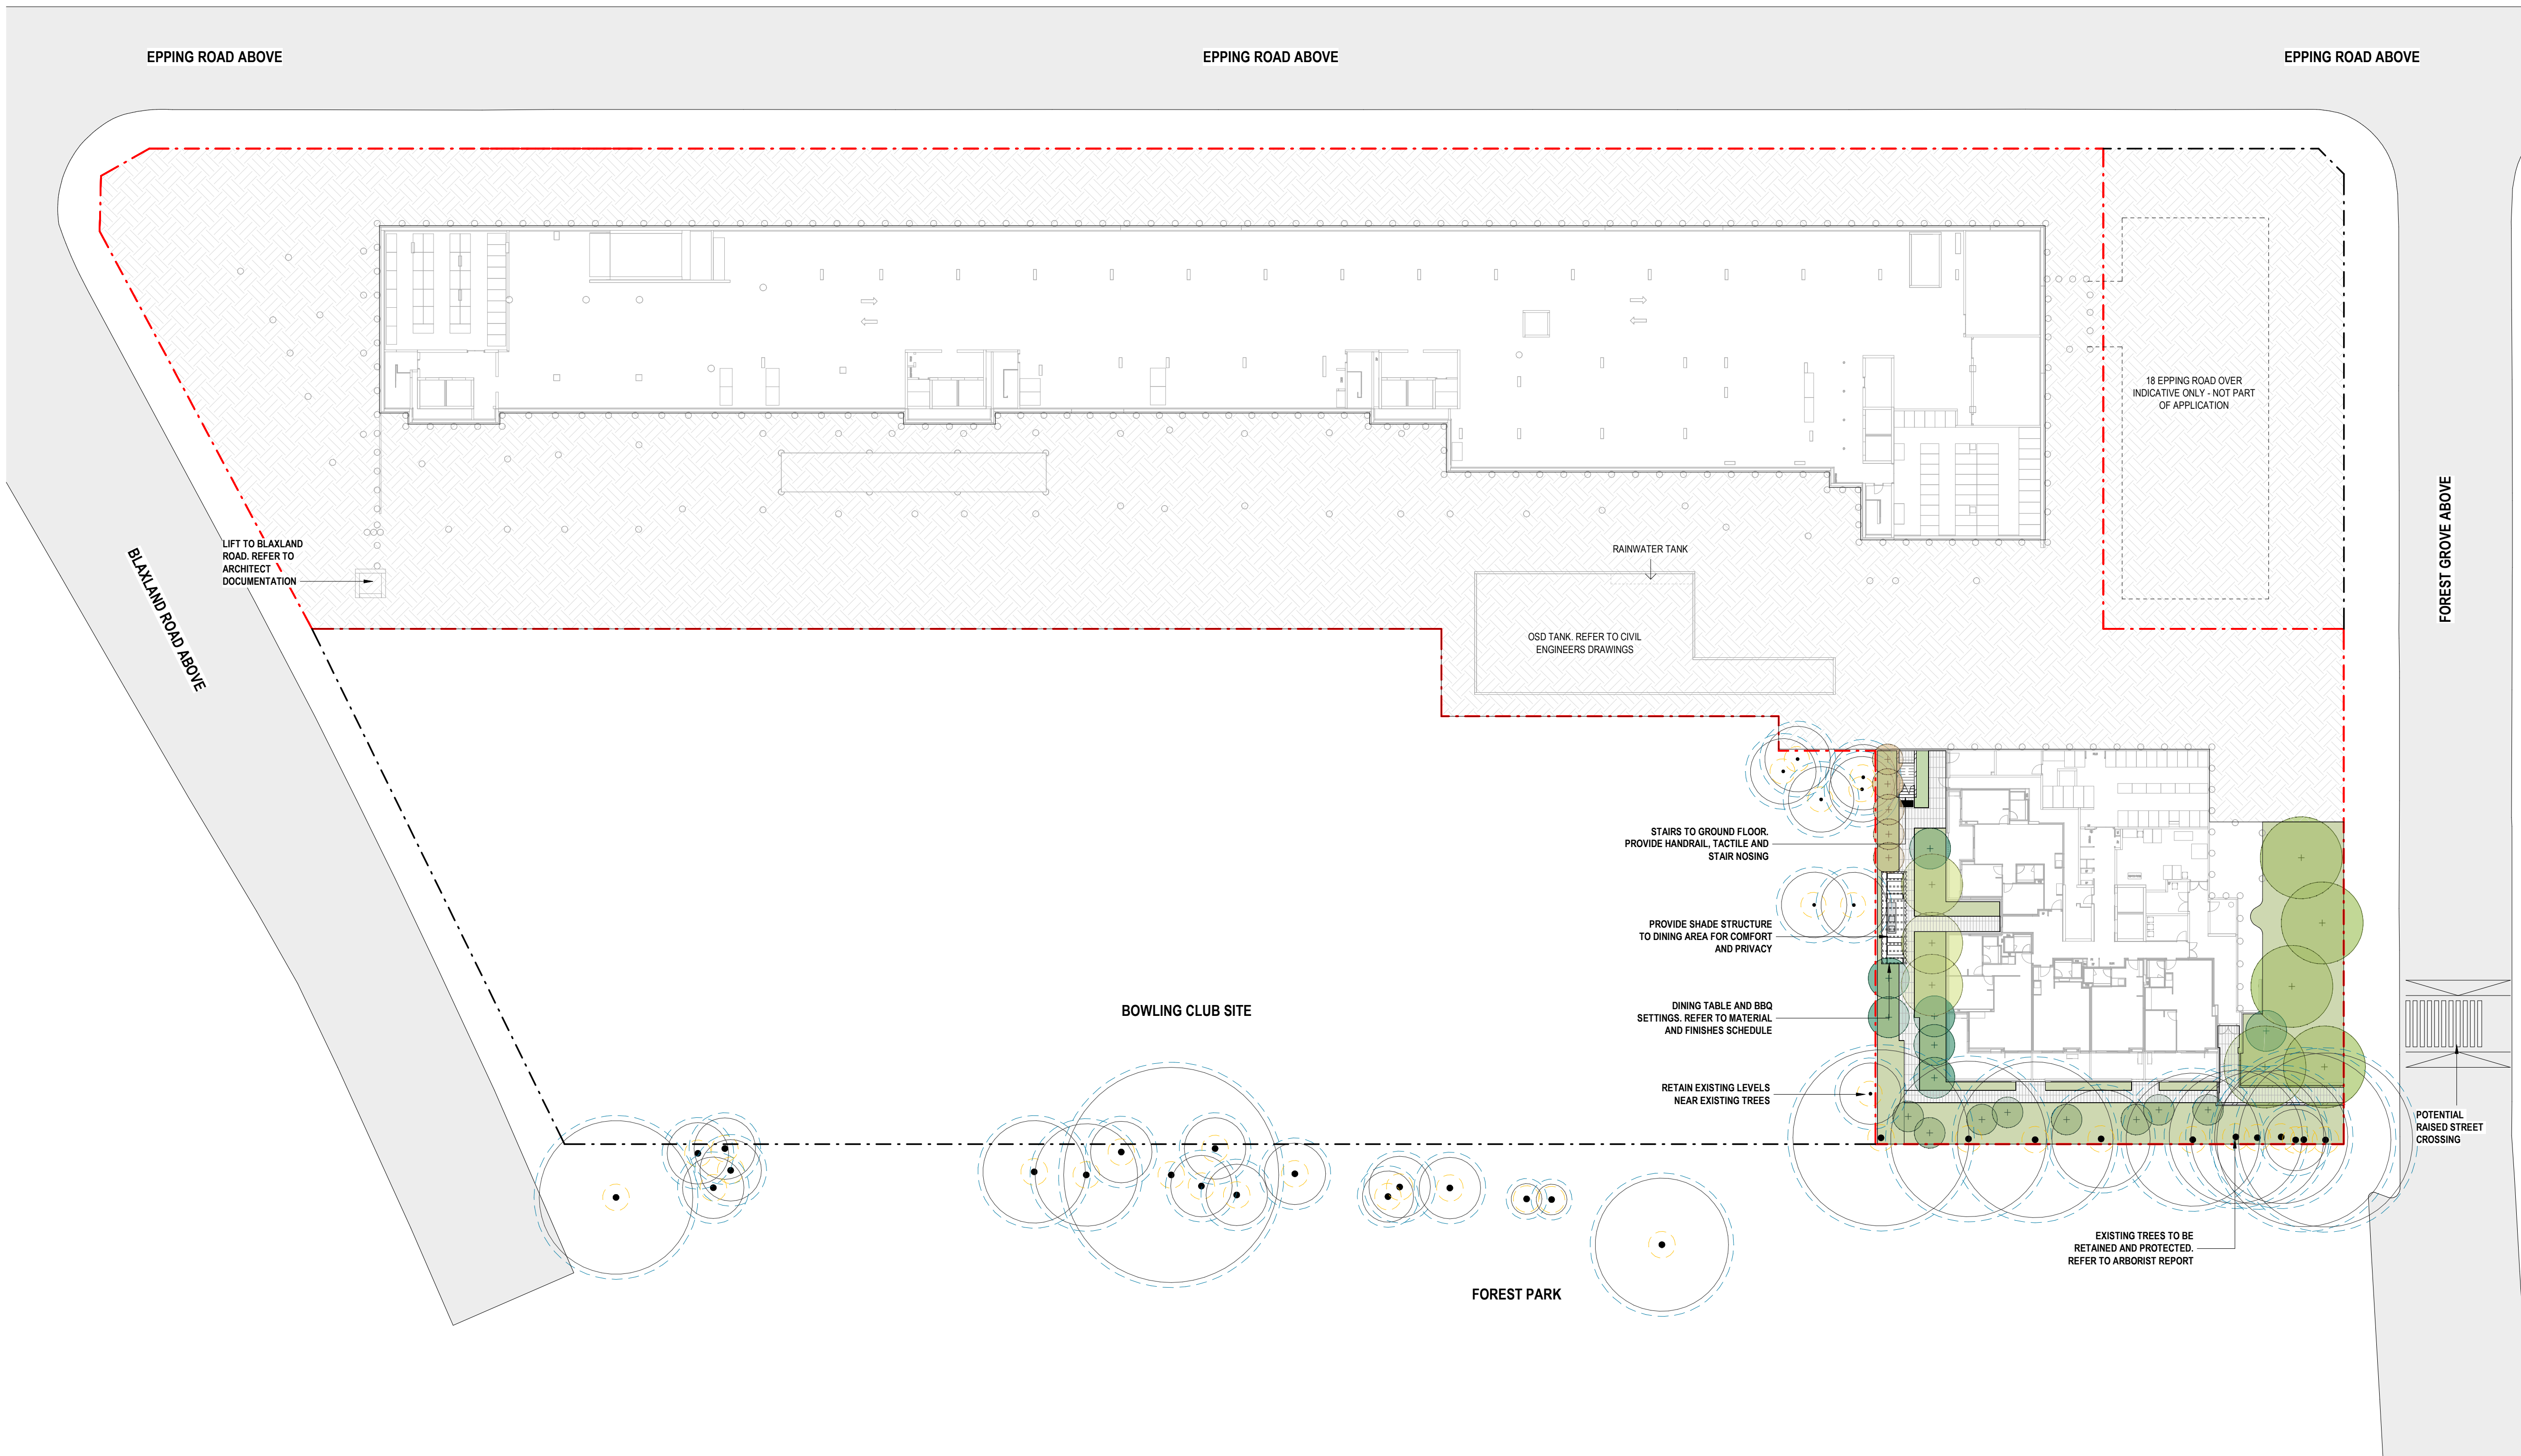

1 LOWER GROUND OVERALL PLAN
1 : 350

HARDSCAPE LEGEND

- P1/ P2 PAVING ON SLAB
P3 STEPPING STONE PAVERS IN PLANTING
P4 PAVING ON PEDESTAL
P5 SOFTFALL RUBBER
P6 COMPOSITE TIMBER DECK
P7 ARTIFICIAL TURF FOR DOG PARK
P8 PLAY MULCH
W1 CONCRETE RETAINING WALL
W2 CONCRETE RETAINING WALL WITH STEEL CLADDING
W3 SIGNAGE WALL
W4 CUSTOM HIGH METAL PLANTER
SE STEEL EDGE
FN1 800mm TALL PALISADE FENCE AND GATE TO DOG PARK

SOFTSCAPE LEGEND


- EXISTING TREE TO BE REMOVED
EXISTING TREE RETAINED
PROPOSED TREE
MP1 MASS PLANTING ON GRADE
MP2 MASS PLANTING ON SLAB
TU1 TURF ON GRADE
TU2 TURF ON SLAB

FURNITURE LEGEND

- F1 DINING TABLE
F2 SEATING
F3 CURVED SEATING
F4 CUSTOM DINING TABLE
F5 COFFEE TABLE WITH CHAIRS
BBQ OUTDOOR KITCHEN TABLE

Amendments		Date
Issue	Description	
A	ISSUE FOR DRAFT DA	25/03/2026
B	ISSUE FOR DA	31/03/2026

KEYPLAN:

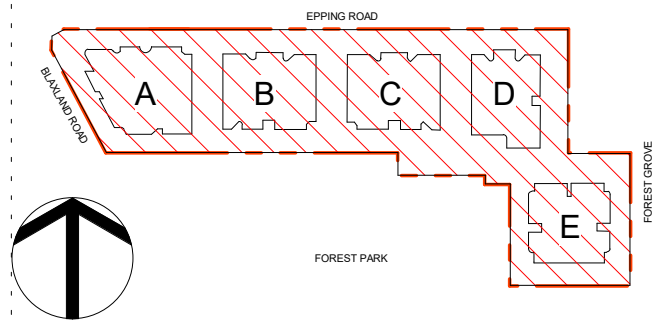

DA SUBMISSION

Landscape Architect - Design

MCGREGOR COXALL

39 East Esplanade, Suite 101, Level 1, Manly, NSW 2095
+61 2 9188 7500

Consultant

JHA CONSULTING ENGINEERS
Level 20, 2 Market Street, Sydney NSW 2000
+61 2 9437 1000

Architect

PTW

PTW Architects
Casigal Country
Level 11, 88 Phillip Street
Sydney NSW 2000 Australia
T +61 2 9232 9877

Client

NOVUS

NOVUS INVESTCO PTY LTD
Level 38, Gateway Tower,
1 Macquarie Place Sydney NSW 2000

Landscape Architect - Documentation

GROUP GSA

Group GSA Pty Ltd ABN 76 002 113 779
Level 07, 260 Queen St Brisbane QLD
Australia 4000
www.groupgsa.com

T +617 3112 3079

architecture interior design urban design landscape
nom architect Lisa-Maree Carrigan 5696
Project Title

AUSTINO EPPING

Drawing Title

LOWER GROUND OVERALL PLAN

Scale 1 : 350

Drawing Created (date) 16/03/26

Drawing Created (by) YR

Plotted and checked by YR

Verified FZ

Approved AH


Project No Drawing No Issue

A262563 L1001

B

This drawing is the copyright of Group GSA Pty Ltd and may not be altered, reproduced or transmitted in any form or by any means in part or in whole without the written permission of Group GSA Pty Ltd. All levels and dimensions are to be checked and verified on site prior to the commencement of any work, making of shop drawings or fabrication of components.
Do not scale drawings. Use figured Dimensions.

31/03/2026 5:40:22 PM

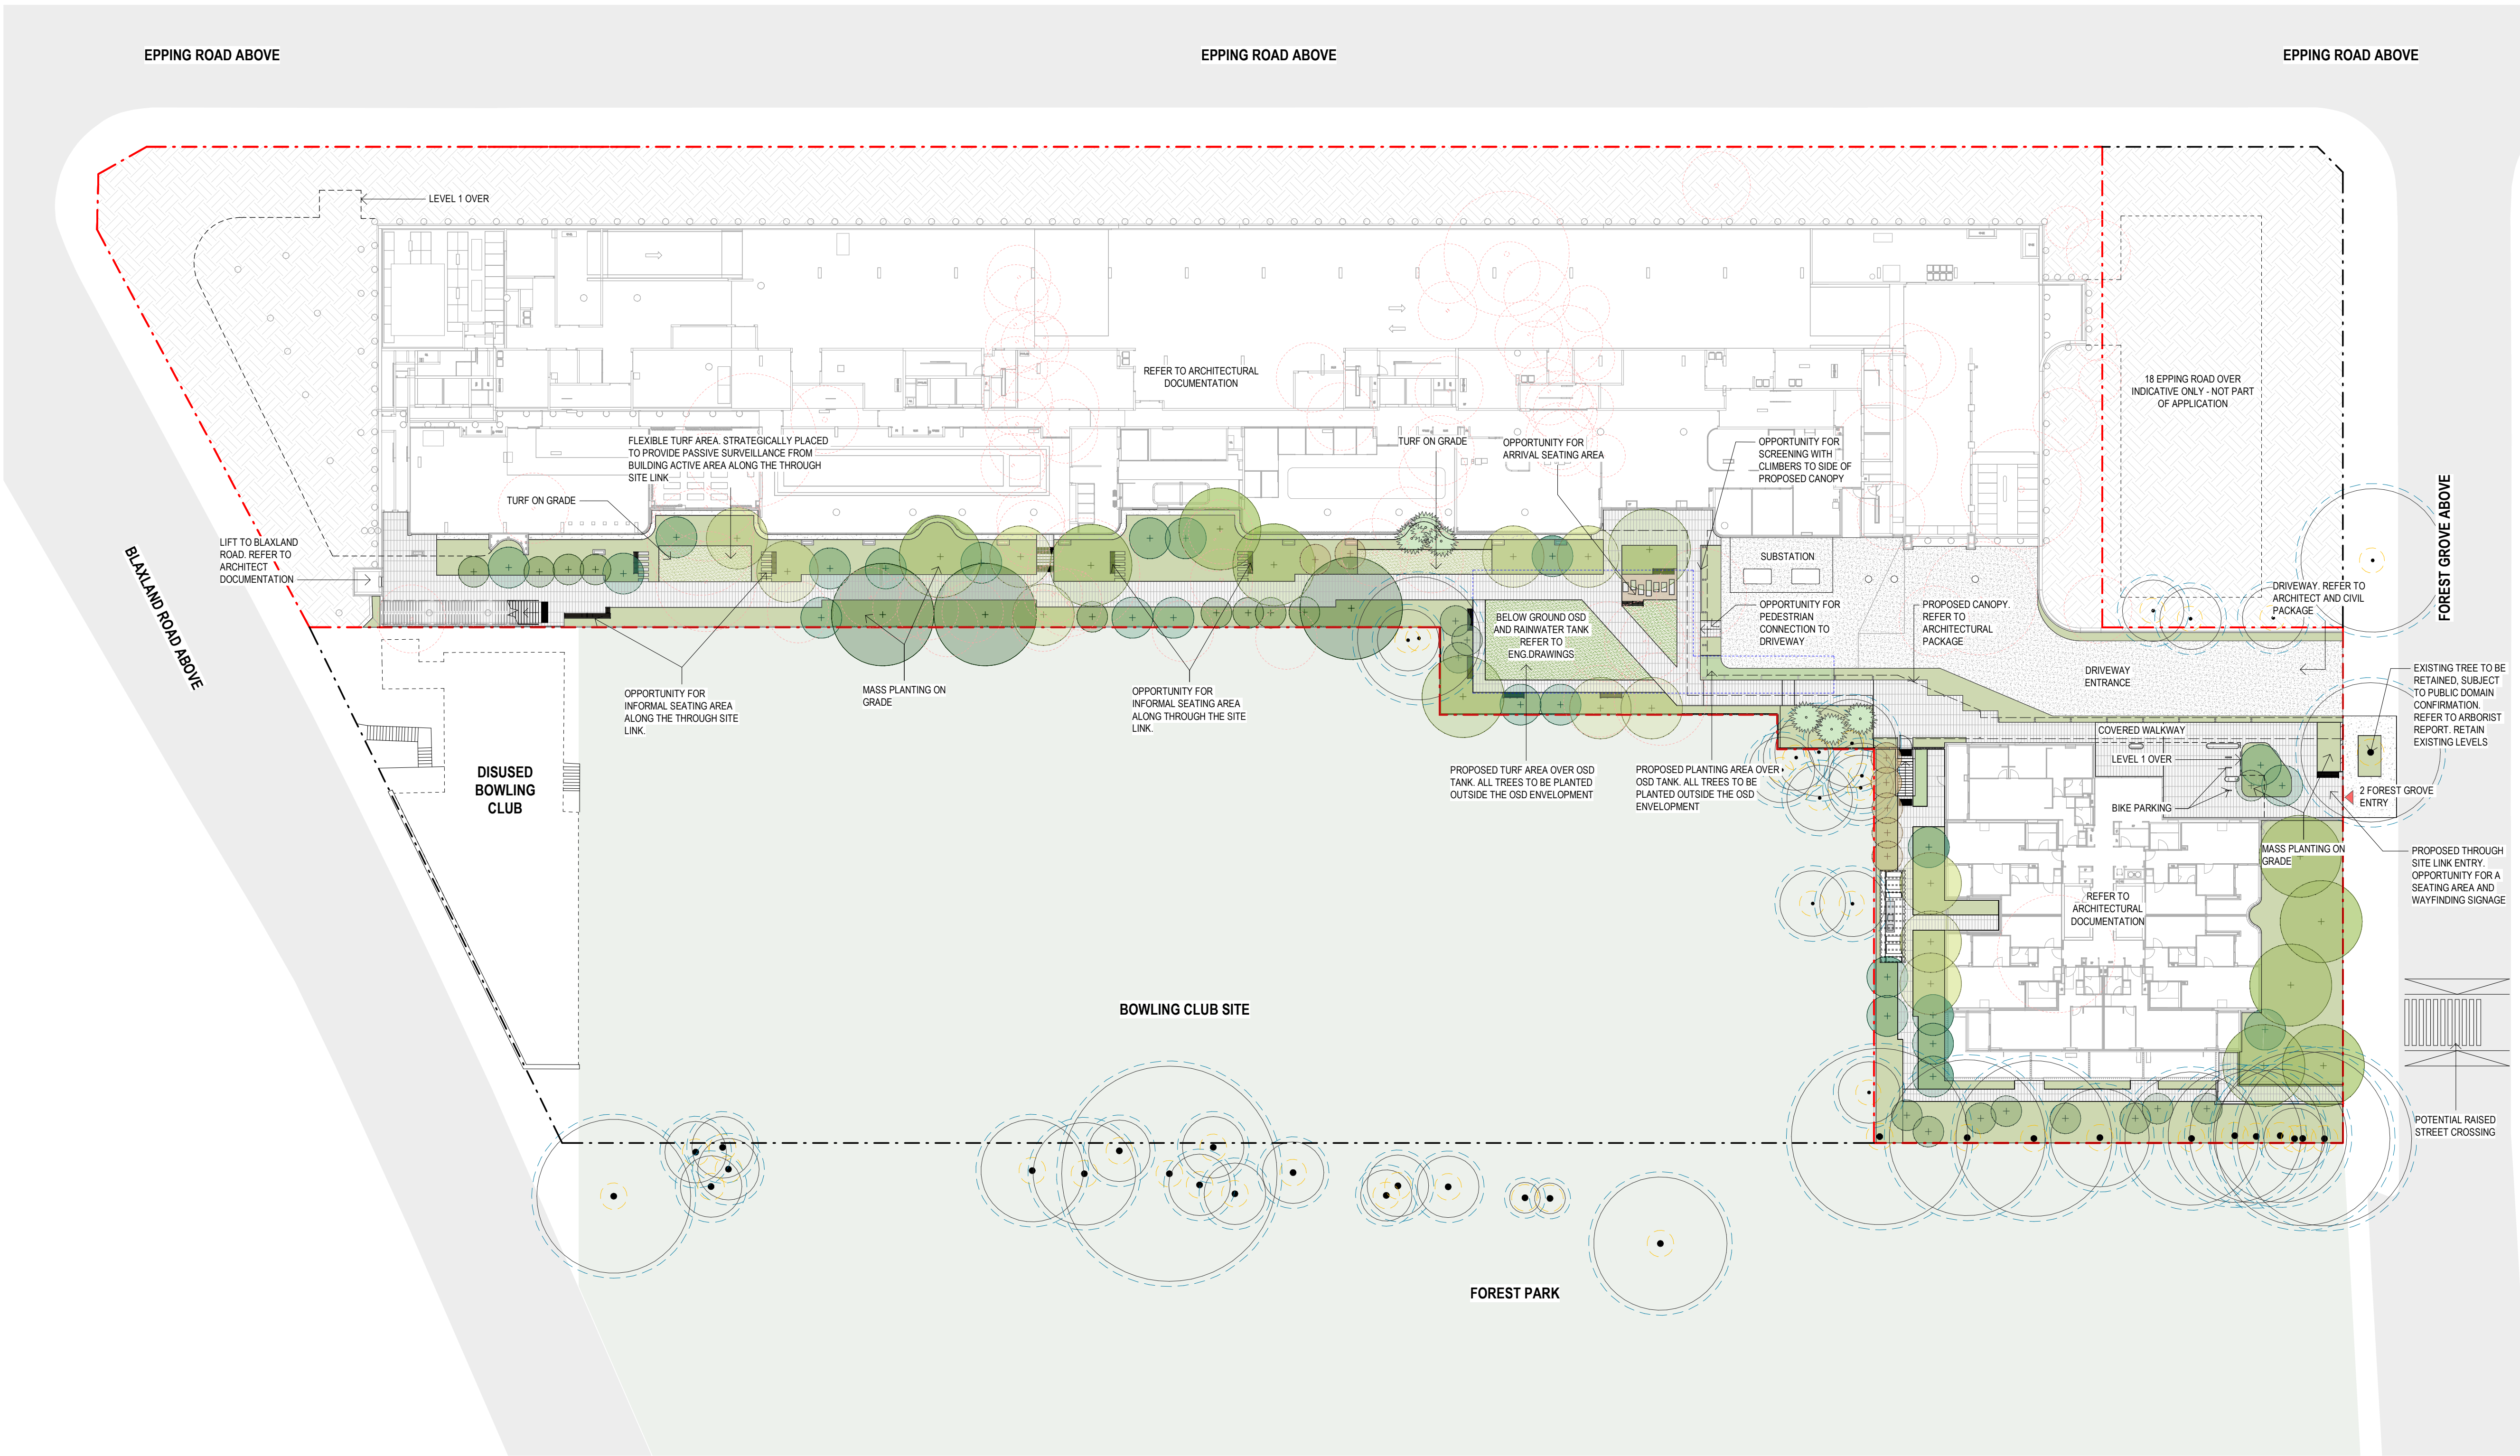

1 GROUND FLOOR OVERALL PLAN
1 : 350

HARDSCAPE LEGEND


- P1/ P2 PAVING ON SLAB
P3 STEPPING STONE PAVERS IN PLANTING
P4 PAVING ON PEDESTAL
P5 SOFTFALL RUBBER
P6 COMPOSITE TIMBER DECK
P7 ARTIFICIAL TURF FOR DOG PARK
P8 PLAY MULCH
W1 CONCRETE RETAINING WALL
W2 CONCRETE RETAINING WALL WITH STEEL CLADDING
W3 SIGNAGE WALL
W4 CUSTOM HIGH METAL PLANTER
SE STEEL EDGE
FN1 800mm TALL PALISADE FENCE AND GATE TO DOG PARK

SOFTSCAPE LEGEND


- EXISTING TREE TO BE REMOVED
EXISTING TREE RETAINED
PROPOSED TREE
MP1 MASS PLANTING ON GRADE
MP2 MASS PLANTING ON SLAB
TU1 TURF ON GRADE
TU2 TURF ON SLAB

FURNITURE LEGEND

- F1 DINING TABLE
F2 SEATING
F3 CURVED SEATING
F4 CUSTOM DINING TABLE
F5 COFFEE TABLE WITH CHAIRS
BBQ OUTDOOR KITCHEN TABLE

 

Amendments		Date
Issue	Description	
A	ISSUE FOR DRAFT DA	25/03/2026
B	ISSUE FOR DA	31/03/2026

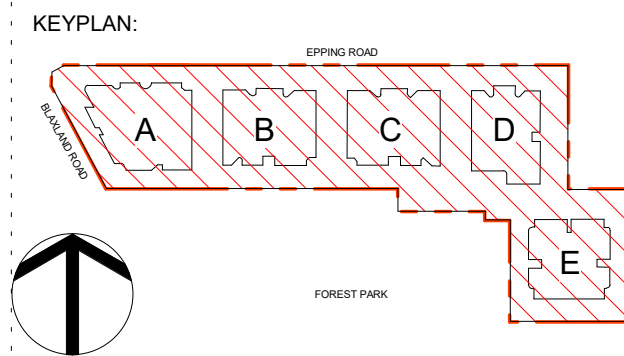

DA SUBMISSION

Landscape Architect - Design

MCGREGOR COXALL

39 East Esplanade, Suite 101, Level 1, Manly, NSW 2095
+61 2 9188 7500

Consultant

JHA CONSULTING ENGINEERS
Level 20, 2 Market Street, Sydney NSW 2000
+61 2 9437 1000

Architect

PTW

PTW Architects
Gadigal Country
Level 11, 88 Phillip Street
Sydney NSW 2000 Australia
T +61 2 9232 5877

Client

NOVUS

NOVUS INVESTCO PTY LTD
Level 38, Gateway Tower,
1 Macquarie Place Sydney NSW 2000

Landscape Architect - Documentation

GROUP GSA

Group GSA Pty Ltd ABN 76 002 113 779
Level 07, 260 Queen St Brisbane QLD
Australia 4000
www.groupgsa.com

T +617 3112 3079

architecture interior design urban design landscape
nom architect Lisa-Maree Carrigan 5696
Project Title

AUSTINO EPPING

Drawing Title

GROUND FLOOR OVERALL PLAN

Scale 1 : 350

Drawing Created (date) 16/03/26

Drawing Created (by) YR

Plotted and checked by YR

Verified FZ

Approved AH

Project No Drawing No Issue

A262563 L1002

B

This drawing is the copyright of Group GSA Pty Ltd and may not be altered, reproduced or transmitted in any form or by any means in part or in whole without the written permission of Group GSA Pty Ltd. All levels and dimensions are to be checked and verified on site prior to the commencement of any work, making of shop drawings or fabrication of components.
Do not scale drawings. Use figured Dimensions.

31/03/2026 5:40:35 PM

Amendments		Date
Issue	Description	
A	ISSUE FOR DRAFT DA	25/03/2026
B	ISSUE FOR DA	31/03/2026



1 LEVEL 1 OVERALL PLAN

1 : 350

HARDSCAPE LEGEND



- P1/ P2 PAVING ON SLAB
- P3 STEPPING STONE PAVERS IN PLANTING
- P4 PAVING ON PEDESTAL
- P5 SOFTFALL RUBBER
- P6 COMPOSITE TIMBER DECK
- P7 ARTIFICIAL TURF FOR DOG PARK
- P8 PLAY MULCH
- W1 CONCRETE RETAINING WALL
- W2 CONCRETE RETAINING WALL WITH STEEL CLADDING
- W3 SIGNAGE WALL
- W4 CUSTOM HIGH METAL PLANTER
- SE STEEL EDGE
- FN1 800mm TALL PALISADE FENCE AND GATE TO DOG PARK

SOFTSCAPE LEGEND

- EXISTING TREE TO BE REMOVED
- EXISTING TREE RETAINED
- PROPOSED TREE
- MP1 MASS PLANTING ON GRADE
- MP2 MASS PLANTING ON SLAB
- TU1 TURF ON GRADE
- TU2 TURF ON SLAB

FURNITURE LEGEND

- F1 DINING TABLE
- F2 SEATING
- F3 CURVED SEATING
- F4 CUSTOM DINING TABLE
- F5 COFFEE TABLE WITH CHAIRS
- BBQ OUTDOOR KITCHEN TABLE

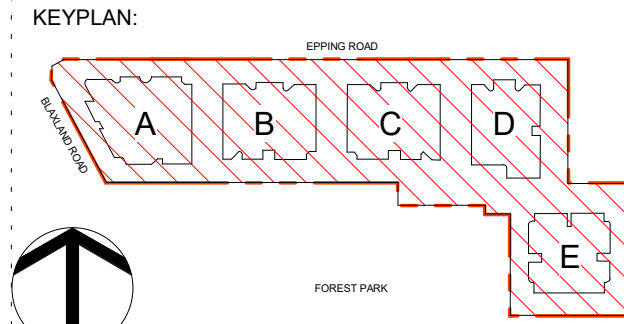 

DA SUBMISSION

Landscape Architect - Design
MCGREGOR COXALL
39 East Esplanade, Suite 101, Level 1, Manly, NSW 2095
+61 2 9188 7500

Consultant
JHA CONSULTING ENGINEERS
Level 20, 2 Market Street, Sydney NSW 2000
+61 2 9437 1000

Architect
PTW
PTW Architects
Gadigal Country
Level 11, 88 Phillip Street
Sydney NSW 2000 Australia
T +61 2 9232 5877

Client
NOVUS
NOVUS INVESTCO PTY LTD
Level 38, Gateway Tower,
1 Macquarie Place Sydney NSW 2000
Landscape Architect - Documentation
GROUP GSA
Group GSA Pty Ltd ABN 76 002 113 779
Level 07, 260 Queen St Brisbane QLD
Australia 4000
www.groupgsa.com
T +617 3112 3079

architecture interior design urban design landscape
nom architect Lisa-Maree Carrigan 5696
Project Title

AUSTINO EPPING

Drawing Title

LEVEL 1 OVERALL PLAN


Scale	1 : 350	
Drawing Created (date)	16/03/26	
Drawing Created (by)	YR	
Plotted and checked by	YR	
Verified	FZ	
Approved	AH	
Project No	Drawing No	Issue

A262563 L1003 B

This drawing is the copyright of Group GSA Pty Ltd and may not be altered, reproduced or transmitted in any form or by any means in part or in whole without the written permission of Group GSA Pty Ltd. All levels and dimensions are to be checked and verified on site prior to the commencement of any work, making of shop drawings or fabrication of components.
Do not scale drawings. Use figured Dimensions.



Amendments		
Issue	Description	Date
A	ISSUE FOR DRAFT DA	25/03/2026
B	ISSUE FOR DA	31/03/2026

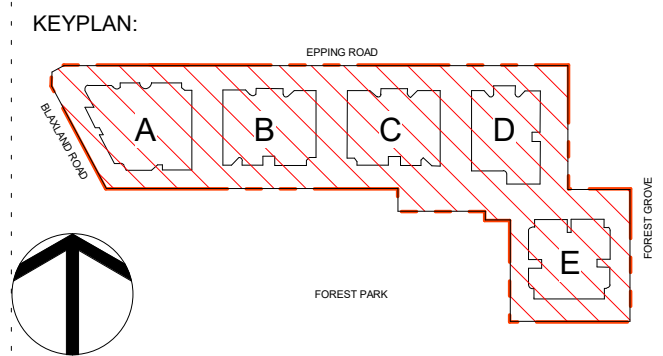

DA SUBMISSION

Landscape Architect - Design

MCGREGOR COXALL

39 East Esplanade, Suite 101, Level 1, Manly, NSW 2095
+61 2 9188 7500

Consultant

JHA CONSULTING ENGINEERS
Level 20, 2 Market Street, Sydney NSW 2000
+61 2 9437 1000

Architect

PTW

PTW Architects
Casigal Country
Level 11, 88 Phillip Street
Sydney NSW 2000 Australia
T +61 2 9232 5877

Client

NOVUS

NOVUS INVESTCO PTY LTD
Level 38, Gateway Tower,
1 Macquarie Place Sydney NSW 2000

Landscape Architect - Documentation

GROUP GSA

Group GSA Pty Ltd ABN 76 002 113 779
Level 07, 260 Queen St Brisbane QLD
Australia 4000
www.groupgsa.com

T +617 3112 3079

architecture interior design urban design landscape
nom architect Lisa-Maree Carrigan 5696

Project Title

AUSTINO EPPING

Drawing Title

LEVEL 6 OVERALL PLAN

Scale 1 : 350

Drawing Created (date) 16/03/26

Drawing Created (by) YR

Plotted and checked by YR

Verified FZ

Approved AH


Project No Drawing No Issue

A262563 L1004


B

This drawing is the copyright of Group GSA Pty Ltd and may not be altered, reproduced or transmitted in any form or by any means in part or in whole without the written permission of Group GSA Pty Ltd. All levels and dimensions are to be checked and verified on site prior to the commencement of any work, making of shop drawings or fabrication of components.
Do not scale drawings. Use figured Dimensions.

31-03-2026 15:54:07

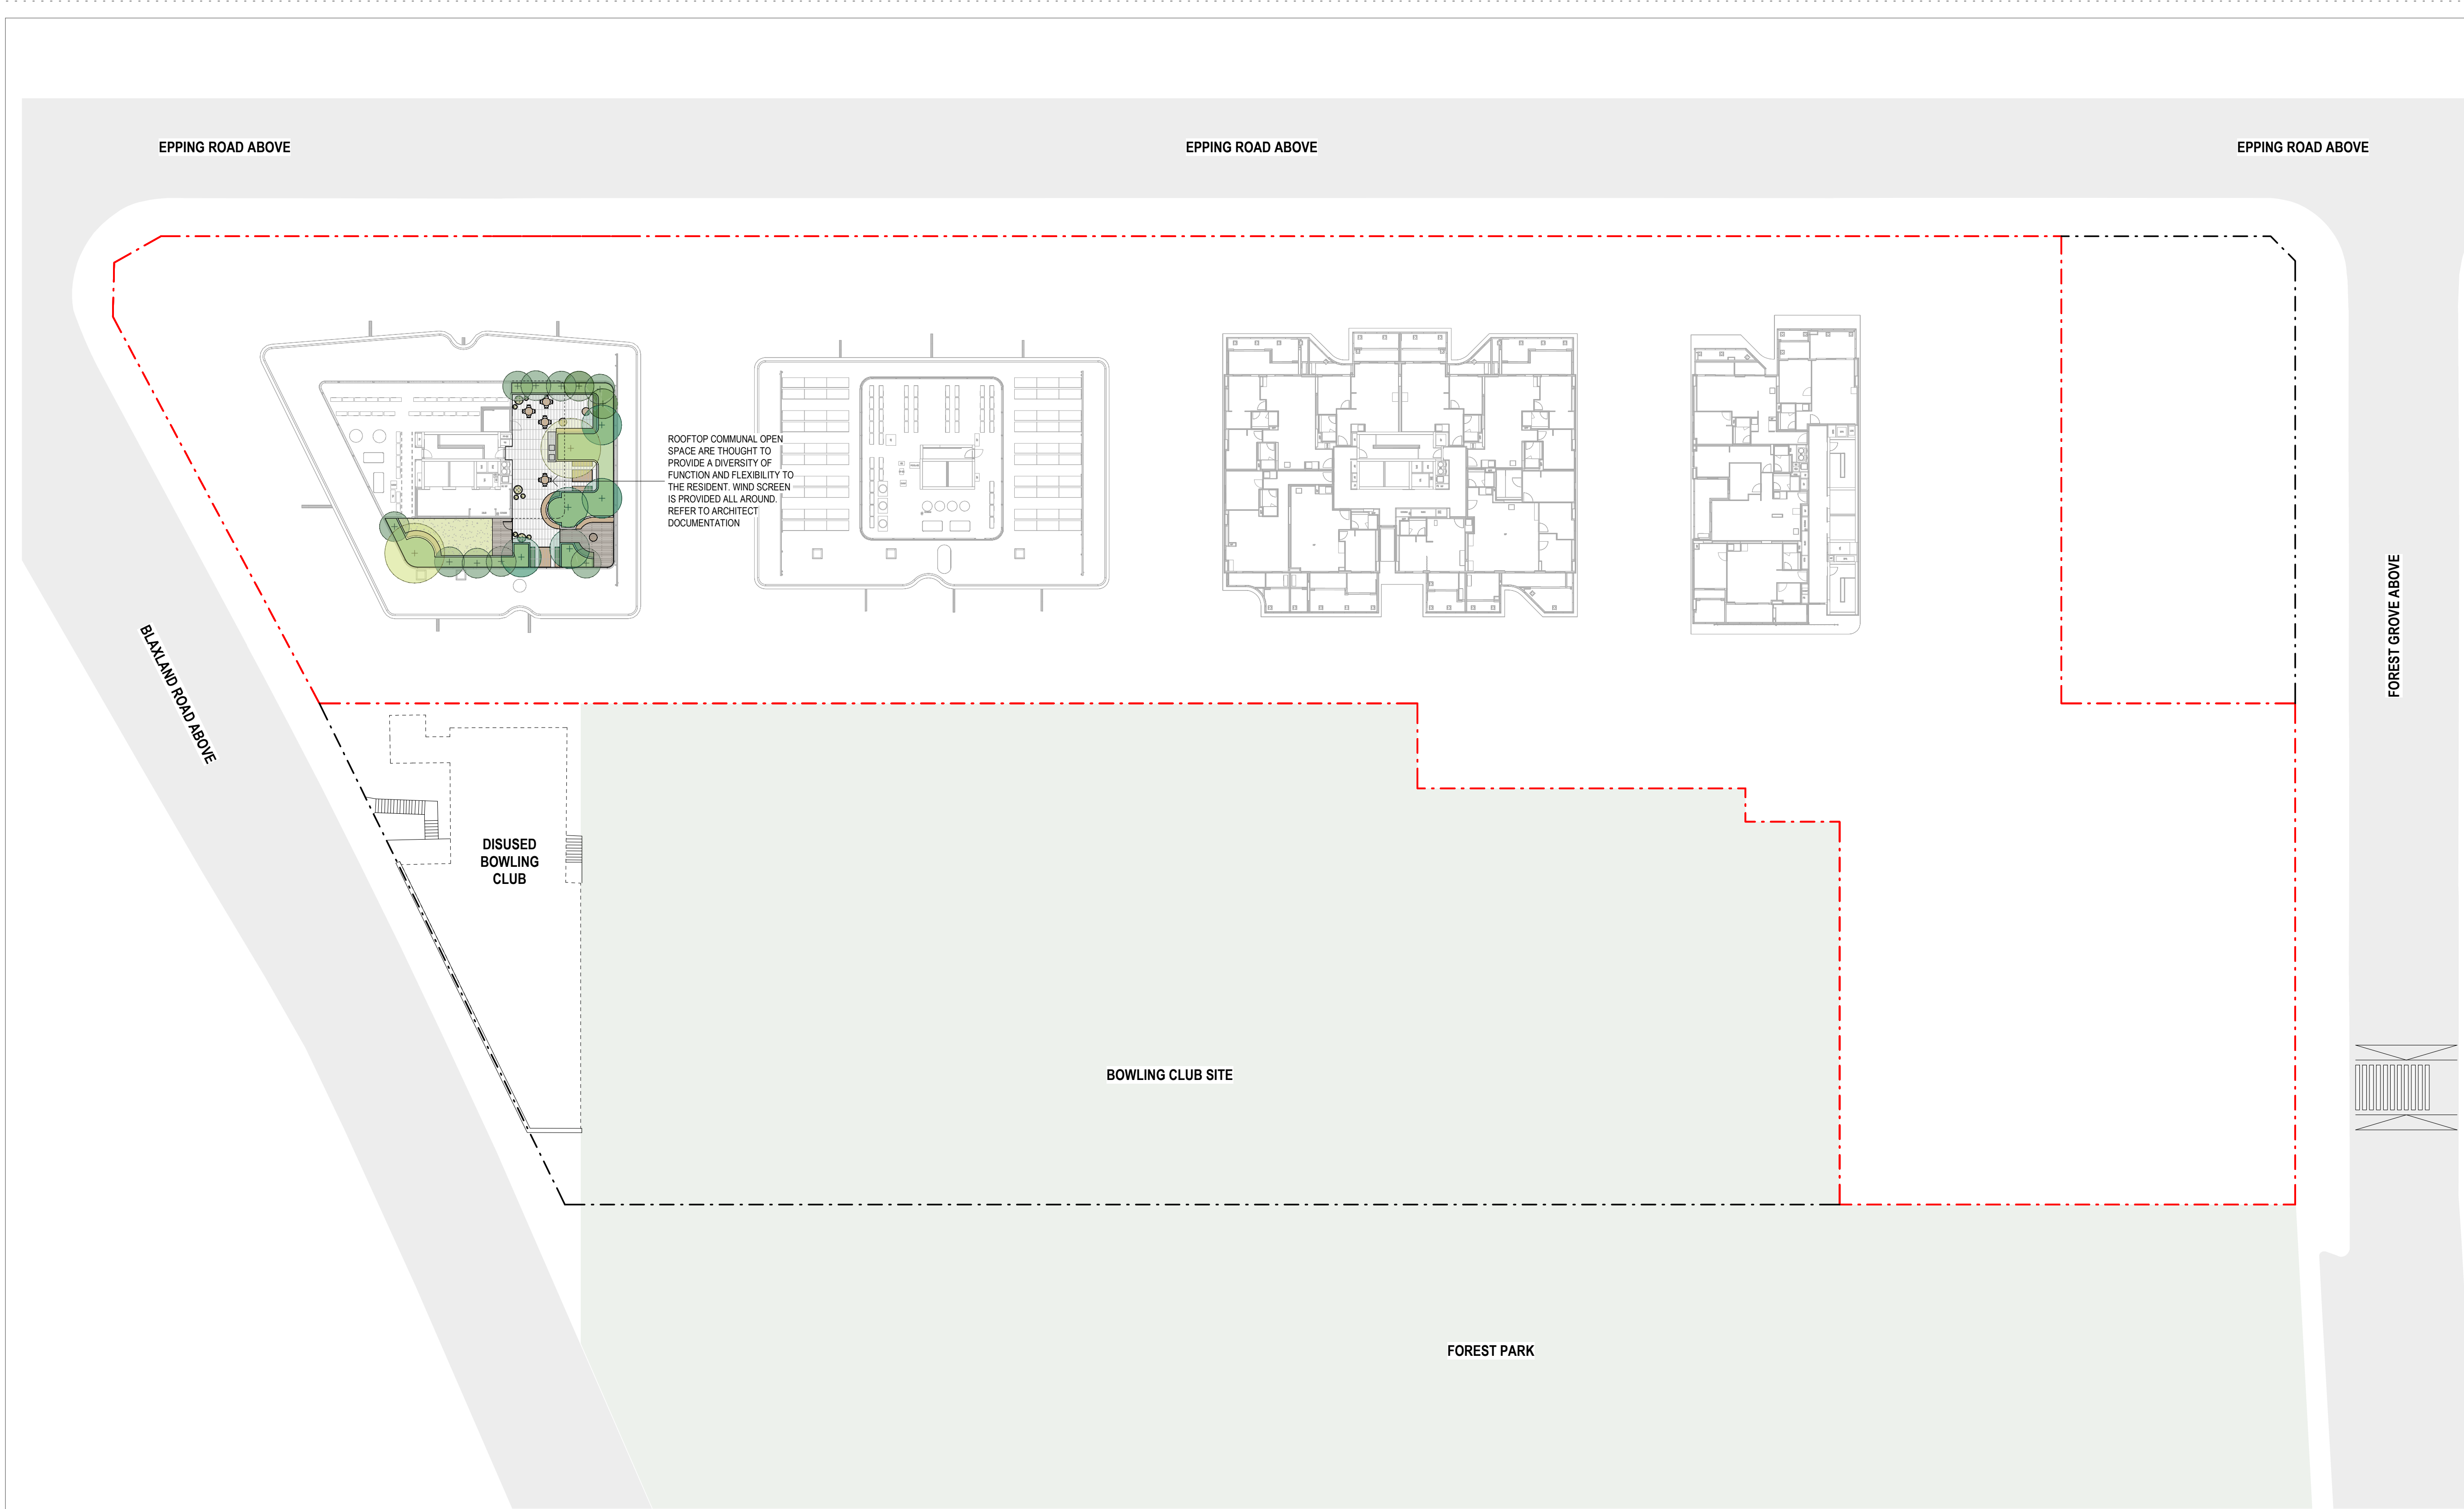

Amendments		
Issue	Description	Date
A	ISSUE FOR DRAFT DA	25/03/2026
B	ISSUE FOR DA	31/03/2026

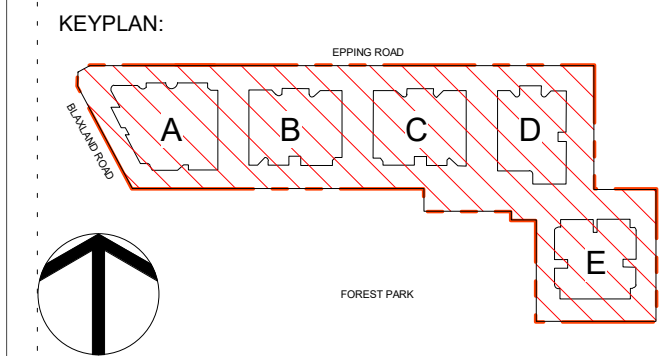

DA SUBMISSION

Landscape Architect - Design

MCGREGOR COXALL

39 East Esplanade, Suite 101, Level 1, Manly, NSW 2095
+61 2 9188 7500

Consultant

JHA CONSULTING ENGINEERS

Level 20, 2 Market Street, Sydney NSW 2000
+61 2 9437 1000

Architect

PTW

PTW Architects
Gadigal Country
Level 11, 88 Phillip Street
Sydney NSW 2000 Australia
T +61 2 9232 5877

Client

NOVUS

NOVUS INVESTCO PTY LTD
Level 38, Gateway Tower,
1 Macquarie Place Sydney NSW 2000

Landscape Architect - Documentation

GROUP GSA

Group GSA Pty Ltd ABN 76 002 113 779
Level 07, 260 Queen St Brisbane QLD
Australia 4000
www.groupgsa.com
T +617 3112 3079


architecture interior design urban design landscape
nom architect Lisa-Maree Carrigan 5696
Project Title


AUSTINO EPPING


Drawing Title		
LEVEL 8 OVERALL PLAN		
Scale	1 : 350	
Drawing Created (date)	16/03/26	
Drawing Created (by)	YR	
Plotted and checked by	YR	
Verified	FZ	
Approved	AH	
Project No	Drawing No	Issue
A262563	L1005	B

This drawing is the copyright of Group GSA Pty Ltd and may not be altered, reproduced or transmitted in any form or by any means in part or in whole without the written permission of Group GSA Pty Ltd. All levels and dimensions are to be checked and verified on site prior to the commencement of any work, making of shop drawings or fabrication of components.

Do not scale drawings. Use figured Dimensions.

 

 

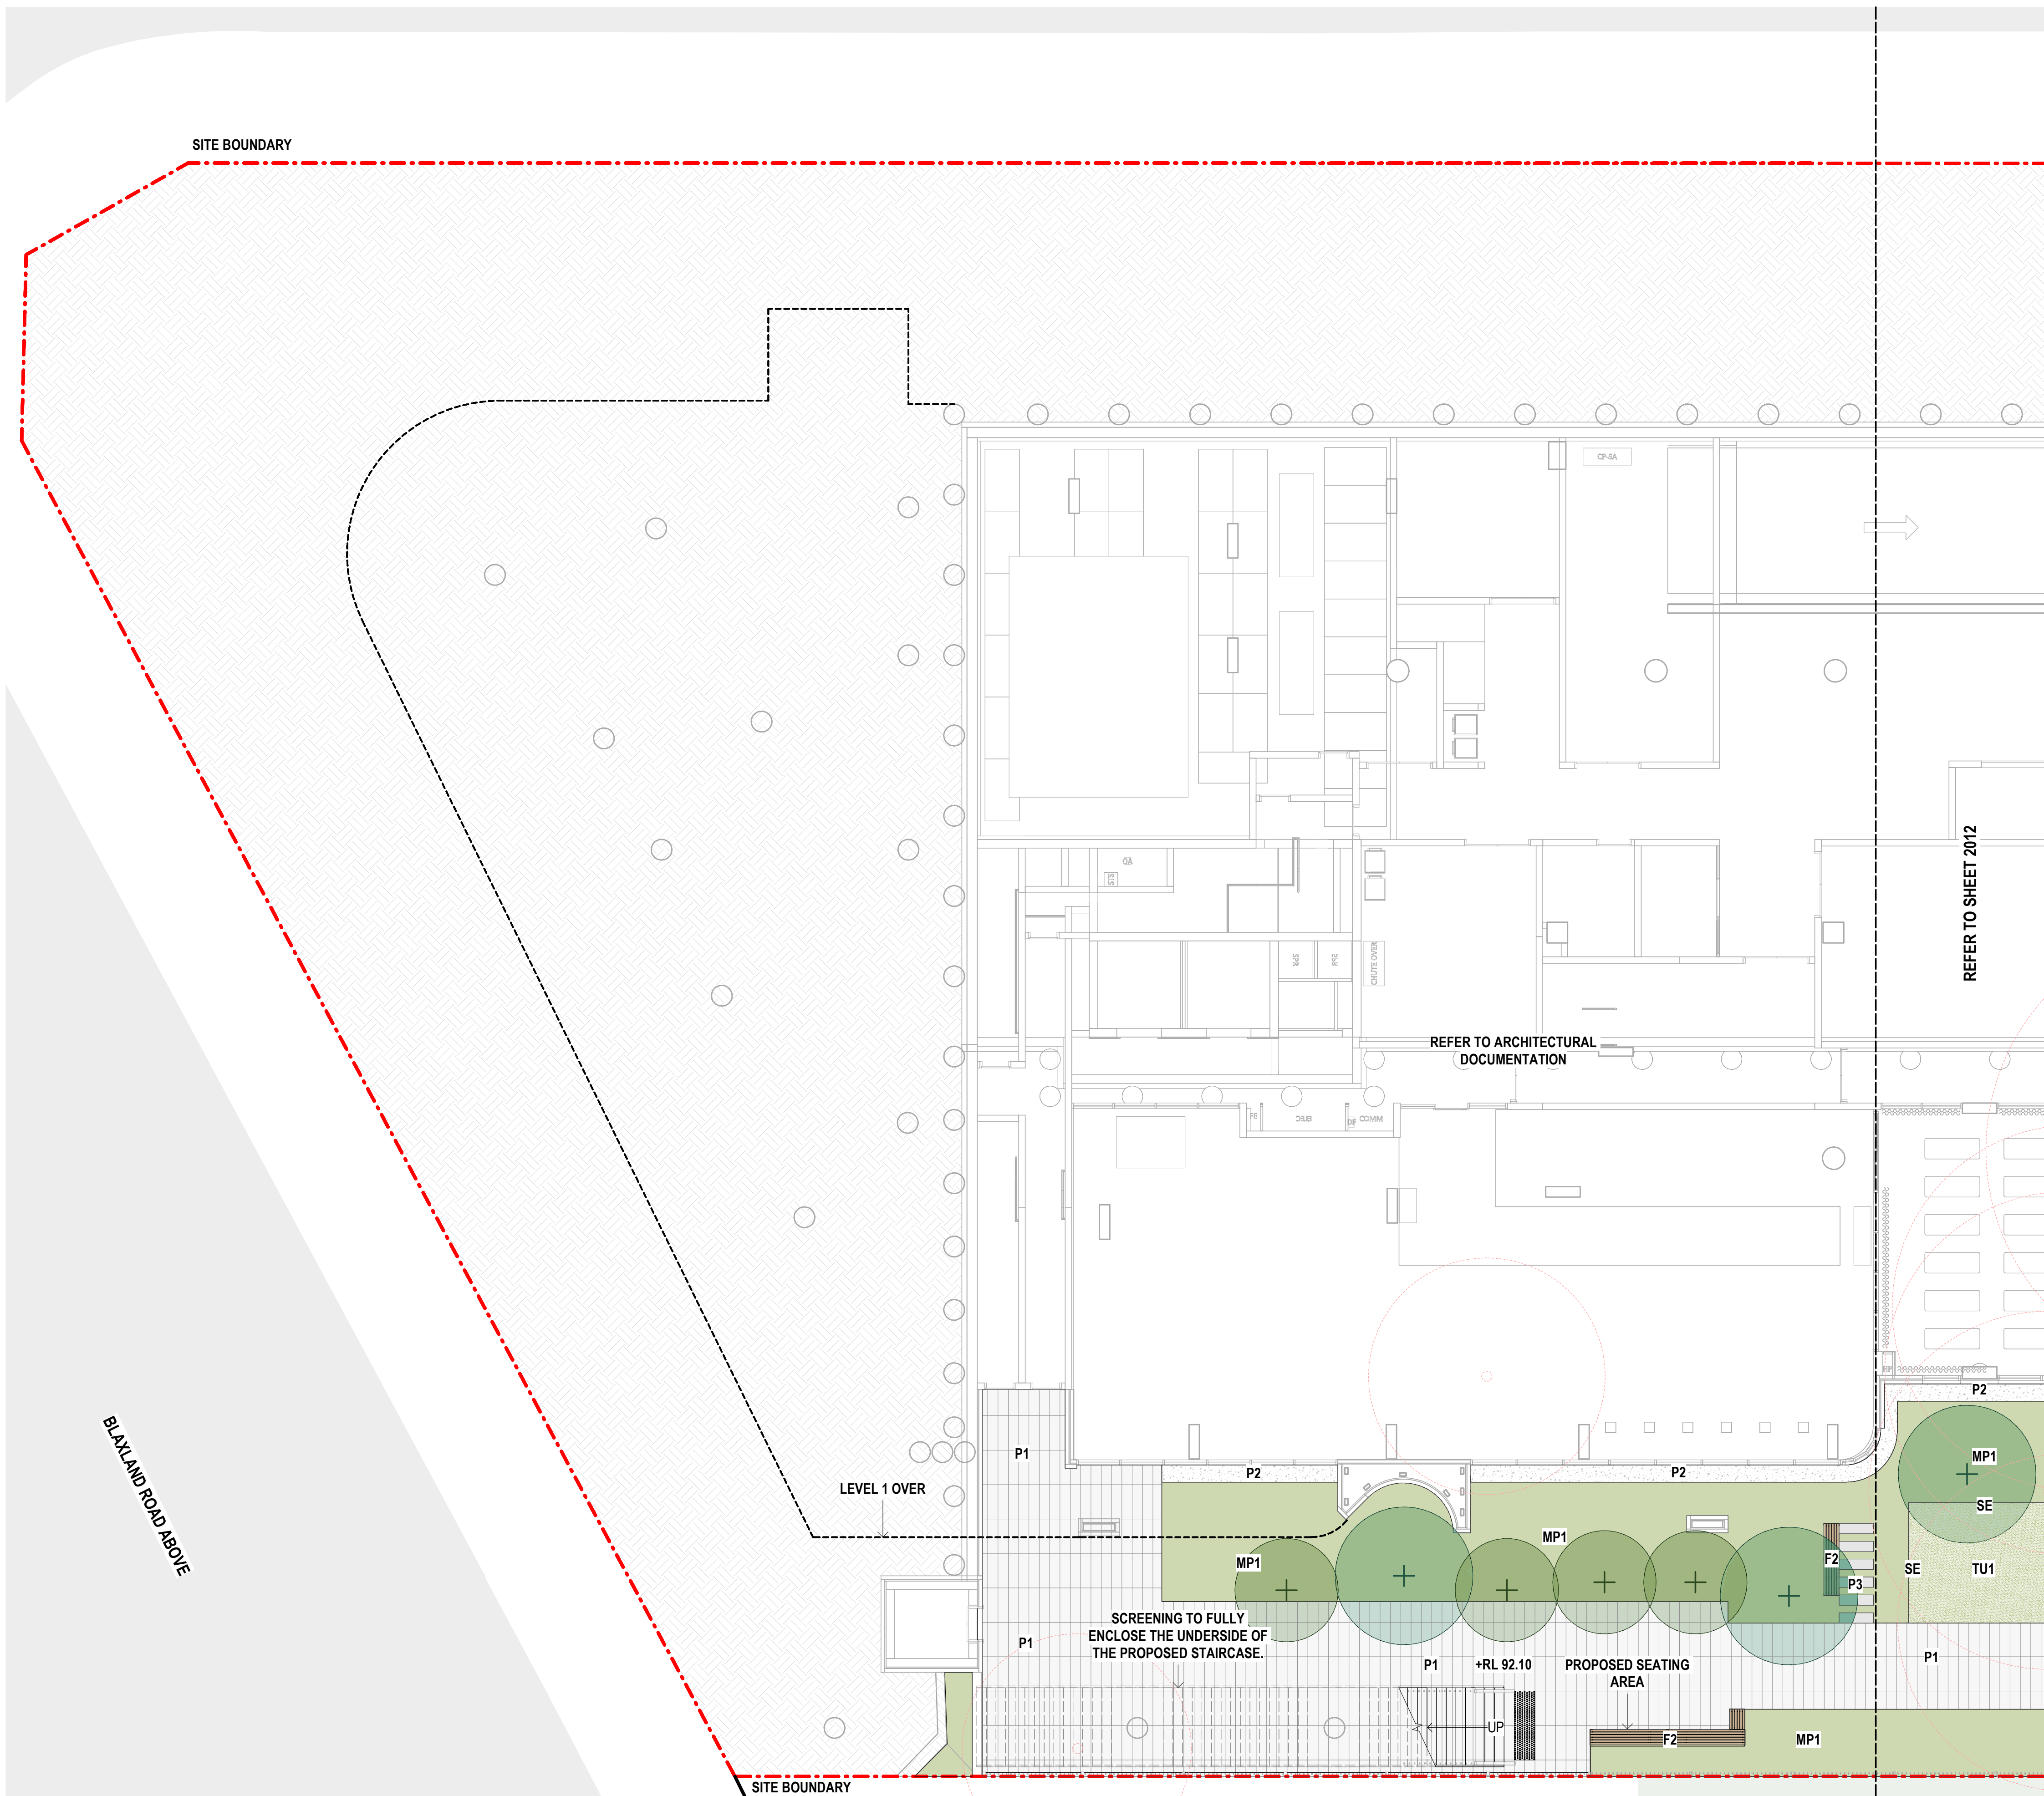

HARDSCAPE LEGEND

P1/ P2 PAVING ON SLAB

P3 STEPPING STONE PAVERS IN PLANTING

P4 PAVING ON PEDESTAL

P5 SOFTFALL RUBBER

P6 COMPOSITE TIMBER DECK

P7 ARTIFICIAL TURF FOR DOG PARK

P8 PLAY MULCH

W1 CONCRETE RETAINING WALL

W2 CONCRETE RETAINING WALL WITH STEEL CLADDING

W3 SIGNAGE WALL

W4 CUSTOM HIGH METAL PLANTER

SE STEEL EDGE

FN1 800mm TALL PALISADE FENCE AND GATE TO DOG PARK

SOFTSCAPE LEGEND

EXISTING TREE TO BE REMOVED

EXISTING TREE RETAINED

PROPOSED TREE

MP1 MASS PLANTING ON GRADE

MP2 MASS PLANTING ON SLAB

TU1 TURF ON GRADE

TU2 TURF ON SLAB

FURNITURE LEGEND

F1 DINING TABLE

F2 SEATING

F3 CURVED SEATING

F4 CUSTOM DINING TABLE

F5 COFFEE TABLE WITH CHAIRS

BBQ OUTDOOR KITCHEN TABLE

0 5 m 10 m

SCALE 1:100

Issue	Description	Date
A	ISSUE FOR DRAFT DA	25/03/2026
B	ISSUE FOR DA	31/03/2026

KEYPLAN:

DA SUBMISSION

Landscape Architect - Design

MCGREGOR COXALL

39 East Esplanade, Suite 101, Level 1, Manly, NSW 2095
+61 2 9188 7500

Consultant

JHA CONSULTING ENGINEERS

Level 20, 2 Market Street, Sydney NSW 2000
+61 2 9437 1000

Architect

PTW

PTW Architects
Gadigal Country
Level 11, 88 Phillip Street
Sydney NSW 2000 Australia
T +61 2 9232 5877

Client

NOVUS

NOVUS INVESTCO PTY LTD
Level 38, Gateway Tower,
1 Macquarie Place Sydney NSW 2000

Landscape Architect - Documentation

GROUP GSA

Group GSA Pty Ltd ABN 76 002 113 779
Level 07, 260 Queen St Brisbane QLD
Australia 4000
www.groupgsa.com
T +617 3112 3079

architecture interior design urban design landscape
nom architect Lisa-Maree Carrigan 5696
Project Title

AUSTINO EPPING

Drawing Title

GROUND FLOOR GA PLAN_1

Scale 1:100

Drawing Created (date) 16/03/26

Drawing Created (by) YR

Plotted and checked by YR

Verified FZ

Approved AH


Project No Drawing No Issue

A262563 L2011 B

This drawing is the copyright of Group GSA Pty Ltd and may not be altered, reproduced or transmitted in any form or by any means in part or in whole without the written permission of Group GSA Pty Ltd. All levels and dimensions are to be checked and verified on site prior to the commencement of any work, making of shop drawings or fabrication of components.

Do not scale drawings. Use figured Dimensions.

31/03/2026 5:41:43 PM

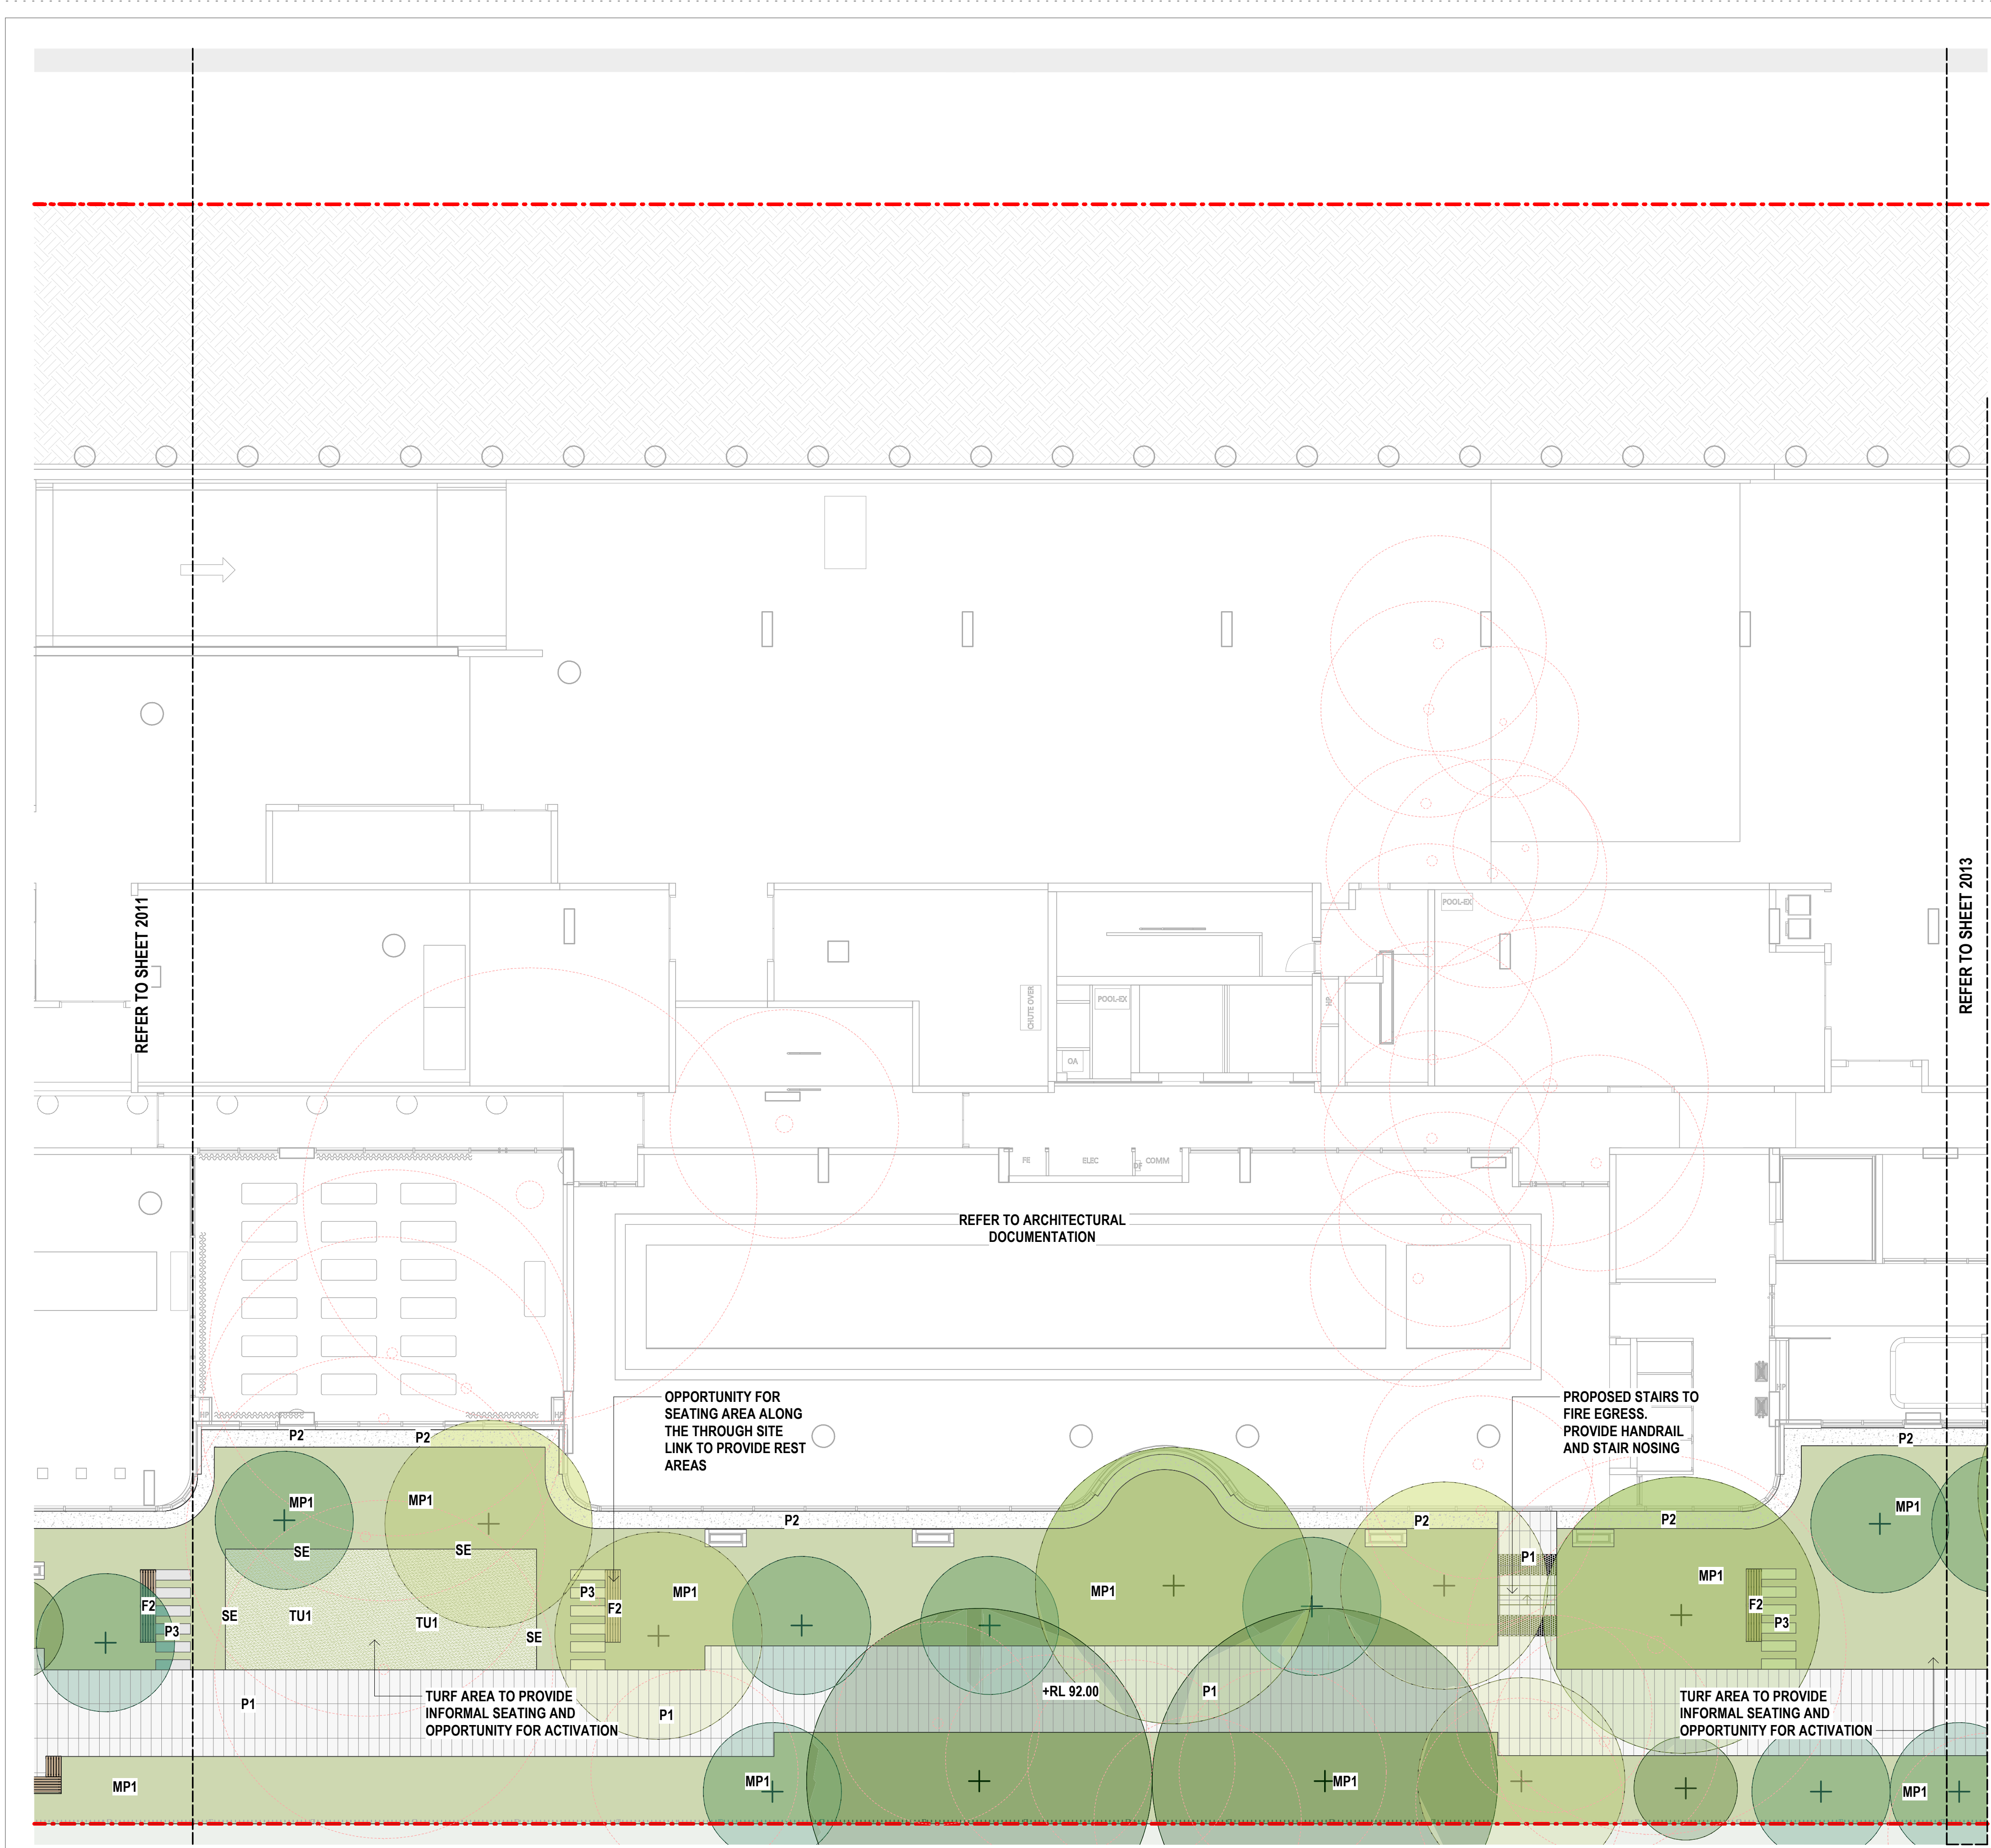

1 GROUND FLOOR GA PLAN_2
1:100

HARDSCAPE LEGEND


- P1/ P2 PAVING ON SLAB
- P3 STEPPING STONE PAVERS IN PLANTING
- P4 PAVING ON PEDESTAL
- P5 SOFTFALL RUBBER
- P6 COMPOSITE TIMBER DECK
- P7 ARTIFICIAL TURF FOR DOG PARK
- P8 PLAY MULCH
- W1 CONCRETE RETAINING WALL
- W2 CONCRETE RETAINING WALL WITH STEEL CLADDING
- W3 SIGNAGE WALL
- W4 CUSTOM HIGH METAL PLANTER
- SE STEEL EDGE
- FN1 800mm TALL PALISADE FENCE AND GATE TO DOG PARK

SOFTSCAPE LEGEND

- EXISTING TREE TO BE REMOVED
- EXISTING TREE RETAINED
- PROPOSED TREE
- MP1 MASS PLANTING ON GRADE
- MP2 MASS PLANTING ON SLAB
- TU1 TURF ON GRADE
- TU2 TURF ON SLAB

FURNITURE LEGEND

- F1 DINING TABLE
- F2 SEATING
- F3 CURVED SEATING
- F4 CUSTOM DINING TABLE
- F5 COFFEE TABLE WITH CHAIRS
- BBQ OUTDOOR KITCHEN TABLE

 

Amendments		Date
Issue	Description	
A	ISSUE FOR DRAFT DA	25/03/2026
B	ISSUE FOR DA	31/03/2026

KEYPLAN:

DA SUBMISSION

Landscape Architect - Design

MCGREGOR COXALL

39 East Esplanade, Suite 101, Level 1, Manly, NSW 2095
+61 2 9188 7500

Consultant

JHA CONSULTING ENGINEERS

Level 20, 2 Market Street, Sydney NSW 2000
+61 2 9437 1000

Architect

PTW

PTW Architects
Gadigal Country
Level 11, 88 Phillip Street
Sydney NSW 2000 Australia
T +61 2 9232 9877

Client

NOVUS

NOVUS INVESTCO PTY LTD
Level 38, Gateway Tower,
1 Macquarie Place Sydney NSW 2000

Landscape Architect - Documentation

GROUP GSA

Group GSA Pty Ltd ABN 76 002 113 779
Australia 4000
www.groupgsa.com
T +617 3112 3079

architecture interior design urban design landscape
nom architect Lisa-Maree Carrigan 5696
Project Title

AUSTINO EPPING

Drawing Title

GROUND FLOOR GA PLAN_2

Scale 1:100

Drawing Created (date) 16/03/26

Drawing Created (by) YR

Plotted and checked by YR

Verified FZ

Approved AH

Project No Drawing No Issue

A262563 L2012 B

This drawing is the copyright of Group GSA Pty Ltd and may not be altered, reproduced or transmitted in any form or by any means in part or in whole without the written permission of Group GSA Pty Ltd. All levels and dimensions are to be checked and verified on site prior to the commencement of any work, making of shop drawings or fabrication of components.
Do not scale drawings. Use figured Dimensions.

31/03/2026 5:41:50 PM



HARDSCAPE LEGEND

- P1/ P2 PAVING ON SLAB
P3 STEPPING STONE PAVERS IN PLANTING
P4 PAVING ON PEDESTAL
P5 SOFTFALL RUBBER
P6 COMPOSITE TIMBER DECK
P7 ARTIFICIAL TURF FOR DOG PARK
P8 PLAY MULCH
W1 CONCRETE RETAINING WALL
W2 CONCRETE RETAINING WALL WITH STEEL CLADDING
W3 SIGNAGE WALL
W4 CUSTOM HIGH METAL PLANTER
SE STEEL EDGE
FN1 800mm TALL PALISADE FENCE AND GATE TO DOG PARK


SOFTSCAPE LEGEND

- EXISTING TREE TO BE REMOVED
EXISTING TREE RETAINED
PROPOSED TREE
MP1 MASS PLANTING ON GRADE
MP2 MASS PLANTING ON SLAB
TU1 TURF ON GRADE
TU2 TURF ON SLAB

FURNITURE LEGEND

- F1 DINING TABLE
F2 SEATING
F3 CURVED SEATING
F4 CUSTOM DINING TABLE
F5 COFFEE TABLE WITH CHAIRS
BBQ OUTDOOR KITCHEN TABLE

Amendments		Date
Issue	Description	
A	ISSUE FOR DRAFT DA	25/03/2026
B	ISSUE FOR DA	31/03/2026

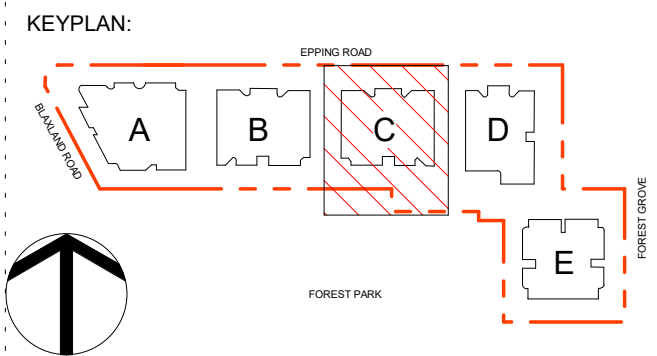

DA SUBMISSION

Landscape Architect - Design

MCGREGOR COXALL

39 East Esplanade, Suite 101, Level 1, Manly, NSW 2095
+61 2 9188 7500

Consultant

JHA CONSULTING ENGINEERS
Level 20, 2 Market Street, Sydney NSW 2000
+61 2 9437 1000

Architect

PTW

PTW Architects
Gadigal Country
Level 11, 88 Phillip Street
Sydney NSW 2000 Australia
T +61 2 9232 5877

Client

NOVUS

NOVUS INVESTCO PTY LTD
Level 38, Gateway Tower,
1 Macquarie Place Sydney NSW 2000

Landscape Architect - Documentation

GROUP GSA

Group GSA Pty Ltd ABN 76 002 113 779
Level 07, 260 Queen St Brisbane QLD
Australia 4000
www.groupgsa.com

T +617 3112 3079

architecture interior design urban design landscape
nom architect Lisa-Maree Carrigan 5696
Project Title

AUSTINO EPPING

Drawing Title

**GROUND FLOOR GA
PLAN_3**

Scale 1 : 100

Drawing Created (date) 16/03/26

Drawing Created (by) YR

Plotted and checked by YR

Verified FZ

Approved AH

Project No Drawing No Issue


A262563 L2013

B

This drawing is the copyright of Group GSA Pty Ltd and may not be altered, reproduced or transmitted in any form or by any means in part or in whole without the written permission of Group GSA Pty Ltd. All levels and dimensions are to be checked and verified on site prior to the commencement of any work, making of shop drawings or fabrication of components.
Do not scale drawings. Use figured Dimensions.

31/03/2026 5:41:56 PM

1 GROUND FLOOR GA PLAN_3
1 : 100

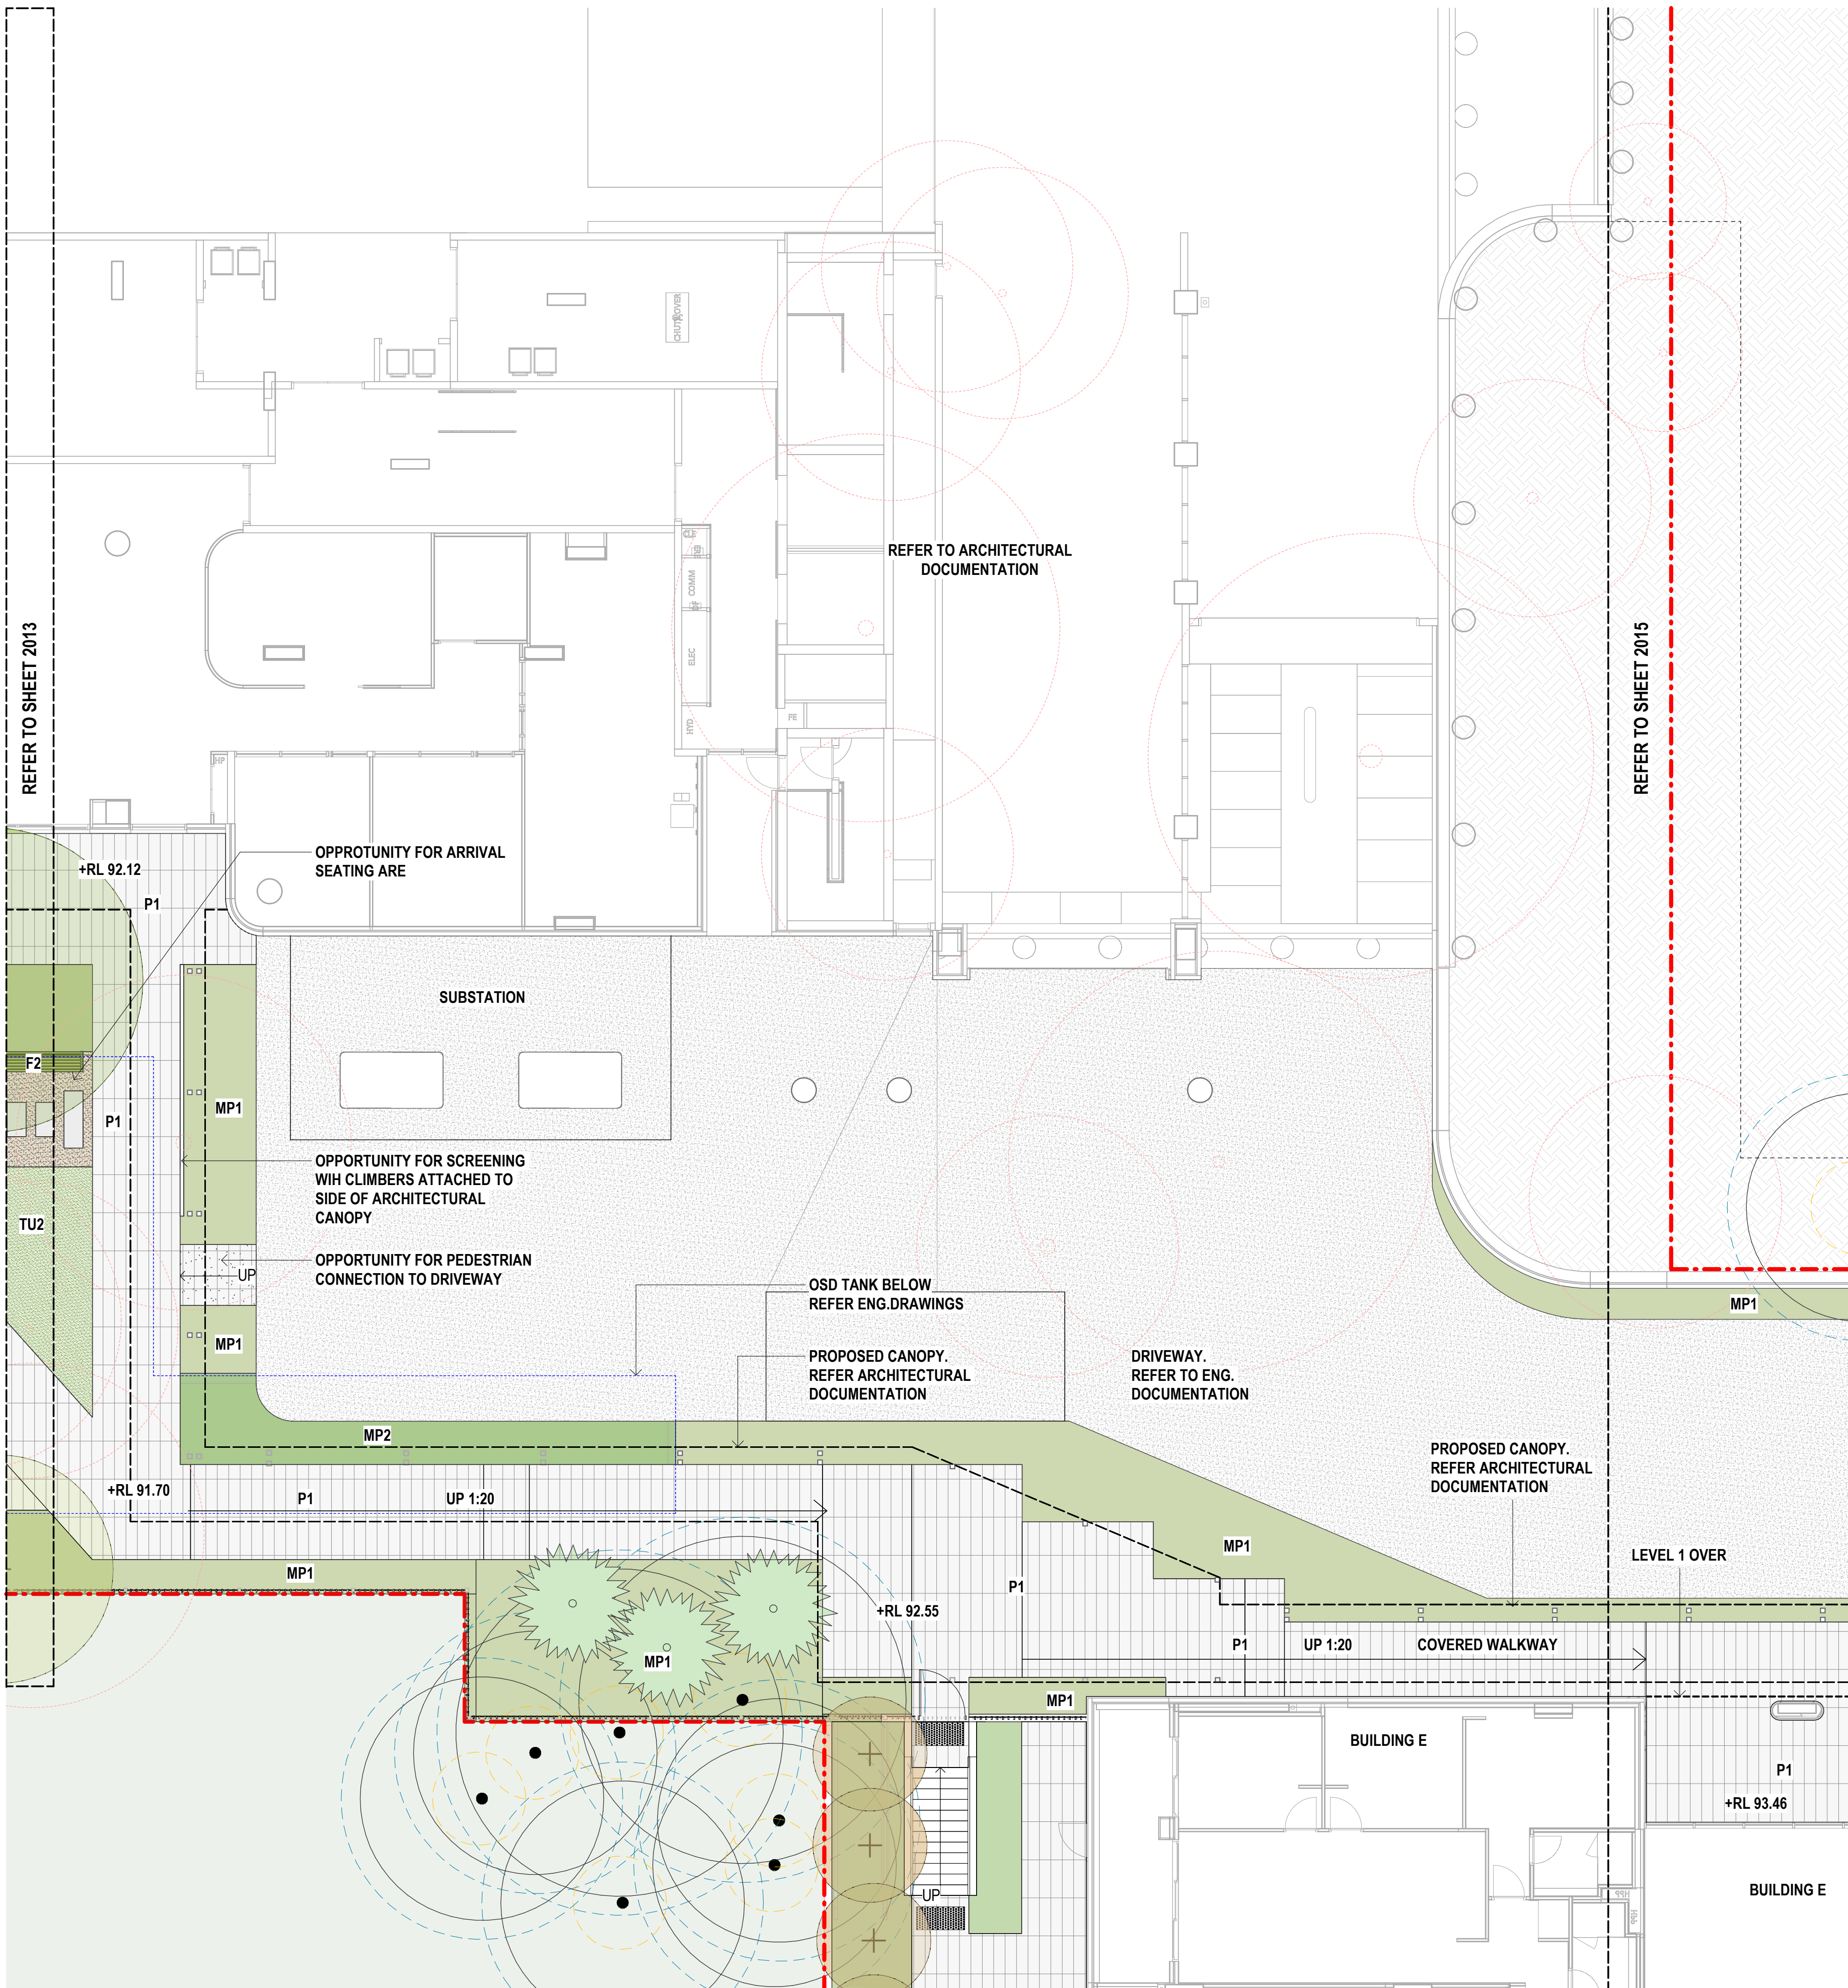

HARDSCAPE LEGEND

- P1/ P2 PAVING ON SLAB
- P3 STEPPING STONE PAVERS IN PLANTING
- P4 PAVING ON PEDESTAL
- P5 SOFTFALL RUBBER
- P6 COMPOSITE TIMBER DECK
- P7 ARTIFICIAL TURF FOR DOG PARK
- P8 PLAY MULCH
- W1 CONCRETE RETAINING WALL
- W2 CONCRETE RETAINING WALL WITH STEEL CLADDING
- W3 SIGNAGE WALL
- W4 CUSTOM HIGH METAL PLANTER
- SE STEEL EDGE
- FN1 800mm TALL PALISADE FENCE AND GATE TO DOG PARK


SOFTSCAPE LEGEND

- EXISTING TREE TO BE REMOVED
- EXISTING TREE RETAINED
- PROPOSED TREE
- MP1 MASS PLANTING ON GRADE
- MP2 MASS PLANTING ON SLAB
- TU1 TURF ON GRADE
- TU2 TURF ON SLAB

FURNITURE LEGEND

- F1 DINING TABLE
- F2 SEATING
- F3 CURVED SEATING
- F4 CUSTOM DINING TABLE
- F5 COFFEE TABLE WITH CHAIRS
- BBQ OUTDOOR KITCHEN TABLE

Amendments		Date
Issue	Description	
A	ISSUE FOR DRAFT DA	25/03/2026
B	ISSUE FOR DA	31/03/2026

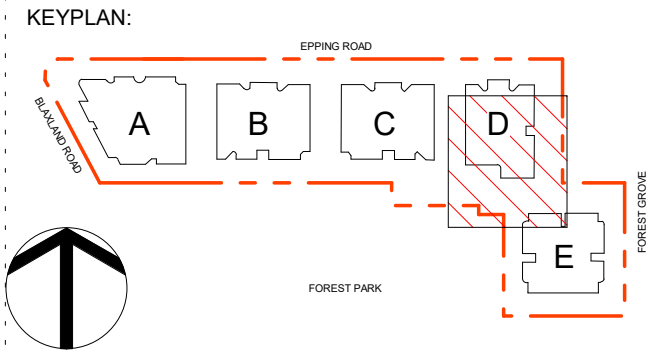

DA SUBMISSION

Landscape Architect - Design

MCGREGOR COXALL

39 East Esplanade, Suite 101, Level 1, Manly, NSW 2095
+61 2 9188 7500

Consultant

JHA CONSULTING ENGINEERS
Level 20, 2 Market Street, Sydney NSW 2000
+61 2 9437 1000

Architect

PTW

PTW Architects
Gadigal Country
Level 11, 88 Phillip Street
Sydney NSW 2000 Australia
T +61 2 9232 5877

Client

NOVUS

NOVUS INVESTCO PTY LTD
Level 38, Gateway Tower,
1 Macquarie Place Sydney NSW 2000

Landscape Architect - Documentation

GROUP GSA

Group GSA Pty Ltd ABN 76 002 113 779
Level 07, 260 Queen St Brisbane QLD
Australia 4000
www.groupgsa.com

T +617 3112 3079

architecture interior design urban design landscape
nom architect Lisa-Maree Carrigan 5696
Project Title

AUSTINO EPPING

Drawing Title

**GROUND FLOOR GA
PLAN_4**

Scale 1 : 100

Drawing Created (date) 16/03/26

Drawing Created (by) YR

Plotted and checked by YR

Verified FZ

Approved AH


Project No Drawing No Issue

A262563 L2014

B

This drawing is the copyright of Group GSA Pty Ltd and may not be altered, reproduced or transmitted in any form or by any means in part or in whole without the written permission of Group GSA Pty Ltd. All levels and dimensions are to be checked and verified on site prior to the commencement of any work, making of shop drawings or fabrication of components.
Do not scale drawings. Use figured Dimensions.

31/03/2026 5:42:05 PM

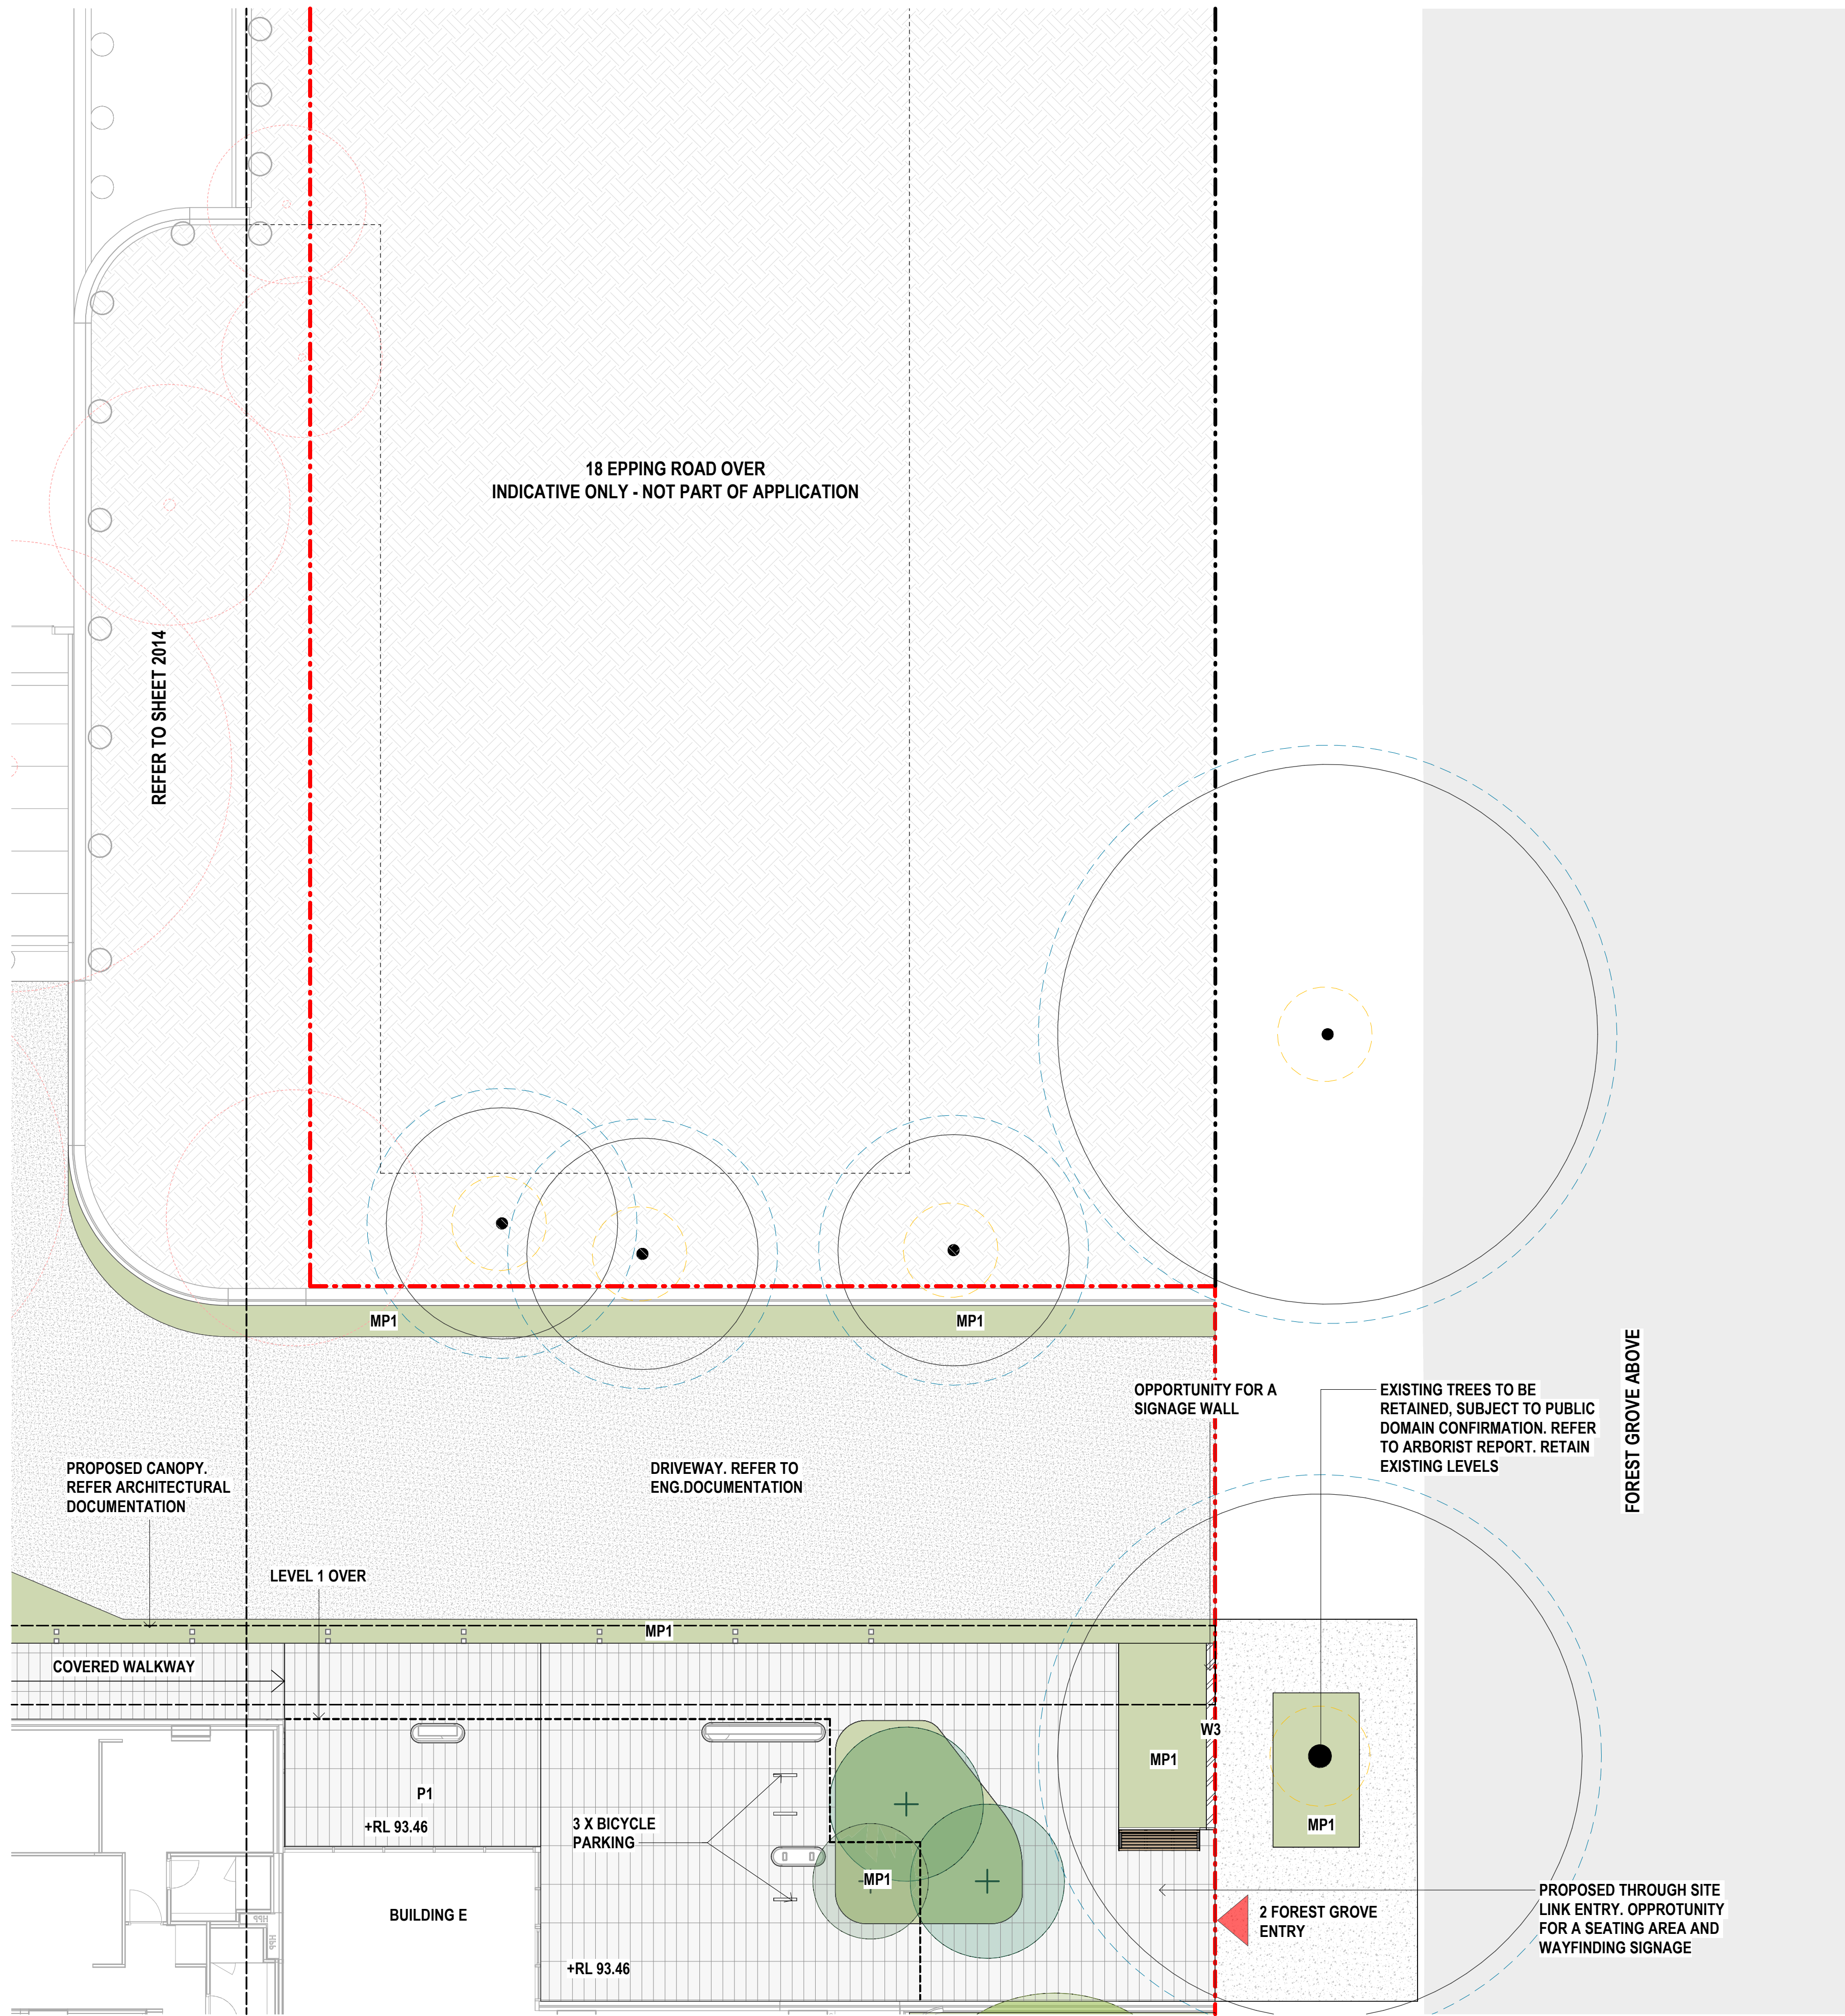


HARDSCAPE LEGEND		
P1/		PAVING ON SLAB
P2/		STEPPING STONE PAVERS IN PLANTING
P3		PAVING ON PEDESTAL
P4		SOFTFALL RUBBER
P5		COMPOSITE TIMBER DECK
P6		ARTIFICIAL TURF FOR DOG PARK
P7		PLAY MULCH
P8		CONCRETE RETAINING WALL
W1		CONCRETE RETAINING WALL WITH STEEL CLADDING
W2		SIGNAGE WALL
W3		CUSTOM HIGH METAL PLANTER
W4		STEEL EDGE
SE		800mm TALL PALISADE FENCE AND GATE TO DOG PARK
FN1		

SOFTSCAPE LEGEND	
	EXISTING TREE TO BE REMOVED
	EXISTING TREE RETAINED
	PROPOSED TREE
MP1	MASS PLANTING ON GRADE
MP2	MASS PLANTING ON SLAB
TU1	TURF ON GRADE
TU2	TURF ON SLAB

FURNITURE LEGEND	
F1	DINING TABLE
F2	SEATING
F3	CURVED SEATING
F4	CUSTOM DINING TABLE
F5	COFFEE TABLE WITH CHAIRS
BBQ	OUTDOOR KITCHEN TABLE

Amendments		Date
Issue	Description	
A	ISSUE FOR DRAFT DA	25/03/2026
B	ISSUE FOR DA	31/03/2026

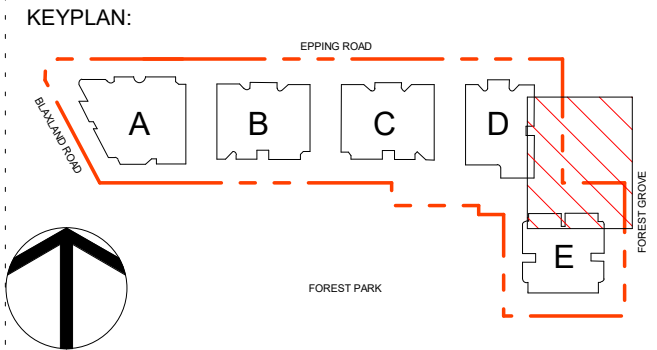

DA SUBMISSION

Landscape Architect - Design
MCGREGOR COXALL
39 East Esplanade, Suite 101, Level 1, Manly, NSW 2095
+61 2 9188 7500

Consultant
JHA CONSULTING ENGINEERS
Level 20, 2 Market Street, Sydney NSW 2000
+61 2 9437 1000

Architect
PTW
PTW Architects
Gadigal Country
Level 11, 88 Phillip Street
Sydney NSW 2000 Australia
T +61 2 9232 5877

Client
NOVUS
NOVUS INVESTCO PTY LTD
Level 38, Gateway Tower,
1 Macquarie Place Sydney NSW 2000
Landscape Architect - Documentation

GROUP GSA
Group GSA Pty Ltd ABN 76 002 113 779
Level 07, 260 Queen St Brisbane QLD
Australia 4000
www.groupgsa.com
T +617 3112 3079

architecture interior design urban design landscape
nom architect Lisa-Maree Carrigan 5696
Project Title

AUSTINO EPPING

Drawing Title
GROUND FLOOR GA PLAN_5

Scale 1 : 100

Drawing Created (date) 16/03/26

Drawing Created (by) YR

Plotted and checked by YR


Verified FZ

Approved AH

Project No Drawing No Issue

A262563 L2015 B

This drawing is the copyright of Group GSA Pty Ltd and may not be altered, reproduced or transmitted in any form or by any means in part or in whole without the written permission of Group GSA Pty Ltd. All levels and dimensions are to be checked and verified on site prior to the commencement of any work, making of shop drawings or fabrication of components.
Do not scale drawings. Use figured Dimensions.

 

1 GROUND FLOOR GA PLAN_5
1 : 100



HARDSCAPE LEGEND

- P1/ P2 PAVING ON SLAB
- P3 STEPPING STONE PAVERS IN PLANTING
- P4 PAVING ON PEDESTAL
- P5 SOFTFALL RUBBER
- P6 COMPOSITE TIMBER DECK
- P7 ARTIFICIAL TURF FOR DOG PARK
- P8 PLAY MULCH
- W1 CONCRETE RETAINING WALL
- W2 CONCRETE RETAINING WALL WITH STEEL CLADDING
- W3 SIGNAGE WALL
- W4 CUSTOM HIGH METAL PLANTER
- SE STEEL EDGE
- FN1 800mm TALL PALISADE FENCE AND GATE TO DOG PARK


SOFTSCAPE LEGEND

- EXISTING TREE TO BE REMOVED
- EXISTING TREE RETAINED
- PROPOSED TREE
- MP1 MASS PLANTING ON GRADE
- MP2 MASS PLANTING ON SLAB
- TU1 TURF ON GRADE
- TU2 TURF ON SLAB

FURNITURE LEGEND

- F1 DINING TABLE
- F2 SEATING
- F3 CURVED SEATING
- F4 CUSTOM DINING TABLE
- F5 COFFEE TABLE WITH CHAIRS
- BBQ OUTDOOR KITCHEN TABLE

Amendments		Date
Issue	Description	
A	ISSUE FOR DRAFT DA	25/03/2026
B	ISSUE FOR DA	31/03/2026

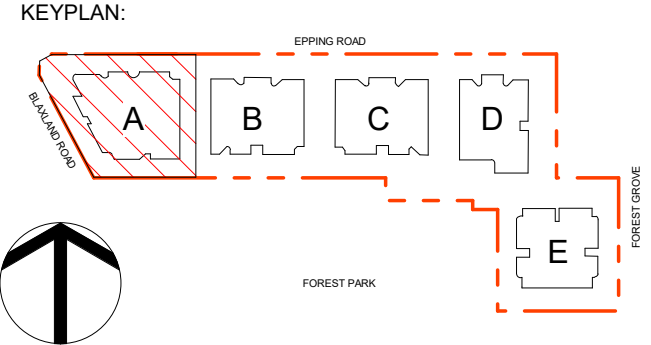

DA SUBMISSION

Landscape Architect - Design

MCGREGOR COXALL

39 East Esplanade, Suite 101, Level 1, Manly, NSW 2095
+61 2 9188 7500

Consultant

JHA CONSULTING ENGINEERS

Level 20, 2 Market Street, Sydney NSW 2000
+61 2 9437 1000

Architect

PTW

PTW Architects
Gadigal Country
Level 11, 88 Phillip Street
Sydney NSW 2000 Australia
T +61 2 9232 5877

Client

NOVUS

NOVUS INVESTCO PTY LTD
Level 38, Gateway Tower,
1 Macquarie Place Sydney NSW 2000

Landscape Architect - Documentation

GROUP GSA

Group GSA Pty Ltd ABN 76 002 113 779
Level 07, 260 Queen St Brisbane QLD
Australia 4000
www.groupgsa.com
T +617 3112 3079

architecture interior design urban design landscape
nom architect Lisa-Maree Carrigan 5696
Project Title

AUSTINO EPPING

Drawing Title

LEVEL 1 GA PLAN_1

Scale		1 : 100
Drawing Created (date)		16/03/26
Drawing Created (by)		YR
Plotted and checked by		YR
Verified		FZ
Approved		AH
Project No	Drawing No	Issue


A262563 L2101

B

This drawing is the copyright of Group GSA Pty Ltd and may not be altered, reproduced or transmitted in any form or by any means in part or in whole without the written permission of Group GSA Pty Ltd. All levels and dimensions are to be checked and verified on site prior to the commencement of any work, making of shop drawings or fabrication of components.
Do not scale drawings. Use figured Dimensions.

31/03/2026 5:42:24 PM

1 LEVEL 1 GA PLAN_1
1 : 100

 



This drawing is the copyright of Group GSA Pty Ltd and may not be altered, reproduced or transmitted in any form or by any means in part or in whole without the written permission of Group GSA Pty Ltd. All levels and dimensions are to be checked and verified on site prior to the commencement of any work, making of shop drawings or fabrication of components.
Do not scale drawings. Use figured Dimensions.



HARDSCAPE LEGEND

- P1/ P2 PAVING ON SLAB
P3 STEPPING STONE PAVERS IN PLANTING
P4 PAVING ON PEDESTAL
P5 SOFTFALL RUBBER
P6 COMPOSITE TIMBER DECK
P7 ARTIFICIAL TURF FOR DOG PARK
P8 PLAY MULCH
W1 CONCRETE RETAINING WALL
W2 CONCRETE RETAINING WALL WITH STEEL CLADDING
W3 SIGNAGE WALL
W4 CUSTOM HIGH METAL PLANTER
SE STEEL EDGE
FN1 800mm TALL PALISADE FENCE AND GATE TO DOG PARK


SOFTSCAPE LEGEND

- EXISTING TREE TO BE REMOVED
EXISTING TREE RETAINED
PROPOSED TREE
MP1 MASS PLANTING ON GRADE
MP2 MASS PLANTING ON SLAB
TU1 TURF ON GRADE
TU2 TURF ON SLAB

FURNITURE LEGEND

- F1 DINING TABLE
F2 SEATING
F3 CURVED SEATING
F4 CUSTOM DINING TABLE
F5 COFFEE TABLE WITH CHAIRS
BBQ OUTDOOR KITCHEN TABLE

Issue	Description	Date
A	ISSUE FOR DRAFT DA	25/03/2026
B	ISSUE FOR DA	31/03/2026

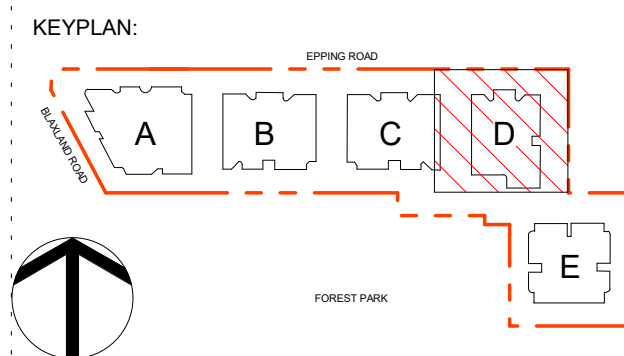

DA SUBMISSION

Landscape Architect - Design
MCGREGOR COXALL
39 East Esplanade, Suite 101, Level 1, Manly, NSW 2095
+61 2 9188 7500
Consultant
JHA CONSULTING ENGINEERS
Level 20, 2 Market Street, Sydney NSW 2000
+61 2 9437 1000
Architect

PTW
PTW Architects
Gadigal Country
Level 11, 88 Phillip Street
Sydney NSW 2000 Australia
T +61 2 9232 5877

Client
NOVUS
NOVUS INVESTCO PTY LTD
Level 36, Gateway Tower,
1 Macquarie Place Sydney NSW 2000
Landscape Architect - Documentation
GROUP GSA
Group GSA Pty Ltd ABN 76 002 113 779
Australia 4000
www.groupgsa.com
T +617 3112 3079

architecture interior design urban design landscape
nom architect Lisa-Maree Carrigan 5696
Project Title

AUSTINO EPPING


Drawing Title

LEVEL 1 GA PLAN_4

Scale	1 : 100	
Drawing Created (date)	16/03/26	
Drawing Created (by)	YR	
Plotted and checked by	YR	
Verified	FZ	
Approved	AH	
Project No	Drawing No	Issue

A262563 L2104 B

This drawing is the copyright of Group GSA Pty Ltd and may not be altered, reproduced or transmitted in any form or by any means in part or in whole without the written permission of Group GSA Pty Ltd. All levels and dimensions are to be checked and verified on site prior to the commencement of any work, making of shop drawings or fabrication of components.
Do not scale drawings. Use figured Dimensions.

 

1 LEVEL 1 GA PLAN_4

1 : 100



1 LEVEL 6 GA PLAN
1:100

HARDSCAPE LEGEND


- P1/ P2 PAVING ON SLAB
- P3 STEPPING STONE PAVERS IN PLANTING
- P4 PAVING ON PEDESTAL
- P5 SOFTFALL RUBBER
- P6 COMPOSITE TIMBER DECK
- P7 ARTIFICIAL TURF FOR DOG PARK
- P8 PLAY MULCH
- W1 CONCRETE RETAINING WALL
- W2 CONCRETE RETAINING WALL WITH STEEL CLADDING
- W3 SIGNAGE WALL
- W4 CUSTOM HIGH METAL PLANTER
- SE STEEL EDGE
- FN1 800mm TALL PALISADE FENCE AND GATE TO DOG PARK

SOFTSCAPE LEGEND


- EXISTING TREE TO BE REMOVED
- EXISTING TREE RETAINED
- PROPOSED TREE
- MP1 MASS PLANTING ON GRADE
- MP2 MASS PLANTING ON SLAB
- TU1 TURF ON GRADE
- TU2 TURF ON SLAB

FURNITURE LEGEND

- F1 DINING TABLE
- F2 SEATING
- F3 CURVED SEATING
- F4 CUSTOM DINING TABLE
- F5 COFFEE TABLE WITH CHAIRS
- BBQ OUTDOOR KITCHEN TABLE

 

Amendments		Date
Issue	Description	
A	ISSUE FOR DRAFT DA	25/03/2026
B	ISSUE FOR DA	31/03/2026

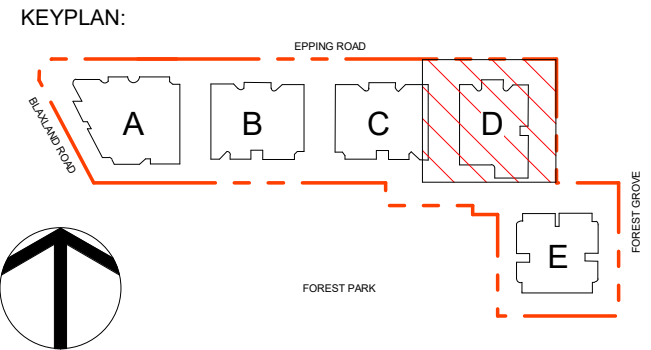

DA SUBMISSION

Landscape Architect - Design

MCGREGOR COXALL

39 East Esplanade, Suite 101, Level 1, Manly, NSW 2095
+61 2 9188 7500

Consultant

JHA CONSULTING ENGINEERS

Level 20, 2 Market Street, Sydney NSW 2000
+61 2 9437 1000

Architect

PTW

PTW Architects
Casigal Country
Level 11, 88 Phillip Street
Sydney NSW 2000 Australia
T +61 2 9232 5877

Client

NOVUS

NOVUS INVESTCO PTY LTD
Level 38, Gateway Tower,
1 Macquarie Place Sydney NSW 2000

Landscape Architect - Documentation

GROUP GSA

Group GSA Pty Ltd ABN 76 002 113 779
Level 07, 260 Queen St Brisbane QLD
Australia 4000
www.groupgsa.com
T +617 3112 3079

architecture interior design urban design landscape
nom architect Lisa-Maree Carrigan 5696
Project Title

AUSTINO EPPING

Drawing Title

LEVEL 6 GA PLAN

Scale		1 : 100
Drawing Created (date)		16/03/26
Drawing Created (by)		YR
Plotted and checked by		YR
Verified		FZ
Approved		AH
Project No	Drawing No	Issue

A262563 L2601 B

This drawing is the copyright of Group GSA Pty Ltd and may not be altered, reproduced or transmitted in any form or by any means in part or in whole without the written permission of Group GSA Pty Ltd. All levels and dimensions are to be checked and verified on site prior to the commencement of any work, making of shop drawings or fabrication of components.
Do not scale drawings. Use figured Dimensions.

31/03/2026 5:42:55 PM

1 LEVEL 8 GA PLAN

1 : 100

HARDSCAPE LEGEND

- P1/ P2 PAVING ON SLAB
- P3 STEPPING STONE PAVERS IN PLANTING
- P4 PAVING ON PEDESTAL
- P5 SOFTFALL RUBBER
- P6 COMPOSITE TIMBER DECK
- P7 ARTIFICIAL TURF FOR DOG PARK
- P8 PLAY MULCH
- W1 CONCRETE RETAINING WALL
- W2 CONCRETE RETAINING WALL WITH STEEL CLADDING
- W3 SIGNAGE WALL
- W4 CUSTOM HIGH METAL PLANTER
- SE STEEL EDGE
- FN1 800mm TALL PALISADE FENCE AND GATE TO DOG PARK

SOFTSCAPE LEGEND


- EXISTING TREE TO BE REMOVED
- EXISTING TREE RETAINED
- PROPOSED TREE
- MP1 MASS PLANTING ON GRADE
- MP2 MASS PLANTING ON SLAB
- TU1 TURF ON GRADE
- TU2 TURF ON SLAB

FURNITURE LEGEND

- F1 DINING TABLE
- F2 SEATING
- F3 CURVED SEATING
- F4 CUSTOM DINING TABLE
- F5 COFFEE TABLE WITH CHAIRS
- BBQ OUTDOOR KITCHEN TABLE



Amendments		
Issue	Description	Date
A	ISSUE FOR DRAFT DA	25/03/2026
B	ISSUE FOR DA	31/03/2026

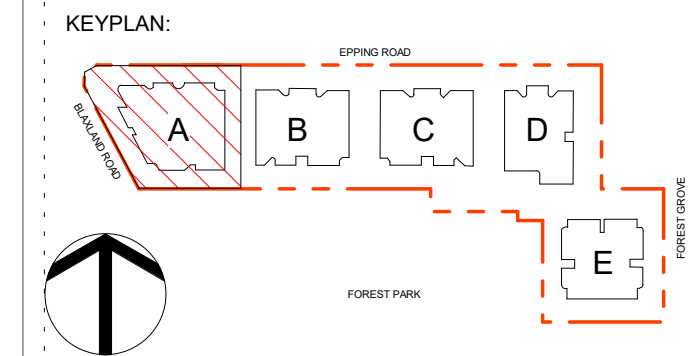

DA SUBMISSION

Landscape Architect - Design

MCGREGOR COXALL

39 East Esplanade, Suite 101, Level 1, Manly, NSW 2095
+61 2 9188 7500

Consultant

JHA CONSULTING ENGINEERS

Level 20, 2 Market Street, Sydney NSW 2000
+61 2 9437 1000

Architect

PTW

PTW Architects
Gadigal Country
Level 11, 88 Phillip Street
Sydney NSW 2000 Australia
T +61 2 9232 9877

Client

NOVUS

NOVUS INVESTCO PTY LTD
Level 38, Gateway Tower,
1 Macquarie Place Sydney NSW 2000

Landscape Architect - Documentation

GROUP GSA

Group GSA Pty Ltd ABN 76 002 113 779
Level 07, 260 Queen St Brisbane QLD
Australia 4000
www.groupgsa.com
T +617 3112 3079

architecture interior design urban design landscape
nom architect Lisa-Maree Carrigan 5696
Project Title

AUSTINO EPPING

Drawing Title

LEVEL 8 GA PLAN

Scale 1 : 100

Drawing Created (date) 16/03/26

Drawing Created (by) YR

Plotted and checked by YR

Verified FZ



Approved AH

Project No Drawing No Issue

A262563 L2801 B

This drawing is the copyright of Group GSA Pty Ltd and may not be altered, reproduced or transmitted in any form or by any means in part or in whole without the written permission of Group GSA Pty Ltd. All levels and dimensions are to be checked and verified on site prior to the commencement of any work, making of shop drawings or fabrication of components.
Do not scale drawings. Use figured Dimensions.

31-03-2026 15:55:13

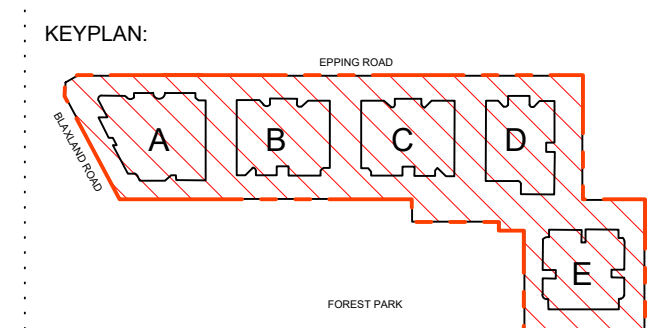 


DA SUBMISSION

AUSTINO EPPING


AUSTINO EPPING

A


30/03/2026 09:42:41

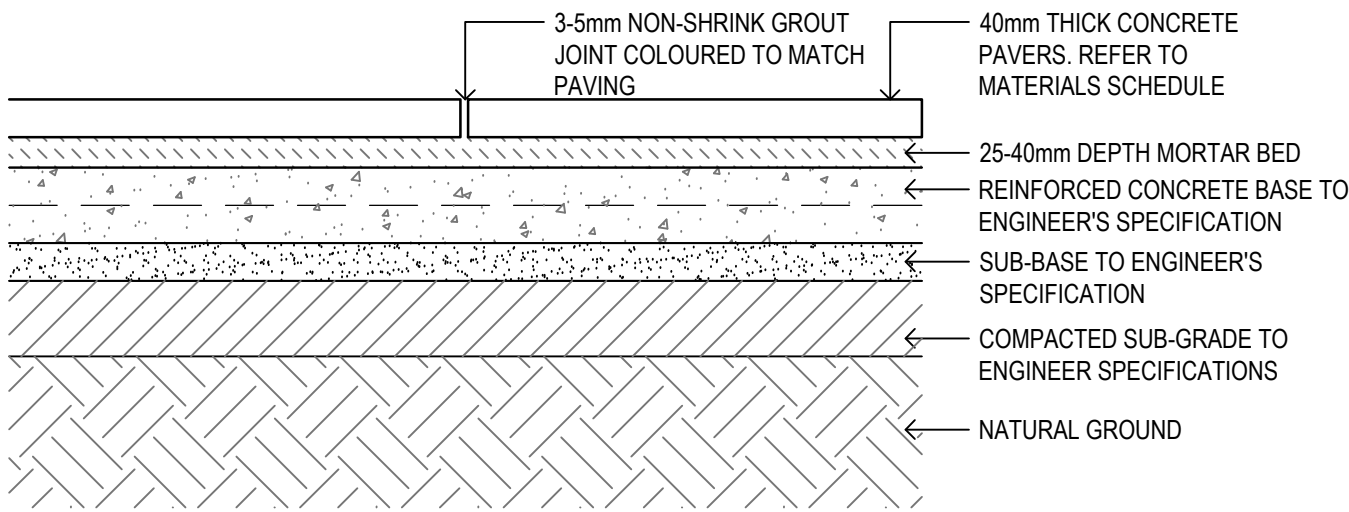


01 P1 CONCRETE UNIT PAVING
1:10

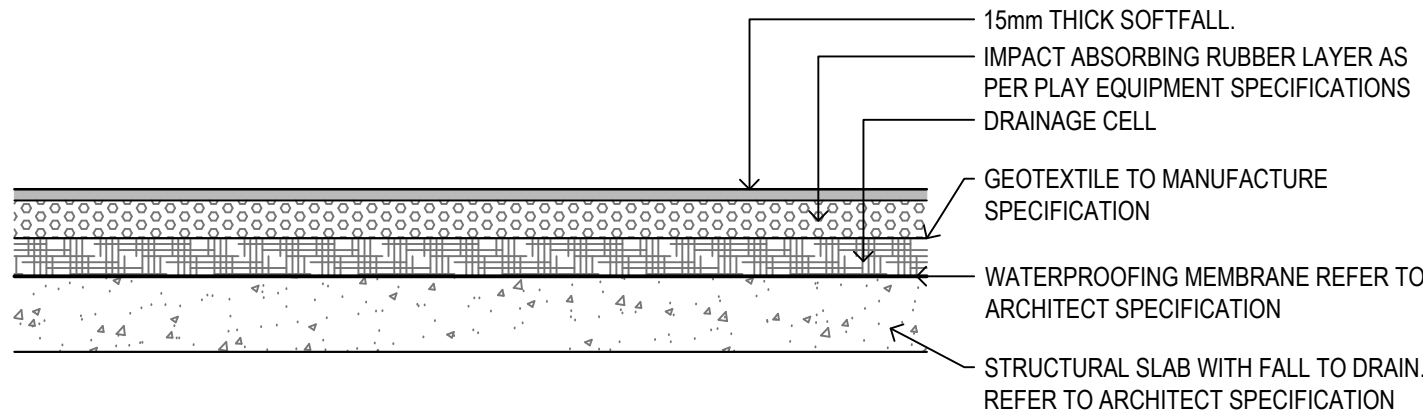

05 P5 SOFTFALL RUBBER
1:10

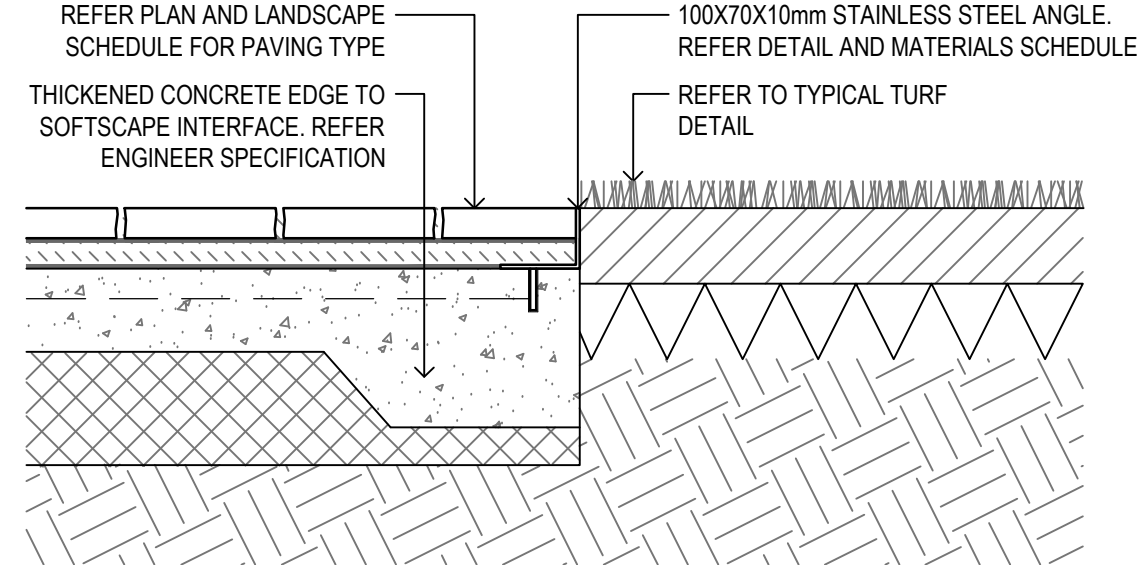


09 INTERFACE: PAVERS/SOFT LANDSCAPE
1:10

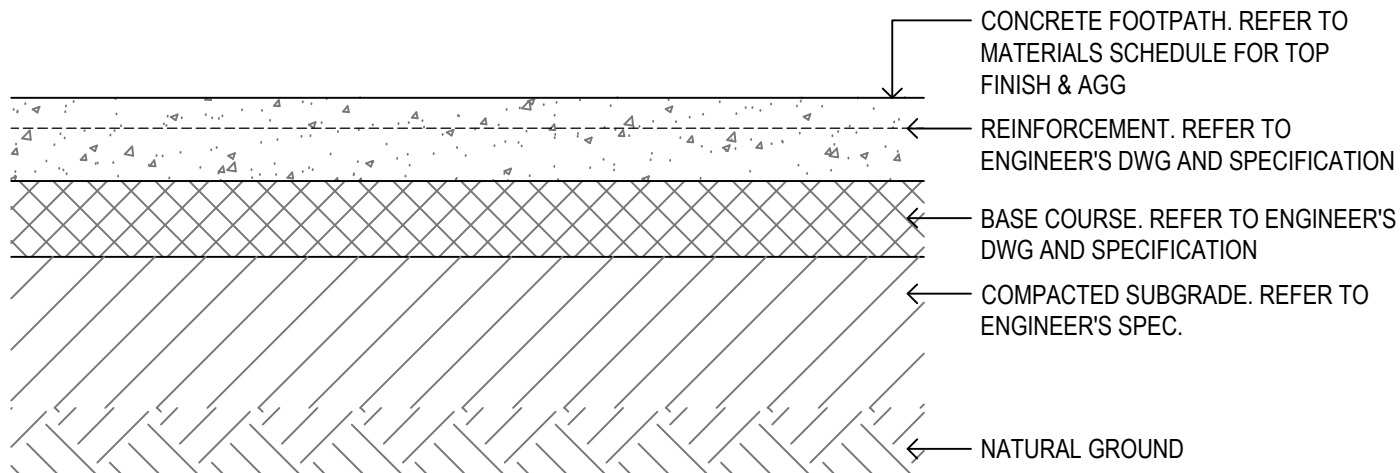


NOTE:
FINISH TO COMPLY WITH AUSTRALIAN STANDARD FOR SLIP
RESISTANCE.


02 P2 CONCRETE FOOTPATH
1:10

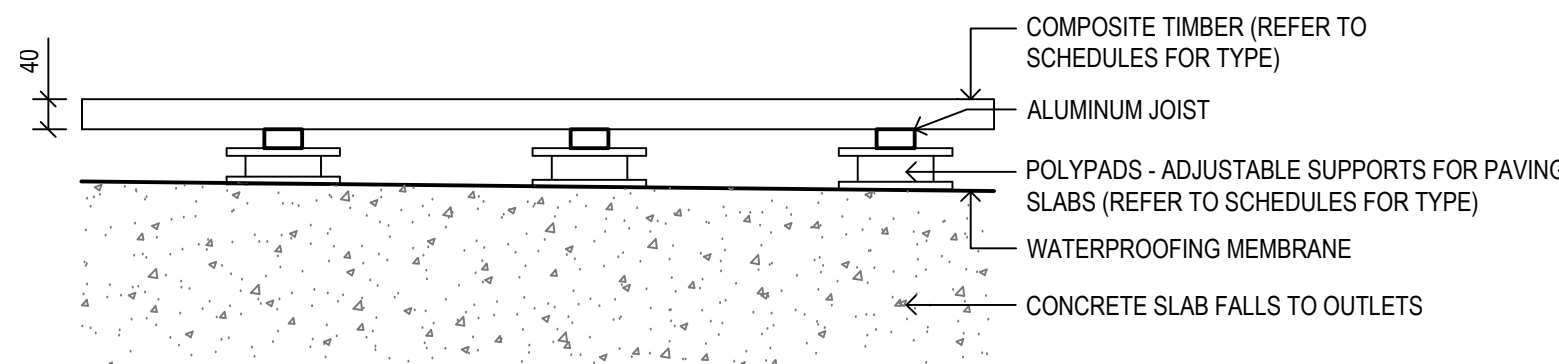


06 P6 COMPOSITE TIMBER DECK
1:10

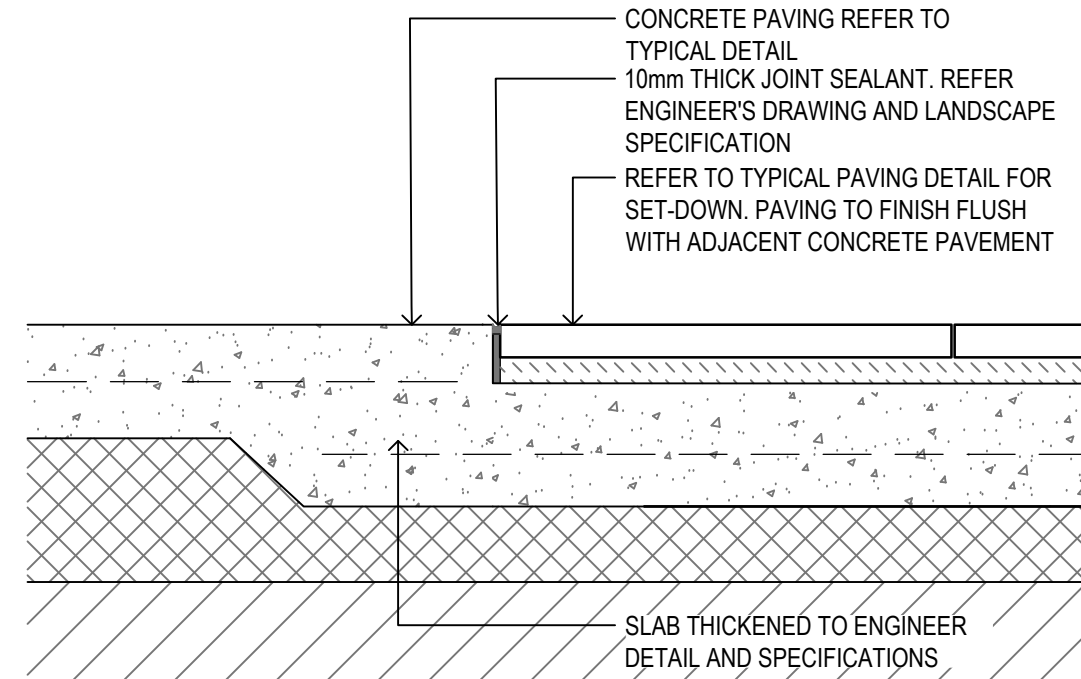


10 INTERFACE: CONCRETE PATH / PAVERS
1:10

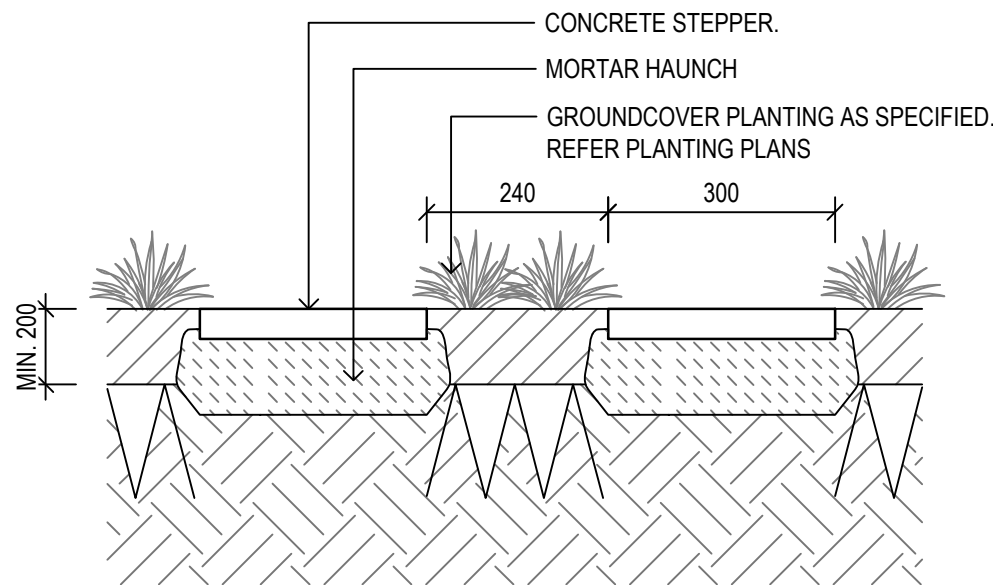


03 P3 PAVERS ON PLANTING
1:10

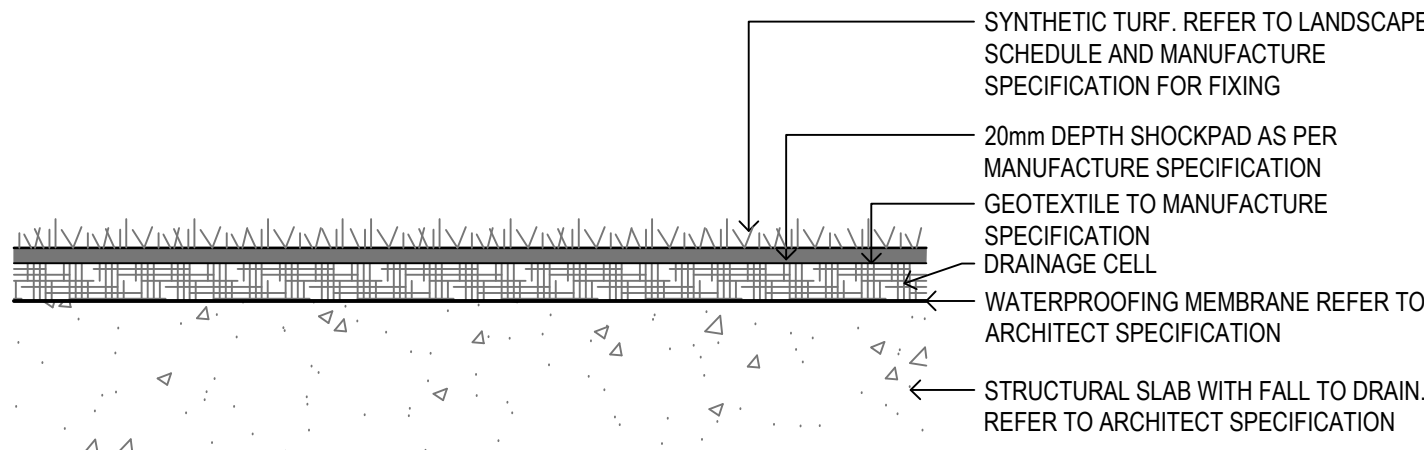


07 P7 ARTIFICIAL TURF
1:10

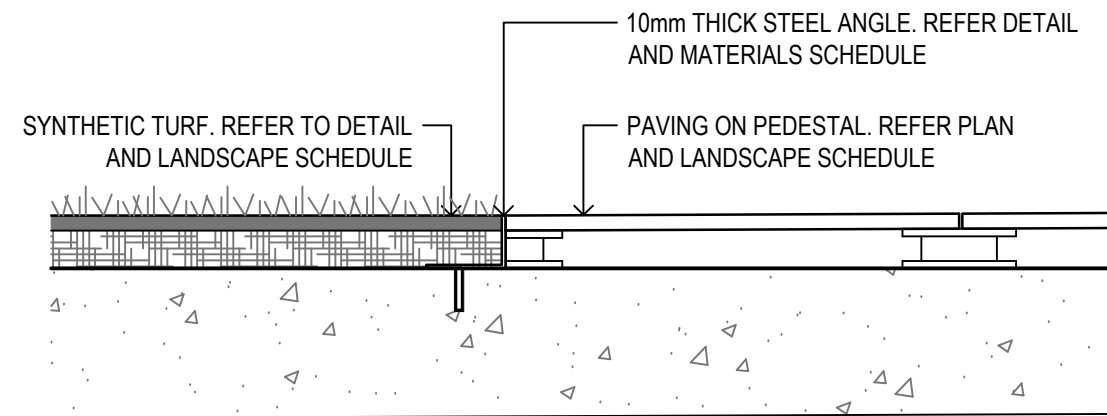


11 INTERFACE: PAVERS ON PEDESTAL / ASTRO TURF
1:10

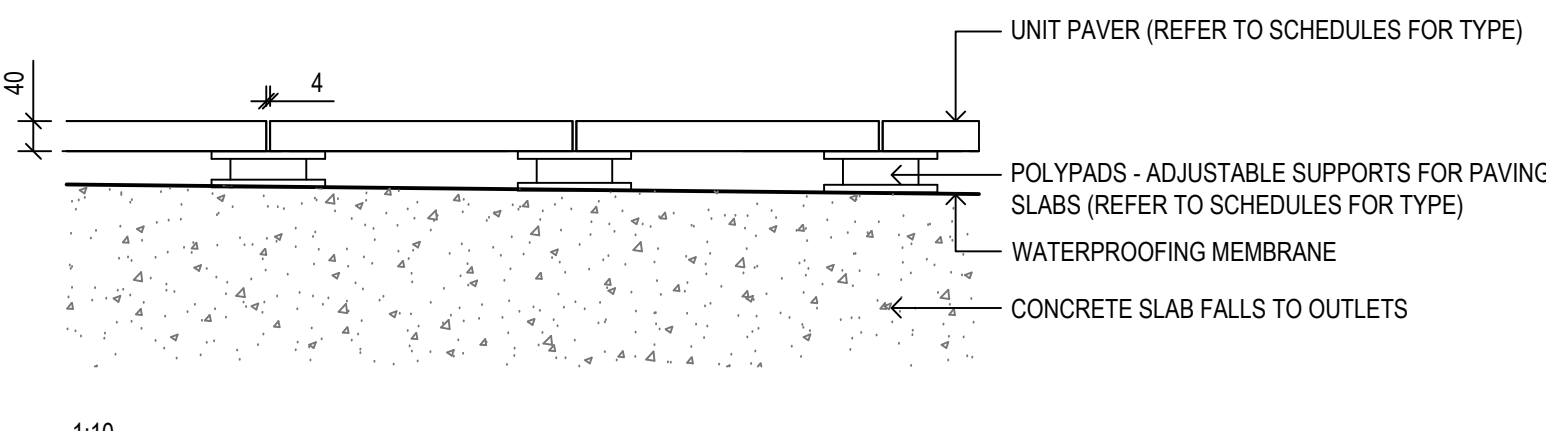

04 P4 CONCRETE PAVERS - ON PEDESTAL
1:10

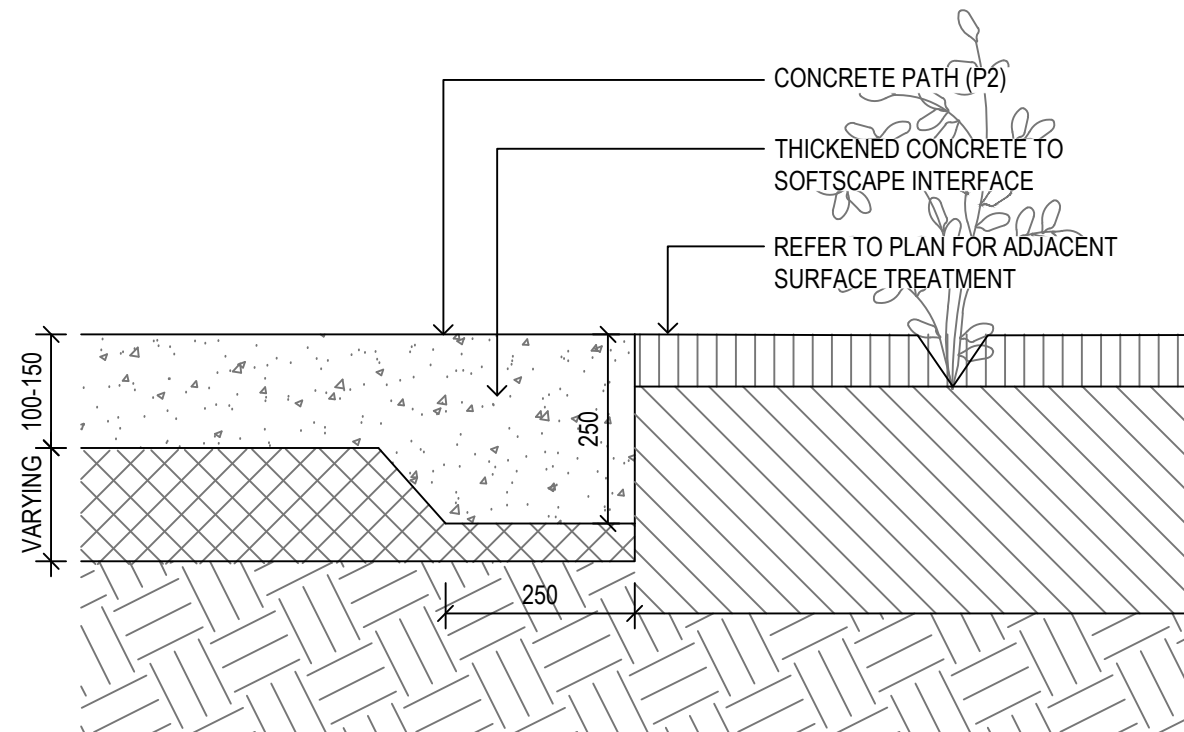


08 INTERFACE: CONCRETE PATH / MASS PLANTING
1:10

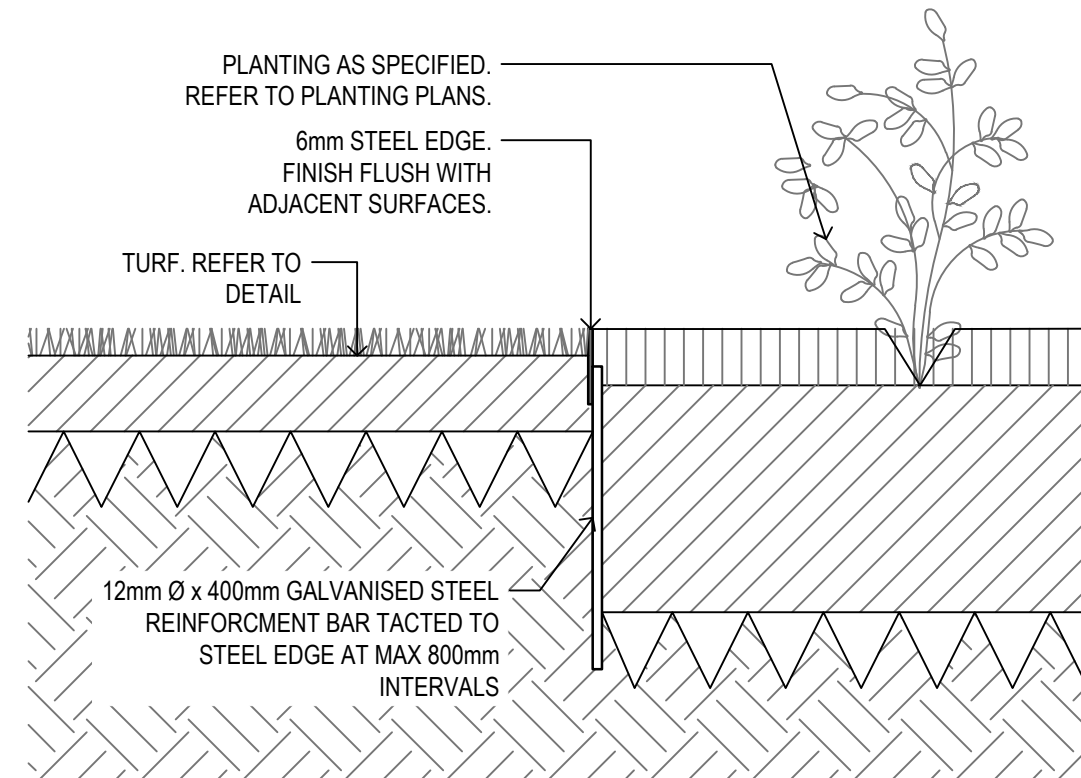

12 STEEL EDGE: TURF / PLANTING
1:10

Amendments	Issue	Description	Date
	A	ISSUE FOR DA	30/03/2026

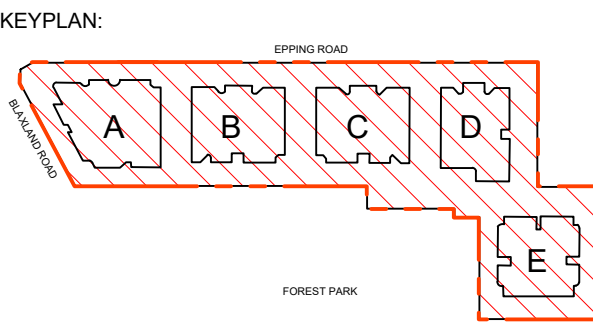

DA SUBMISSION

Consultant
JHA CONSULTING ENGINEERS
Level 20, 2 Market Street,
Sydney NSW 2000
+61 2 9437 1000

Architect
PTW
PTW Architects
Gadigal Country
Level 11, 88 Phillip Street,
Sydney NSW 2000 Australia
T +61 2 9232 5877

Client
NOVUS
NOVUS INVESTCO PTY LTD
Level 38, Gateway Tower,
1 Macquarie Place Sydney NSW 2000


GROUP GSA
Group GSA Pty Ltd ABN 76 002 113 779
Level 07, 260 Queen St Brisbane QLD
Australia 4000
www.groupgsa.com
T +617 3112 3079
architecture interior design urban design landscape
nrm architect Lisa-Maree Carrigan 5696
Project Title

AUSTINO EPPING

Drawing Title	Scale	AS SHOWN
LANDSCAPE DETAILS SHEET 2		
Drawing Created (date)		16/03/26
Drawing Created (by)		FZ
Plotted and checked by		YR
Verified		FZ
Approved		AH
Project No	Drawing No	Issue


A262563 L7002 A

This drawing is the copyright of Group GSA Pty Ltd and may not be altered, reproduced or transmitted in any form or by any means in part or in whole without the written permission of Group GSA Pty Ltd. All levels and dimensions are to be checked and verified on site prior to the commencement of any work, making of shop drawings or fabrication of components.
Do not scale drawings. Use figured Dimensions.

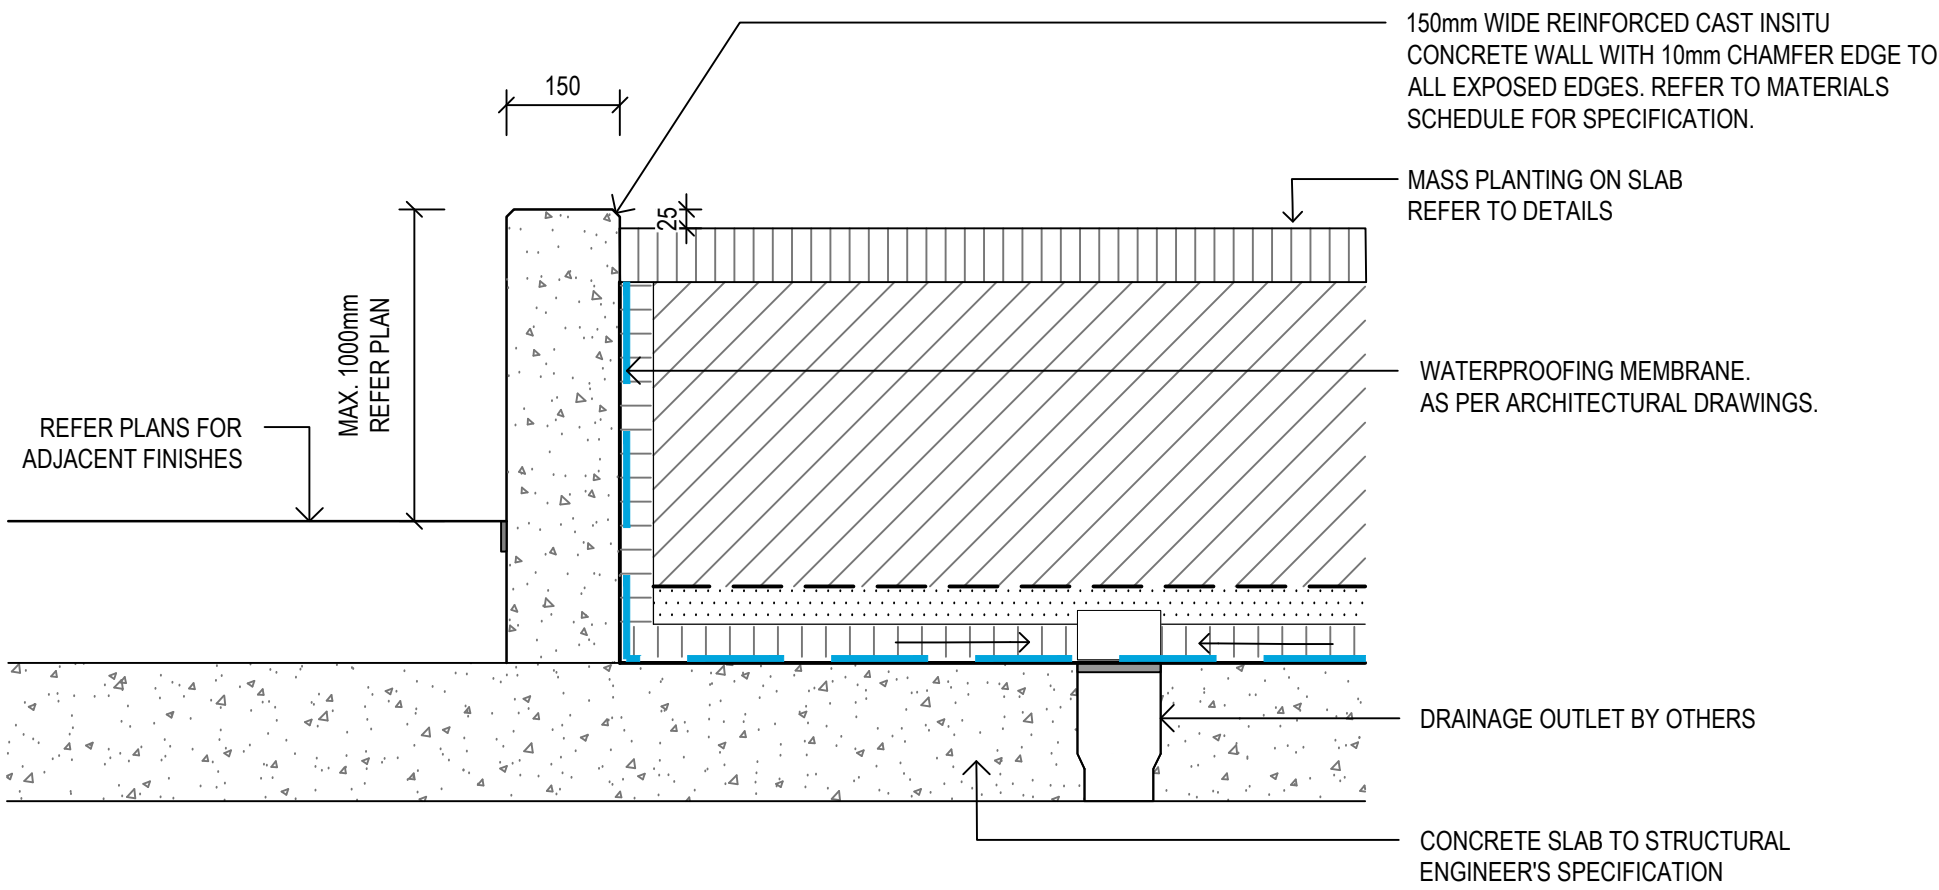


01 W1 INSITU CONCRETE WALL

1:10

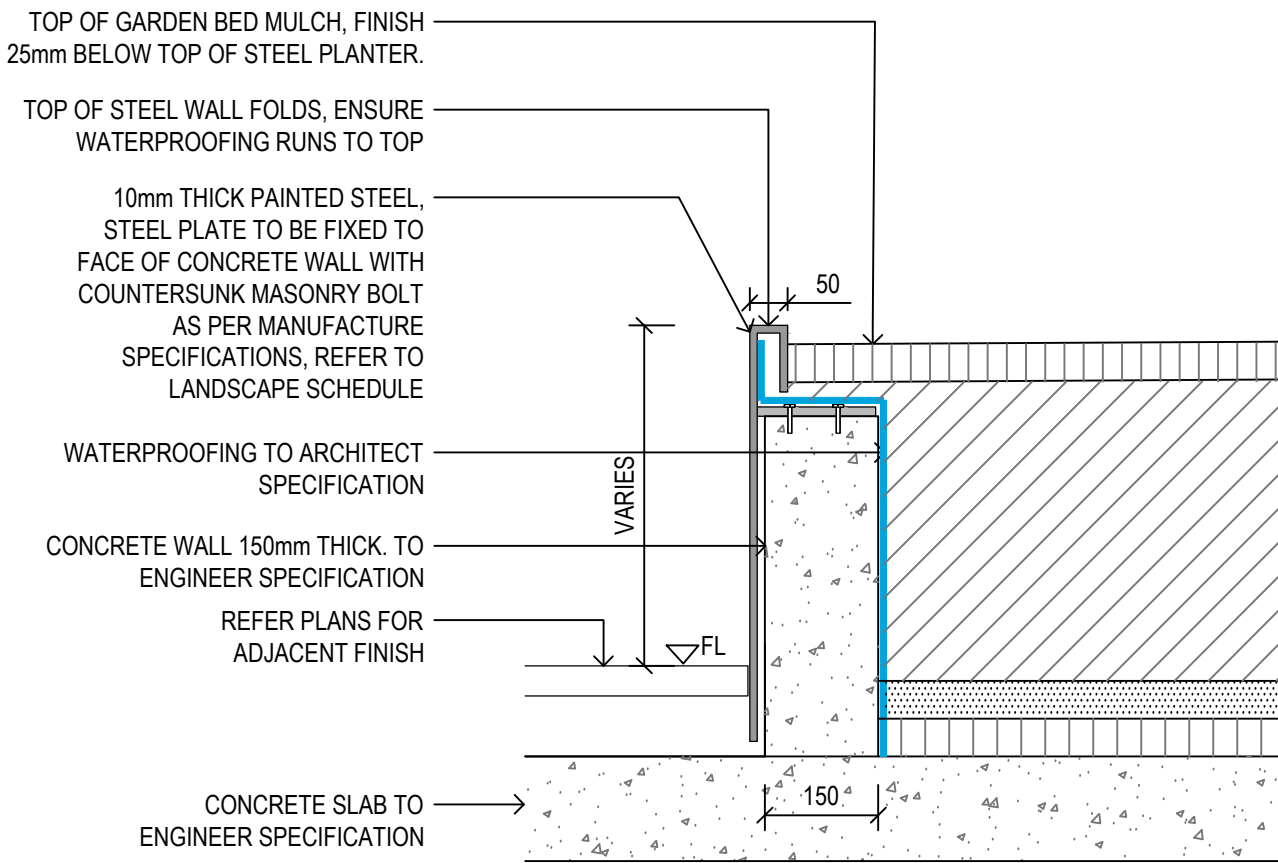

02 W2 CONCRETE WALL WITH STEEL CLADDING

1:10

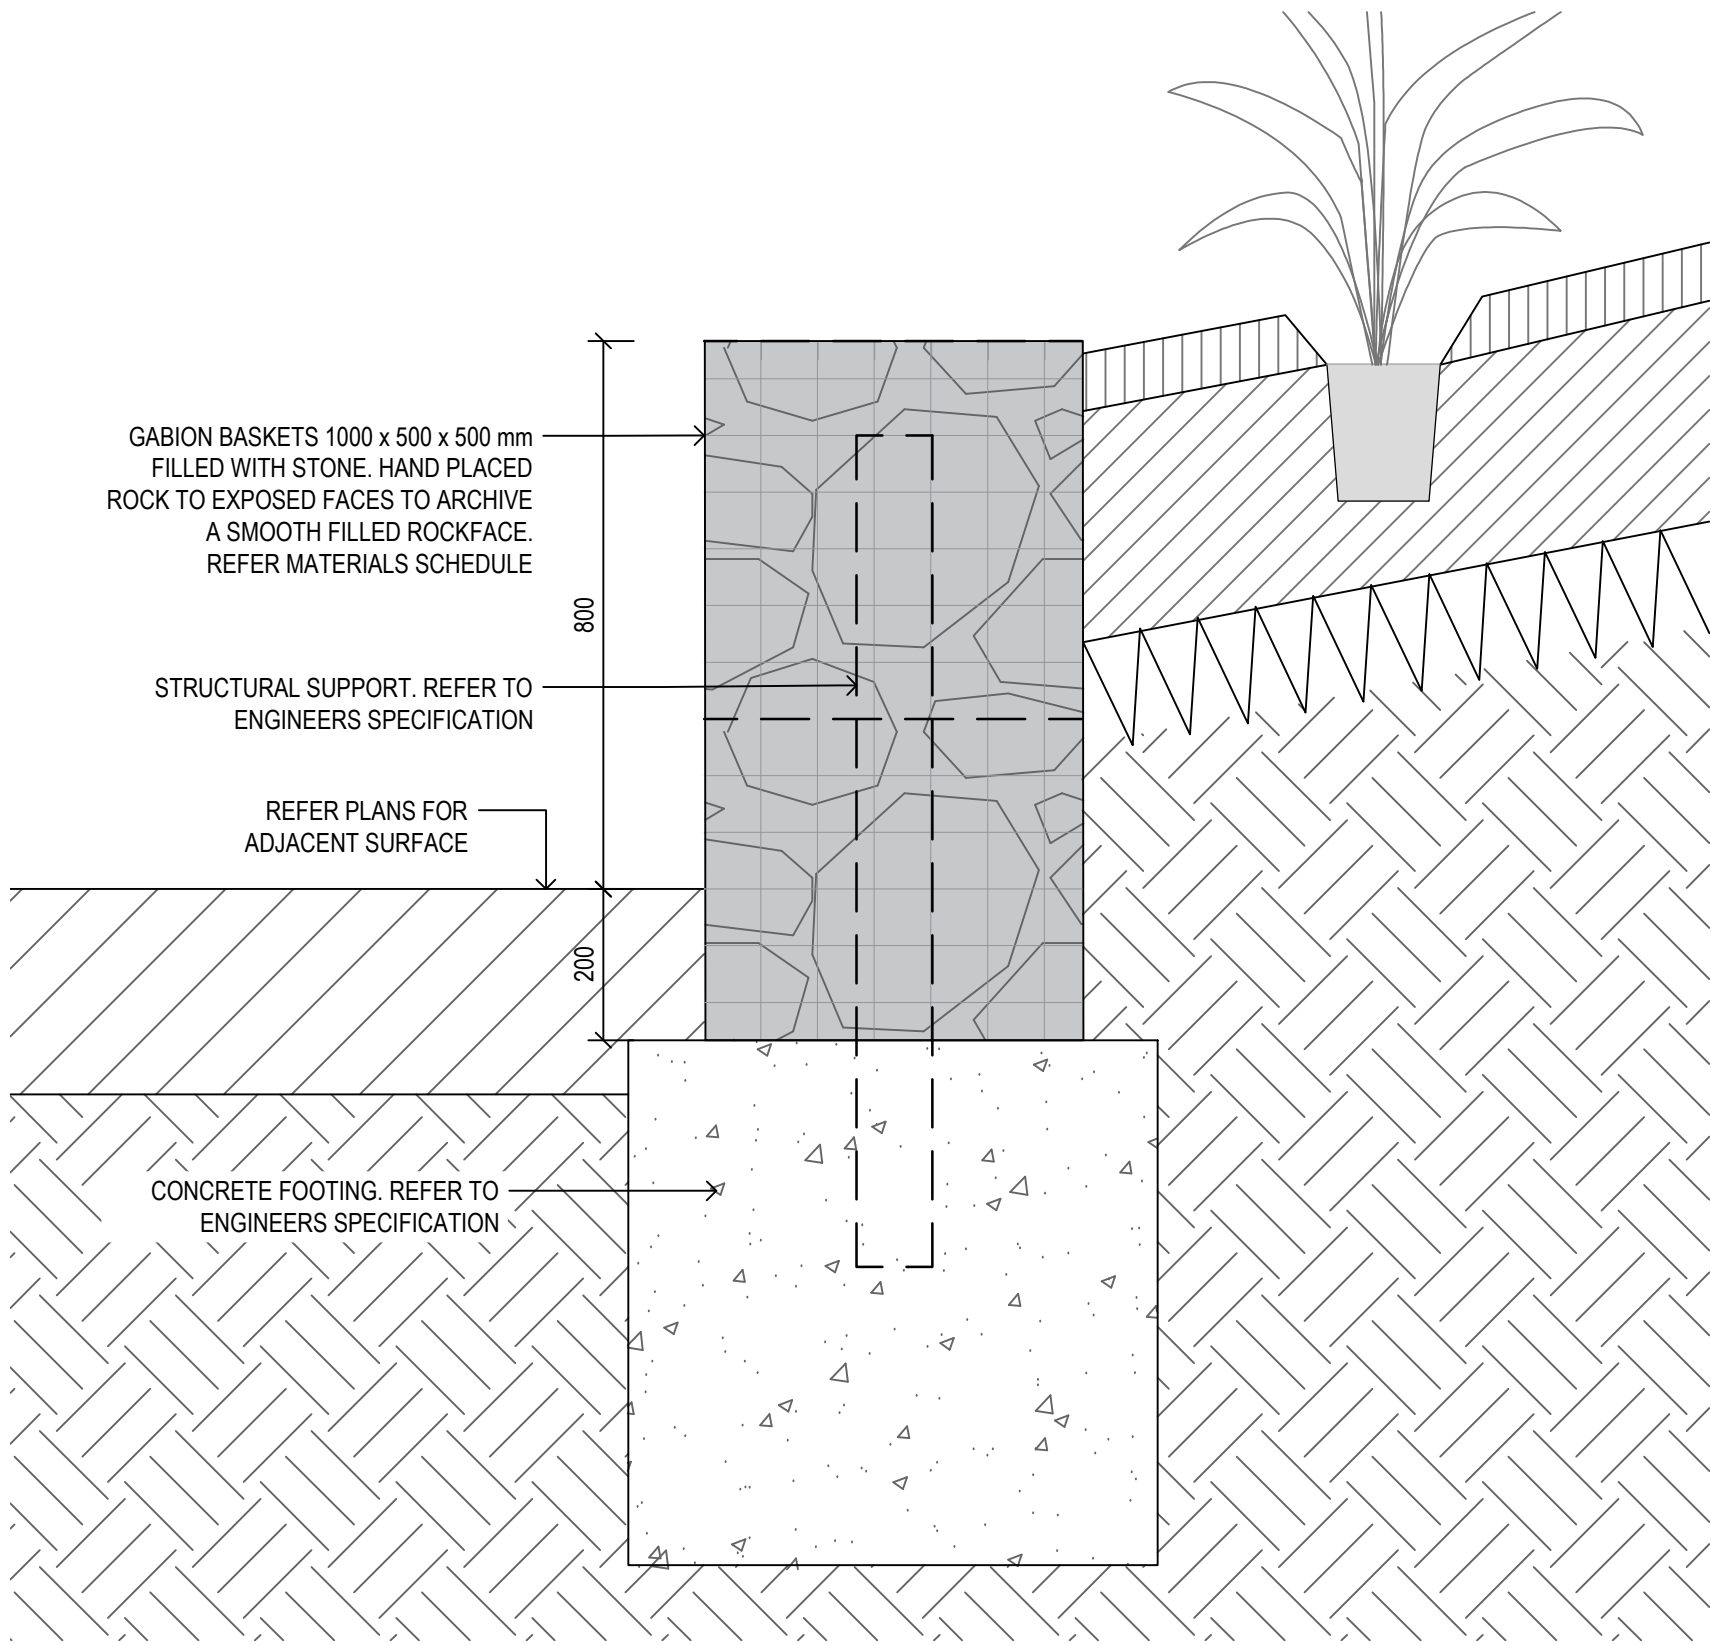


03 W3 GABION RETAINING WALL

1:10

Issue	Description	Date
A	ISSUE FOR DA	30/03/2026

KEYPLAN:

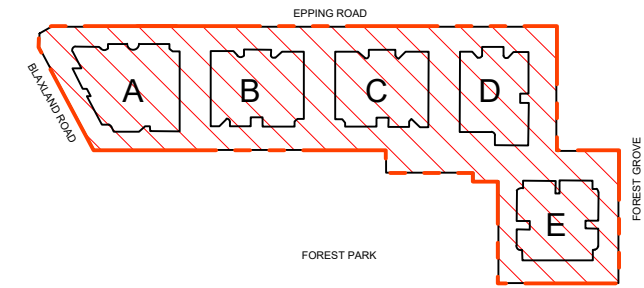

DA SUBMISSION

Consultant

JHA CONSULTING ENGINEERS
Level 20, 2 Market Street,
Sydney NSW 2000
+61 2 9437 1000

Architect

PTW

PTW Architects
Gadigal Country
Level 11, 88 Phillip Street
Sydney NSW 2000 Australia
T +61 2 9232 5877

Client

NOVUS

NOVUS INVESTCO PTY LTD
Level 39, Gateway Tower,
1 Macquarie Place Sydney NSW 2000

GROUP GSA

Group GSA Pty Ltd ABN 76 002 113 779
Level 07, 260 Queen St Brisbane QLD
Australia 4000
www.groupgsa.com

T +617 3112 3079

architecture interior design urban design landscape
nrm architect Lisa-Maree Carrigan 5696
Project Title

AUSTINO EPPING

Drawing Title

LANDSCAPE DETAILS SHEET 3

Scale AS SHOWN

Drawing Created (date) 16/03/26

Drawing Created (by) FZ

Plotted and checked by YR

Verified FZ

Approved AH

Project No

Drawing No


Issue

A262563 L7003

A


This drawing is the copyright of Group GSA Pty Ltd and may not be altered, reproduced or transmitted in any form or by any means in part or in whole without the written permission of Group GSA Pty Ltd. All levels and dimensions are to be checked and verified on site prior to the commencement of any work, making of shop drawings or fabrication of components.
Do not scale drawings. Use figured Dimensions.

30/03/2026 05:40:36

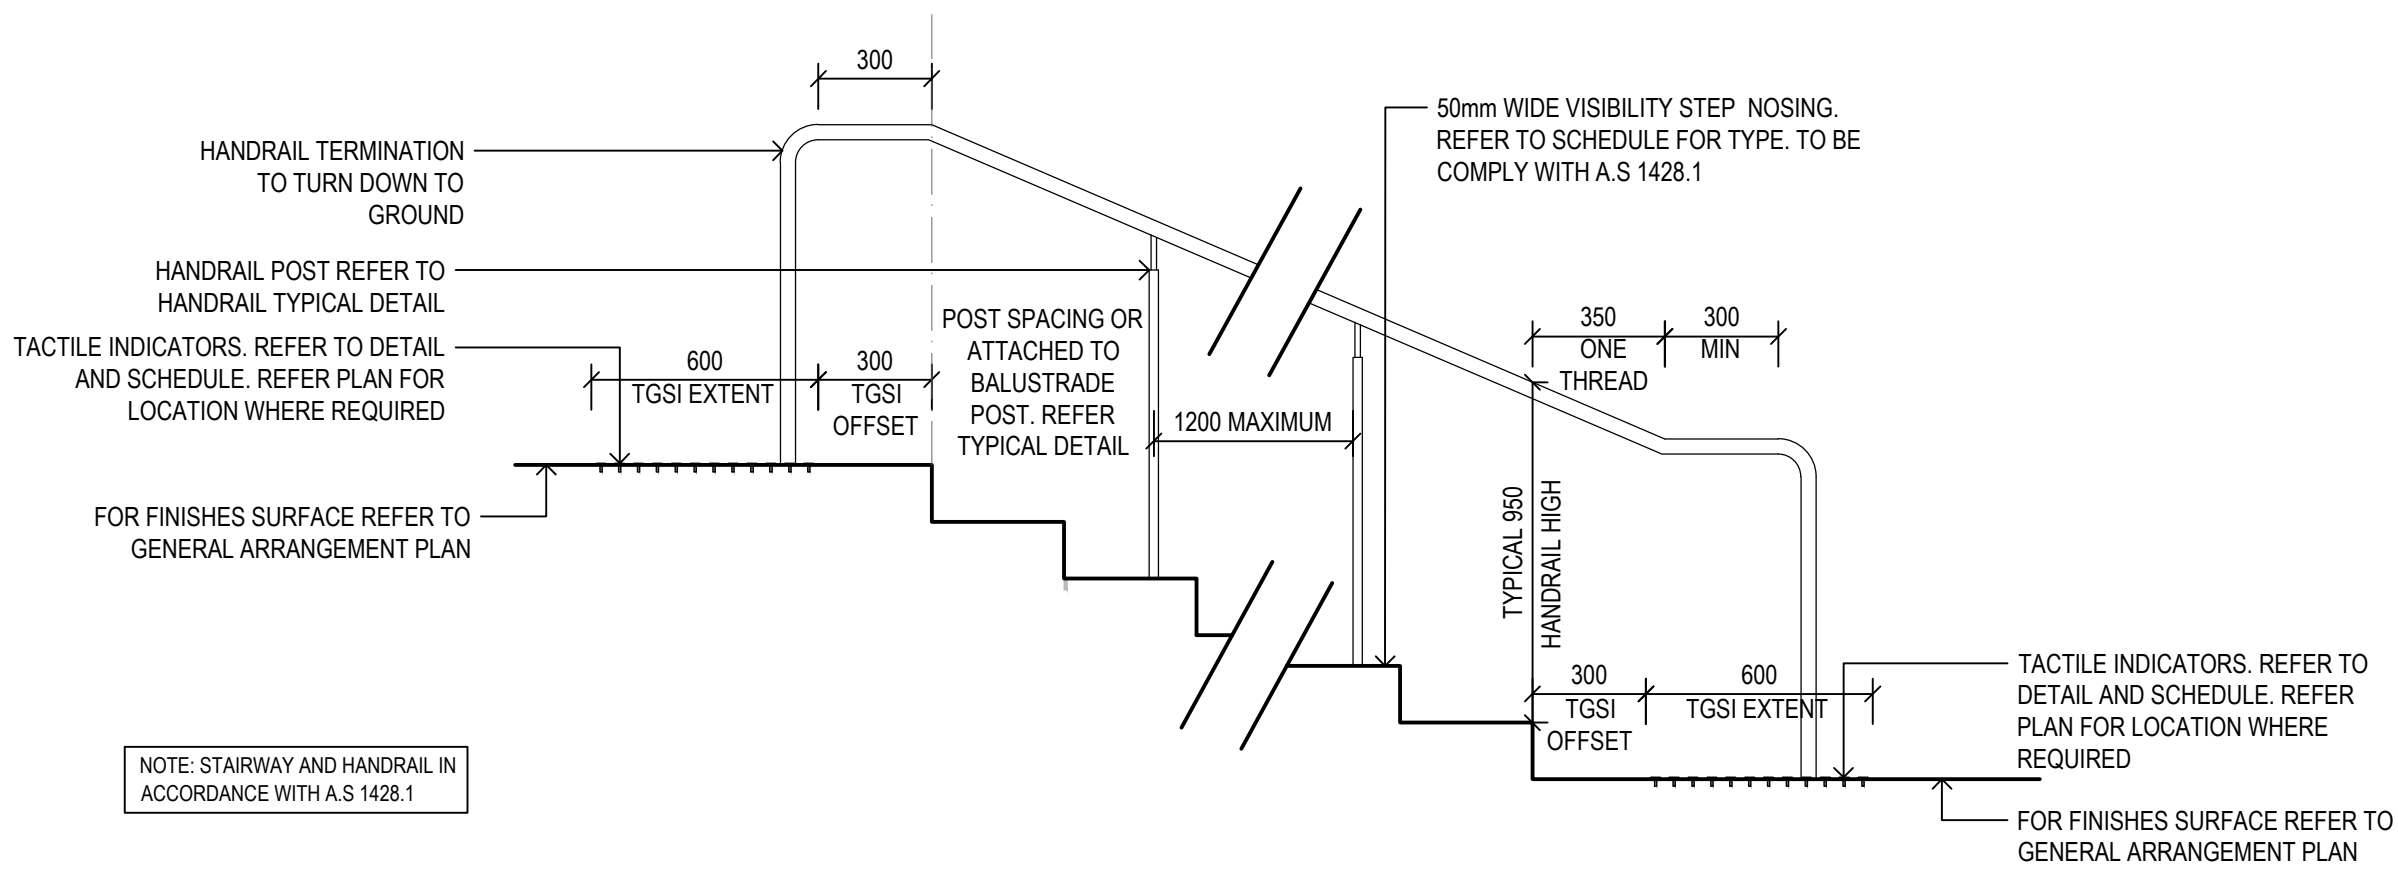


01 TYPICAL STAIRS DETAIL

1:20

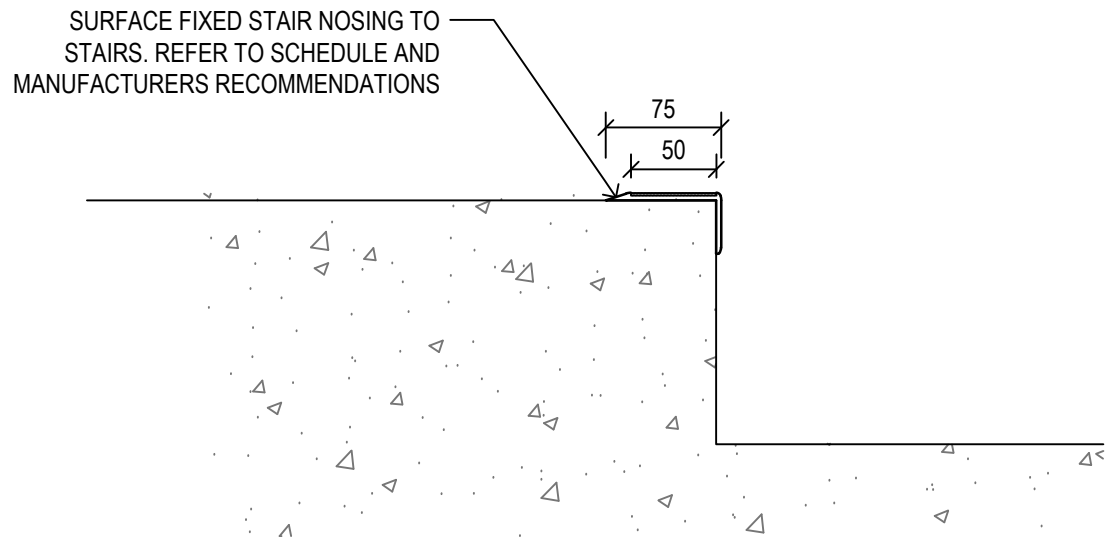


02 NOSING STAIRS DETAIL

1:5

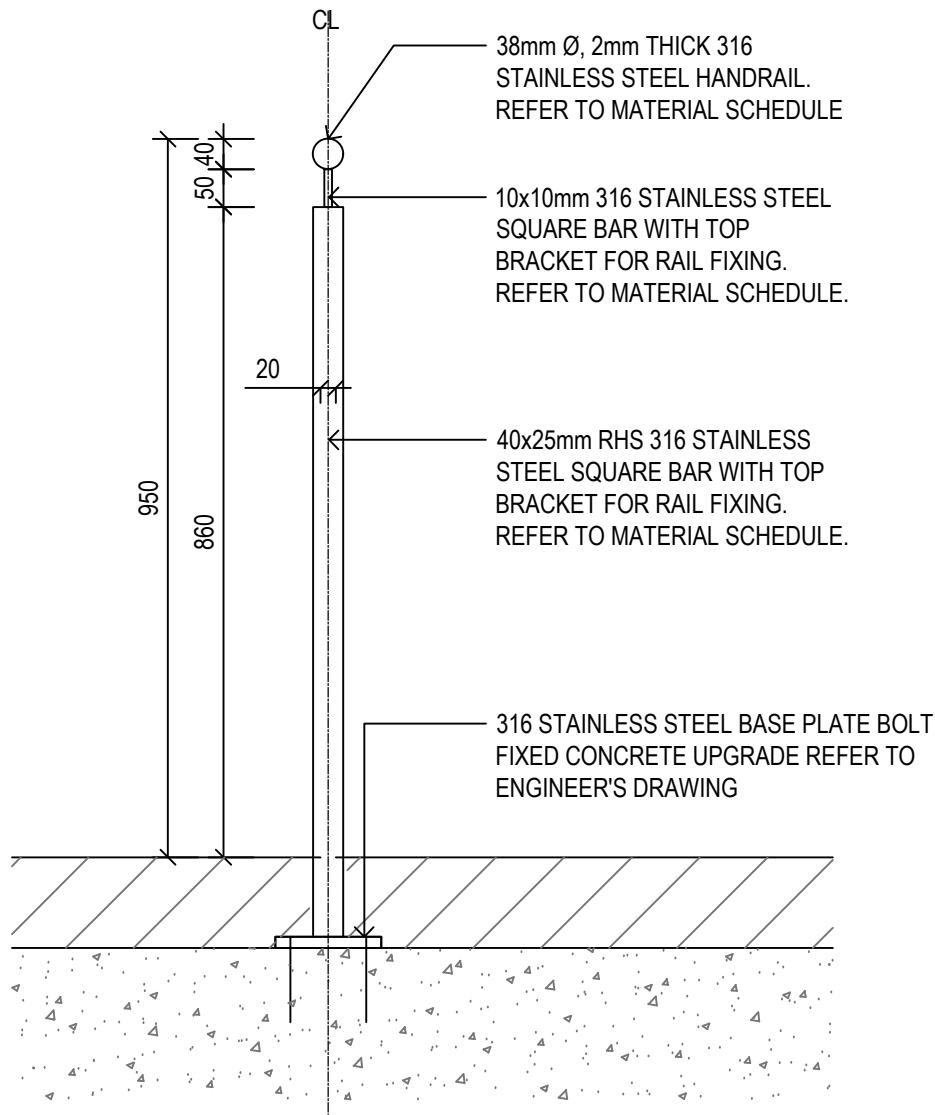

03 HANDRAIL - SECTION

1:10

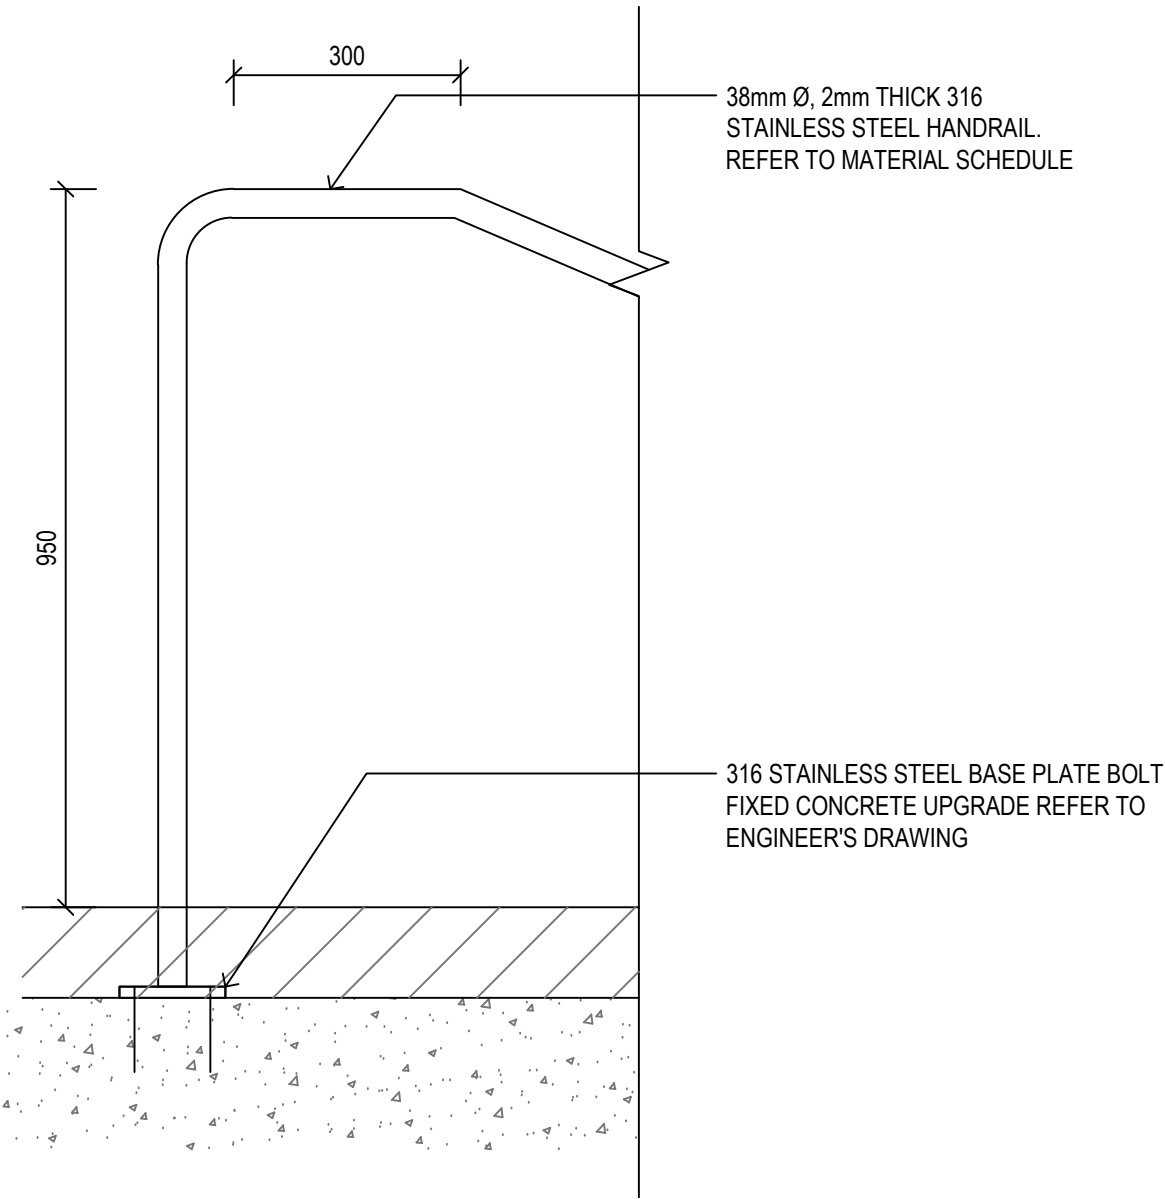

04 HANDRAIL - TERMINATION DETAIL

1:10

Amendments

Issue	Description	Date
A	ISSUE FOR DA	30/03/2026

KEYPLAN:

EPFING ROAD

FOREST PARK

FOREST ROAD

DA SUBMISSION

Consultant

JHA CONSULTING ENGINEERS

Level 20, 2 Market Street,
Sydney NSW 2000
+61 2 9437 1000

Architect

Client

GROUP GSA

AUSTINO EPPING

Drawing Title		
LANDSCAPE DETAILS SHEET 4		
Scale	AS SHOWN	
Drawing Created (date)	16/03/26	
Drawing Created (by)	FZ	
Plotted and checked by	YR	
Verified	FZ	
Approved	AH	
Project No	Drawing No	Issue
A262563 L7004		A

This drawing is the copyright of Group GSA Pty Ltd and may not be altered, reproduced or transmitted in any form or by any means in part or in whole without the written permission of Group GSA Pty Ltd. All levels and dimensions are to be checked and verified on site prior to the commencement of any work, making of shop drawings or fabrication of components.
Do not scale drawings. Use figured Dimensions.

30/03/2026 05:39:50