

# 34 HASSALL STREET

PARRAMATTA NSW

SECTION 4.55 COUNCIL  
February 2026



NOTES  
THIS DRAWING IS COPYRIGHT © OF TURNER. NO REPRODUCTION WITHOUT PERMISSION. UNLESS NOTED OTHERWISE THIS DRAWING IS NOT FOR CONSTRUCTION. ALL DIMENSIONS AND LEVELS ARE TO BE CHECKED ON SITE PRIOR TO THE COMMENCEMENT OF WORK. INFORM TURNER OF ANY DISCREPANCIES FOR CLARIFICATION BEFORE PROCEEDING WITH WORK. DRAWINGS ARE NOT TO BE SCALED. USE ONLY FIGURED DIMENSIONS. REFER TO CONSULTANT DOCUMENTATION FOR FURTHER INFORMATION. DWG, IFC AND BIM FILES ARE UNCONTROLLED DOCUMENTS AND ARE ISSUED FOR INFORMATION ONLY.

CLIENT  
**Deicorp**  
Level 3/161 Redfern St Redfern NSW 2016  
Australia

| Rev | Date     | Approved by | Revision Notes |
|-----|----------|-------------|----------------|
| CA  | 12.09.25 | VR          | For S4.55      |
| CB  | 09.02.26 | SC          | For S4.55 RFI  |

Project Title  
**34 Hassall Street**  
34 Hassall St Parramatta NSW 2150 Australia

Drawing Title  
**General  
Title Sheet**

|                              |                              |                           |       |
|------------------------------|------------------------------|---------------------------|-------|
| Scale<br><b>@A1, 50% @A3</b> | Project No.<br><b>21087</b>  | Drawn by<br><b>TURNER</b> | North |
| Status<br><b>For S4.55</b>   | Dwg No.<br><b>DA-001-001</b> | Rev<br><b>CB</b>          |       |


**TURNER**

Level 7 ONE Oxford Street  
Darlinghurst NSW 2010  
AUSTRALIA  
T +61 2 8668 0000  
F +61 2 8668 0088  
turnerstudio.com.au







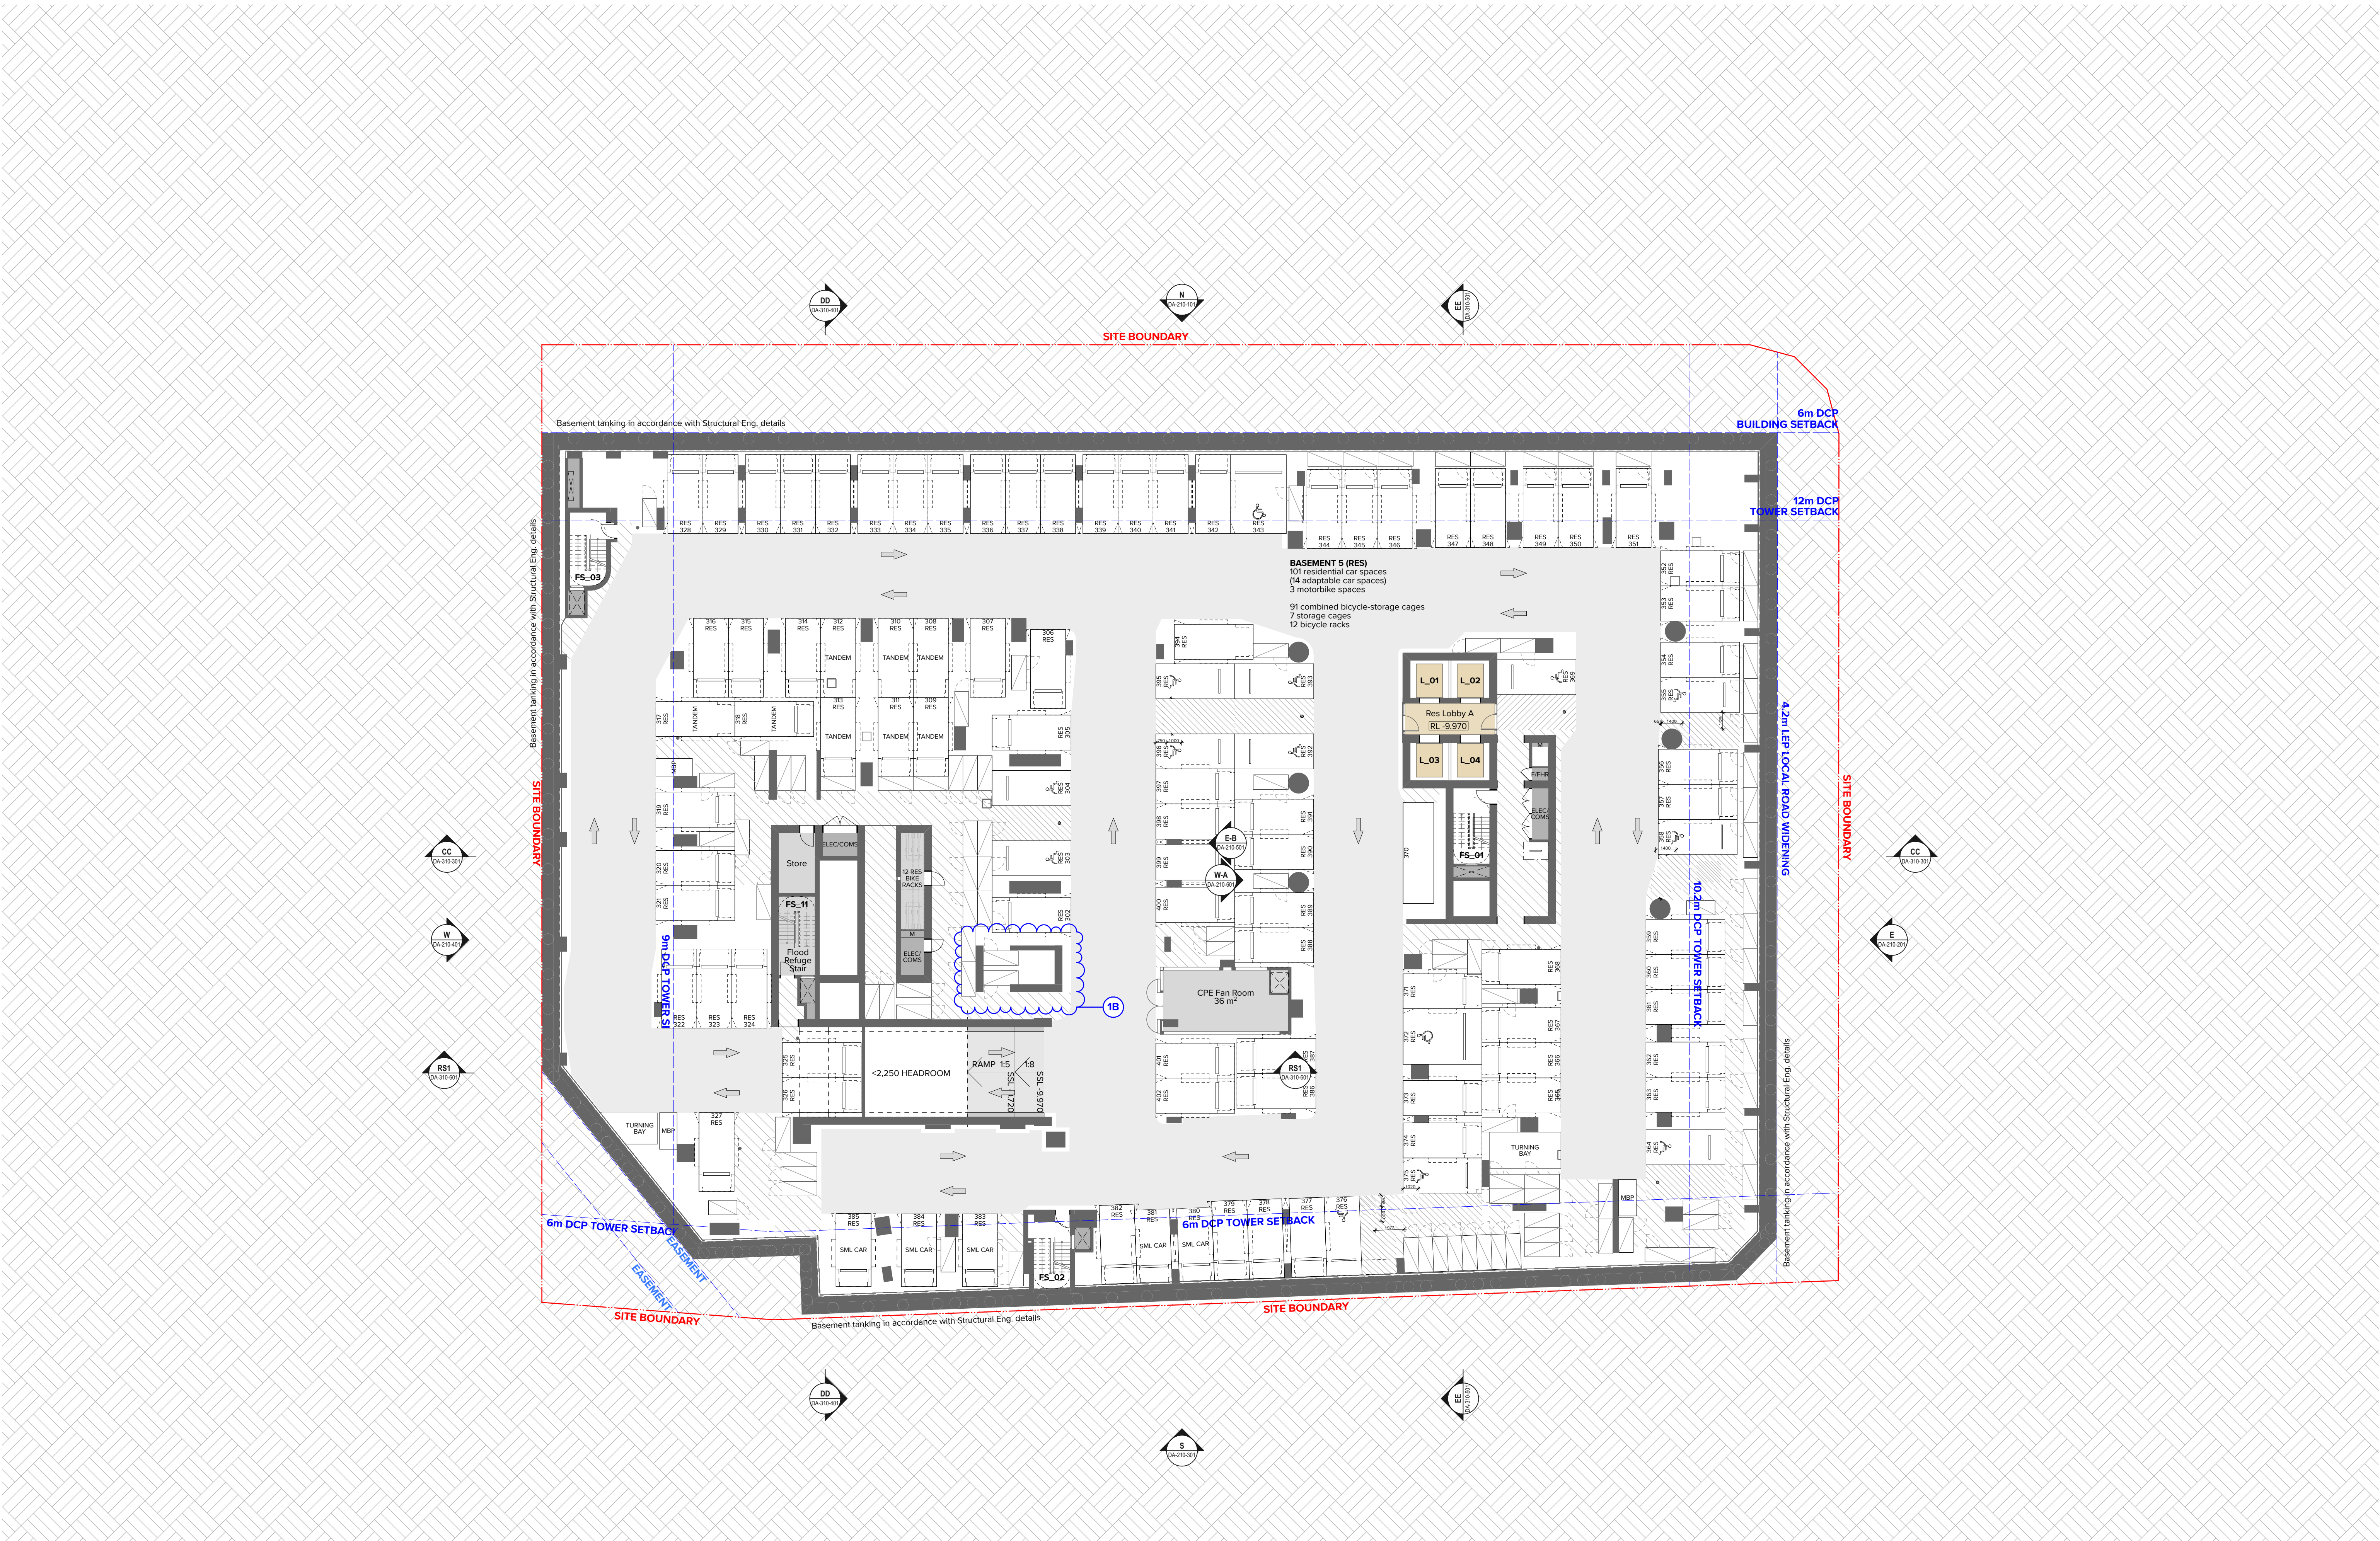

NOTES  
THIS DRAWING IS COPYRIGHT © OF TURNER. NO REPRODUCTION WITHOUT PERMISSION. UNLESS NOTED OTHERWISE THIS DRAWING IS NOT FOR CONSTRUCTION. ALL DIMENSIONS AND LEVELS ARE TO BE CHECKED ON SITE PRIOR TO THE COMMENCEMENT OF WORK. INFORM TURNER OF ANY DISCREPANCIES FOR CLARIFICATION BEFORE PROCEEDING WITH WORK. DRAWINGS ARE NOT TO BE SCALED. USE ONLY FIGURED DIMENSIONS. REFER TO CONSULTANT DOCUMENTATION FOR FURTHER INFORMATION. DWG, P/C AND BMM FILES ARE UNCONTROLLED DOCUMENTS AND ARE ISSUED FOR INFORMATION ONLY.

CLIENT  
**Deicorp**  
Level 3/161 Redfern St Redfern NSW 2016  
Australia

Rev CA Date 12.09.25 Approved by KR Revision Notes For S4.55

Project Title  
**34 Hassall Street**  
34 Hassall St Parramatta NSW 2150 Australia

Scale  
**1:200 @A1, 50% @A3**  
Status  
**For S4.55**

Project No.  
**21087**  
Dwg No.  
**DA-110-003**  
Rev  
**CA**

Drawn by  
**CN**  
North  
↑

Drawing Title  
**GA Plans**  
**Basement 05**


**TURNER**

Level 7 ONE Oxford Street  
Sydney NSW 2010  
AUSTRALIA  
T +61 2 8688 0000  
F +61 2 8688 0088  
turner@turner.com.au







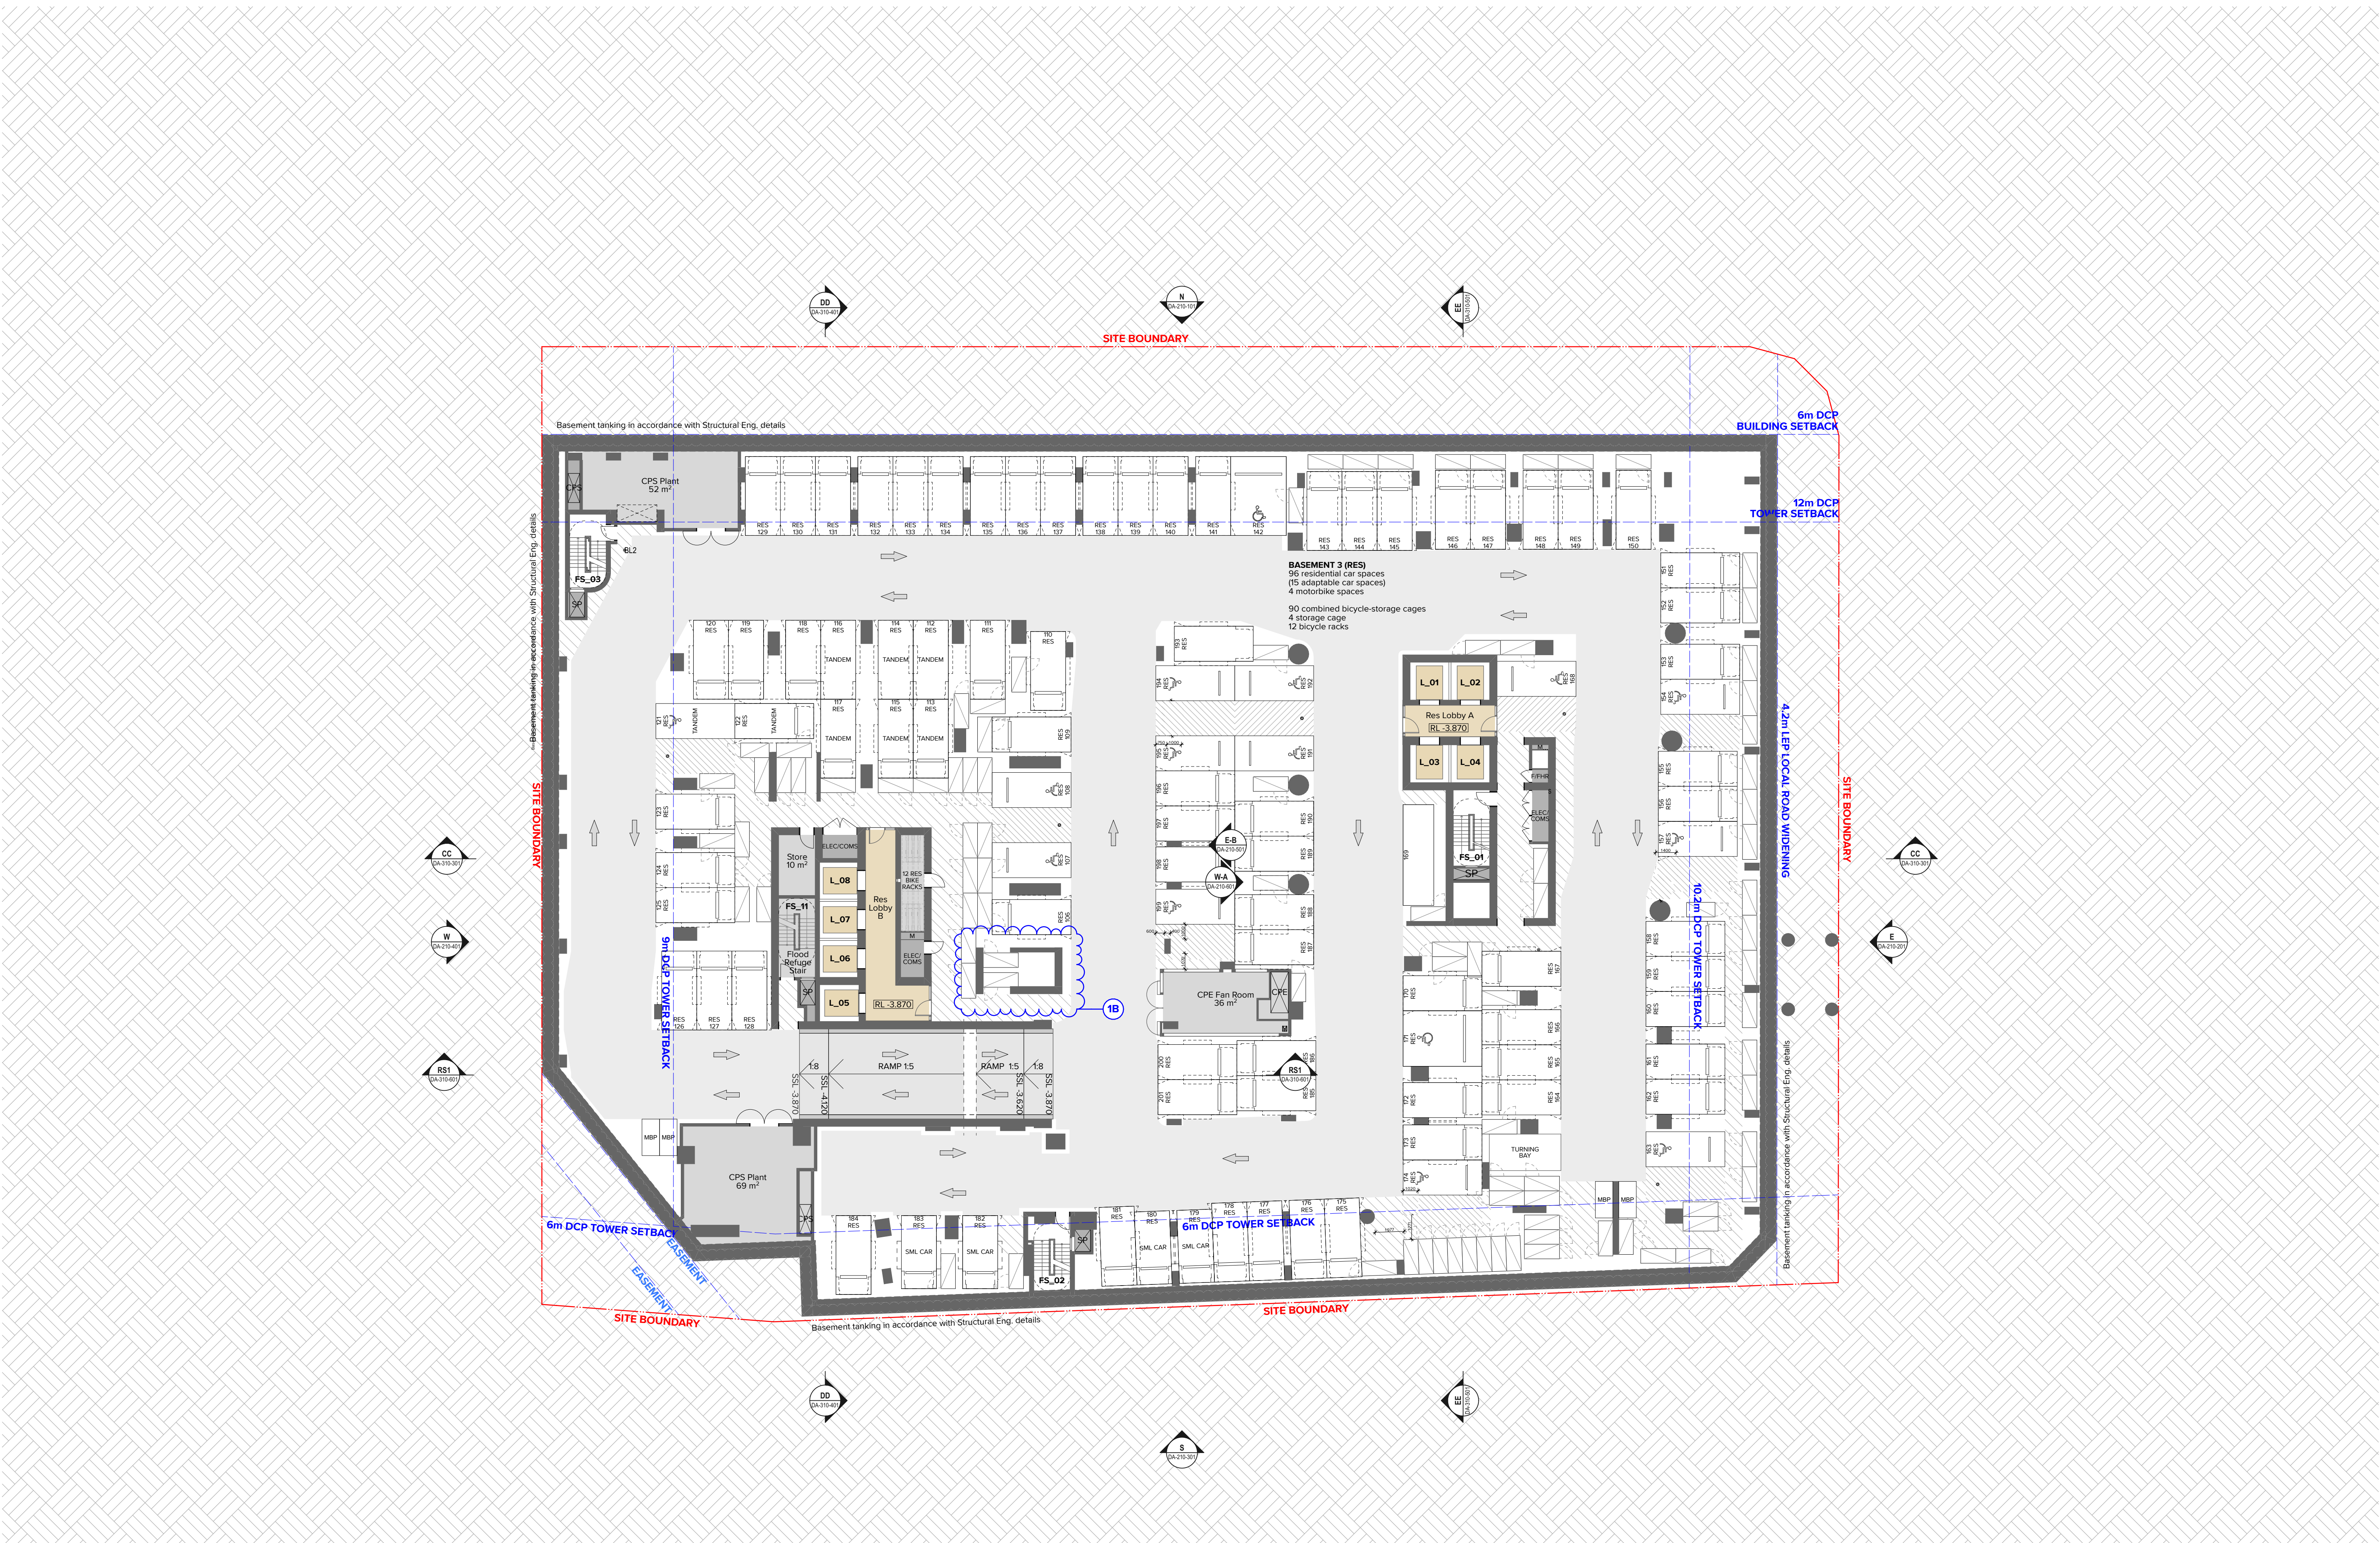

NOTES  
THIS DRAWING IS COPYRIGHT © OF TURNER. NO REPRODUCTION WITHOUT PERMISSION. UNLESS NOTED OTHERWISE THIS DRAWING IS NOT FOR CONSTRUCTION. ALL DIMENSIONS AND LEVELS ARE TO BE CHECKED ON SITE PRIOR TO THE COMMENCEMENT OF WORK. INFORM TURNER OF ANY DISCREPANCIES FOR CLARIFICATION BEFORE PROCEEDING WITH WORK. DRAWINGS ARE NOT TO BE SCALED. USE ONLY FIGURED DIMENSIONS. REFER TO CONSULTANT DOCUMENTATION FOR FURTHER INFORMATION. DWG, PFC AND BIMA FILES ARE UNCONTROLLED DOCUMENTS AND ARE ISSUED FOR INFORMATION ONLY.

CLIENT  
**Deicorp**  
Level 3/161 Redfern St Redfern NSW 2016  
Australia

Rev Date Approved by Revision Notes  
CA 12.09.25 KR For S4.55

Project Title  
**34 Hassall Street**  
34 Hassall St Parramatta NSW 2150 Australia

Scale  
**1:200 @A1, 50% @A3**  
Status  
For S4.55

Project No.  
**21087**  
Dwg No.  
**DA-110-005**  
Drawn by  
**CN**  
Rev  
**CA**




Drawing Title  
**GA Plans**  
**Basement 03**

**TURNER**

Level 7 ONE Oxford Street  
Sydney NSW 2010  
AUSTRALIA

T +61 2 8688 0000  
F +61 2 8688 0088  
turner@turner.com.au



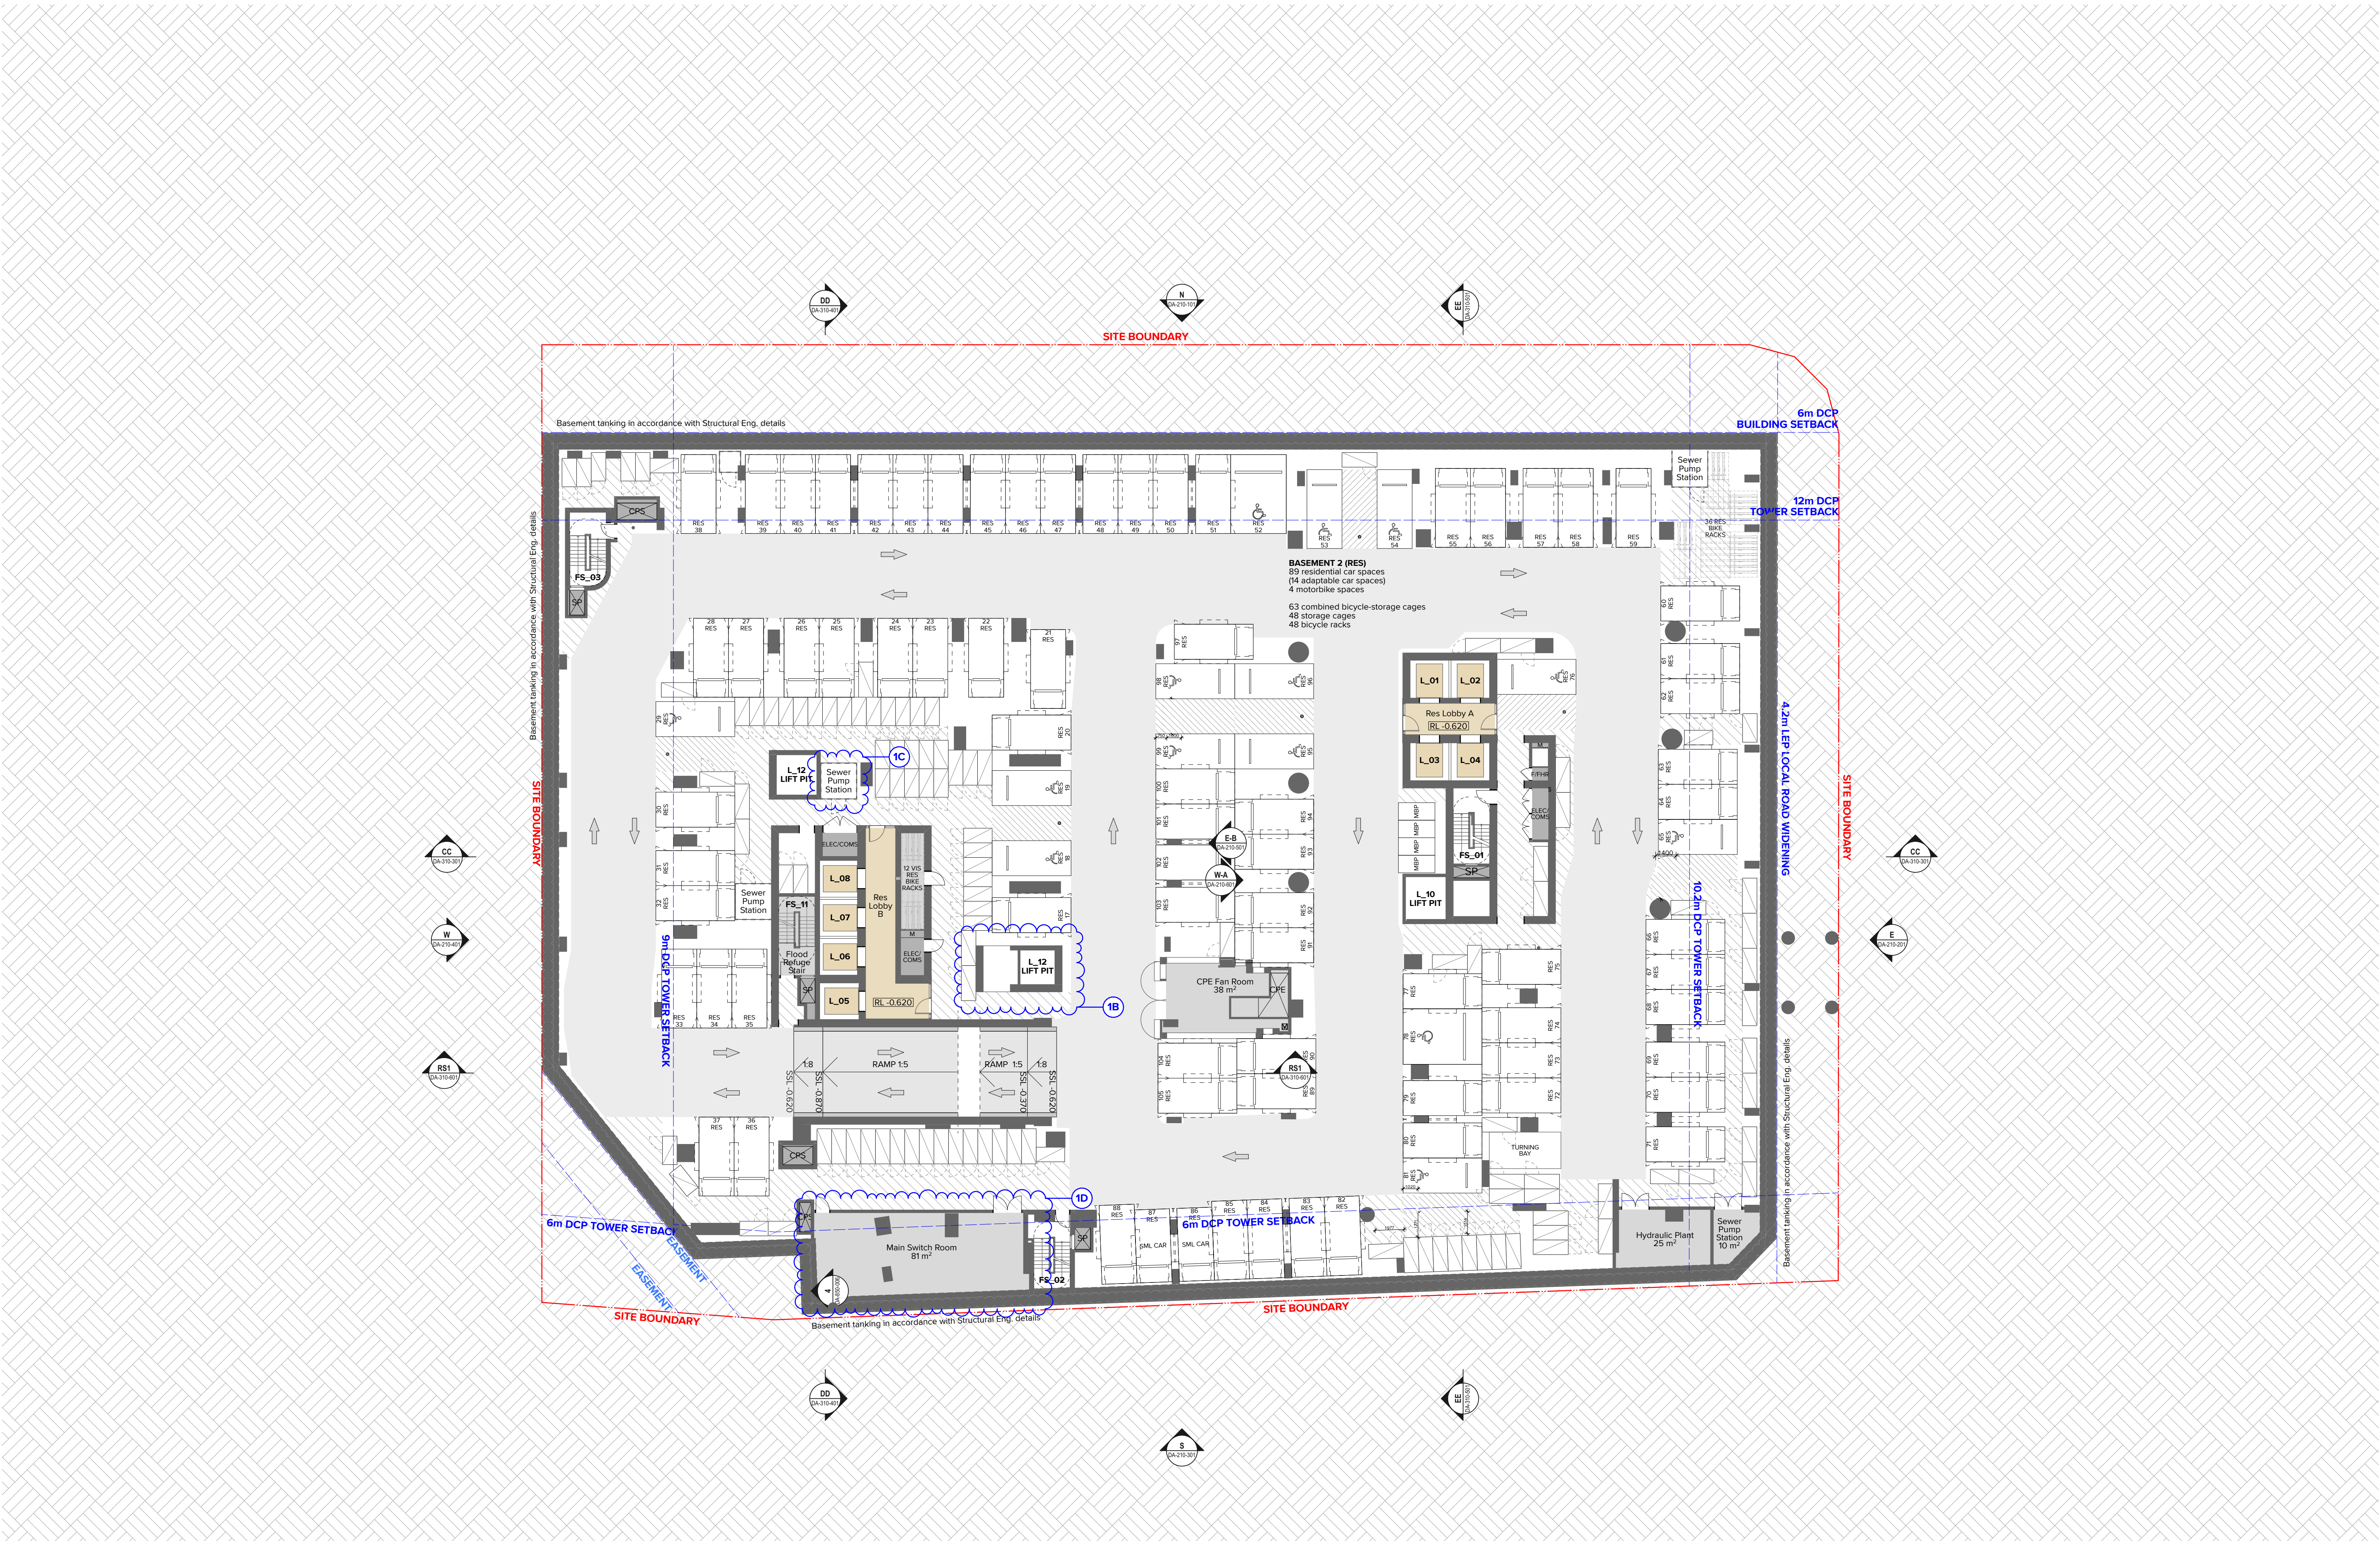

NOTES  
THIS DRAWING IS COPYRIGHT © OF TURNER. NO REPRODUCTION WITHOUT PERMISSION. UNLESS NOTED OTHERWISE THIS DRAWING IS NOT FOR CONSTRUCTION. ALL DIMENSIONS AND LEVELS ARE TO BE CHECKED ON SITE PRIOR TO THE COMMENCEMENT OF WORK. INFORM TURNER OF ANY DISCREPANCIES FOR CLARIFICATION BEFORE PROCEEDING WITH WORK. DRAWINGS ARE NOT TO BE SCALED. USE ONLY FIGURED DIMENSIONS. REFER TO CONSULTANT DOCUMENTATION FOR FURTHER INFORMATION. DWG: P/C AND B/M FILES ARE UNCONTROLLED DOCUMENTS AND ARE ISSUED FOR INFORMATION ONLY.

CLIENT  
**Deicorp**  
Level 3/161 Redfern St Redfern NSW 2016  
Australia

Rev CA Date 12.09.25 Approved by KR Revision Notes For S4.55


Project Title  
**34 Hassall Street**  
34 Hassall St Parramatta NSW 2150 Australia  
Drawing Title  
**GA Plans**  
**Basement 02**

Scale  
**1:200 @A1, 50% @A3**  
Status  
**For S4.55**  
Project No.  
**21087**  
Dwg No.  
**DA-110-006**  
Drawn by  
**CN**  
Rev  
**CA**

**TURNER**

Level 7 ONE Oxford Street  
Sydney NSW 2010  
AUSTRALIA  
T +61 2 8688 0000  
F +61 2 8688 0088  
turner@tdo.com.au



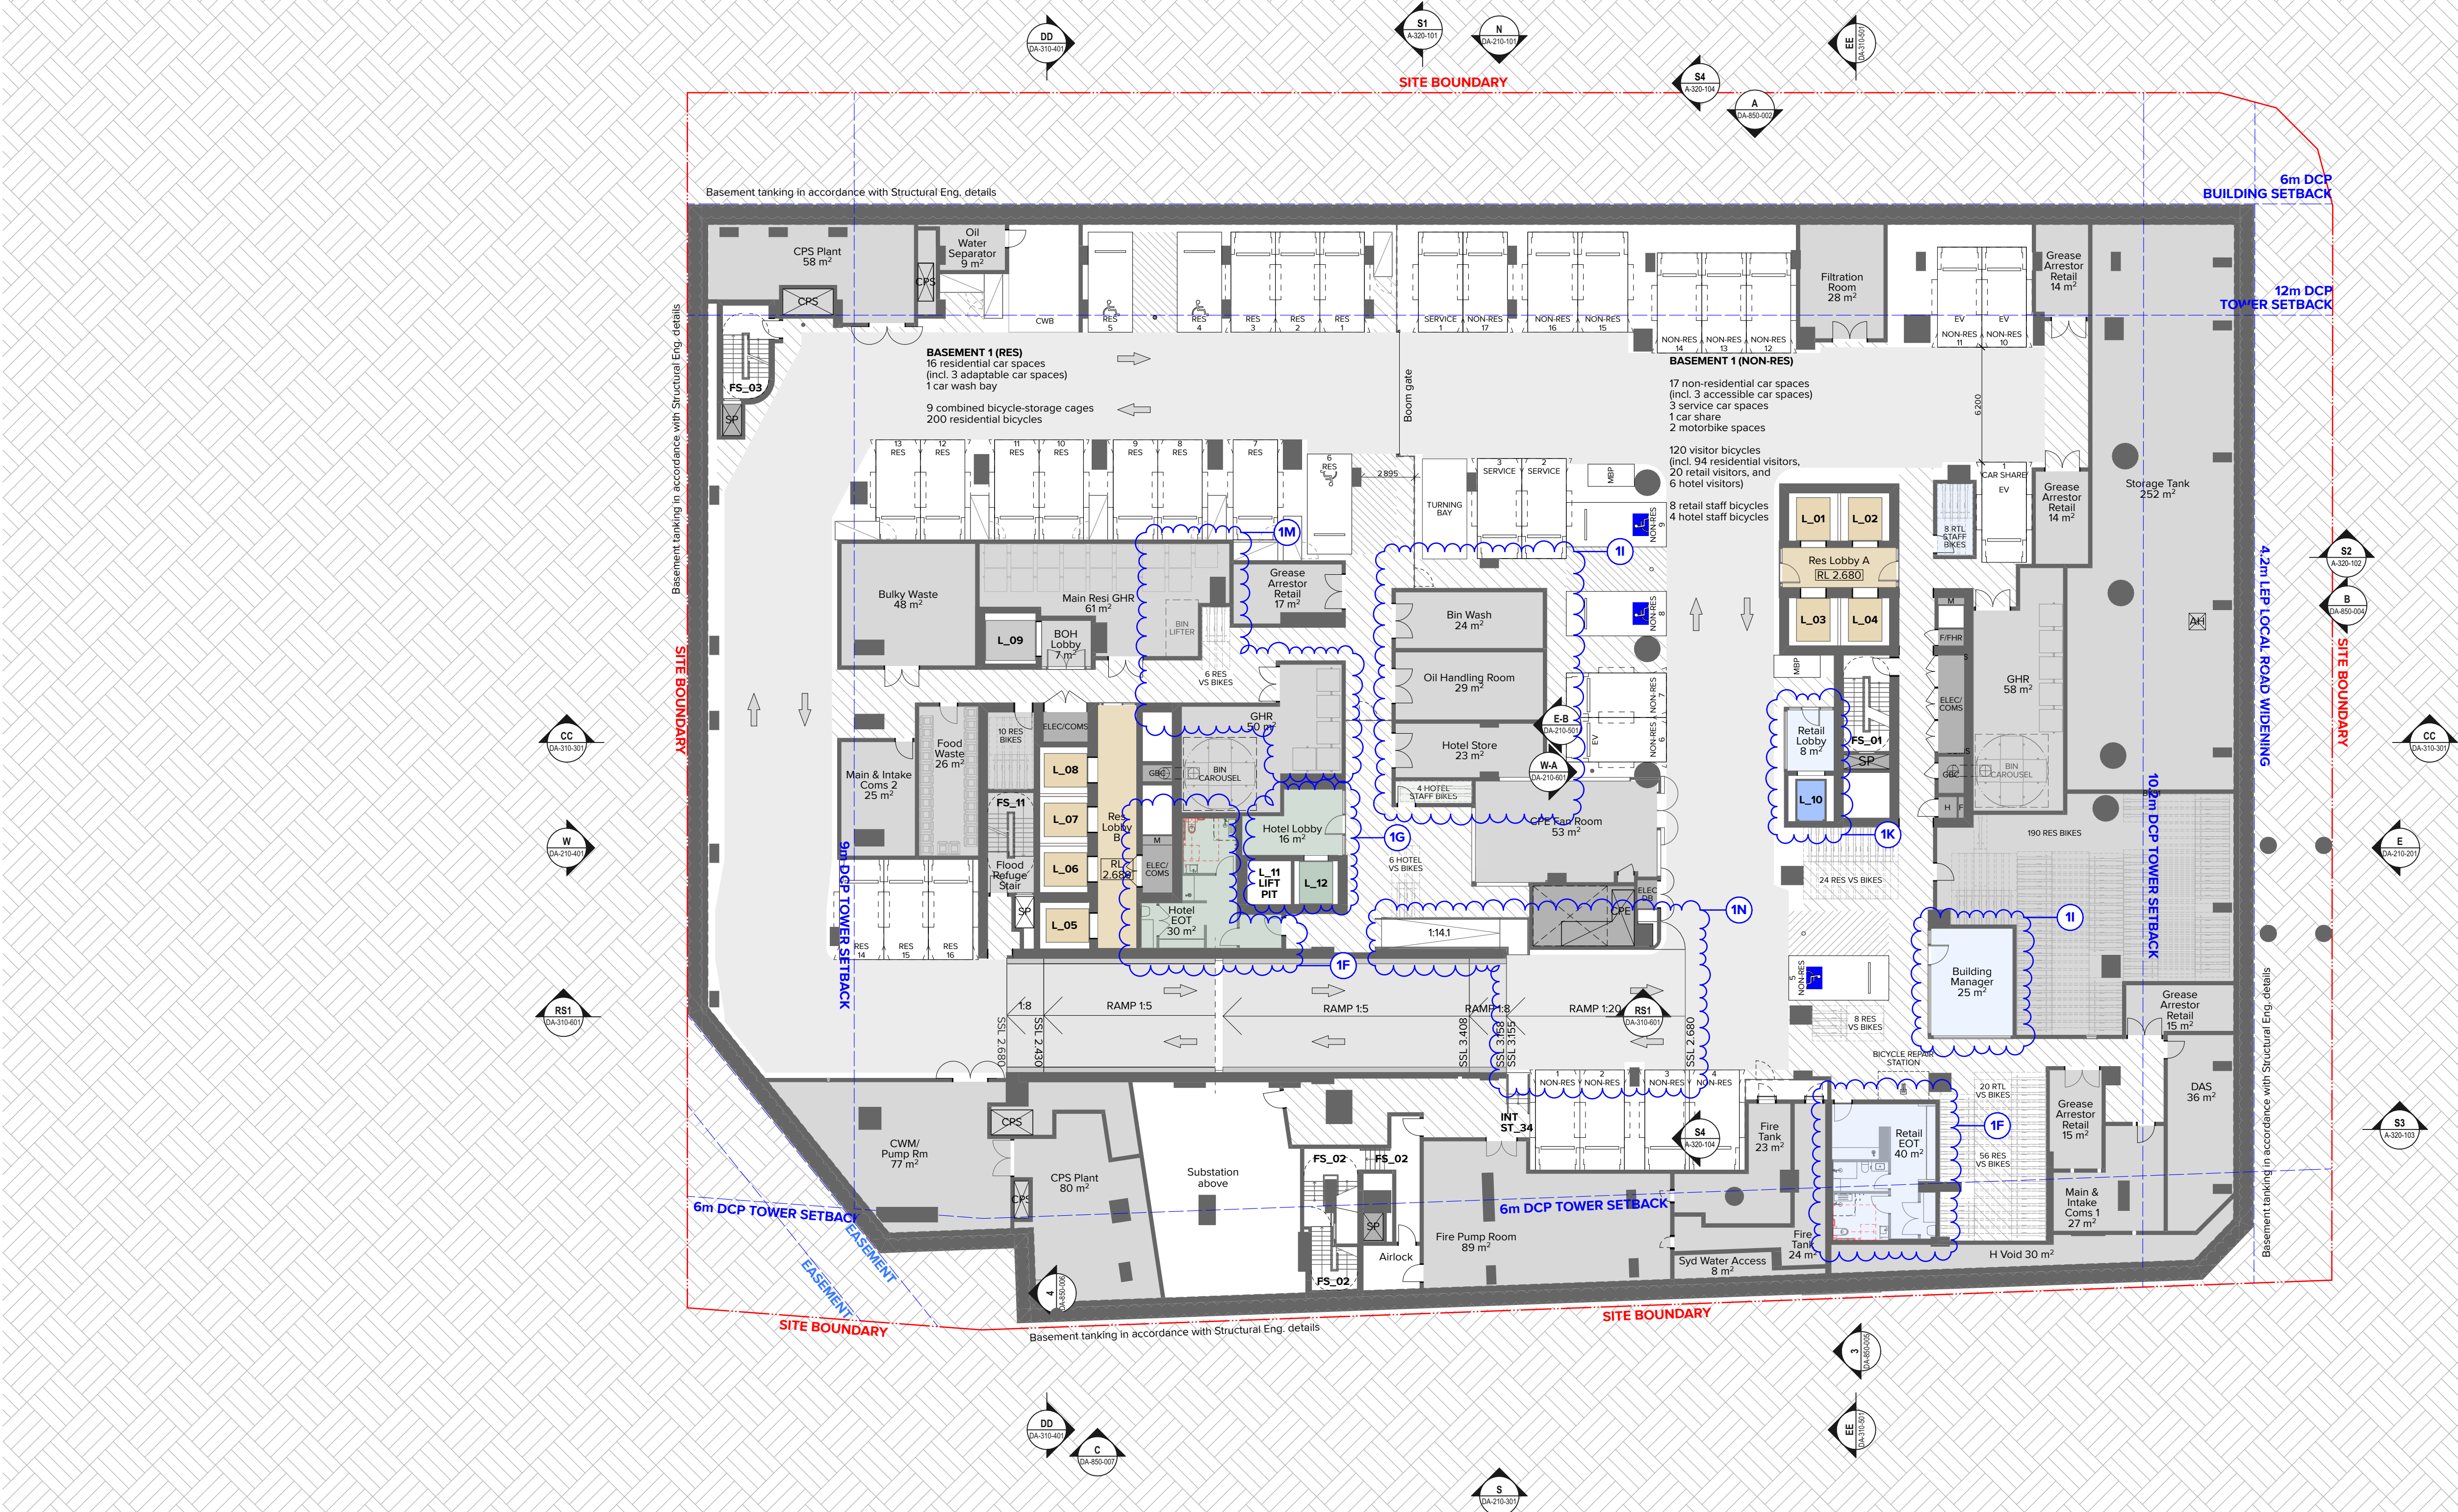

NOTES  
THIS DRAWING IS COPYRIGHT © OF TURNER. NO REPRODUCTION WITHOUT PERMISSION. UNLESS NOTED OTHERWISE THIS DRAWING IS NOT FOR CONSTRUCTION. ALL DIMENSIONS AND LEVELS ARE TO BE CHECKED ON SITE PRIOR TO THE COMMENCEMENT OF WORK. INFORM TURNER OF ANY DISCREPANCIES FOR CLARIFICATION BEFORE PROCEEDING WITH WORK. DRAWINGS ARE NOT TO BE SCALED. USE ONLY FIGURED DIMENSIONS. REFER TO CONSULTANT DOCUMENTATION FOR FURTHER INFORMATION. DWG, PC AND BIM FILES ARE UNCONTROLLED DOCUMENTS AND ARE ISSUED FOR INFORMATION ONLY.

CLIENT  
**Deicorp**  
Level 3/161 Redfern St Redfern NSW 2016  
Australia

| Rev | Date     | Approved by | Revision Notes |
|-----|----------|-------------|----------------|
| CA  | 12.09.25 | KR          | For S4.55      |

Project Title  
**34 Hassall Street**  
34 Hassall St Parramatta NSW 2150 Australia

Drawing Title  
**GA Plans**  
**Basement 01**

Scale  
**1:200 @A1, 50% @A3**  
Status  
**For S4.55**

| Project No. | 21087      | Drawn by | CN |
|-------------|------------|----------|----|
| Dwg No.     | DA-110-007 | Rev      | CA |

**TURNER**

Level 7 ONE Oxford Street  
Sydney NSW 2010  
AUSTRALIA

T +61 2 8688 0000  
F +61 2 8688 0088  
turner@turner.com.au





NOTES  
THIS DRAWING IS COPYRIGHT © OF TURNER. NO REPRODUCTION WITHOUT PERMISSION. UNLESS NOTED OTHERWISE THIS DRAWING IS NOT FOR CONSTRUCTION. ALL DIMENSIONS AND LEVELS ARE TO BE CHECKED ON SITE PRIOR TO THE COMMENCEMENT OF WORK. INFORM TURNER OF ANY DISCREPANCIES FOR CLARIFICATION BEFORE PROCEEDING WITH WORK. DRAWINGS ARE NOT TO BE SCALED. USE ONLY FIGURED DIMENSIONS. REFER TO CONSULTANT DOCUMENTATION FOR FURTHER INFORMATION (DWG, PC AND BIM) FILES AND UNCONTROLLED DOCUMENTS ARE NOT ISSUED FOR INFORMATION ONLY.


CLIENT  
**Deicorp**  
Level 3/161 Redfern St Redfern NSW 2016  
Australia

|     |          |             |                |
|-----|----------|-------------|----------------|
| Rev | Date     | Approved by | Revision Notes |
| CA  | 12.09.25 | HR          | For \$4.55     |
| CB  | 12.12.25 | SC          | For \$4.55 RFI |
| CC  | 09.02.26 | SC          | For \$4.55 RFI |

Project Title  
**34 Hassall Street**  
34 Hassall St Parramatta NSW 2150 Australia  
Drawing Title  
**GA Plans**  
**Ground Level**

Scale  
**1:200 @A1, 50%@A3**  
Status  
**For \$4.55**

Project No.  
**21087**  
Dwg No.  
**DA-110-008**  
Drawn by  
**CNEW**  
Rev  
**CC**

 



NOTES  
THIS DRAWING IS COPYRIGHT © OF TURNER. NO REPRODUCTION WITHOUT PERMISSION. UNLESS NOTED OTHERWISE THIS DRAWING IS NOT FOR CONSTRUCTION. ALL DIMENSIONS AND LEVELS ARE TO BE CHECKED ON SITE PRIOR TO THE COMMENCEMENT OF WORK. INFORM TURNER OF ANY DISCREPANCIES FOR CLARIFICATION BEFORE PROCEEDING WITH WORK. DRAWINGS ARE NOT TO BE SCALED. USE ONLY FIGURED DIMENSIONS. REFER TO CONSULTANT DOCUMENTATION FOR FURTHER INFORMATION. DWG, PC AND BIMA FILES ARE UNCONTROLLED DOCUMENTS AND ARE ISSUED FOR INFORMATION ONLY.

DLCS Quality Endorsed Company ISO 9001:2015, Registration Number 20476  
Notwithstanding to whomsoever, Turner, 6005, APR 98 904 094 811

CLIENT  
**Deicorp**  
Level 3/161 Redfern St Redfern NSW 2016  
Australia

| Rev | Date     | Approved by | Revision Notes |
|-----|----------|-------------|----------------|
| CA  | 12.09.25 | NR          | For S4.55      |
| CB  | 12.12.25 | SC          | For S4.55 RFI  |
| CC  | 09.02.26 | SC          | For S4.55 RFI  |

Project Title  
**34 Hassall Street**  
34 Hassall St Parramatta NSW 2150 Australia

Drawing Title  
**GA Plans**  
**Mezzanine**

Scale  
**1:200 @A1, 50%@A3**

Status  
**For S4.55**

Project No.  
**21087**

Dwg No.  
**DA-110-009**

Rev  
**CC**

Drawn by  
**CN/NEW**

North  
↑

**TURNER**

Level 7 ONE Oxford Street  
Sydney NSW 2010  
AUSTRALIA

T +61 2 8688 0000  
F +61 2 8688 0088  
turner@turner.com.au



NOTES  
THIS DRAWING IS COPYRIGHT © OF TURNER. NO REPRODUCTION WITHOUT PERMISSION. UNLESS NOTED OTHERWISE THIS DRAWING IS NOT FOR CONSTRUCTION. ALL DIMENSIONS AND LEVELS ARE TO BE CHECKED ON SITE PRIOR TO THE COMMENCEMENT OF WORK. INFORM TURNER OF ANY DISCREPANCIES FOR CLARIFICATION BEFORE PROCEEDING WITH WORK. DRAWINGS ARE NOT TO BE SCALED. USE ONLY FIGURED DIMENSIONS. REFER TO CONSULTANT DOCUMENTATION FOR FURTHER INFORMATION. DWG, PC AND BIM FILES ARE UNCONTROLLED DOCUMENTS AND ARE ISSUED FOR INFORMATION ONLY.

DLCS Quality Endorsed Company ISO 9001:2015, Registration Number 20476  
Notwithstanding to the Architect, Nicholas Turner, 6885, APR 98 984 984 811

CLIENT  
**Deicorp**  
Level 3/161 Redfern St Redfern NSW 2016  
Australia

| Rev | Date     | Approved by | Revision Notes |
|-----|----------|-------------|----------------|
| CA  | 12.09.25 | NR          | For \$4.55     |
| CB  | 12.12.25 | SC          | For \$4.55 RFI |
| CC  | 09.02.26 | SC          | For \$4.55 RFI |

Project Title  
**34 Hassall Street**  
34 Hassall St Parramatta NSW 2150 Australia

Drawing Title  
**GA Plans**  
Level 01

Scale  
**1:200 @A1, 50%@A3**

Status  
**For \$4.55**

Project No.  
**21087**

Dwg No.  
**DA-110-010**

Drawn by  
**CNEW**

Rev  
**CC**





**TURNER**

Level 7 ONE Oxford Street  
Sydney NSW 2010  
AUSTRALIA

T +61 2 8688 0000  
F +61 2 8688 0088  
turner@tda.com.au



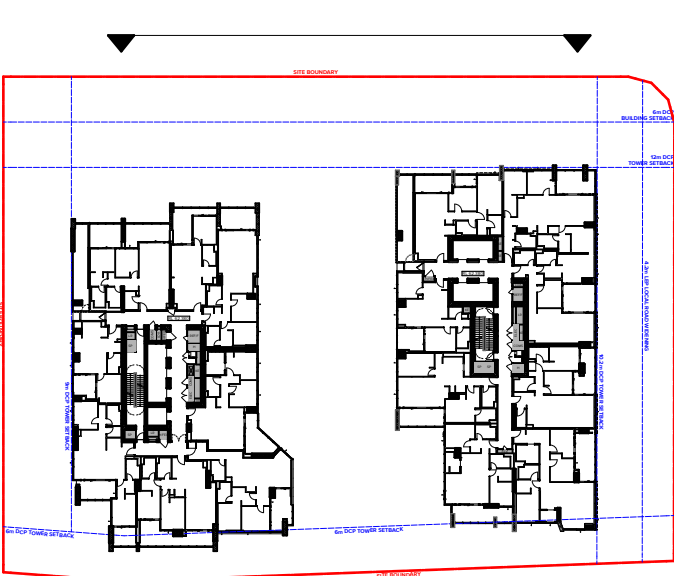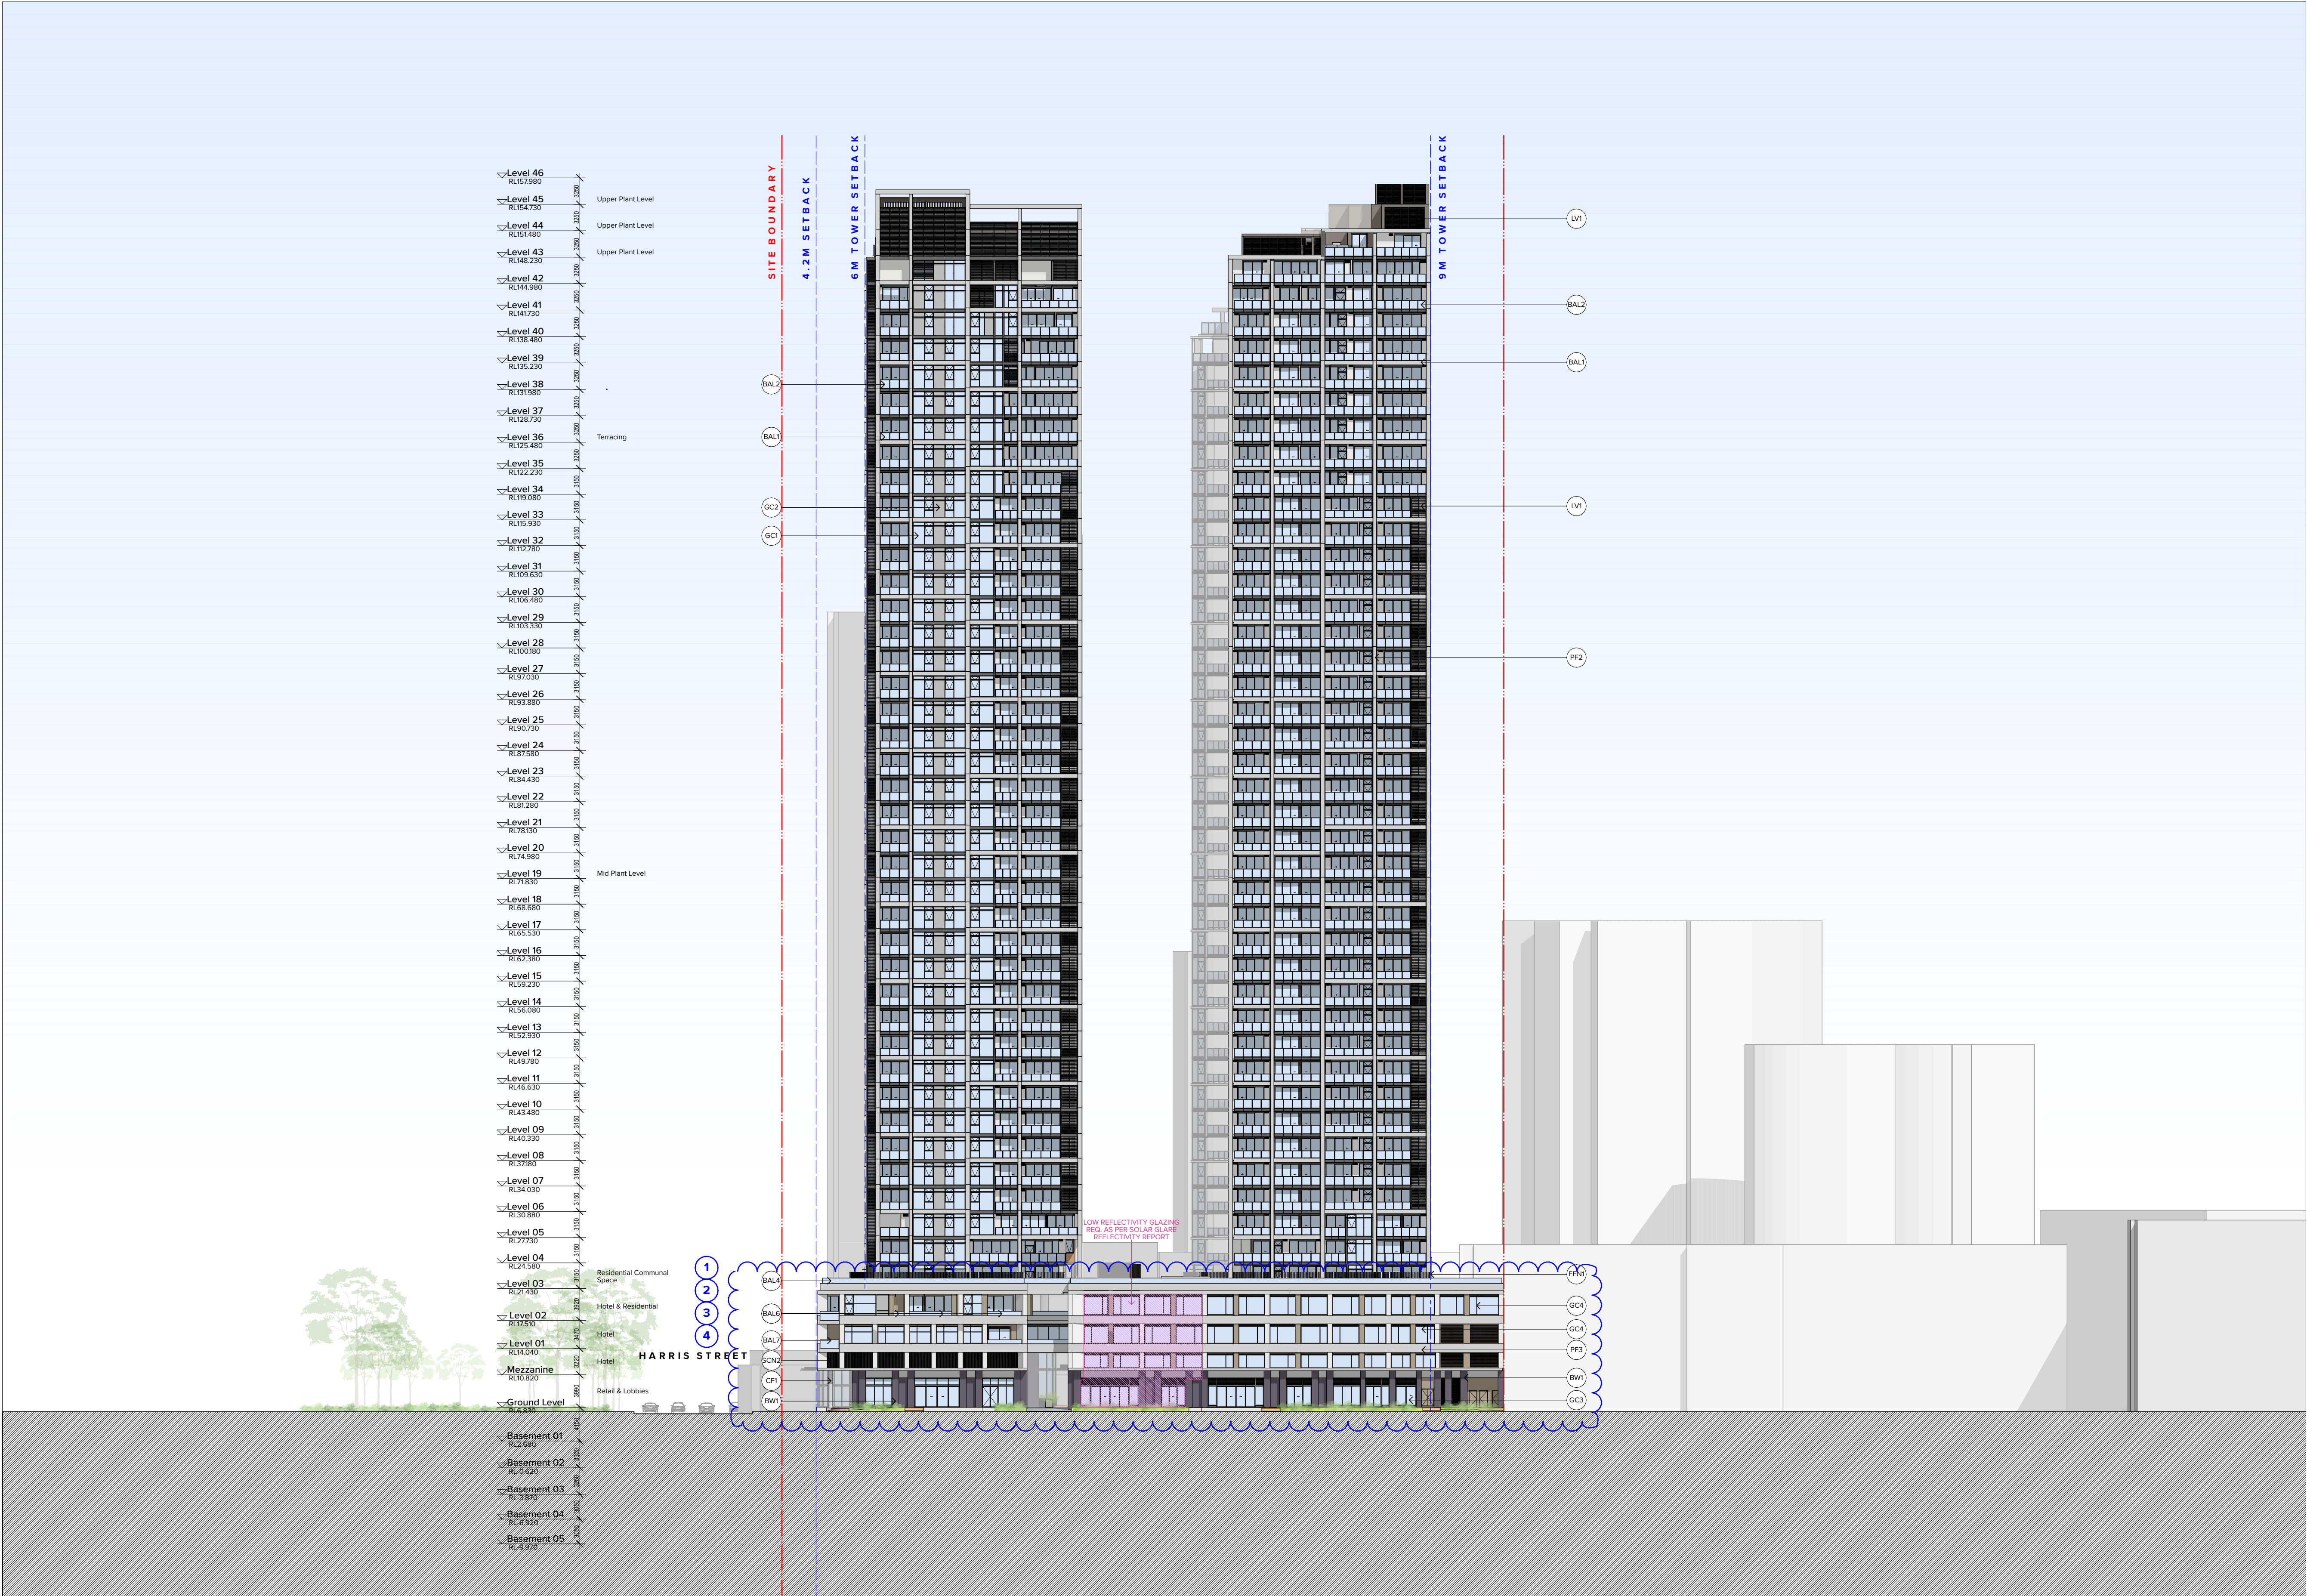

### MATERIAL AND FINISHES LEGEND FOR ELEVATIONS AND SECTIONS

- PCF1 P1 Powdercoat / Paint finish Type 1: Colour & Finish Dark Grey
- PF2 Paint finish Type 2: Colour & Finish Stone Grey
- PF3 Paint finish Type 3: Colour & Finish Light Grey
- PF4 Paint finish Type 4: Colour & Finish Light Bronze
- PCF5 PF5 Powdercoat / Paint finish Type 5: Colour & Finish Mid Bronze
- PCF6 Powdercoat finish Type 6: Colour & Finish Dark Bronze
- PCF7 PF7 Powdercoat / Paint finish Type 7: Colour & Finish White

#### Concrete Finishes

- CF1 Concrete Finish Type 1: Off form concrete natural finish

#### Brickwork

- BW1 Brickwork, Type 1: Face brick colour : Bowral Blue or equivalent
- BW2 Brickwork, Type 2: Face brick colour : Black

#### Glass

- GC1 Glass Type 1: Clear glass. Decorative powder coated aluminium framing system Finish to Match PCF1
- GC2 Glass Type 2: Clear glass with shadow box. Decorative powder coated aluminium framing system Finish to Match PCF1
- GC3 Glass Type 3: Clear glass. Retail/Commercial decorative powder coated aluminium framing system Finish to Match PCF1
- GC4 Glass Type 4: Clear glass. Hotel decorative powder coated aluminium framing system Finish to Match PCF5
- GC5 Glass Type 5: Clear glass fixed louvers. Decorative powder coated aluminium framing system Finish to Match PCF1

#### Balustrade & Fence

- BAL1 Balustrade, Type 1 - Clear glass balustrade
- BAL2 Balustrade, Type 2 - Clear glass balustrade face fixed with cover plate to match PCF1
- BAL3 Balustrade, Type 3 - Clear glass balustrade, 1500 High in line with wind consultant recommendation
- BAL4 Balustrade, Type 4 - Clear glass balustrade fixed to concrete upturn, 1500 High in line with wind consultant recommendation.
- BAL5 Balustrade, Type 5 - Fixed vertical aluminium balustrade, Finish to match PCF5
- BAL6 Balustrade, Type 6 - Clear glass balustrade fixed to concrete spandrel.
- BAL7 Balustrade, Type 7 - Clear glass balustrade top fixed
- FEN1 Fence, Type 1 - Metal Fence, 1800 High, Powdercoat finish to match PCF1

#### Screen & Louvers

- LV1 Louvre Type 1 Horizontal metal louvers system, Powdercoat finish to match PCF1
- LV2 Louvre Type 2 Horizontal metal louvers system, Powdercoat finish to match PCF5
- SH1 Sunhood Type 1: Horizontal sunhood, Powdercoat finish to match PCF1
- SCN1 Screen Type 1: Fixed vertical aluminium Louvre, Powdercoat finish to match PCF5
- SCN2 Screen Type 2: Perforated Metal screen at Podium level powdercoat finish to match PF7

NOTES  
THIS DRAWING IS COPYRIGHT © OF TURNER. NO REPRODUCTION WITHOUT PERMISSION. UNLESS NOTED OTHERWISE THIS DRAWING IS NOT FOR CONSTRUCTION. ALL DIMENSIONS AND LEVELS ARE TO BE CHECKED ON SITE PRIOR TO THE COMMENCEMENT OF WORK. INFORM TURNER OF ANY DISCREPANCIES FOR CLARIFICATION BEFORE PROCEEDING WITH WORK. DRAWINGS ARE NOT TO BE SCALED. USE ONLY FIGURED DIMENSIONS. REFER TO CONSULTANT DOCUMENTATION FOR FURTHER INFORMATION (DWG, PC AND BIM FILES AND UNCONTROLLED DOCUMENTS) AND ARE ISSUED FOR INFORMATION ONLY.

CLIENT  
**Deicorp**  
Level 3/161 Redfern St Redfern NSW 2016  
Australia

| Rev | Date     | Approved by | Revision Notes |
|-----|----------|-------------|----------------|
| CA  | 12.09.25 | KR          | For \$4.55     |
| CB  | 12.12.25 | SC          | For \$4.55 RFI |
| CC  | 09.02.26 | SC          | For \$4.55 RFI |

Project Title  
**34 Hassall Street**  
34 Hassall St Parramatta NSW 2150 Australia

Drawing Title  
**GA Elevations**  
**North Elevation**



Scale  
**1:400 @A1, 50%@A3**  
Sheet  
**For \$4.55**

| Project No. | 21087      | Drawn by | JR | North |
|-------------|------------|----------|----|-------|
| Dwg No.     | DA-210-101 | Rev      | CC |       |

**TURNER**

Level 7 ONE Oxford Street  
Sydney NSW 2010  
AUSTRALIA  
T +61 2 8668 0000  
F +61 2 8668 0068  
turner@turner.com.au



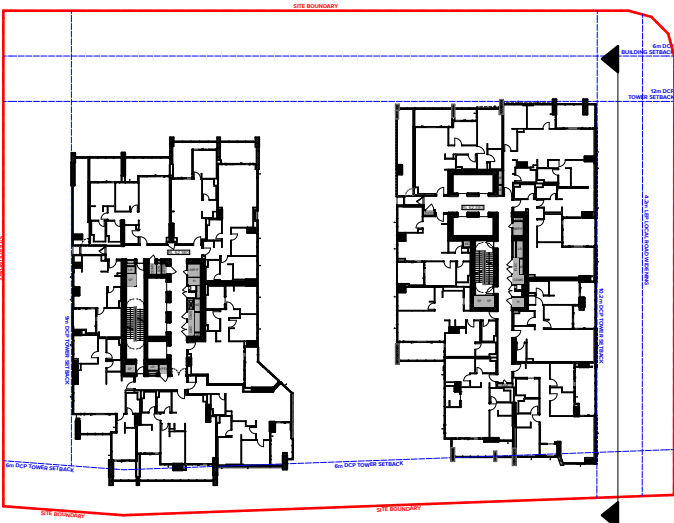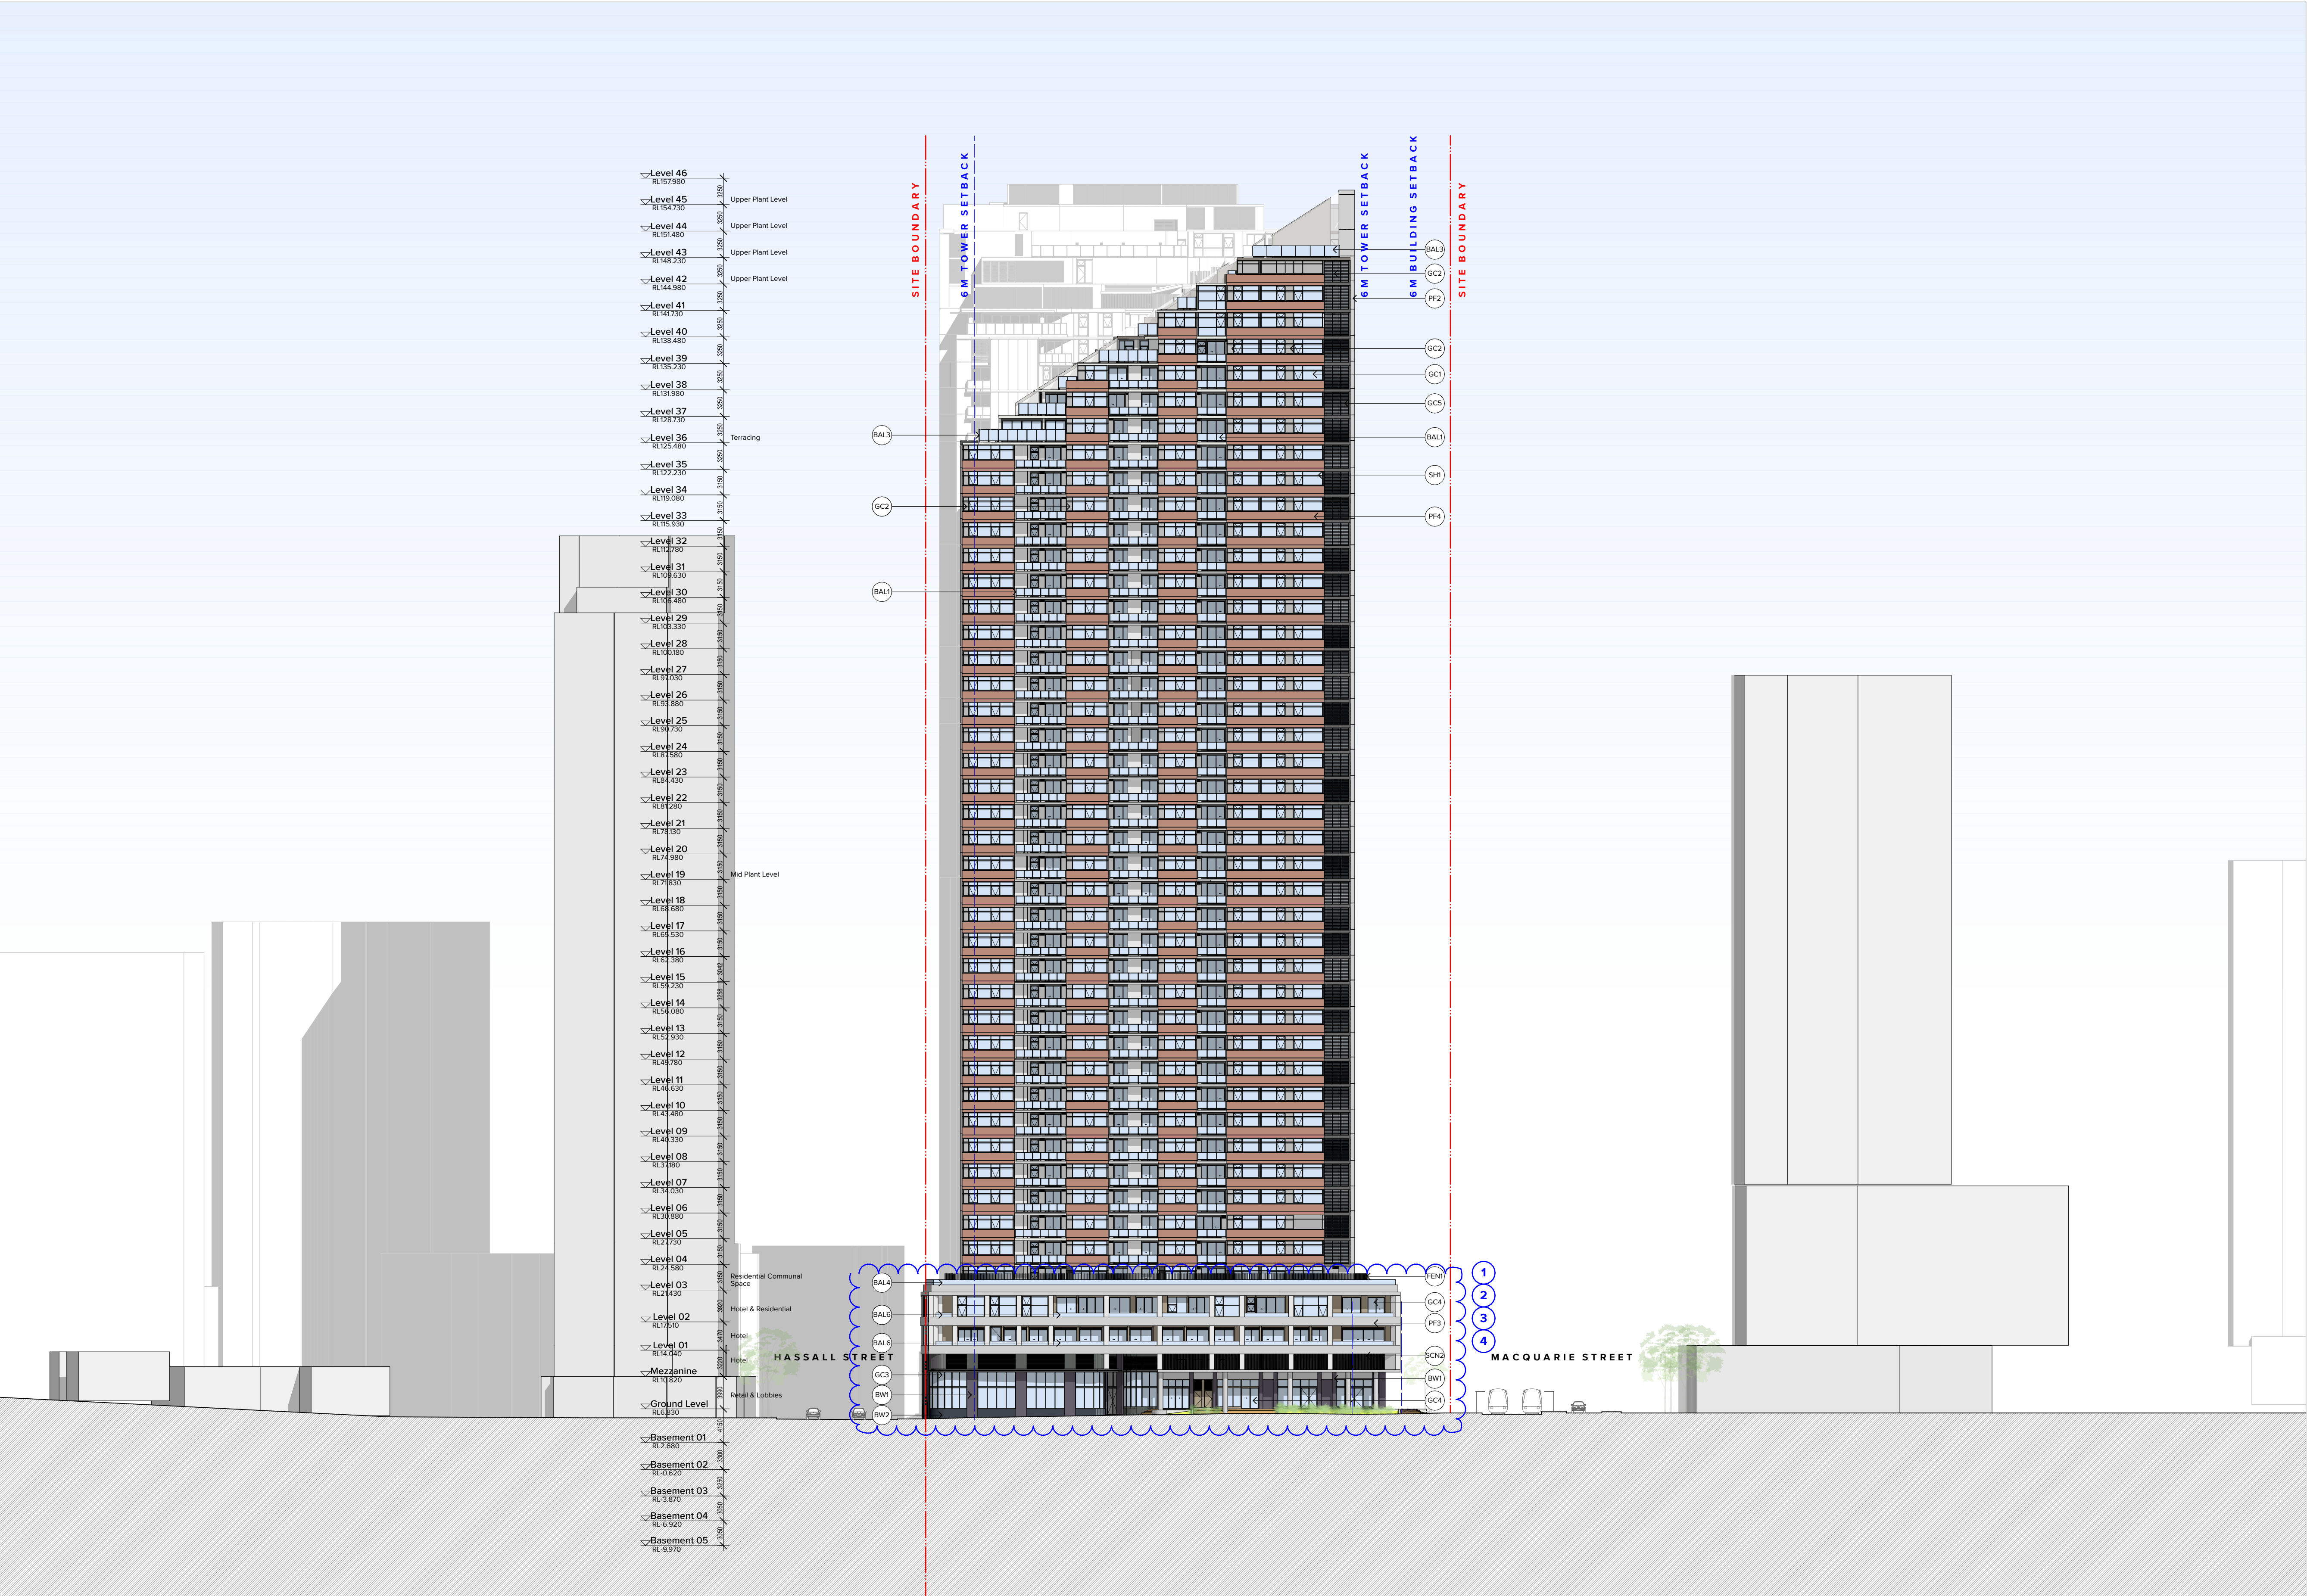

MATERIAL AND FINISHES LEGEND FOR ELEVATIONS AND SECTIONS

- PCF1 PF1 Powdercoat / Paint finish Type 1: Colour & Finish Dark Grey
- PF2 Paint finish Type 2: Colour & Finish Stone Grey
- PF3 Paint finish Type 3: Colour & Finish Light Grey
- PF4 Paint finish Type 4: Colour & Finish Light Bronze
- PCF5 PF5 Powdercoat / Paint finish Type 5: Colour & Finish Mid Bronze
- PCF6 Powdercoat finish Type 6: Colour & Finish Dark Bronze
- PCF7 PF7 Powdercoat / Paint finish Type 7: Colour & Finish White

Concrete Finishes

- CF1 Concrete Finish Type 1: Off form concrete natural finish

Brickwork

- BW1 Brickwork, Type 1: Face brick colour : Bowral Blue or equivalent
- BW2 Brickwork, Type 2: Face brick colour : Black

Glass

- GC1 Glass Type 1: Clear glass. Decorative powder coated aluminium framing system Finish to Match PCF1
- GC2 Glass Type 2: Clear glass with shadow box. Decorative powder coated aluminium framing system Finish to Match PCF1
- GC3 Glass Type 3: Clear glass. Retail/Commercial decorative powder coated aluminium framing system Finish to Match PCF1
- GC4 Glass Type 4: Clear glass. Hotel decorative powder coated aluminium framing system Finish to Match PCF5
- GC5 Glass Type 5: Clear glass fixed louvres. Decorative powder coated aluminium framing system Finish to Match PCF1

Balustrade & Fence

- BAL1 Balustrade, Type 1 - Clear glass balustrade
- BAL2 Balustrade, Type 2 - Clear glass balustrade face fixed with cover plate to match PCF1
- BAL3 Balustrade, Type 3 - Clear glass balustrade, 1500 High in line with wind consultant recommendation
- BAL4 Balustrade, Type 4 - Clear glass balustrade fixed to concrete upturn, 1500 High in line with wind consultant recommendation.
- BAL5 Balustrade, Type 5 - Fixed vertical aluminium balustrade, Finish to match PCF5
- BAL6 Balustrade, Type 6 - Clear glass balustrade fixed to concrete spandrel.
- BAL7 Balustrade, Type 7 - Clear glass balustrade top fixed
- FEN1 Fence, Type 1 - Metal Fence, 1800 High, Powdercoat finish to match PCF1

Screen & Louvres

- LV1 Louvre Type 1 Horizontal metal louvers system, Powdercoat finish to match PCF1
- LV2 Louvre Type 2 Horizontal metal louvers system, Powdercoat finish to match PCF5
- SH1 Sunhood Type 1: Horizontal sunhood, Powdercoat finish to match PCF1
- SCN1 Screen Type 1: Fixed vertical aluminium Louvre, Powdercoat finish to match PCF5
- SCN2 Screen Type 2: Perforated Metal screen at Podium level powdercoat finish to match PF7

NOTES  
THIS DRAWING IS COPYRIGHT © OF TURNER. NO REPRODUCTION WITHOUT PERMISSION. UNLESS NOTED OTHERWISE THIS DRAWING IS NOT FOR CONSTRUCTION. ALL DIMENSIONS AND LEVELS ARE TO BE CHECKED ON SITE PRIOR TO THE COMMENCEMENT OF WORK. INFORM TURNER OF ANY DISCREPANCIES FOR CLARIFICATION BEFORE PROCEEDING WITH WORK. DRAWINGS ARE NOT TO BE SCALED. USE ONLY FIGURED DIMENSIONS. REFER TO CONSULTANT DOCUMENTATION FOR FURTHER INFORMATION. DWG, PC AND BMM FILES ARE UNCONTROLLED DOCUMENTS AND ARE ISSUED FOR INFORMATION ONLY.

CLIENT  
**Deicorp**  
Level 3/161 Redfern St Redfern NSW 2106  
Australia

| Rev | Date     | Approved by | Revision Notes |
|-----|----------|-------------|----------------|
| CA  | 12.09.25 | HR          | For \$4.55     |
| CB  | 12.12.25 | SC          | For \$4.55 RFI |
| CC  | 09.02.26 | SC          | For \$4.55 RFI |

Project Title  
**34 Hassall Street**  
34 Hassall St Parramatta NSW 2150 Australia

Scale  
**1:400 @A1, 50%@A3**  
Stair  
**For \$4.55**


Project No.  
**21087**  
Dwg No.  
**DA-210-201**  
Rev  
**CC**

Drawing Title  
**GA Elevations**  
**East Elevation**

**TURNER**

Level 7 ONE Oxford Street  
Darlinghurst NSW 2010  
AUSTRALIA  
T +61 2 8668 0000  
F +61 2 8668 0068  
turner@tdo.com.au



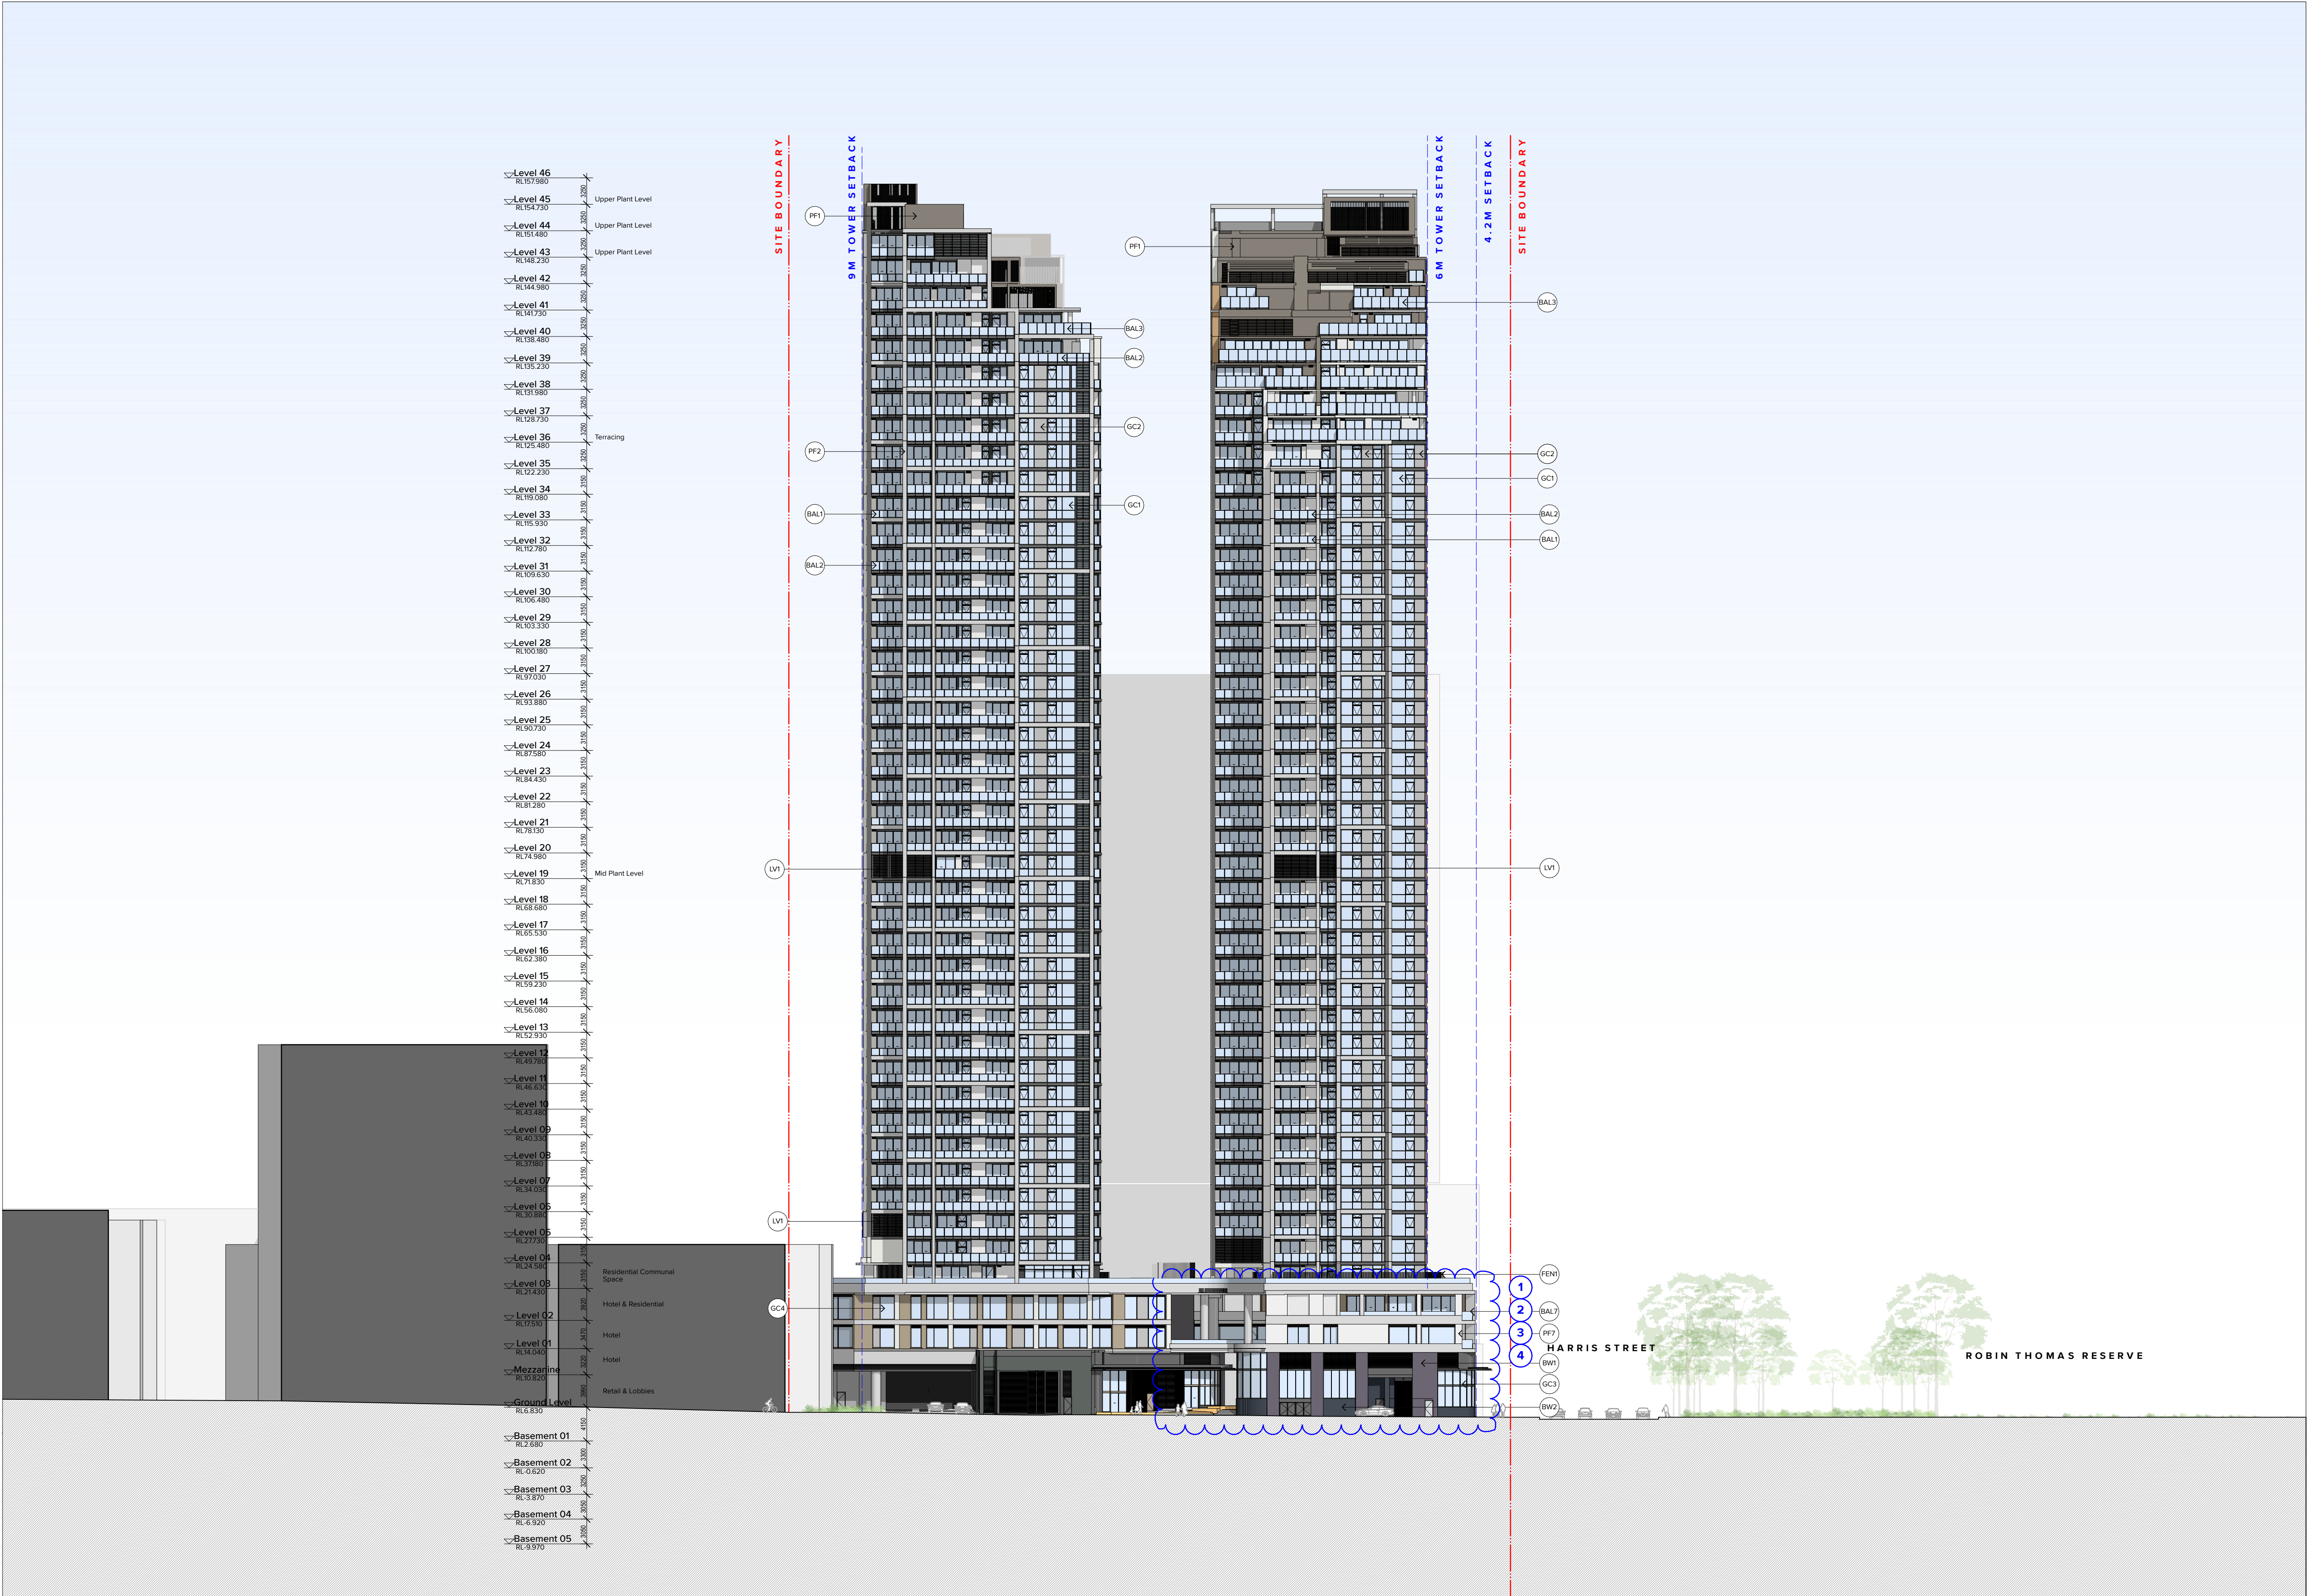

NOTES  
THIS DRAWING IS COPYRIGHT © OF TURNER. NO REPRODUCTION WITHOUT PERMISSION. UNLESS NOTED OTHERWISE THIS DRAWING IS NOT FOR CONSTRUCTION. ALL DIMENSIONS AND LEVELS ARE TO BE CHECKED ON SITE PRIOR TO THE COMMENCEMENT OF WORK. INFORM TURNER OF ANY DISCREPANCIES FOR CLARIFICATION BEFORE PROCEEDING WITH WORK. DRAWINGS ARE NOT TO BE SCALED. USE ONLY FIGURED DIMENSIONS. REFER TO CONSULTANT DOCUMENTATION FOR FURTHER INFORMATION. DWG, PC AND BIMA FILES ARE UNCONTROLLED DOCUMENTS AND ARE ISSUED FOR INFORMATION ONLY.

CLIENT  
**Deicorp**  
Level 3/161 Redfern St Redfern NSW 2016  
Australia

| Rev | Date     | Approved by | Revision Notes |
|-----|----------|-------------|----------------|
| CA  | 12.09.25 | HR          | For \$4.55     |
| CB  | 12.12.25 | SC          | For \$4.55 RFI |
| CC  | 09.02.26 | SC          | For \$4.55 RFI |

Project Title  
**34 Hassall Street**  
34 Hassall St Parramatta NSW 2150 Australia

Drawing Title  
**GA Elevations**  
South Elevation



| Scale                     | Project No.               | Drawn by      | North |
|---------------------------|---------------------------|---------------|-------|
| <b>1:400 @A1, 50% @A3</b> | <b>21087</b>              | <b>JR</b>     |       |
| Sheet                     | Dwg No. <b>DA-210-301</b> | Rev <b>CC</b> |       |
| <b>For \$4.55</b>         |                           |               |       |

**TURNER**

Level 7 ONE Oxford Street  
Sydney NSW 2010  
AUSTRALIA

T +61 2 8668 0000  
F +61 2 8668 0068  
turner@tda.com.au



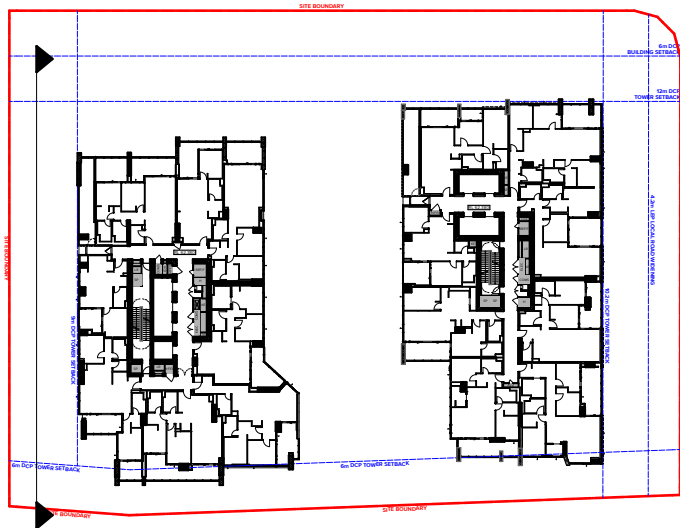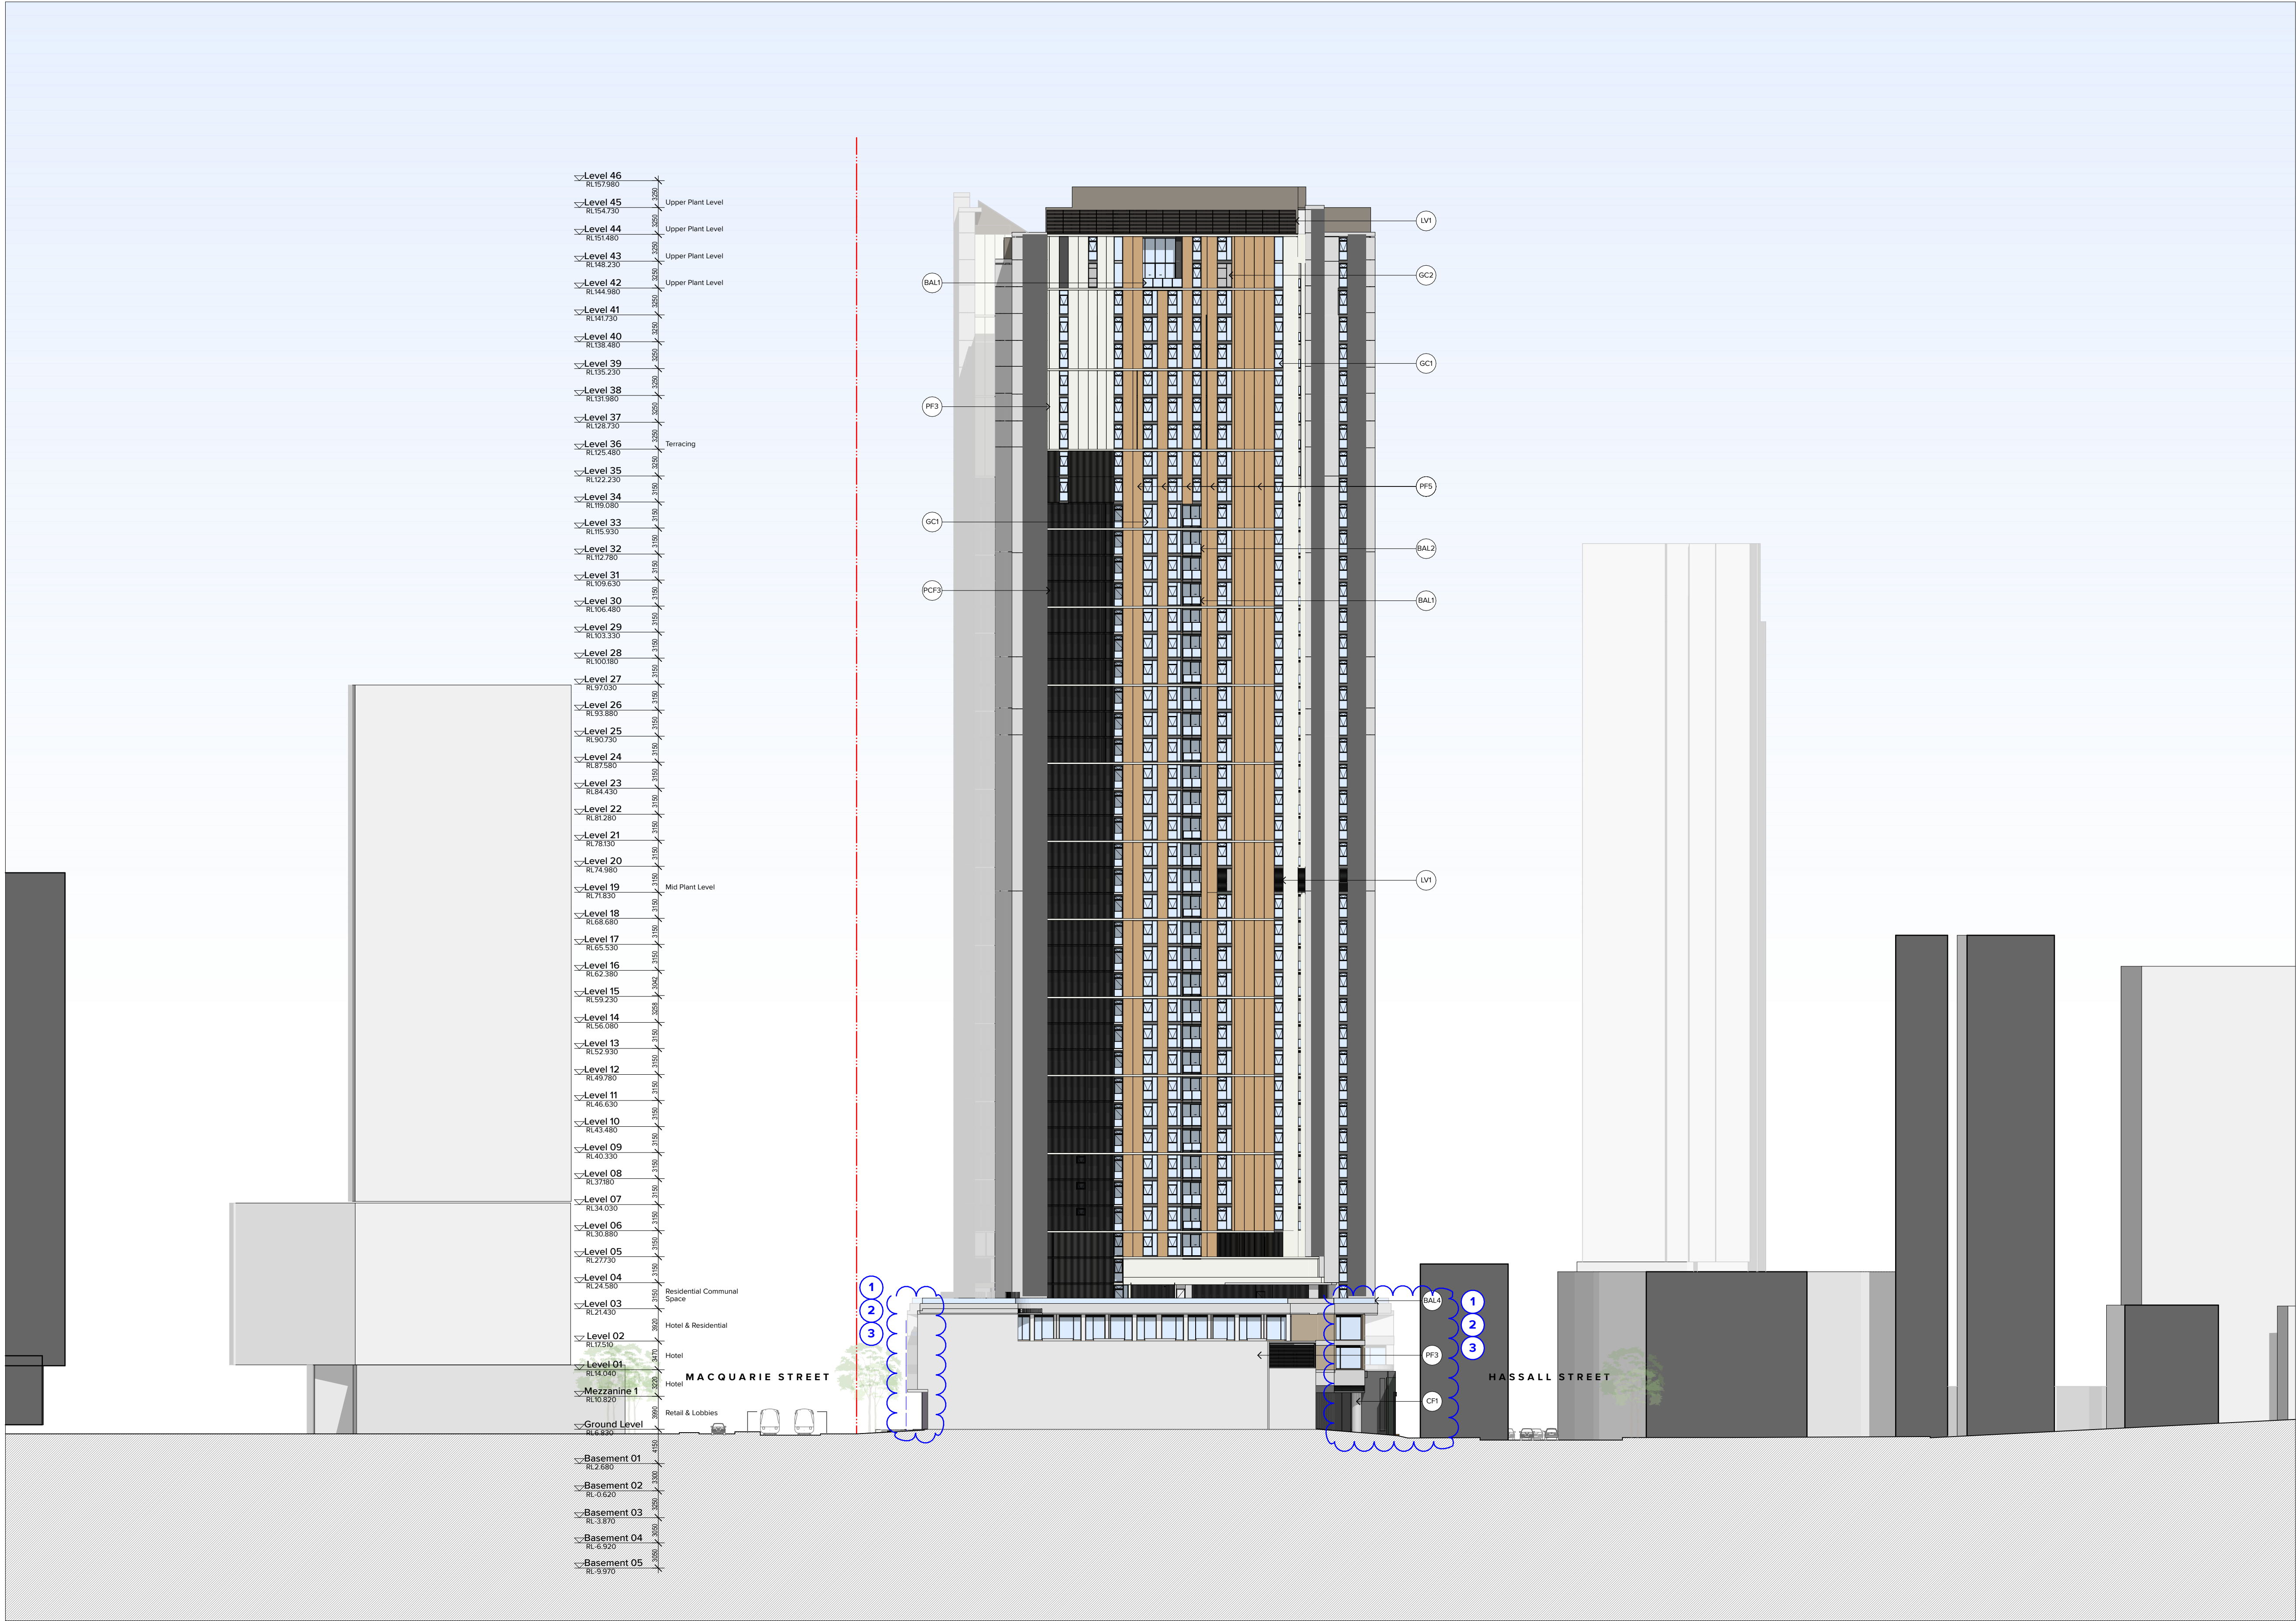

**MATERIAL AND FINISHES LEGEND FOR ELEVATIONS AND SECTIONS**

- PCF1 PF1 Powdercoat / Paint finish Type 1: Colour & Finish Dark Grey
- PF2 Paint finish Type 2: Colour & Finish Stone Grey
- PF3 Paint finish Type 3: Colour & Finish Light Grey
- PF4 Paint finish Type 4: Colour & Finish Light Bronze
- PCF5 PF5 Powdercoat / Paint finish Type 5: Colour & Finish Mid Bronze
- PCF6 Powdercoat finish Type 6: Colour & Finish Dark Bronze
- PCF7 PF7 Powdercoat / Paint finish Type 7: Colour & Finish White
- Concrete Finishes**
- CF1 Concrete Finish Type 1: Off form concrete natural finish
- Brickwork**
- BW1 Brickwork, Type 1: Face brick colour : Bowral Blue or equivalent
- BW2 Brickwork, Type 2 : Face brick colour : Black
- Glass**
- GC1 Glass Type 1: Clear glass. Decorative powder coated aluminium framing system Finish to Match PCF1
- GC2 Glass Type 2: Clear glass with shadow box. Decorative powder coated aluminium framing system Finish to Match PCF1
- GC3 Glass Type 3: Clear glass. Retail/Commercial decorative powder coated aluminium framing system Finish to Match PCF1
- GC4 Glass Type 4: Clear glass. Hotel decorative powder coated aluminium framing system Finish to Match PCF5
- GC5 Glass Type 5: Clear glass fixed louvres. Decorative powder coated aluminium framing system Finish to Match PCF1
- Balustrade & Fence**
- BAL1 Balustrade, Type 1 - Clear glass balustrade
- BAL2 Balustrade, Type 2 - Clear glass balustrade face fixed with cover plate to match PCF1
- BAL3 Balustrade, Type 3 - Clear glass balustrade, 1500 High in line with wind consultant recommendation
- BAL4 Balustrade, Type 4 - Clear glass balustrade fixed to concrete upturn, 1500 High in line with wind consultant recommendation.
- BAL5 Balustrade, Type 5 - Fixed vertical aluminium balustrade, Finish to match PCF5
- BAL6 Balustrade, Type 6 - Clear glass balustrade fixed to concrete spandrel.
- BAL7 Balustrade, Type 7 - Clear glass balustrade top fixed
- FEN1 Fence, Type 1 - Metal Fence, 1800 High, Powdercoat finish to match PCF1
- Screen & Louvres**
- LV1 Louvre Type 1 Horizontal metal louvers system, Powdercoat finish to match PCF1
- LV2 Louvre Type 2 Horizontal metal louvers system, Powdercoat finish to match PCF5
- SH1 Sunhood Type 1: Horizontal sunhood, Powdercoat finish to match PCF1
- SCN1 Screen Type 1: Fixed vertical aluminium Louvre, Powdercoat finish to match PCF5
- SCN2 Screen Type 2: Perforated Metal screen at Podium level powdercoat finish to match PF7

**NOTES**  
THIS DRAWING IS COPYRIGHT © OF TURNER. NO REPRODUCTION WITHOUT PERMISSION. UNLESS NOTED OTHERWISE THIS DRAWING IS NOT FOR CONSTRUCTION. ALL DIMENSIONS AND LEVELS ARE TO BE CHECKED ON SITE PRIOR TO THE COMMENCEMENT OF WORK. INFORM TURNER OF ANY DISCREPANCIES FOR CLARIFICATION BEFORE PROCEEDING WITH WORK. DRAWINGS ARE NOT TO BE SCALED. USE ONLY FIGURED DIMENSIONS. REFER TO CONSULTANT DOCUMENTATION FOR FURTHER INFORMATION (DWG, PC AND BIMA FILES AND UNCONTROLLED DOCUMENTS AND ARE ISSUED FOR INFORMATION ONLY)

**CLIENT**  
**Deicorp**  
Level 3/161 Redfern St Redfern NSW 2106  
Australia

|     |          |             |                |
|-----|----------|-------------|----------------|
| Rev | Date     | Approved by | Revision Notes |
| CA  | 12.09.25 | HR          | For \$4.55     |
| CB  | 09.02.26 | SC          | For \$4.55 RFI |

Project Title  
**34 Hassall Street**  
34 Hassall St Parramatta NSW 2150 Australia



|                                   |                              |                       |       |
|-----------------------------------|------------------------------|-----------------------|-------|
| Scale<br><b>1:400 @A1, 50%@A3</b> | Project No.<br><b>21087</b>  | Drawn by<br><b>JR</b> | North |
| Sheet<br><b>For \$4.55</b>        | Dwg No.<br><b>DA-210-401</b> | Rev<br><b>CB</b>      |       |

Drawing Title  
**GA Elevations**  
**West Elevation**

**TURNER**

Level 7 ONE Oxford Street  
Darlinghurst NSW 2150  
AUSTRALIA  
T +61 2 8668 0000  
F +61 2 8668 0068  
turner@tdo.com.au



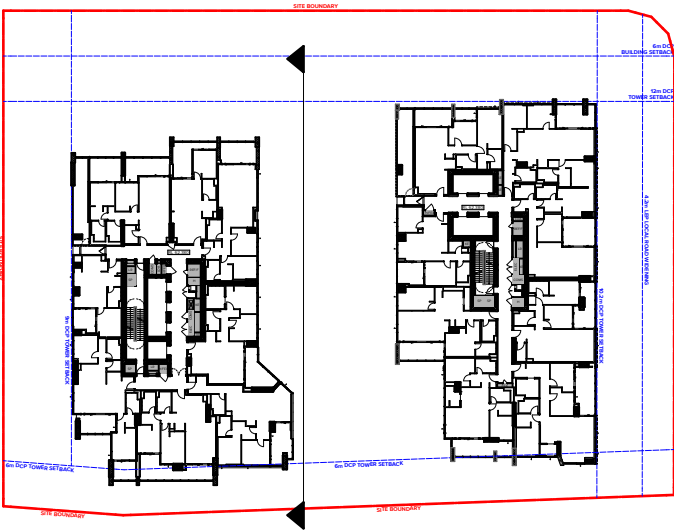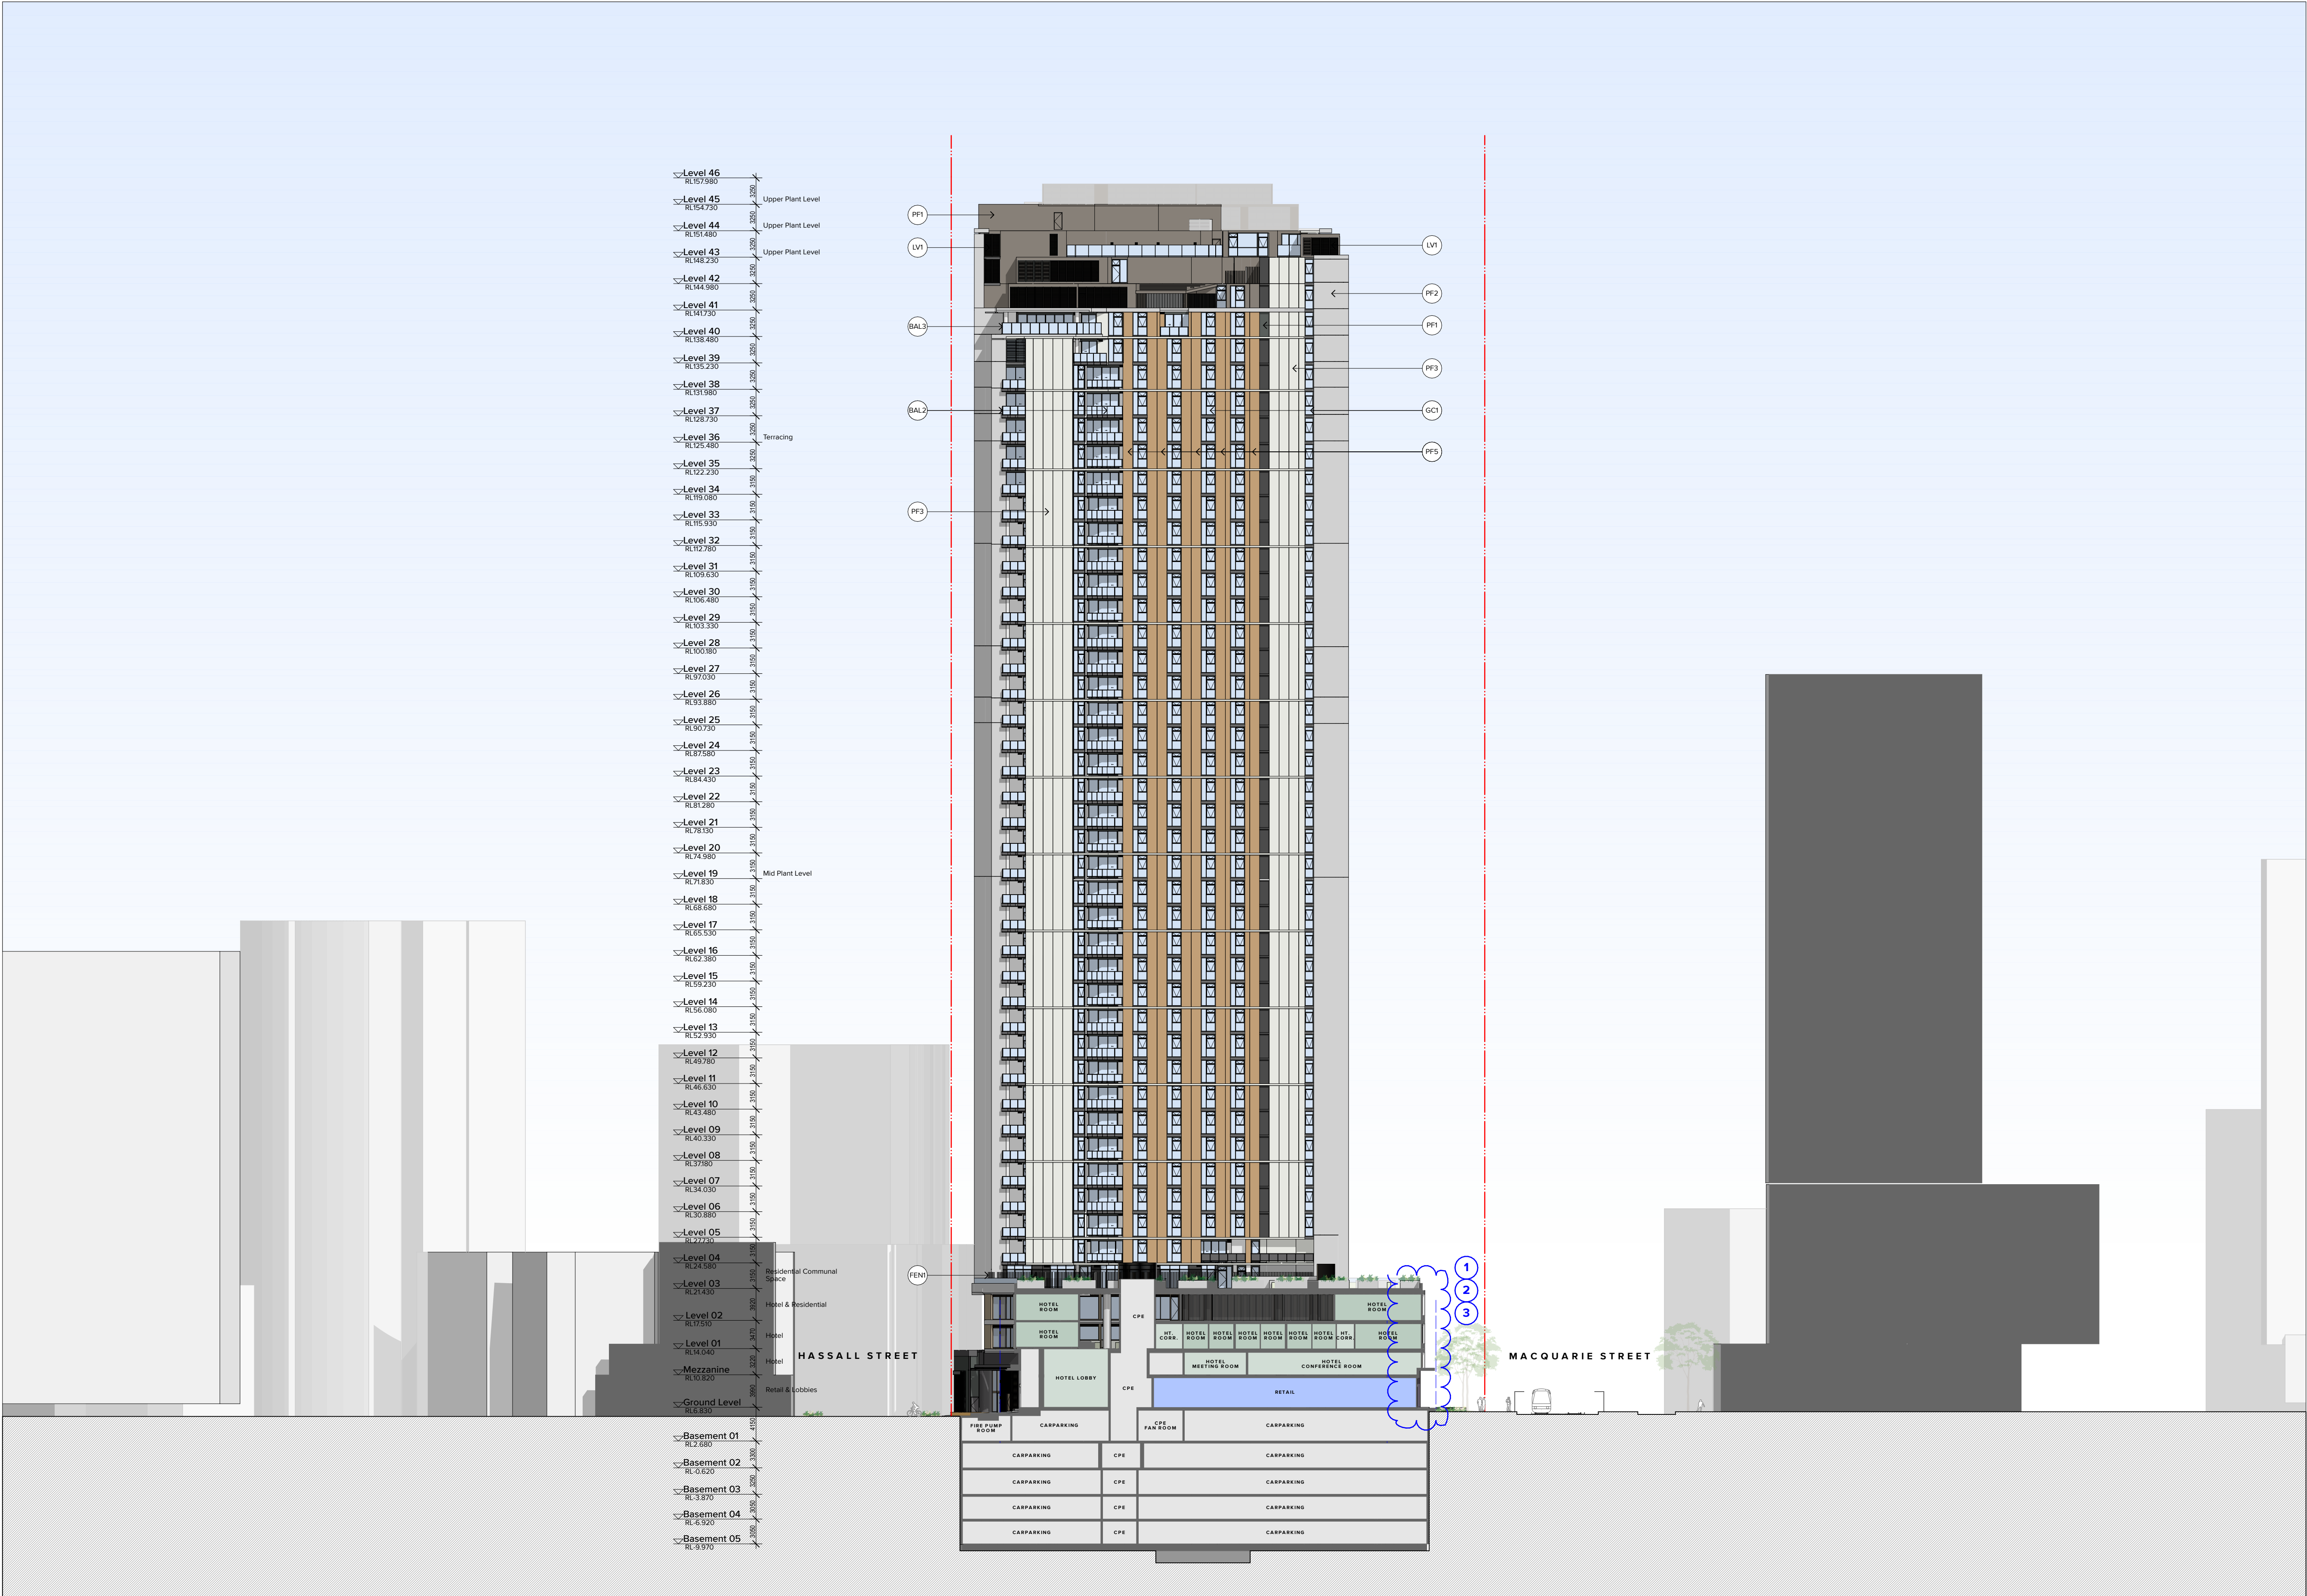

MATERIAL AND FINISHES LEGEND FOR ELEVATIONS AND SECTIONS

- PCF1 PF1 Powdercoat / Paint finish Type 1: Colour & Finish Dark Grey
- PF2 Paint finish Type 2: Colour & Finish Stone Grey
- PF3 Paint finish Type 3: Colour & Finish Light Grey
- PF4 Paint finish Type 4: Colour & Finish Light Bronze
- PCF5 PF5 Powdercoat / Paint finish Type 5: Colour & Finish Mid Bronze
- PCF6 Powdercoat finish Type 6: Colour & Finish Dark Bronze
- PCF7 PF7 Powdercoat / Paint finish Type 7: Colour & Finish White

Concrete Finishes

- CF1 Concrete Finish Type 1: Off form concrete natural finish
- Brickwork
- BW1 Brickwork, Type 1: Face brick colour: Bowral Blue or equivalent
- BW2 Brickwork, Type 2: Face brick colour: Black

Glass

- GC1 Glass Type 1: Clear glass. Decorative powder coated aluminium framing system Finish to Match PCF1
- GC2 Glass Type 2: Clear glass with shadow box. Decorative powder coated aluminium framing system Finish to Match PCF1
- GC3 Glass Type 3: Clear glass. Retail/Commercial decorative powder coated aluminium framing system Finish to Match PCF1
- GC4 Glass Type 4: Clear glass. Hotel decorative powder coated aluminium framing system Finish to Match PCF5
- GC5 Glass Type 5: Clear glass fixed louvres. Decorative powder coated aluminium framing system Finish to Match PCF1

Balustrade & Fence

- BAL1 Balustrade, Type 1 - Clear glass balustrade
- BAL2 Balustrade, Type 2 - Clear glass balustrade face fixed with cover plate to match PCF1
- BAL3 Balustrade, Type 3 - Clear glass balustrade, 1500 High in line with wind consultant recommendation
- BAL4 Balustrade, Type 4 - Clear glass balustrade fixed to concrete upturn, 1500 High in line with wind consultant recommendation.
- BAL5 Balustrade, Type 5 - Fixed vertical aluminium balustrade, Finish to match PCF5
- BAL6 Balustrade, Type 6 - Clear glass balustrade fixed to concrete spandrel.
- BAL7 Balustrade, Type 7 - Clear glass balustrade top fixed
- FEN1 Fence, Type 1 - Metal Fence, 1800 High, Powdercoat finish to match PCF1

Screen & Louvres

- LV1 Louvre Type 1 Horizontal metal louvers system, Powdercoat finish to match PCF1
- LV2 Louvre Type 2 Horizontal metal louvers system, Powdercoat finish to match PCF5
- SH1 Sunhood Type 1: Horizontal sunhood, Powdercoat finish to match PCF1
- SCN1 Screen Type 1: Fixed vertical aluminium Louvre, Powdercoat finish to match PCF5
- SCN2 Screen Type 2: Perforated Metal screen at Podium level powdercoat finish to match PF7

NOTES  
THIS DRAWING IS COPYRIGHT © OF TURNER. NO REPRODUCTION WITHOUT PERMISSION. UNLESS NOTED OTHERWISE THIS DRAWING IS NOT FOR CONSTRUCTION. ALL DIMENSIONS AND LEVELS ARE TO BE CHECKED ON SITE PRIOR TO THE COMMENCEMENT OF WORK. INFORM TURNER OF ANY DISCREPANCIES FOR CLARIFICATION BEFORE PROCEEDING WITH WORK. DRAWINGS ARE NOT TO BE SCALED. USE ONLY FIGURED DIMENSIONS. REFER TO CONSULTANT DOCUMENTATION FOR FURTHER INFORMATION. DWG, PC AND BIM FILES ARE UNCONTROLLED DOCUMENTS AND ARE ISSUED FOR INFORMATION ONLY.

CLIENT  
**Deicorp**  
Level 3/161 Redfern St Redfern NSW 2106  
Australia

Rev Date Approved by Revision Notes  
CA 12.09.25 HR For \$4.55  
CB 09.02.26 SC For \$4.55 RFI

Project Title  
**34 Hassall Street**  
34 Hassall St Parramatta NSW 2150 Australia

Drawing Title  
**GA Elevations**  
East Elevation - Building B

Scale  
**1:400 @A1, 50%@A3**  
Sheet  
**For \$4.55**

Project No.  
**21087**

Dwg No.  
**DA-210-501**

Drawn by  
**JR**

Rev  
**CB**



North

**TURNER**

Level 7 ONE Oxford Street  
Darlinghurst NSW 2150  
AUSTRALIA

T +61 2 8668 0000  
F +61 2 8668 0088  
turner@turner.com.au



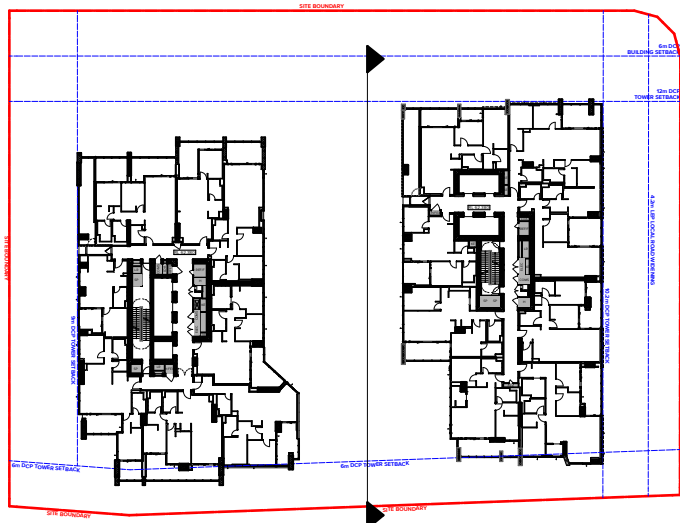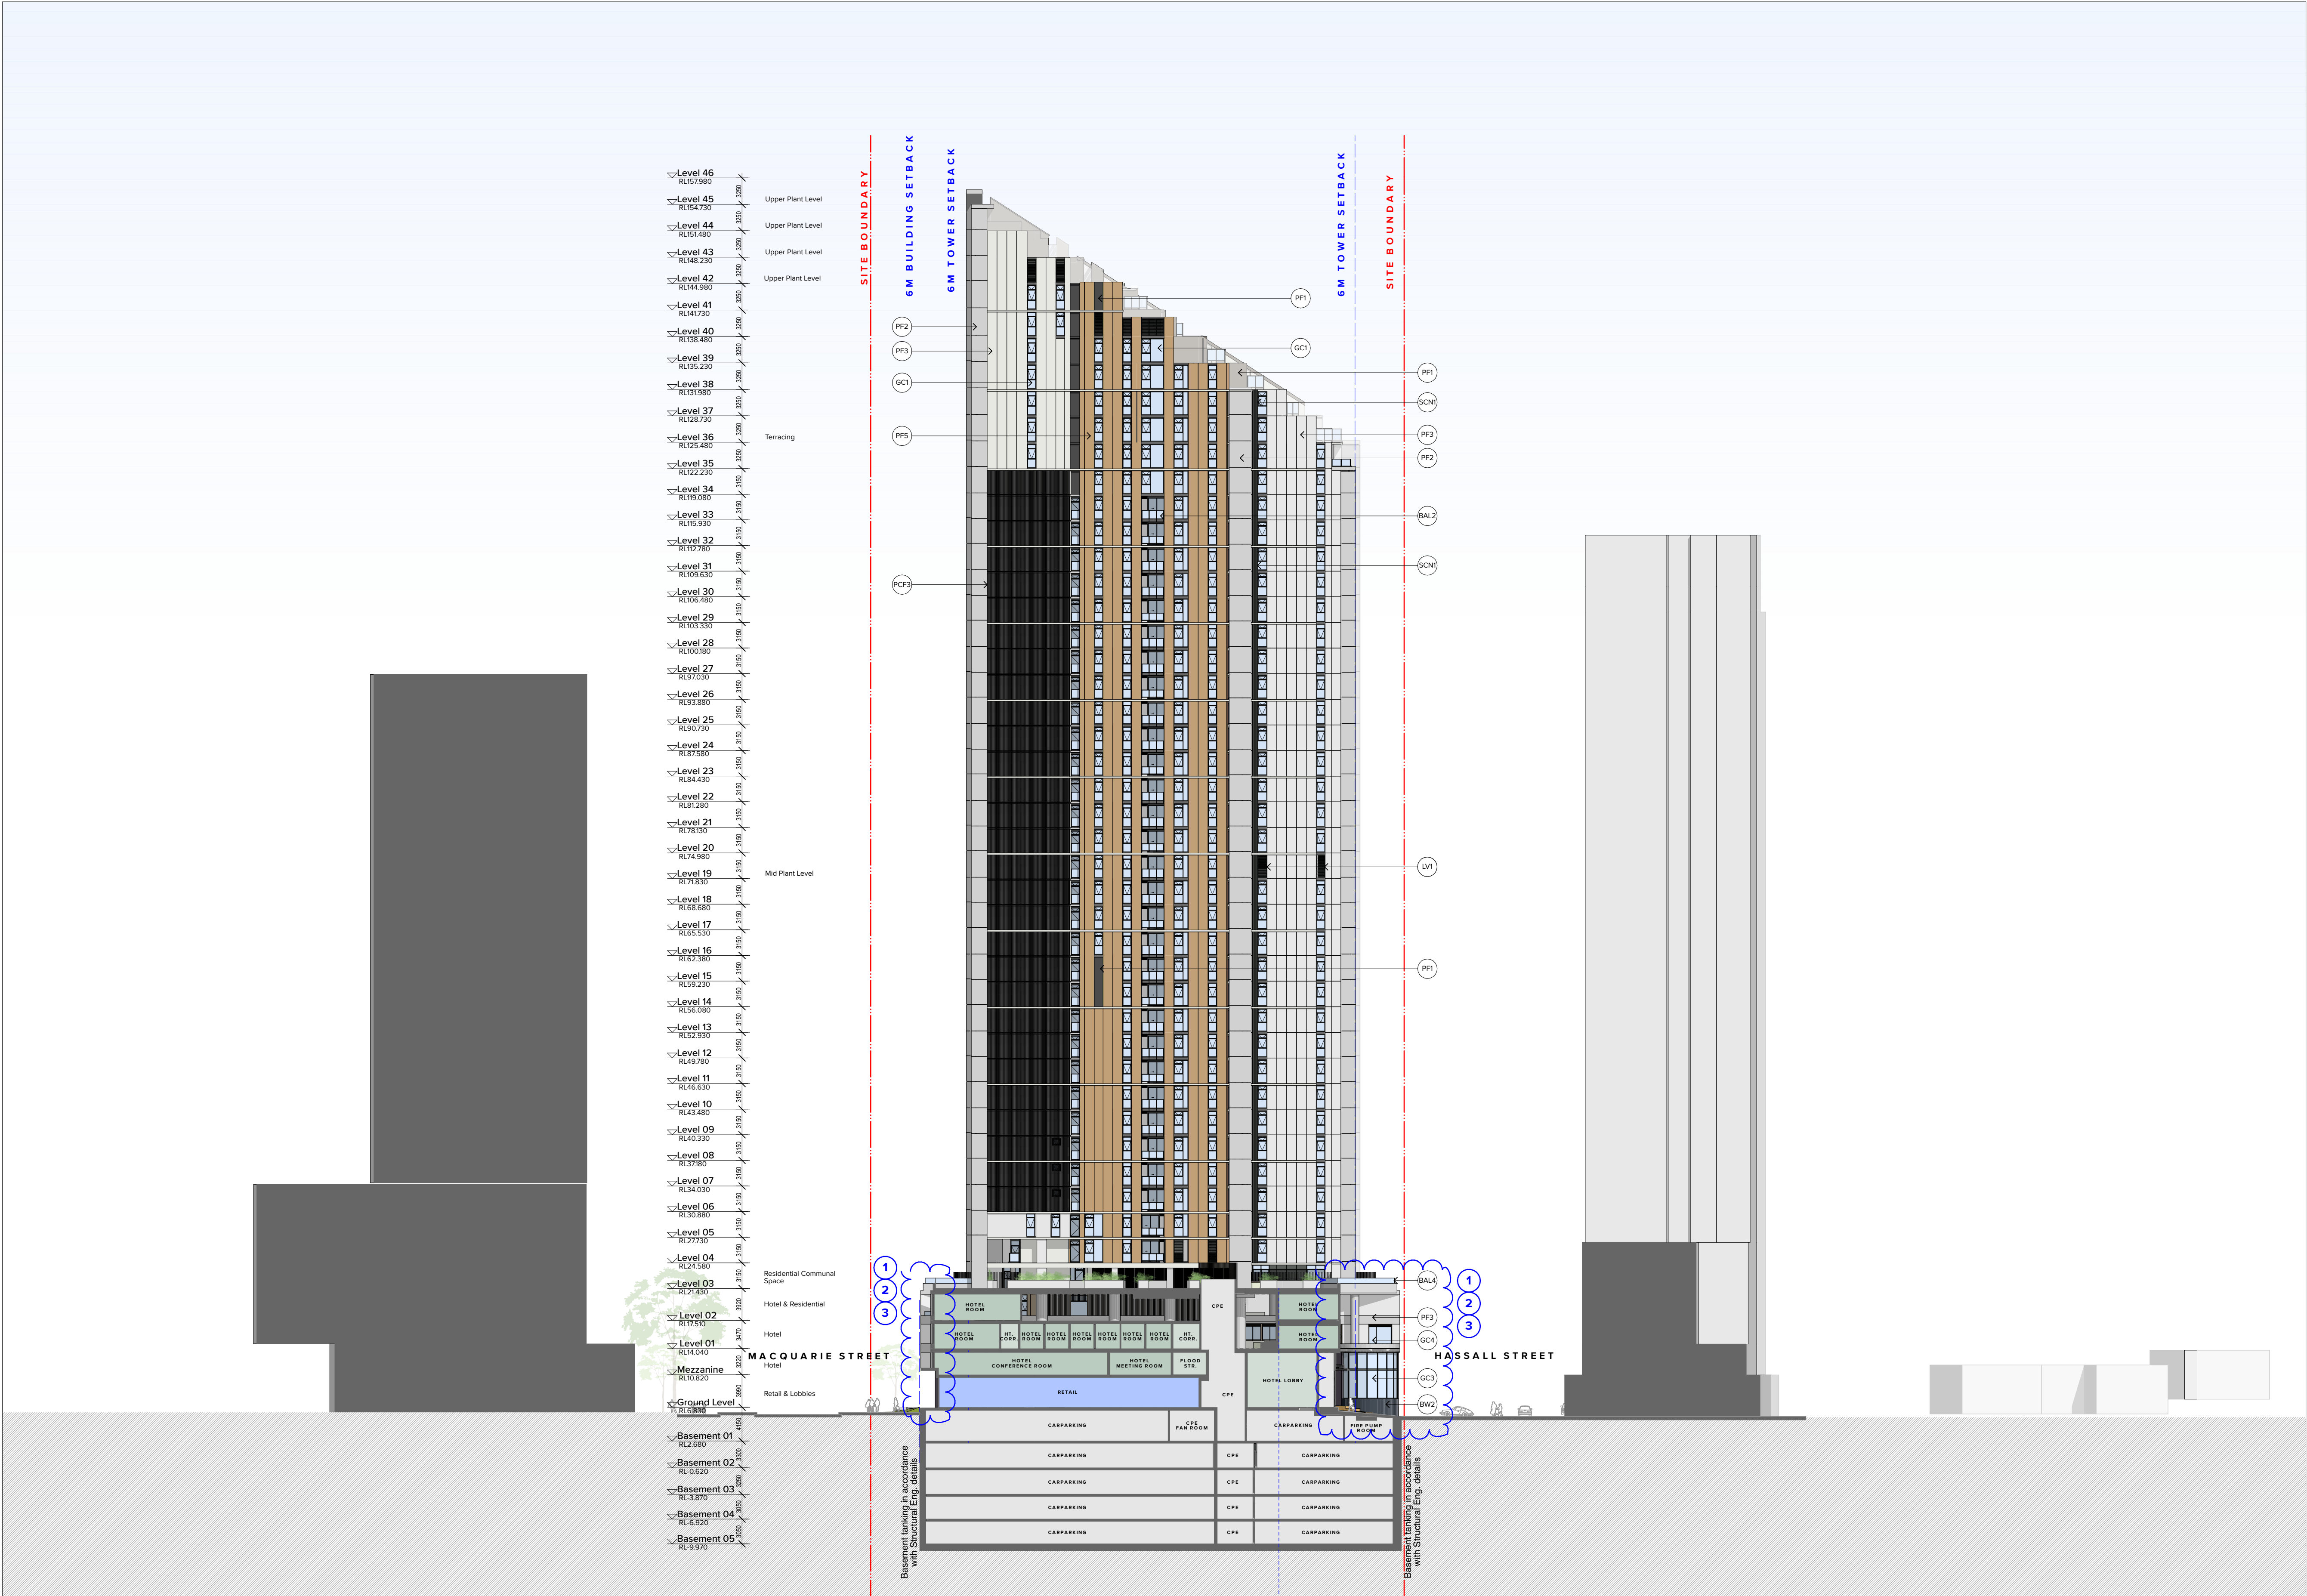

### MATERIAL AND FINISHES LEGEND FOR ELEVATIONS AND SECTIONS

- PCF1 PF1 Powdercoat / Paint finish Type 1: Colour & Finish Dark Grey
- PF2 Paint finish Type 2: Colour & Finish Stone Grey
- PF3 Paint finish Type 3: Colour & Finish Light Grey
- PF4 Paint finish Type 4: Colour & Finish Light Bronze
- PCF5 PF5 Powdercoat / Paint finish Type 5: Colour & Finish Mid Bronze
- PCF6 Powdercoat finish Type 6: Colour & Finish Dark Bronze
- PCF7 PF7 Powdercoat / Paint finish Type 7: Colour & Finish White

#### Concrete Finishes

- CF1 Concrete Finish Type 1: Off form concrete natural finish
- BW1 Brickwork, Type 1: Face brick colour: Bowral Blue or equivalent
- BW2 Brickwork, Type 2: Face brick colour: Black

#### Glass

- GC1 Glass Type 1: Clear glass. Decorative powder coated aluminium framing system Finish to Match PCF1
- GC2 Glass Type 2: Clear glass with shadow box. Decorative powder coated aluminium framing system Finish to Match PCF1
- GC3 Glass Type 3: Clear glass. Retail/Commercial decorative powder coated aluminium framing system Finish to Match PCF1
- GC4 Glass Type 4: Clear glass. Hotel decorative powder coated aluminium framing system Finish to Match PCF5
- GC5 Glass Type 5: Clear glass fixed louvres. Decorative powder coated aluminium framing system Finish to Match PCF1

#### Balustrade & Fence

- BAL1 Balustrade, Type 1 - Clear glass balustrade
- BAL2 Balustrade, Type 2 - Clear glass balustrade face fixed with cover plate to match PCF1
- BAL3 Balustrade, Type 3 - Clear glass balustrade, 1500 High in line with wind consultant recommendation
- BAL4 Balustrade, Type 4 - Clear glass balustrade fixed to concrete upturn, 1500 High in line with wind consultant recommendation.
- BAL5 Balustrade, Type 5 - Fixed vertical aluminium balustrade, Finish to match PCF5
- BAL6 Balustrade, Type 6 - Clear glass balustrade fixed to concrete spandrel.
- BAL7 Balustrade, Type 7 - Clear glass balustrade top fixed
- FEN1 Fence, Type 1 - Metal Fence, 1800 High, Powdercoat finish to match PCF1

#### Screen & Louvres

- LV1 Louvre Type 1 Horizontal metal louvers system, Powdercoat finish to match PCF1
- LV2 Louvre Type 2 Horizontal metal louvers system, Powdercoat finish to match PCF5
- SH1 Sunhood Type 1: Horizontal sunhood, Powdercoat finish to match PCF1
- SCN1 Screen Type 1: Fixed vertical aluminium Louvre, Powdercoat finish to match PCF5
- SCN2 Screen Type 2: Perforated Metal screen at Podium level powdercoat finish to match PF7

NOTES  
THIS DRAWING IS COPYRIGHT © OF TURNER. NO REPRODUCTION WITHOUT PERMISSION. UNLESS NOTED OTHERWISE THIS DRAWING IS NOT FOR CONSTRUCTION. ALL DIMENSIONS AND LEVELS ARE TO BE CHECKED ON SITE PRIOR TO THE COMMENCEMENT OF WORK. INFORM TURNER OF ANY DISCREPANCIES FOR CLARIFICATION BEFORE PROCEEDING WITH WORK. DRAWINGS ARE NOT TO BE SCALED. USE ONLY FIGURED DIMENSIONS. REFER TO CONSULTANT DOCUMENTATION FOR FURTHER INFORMATION (DWG, PC AND BIM) FILES AND UNCONTROLLED DOCUMENTS AND ARE ISSUED FOR INFORMATION ONLY.

CLIENT  
**Deicorp**  
Level 3/161 Redfern St Redfern NSW 2106  
Australia

Rev Date Approved by Revision Notes  
CA 12.09.25 For \$4.55  
CB 12.12.25 SC For \$4.55 RFI  
CC 09.02.26 SC For \$4.55 RFI

Project Title  
**34 Hassall Street**  
34 Hassall St Parramatta NSW 2150 Australia

Scale  
**1:400 @A1, 50%@A3**  
Status  
**For \$4.55**

Project No.  
**21087**  
Dwg No.  
**DA-210-601**

Drawn by  
**JR**  
Rev  
**CC**

North



Drawing Title  
**GA Elevations**  
**West Elevation - Building A**

**TURNER**

Level 7 ONE Oxford Street  
Darlinghurst NSW 2010  
AUSTRALIA

T +61 2 8688 0000  
F +61 2 8688 0088  
turner@turner.com.au



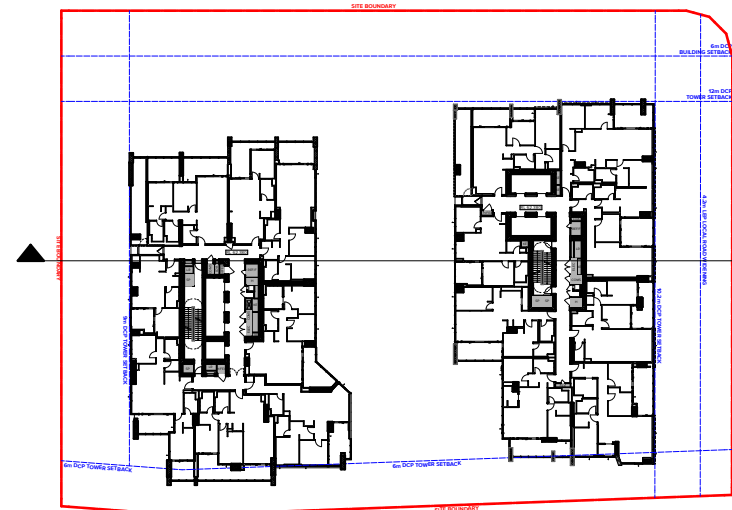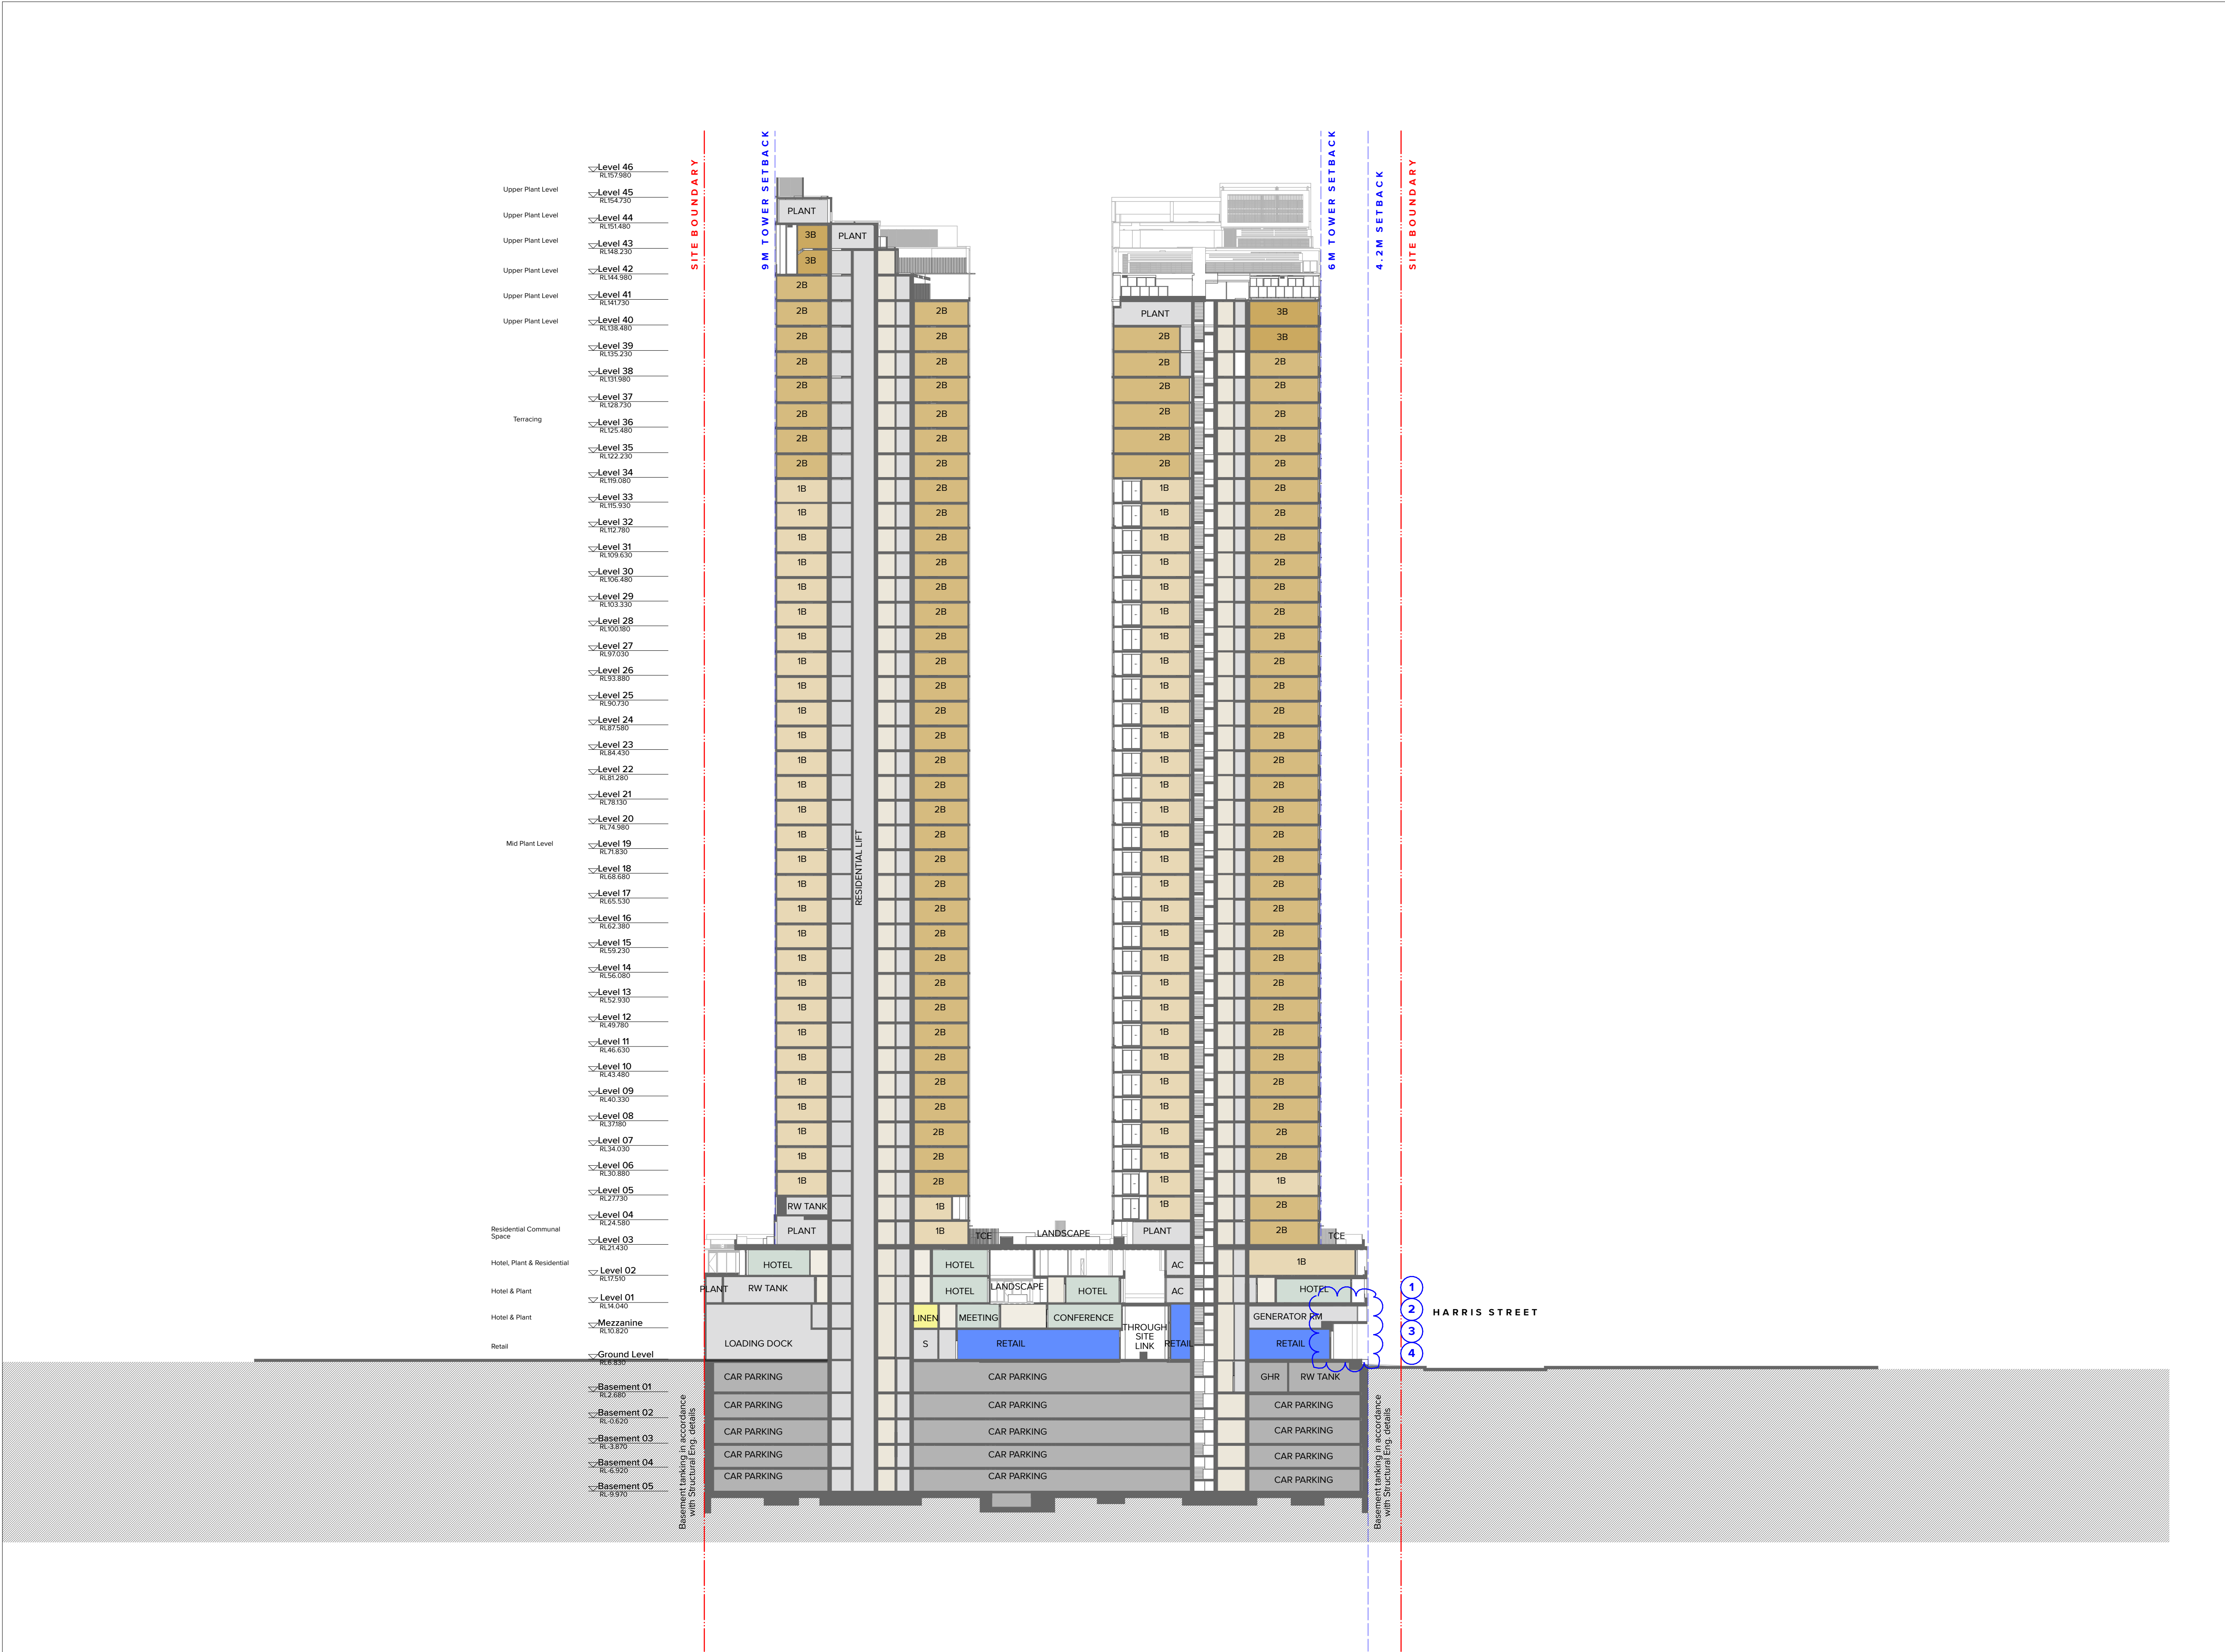

### MATERIAL AND FINISHES LEGEND FOR ELEVATIONS AND SECTIONS

- PCF1 PF1 Powdercoat / Paint finish Type 1: Colour & Finish Dark Grey
- PF2 Paint finish Type 2: Colour & Finish Stone Grey
- PF3 Paint finish Type 3: Colour & Finish Light Grey
- PF4 Paint finish Type 4: Colour & Finish Light Bronze
- PCF5 PF5 Powdercoat / Paint finish Type 5: Colour & Finish Mid Bronze
- PCF6 Powdercoat finish Type 6: Colour & Finish Dark Bronze
- PCF7 PF7 Powdercoat / Paint finish Type 7: Colour & Finish White

#### Concrete Finishes

- CF1 Concrete Finish Type 1: Off form concrete natural finish

#### Brickwork

- BW1 Brickwork, Type 1: Face brick colour: Bowral Blue or equivalent
- BW2 Brickwork, Type 2: Face brick colour: Black

#### Glass

- GC1 Glass Type 1: Clear glass. Decorative powder coated aluminium framing system Finish to Match PCF1
- GC2 Glass Type 2: Clear glass with shadow box. Decorative powder coated aluminium framing system Finish to Match PCF1
- GC3 Glass Type 3: Clear glass. Retail/Commercial decorative powder coated aluminium framing system Finish to Match PCF1
- GC4 Glass Type 4: Clear glass. Hotel decorative powder coated aluminium framing system Finish to Match PCF5
- GC5 Glass Type 5: Clear glass fixed louvres. Decorative powder coated aluminium framing system Finish to Match PCF1

#### Balustrade & Fence

- BAL1 Balustrade, Type 1 - Clear glass balustrade
- BAL2 Balustrade, Type 2 - Clear glass balustrade face fixed with cover plate to match PCF1
- BAL3 Balustrade, Type 3 - Clear glass balustrade, 1500 High in line with wind consultant recommendation
- BAL4 Balustrade, Type 4 - Clear glass balustrade fixed to concrete upturn, 1500 High in line with wind consultant recommendation.
- BAL5 Balustrade, Type 5 - Fixed vertical aluminium balustrade, Finish to match PCF5
- BAL6 Balustrade, Type 6 - Clear glass balustrade fixed to concrete spandrel.
- BAL7 Balustrade, Type 7 - Clear glass balustrade top fixed
- FEN1 Fence, Type 1 - Metal Fence, 1800 High, Powdercoat finish to match PCF1

#### Screen & Louvres

- LV1 Louvre Type 1 Horizontal metal louvers system, Powdercoat finish to match PCF1
- LV2 Louvre Type 2 Horizontal metal louvers system, Powdercoat finish to match PCF5
- SH1 Sunhood Type 1: Horizontal sunhood, Powdercoat finish to match PCF1
- SCN1 Screen Type 1: Fixed vertical aluminium Louvre, Powdercoat finish to match PCF5
- SCN2 Screen Type 2: Perforated Metal screen at Podium level powdercoat finish to match PF7

**NOTES**  
THIS DRAWING IS COPYRIGHT © OF TURNER. NO REPRODUCTION WITHOUT PERMISSION. UNLESS NOTED OTHERWISE THIS DRAWING IS NOT FOR CONSTRUCTION. ALL DIMENSIONS AND LEVELS ARE TO BE CHECKED ON SITE PRIOR TO THE COMMENCEMENT OF WORK. INFORM TURNER OF ANY DISCREPANCIES FOR CLARIFICATION BEFORE PROCEEDING WITH WORK. DRAWINGS ARE NOT TO BE SCALED. USE ONLY FIGURED DIMENSIONS. REFER TO CONSULTANT DOCUMENTATION FOR FURTHER INFORMATION (DWG, PC AND BIM) FILES AND UNCONTROLLED DOCUMENTS AND ARE ISSUED FOR INFORMATION ONLY.

**CLIENT**  
**Deicorp**  
Level 3/161 Redfern St Redfern NSW 2106  
Australia

| Rev | Date     | Approved by | Revision Notes |
|-----|----------|-------------|----------------|
| CA  | 12.09.25 | HR          | For \$4.55     |
| CB  | 12.12.25 | SC          | For \$4.55 RFI |
| CC  | 09.02.26 | SC          | For \$4.55 RFI |

Project Title  
**34 Hassall Street**  
34 Hassall St Parramatta NSW 2150 Australia

Drawing Title  
**GA Sections**  
**Section CC**



| Scale                     | Project No.               | Drawn by      | North |
|---------------------------|---------------------------|---------------|-------|
| <b>1:400 @A1, 50% @A3</b> | <b>21087</b>              | <b>JR</b>     |       |
| Sheet                     | Dwg No. <b>DA-310-301</b> | Rev <b>CC</b> |       |
| <b>For \$4.55</b>         |                           |               |       |

**TURNER**

Level 7 ONE Oxford Street  
Darlinghurst NSW 2150  
AUSTRALIA

T +61 2 8668 0000  
F +61 2 8668 0068  
turner@tdo.com.au



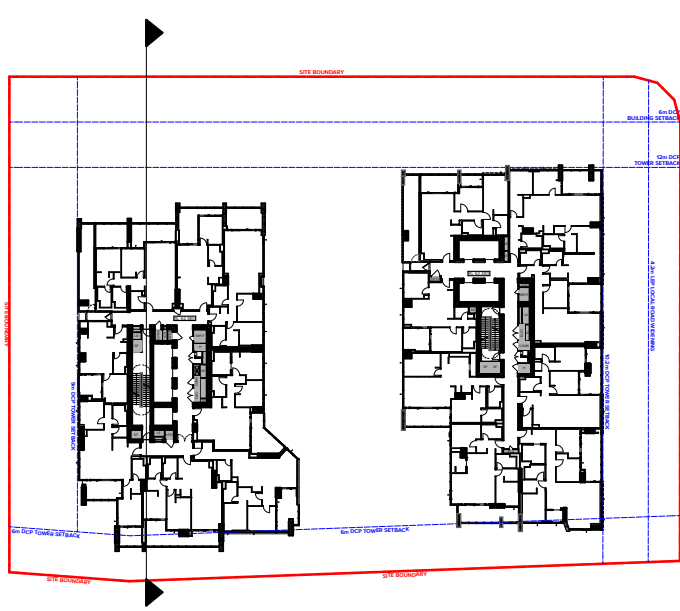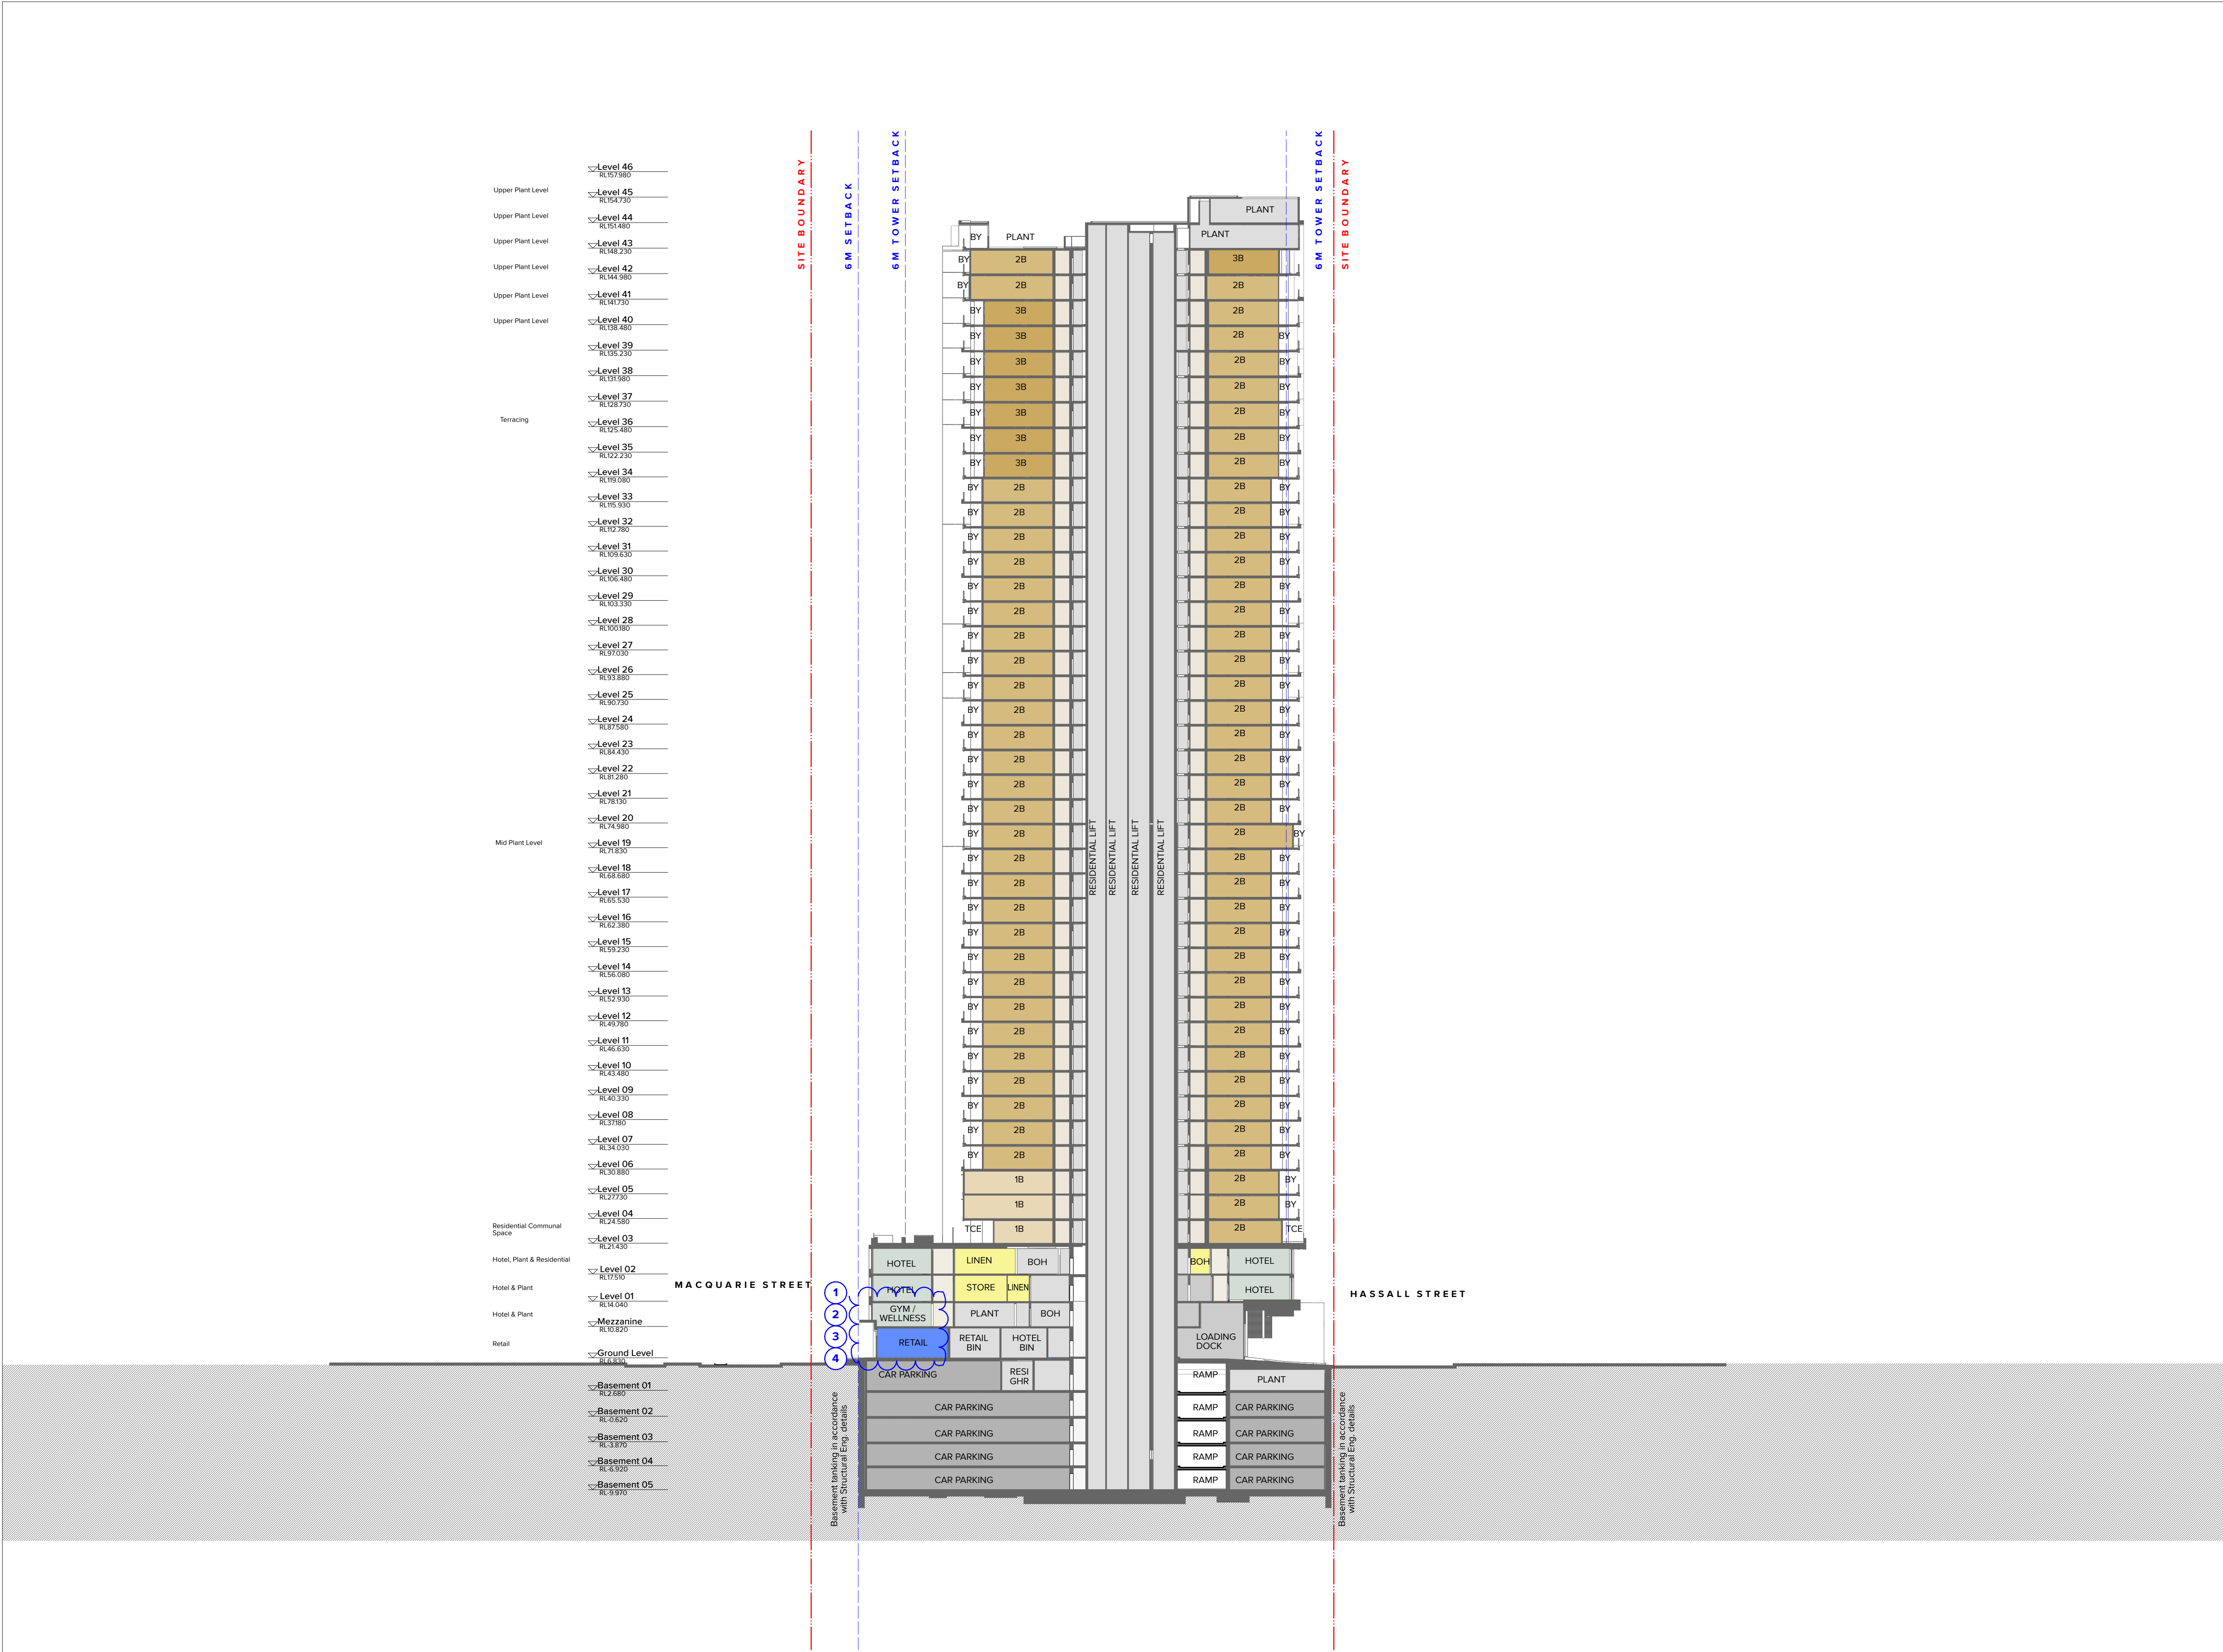

### MATERIAL AND FINISHES LEGEND FOR ELEVATIONS AND SECTIONS

- PCF1 PF1 Powdercoat / Paint finish Type 1: Colour & Finish Dark Grey
- PF2 Paint finish Type 2: Colour & Finish Stone Grey
- PF3 Paint finish Type 3: Colour & Finish Light Grey
- PF4 Paint finish Type 4: Colour & Finish Light Bronze
- PCF5 PF5 Powdercoat / Paint finish Type 5: Colour & Finish Mid Bronze
- PCF6 Powdercoat finish Type 6: Colour & Finish Dark Bronze
- PCF7 PF7 Powdercoat / Paint finish Type 7: Colour & Finish White

### Concrete Finishes

- CF1 Concrete Finish Type 1: Off form concrete natural finish
- BW1 Brickwork, Type 1: Face brick colour: Bowral Blue or equivalent
- BW2 Brickwork, Type 2: Face brick colour: Black

### Glass

- GC1 Glass Type 1: Clear glass. Decorative powder coated aluminium framing system Finish to Match PCF1
- GC2 Glass Type 2: Clear glass with shadow box. Decorative powder coated aluminium framing system Finish to Match PCF1
- GC3 Glass Type 3: Clear glass. Retail/Commercial decorative powder coated aluminium framing system Finish to Match PCF1
- GC4 Glass Type 4: Clear glass. Hotel decorative powder coated aluminium framing system Finish to Match PCF5
- GC5 Glass Type 5: Clear glass fixed louvers. Decorative powder coated aluminium framing system Finish to Match PCF1

### Balustrade & Fence

- BAL1 Balustrade, Type 1 - Clear glass balustrade
- BAL2 Balustrade, Type 2 - Clear glass balustrade face fixed with cover plate to match PCF1
- BAL3 Balustrade, Type 3 - Clear glass balustrade, 1500 High in line with wind consultant recommendation
- BAL4 Balustrade, Type 4 - Clear glass balustrade fixed to concrete upturn, 1500 High in line with wind consultant recommendation.
- BAL5 Balustrade, Type 5 - Fixed vertical aluminium balustrade, Finish to match PCF5
- BAL6 Balustrade, Type 6 - Clear glass balustrade fixed to concrete spandrel.
- BAL7 Balustrade, Type 7 - Clear glass balustrade top fixed
- FEN1 Fence, Type 1 - Metal Fence, 1800 High, Powdercoat finish to match PCF1

### Screen & Louvers

- LV1 Louvre Type 1 Horizontal metal louvers system, Powdercoat finish to match PCF1
- LV2 Louvre Type 2 Horizontal metal louvers system, Powdercoat finish to match PCF5
- SH1 Sunhood Type 1: Horizontal sunhood, Powdercoat finish to match PCF1
- SCN1 Screen Type 1: Fixed vertical aluminium Louvre, Powdercoat finish to match PCF5
- SCN2 Screen Type 2: Perforated Metal screen at Podium level powdercoat finish to match PF7

NOTES  
THIS DRAWING IS COPYRIGHT © OF TURNER. NO REPRODUCTION WITHOUT PERMISSION. UNLESS NOTED OTHERWISE THIS DRAWING IS NOT FOR CONSTRUCTION. ALL DIMENSIONS AND LEVELS ARE TO BE CHECKED ON SITE PRIOR TO THE COMMENCEMENT OF WORK. INFORM TURNER OF ANY DISCREPANCIES FOR CLARIFICATION BEFORE PROCEEDING WITH WORK. DRAWINGS ARE NOT TO BE SCALED. USE ONLY FIGURED DIMENSIONS. REFER TO CONSULTANT DOCUMENTATION FOR FURTHER INFORMATION (DWG, P&C AND BIMA FILES ARE UNCONTROLLED DOCUMENTS AND ARE ISSUED FOR INFORMATION ONLY).

CLIENT  
**Deicorp**  
Level 3/161 Redfern St Redfern NSW 2106  
Australia

| Rev | Date     | Approved by | Revision Notes |
|-----|----------|-------------|----------------|
| CA  | 12.09.25 | KR          | For \$4.55     |
| CB  | 26.01.26 | KR          | For \$4.55 RFI |
| CC  | 09.02.26 | SC          | For \$4.55 RFI |

Project Title  
**34 Hassall Street**  
34 Hassall St Parramatta NSW 2150 Australia

Drawing Title  
**GA Sections**  
**Section DD**


| Scale                     | Project No.               | Drawn by      | North |
|---------------------------|---------------------------|---------------|-------|
| <b>1:400 @A1, 50% @A3</b> | <b>21087</b>              | <b>JR</b>     |       |
| Sheet                     | Dwg No. <b>DA-310-401</b> | Rev <b>CC</b> |       |
| <b>For \$4.55</b>         |                           |               |       |

**TURNER**

Level 7 ONE Oxford Street  
Sydney NSW 2100  
AUSTRALIA

T +61 2 8668 0000  
F +61 2 8668 0068  
turner@tdo.com.au



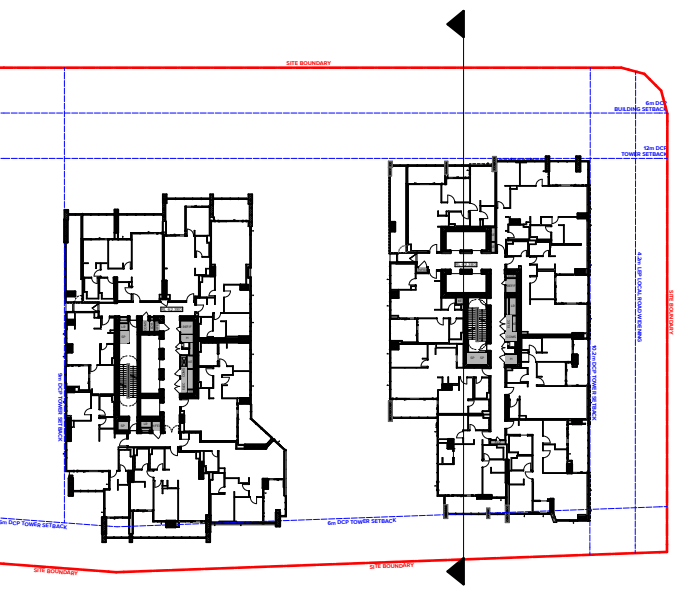

## MATERIAL AND FINISHES LEGEND FOR ELEVATIONS AND SECTIONS

- |      |     |                                                              |
|------|-----|--------------------------------------------------------------|
| PCF1 | PF1 | Powdercoat / Paint finish Type 1: Colour & Finish Dark Grey  |
|      | PF2 | Paint finish Type 2: Colour & Finish Stone Grey              |
|      | PF3 | Paint finish Type 3: Colour & Finish Light Grey              |
|      | PF4 | Paint finish Type 4: Colour & Finish Light Bronze            |
| PCF5 | PF5 | Powdercoat / Paint finish Type 5: Colour & Finish Mid Bronze |
| PCF6 |     | Powdercoat finish Type 6: Colour & Finish Dark Bronze        |
| PCF7 | PF7 | Powdercoat / Paint finish Type 7: Colour & Finish White      |

## Concrete Finishes

- CF1 Concrete Finish Type 1: Off form concrete natural finish
- Brickwork**
- BW1 Brickwork, Type 1: Face brick colour : Bowral Blue or equivalent
- BW2 Brickwork, Type 2: Face brick colour : Black

## Glass

- |     |   |
|-----|---|
| GC1 | Glass Type 1 : Clear glass. Decorative powder coated aluminium framing system Finish to Match PCF1                   |
| GC2 | Glass Type 2 : Clear glass with shadow box. Decorative powder coated aluminium framing system Finish to Match PCF1   |
| GC3 | Glass Type 3 : Clear glass. Retail/Commercial decorative powder coated aluminium framing system Finish to Match PCF1 |
| GC4 | Glass Type 4 : Clear glass. Hotel decorative powder coated aluminium framing system Finish to Match PCF5             |
| GC5 | Glass Type 5 : Clear glass fixed louvers. Decorative powder coated aluminium framing system Finish to Match PCF1     |

### Balustrade & Fence

- |      |   |
|------|---|
| BAL1 | Balustrade, Type 1 - Clear glass balustrade                                                                                  |
| BAL2 | Balustrade, Type 2 - Clear glass balustrade face fixed with cover plate to match PCF1                                        |
| BAL3 | Balustrade, Type 3 - Clear glass balustrade, 1500 High in line with wind consultant recommendation                           |
| BAL4 | Balustrade, Type 4 - Clear glass balustrade fixed to concrete upstand 1500 High in line with wind consultant recommendation. |
| BAL5 | Balustrade, Type 5 - Fixed vertical aluminium balustrade, Finish to match PCF5                                               |
| BAL6 | Balustrade, Type 6 - Clear glass balustrade fixed to concrete spandrel.                                                      |
| BAL7 | Balustrade, Type 7 - Clear glass balustrade top fixed                                                                        |
| FEN1 | Fence, Type 1 - Metal Fence, 1800 High, Powdercoat finish to match PCF1                                                      |

### Screen & Louvres

- |       |                                                                                        |
|-------|----------------------------------------------------------------------------------------|
| LVI   | Louvre Type 1 Horizontal metal louvers system, Powdercoat finish to match PCF1         |
| LV2   | Louvre Type 2 Horizontal metal louvers system, Powdercoat finish to match PCF5         |
| SH1   | Sunhood Type 1: Horizontal sunhood, Powdercoat finish to match PCF1                    |
| SCN 1 | Screen Type 1: Fixed vertical aluminium Louvre, Powdercoat finish to match PCF5        |
| SCN 2 | Screen Type 2: Perforated Metal screen at Podium level powdercoat finish to match PCF7 |

**NOTES**

THIS DRAWING IS COPYRIGHT © OF TURNER. NO REPRODUCTION WITHOUT PERMISSION. UNLESS NOTED OTHERWISE THIS DRAWING IS NOT FOR CONSTRUCTION. ALL DIMENSIONS AND LEVELS ARE TO BE CHECKED ON SITE PRIOR TO THE COMMENCEMENT OF WORK. INFORM TURNER OF ANY DISCREPANCIES FOR CLARIFICATION BEFORE PROCEEDING WITH WORK. DRAWINGS ARE NOT TO BE SCALED. USE ONLY FIGURED DIMENSIONS. REFER TO CONSULTANT DOCUMENTATION FOR FURTHER INFORMATION.DWG, IFC AND BIMX FILES ARE UNCONTROLLED DOCUMENTS AND ARE ISSUED FOR INFORMATION ONLY.

**CLIENT**

**Deicorp**  
Level 3/161 Redfern St Redfern NSW 2016  
Australia

| Rev | Date     | Approved by | Revision Notes |
|-----|----------|-------------|----------------|
| CA  | 12.09.25 | KR          | For \$4.55     |
| CB  | 12.12.25 | SC          | For \$4.55 RFI |
| CC  | 09.02.26 | SC          | For \$4.55 RFI |

Project Title  
**34 Hassall Street**  
34 Hassall St Parramatta NSW 2150 Australia

|                   |             |          |       |
|-------------------|-------------|----------|-------|
| Scale             | Project No. | Drawn by | North |
| 1:400 @A1, 50%@A3 | 21087       | JR       |       |
| Status            | Dwg No.     | Rev      |       |
| For \$4.55        | DA-310-501  | CC       |       |



Drawing Title

**GA Sections**  
**Section EE**

# TURNER

Level 7 ONE Oxford Street  
Sydney NSW 2010  
AUSTRALIA



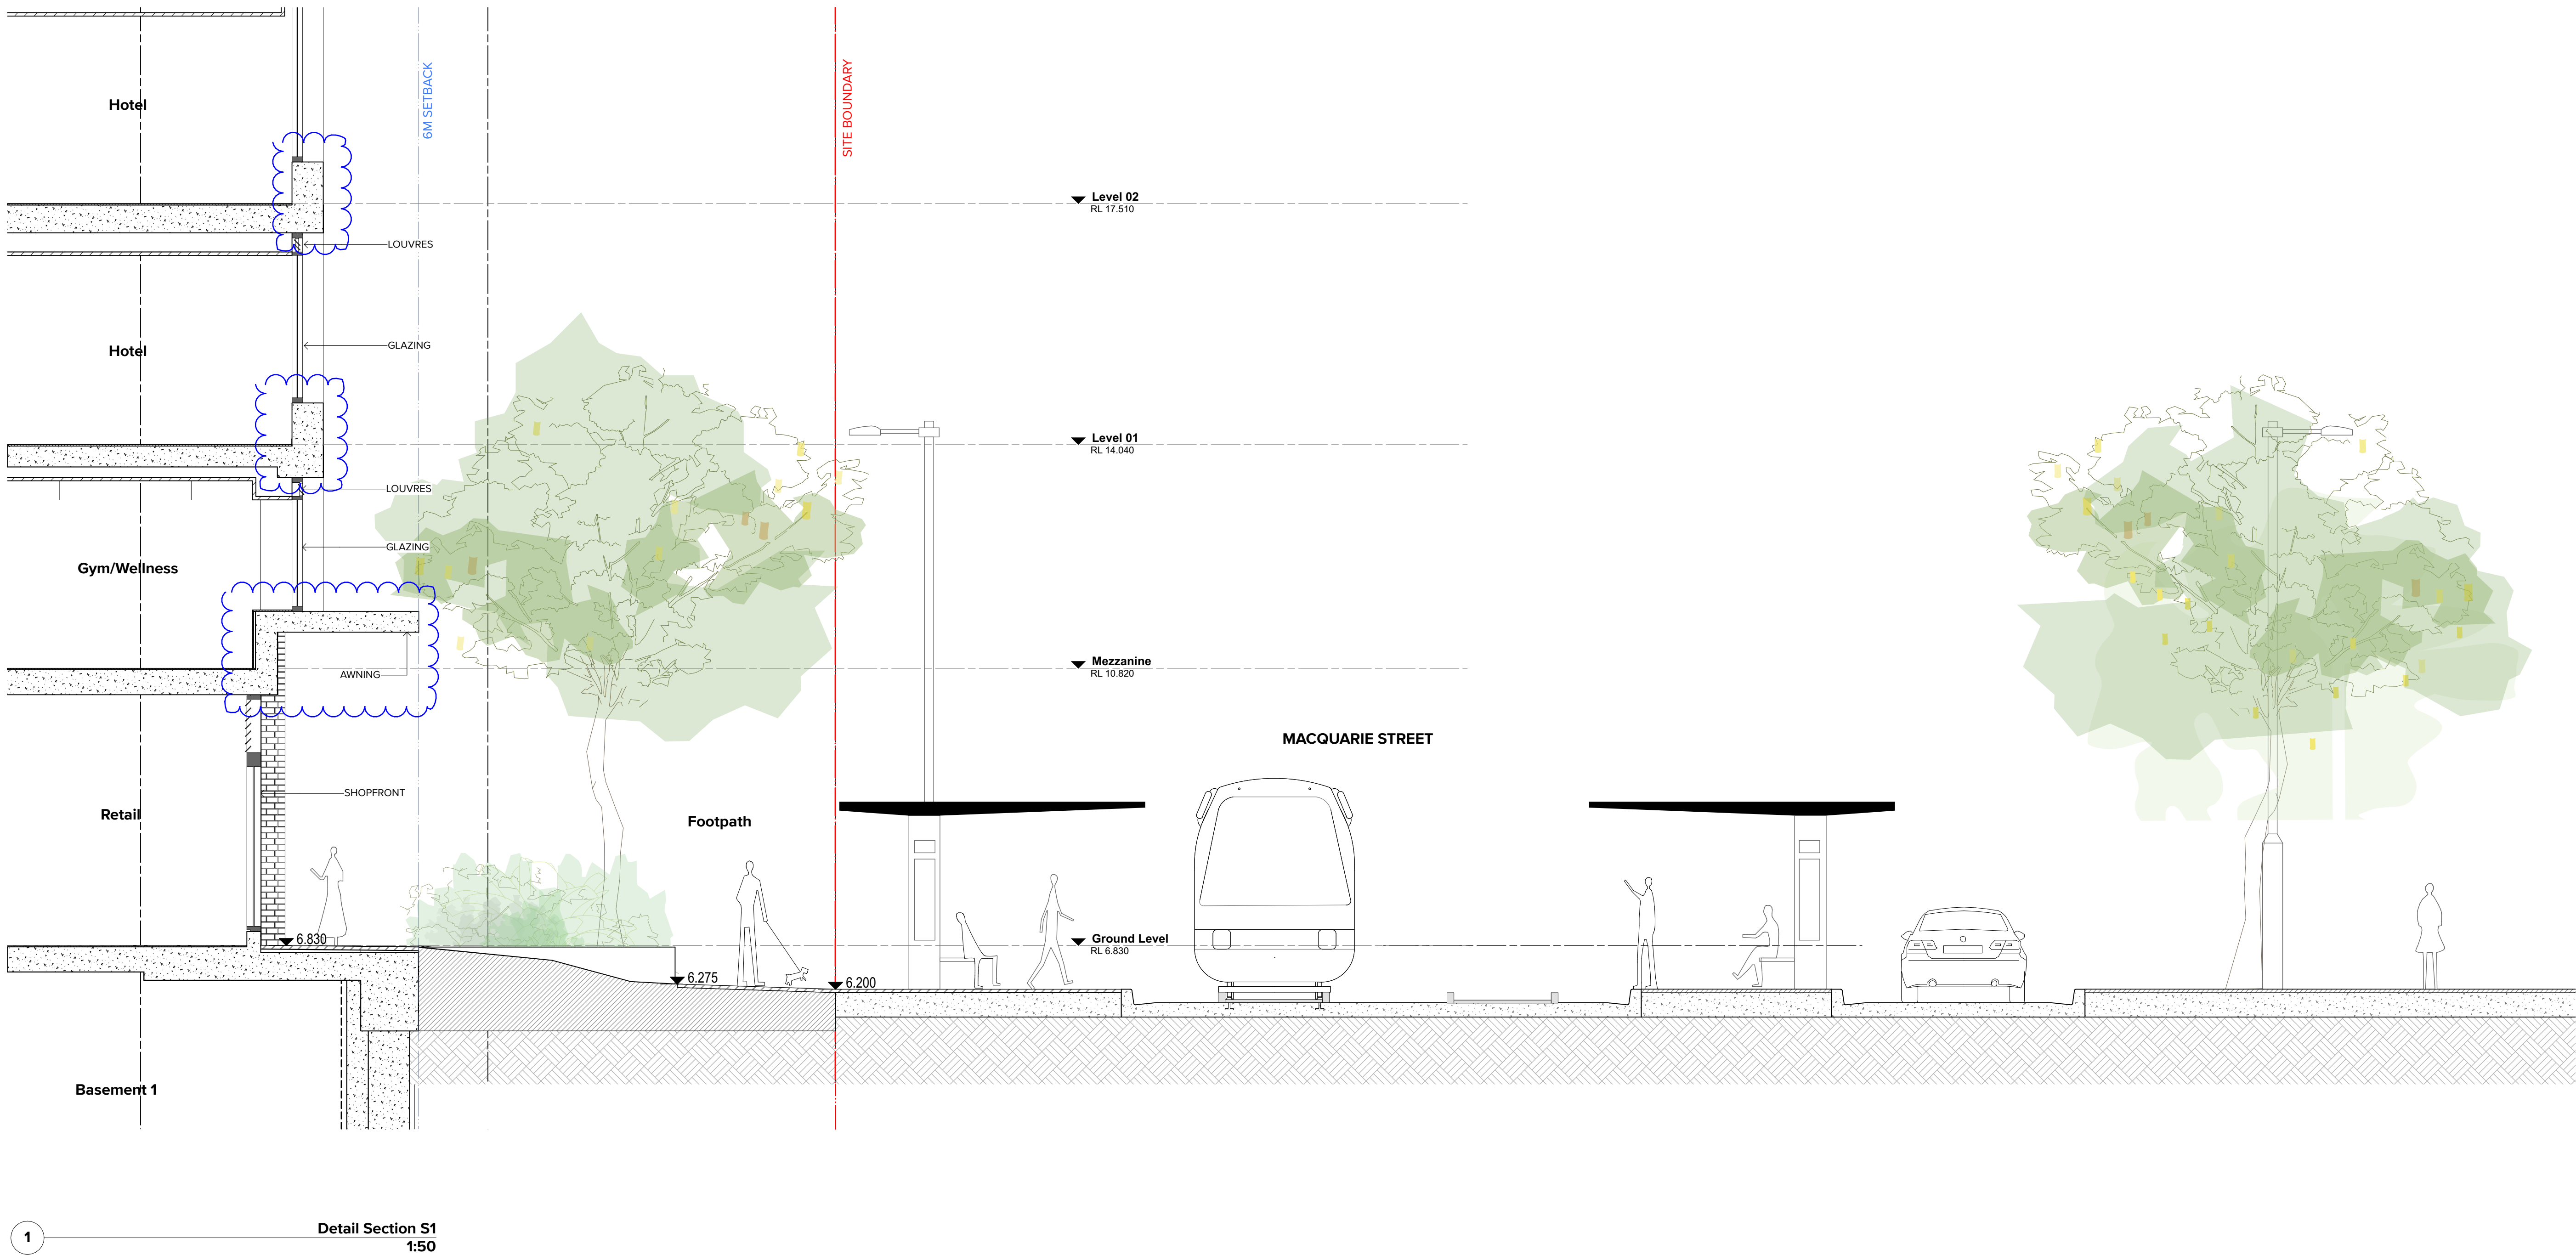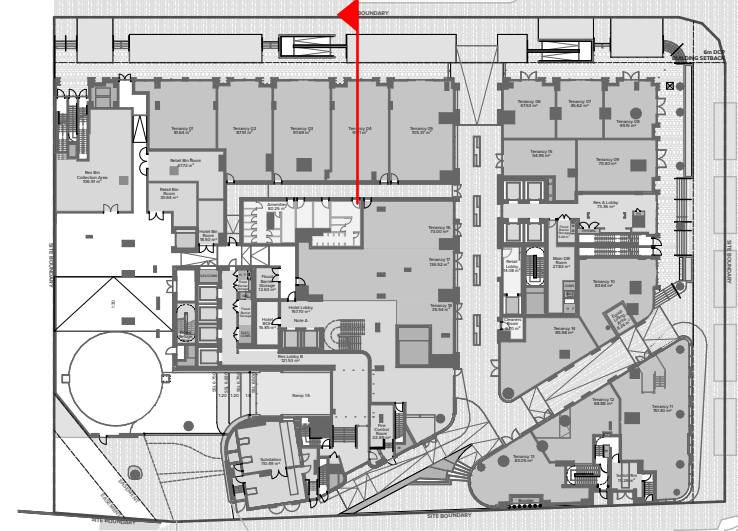

NOTES  
THIS DRAWING IS COPYRIGHT © OF TURNER. NO REPRODUCTION WITHOUT PERMISSION. UNLESS NOTED OTHERWISE THIS DRAWING IS NOT FOR CONSTRUCTION. ALL DIMENSIONS AND LEVELS ARE TO BE CHECKED ON SITE PRIOR TO THE COMMENCEMENT OF WORK. INFORM TURNER OF ANY DISCREPANCIES FOR CLARIFICATION BEFORE PROCEEDING WITH WORK. DRAWINGS ARE NOT TO BE SCALED. USE ONLY FIGURED DIMENSIONS. REFER TO CONSULTANT DOCUMENTATION FOR FURTHER INFORMATION (DWG, IFC AND BIM) FILES ARE UNCONTROLLED DOCUMENTS AND ARE ISSUED FOR INFORMATION ONLY.

CLIENT  
**Deicorp**  
Level 3/161 Redfern St Redfern NSW 2016  
Australia

| Rev | Date     | Approved by | Revision Notes |
|-----|----------|-------------|----------------|
| CA  | 12.09.25 | KR          | For S4.55      |
| CB  | 28.01.26 | KR          | For S4.55 RFI  |
| CC  | 09.02.26 | SC          | For S4.55 RFI  |

Project Title  
**34 Hassall Street**  
34 Hassall St Parramatta NSW 2150 Australia



| Scale            | Project No.               | Drawn by      | North |
|------------------|---------------------------|---------------|-------|
| 1:50 @A1, 50%@A3 | <b>21087</b>              | <b>JR/YY</b>  |       |
| Sheet            | Dwg No. <b>DA-320-101</b> | Rev <b>CC</b> |       |
| For S4.55        |                           |               |       |

Drawing Title  
**Section Details**  
**Section S1**

**TURNER**

Level 7 ONE Oxford Street  
Darlinghurst NSW 2010  
AUSTRALIA  
T +61 2 8668 0000  
F +61 2 8668 0088  
turnerstudio.com.au



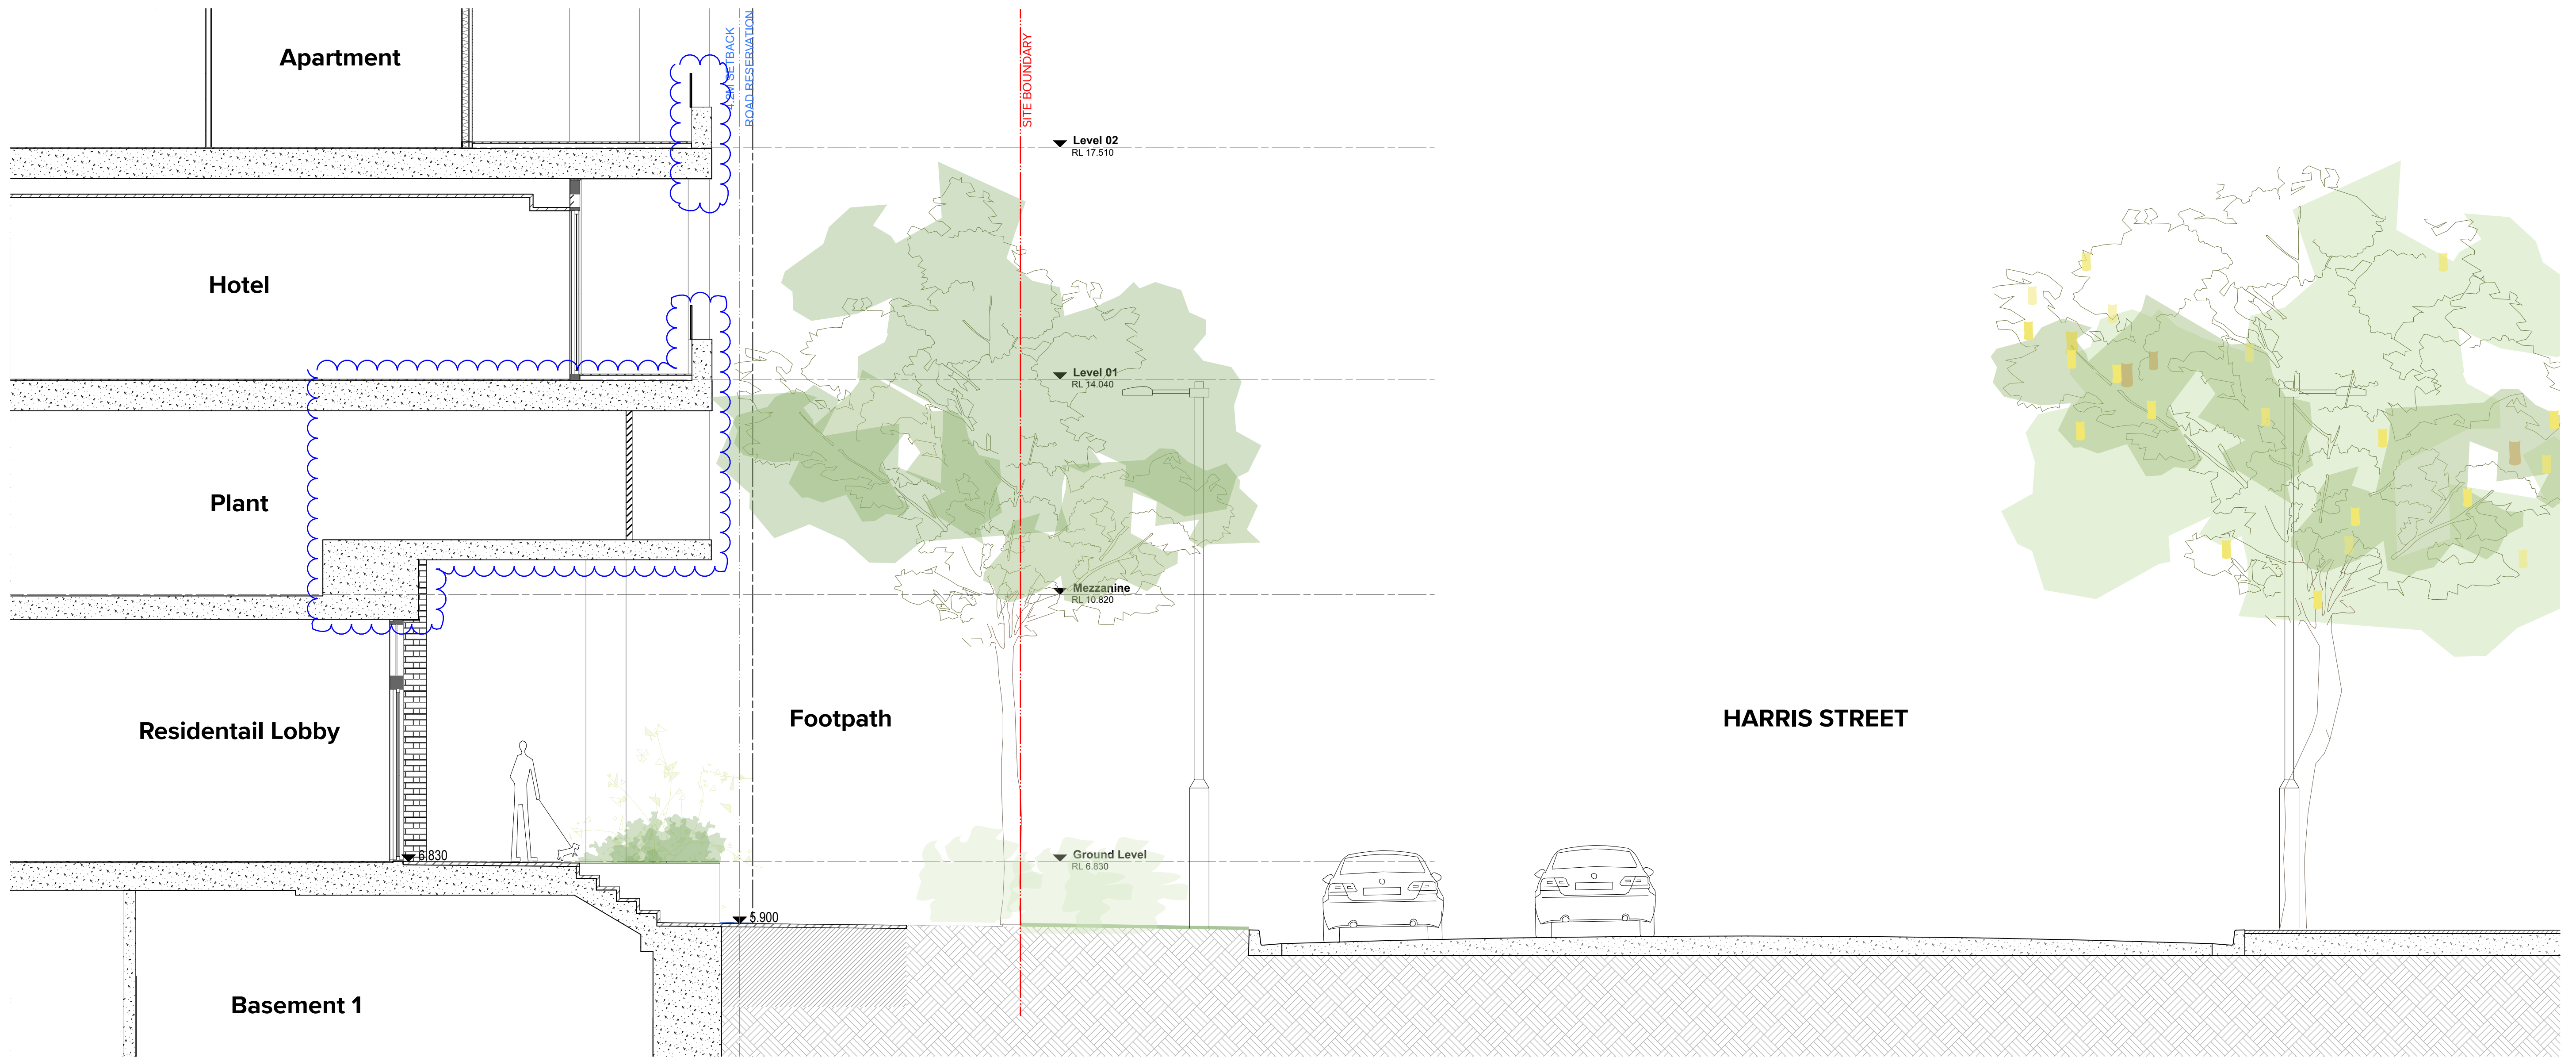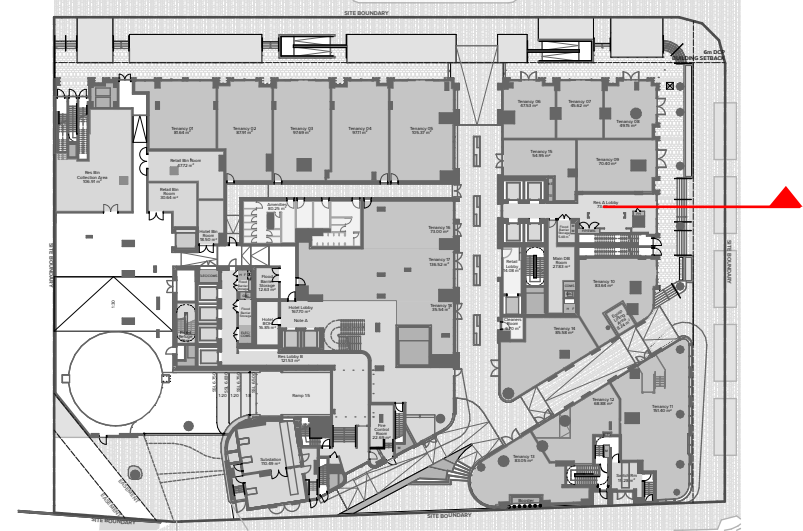

1 Section Detail S2  
1:50

NOTES  
THIS DRAWING IS COPYRIGHT © OF TURNER. NO REPRODUCTION WITHOUT PERMISSION. UNLESS NOTED OTHERWISE THIS DRAWING IS NOT FOR CONSTRUCTION. ALL DIMENSIONS AND LEVELS ARE TO BE CHECKED ON SITE PRIOR TO THE COMMENCEMENT OF WORK. INFORM TURNER OF ANY DISCREPANCIES FOR CLARIFICATION BEFORE PROCEEDING WITH WORK. DRAWINGS ARE NOT TO BE SCALED. USE ONLY FIGURED DIMENSIONS. REFER TO CONSULTANT DOCUMENTATION FOR FURTHER INFORMATION (DWG, IFC AND BIM) FILES ARE UNCONTROLLED DOCUMENTS AND ARE ISSUED FOR INFORMATION ONLY.

CLIENT  
**Deicorp**  
Level 3/161 Redfern St Redfern NSW 2016  
Australia

| Rev | Date     | Approved by | Revision Notes |
|-----|----------|-------------|----------------|
| CA  | 12.09.25 | KR          | For \$4.55     |
| CB  | 12.12.25 | SC          | For \$4.55 RFI |
| CC  | 09.02.26 | SC          | For \$4.55 RFI |

Project Title  
**34 Hassall Street**  
34 Hassall St Parramatta NSW 2150 Australia

Scale  
**1:50 @A1, 50% @A3**  
Status  
**For \$4.55**

Project No.  
**21087**

Drawn by  
**JR/YY**

Dwg No.  
**DA-320-102**

Rev  
**CC**

North


Drawing Title  
**Section Details**  
**Section S2**

**TURNER**

Level 7 ONE Oxford Street  
Darlinghurst NSW 2010  
AUSTRALIA

T +61 2 8668 0000  
F +61 2 8668 0068  
turnerstudio.com.au



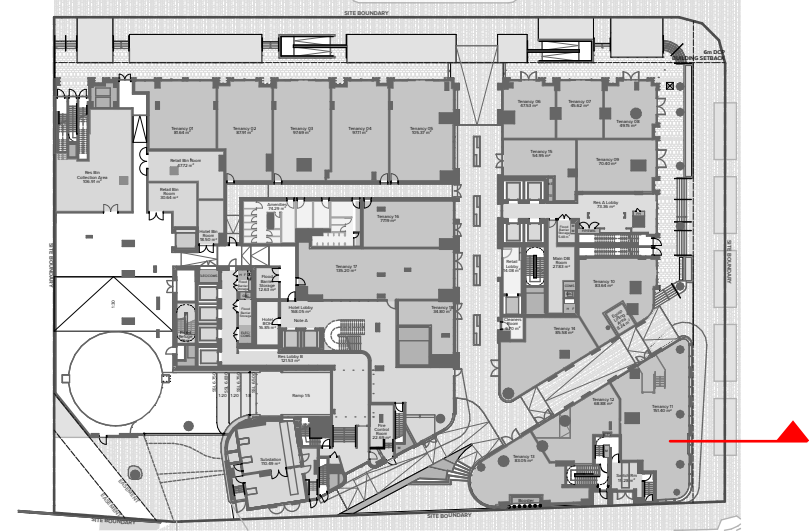

1 Section Detail S3  
1:50

NOTES  
THIS DRAWING IS COPYRIGHT © OF TURNER. NO REPRODUCTION WITHOUT PERMISSION. UNLESS NOTED OTHERWISE THIS DRAWING IS NOT FOR CONSTRUCTION. ALL DIMENSIONS AND LEVELS ARE TO BE CHECKED ON SITE PRIOR TO THE COMMENCEMENT OF WORK. INFORM TURNER OF ANY DISCREPANCIES FOR CLARIFICATION BEFORE PROCEEDING WITH WORK. DRAWINGS ARE NOT TO BE SCALED. USE ONLY FIGURED DIMENSIONS. REFER TO CONSULTANT DOCUMENTATION FOR FURTHER INFORMATION. DWG, IFC AND BIM FILES ARE UNCONTROLLED DOCUMENTS AND ARE ISSUED FOR INFORMATION ONLY.

CLIENT  
**Deicorp**  
Level 3/161 Redfern St Redfern NSW 2016  
Australia

| Rev | Date     | Approved by | Revision Notes |
|-----|----------|-------------|----------------|
| CA  | 12.09.25 | NR          | For S4.55      |
| CB  | 12.12.25 | SC          | For S4.55 RFI  |
| CC  | 09.02.26 | SC          | For S4.55 RFI  |

Project Title  
**34 Hassall Street**  
34 Hassall St Parramatta NSW 2150 Australia

Scale  
**1:50 @A1, 50% @A3**  
Status  
**For S4.55**

Project No.  
**21087**

Drawn by  
**JR/YY**

Dwg No.  
**DA-320-103**

Rev  
**CC**


Drawing Title  
**Section Details**  
**Section S3**

**TURNER**

Level 7 ONE Oxford Street  
Sydney NSW 2010  
AUSTRALIA

T +61 2 8668 0000  
F +61 2 8668 0068  
turnerstudio.com.au



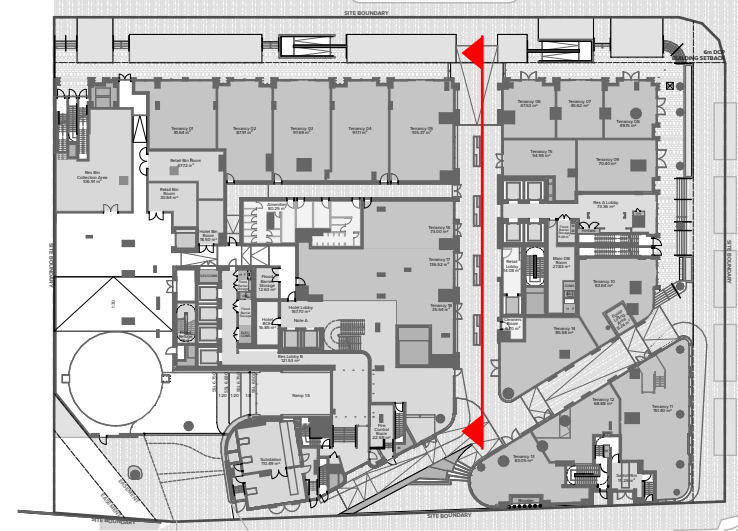

1 Section Detail S4  
1:100

**NOTES**  
THIS DRAWING IS COPYRIGHT © OF TURNER. NO REPRODUCTION WITHOUT PERMISSION. UNLESS NOTED OTHERWISE THIS DRAWING IS NOT FOR CONSTRUCTION. ALL DIMENSIONS AND LEVELS ARE TO BE CHECKED ON SITE PRIOR TO THE COMMENCEMENT OF WORK. INFORM TURNER OF ANY DISCREPANCIES FOR CLARIFICATION BEFORE PROCEEDING WITH WORK. DRAWINGS ARE NOT TO BE SCALED. USE ONLY FIGURED DIMENSIONS. REFER TO CONSULTANT DOCUMENTATION FOR FURTHER INFORMATION. DWG, IFC AND BIM FILES ARE UNCONTROLLED DOCUMENTS AND ARE ISSUED FOR INFORMATION ONLY.

**CLIENT**  
**Deicorp**  
Level 3/161 Redfern St Redfern NSW 2016  
Australia

| Rev | Date     | Approved by | Revision Notes |
|-----|----------|-------------|----------------|
| CA  | 12.09.25 | KR          | For S4.55      |
| CB  | 09.02.26 | SC          | For S4.55 RFI  |

Project Title  
**34 Hassall Street**  
34 Hassall St Parramatta NSW 2150 Australia

Drawing Title  
**Section Details**  
**Section S4**


| Scale                     | Project No.       | Drawn by     | North |
|---------------------------|-------------------|--------------|-------|
| <b>1:100 @A1, 50% @A3</b> | <b>21087</b>      | <b>JR/YY</b> |       |
| Status                    | Dwg No.           | Rev          |       |
| <b>For S4.55</b>          | <b>DA-320-104</b> | <b>CB</b>    |       |

**TURNER**

Level 7 ONE Oxford Street  
Darlinghurst NSW 2010  
AUSTRALIA

T +61 2 8668 0000  
F +61 2 8668 0088  
turnerstudio.com.au



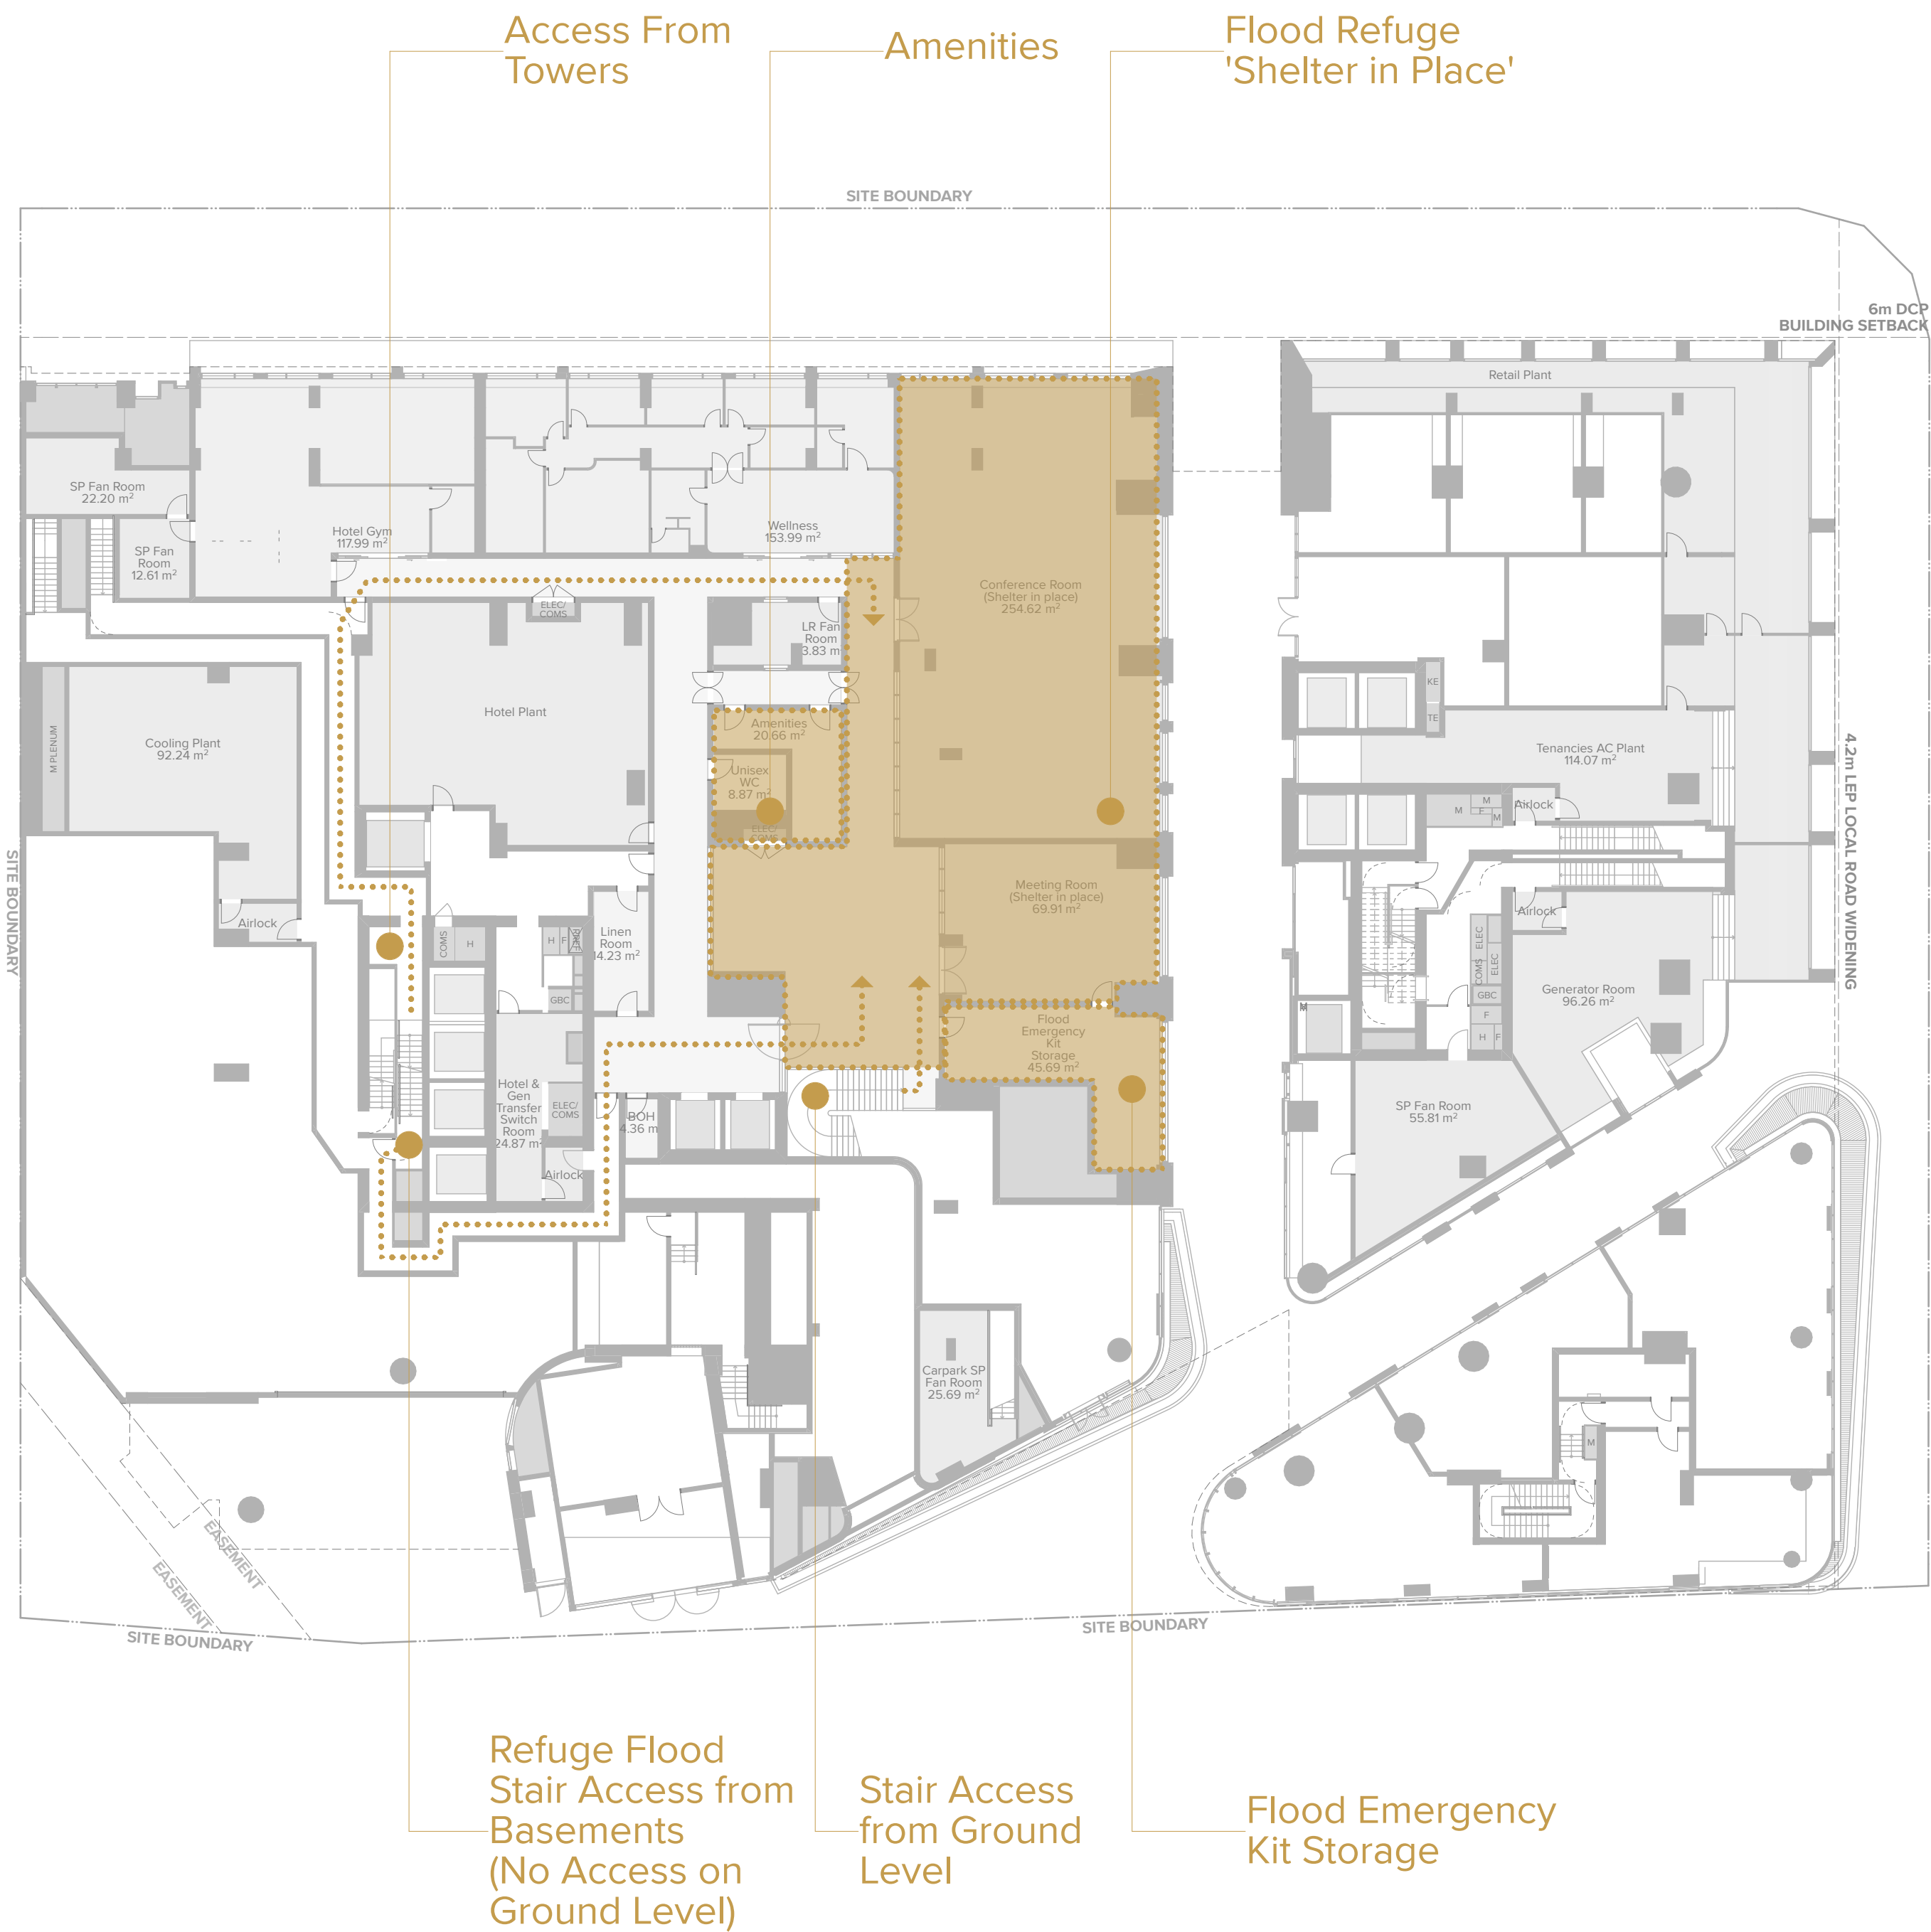

NOTES  
THIS DRAWING IS COPYRIGHT © OF TURNER. NO REPRODUCTION WITHOUT PERMISSION. UNLESS NOTED OTHERWISE THIS DRAWING IS NOT FOR CONSTRUCTION. ALL DIMENSIONS AND LEVELS ARE TO BE CHECKED ON SITE PRIOR TO THE COMMENCEMENT OF WORK. INFORM TURNER OF ANY DISCREPANCIES FOR CLARIFICATION BEFORE PROCEEDING WITH WORK. DRAWINGS ARE NOT TO BE SCALED. USE ONLY FIGURED DIMENSIONS. REFER TO CONSULTANT DOCUMENTATION FOR FURTHER INFORMATION (DWG, PC AND BIMA FILES AND UNCONTROLLED DOCUMENTS) AND ARE ISSUED FOR INFORMATION ONLY.

CLIENT  
**Deicorp**  
Level 3/161 Redfern St Redfern NSW 2016  
Australia

| Rev | Date     | Approved by | Revision Notes |
|-----|----------|-------------|----------------|
| CA  | 12.09.25 | NR          | For \$4.55     |
| CB  | 09.02.26 | SC          | For \$4.55 RFI |

Project Title  
**34 Hassall Street**  
34 Hassall St Parramatta NSW 2150 Australia

Drawing Title  
**Flood Management Plan**  
Mezzanine - Level 1

Scale  
**1:250 @A1, 50% @A3**

Status  
**For \$4.55**

Project No.  
**21087**

Dwg No.  
**DA-840-001**

Drawn by  
**MM**

Rev  
**CB**


North  
↑

**TURNER**

Level 7 ONE Oxford Street  
Sydney NSW 2010  
AUSTRALIA

T +61 2 8688 0000  
F +61 2 8688 0088  
turner@tdo.com.au



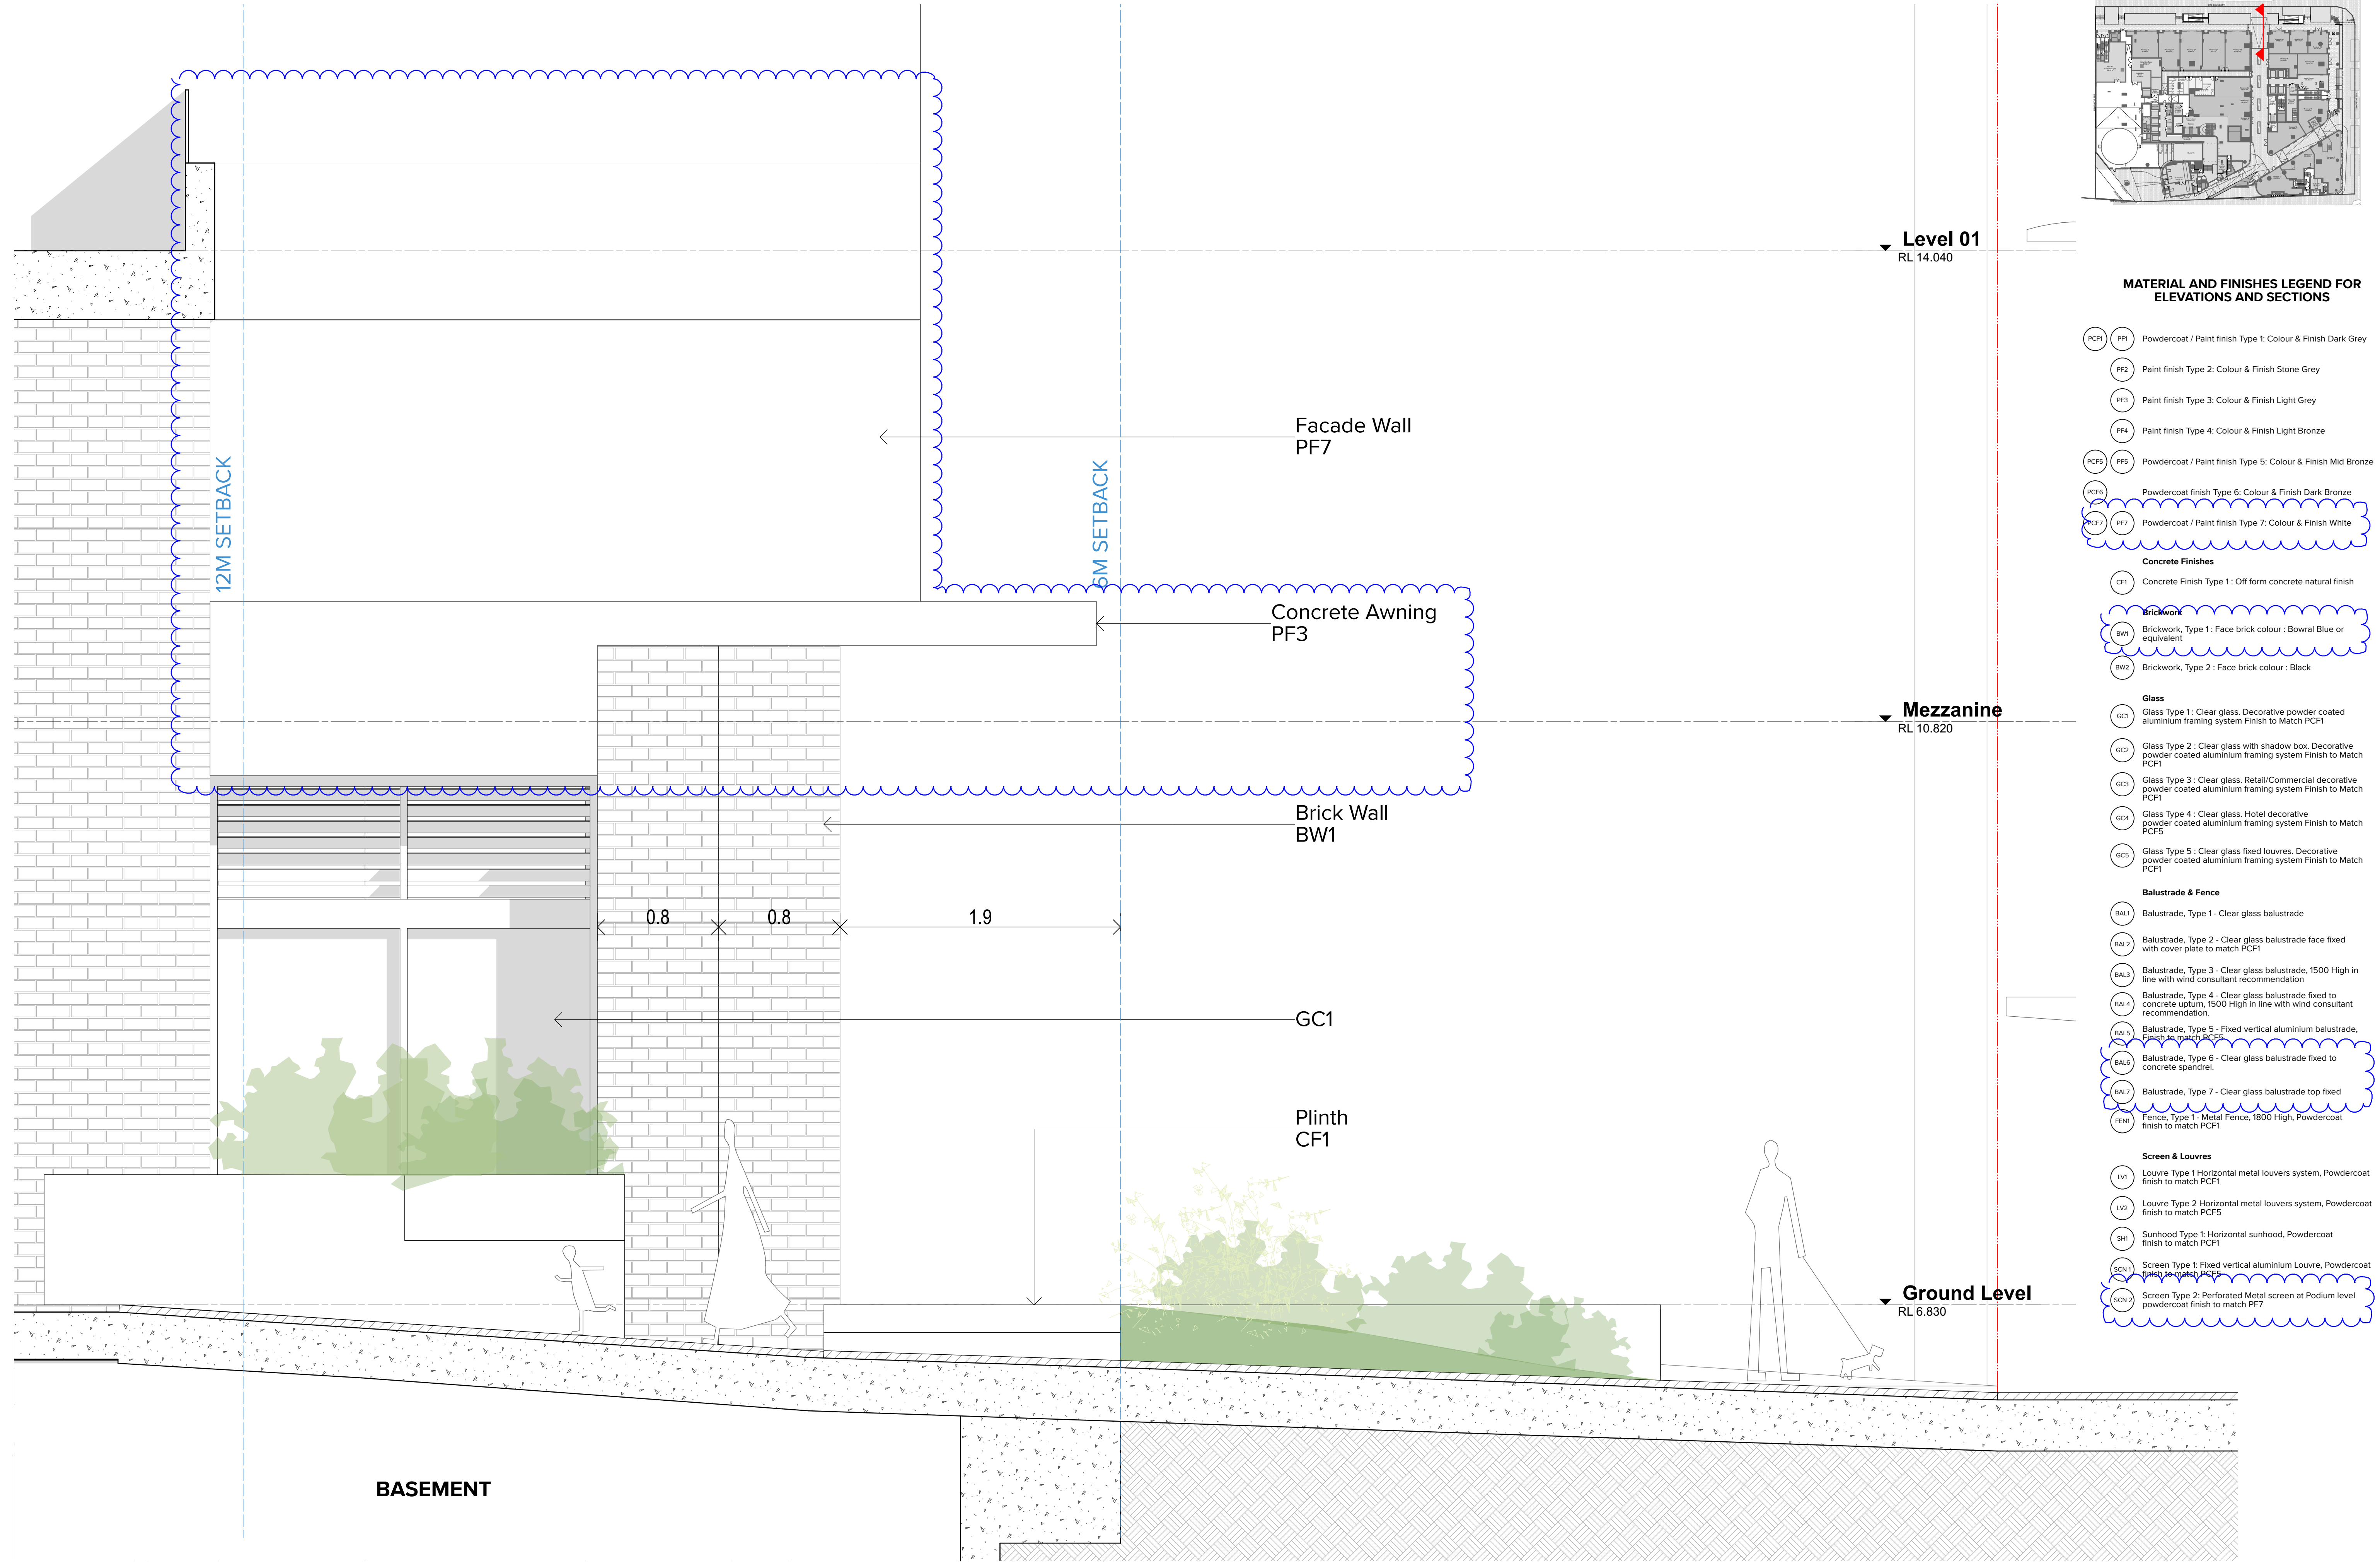

- MATERIAL AND FINISHES LEGEND FOR ELEVATIONS AND SECTIONS**
- PCF1 PF1 Powdercoat / Paint finish Type 1: Colour & Finish Dark Grey
- PF2 Paint finish Type 2: Colour & Finish Stone Grey
- PF3 Paint finish Type 3: Colour & Finish Light Grey
- PF4 Paint finish Type 4: Colour & Finish Light Bronze
- PCF5 PF5 Powdercoat / Paint finish Type 5: Colour & Finish Mid Bronze
- PCF6 Powdercoat finish Type 6: Colour & Finish Dark Bronze
- PCF7 PF7 Powdercoat / Paint finish Type 7: Colour & Finish White
- Concrete Finishes**
- CF1 Concrete Finish Type 1: Off form concrete natural finish
- Brickwork**
- BW1 Brickwork, Type 1: Face brick colour: Bowral Blue or equivalent
- BW2 Brickwork, Type 2: Face brick colour: Black
- Glass**
- GC1 Glass Type 1: Clear glass. Decorative powder coated aluminium framing system Finish to Match PCF1
- GC2 Glass Type 2: Clear glass with shadow box. Decorative powder coated aluminium framing system Finish to Match PCF1
- GC3 Glass Type 3: Clear glass. Retail/Commercial decorative powder coated aluminium framing system Finish to Match PCF1
- GC4 Glass Type 4: Clear glass. Hotel decorative powder coated aluminium framing system Finish to Match PCF5
- GC5 Glass Type 5: Clear glass fixed louvres. Decorative powder coated aluminium framing system Finish to Match PCF1
- Balustrade & Fence**
- BAL1 Balustrade, Type 1 - Clear glass balustrade
- BAL2 Balustrade, Type 2 - Clear glass balustrade face fixed with cover plate to match PCF1
- BAL3 Balustrade, Type 3 - Clear glass balustrade, 1500 High in line with wind consultant recommendation
- BAL4 Balustrade, Type 4 - Clear glass balustrade fixed to concrete upturn, 1500 High in line with wind consultant recommendation.
- BAL5 Balustrade, Type 5 - Fixed vertical aluminium balustrade, Finish to match PCF5
- BAL6 Balustrade, Type 6 - Clear glass balustrade fixed to concrete spandrel.
- BAL7 Balustrade, Type 7 - Clear glass balustrade top fixed
- FEN1 Fence, Type 1 - Metal Fence, 1800 High, Powdercoat finish to match PCF1
- Screen & Louvres**
- LV1 Louvre Type 1 Horizontal metal louvers system, Powdercoat finish to match PCF1
- LV2 Louvre Type 2 Horizontal metal louvers system, Powdercoat finish to match PCF5
- SH1 Sunhood Type 1: Horizontal sunhood, Powdercoat finish to match PCF1
- SCN1 Screen Type 1: Fixed vertical aluminium Louvre, Powdercoat finish to match PCF5
- SCN2 Screen Type 2: Perforated Metal screen at Podium level powdercoat finish to match PF7

**NOTES**  
THIS DRAWING IS COPYRIGHT © OF TURNER. NO REPRODUCTION WITHOUT PERMISSION. UNLESS NOTED OTHERWISE THIS DRAWING IS NOT FOR CONSTRUCTION. ALL DIMENSIONS AND LEVELS ARE TO BE CHECKED ON SITE PRIOR TO THE COMMENCEMENT OF WORK. INFORM TURNER OF ANY DISCREPANCIES FOR CLARIFICATION BEFORE PROCEEDING WITH WORK. DRAWINGS ARE NOT TO BE SCALED. USE ONLY FIGURED DIMENSIONS. REFER TO CONSULTANT DOCUMENTATION FOR FURTHER INFORMATION (DWG, PCF AND BWA FILES AND UNCONTROLLED DOCUMENTS) AND ARE ISSUED FOR INFORMATION ONLY.

**CLIENT**  
**Deicorp**  
Level 3/161 Redfern St Redfern NSW 2106  
Australia

| Rev | Date     | Approved by | Revision Notes |
|-----|----------|-------------|----------------|
| CA  | 12.09.25 | NR          | For \$4.55     |
| CB  | 09.02.26 | SC          | For \$4.55 RFI |

Project Title  
**34 Hassall Street**  
34 Hassall St Parramatta NSW 2150 Australia

Drawing Title  
**Detail Sections & Elevations**  
**Detail Section 1**

| Scale                       | Project No.                  | Drawn by         | North |
|-----------------------------|------------------------------|------------------|-------|
| 1:20 @A1, 50% @A3           | <b>21087</b>                 | <b>JR/RY</b>     |       |
| Status<br><b>For \$4.55</b> | Dwg No.<br><b>DA-850-001</b> | Rev<br><b>CB</b> |       |

**TURNER**

Level 7 ONE Oxford Street  
Sydney NSW 2010  
AUSTRALIA

T +61 2 8688 0000  
F +61 2 8688 0088  
turner@tdo.com.au





NOTES  
THIS DRAWING IS COPYRIGHT © OF TURNER. NO REPRODUCTION WITHOUT PERMISSION. UNLESS NOTED OTHERWISE THIS DRAWING IS NOT FOR CONSTRUCTION. ALL DIMENSIONS AND LEVELS ARE TO BE CHECKED ON SITE PRIOR TO THE COMMENCEMENT OF WORK. INQUIRE TURNER OF ANY DISCREPANCIES FOR CLARIFICATION BEFORE PROCEEDING WITH WORK. DRAWINGS ARE NOT TO BE SCALED. USE ONLY FIGURED DIMENSIONS. REFER TO CONSULTANT DOCUMENTATION FOR FURTHER INFORMATION (DWG, IFC AND BIM FILES ARE UNCONTROLLED DOCUMENTS AND ARE ISSUED FOR INFORMATION ONLY).

CLIENT  
**Deicorp**  
Level 3/161 Redfern St Redfern NSW 2016  
Australia

| Rev | Date     | Approved by | Revision Notes |
|-----|----------|-------------|----------------|
| CA  | 12.09.25 | KR          | For \$4.55     |
| CB  | 09.02.26 | SC          | For \$4.55 RFI |

Project Title  
**34 Hassall Street**  
34 Hassall St Parramatta NSW 2150 Australia



| Scale             | Project No.       | Drawn by     | North |
|-------------------|-------------------|--------------|-------|
| 1:20 @A1, 50% @A3 | <b>21087</b>      | <b>JR/RY</b> |       |
| Status            | Dwg No.           | Rev          |       |
| For \$4.55        | <b>DA-850-002</b> | <b>CB</b>    |       |

Drawing Title  
**Detail Sections & Elevations**  
**Detail Elevation A**

**TURNER**

Level 7 ONE Oxford Street  
Sydney NSW 2010  
AUSTRALIA  
T +61 2 8668 0000  
F +61 2 8668 0068  
turner@turner.com.au



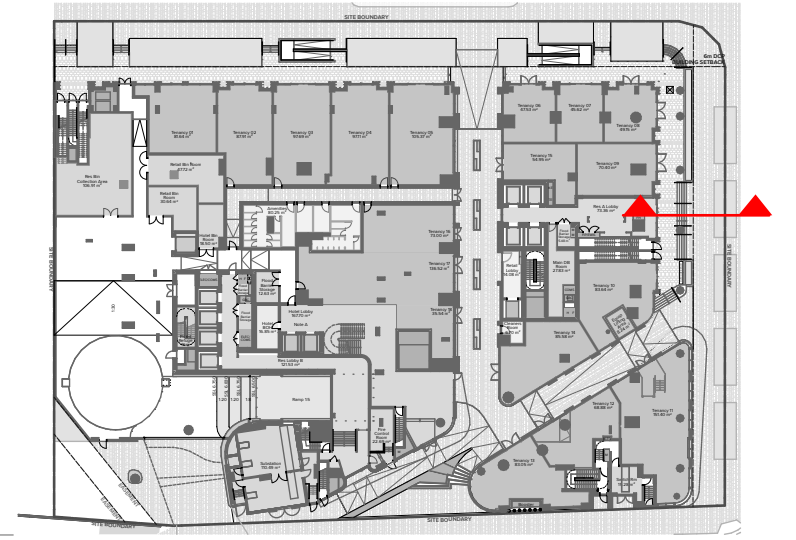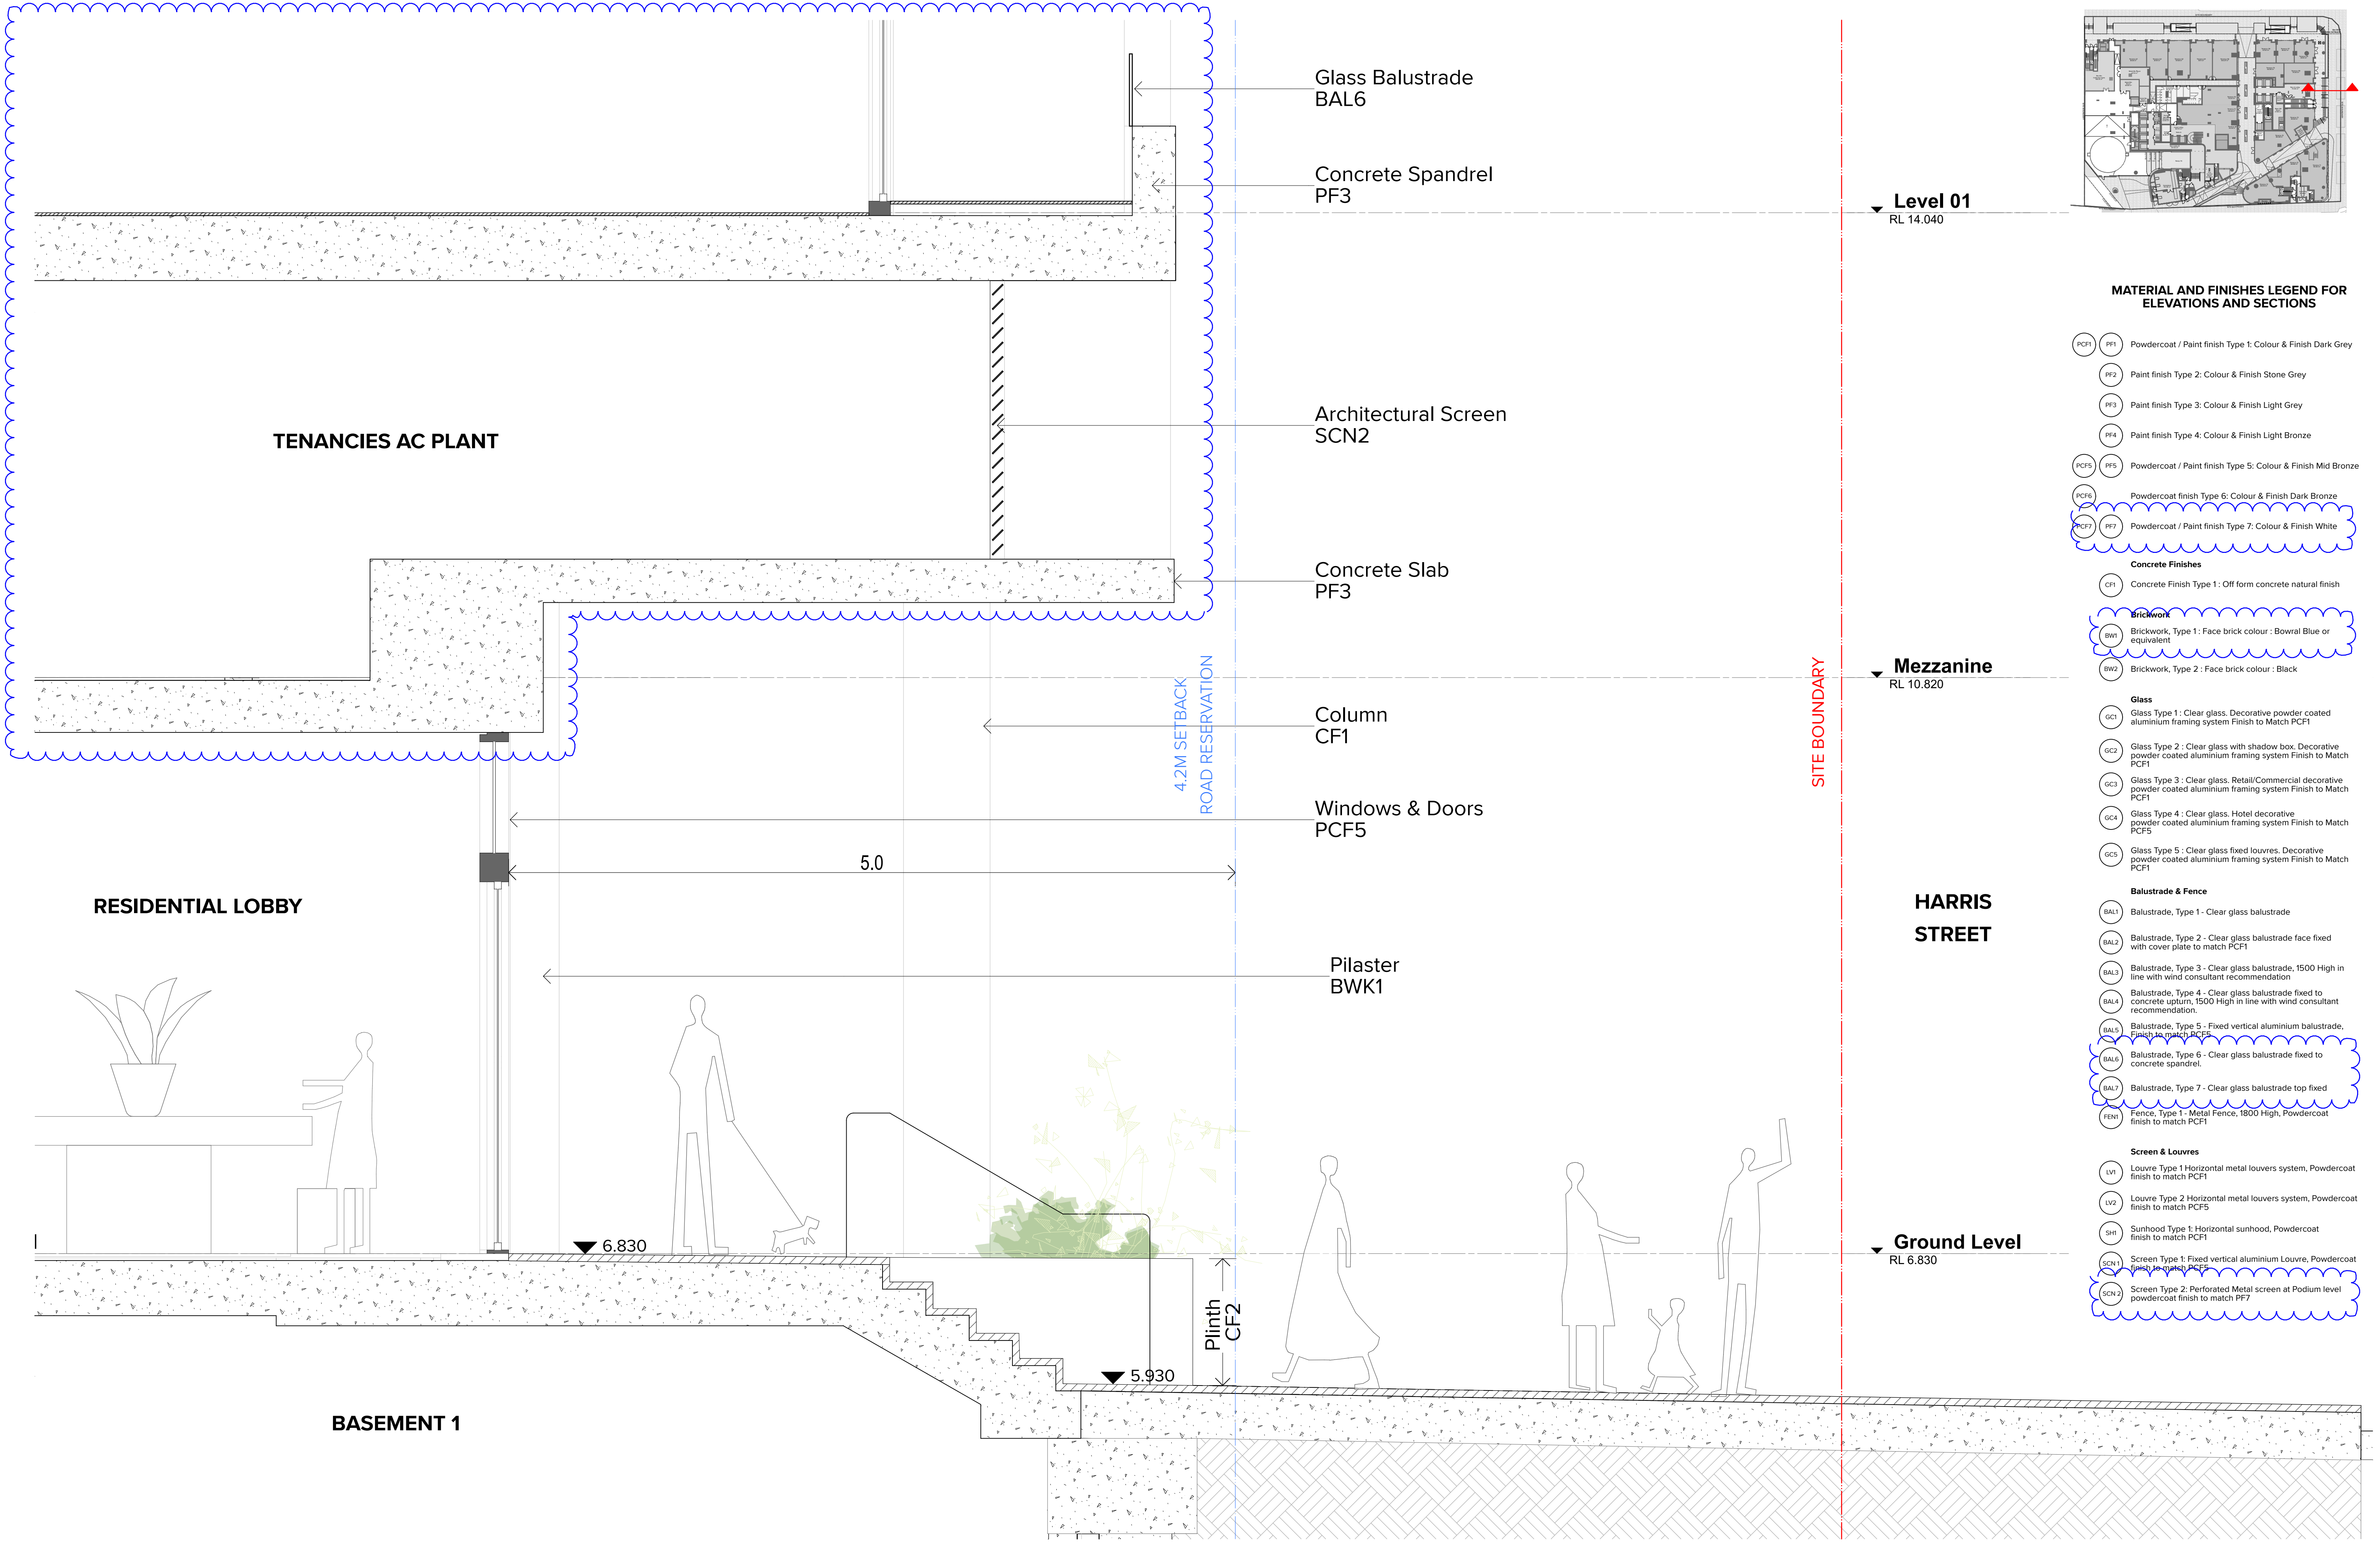

**MATERIAL AND FINISHES LEGEND FOR ELEVATIONS AND SECTIONS**

- PCF1 Powdercoat / Paint finish Type 1: Colour & Finish Dark Grey
- PF2 Paint finish Type 2: Colour & Finish Stone Grey
- PF3 Paint finish Type 3: Colour & Finish Light Grey
- PF4 Paint finish Type 4: Colour & Finish Light Bronze
- PCF5 Powdercoat / Paint finish Type 5: Colour & Finish Mid Bronze
- PCF6 Powdercoat finish Type 6: Colour & Finish Dark Bronze
- PCF7 Powdercoat / Paint finish Type 7: Colour & Finish White
- Concrete Finishes**
  - CF1 Concrete Finish Type 1: Off form concrete natural finish
- Brickwork**
  - BW1 Brickwork, Type 1: Face brick colour: Bowral Blue or equivalent
  - BW2 Brickwork, Type 2: Face brick colour: Black
- Glass**
  - GC1 Glass Type 1: Clear glass. Decorative powder coated aluminium framing system Finish to Match PCF1
  - GC2 Glass Type 2: Clear glass with shadow box. Decorative powder coated aluminium framing system Finish to Match PCF1
  - GC3 Glass Type 3: Clear glass. Retail/Commercial decorative powder coated aluminium framing system Finish to Match PCF1
  - GC4 Glass Type 4: Clear glass. Hotel decorative powder coated aluminium framing system Finish to Match PCF5
  - GC5 Glass Type 5: Clear glass fixed louvres. Decorative powder coated aluminium framing system Finish to Match PCF1
- Balustrade & Fence**
  - BAL1 Balustrade, Type 1 - Clear glass balustrade
  - BAL2 Balustrade, Type 2 - Clear glass balustrade face fixed with cover plate to match PCF1
  - BAL3 Balustrade, Type 3 - Clear glass balustrade, 1500 High in line with wind consultant recommendation
  - BAL4 Balustrade, Type 4 - Clear glass balustrade fixed to concrete upturn, 1500 High in line with wind consultant recommendation.
  - BAL5 Balustrade, Type 5 - Fixed vertical aluminium balustrade, Finish to match PCF5
  - BAL6 Balustrade, Type 6 - Clear glass balustrade fixed to concrete spandrel.
  - BAL7 Balustrade, Type 7 - Clear glass balustrade top fixed
  - FEN1 Fence, Type 1 - Metal Fence, 1800 High, Powdercoat finish to match PCF1
- Screen & Louvres**
  - LV1 Louvre Type 1 Horizontal metal louvers system, Powdercoat finish to match PCF1
  - LV2 Louvre Type 2 Horizontal metal louvers system, Powdercoat finish to match PCF5
  - SH1 Sunhood Type 1: Horizontal sunhood, Powdercoat finish to match PCF1
  - SCN1 Screen Type 1: Fixed vertical aluminium Louvre, Powdercoat finish to match PCF5
  - SCN2 Screen Type 2: Perforated Metal screen at Podium level powdercoat finish to match PF7

**NOTES**  
THIS DRAWING IS COPYRIGHT © OF TURNER. NO REPRODUCTION WITHOUT PERMISSION. UNLESS NOTED OTHERWISE THIS DRAWING IS NOT FOR CONSTRUCTION. ALL DIMENSIONS AND LEVELS ARE TO BE CHECKED ON SITE PRIOR TO THE COMMENCEMENT OF WORK. INFORM TURNER OF ANY DISCREPANCIES FOR CLARIFICATION BEFORE PROCEEDING WITH WORK. DRAWINGS ARE NOT TO BE SCALED. USE ONLY FIGURED DIMENSIONS. REFER TO CONSULTANT DOCUMENTATION FOR FURTHER INFORMATION. DWG, PFC AND BIMA FILES ARE UNCONTROLLED DOCUMENTS AND ARE ISSUED FOR INFORMATION ONLY.

DLCS Quality Endorsed Company ISO 9001:2015, Registration Number 20476  
Notified Architect Nicholas Turner 6085, ABN 98 594 094 811

**CLIENT**  
**Deicorp**  
Level 3/161 Redfern St Redfern NSW 2016  
Australia

| Rev | Date     | Approved by | Revision Notes |
|-----|----------|-------------|----------------|
| CA  | 12.09.25 | NR          | For \$4.55     |
| CB  | 12.12.25 | SC          | For \$4.55 RFI |
| CC  | 09.02.26 | SC          | For \$4.55 RFI |

Project Title  
**34 Hassall Street**  
34 Hassall St Parramatta NSW 2150 Australia

Drawing Title  
**Detail Sections & Elevations**  
**Detail Section 2**

Scale  
**1:20 @A1, 50%@A3**  
Status  
**For \$4.55**

Project No.  
**21087**  
Dwg No.  
**DA-850-003**

Drawn by  
**JR/RY**  
Rev  
**CC**

**TURNER**

Level 7 ONE Oxford Street  
Sydney NSW 2010  
AUSTRALIA  
T +61 2 8668 0000  
F +61 2 8668 0088  
turner@tdo.com.au





**NOTES**  
THIS DRAWING IS COPYRIGHT © OF TURNER. NO REPRODUCTION WITHOUT PERMISSION. UNLESS NOTED OTHERWISE THIS DRAWING IS NOT FOR CONSTRUCTION. ALL DIMENSIONS AND LEVELS ARE TO BE CHECKED ON SITE PRIOR TO THE COMMENCEMENT OF WORK. INFORM TURNER OF ANY DISCREPANCIES FOR CLARIFICATION BEFORE PROCEEDING WITH WORK. DRAWINGS ARE NOT TO BE SCALED. USE ONLY FIGURED DIMENSIONS. REFER TO CONSULTANT DOCUMENTATION FOR FURTHER INFORMATION. DWG, IFC AND BIM FILES ARE UNCONTROLLED DOCUMENTS AND ARE ISSUED FOR INFORMATION ONLY.

**CLIENT**  
**Deicorp**  
Level 3/161 Redfern St Redfern NSW 2016  
Australia

| Rev | Date     | Approved by | Revision Notes |
|-----|----------|-------------|----------------|
| CA  | 12.09.25 | KR          | For S4.55      |
| CB  | 12.12.25 | SC          | For S4.55 RFI  |
| CC  | 09.02.26 | SC          | For S4.55 RFI  |

Project Title  
**34 Hassall Street**  
34 Hassall St Parramatta NSW 2150 Australia

|                                  |                              |                          |       |
|----------------------------------|------------------------------|--------------------------|-------|
| Scale<br><b>1:20 @A1, 50%@A3</b> | Project No.<br><b>21087</b>  | Drawn by<br><b>JR/YY</b> | North |
| Status<br><b>For S4.55</b>       | Dwg No.<br><b>DA-850-004</b> | Rev<br><b>CC</b>         |       |

Drawing Title  
**Detail Sections & Elevations**  
**Detail Elevation B**

**TURNER**

Level 7 ONE Oxford Street  
Sydney NSW 2010  
AUSTRALIA  
T +61 2 8568 0000  
F +61 2 8568 0088  
turner@tda.com.au



Level 01  
RL 14.040

Mezzanine  
RL 10.820

Ground Level  
RL 6.830

Facade Wall  
PF1

Horizontal Louvres  
LV1

Ceiling

Windows & Doors  
GC3

Service Doors  
PCF1

BOOSTER

RETAIL

VOID

RETAIL EOT

### MATERIAL AND FINISHES LEGEND FOR ELEVATIONS AND SECTIONS

PCF1 PF1 Powdercoat / Paint finish Type 1: Colour & Finish Dark Grey

PF2 Paint finish Type 2: Colour & Finish Stone Grey

PF3 Paint finish Type 3: Colour & Finish Light Grey

PF4 Paint finish Type 4: Colour & Finish Light Bronze

PCF5 PF5 Powdercoat / Paint finish Type 5: Colour & Finish Mid Bronze

PCF6 Powdercoat finish Type 6: Colour & Finish Dark Bronze

PCF7 PF7 Powdercoat / Paint finish Type 7: Colour & Finish White

#### Concrete Finishes

CF1 Concrete Finish Type 1: Off form concrete natural finish

#### Brickwork

BW1 Brickwork, Type 1: Face brick colour: Bowral Blue or equivalent

BW2 Brickwork, Type 2: Face brick colour: Black

#### Glass

GC1 Glass Type 1: Clear glass. Decorative powder coated aluminium framing system Finish to Match PCF1

GC2 Glass Type 2: Clear glass with shadow box. Decorative powder coated aluminium framing system Finish to Match PCF1

GC3 Glass Type 3: Clear glass. Retail/Commercial decorative powder coated aluminium framing system Finish to Match PCF1

GC4 Glass Type 4: Clear glass. Hotel decorative powder coated aluminium framing system Finish to Match PCF5

GC5 Glass Type 5: Clear glass fixed louvres. Decorative powder coated aluminium framing system Finish to Match PCF1

#### Balustrade & Fence

BAL1 Balustrade, Type 1 - Clear glass balustrade

BAL2 Balustrade, Type 2 - Clear glass balustrade face fixed with cover plate to match PCF1

BAL3 Balustrade, Type 3 - Clear glass balustrade, 1500 High in line with wind consultant recommendation

BAL4 Balustrade, Type 4 - Clear glass balustrade fixed to concrete upturn, 1500 High in line with wind consultant recommendation.

BAL5 Balustrade, Type 5 - Fixed vertical aluminium balustrade, Finish to match PCF5

BAL6 Balustrade, Type 6 - Clear glass balustrade fixed to concrete spandrel.

BAL7 Balustrade, Type 7 - Clear glass balustrade top fixed

FEN1 Fence, Type 1 - Metal Fence, 1800 High, Powdercoat finish to match PCF1

#### Screen & Louvres

LV1 Louvre Type 1 Horizontal metal louvers system, Powdercoat finish to match PCF1

LV2 Louvre Type 2 Horizontal metal louvers system, Powdercoat finish to match PCF5

SH1 Sunhood Type 1: Horizontal sunhood, Powdercoat finish to match PCF1

SCN1 Screen Type 1: Fixed vertical aluminium Louvre, Powdercoat finish to match PCF5

SCN2 Screen Type 2: Perforated Metal screen at Podium level powdercoat finish to match PF7

NOTES  
THIS DRAWING IS COPYRIGHT © OF TURNER. NO REPRODUCTION WITHOUT PERMISSION. UNLESS NOTED OTHERWISE THIS DRAWING IS NOT FOR CONSTRUCTION. ALL DIMENSIONS AND LEVELS ARE TO BE CHECKED ON SITE PRIOR TO THE COMMENCEMENT OF WORK. INFORM TURNER OF ANY DISCREPANCIES FOR CLARIFICATION BEFORE PROCEEDING WITH WORK. DRAWINGS ARE NOT TO BE SCALED. USE ONLY FIGURED DIMENSIONS. REFER TO CONSULTANT DOCUMENTATION FOR FURTHER INFORMATION (DWG, PC AND BIM) FILES AND UNCONTROLLED DOCUMENTS AND ARE ISSUED FOR INFORMATION ONLY.

CLIENT  
**Deicorp**  
Level 3/161 Redfern St Redfern NSW 2016  
Australia

|     |          |             |                |
|-----|----------|-------------|----------------|
| Rev | Date     | Approved by | Revision Notes |
| CA  | 12.09.25 | NR          | For \$4.55     |
| CB  | 09.02.26 | SC          | For \$4.55 RFI |

Project Title  
**34 Hassall Street**  
34 Hassall St Parramatta NSW 2150 Australia

Drawing Title  
**Detail Sections & Elevations**  
**Detail Section 3**

Scale  
**1:20 @A1, 50%@A3**  
Status  
**For \$4.55**

Project No.  
**21087**  
Dwg No.  
**DA-850-005**  
Drawn by  
**JR/RY**  
Rev  
**CB**

**TURNER**

Level 7 ONE Oxford Street  
Darlinghurst NSW 2010  
AUSTRALIA  
T +61 2 8668 0000  
F +61 2 8668 0068  
turnerstudio.com.au






PCF1 / PF1



PF2

 


PF3




PF4



PCF5 / PF5

 

PCF6

 

PF7/PCF7



CF1



Perforated Screen



BW1



BW2

## MATERIAL AND FINISHES LEGEND FOR ELEVATIONS AND SECTIONS

- PCF1 PF1 Powdercoat / Paint finish Type 1: Colour & Finish Dark Grey
- PF2 Paint finish Type 2: Colour & Finish Stone Grey
- PF3 Paint finish Type 3: Colour & Finish Light Grey
- PF4 Paint finish Type 4: Colour & Finish Light Bronze
- PCF5 PF5 Powdercoat / Paint finish Type 5: Colour & Finish Mid Bronze
- PCF6 Powdercoat finish Type 6: Colour & Finish Dark Bronze
- PCF7 PF7 Powdercoat / Paint finish Type 7: Colour & Finish White

### Concrete Finishes

- CF1 Concrete Finish Type 1: Off form concrete natural finish

### Brickwork

- BW1 Brickwork, Type 1: Face brick colour : Bowral Blue or equivalent
- BW2 Brickwork, Type 2 : Face brick colour : Black

### Glass

- GC1 Glass Type 1 : Clear glass. Decorative powder coated aluminium framing system Finish to Match PCF1
- GC2 Glass Type 2 : Clear glass with shadow box. Decorative powder coated aluminium framing system Finish to Match PCF1
- GC3 Glass Type 3 : Clear glass. Retail/Commercial decorative powder coated aluminium framing system Finish to Match PCF1
- GC4 Glass Type 4 : Clear glass. Hotel decorative powder coated aluminium framing system Finish to Match PCF5
- GC5 Glass Type 5 : Clear glass fixed louvres. Decorative powder coated aluminium framing system Finish to Match PCF1

### Balustrade & Fence

- BAL1 Balustrade, Type 1 - Clear glass balustrade
- BAL2 Balustrade, Type 2 - Clear glass balustrade face fixed with cover plate to match PCF1
- BAL3 Balustrade, Type 3 - Clear glass balustrade, 1500 High in line with wind consultant recommendation
- BAL4 Balustrade, Type 4 - Clear glass balustrade fixed to concrete upturn, 1500 High in line with wind consultant recommendation.
- BAL5 Balustrade, Type 5 - Fixed vertical aluminium balustrade, Finish to match PCF5
- BAL6 Balustrade, Type 6 - Clear glass balustrade fixed to concrete spandrel.
- BAL7 Balustrade, Type 7 - Clear glass balustrade top fixed
- FEN1 Fence, Type 1 - Metal Fence, 1800 High, Powdercoat finish to match PCF1

### Screen & Louvres

- LV1 Louvre Type 1 Horizontal metal louvers system, Powdercoat finish to match PCF1
- LV2 Louvre Type 2 Horizontal metal louvers system, Powdercoat finish to match PCF5
- SH1 Sunhood Type 1: Horizontal sunhood, Powdercoat finish to match PCF1
- SCN1 Screen Type 1: Fixed vertical aluminium Louvre, Powdercoat finish to match PCF5
- SCN2 Screen Type 2: Perforated Metal screen at Podium level powdercoat finish to match PF7

**NOTES**  
THIS DRAWING IS COPYRIGHT © OF TURNER. NO REPRODUCTION WITHOUT PERMISSION. UNLESS NOTED OTHERWISE THIS DRAWING IS NOT FOR CONSTRUCTION. ALL DIMENSIONS AND LEVELS ARE TO BE CHECKED ON SITE PRIOR TO THE COMMENCEMENT OF WORK. INFORM TURNER OF ANY DISCREPANCIES FOR CLARIFICATION BEFORE PROCEEDING WITH WORK. DRAWINGS ARE NOT TO BE SCALED. USE ONLY FIGURED DIMENSIONS. REFER TO CONSULTANT DOCUMENTATION FOR FURTHER INFORMATION (DWG, PC AND BIMA FILES AND UNCONTROLLED DOCUMENTS AND ARE ISSUED FOR INFORMATION ONLY.

**CLIENT**  
**Deicorp**  
Level 3/161 Redfern St Redfern NSW 2016  
Australia

| Rev | Date     | Approved by | Revision Notes |
|-----|----------|-------------|----------------|
| CA  | 12.09.25 | NR          | For \$4.55     |
| CB  | 12.12.25 | SC          | For \$4.55 RFI |
| CC  | 06.02.26 | SC          | For \$4.55 RFI |
| CD  | 09.02.26 | SC          | For \$4.55 RFI |

Project Title  
**34 Hassall Street**  
34 Hassall St Parramatta NSW 2150 Australia

Drawing Title  
**Materials & Finishes Board**  
**External**

Scale  
**1:1, 1:1.67 @A1, 50%@A3**

Project No.  
**21087**

Drawn by  
**JR**

North

Status  
**For \$4.55**

Dwg No.  
**DA-890-001**


Rev  
**CD**

**TURNER**

Level 7 ONE Oxford Street  
Sydney NSW 2010  
AUSTRALIA

T +61 2 8668 0000  
F +61 2 8668 0068  
turner@tdo.com.au



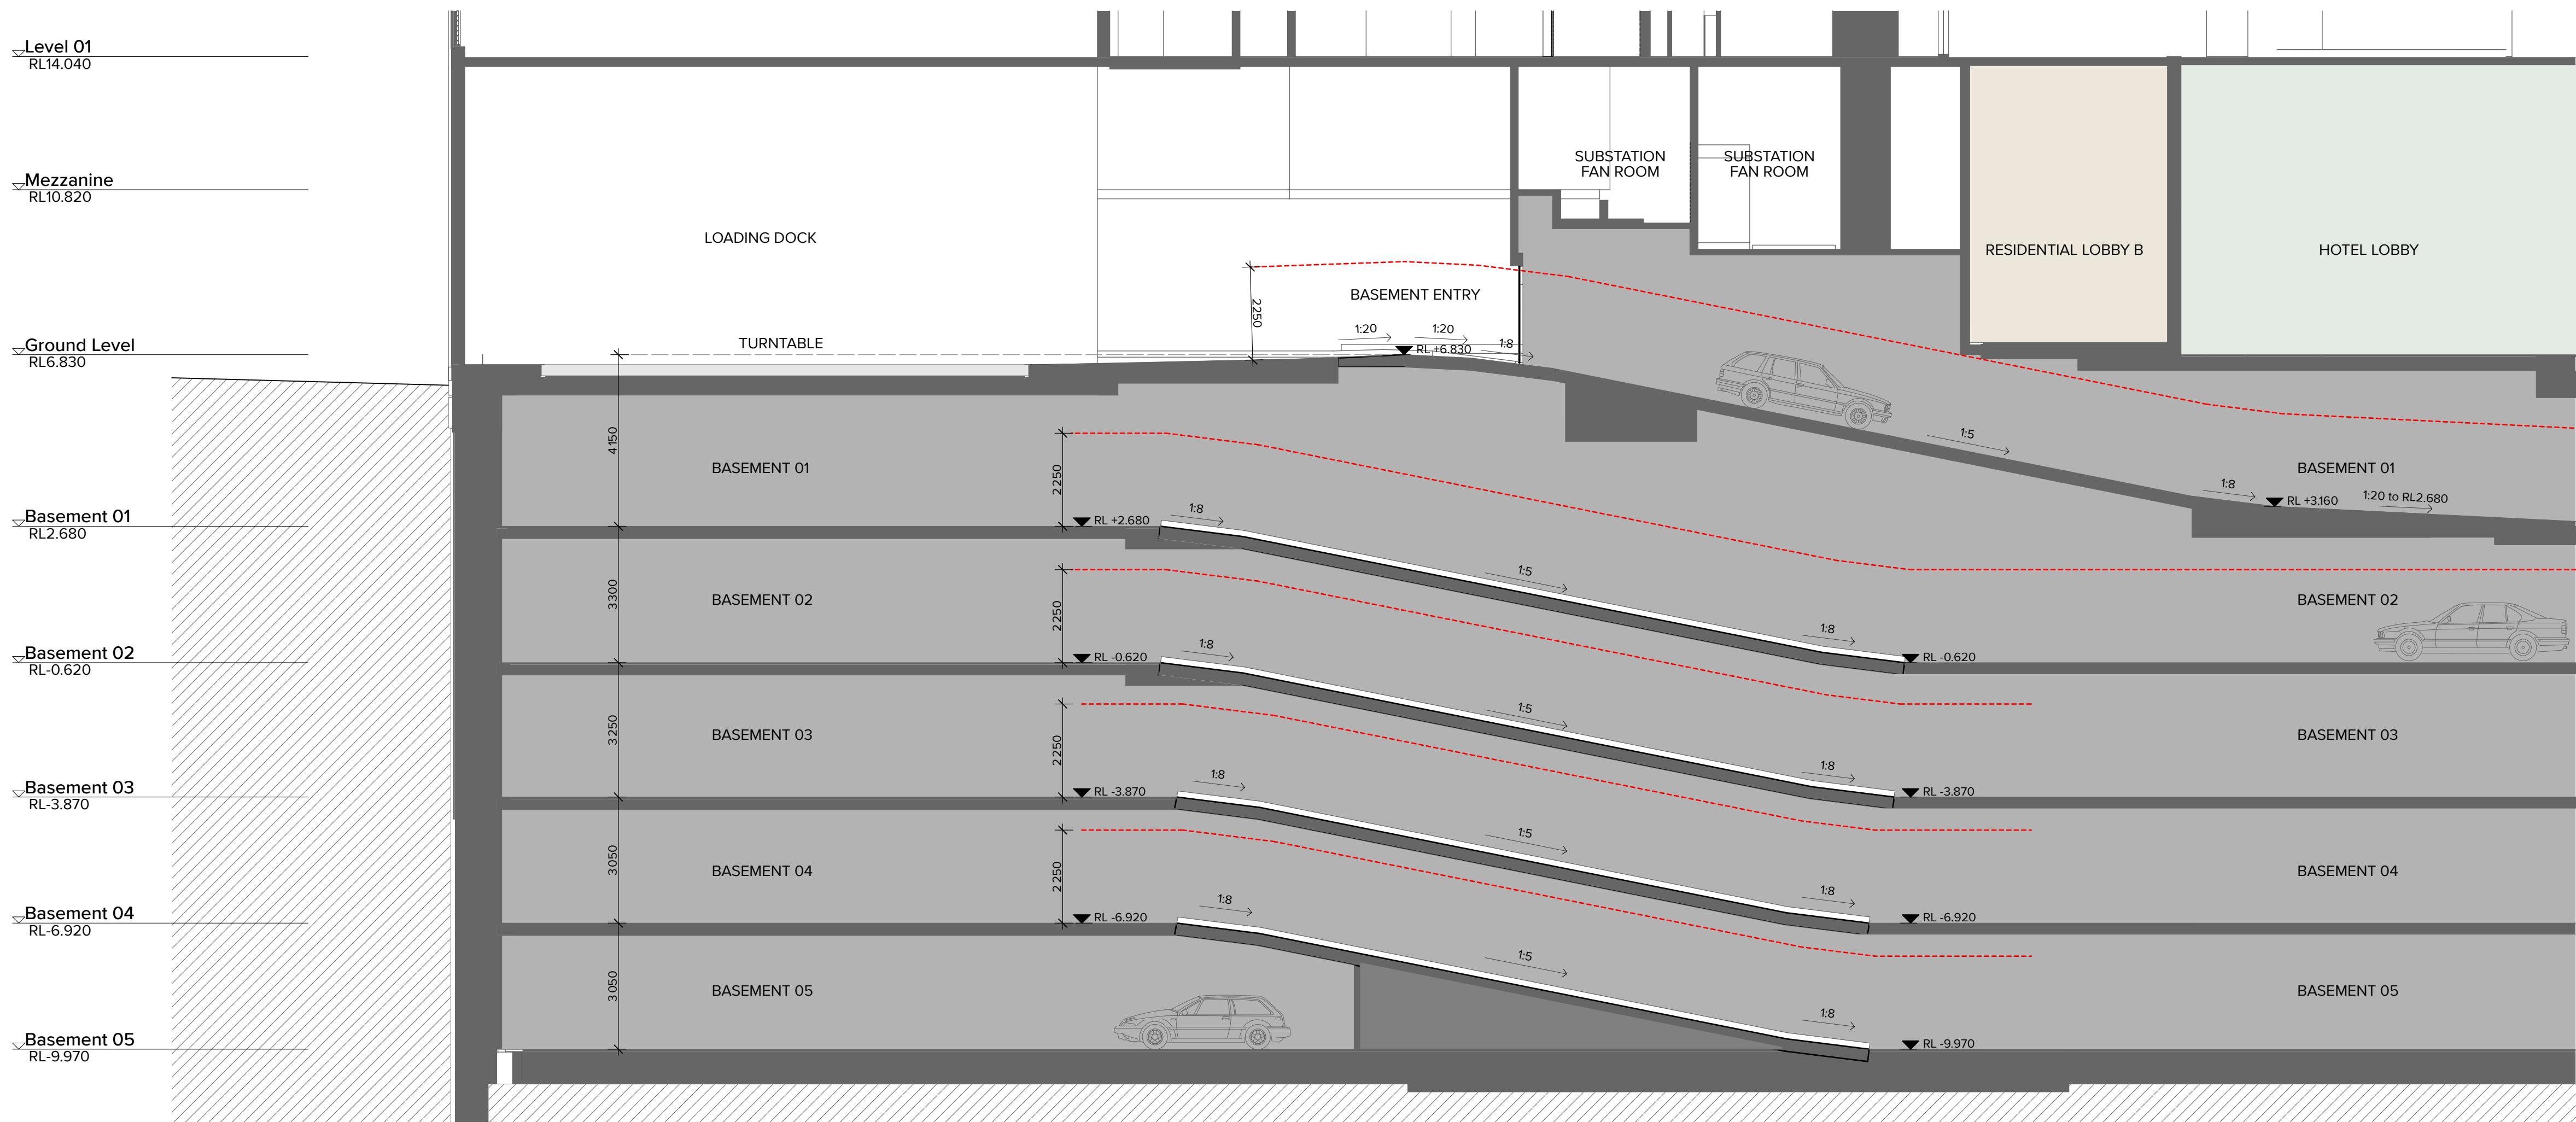

NOTES  
THIS DRAWING IS COPYRIGHT © OF TURNER. NO REPRODUCTION WITHOUT PERMISSION. UNLESS NOTED OTHERWISE THIS DRAWING IS NOT FOR CONSTRUCTION. ALL DIMENSIONS AND LEVELS ARE TO BE CHECKED ON SITE PRIOR TO THE COMMENCEMENT OF WORK. INFORM TURNER OF ANY DISCREPANCIES FOR CLARIFICATION BEFORE PROCEEDING WITH WORK. DRAWINGS ARE NOT TO BE SCALED. USE ONLY FIGURED DIMENSIONS. REFER TO CONSULTANT DOCUMENTATION FOR FURTHER INFORMATION (DWG, PC AND BIM) FILES ARE UNCONTROLLED DOCUMENTS AND ARE ISSUED FOR INFORMATION ONLY.

CLIENT  
**Deicorp**  
Level 3/161 Redfern St Redfern NSW 2016  
Australia

| Rev | Date     | Approved by | Revision Notes |
|-----|----------|-------------|----------------|
| CA  | 12.09.25 | KR          | For S4.55      |

Project Title  
**34 Hassall Street**  
34 Hassall St Parramatta NSW 2150 Australia

Drawing Title  
**GA Sections**  
**Basement Ramp Section**

| Scale               | Project No.                  | Drawn by         | North |
|---------------------|------------------------------|------------------|-------|
| 1:100 @A1, 50% @A3  | <b>21087</b>                 | <b>WWC</b>       |       |
| Status<br>For S4.55 | Dwg No.<br><b>DA-310-601</b> | Rev<br><b>CA</b> |       |

**TURNER**

Level 7 ONE Oxford Street  
Sydney NSW 2010  
AUSTRALIA

T +61 2 8668 0000  
F +61 2 8668 0088  
turner@turner.com.au





1

Facade Detail A

**NOTES**  
THIS DRAWING IS COPYRIGHT © OF TURNER. NO REPRODUCTION WITHOUT PERMISSION. UNLESS NOTED OTHERWISE THIS DRAWING IS NOT FOR CONSTRUCTION. ALL DIMENSIONS AND LEVELS ARE TO BE CHECKED ON SITE PRIOR TO THE COMMENCEMENT OF WORK. INFORM TURNER OF ANY DISCREPANCIES FOR CLARIFICATION BEFORE PROCEEDING WITH WORK. DRAWINGS ARE NOT TO BE SCALED. USE ONLY FIGURED DIMENSIONS. REFER TO CONSULTANT DOCUMENTATION FOR FURTHER INFORMATION. DWG, IFC AND BIM FILES ARE UNCONTROLLED DOCUMENTS AND ARE ISSUED FOR INFORMATION ONLY.

**CLIENT**  
**Deicorp**  
Level 3/161 Redfern St Redfern NSW 2016  
Australia

|     |          |             |                |
|-----|----------|-------------|----------------|
| Rev | Date     | Approved by | Revision Notes |
| CA  | 12.09.25 | KR          | For S4.55      |

Project Title  
**34 Hassall Street**  
34 Hassall St Parramatta NSW 2150 Australia

Drawing Title  
**Section Details**  
**Facade Detailed Perspective - Sheet 1**

|               |                   |              |       |
|---------------|-------------------|--------------|-------|
| Scale         | Project No.       | Drawn by     | North |
| @A1, 50% @ A3 | <b>21087</b>      | <b>JR/RY</b> |       |
| Status        | Dwg No.           | Rev          |       |
| For S4.55     | <b>DA-320-111</b> | <b>CA</b>    |       |

**TURNER**

Level 7 ONE Oxford Street  
Darlinghurst NSW 2010  
AUSTRALIA

T +61 2 8668 0000  
F +61 2 8668 0088  
turnerstudio.com.au





1 Facade Detail B1



1 Facade Detail B2

**NOTES**  
THIS DRAWING IS COPYRIGHT © OF TURNER. NO REPRODUCTION WITHOUT PERMISSION. UNLESS NOTED OTHERWISE THIS DRAWING IS NOT FOR CONSTRUCTION. ALL DIMENSIONS AND LEVELS ARE TO BE CHECKED ON SITE PRIOR TO THE COMMENCEMENT OF WORK. INFORM TURNER OF ANY DISCREPANCIES FOR CLARIFICATION BEFORE PROCEEDING WITH WORK. DRAWINGS ARE NOT TO BE SCALED. USE ONLY FIGURED DIMENSIONS. REFER TO CONSULTANT DOCUMENTATION FOR FURTHER INFORMATION (DWG, PC AND BIM) FILES AND UNCONTROLLED DOCUMENTS AND ARE ISSUED FOR INFORMATION ONLY.

**CLIENT**  
**Deicorp**  
Level 3/161 Redfern St Redfern NSW 2016  
Australia

|     |          |             |                |
|-----|----------|-------------|----------------|
| Rev | Date     | Approved by | Revision Notes |
| CA  | 12.09.25 | KR          | For S4.55      |

Project Title  
**34 Hassall Street**  
34 Hassall St Parramatta NSW 2150 Australia

Drawing Title  
**Section Details**  
**Facade Detailed Perspective - Sheet 2**

|               |                   |              |       |
|---------------|-------------------|--------------|-------|
| Scale         | Project No.       | Drawn by     | North |
| @A1, 50% @ A3 | <b>21087</b>      | <b>JR/YY</b> |       |
| Status        | Dwg No.           | Rev          |       |
| For S4.55     | <b>DA-320-112</b> | <b>CA</b>    |       |

**TURNER**

Level 7 ONE Oxford Street  
Darlinghurst NSW 2010  
AUSTRALIA

T +61 2 8668 0000  
F +61 2 8668 0088  
turnerstudio.com.au





2

Facade Detail D



1

Facade Detail C

**NOTES**  
THIS DRAWING IS COPYRIGHT © OF TURNER. NO REPRODUCTION WITHOUT PERMISSION. UNLESS NOTED OTHERWISE THIS DRAWING IS NOT FOR CONSTRUCTION. ALL DIMENSIONS AND LEVELS ARE TO BE CHECKED ON SITE PRIOR TO THE COMMENCEMENT OF WORK. INFORM TURNER OF ANY DISCREPANCIES FOR CLARIFICATION BEFORE PROCEEDING WITH WORK. DRAWINGS ARE NOT TO BE SCALED. USE ONLY FIGURED DIMENSIONS. REFER TO CONSULTANT DOCUMENTATION FOR FURTHER INFORMATION (DWG, PC AND BIM) FILES AND UNCONTROLLED DOCUMENTS AND ARE ISSUED FOR INFORMATION ONLY.

**CLIENT**  
**Deicorp**  
Level 3/161 Redfern St Redfern NSW 2016  
Australia

| Rev | Date     | Approved by | Revision Notes |
|-----|----------|-------------|----------------|
| CA  | 12.09.25 | KR          | For S4.55      |

Project Title  
**34 Hassall Street**  
34 Hassall St Parramatta NSW 2150 Australia

Scale  
**@A1, 50%@A3**  
Status  
**For S4.55**

| Project No.       | Drawn by     | North |
|-------------------|--------------|-------|
| <b>21087</b>      | <b>JR/YY</b> |       |
| Dwg No.           | Rev          |       |
| <b>DA-320-113</b> | <b>CA</b>    |       |

Drawing Title  
**Section Details**  
**Facade Detailed Perspective - Sheet 3**

**TURNER**

Level 7 ONE Oxford Street  
Darlinghurst NSW 2010  
AUSTRALIA  
T +61 2 8668 0000  
F +61 2 8668 0088  
turnerstudio.com.au





1

Facade Detail D

**NOTES**  
THIS DRAWING IS COPYRIGHT © OF TURNER. NO REPRODUCTION WITHOUT PERMISSION. UNLESS NOTED OTHERWISE THIS DRAWING IS NOT FOR CONSTRUCTION. ALL DIMENSIONS AND LEVELS ARE TO BE CHECKED ON SITE PRIOR TO THE COMMENCEMENT OF WORK. INFORM TURNER OF ANY DISCREPANCIES FOR CLARIFICATION BEFORE PROCEEDING WITH WORK. DRAWINGS ARE NOT TO BE SCALED. USE ONLY FIGURED DIMENSIONS. REFER TO CONSULTANT DOCUMENTATION FOR FURTHER INFORMATION. DWG, IFC AND BIM FILES ARE UNCONTROLLED DOCUMENTS AND ARE ISSUED FOR INFORMATION ONLY.

**CLIENT**  
**Deicorp**  
Level 3/161 Redfern St Redfern NSW 2016  
Australia

| Rev | Date     | Approved by | Revision Notes |
|-----|----------|-------------|----------------|
| CA  | 12.09.25 | KR          | For S4.55      |

Project Title  
**34 Hassall Street**  
34 Hassall St Parramatta NSW 2150 Australia

Drawing Title  
**Section Details**  
**Facade Detailed Perspective - Sheet 4**

| Scale            | Project No.       | Drawn by     | North |
|------------------|-------------------|--------------|-------|
| @A1, 50% @A3     | <b>21087</b>      | <b>JR/YY</b> |       |
| Status           | Dwg No.           | Rev          |       |
| <b>For S4.55</b> | <b>DA-320-114</b> | <b>CA</b>    |       |

**TURNER**

DLCS Quality Endorsed Company ISO 9001:2015, Registration Number 20476  
Notified Address: Nicholas Turner 6885, APRN 99 994 094 971

Level 7 ONE Oxford Street  
Darlinghurst NSW 2010  
AUSTRALIA

T +61 2 8668 0000  
F +61 2 8668 0088  
turnerstudio.com.au