










Legend

- Site
- Auburn Town Centre
- Arterial Rd
- Direction
- School

 


Legend


- Site
- School
- Railway
- R2 Zone
- B4 Zone
- Existing Landscape
- Noise
- Sun Angle
- Relationship

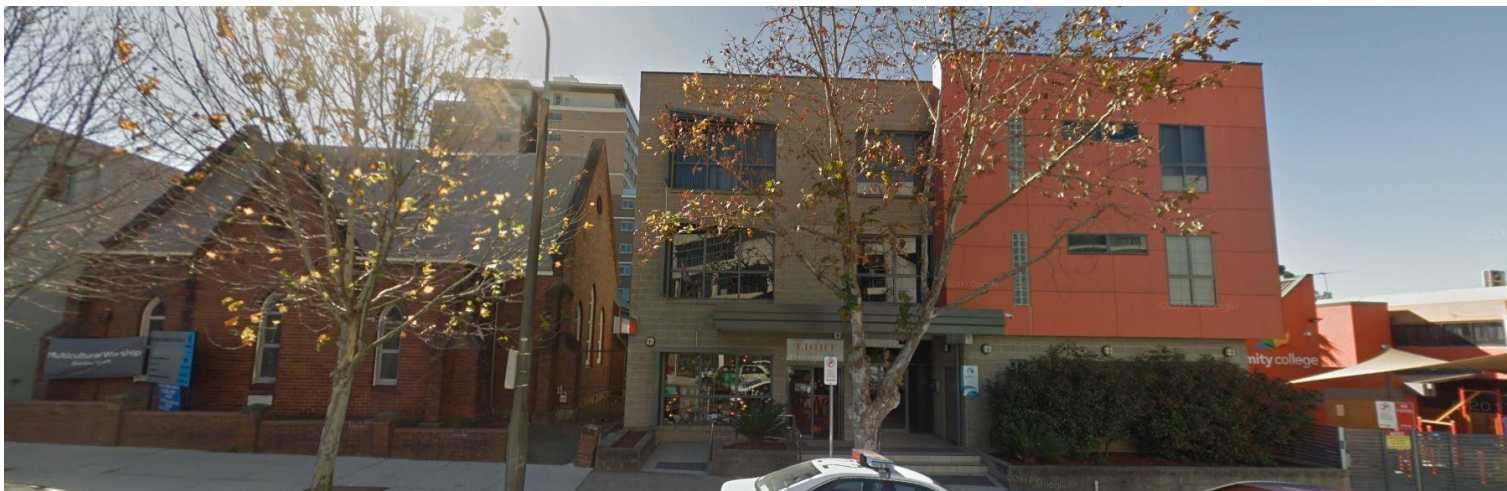 

01

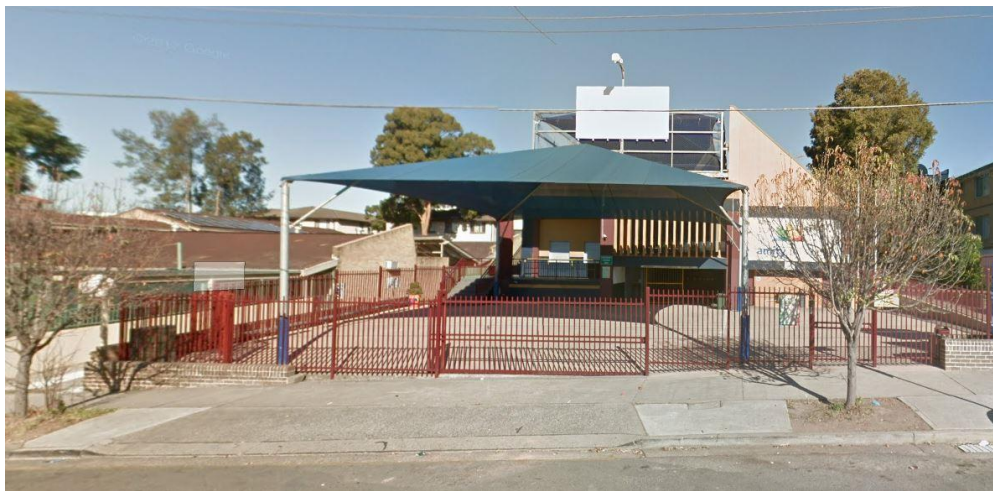

02

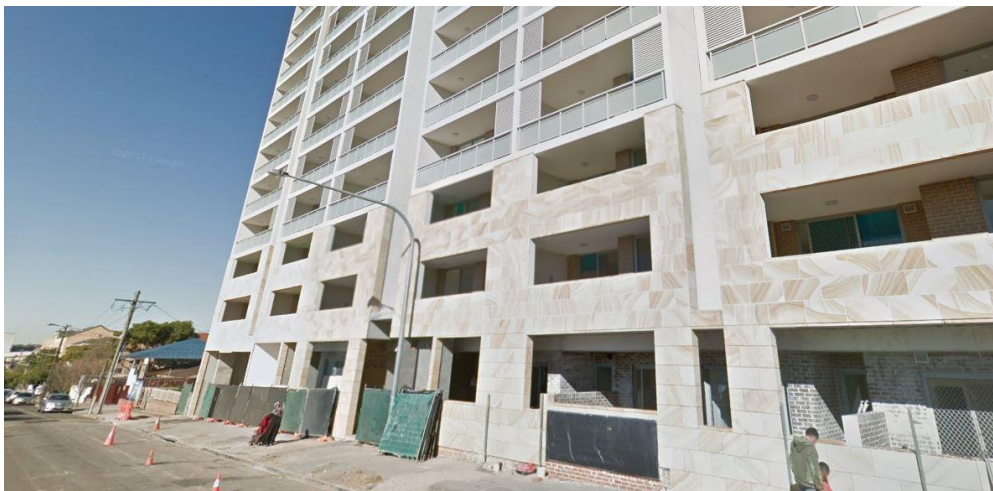

03

Copyright URBAN LINK PTY LTD ©

Notes

1. CONTRACTOR MUST VERIFY ALL DIMENSIONS ON SITE BEFORE COMMENCING WORK OR PREPARING SHOP DRAWINGS.
2. DO NOT SCALE DRAWINGS.
3. CONTRACTOR TO CHECK UNDERGROUND SERVICES BEFORE COMMENCING WORKS BY CONTACTING DIAL BEFORE YOU DIG. IF DIAL BEFORE YOU DIG INFORMATION IS PROVIDED WITH THIS DOCUMENTATION IT SHALL BE ASSUMED NOT TO BE CURRENT AND CONTRACTOR SHALL MAKE THEIR OWN ENQUIRES.

**DIAL BEFORE YOU DIG**

B RFI LETTER DATED 15/05/20 - ISSUE TO COUNCIL 22062020 CH  
A DEVELOPMENT APPLICATION 11032020 CH  
Rev Description Date App'd

Project

**BOARDING HOUSE  
(KERR HOUSE)**

30 KERR PDE  
AUBURN NSW 2142 AUSTRALIA

**URBAN LINK**

Business Address: Level 10, 11-15 Deane Street, Burwood NSW 2134  
Postal Address: PO BOX 2223 Burwood North NSW 2134  
Phone Number: +61 29745 2014  
Nominated Architects:  
Ziad Bournehem Reg no 8008  
Youssef El Khawaja Reg no 8933  
Nicolas Toubia Reg no 9336

Drawing Title

**SITE  
SITE LOCATION & ANALYSIS**

Checked/Approved

Scale

@A1 Sheet Size


Project Number  
**2019-86**

Drawing Number Revision  
**DA-0001 B**


Status  
**DEVELOPMENT APPLICATION**

2019-05-20 11:03:20 2020-06-22 11:03:20



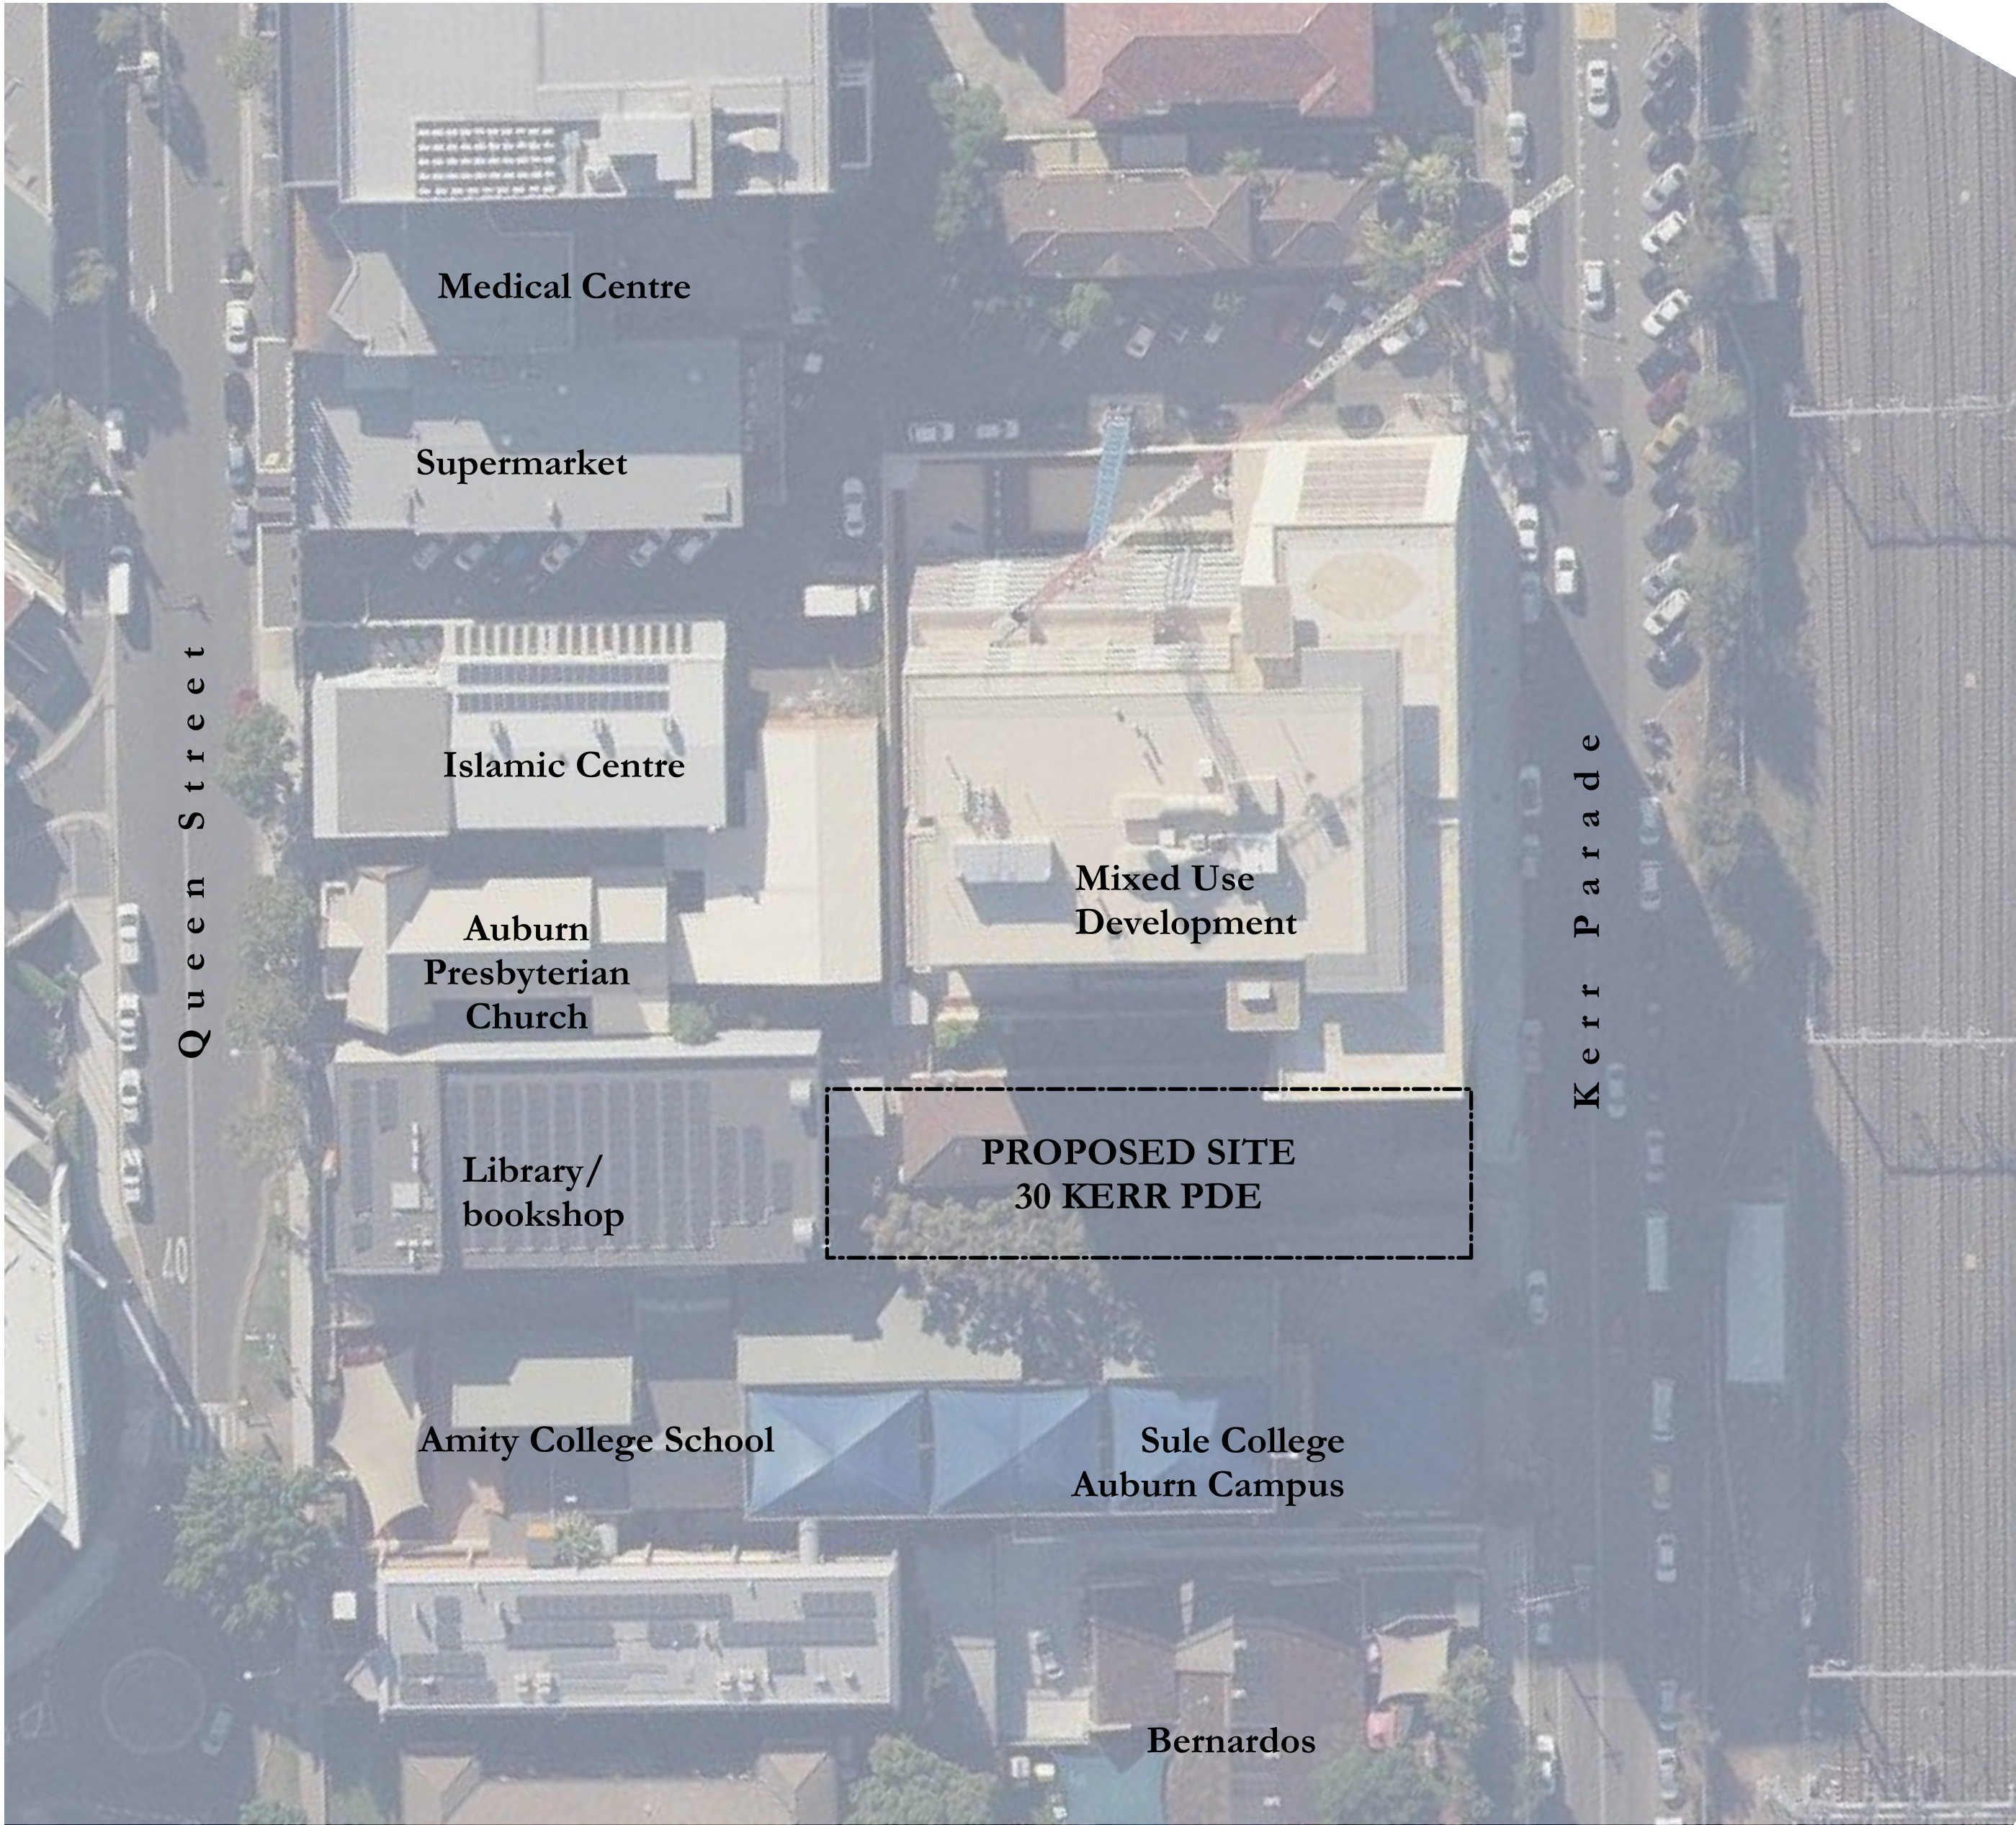

1 CONTEXT  
SCALE 1:333.33

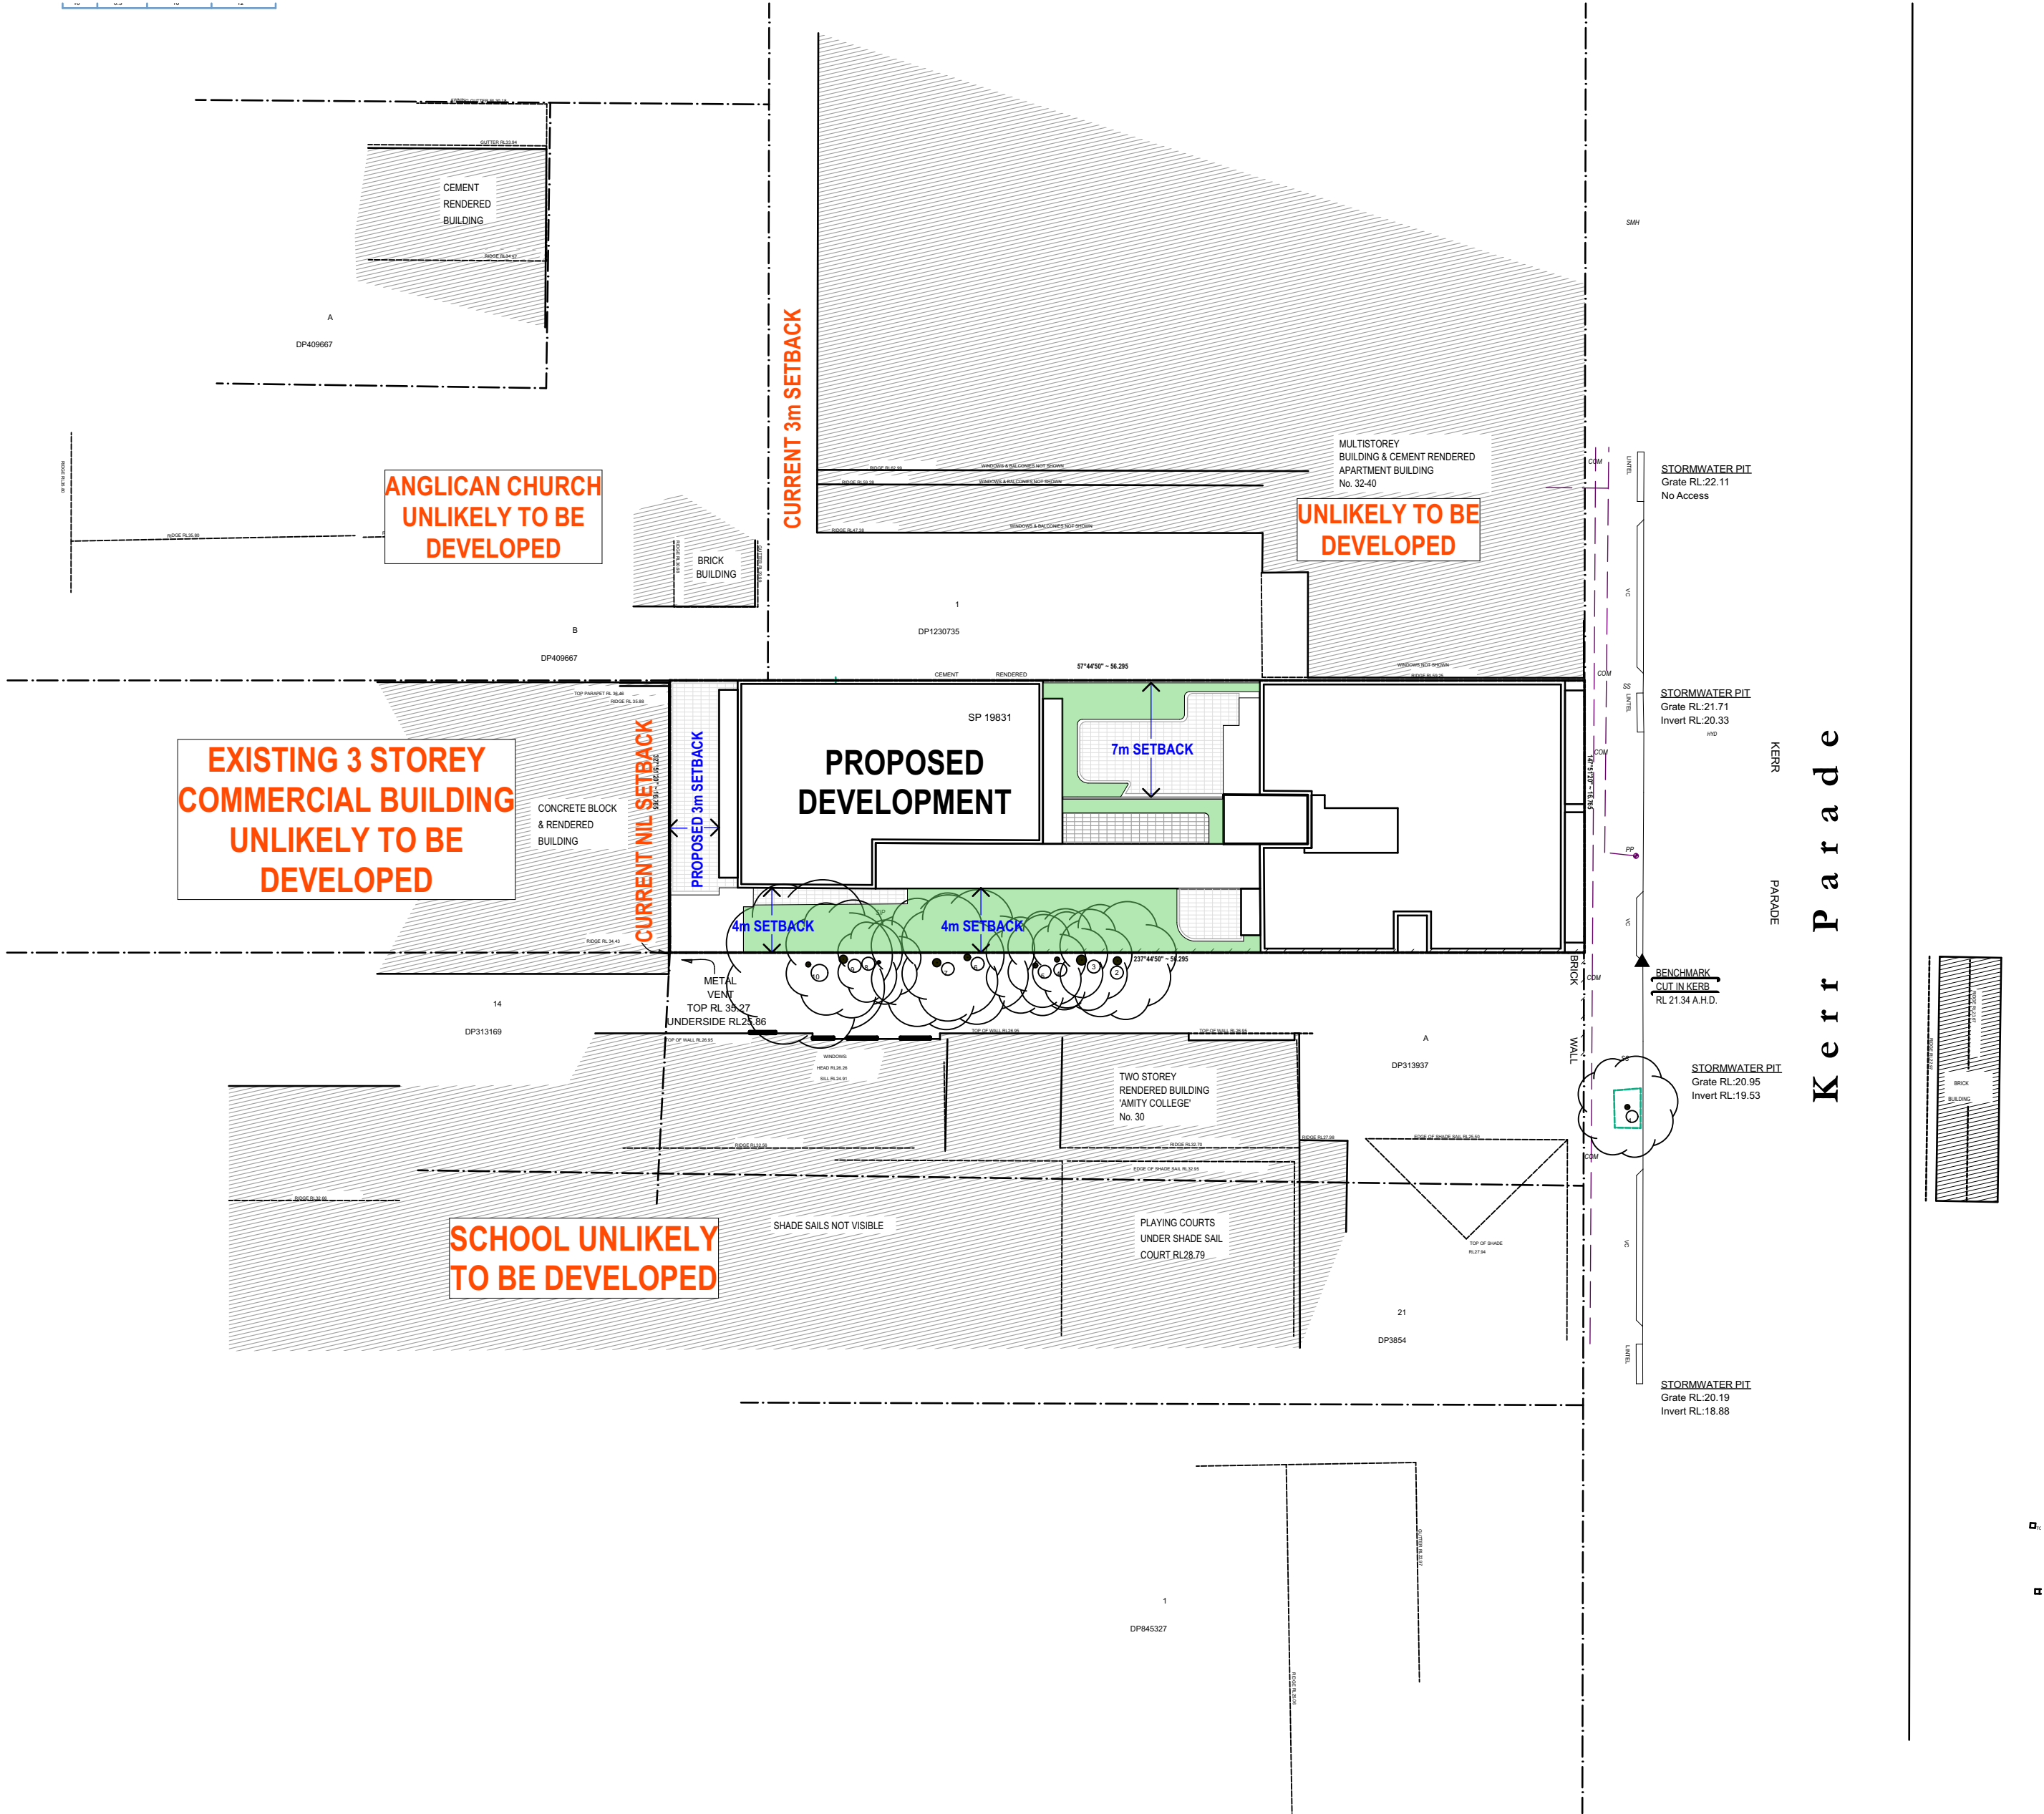

Copyright URBAN LINK PTY LTD ©

Notes  
1. CONTRACTOR MUST VERIFY ALL DIMENSIONS ON SITE BEFORE COMMENCING WORK OR PREPARING SHOP DRAWINGS.  
2. DO NOT SCALE DRAWINGS.  
3. CONTRACTOR TO CHECK UNDERGROUND SERVICES BEFORE COMMENCING WORKS BY CONTACTING DIAL BEFORE YOU DIG. IF DIAL BEFORE YOU DIG INFORMATION IS PROVIDED WITH THIS DOCUMENTATION IT SHALL BE ASSUMED NOT TO BE CURRENT AND CONTRACTOR SHALL MAKE THEIR OWN ENQUIRES.

**DIAL BEFORE YOU DIG**

|     |                                              |          |       |
|-----|----------------------------------------------|----------|-------|
| B   | RFI LETTER DATED 15/05/20 - ISSUE TO COUNCIL | 22062020 | CH    |
| A   | DEVELOPMENT APPLICATION                      | 11032020 | CH    |
| Rev | Description                                  | Date     | App'd |

Project  
**BOARDING HOUSE**  
(KERR HOUSE)  
30 KERR PDE  
AUBURN NSW 2142 AUSTRALIA

**URBAN LINK**  
Business Address: Level 10, 11-15 Deane Street, Burwood NSW 2134  
Postal Address: PO BOX 2223 Burwood North NSW 2134  
Phone Number: +61 29745 2014  
Nominated Architects:  
Ziad Bounehem Reg no 8008  
Youssef El Khawaja Reg no 8933  
Nicolas Toubia Reg no 9336

Drawing Title  
**SITE**  
**SITE CONTEXT**  
Checked/Approved


Scale  
**2:1, 1:333.33**  
(A1) Sheet Size

Project Number  
**2019-86**  
Status  
**DEVELOPMENT APPLICATION**

Drawing Number Revision  
**DA-0002**

2019-01-24 10:00 AM



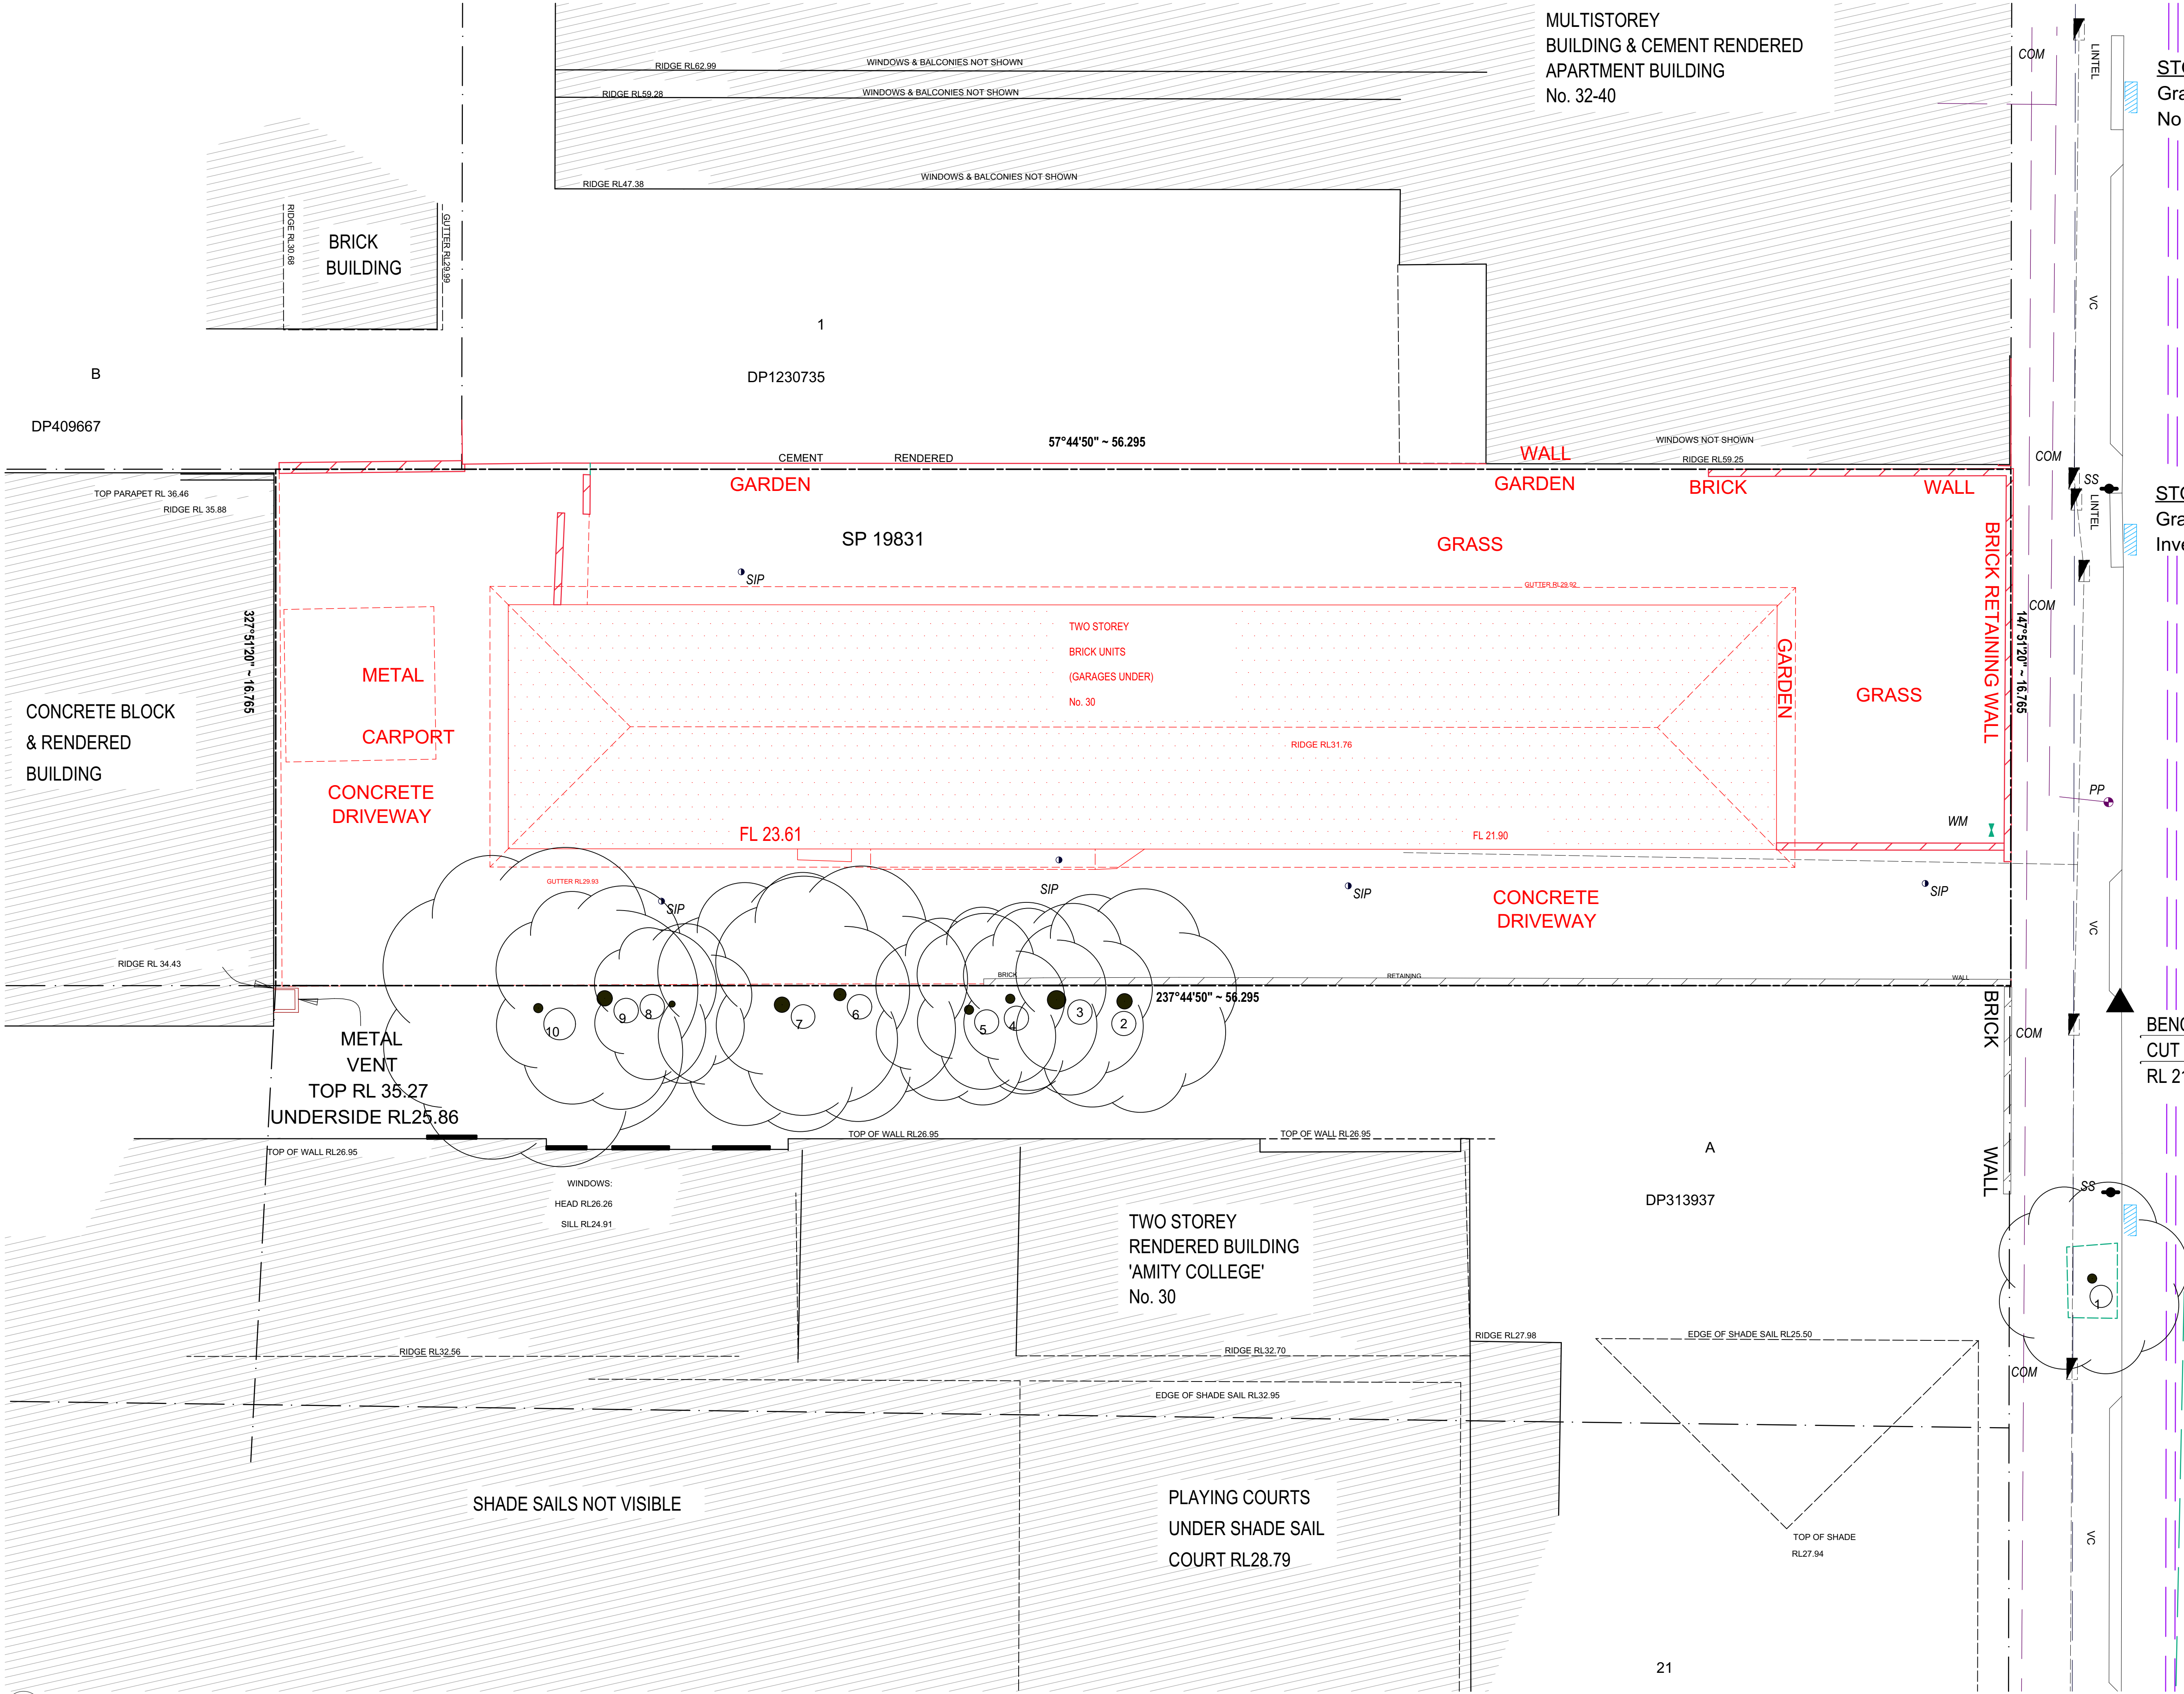

Copyright URBAN LINK PTY LTD ©

Notes:  
1) CONTRACTOR MUST VERIFY ALL DIMENSIONS ON SITE BEFORE COMMENCING WORK OR PREPARING SHOP DRAWINGS.

UNDERGROUND SERVICES  
RS BY CONTACTING DIAL  
FORE YOU DIG INFORMATION IS  
MENTATION IT SHALL BE  
NT AND CONTRACTOR SHALL

**STORMWATER PIT**  
Grate RL:22.11  
No Access

**STORMWATER PIT**  
Grate RL:21.71  
Invert RL:20.33

HYD

**BENCHMARK**  
CUT IN KERB  
RL 21.34 A.H.D.

**STORMWATER PIT**  
Grate RL:20.95  
Invert RL:19.53

B RFI LETTER DATED 15/05/20 - ISSUE TO COUNCIL 22062020 CH  
A DEVELOPMENT APPLICATION 11032020 CH  
Rev Description Date App'd

Project  
**BOARDING HOUSE**  
(KERR HOUSE)  
30 KERR PDE  
AUBURN NSW 2142 AUSTRALIA

**URBAN LINK**  
Business Address: Level 10, 11-15 Deane Street, Burwood NSW 2134  
Postal Address: PO BOX 2223 Burwood North NSW 2134  
Phone Number: +61 29745 2014  
Nominated Architects:  
Ziad Bournehem Reg no 8008  
Youssef El Khawaja Reg no 8933 Nicolas Toubia Reg no 9336

Drawing Title  
**SITE**  
**DEMOLITION PLAN**  
Checked/Approved


Scale  
**1:100**  
(A1 Sheet Size)

Project Number  
**2019-86**  
Status

Drawing Number Revision  
**DA-0004 B**

**DEVELOPMENT APPLICATION**



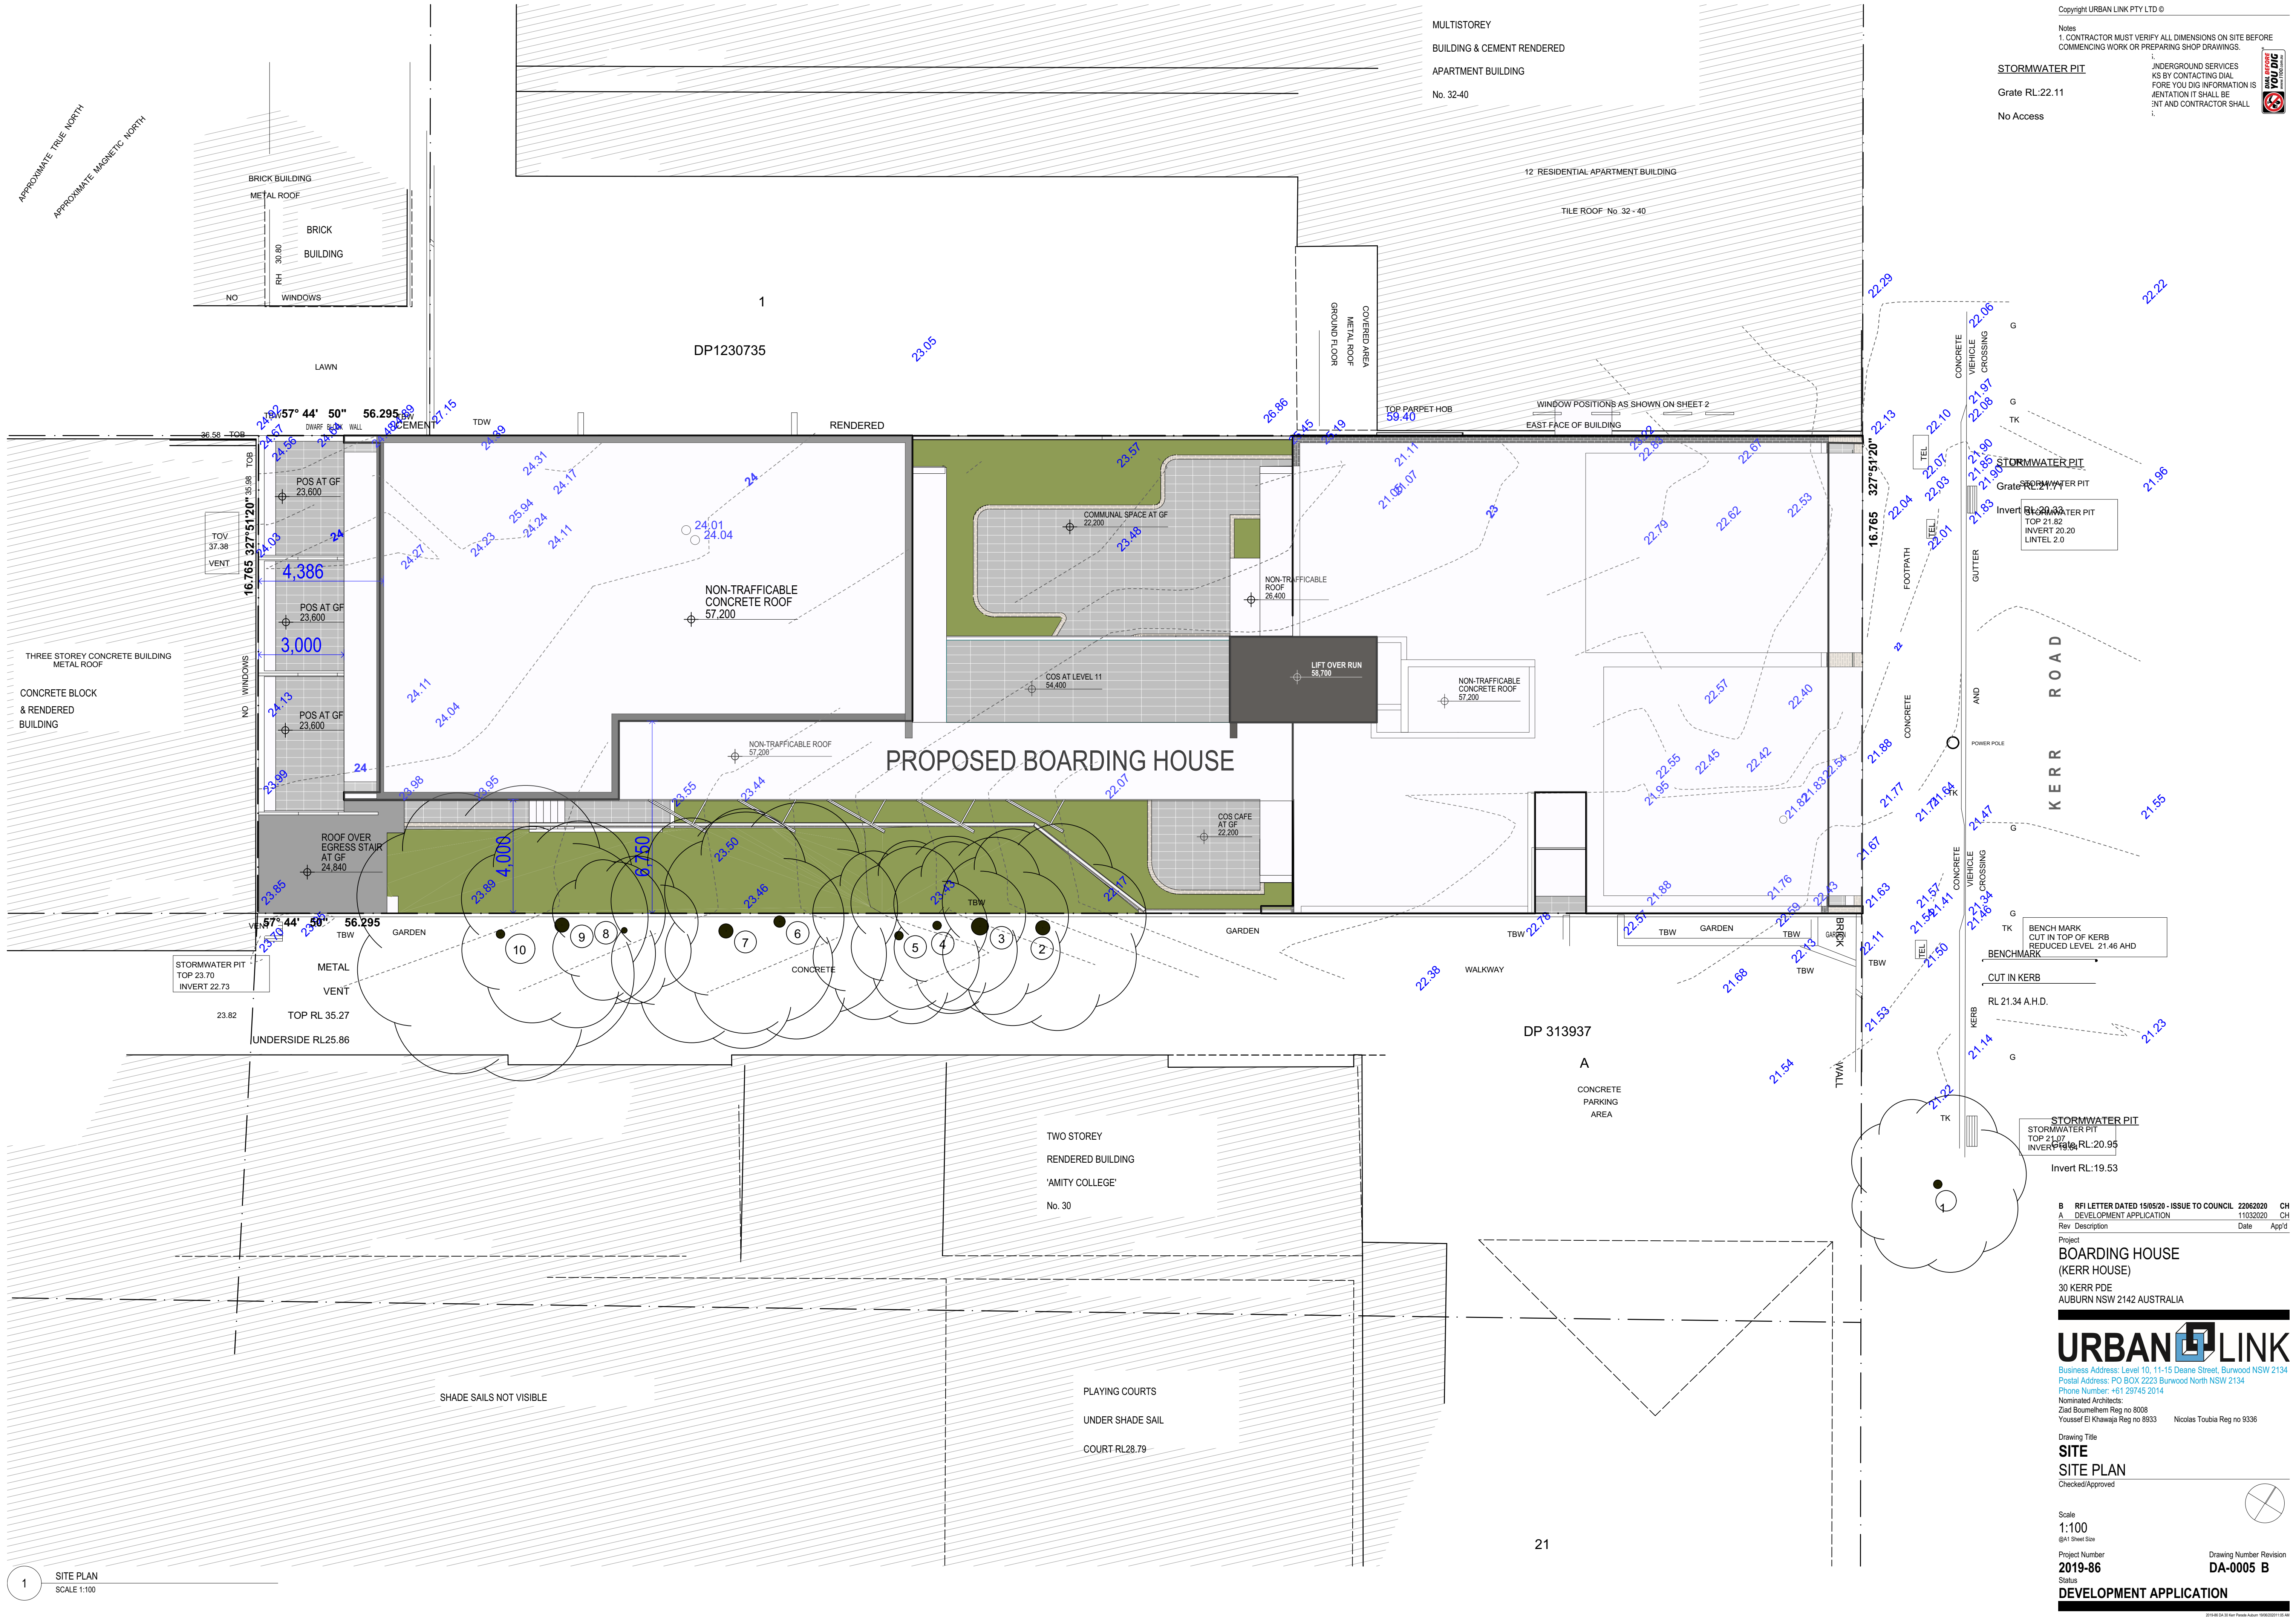

Copyright URBAN LINK PTY LTD ©

Notes  
1. CONTRACTOR MUST VERIFY ALL DIMENSIONS ON SITE BEFORE COMMENCING WORK OR PREPARING SHOP DRAWINGS.

STORMWATER PIT  
Grate RL:22.11  
No Access

UNDERGROUND SERVICES  
KS BY CONTACTING DIAL  
FORE YOU DIG INFORMATION IS  
MENTATION IT SHALL BE  
NT AND CONTRACTOR SHALL

YOU DIG  
WARN  
YOU  
WARN

B RFI LETTER DATED 15/05/20 - ISSUE TO COUNCIL 22062020 CH  
A DEVELOPMENT APPLICATION 11032020 CH  
Rev Description Date App'd

Project  
BOARDING HOUSE  
(KERR HOUSE)  
30 KERR PDE  
AUBURN NSW 2142 AUSTRALIA

URBAN LINK  
Business Address: Level 10, 11-15 Deane Street, Burwood NSW 2134  
Postal Address: PO BOX 2223 Burwood North NSW 2134  
Phone Number: +61 29745 2014  
Nominated Architects:  
Ziad Bournehem Reg no 8008  
Youssef El Khawaja Reg no 8933 Nicolas Toubia Reg no 9336

Drawing Title  
SITE  
SITE PLAN  
Checked/Approved

Scale  
1:100  
(A1 Sheet Size)

Project Number  
2019-86

Drawing Number Revision  
DA-0005 B

DEVELOPMENT APPLICATION



Examples of Artwork style



- Residential Entry**
- Organic, modern wall artwork with neutral tones
  - A convenient and secure bicycle storage with perforated screening for residents
  - Fire Hydrant Booster clearly labelled and concealed behind the perforated screening







Copyright URBAN LINK PTY LTD ©

Notes:

1. CONTRACTOR MUST VERIFY ALL DIMENSIONS ON SITE BEFORE COMMENCING WORK OR PREPARING SHOP DRAWINGS.

2. DO NOT SCALE DRAWINGS.

3. CONTRACTOR TO CHECK UNDERGROUND SERVICES BEFORE COMMENCING WORKS BY CONTACTING DIAL BEFORE YOU DIG. IF DIAL BEFORE YOU DIG INFORMATION IS PROVIDED WITH THIS DOCUMENTATION IT SHALL BE ASSUMED NOT TO BE CURRENT AND CONTRACTOR SHALL MAKE THEIR OWN ENQUIRES.

IF YOU DIG

YOU DIG

B

RFI LETTER DATED 15/05/20 - ISSUE TO COUNCIL

22062020

CH

A

DEVELOPMENT APPLICATION

11032020

CH

Rev

Description

Date

App'd

Project

BOARDING HOUSE  
(KERR HOUSE)

30 KERR PDE  
AUBURN NSW 2142 AUSTRALIA

URBAN LINK

Business Address: Level 10, 11-15 Deane Street, Burwood NSW 2134

Postal Address: PO BOX 2223 Burwood North NSW 2134

Phone Number: +61 29745 2014

Nominated Architects:  
Ziad Boumelhem Reg no 8008      Nicolas Toubia Reg no 9336

Drawing Title

EXTERNAL FINISHES  
FINISHES SCHEDULE

Checked/Approved

YM   CH

Scale

@A1 Sheet Size

Project Number  
2019-86

Status  
DEVELOPMENT APPLICATION

Drawing Number Revision  
DA-9001 B

Document Set ID: 8448128

Version: 1, Version Date: 23/09/2020





Copyright URBAN LINK PTY LTD ©

Notes:  
1. CONTRACTOR MUST VERIFY ALL DIMENSIONS ON SITE BEFORE COMMENCING WORK OR PREPARING SHOP DRAWINGS.  
2. DO NOT SCALE DRAWINGS.  
3. CONTRACTOR TO CHECK UNDERGROUND SERVICES BEFORE COMMENCING WORKS BY CONTACTING DIAL BEFORE YOU DIG. IF DIAL BEFORE YOU DIG INFORMATION IS PROVIDED WITH THIS DOCUMENTATION IT SHALL BE ASSUMED NOT TO BE CURRENT AND CONTRACTOR SHALL MAKE THEIR OWN ENQUIRES.

**DO NOT SCALE DRAWINGS**  
**YOU DIG**

|                                                            |                         |          |       |
|------------------------------------------------------------|-------------------------|----------|-------|
| B RFI LETTER DATED 15/05/20 - ISSUE TO COUNCIL 22062020 CH |                         |          |       |
| A                                                          | DEVELOPMENT APPLICATION | 11032020 | CH    |
| Rev                                                        | Description             | Date     | App'd |

Project  
**BOARDING HOUSE  
(KERR HOUSE)**  
30 KERR PDE  
AUBURN NSW 2142 AUSTRALIA

**URBAN LINK**  
Business Address: Level 10, 11-15 Deane Street, Burwood NSW 2134  
Postal Address: PO BOX 2223 Burwood North NSW 2134  
Phone Number: +61 29745 2014  
Nominated Architects:  
Ziad Boumelhem Reg no 8008      Youssef El Khawaja Reg no 8933      Nicolas Toubia Reg no 9336

Drawing Title  
**EXTERNAL FINISHES  
3D PERSPECTIVE**  
Checked/Approved


Scale

@A1 Sheet Size

|                                          |                                             |
|------------------------------------------|---------------------------------------------|
| Project Number<br><b>2019-86</b>         | Drawing Number Revision<br><b>DA-9002 B</b> |
| Status<br><b>DEVELOPMENT APPLICATION</b> |                                             |

2019-86-DA-9002-External Finishes 3D-2020-05-19-19



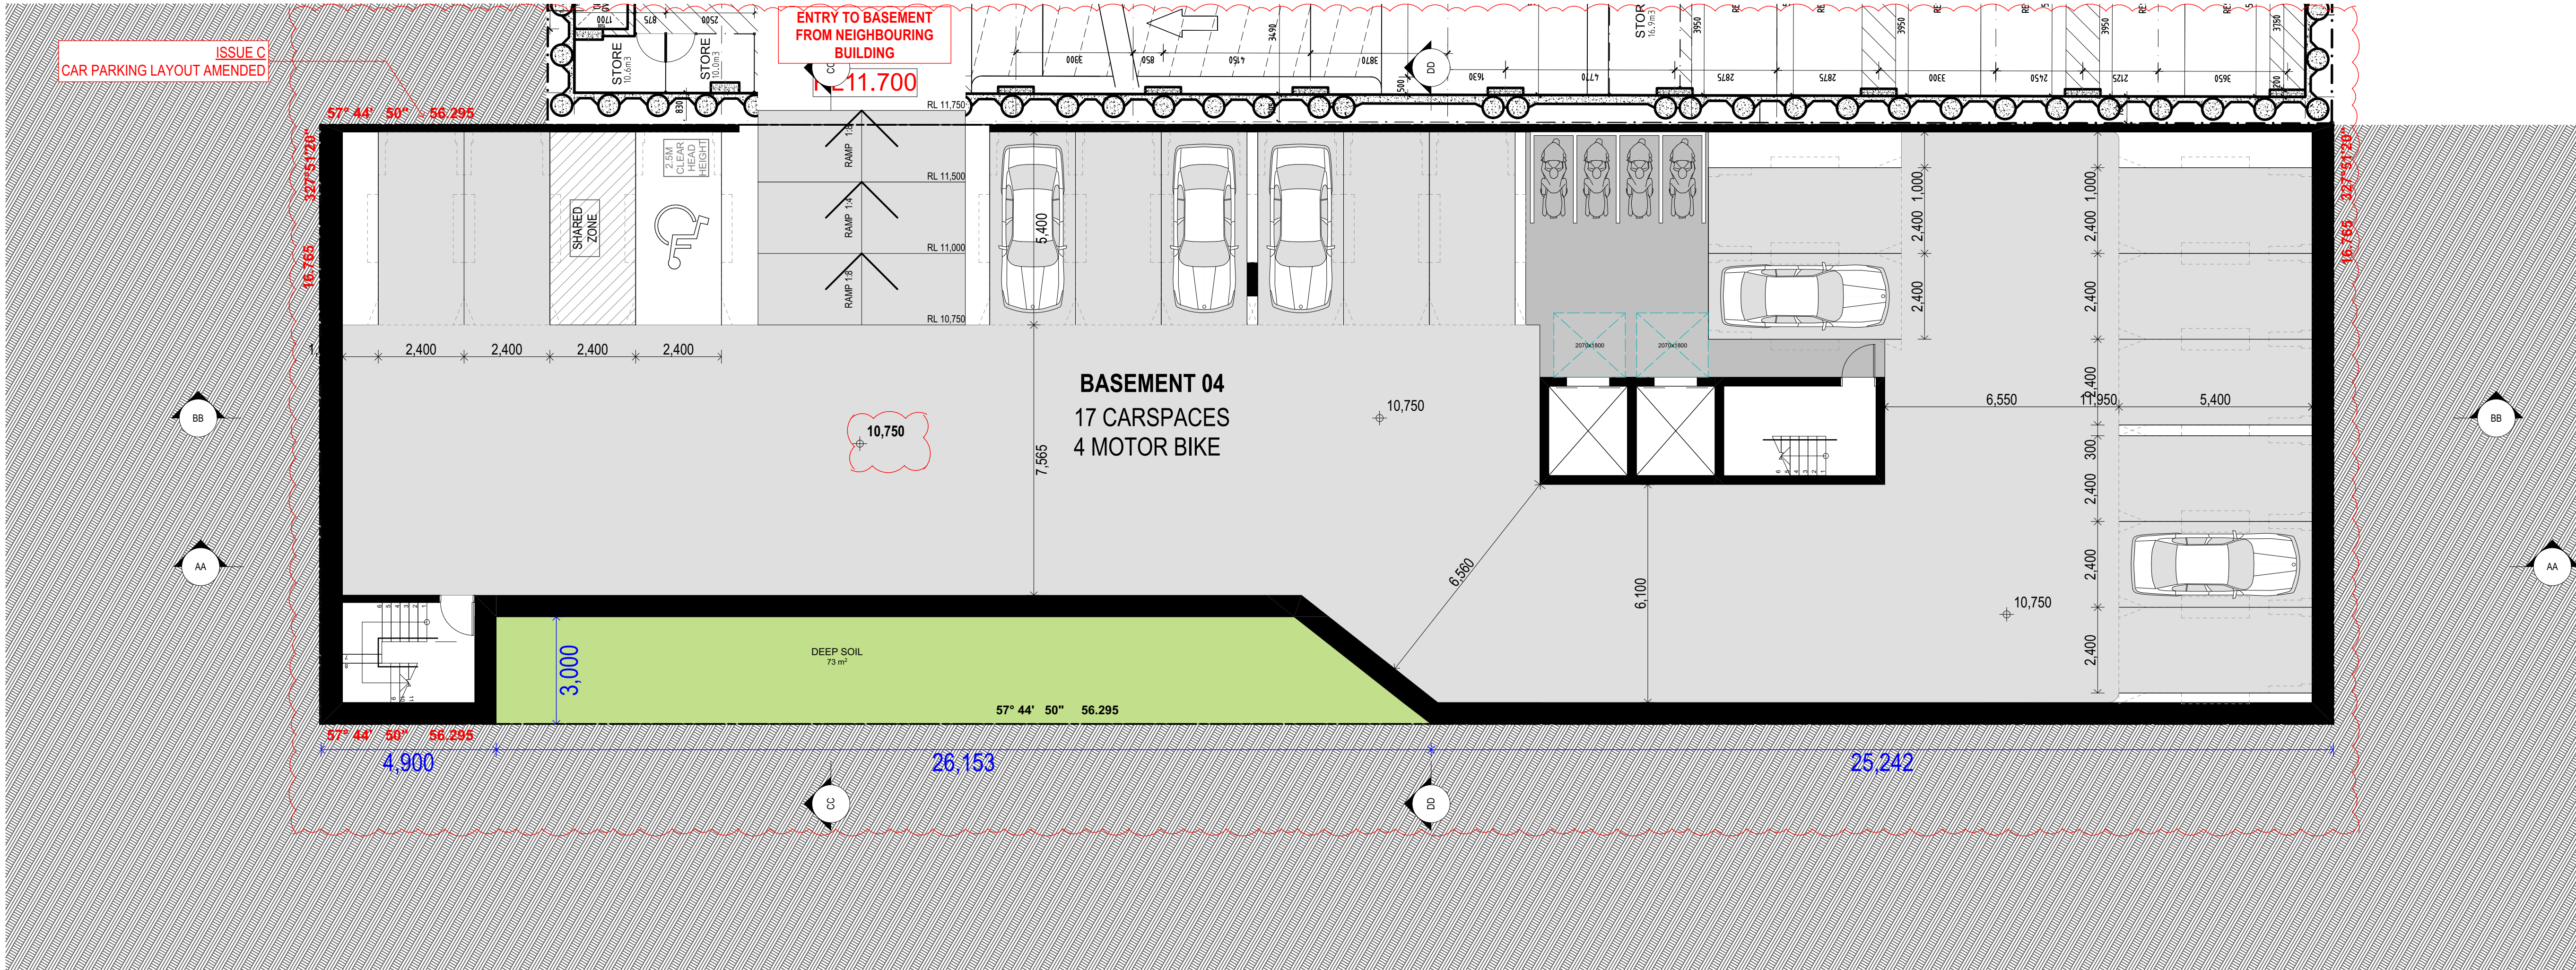


Copyright URBAN LINK PTY LTD ©

Notes

1. CONTRACTOR MUST VERIFY ALL DIMENSIONS ON SITE BEFORE COMMENCING WORK OR PREPARING SHOP DRAWINGS.
2. DO NOT SCALE DRAWINGS.
3. CONTRACTOR TO CHECK UNDERGROUND SERVICES BEFORE COMMENCING WORKS BY CONTACTING DIAL BEFORE YOU DIG. IF DIAL BEFORE YOU DIG INFORMATION IS PROVIDED WITH THIS DOCUMENTATION IT SHALL BE ASSUMED NOT TO BE CURRENT AND CONTRACTOR SHALL MAKE THEIR OWN ENQUIRIES.

**IF YOU DIG**

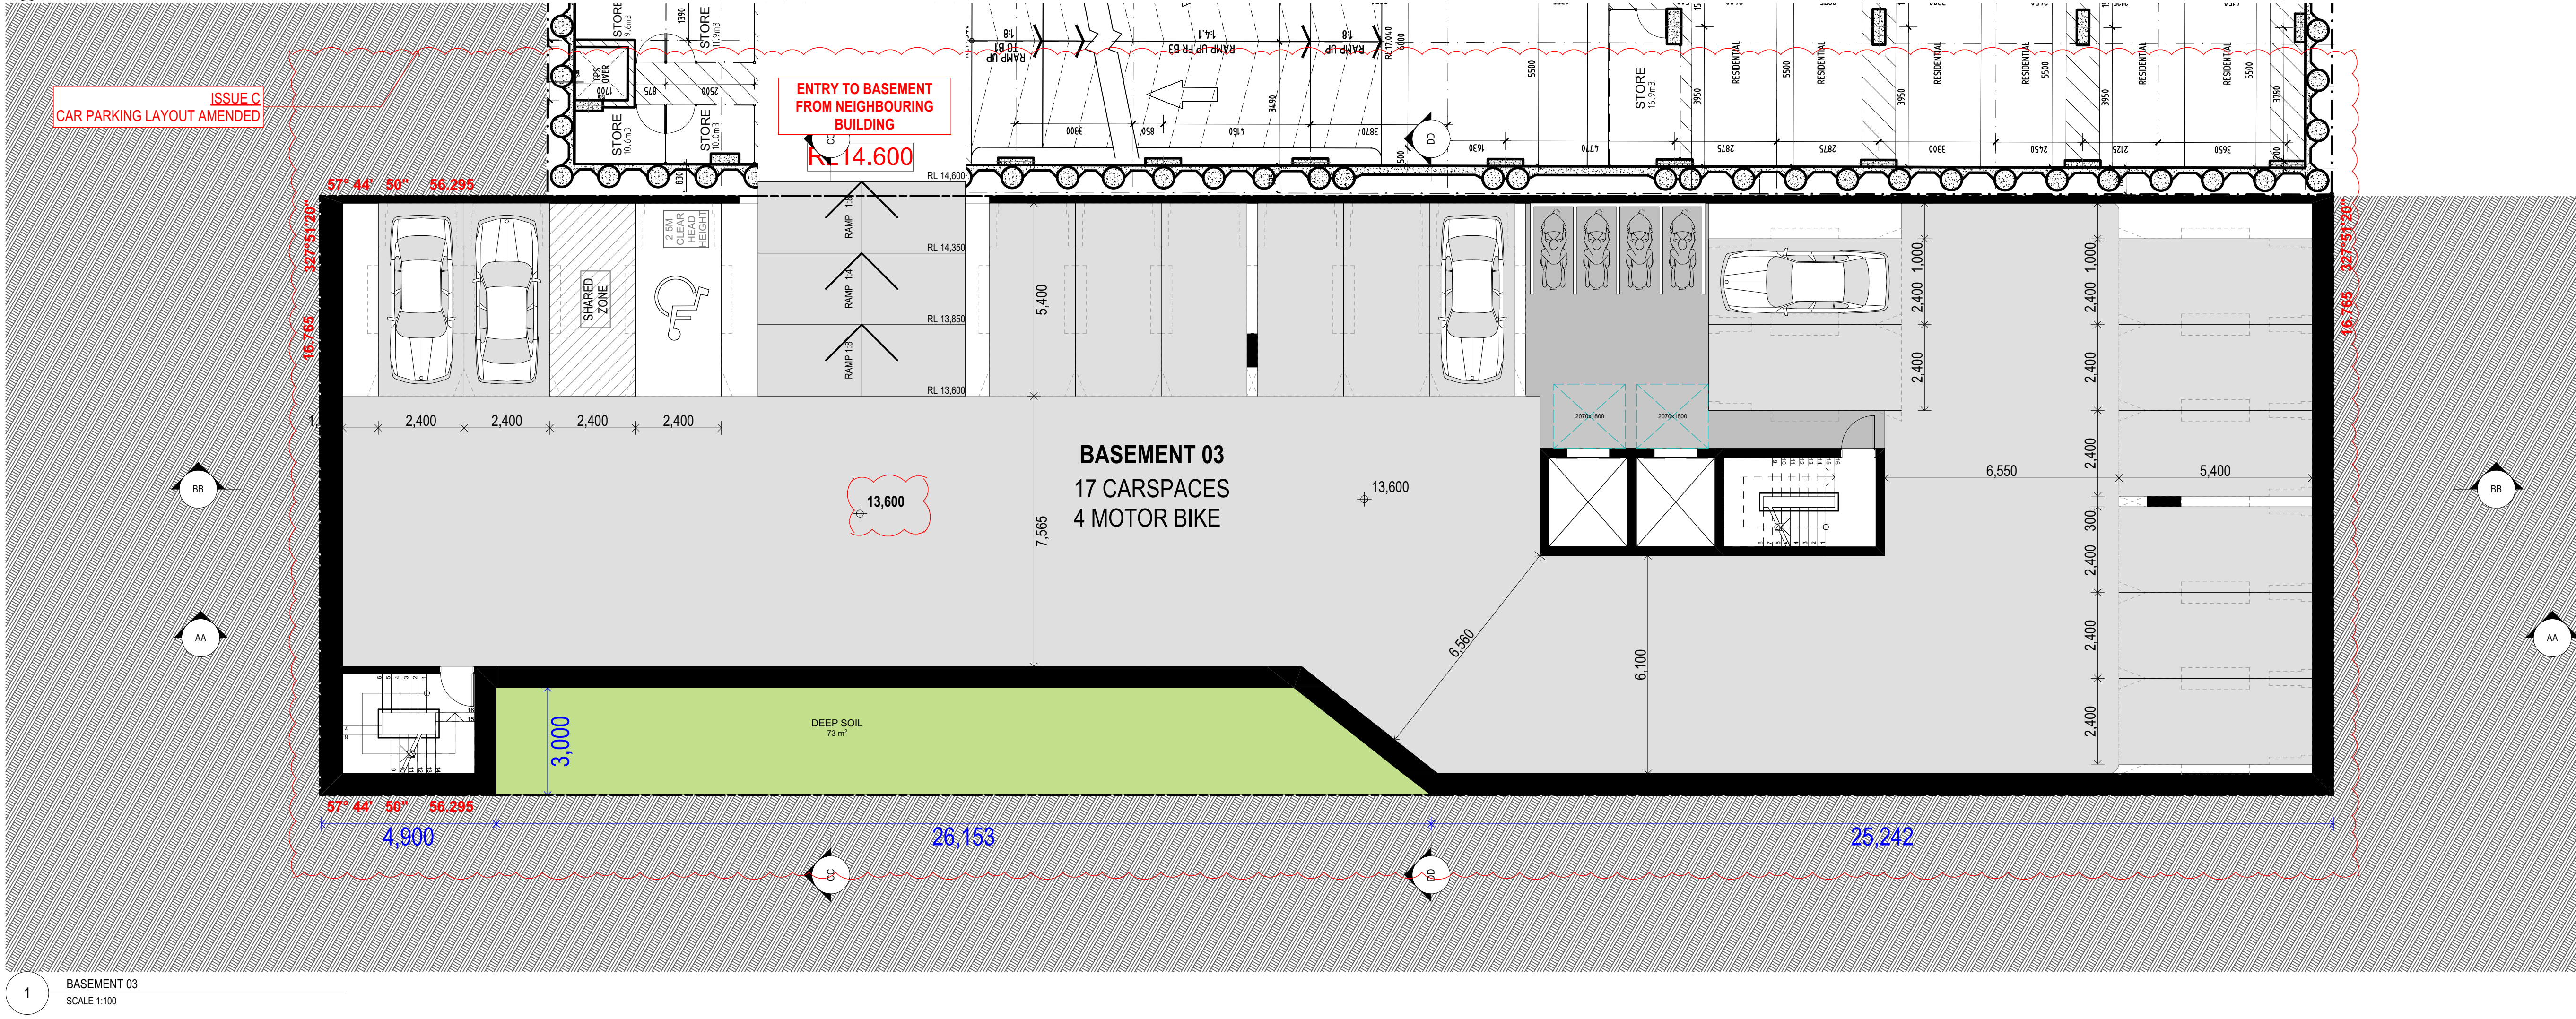

C MINOR AMENDMENTS - COS & BASEMENTS 08072020 CH  
B RFI LETTER DATED 15/05/20 - ISSUE TO COUNCIL 22/06/2020 CH  
A DEVELOPMENT APPLICATION 11/03/2020 CH

Rev Description Date App'd

Project

**BOARDING HOUSE**  
(KERR HOUSE)

30 KERR PDE  
AUBURN NSW 2142 AUSTRALIA

**URBAN LINK**

Business Address: Level 10, 11-15 Deane Street, Burwood NSW 2134  
Postal Address: PO BOX 2223 Burwood North NSW 2134  
Phone Number: +61 29745 2014

Nominated Architects:  
Ziad Bournehem Reg no 8008  
Youssef El Khawaja Reg no 8933 Nicolas Toubia Reg no 9336

Drawing Title

**FLOOR PLANS**  
**BASEMENT 04&03**

Checked/Approved

Scale  
**1:100**  
(A1) Sheet Size

Project Number  
**2019-86**

Drawing Number Revision  
**DA-1001 C**


**DEVELOPMENT APPLICATION**

2019-86 DA-1001 C Floor Plans Rev 001 10/03/2020 CH








 

2018-08-04 10:30:32.23 PM



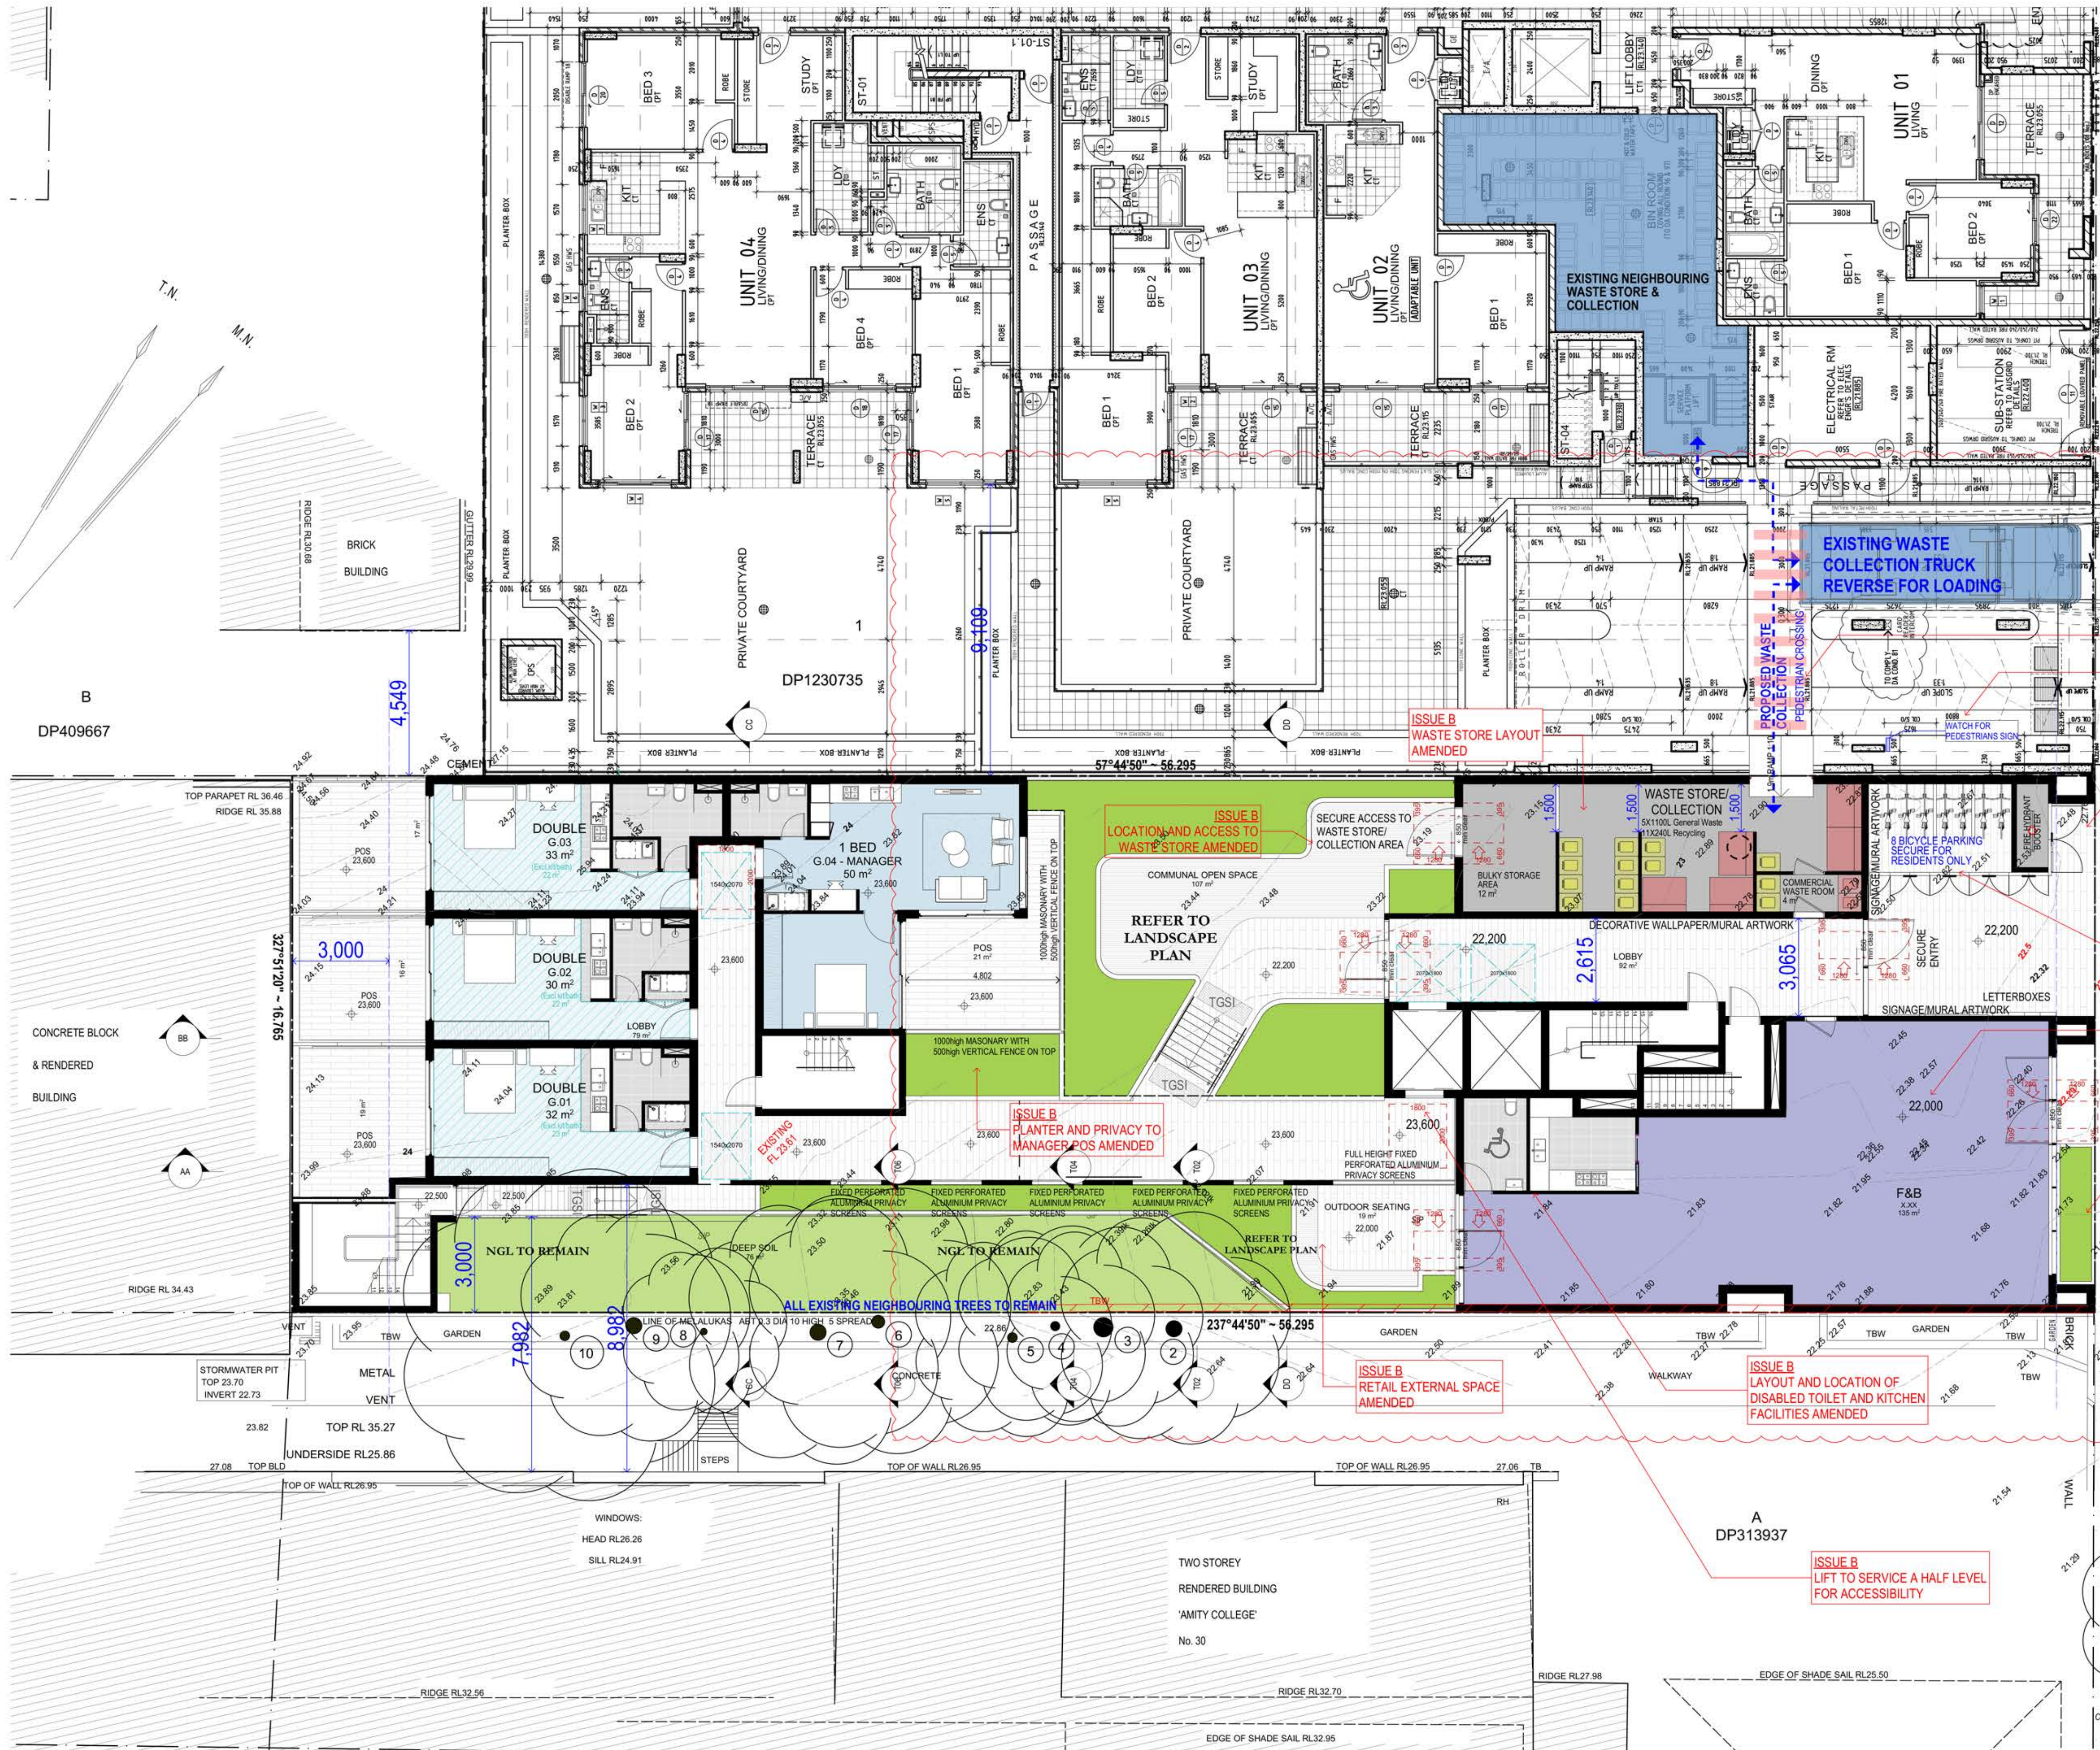

Copyright URBAN LINK PTY LTD ©

Notes:  
1. CONTRACTOR MUST VERIFY ALL DIMENSIONS ON SITE BEFORE COMMENCING WORK OR PREPARING SHOP DRAWINGS.  
2. DO NOT SCALE DRAWINGS.  
3. CONTRACTOR TO CHECK UNDERGROUND SERVICES BEFORE COMMENCING WORKS BY CONTACTING DIAL BEFORE YOU DIG. IF DIAL BEFORE YOU DIG INFORMATION IS PROVIDED WITH THIS DOCUMENTATION IT SHALL BE ASSUMED NOT TO BE CURRENT AND CONTRACTOR SHALL MAKE THEIR OWN ENQUIRIES.

- BASIX**
- WATER**  
Fixtures All Shower Heads 4 star (>4.5 bulc  
6L/min) All toilet flushing systems 4 Star  
All kitchen taps 6 Star  
All bathroom taps 6 star  
Appliances: Dishwashers - 4 star water rating (as per BASIX)  
Clothes Washers - 3 Star water rating (To Ground and 1st Floor units as per BASIX)  
ENERGY REFER TO APPROVED BASIX  
Hot water system: Central Hot Water System 1 - Refer to approved BASIX  
Bathroom ventilation system: Individual fan, ducted to facade or roof manual switch on/off  
Laundry ventilation system: Individual fan, ducted to facade or roof manual switch on/off  
Cooling system: air-conditioning 1 Phase - EER 3.0-3.5 to living areas only - as per BASIX  
Heating system: air-conditioning 1 Phase - EER 3.0-3.5 to living areas only - as per BASIX  
Artificial lighting: As per BASIX  
Natural lighting: As per BASIX  
Appliances:  
Gas cooktop & electric oven  
Dishwashers: 4 star energy rating  
Clothes Washers: 3 star energy rating (as per BASIX to all ground floor and 1st Floor units only)  
COMMON AREAS  
Refer to approved BASIX cert

**STORMWATER PIT**  
Grate RL:22.11  
No Access

**STORMWATER PIT**  
Grate RL:21.71  
Invert RL:20.33

**ISSUE B**  
WASTE STORE RELOCATED  
BIKE STORAGE CAGE ADDED

**ISSUE B**  
FLOOR LEVEL REDUCED BY 200mm

**ISSUE B**  
PLANTER ADDED AND ENTRY RELOCATED

**ISSUE B**  
LIFT TO SERVICE A HALF LEVEL FOR ACCESSIBILITY

**ISSUE B**  
RETAIL EXTERNAL SPACE AMENDED

**ISSUE B**  
PLANTER AND PRIVACY TO MANAGER POS AMENDED

**ISSUE B**  
LOCATION AND ACCESS TO WASTE STORE AMENDED

**ISSUE B**  
WASTE STORE LAYOUT AMENDED

**PROPOSED WASTE COLLECTION**  
PEDESTRIAN CROSSING

**EXISTING WASTE COLLECTION TRUCK REVERSE FOR LOADING**

**EXISTING NEIGHBOURING WASTE STORE & COLLECTION**

1 GROUND FLOOR PLAN  
SCALE 1:100

BENCHMARK  
CUT IN KERB  
RL 21.34 A.H.D

PROJECT  
BOARDING HOUSE  
(KERR HOUSE)  
30 KERR POE  
AUBURN NSW 2142 AUSTRALIA

**URBAN LINK**  
Business Address: Level 10, 11-15 Deane Street, Burwood NSW 2134  
Postal Address: PO BOX 2223 Burwood North NSW 2134  
Phone Number: +61 29745 2014  
Nominated Architects:  
Ziad Bounelhem Reg no 8008  
Youssef El Khawaja Reg no 8933  
Nicolas Toubia Reg no 9336

Drawing Title  
**FLOOR PLANS**  
**GROUND FLOOR PLAN**  
Checked/Approved


Scale  
1:100  
(A1) Sheet Size

Project Number  
**2019-86**

Status  
**DEVELOPMENT APPLICATION**

Drawing Number Revision  
**DA-1004 B**



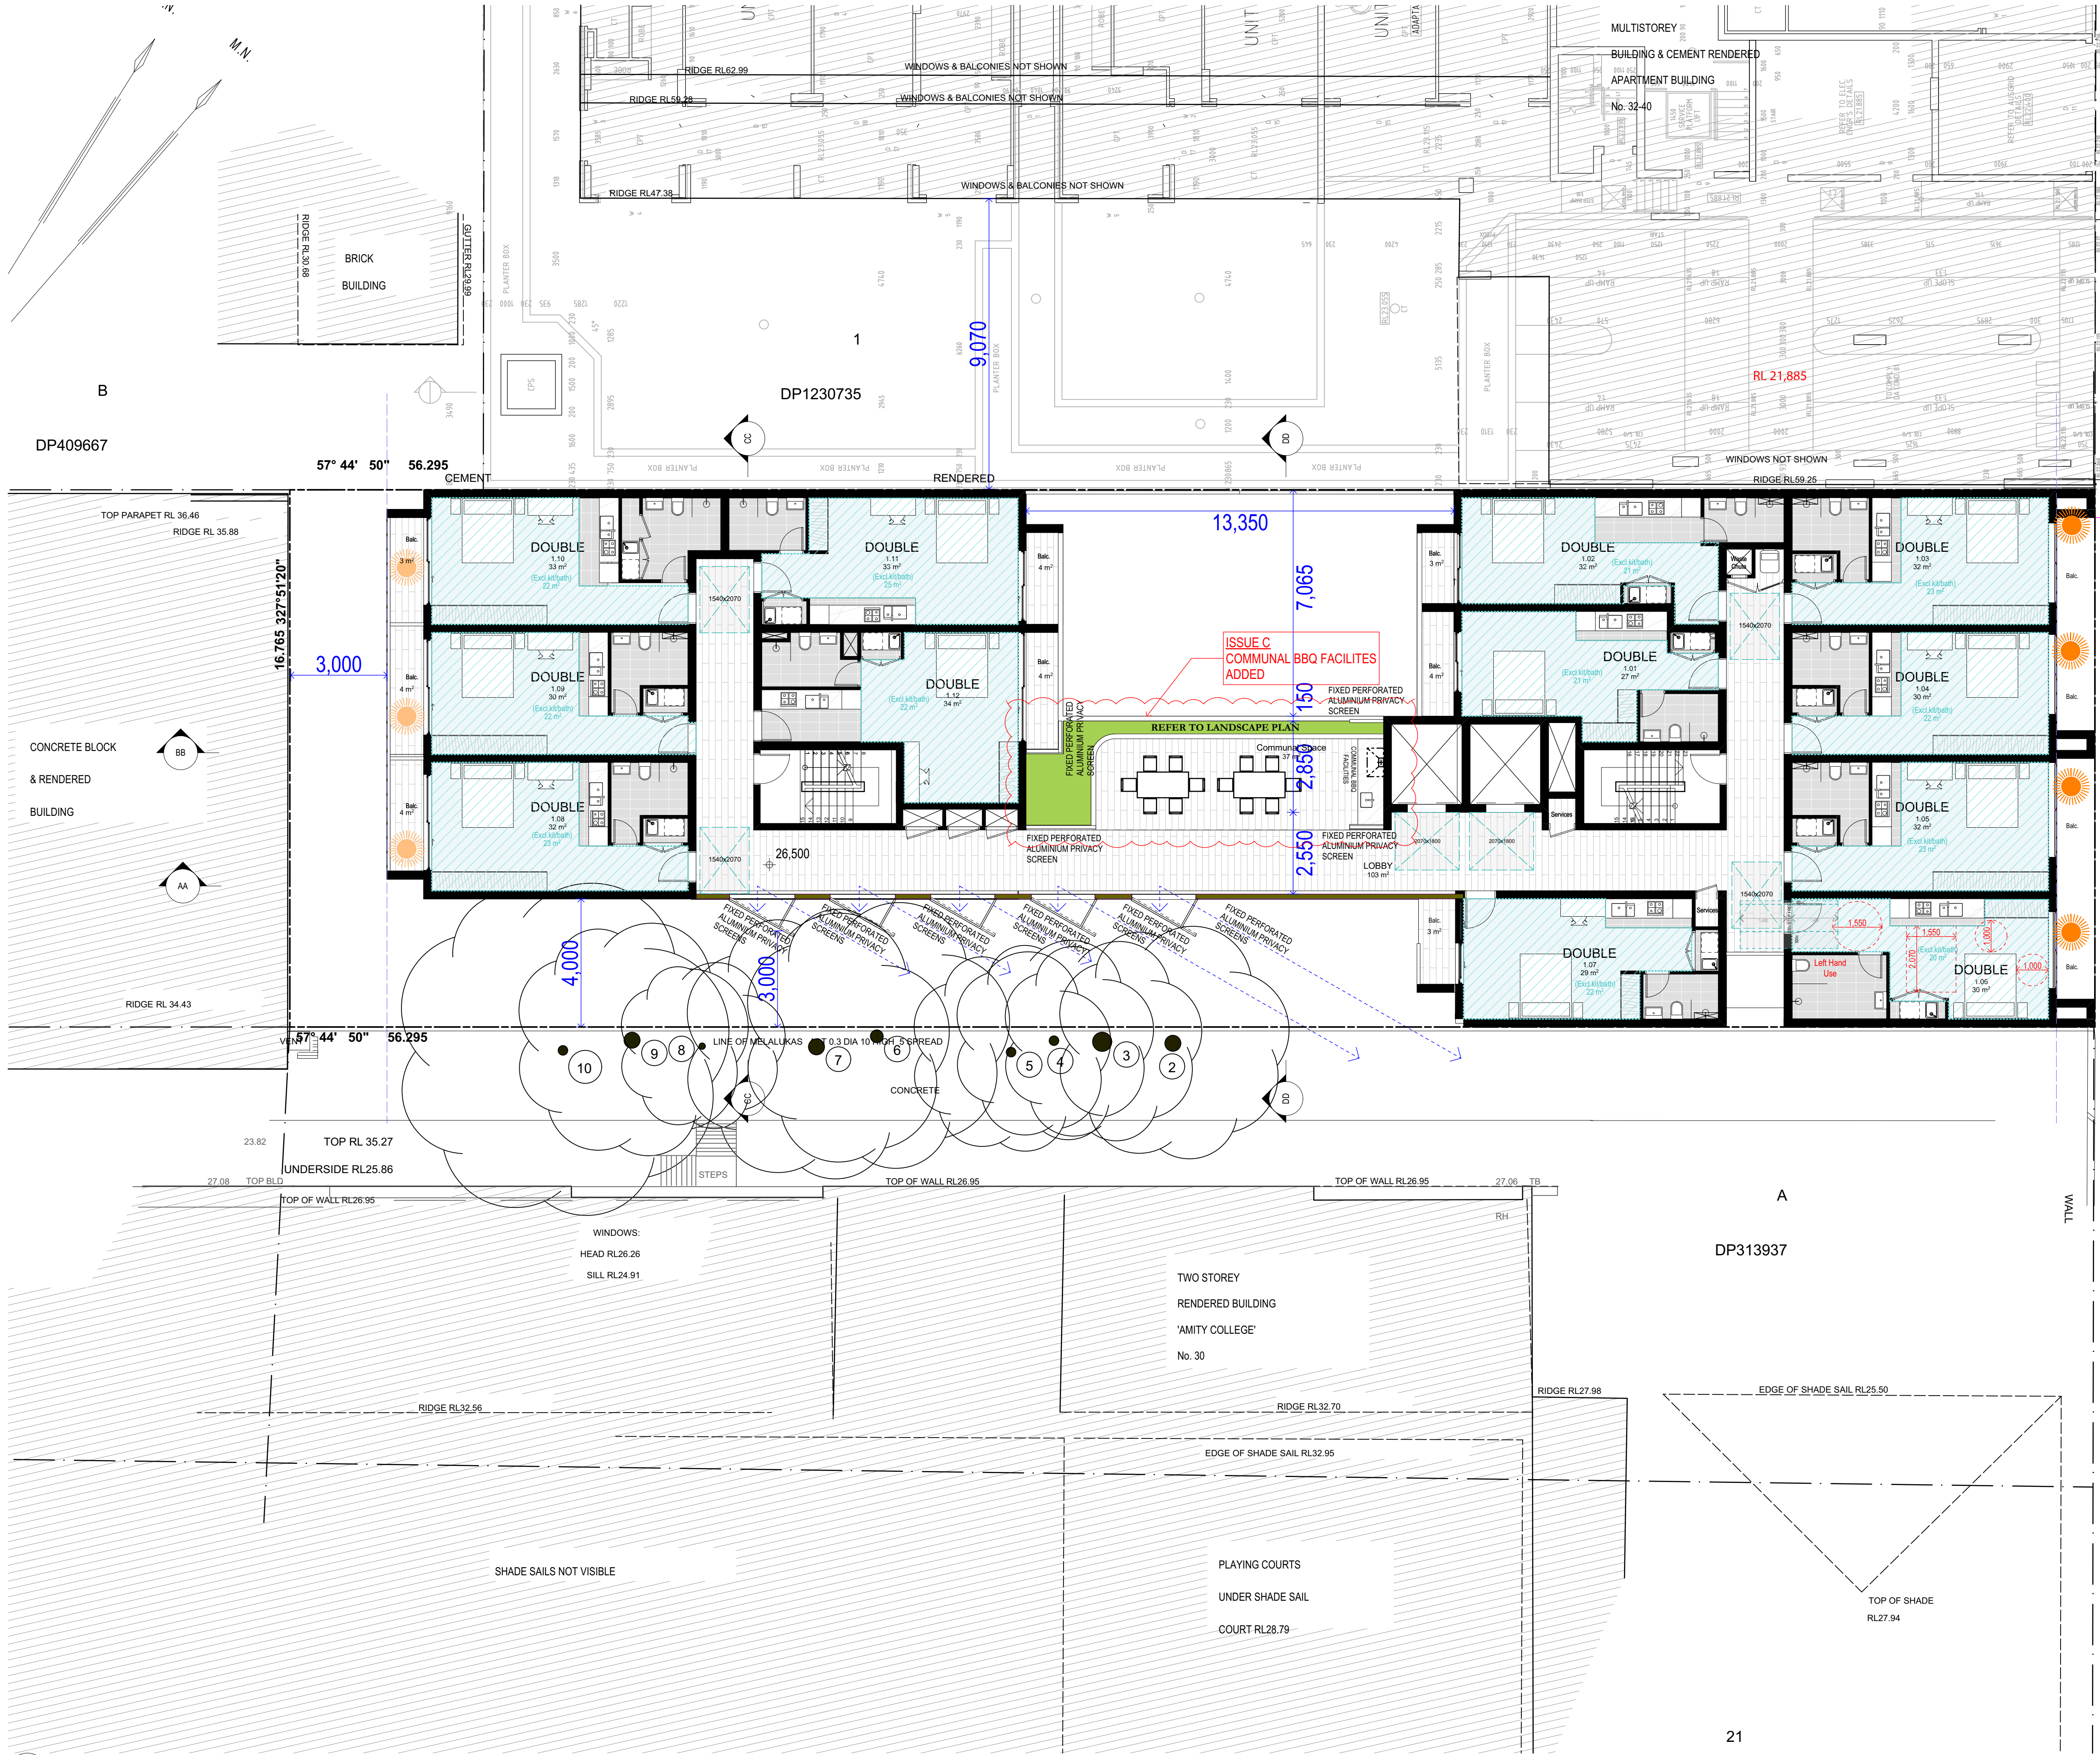

Copyright URBAN LINK PTY LTD ©

Notes:  
1. CONTRACTOR MUST VERIFY ALL DIMENSIONS ON SITE BEFORE COMMENCING WORK OR PREPARING SHOP DRAWINGS.  
2. DO NOT SCALE DRAWINGS.  
3. CONTRACTOR TO CHECK UNDERGROUND SERVICES BEFORE COMMENCING WORKS BY CONTACTING DIAL BEFORE YOU DIG. IF DIAL BEFORE YOU DIG INFORMATION IS PROVIDED WITH THIS DOCUMENTATION IT SHALL BE ASSUMED NOT TO BE CURRENT AND CONTRACTOR SHALL MAKE THEIR OWN ENQUIRIES.

**BASIX**  
WATER  
Fixtures All Shower Heads 4 star (>4.5 but<= 6L/min) All toilet flushing systems 4 Star  
All kitchen taps 6 Star  
All bathroom taps 6 star  
Appliances: Dishwashers - 4 star water rating (as per BASIX)  
Clothes Washers - 3 Star water rating (To Ground and 1st Floor units as per BASIX)  
ENERGY REFER TO APPROVED BASIX  
Hot water system: Central Hot Water System 1 - Refer to approved BASIX  
Bathroom ventilation system: Individual fan, ducted to facade or roof manual switch on/off  
Kitchen ventilation system: Individual fan, ducted to facade or roof manual switch on/off  
Laundry ventilation system: Individual fan, ducted to facade or roof manual switch on/off  
Cooling system: air-conditioning 1 Phase - EER 3.0-3.5 to living areas only - as per BASIX  
Heating system: air-conditioning 1Phase - EER 3.0-3.5 to living areas only - as per BASIX  
Natural lighting: As per BASIX  
Artificial lighting: As per BASIX  
Appliances:  
Gas cooktop & electric oven  
Dishwashers: 4 star energy rating  
Clothes Washers: 3 star energy rating (as per BASIX to all ground floor and 1st Floor units only)  
**COMMON AREAS**  
Refer to approved BASIX cert

C MINOR AMENDMENTS - COS & BASEMENTS 06072020 CH  
B RFI LETTER DATED 15/05/20 - ISSUE TO COUNCIL 22062020 CH  
A DEVELOPMENT APPLICATION 11032020 CH  
Rev Description Date App'd

Project  
**BOARDING HOUSE**  
(KERR HOUSE)  
30 KERR PDE  
AUBURN NSW 2142 AUSTRALIA

**URBAN LINK**  
Business Address: Level 10, 11-15 Deane Street, Burwood NSW 2134  
Postal Address: PO BOX 2223 Burwood North NSW 2134  
Phone Number: +61 29745 2014  
Nominated Architects:  
Ziad Bournehem Reg no 8008  
Youssef El Khawaja Reg no 8933 Nicolas Toubia Reg no 9336

Drawing Title  
**FLOOR PLANS**  
**LEVEL 01**  
Checked/Approved


Scale  
**1:100**  
(A1) Sheet Size

Project Number  
**2019-86**  
Status  
**DEVELOPMENT APPLICATION**

Drawing Number Revision  
**DA-1005 C**

2019-08-20 10:00:00 AM



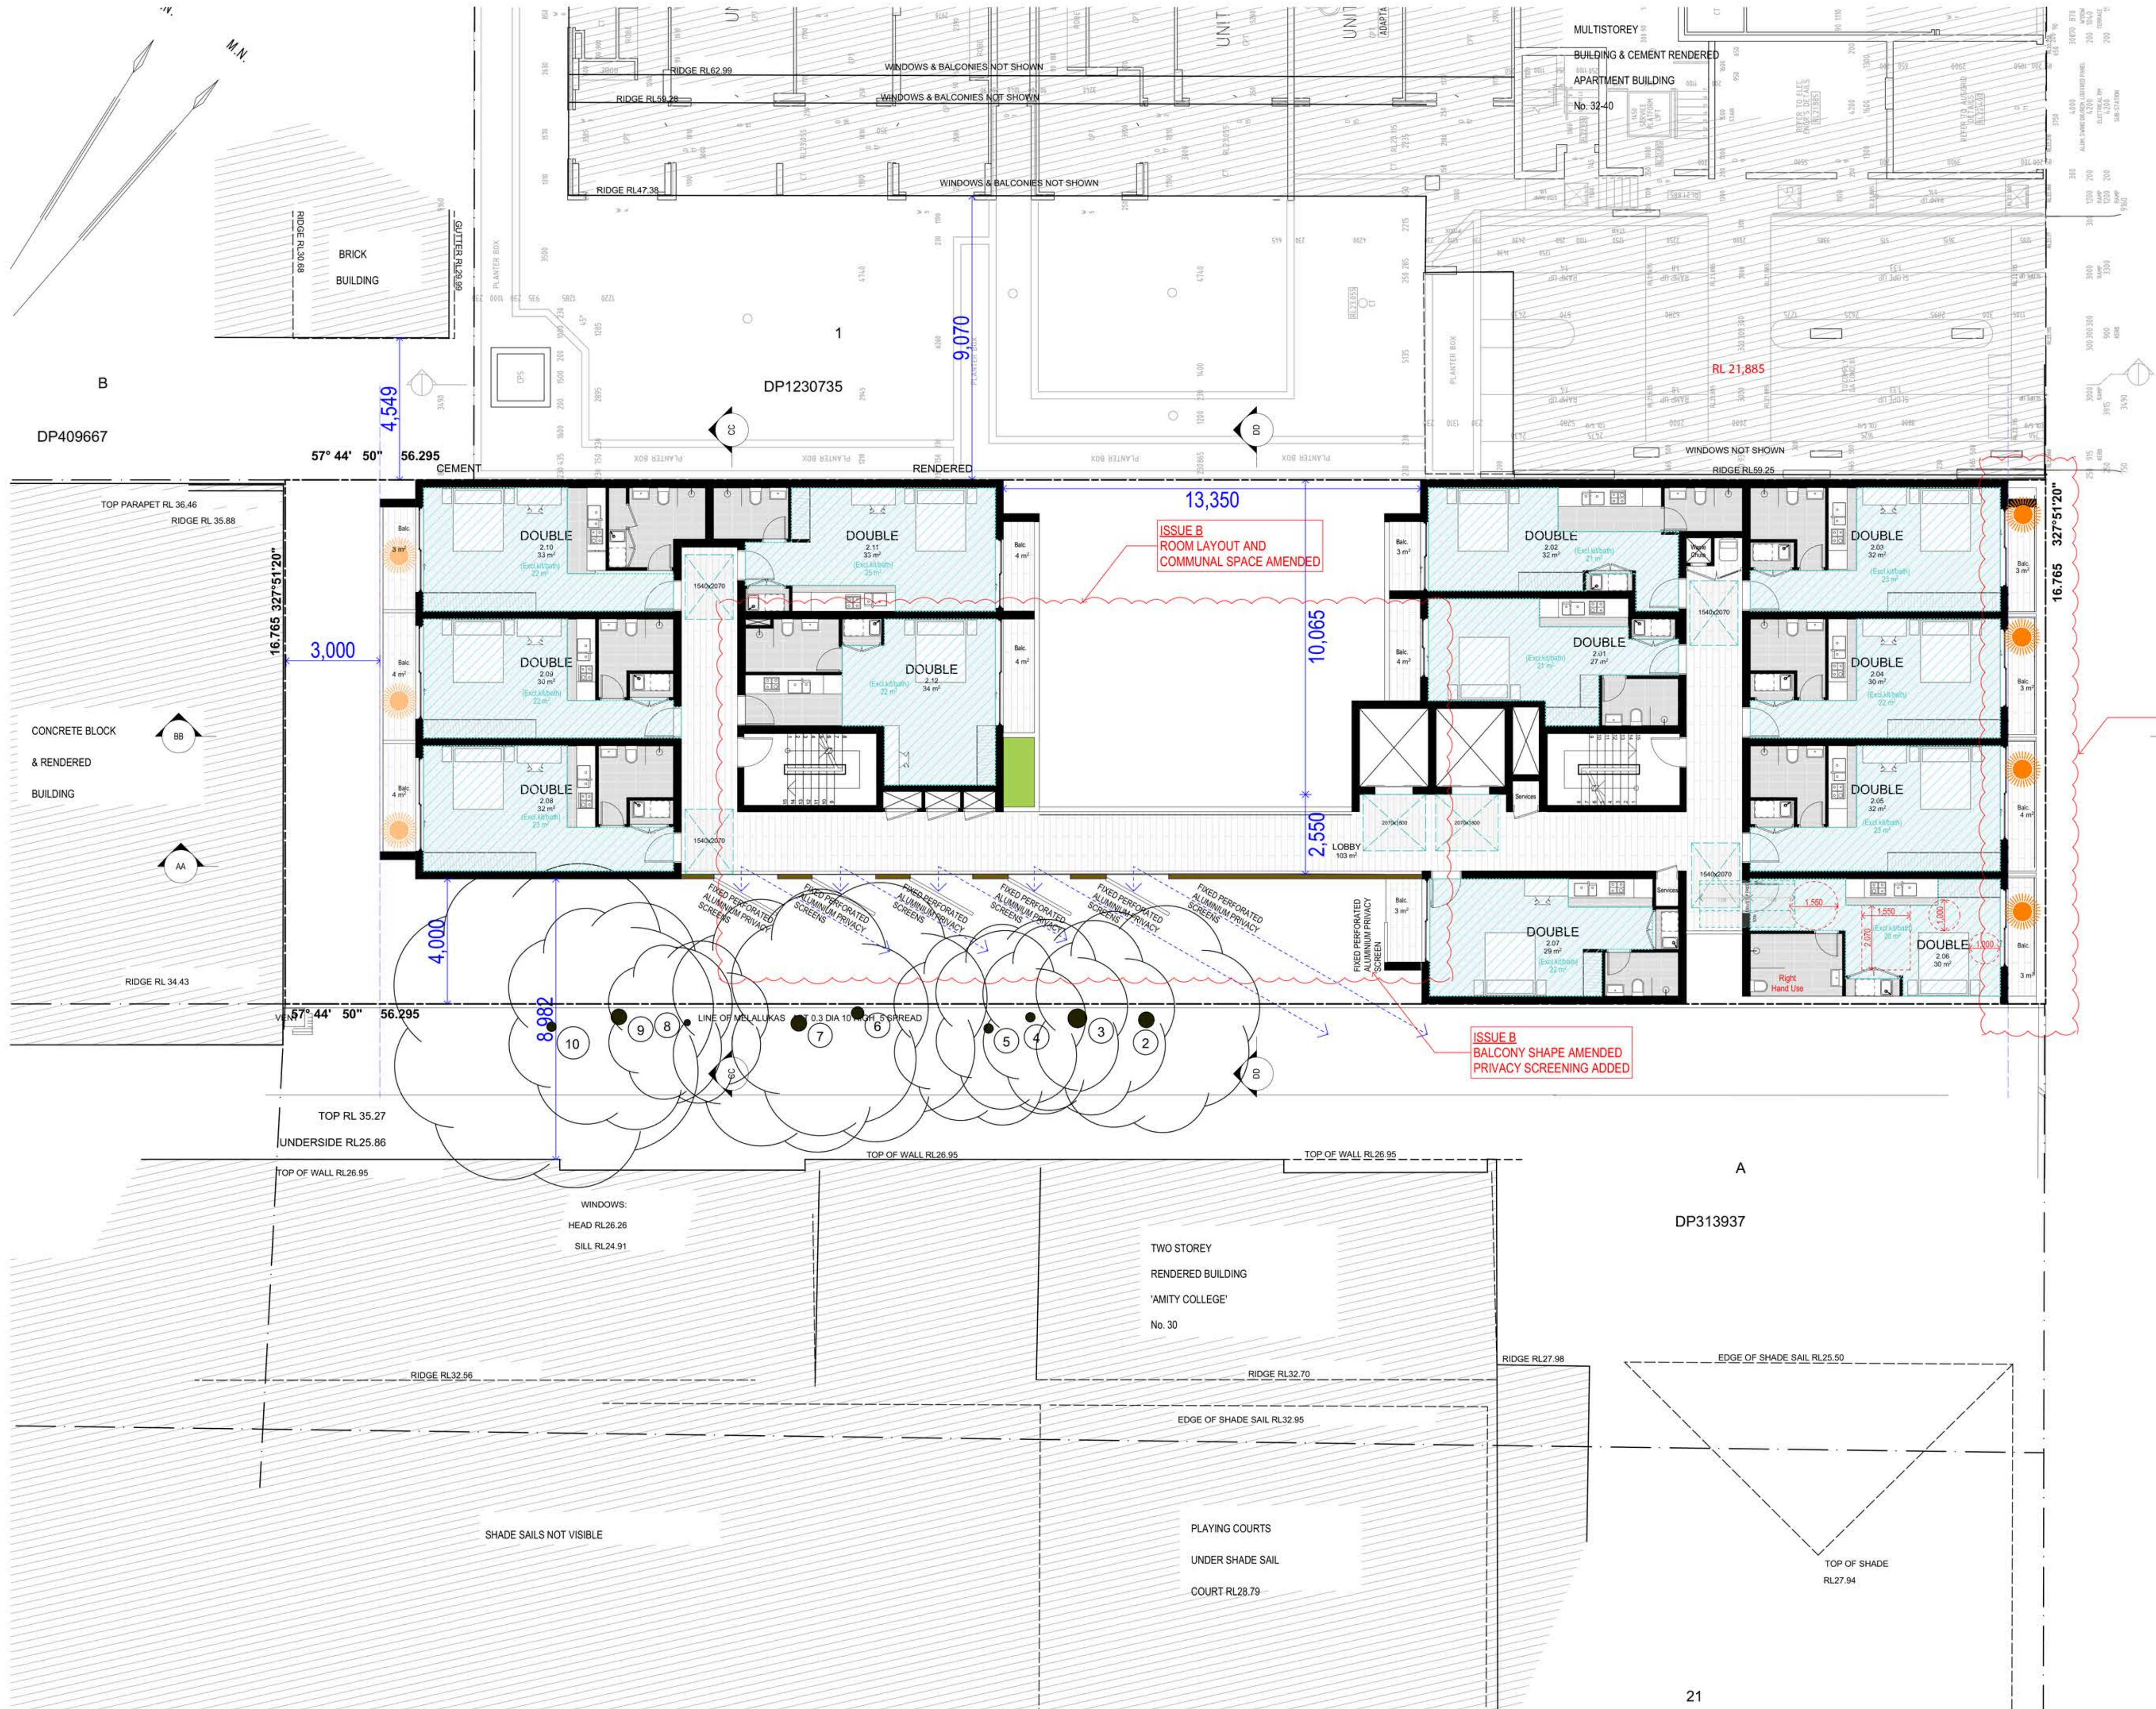

Copyright URBAN LINK PTY LTD ©

Notes:  
1. CONTRACTOR MUST VERIFY ALL DIMENSIONS ON SITE BEFORE COMMENCING WORK OR PREPARING SHOP DRAWINGS.  
2. DO NOT SCALE DRAWINGS.  
3. CONTRACTOR TO CHECK UNDERGROUND SERVICES BEFORE COMMENCING WORKS BY CONTACTING DIAL BEFORE YOU DIG. IF DIAL BEFORE YOU DIG INFORMATION IS PROVIDED WITH THIS DOCUMENTATION IT SHALL BE ASSUMED NOT TO BE CURRENT AND CONTRACTOR SHALL MAKE THEIR OWN ENQUIRIES.

**BASIX**  
WATER  
Fixtures All Shower Heads 4 star (>4.5 but ≤ 6L/min) All toilet flushing systems 4 Star  
All kitchen taps 6 Star  
All bathroom taps 6 star  
Appliances: Dishwashers - 4 star water rating (as per BASIX)  
Clothes Washers - 3 Star water rating (To Ground and 1st Floor units as per BASIX)  
ENERGY REFER TO APPROVED BASIX  
Hot water system: Central Hot Water System 1 - Refer to approved BASIX  
Bathroom ventilation system: Individual fan, ducted to facade or roof manual switch on/off  
Kitchen ventilation system: Individual fan, ducted to facade or roof manual switch on/off  
Laundry ventilation system: Individual fan, ducted to facade or roof manual switch on/off  
Cooling system: air-conditioning 1 Phase - EER 3.0-3.5 to living areas only - as per BASIX  
Heating system: air-conditioning 1Phase - EER 3.0-3.5 to living areas only - as per BASIX  
Artificial lighting: As per BASIX  
Natural lighting: As per BASIX  
Appliances:  
Gas cooktop & electric oven  
Dishwashers: 4 star energy rating  
Clothes Washers: 3 star energy rating (as per BASIX to all ground floor and 1st Floor units only)  
**COMMON AREAS**  
Refer to approved BASIX cert.

ISSUE B  
FACADE AMENDED

ISSUE B  
BALCONY SHAPE AMENDED  
PRIVACY SCREENING ADDED

ISSUE B  
ROOM LAYOUT AND  
COMMUNAL SPACE AMENDED

B RFI LETTER DATED 15/05/20 - ISSUE TO COUNCIL 22062020 CH  
A DEVELOPMENT APPLICATION 11032020 CH  
Rev Description Date App'd  
Project  
**BOARDING HOUSE**  
(KERR HOUSE)  
30 KERR PDE  
AUBURN NSW 2142 AUSTRALIA

**URBAN LINK**  
Business Address: Level 10, 11-15 Deane Street, Burwood NSW 2134  
Postal Address: PO BOX 2223 Burwood North NSW 2134  
Phone Number: +61 29745 2014  
Nominated Architects:  
Youssef El Khawaja Reg no 8008 Nicolas Toubia Reg no 9336


Drawing Title  
**FLOOR PLANS**  
**LEVEL 02**  
Checked/Approved

Scale  
**1:100**  
(A1 Sheet Size)

Project Number  
**2019-86**  
Status  
**DEVELOPMENT APPLICATION**

Drawing Number Revision  
**DA-1006 B**



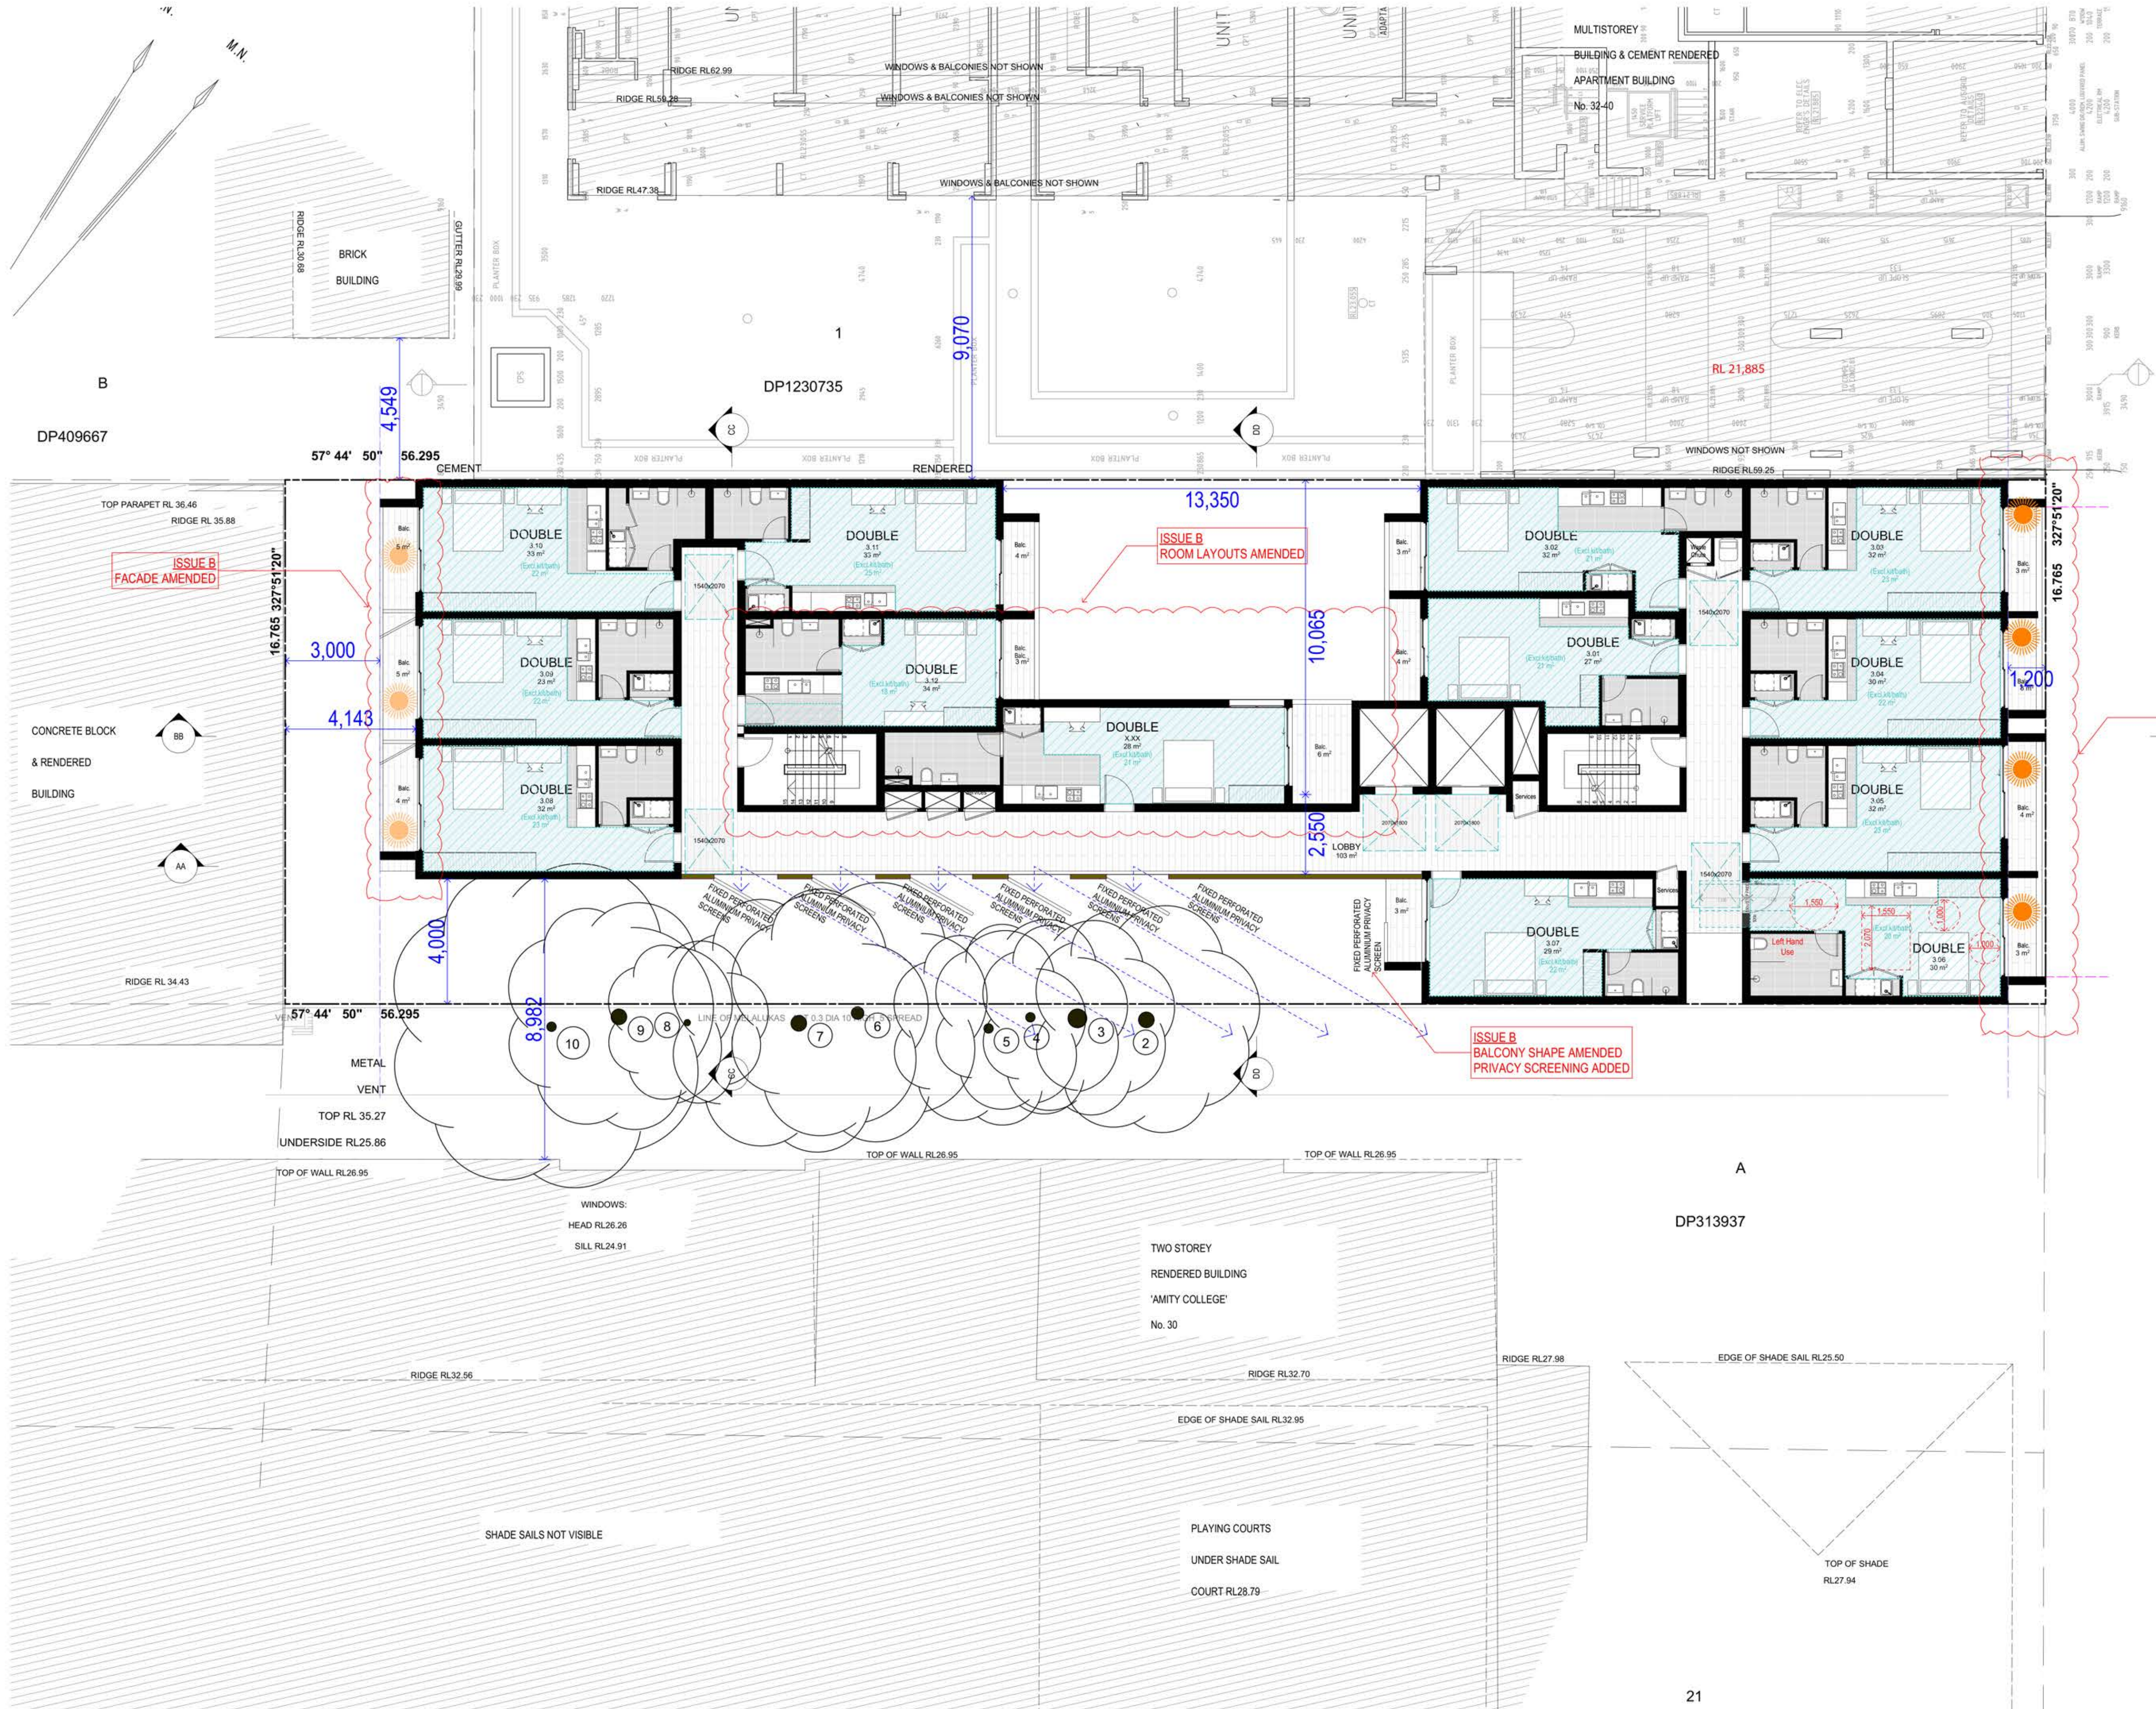

Copyright URBAN LINK PTY LTD ©

Notes:  
1. CONTRACTOR MUST VERIFY ALL DIMENSIONS ON SITE BEFORE COMMENCING WORK OR PREPARING SHOP DRAWINGS.  
2. DO NOT SCALE DRAWINGS.  
3. CONTRACTOR TO CHECK UNDERGROUND SERVICES BEFORE COMMENCING WORKS BY CONTACTING DIAL BEFORE YOU DIG. IF DIAL BEFORE YOU DIG INFORMATION IS PROVIDED WITH THIS DOCUMENTATION IT SHALL BE ASSUMED NOT TO BE CURRENT AND CONTRACTOR SHALL MAKE THEIR OWN ENQUIRIES.

**BASIX**  
WATER  
Fixtures All Shower Heads 4 star (>4.5 but<= 6L/min) All toilet flushing systems 4 Star  
All kitchen taps 6 Star  
All bathroom taps 6 star  
Appliances: Dishwashers - 4 star water rating (as per BASIX)  
Clothes Washers - 3 Star water rating (To Ground and 1st Floor units as per BASIX)  
ENERGY REFER TO APPROVED BASIX  
Hot water system: Central Hot Water System 1 - Refer to approved BASIX  
Bathroom ventilation system: Individual fan, ducted to facade or roof manual switch on/off  
Kitchen ventilation system: Individual fan, ducted to facade or roof manual switch on/off  
Laundry ventilation system: Individual fan, ducted to facade or roof manual switch on/off  
Cooling system: air-conditioning 1 Phase - EER 3.0-3.5 to living areas only - as per BASIX  
Heating system: air-conditioning 1Phase - EER 3.0-3.5 to living areas only - as per BASIX  
Artificial lighting: As per BASIX  
Natural lighting: As per BASIX  
Appliances:  
Gas cooktop & electric oven  
Dishwashers: 4 star energy rating  
Clothes Washers: 3 star energy rating (as per BASIX to all ground floor and 1st Floor units only)  
COMMON AREAS  
Refer to approved BASIX cert.

ISSUE B  
FACADE AMENDED

ISSUE B  
BALCONY SHAPE AMENDED  
PRIVACY SCREENING ADDED

B RFI LETTER DATED 15/05/20 - ISSUE TO COUNCIL 22062020 CH  
A DEVELOPMENT APPLICATION 11032020 CH  
Rev Description Date App'd


Project  
**BOARDING HOUSE**  
(KERR HOUSE)  
30 KERR PDE  
AUBURN NSW 2142 AUSTRALIA

**URBAN LINK**  
Business Address: Level 10, 11-15 Deane Street, Burwood NSW 2134  
Postal Address: PO BOX 2223 Burwood North NSW 2134  
Phone Number: +61 29745 2014  
Nominated Architects:  
Ziad Boumelhem Reg no 8008  
Youssef El Khawaja Reg no 8933 Nicolas Toubia Reg no 9336

Drawing Title  
**FLOOR PLANS**  
**LEVEL 03-04**  
Checked/Approved

Scale  
**1:100**  
(A1 Sheet Size)  
Project Number  
**2019-86**  
Status  
**DEVELOPMENT APPLICATION**  
Drawing Number Revision  
**DA-1007 B**



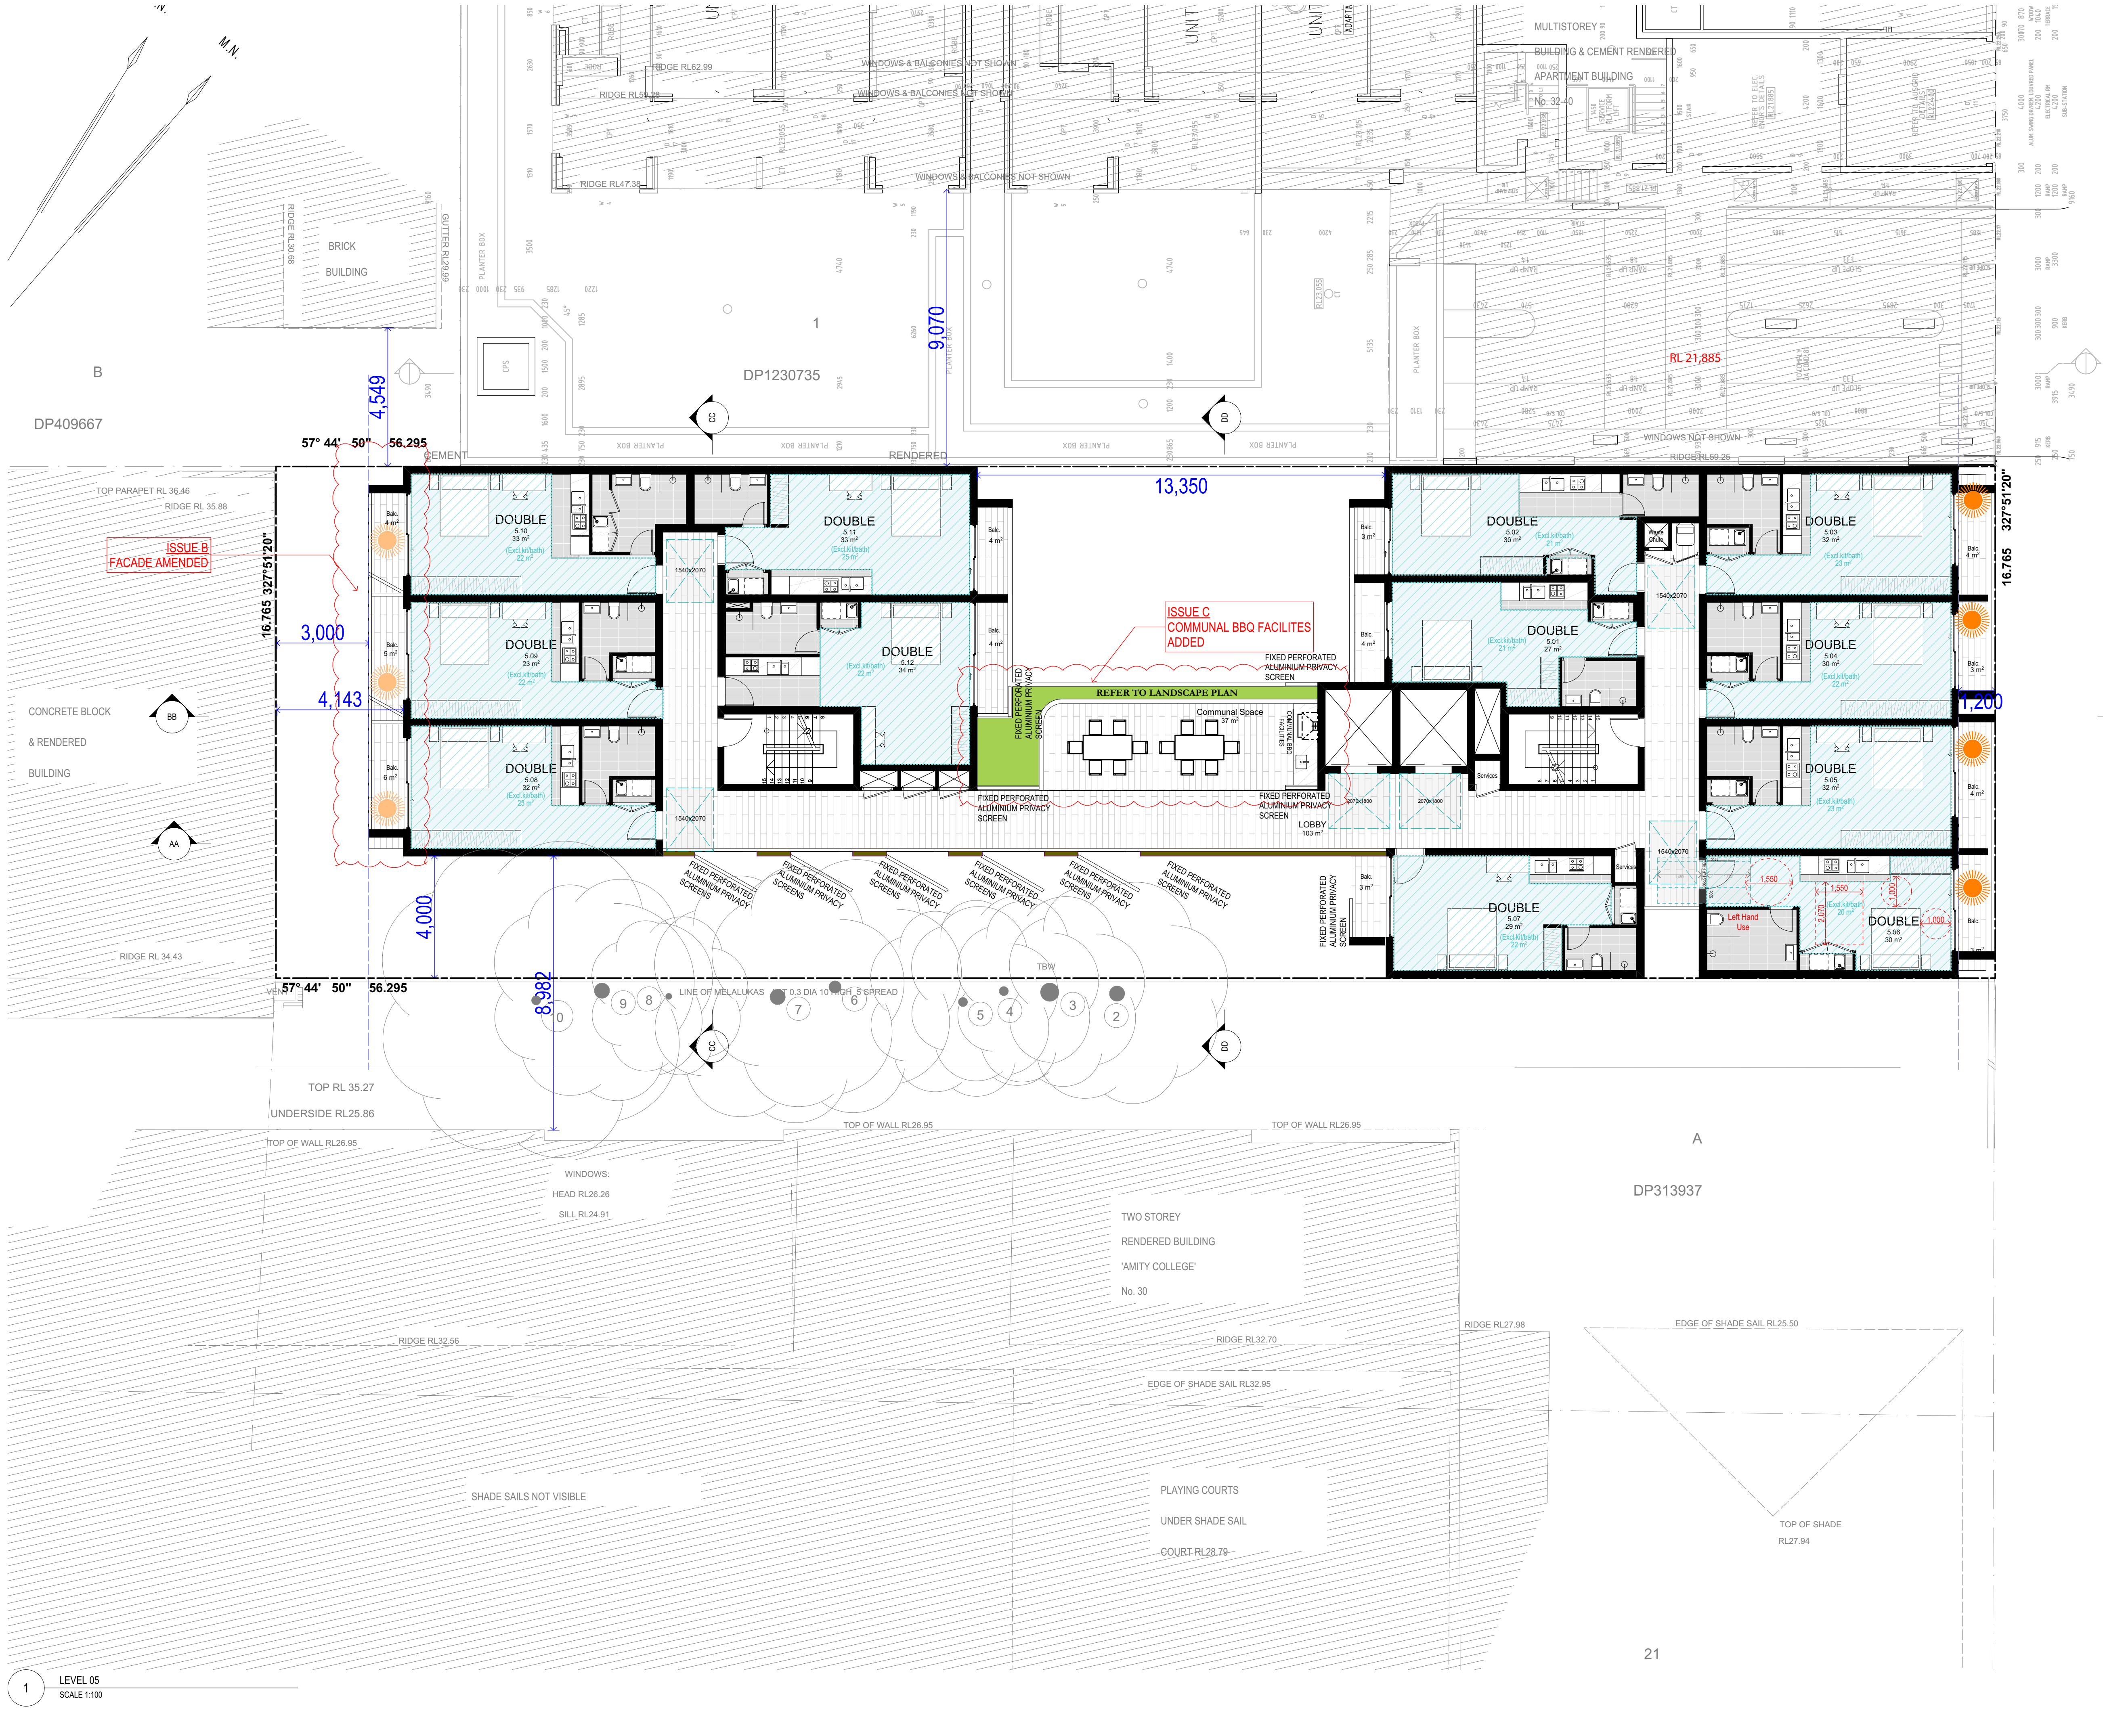

Copyright URBAN LINK PTY LTD ©

Notes:  
1. CONTRACTOR MUST VERIFY ALL DIMENSIONS ON SITE BEFORE COMMENCING WORK OR PREPARING SHOP DRAWINGS.  
2. DO NOT SCALE DRAWINGS.  
3. CONTRACTOR TO CHECK UNDERGROUND SERVICES BEFORE COMMENCING WORKS BY CONTACTING DIAL BEFORE YOU DIG. IF DIAL BEFORE YOU DIG INFORMATION IS PROVIDED WITH THIS DOCUMENTATION IT SHALL BE ASSUMED NOT TO BE CURRENT AND CONTRACTOR SHALL MAKE THEIR OWN ENQUIRES.

**BASIX**  
WATER  
Fixtures All Shower Heads 4 star (>4.5 but<= 6L/min) All toilet flushing systems 4 Star  
All kitchen taps 6 Star  
All bathroom taps 6 star  
Appliances: Dishwashers - 4 star water rating (as per BASIX)  
Clothes Washers - 3 Star water rating (To Ground and 1st Floor units as per BASIX)  
ENERGY REFER TO APPROVED BASIX  
Hot water system: Central Hot Water System 1 - Refer to approved BASIX  
Bathroom ventilation system: Individual fan, ducted to facade or roof manual switch on/off  
Kitchen ventilation system: Individual fan, ducted to facade or roof manual switch on/off  
Laundry ventilation system: Individual fan, ducted to facade or roof manual switch on/off  
Cooling system: air-conditioning 1 Phase - EER 3.0-3.5 to living areas only - as per BASIX  
Heating system: air-conditioning 1Phase - EER 3.0-3.5 to living areas only - as per BASIX  
Artificial lighting: As per BASIX  
Natural lighting: As per BASIX  
Appliances:  
Gas cooktop & electric oven  
Dishwashers: 4 star energy rating  
Clothes Washers: 3 star energy rating (as per BASIX to all ground floor and 1st Floor units only)  
**COMMON AREAS**  
Refer to approved BASIX cert

C MINOR AMENDMENTS - COS & BASEMENTS 06072020 CH  
B RFI LETTER DATED 15/05/20 - ISSUE TO COUNCIL 22062020 CH  
A DEVELOPMENT APPLICATION 11032020 CH  
Rev Description Date App'd

Project  
**BOARDING HOUSE**  
(KERR HOUSE)  
30 KERR PDE  
AUBURN NSW 2142 AUSTRALIA

**URBAN LINK**  
Business Address: Level 10, 11-15 Deane Street, Burwood NSW 2134  
Postal Address: PO BOX 2223 Burwood North NSW 2134  
Phone Number: +61 29745 2014  
Nominated Architects:  
Ziad Bournehem Reg no 8008  
Youssef El Khawaja Reg no 8933 Nicolas Toubia Reg no 9336

Drawing Title  
**FLOOR PLANS**  
**LEVEL 05**  
Checked/Approved


Scale  
**1:100**  
(A1 Sheet Size)

Project Number  
**2019-86**  
Status  
**DEVELOPMENT APPLICATION**

Drawing Number Revision  
**DA-1008 C**

21



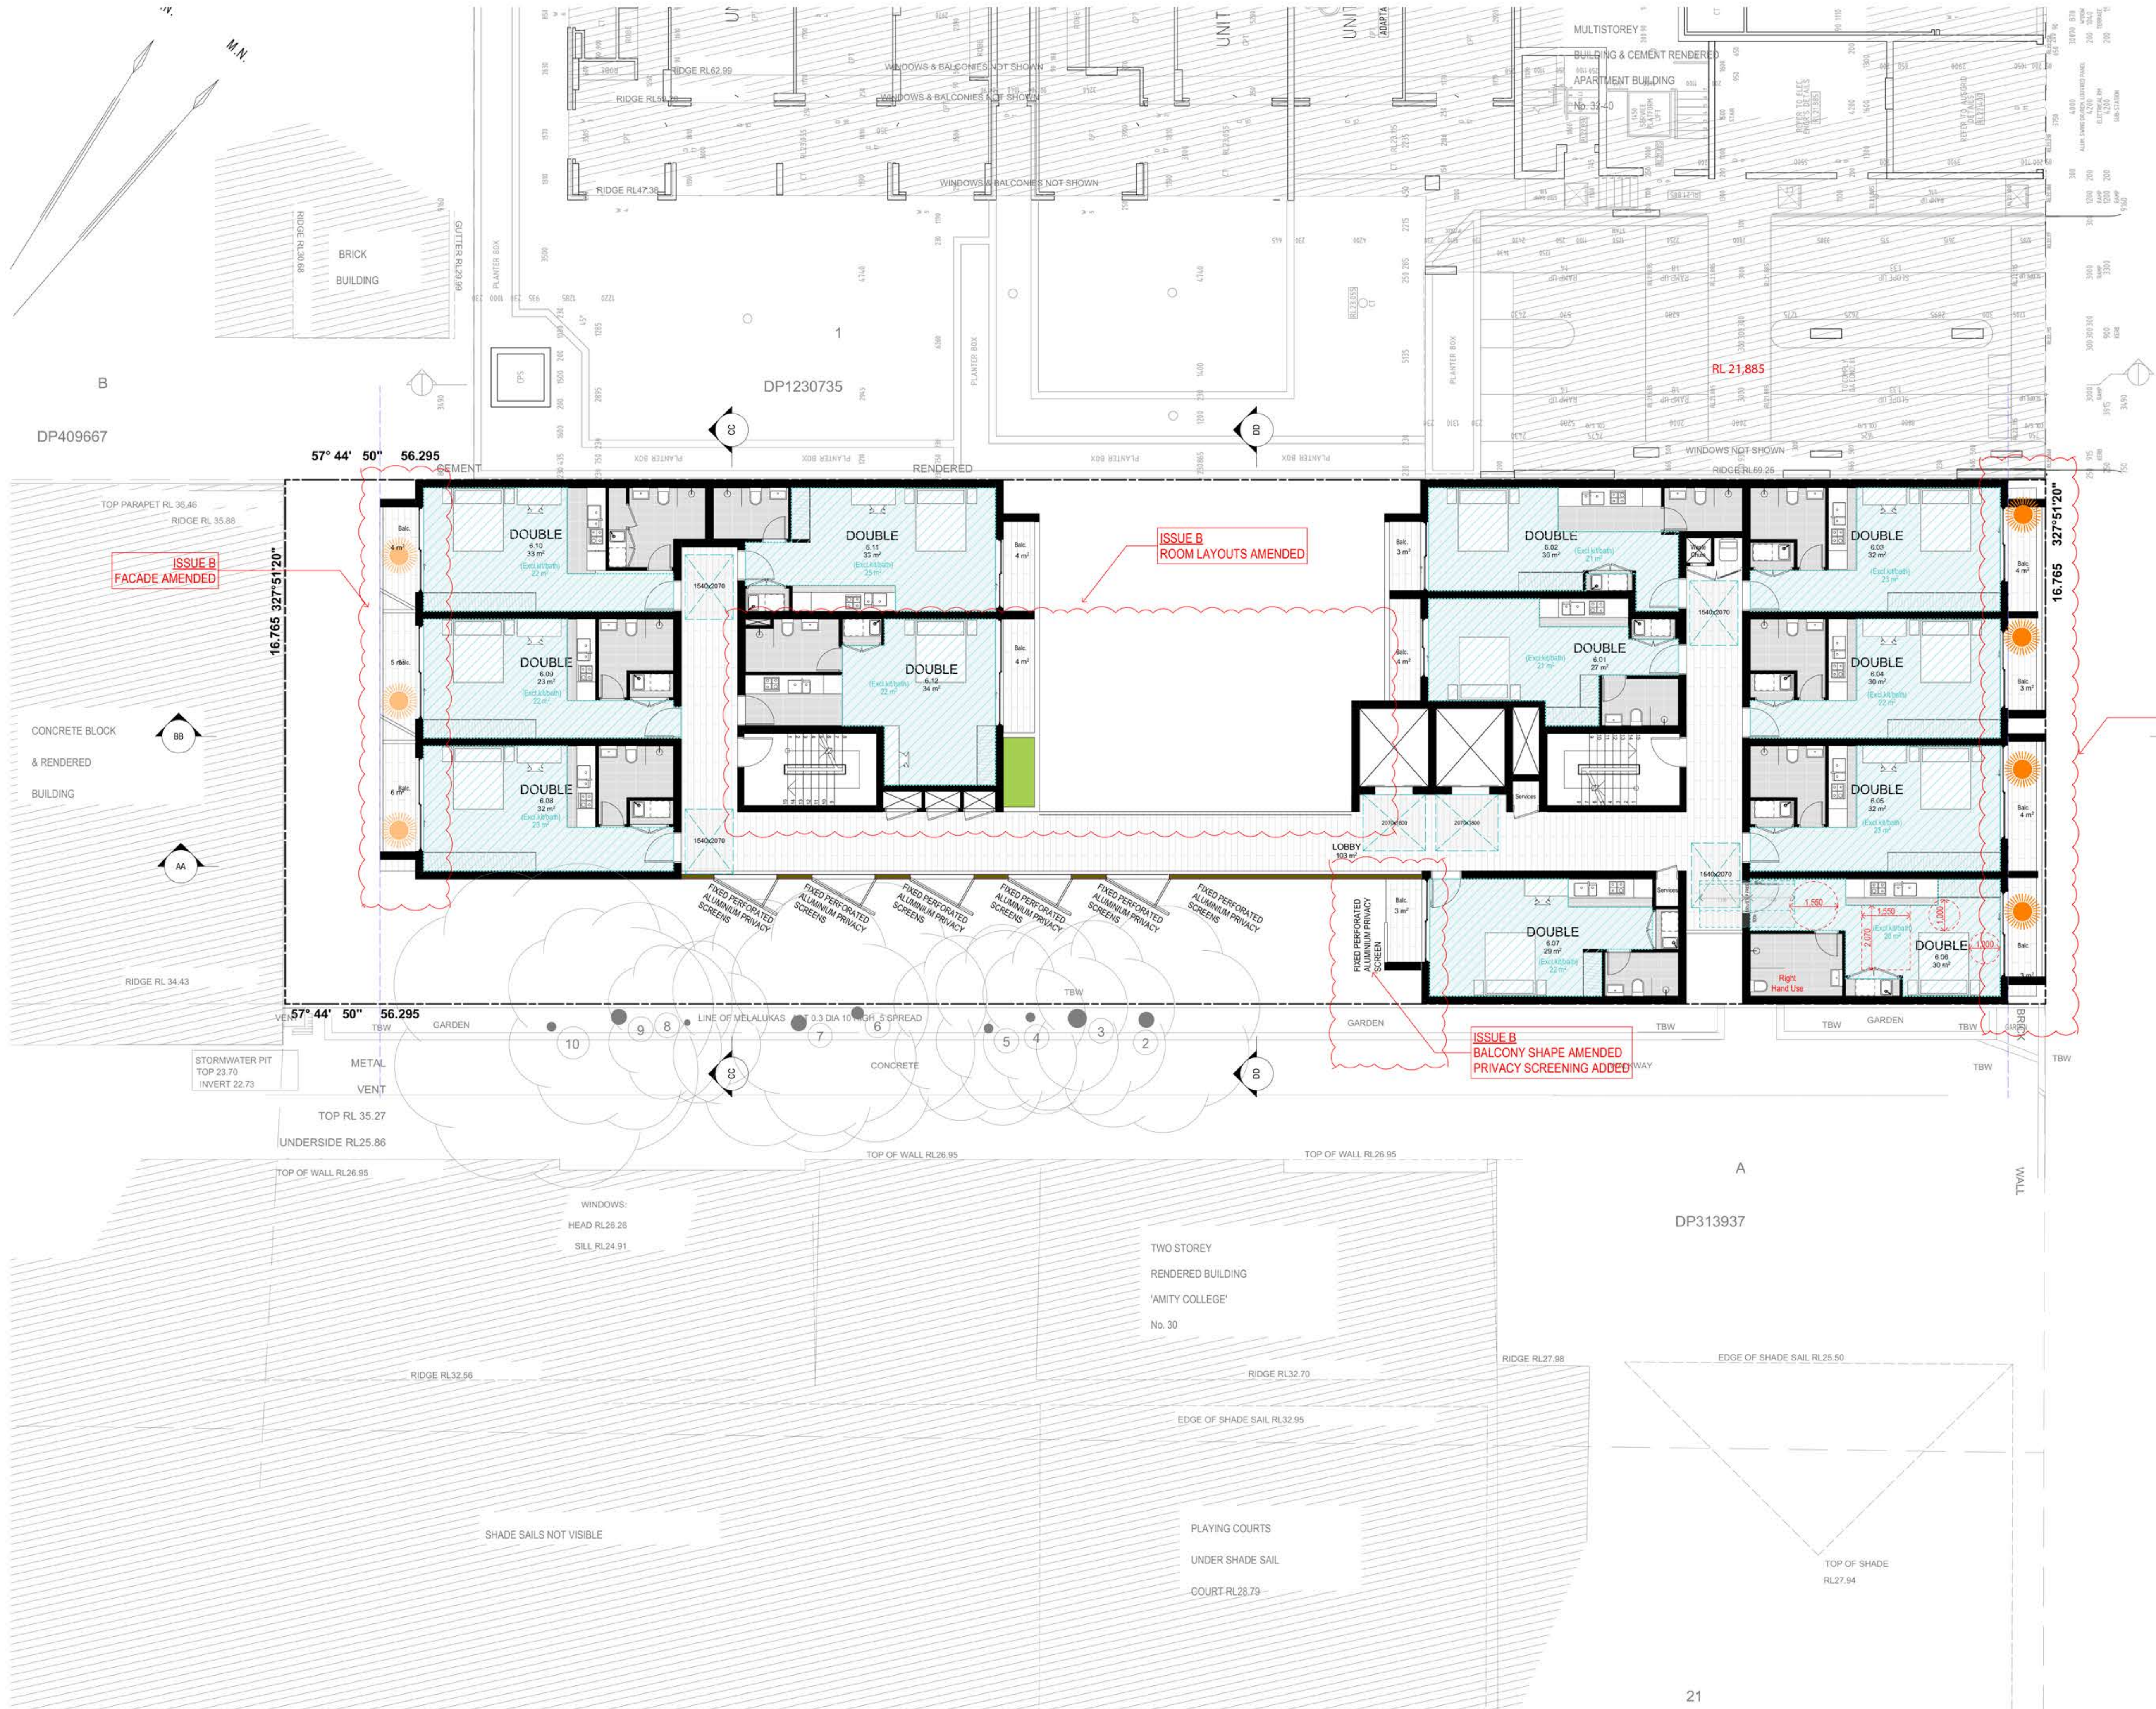

Copyright URBAN LINK PTY LTD ©

Notes:  
1. CONTRACTOR MUST VERIFY ALL DIMENSIONS ON SITE BEFORE COMMENCING WORK OR PREPARING SHOP DRAWINGS.  
2. DO NOT SCALE DRAWINGS.  
3. CONTRACTOR TO CHECK UNDERGROUND SERVICES BEFORE COMMENCING WORKS BY CONTACTING DIAL BEFORE YOU DIG. IF DIAL BEFORE YOU DIG INFORMATION IS PROVIDED WITH THIS DOCUMENTATION IT SHALL BE ASSUMED NOT TO BE CURRENT AND CONTRACTOR SHALL MAKE THEIR OWN ENQUIRIES.

**MAKE BEFORE YOU DIG**

B RFI LETTER DATED 15/05/20 - ISSUE TO COUNCIL 22062020 CH  
A DEVELOPMENT APPLICATION 11032020 CH  
Rev Description Date App'd

Project  
**BOARDING HOUSE**  
(KERR HOUSE)  
30 KERR PDE  
AUBURN NSW 2142 AUSTRALIA

**URBAN LINK**  
Business Address: Level 10, 11-15 Deane Street, Burwood NSW 2134  
Postal Address: PO BOX 2223 Burwood North NSW 2134  
Phone Number: +61 29745 2014  
Nominated Architects:  
Ziad Boumelhem Reg no 8008 Nicolas Toubia Reg no 9336

Drawing Title  
**FLOOR PLANS**  
**LEVEL 06**  
Checked/Approved


Scale  
**1:100**  
(A1 Sheet Size)

Project Number  
**2019-86**

Drawing Number Revision  
**DA-1009 B**

Status  
**DEVELOPMENT APPLICATION**



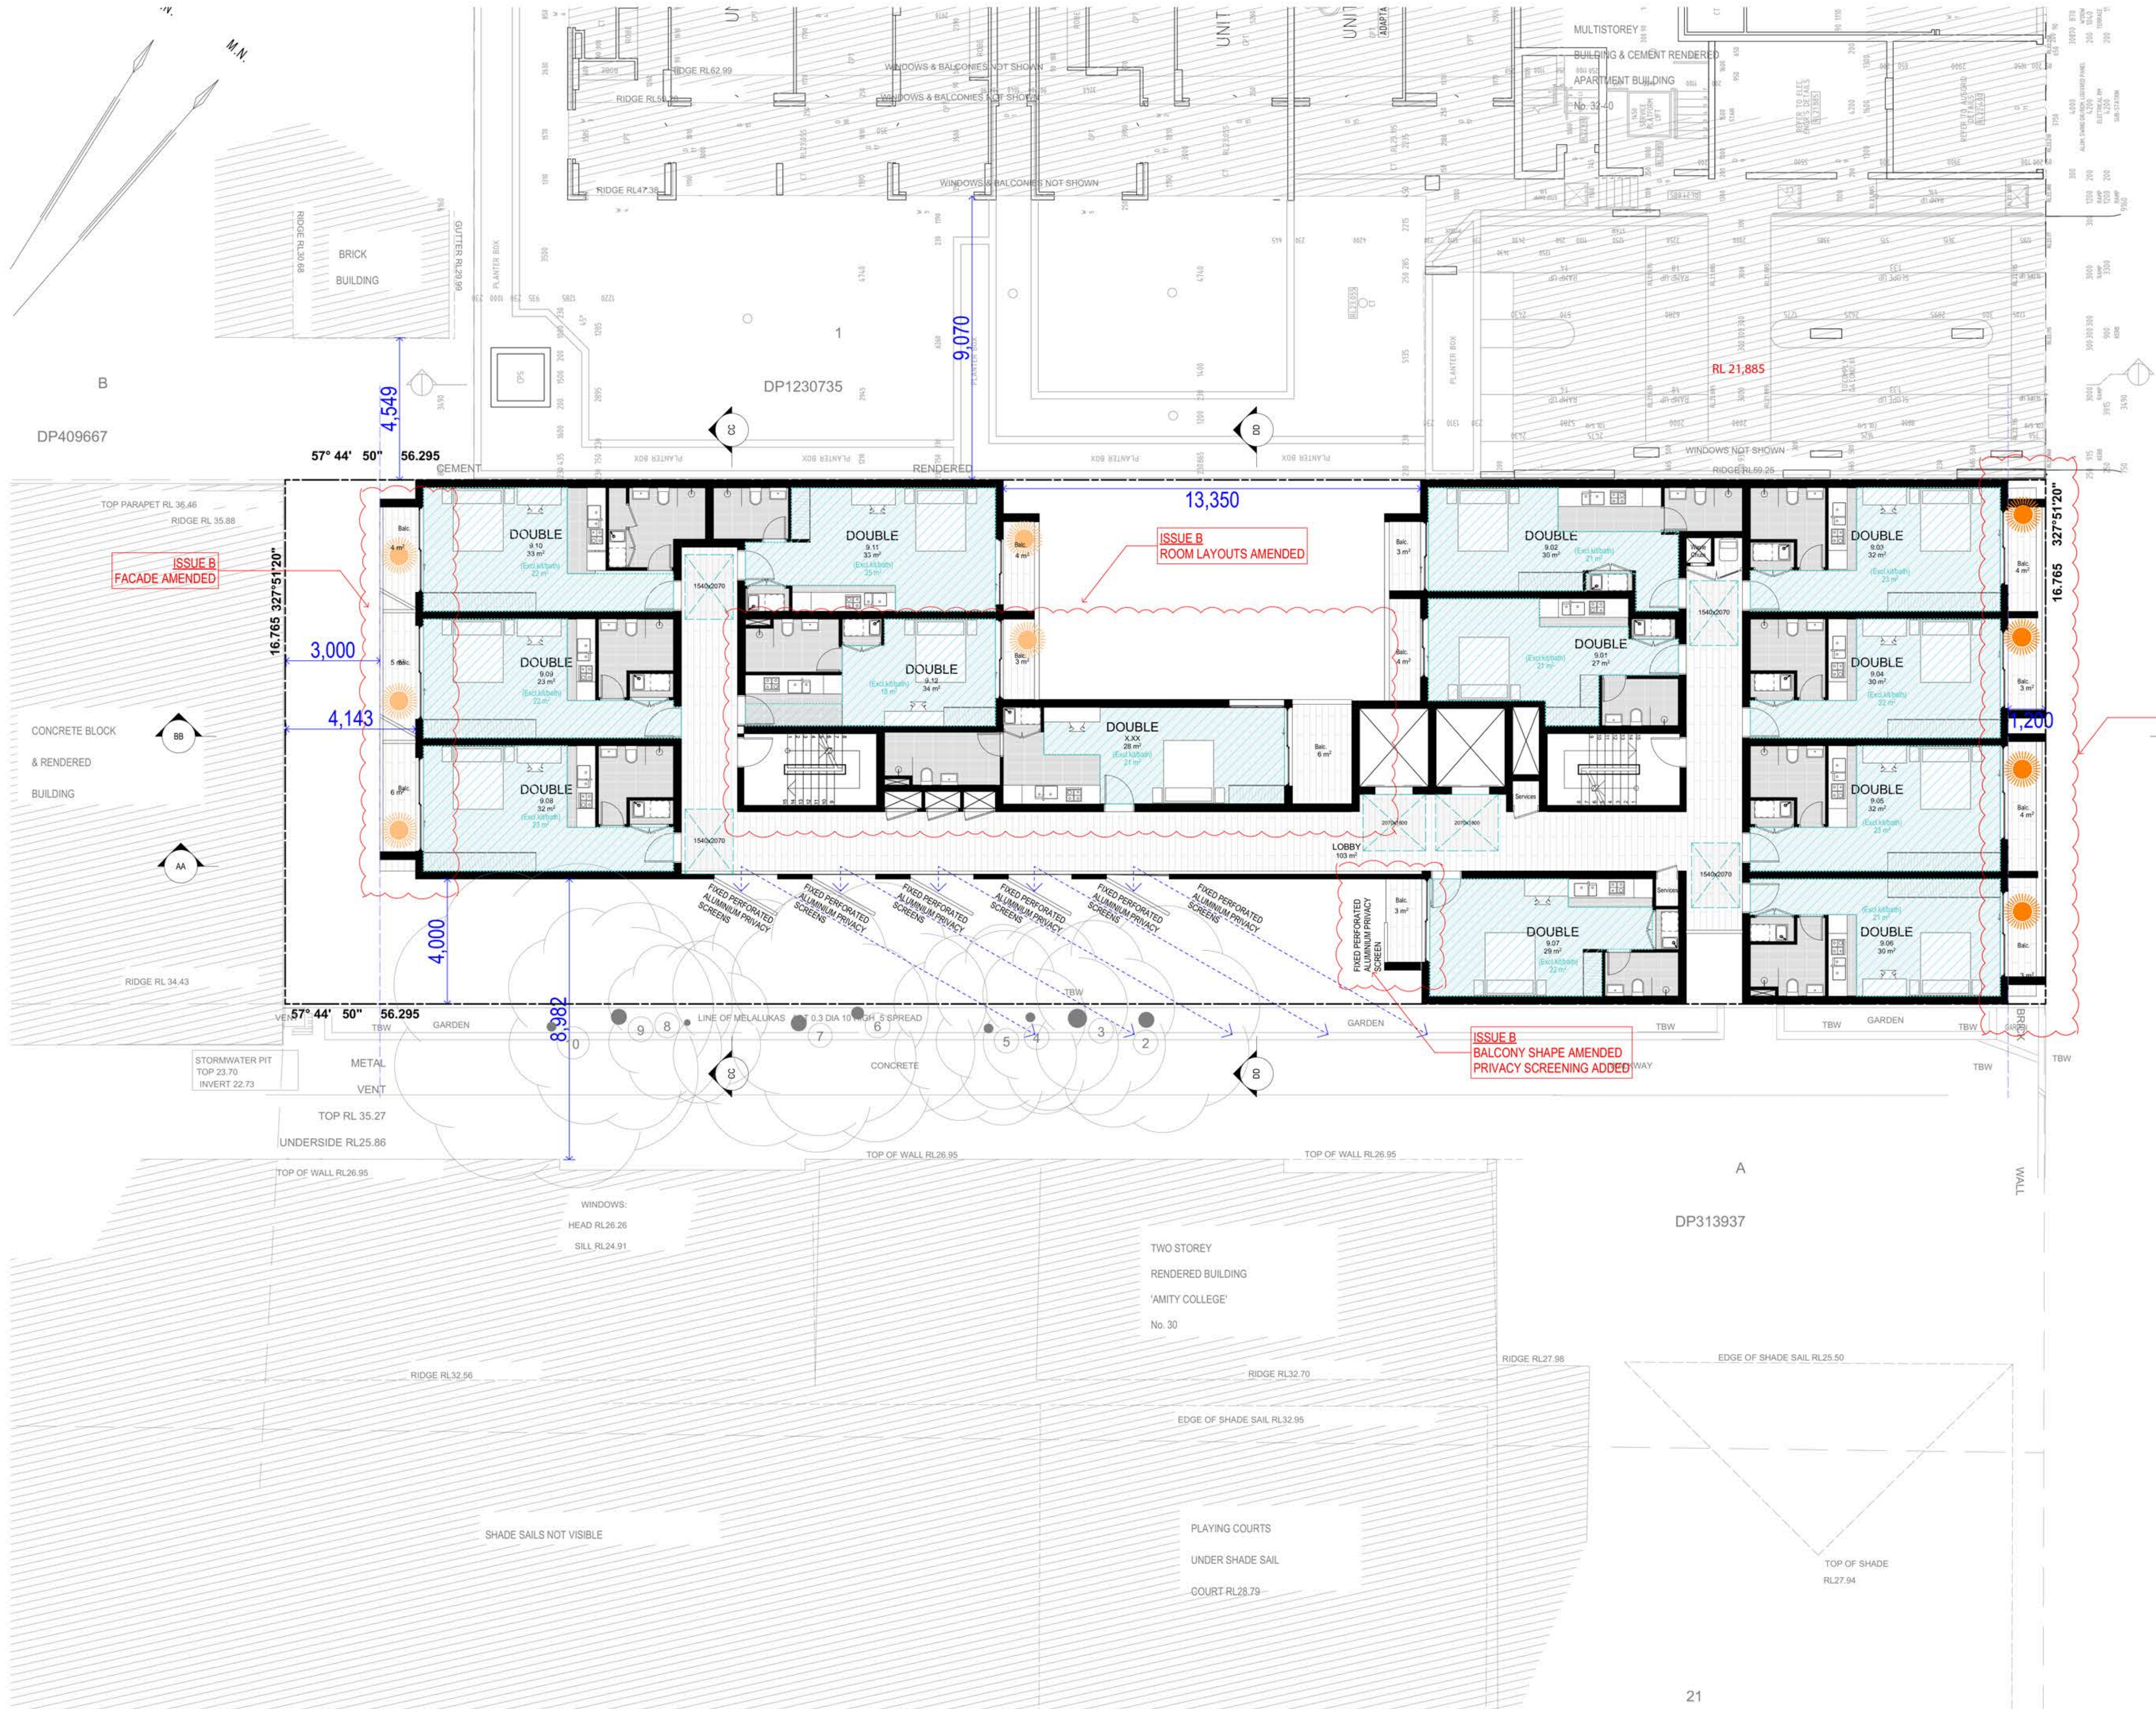

Copyright URBAN LINK PTY LTD ©

Notes:  
1. CONTRACTOR MUST VERIFY ALL DIMENSIONS ON SITE BEFORE COMMENCING WORK OR PREPARING SHOP DRAWINGS.  
2. DO NOT SCALE DRAWINGS.  
3. CONTRACTOR TO CHECK UNDERGROUND SERVICES BEFORE COMMENCING WORKS BY CONTACTING DIAL BEFORE YOU DIG. IF DIAL BEFORE YOU DIG INFORMATION IS PROVIDED WITH THIS DOCUMENTATION IT SHALL BE ASSUMED NOT TO BE CURRENT AND CONTRACTOR SHALL MAKE THEIR OWN ENQUIRIES.

**BASIX**  
**WATER**  
Fixtures All Shower Heads 4 star (>4.5 but ≤ 6L/min) All toilet flushing systems 4 Star  
All kitchen taps 6 Star  
All bathroom taps 6 star  
Appliances: Dishwashers - 4 star water rating (as per BASIX)  
Clothes Washers - 3 Star water rating (To Ground and 1st Floor units as per BASIX)  
**ENERGY REFER TO APPROVED BASIX**  
**Hot water system:** Central Hot Water System 1 – Refer to approved BASIX  
**Bathroom ventilation system:** Individual fan, ducted to facade or roof manual switch on/off  
**Kitchen ventilation system:** Individual fan, ducted to facade or roof manual switch on/off  
**Laundry ventilation system:** Individual fan, ducted to facade or roof manual switch on/off  
**Cooling system:** air-conditioning 1 Phase – EER 3.0-3.5 to living areas only – as per BASIX  
**Heating system:** air-conditioning 1Phase – EER 3.0-3.5 to living areas only – as per BASIX  
**Artificial lighting:** As per BASIX  
**Natural lighting:** As per BASIX  
**Appliances:**  
Gas cooktop & electric oven  
Dishwashers: 4 star energy rating  
Clothes Washers: 3 star energy rating (as per BASIX to all ground floor and 1st Floor units only)  
**COMMON AREAS**  
Refer to approved BASIX cert.

ISSUE B  
FACADE AMENDED

ISSUE B  
BALCONY SHAPE AMENDED  
PRIVACY SCREENING ADDED


B RFI LETTER DATED 15/05/20 - ISSUE TO COUNCIL 22062020 CH  
A DEVELOPMENT APPLICATION 11032020 CH  
Rev Description Date App'd  
Project  
**BOARDING HOUSE**  
(KERR HOUSE)  
30 KERR PDE  
AUBURN NSW 2142 AUSTRALIA

**URBAN LINK**  
Business Address: Level 10, 11-15 Deane Street, Burwood NSW 2134  
Postal Address: PO BOX 2223 Burwood North NSW 2134  
Phone Number: +61 29745 2014  
Nominated Architects:  
Ziad Boumelhem Reg no 8008  
Youssef El Khawaja Reg no 8933 Nicolas Toubia Reg no 9336

Drawing Title  
**FLOOR PLANS**  
**LEVEL 07-09**  
Checked/Approved

Scale  
**1:100**  
(A1 Sheet Size)  
Project Number  
**2019-86**  
Status  
**DEVELOPMENT APPLICATION**  
Drawing Number Revision  
**DA-1010 B**



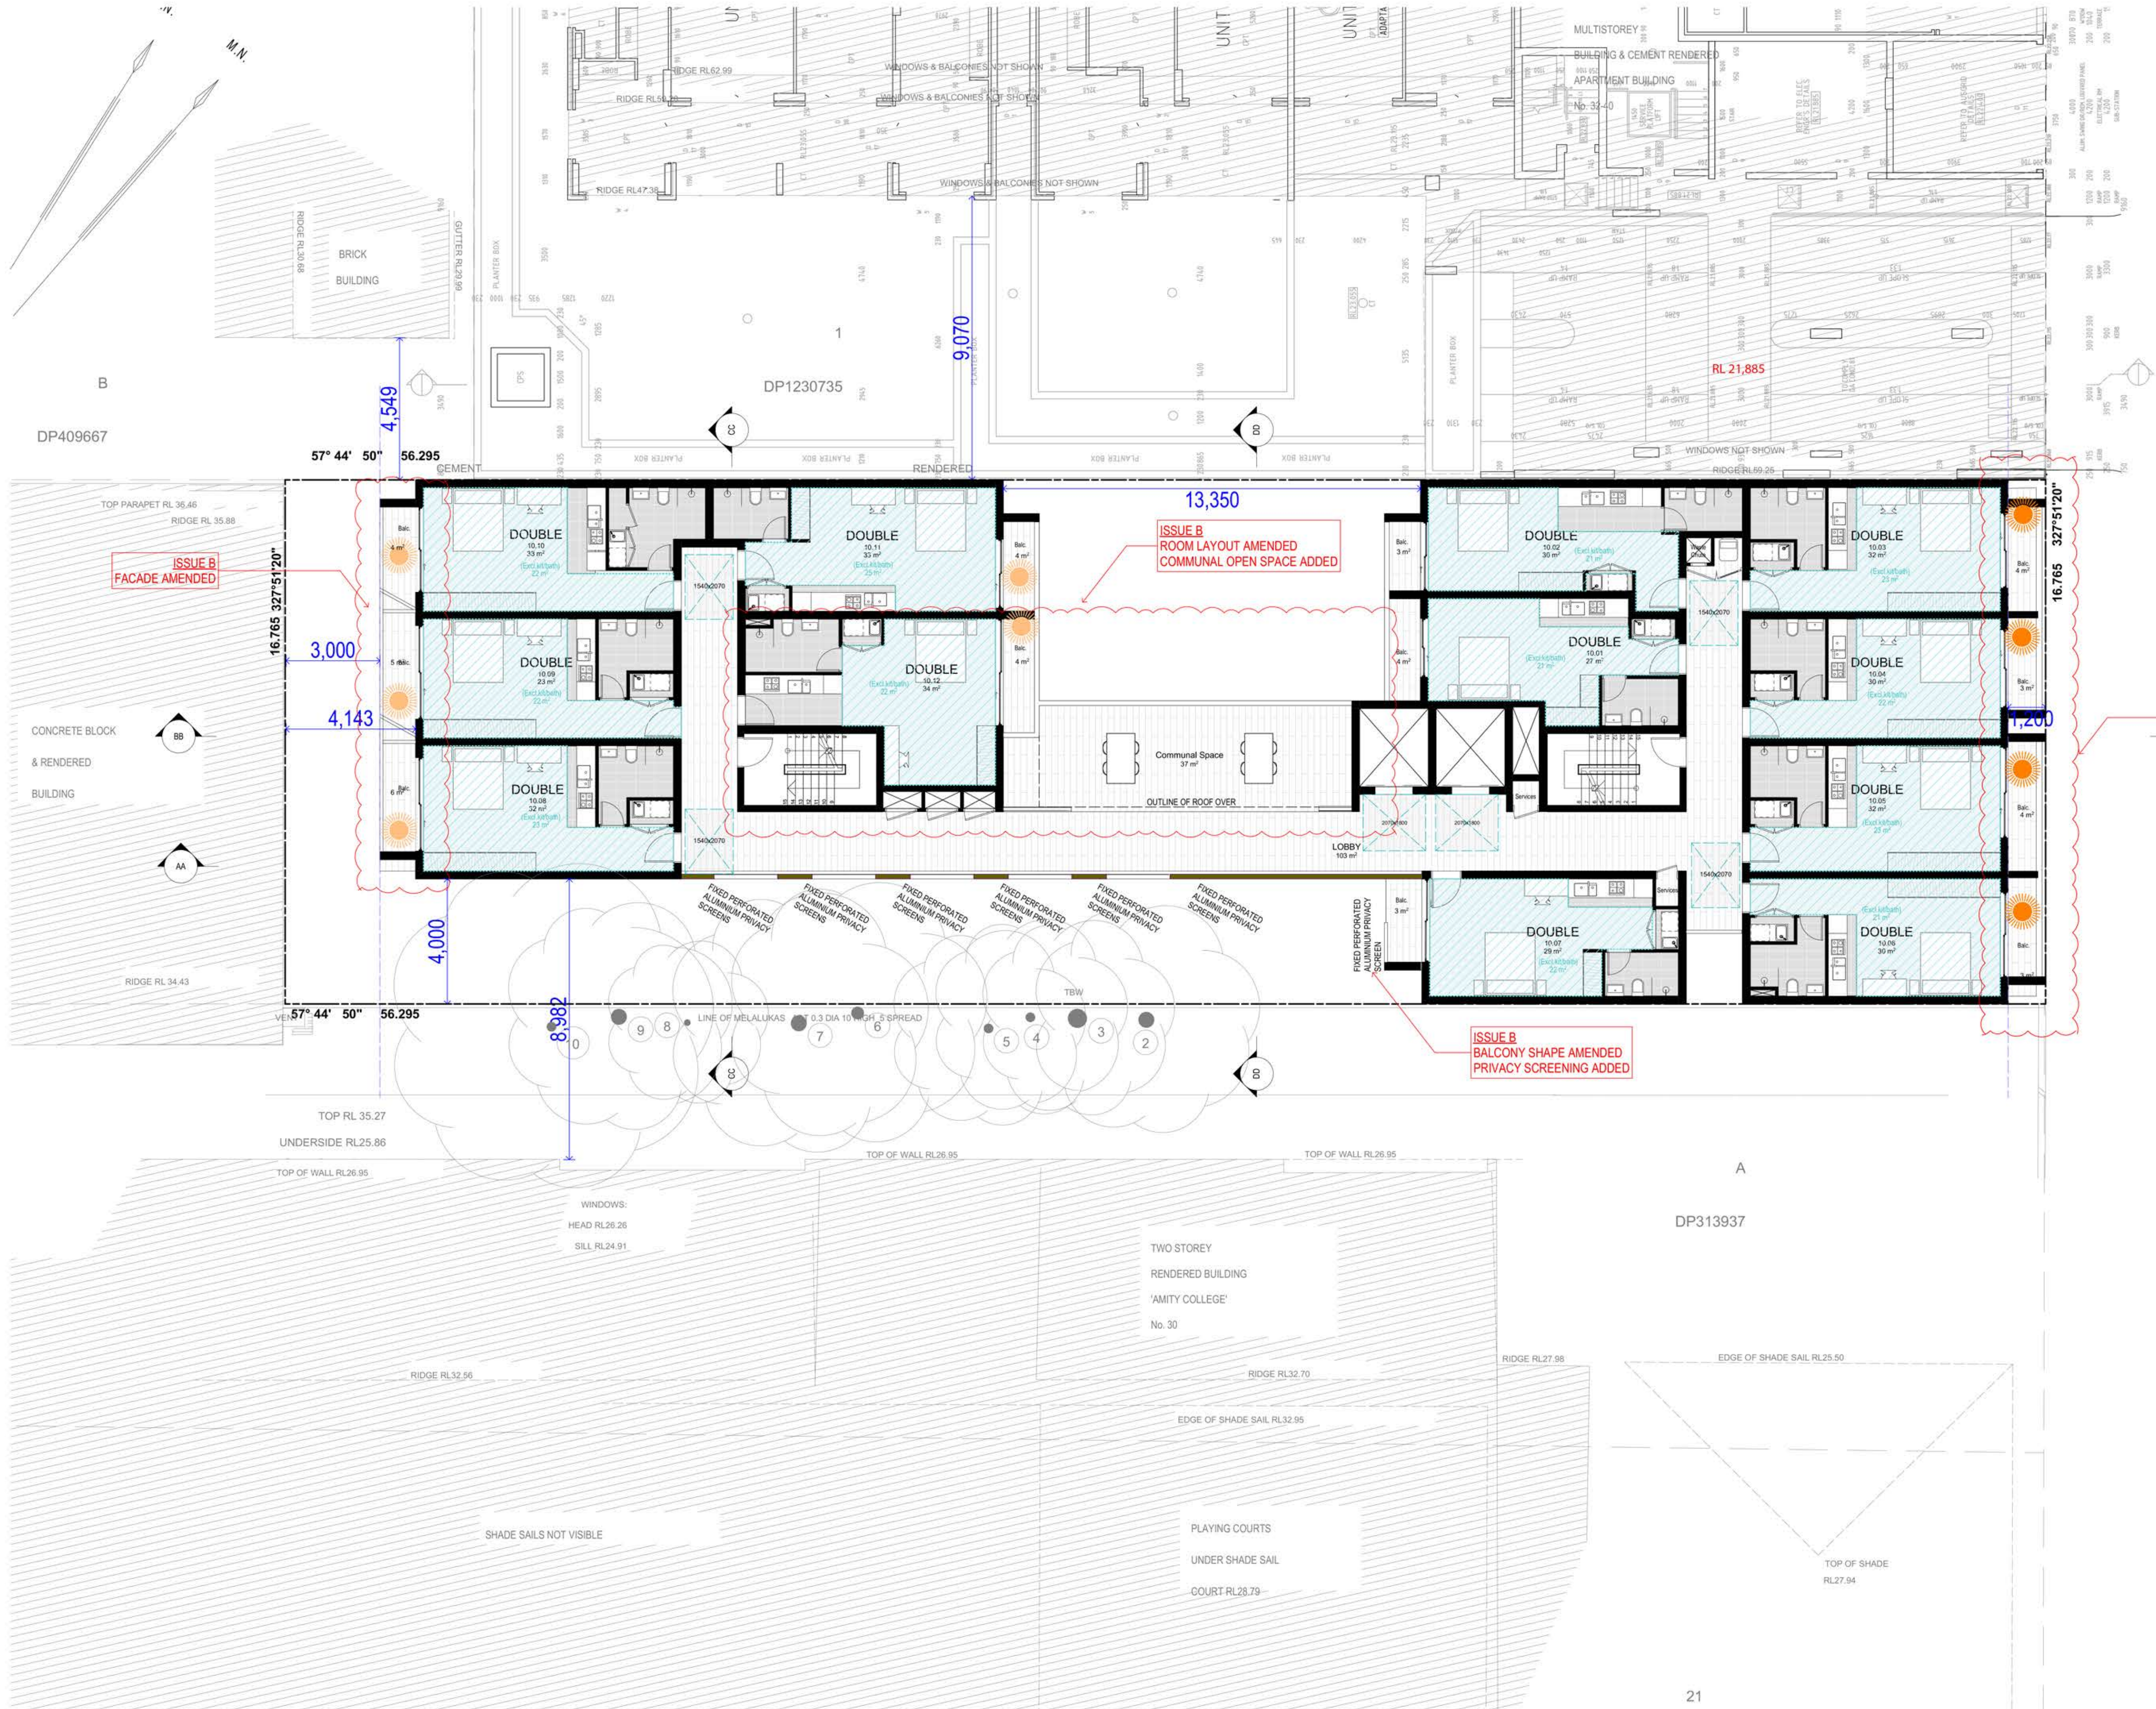

Copyright URBAN LINK PTY LTD ©

Notes:  
1. CONTRACTOR MUST VERIFY ALL DIMENSIONS ON SITE BEFORE COMMENCING WORK OR PREPARING SHOP DRAWINGS.  
2. DO NOT SCALE DRAWINGS.  
3. CONTRACTOR TO CHECK UNDERGROUND SERVICES BEFORE COMMENCING WORKS BY CONTACTING DIAL BEFORE YOU DIG. IF DIAL BEFORE YOU DIG INFORMATION IS PROVIDED WITH THIS DOCUMENTATION IT SHALL BE ASSUMED NOT TO BE CURRENT AND CONTRACTOR SHALL MAKE THEIR OWN ENQUIRIES.

**BASIX**  
WATER  
Fixtures All Shower Heads 4 star (>4.5 but ≤ 6L/min) All toilet flushing systems 4 Star  
All kitchen taps 6 Star  
All bathroom taps 6 star  
Appliances: Dishwashers - 4 star water rating (as per BASIX)  
Clothes Washers - 3 Star water rating (To Ground and 1st Floor units as per BASIX)  
ENERGY REFER TO APPROVED BASIX  
Hot water system: Central Hot Water System 1 - Refer to approved BASIX  
Bathroom ventilation system: Individual fan, ducted to facade or roof manual switch on/off  
Kitchen ventilation system: Individual fan, ducted to facade or roof manual switch on/off  
Laundry ventilation system: Individual fan, ducted to facade or roof manual switch on/off  
Cooling system: air-conditioning 1 Phase - EER 3.0-3.5 to living areas only - as per BASIX  
Heating system: air-conditioning 1Phase - EER 3.0-3.5 to living areas only - as per BASIX  
Artificial lighting: As per BASIX  
Natural lighting: As per BASIX  
Appliances:  
Gas cooktop & electric oven  
Dishwashers: 4 star energy rating  
Clothes Washers: 3 star energy rating (as per BASIX to all ground floor and 1st Floor units only)  
**COMMON AREAS**  
Refer to approved BASIX cert.

ISSUE B  
FACADE AMENDED

ISSUE B  
BALCONY SHAPE AMENDED  
PRIVACY SCREENING ADDED

ISSUE B  
ROOM LAYOUT AMENDED  
COMMUNAL OPEN SPACE ADDED

ISSUE B  
FACADE AMENDED

B RFI LETTER DATED 15/05/20 - ISSUE TO COUNCIL 22/06/2020 CH  
A DEVELOPMENT APPLICATION 11032020 CH  
Rev Description Date App'd  
Project  
**BOARDING HOUSE**  
(KERR HOUSE)  
30 KERR PDE  
AUBURN NSW 2142 AUSTRALIA

**URBAN LINK**  
Business Address: Level 10, 11-15 Deane Street, Burwood NSW 2134  
Postal Address: PO BOX 2223 Burwood North NSW 2134  
Phone Number: +61 29745 2014  
Nominated Architects:  
Ziad Boumelhem Reg no 8008  
Youssef El Khawaja Reg no 8933 Nicolas Toubia Reg no 9336

Drawing Title  
**FLOOR PLANS**  
**LEVEL 10**  
Checked/Approved


Scale  
**1:100**  
(A1 Sheet Size)

Project Number  
**2019-86**

Drawing Number Revision  
**DA-1011 B**

Status  
**DEVELOPMENT APPLICATION**



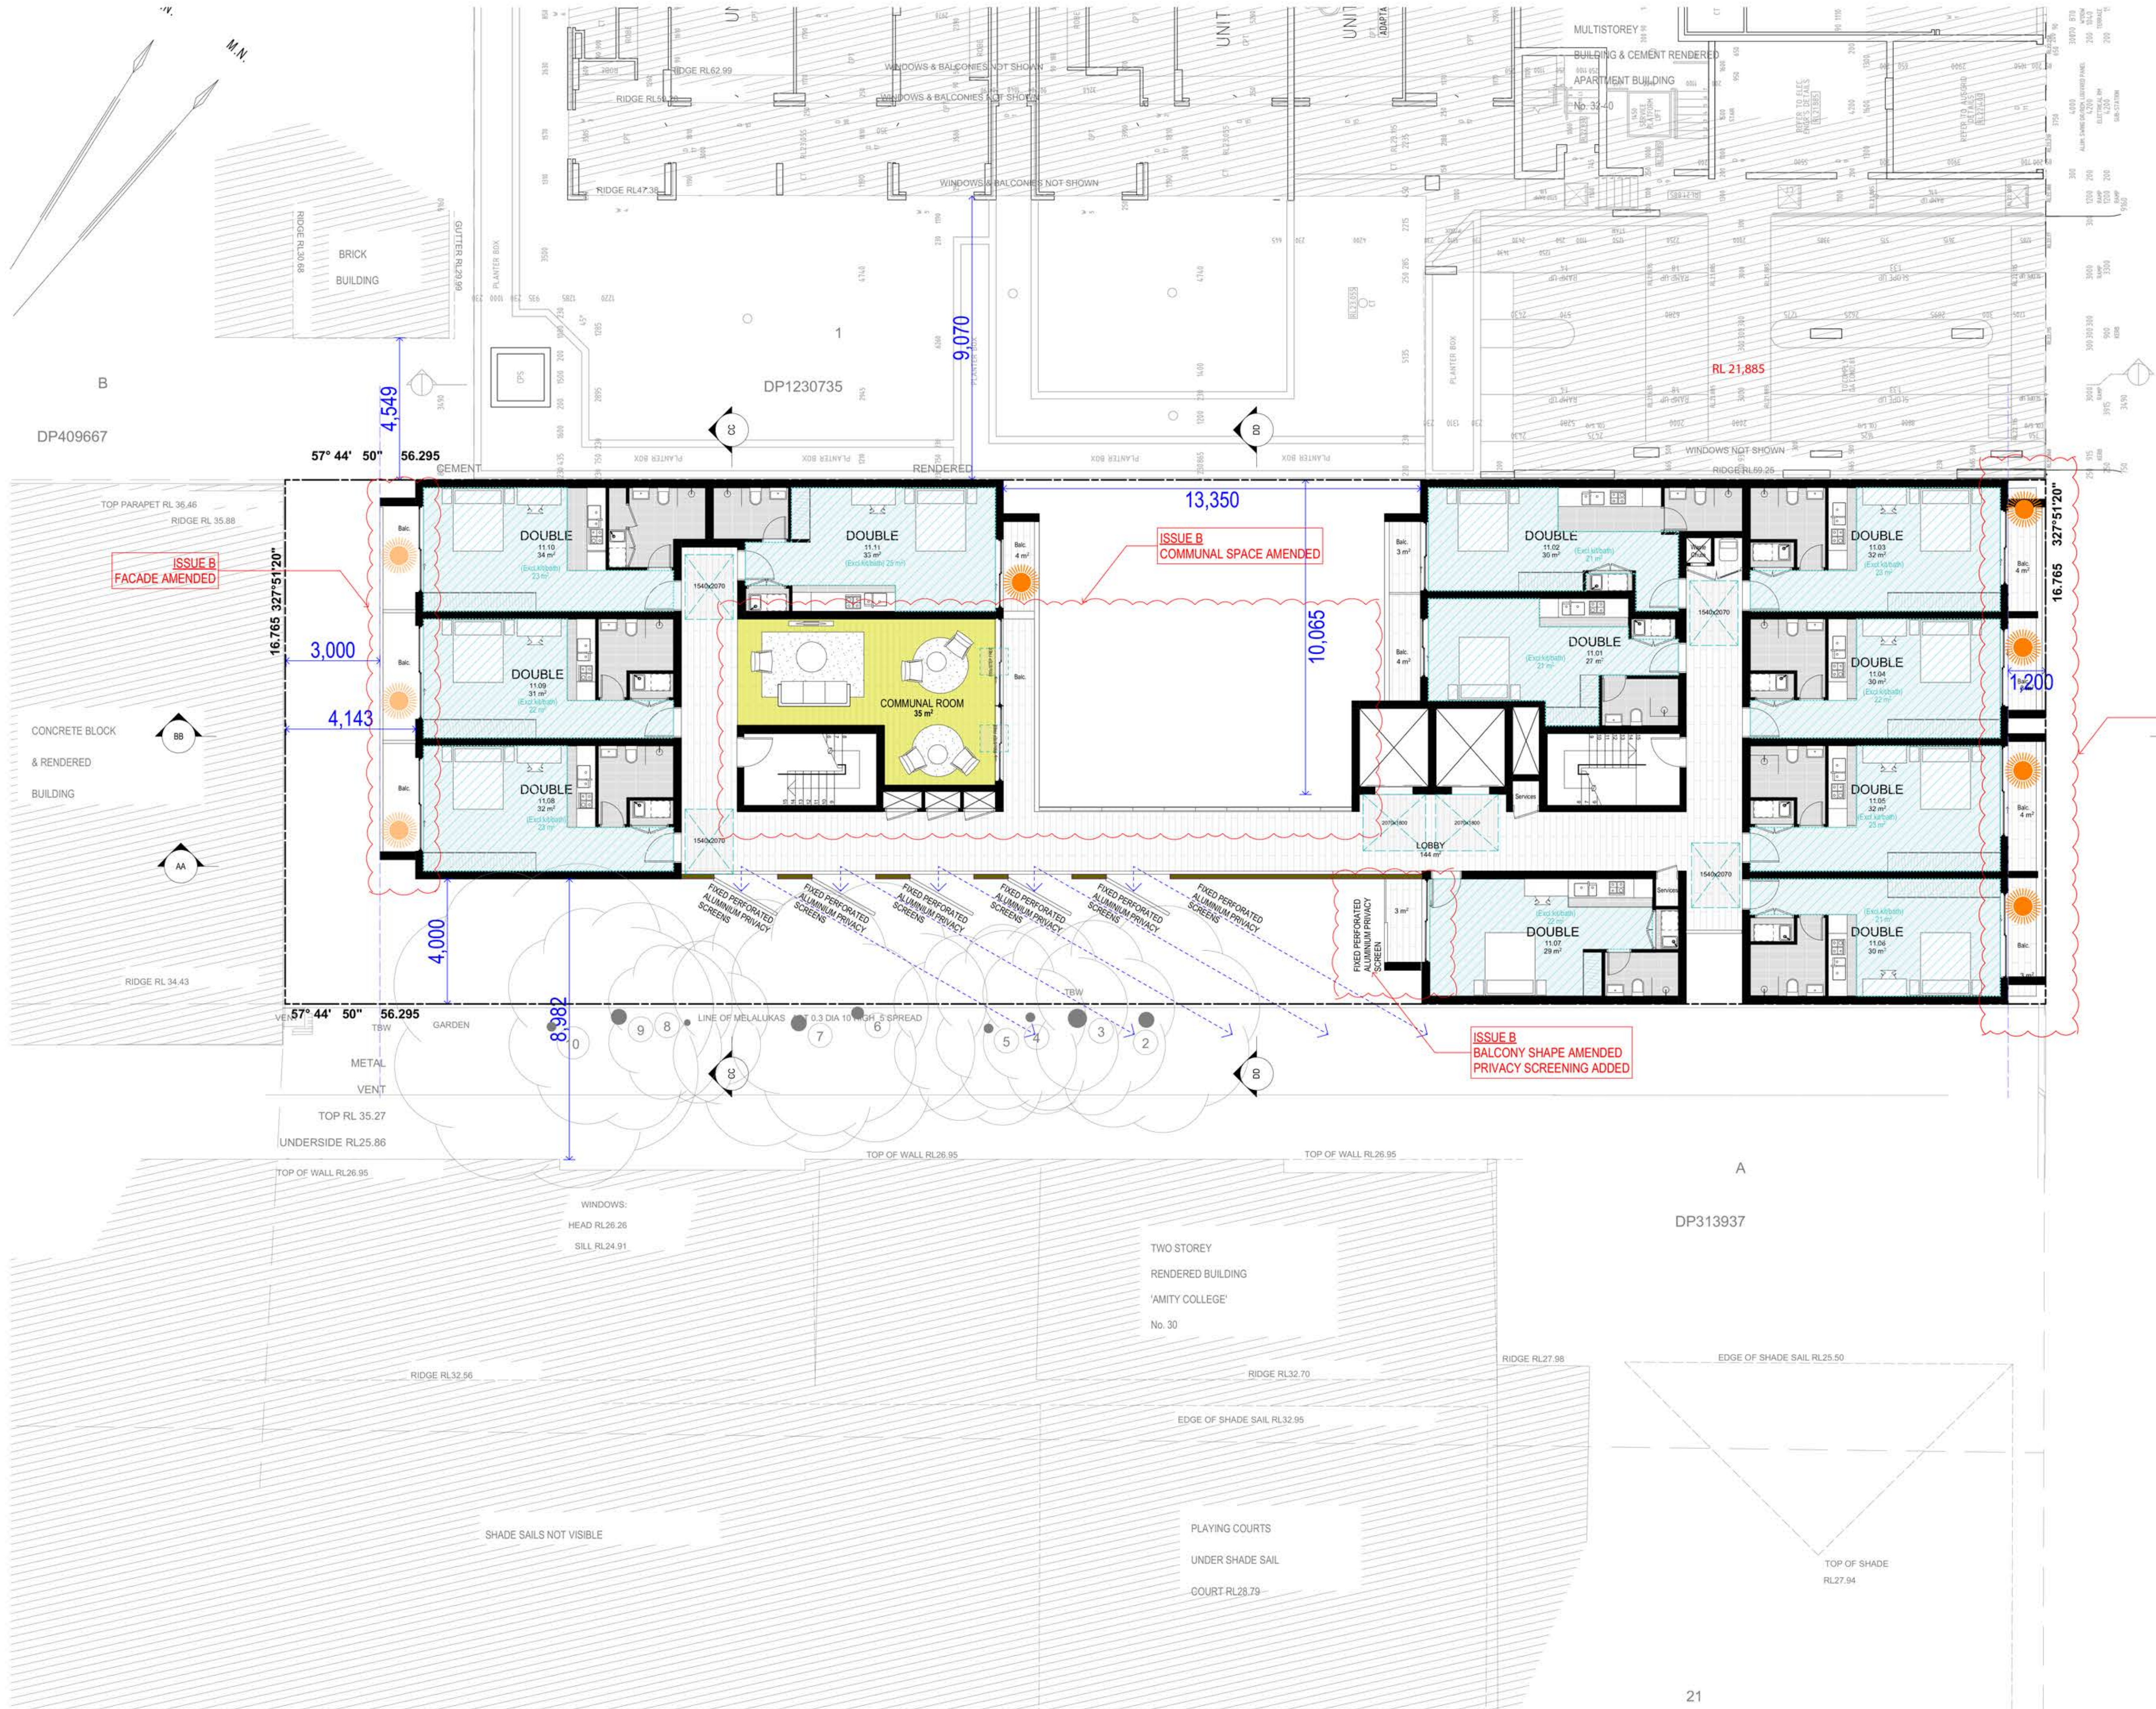

Copyright URBAN LINK PTY LTD ©

Notes:  
1. CONTRACTOR MUST VERIFY ALL DIMENSIONS ON SITE BEFORE COMMENCING WORK OR PREPARING SHOP DRAWINGS.  
2. DO NOT SCALE DRAWINGS.  
3. CONTRACTOR TO CHECK UNDERGROUND SERVICES BEFORE COMMENCING WORKS BY CONTACTING DIAL BEFORE YOU DIG. IF DIAL BEFORE YOU DIG INFORMATION IS PROVIDED WITH THIS DOCUMENTATION IT SHALL BE ASSUMED NOT TO BE CURRENT AND CONTRACTOR SHALL MAKE THEIR OWN ENQUIRIES.

**BASIX**  
WATER  
Fixtures All Shower Heads 4 star (>4.5 but ≤ 6L/min) All toilet flushing systems 4 Star  
All kitchen taps 6 Star  
All bathroom taps 6 star  
Appliances: Dishwashers - 4 star water rating (as per BASIX)  
Clothes Washers - 3 Star water rating (To Ground and 1st Floor units as per BASIX)  
ENERGY REFER TO APPROVED BASIX  
Hot water system: Central Hot Water System 1 - Refer to approved BASIX  
Bathroom ventilation system: Individual fan, ducted to facade or roof manual switch on/off  
Kitchen ventilation system: Individual fan, ducted to facade or roof manual switch on/off  
Laundry ventilation system: Individual fan, ducted to facade or roof manual switch on/off  
Cooling system: air-conditioning 1 Phase - EER 3.0-3.5 to living areas only - as per BASIX  
Heating system: air-conditioning 1Phase - EER 3.0-3.5 to living areas only - as per BASIX  
Artificial lighting: As per BASIX  
Natural lighting: As per BASIX  
Appliances:  
Gas cooktop & electric oven  
Dishwashers: 4 star energy rating  
Clothes Washers: 3 star energy rating (as per BASIX to all ground floor and 1st Floor units only)  
COMMON AREAS  
Refer to approved BASIX cert.

ISSUE B  
FACADE AMENDED

ISSUE B  
BALCONY SHAPE AMENDED  
PRIVACY SCREENING ADDED

B RFI LETTER DATED 15/05/20 - ISSUE TO COUNCIL 22062020 CH  
A DEVELOPMENT APPLICATION 11032020 CH  
Rev Description Date App'd

Project  
**BOARDING HOUSE  
(KERR HOUSE)**  
30 KERR PDE  
AUBURN NSW 2142 AUSTRALIA

**URBAN LINK**  
Business Address: Level 10, 11-15 Deane Street, Burwood NSW 2134  
Postal Address: PO BOX 2223 Burwood North NSW 2134  
Phone Number: +61 29745 2014  
Nominated Architects:  
Ziad Boumelhem Reg no 8008  
Youssef El Khawaja Reg no 8933 Nicolas Toubia Reg no 9336

Drawing Title  
**FLOOR PLANS  
LEVEL 11**  
Checked/Approved



Scale  
**1:100**  
(A1 Sheet Size)

Project Number  
**2019-86**

Drawing Number Revision  
**DA-1012 B**

Status  
**DEVELOPMENT APPLICATION**



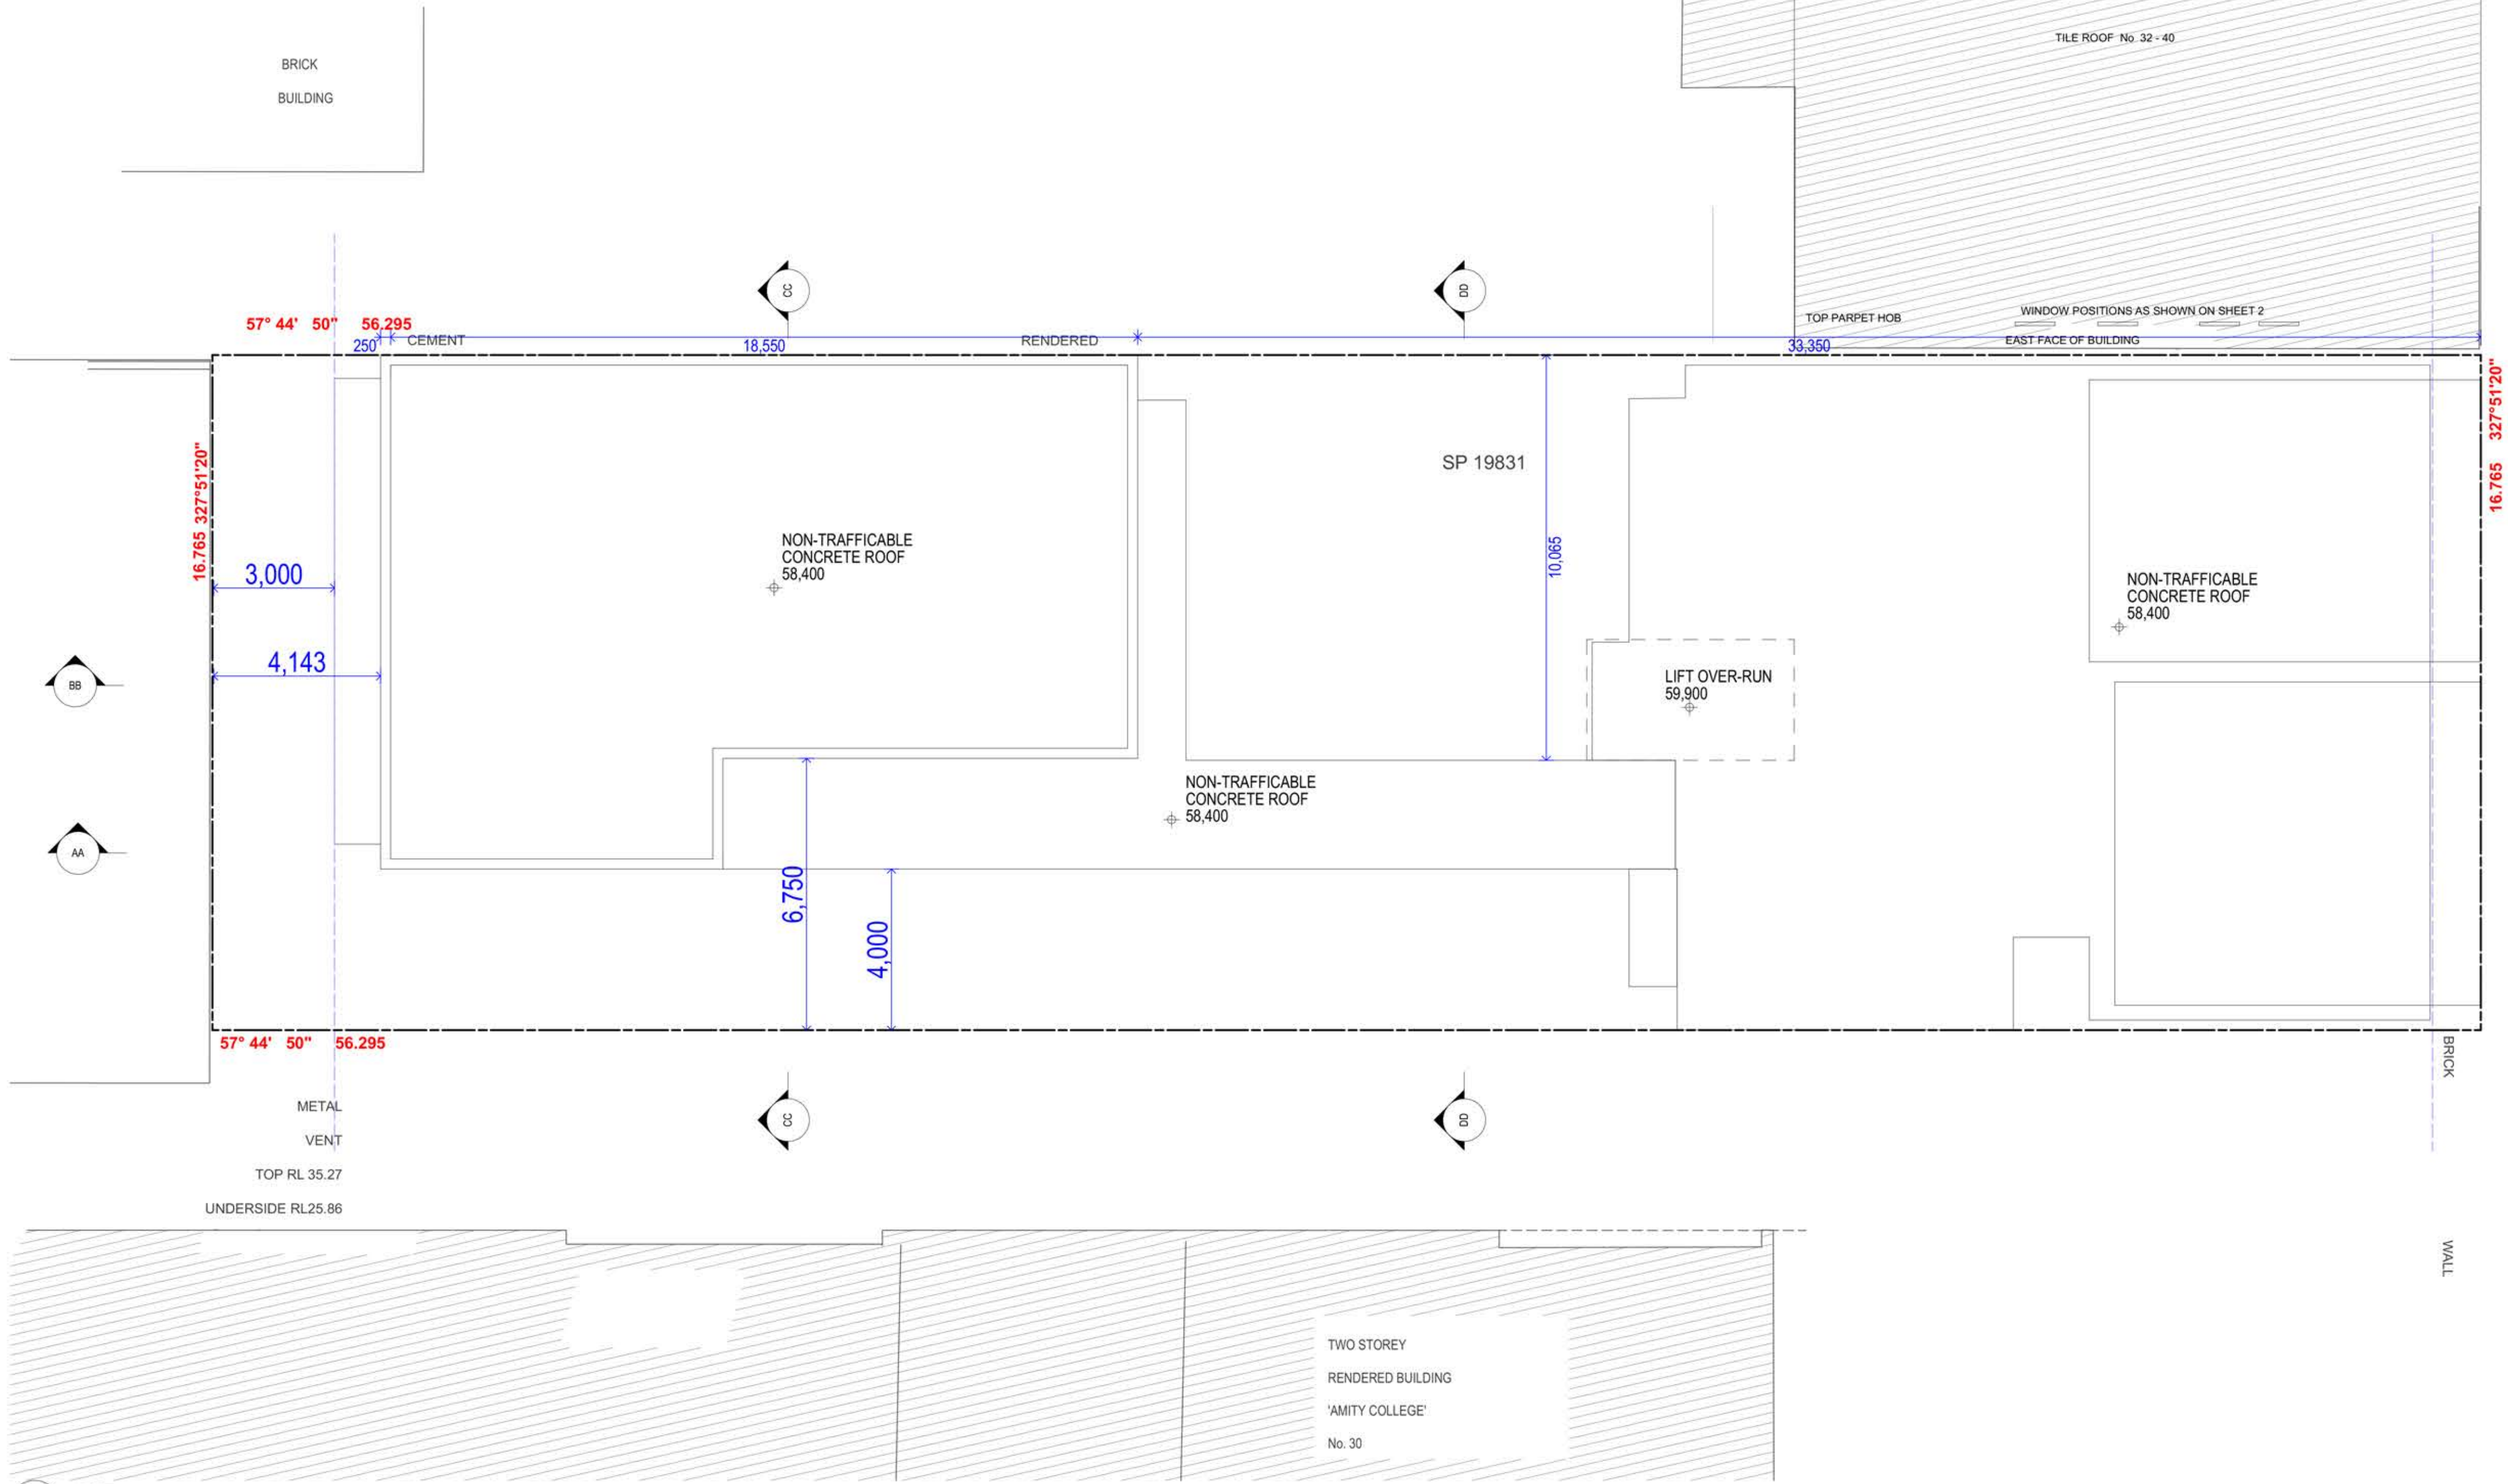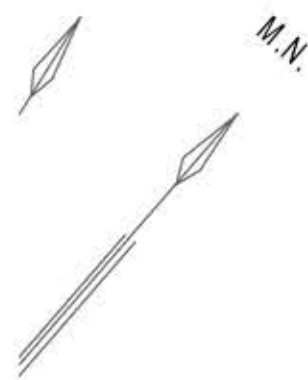

1 ROOF  
SCALE 1:100

Copyright URBAN LINK PTY LTD ©

Notes:  
1. CONTRACTOR MUST VERIFY ALL DIMENSIONS ON SITE BEFORE COMMENCING WORK OR PREPARING SHOP DRAWINGS.  
2. DO NOT SCALE DRAWINGS.  
3. CONTRACTOR TO CHECK UNDERGROUND SERVICES BEFORE COMMENCING WORKS BY CONTACTING DIAL BEFORE YOU DIG. IF DIAL BEFORE YOU DIG INFORMATION IS PROVIDED WITH THIS DOCUMENTATION IT SHALL BE ASSUMED NOT TO BE CURRENT AND CONTRACTOR SHALL MAKE THEIR OWN ENQUIRES.

**MAKE BEFORE YOU DIG**

**B** RFI LETTER DATED 15/05/20 - ISSUE TO COUNCIL 22062020 CH  
**A** DEVELOPMENT APPLICATION 11032020 CH  
Rev Description Date App'd

Project  
**BOARDING HOUSE**  
(KERR HOUSE)  
30 KERR PDE  
AUBURN NSW 2142 AUSTRALIA

**URBAN LINK**  
Business Address: Level 10, 11-15 Deane Street, Burwood NSW 2134  
Postal Address: PO BOX 2223 Burwood North NSW 2134  
Phone Number: +61 29745 2014  
Nominated Architects:  
Ziad Boumelhem Reg no 8008  
Youssef El Khawaja Reg no 8933 Nicolas Toubia Reg no 9336


Drawing Title  
**FLOOR PLANS**  
**ROOF PLAN**  
Checked/Approved

Scale  
**1:100**  
(A1 Sheet Size)


Project Number  
**2019-86**  
Status  
**DEVELOPMENT APPLICATION**

Drawing Number Revision  
**DA-1013 B**



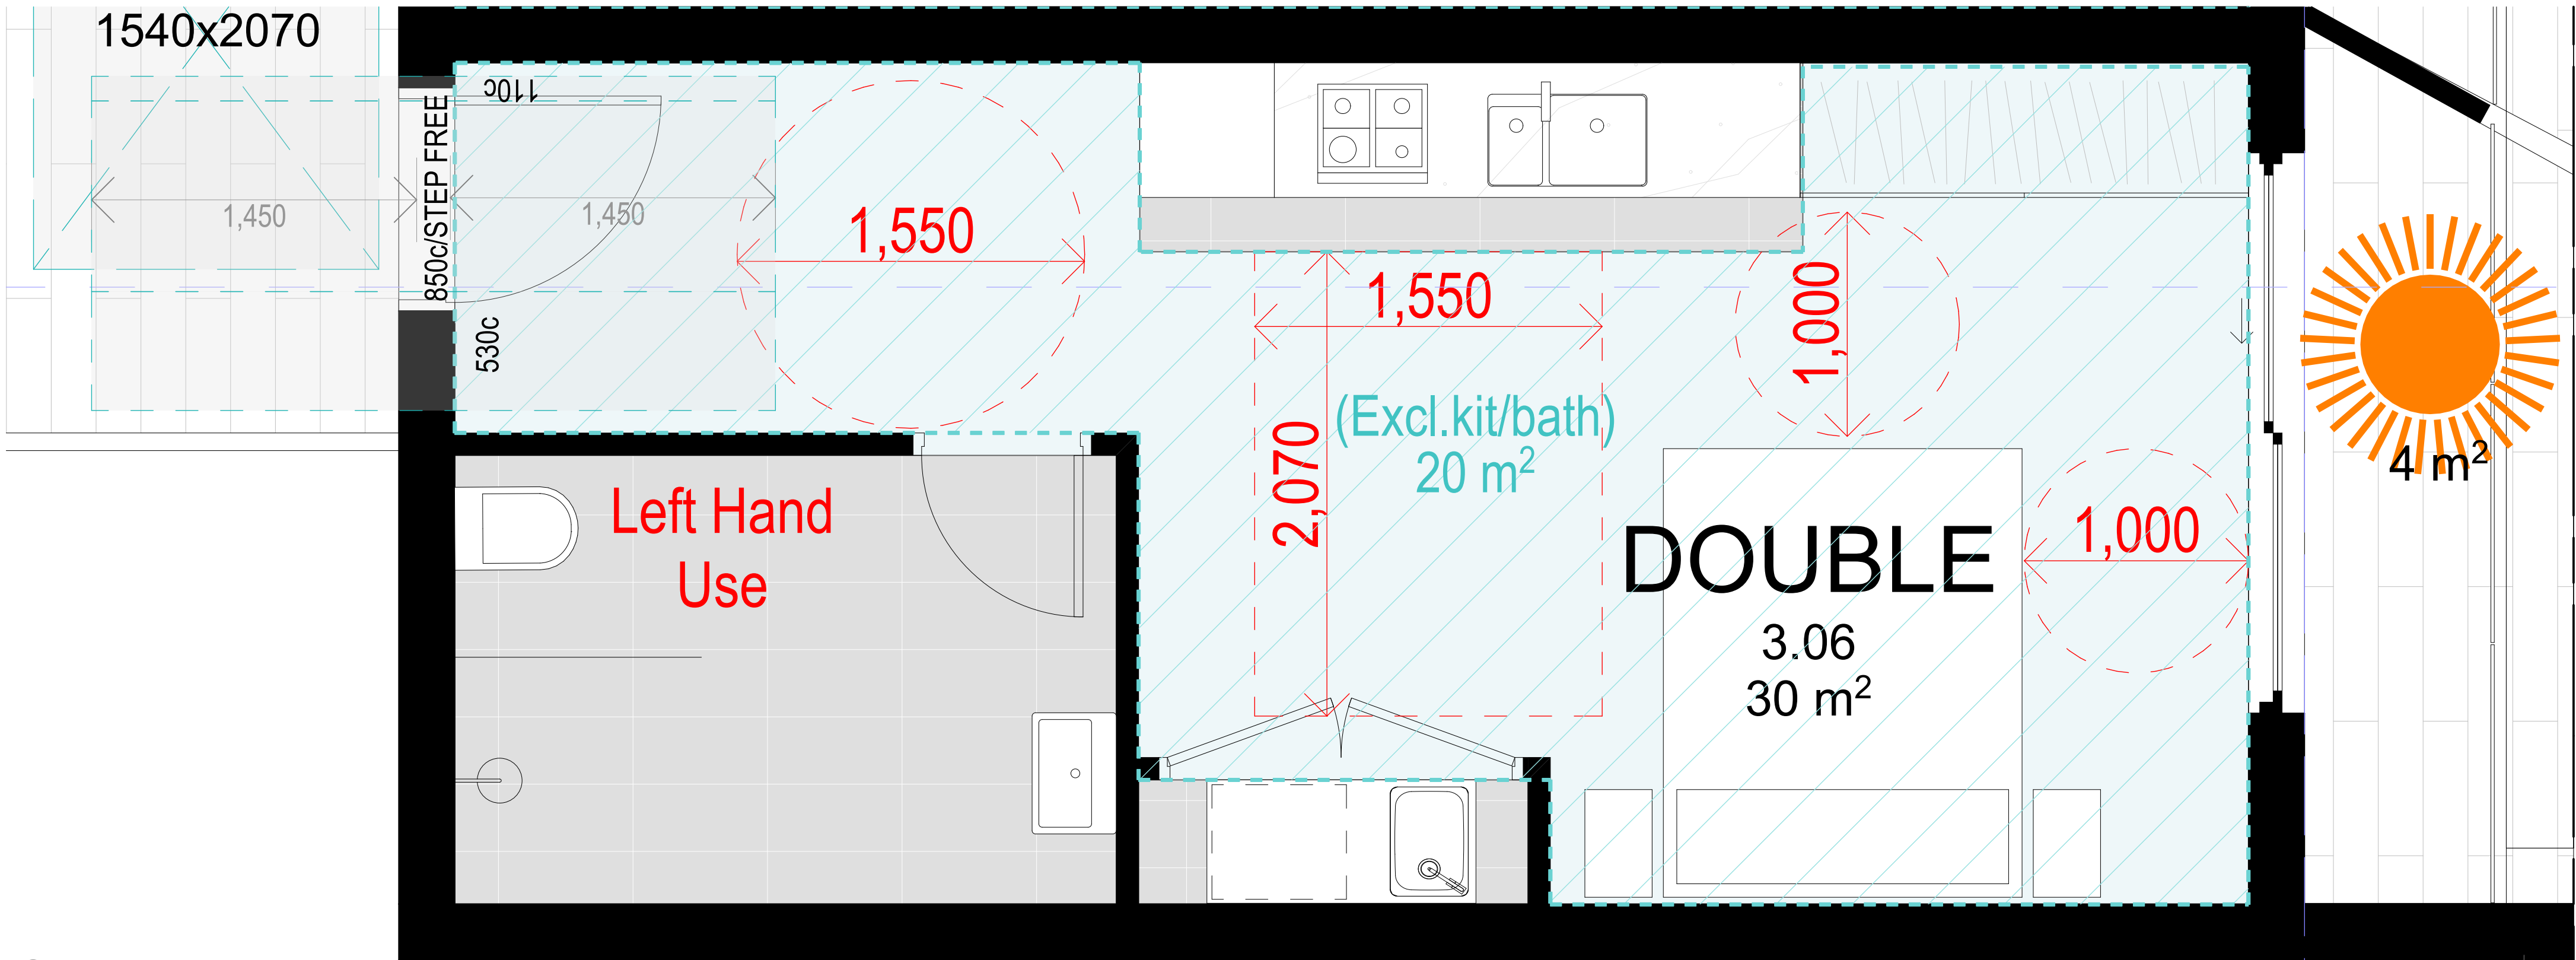

ACCESSIBLE ROOMS LEVELS 1-3-5-7  
SCALE 1:20  
ROOMS 1.06, 3.06, 5.06, 7.06 = TOTAL 4

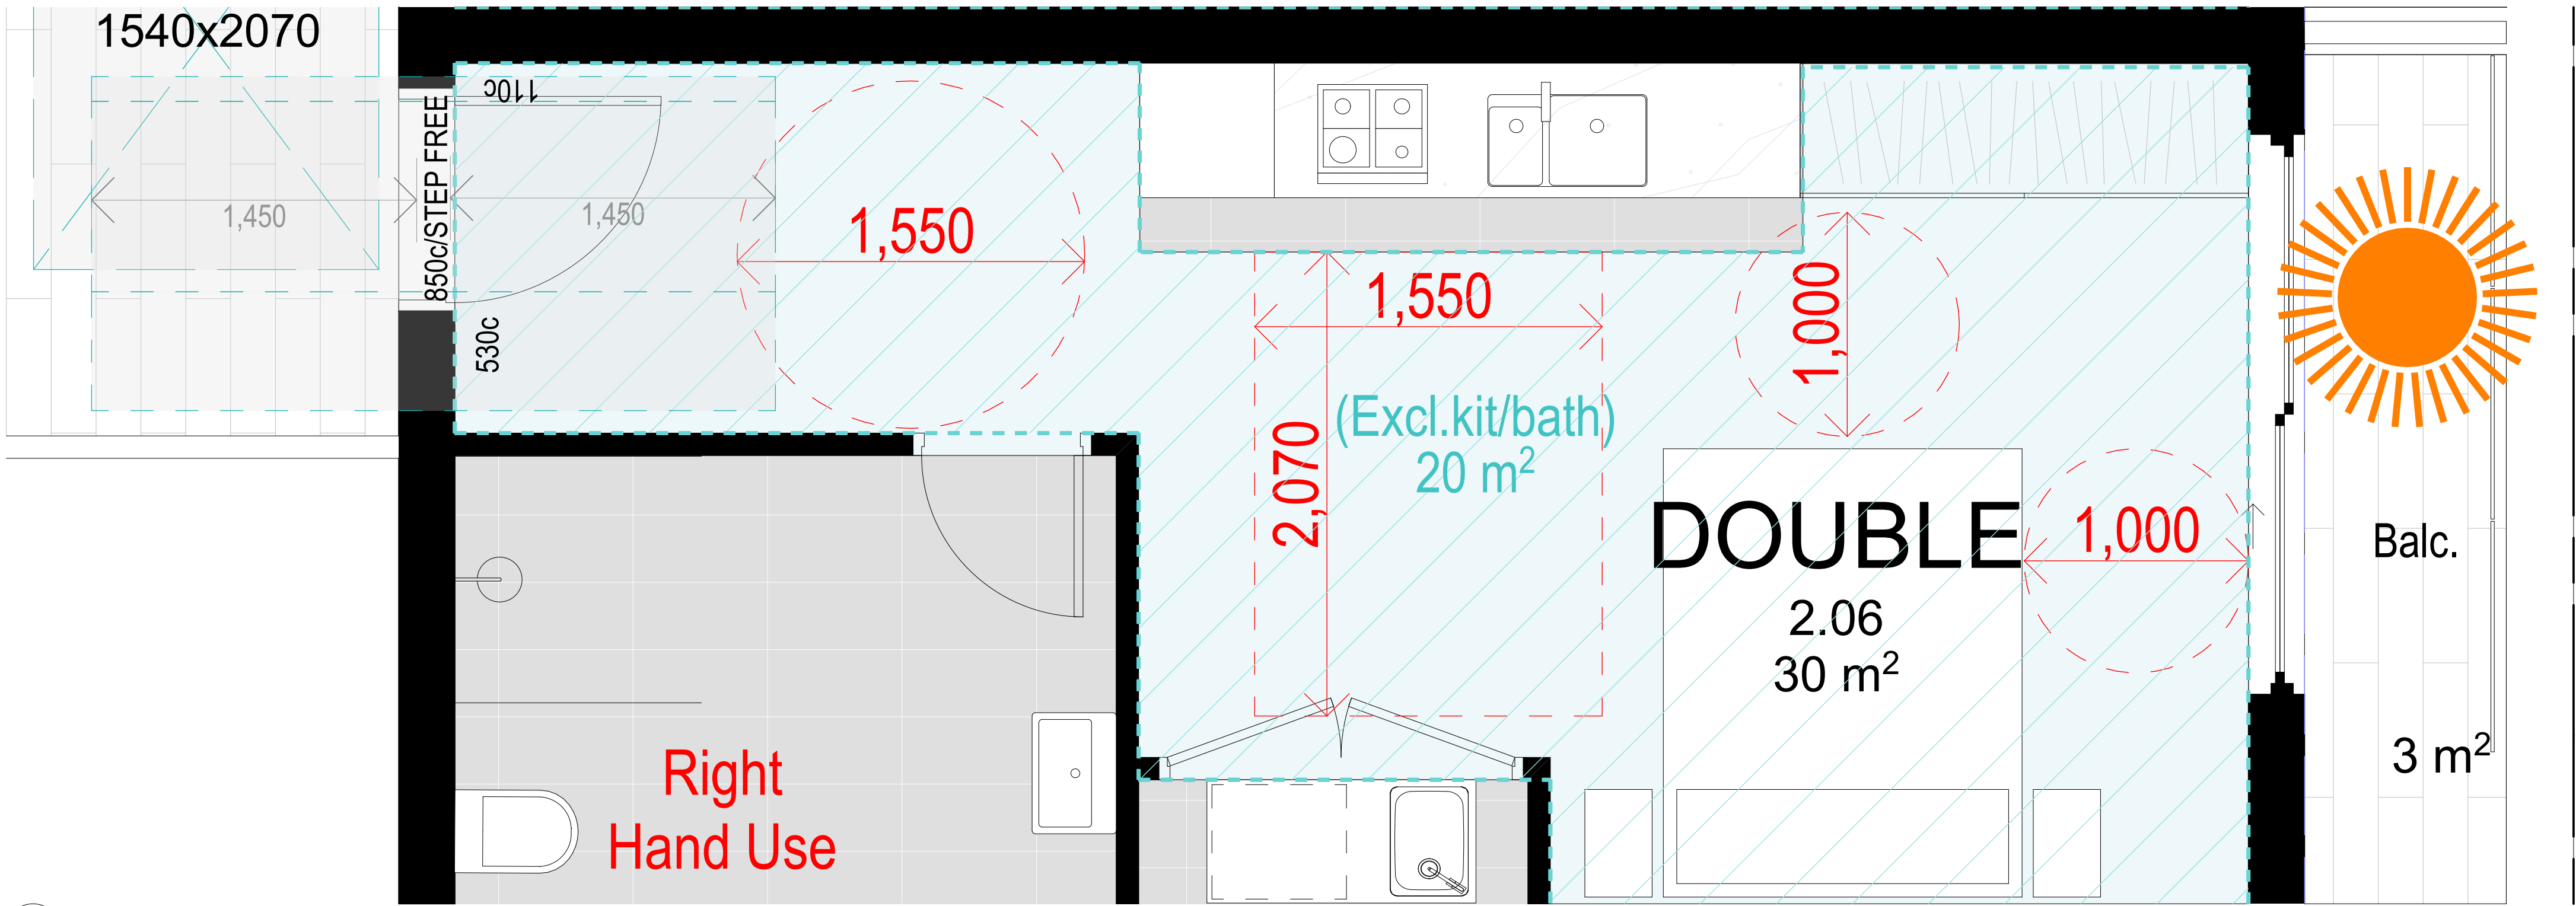

ACCESSIBLE ROOMS LEVELS 1-3-5-7  
SCALE 1:20  
ROOMS 2.06, 4.06, 6.06 = TOTAL 3



Notes:  
1. CONTRACTOR MUST VERIFY ALL DIMENSIONS ON SITE BEFORE COMMENCING WORK OR PREPARING SHOP DRAWINGS.  
2. DO NOT SCALE DRAWINGS.  
3. CONTRACTOR TO CHECK UNDERGROUND SERVICES BEFORE COMMENCING WORKS BY CONTACTING DIAL BEFORE YOU DIG. IF DIAL BEFORE YOU DIG INFORMATION IS PROVIDED WITH THIS DOCUMENTATION IT SHALL BE ASSUMED NOT TO BE CURRENT AND CONTRACTOR SHALL MAKE THEIR OWN ENQUIRES.



## LEGEND

- 01 BRICK PGH ALTITUDE, MATTAHORN
- 02 WHITE PERFORATED MESH SCREEN
- 03 PRE-CAST CONCRETE PAINTED
- 04 PRE-CAST CONCRETE PAINTED
- 05 ALUMINIUM POWDERCOAT DULUX BRONZE PEARL
- 06 POWDERCOAT WINDOWS/DOORS DULUX ZEUS BLACK

## BASIX

**WATER**  
Fixtures All Shower Heads 4 star (>4.5 but <= 6L/min) All toilet flushing systems 4 Star  
All kitchen taps 6 Star  
All bathroom taps 6 star  
Appliances: Dishwashers - 4 star water rating (as per BASIX)  
Clothes Washers - 3 Star water rating (To Ground and 1st Floor units as per BASIX)  
**ENERGY REFER TO APPROVED BASIX**  
Hot water system: Central Hot Water System 1 - Refer to approved BASIX  
Bathroom ventilation system: Individual fan, ducted to façade or roof manual switch on/off  
Kitchen ventilation system: Individual fan, ducted to façade or roof manual switch on/off  
Laundry ventilation system: Individual fan, ducted to façade or roof manual switch on/off  
Cooling system: air-conditioning 1 Phase - EER 3.0-3.5 to living areas only - as per BASIX  
Heating system: air-conditioning 1 Phase - EER 3.0-3.5 to living areas only - as per BASIX  
Artificial lighting: As per BASIX  
Natural lighting: As per BASIX  
Appliances:  
Gas cooktop & electric oven  
Dishwashers: 4 star energy rating  
Clothes Washers: 3 star energy rating (as per BASIX to all ground floor and 1st Floor units only)  
**COMMON AREAS**  
Refer to approved BASIX cert


B RFI LETTER DATED 15/05/20 - ISSUE TO COUNCIL 22062020 CH  
A DEVELOPMENT APPLICATION 11032020 CH  
Rev Description Date App'd

Project  
**BOARDING HOUSE**  
(KERR HOUSE)  
30 KERR PDE  
AUBURN NSW 2142 AUSTRALIA


**URBAN LINK**  
Business Address: Level 10, 11-15 Deane Street, Burwood NSW 2134  
Postal Address: PO BOX 2223 Burwood North NSW 2134  
Phone Number: +61 29745 2014  
Nominated Architects:  
Ziad Boumelhem Reg no 8008 Nicolas Touba Reg no 9336

Drawing Title  
**ELEVATIONS**  
NORTH & SOUTH  
Checked/Approved

Scale  
1:100  
(A1 Sheet Size)  
Project Number  
**2019-86**  
Status  
**DEVELOPMENT APPLICATION**  
Drawing Number Revision  
**DA-2001 B**

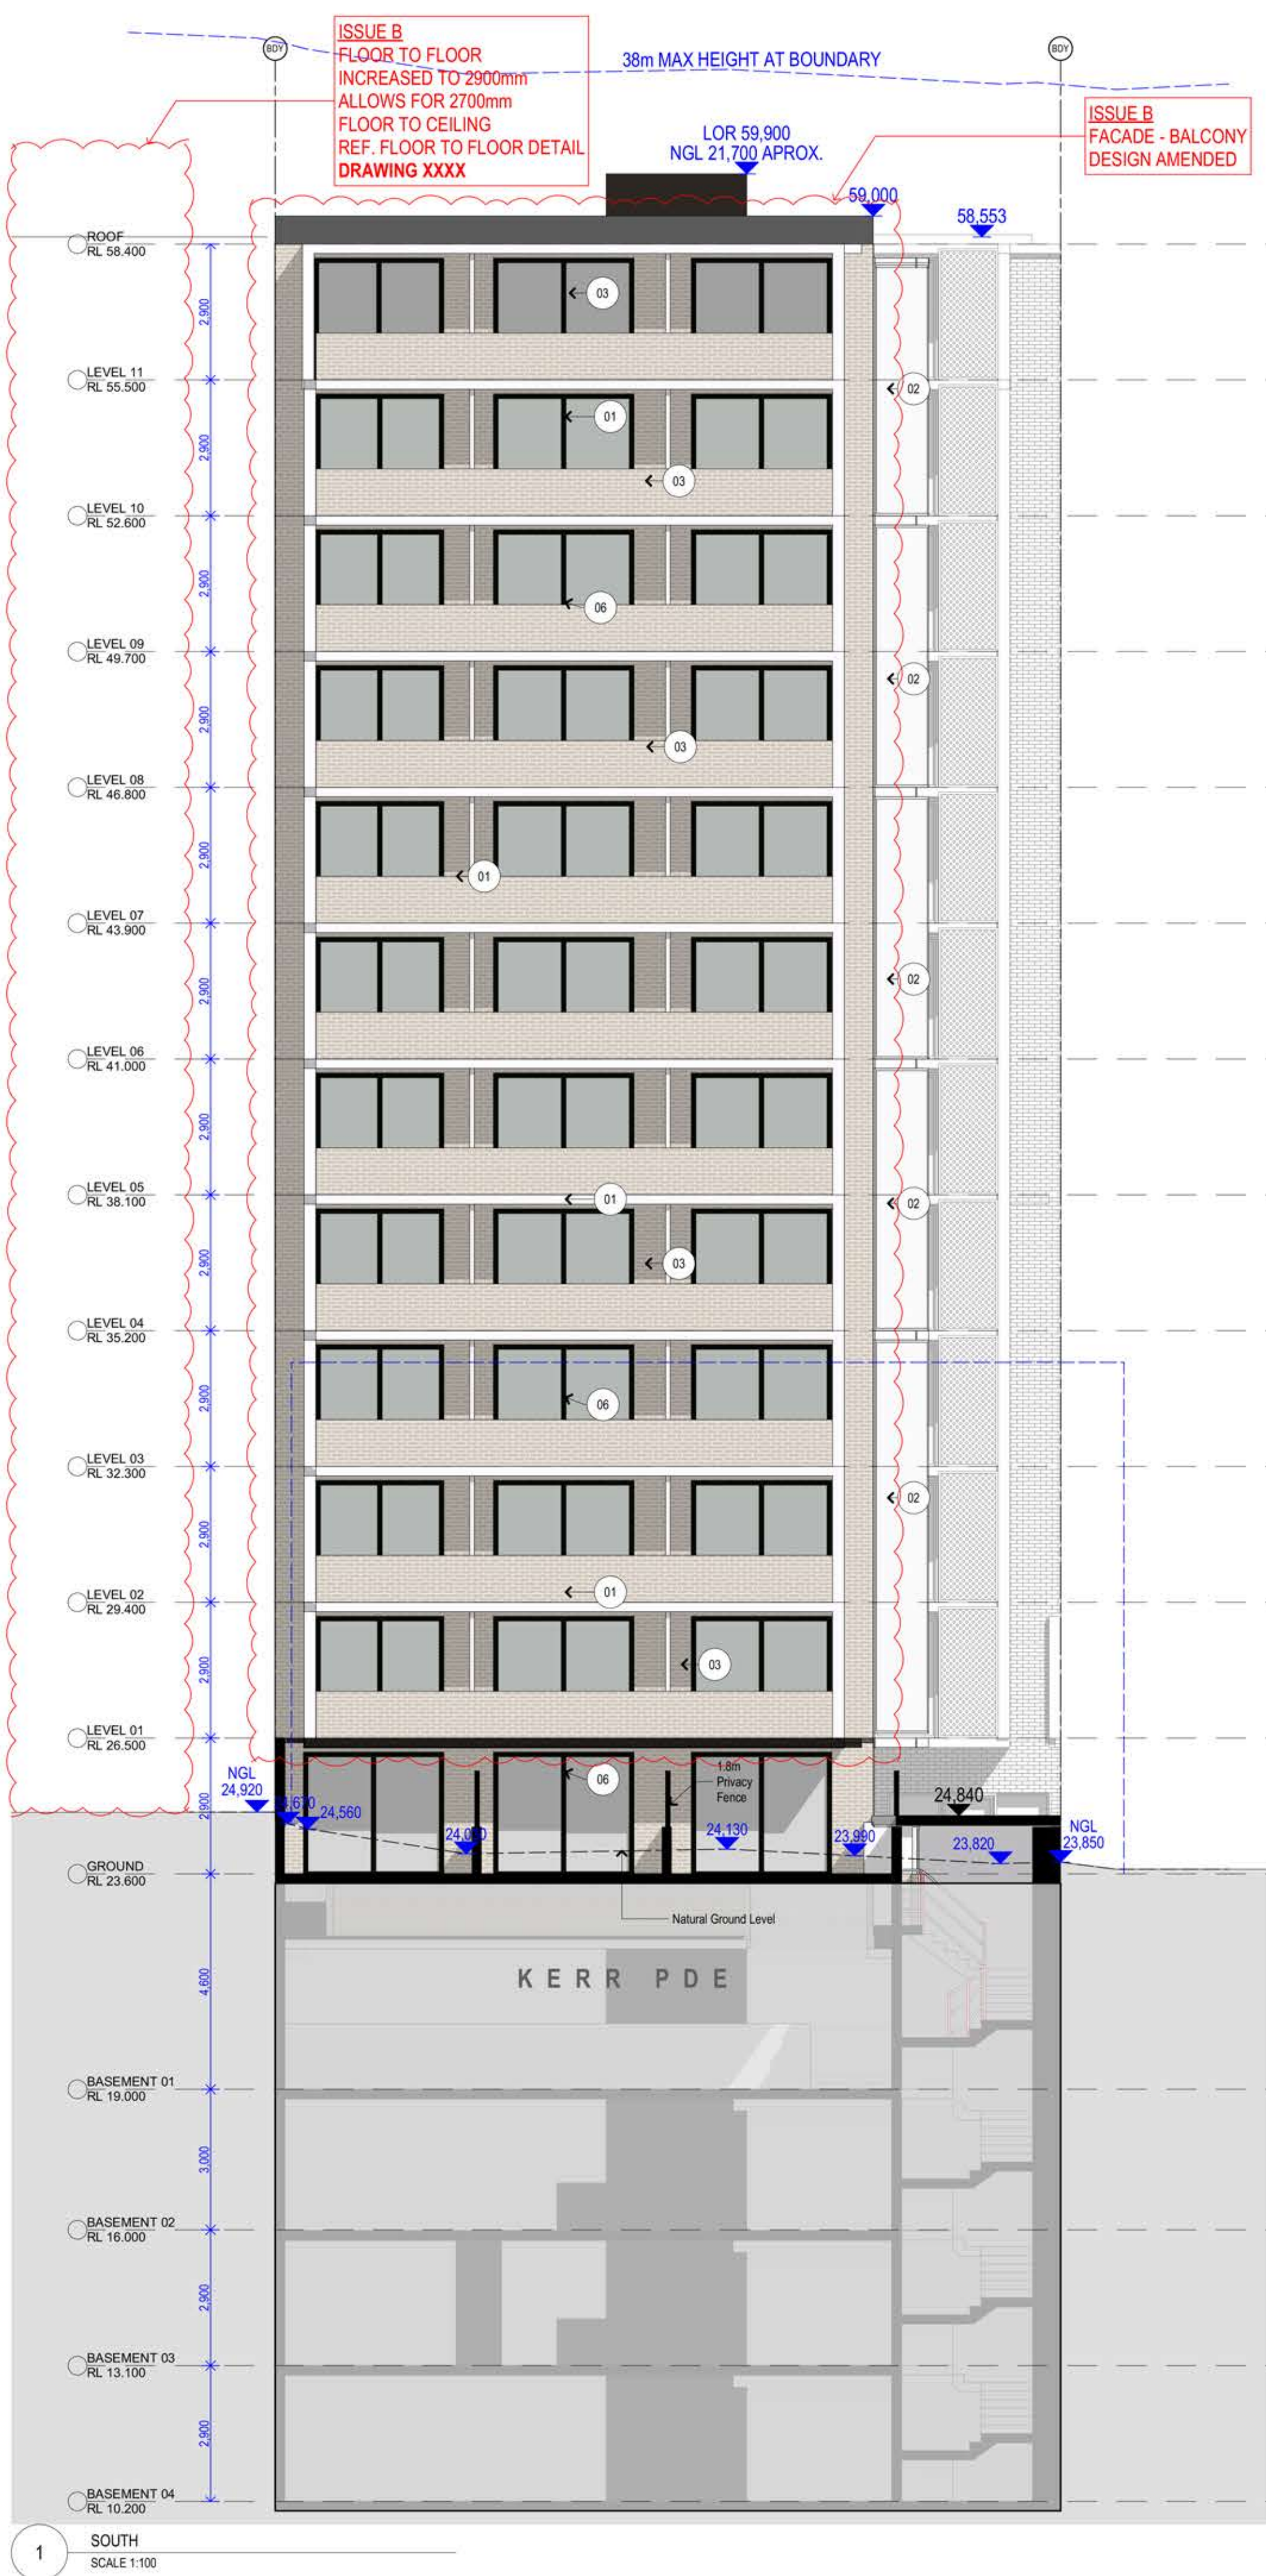



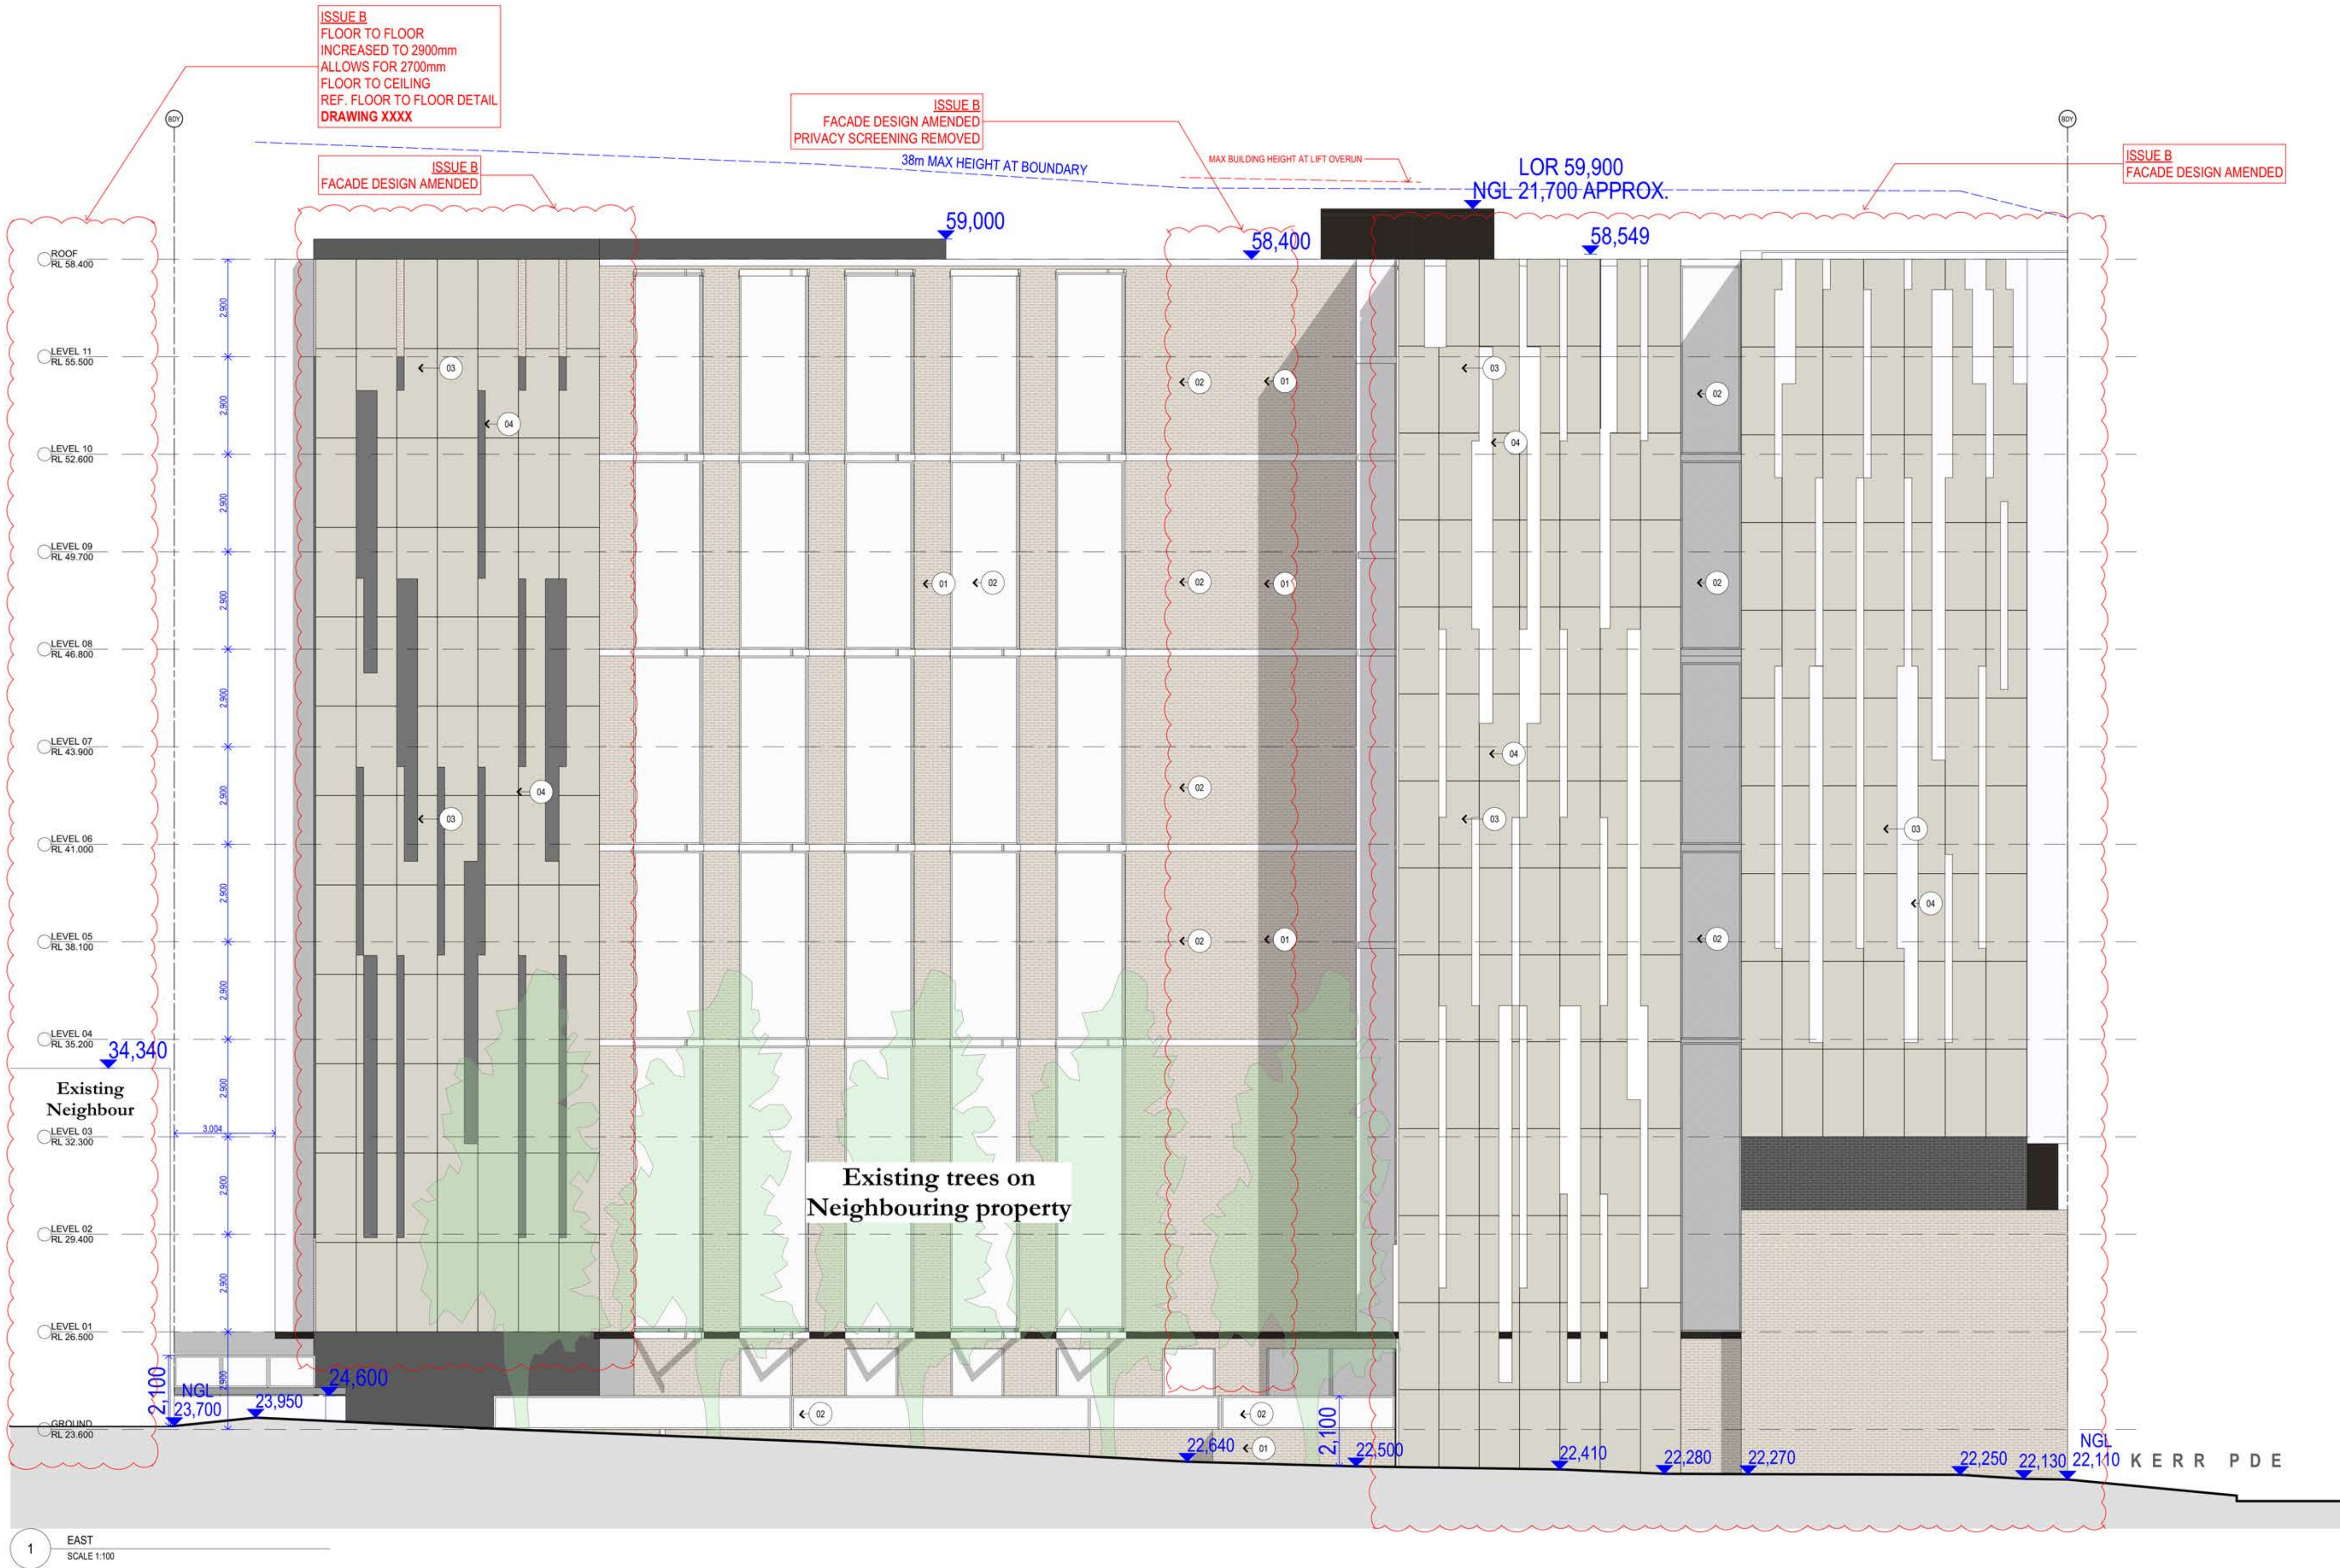

Copyright URBAN LINK PTY LTD ©

Notes:  
1. CONTRACTOR MUST VERIFY ALL DIMENSIONS ON SITE BEFORE COMMENCING WORK OR PREPARING SHOP DRAWINGS.  
2. DO NOT SCALE DRAWINGS.  
3. CONTRACTOR TO CHECK UNDERGROUND SERVICES BEFORE COMMENCING WORKS BY CONTACTING DIAL BEFORE YOU DIG. IF DIAL BEFORE YOU DIG INFORMATION IS PROVIDED WITH THIS DOCUMENTATION IT SHALL BE ASSUMED NOT TO BE CURRENT AND CONTRACTOR SHALL MAKE THEIR OWN ENQUIRES.

**BEFORE YOU DIG**

LEGEND

- BRICK PGH  
ALTITUDE\_MATTAHORN
- WHITE PERFORATED  
MESH SCREEN
- PRE-CAST CONCRETE  
PAINTED
- PRE-CAST CONCRETE  
PAINTED
- ALUMINIUM  
POWDERCOAT  
DULUX BRONZE  
PEARL
- POWDERCOAT  
WINDOWS/DOORS  
DULUX ZEUS BLACK

BASIX

**WATER**  
Fixtures All Shower Heads 4 star (>4.5 but <= 6L/min) All toilet flushing systems 4 Star  
All kitchen taps 6 Star  
All bathroom taps 6 star  
Appliances: Dishwashers - 4 star water rating (as per BASIX)  
Clothes Washers - 3 Star water rating (To Ground and 1st Floor units as per BASIX)  
**ENERGY REFER TO APPROVED BASIX**  
Hot water system: Central Hot Water System 1 - Refer to approved BASIX  
Bathroom ventilation system: Individual fan, ducted to façade or roof manual switch on/off  
Kitchen ventilation system: Individual fan, ducted to façade or roof manual switch on/off  
Laundry ventilation system: Individual fan, ducted to façade or roof manual switch on/off  
Cooling system: air-conditioning 1 Phase - EER 3.0-3.5 to living areas only - as per BASIX  
Heating system: air-conditioning 1Phase - EER 3.0-3.5 to living areas only - as per BASIX  
Artificial lighting: As per BASIX  
Natural lighting: As per BASIX  
Appliances:  
Gas cooktop & electric oven  
Dishwashers: 4 star energy rating  
Clothes Washers: 3 star energy rating (as per BASIX to all ground floor and 1st Floor units only)  
**COMMON AREAS**  
Refer to approved BASIX cert

B RFI LETTER DATED 15/05/20 - ISSUE TO COUNCIL 22062020 CH  
A DEVELOPMENT APPLICATION 11032020 CH  
Rev Description Date App'd  
Project  
**BOARDING HOUSE**  
(KERR HOUSE)  
30 KERR PDE  
AUBURN NSW 2142 AUSTRALIA

**URBAN LINK**  
Business Address: Level 10, 11-15 Deane Street, Burwood NSW 2134  
Postal Address: PO BOX 2223 Burwood North NSW 2134  
Phone Number: +61 29745 2014  
Nominated Architects:  
Ziad Boumelhem Reg no 8008  
Youssef El Khawaja Reg no 8933 Nicolas Toubia Reg no 9336

Drawing Title  
**ELEVATIONS**  
EAST  
Checked/Approved

Scale  
1:100  
(A1 Sheet Size)  
Project Number  
**2019-86**  
Status  
**DEVELOPMENT APPLICATION**

Drawing Number Revision  
**DA-2002 B**





Copyright URBAN LINK PTY LTD ©

Notes:  
1. CONTRACTOR MUST VERIFY ALL DIMENSIONS ON SITE BEFORE COMMENCING WORK OR PREPARING SHOP DRAWINGS.  
2. DO NOT SCALE DRAWINGS.  
3. CONTRACTOR TO CHECK UNDERGROUND SERVICES BEFORE COMMENCING WORKS BY CONTACTING DIAL BEFORE YOU DIG. IF DIAL BEFORE YOU DIG INFORMATION IS PROVIDED WITH THIS DOCUMENTATION IT SHALL BE ASSUMED NOT TO BE CURRENT AND CONTRACTOR SHALL MAKE THEIR OWN ENQUIRES.

**LEGEND**

01

BRICK PGH  
ALTITUDE\_MATTAHORN

02

WHITE PERFORATED  
MESH SCREEN

03

PRE-CAST CONCRETE  
PAINTED

04

PRE-CAST CONCRETE  
PAINTED

05

ALUMINIUM  
POWDERCOAT  
DULUX BRONZE  
PEARL

06

POWDERCOAT  
WINDOWS/DOORS  
DULUX ZEUS BLACK

**BASIX**  
WATER  
Fixtures All Shower Heads 4 star (>4.5 but<= 6L/min) All toilet flushing systems 4 Star  
All kitchen taps 6 Star  
All bathroom taps 6 star  
Appliances: Dishwashers - 4 star water rating (as per BASIX)  
Clothes Washers – 3 Star water rating (To Ground and 1st Floor units as per Basix)  
ENERGY REFER TO APPROVED BASIX  
Hot water system: Central Hot Water System 1 – Refer to approved BASIX  
Bathroom ventilation system: Individual fan, ducted to façade or roof manual switch on/off  
Kitchen ventilation system: Individual fan, ducted to façade or roof manual switch on/off  
Laundry ventilation system: Individual fan, ducted to façade or roof manual switch on/off  
Cooling system: air-conditioning 1 Phase – EER 3.0-3.5 to living areas only – as per BASIX  
Heating system: air-conditioning 1Phase – EER 3.0-3.5 to living areas only – as per BASIX  
Artificial lighting: As per BASIX  
Natural lighting: As per BASIX  
Appliances:  
Gas cooktop & electric oven  
Dishwashers: 4 star energy rating  
Clothes Washers: 3 star energy rating (as per BASIX to all ground floor and 1st Floor units only)  
COMMON AREAS  
Refer to approved BASIX cert

|                                                                  |                                              |                         |       |
|------------------------------------------------------------------|----------------------------------------------|-------------------------|-------|
| B                                                                | RFI LETTER DATED 15/05/20 - ISSUE TO COUNCIL | 22062020                | CH    |
| A                                                                | DEVELOPMENT APPLICATION                      | 11032020                | CH    |
| Rev                                                              | Description                                  | Date                    | App'd |
| Project                                                          |                                              |                         |       |
| BOARDING HOUSE<br>(KERR HOUSE)                                   |                                              |                         |       |
| 30 KERR PDE<br>AUBURN NSW 2142 AUSTRALIA                         |                                              |                         |       |
| <b>URBAN LINK</b>                                                |                                              |                         |       |
| Business Address: Level 10, 11-15 Deane Street, Burwood NSW 2134 |                                              |                         |       |
| Postal Address: PO BOX 2223 Burwood North NSW 2134               |                                              |                         |       |
| Phone Number: +61 29745 2014                                     |                                              |                         |       |
| Nominated Architects:                                            |                                              |                         |       |
| Ziad Boumelhem Reg no 8008                                       |                                              |                         |       |
| Youssef El Khawaja Reg no 8933                                   |                                              |                         |       |
| Nicolas Toubia Reg no 9336                                       |                                              |                         |       |
| Drawing Title                                                    |                                              |                         |       |
| <b>ELEVATIONS</b>                                                |                                              |                         |       |
| <b>WEST</b>                                                      |                                              |                         |       |
| Checked/Approved                                                 |                                              |                         |       |
| Scale                                                            |                                              |                         |       |
| 1:100                                                            |                                              |                         |       |
| (A1) Sheet Size                                                  |                                              |                         |       |
| Project Number                                                   |                                              | Drawing Number Revision |       |
| 2019-86                                                          |                                              | DA-2003 B               |       |
| Status                                                           |                                              |                         |       |
| <b>DEVELOPMENT APPLICATION</b>                                   |                                              |                         |       |

Document Set ID: 8448128  
Version: 1, Version Date: 23/09/2020



Notes:  
1. CONTRACTOR MUST VERIFY ALL DIMENSIONS ON SITE BEFORE COMMENCING WORK OR PREPARING SHOP DRAWINGS.  
2. DO NOT SCALE DRAWINGS.  
3. CONTRACTOR TO CHECK UNDERGROUND SERVICES BEFORE COMMENCING WORKS BY CONTACTING DIAL BEFORE YOU DIG. IF DIAL BEFORE YOU DIG INFORMATION IS PROVIDED WITH THIS DOCUMENTATION IT SHALL BE ASSUMED NOT TO BE CURRENT AND CONTRACTOR SHALL MAKE THEIR OWN ENQUIRES.



1 DA2004  
SCALE 1:150

|     |                                              |          |       |
|-----|----------------------------------------------|----------|-------|
| B   | RFI LETTER DATED 15/05/20 - ISSUE TO COUNCIL | 22062020 | CH    |
| A   | DEVELOPMENT APPLICATION                      | 11032020 | CH    |
| Rev | Description                                  | Date     | App'd |

Project  
**BOARDING HOUSE**  
(KERR HOUSE)  
30 KERR PDE  
AUBURN NSW 2142 AUSTRALIA



Business Address: Level 10, 11-15 Deane Street, Burwood NSW 2134  
Postal Address: PO BOX 2223 Burwood North NSW 2134  
Phone Number: +61 29745 2014

Nominated Architects:  
Ziad Bounehem Reg no 8008  
Youssef El Khawaja Reg no 8933  
Nicolas Toubia Reg no 9336


Drawing Title  
**ELEVATIONS**  
**STREETSCAPE**  
Checked/Approved

Scale  
1:150  
(A1 Sheet Size)  
Project Number  
**2019-86**  
Status  
**DEVELOPMENT APPLICATION**  
Drawing Number Revision  
**DA-2004 B**





Notes:  
1. CONTRACTOR MUST VERIFY ALL DIMENSIONS ON SITE BEFORE COMMENCING WORK OR PREPARING SHOP DRAWINGS.  
2. DO NOT SCALE DRAWINGS.  
3. CONTRACTOR TO CHECK UNDERGROUND SERVICES BEFORE COMMENCING WORKS BY CONTACTING DIAL BEFORE YOU DIG. IF DIAL BEFORE YOU DIG INFORMATION IS PROVIDED WITH THIS DOCUMENTATION IT SHALL BE ASSUMED NOT TO BE CURRENT AND CONTRACTOR SHALL MAKE THEIR OWN ENQUIRES.

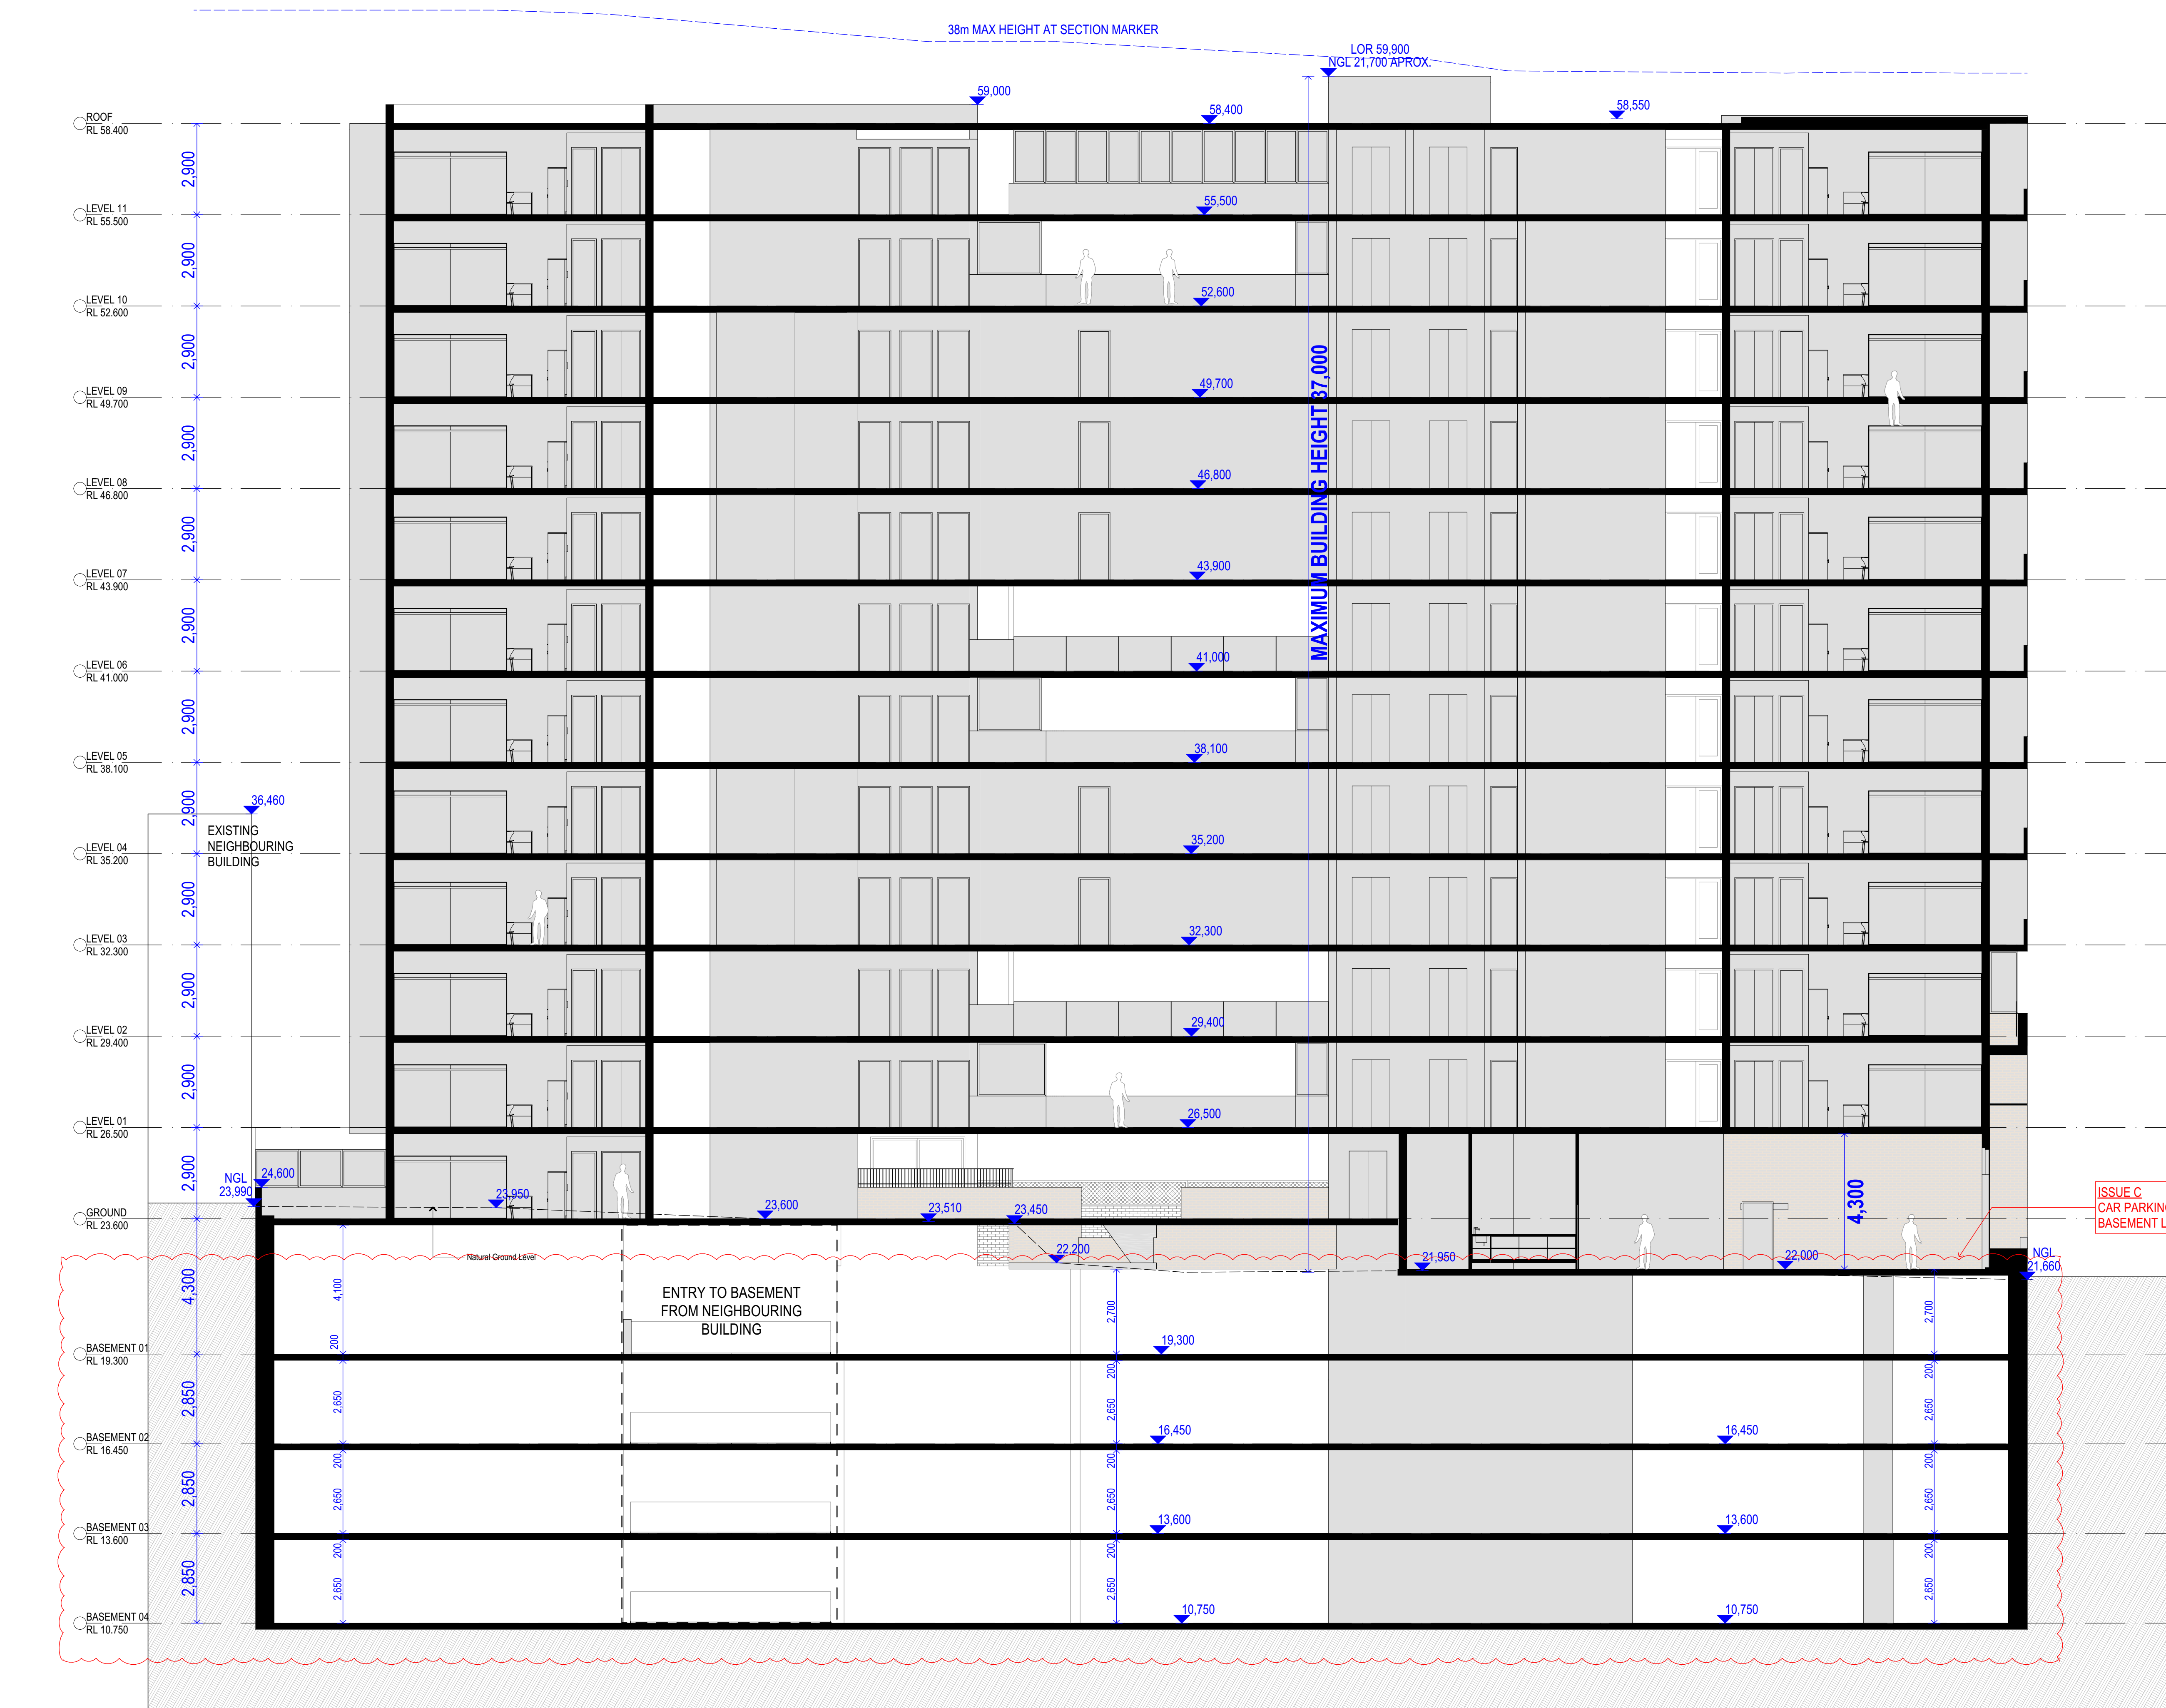

ISSUE C  
CAR PARKING LAYOUT AMENDED  
BASEMENT LEVELS ADJUSTED

|     |                                              |            |       |
|-----|----------------------------------------------|------------|-------|
| C   | MINOR AMENDMENTS - COS & BASEMENTS           | 08072020   | CH    |
| B   | RFI LETTER DATED 15/05/20 - ISSUE TO COUNCIL | 22/06/2020 | CH    |
| A   | DEVELOPMENT APPLICATION                      | 11/03/2020 | CH    |
| Rev | Description                                  | Date       | App'd |

Project  
**BOARDING HOUSE**  
(KERR HOUSE)  
30 KERR PDE  
AUBURN NSW 2142 AUSTRALIA


**URBAN LINK**  
Business Address: Level 10, 11-15 Deane Street, Burwood NSW 2134  
Postal Address: PO BOX 2223 Burwood North NSW 2134  
Phone Number: +61 29745 2014  
Nominated Architects:  
Ziad Bournehem Reg no 8008  
Youssef El Khawaja Reg no 8933  
Nicolas Toubia Reg no 9336

Drawing Title  
**SECTIONS**  
**AA**  
Checked/Approved

Scale  
**1:100**  
(A1) Sheet Size  
Project Number  
**2019-86**  
Status  
**DEVELOPMENT APPLICATION**  
Drawing Number Revision  
**DA-3001 C**



Notes  
1. CONTRACTOR MUST VERIFY ALL DIMENSIONS ON SITE BEFORE COMMENCING WORK OR PREPARING SHOP DRAWINGS.  
2. DO NOT SCALE DRAWINGS.  
3. CONTRACTOR TO CHECK UNDERGROUND SERVICES BEFORE COMMENCING WORKS BY CONTACTING DIAL BEFORE YOU DIG. IF DIAL BEFORE YOU DIG INFORMATION IS PROVIDED WITH THIS DOCUMENTATION IT SHALL BE ASSUMED NOT TO BE CURRENT AND CONTRACTOR SHALL MAKE THEIR OWN ENQUIRES.

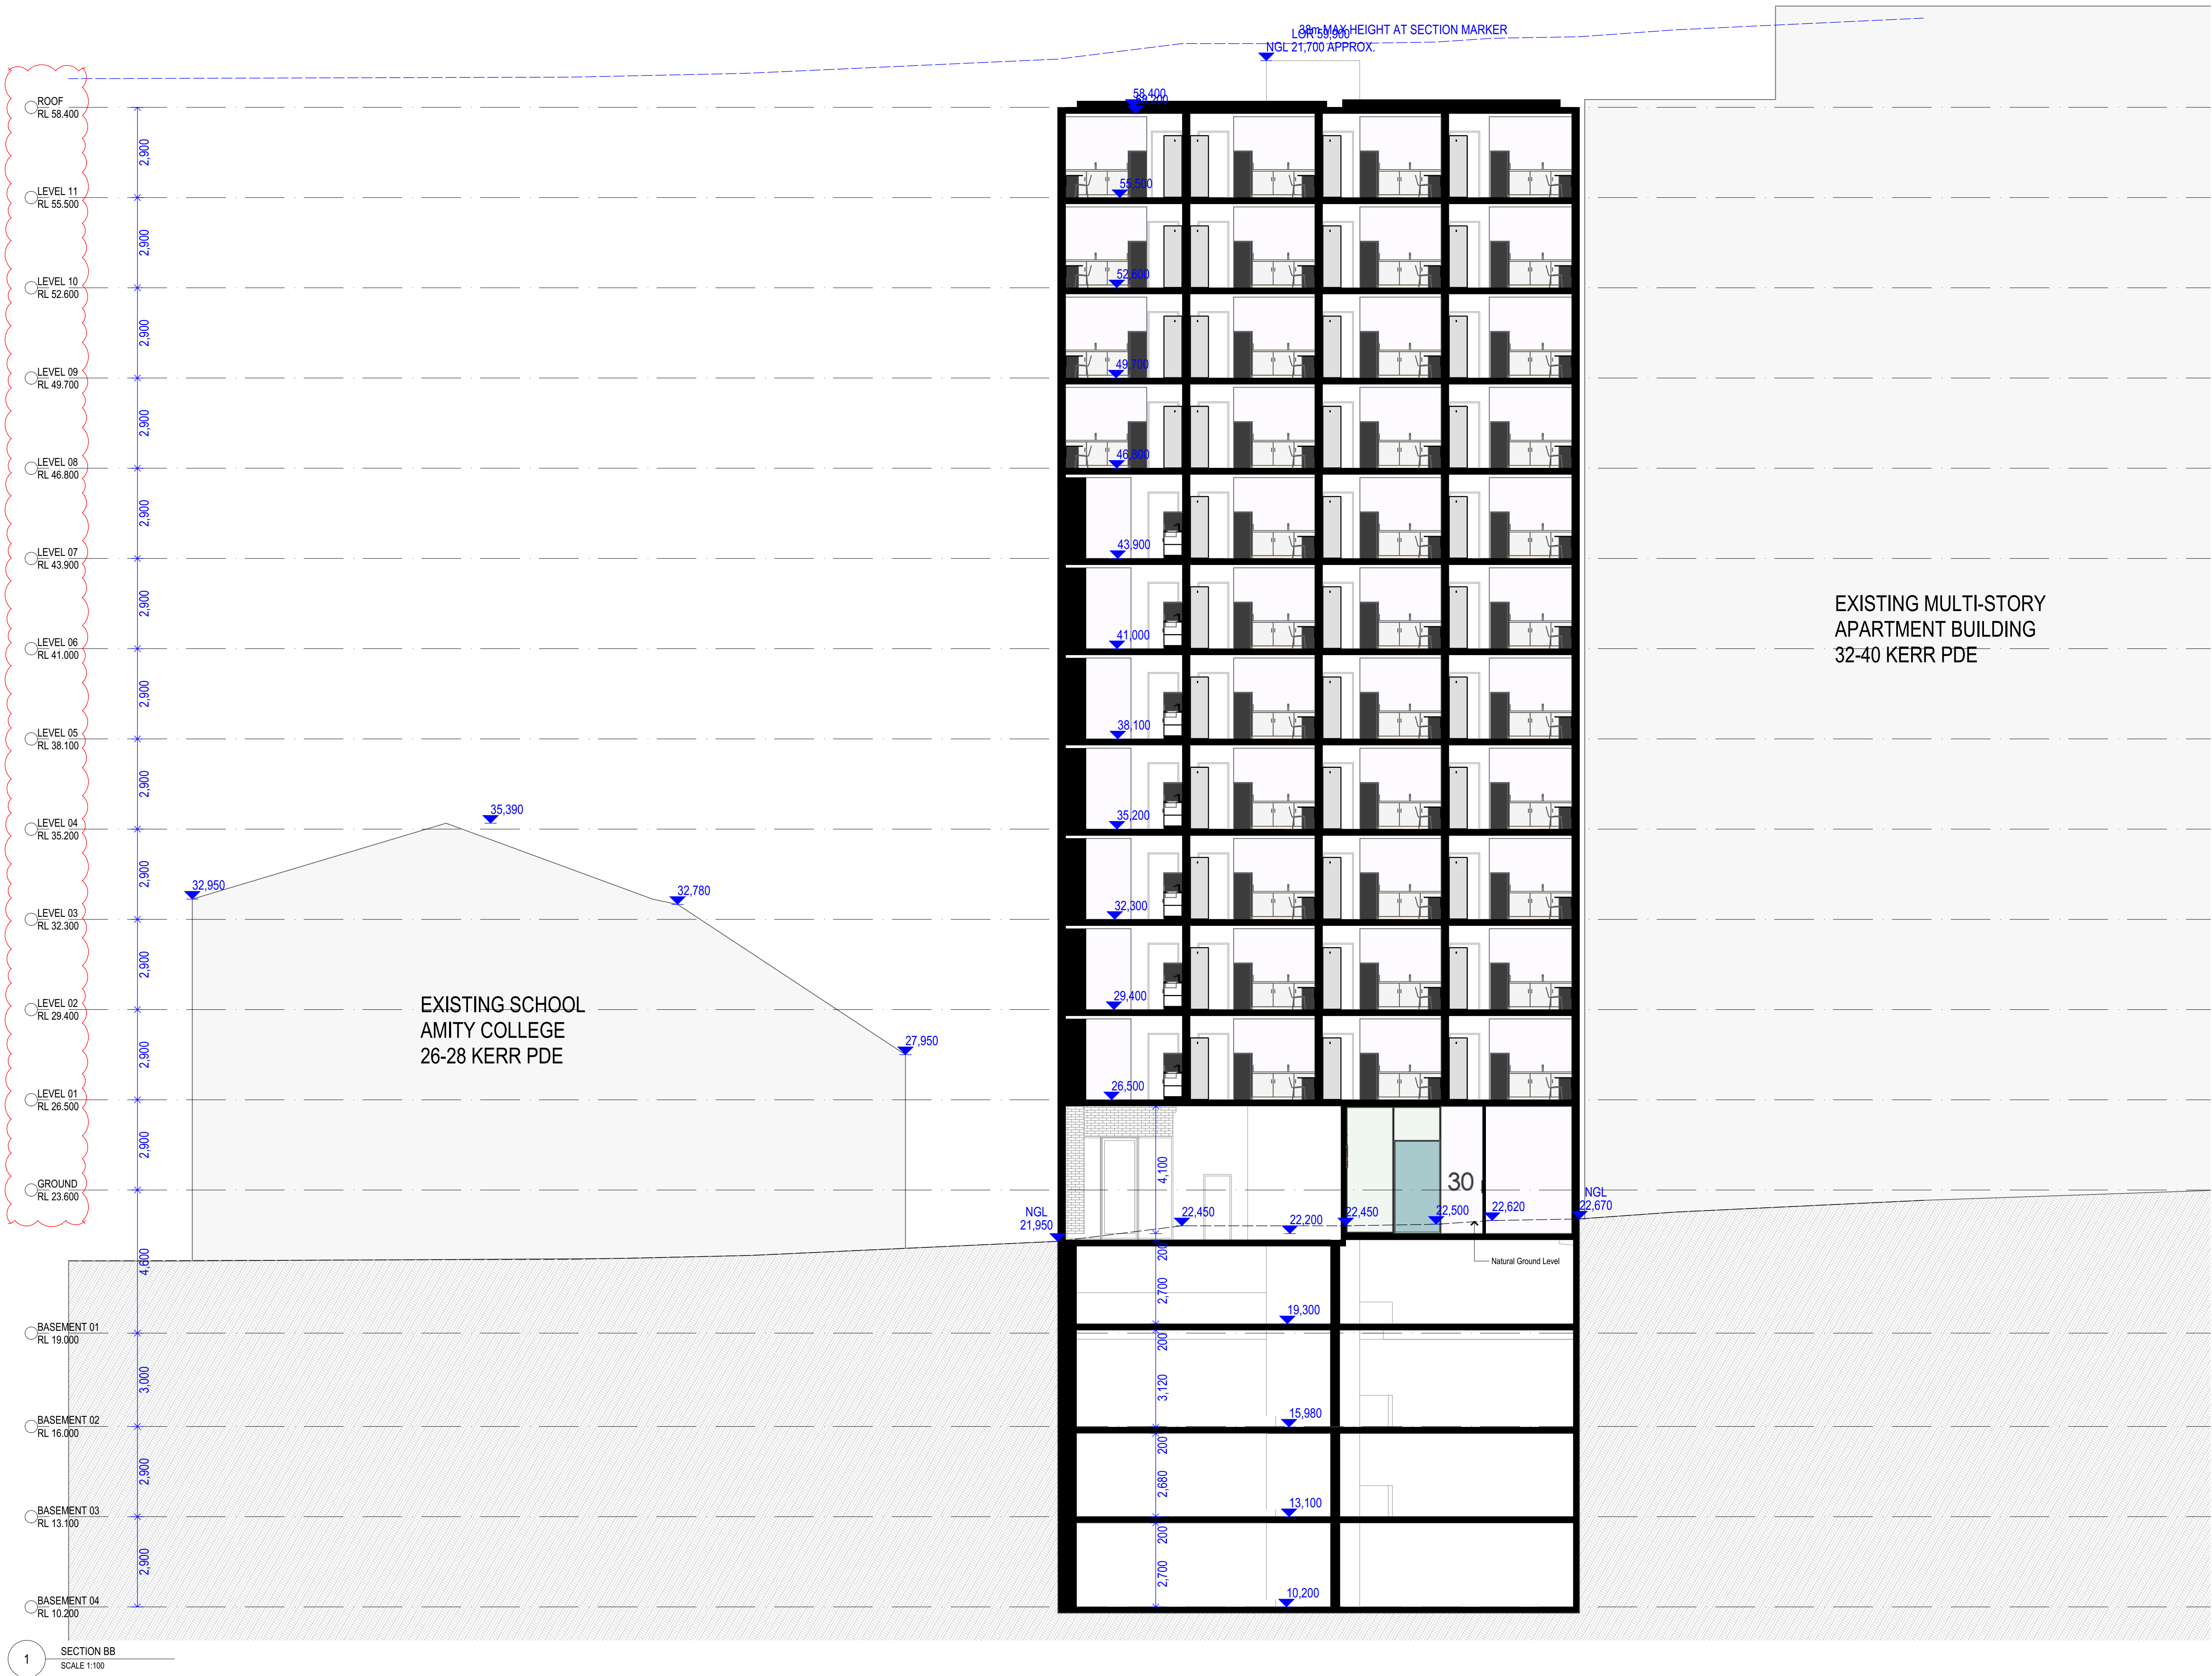

|     |                                              |          |       |
|-----|----------------------------------------------|----------|-------|
| B   | RFI LETTER DATED 15/05/20 - ISSUE TO COUNCIL | 22062020 | CH    |
| A   | DEVELOPMENT APPLICATION                      | 11032020 | CH    |
| Rev | Description                                  | Date     | App'd |

Project  
**BOARDING HOUSE**  
(KERR HOUSE)  
30 KERR PDE  
AUBURN NSW 2142 AUSTRALIA



Business Address: Level 10, 11-15 Deane Street, Burwood NSW 2134  
Postal Address: PO BOX 2223 Burwood North NSW 2134  
Phone Number: +61 29745 2014

Nominated Architects:  
Ziad Bournehem Reg no 8008  
Youssef El Khawaja Reg no 8933  
Nicolas Toubia Reg no 9336

Drawing Title  
**SECTIONS**  
**BB**  
Checked/Approved


Scale  
**1:100**  
(A1 Sheet Size)

Project Number  
**2019-86**  
Drawing Number Revision  
**DA-3002 B**

**DEVELOPMENT APPLICATION**




Notes  
 1. CONTRACTOR MUST VERIFY ALL DIMENSIONS ON SITE BEFORE COMMENCING WORK OR PREPARING SHOP DRAWINGS.  
 2. DO NOT SCALE DRAWINGS.  
 3. CONTRACTOR TO CHECK UNDERGROUND SERVICES BEFORE COMMENCING WORKS BY CONTACTING DIAL BEFORE YOU DIG. IF DIAL BEFORE YOU DIG INFORMATION IS PROVIDED WITH THIS DOCUMENTATION IT SHALL BE ASSUMED NOT TO BE CURRENT AND CONTRACTOR SHALL MAKE THEIR OWN ENQUIRES.

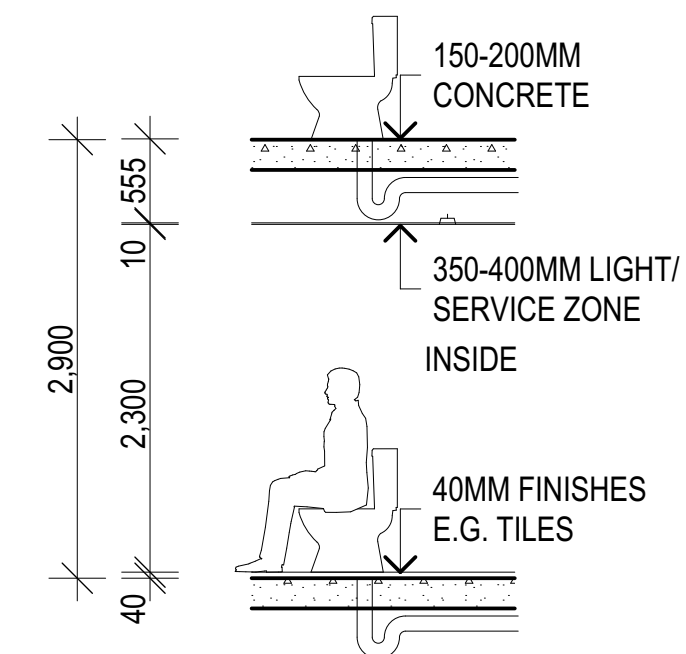

TYPICAL WET AREA

1 FLOOR TO CEILING DETAIL  
SCALE 1:50

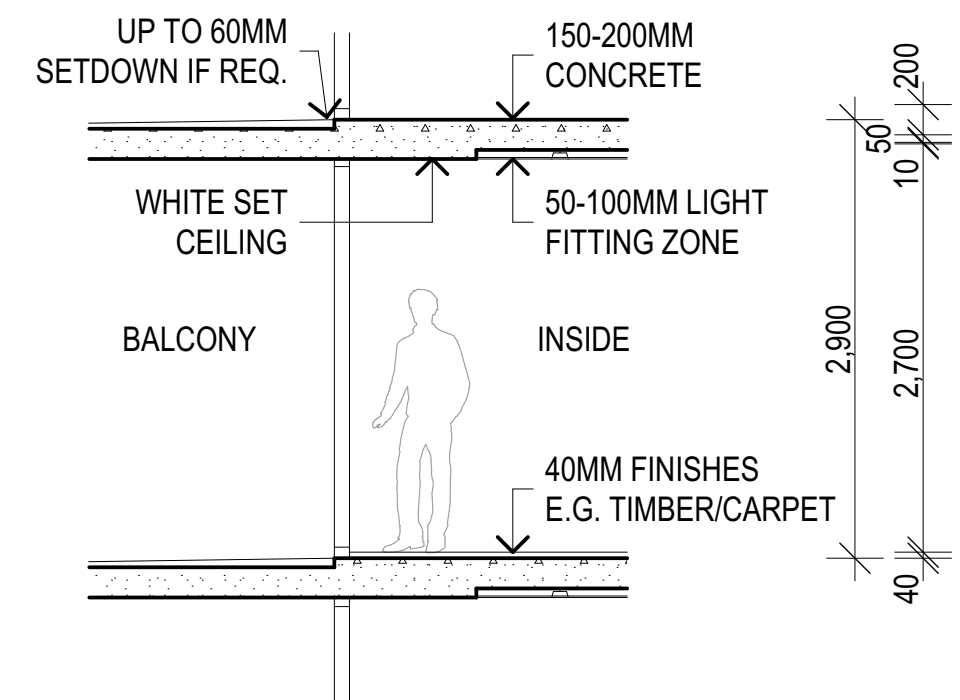

TYPICAL LIVING ROOM

C MINOR AMENDMENTS - COS & BASEMENTS 08072020 CH  
 B RFI LETTER DATED 15/05/20 - ISSUE TO COUNCIL 22062020 CH  
 A DEVELOPMENT APPLICATION 11032020 CH  
 Rev Description Date App'd

Project  
**BOARDING HOUSE**  
 (KERR HOUSE)  
 30 KERR PDE  
 AUBURN NSW 2142 AUSTRALIA

**URBAN LINK**

Business Address: Level 10, 11-15 Deane Street, Burwood NSW 2134  
 Postal Address: PO BOX 2223 Burwood North NSW 2134  
 Phone Number: +61 29745 2014

Nominated Architects:  
 Ziad Bournehem Reg no 8008  
 Youssef El Khawaja Reg no 8933  
 Nicolas Toubia Reg no 9336

Drawing Title

**SECTIONS**  
**CC & DD**

Checked/Approved

Scale  
 1:100, 1:50  
 (A1) Sheet Size



Project Number  
**2019-86**

DEVELOPMENT APPLICATION

Drawing Number Revision  
**DA-3003 C**

2019-86 DA 3003-Part A-Rev 001-2020-01-19




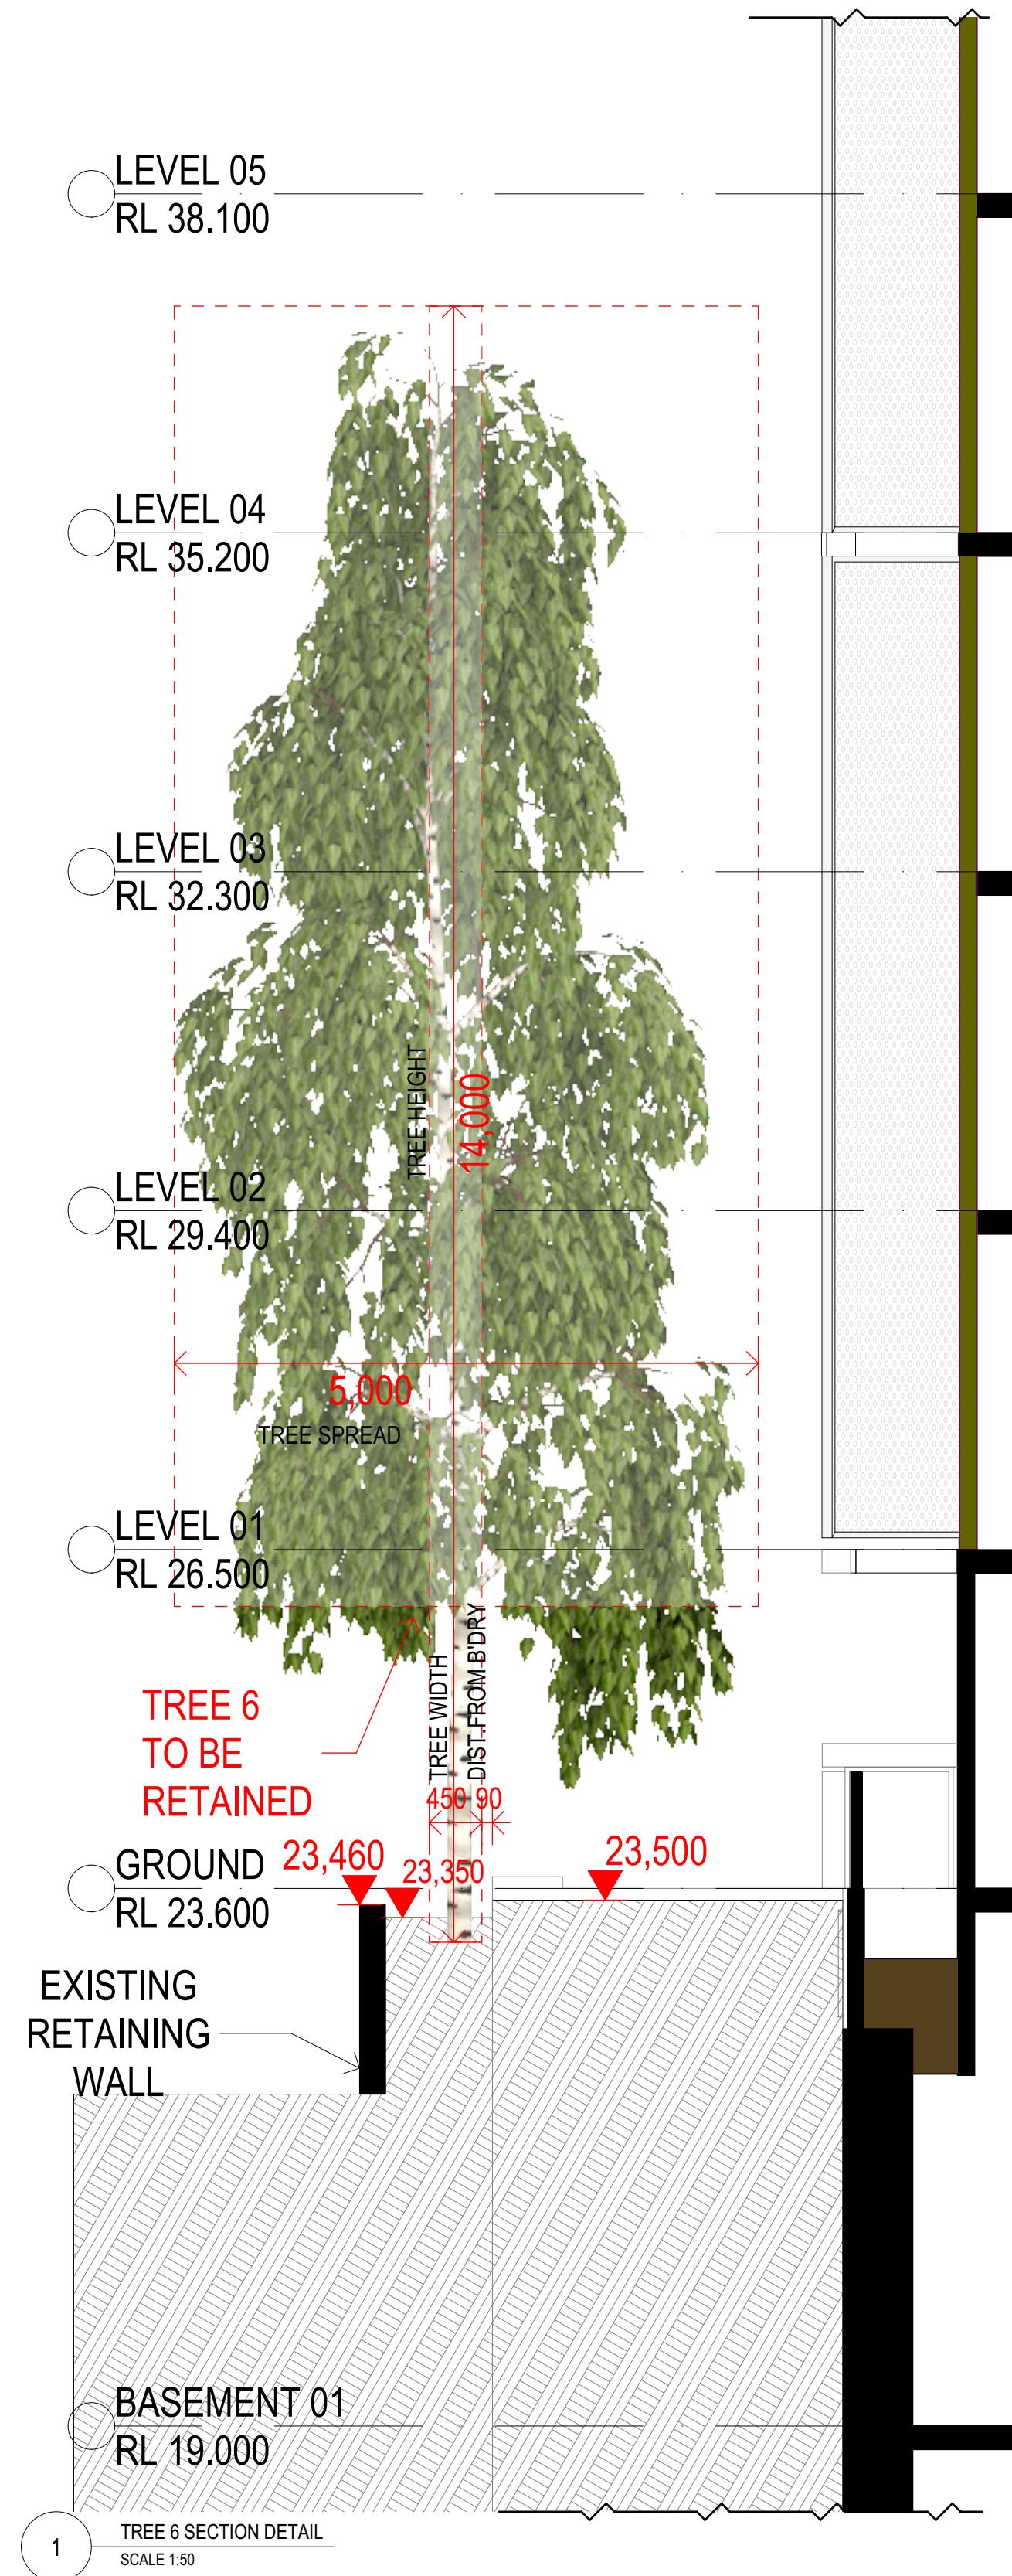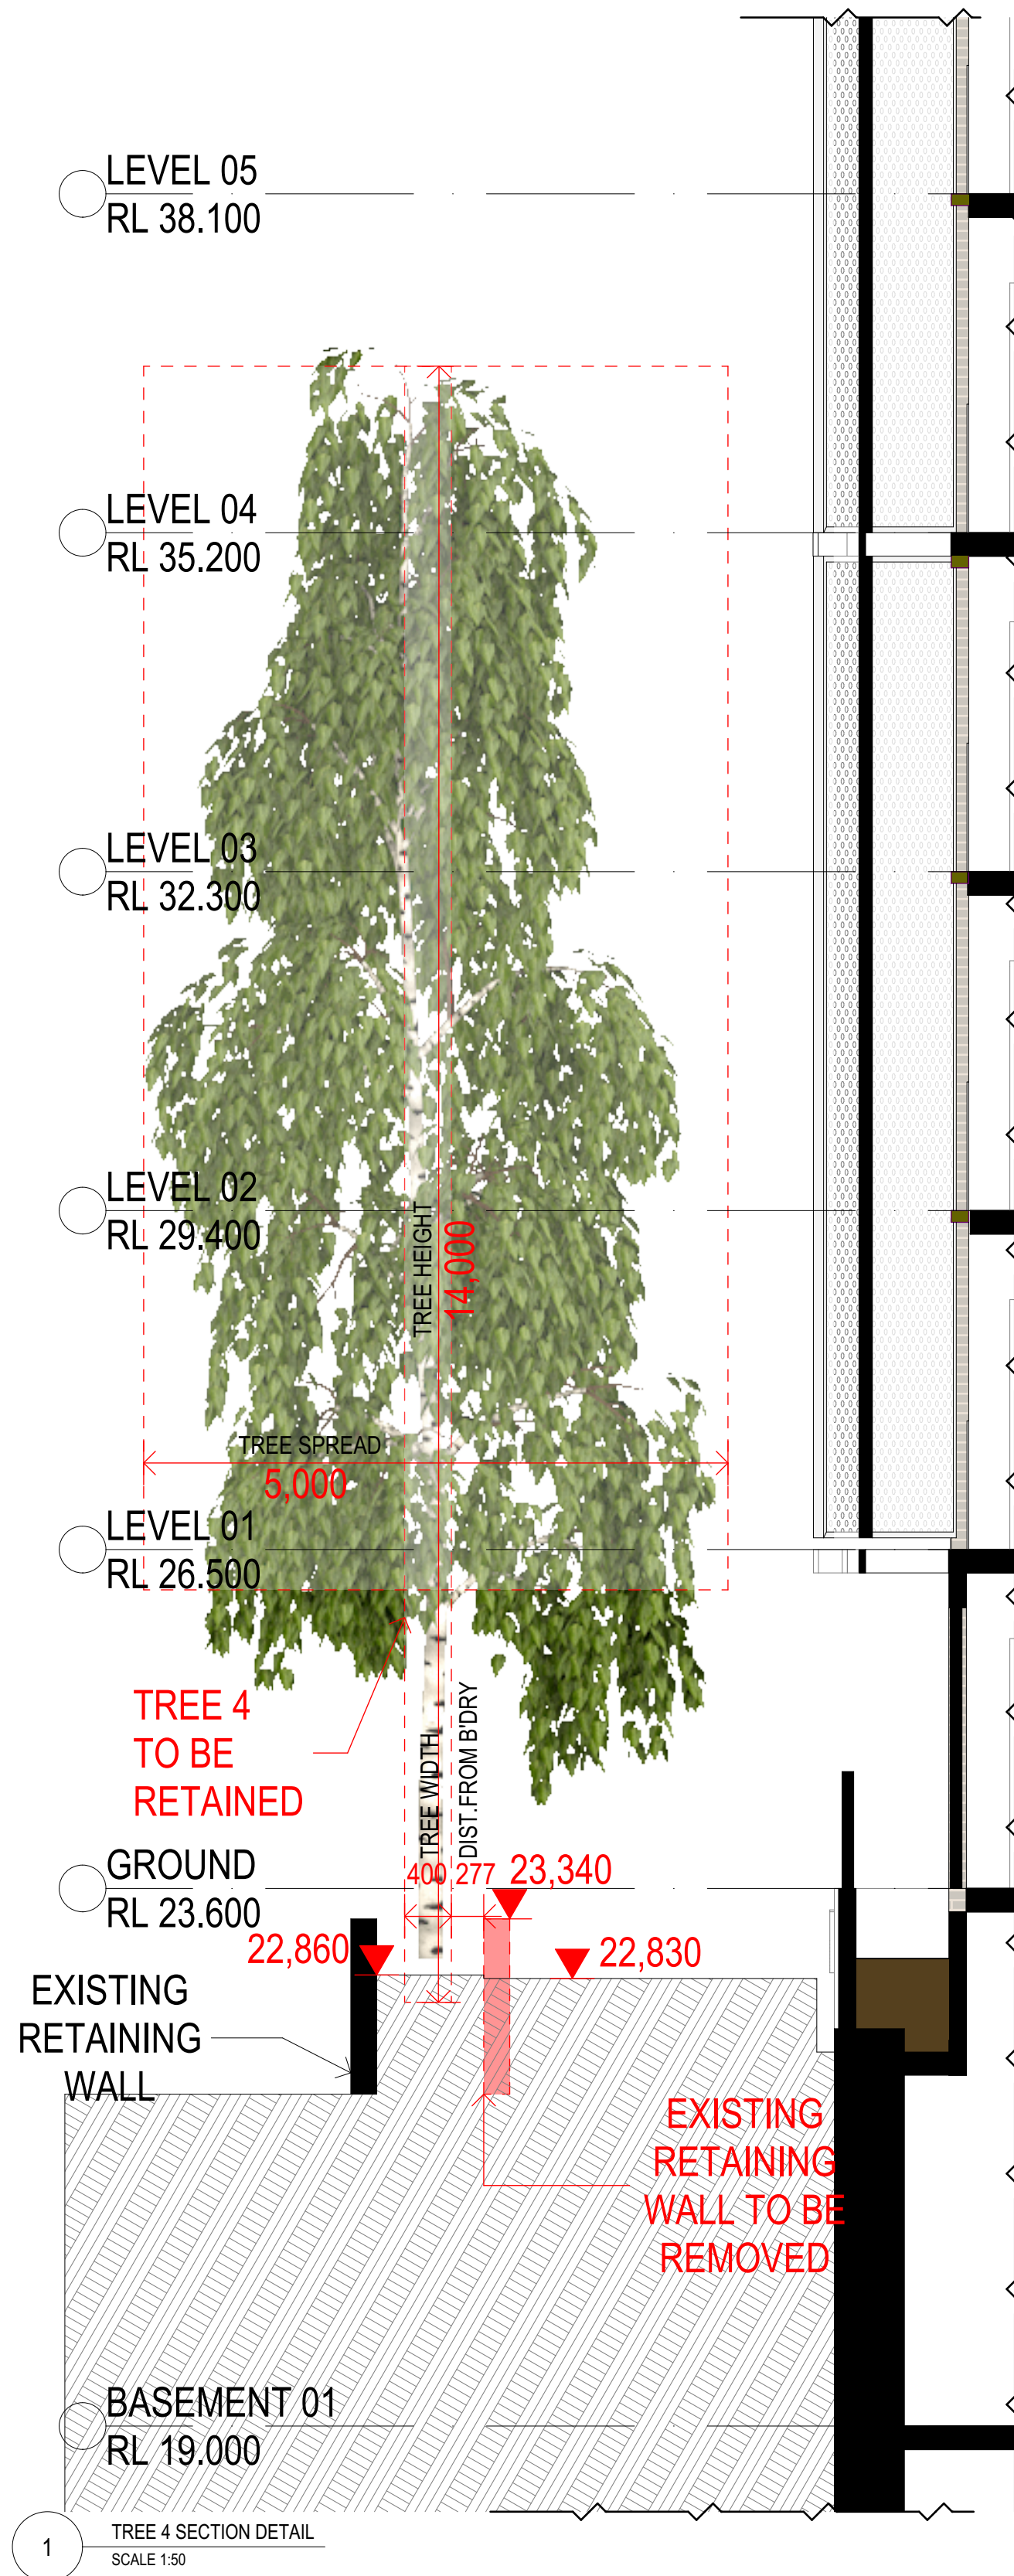






1 LEVEL 01 COS  
SCALE 1:71.87

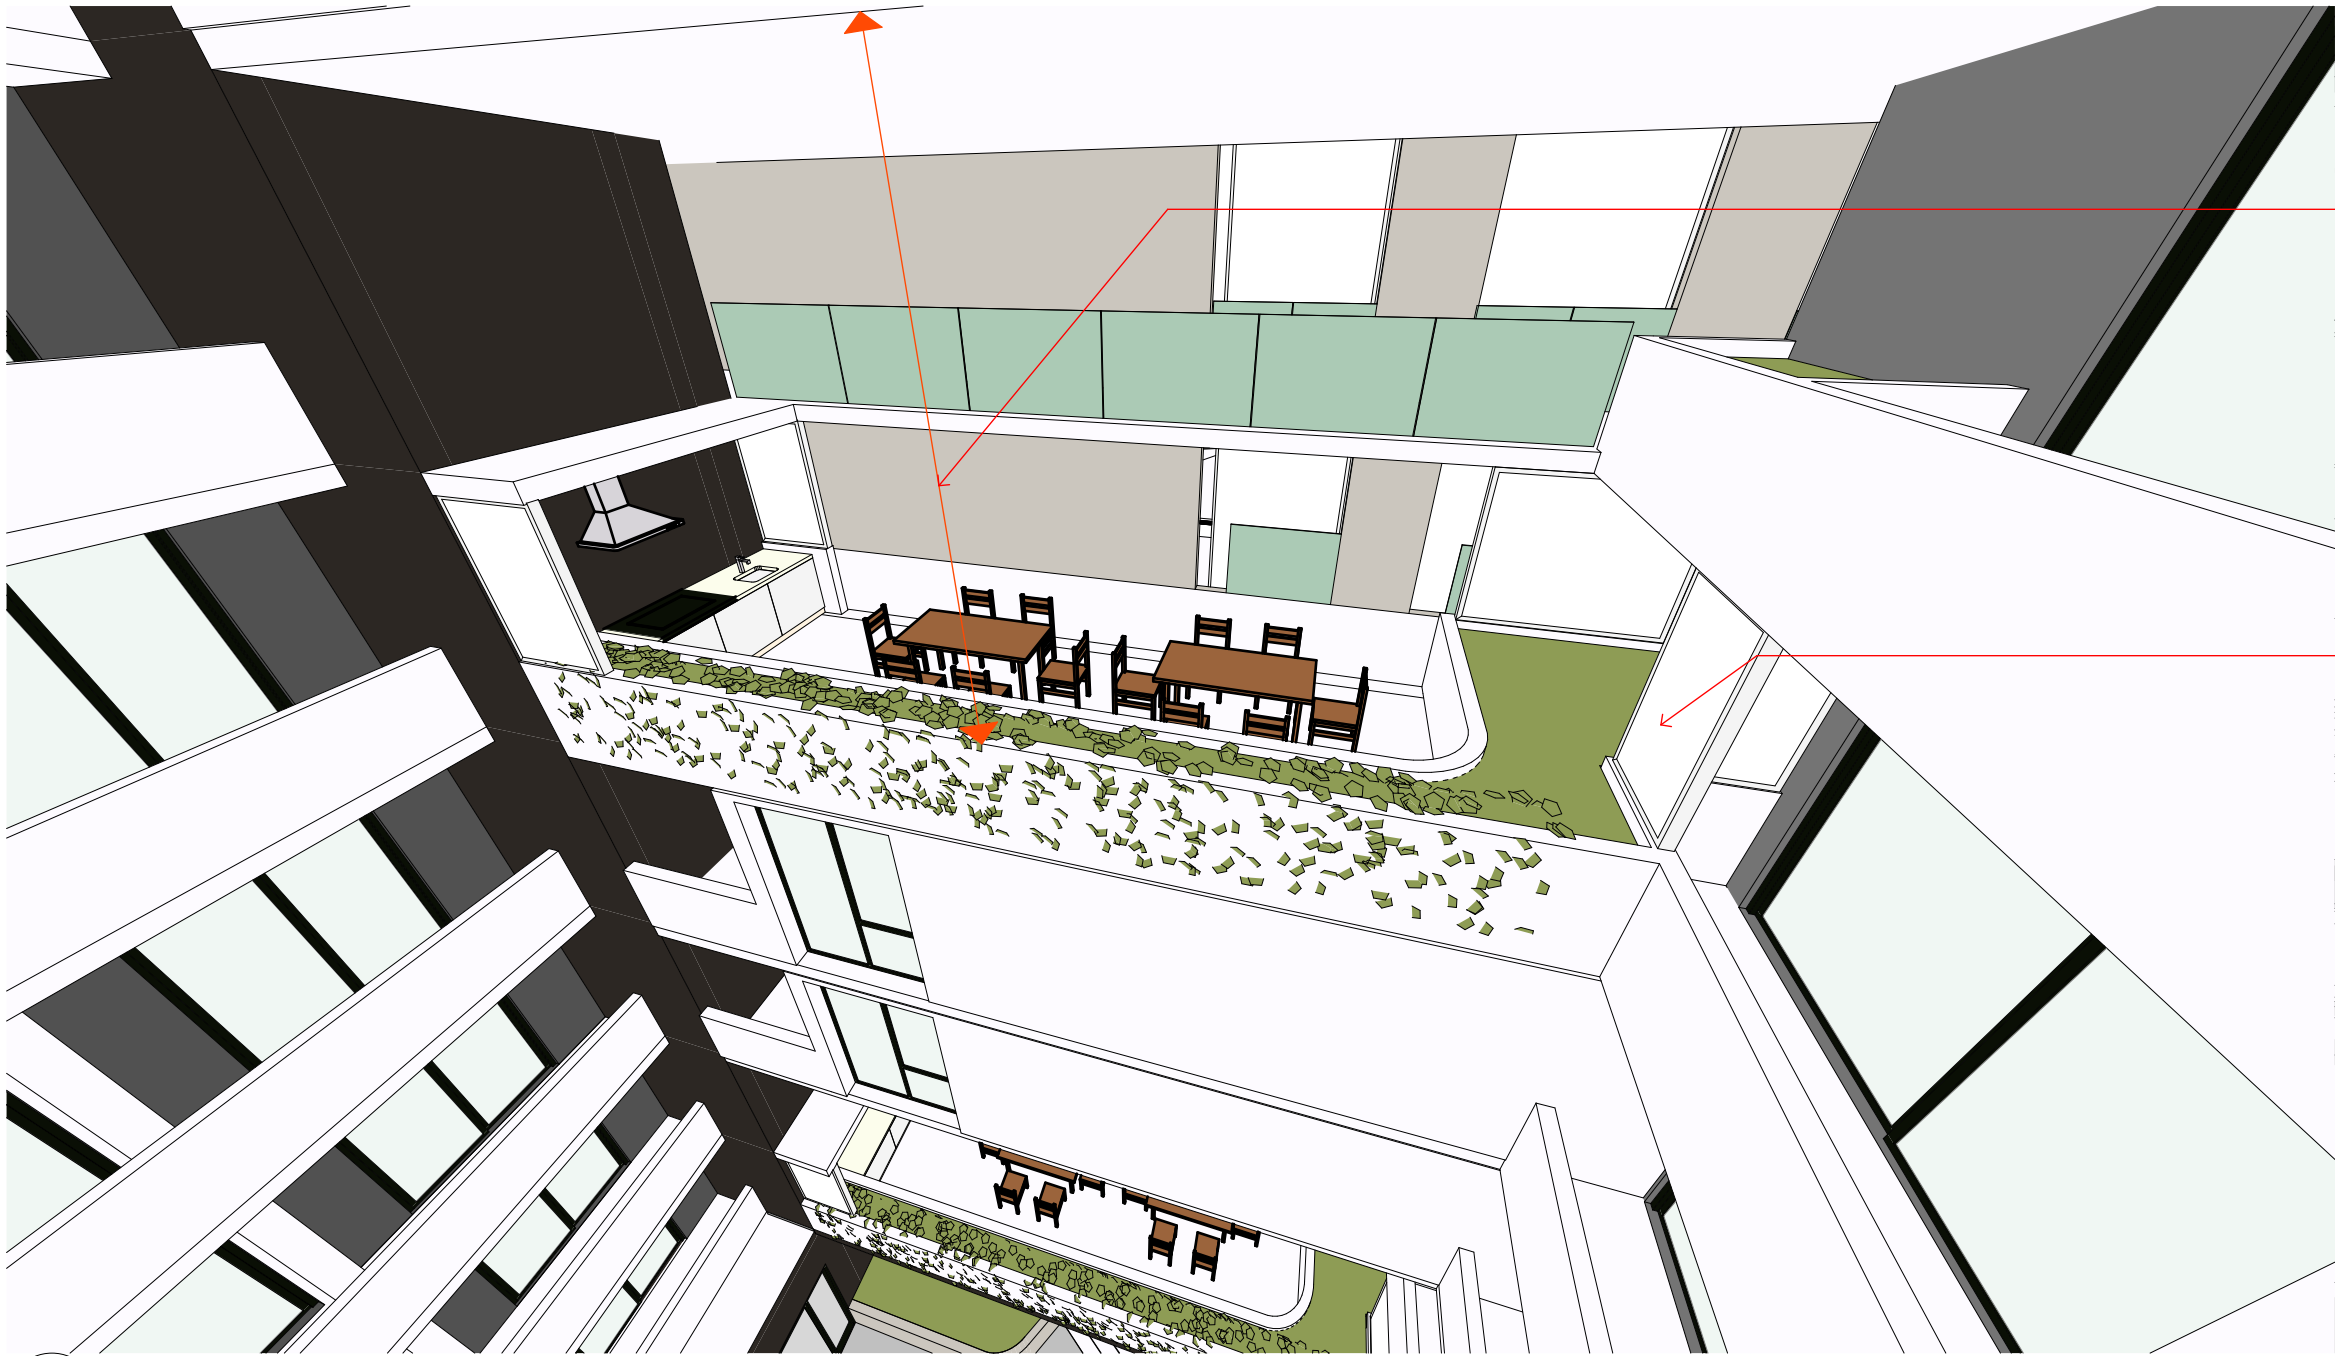

1 COS DETAIL JOINERY  
SCALE 1:71.87



1 Perspective  
SCALE 1:67.08

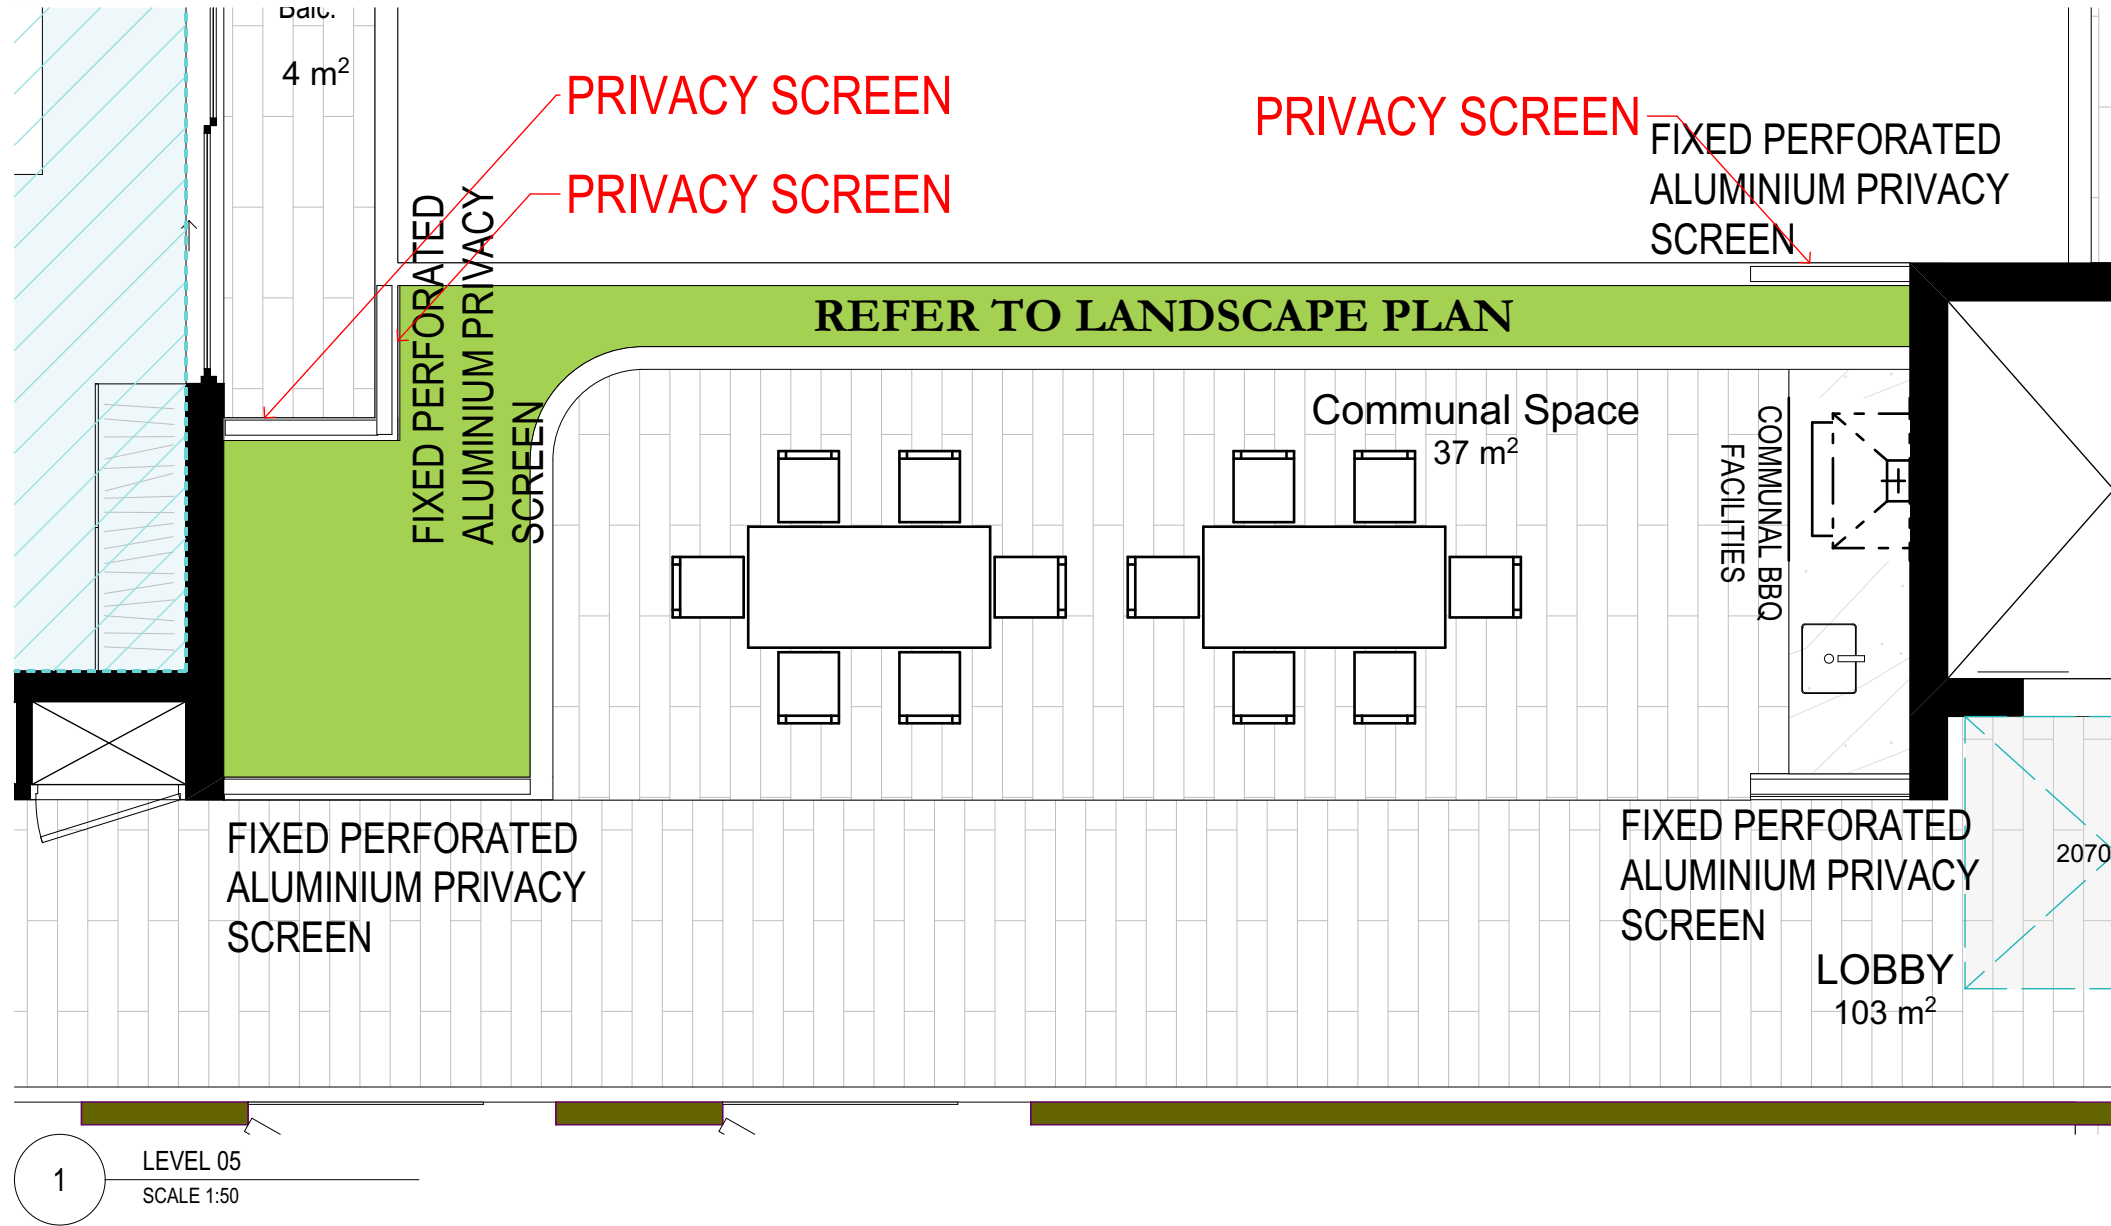

|     |                                              |          |       |
|-----|----------------------------------------------|----------|-------|
| C   | MINOR AMENDMENTS - COS & BASEMENTS           | 08072020 | CH    |
| B   | RFI LETTER DATED 15/05/20 - ISSUE TO COUNCIL | 22062020 | CH    |
| A   | DEVELOPMENT APPLICATION                      | 11032020 | CH    |
| Rev | Description                                  | Date     | App'd |

Project  
**BOARDING HOUSE**  
(KERR HOUSE)  
30 KERR PDE  
AUBURN NSW 2142 AUSTRALIA

**URBAN LINK**  
Business Address: Level 10, 11-15 Deane Street, Burwood NSW 2134  
Postal Address: PO BOX 2223 Burwood North NSW 2134  
Phone Number: +61 29745 2014  
Nominated Architects:  
Ziad Bournehem Reg no 8008  
Youssef El Khawaja Reg no 8933  
Nicolas Toubia Reg no 9336

Drawing Title  
**COMPLIANCE**  
LEVEL 01 & 05 DETAIL  
Checked/Approved

Scale  
1:71.87,  
1:67.08, 1:50  
(A1) Sheet Size


Project Number  
**2019-86**  
Status  
**DEVELOPMENT APPLICATION**

Drawing Number Revision  
**DA-1413**







1 EXISTING SHADOW JUNE 21 - 9AM  
SCALE 1:500

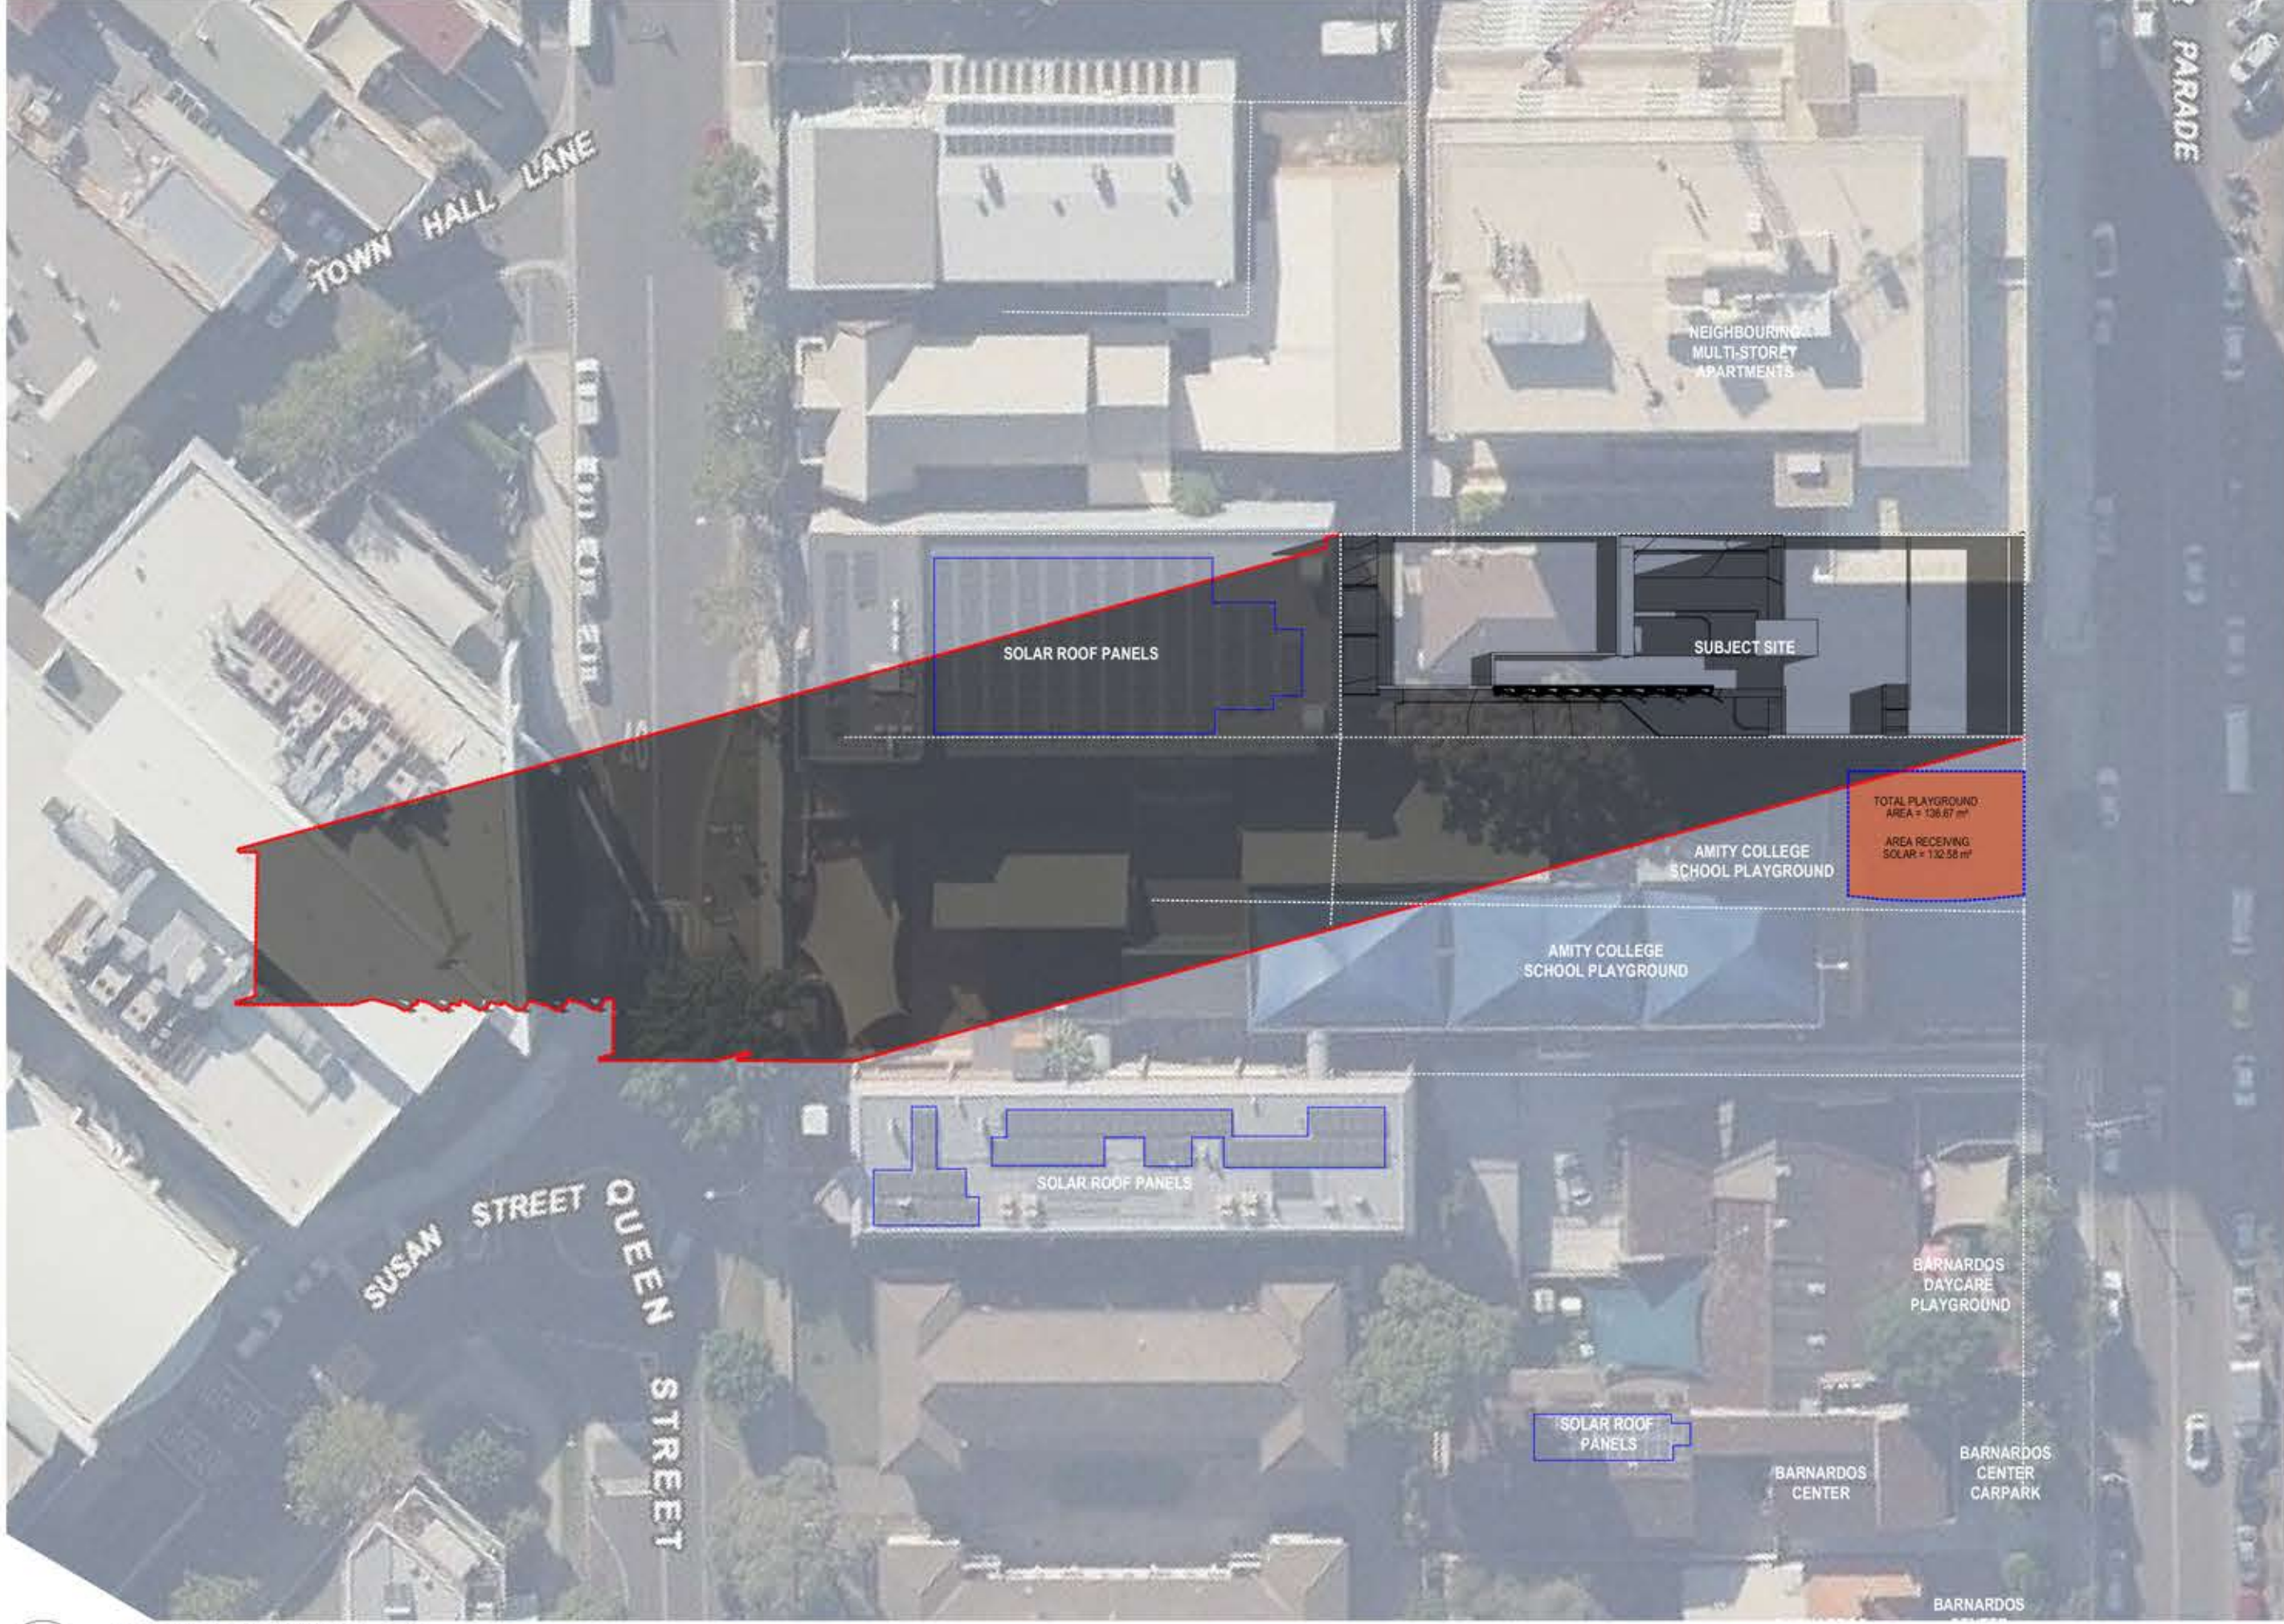

1 PROPOSED SHADOW JUNE 21 - 9AM  
SCALE 1:500

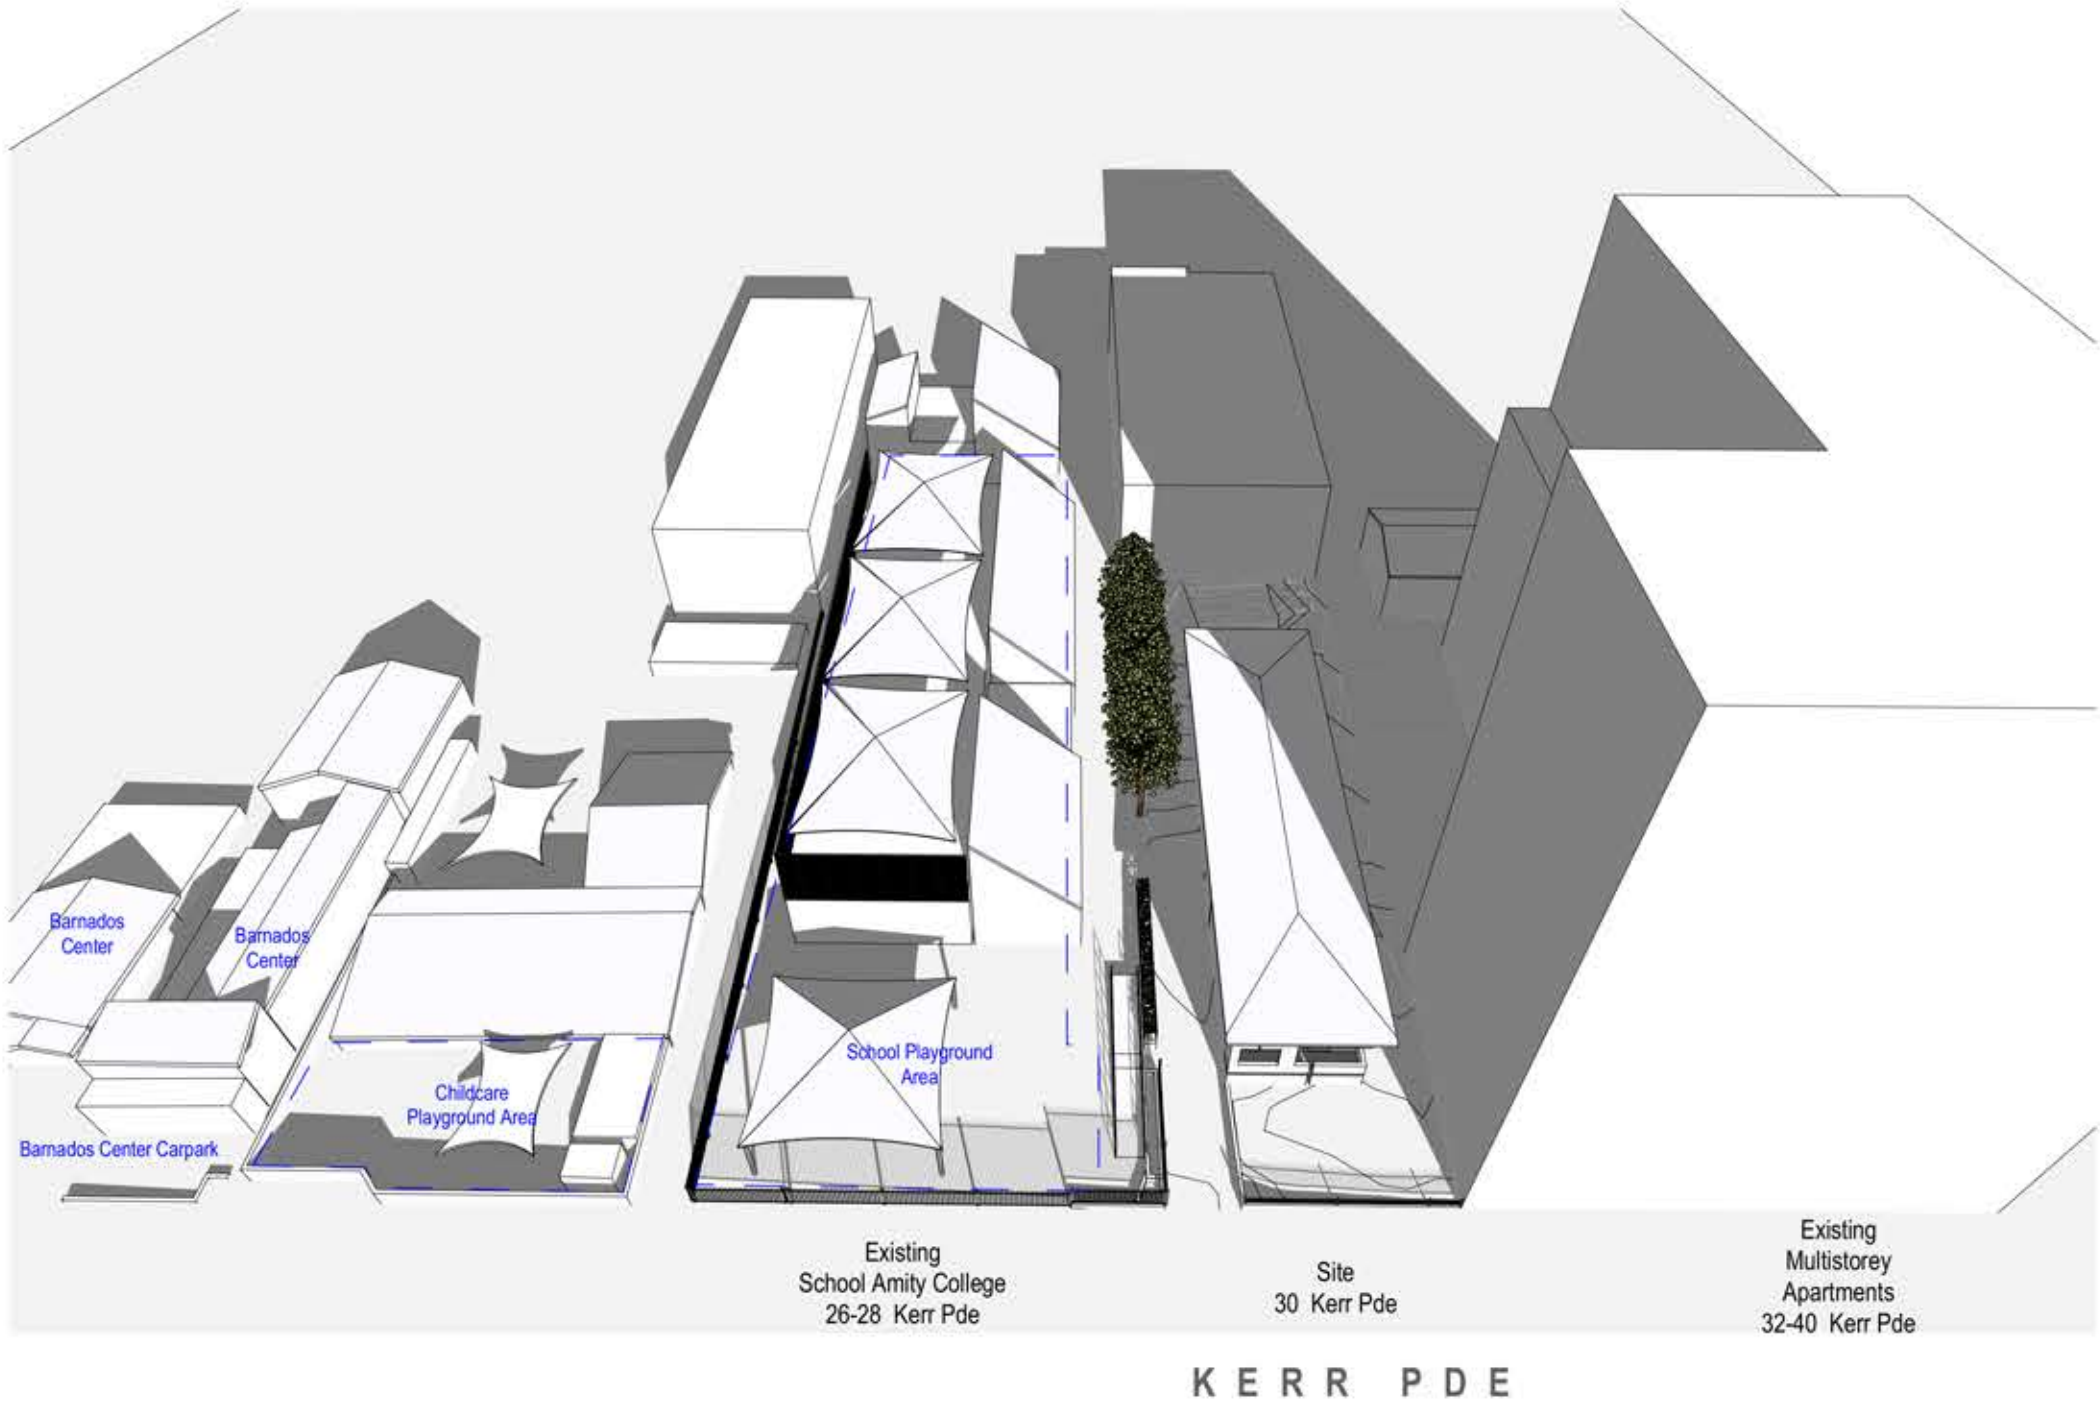

1 EXISTING SHADOW JUNE 21 - 9AM  
SCALE 1:40

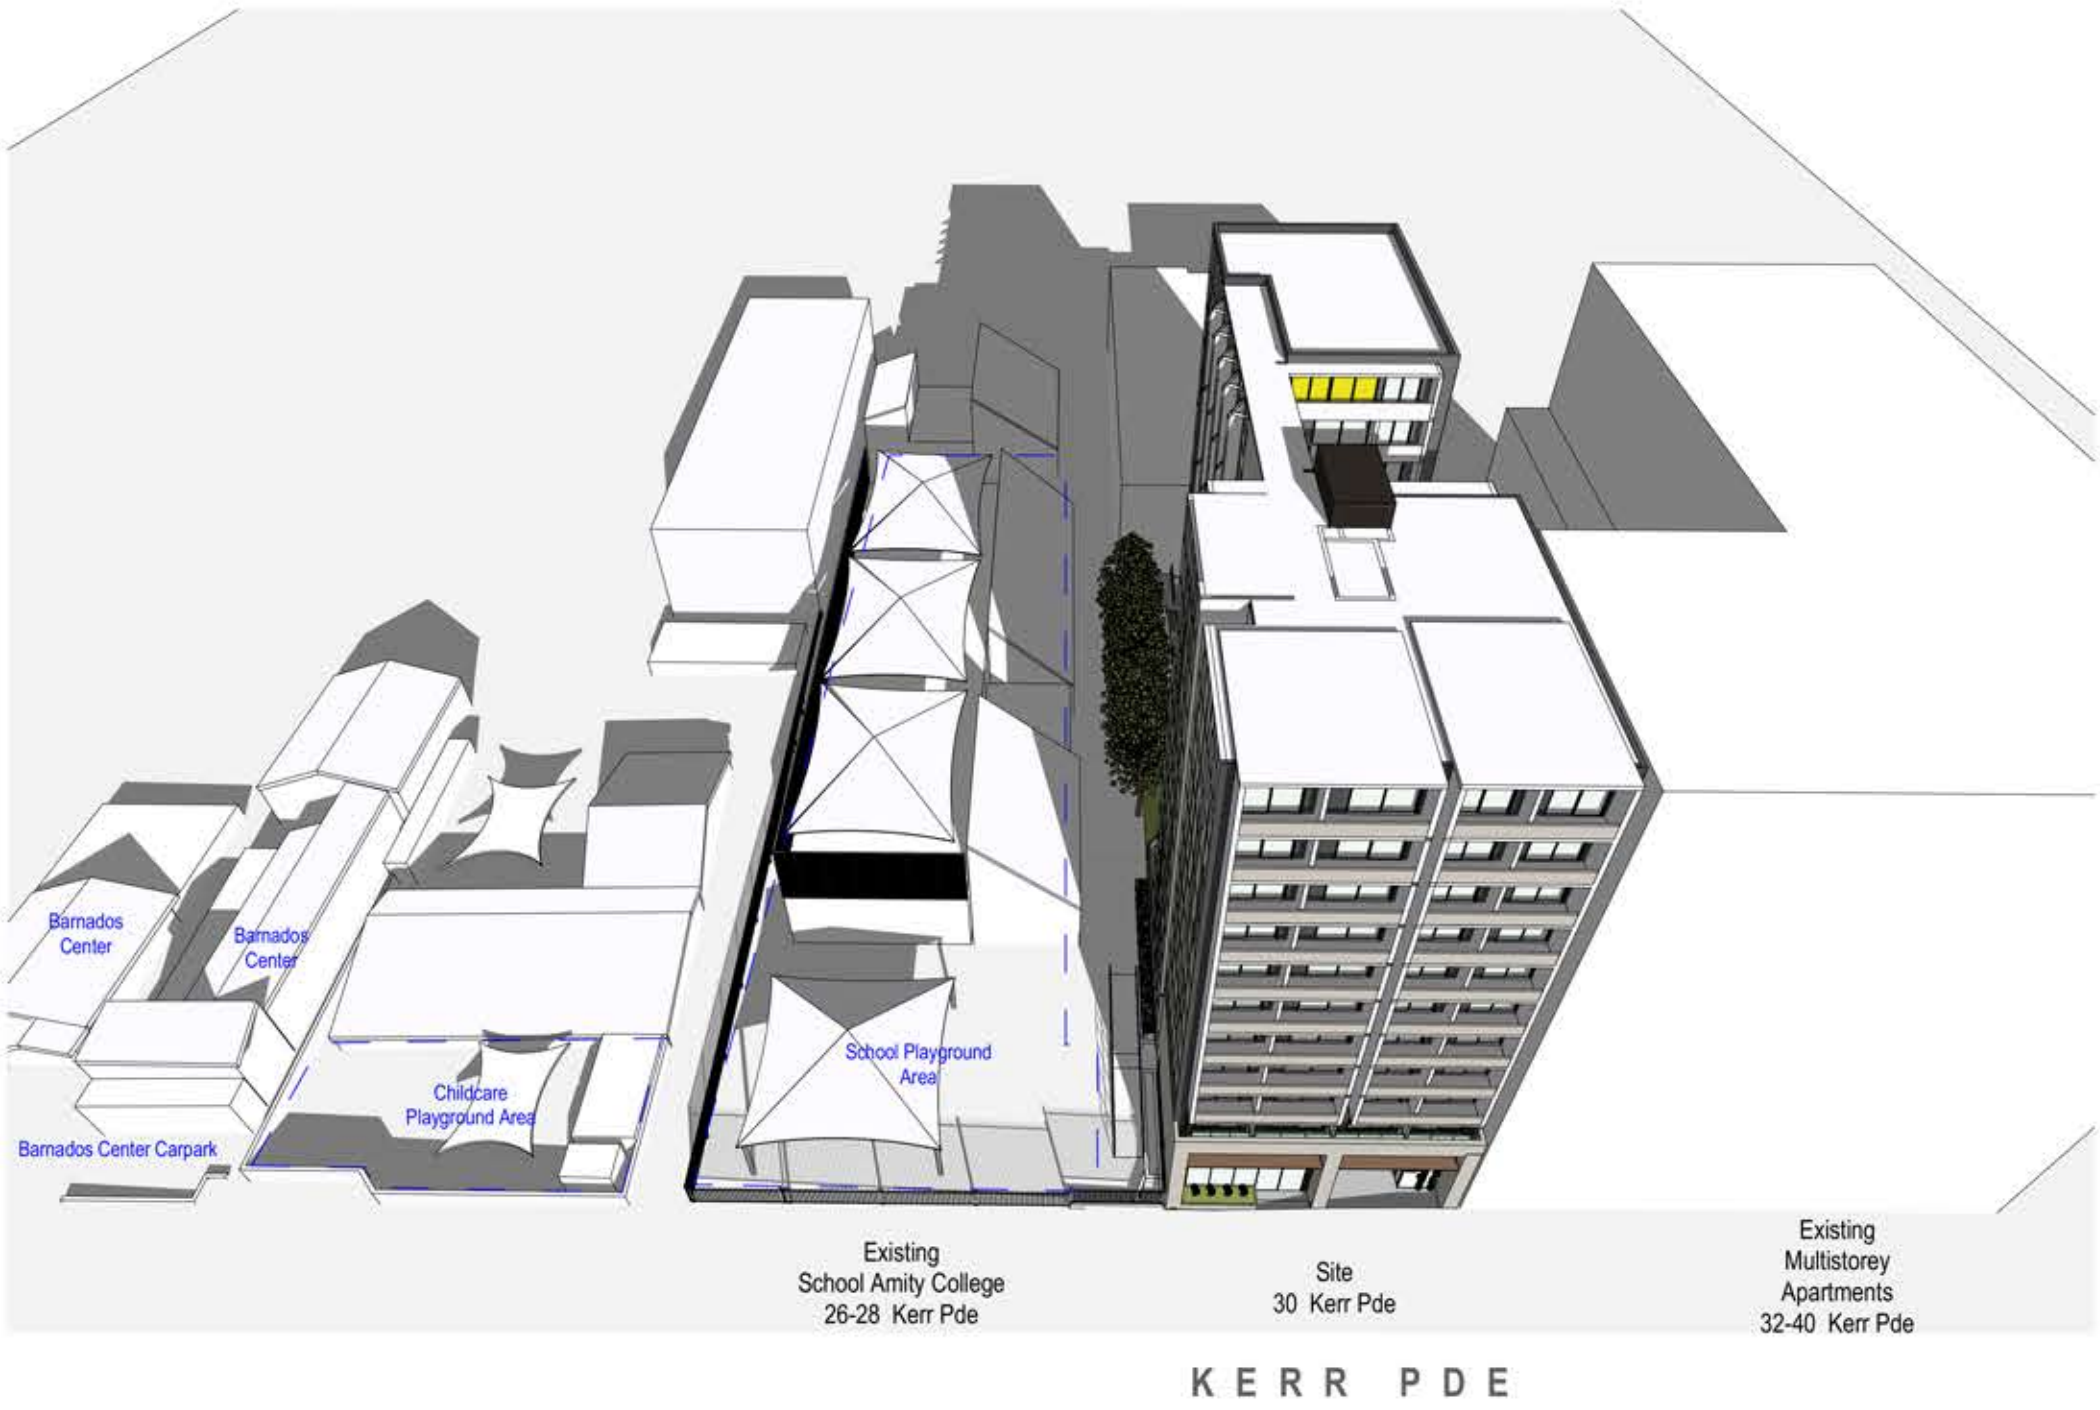


1 PROPOSED SHADOW JUNE 21 - 9AM  
SCALE 1:40







1 EXISTING SHADOW JUNE 21 - 10AM  
SCALE 1:500

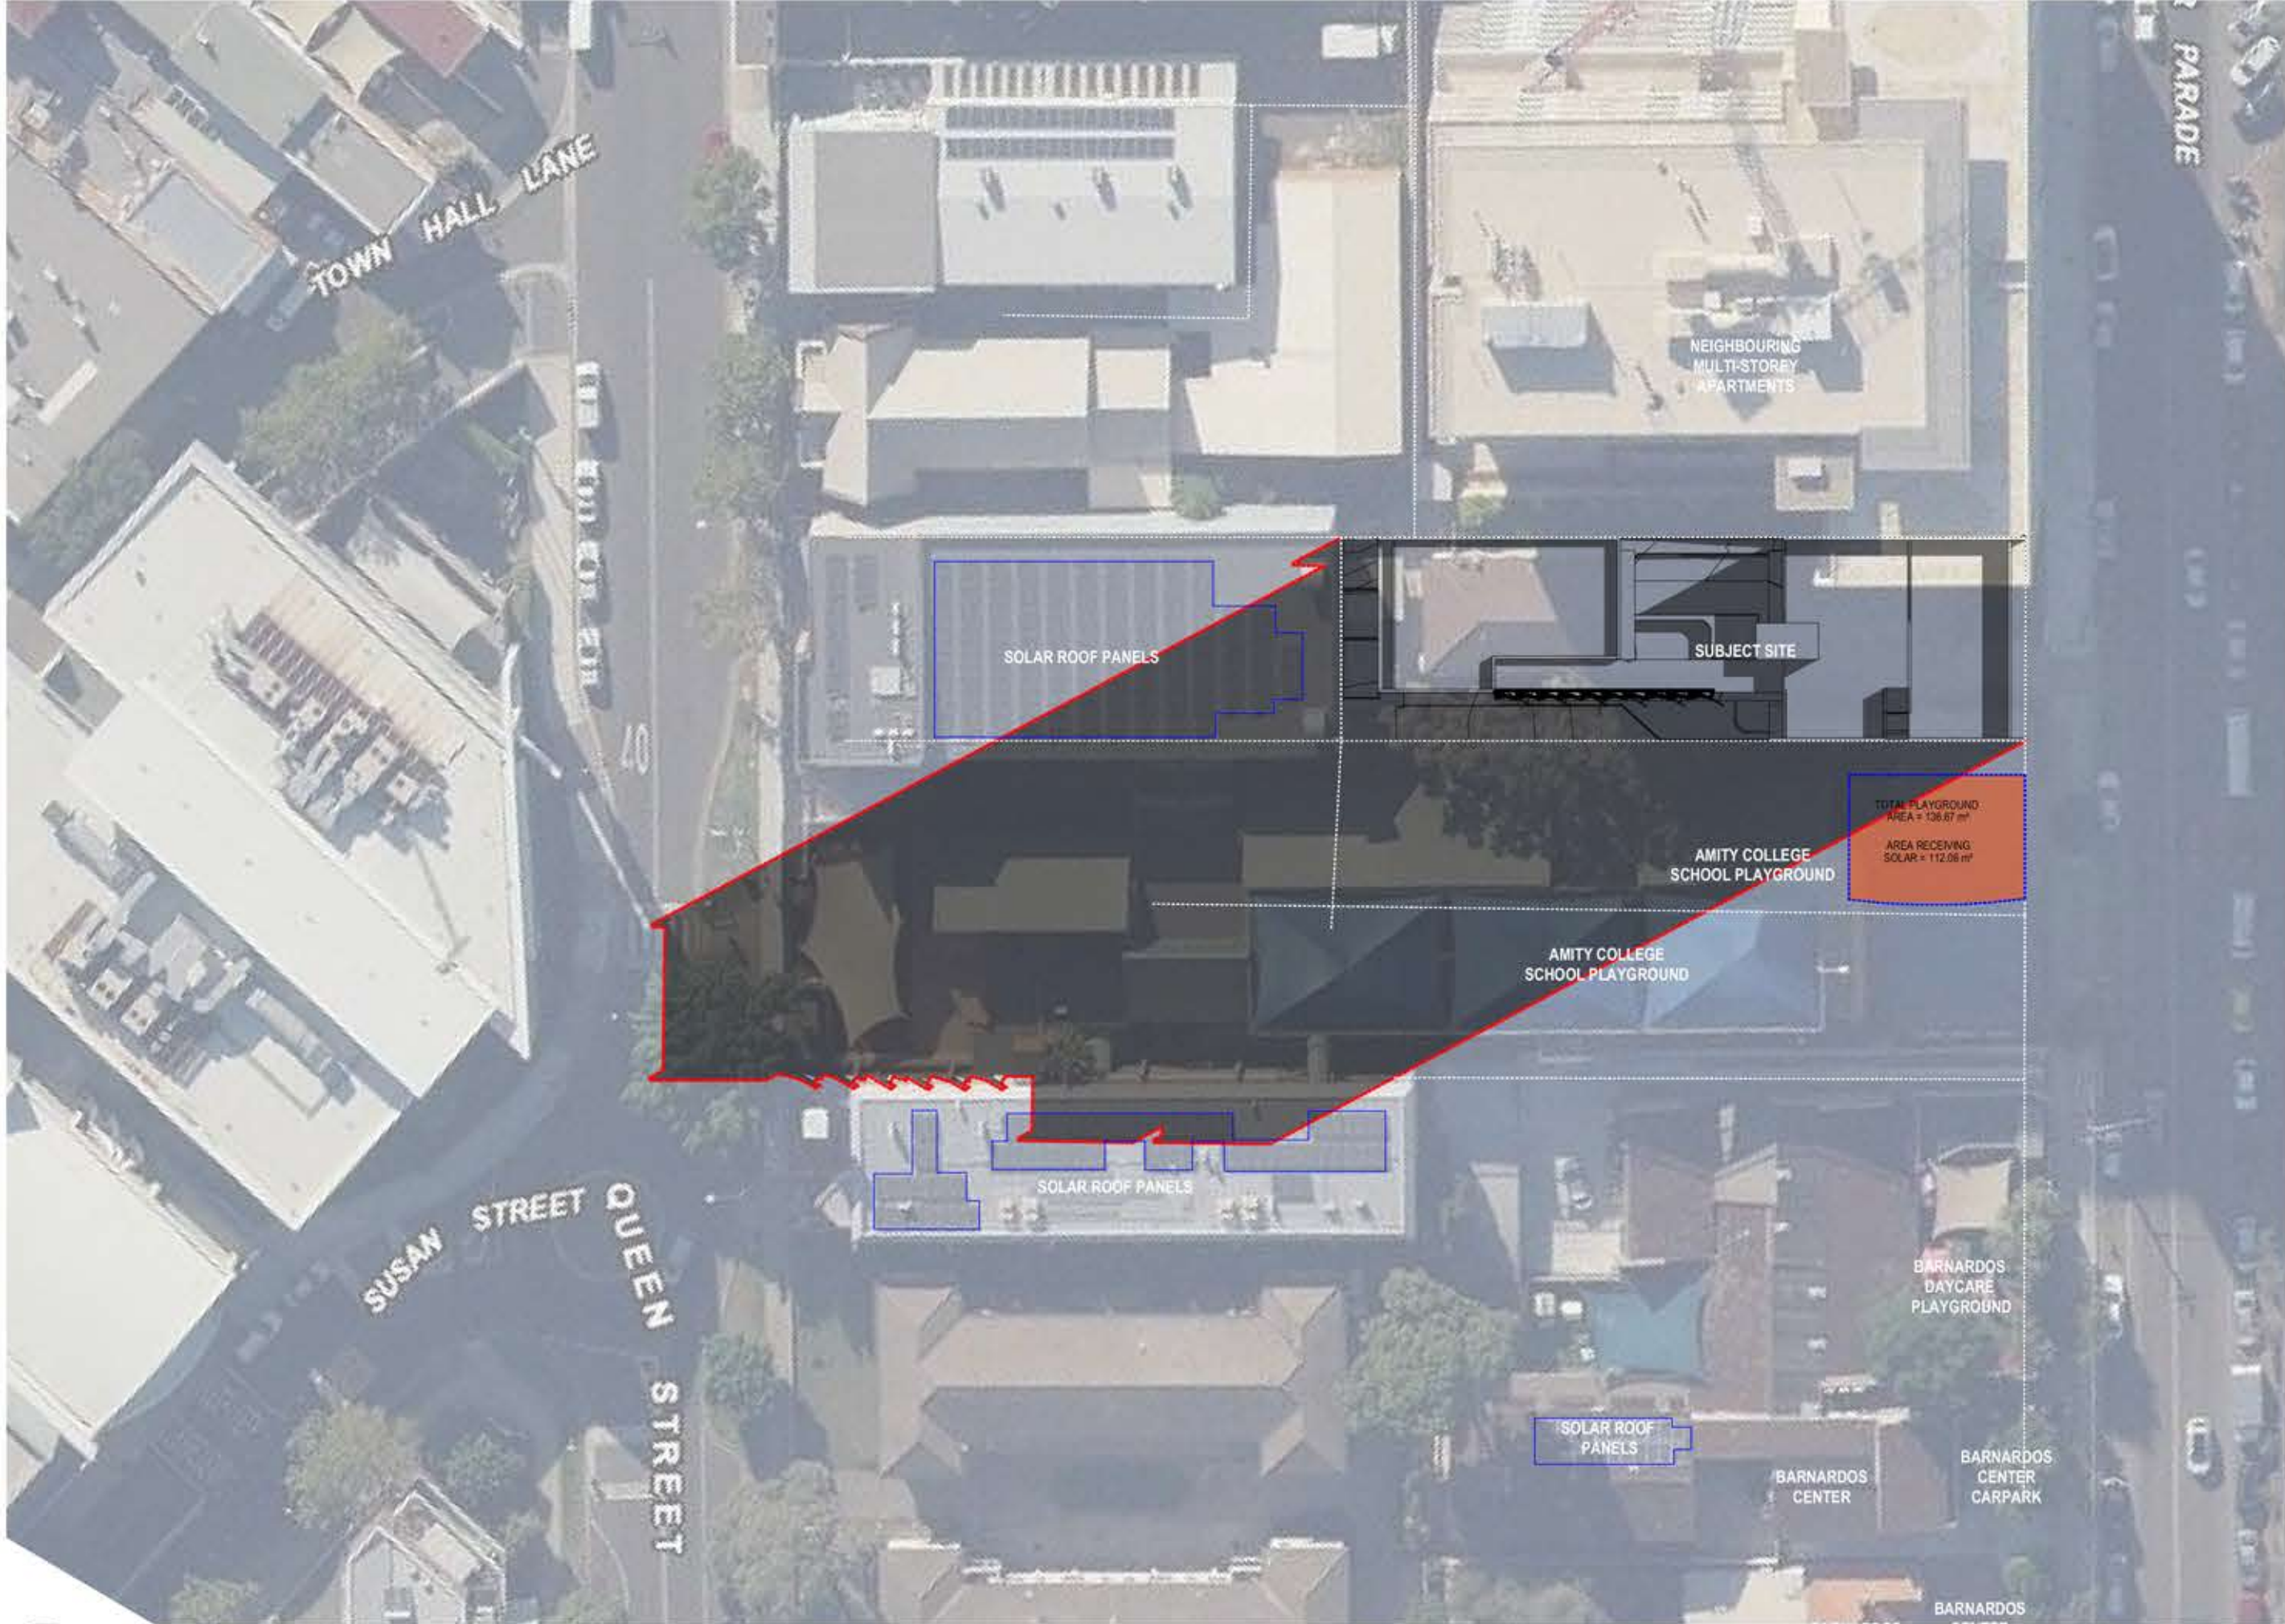

1 PROPOSED SHADOW JUNE 21 - 10AM  
SCALE 1:500

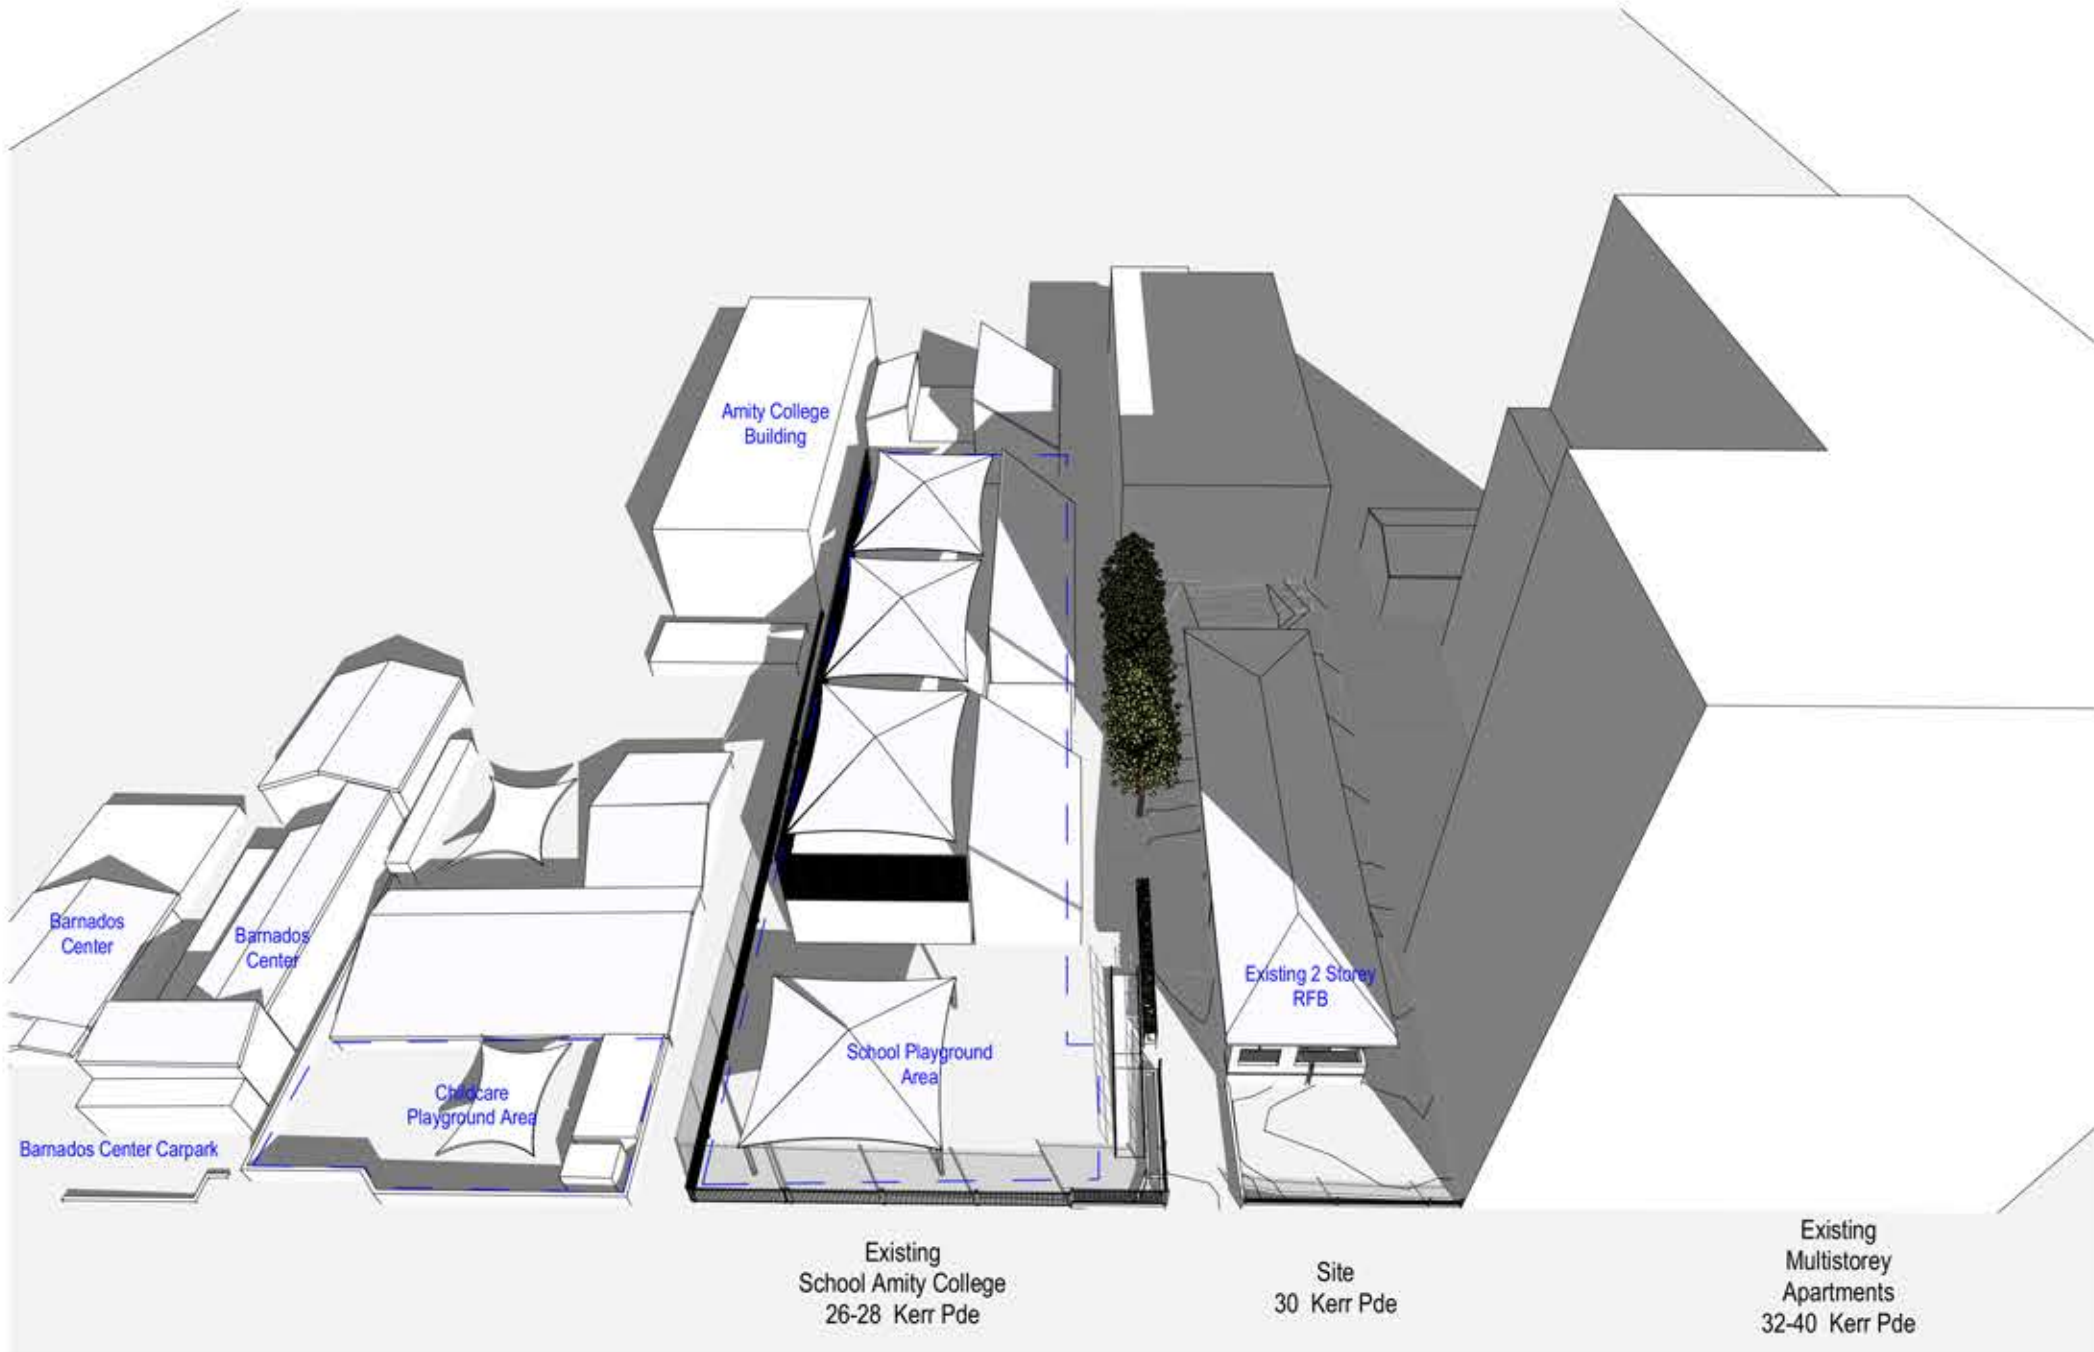

1 EXISTING SHADOW JUNE 21 - 10AM  
SCALE 1:40

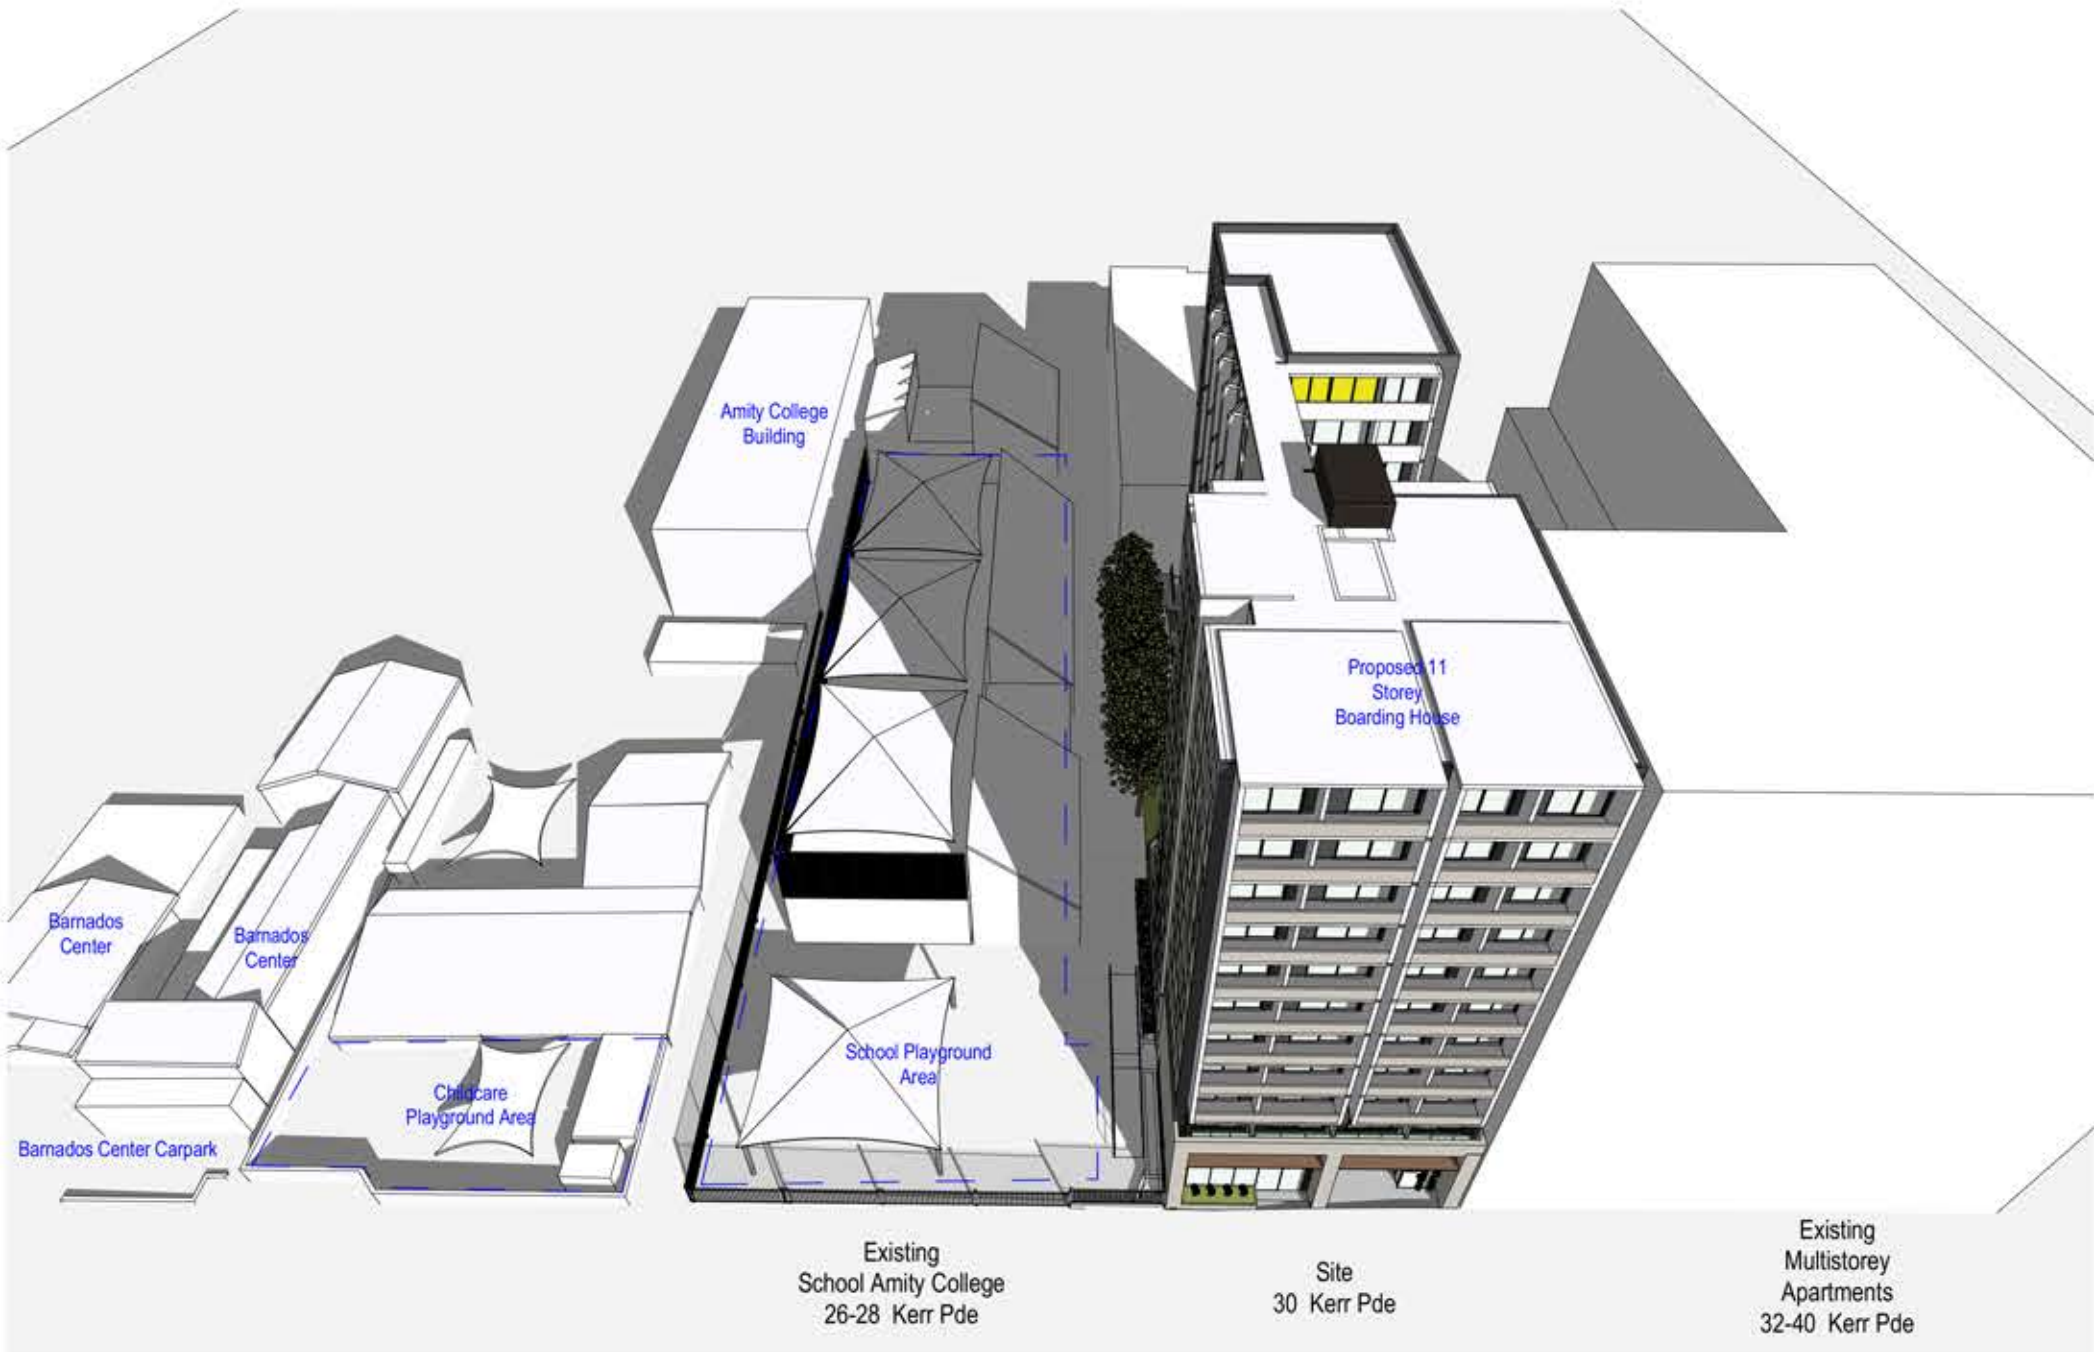

1 PROPOSED SHADOW JUNE 21 - 10AM  
SCALE 1:40

|     |                                              |          |       |
|-----|----------------------------------------------|----------|-------|
| B   | RFI LETTER DATED 15/05/20 - ISSUE TO COUNCIL | 22062020 | CH    |
| A   | DEVELOPMENT APPLICATION                      | 11032020 | CH    |
| Rev | Description                                  | Date     | App'd |

Project  
**BOARDING HOUSE**  
(KERR HOUSE)  
30 KERR PDE  
AUBURN NSW 2142 AUSTRALIA


**URBAN LINK**  
Business Address: Level 10, 11-15 Deane Street, Burwood NSW 2134  
Postal Address: PO BOX 2223 Burwood North NSW 2134  
Phone Number: +61 29745 2014  
Nominated Architects:  
Ziad Boumelhem Reg no 8008  
Youssef El Khawaja Reg no 8933  
Nicolas Toubia Reg no 9336

Drawing Title  
**COMPLIANCE**  
**SHADOW JUNE 21 10AM**  
Checked/Approved

Scale  
1:500, 1:40  
(A1 Sheet Size)  
Project Number  
**2019-86**  
Status  
**DEVELOPMENT APPLICATION**

Drawing Number Revision  
**DA-1403 B**




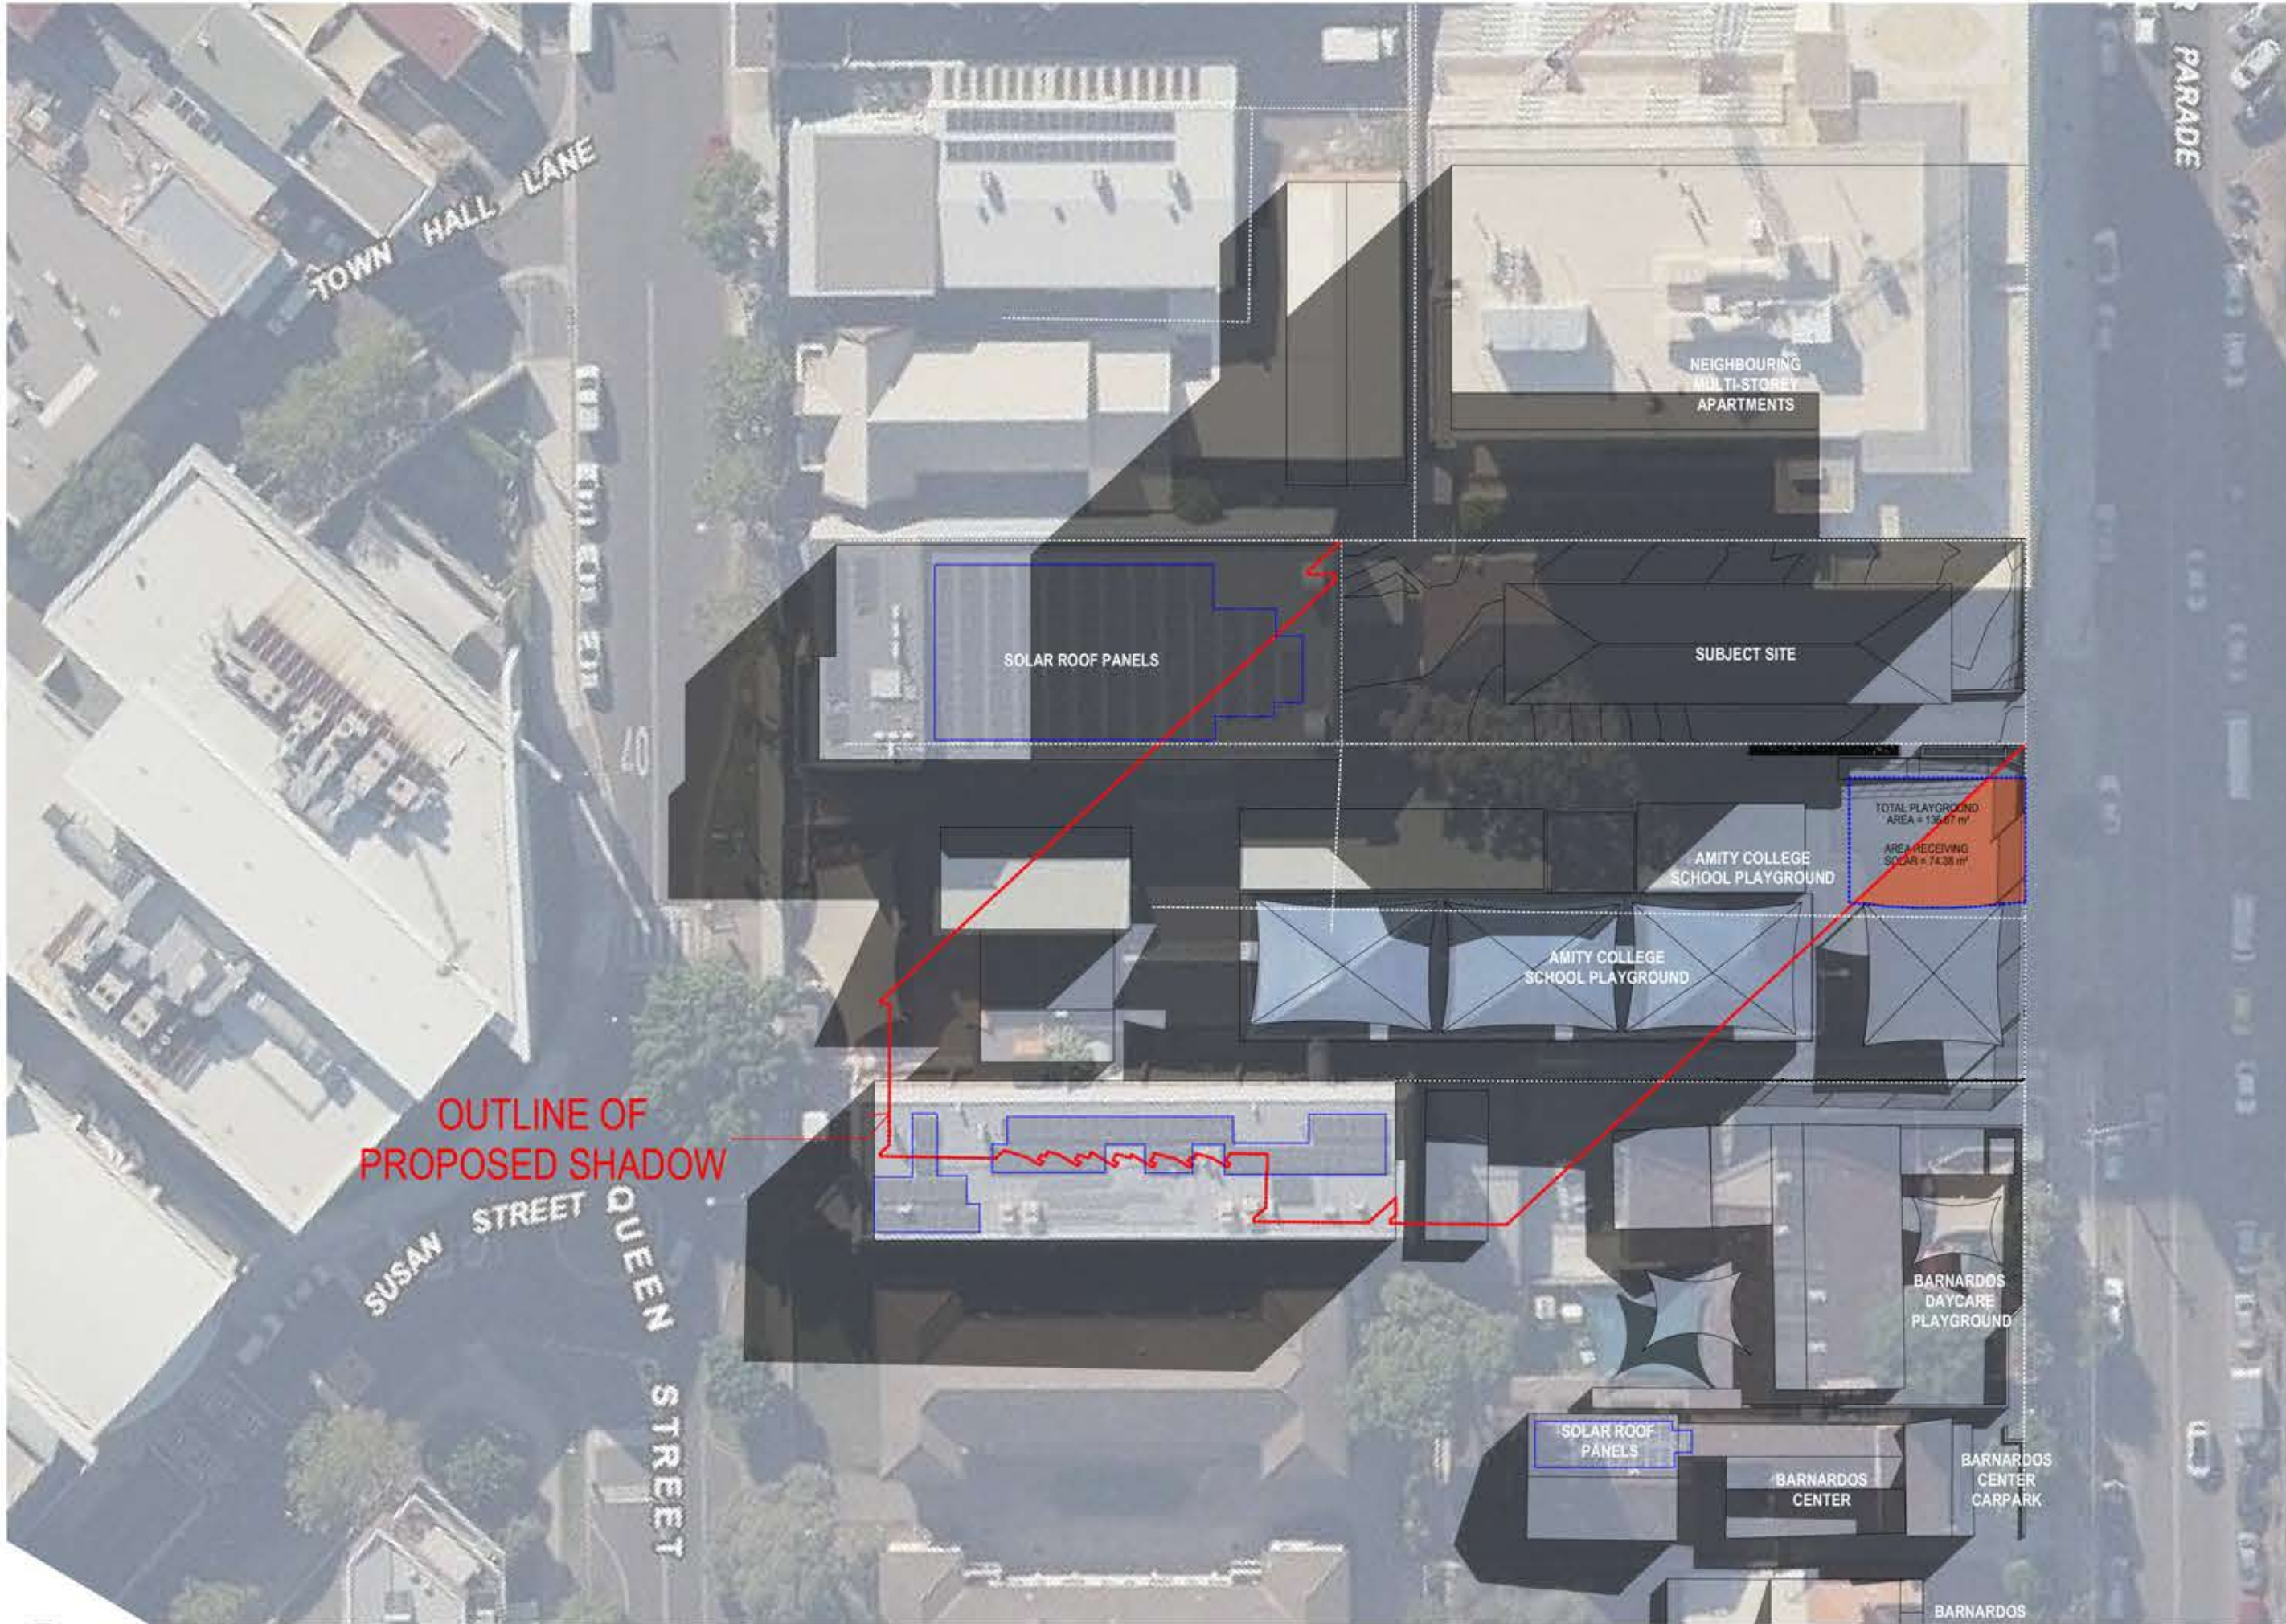


1 EXISTING SHADOW JUNE 21 - 11AM  
SCALE 1:500



1 PROPOSED SHADOW JUNE 21 - 11AM  
SCALE 1:500

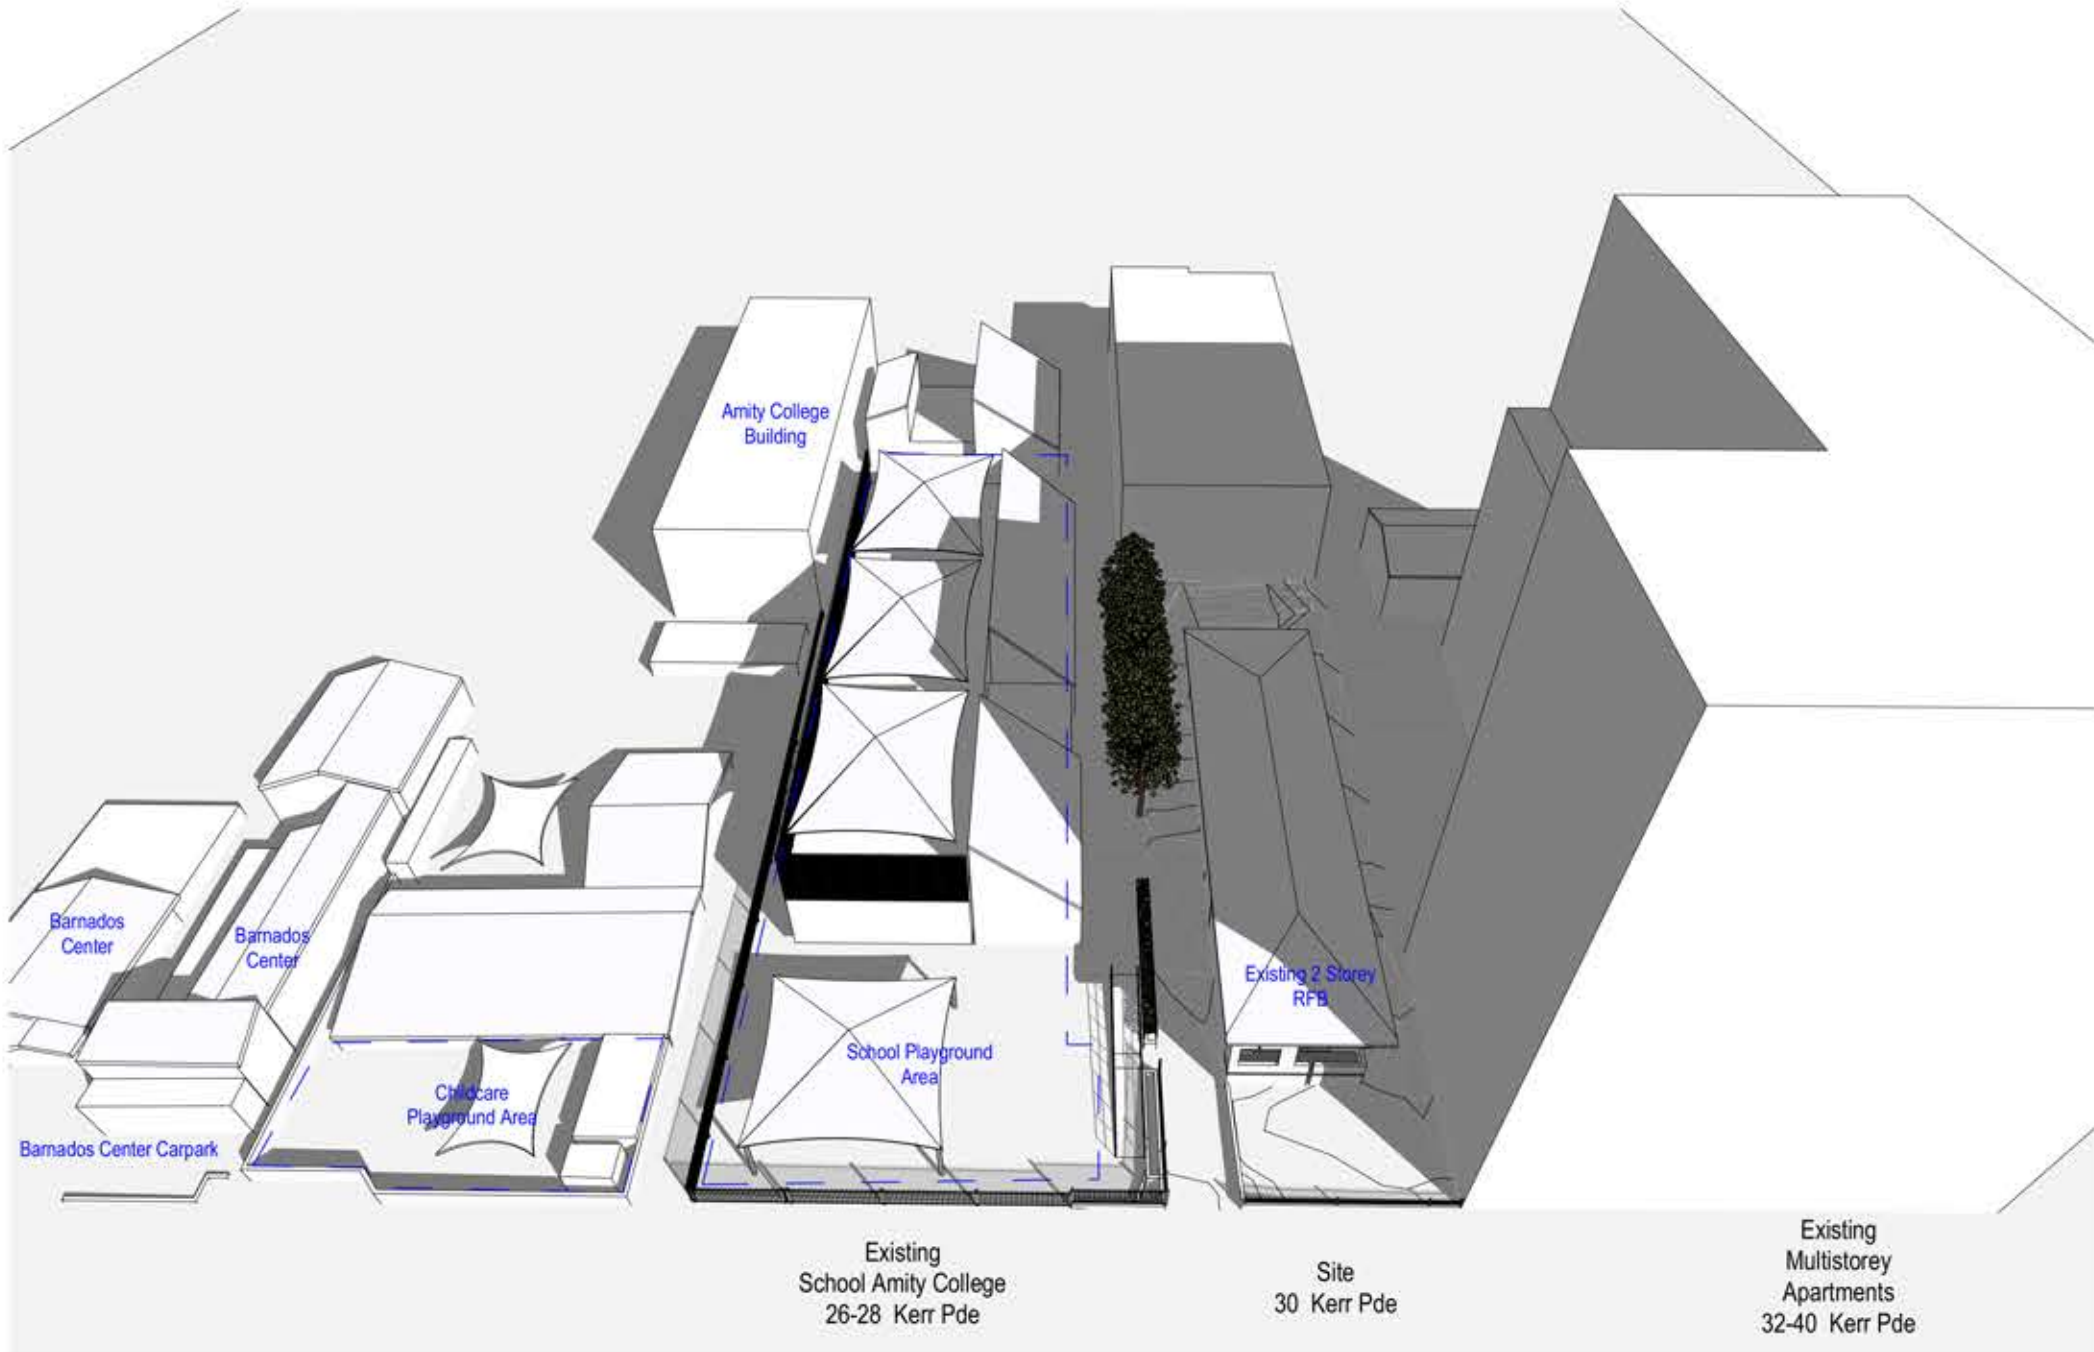

1 EXISTING SHADOW JUNE 21 - 11AM  
SCALE 1:40

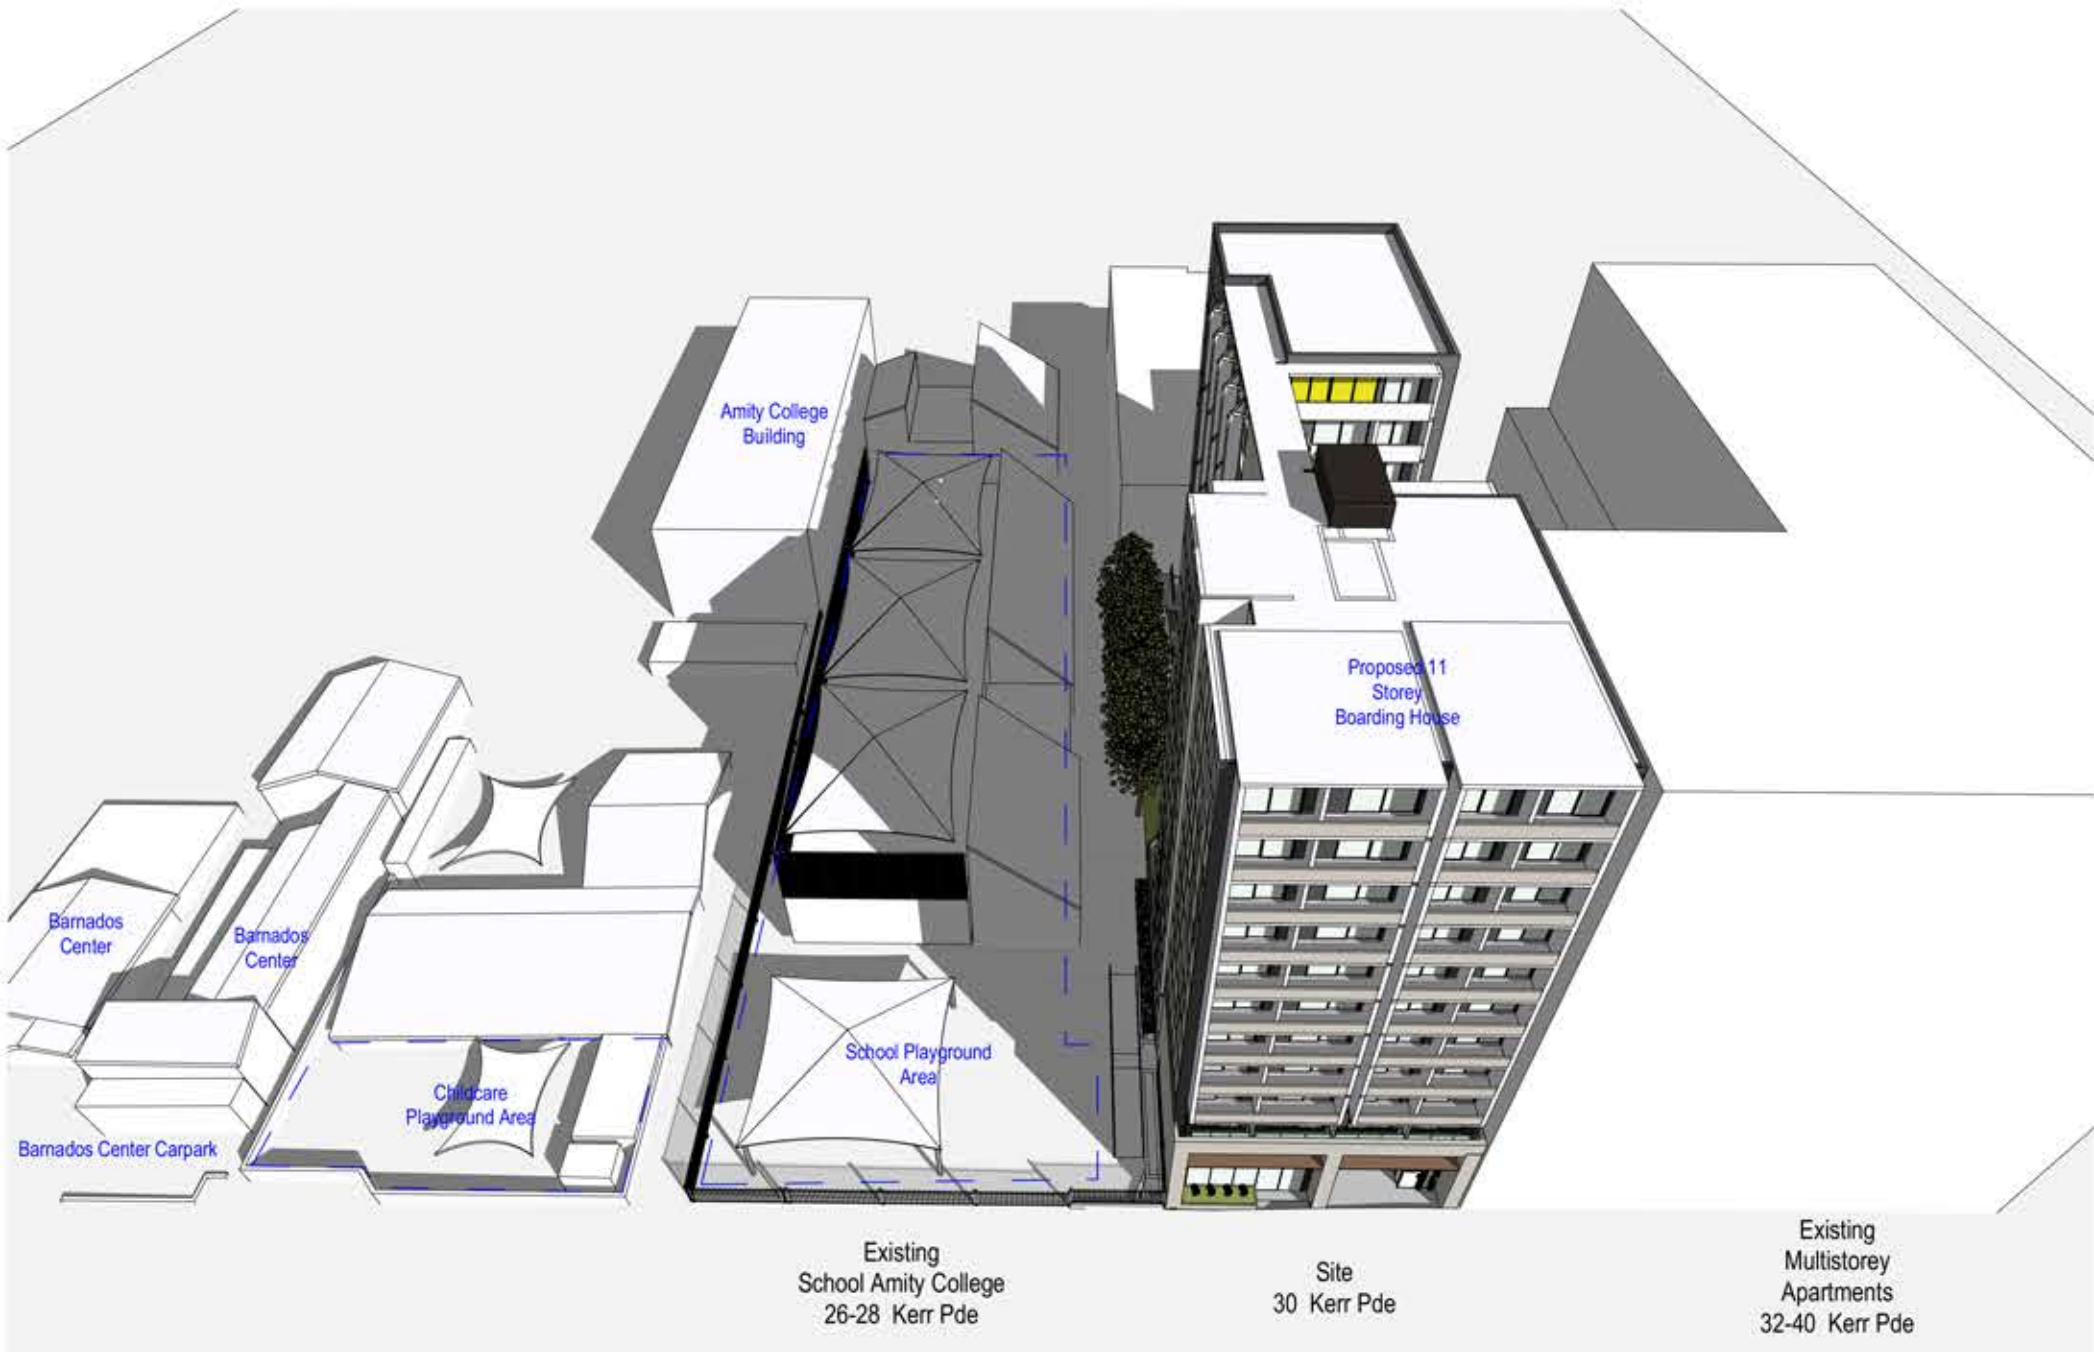

1 PROPOSED SHADOW JUNE 21 - 11AM  
SCALE 1:40

|     |                                              |          |       |
|-----|----------------------------------------------|----------|-------|
| B   | RFI LETTER DATED 15/05/20 - ISSUE TO COUNCIL | 22062020 | CH    |
| A   | DEVELOPMENT APPLICATION                      | 11032020 | CH    |
| Rev | Description                                  | Date     | App'd |


Project  
**BOARDING HOUSE  
(KERR HOUSE)**  
30 KERR PDE  
AUBURN NSW 2142 AUSTRALIA

**URBAN LINK**  
Business Address: Level 10, 11-15 Deane Street, Burwood NSW 2134  
Postal Address: PO BOX 2223 Burwood North NSW 2134  
Phone Number: +61 29745 2014  
Nominated Architects:  
Ziad Boumelhem Reg no 8008  
Youssef El Khawaja Reg no 8933  
Nicolas Toubia Reg no 9336

Drawing Title  
**COMPLIANCE  
SHADOW JUNE 21 11AM**  
Checked/Approved

Scale  
1:500, 1:40  
(A1) Sheet Size  
Project Number  
**2019-86**  
Status  
**DEVELOPMENT APPLICATION**  
Drawing Number Revision  
**DA-1404 B**




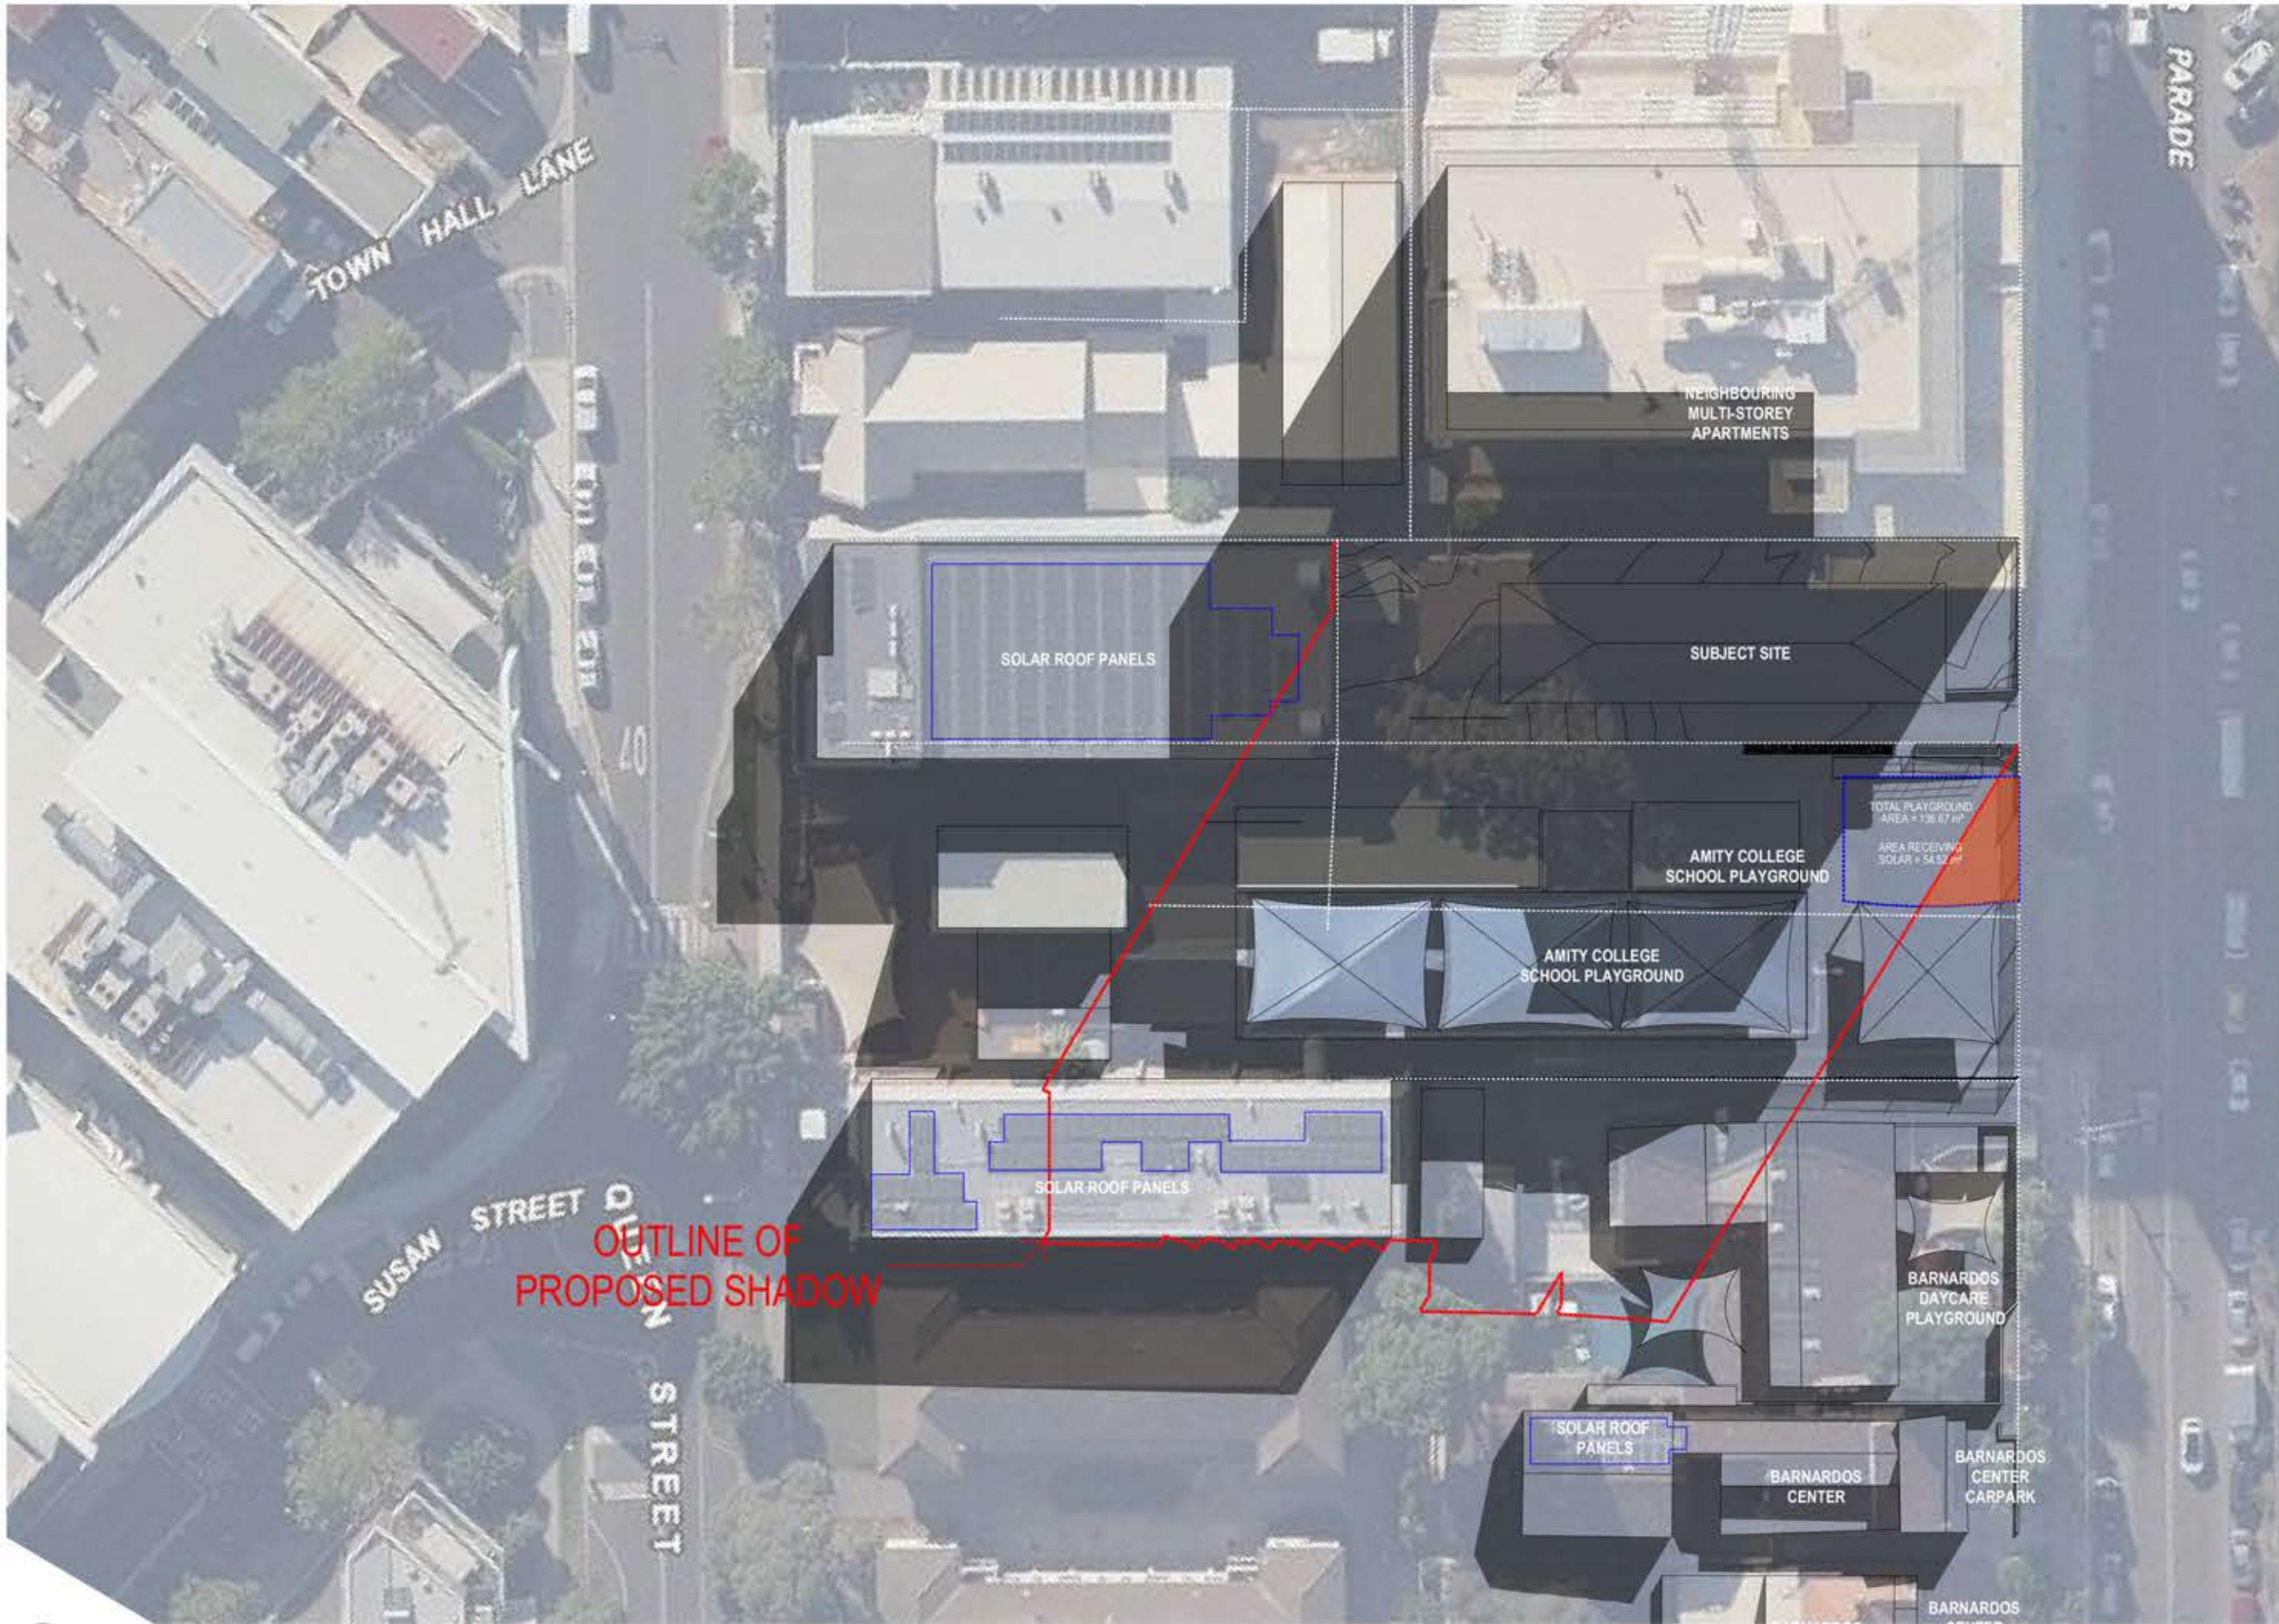


1 EXISTING SHADOW JUNE 21 - 12PM  
SCALE 1:500



1 PROPOSED SHADOW JUNE 21 - 12PM  
SCALE 1:500

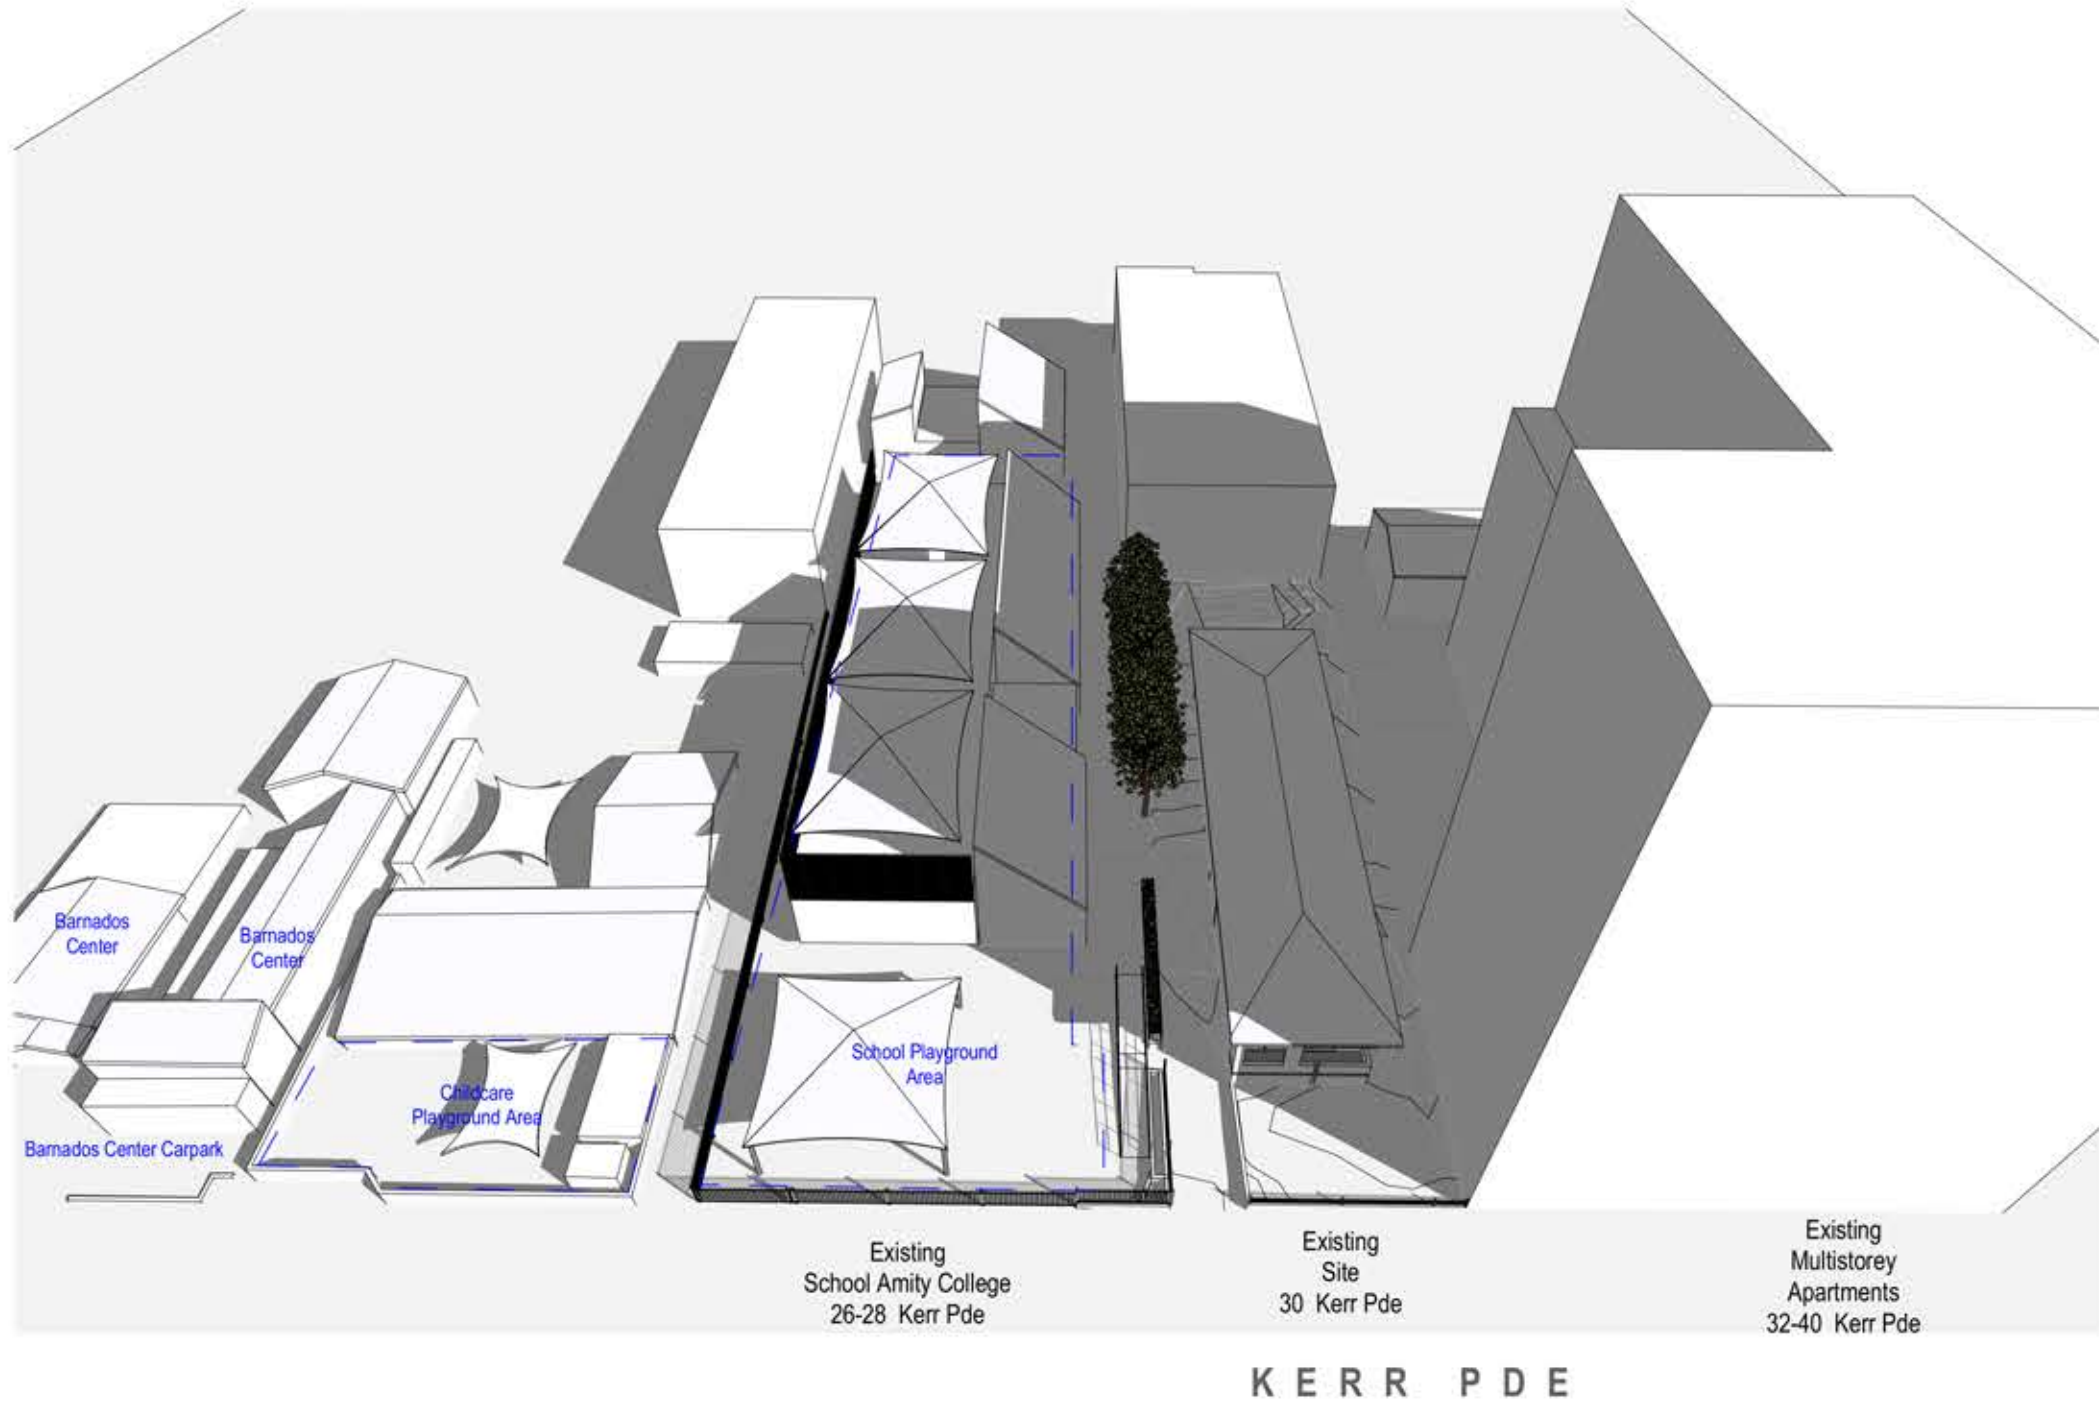

1 EXISTING SHADOW JUNE 21 - 12PM  
SCALE 1:40

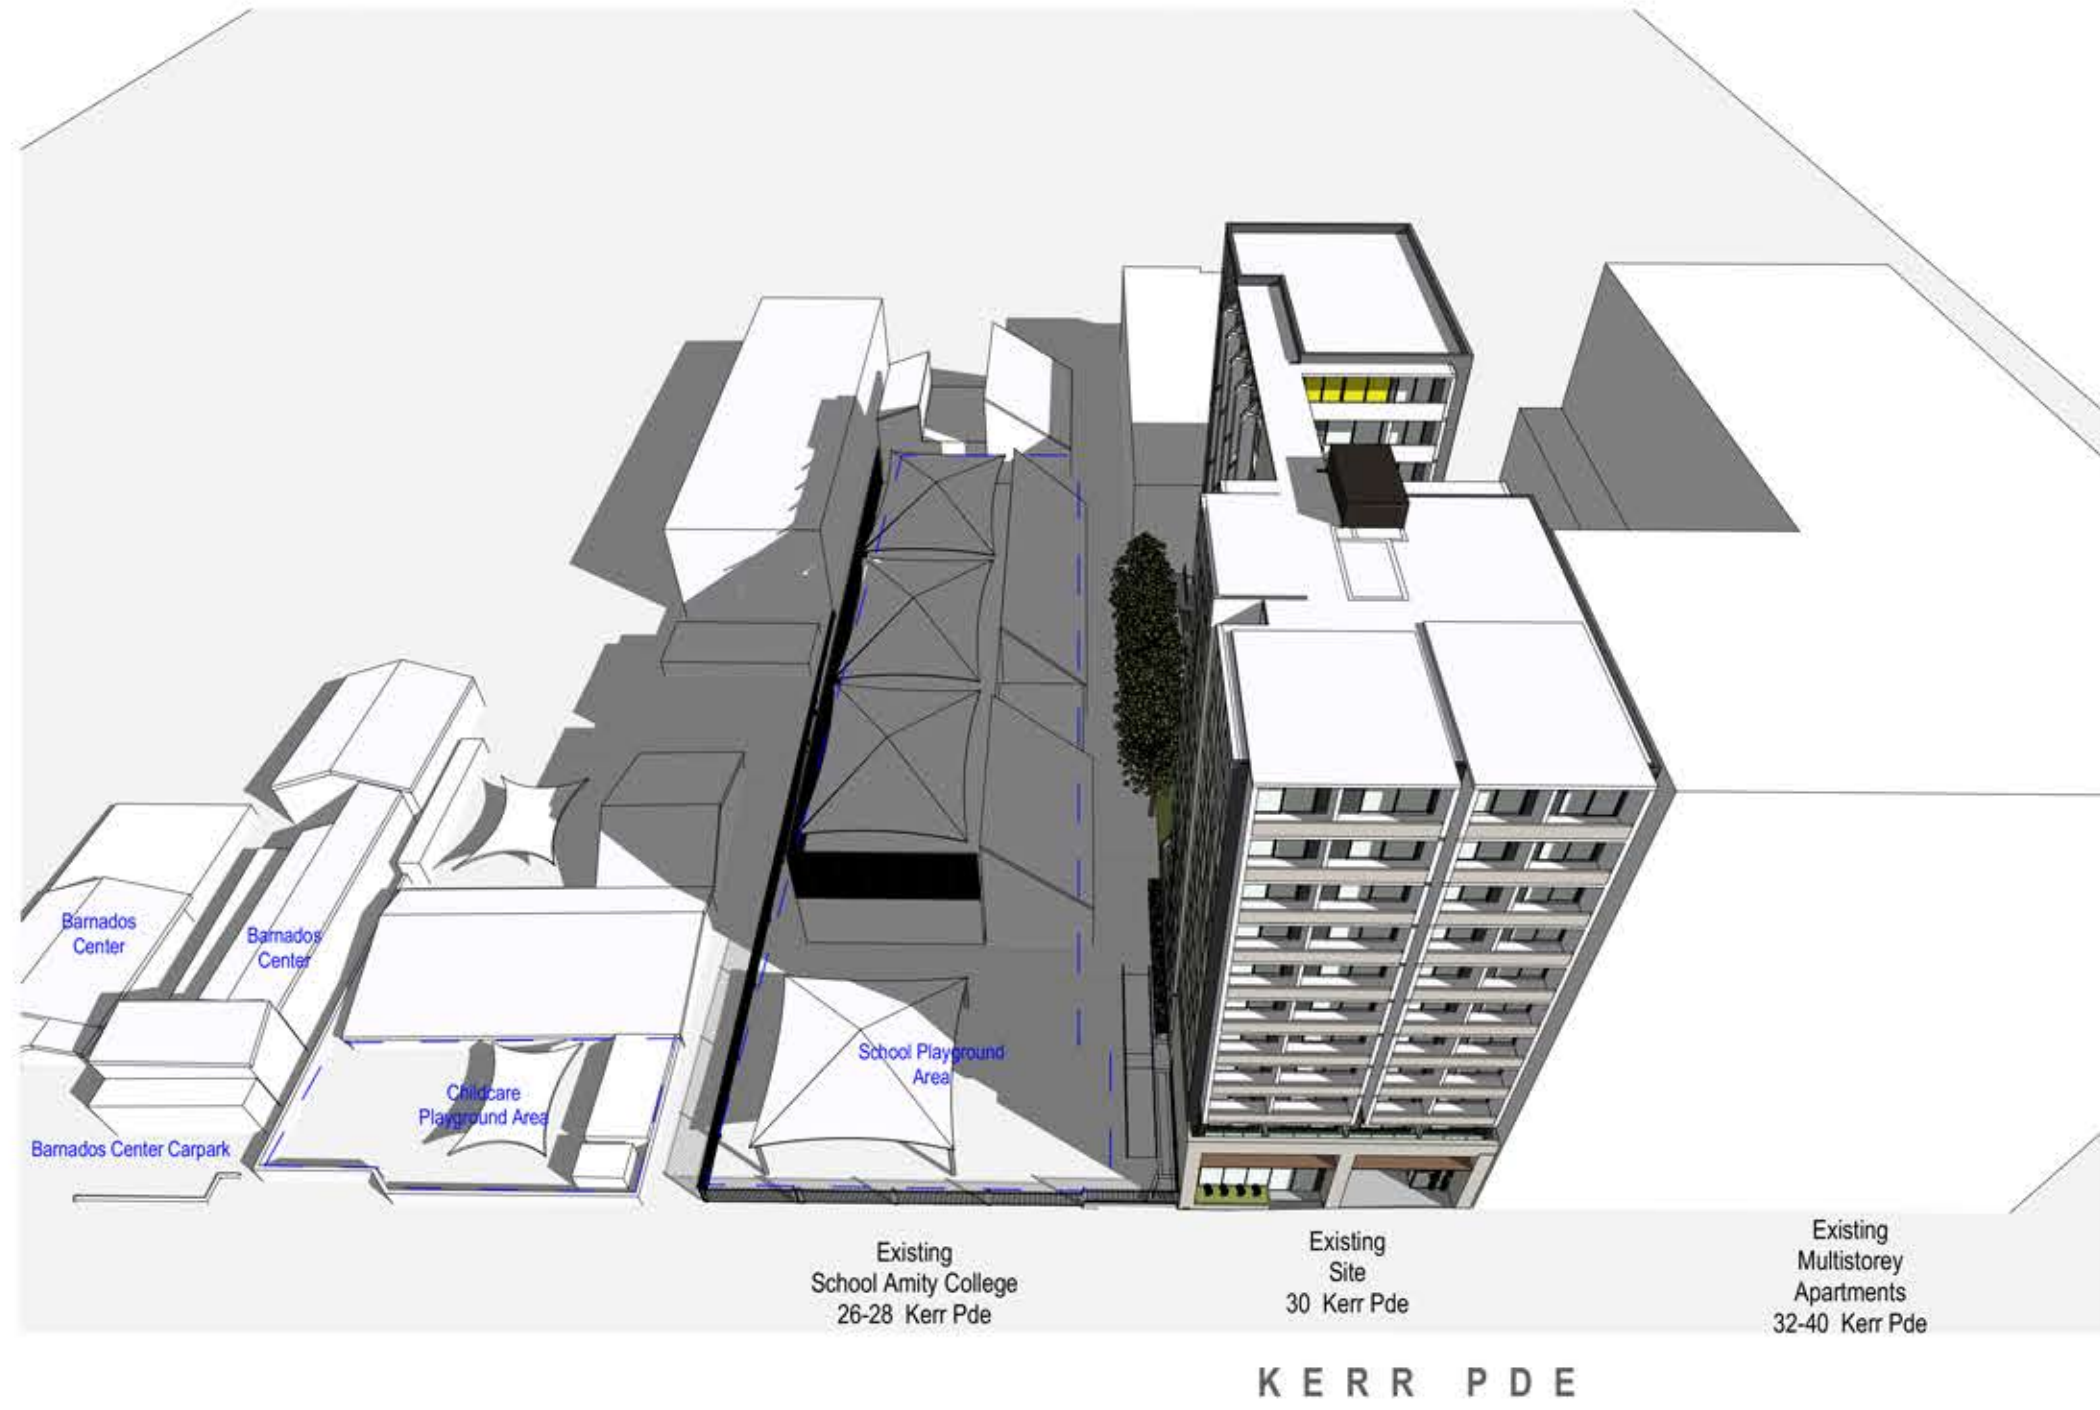

1 PROPOSED SHADOW JUNE 21 - 12PM  
SCALE 1:40






1 EXISTING SHADOW JUNE 21 - 1PM  
SCALE 1:500



1 PROPOSED SHADOW JUNE 21 - 1PM  
SCALE 1:500



1 EXISTING SHADOW JUNE 21 - 1PM  
SCALE 1:40

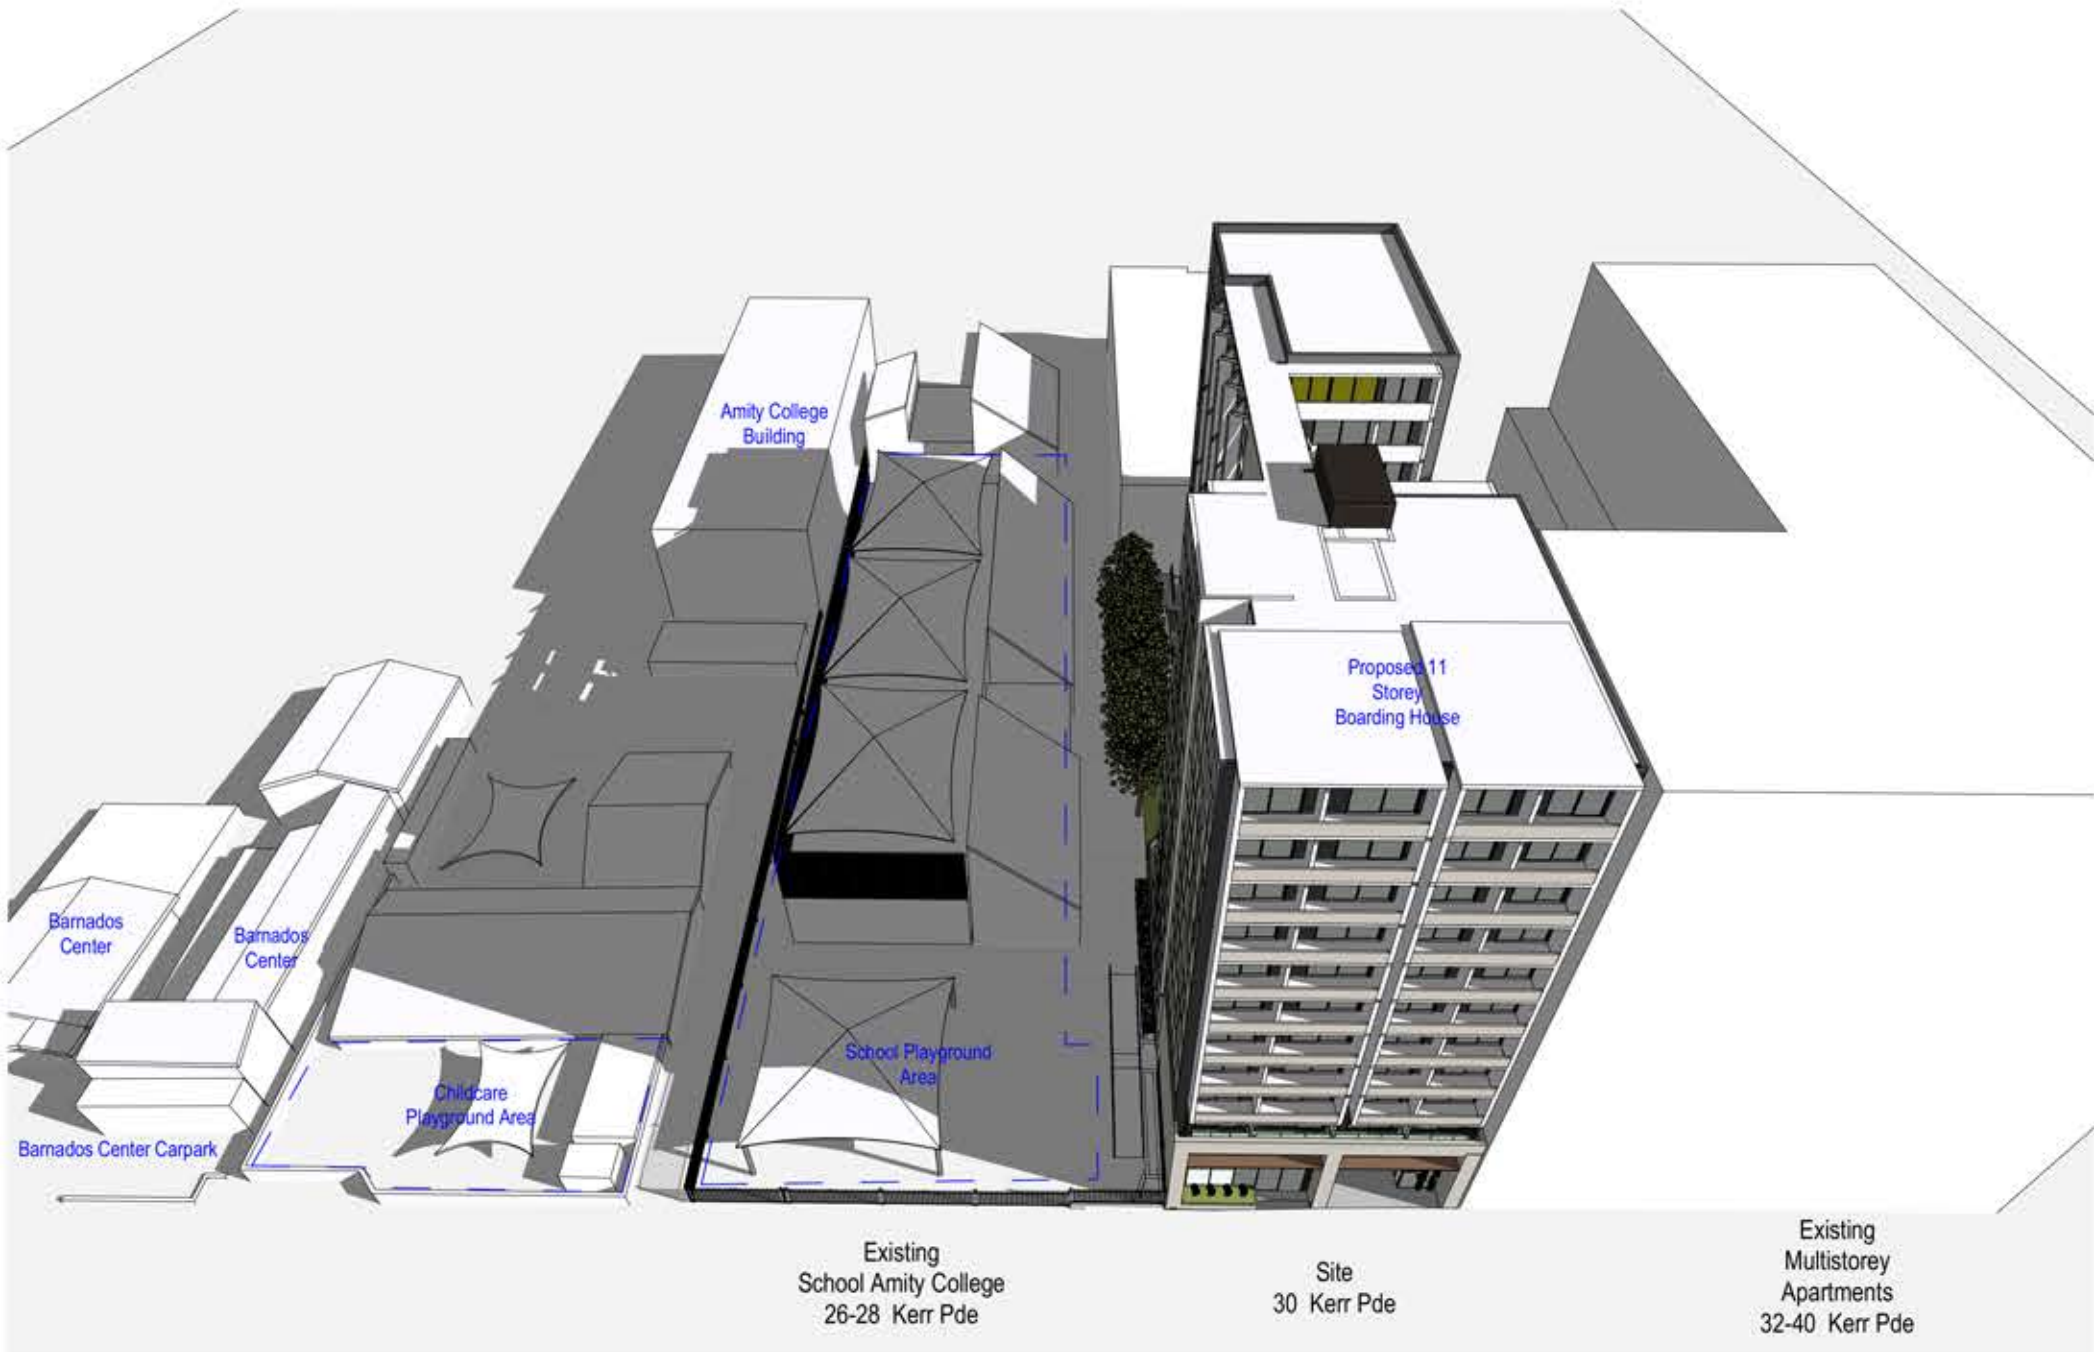

1 PROPOSED SHADOW JUNE 21 - 1PM  
SCALE 1:40







1 EXISTING SHADOW JUNE 21 - 2PM  
SCALE 1:500



1 PROPOSED SHADOW JUNE 21 - 2PM  
SCALE 1:500

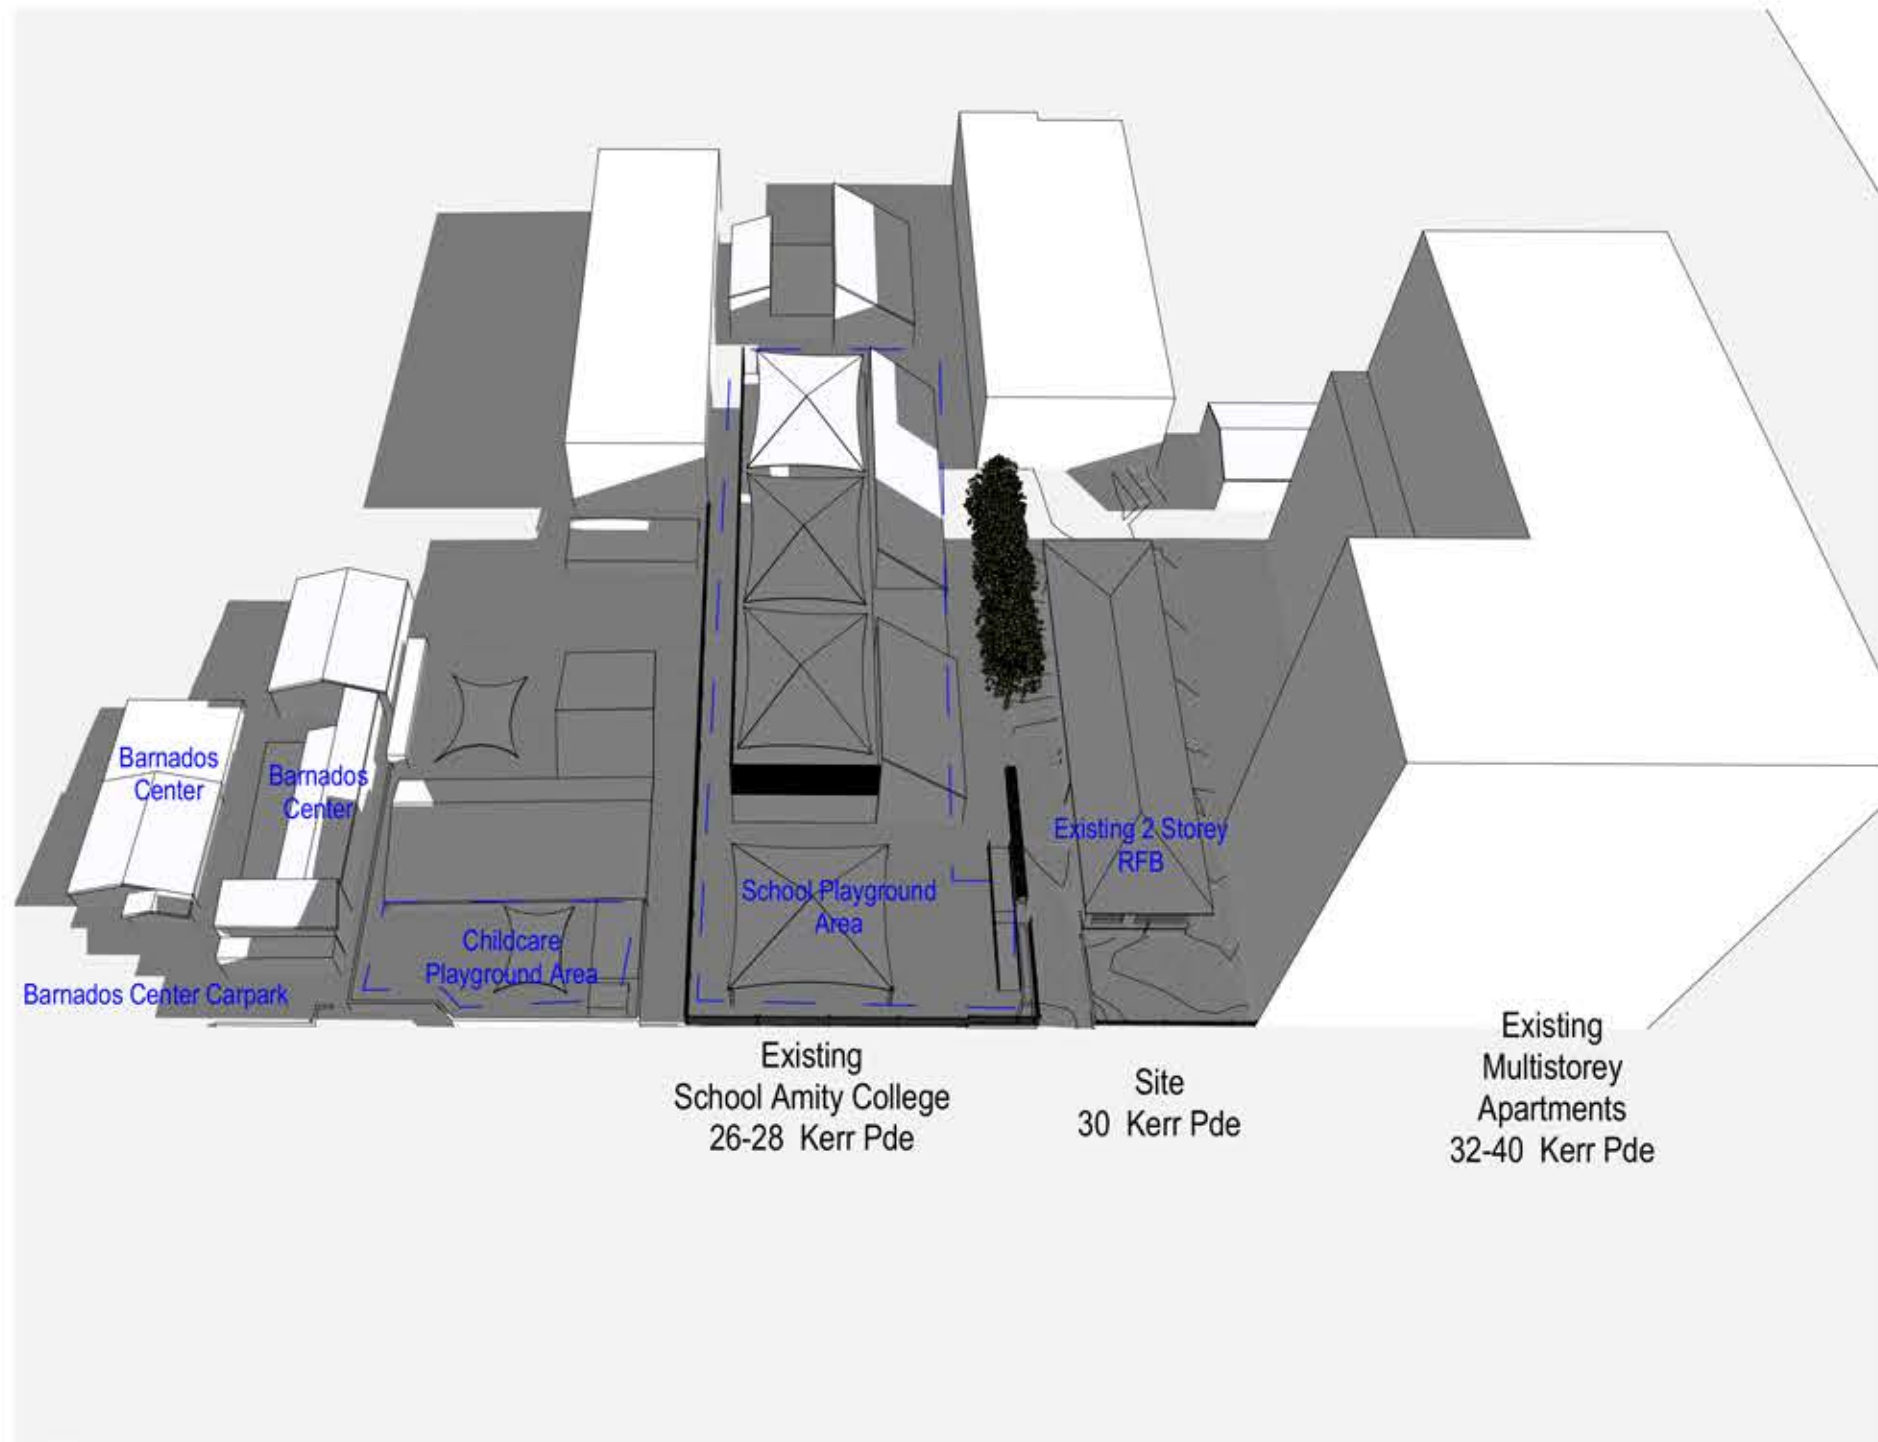


1 EXISTING SHADOW JUNE 21 - 2PM  
SCALE 1:30

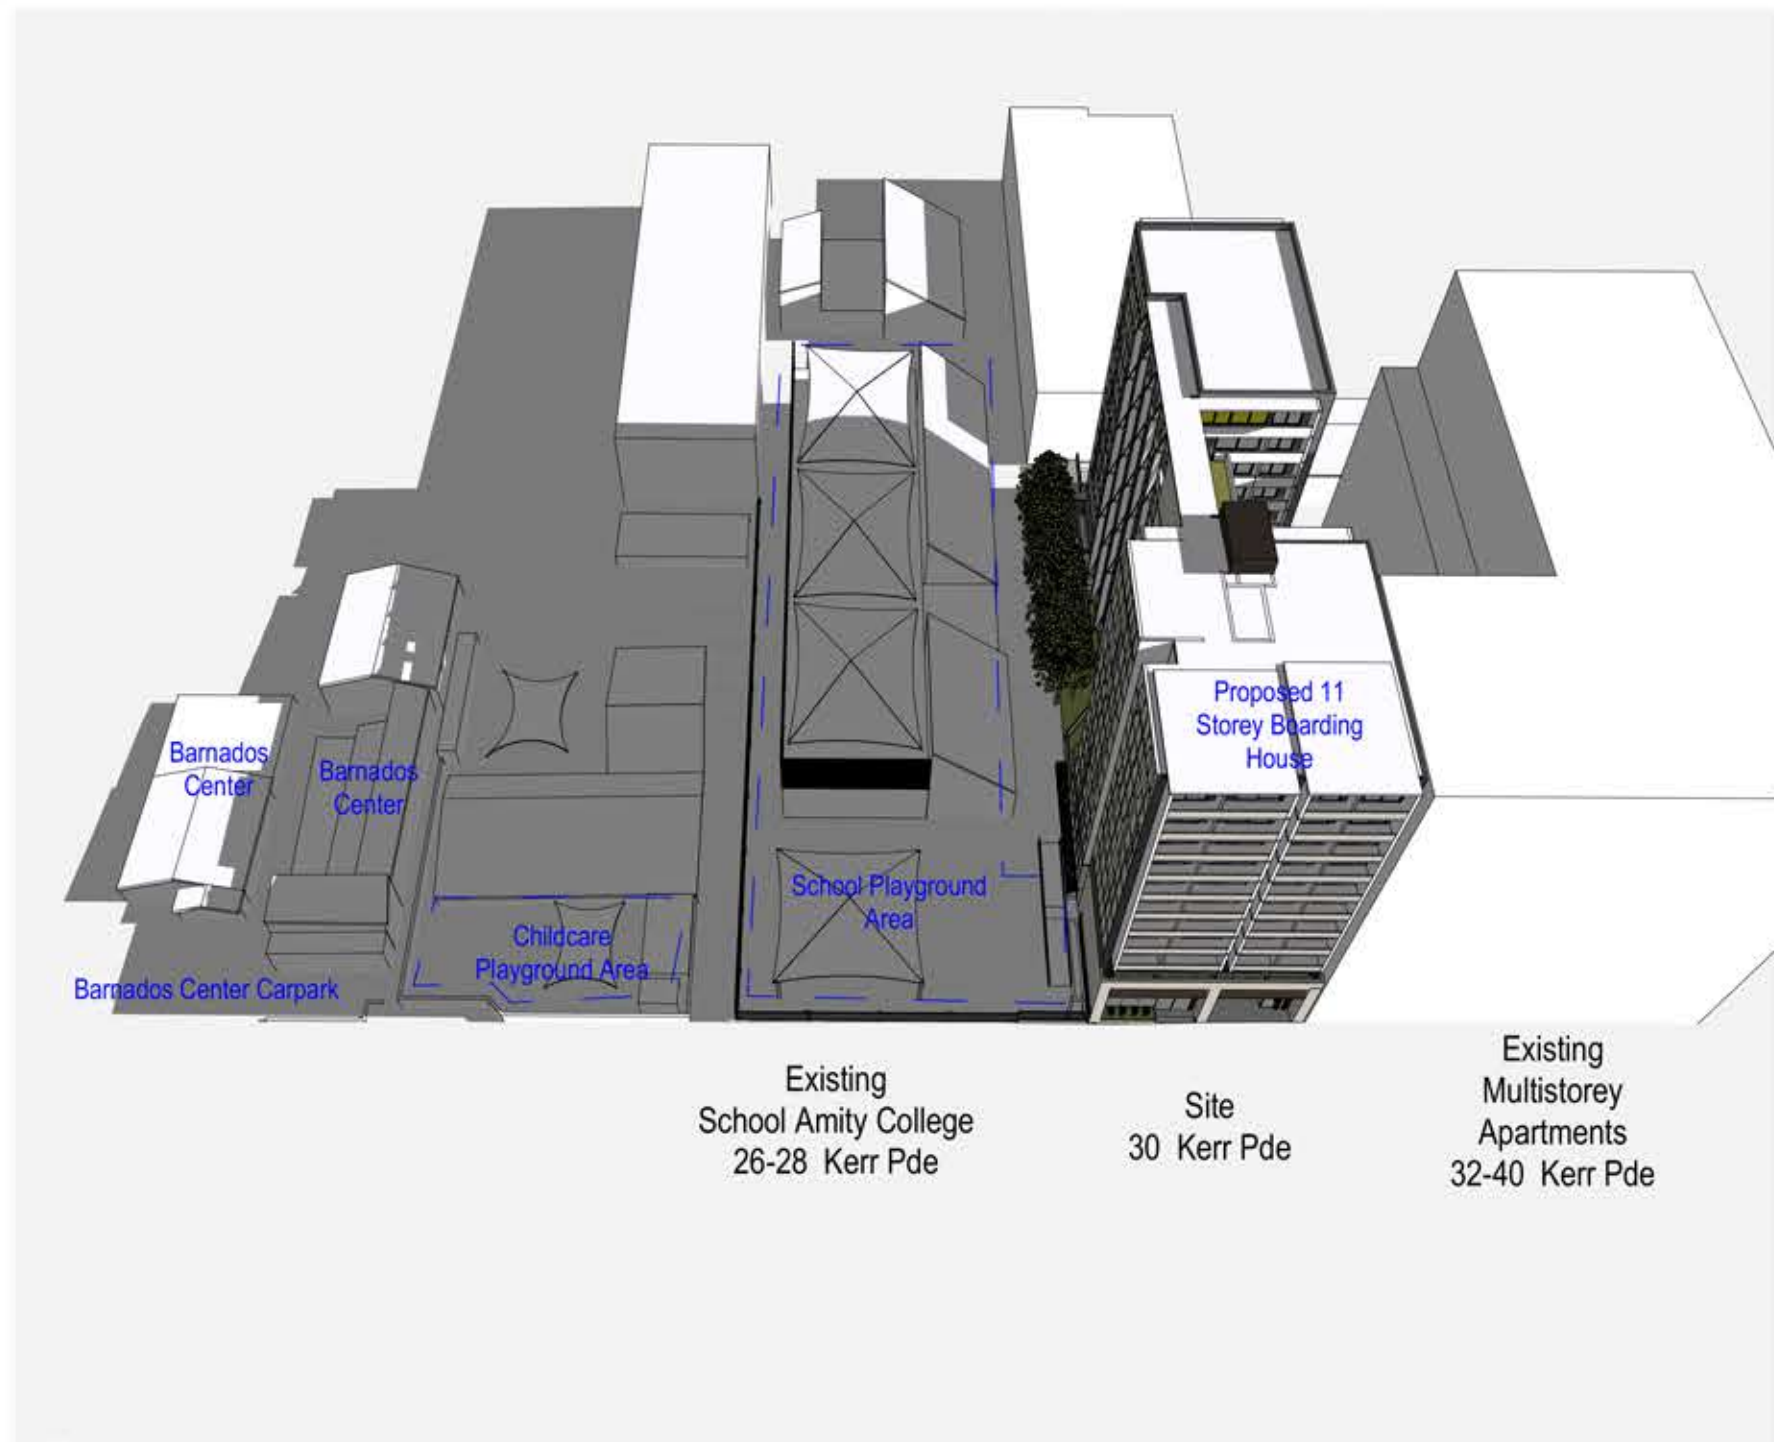

1 PROPOSED SHADOW JUNE 21 - 2PM  
SCALE 1:30




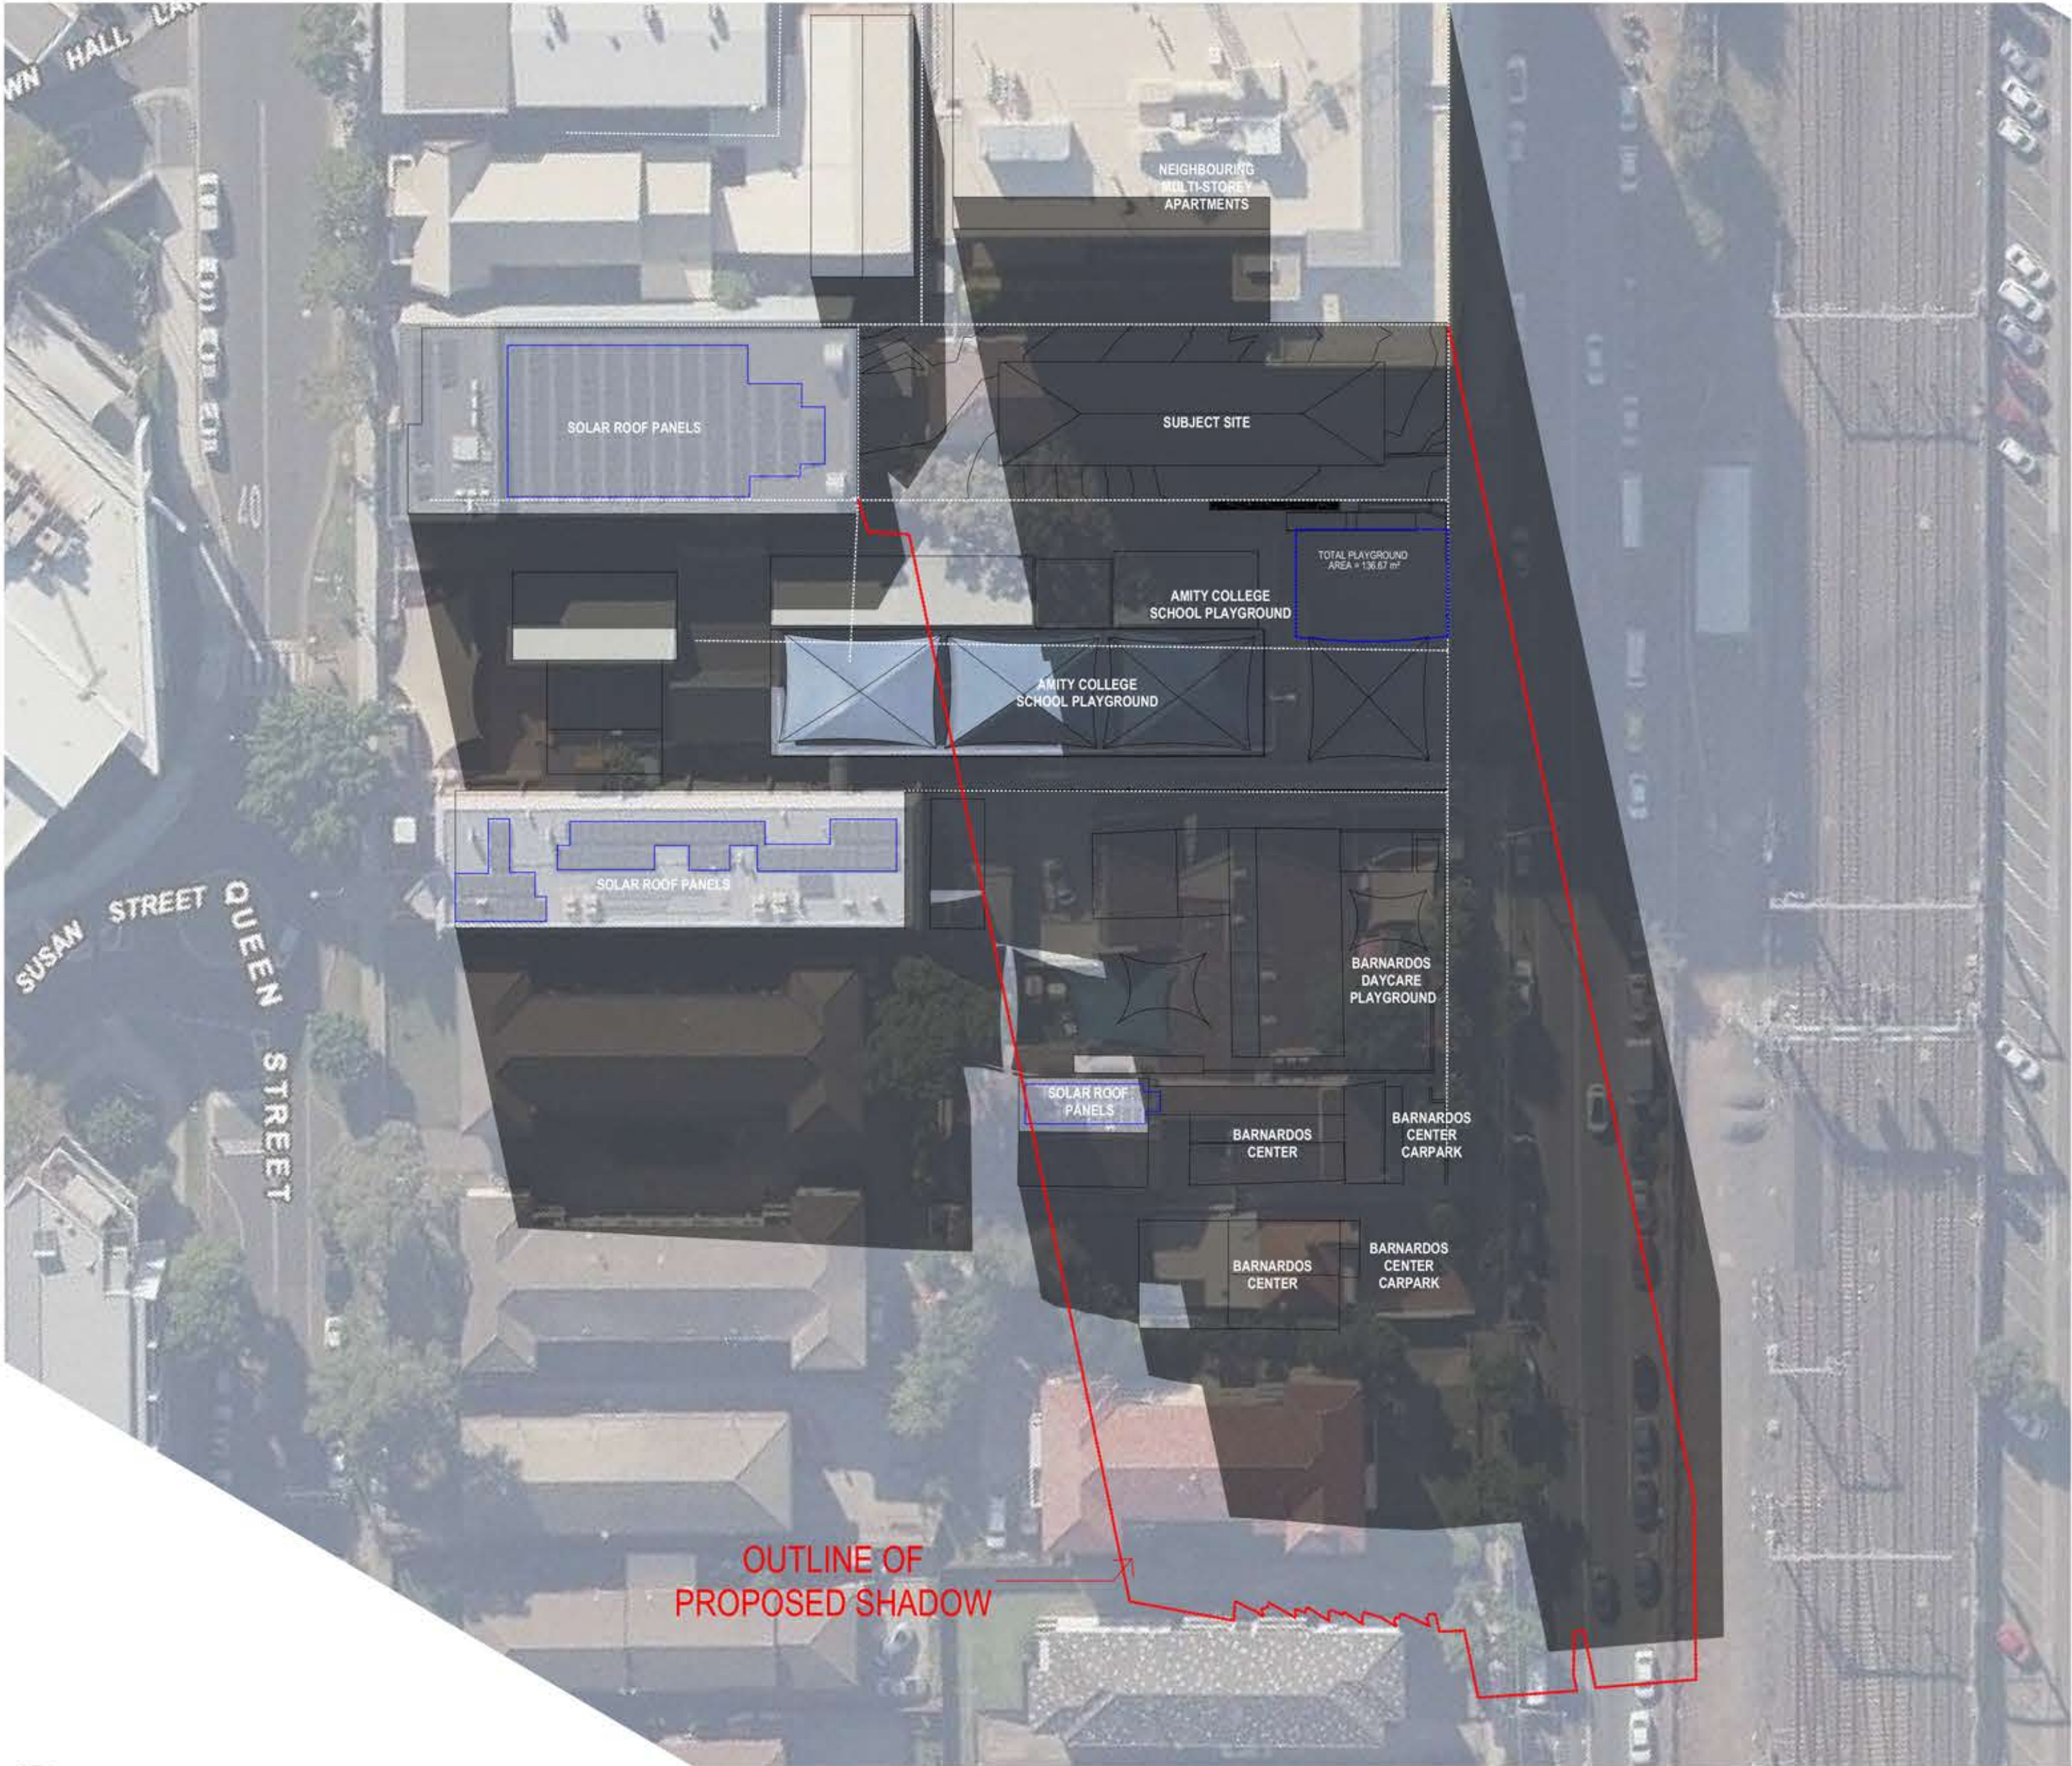


1 EXISTING SHADOW JUNE 21 - 3PM  
SCALE 1:500



1 PROPOSED SHADOW JUNE 21 - 3PM  
SCALE 1:500

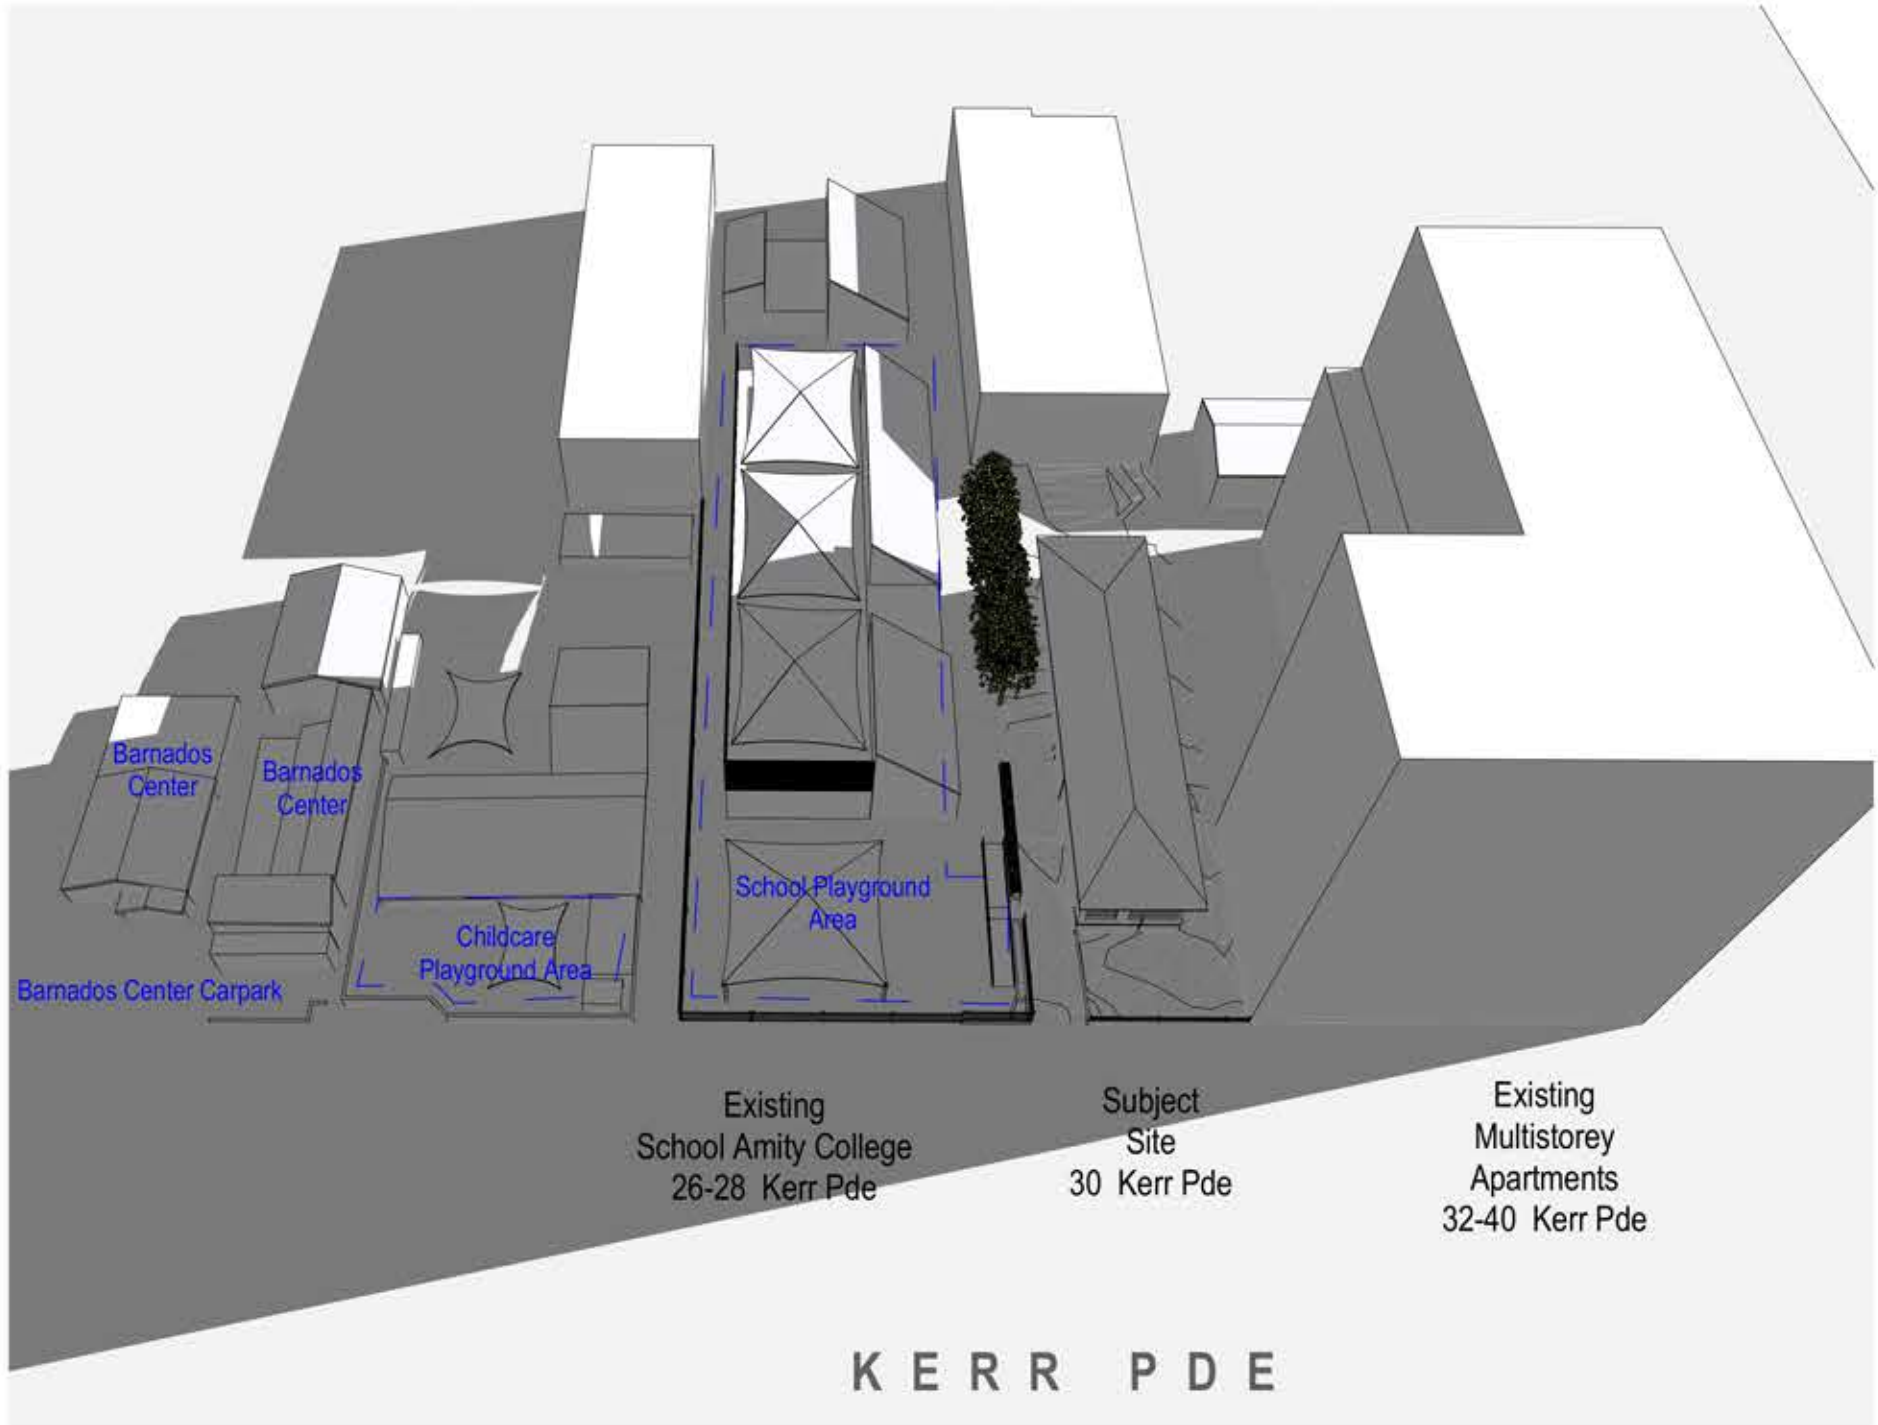

1 EXISTING SHADOW JUNE 21 - 3PM  
SCALE 1:30

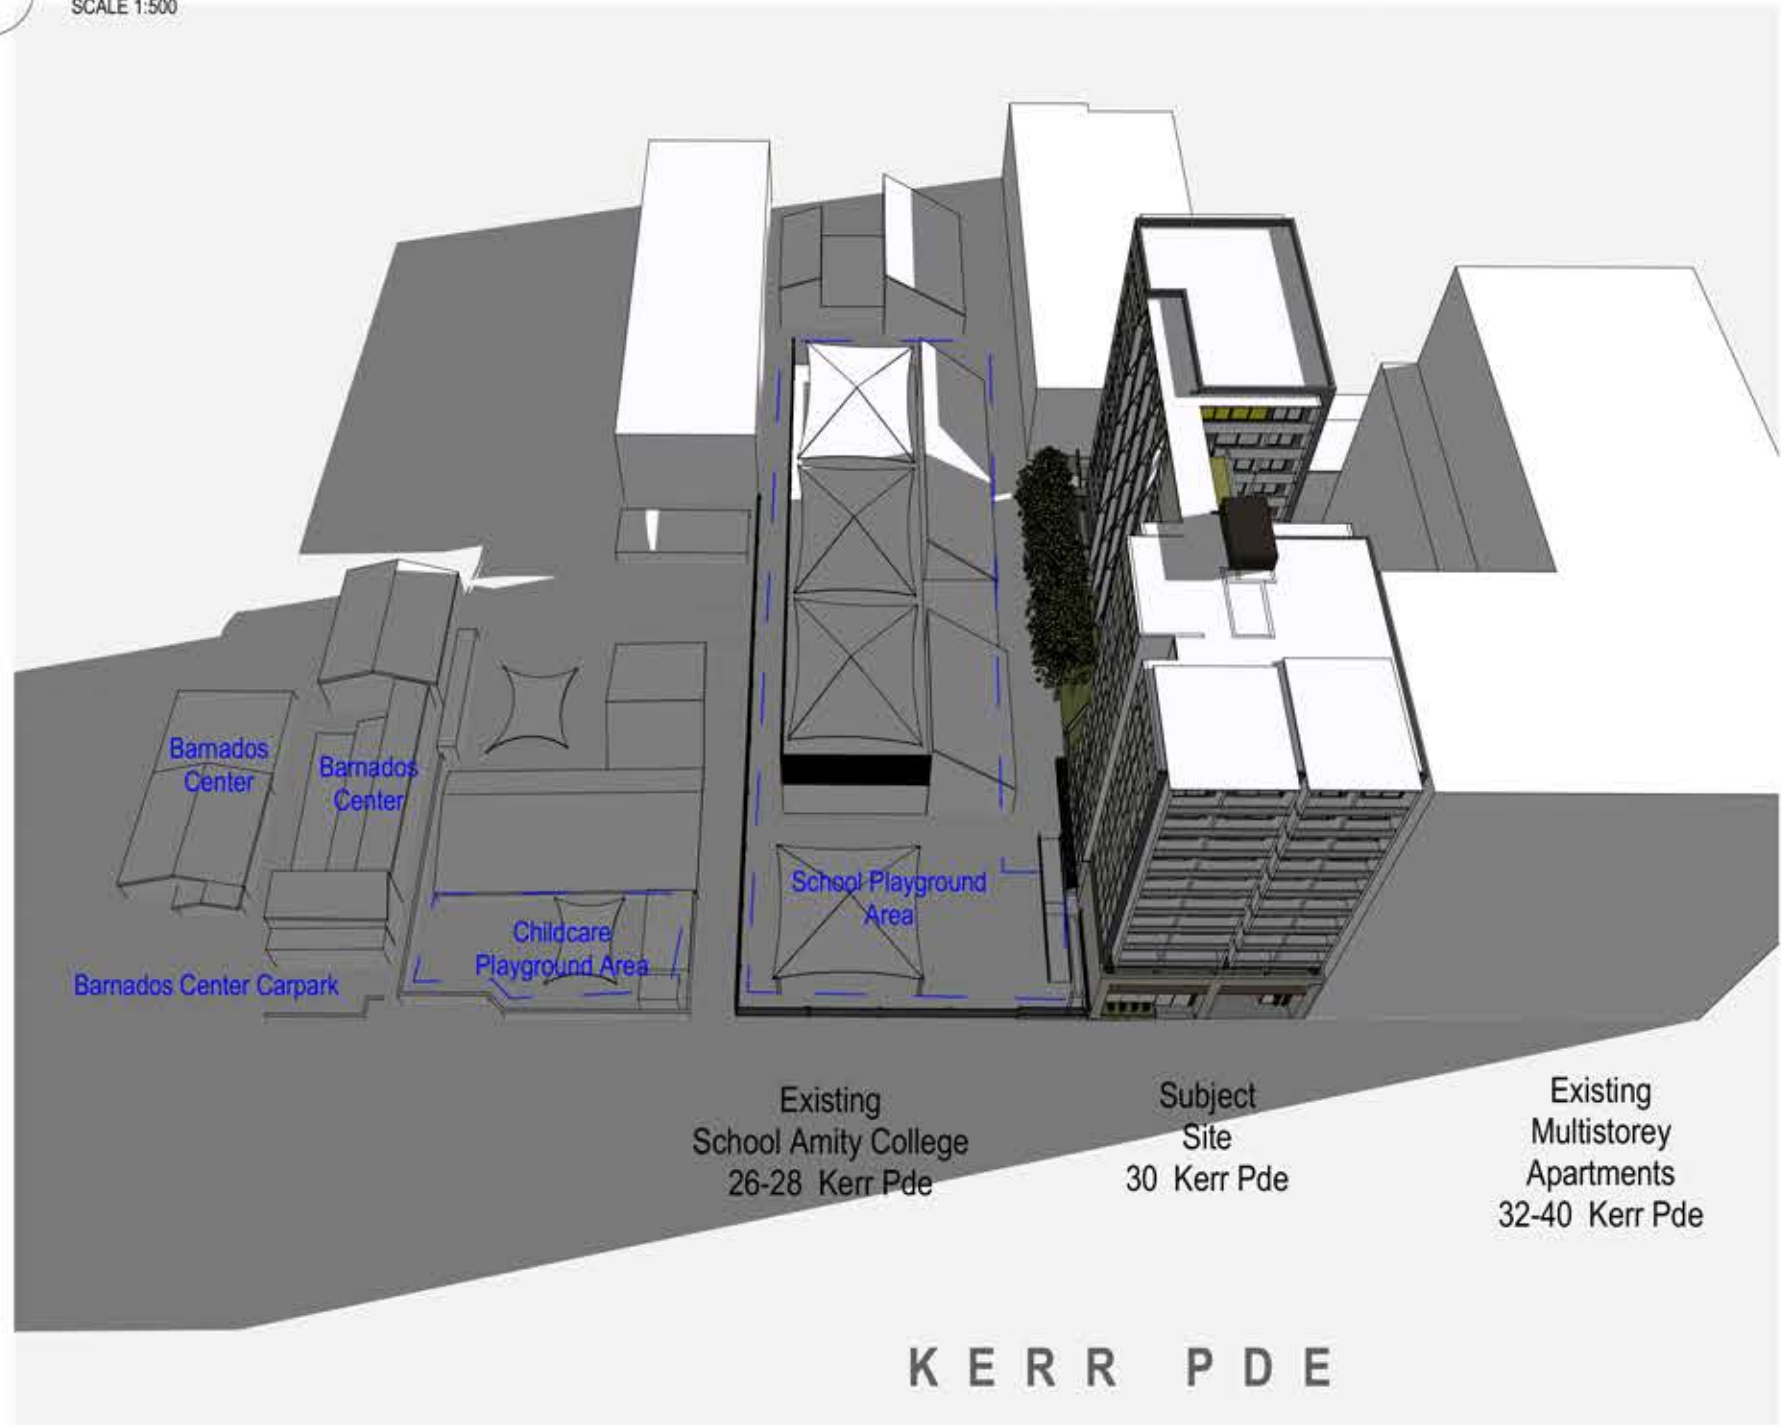

1 PROPOSED SHADOW JUNE 21 - 3PM  
SCALE 1:30

Copyright URBAN LINK PTY LTD ©

Notes:  
1. CONTRACTOR MUST VERIFY ALL DIMENSIONS ON SITE BEFORE COMMENCING WORK OR PREPARING SHOP DRAWINGS.  
2. DO NOT SCALE DRAWINGS.  
3. CONTRACTOR TO CHECK UNDERGROUND SERVICES BEFORE COMMENCING WORKS BY CONTACTING DIAL BEFORE YOU DIG. IF DIAL BEFORE YOU DIG INFORMATION IS PROVIDED WITH THIS DOCUMENTATION IT SHALL BE ASSUMED NOT TO BE CURRENT AND CONTRACTOR SHALL MAKE THEIR OWN ENQUIRES.

**IF YOU DIG YOU DIE**

B RFI LETTER DATED 15/05/20 - ISSUE TO COUNCIL 22062020 CH  
A DEVELOPMENT APPLICATION 11032020 CH  
Rev Description Date App'd

Project  
**BOARDING HOUSE  
(KERR HOUSE)**  
30 KERR PDE  
AUBURN NSW 2142 AUSTRALIA

**URBAN LINK**  
Business Address: Level 10, 11-15 Deane Street, Burwood NSW 2134  
Postal Address: PO BOX 2223 Burwood North NSW 2134  
Phone Number: +61 29745 2014  
Nominated Architects:  
Ziad Boumelhem Reg no 8008  
Youssef El Khawaja Reg no 8933 Nicolas Toubia Reg no 9336

Drawing Title  
**COMPLIANCE  
SHADOW JUNE 21 3PM**  
Checked/Approved

Scale  
1:500, 1:30  
(A1 Sheet Size)

Project Number  
**2019-86**  
Status  
**DEVELOPMENT APPLICATION**

Drawing Number/Revision  
**DA-1408 B**

2019-05-20 15:05:20 - Issue to Council 22062020 CH



## A 3D architectural rendering of a proposed building design. The central feature is a tall, multi-story tower with a grid of windows. To its left is a large, orange-colored volume with a complex, faceted roof. To the right is a large, white, rectangular volume. In the background, there are other white building volumes, including one with a yellow section. The foreground shows a paved area with some small figures of people for scale.

Document Set ID: 8448128  
Version: 1, Version Date: 23/09/2020



## A 3D architectural rendering of a building complex. The scene features several interconnected volumes. A large, white, rectangular volume dominates the foreground. To its left, a taller, more complex structure is composed of multiple levels and setbacks, with some sections highlighted in orange. This structure appears to have a central core or atrium area. To the right of the large white volume, another structure is visible, also featuring orange-colored sections. The overall design suggests a modern, multi-story building with a mix of materials and colors. The rendering is done in a clean, wireframe style with some solid colors.

A 3D architectural rendering of a building complex. The scene features several interconnected volumes: a large white rectangular block on the left, a tall grey rectangular volume in the center, and a long white rectangular block on the right. A small white gabled structure is positioned in front of the grey volume. A cutaway section of the grey volume reveals an interior space with orange walls and a curved ceiling. The entire scene is set against a plain light grey background.

This architectural section drawing illustrates a multi-level building complex. The structure features a prominent white facade with a large, dark, rectangular void or entrance. A central vertical element, possibly a staircase or core, is highlighted in a light brown color. To the right, a series of orange-colored volumes are shown, suggesting a different material or a specific functional area. The drawing includes various levels, platforms, and structural elements, providing a detailed view of the building's internal organization and spatial relationships.

Copyright URBAN LINK PTY LTD ©



**YOU DIG**  
www.1800.youdig

AREA OF COMMUNAL  
OPEN SPACE RECEIVING  
SUNLIGHT

84 ROOMS ACHIEVE MIN 1 HR SOLAR ACCESS = 59%  
46 ROOMS ACHIEVE 3HRS+ SOLAR ACCESS = 32%

| EVENT NUMBER          | Start | Stop | Class | Site | Lat | Long | Depth |
|-----------------------|-------|------|-------|------|-----|------|-------|
| <b>GROUND FLUTTER</b> |       |      |       |      |     |      |       |
| 010                   |       |      |       |      |     |      | 0     |
| 010                   |       |      |       |      |     |      | 0     |
| 010                   |       |      |       |      |     |      | 0     |
| <b>EVENT 01</b>       |       |      |       |      |     |      |       |
| 007-010               |       |      |       |      |     |      | 0     |
| 007-011               |       |      |       |      |     |      | 0     |
|     |                                              |          |       |
|-----|----------------------------------------------|----------|-------|
| B   | RFI LETTER DATED 15/05/20 - ISSUE TO COUNCIL | 22062020 | CH    |
| A   | DEVELOPMENT APPLICATION                      | 11032020 | CH    |
| Rev | Description                                  | Date     | App'd |

30 KERR PDE  
AUBURN NSW 2142 AUSTRALIA

Business Address: Level 10, 11-15 Deane Street, Burwood NSW 2134  
Postal Address: PO BOX 2223 Burwood North NSW 2134  
Phone Number: +61 29745 2014

Nominated Architects:  
Ziad Boumelhem Reg no 8008  
Youssef El Khawaja Reg no 8933      Nicolas Toubia Reg no 9336

Scale

Project Number  
**2019-86**  
Status

Drawing Number Revision  
**DA-1410 B**

**DEVELOPMENT APPLICATION**