


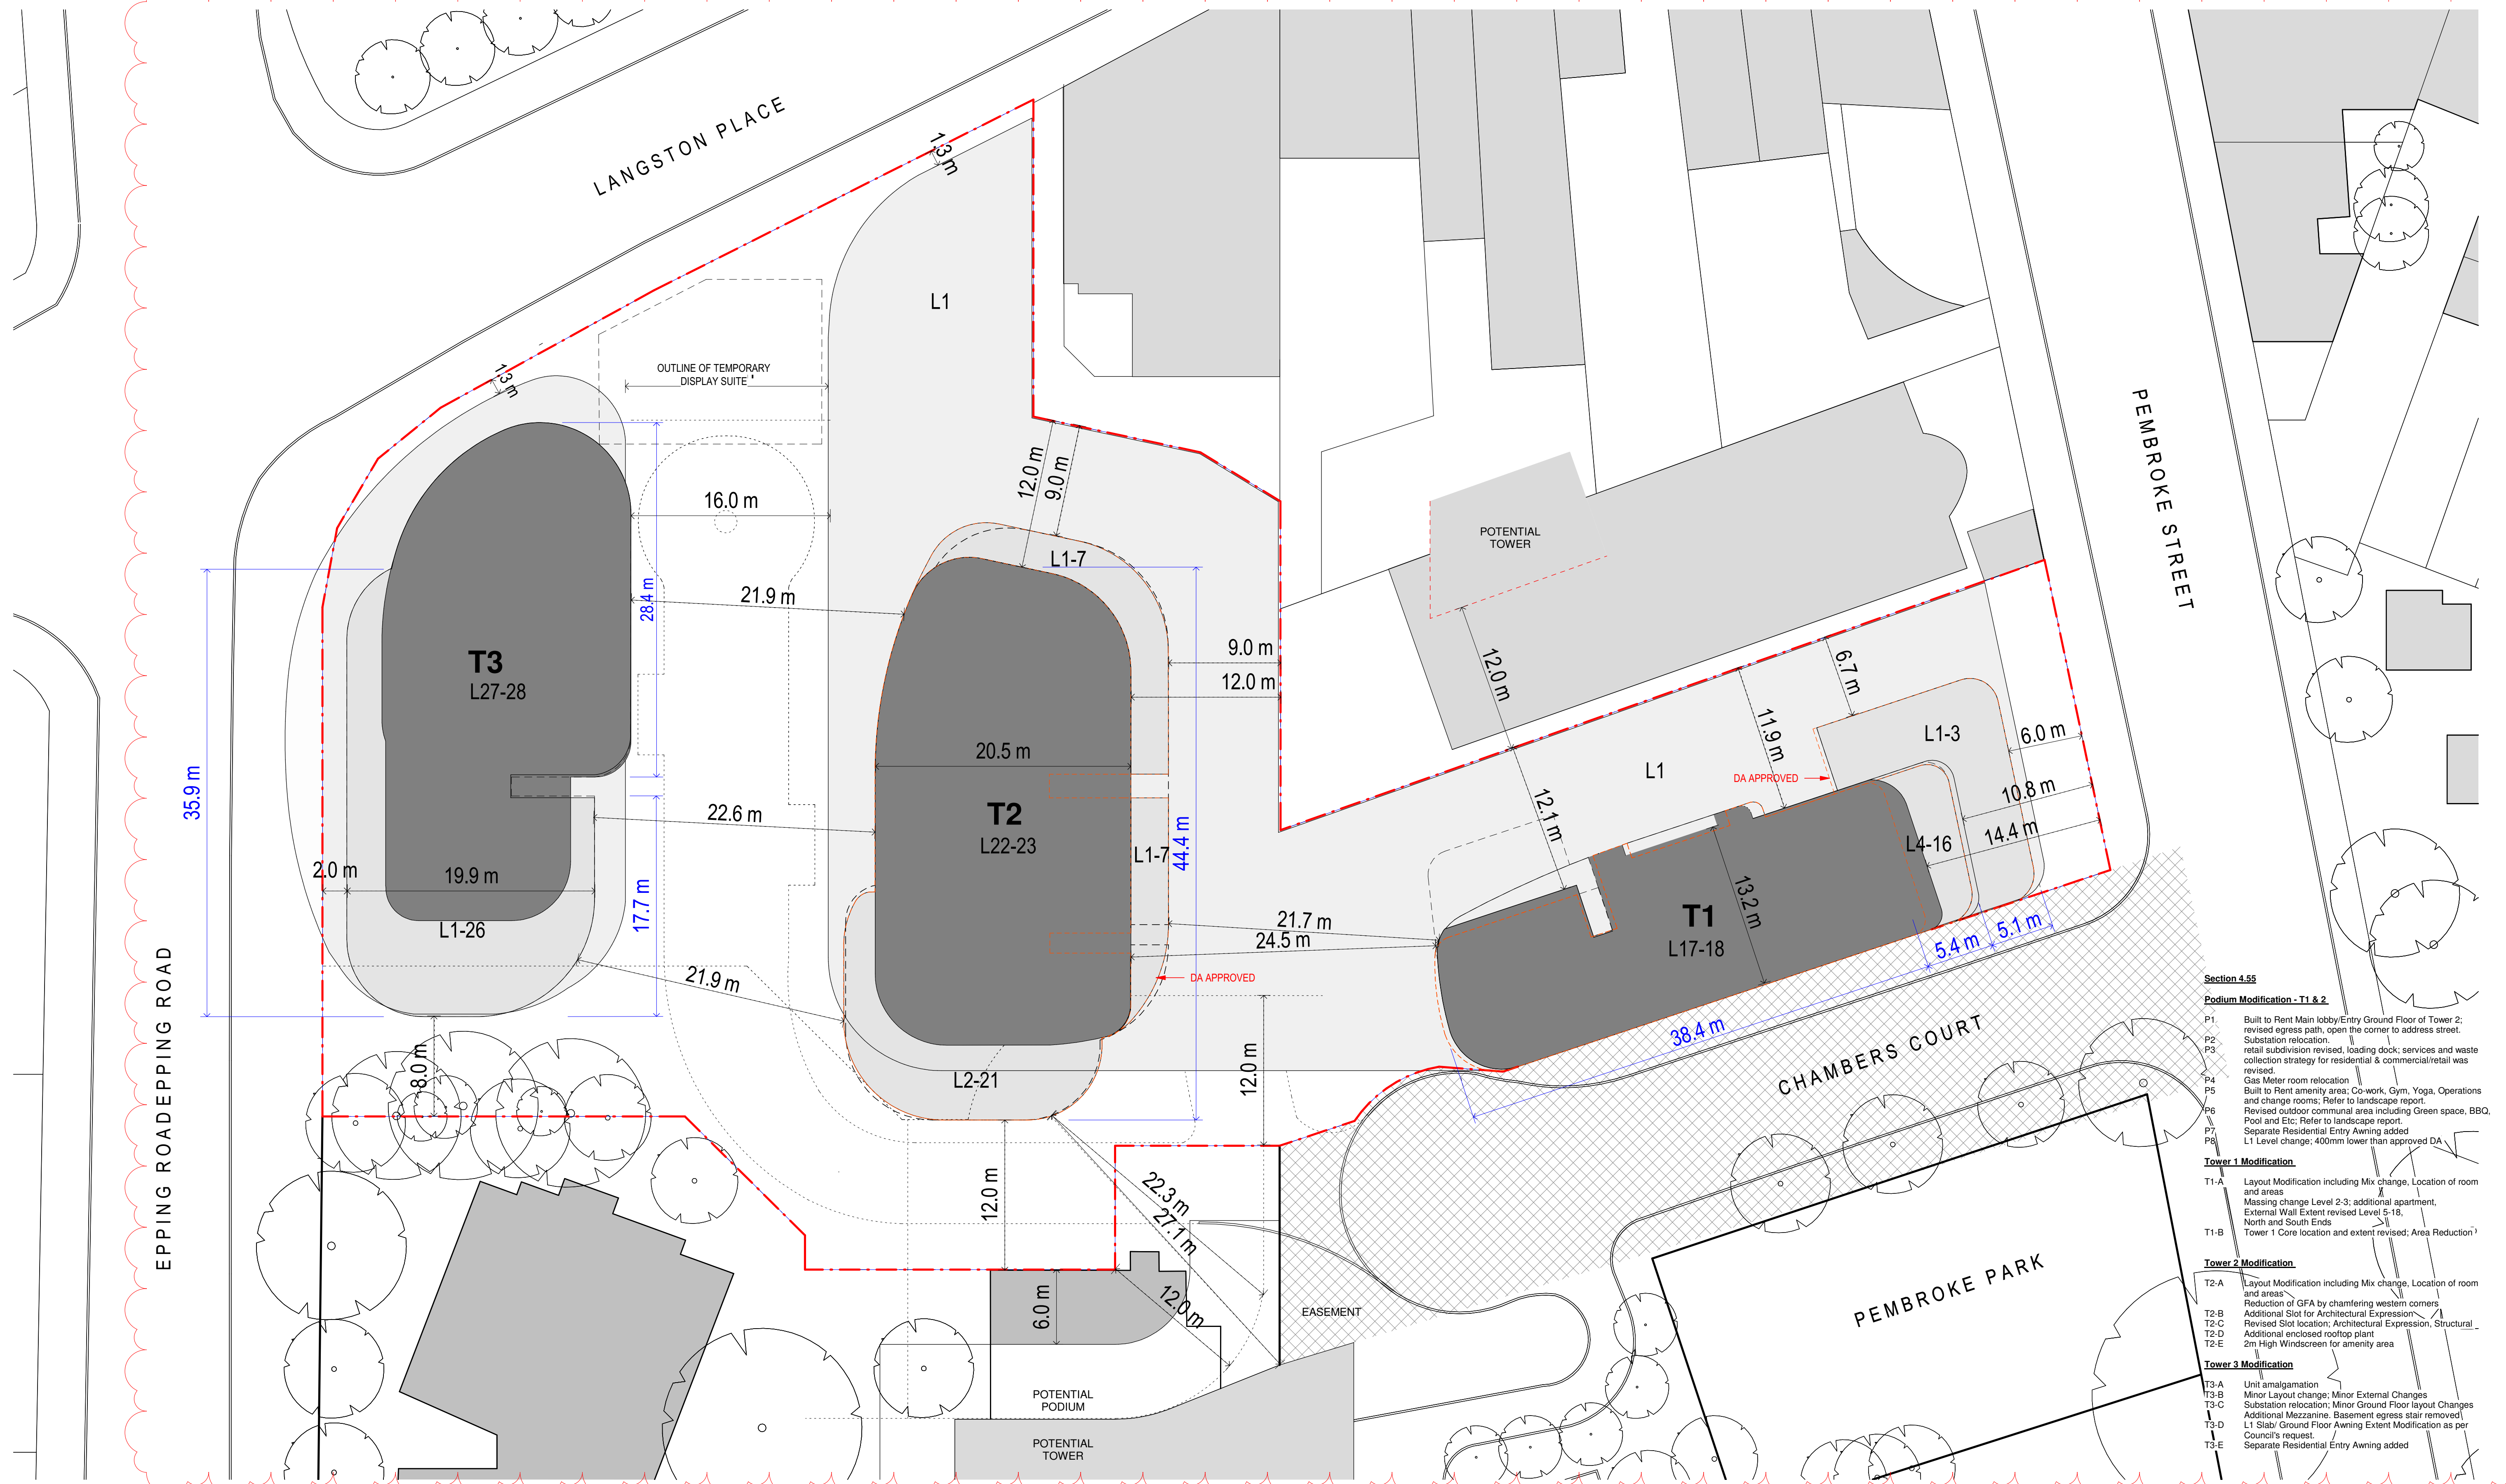

- Section 4.58**
- Podium Modification - T1 & 2**
- P1. Built to Rent Main lobby/Entry Ground Floor of Tower 2; revised egress path, open the corner to address street.
 - P2. Substation relocation.
 - P3. retail subdivision revised; loading dock; services and waste collection strategy for residential & commercial/retail was revised.
 - P4. Gas Meter room relocation
 - P5. Built to Rent amenity area; Co-work, Gym, Yoga, Operations and change rooms; Refer to landscape report.
 - P6. Revised outdoor communal area including Green space, BBQ, Pool and Etc; Refer to landscape report.
 - P7. Separate Residential Entry Awning added
 - P8. L1 Level change; 400mm lower than approved DA
- Tower 1 Modification**
- T1-A. Layout Modification including Mix change, Location of room and areas
 - T1-B. Massing change Level 2-3; additional apartment, External Wall Extent revised Level 5-18, North and South Ends
 - T1-C. Tower 1 Core location and extent revised; Area Reduction
- Tower 2 Modification**
- T2-A. Layout Modification including Mix change, Location of room and areas
 - T2-B. Reduction of GFA by chamfering western corners
 - T2-C. Additional Slot for Architectural Expression
 - T2-D. Revised Slot location; Architectural Expression, Structural
 - T2-E. Additional enclosed rooftop plant
 - T2-F. 2m High Windscreen for amenity area
- Tower 3 Modification**
- T3-A. Unit amalgamation
 - T3-B. Minor Layout change; Minor External Changes
 - T3-C. Substation relocation; Minor Ground Floor layout Changes
 - T3-D. Additional Mezzanine, Basement egress stair removed
 - T3-E. L1 Slab/ Ground Floor Awning Extent Modification as per Council's request
 - T3-F. Separate Residential Entry Awning added

PRELIMINARY S4.55

project
12-22 LANGSTON PLACE, EPPING

drawing
Proposed Building Separation
Setbacks

drawing no. DA0020 issue G

26/04/2019 1:35:27 PM


©architectus™

Architectus Group Pty Ltd is the owner of the copyright subsisting in these drawings, plans, designs and specifications. They must not be used, reproduced or copied, in whole or in part, nor may the information, ideas and concepts therein (which are confidential to Architectus Group Pty Ltd) be disclosed to any person without the prior written consent of that company.



Do not scale drawings. Verify all dimensions on site

issue	amendment	date
A	DA SUBMISSION	11/02/2016
B	DA SUBMISSION AMENDMENTS	20/06/2016
C	DRAFT DA ISSUE	25/11/2016
D	DRAFT DA ISSUE	02/12/2016
E	AMENDED PLAN SUBMISSION	03/02/2017
F	AMENDED DA SUBMISSION	05/06/2017
G	S4.55 SUBMISSION	26/04/2019

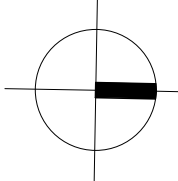

0 1.25 5 10 12.5m
Scale 1:250 @ A1

Sydney
Melbourne
Adelaide
Auckland
Christchurch
Brisbane
Shanghai

Architectus Sydney
Level 19 MLC Centre
19 Martin Place
Sydney NSW 2000
T (61 2) 8252 8400
F (61 2) 8252 8600
sydney@architectus.com.au
ABN 90 131 245 684

checked FH/JH scale 1 : 250@A1
drawn TEAM project no 140309.00



LEGEND
Approved DA Envelope

- Section 4.55**
- Podium Modification - T1 & 2**
- P1 Built to Rent Main lobby/Entry Ground Floor of Tower 2; revised egress path, open the corner to address street.
- P2 Substation relocation.
- P3 retail subdivision revised; loading dock; services and waste collection strategy for residential & commercial/retail was revised.
- P4 Gas Meter room relocation
- P5 Built to Rent amenity area; Co-work, Gym, Yoga, Operations and change rooms; Refer to landscape report.
- P6 Revised outdoor communal area including Green space, BBQ, Pool and Etc; Refer to landscape report.
- P7 Separate Residential Entry Awning added
- P8 L1 Level change; 400mm lower than approved DA
- Tower 1 Modification**
- T1-A Layout Modification including Mix change, Location of room and areas
- T1-B Massing change Level 2-3; additional apartment, External Wall Extent revised Level 5-18, North and South Ends
- T1-B Tower 1 Core location and extent revised; Area Reduction
- Tower 2 Modification**
- T2-A Layout Modification including Mix change, Location of room and areas
- T2-B Reduction of GFA by chamfering western corners
- T2-C Additional Slot for Architectural Expression
- T2-D Revised Slot location; Architectural Expression, Structural
- T2-E Additional enclosed rooftop plant
- T2-E 2m High Windscreen for amenity area
- Tower 3 Modification**
- T3-A Unit amalgamation
- T3-B Minor Layout change; Minor External Changes
- T3-C Substation relocation; Minor Ground Floor layout Changes
- T3-C Additional Mezzanine, Basement egress stair removed.
- T3-D L1 Slab/ Ground Floor Awning Extent Modification as per Council's request.
- T3-E Separate Residential Entry Awning added

S4.55

architectus

Architectus Group Pty Ltd is the owner of the copyright subsisting in these drawings, plans, designs and specifications. They must not be used, reproduced or copied, in whole or in part, nor may the information, ideas and concepts therein contained (which are confidential to Architectus Group Pty Ltd) be disclosed to any person without the prior written consent of that company.



Do not scale drawings. Verify all dimensions on site

issue	amendment	date
R	DA SUBMISSION	11/02/2016
S	DA SUBMISSION AMENDMENTS	20/06/2016
T	FOR INFORMATION	12/07/2016
U	FOR INFORMATION	24/11/2016
V	DRAFT DA ISSUE	25/11/2016
W	DRAFT DA ISSUE	02/12/2016
X	AMENDED PLAN SUBMISSION	03/02/2017
Y	GOODS LIFT ACCESS MODIFICATION	01/03/2017
Z	AMENDED PLAN SUBMISSION	20/03/2017
AA	Revised DA Plans Following DEAP	21/03/2017
BB	FOR DA RE-SUBMISSION	10/04/2017
CC	AMENDED DA SUBMISSION	05/06/2017
DD	S4.55 SUBMISSION	26/04/2019
EE	AMENDED S4.55 SUBMISSION	07/08/2019

RL Schedule - Ground	
Level	RL
Ground Floor	102.30

0 1.25 5 10 12.5m
Scale 1:250 @ A1

architectus™

Sydney
Melbourne
Adelaide
Auckland
Christchurch
Brisbane
Shanghai

Architectus Sydney
Level 13 MLC Centre
19 Martin Place
Sydney NSW 2000
T (61 2) 8252 8400
F (61 2) 8252 8600
sydney@architectus.com.au
ABN 90 131 245 684


checked	FH/JH	scale	1 : 250@A1
drawn	TEAM	project no	140309.00

project
12-22 LANGSTON PLACE, EPPING

drawing no.
Ground Floor Plan / Site Plan

drawing no.	DA1004	issue	EE
-------------	--------	-------	----

8/7/2019 12:24:42 PM

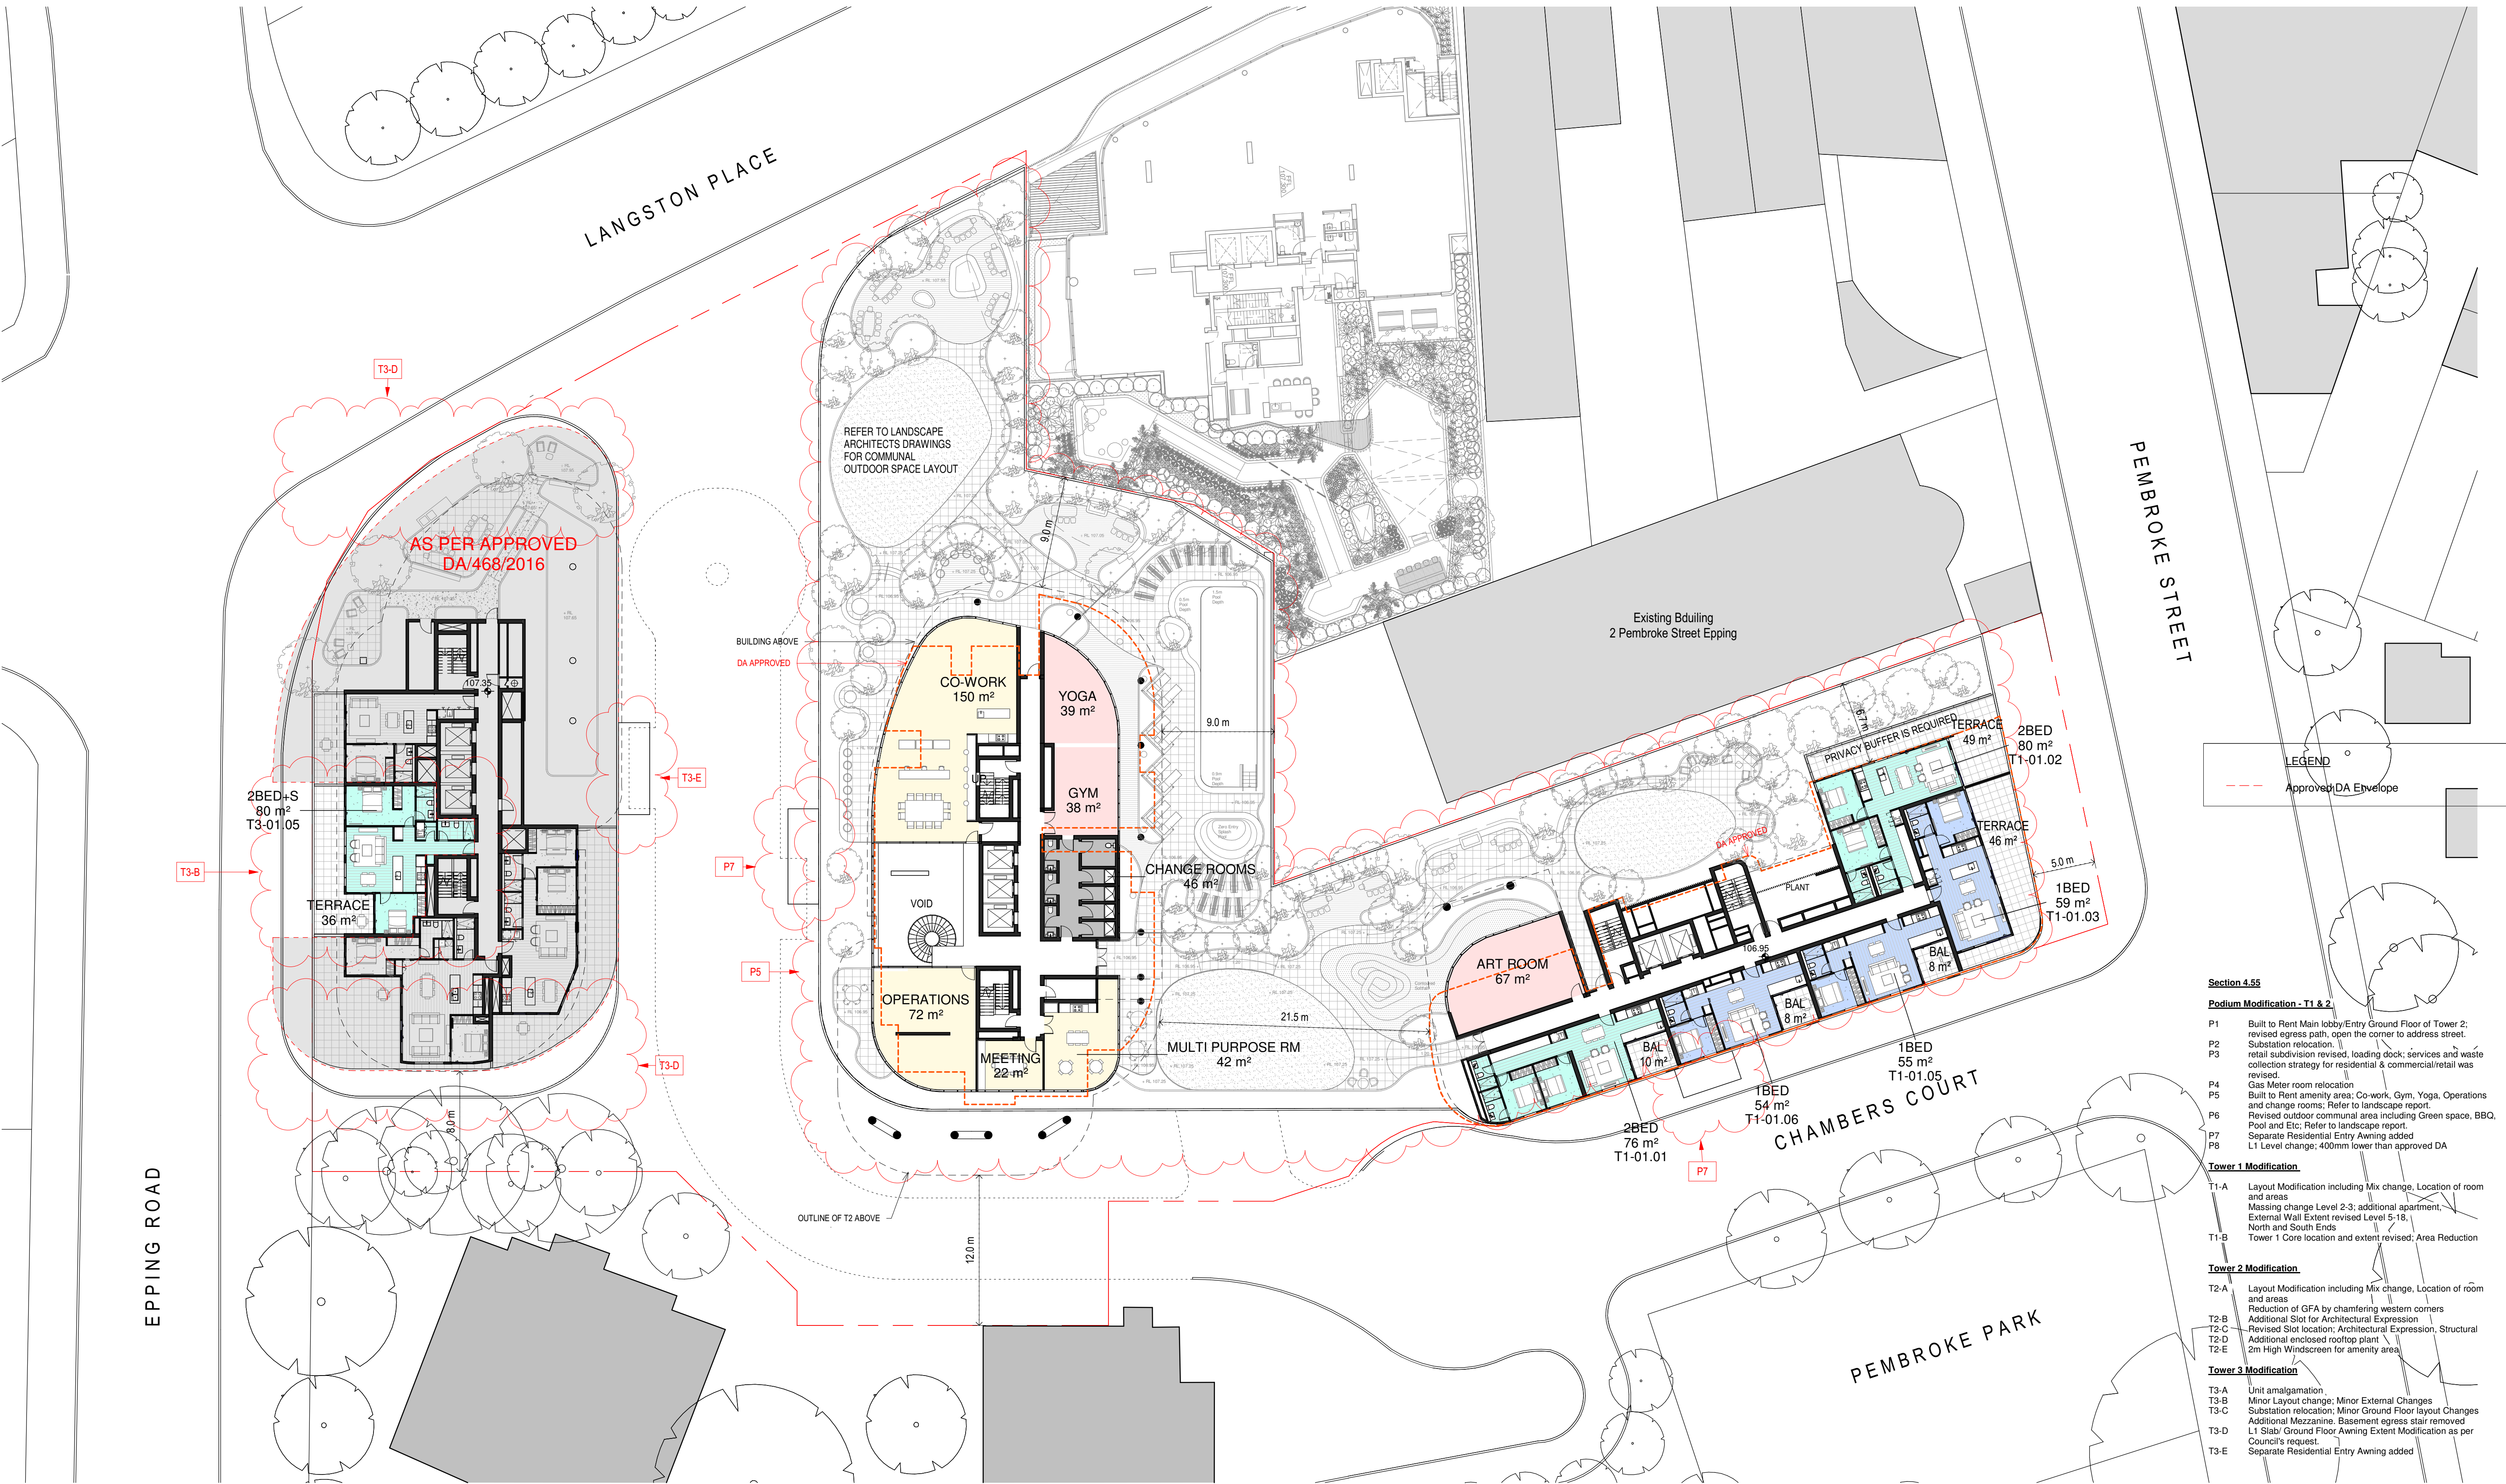

LEGEND

--- Approved DA Envelope

- Section 4.58**
- Podium Modification - T1 & 2**
- P1 Built to Rent Main lobby/Entry Ground Floor of Tower 2; revised egress path, open the corner to address street.
- P2 Substation relocation.
- P3 retail subdivision revised; loading dock; services and waste collection strategy for residential & commercial/retail was revised.
- P4 Gas Meter room relocation
- P5 Built to Rent amenity area; Co-work, Gym, Yoga, Operations and change rooms; Refer to landscape report.
- P6 Revised outdoor communal area including Green space, BBQ, Pool and Etc; Refer to landscape report.
- P7 Separate Residential Entry Awning added
- P8 L1 Level change; 400mm lower than approved DA
- Tower 1 Modification**
- T1-A Layout Modification including Mix change, Location of room and areas
- T1-B Massing change Level 2-3; additional apartment.
- T1-C External Wall Extent revised Level 5-18.
- T1-D North and South Ends
- T1-E Tower 1 Core location and extent revised; Area Reduction
- Tower 2 Modification**
- T2-A Layout Modification including Mix change, Location of room and areas
- T2-B Reduction of GFA by chamfering western corners
- T2-C Additional Slot for Architectural Expression
- T2-D Revised Slot location; Architectural Expression, Structural
- T2-E Additional enclosed rooftop plant
- T2-F 2m High Windscreen for amenity area
- Tower 3 Modification**
- T3-A Unit amalgamation.
- T3-B Minor Layout change; Minor External Changes
- T3-C Substation relocation; Minor Ground Floor layout Changes
- T3-D Additional Mezzanine, Basement egress stair removed
- T3-E L1 Slab/ Ground Floor Awning Extent Modification as per Council's request.
- T3-F Separate Residential Entry Awning added

©architectus™


Architectus Group Pty Ltd is the owner of the copyright subsisting in these drawings, plans, designs and specifications. They must not be used, reproduced or copied, in whole or in part, nor may the information, ideas and concepts therein contained (which are confidential to Architectus Group Pty Ltd) be disclosed to any person without the prior written consent of that company.

ISO 9001
Quality Management System

Do not scale drawings. Verify all dimensions on site

issue	amendment	date
H	FINAL DRAFT DA ISSUE	04/02/2016
I	DA ISSUE	08/02/2016
J	DA SUBMISSION	11/02/2016
K	DA SUBMISSION RESPONSE AMENDMENTS	24/05/2016
L	FOR INFORMATION	12/07/2016
M	FOR INFORMATION	24/11/2016
N	DRAFT DA ISSUE	25/11/2016
O	DRAFT DA ISSUE	02/12/2016
P	AMENDED PLAN SUBMISSION	03/02/2017
Q	AMENDED DA SUBMISSION	05/06/2017
R	DRAFT SECTION 96	13/10/2017
S	SECTION 96 ISSUE	24/10/2017
T	SECTION 96.1 ISSUE TO PLANNER	13/12/2017
U	S4.55 SUBMISSION	26/04/2019

RL Schedule - Level 1	
Level	RL
Level 1 T1 & T2	106.95
Level 1	107.35

 

checked FH/JH scale 1 : 250@A1

drawn TEAM project no 140309.00

Sydney Melbourne Adelaide Auckland Christchurch Brisbane Shanghai

Architectus Sydney
Level 13 MLC Centre
19 Martin Place
Sydney NSW 2000
T (61 2) 8252 8400
F (61 2) 8252 8600
sydney@architectus.com.au
ABN 90 131 245 684

project 12-22 LANGSTON PLACE, EPPING

drawing no. DA1005

Level 1 Floor Plan


issue U

26/04/2019 1:48:53 PM

S4.55



issue	amendment	date
E	DRAFT DA ISSUE	22/12/2015
F	DRAFT DA ISSUE	22/01/2016
G	FINAL DRAFT DA ISSUE	04/02/2016
H	DA ISSUE	08/02/2016
I	DA SUBMISSION	11/02/2016
J	DA SUBMISSION RESPONSE AMENDMENTS	24/05/2016
K	FOR INFORMATION	24/11/2016
L	DRAFT DA ISSUE	25/11/2016
M	DRAFT DA ISSUE	02/12/2016
N	AMENDED PLAN SUBMISSION	03/02/2017
O	Revised DA Plans Following DEAP	21/03/2017
P	AMENDED DA SUBMISSION	05/06/2017
Q	S4.55 SUBMISSION	26/04/2019
R	AMENDED S4.55 SUBMISSION	08/08/2019

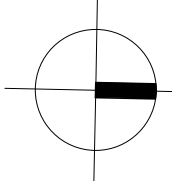

RL Schedule - Level 2-3	
Level	RL
Level 2	110.45
Level 3	113.55

Unit Types

- 1BED
- 1BED+S
- 2BED
- 2BED+S

0 1.25 5 10 12.5m
Scale 1:250 @ A1

architectus™

Sydney
Melbourne
Adelaide
Auckland
Christchurch
Brisbane
Shanghai

Architectus Sydney
Level 13 MLC Centre
19 Martin Place
Sydney NSW 2000
T (61 2) 8252 8400
F (61 2) 8252 8600
sydney@architectus.com.au
ABN 90 131 245 684

checked	FH/JH	scale	1 : 250@A1
drawn	TEAM	project no	140309.00

LEGEND
Approved DA Envelope

Section 4.55

Podium Modification - T1 & 2

- P1 Built to Rent Main lobby/Entry Ground Floor of Tower 2; revised egress path, open the corner to address street.
- P2 Substation relocation, retail subdivision revised, loading dock; services and waste collection strategy for residential & commercial/retail was revised.
- P4 Gas Meter room relocation
- P5 Built to Rent amenity area; Co-work, Gym, Yoga, Operations and change rooms; Refer to landscape report.
- P6 Revised outdoor communal area including Green space, BBQ, Pool and Etc; Refer to landscape report.
- P7 Separate Residential Entry Awning added
- P8 L1 Level change; 400mm lower than approved DA

Tower 1 Modification

- T1-A Layout Modification including Mix change, Location of room and areas
Massing change Level 2-3; additional apartment,
External Wall Extent revised Level 5-18,
North and South Ends
- T1-B Tower 1 Core location and extent revised; Area Reduction

Tower 2 Modification

- T2-A Layout Modification including Mix change, Location of room and areas
Reduction of GFA by chamfering western corners
- T2-B Additional Slot for Architectural Expression
- T2-C Revised Slot location; Architectural Expression, Structural
- T2-D Additional enclosed rooftop plant
- T2-E 2m High Windscreen for amenity area

Tower 3 Modification

- T3-A Unit amalgamation
- T3-B Minor Layout change; Minor External Changes
- T3-C Substation relocation; Minor Ground Floor layout Changes
Additional Mezzanine, Basement egress stair removed
- T3-D L1 Slab/ Ground Floor Awning Extent Modification as per Council's request
- T3-E Separate Residential Entry Awning added

S4.55

project
12-22 LANGSTON PLACE, EPPING

drawing
Level 2-3 Floor Plan

drawing no.	issue
DA1006	R



LEGEND
--- Approved DA Envelope

Section 4.55	
Podium Modification - T1 & 2	
P1	Built to Rent Main lobby/Entry Ground Floor of Tower 2; revised egress path, open the corner to address street.
P2	Substation relocation, retail subdivision revised, loading dock; services and waste collection strategy for residential & commercial/retail was revised.
P4	Gas Meter room relocation
P5	Built to Rent amenity area; Co-work, Gym, Yoga, Operations and change rooms; Refer to landscape report.
P6	Revised outdoor communal area including Green space, BBQ, Pool and Etc; Refer to landscape report.
P7	Separate Residential Entry Awning added
P8	L1 Level change; 400mm lower than approved DA
Tower 1 Modification	
T1-A	Layout Modification including Mix change, Location of room and areas Massing change Level 2-3; additional apartment, External Wall Extent revised Level 5-18, North and South Ends
T1-B	Tower 1 Core location and extent revised; Area Reduction
Tower 2 Modification	
T2-A	Layout Modification including Mix change, Location of room and areas Reduction of GFA by chamfering western corners
T2-B	Additional Slot for Architectural Expression
T2-C	Revised Slot location; Architectural Expression, Structural
T2-D	Additional enclosed rooftop plant
T2-E	2m High Windscreen for amenity area
Tower 3 Modification	
T3-A	Unit amalgamation
T3-B	Minor Layout change; Minor External Changes
T3-C	Substation relocation; Minor Ground Floor layout Changes Additional Mezzanine, Basement egress stair removed
T3-D	L1 Slab/ Ground Floor Awning Extent Modification as per Council's request.
T3-E	Separate Residential Entry Awning added


©architectus™

Architectus Group Pty Ltd is the owner of the copyright subsisting in these drawings, plans, designs and specifications. They must not be used, reproduced or copied, in whole or in part, nor may the information, ideas and concepts therein contained (which are confidential to Architectus Group Pty Ltd) be disclosed to any person without the prior written consent of that company.



Do not scale drawings. Verify all dimensions on site

issue	amendment	date
A	FOR INFORMATION	24/11/2016
B	DRAFT DA ISSUE	25/11/2016
C	DRAFT DA ISSUE	02/12/2016
D	AMENDED PLAN SUBMISSION	03/02/2017
E	Revised DA Plans Following DEAP	21/03/2017
F	AMENDED DA SUBMISSION	05/06/2017
G	S4.55 SUBMISSION	26/04/2019
H	AMENDED S4.55 SUBMISSION	08/08/2019

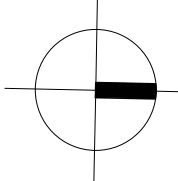

RL Schedule - Level 4	
Level	RL
Level 4	116.65

Unit Types

- 1BED
- 1BED+S
- 2BED
- 2BED+S

Sydney
Melbourne
Adelaide
Auckland
Christchurch
Brisbane
Shanghai

Architectus Sydney
Level 13 MLC Centre
19 Martin Place
Sydney NSW 2000
T (61 2) 8252 8400
F (61 2) 8252 8600
sydney@architectus.com.au
ABN 90 131 245 684

0 1.25 5 10 12.5m
Scale 1:250 @ A1

checked	FH/JH	scale	1 : 250@A1
drawn	TEAM	project no	140309.00

project
12-22 LANGSTON PLACE, EPPING

drawing
Level 4 Floor Plan


drawing no.	issue
DA1007	H

8/8/2019 3:57:03 PM

S4.55




issue	amendment	date
A	DRAFT DA ISSUE	02/12/2016
B	FOR INFORMATION	08/12/2016
C	AMENDED PLAN SUBMISSION	07/12/2016
D	AMENDED PLAN SUBMISSION	03/02/2017
E	Revised DA Plans Following DEAP	21/03/2017
F	AMENDED DA SUBMISSION	05/06/2017
G	S4.55 SUBMISSION	26/04/2019
H	AMENDED S4.55 SUBMISSION	08/08/2019

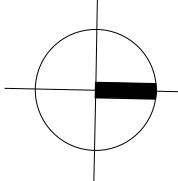

RL Schedule - Level 5-7	
Level	RL
Level 5	119.75
Level 6	122.85
Level 7	125.95

Unit Types

- 1BED
- 1BED+S
- 2BED
- 2BED+S

 

architectus™

Sydney
Melbourne
Adelaide
Auckland
Christchurch
Brisbane
Shanghai

Architectus Sydney
Level 13 MLC Centre
19 Martin Place
Sydney NSW 2000
T (61 2) 8252 8400
F (61 2) 8252 8600
sydney@architectus.com.au
ABN 90 131 245 684

checked	FH/JH	scale	1 : 250@A1
drawn	TEAM	project no	140309.00

LEGEND
Approved DA Envelope

Section 4.55

Podium Modification - T1 & 2

- P1 Built to Rent Main lobby/Entry Ground Floor of Tower 2; revised egress path, open the corner to address street.
- P2 Substation relocation, retail subdivision revised, loading dock; services and waste collection strategy for residential & commercial/retail was revised.
- P3 Gas Meter room relocation
- P4 Built to Rent amenity area; Co-work, Gym, Yoga, Operations and change rooms; Refer to landscape report.
- P5 Revised outdoor communal area including Green space, BBQ, Pool and Etc; Refer to landscape report.
- P6 Separate Residential Entry Awning added
- P7 L1 Level change; 400mm lower than approved DA

Tower 1 Modification

- T1-A Layout Modification including Mix change, Location of room and areas
Massing change Level 2-3; additional apartment, External Wall Extent revised Level 5-18, North and South Ends
- T1-B Tower 1 Core location and extent revised; Area Reduction

Tower 2 Modification

- T2-A Layout Modification including Mix change, Location of room and areas
Reduction of GFA by chamfering western corners
- T2-B Additional Slot for Architectural Expression
- T2-C Revised Slot location; Architectural Expression, Structural
- T2-D Additional enclosed rooftop plant
- T2-E 2m High Windscreen for amenity area

Tower 3 Modification

- T3-A Unit amalgamation
- T3-B Minor Layout change; Minor External Changes
- T3-C Substation relocation; Minor Ground Floor layout Changes
- T3-D Additional Mezzanine, Basement egress stair removed
- T3-E L1 Slab/ Ground Floor Awning Extent Modification as per Council's request, Separate Residential Entry Awning added

S4.55


project
12-22 LANGSTON PLACE, EPPING

drawing
Level 5-7 Floor Plan

drawing no.	issue
DA1008	H




issue	amendment	date
G	FINAL DRAFT DA ISSUE	04/02/2016
H	DA ISSUE	08/02/2016
I	DA SUBMISSION	11/02/2016
J	DA SUBMISSION RESPONSE AMENDMENTS	24/05/2016
K	FOR INFORMATION	24/11/2016
L	DRAFT DA ISSUE	25/11/2016
M	DRAFT DA ISSUE	02/12/2016
N	AMENDED PLAN SUBMISSION	03/02/2017
O	AMENDED DA SUBMISSION	05/06/2017
P	DRAFT SECTION 96	13/10/2017
Q	SECTION 96 ISSUE	24/10/2017
R	SECTION 96.1 ISSUE TO PLANNER	13/12/2017
S	S4.55 SUBMISSION	26/04/2019
T	AMENDED S4.55 SUBMISSION	08/08/2019

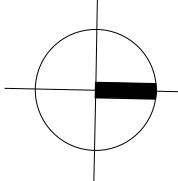

RL Schedule - Level 9	
Level	RL
Level 9	132.15

Unit Types

- 1BED
- 2BED
- 2BED+S

 

architectus™

Sydney
Melbourne
Adelaide
Auckland
Christchurch
Brisbane
Shanghai

Architectus Sydney
Level 13 MLC Centre
19 Martin Place
Sydney NSW 2000
T (61 2) 8252 8400
F (61 2) 8252 8600
sydney@architectus.com.au
ABN 90 131 245 684

checked	FH/JH	scale	1 : 250@A1
drawn	TEAM	project no	140309.00

LEGEND
Approved DA Envelope

Section 4.55

Podium Modification - T1 & 2

- P1 Built to Rent Main lobby/Entry Ground Floor of Tower 2; revised egress path, open the corner to address street.
- P2 Substation relocation, retail subdivision revised, loading dock; services and waste collection strategy for residential & commercial/retail was revised.
- P3 Gas Meter room relocation
- P4 Built to Rent amenity area; Co-work, Gym, Yoga, Operations and change rooms; Refer to landscape report.
- P5 Revised outdoor communal area including Green space, BBQ, Pool and Etc; Refer to landscape report.
- P6 Separate Residential Entry Awning added
- P7 L1 Level change; 400mm lower than approved DA
- P8

Tower 1 Modification

- T1-A Layout Modification including Mix change, Location of room and areas
Massing change Level 2-3; additional apartment, External Wall Extent revised Level 5-18, North and South Ends
- T1-B Tower 1 Core location and extent revised; Area Reduction

Tower 2 Modification

- T2-A Layout Modification including Mix change, Location of room and areas
Reduction of GFA by chamfering western corners
- T2-B Additional Slot for Architectural Expression
- T2-C Revised Slot location; Architectural Expression, Structural
- T2-D Additional enclosed rooftop plant
- T2-E 2m High Windscreen for amenity area

Tower 3 Modification

- T3-A Unit amalgamation
- T3-B Minor Layout change; Minor External Changes
- T3-C Substation relocation; Minor Ground Floor layout Changes
- T3-D Additional Mezzanine, Basement egress stair removed
- T3-E L1 Slab/ Ground Floor Awning Extent Modification as per Council's request, Separate Residential Entry Awning added

S4.55


project
12-22 LANGSTON PLACE, EPPING

drawing
Level 9 Floor Plan

drawing no.	issue
DA1010	T




issue	amendment	date
G	FINAL DRAFT DA ISSUE	04/02/2016
H	DA ISSUE	08/02/2016
I	DA SUBMISSION	11/02/2016
J	DA SUBMISSION RESPONSE AMENDMENTS	24/05/2016
K	FOR INFORMATION	24/11/2016
L	DRAFT DA ISSUE	25/11/2016
M	DRAFT DA ISSUE	02/12/2016
N	AMENDED PLAN SUBMISSION	03/02/2017
O	AMENDED DA SUBMISSION	05/06/2017
P	DRAFT SECTION 96	13/10/2017
Q	SECTION 96 ISSUE	24/10/2017
R	SECTION 96.1 ISSUE TO PLANNER	13/12/2017
S	S4.55 SUBMISSION	26/04/2019
T	AMENDED S4.55 SUBMISSION	08/08/2019

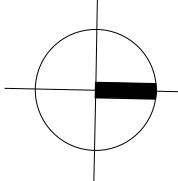

RL Schedule - Level 11-15	
Level	RL
Level 11	138.35
Level 12	141.45
Level 13	144.55
Level 14	147.65
Level 15	150.75

Unit Types

- 1BED
- 2BED
- 2BED+S

 

architectus™

Sydney
Melbourne
Adelaide
Auckland
Christchurch
Brisbane
Shanghai

Architectus Sydney
Level 13 MLC Centre
19 Martin Place
Sydney NSW 2000
T (61 2) 8252 8400
F (61 2) 8252 8600
sydney@architectus.com.au
ABN 90 131 245 684

checked	FH/JH	scale	1 : 250@A1
drawn	TEAM	project no	140309.00

LEGEND
Approved DA Envelope

Section 4.55

Podium Modification - T1 & 2

- P1 Built to Rent Main lobby/Entry Ground Floor of Tower 2; revised egress path, open the corner to address street.
- P2 Substation relocation, retail subdivision revised, loading dock; services and waste collection strategy for residential & commercial/retail was revised.
- P4 Gas Meter room relocation
- P5 Built to Rent amenity area; Co-work, Gym, Yoga, Operations and change rooms; Refer to landscape report.
- P6 Revised outdoor communal area including Green space, BBQ, Pool and Etc; Refer to landscape report.
- P7 Separate Residential Entry Awning added
- P8 L1 Level change; 400mm lower than approved DA

Tower 1 Modification

- T1-A Layout Modification including Mix change, Location of room and areas
Massing change Level 2-3; additional apartment, External Wall Extent revised Level 5-18, North and South Ends
- T1-B Tower 1 Core location and extent revised; Area Reduction

Tower 2 Modification

- T2-A Layout Modification including Mix change, Location of room and areas
Reduction of GFA by chamfering western corners
- T2-B Additional Slot for Architectural Expression
- T2-C Revised Slot location; Architectural Expression, Structural
- T2-D Additional enclosed rooftop plant
- T2-E 2m High Windscreen for amenity area

Tower 3 Modification

- T3-A Unit amalgamation
- T3-B Minor Layout change; Minor External Changes
- T3-C Substation relocation; Minor Ground Floor layout Changes
Additional Mezzanine, Basement egress stair removed
- T3-D L1 Slab/ Ground Floor Awning Extent Modification as per Council's request
- T3-E Separate Residential Entry Awning added

S4.55


project
12-22 LANGSTON PLACE, EPPING

drawing
Level 11-15 Floor Plan

drawing no.	issue
DA1012	T







issue	amendment	date
C	FINAL DRAFT DA ISSUE	04/02/2016
D	DA ISSUE	08/02/2016
E	DA SUBMISSION	11/02/2016
F	DA SUBMISSION RESPONSE AMENDMENTS	24/05/2016
G	FOR INFORMATION	24/11/2016
H	DRAFT DA ISSUE	25/11/2016
I	DRAFT DA ISSUE	02/12/2016
J	AMENDED PLAN SUBMISSION	03/02/2017
K	AMENDED DA SUBMISSION	05/06/2017
L	DRAFT SECTION 96	13/10/2017
M	SECTION 96 ISSUE	24/10/2017
N	SECTION 96.1 ISSUE TO PLANNER	13/12/2017
O	S4.55 SUBMISSION	26/04/2019
P	AMENDED S4.55 SUBMISSION	08/08/2019

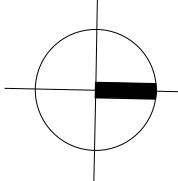

RL Schedule - Level 16	
Level	RL
Level 16	153.85

Unit Types

- 1BED
- 2BED
- 2BED+S
- 3BED

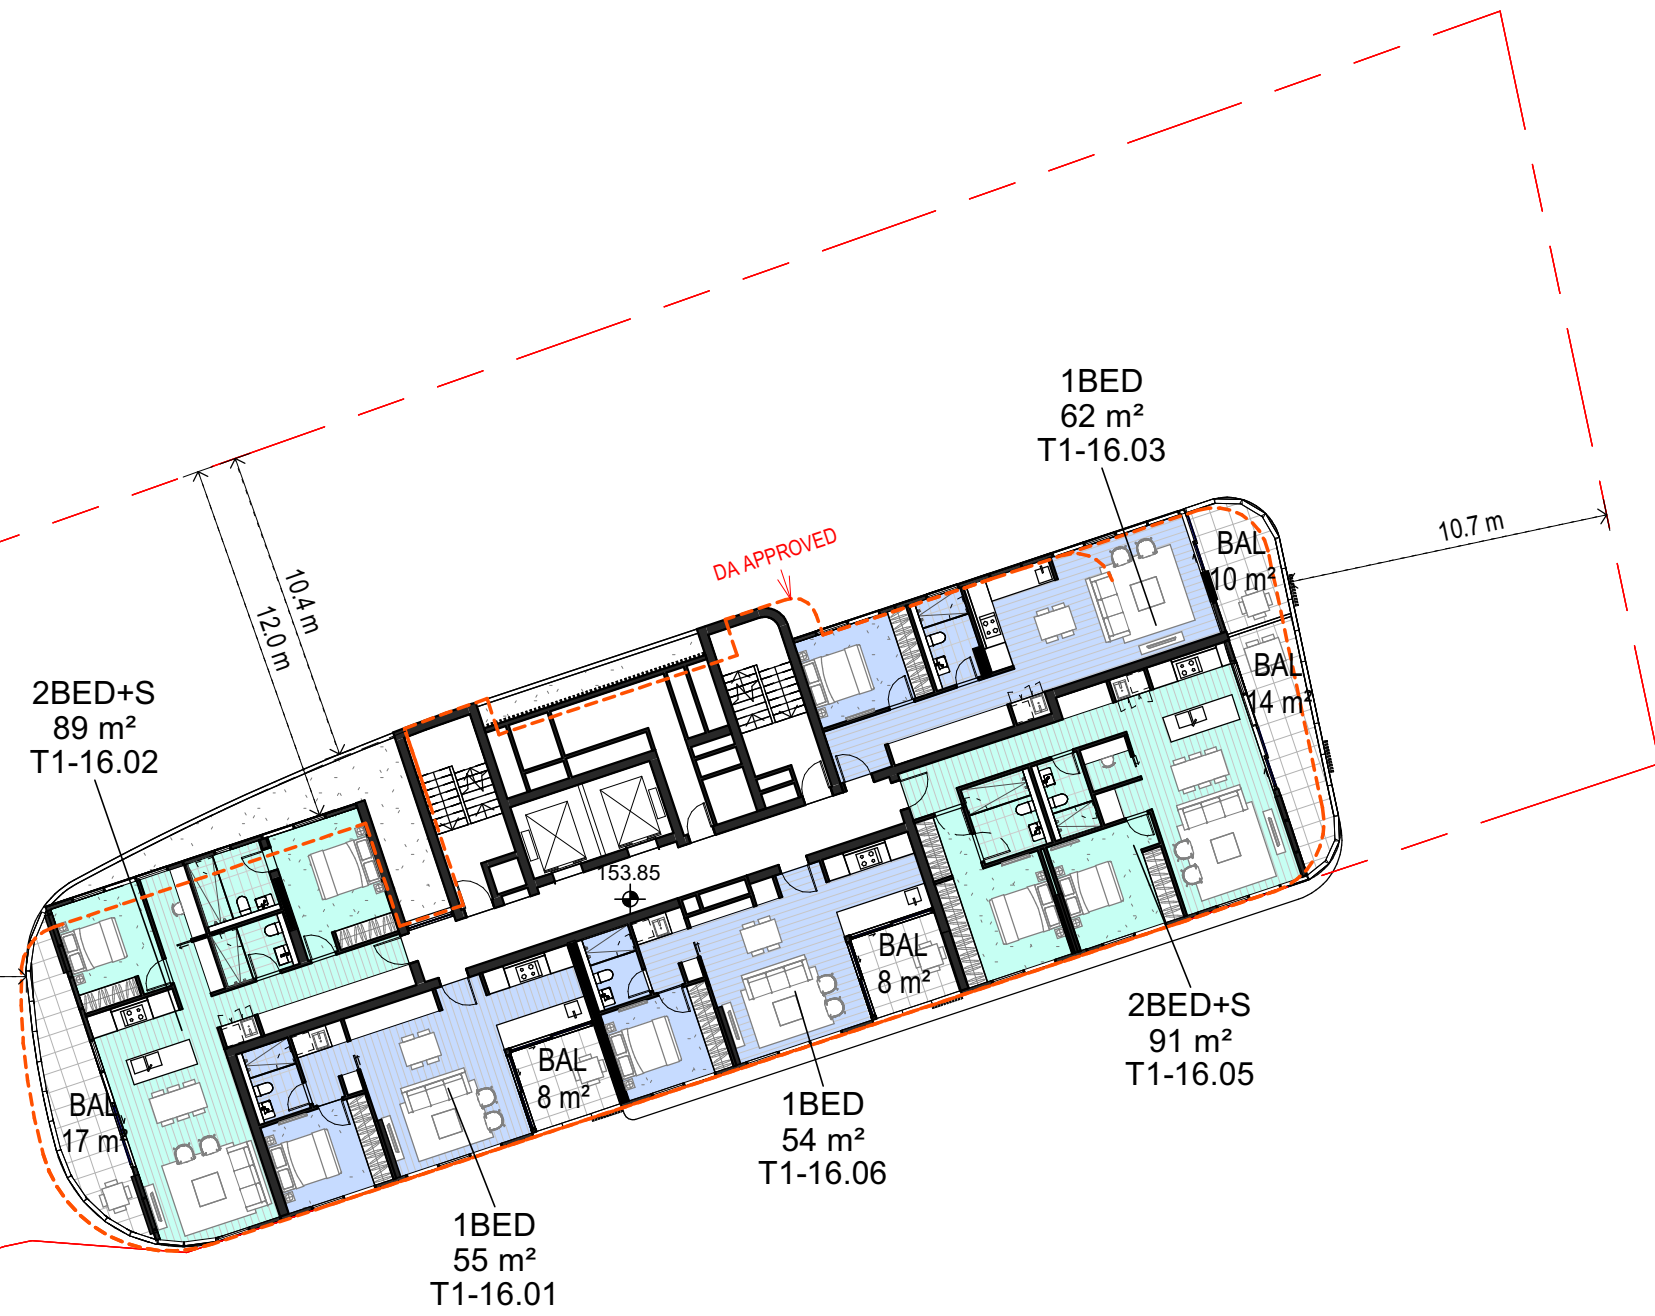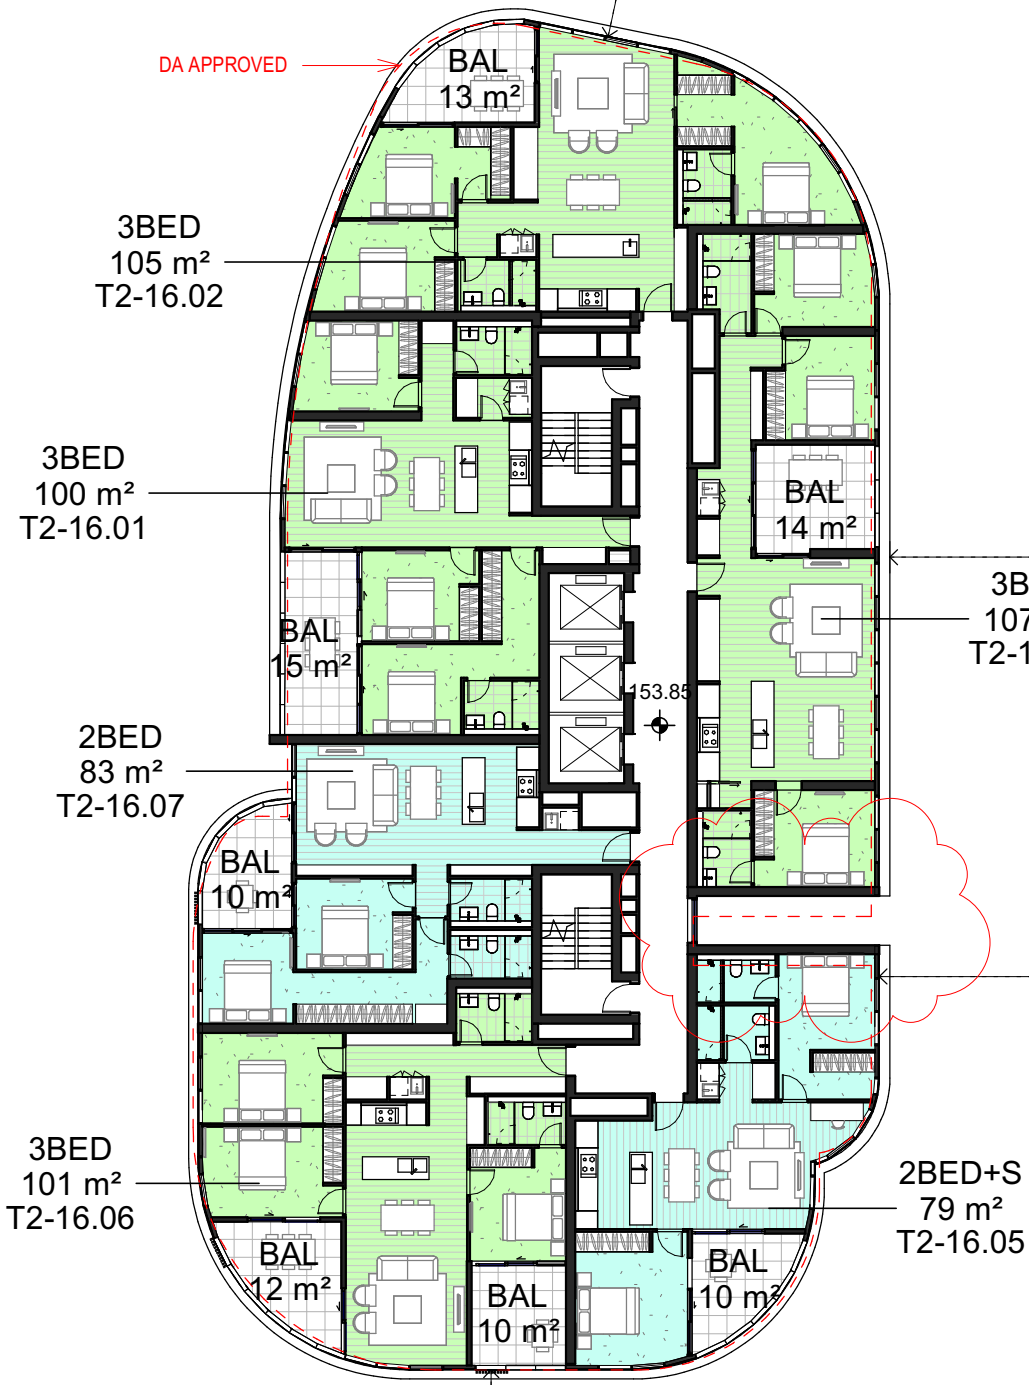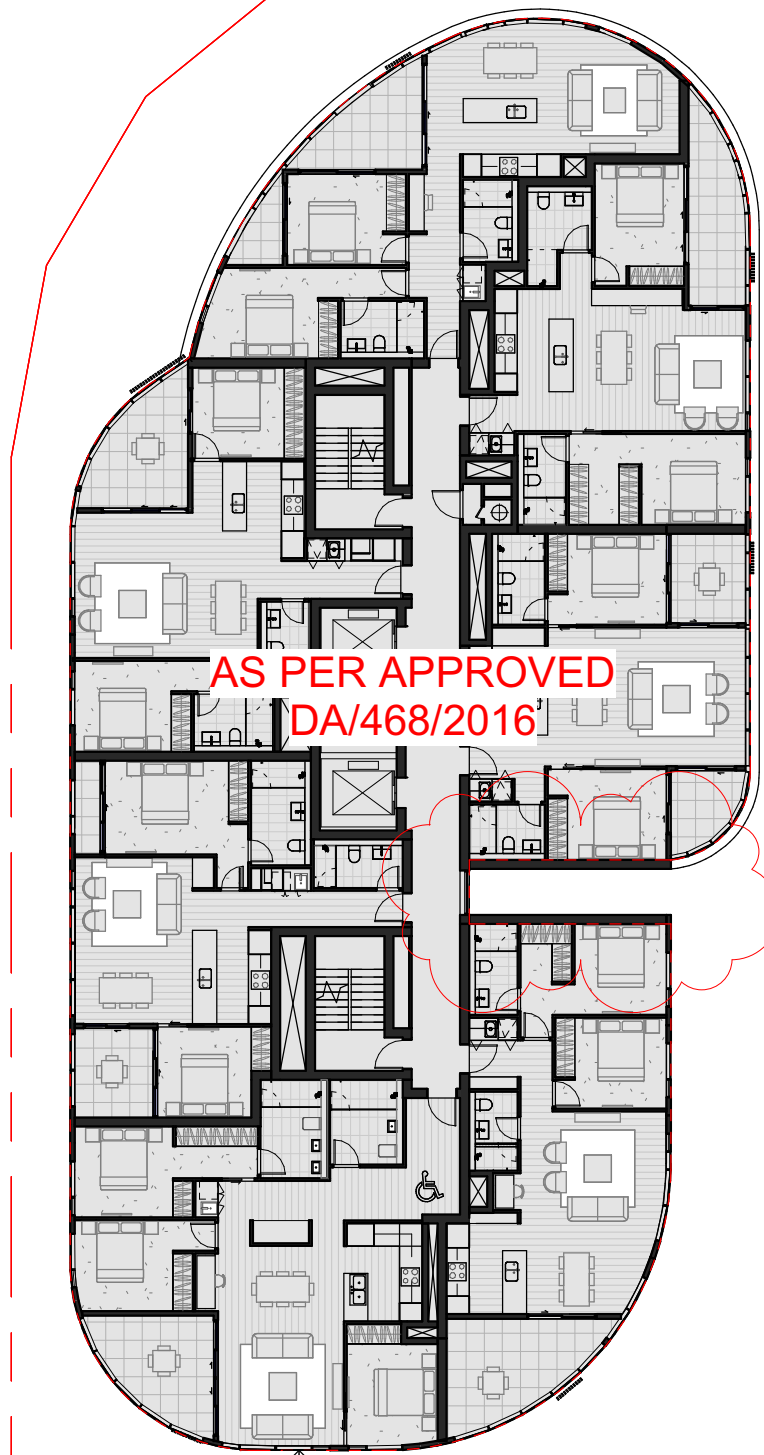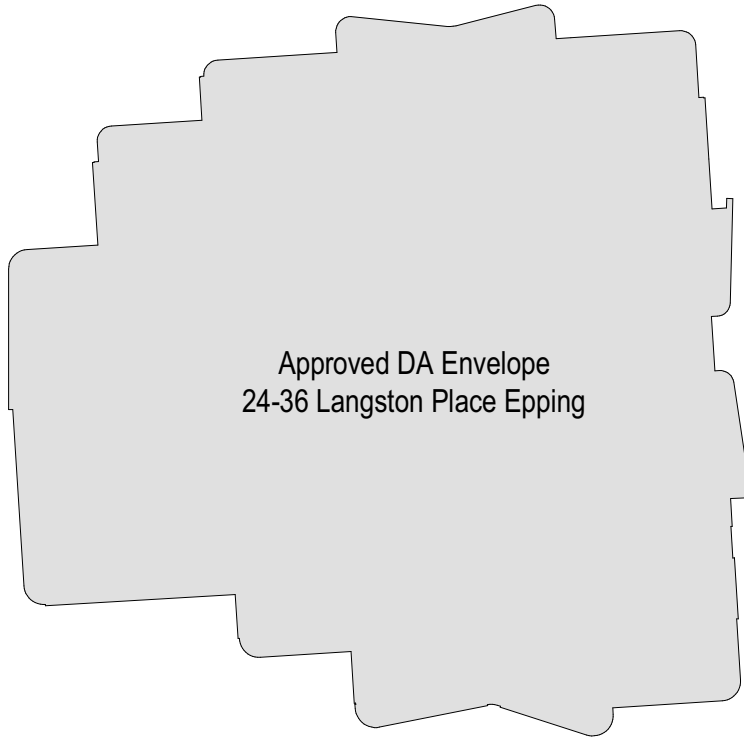


LEGEND
Approved DA Envelope

Section 4.55	
Podium Modification - T1 & 2	
P1	Built to Rent Main lobby/Entry Ground Floor of Tower 2; revised egress path, open the corner to address street.
P2	Substation relocation, retail subdivision revised, loading dock; services and waste collection strategy for residential & commercial/retail was revised.
P4	Gas Meter room relocation
P5	Built to Rent amenity area; Co-work, Gym, Yoga, Operations and change rooms; Refer to landscape report.
P6	Revised outdoor communal area including Green space, BBQ, Pool and Etc; Refer to landscape report.
P7	Separate Residential Entry Awning added
P8	L1 Level change; 400mm lower than approved DA
Tower 1 Modification	
T1-A	Layout Modification including Mix change, Location of room and areas Massing change Level 2-3; additional apartment, External Wall Extent revised Level 5-18, North and South Ends
T1-B	Tower 1 Core location and extent revised; Area Reduction
Tower 2 Modification	
T2-A	Layout Modification including Mix change, Location of room and areas Reduction of GFA by chamfering western corners
T2-B	Additional Slot for Architectural Expression
T2-C	Revised Slot location; Architectural Expression, Structural
T2-D	Additional enclosed rooftop plant
T2-E	2m High Windscreen for amenity area
Tower 3 Modification	
T3-A	Unit amalgamation
T3-B	Minor Layout change; Minor External Changes
T3-C	Substation relocation; Minor Ground Floor layout Changes Additional Mezzanine, Basement egress stair removed
T3-D	L1 Slab/ Ground Floor Awning Extent Modification as per Council's request.
T3-E	Separate Residential Entry Awning added




issue	amendment	date
G	FINAL DRAFT DA ISSUE	04/02/2016
H	DA ISSUE	08/02/2016
I	DA SUBMISSION	11/02/2016
J	DA SUBMISSION AMENDMENTS	20/06/2016
K	FOR INFORMATION	24/11/2016
L	DRAFT DA ISSUE	25/11/2016
M	DRAFT DA ISSUE	02/12/2016
N	AMENDED PLAN SUBMISSION	03/02/2017
O	AMENDED DA SUBMISSION	05/06/2017
P	DRAFT SECTION 96	13/10/2017
Q	SECTION 96 ISSUE	24/10/2017
R	SECTION 96.1 ISSUE TO PLANNER	13/12/2017
S	S4.55 SUBMISSION	26/04/2019
T	AMENDED S4.55 SUBMISSION	08/08/2019

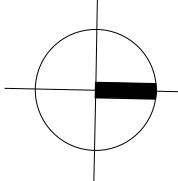

RL Schedule - Level 17	
Level	RL
Level 17	156.95

Unit Types

- 1BED
- 2BED
- 2BED+S
- 3BED
- TERRACE

 

architectus™

Sydney
Melbourne
Adelaide
Auckland
Christchurch
Brisbane
Shanghai

Architectus Sydney
Level 13 MLC Centre
19 Martin Place
Sydney NSW 2000
T (61 2) 8252 8400
F (61 2) 8252 8600
sydney@architectus.com.au
ABN 90 131 245 684

checked	FH/JH	scale	1 : 250@A1
drawn	TEAM	project no	140309.00

project
12-22 LANGSTON PLACE, EPPING

drawing
Level 17 Floor Plan

drawing no.	issue
DA1014	T




LEGEND
Approved DA Envelope

Section 4.55	
Podium Modification - T1 & 2	
P1	Built to Rent Main lobby/Entry Ground Floor of Tower 2; revised egress path, open the corner to address street.
P2	Substation relocation, retail subdivision revised, loading dock; services and waste collection strategy for residential & commercial/retail was revised.
P4	Gas Meter room relocation
P5	Built to Rent amenity area; Co-work, Gym, Yoga, Operations and change rooms; Refer to landscape report.
P6	Revised outdoor communal area including Green space, BBQ, Pool and Etc; Refer to landscape report.
P7	Separate Residential Entry Awning added
P8	L1 Level change; 400mm lower than approved DA
Tower 1 Modification	
T1-A	Layout Modification including Mix change, Location of room and areas Massing change Level 2-3; additional apartment, External Wall Extent revised Level 5-18, North and South Ends
T1-B	Tower 1 Core location and extent revised; Area Reduction
Tower 2 Modification	
T2-A	Layout Modification including Mix change, Location of room and areas Reduction of GFA by chamfering western corners
T2-B	Additional Slot for Architectural Expression
T2-C	Revised Slot location; Architectural Expression, Structural
T2-D	Additional enclosed rooftop plant
T2-E	2m High Windscreen for amenity area
Tower 3 Modification	
T3-A	Unit amalgamation
T3-B	Minor Layout change; Minor External Changes
T3-C	Substation relocation; Minor Ground Floor layout Changes
T3-D	Additional Mezzanine, Basement egress stair removed L1 Slab/ Ground Floor Awning Extent Modification as per Council's request.
T3-E	Separate Residential Entry Awning added

S4.55




issue	amendment	date
G	FINAL DRAFT DA ISSUE	04/02/2016
H	DA ISSUE	08/02/2016
I	DA SUBMISSION	11/02/2016
J	DA SUBMISSION AMENDMENTS	20/06/2016
K	FOR INFORMATION	24/11/2016
L	DRAFT DA ISSUE	25/11/2016
M	DRAFT DA ISSUE	02/12/2016
N	AMENDED PLAN SUBMISSION	03/02/2017
O	AMENDED DA SUBMISSION	05/06/2017
P	DRAFT SECTION 96	13/10/2017
Q	SECTION 96 ISSUE	24/10/2017
R	SECTION 96.1 ISSUE TO PLANNER	13/12/2017
S	S4.55 SUBMISSION	26/04/2019
T	AMENDED S4.55 SUBMISSION	08/08/2019

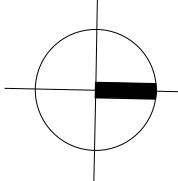

RL Schedule - Level 18	
Level	RL
Level 18	160.05

Unit Types

- 1BED
- 2BED
- 2BED+S
- 3BED

 

architectus™

Sydney
Melbourne
Adelaide
Auckland
Christchurch
Brisbane
Shanghai

Architectus Sydney
Level 18 MLC Centre
19 Martin Place
Sydney NSW 2000
T (61 2) 8252 8400
F (61 2) 8252 8600
sydney@architectus.com.au
ABN 90 131 245 684

checked	FH/JH	scale	1 : 250@A1
drawn	TEAM	project no	140309.00

project
12-22 LANGSTON PLACE, EPPING

drawing
Level 18 Floor Plan


drawing no.	issue
DA1015	T



LEGEND
Approved DA Envelope

Section 4.55	
Podium Modification - T1 & 2	
P1	Built to Rent Main lobby/Entry Ground Floor of Tower 2; revised egress path, open the corner to address street.
P2	Substation relocation, retail subdivision revised; loading dock; services and waste collection strategy for residential & commercial/retail was revised.
P3	Gas Meter room relocation
P4	Built to Rent amenity area; Co-work, Gym, Yoga, Operations and change rooms; Refer to landscape report.
P5	Revised outdoor communal area including Green space, BBQ, Pool and Etc; Refer to landscape report.
P6	Separate Residential Entry Awning added
P7	L1 Level change; 400mm lower than approved DA
P8	
Tower 1 Modification	
T1-A	Layout Modification including Mix change, Location of room and areas Massing change Level 2-3; additional apartment, External Wall Extent revised Level 5-18, North and South Ends
T1-B	Tower 1 Core location and extent revised; Area Reduction
Tower 2 Modification	
T2-A	Layout Modification including Mix change, Location of room and areas Reduction of GFA by chamfering western corners
T2-B	Additional Slot for Architectural Expression
T2-C	Revised Slot location; Architectural Expression, Structural
T2-D	Additional enclosed rooftop plant
T2-E	2m High Windscreen for amenity area
Tower 3 Modification	
T3-A	Unit amalgamation
T3-B	Minor Layout change; Minor External Changes
T3-C	Substation relocation; Minor Ground Floor layout Changes
T3-D	Additional Mezzanine, Basement egress stair removed
T3-E	L1 Slab/ Ground Floor Awning Extent Modification as per Council's request, Separate Residential Entry Awning added


S4.55

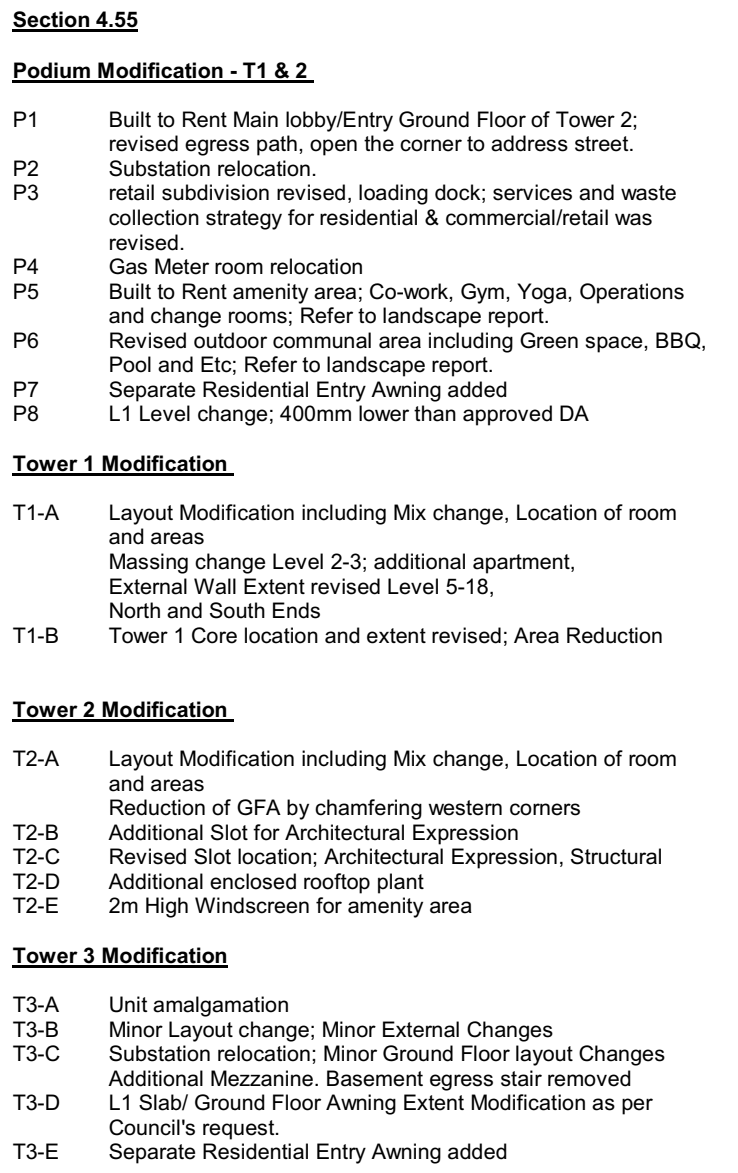

drawing no.	issue
DA1016	T






issue	amendment	date
G	FINAL DRAFT DA ISSUE	04/02/2016
H	DA ISSUE	08/02/2016
I	DA SUBMISSION	11/02/2016
J	DA SUBMISSION AMENDMENTS	20/06/2016
K	FOR INFORMATION	24/11/2016
L	DRAFT DA ISSUE	25/11/2016
M	DRAFT DA ISSUE	02/12/2016
N	AMENDED PLAN SUBMISSION	03/02/2017
O	AMENDED DA SUBMISSION	05/06/2017
P	DRAFT SECTION 96	13/10/2017
Q	SECTION 96 ISSUE	24/10/2017
R	SECTION 96.1 ISSUE TO PLANNER	13/12/2017
S	S4.55 SUBMISSION	26/04/2019
T	AMENDED S4.55 SUBMISSION	08/08/2019

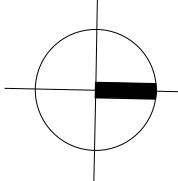

RL Schedule - Level 20-21	
Level	RL
Level 20	166.25
Level 21	169.35

Unit Types

- 1BED
- 2BED
- 2BED+S
- 3BED

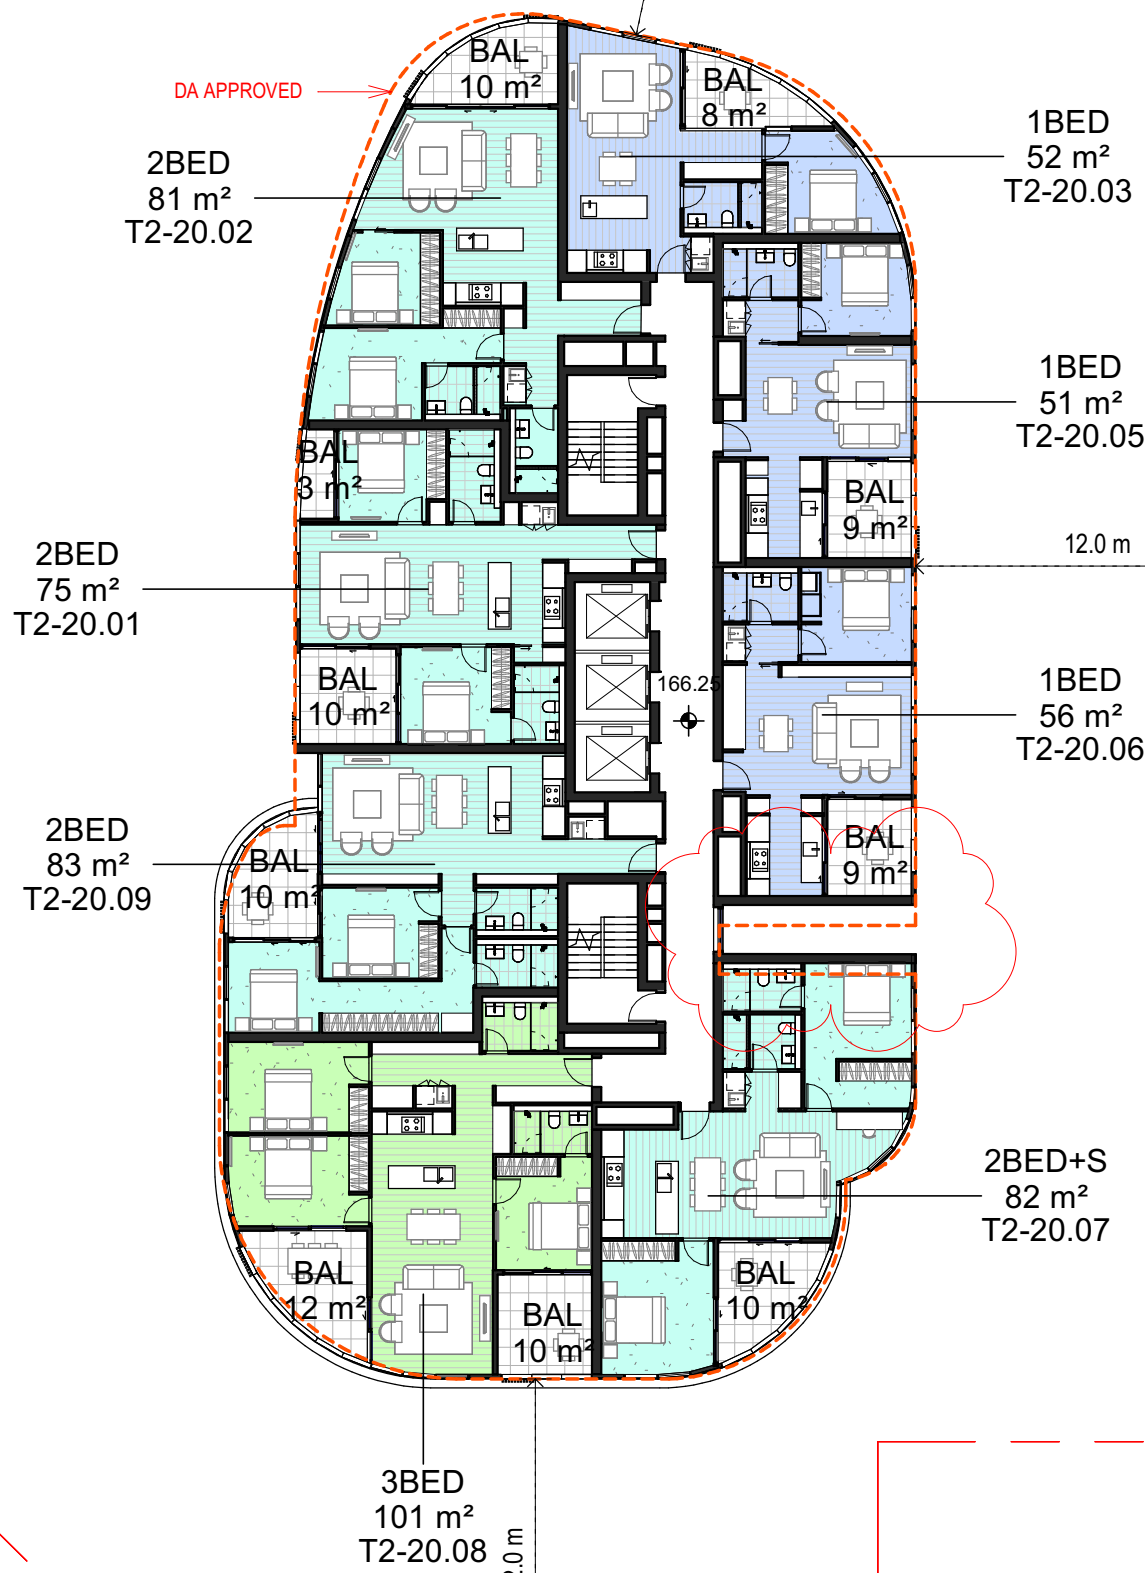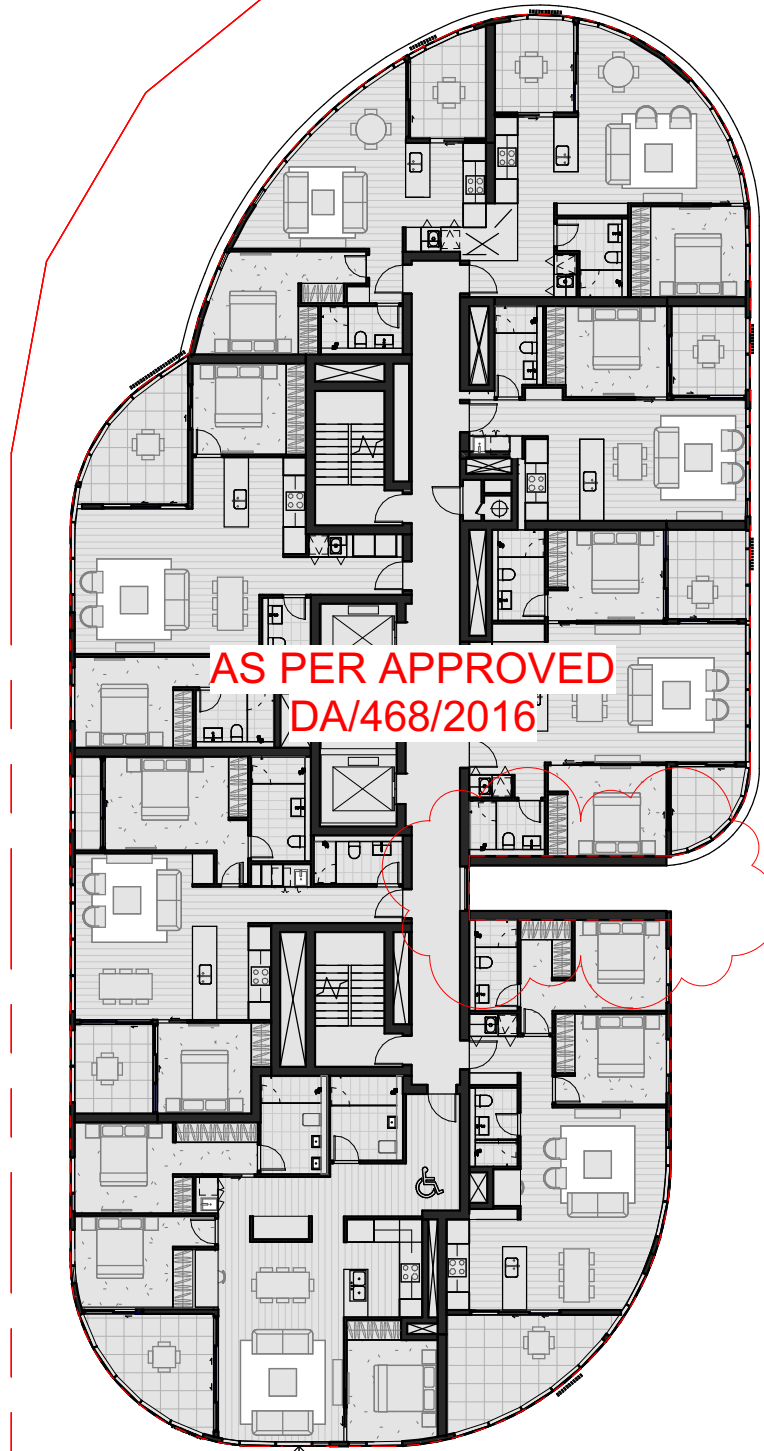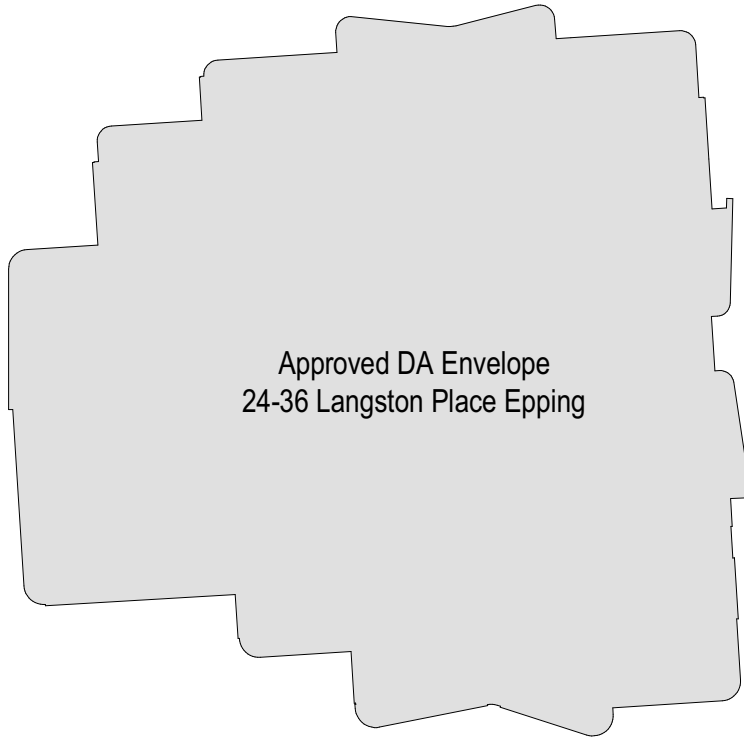

LEGEND
Approved DA Envelope

Section 4.55	
Podium Modification - T1 & 2	
P1	Built to Rent Main lobby/Entry Ground Floor of Tower 2; revised egress path, open the corner to address street.
P2	Substation relocation.
P3	retail subdivision revised; loading dock; services and waste collection strategy for residential & commercial/retail was revised.
P4	Gas Meter room relocation
P5	Built to Rent amenity area; Co-work, Gym, Yoga, Operations and change rooms; Refer to landscape report.
P6	Revised outdoor communal area including Green space, BBQ, Pool and Etc; Refer to landscape report.
P7	Separate Residential Entry Awning added
P8	L1 Level change; 400mm lower than approved DA
Tower 1 Modification	
T1-A	Layout Modification including Mix change, Location of room and areas Massing change Level 2-3; additional apartment. External Wall Extent revised Level 5-18, North and South Ends
T1-B	Tower 1 Core location and extent revised; Area Reduction
Tower 2 Modification	
T2-A	Layout Modification including Mix change, Location of room and areas Reduction of GFA by chamfering western corners
T2-B	Additional Slot for Architectural Expression
T2-C	Revised Slot location; Architectural Expression, Structural
T2-D	Additional enclosed rooftop plant
T2-E	2m High Windscreen for amenity area
Tower 3 Modification	
T3-A	Unit amalgamation
T3-B	Minor Layout change; Minor External Changes
T3-C	Substation relocation; Minor Ground Floor layout Changes
T3-D	Additional Mezzanine, Basement egress stair removed L1 Slab/ Ground Floor Awning Extent Modification as per Council's request.
T3-E	Separate Residential Entry Awning added

S4.55

project
12-22 LANGSTON PLACE, EPPING

drawing
Level 20-21 Floor Plan

drawing no.	issue
DA1017	T

Sydney
Melbourne
Adelaide
Auckland
Christchurch
Brisbane
Shanghai


Architectus Sydney
Level 13 MLC Centre
19 Martin Place
Sydney NSW 2000
T (61 2) 8252 8400
F (61 2) 8252 8600
sydney@architectus.com.au
ABN 90 131 245 684

0 1.25 5 10 12.5m
Scale 1:250 @ A1

checked	FH/JH	scale	1 : 250@A1
drawn	TEAM	project no	140309.00






issue	amendment	date
D	ISSUED FOR QS	03/11/2015
E	DRAFT DA ISSUE	22/12/2015
F	DRAFT DA ISSUE	22/01/2016
G	FINAL DRAFT DA ISSUE	04/02/2016
H	DA ISSUE	08/02/2016
I	DA SUBMISSION	11/02/2016
J	DA SUBMISSION AMENDMENTS	20/06/2016
K	FOR INFORMATION	24/11/2016
L	DRAFT DA ISSUE	25/11/2016
M	DRAFT DA ISSUE	02/12/2016
N	AMENDED PLAN SUBMISSION	03/02/2017
O	AMENDED DA SUBMISSION	05/06/2017
P	S4.55 SUBMISSION	26/04/2019
Q	AMENDED S4.55 SUBMISSION	08/08/2019

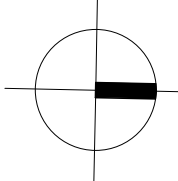

RL Schedule - Level 22	
Level	RL
Level 22	172.45

- Unit Types
- 3BED
 - COMMUNAL
 - COMMUNAL GARDEN

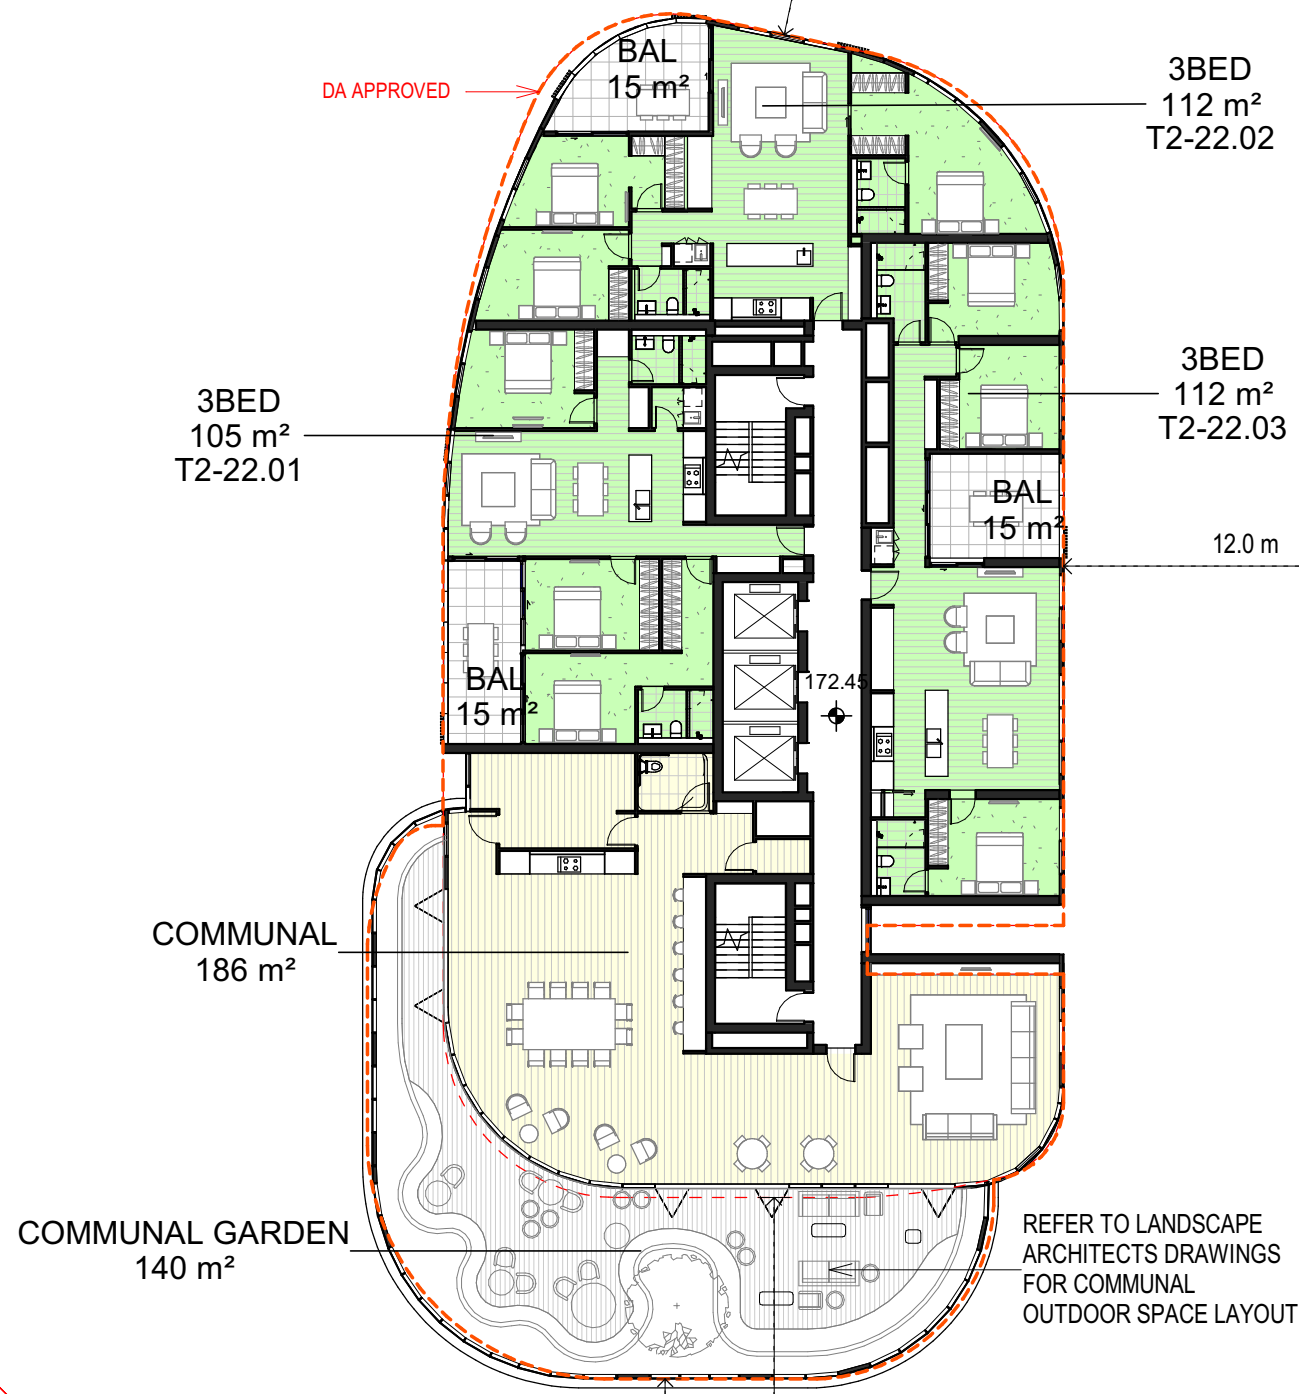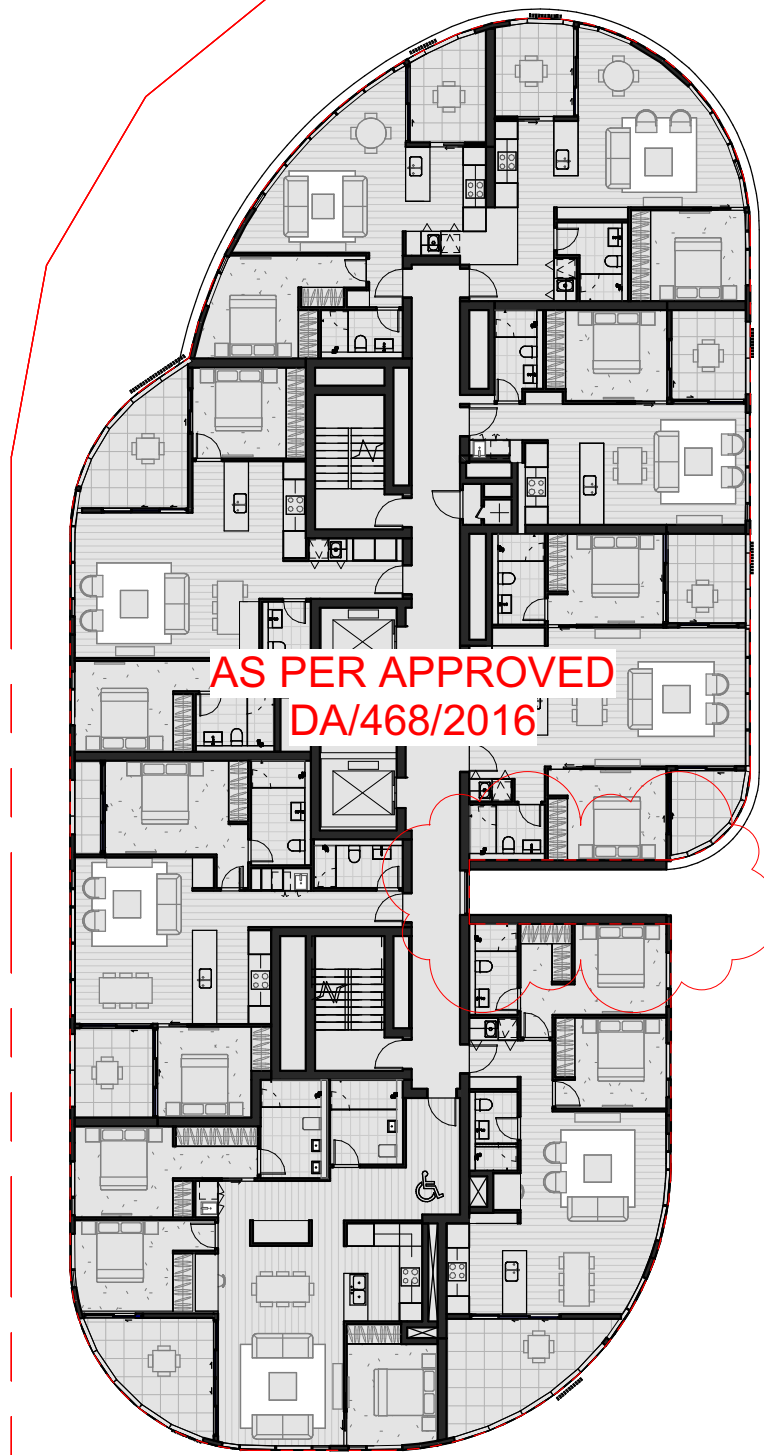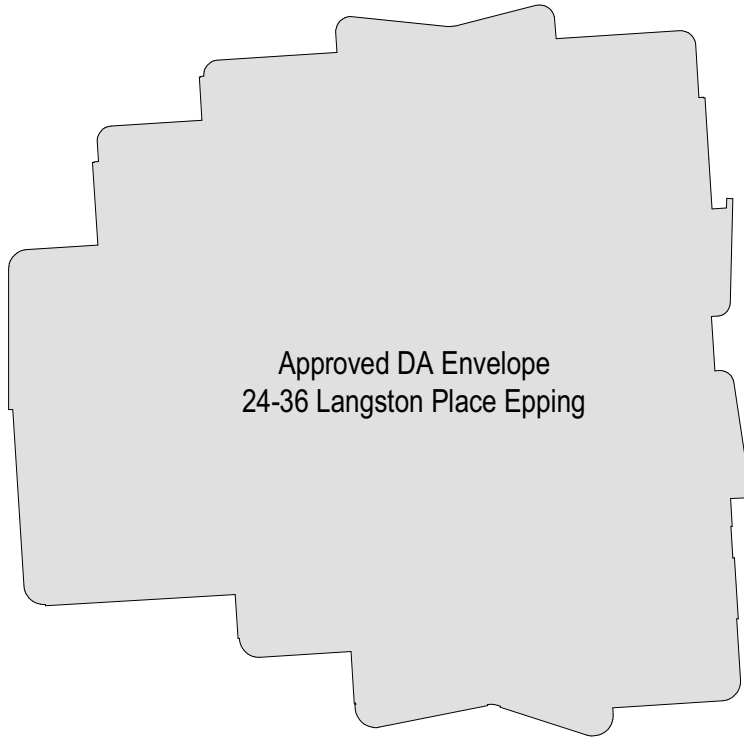

LEGEND
Approved DA Envelope

- Section 4.55**
- Podium Modification - T1 & 2**
- P1 Built to Rent Main lobby/Entry Ground Floor of Tower 2; revised egress path, open the corner to address street.
 - P2 Substation relocation.
 - P3 retail subdivision revised; loading dock; services and waste collection strategy for residential & commercial/retail was revised.
 - P4 Gas Meter room relocation
 - P5 Built to Rent amenity area; Co-work, Gym, Yoga, Operations and change rooms; Refer to landscape report.
 - P6 Revised outdoor communal area including Green space, BBQ, Pool and Etc; Refer to landscape report.
 - P7 Separate Residential Entry Awning added
 - P8 L1 Level change; 400mm lower than approved DA
- Tower 1 Modification**
- T1-A Layout Modification including Mix change, Location of room and areas
 - Massing change Level 2-3; additional apartment, External Wall Extent revised Level 5-18, North and South Ends
 - T1-B Tower 1 Core location and extent revised; Area Reduction
- Tower 2 Modification**
- T2-A Layout Modification including Mix change, Location of room and areas
 - Reduction of GFA by chamfering western corners
 - T2-B Additional Slot for Architectural Expression
 - T2-C Revised Slot location; Architectural Expression, Structural
 - T2-D Additional enclosed rooftop plant
 - T2-E 2m High Windscreen for amenity area
- Tower 3 Modification**
- T3-A Unit amalgamation
 - T3-B Minor Layout change; Minor External Changes
 - T3-C Substation relocation; Minor Ground Floor layout Changes
 - Additional Mezzanine, Basement egress stair removed
 - T3-D L1 Slab/ Ground Floor Awning Extent Modification as per Council's request.
 - T3-E Separate Residential Entry Awning added

S4.55

project
12-22 LANGSTON PLACE, EPPING

drawing
Level 22 Floor Plan

drawing no. DA1018 issue Q

architectus™

Sydney
Melbourne
Adelaide
Auckland
Christchurch
Brisbane
Shanghai


Architectus Sydney
Level 13 MLC Centre
19 Martin Place
Sydney NSW 2000
T (61 2) 8252 8400
F (61 2) 8252 8600
sydney@architectus.com.au
ABN 90 131 245 684

0 1.25 5 10 12.5m
Scale 1:250 @ A1

checked	FH/JH	scale	1 : 250@A1
drawn	TEAM	project no	140309.00



issue	amendment	date
D	ISSUED FOR QS	03/11/2015
E	DRAFT DA ISSUE	22/12/2015
F	DRAFT DA ISSUE	22/01/2016
G	FINAL DRAFT DA ISSUE	04/02/2016
H	DA ISSUE	08/02/2016
I	DA SUBMISSION	11/02/2016
J	DA SUBMISSION AMENDMENTS	20/06/2016
K	FOR INFORMATION	24/11/2016
L	DRAFT DA ISSUE	25/11/2016
M	DRAFT DA ISSUE	02/12/2016
N	AMENDED PLAN SUBMISSION	03/02/2017
O	AMENDED DA SUBMISSION	05/06/2017
P	S4.55 SUBMISSION	26/04/2019
Q	AMENDED S4.55 SUBMISSION	08/08/2019

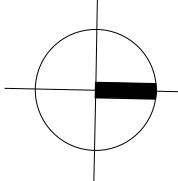

RL Schedule - Level 23	
Level	RL
Level 23	175.55

Unit Types

3BED

0 1.25 5 10 12.5m
Scale 1:250 @ A1

Sydney
Melbourne
Adelaide
Auckland
Christchurch
Brisbane
Shanghai

architectus™


Architectus Sydney
Level 13 MLC Centre
19 Martin Place
Sydney NSW 2000
T (61 2) 8252 8400
F (61 2) 8252 8600
sydney@architectus.com.au
ABN 90 131 245 684

checked	FH/JH	scale	1 : 250@A1
drawn	TEAM	project no	140309.00

project
12-22 LANGSTON PLACE, EPPING

drawing
Level 23 Floor Plan

drawing no.	issue
DA1019	Q

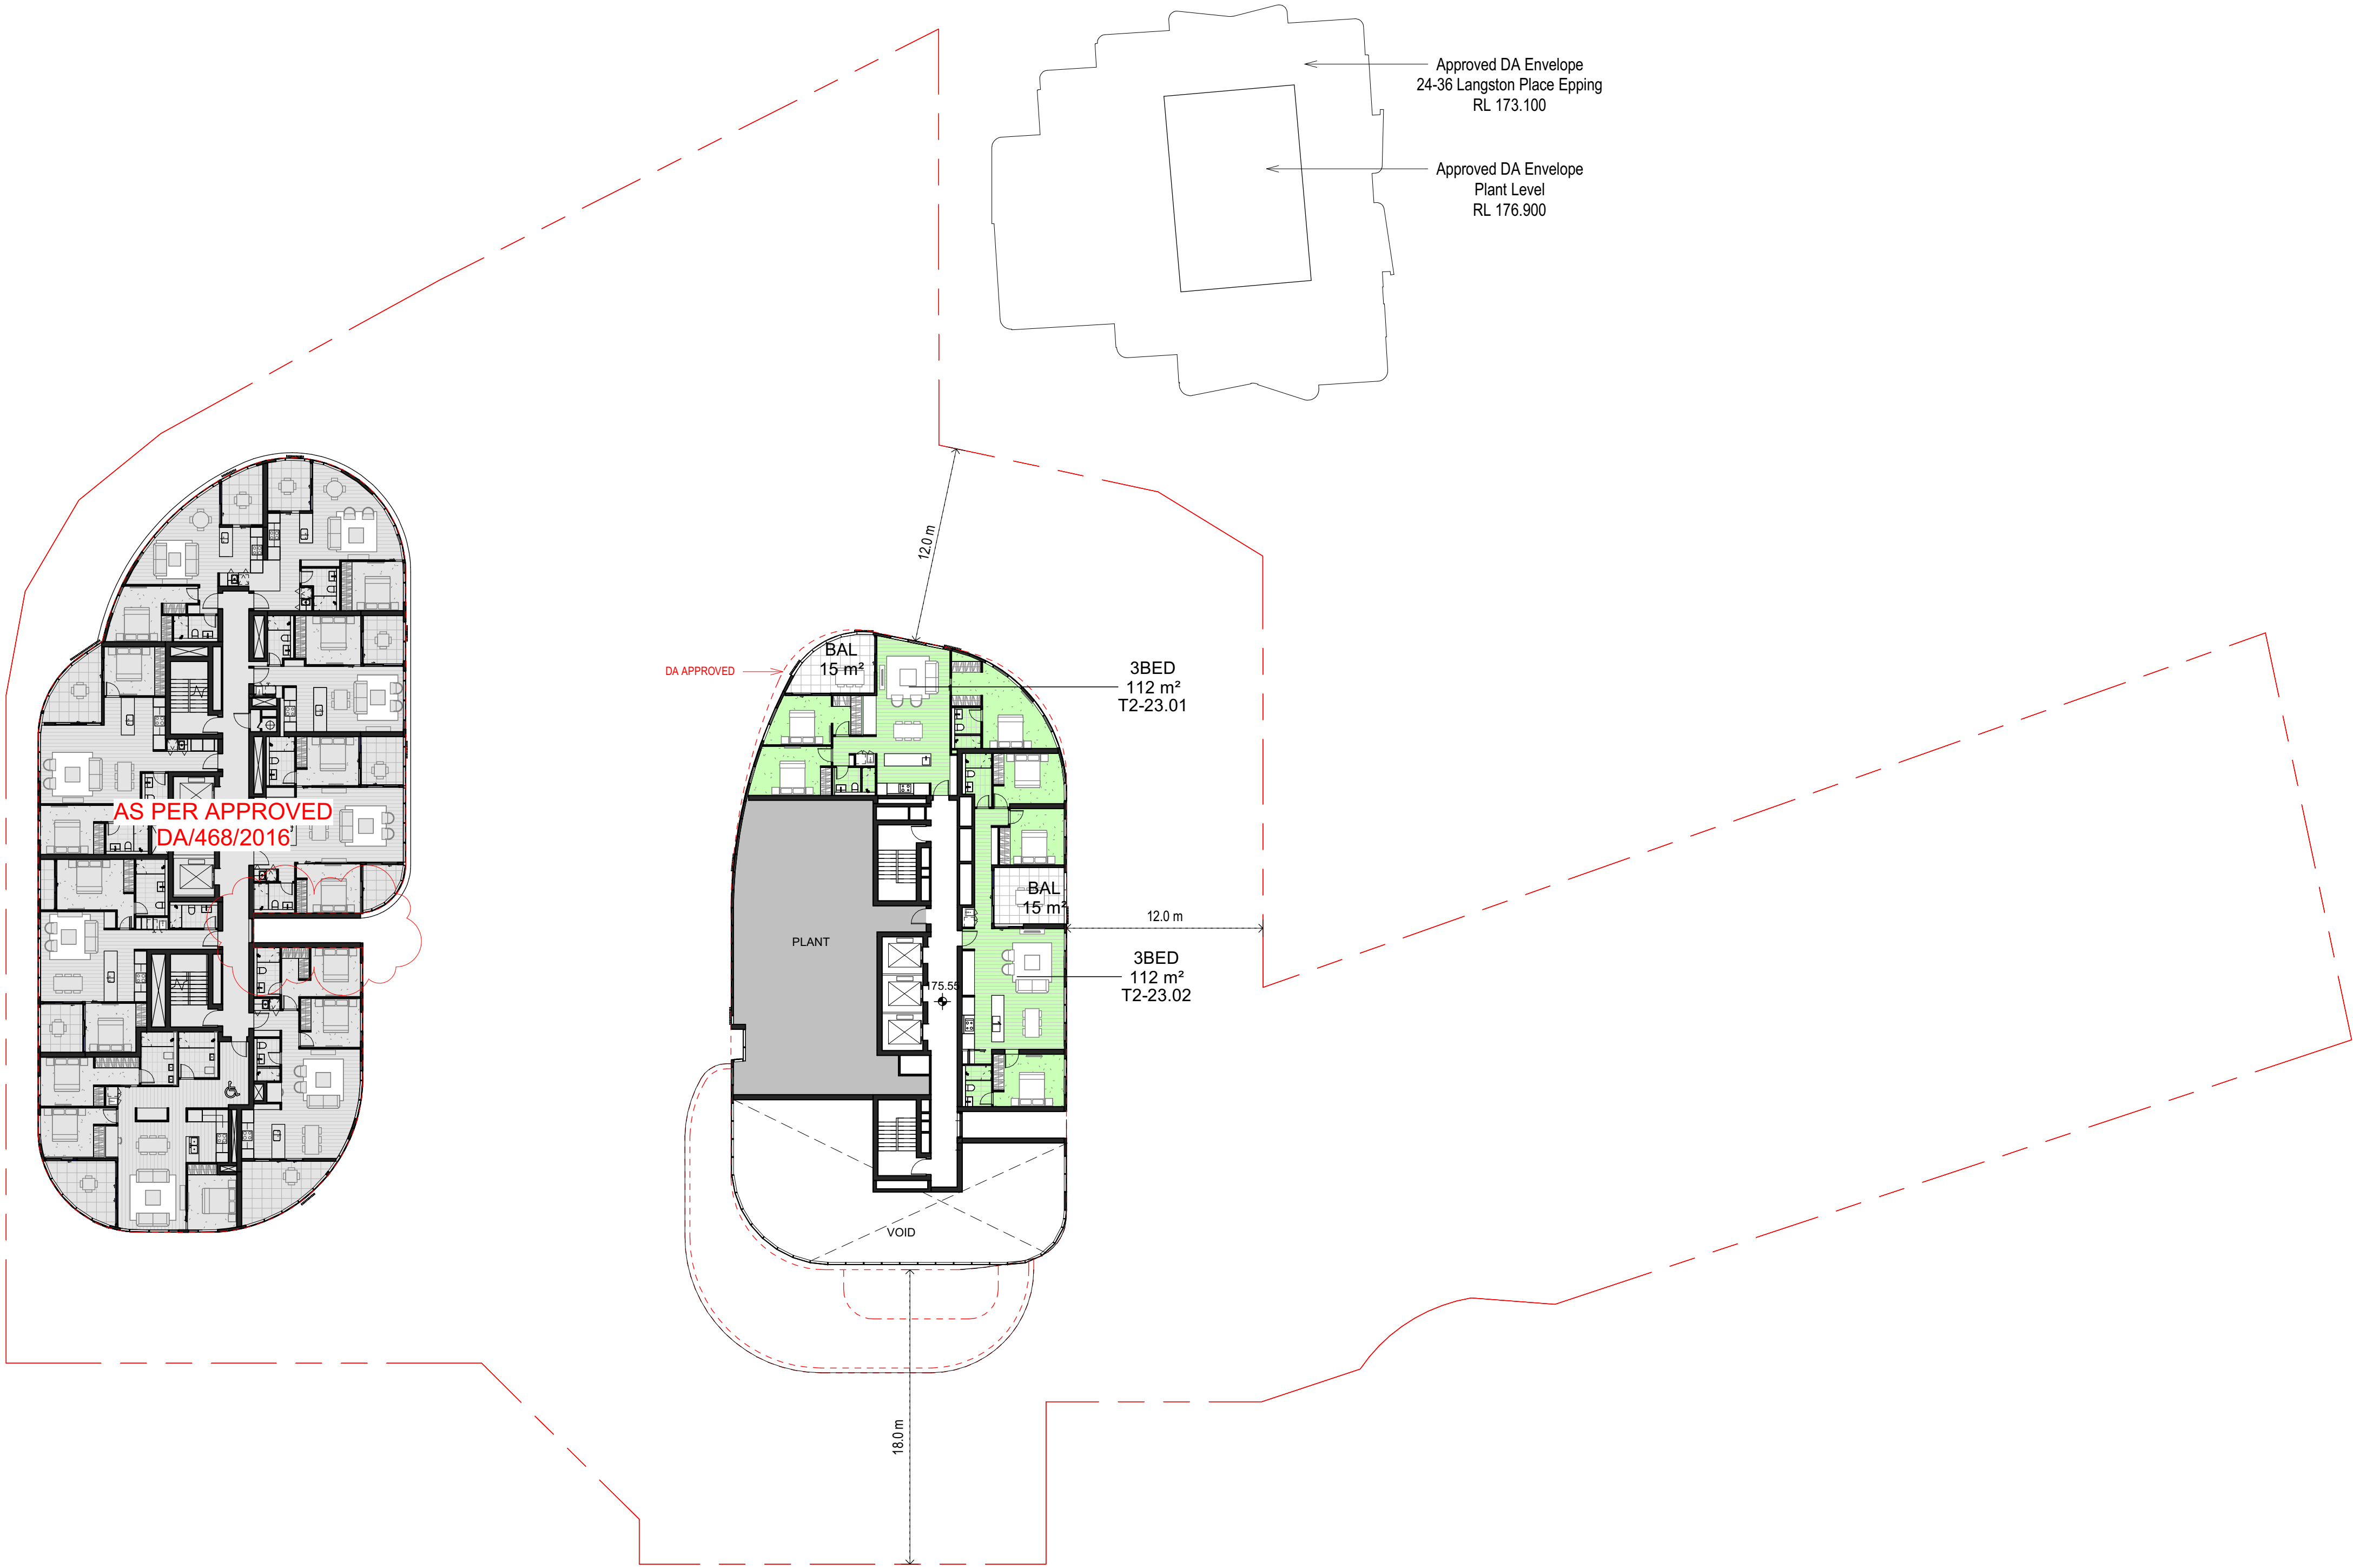

LEGEND
Approved DA Envelope

Section 4.55

Podium Modification - T1 & 2

- P1 Built to Rent Main lobby/Entry Ground Floor of Tower 2; revised egress path, open the corner to address street.
- P2 Substation relocation.
- P3 retail subdivision revised; loading dock; services and waste collection strategy for residential & commercial/retail was revised.
- P4 Gas Meter room relocation
- P5 Built to Rent amenity area; Co-work, Gym, Yoga, Operations and change rooms; Refer to landscape report.
- P6 Revised outdoor communal area including Green space, BBQ, Pool and Etc; Refer to landscape report.
- P7 Separate Residential Entry Awning added
- P8 L1 Level change; 400mm lower than approved DA

Tower 1 Modification

- T1-A Layout Modification including Mix change, Location of room and areas
Massing change Level 2-3; additional apartment.
External Wall Extent revised Level 5-18,
North and South Ends
- T1-B Tower 1 Core location and extent revised; Area Reduction

Tower 2 Modification

- T2-A Layout Modification including Mix change, Location of room and areas
Reduction of GFA by chamfering western corners
- T2-B Additional Slot for Architectural Expression
- T2-C Revised Slot location; Architectural Expression, Structural
- T2-D Additional enclosed rooftop plant
- T2-E 2m High Windscreen for amenity area


Tower 3 Modification

- T3-A Unit amalgamation
- T3-B Minor Layout change; Minor External Changes
- T3-C Substation relocation; Minor Ground Floor layout Changes
Additional Mezzanine, Basement egress stair removed
- T3-D L1 Slab/ Ground Floor Awning Extent Modification as per Council's request.
- T3-E Separate Residential Entry Awning added




S4.55



issue	amendment	date
C	ISSUED FOR QS	03/11/2015
D	DRAFT DA ISSUE	22/12/2015
E	DRAFT DA ISSUE	22/01/2016
F	FINAL DRAFT DA ISSUE	04/02/2016
G	DA ISSUE	08/02/2016
H	DA SUBMISSION	11/02/2016
I	DA SUBMISSION AMENDMENTS	20/06/2016
J	FOR INFORMATION	24/11/2016
K	DRAFT DA ISSUE	25/11/2016
L	DRAFT DA ISSUE	02/12/2016
M	AMENDED PLAN SUBMISSION	03/02/2017
N	AMENDED DA SUBMISSION	05/06/2017
O	S4.55 SUBMISSION	26/04/2019
P	AMENDED S4.55 SUBMISSION	08/08/2019

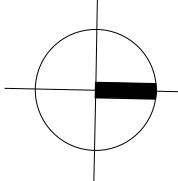

RL Schedule - Level 24	
Level	RL
Level 24	178.65

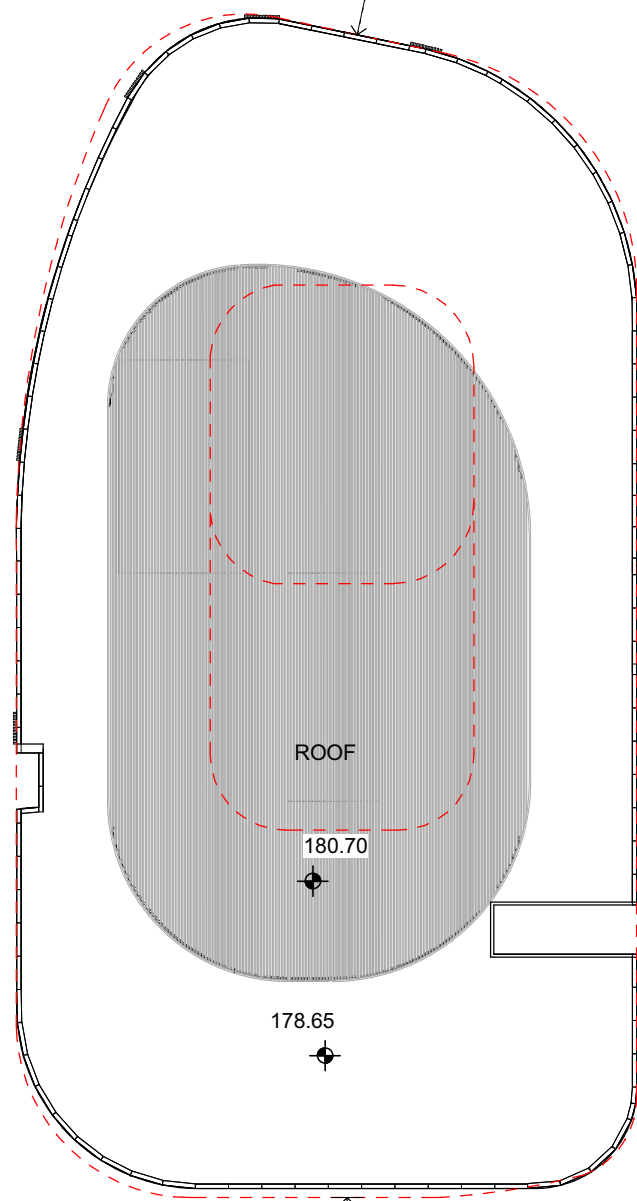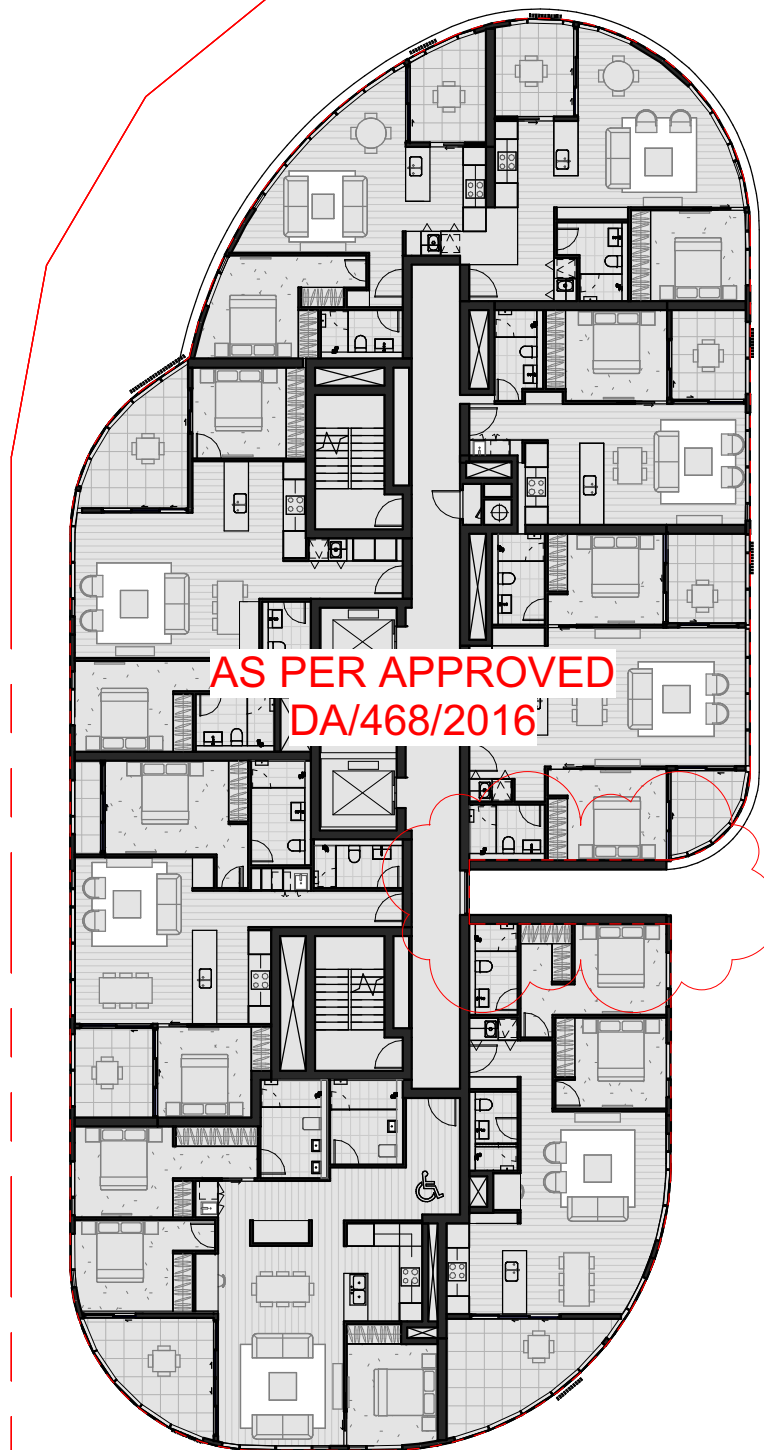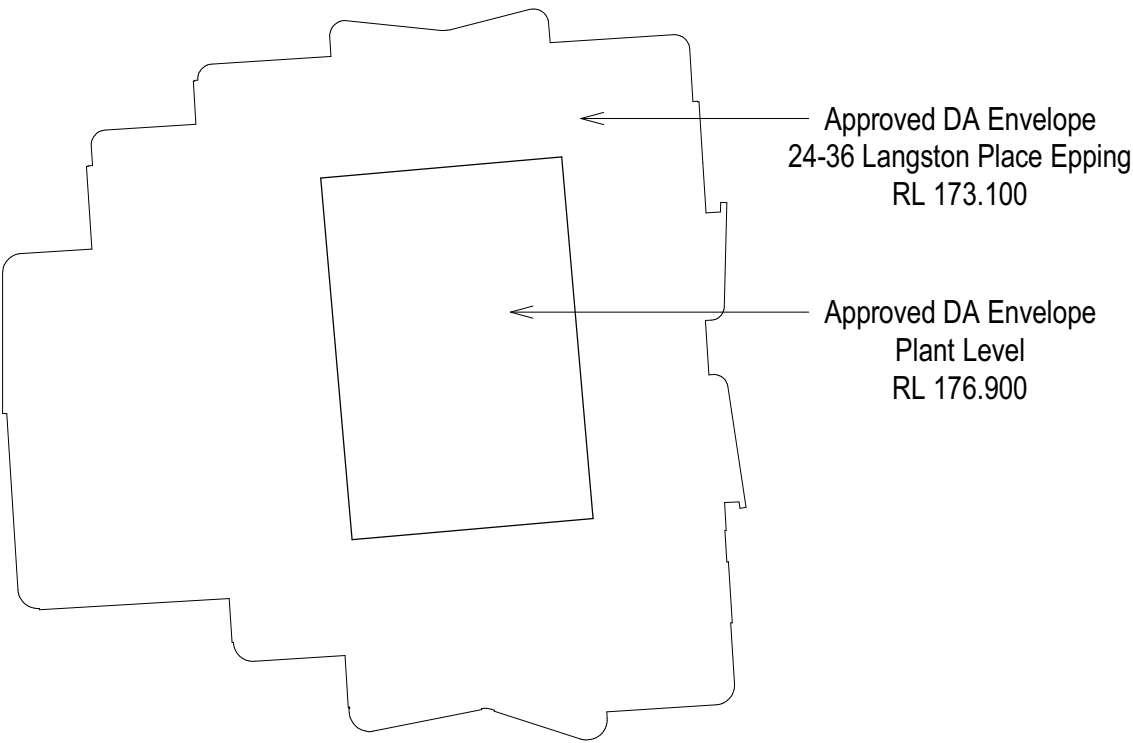

LEGEND
Approved DA Envelope

Section 4.55

Podium Modification - T1 & 2

- P1 Built to Rent Main lobby/Entry Ground Floor of Tower 2; revised egress path, open the corner to address street.
- P2 Substation relocation.
- P3 retail subdivision revised; loading dock; services and waste collection strategy for residential & commercial/retail was revised.
- P4 Gas Meter room relocation
- P5 Built to Rent amenity area; Co-work, Gym, Yoga, Operations and change rooms; Refer to landscape report.
- P6 Revised outdoor communal area including Green space, BBQ, Pool and Etc; Refer to landscape report.
- P7 Separate Residential Entry Awning added
- P8 L1 Level change; 400mm lower than approved DA

Tower 1 Modification

- T1-A Layout Modification including Mix change, Location of room and areas
- Massing change Level 2-3; additional apartment, External Wall Extent revised Level 5-18, North and South Ends
- T1-B Tower 1 Core location and extent revised; Area Reduction

Tower 2 Modification

- T2-A Layout Modification including Mix change, Location of room and areas
- Reduction of GFA by chamfering western corners
- T2-B Additional Slot for Architectural Expression
- T2-C Revised Slot location; Architectural Expression, Structural
- T2-D Additional enclosed rooftop plant
- T2-E 2m High Windscreen for amenity area

Tower 3 Modification

- T3-A Unit amalgamation
- T3-B Minor Layout change; Minor External Changes
- T3-C Substation relocation; Minor Ground Floor layout Changes
- Additional Mezzanine, Basement egress stair removed
- T3-D L1 Slab/ Ground Floor Awning Extent Modification as per Council's request.
- T3-E Separate Residential Entry Awning added

S4.55

project
12-22 LANGSTON PLACE, EPPING

drawing
Level 24 Floor Plan

drawing no.	issue
DA1020	P

Sydney
Melbourne
Adelaide
Auckland
Christchurch
Brisbane
Shanghai

Architectus Sydney
Level 13 MLC Centre
19 Martin Place
Sydney NSW 2000
T (61 2) 8252 8400
F (61 2) 8252 8600
sydney@architectus.com.au
ABN 90 131 245 684


0 1.25 5 10 12.5m
Scale 1:250 @ A1

checked	FH/JH	scale	1 : 250@A1
drawn	TEAM	project no	140309.00




Do not scale drawings. Verify all dimensions on site

issue	amendment	date
A	FOR INFORMATION	24/11/2016
B	DRAFT DA ISSUE	25/11/2016
C	DRAFT DA ISSUE	02/12/2016
D	AMENDED PLAN SUBMISSION	03/02/2017
E	AMENDED DA SUBMISSION	05/06/2017
F	S4.55 SUBMISSION	26/04/2019

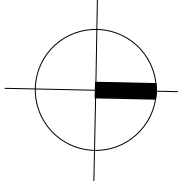

RL Schedule - Level 27	
Level	RL
Level 27	187.95

- Unit Types
- 4BED
 - WINTER GARDEN
 - Calculating...

 

Sydney
Melbourne
Adelaide
Auckland
Christchurch
Brisbane
Shanghai

Architectus Sydney
Level 13 MLC Centre
19 Martin Place
Sydney NSW 2000
T (61 2) 8252 8400
F (61 2) 8252 8600
sydney@architectus.com.au
ABN 90 131 245 684

checked	FH/JH	scale	1 : 250@A1
drawn	TEAM	project no	140309.00

LEGEND
Approved DA Envelope

- Section 4.58**
- Podium Modification - T1 & 2**
- P1 Built to Rent Main lobby/Entry Ground Floor of Tower 2; revised egress path, open the corner to address street.
- P2 Substation relocation.
- P3 retail subdivision revised; loading dock; services and waste collection strategy for residential & commercial/retail was revised.
- P4 Gas Meter room relocation
- P5 Built to Rent amenity area; Co-work, Gym, Yoga, Operations and change rooms; Refer to landscape report.
- P6 Revised outdoor communal area including Green space, BBQ, Pool and Etc; Refer to landscape report.
- P7 Separate Residential Entry Awning added
- P8 L1 Level change; 400mm lower than approved DA
- Tower 1 Modification**
- T1-A Layout Modification including Mix change, Location of room and areas
Massing change Level 2-3; additional apartment, External Wall Extent revised Level 5-18, North and South Ends
- T1-B Tower 1 Core location and extent revised; Area Reduction
- Tower 2 Modification**
- T2-A Layout Modification including Mix change, Location of room and areas
Reduction of GFA by chamfering western corners
- T2-B Additional Slot for Architectural Expression
- T2-C Revised Slot location; Architectural Expression, Structural
- T2-D Additional enclosed rooftop plant
- T2-E 2m High Windscreen for amenity area
- Tower 3 Modification**
- T3-A Unit amalgamation
- T3-B Minor Layout change; Minor External Changes
- T3-C Substation relocation; Minor Ground Floor layout Changes
- T3-D Additional Mezzanine, Basement egress stair removed
- T3-D L1 Slab/ Ground Floor Awning Extent Modification as per Council's request.
- T3-E Separate Residential Entry Awning added

S4.55

project
12-22 LANGSTON PLACE, EPPING


drawing
Level 27 Floor Plan

drawing no.	issue
DA1022	F



Do not scale drawings. Verify all dimensions on site

issue	amendment	date
A	FOR INFORMATION	24/11/2016
B	DRAFT DA ISSUE	25/11/2016
C	DRAFT DA ISSUE	02/12/2016
D	AMENDED PLAN SUBMISSION	03/02/2017
E	AMENDED DA SUBMISSION	05/06/2017
F	S4.55 SUBMISSION	26/04/2019

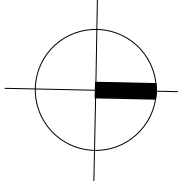

RL Schedule - Level 28	
Level	RL
Level 28	191.05

- Unit Types
- 4BED
 - Calculating...

Sydney
Melbourne
Adelaide
Auckland
Christchurch
Brisbane
Shanghai


Architectus Sydney
Level 13 MLC Centre
19 Martin Place
Sydney NSW 2000
T (61 2) 8252 8400
F (61 2) 8252 8600
sydney@architectus.com.au
ABN 90 131 245 684

0 1.25 5 10 12.5m
Scale 1:250 @ A1

checked	FH/JH	scale	1 : 250@A1
drawn	TEAM	project no	140309.00

project	12-22 LANGSTON PLACE, EPPING
drawing	Level 28 Floor Plan
drawing no.	DA1023
issue	F

26/04/2019 2:07:10 PM

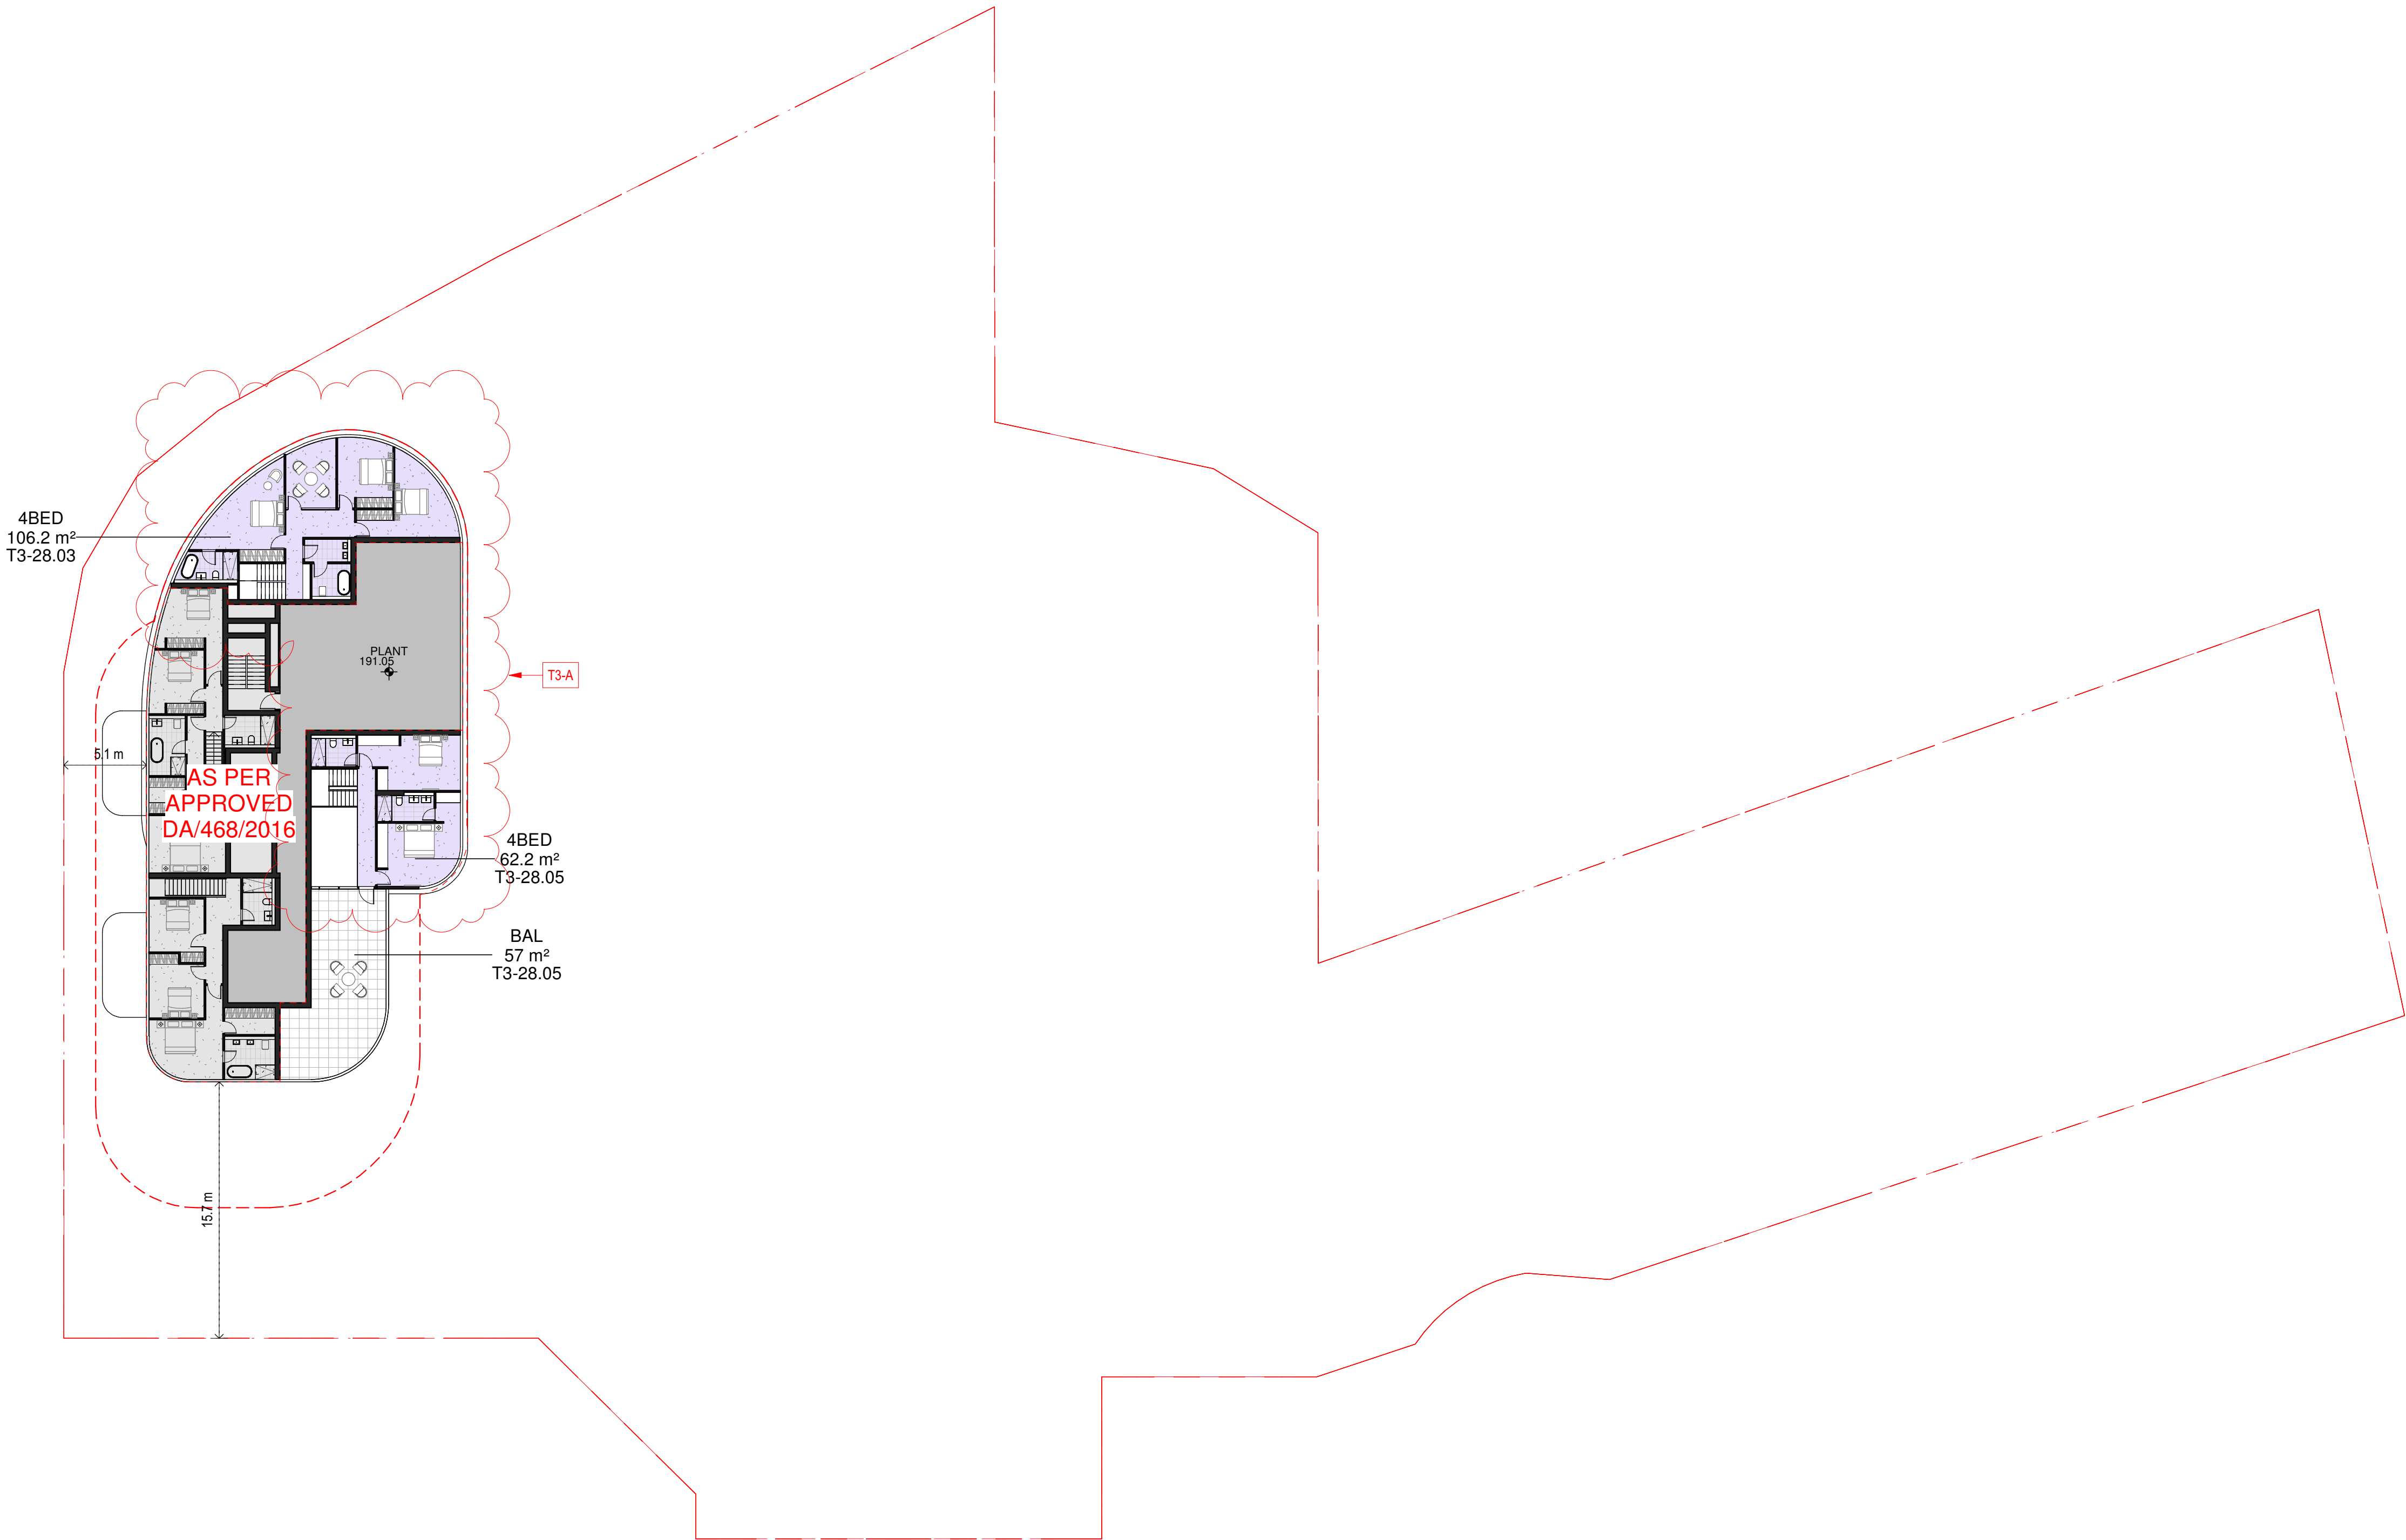



LEGEND
Approved DA Envelope

- Section 4.55**
- Podium Modification - T1 & 2**
- P1 Built to Rent Main lobby/Entry Ground Floor of Tower 2; revised egress path, open the corner to address street.
 - P2 Substation relocation.
 - P3 retail subdivision revised; loading dock; services and waste collection strategy for residential & commercial/retail was revised.
 - P4 Gas Meter room relocation
 - P5 Built to Rent amenity area; Co-work, Gym, Yoga, Operations and change rooms; Refer to landscape report.
 - P6 Revised outdoor communal area including Green space, BBQ, Pool and Etc; Refer to landscape report.
 - P7 Separate Residential Entry Awning added
 - P8 L1 Level change; 400mm lower than approved DA
- Tower 1 Modification**
- T1-A Layout Modification including Mix change, Location of room and areas
 - Massing change Level 2-3; additional apartment, External Wall Extent revised Level 5-18, North and South Ends
 - T1-B Tower 1 Core location and extent revised; Area Reduction
- Tower 2 Modification**
- T2-A Layout Modification including Mix change, Location of room and areas
 - Reduction of GFA by chamfering western corners
 - T2-B Additional Slot for Architectural Expression
 - T2-C Revised Slot location; Architectural Expression, Structural
 - T2-D Additional enclosed rooftop plant
 - T2-E 2m High Windscreen for amenity area
- Tower 3 Modification**
- T3-A Unit amalgamation
 - T3-B Minor Layout change; Minor External Changes
 - T3-C Substation relocation; Minor Ground Floor layout Changes
 - Additional Mezzanine, Basement egress stair removed
 - T3-D L1 Slab/ Ground Floor Awning Extent Modification as per Council's request.
 - T3-E Separate Residential Entry Awning added

S4.55



issue	amendment	date
A	DRAFT DA ISSUE	22/12/2015
B	DRAFT DA ISSUE	22/01/2016
C	FINAL DRAFT DA ISSUE	04/02/2016
D	DA ISSUE	08/02/2016
E	DA SUBMISSION	11/02/2016
F	FOR INFORMATION	24/11/2016
G	DRAFT DA ISSUE	25/11/2016
H	DRAFT DA ISSUE	02/12/2016
I	AMENDED PLAN SUBMISSION	03/02/2017
J	AMENDED DA SUBMISSION	05/06/2017
K	S4.55 SUBMISSION	26/04/2019

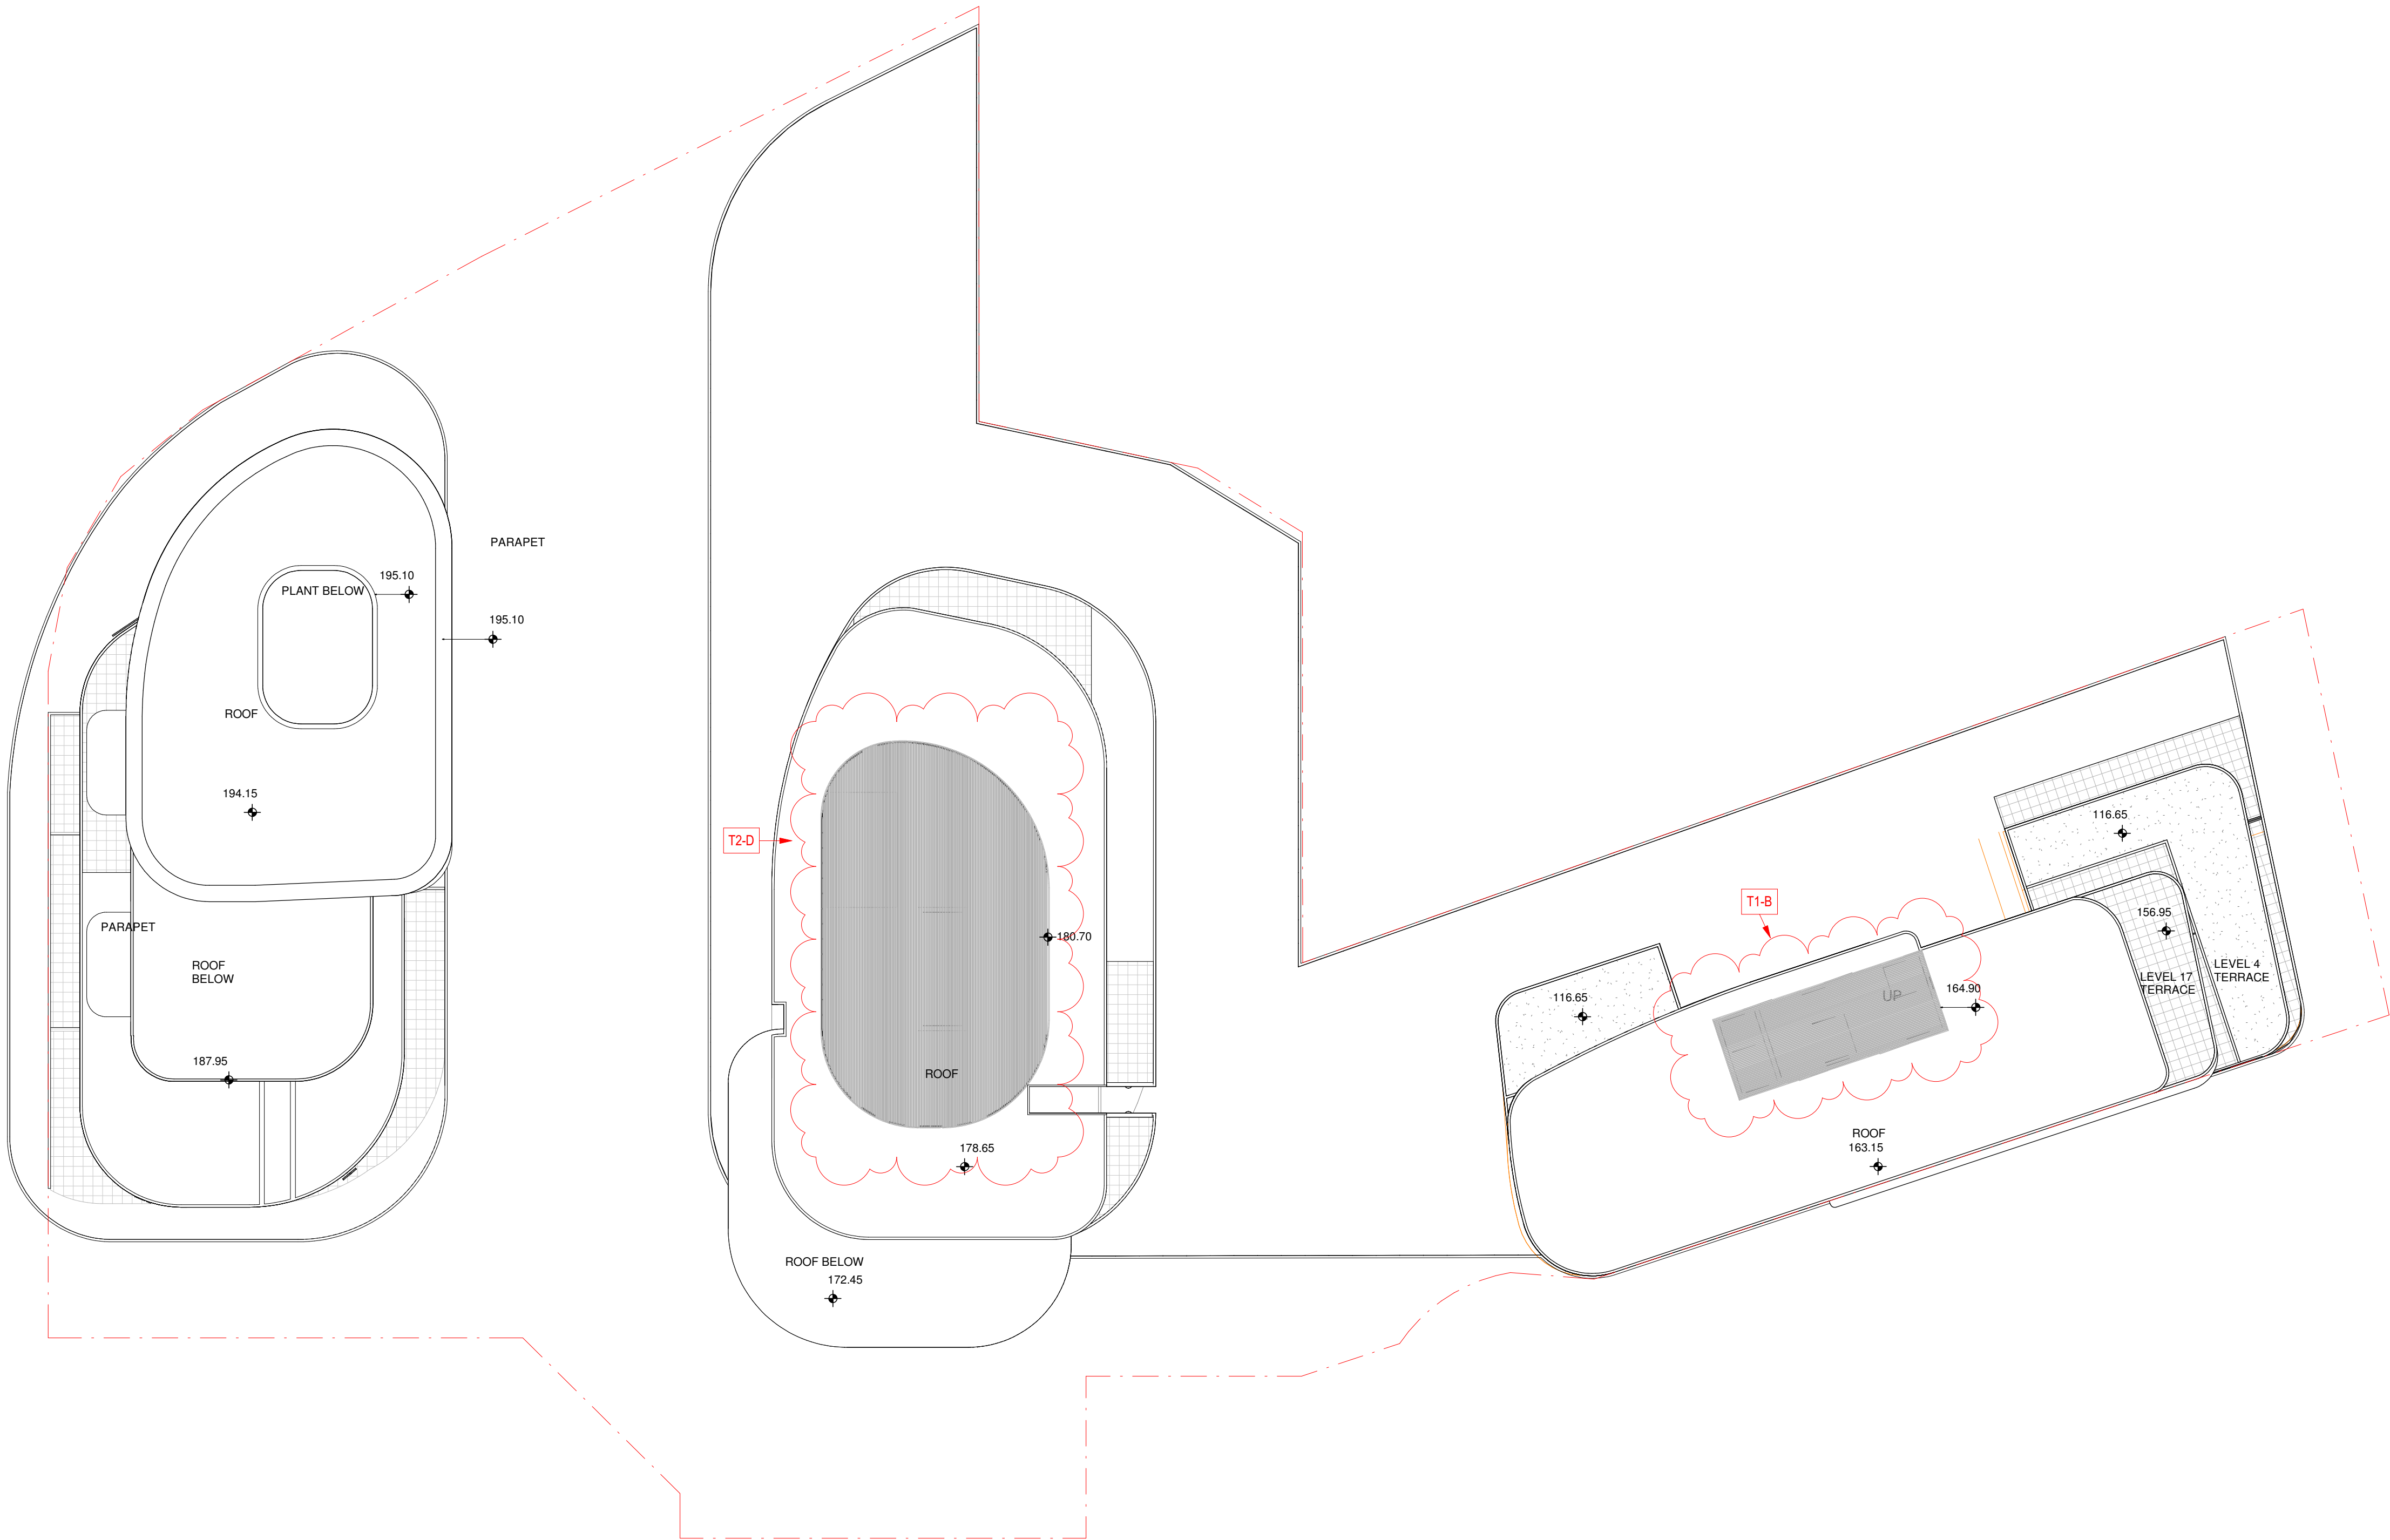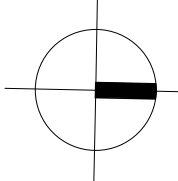

LEGEND
--- Approved DA Envelope

Section 4.58

Podium Modification - T1 & 2

- P1 Built to Rent Main lobby/Entry Ground Floor of Tower 2; revised egress path, open the corner to address street.
- P2 Substation relocation, retail subdivision revised, loading dock; services and waste collection strategy for residential & commercial/retail was revised.
- P4 Gas Meter room relocation
- P5 Built to Rent amenity area; Co-work, Gym, Yoga, Operations and change rooms; Refer to landscape report.
- P6 Revised outdoor communal area including Green space, BBQ, Pool and Etc; Refer to landscape report.
- P7 Separate Residential Entry Awning added
- P8 L1 Level change; 400mm lower than approved DA

Tower 1 Modification

- T1-A Layout Modification including Mix change, Location of room and areas
Massing change Level 2-3; additional apartment, External Wall Extent revised Level 5-18, North and South Ends
- T1-B Tower 1 Core location and extent revised; Area Reduction

Tower 2 Modification

- T2-A Layout Modification including Mix change, Location of room and areas
Reduction of GFA by chamfering western corners
- T2-B Additional Slot for Architectural Expression
- T2-C Revised Slot location; Architectural Expression, Structural
- T2-D Additional enclosed rooftop plant
- T2-E 2m High Windscreen for amenity area

Tower 3 Modification

- T3-A Unit amalgamation
- T3-B Minor Layout change; Minor External Changes
- T3-C Substation relocation; Minor Ground Floor layout Changes
Additional Mezzanine, Basement egress stair removed
- T3-D L1 Slab/ Ground Floor Awning Extent Modification as per Council's request.
- T3-E Separate Residential Entry Awning added

S4.55

project
12-22 LANGSTON PLACE, EPPING

drawing
Roof Plan


drawing no.	issue
DA1024	K

Sydney
Melbourne
Adelaide
Auckland
Christchurch
Brisbane
Shanghai

Architectus Sydney
Level 13 MLC Centre
19 Martin Place
Sydney NSW 2000
T (61 2) 8252 8400
F (61 2) 8252 8600
sydney@architectus.com.au
ABN 90 131 245 684

0 1.25 5 10 12.5m
Scale 1:250 @ A1

checked	FH/JH	scale	1 : 250@A1
drawn	TEAM	project no	140309.00

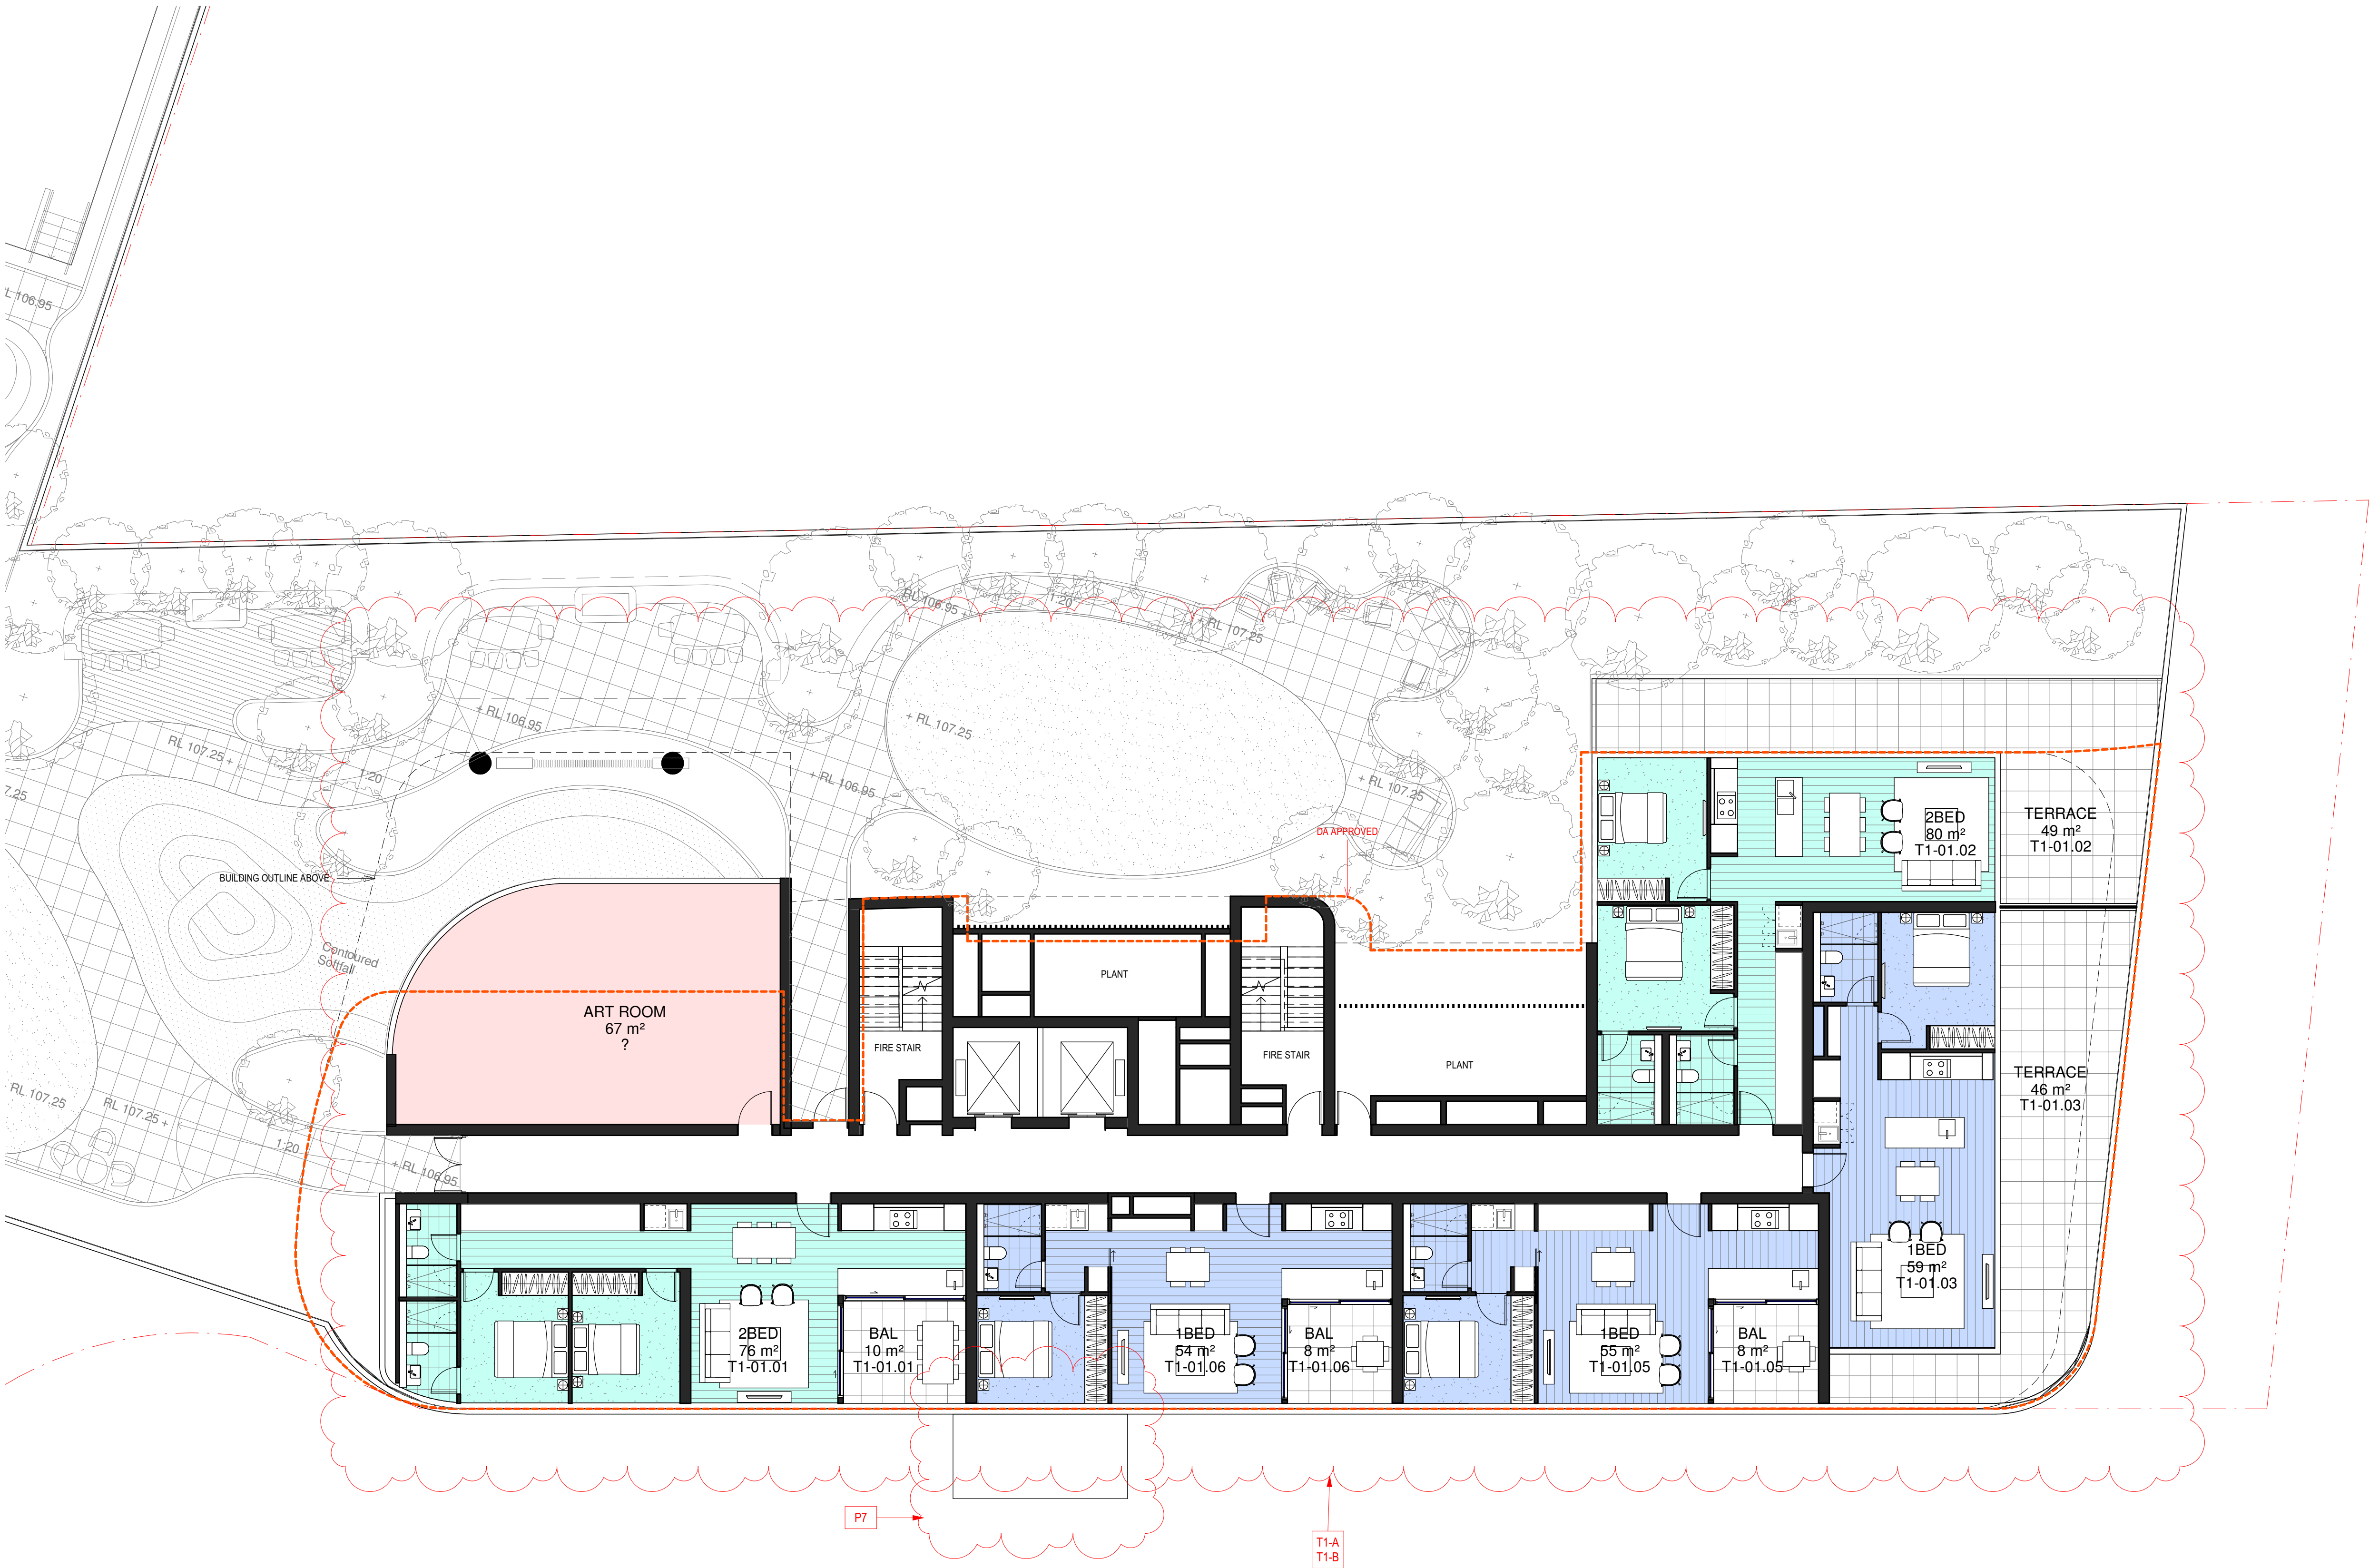

LEGEND
Approved DA Envelope

OPENING LEGEND
Aw Awning Window
Sliding Glazed Door (SGD)

Section 4.55	
Podium Modification - T1 & 2	
P1	Built to Rent Main lobby/Entry Ground Floor of Tower 2; revised egress path, open the corner to address street.
P2	Substation relocation, retail subdivision revised, loading dock; services and waste collection strategy for residential & commercial/retail was revised.
P3	Gas Meter room relocation
P4	Built to Rent amenity area; Co-work, Gym, Yoga, Operations and change rooms; Refer to landscape report.
P5	Revised outdoor communal area including Green space, BBQ, Pool and Etc; Refer to landscape report.
P6	Separate Residential Entry Awning added
P7	L1 Level change; 400mm lower than approved DA
P8	
Tower 1 Modification	
T1-A	Layout Modification including Mix change, Location of room and areas
T1-B	Massing change Level 2-3; additional apartment, External Wall Extent revised Level 5-18, North and South Ends
T1-C	Tower 1 Core location and extent revised; Area Reduction
Tower 2 Modification	
T2-A	Layout Modification including Mix change, Location of room and areas
T2-B	Reduction of GFA by chamfering western corners
T2-C	Additional Slot for Architectural Expression
T2-D	Revised Slot location; Architectural Expression, Structural
T2-E	Additional enclosed rooftop plant
T2-F	2m High Windscreen for amenity area
Tower 3 Modification	
T3-A	Unit amalgamation
T3-B	Minor Layout change; Minor External Changes
T3-C	Substation relocation; Minor Ground Floor layout Changes
T3-D	Additional Mezzanine, Basement egress stair removed
T3-E	L1 Slab/ Ground Floor Awning Extent Modification as per Council's request.
T3-F	Separate Residential Entry Awning added


architectus™

Architectus Group Pty Ltd is the owner of the copyright subsisting in these drawings, plans, designs and specifications. They must not be used, reproduced or copied, in whole or in part, nor may the information, ideas and concepts therein (which are confidential to Architectus Group Pty Ltd) be disclosed to any person without the prior written consent of that company.



Do not scale drawings. Verify all dimensions on site

issue	amendment	date
B	DA ISSUE	08/02/2016
C	ISSUE FOR COORDINATION	03/11/2016
D	FOR INFORMATION	07/11/2016
E	FOR INFORMATION	17/11/2016
F	FOR INFORMATION	18/11/2016
G	FOR INFORMATION	24/11/2016
H	FOR INFORMATION	08/12/2016
I	DRAFT FOR REVIEW	12/01/2017
J	DRAFT FOR REVIEW	24/01/2017
K	FOR INFORMATION	27/01/2017
L	FOR INFORMATION	31/01/2017
M	FOR DA RE-SUBMISSION	10/04/2017
N	AMENDED DA SUBMISSION	05/06/2017
O	S4.55 SUBMISSION	26/04/2019

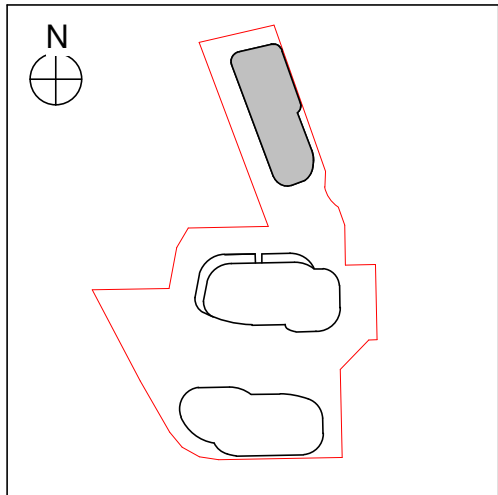


0 0.5 2 4 5m
Scale 1:100 @ A1

Sydney Melbourne Adelaide Auckland Christchurch Brisbane Shanghai	
Architectus Sydney Level 13 MLC Centre 19 Martin Place Sydney NSW 2000 T (61 2) 8252 8400 F (61 2) 8252 8600 sydney@architectus.com.au ABN 90 131 245 684	
checked	FH scale As indicated@A1
drawn	TEAM project no 140309.00

project	12-22 LANGSTON PLACE, EPPING
drawing	Tower 1 Level 1
drawing no.	DA1110
issue	O

26/04/2019 1:31:59 PM

S4.55

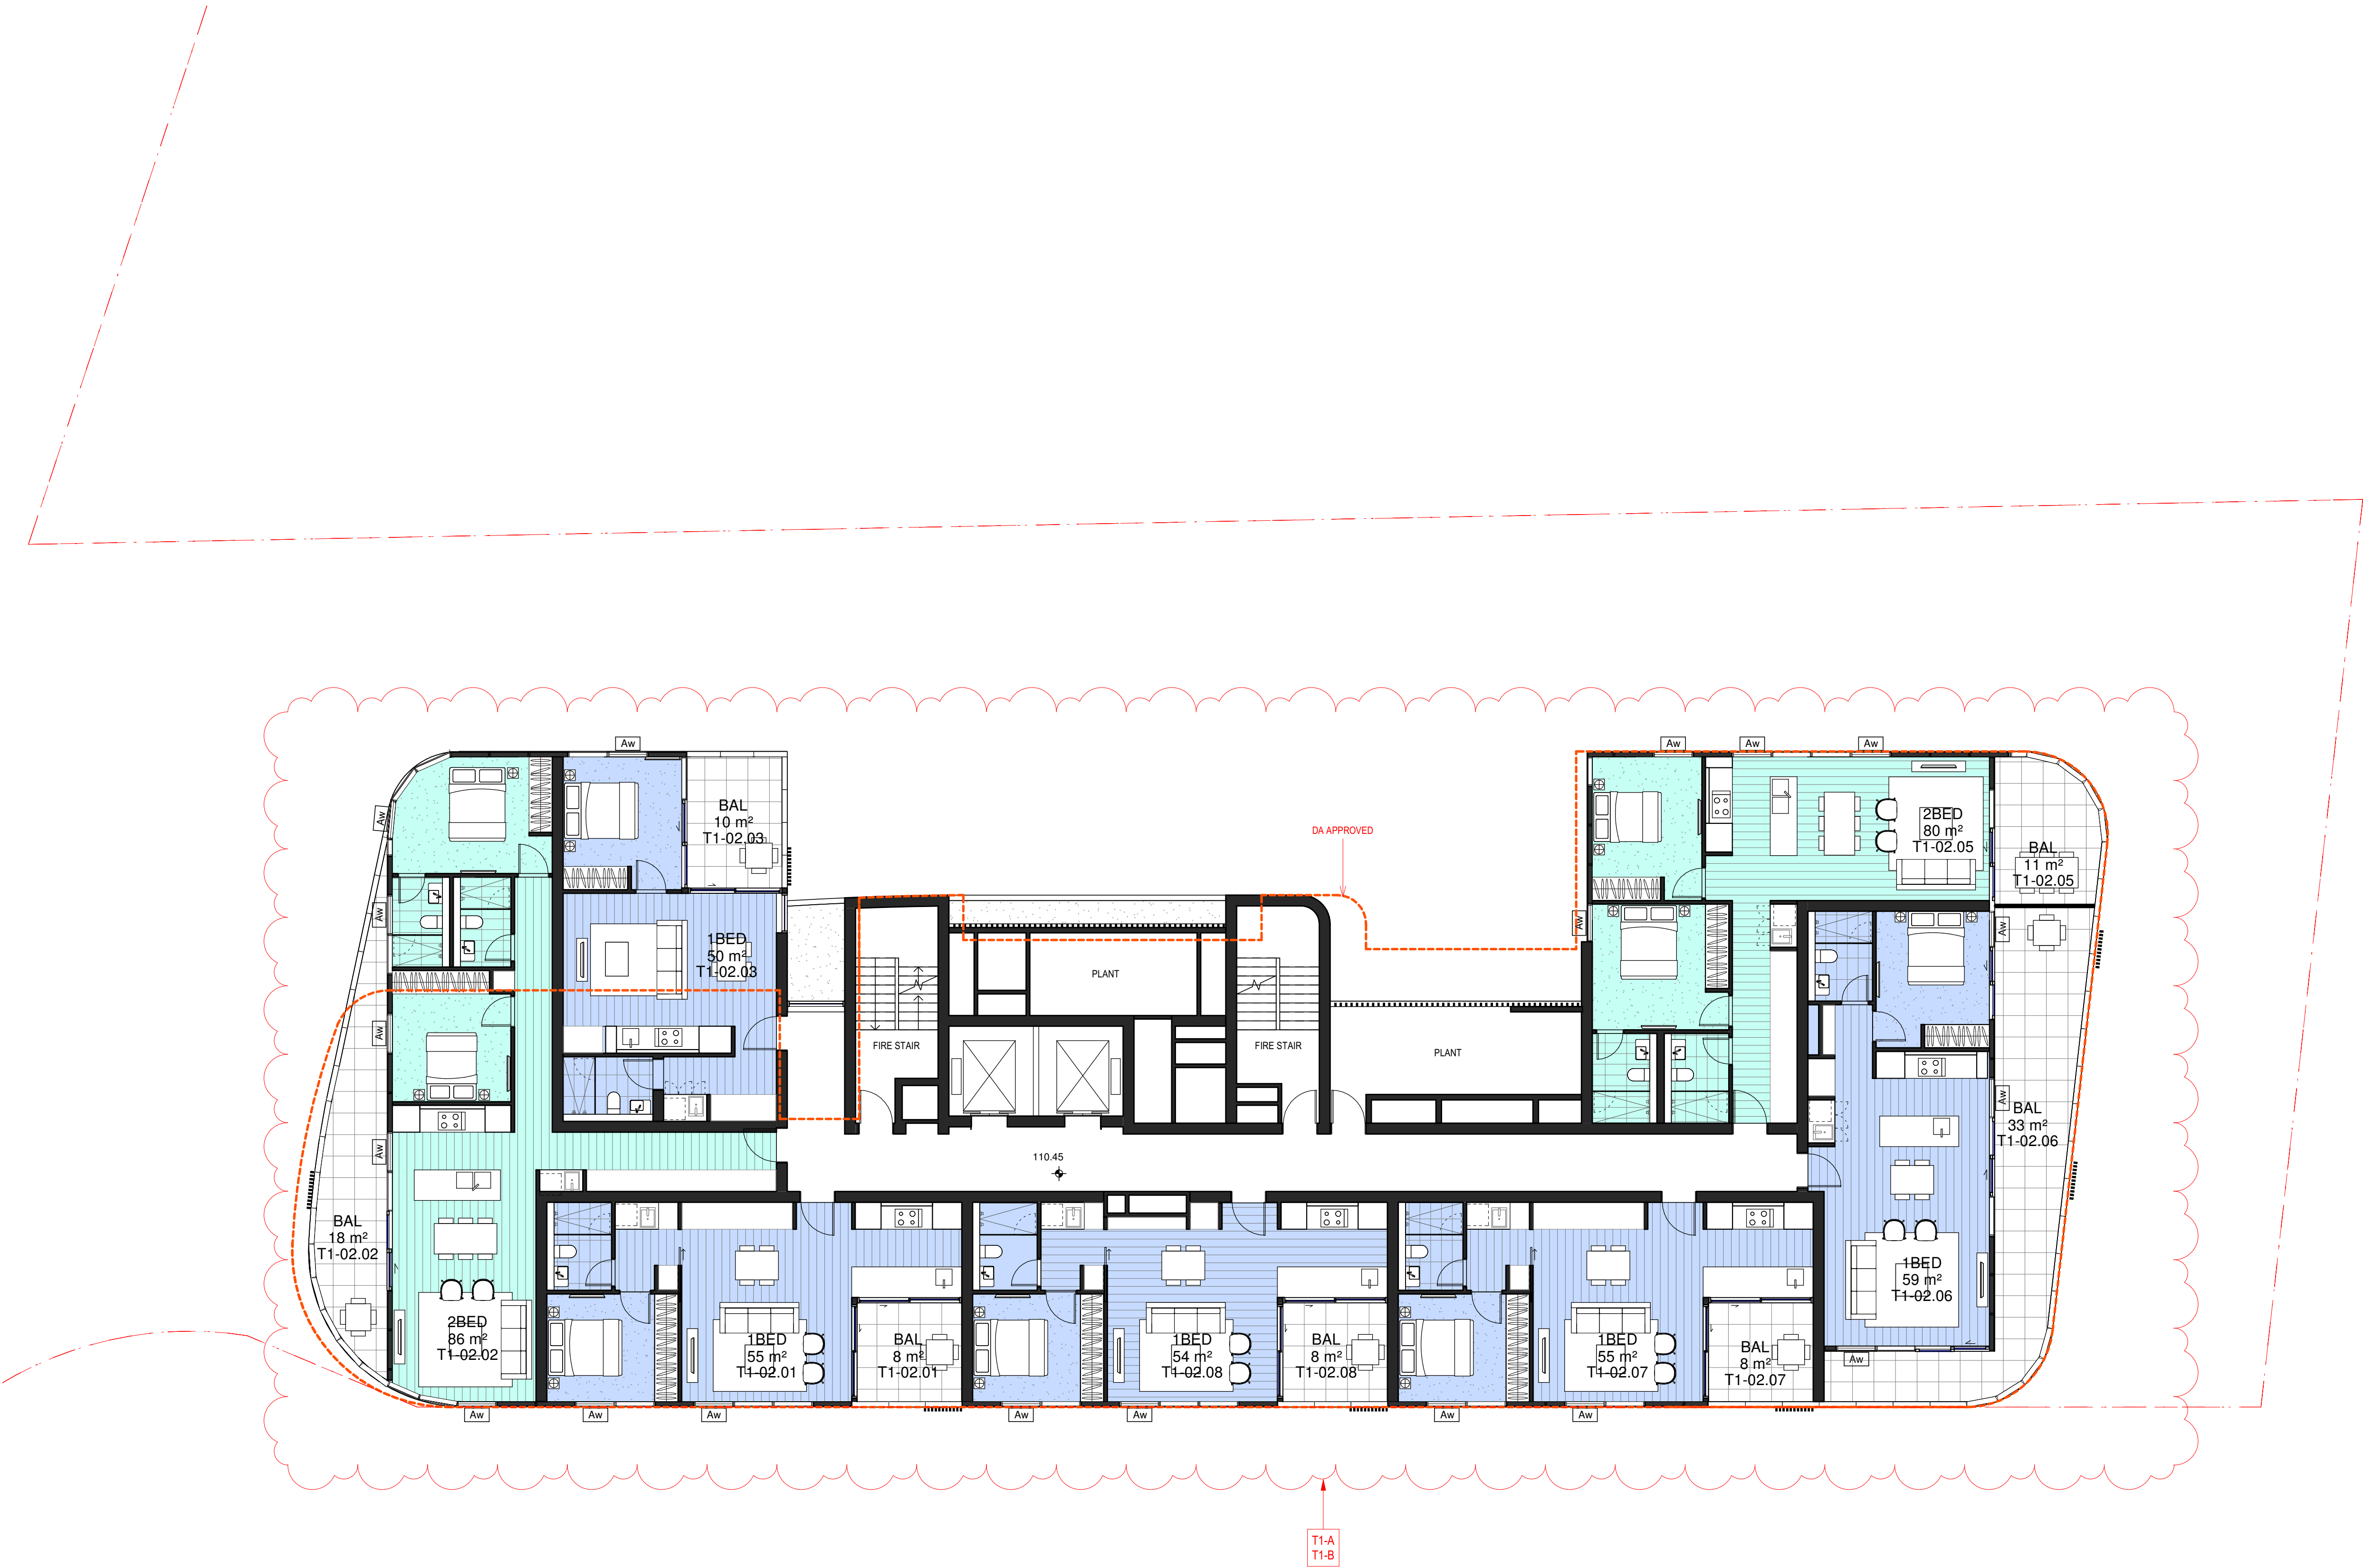

LEGEND	
---	Approved DA Envelope

OPENING LEGEND	
Aw	Awning Window
	Sliding Glazed Door (SGD)

Section 4.58	
Podium Modification - T1 & 2	
P1	Built to Rent Main lobby/Entry Ground Floor of Tower 2; revised egress path, open the corner to address street.
P2	Substation relocation.
P3	retail subdivision revised; loading dock; services and waste collection strategy for residential & commercial/retail was revised.
P4	Gas Meter room relocation
P5	Built to Rent amenity area; Co-work, Gym, Yoga, Operations and change rooms; Refer to landscape report.
P6	Revised outdoor communal area including Green space, BBQ, Pool and Etc; Refer to landscape report.
P7	Separate Residential Entry Awning added
P8	L1 Level change; 400mm lower than approved DA
Tower 1 Modification	
T1-A	Layout Modification including Mix change, Location of room and areas Massing change Level 2-3; additional apartment, External Wall Extent revised Level 5-18, North and South Ends
T1-B	Tower 1 Core location and extent revised; Area Reduction
Tower 2 Modification	
T2-A	Layout Modification including Mix change, Location of room and areas Reduction of GFA by chamfering western corners
T2-B	Additional Slot for Architectural Expression
T2-C	Revised Slot location; Architectural Expression, Structural
T2-D	Additional enclosed rooftop plant
T2-E	2m High Windscreen for amenity area
Tower 3 Modification	
T3-A	Unit amalgamation
T3-B	Minor Layout change; Minor External Changes
T3-C	Substation relocation; Minor Ground Floor layout Changes
T3-D	Additional Mezzanine, Basement egress stair removed
T3-E	L1 Slab/ Ground Floor Awning Extent Modification as per Council's request. Separate Residential Entry Awning added


©architectus™

Architectus Group Pty Ltd is the owner of the copyright subsisting in these drawings, plans, designs and specifications. They must not be used, reproduced or copied, in whole or in part, nor may the information, ideas and concepts therein contained (which are confidential to Architectus Group Pty Ltd) be disclosed to any person without the prior written consent of that company.



Do not scale drawings. Verify all dimensions on site

issue	amendment	date
D	ISSUED FOR QS	03/11/2015
E	DA ISSUE	08/02/2016
F	ISSUE FOR COORDINATION	03/11/2016
G	FOR INFORMATION	07/11/2016
H	FOR INFORMATION	17/11/2016
I	FOR INFORMATION	18/11/2016
J	FOR INFORMATION	24/11/2016
K	FOR INFORMATION	08/12/2016
L	DRAFT FOR REVIEW	24/01/2017
M	FOR INFORMATION	27/01/2017
N	FOR INFORMATION	31/01/2017
O	FOR DA RE-SUBMISSION	10/04/2017
P	AMENDED DA SUBMISSION	05/06/2017
Q	S4.55 SUBMISSION	26/04/2019

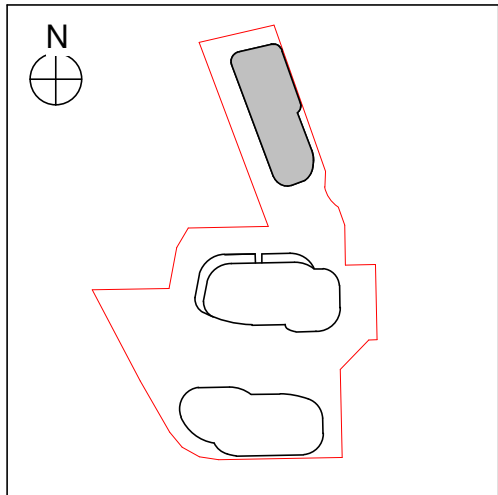

0 0.5 2 4 5m
Scale 1:100 @ A1

Sydney
Melbourne
Adelaide
Auckland
Christchurch
Brisbane
Shanghai

architectus™

Architectus Sydney
Level 13 MLC Centre
19 Martin Place
Sydney NSW 2000
T (61 2) 8252 8400
F (61 2) 8252 8600
sydney@architectus.com.au
ABN 90 131 245 684

checked	FH	scale	As indicated@A1
drawn	TEAM	project no	140309.00

project
12-22 LANGSTON PLACE, EPPING

drawing
Tower 1 Levels 2-3

drawing no.	issue
DA1111	Q

26/04/2019 1:29:05 PM

S4.55



LEGEND

--- Approved DA Envelope

OPENING LEGEND

Aw Awning Window

— Sliding Glazed Door (SGD)

- Section 4.58**
- Podium Modification - T1 & 2**
- P1 Built to Rent Main lobby/Entry Ground Floor of Tower 2; revised egress path, open the corner to address street.
 - P2 Substation relocation, retail subdivision revised, loading dock; services and waste collection strategy for residential & commercial/retail was revised.
 - P3 Gas Meter room relocation
 - P4 Built to Rent amenity area; Co-work, Gym, Yoga, Operations and change rooms; Refer to landscape report.
 - P5 Revised outdoor communal area including Green space, BBQ, Pool and Etc; Refer to landscape report.
 - P6 Separate Residential Entry Awning added
 - P7 L1 Level change; 400mm lower than approved DA
 - P8
- Tower 1 Modification**
- T1-A Layout Modification including Mix change, Location of room and areas
 - T1-B Massing change Level 2-3; additional apartment, External Wall Extent revised Level 5-18, North and South Ends
- Tower 2 Modification**
- T2-A Layout Modification including Mix change, Location of room and areas
 - T2-B Reduction of GFA by chamfering western corners
 - T2-C Additional Slot for Architectural Expression
 - T2-D Revised Slot location; Architectural Expression, Structural
 - T2-E Additional enclosed rooftop plant
 - T2-F 2m High Windscreen for amenity area
- Tower 3 Modification**
- T3-A Unit amalgamation
 - T3-B Minor Layout change; Minor External Changes
 - T3-C Substation relocation; Minor Ground Floor layout Changes
 - T3-D Additional Mezzanine, Basement egress stair removed
 - T3-E L1 Slab/ Ground Floor Awning Extent Modification as per Council's request
 - T3-F Separate Residential Entry Awning added


©architectus™

Architectus Group Pty Ltd is the owner of the copyright subsisting in these drawings, plans, designs and specifications. They must not be used, reproduced or copied, in whole or in part, nor may the information, ideas and concepts therein contained (which are confidential to Architectus Group Pty Ltd) be disclosed to any person without the prior written consent of that company.



Do not scale drawings. Verify all dimensions on site

issue	amendment	date
E	DA ISSUE	08/02/2016
F	ISSUE FOR COORDINATION	03/11/2016
G	FOR INFORMATION	07/11/2016
H	FOR INFORMATION	17/11/2016
I	FOR INFORMATION	18/11/2016
J	FOR INFORMATION	24/11/2016
K	FOR INFORMATION	08/12/2016
L	DRAFT FOR REVIEW	12/01/2017
M	DRAFT FOR REVIEW	24/01/2017
N	FOR INFORMATION	27/01/2017
O	FOR INFORMATION	31/01/2017
P	FOR DA RE-SUBMISSION	10/04/2017
Q	AMENDED DA SUBMISSION	05/06/2017
R	S4.55 SUBMISSION	26/04/2019

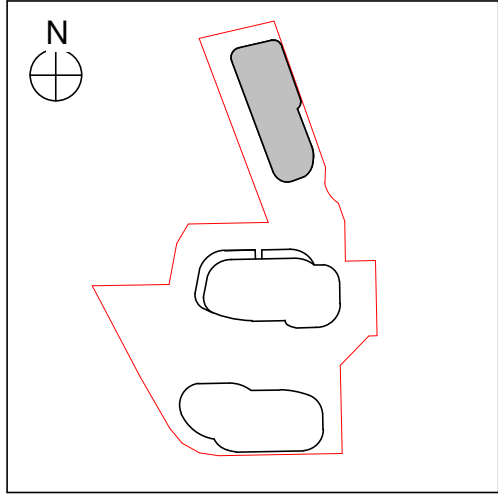

0 0.5 2 4 5m
Scale 1:100 @ A1

architectus™

Sydney
Melbourne
Adelaide
Auckland
Christchurch
Brisbane
Shanghai

Architectus Sydney
Level 13 MLC Centre
19 Martin Place
Sydney NSW 2000
T (61 2) 8252 8400
F (61 2) 8252 8600
sydney@architectus.com.au
ABN 90 131 245 684

checked	FH	scale	As indicated@A1
drawn	TEAM	project no	140309.00

project
12-22 LANGSTON PLACE, EPPING

drawing
Tower 1 Level 4

drawing no.	issue
DA1112	R

26/04/2019 1:29:40 PM

S4.55



LEGEND

--- Approved DA Envelope

OPENING LEGEND

Aw Awning Window

SGD Sliding Glazed Door (SGD)

- Section 4.58**
- Podium Modification - T1 & 2**
- P1 Built to Rent Main lobby/Entry Ground Floor of Tower 2; revised egress path, open the corner to address street.
 - P2 Substation relocation.
 - P3 retail subdivision revised; loading dock; services and waste collection strategy for residential & commercial/retail was revised.
 - P4 Gas Meter room relocation
 - P5 Built to Rent amenity area; Co-work, Gym, Yoga, Operations and change rooms; Refer to landscape report.
 - P6 Revised outdoor communal area including Green space, BBQ, Pool and Etc; Refer to landscape report.
 - P7 Separate Residential Entry Awning added
 - P8 L1 Level change; 400mm lower than approved DA
- Tower 1 Modification**
- T1-A Layout Modification including Mix change, Location of room and areas
 - T1-B Massing change Level 2-3; additional apartment, External Wall Extent revised Level 5-18, North and South Ends
- Tower 2 Modification**
- T2-A Layout Modification including Mix change, Location of room and areas
 - T2-B Reduction of GFA by chamfering western corners
 - T2-C Additional Slot for Architectural Expression
 - T2-D Revised Slot location; Architectural Expression, Structural
 - T2-E Additional enclosed rooftop plant
 - T2-F 2m High Windscreen for amenity area
- Tower 3 Modification**
- T3-A Unit amalgamation
 - T3-B Minor Layout change; Minor External Changes
 - T3-C Substation relocation; Minor Ground Floor layout Changes
 - T3-D Additional Mezzanine, Basement egress stair removed
 - T3-E L1 Slab/ Ground Floor Awning Extent Modification as per Council's request.
 - T3-F Separate Residential Entry Awning added


©architectus™

Architectus Group Pty Ltd is the owner of the copyright subsisting in these drawings, plans, designs and specifications. They must not be used, reproduced or copied, in whole or in part, nor may the information, ideas and concepts therein contained (which are confidential to Architectus Group Pty Ltd) be disclosed to any person without the prior written consent of that company.



Do not scale drawings. Verify all dimensions on site

issue	amendment	date
E	DA ISSUE	08/02/2016
F	ISSUE FOR COORDINATION	03/11/2016
G	FOR INFORMATION	07/11/2016
H	FOR INFORMATION	17/11/2016
I	FOR INFORMATION	18/11/2016
J	FOR INFORMATION	24/11/2016
K	FOR INFORMATION	08/12/2016
L	DRAFT FOR REVIEW	12/01/2017
M	DRAFT FOR REVIEW	24/01/2017
N	FOR INFORMATION	27/01/2017
O	FOR INFORMATION	31/01/2017
P	FOR DA RE-SUBMISSION	10/04/2017
Q	AMENDED DA SUBMISSION	05/06/2017
R	S4.55 SUBMISSION	26/04/2019

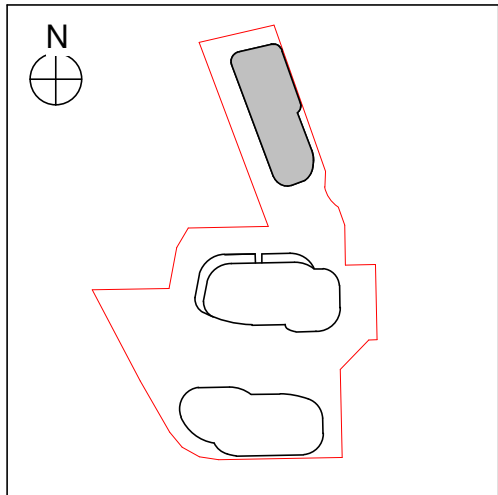

0 0.5 2 4 5m
Scale 1:100 @ A1

architectus™

Sydney
Melbourne
Adelaide
Auckland
Christchurch
Brisbane
Shanghai

Architectus Sydney
Level 13 MLC Centre
19 Martin Place
Sydney NSW 2000
T (61 2) 8252 8400
F (61 2) 8252 8600
sydney@architectus.com.au
ABN 90 131 245 684

checked	FH	scale	As indicated@A1
drawn	TEAM	project no	140309.00

project
12-22 LANGSTON PLACE, EPPING

drawing
Tower 1 Levels 5-16

drawing no.	issue
DA1113	R

26/04/2019 1:30:18 PM

S4.55



LEGEND
Approved DA Envelope

OPENING LEGEND
Aw Awning Window
Sliding Glazed Door (SGD)



Section 4.58
Podium Modification - T1 & 2
P1 Built to Rent Main lobby/Entry Ground Floor of Tower 2; revised egress path, open the corner to address street.
P2 Substation relocation.
P3 retail subdivision revised; loading dock; services and waste collection strategy for residential & commercial/retail was revised.
P4 Gas Meter room relocation
P5 Built to Rent amenity area; Co-work, Gym, Yoga, Operations and change rooms; Refer to landscape report.
P6 Revised outdoor communal area including Green space, BBQ, Pool and Etc; Refer to landscape report.
P7 Separate Residential Entry Awning added
P8 L1 Level change; 400mm lower than approved DA
Tower 1 Modification
T1-A Layout Modification including Mix change, Location of room and areas
Massing change Level 2-3; additional apartment, External Wall Extent revised Level 5-18, North and South Ends
T1-B Tower 1 Core location and extent revised; Area Reduction
Tower 2 Modification
T2-A Layout Modification including Mix change, Location of room and areas
Reduction of GFA by chamfering western corners
T2-B Additional Slot for Architectural Expression
T2-C Revised Slot location; Architectural Expression, Structural
T2-D Additional enclosed rooftop plant
T2-E 2m High Windscreen for amenity area
Tower 3 Modification
T3-A Unit amalgamation
T3-B Minor Layout change; Minor External Changes
T3-C Substation relocation; Minor Ground Floor layout Changes
Additional Mezzanine, Basement egress stair removed
T3-D L1 Slab/ Ground Floor Awning Extent Modification as per Council's request.
T3-E Separate Residential Entry Awning added

©architectus™

Architectus Group Pty Ltd is the owner of the copyright subsisting in these drawings, plans, designs and specifications. They must not be used, reproduced or copied, in whole or in part, nor may the information, ideas and concepts therein contained (which are confidential to Architectus Group Pty Ltd) be disclosed to any person without the prior written consent of that company.

Do not scale drawings. Verify all dimensions on site

issue	amendment	date
C	FOR INFORMATION	17/11/2016
D	FOR INFORMATION	18/11/2016
E	FOR INFORMATION	24/11/2016
F	FOR INFORMATION	08/12/2016
G	DRAFT FOR REVIEW	12/01/2017
H	DRAFT FOR REVIEW	24/01/2017
I	FOR INFORMATION	27/01/2017
J	FOR INFORMATION	31/01/2017
K	FOR DA RE-SUBMISSION	10/04/2017
L	AMENDED DA SUBMISSION	05/06/2017
M	DRAFT SECTION 96	13/10/2017
N	SECTION 96 ISSUE	24/10/2017
O	SECTION 96.1 ISSUE TO PLANNER	13/12/2017
P	S4.55 SUBMISSION	26/04/2019

 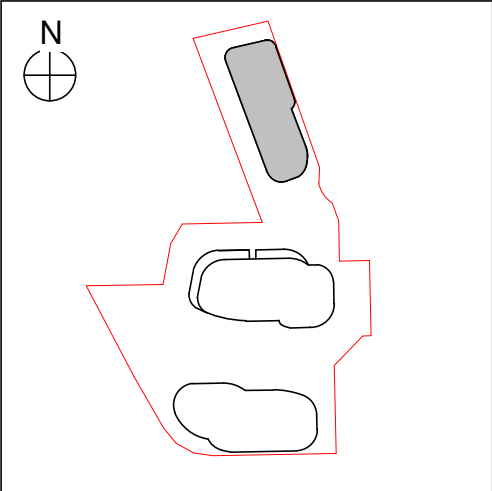

Sydney
Melbourne
Adelaide
Auckland
Christchurch
Brisbane
Shanghai

architectus™

Architectus Sydney
Level 13 MLC Centre
19 Martin Place
Sydney NSW 2000
T (61 2) 8252 8400
F (61 2) 8252 8600
sydney@architectus.com.au
ABN 90 131 245 684

checked	FH	scale	As indicated@A1
drawn	TEAM	project no	140309.00

project	12-22 LANGSTON PLACE, EPPING
drawing	Tower 1 Level 17
drawing no.	DA1114
issue	P



LEGEND
Approved DA Envelope

OPENING LEGEND
Aw Awning Window
Sliding Glazed Door (SGD)

Section 4.58	
Podium Modification - T1 & 2	
P1	Built to Rent Main lobby/Entry Ground Floor of Tower 2; revised egress path, open the corner to address street.
P2	Substation relocation.
P3	retail subdivision revised; loading dock; services and waste collection strategy for residential & commercial/retail was revised.
P4	Gas Meter room relocation
P5	Built to Rent amenity area; Co-work, Gym, Yoga, Operations and change rooms; Refer to landscape report.
P6	Revised outdoor communal area including Green space, BBQ, Pool and Etc; Refer to landscape report.
P7	Separate Residential Entry Awning added
P8	L1 Level change; 400mm lower than approved DA
Tower 1 Modification	
T1-A	Layout Modification including Mix change, Location of room and areas
	Massing change Level 2-3; additional apartment, External Wall Extent revised Level 5-18, North and South Ends
T1-B	Tower 1 Core location and extent revised; Area Reduction
Tower 2 Modification	
T2-A	Layout Modification including Mix change, Location of room and areas
	Reduction of GFA by chamfering western corners
T2-B	Additional Slot for Architectural Expression
T2-C	Revised Slot location; Architectural Expression, Structural
T2-D	Additional enclosed rooftop plant
T2-E	2m High Windscreen for amenity area
Tower 3 Modification	
T3-A	Unit amalgamation
T3-B	Minor Layout change; Minor External Changes
T3-C	Substation relocation; Minor Ground Floor layout Changes
	Additional Mezzanine, Basement egress stair removed
T3-D	L1 Slab/ Ground Floor Awning Extent Modification as per Council's request.
T3-E	Separate Residential Entry Awning added


©architectus™

Architectus Group Pty Ltd is the owner of the copyright subsisting in these drawings, plans, designs and specifications. They must not be used, reproduced or copied, in whole or in part, nor may the information, ideas and concepts therein contained (which are confidential to Architectus Group Pty Ltd) be disclosed to any person without the prior written consent of that company.



Do not scale drawings. Verify all dimensions on site

issue	amendment	date
C	FOR INFORMATION	17/11/2016
D	FOR INFORMATION	18/11/2016
E	FOR INFORMATION	24/11/2016
F	FOR INFORMATION	08/12/2016
G	DRAFT FOR REVIEW	12/01/2017
H	DRAFT FOR REVIEW	24/01/2017
I	FOR INFORMATION	27/01/2017
J	FOR INFORMATION	31/01/2017
K	FOR DA RE-SUBMISSION	10/04/2017
L	AMENDED DA SUBMISSION	05/06/2017
M	DRAFT SECTION 96	13/10/2017
N	SECTION 96 ISSUE	24/10/2017
O	SECTION 96.1 ISSUE TO PLANNER	13/12/2017
P	S4.55 SUBMISSION	26/04/2019

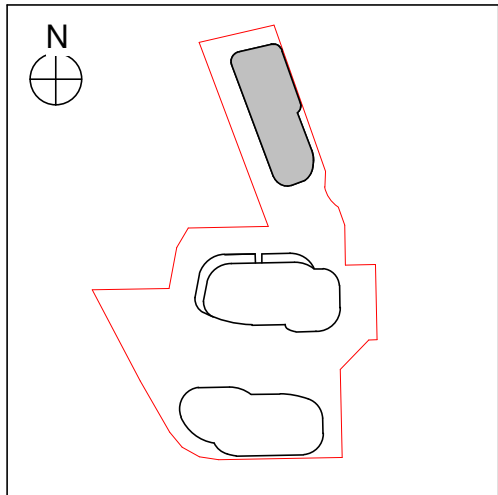

0 1.25 5 10 12.5m
Scale 1:250 @ A1

architectus™

Sydney
Melbourne
Adelaide
Auckland
Christchurch
Brisbane
Shanghai

Architectus Sydney
Level 13 MLC Centre
19 Martin Place
Sydney NSW 2000
T (61 2) 8252 8400
F (61 2) 8252 8600
sydney@architectus.com.au
ABN 90 131 245 684

checked	FH	scale	As indicated@A1
drawn	TEAM	project no	140309.00


project
12-22 LANGSTON PLACE, EPPING

drawing
Tower 1 Level 18

drawing no.	issue
DA1115	P

26/04/2019 1:36:27 PM

S4.55

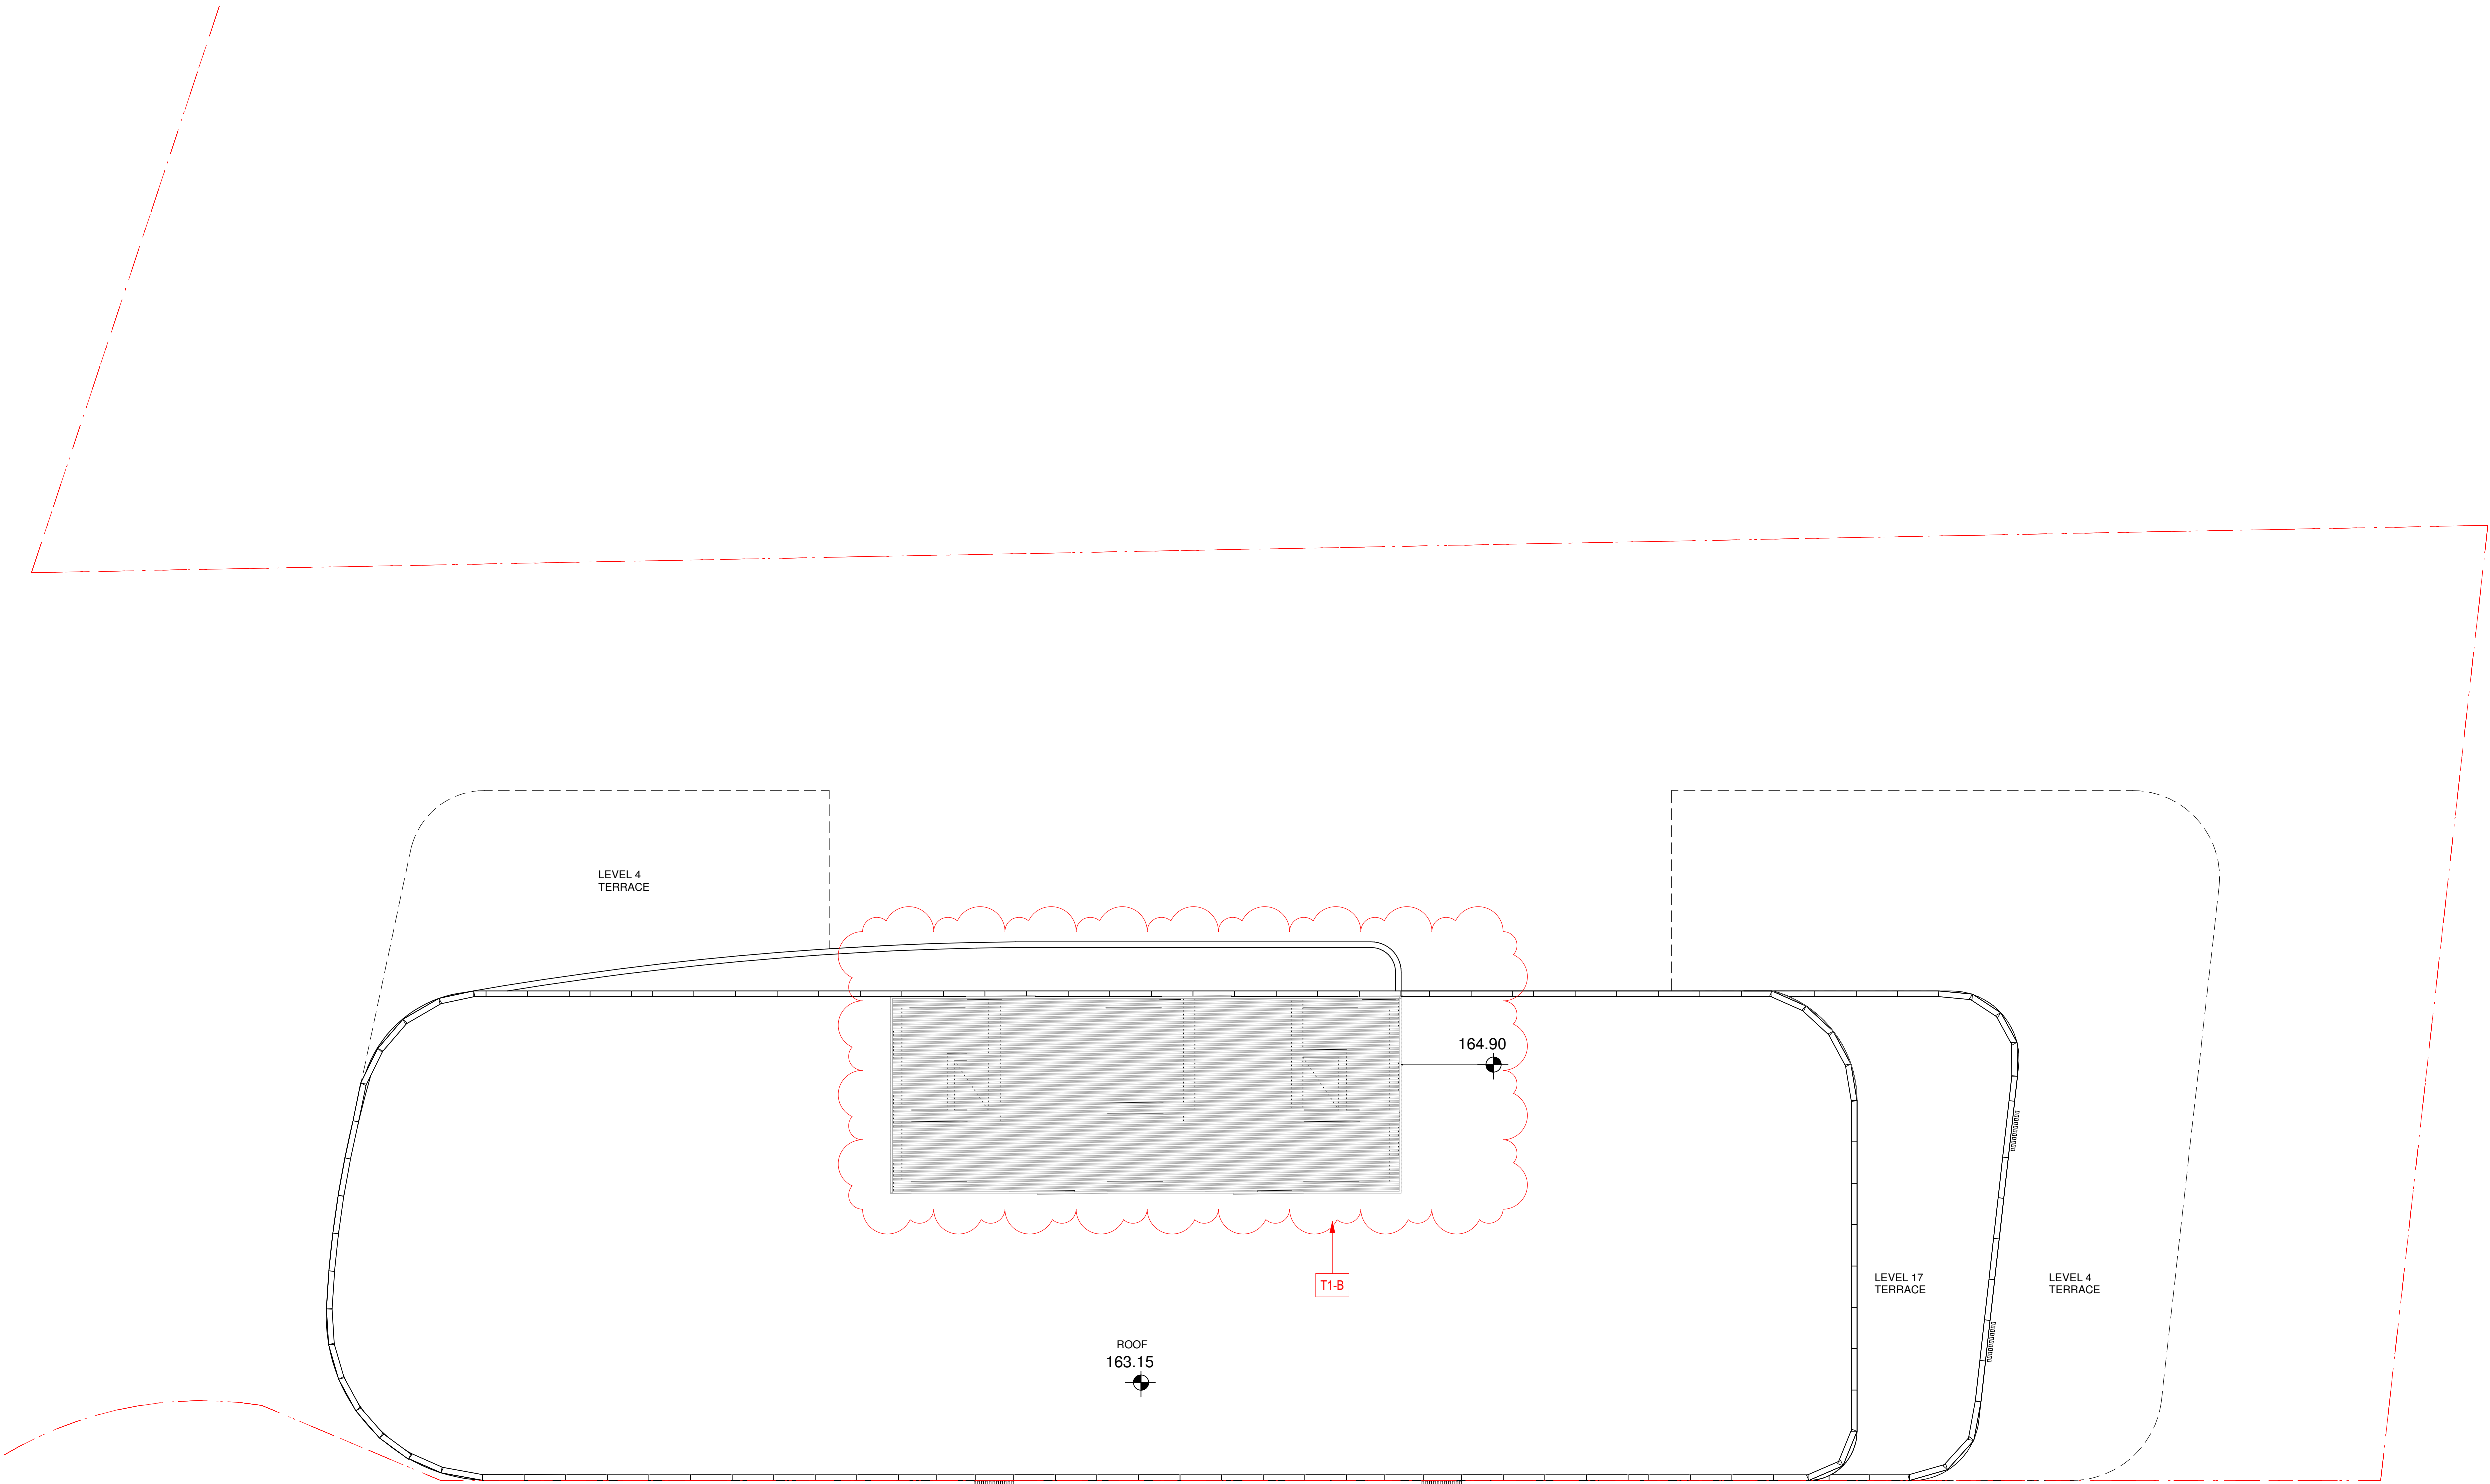

LEGEND

Approved DA Envelope

- Section 4.58**
- Podium Modification - T1 & 2**
- P1 Built to Rent Main lobby/Entry Ground Floor of Tower 2; revised egress path, open the corner to address street.
- P2 Substation relocation.
- P3 retail subdivision revised; loading dock; services and waste collection strategy for residential & commercial/retail was revised.
- P4 Gas Meter room relocation
- P5 Built to Rent amenity area; Co-work, Gym, Yoga, Operations and change rooms; Refer to landscape report.
- P6 Revised outdoor communal area including Green space, BBQ, Pool and Etc; Refer to landscape report.
- P7 Separate Residential Entry Awning added
- P8 L1 Level change; 400mm lower than approved DA
- Tower 1 Modification**
- T1-A Layout Modification including Mix change, Location of room and areas
- Massing change Level 2-3; additional apartment, External Wall Extent revised Level 5-18, North and South Ends
- T1-B Tower 1 Core location and extent revised; Area Reduction
- Tower 2 Modification**
- T2-A Layout Modification including Mix change, Location of room and areas
- Reduction of GFA by chamfering western corners
- T2-B Additional Slot for Architectural Expression
- T2-C Revised Slot location; Architectural Expression, Structural
- T2-D Additional enclosed rooftop plant
- T2-E 2m High Windscreen for amenity area
- Tower 3 Modification**
- T3-A Unit amalgamation
- T3-B Minor Layout change; Minor External Changes
- T3-C Substation relocation; Minor Ground Floor layout Changes
- Additional Mezzanine, Basement egress stair removed
- T3-D L1 Slab/ Ground Floor Awning Extent Modification as per Council's request.
- T3-E Separate Residential Entry Awning added

S4.55



©architectus™

Architectus Group Pty Ltd is the owner of the copyright subsisting in these drawings, plans, designs and specifications. They must not be used, reproduced or copied, in whole or in part, nor may the information, ideas and concepts therein contained (which are confidential to Architectus Group Pty Ltd) be disclosed to any person without the prior written consent of that company.



Do not scale drawings. Verify all dimensions on site

issue	amendment	date
A	DA ISSUE	08/02/2016
B	FOR INFORMATION	17/11/2016
C	FOR INFORMATION	18/11/2016
D	FOR INFORMATION	24/11/2016
E	DRAFT FOR REVIEW	24/01/2017
F	AMENDED DA SUBMISSION	05/06/2017
G	DRAFT SECTION 96	13/10/2017
H	SECTION 96 ISSUE	24/10/2017
I	SECTION 96.1 ISSUE TO PLANNER	13/12/2017
J	S4.55 SUBMISSION	26/04/2019

 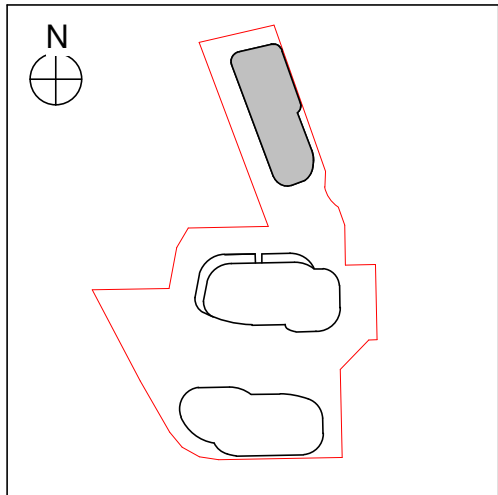

architectus™

Sydney
Melbourne
Adelaide
Auckland
Christchurch
Brisbane
Shanghai

Architectus Sydney
Level 13 MLC Centre
19 Martin Place
Sydney NSW 2000
T (61 2) 8252 8400
F (61 2) 8252 8600
sydney@architectus.com.au
ABN 90 131 245 684

checked

FH

scale

1 : 100@A1

drawn

TEAM

project no

140309.00

project

12-22 LANGSTON PLACE, EPPING

drawing

Tower 1 Roof Plan


drawing no.

DA1116

issue

J

26/04/2019 1:34:54 PM

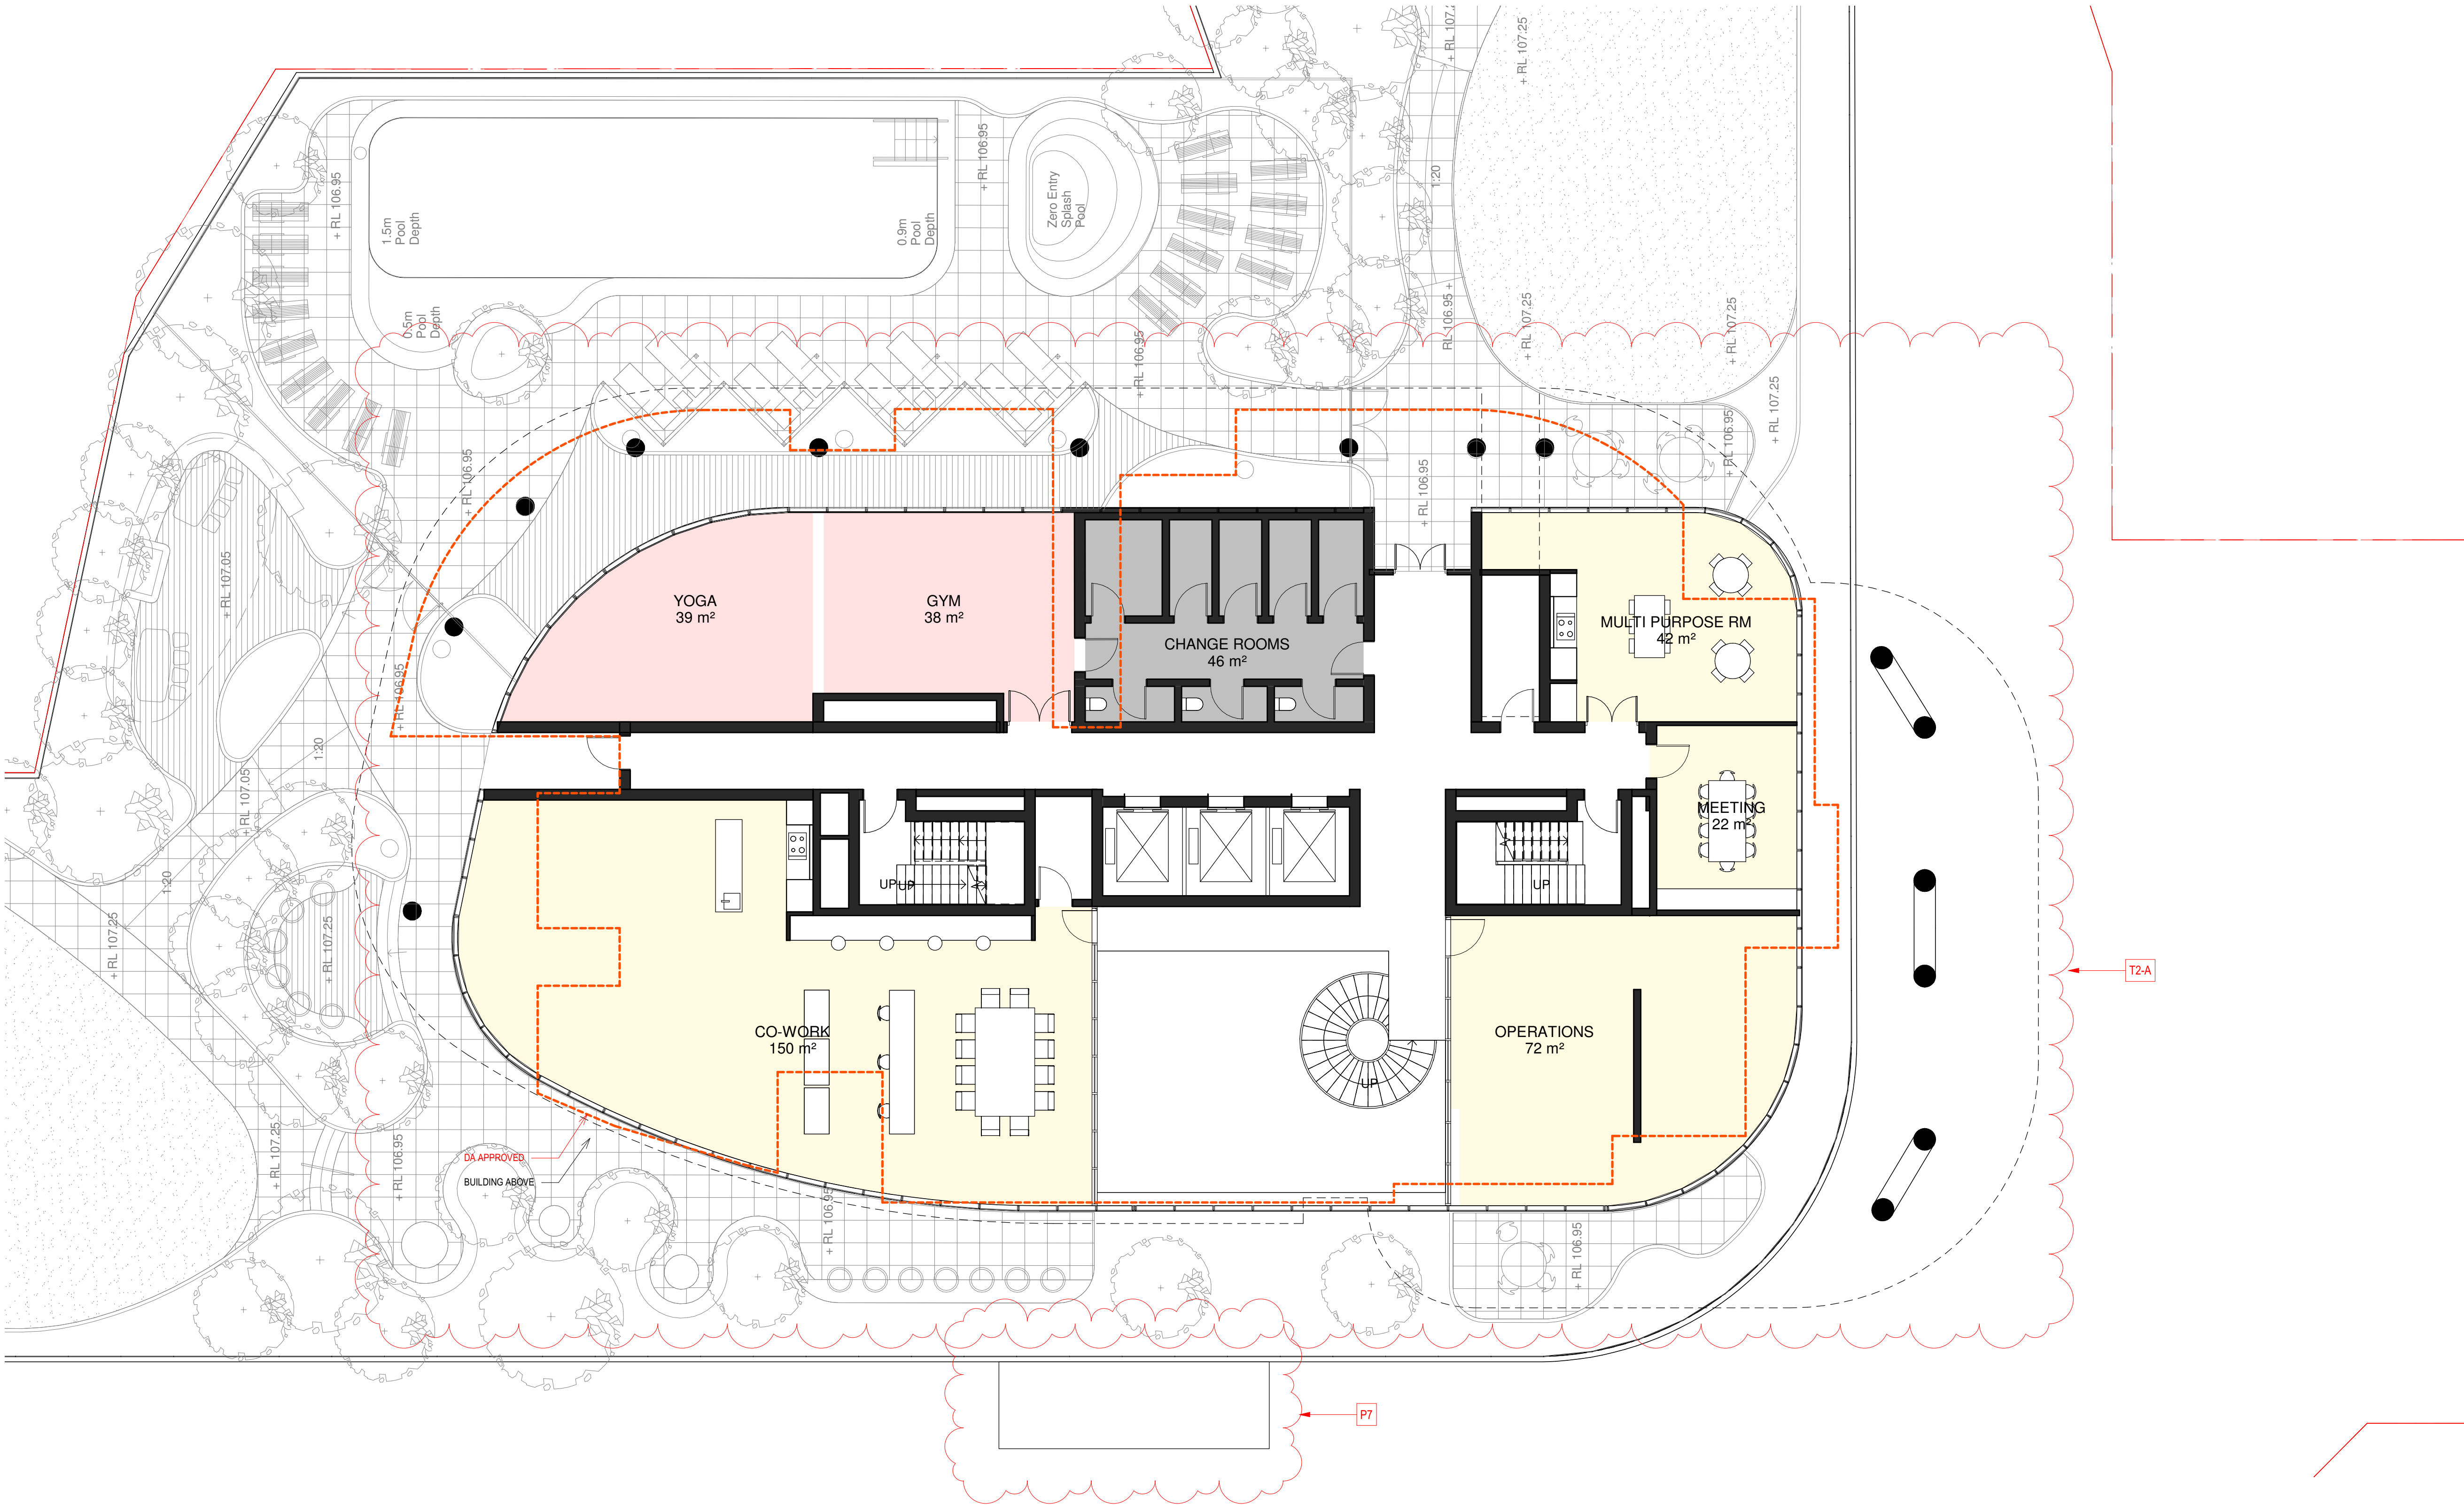

LEGEND

--- Approved DA Envelope

OPENING LEGEND

Aw Awning Window

— Sliding Glazed Door (SGD)


- Section 4.58**
- Podium Modification - T1 & 2**
- P1 Built to Rent Main lobby/Entry Ground Floor of Tower 2; revised egress path, open the corner to address street.
- P2 Substation relocation, retail subdivision revised, loading dock; services and waste collection strategy for residential & commercial/retail was revised.
- P3 Gas Meter room relocation
- P4 Built to Rent amenity area; Co-work, Gym, Yoga, Operations and change rooms; Refer to landscape report.
- P5 Revised outdoor communal area including Green space, BBQ, Pool and Etc; Refer to landscape report.
- P6 Separate Residential Entry Awning added
- P7 L1 Level change; 400mm lower than approved DA
- Tower 1 Modification**
- T1-A Layout Modification including Mix change, Location of room and areas
- T1-B Massing change Level 2-3; additional apartment, External Wall Extent revised Level 5-18, North and South Ends
- T1-B Tower 1 Core location and extent revised; Area Reduction
- Tower 2 Modification**
- T2-A Layout Modification including Mix change, Location of room and areas
- T2-B Reduction of GFA by chamfering western corners
- T2-B Additional Slot for Architectural Expression
- T2-C Revised Slot location; Architectural Expression, Structural
- T2-D Additional enclosed rooftop plant
- T2-E 2m High Windscreen for amenity area
- Tower 3 Modification**
- T3-A Unit amalgamation
- T3-B Minor Layout change; Minor External Changes
- T3-C Substation relocation; Minor Ground Floor layout Changes
- T3-D Additional Mezzanine, Basement egress stair removed
- T3-D L1 Slab/ Ground Floor Awning Extent Modification as per Council's request.
- T3-E Separate Residential Entry Awning added

architectus™

Architectus Group Pty Ltd is the owner of the copyright subsisting in these drawings, plans, designs and specifications. They must not be used, reproduced or copied, in whole or in part, nor may the information, ideas and concepts therein contained (which are confidential to Architectus Group Pty Ltd) be disclosed to any person without the prior written consent of that company.

Do not scale drawings. Verify all dimensions on site

issue	amendment	date
A	ISSUED FOR QS	03/11/2015
B	DA ISSUE	08/02/2016
C	FOR INFORMATION	24/11/2016
D	FOR INFORMATION	08/12/2016
E	DRAFT FOR REVIEW	24/01/2017
F	FOR INFORMATION	27/01/2017
G	FOR INFORMATION	31/01/2017
H	FOR DA RE-SUBMISSION	10/04/2017
I	AMENDED DA SUBMISSION	05/06/2017
J	DRAFT SECTION 96	13/10/2017
K	SECTION 96 ISSUE	24/10/2017
L	SECTION 96.1 ISSUE TO PLANNER	13/12/2017
M	S4.55 SUBMISSION	26/04/2019

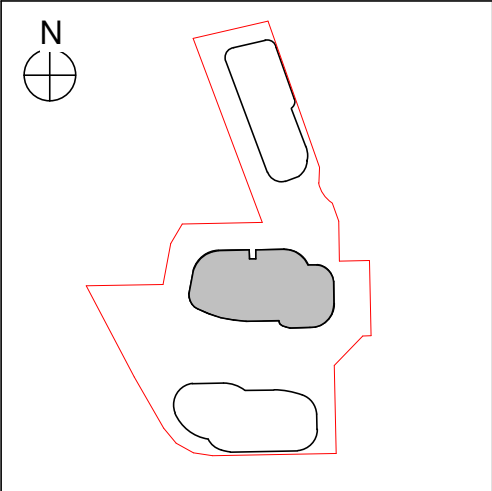

0 0.5 2 4 5m
Scale 1:100 @ A1

architectus™

Sydney
Melbourne
Adelaide
Auckland
Christchurch
Brisbane
Shanghai

Architectus Sydney
Level 13 MLC Centre
19 Martin Place
Sydney NSW 2000
T (61 2) 8252 8400
F (61 2) 8252 8600
sydney@architectus.com.au
ABN 90 131 245 684

checked	FH	scale	As indicated@A1
drawn	TEAM	project no	140309.00

project
12-22 LANGSTON PLACE, EPPING

drawing
Tower 2 Level 1

drawing no.
DA1120


issue
M

26/04/2019 1:31:20 PM

S4.55



issue	amendment	date
A	ISSUE FOR INFORMATION	15/10/2015
B	ISSUE FOR INFORMATION	16/10/2015
C	ISSUE FOR INFORMATION	21/10/2015
D	ISSUED FOR QS	03/11/2015
E	DA ISSUE	08/02/2016
F	FOR INFORMATION	24/11/2016
G	FOR INFORMATION	08/12/2016
H	DRAFT FOR REVIEW	24/01/2017
I	FOR INFORMATION	27/01/2017
J	FOR INFORMATION	31/01/2017
K	FOR DA RE-SUBMISSION	10/04/2017
L	AMENDED DA SUBMISSION	05/06/2017
M	S4.55 SUBMISSION	26/04/2019

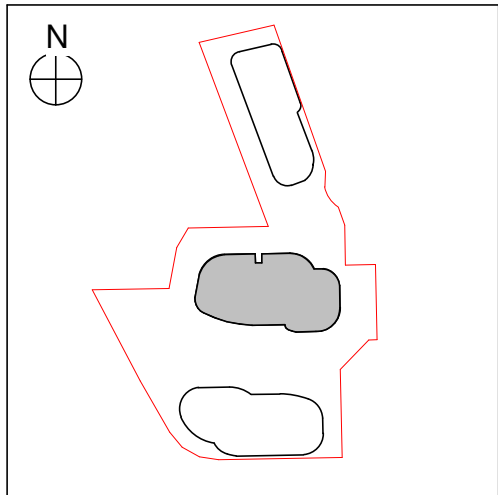

0 0.5 2 4 5m
Scale 1:100 @ A1

architectus™

Sydney
Melbourne
Adelaide
Auckland
Christchurch
Brisbane
Shanghai


Architectus Sydney
Level 13 MLC Centre
19 Martin Place
Sydney NSW 2000
T (61 2) 8252 8400
F (61 2) 8252 8600
sydney@architectus.com.au
ABN 90 131 245 684

checked	FH	scale	As indicated@A1
drawn	TEAM	project no	140309.00

project
12-22 LANGSTON PLACE, EPPING

drawing
Tower 2 Levels 2-7 - Low Rise

drawing no.	issue
DA1121	M

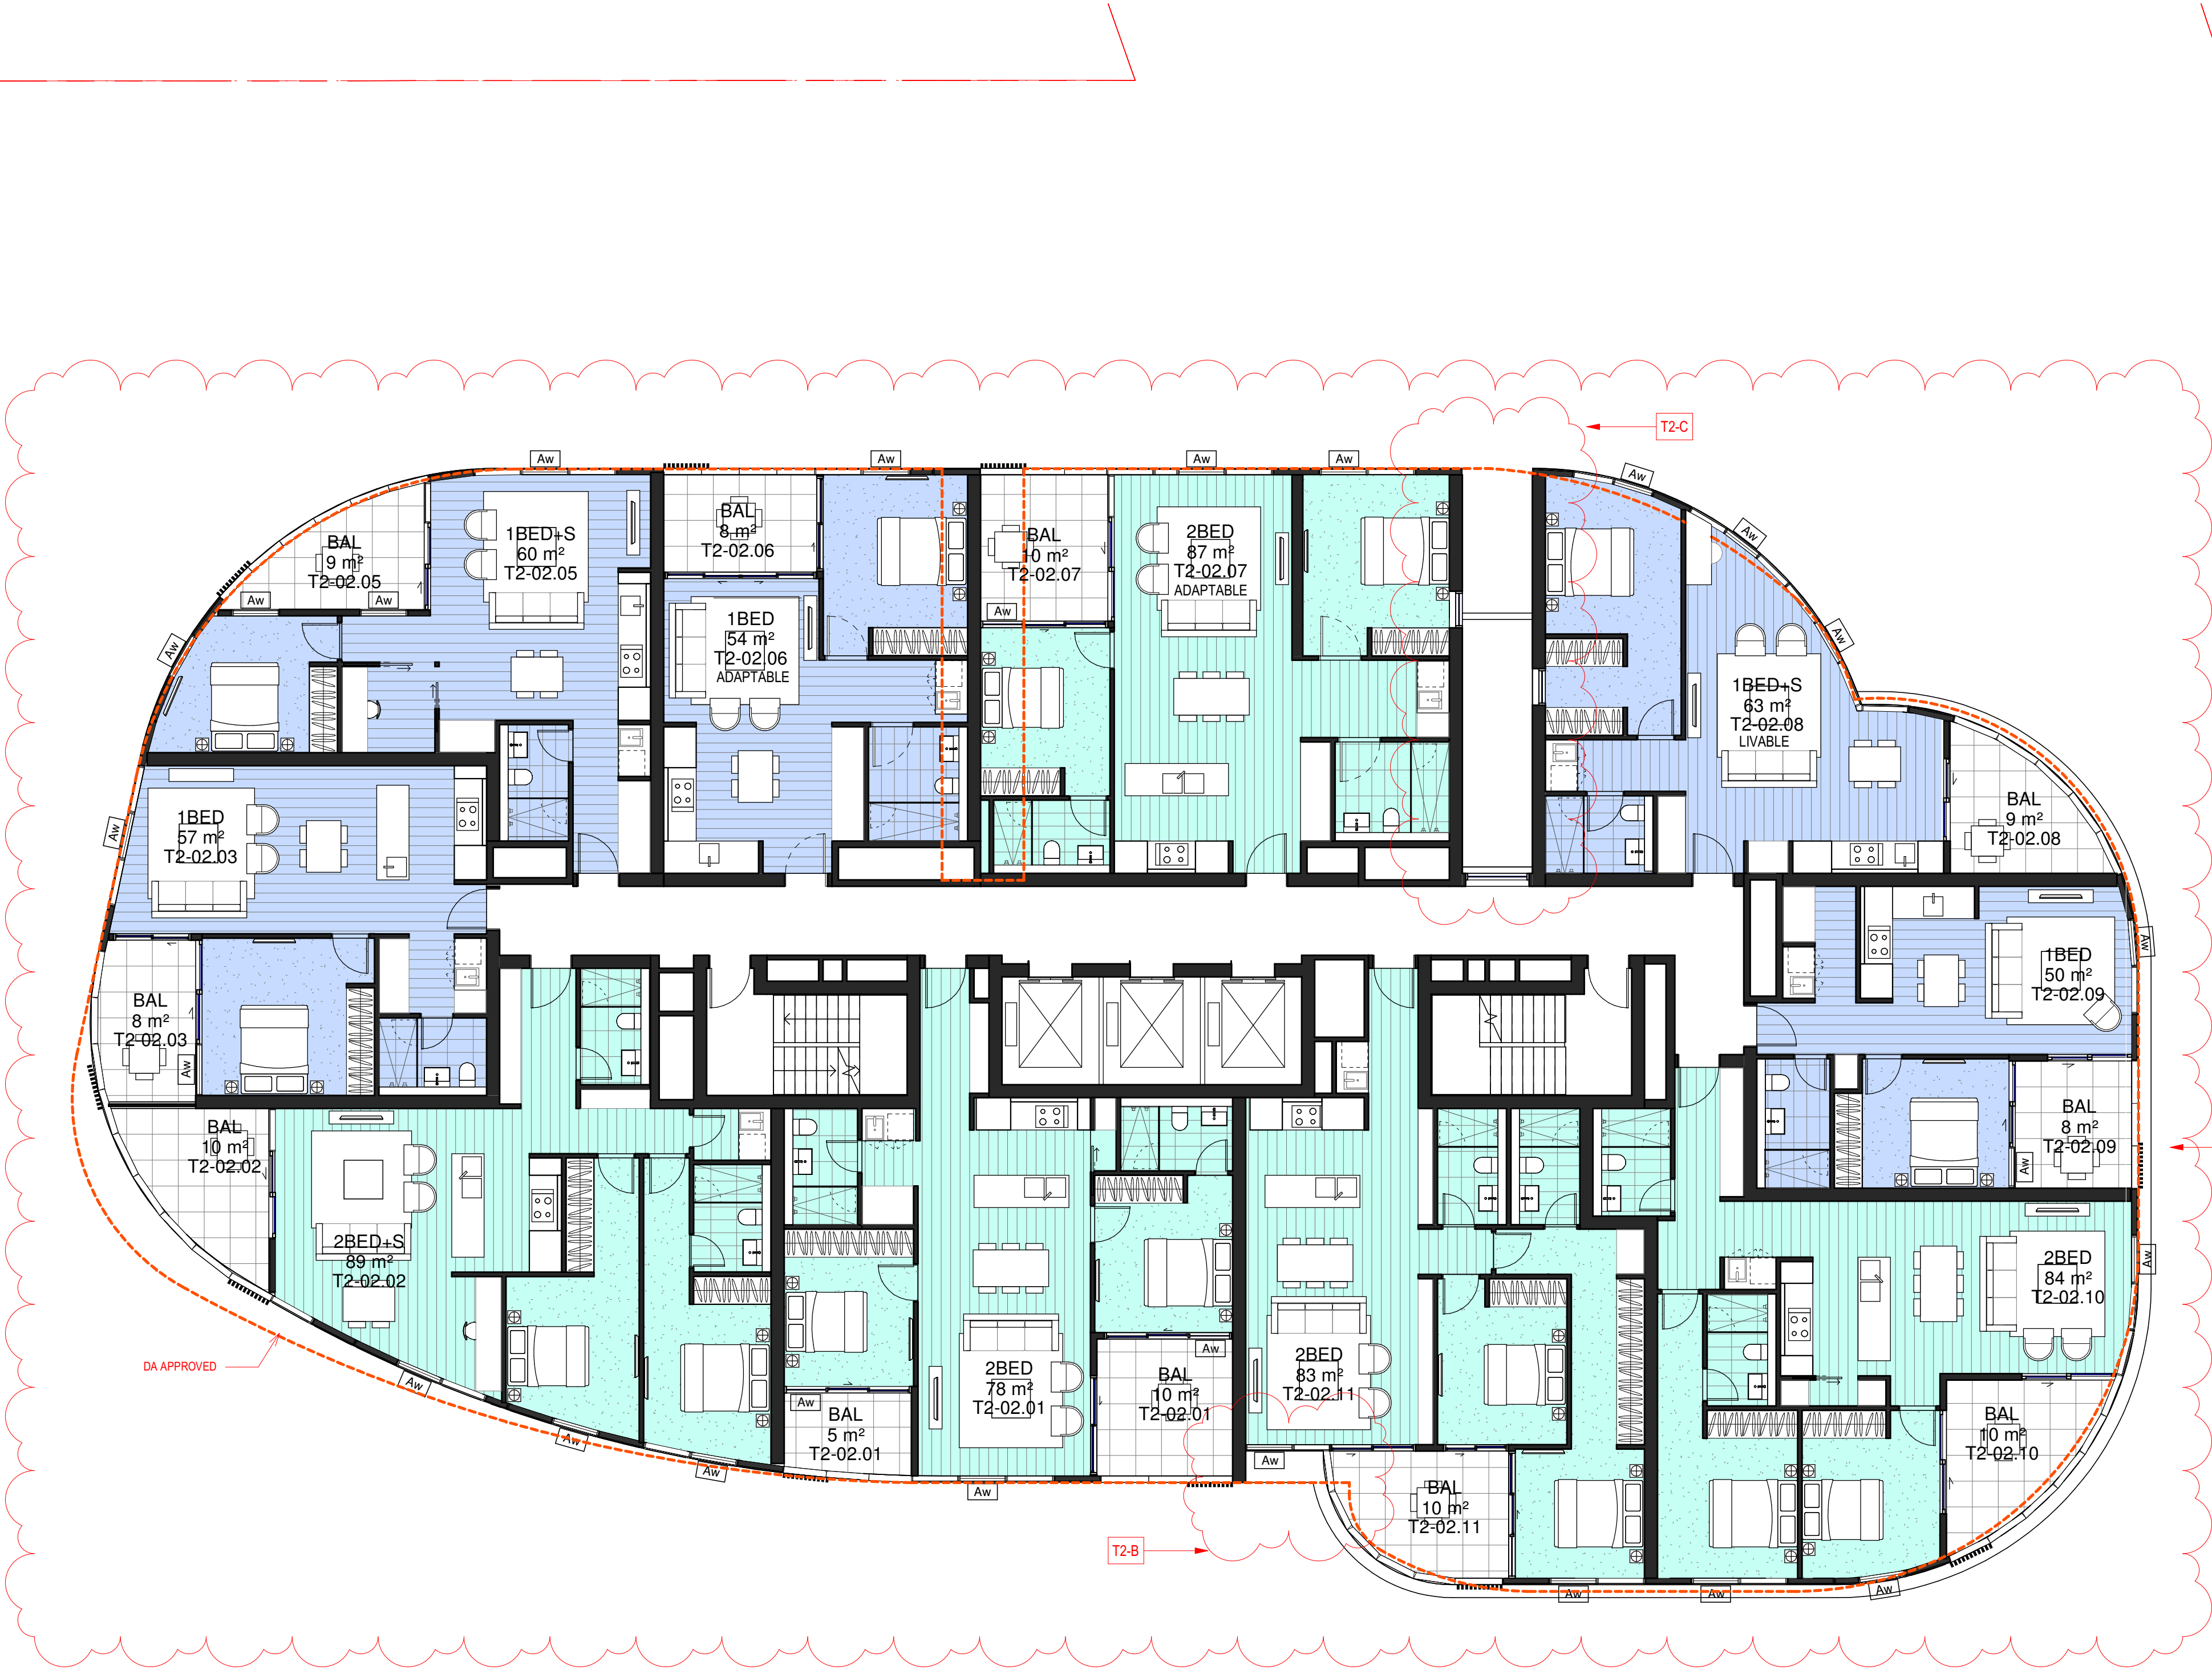


LEGEND
--- Approved DA Envelope

OPENING LEGEND
Aw Awning Window
SGD Sliding Glazed Door (SGD)

Section 4.55	
Podium Modification - T1 & 2	
P1	Built to Rent Main lobby/Entry Ground Floor of Tower 2; revised egress path, open the corner to address street.
P2	Substation relocation, retail subdivision revised, loading dock; services and waste collection strategy for residential & commercial/retail was revised.
P4	Gas Meter room relocation
P5	Built to Rent amenity area; Co-work, Gym, Yoga, Operations and change rooms; Refer to landscape report.
P6	Revised outdoor communal area including Green space, BBQ, Pool and Etc; Refer to landscape report.
P7	Separate Residential Entry Awning added
P8	L1 Level change; 400mm lower than approved DA
Tower 1 Modification	
T1-A	Layout Modification including Mix change, Location of room and areas Massing change Level 2-3; additional apartment, External Wall Extent revised Level 5-18, North and South Ends
T1-B	Tower 1 Core location and extent revised; Area Reduction
Tower 2 Modification	
T2-A	Layout Modification including Mix change, Location of room and areas Reduction of GFA by chamfering western corners
T2-B	Additional Slot for Architectural Expression
T2-C	Revised Slot location; Architectural Expression, Structural
T2-D	Additional enclosed rooftop plant
T2-E	2m High Windscreen for amenity area
Tower 3 Modification	
T3-A	Unit amalgamation
T3-B	Minor Layout change; Minor External Changes
T3-C	Substation relocation; Minor Ground Floor layout Changes Additional Mezzanine, Basement egress stair removed
T3-D	L1 Slab/ Ground Floor Awning Extent Modification as per Council's request.
T3-E	Separate Residential Entry Awning added

S4.55

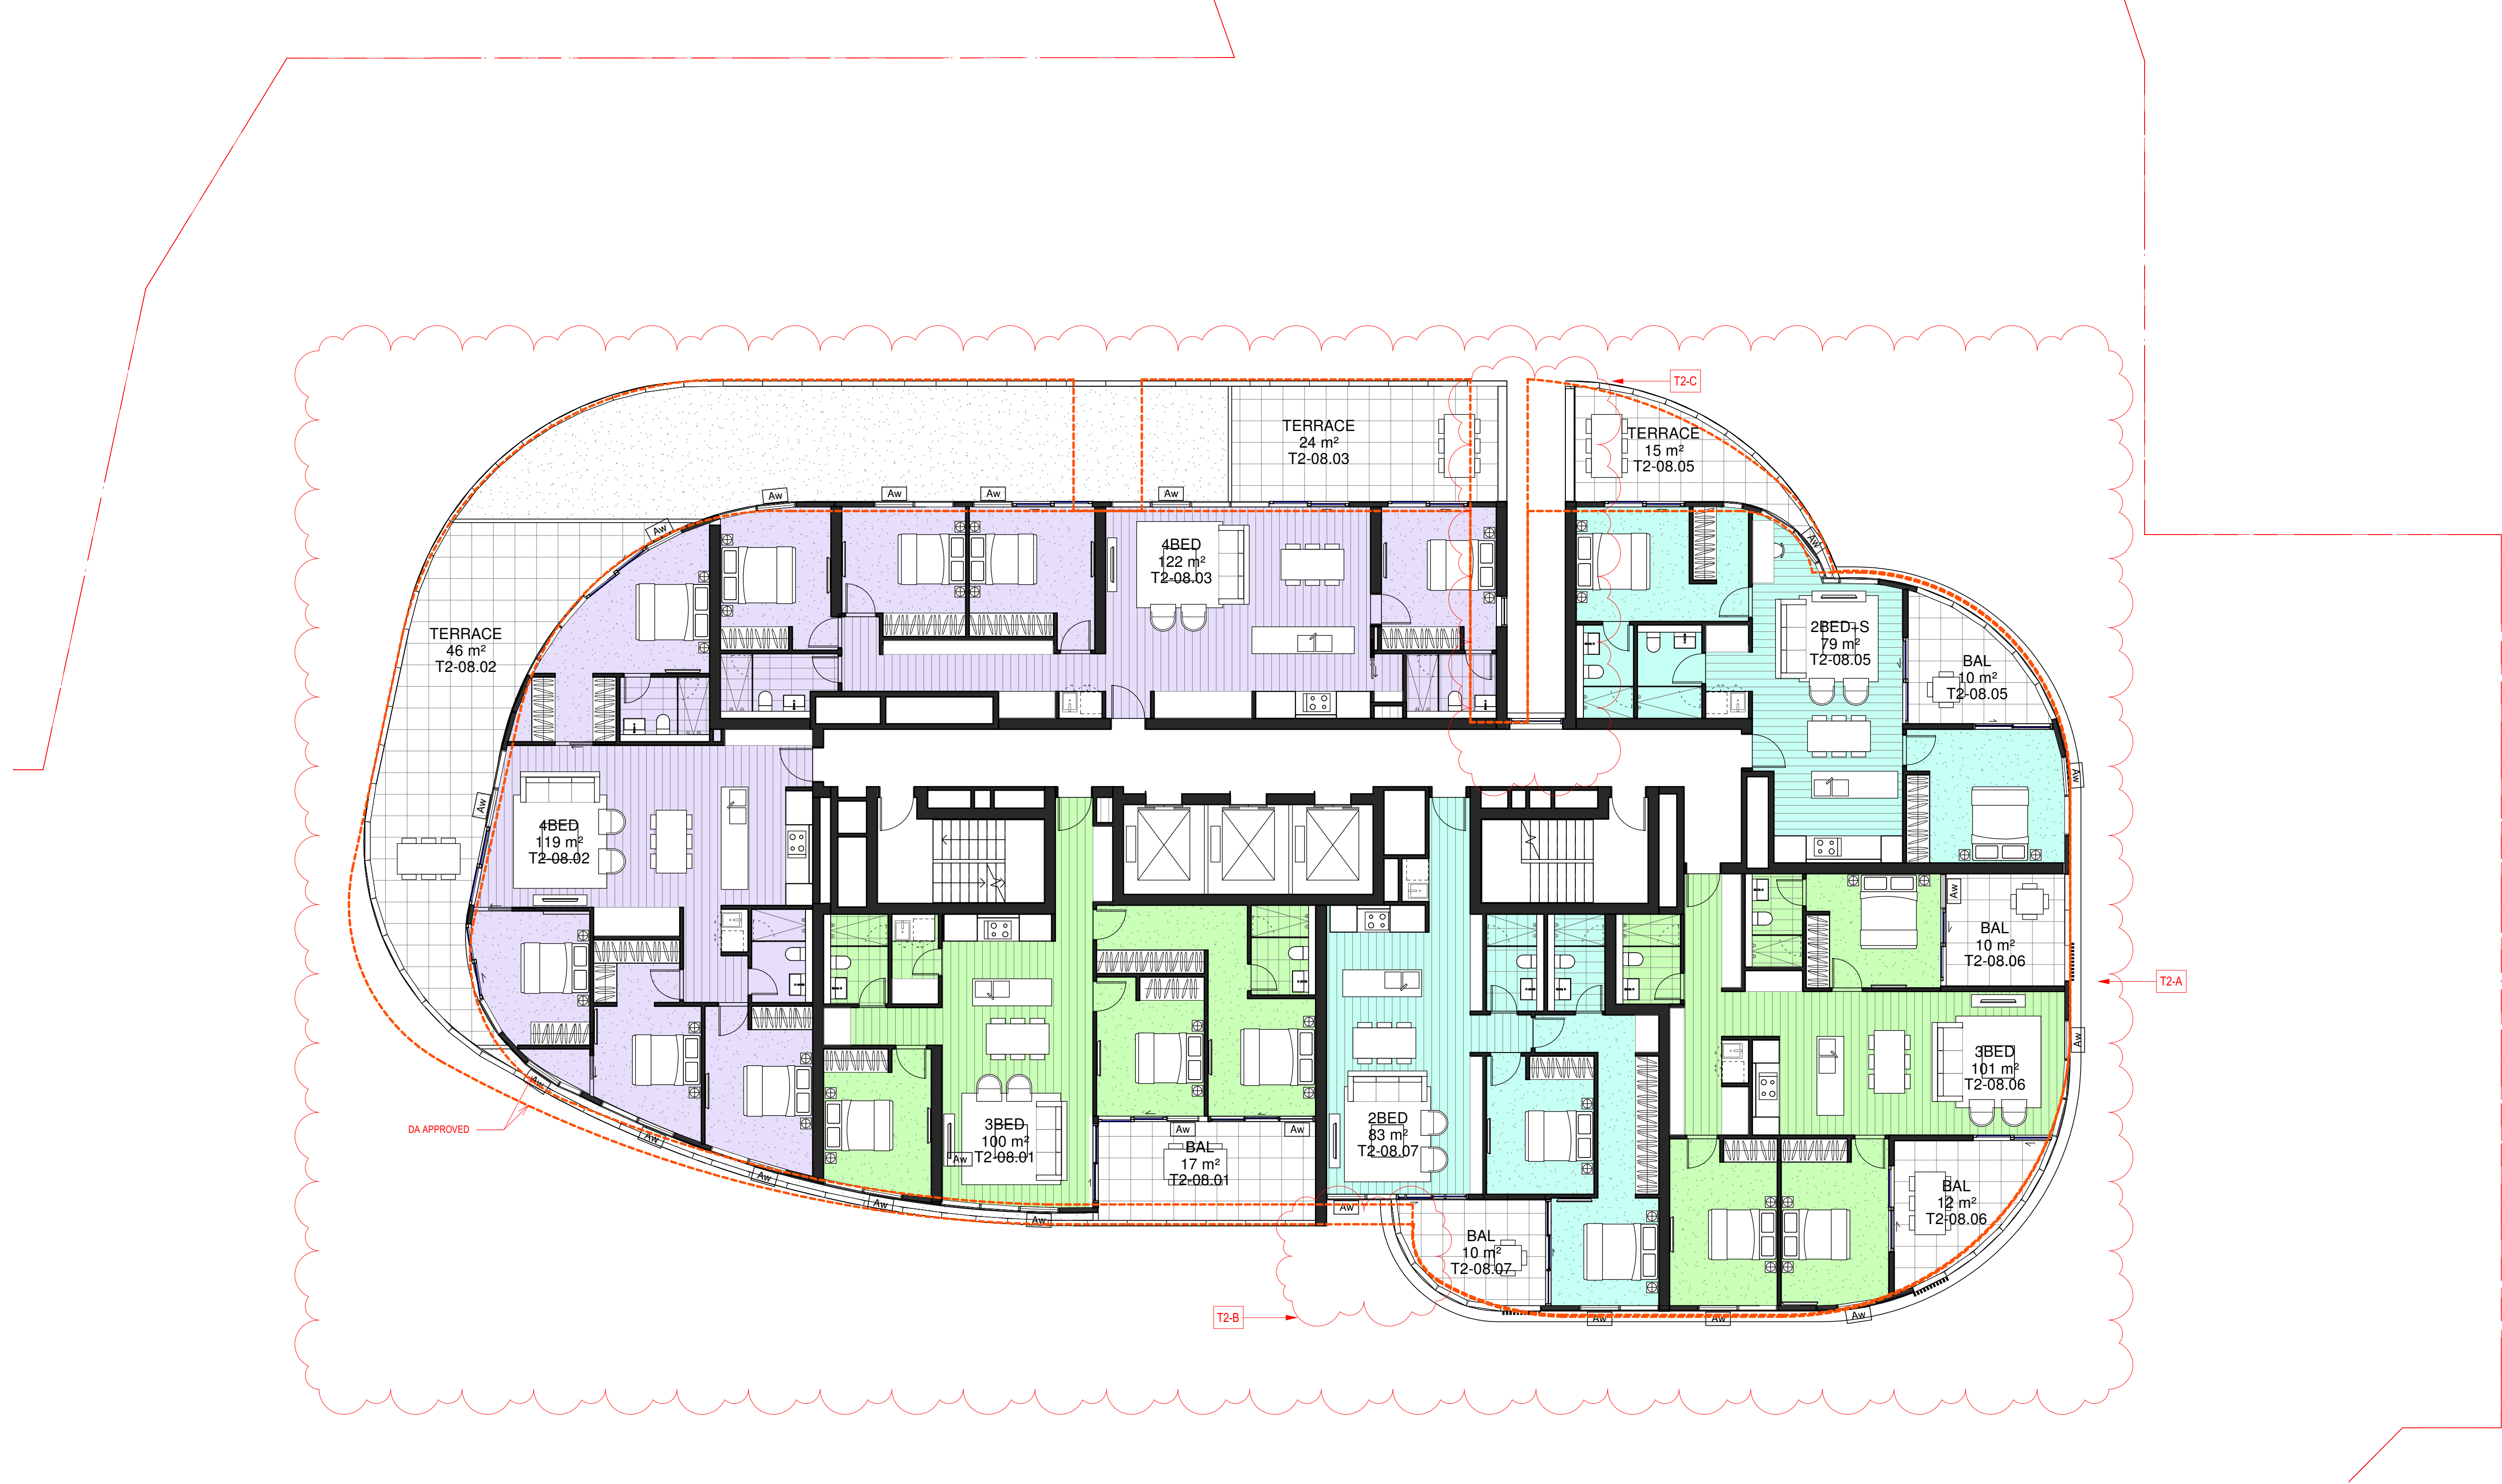

LEGEND

--- Approved DA Envelope



OPENING LEGEND

Aw Awning Window

SGD Sliding Glazed Door (SGD)

- Section 4.55**
- Podium Modification - T1 & 2**
- P1 Built to Rent Main lobby/Entry Ground Floor of Tower 2; revised egress path, open the corner to address street.
- P2 Substation relocation, retail subdivision revised, loading dock; services and waste collection strategy for residential & commercial/retail was revised.
- P3 Gas Meter room relocation
- P4 Built to Rent amenity area; Co-work, Gym, Yoga, Operations and change rooms; Refer to landscape report.
- P5 Revised outdoor communal area including Green space, BBQ, Pool and Etc; Refer to landscape report.
- P6 Separate Residential Entry Awning added
- P7 L1 Level change; 400mm lower than approved DA
- P8
- Tower 1 Modification**
- T1-A Layout Modification including Mix change, Location of room and areas
- T1-B Massing change Level 2-3; additional apartment, External Wall Extent revised Level 5-18, North and South Ends
- T1-B Tower 1 Core location and extent revised; Area Reduction
- Tower 2 Modification**
- T2-A Layout Modification including Mix change, Location of room and areas
- T2-B Reduction of GFA by chamfering western corners
- T2-B Additional Slot for Architectural Expression
- T2-C Revised Slot location; Architectural Expression, Structural
- T2-D Additional enclosed rooftop plant
- T2-E 2m High Windscreen for amenity area
- Tower 3 Modification**
- T3-A Unit amalgamation
- T3-B Minor Layout change; Minor External Changes
- T3-C Substation relocation; Minor Ground Floor layout Changes
- T3-D Additional Mezzanine, Basement egress stair removed
- T3-D L1 Slab/ Ground Floor Awning Extent Modification as per Council's request.
- T3-E Separate Residential Entry Awning added

issue	amendment	date
A	DA ISSUE	08/02/2016
B	FOR INFORMATION	24/11/2016
C	FOR INFORMATION	08/12/2016
D	DRAFT FOR REVIEW	24/01/2017
E	FOR INFORMATION	27/01/2017
F	FOR INFORMATION	31/01/2017
G	FOR DA RE-SUBMISSION	10/04/2017
H	AMENDED DA SUBMISSION	05/06/2017
I	DRAFT SECTION 96	13/10/2017
J	SECTION 96 ISSUE	24/10/2017
K	SECTION 96.1 ISSUE TO PLANNER	13/12/2017
L	SECTION 96.2 ISSUE	20/02/2017
M	SECTION 96.2 ISSUE TO PLANNER	21/02/2017
N	S4.55 SUBMISSION	26/04/2019

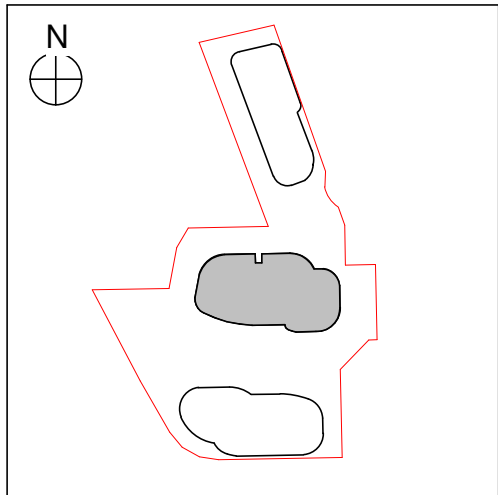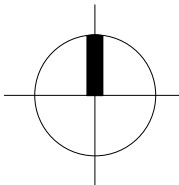


0 0.5 2 4 5m
Scale 1:100 @ A1

architectus™

Sydney
Melbourne
Adelaide
Auckland
Christchurch
Brisbane
Shanghai

Architectus Sydney
Level 13 MLC Centre
19 Martin Place
Sydney NSW 2000
T (61 2) 8252 8400
F (61 2) 8252 8600
sydney@architectus.com.au
ABN 90 131 245 684

checked	FH	scale	As indicated@A1
drawn	TEAM	project no	140309.00

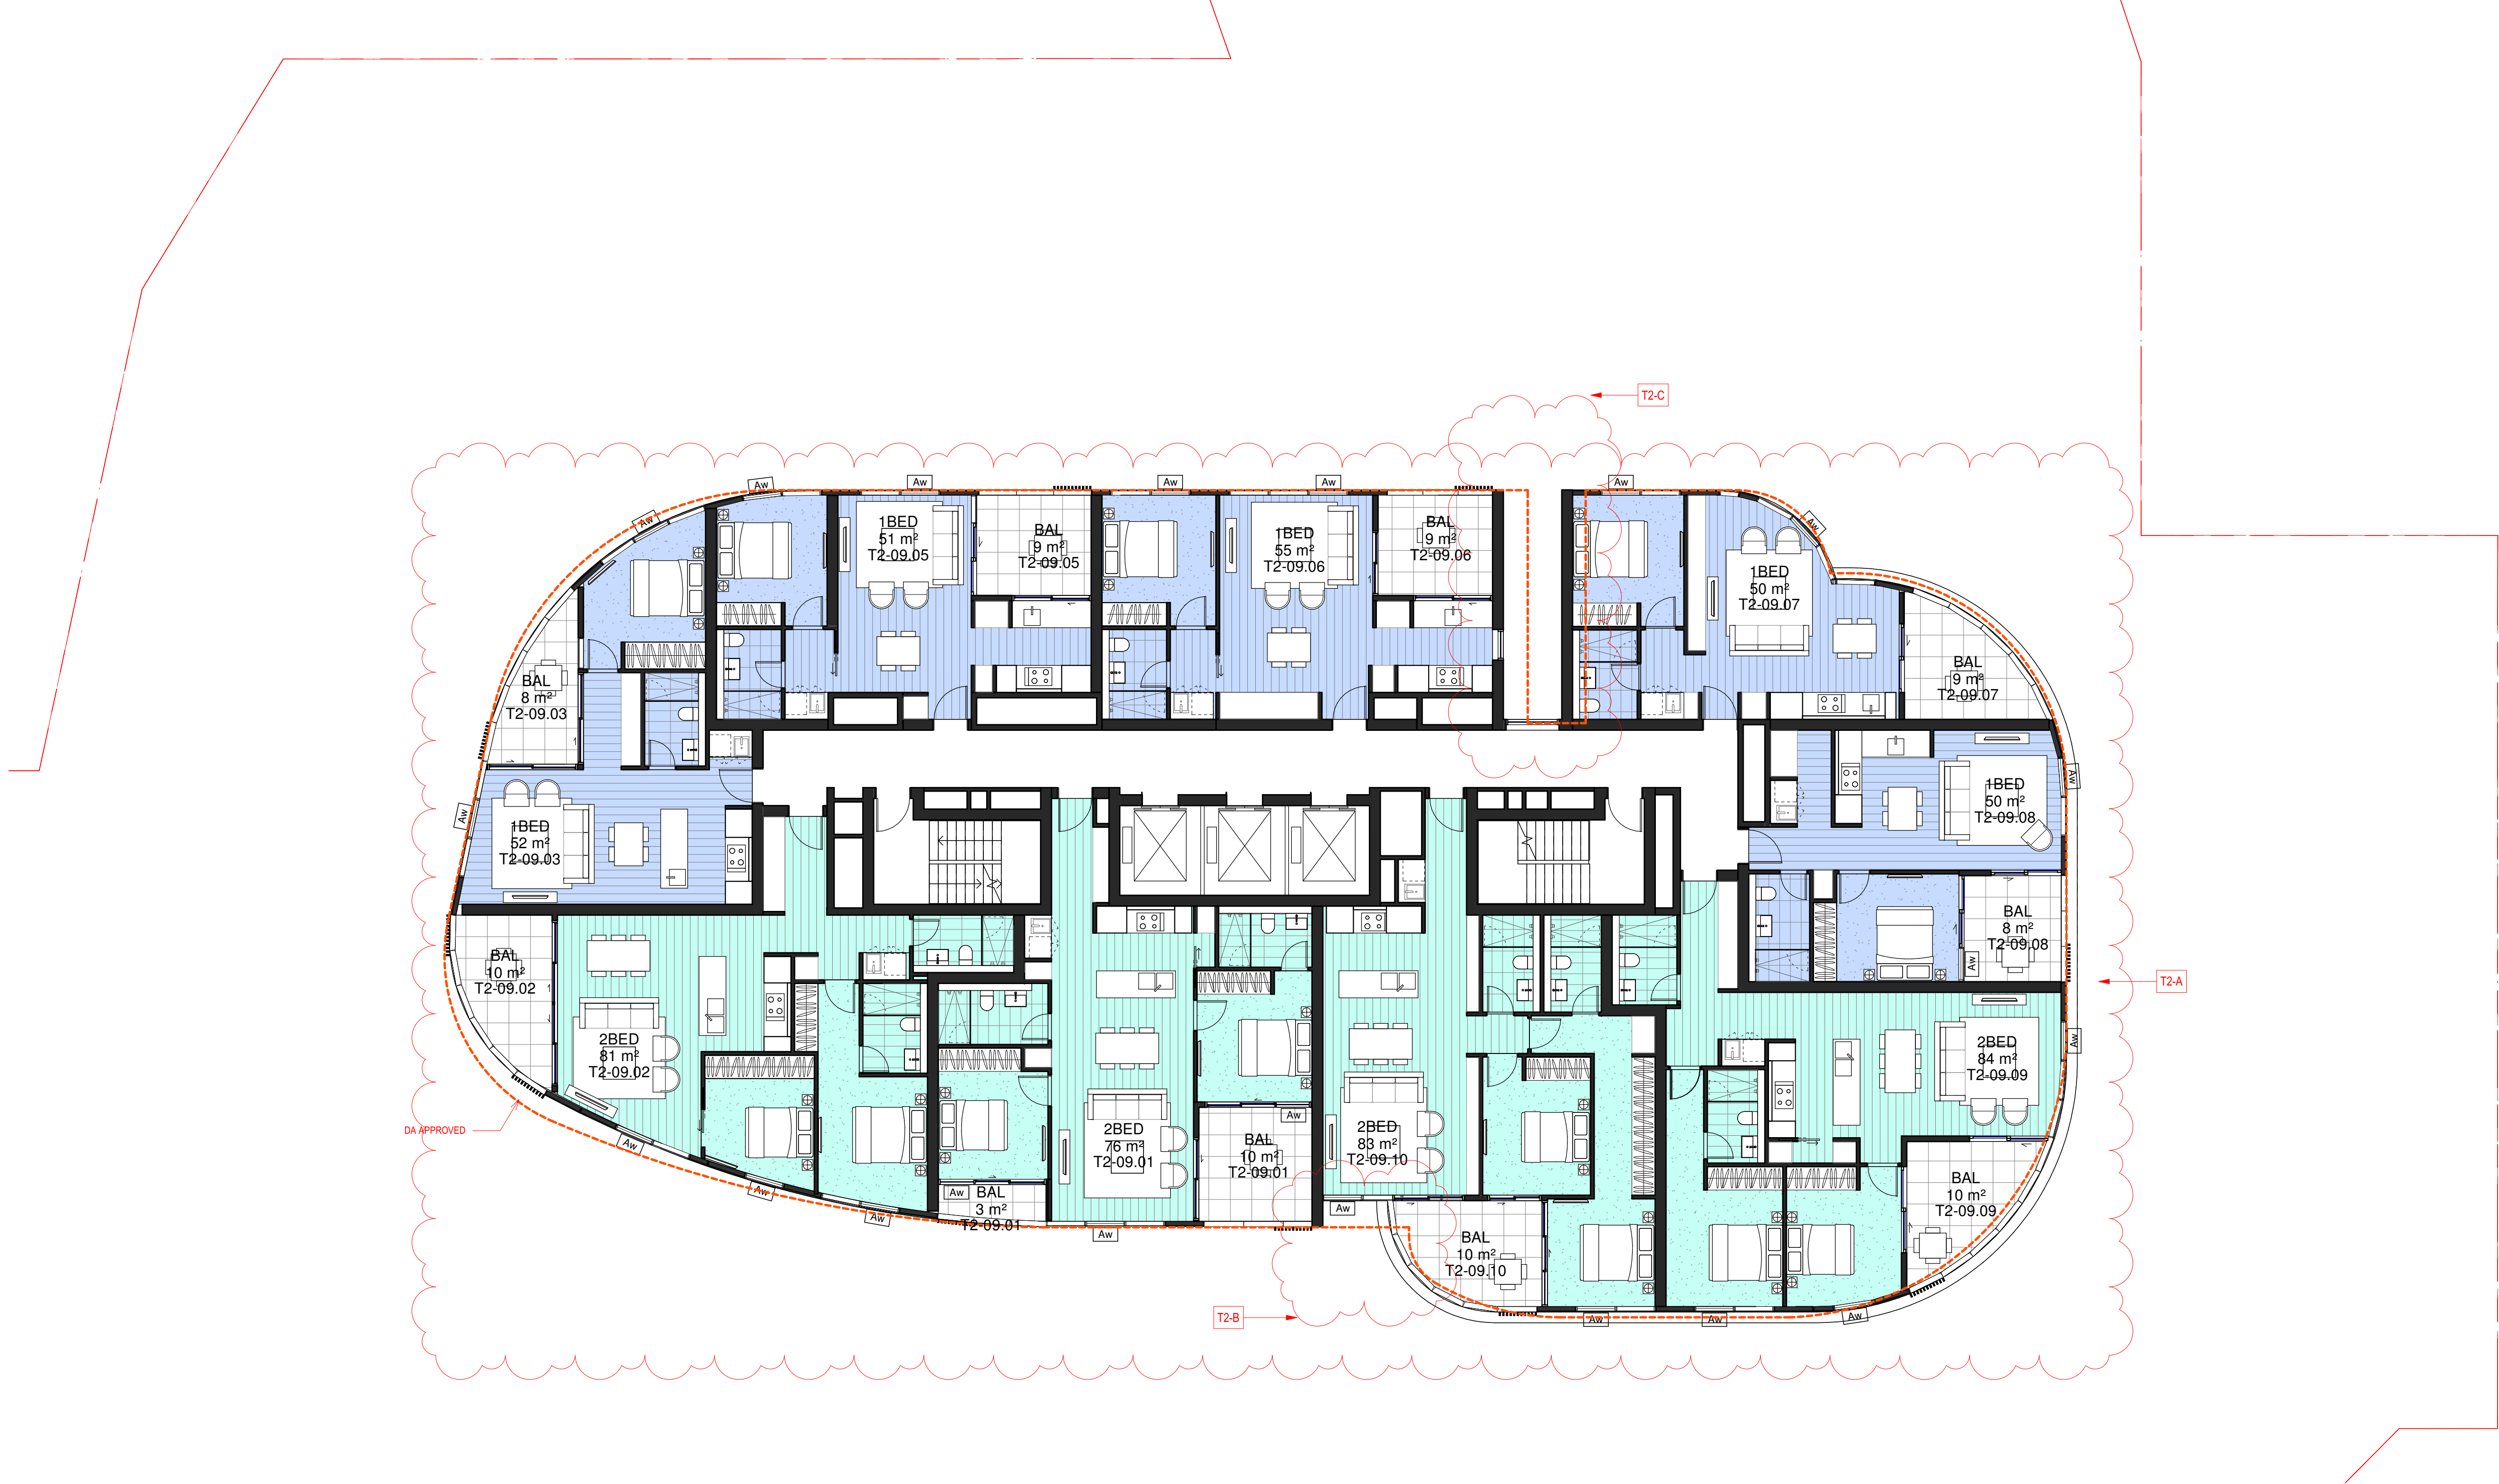

LEGEND

--- Approved DA Envelope

OPENING LEGEND

Aw Awning Window

— Sliding Glazed Door (SGD)

- Section 4.58**
- Podium Modification - T1 & 2**
- P1 Built to Rent Main lobby/Entry Ground Floor of Tower 2; revised egress path, open the corner to address street.
- P2 Substation relocation, retail subdivision revised, loading dock; services and waste collection strategy for residential & commercial/retail was revised.
- P3 Gas Meter room relocation
- P4 Built to Rent amenity area; Co-work, Gym, Yoga, Operations and change rooms; Refer to landscape report.
- P5 Revised outdoor communal area including Green space, BBQ, Pool and Etc; Refer to landscape report.
- P6 Separate Residential Entry Awning added
- P7 L1 Level change; 400mm lower than approved DA
- Tower 1 Modification**
- T1-A Layout Modification including Mix change, Location of room and areas
- T1-B Massing change Level 2-3; additional apartment, External Wall Extent revised Level 5-18, North and South Ends
- T1-C Tower 1 Core location and extent revised; Area Reduction
- Tower 2 Modification**
- T2-A Layout Modification including Mix change, Location of room and areas
- T2-B Reduction of GFA by chamfering western corners
- T2-C Additional Slot for Architectural Expression
- T2-D Revised Slot location; Architectural Expression, Structural
- T2-E Additional enclosed rooftop plant
- T2-F 2m High Windscreen for amenity area
- Tower 3 Modification**
- T3-A Unit amalgamation
- T3-B Minor Layout change; Minor External Changes
- T3-C Substation relocation; Minor Ground Floor layout Changes
- T3-D Additional Mezzanine, Basement egress stair removed
- T3-E L1 Slab/ Ground Floor Awning Extent Modification as per Council's request.
- T3-F Separate Residential Entry Awning added



©architectus™

Architectus Group Pty Ltd is the owner of the copyright subsisting in these drawings, plans, designs and specifications. They must not be used, reproduced or copied, in whole or in part, nor may the information, ideas and concepts therein contained (which are confidential to Architectus Group Pty Ltd) be disclosed to any person without the prior written consent of that company.



Do not scale drawings. Verify all dimensions on site

issue	amendment	date
A	DA ISSUE	08/02/2016
B	FOR INFORMATION	24/11/2016
C	FOR INFORMATION	08/12/2016
D	DRAFT FOR REVIEW	24/01/2017
E	FOR INFORMATION	27/01/2017
F	FOR INFORMATION	31/01/2017
G	FOR DA RE-SUBMISSION	10/04/2017
H	AMENDED DA SUBMISSION	05/06/2017
I	DRAFT SECTION 96	13/10/2017
J	SECTION 96 ISSUE	24/10/2017
K	SECTION 96.1 ISSUE TO PLANNER	13/12/2017
L	S4.55 SUBMISSION	26/04/2019

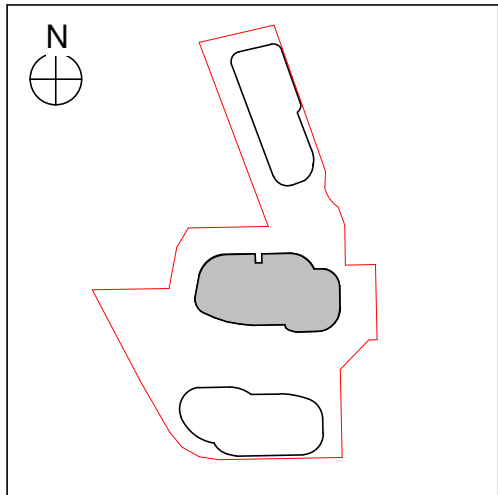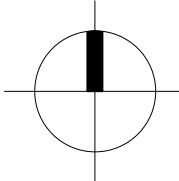

0 0.5 2 4 5m
Scale 1:100 @ A1

architectus™

Sydney
Melbourne
Adelaide
Auckland
Christchurch
Brisbane
Shanghai

Architectus Sydney
Level 13 MLC Centre
19 Martin Place
Sydney NSW 2000
T (61 2) 8252 8400
F (61 2) 8252 8600
sydney@architectus.com.au
ABN 90 131 245 684

checked FH scale As indicated@A1
drawn TEAM project no 140309.00


project
12-22 LANGSTON PLACE, EPPING

drawing
Tower 2 Level 9-15 - Mid Rise

drawing no. DA1123 issue L

26/04/2019 1:33:18 PM

S4.55

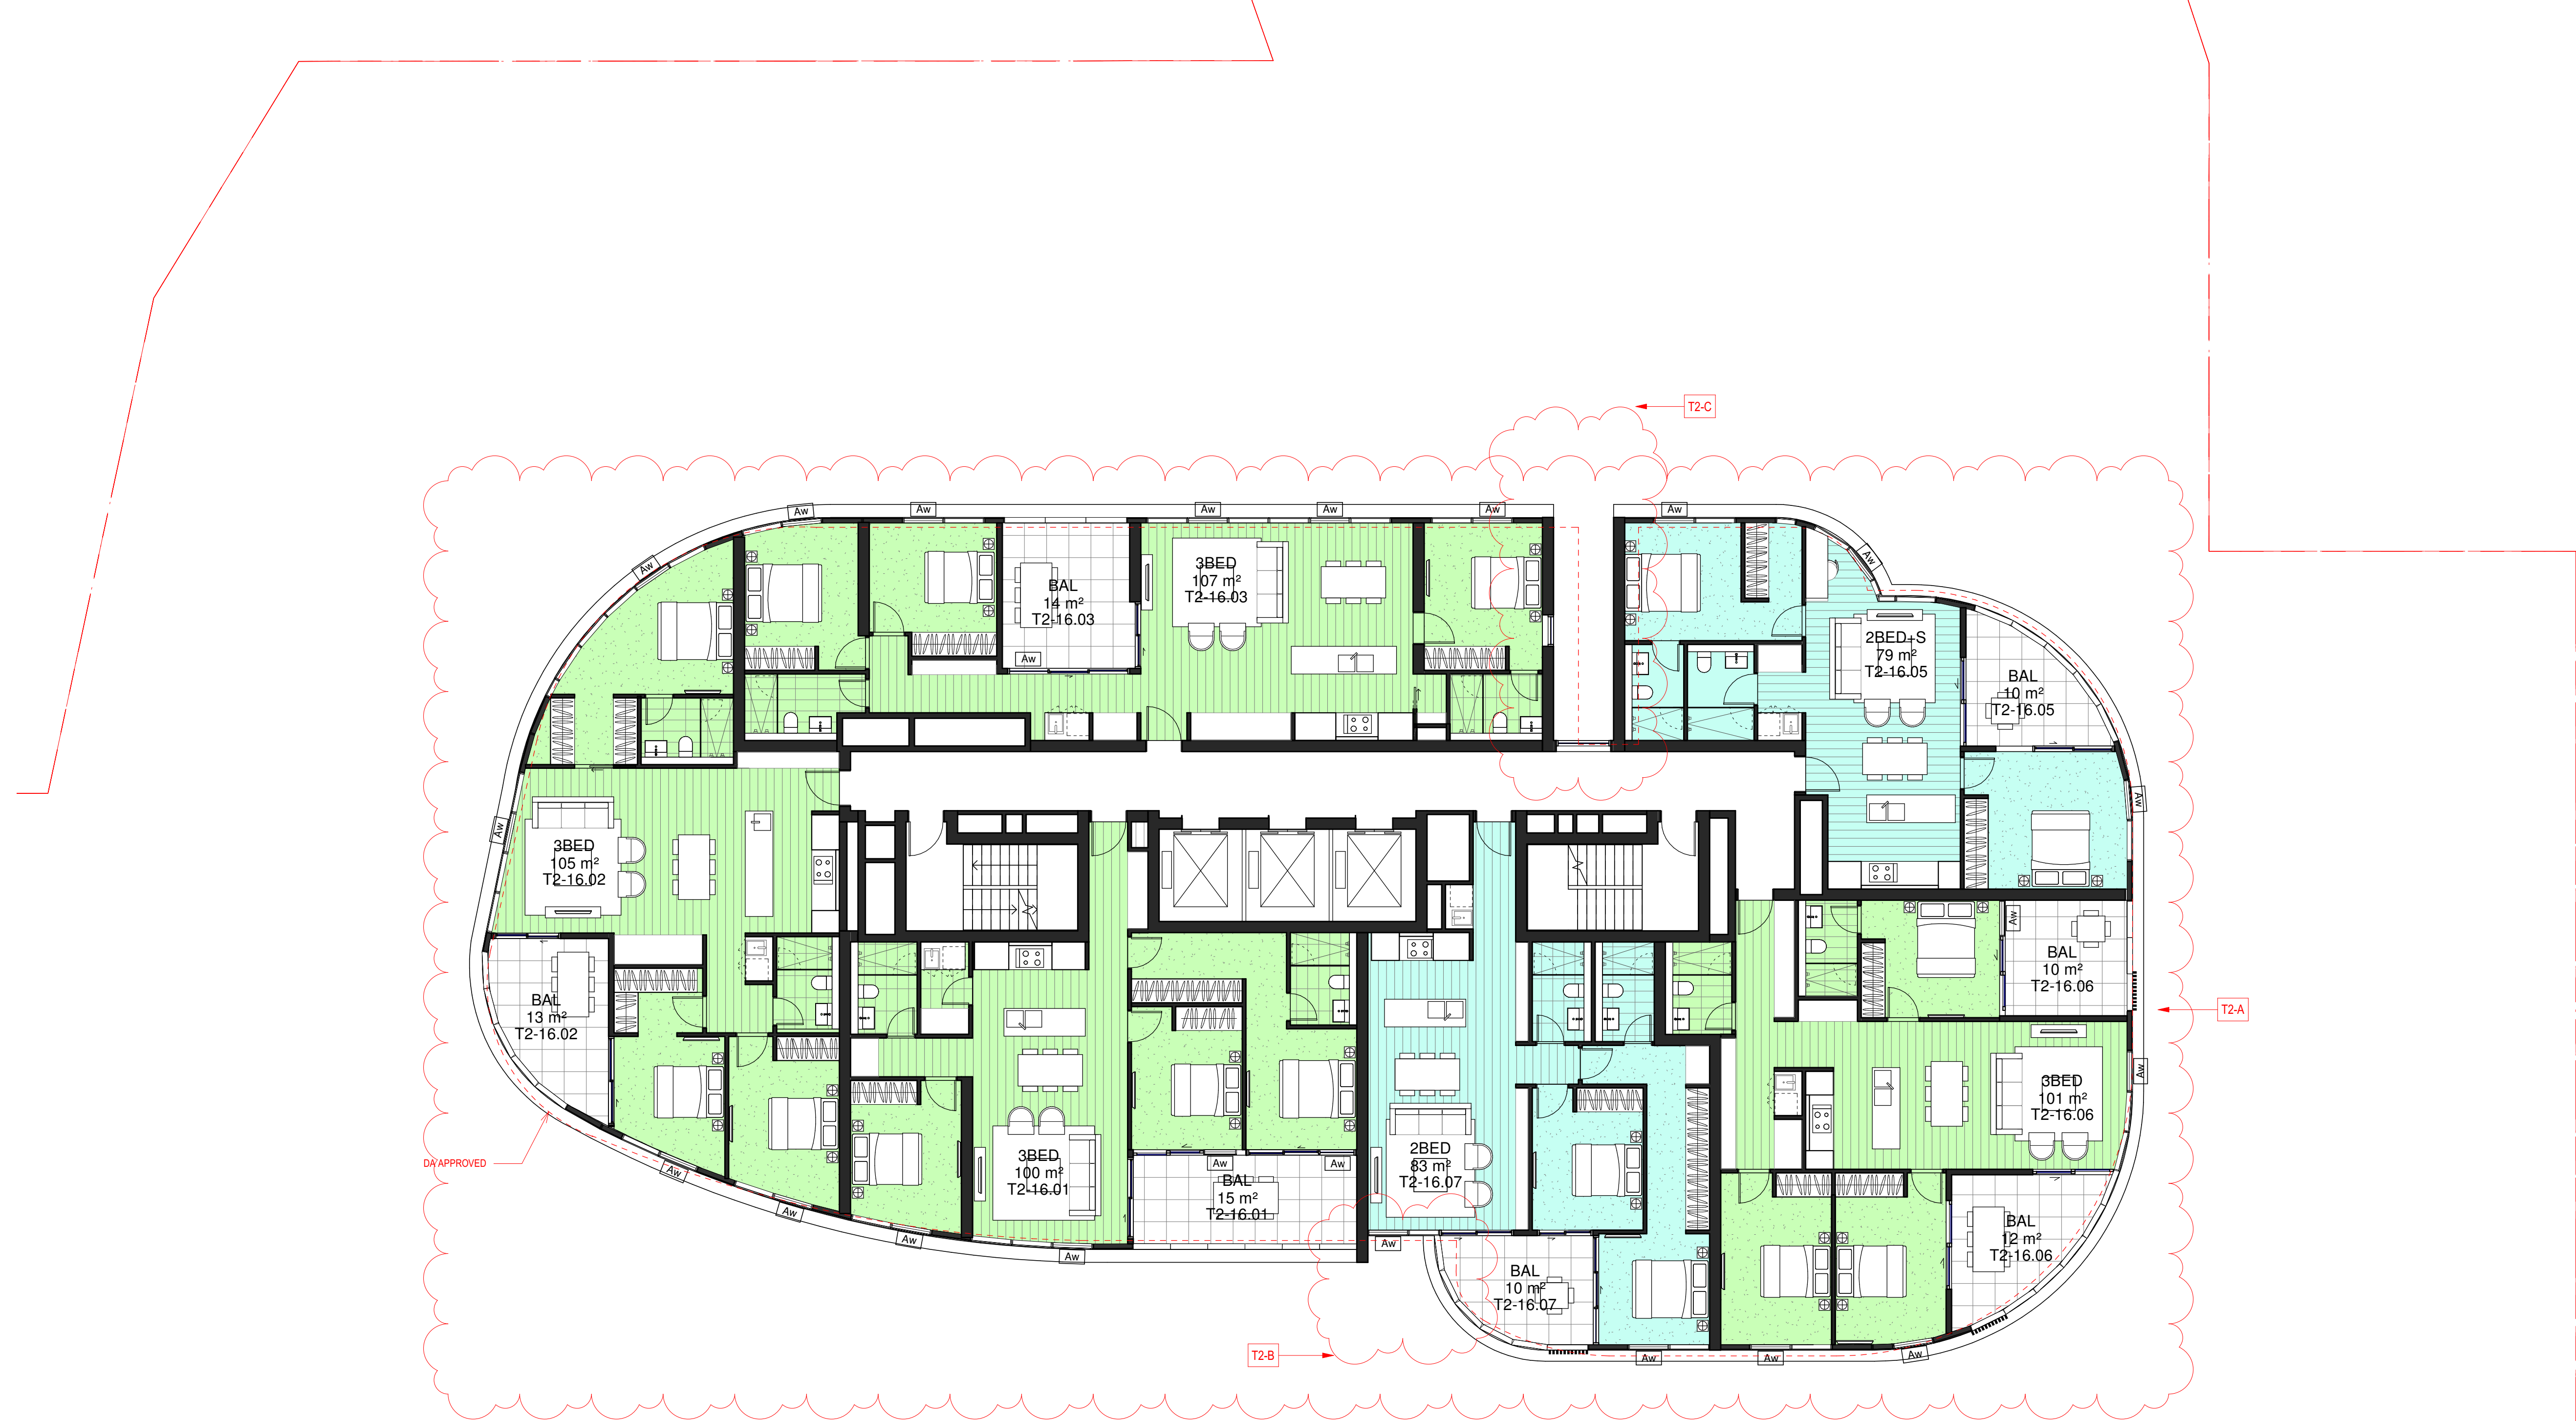

LEGEND	
---	Approved DA Envelope

OPENING LEGEND	
Aw	Awning Window
	Sliding Glazed Door (SGD)

Section 4.58	
Podium Modification - T1 & 2	
P1	Built to Rent Main lobby/Entry Ground Floor of Tower 2; revised egress path, open the corner to address street.
P2	Substation relocation, retail subdivision revised, loading dock; services and waste collection strategy for residential & commercial/retail was revised.
P3	Gas Meter room relocation
P4	Built to Rent amenity area; Co-work, Gym, Yoga, Operations and change rooms; Refer to landscape report.
P5	Revised outdoor communal area including Green space, BBQ, Pool and Etc; Refer to landscape report.
P6	Separate Residential Entry Awning added
P7	L1 Level change; 400mm lower than approved DA
P8	
Tower 1 Modification	
T1-A	Layout Modification including Mix change, Location of room and areas
T1-B	Massing change Level 2-3; additional apartment, External Wall Extent revised Level 5-18, North and South Ends
T1-C	Tower 1 Core location and extent revised; Area Reduction
Tower 2 Modification	
T2-A	Layout Modification including Mix change, Location of room and areas
T2-B	Reduction of GFA by chamfering western corners
T2-C	Additional Slot for Architectural Expression
T2-D	Revised Slot location; Architectural Expression, Structural
T2-E	Additional enclosed rooftop plant
T2-F	2m High Windscreen for amenity area
Tower 3 Modification	
T3-A	Unit amalgamation
T3-B	Minor Layout change; Minor External Changes
T3-C	Substation relocation; Minor Ground Floor layout Changes
T3-D	Additional Mezzanine, Basement egress stair removed
T3-E	L1 Slab/ Ground Floor Awning Extent Modification as per Council's request.
T3-F	Separate Residential Entry Awning added



©architectus™

Architectus Group Pty Ltd is the owner of the copyright subsisting in these drawings, plans, designs and specifications. They must not be used, reproduced or copied, in whole or in part, nor may the information, ideas and concepts therein contained (which are confidential to Architectus Group Pty Ltd) be disclosed to any person without the prior written consent of that company.



Do not scale drawings. Verify all dimensions on site

issue	amendment	date
A	ISSUE FOR INFORMATION	29/01/2016
B	DA ISSUE	08/02/2016
C	FOR INFORMATION	24/11/2016
D	FOR INFORMATION	08/12/2016
E	DRAFT FOR REVIEW	24/01/2017
F	FOR INFORMATION	27/01/2017
G	FOR INFORMATION	31/01/2017
H	FOR DA RE-SUBMISSION	10/04/2017
I	AMENDED DA SUBMISSION	05/06/2017
J	DRAFT SECTION 96	13/10/2017
K	SECTION 96 ISSUE	24/10/2017
L	SECTION 96.1 ISSUE TO PLANNER	13/12/2017
M	S4.55 SUBMISSION	26/04/2019

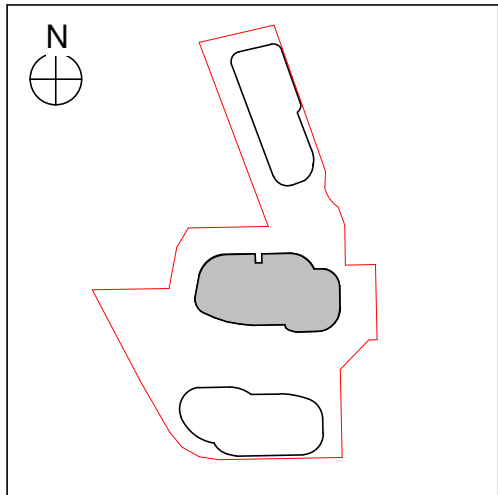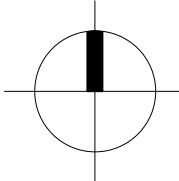

0 0.5 2 4 5m
Scale 1:100 @ A1

architectus™

Sydney
Melbourne
Adelaide
Auckland
Christchurch
Brisbane
Shanghai

Architectus Sydney
Level 13 MLC Centre
19 Martin Place
Sydney NSW 2000
T (61 2) 8252 8400
F (61 2) 8252 8600
sydney@architectus.com.au
ABN 90 131 245 684

checked	FH	scale	As indicated@A1
drawn	TEAM	project no	140309.00


project
12-22 LANGSTON PLACE, EPPING

drawing
Tower 2 Level 16 - Waistband

drawing no.	issue
DA1124	M

26/04/2019 1:33:39 PM

S4.55

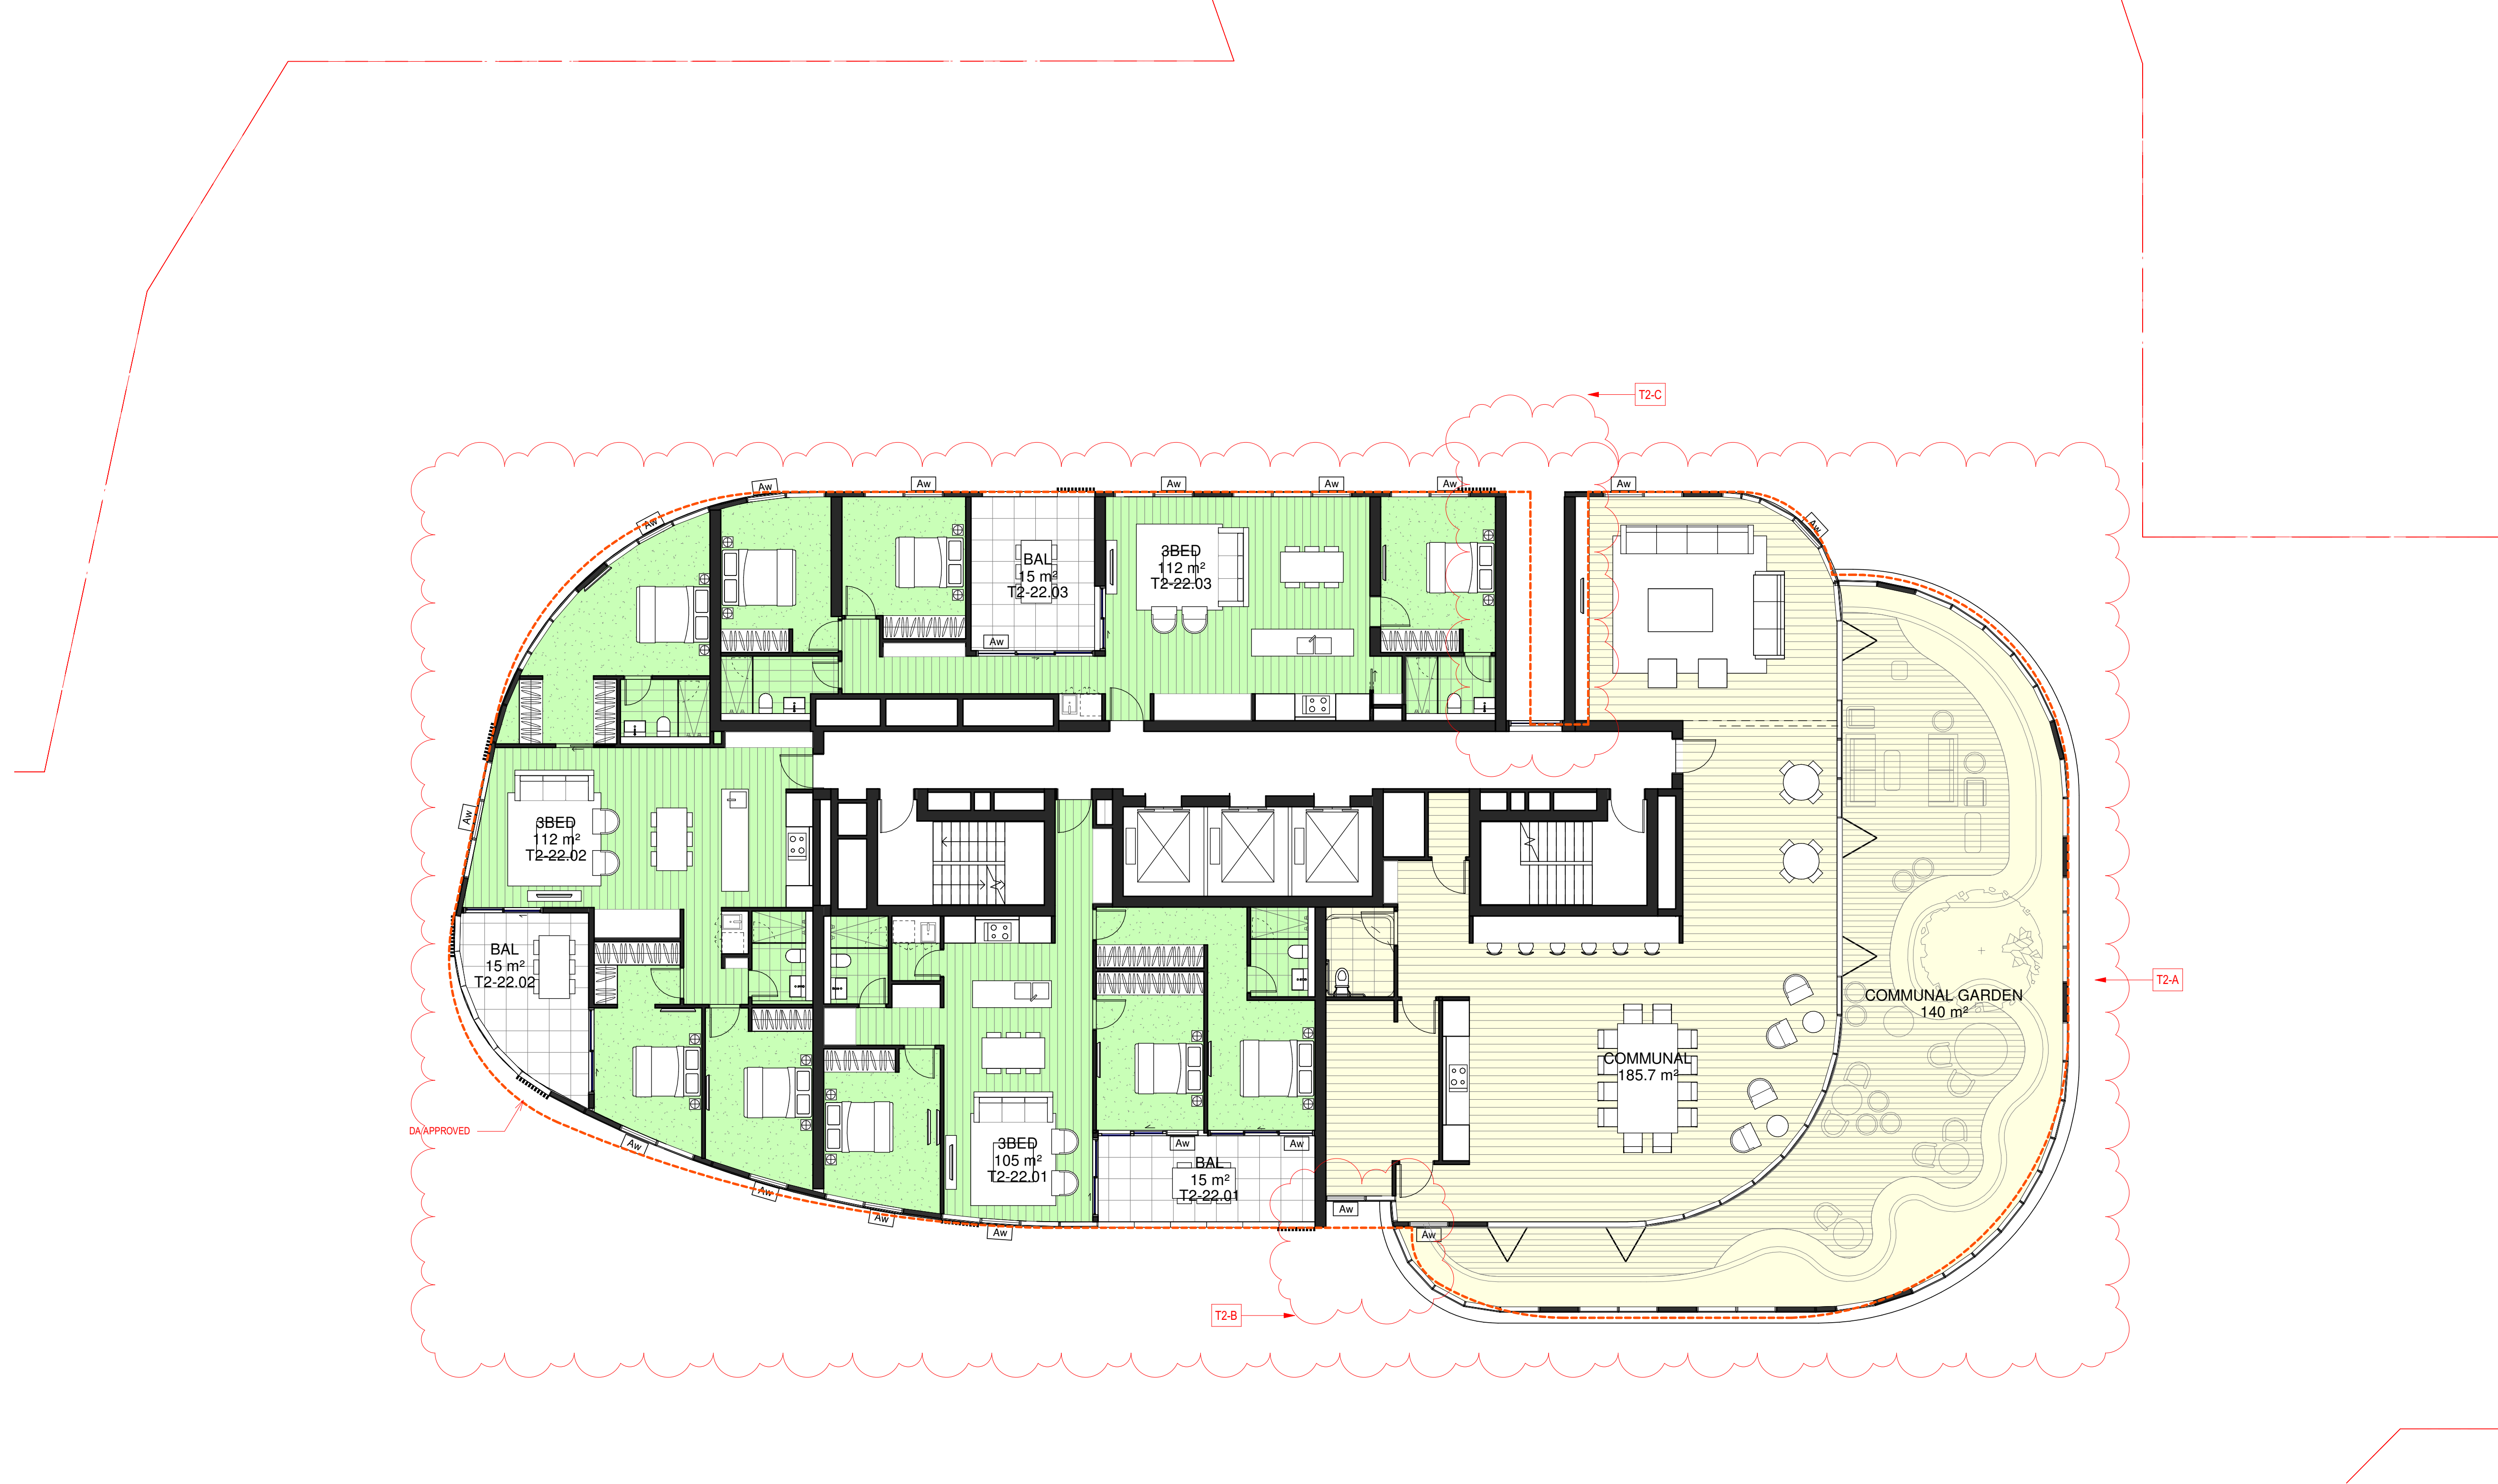

LEGEND
--- Approved DA Envelope

OPENING LEGEND
Aw Awning Window
— Sliding Glazed Door (SGD)

Section 4.58
Podium Modification - T1 & 2
P1 Built to Rent Main lobby/Entry Ground Floor of Tower 2; revised egress path, open the corner to address street.
P2 Substation relocation, retail subdivision revised, loading dock; services and waste collection strategy for residential & commercial/retail was revised.
P4 Gas Meter room relocation
P5 Built to Rent amenity area; Co-work, Gym, Yoga, Operations and change rooms; Refer to landscape report.
P6 Revised outdoor communal area including Green space, BBQ, Pool and Etc; Refer to landscape report.
P7 Separate Residential Entry Awning added
P8 L1 Level change; 400mm lower than approved DA
Tower 1 Modification
T1-A Layout Modification including Mix change, Location of room and areas
Massing change Level 2-3; additional apartment, External Wall Extent revised Level 5-18, North and South Ends
T1-B Tower 1 Core location and extent revised; Area Reduction
Tower 2 Modification
T2-A Layout Modification including Mix change, Location of room and areas
Reduction of GFA by chamfering western corners
T2-B Additional Slot for Architectural Expression
T2-C Revised Slot location; Architectural Expression, Structural
T2-D Additional enclosed rooftop plant
T2-E 2m High Windscreen for amenity area
Tower 3 Modification
T3-A Unit amalgamation
T3-B Minor Layout change; Minor External Changes
T3-C Substation relocation; Minor Ground Floor layout Changes
Additional Mezzanine, Basement egress stair removed
T3-D L1 Slab/ Ground Floor Awning Extent Modification as per Council's request.
T3-E Separate Residential Entry Awning added



©architectus™

Architectus Group Pty Ltd is the owner of the copyright subsisting in these drawings, plans, designs and specifications. They must not be used, reproduced or copied, in whole or in part, nor may the information, ideas and concepts therein contained (which are confidential to Architectus Group Pty Ltd) be disclosed to any person without the prior written consent of that company.



Do not scale drawings. Verify all dimensions on site

issue	amendment	date
A	DA ISSUE	08/02/2016
B	FOR INFORMATION	24/11/2016
C	FOR INFORMATION	08/12/2016
D	DRAFT FOR REVIEW	24/01/2017
E	FOR INFORMATION	27/01/2017
F	FOR INFORMATION	31/01/2017
G	FOR DA RE-SUBMISSION	10/04/2017
H	AMENDED DA SUBMISSION	05/06/2017
I	S4.55 SUBMISSION	26/04/2019

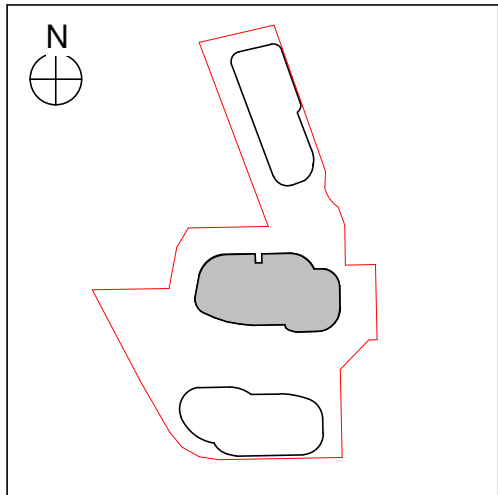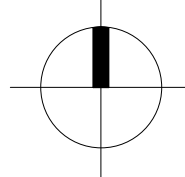

0 0.5 2 4 5m
Scale 1:100 @ A1

architectus™

Sydney
Melbourne
Adelaide
Auckland
Christchurch
Brisbane
Shanghai

Architectus Sydney
Level 13 MLC Centre
19 Martin Place
Sydney NSW 2000
T (61 2) 8252 8400
F (61 2) 8252 8600
sydney@architectus.com.au
ABN 90 131 245 684

checked	FH	scale	As indicated@A1
drawn	TEAM	project no	140309.00


project
12-22 LANGSTON PLACE, EPPING

drawing
Tower 2 Level 22 - Penthouse

drawing no.	issue
DA1125	I

26/04/2019 1:34:00 PM

S4.55

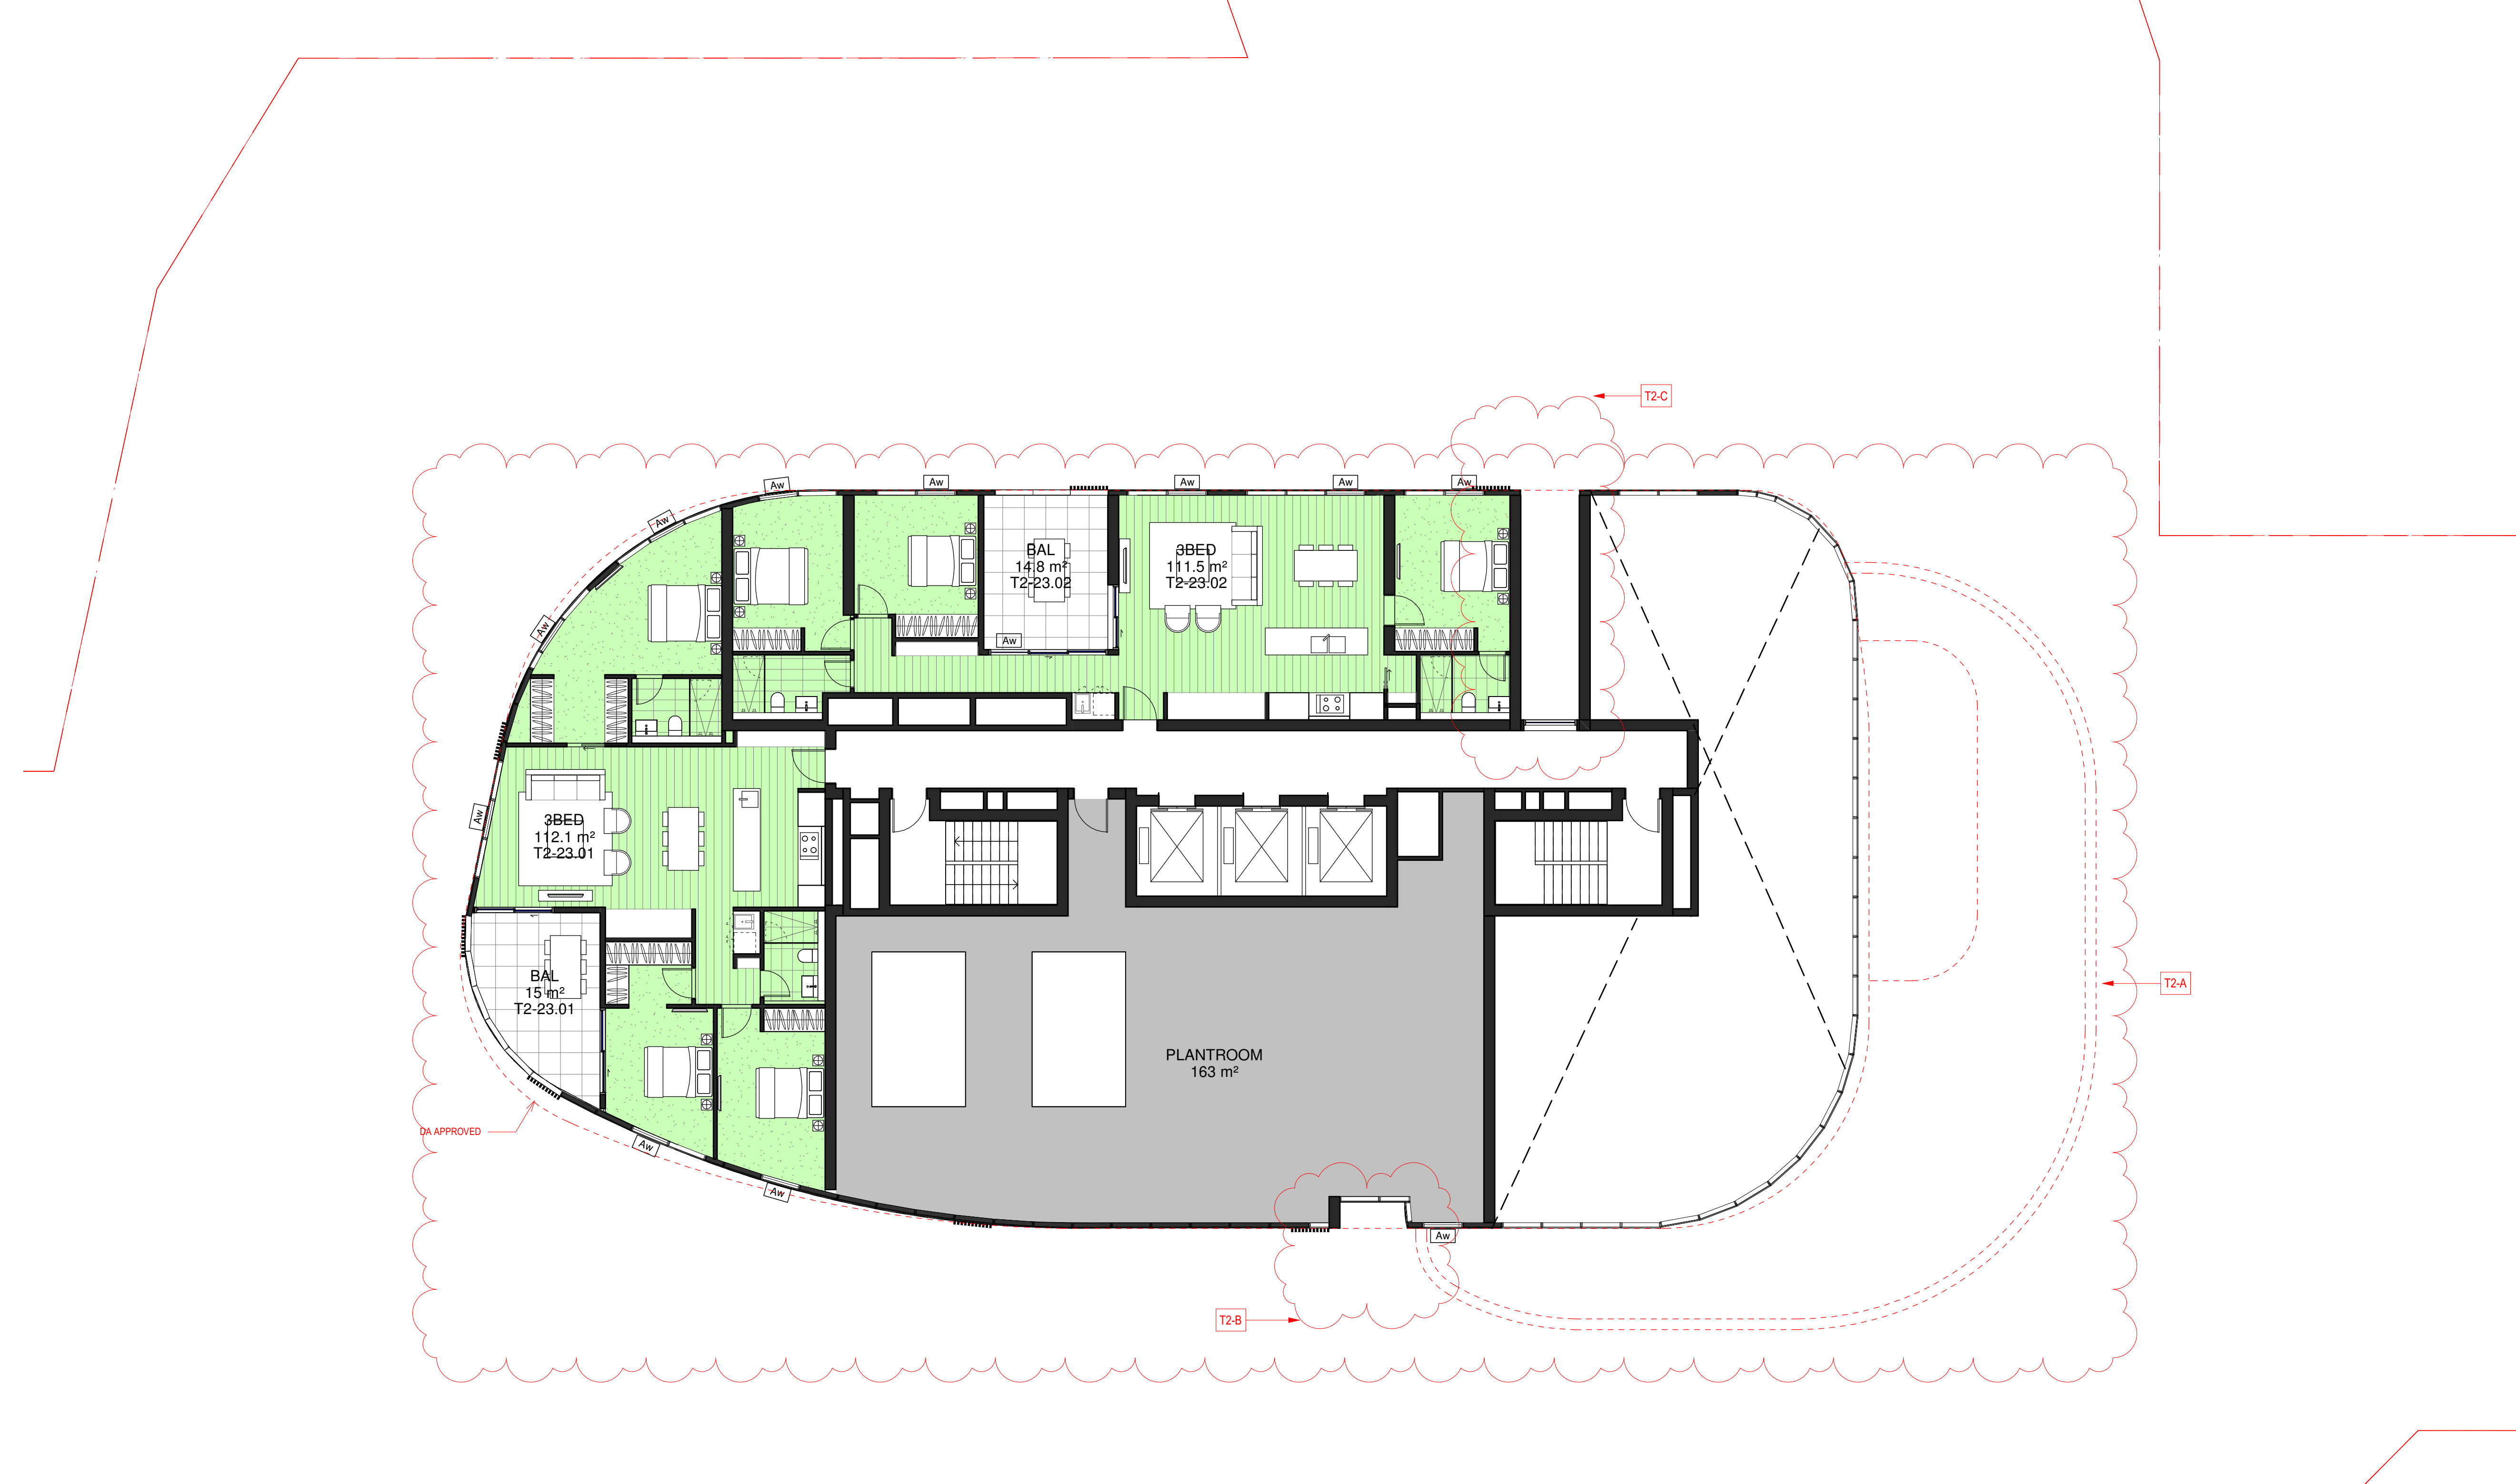

LEGEND	
---	Approved DA Envelope

OPENING LEGEND	
Aw	Awning Window
	Sliding Glazed Door (SGD)




Section 4.55	
Podium Modification - T1 & 2	
P1	Built to Rent Main lobby/Entry Ground Floor of Tower 2; revised egress path, open the corner to address street.
P2	Substation relocation, retail subdivision revised, loading dock; services and waste collection strategy for residential & commercial/retail was revised.
P4	Gas Meter room relocation
P5	Built to Rent amenity area; Co-work, Gym, Yoga, Operations and change rooms; Refer to landscape report.
P6	Revised outdoor communal area including Green space, BBQ, Pool and Etc; Refer to landscape report.
P7	Separate Residential Entry Awning added
P8	L1 Level change; 400mm lower than approved DA
Tower 1 Modification	
T1-A	Layout Modification including Mix change, Location of room and areas Massing change Level 2-3; additional apartment, External Wall Extent revised Level 5-18, North and South Ends
T1-B	Tower 1 Core location and extent revised; Area Reduction
Tower 2 Modification	
T2-A	Layout Modification including Mix change, Location of room and areas Reduction of GFA by chamfering western corners
T2-B	Additional Slot for Architectural Expression
T2-C	Revised Slot location; Architectural Expression, Structural
T2-D	Additional enclosed rooftop plant
T2-E	2m High Windscreen for amenity area
Tower 3 Modification	
T3-A	Unit amalgamation
T3-B	Minor Layout change; Minor External Changes
T3-C	Substation relocation; Minor Ground Floor layout Changes
T3-D	Additional Mezzanine, Basement egress stair removed
T3-E	L1 Slab/ Ground Floor Awning Extent Modification as per Council's request. Separate Residential Entry Awning added

©architectus™

Architectus Group Pty Ltd is the owner of the copyright subsisting in these drawings, plans, designs and specifications. They must not be used, reproduced or copied, in whole or in part, nor may the information, ideas and concepts therein contained (which are confidential to Architectus Group Pty Ltd) be disclosed to any person without the prior written consent of that company.

Do not scale drawings. Verify all dimensions on site

issue	amendment	date
A	DA ISSUE	08/02/2016
B	FOR INFORMATION	24/11/2016
C	FOR INFORMATION	08/12/2016
D	DRAFT FOR REVIEW	24/01/2017
E	FOR INFORMATION	27/01/2017
F	FOR INFORMATION	31/01/2017
G	FOR DA RE-SUBMISSION	10/04/2017
H	AMENDED DA SUBMISSION	05/06/2017
I	S4.55 SUBMISSION	26/04/2019

 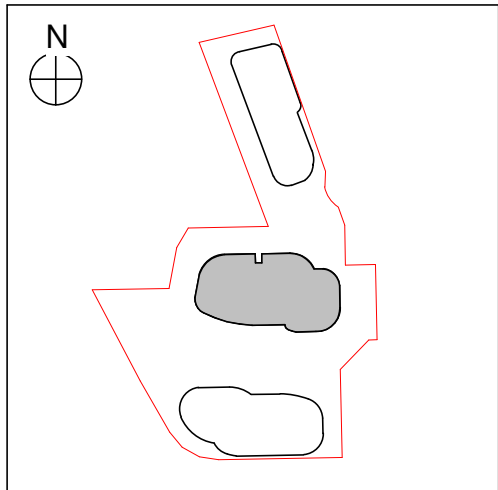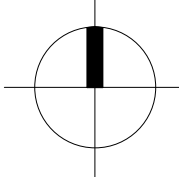

architectus™

Sydney
Melbourne
Adelaide
Auckland
Christchurch
Brisbane
Shanghai

Architectus Sydney
Level 13 MLC Centre
19 Martin Place
Sydney NSW 2000
T (61 2) 8252 8400
F (61 2) 8252 8600
sydney@architectus.com.au
ABN 90 131 245 684

checked	FH	scale	As indicated@A1
drawn	TEAM	project no	140309.00

S4.55





project
12-22 LANGSTON PLACE, EPPING

Tower 2 Level 23 - Penthouse

drawing no. issue


DA1126 I

26/04/2019 1:34:18 PM

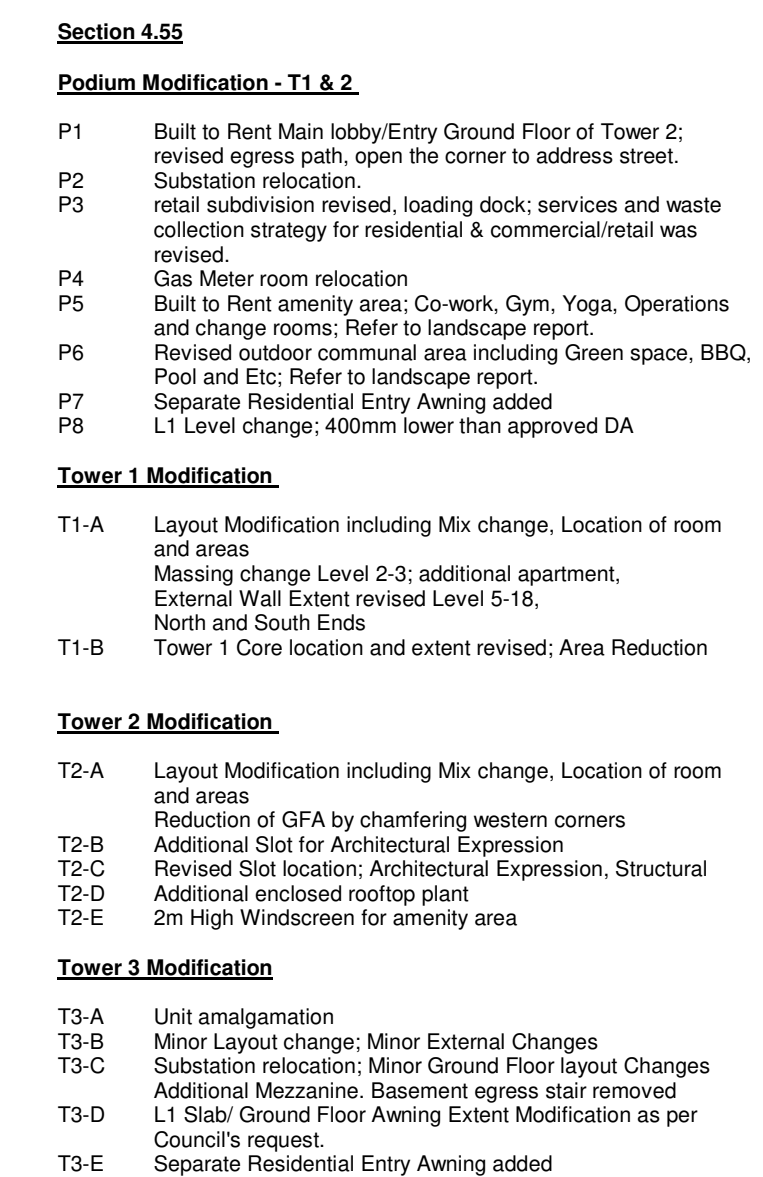 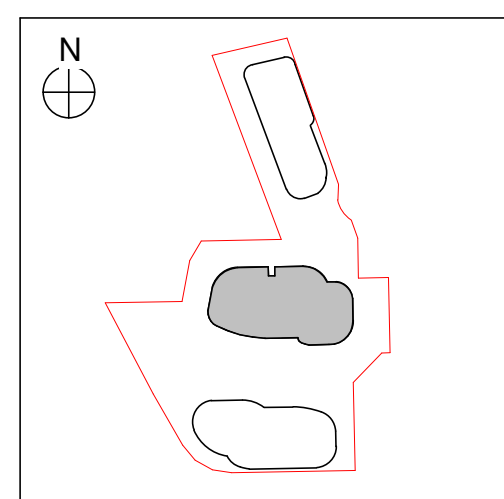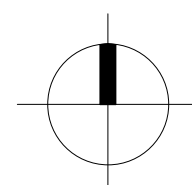[illegible]

Sydney Architectus Sydney
Melbourne Level 18 MLC Centre
Adelaide 19 Martin Place
Auckland Sydney NSW 2000
Christchurch **T (61 2) 8252 8400**
Brisbane F (61 2) 8252 8600
Shanghai sydney@architectus.com.au
ABN 90 131 245 884

checked	Checker	scale	1 : 100@A1
drawn	Author	project no	140309.00

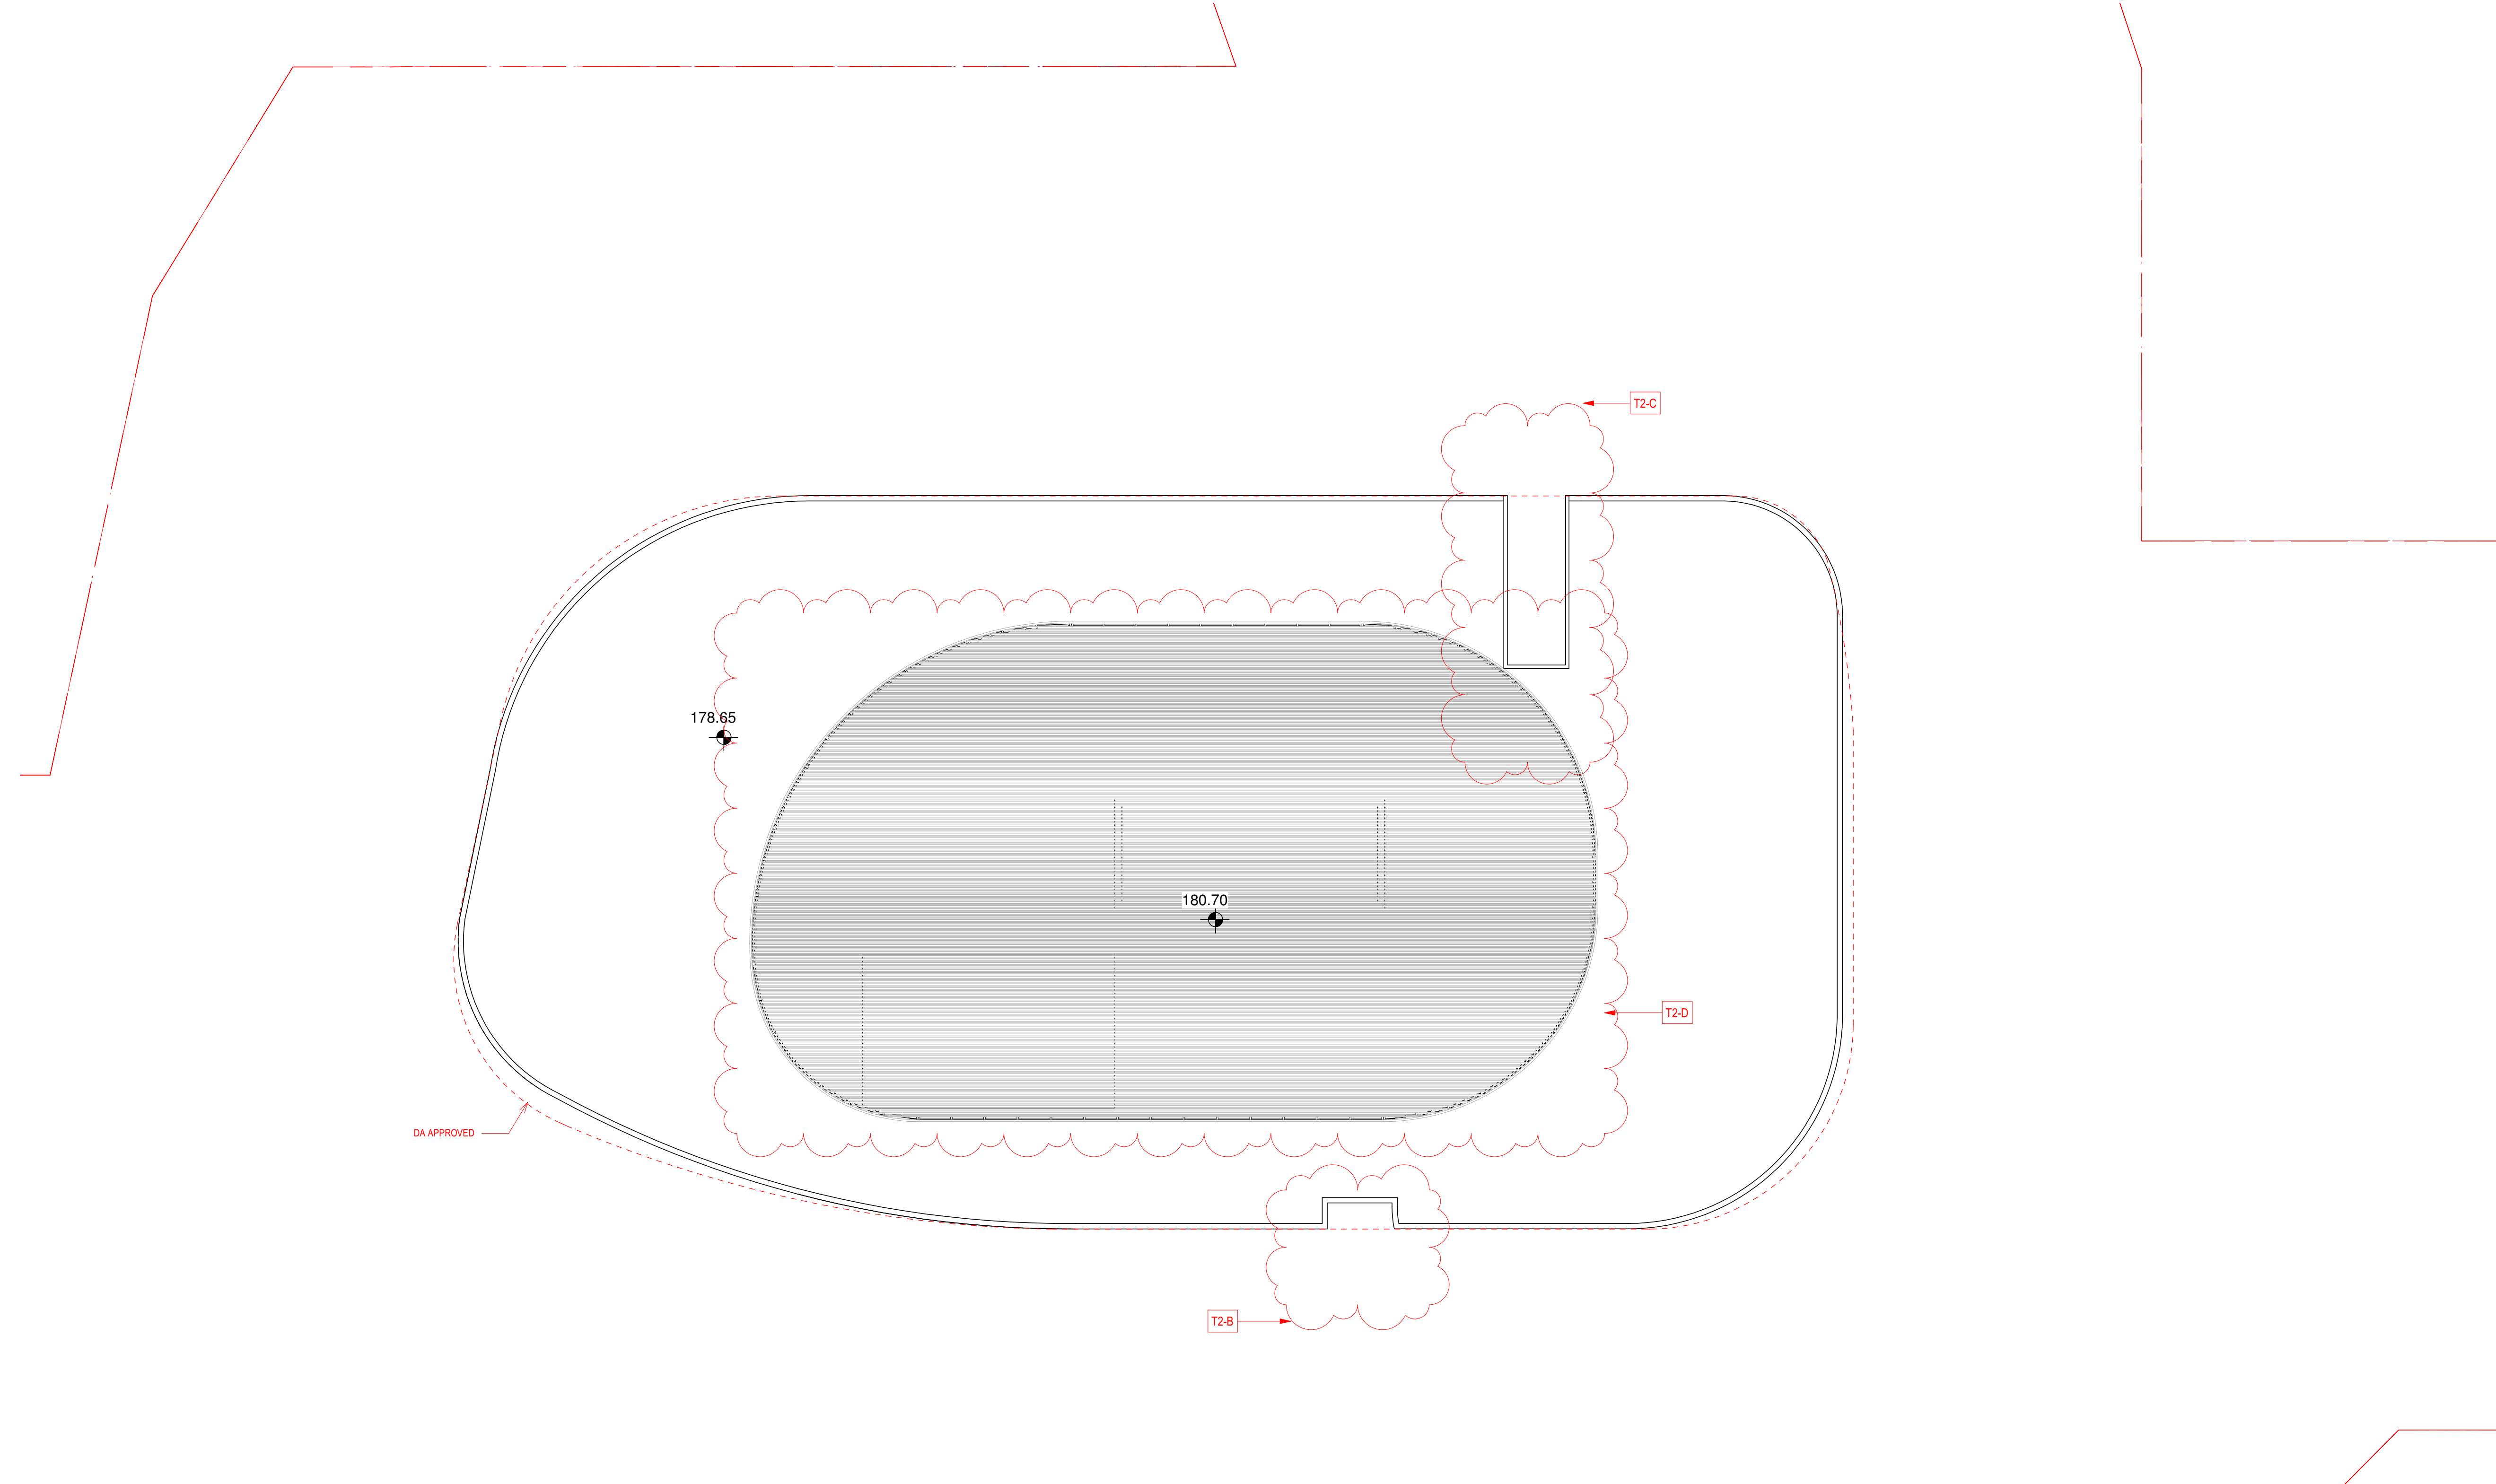

LEGEND
--- Approved DA Envelope

Section 4.58	
Podium Modification - T1 & 2	
P1	Built to Rent Main lobby/Entry Ground Floor of Tower 2; revised egress path, open the corner to address street.
P2	Substation relocation.
P3	retail subdivision revised; loading dock; services and waste collection strategy for residential & commercial/retail was revised.
P4	Gas Meter room relocation
P5	Built to Rent amenity area; Co-work, Gym, Yoga, Operations and change rooms; Refer to landscape report.
P6	Revised outdoor communal area including Green space, BBQ, Pool and Etc; Refer to landscape report.
P7	Separate Residential Entry Awning added
P8	L1 Level change; 400mm lower than approved DA
Tower 1 Modification	
T1-A	Layout Modification including Mix change, Location of room and areas
	Massing change Level 2-3; additional apartment, External Wall Extent revised Level 5-18, North and South Ends
T1-B	Tower 1 Core location and extent revised; Area Reduction
Tower 2 Modification	
T2-A	Layout Modification including Mix change, Location of room and areas
	Reduction of GFA by chamfering western corners
T2-B	Additional Slot for Architectural Expression
T2-C	Revised Slot location; Architectural Expression, Structural
T2-D	Additional enclosed rooftop plant
T2-E	2m High Windscreen for amenity area
Tower 3 Modification	
T3-A	Unit amalgamation
T3-B	Minor Layout change; Minor External Changes
T3-C	Substation relocation; Minor Ground Floor layout Changes
	Additional Mezzanine, Basement egress stair removed
T3-D	L1 Slab/ Ground Floor Awning Extent Modification as per Council's request.
T3-E	Separate Residential Entry Awning added




©architectus™

Architectus Group Pty Ltd is the owner of the copyright subsisting in these drawings, plans, designs and specifications. They must not be used, reproduced or copied, in whole or in part, nor may the information, ideas and concepts therein contained (which are confidential to Architectus Group Pty Ltd) be disclosed to any person without the prior written consent of that company.



Do not scale drawings. Verify all dimensions on site

issue	amendment	date
A	DA ISSUE	08/02/2016
B	FOR INFORMATION	24/11/2016
C	AMENDED DA SUBMISSION	05/06/2017
D	S4.55 SUBMISSION	26/04/2019

 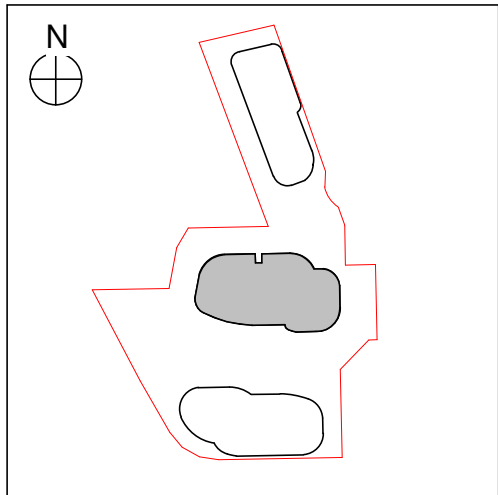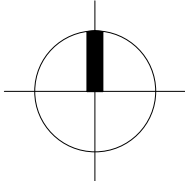


Sydney Melbourne Adelaide Auckland Christchurch Brisbane Shanghai		Architectus Sydney Level 13 MLC Centre 19 Martin Place Sydney NSW 2000 T (61 2) 8252 8400 F (61 2) 8252 8600 sydney@architectus.com.au ABN 90 131 245 684	
checked	FH	scale	1 : 100@A1
drawn	TEAM	project no	140309.00

project	12-22 LANGSTON PLACE, EPPING		
drawing	Tower 2 Roof Plan		
drawing no.	DA1127	issue	D

26/04/2019 1:35:09 PM

S4.55

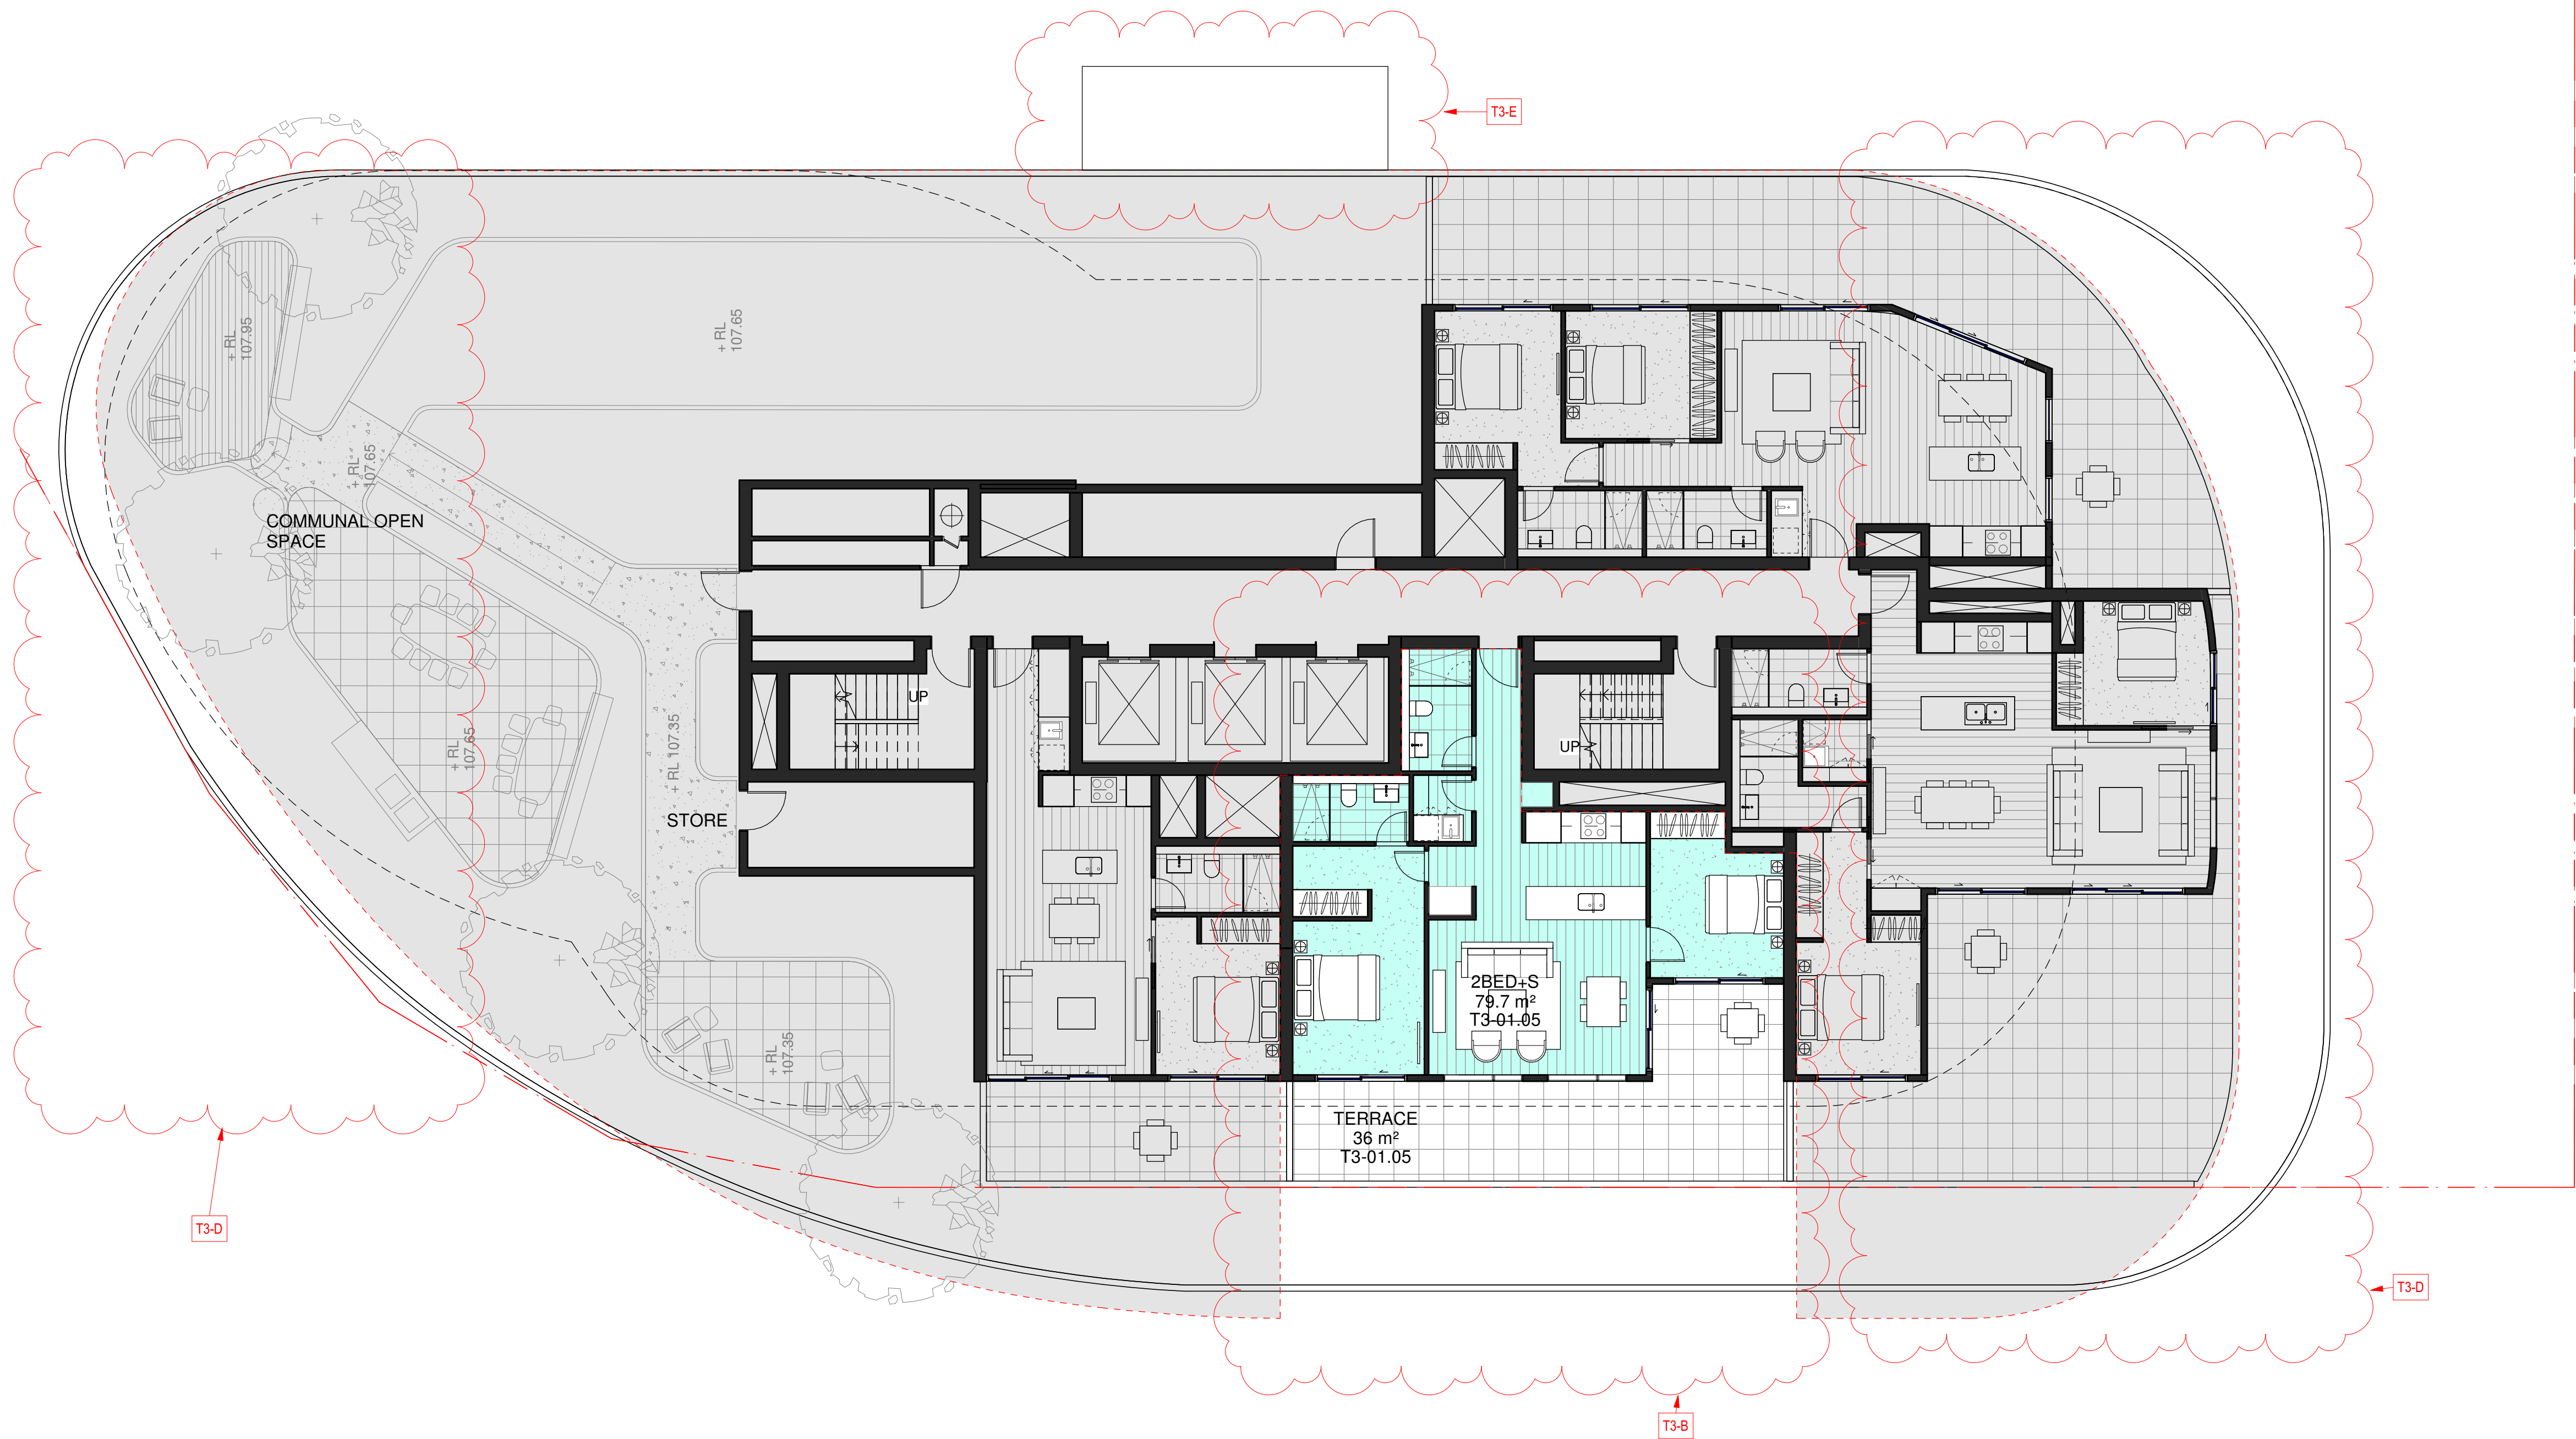

LEGEND	
---	Approved DA Envelope

OPENING LEGEND	
Aw	Awning Window
	Sliding Glazed Door (SGD)

Section 4.55	
Podium Modification - T1 & 2	
P1	Built to Rent Main lobby/Entry Ground Floor of Tower 2; revised egress path, open the corner to address street.
P2	Substation relocation.
P3	retail subdivision revised; loading dock; services and waste collection strategy for residential & commercial/retail was revised.
P4	Gas Meter room relocation
P5	Built to Rent amenity area; Co-work, Gym, Yoga, Operations and change rooms; Refer to landscape report.
P6	Revised outdoor communal area including Green space, BBQ, Pool and Etc; Refer to landscape report.
P7	Separate Residential Entry Awning added
P8	L1 Level change; 400mm lower than approved DA
Tower 1 Modification	
T1-A	Layout Modification including Mix change, Location of room and areas
	Massing change Level 2-3; additional apartment, External Wall Extent revised Level 5-18, North and South Ends
T1-B	Tower 1 Core location and extent revised; Area Reduction
Tower 2 Modification	
T2-A	Layout Modification including Mix change, Location of room and areas
	Reduction of GFA by chamfering western corners
T2-B	Additional Slot for Architectural Expression
T2-C	Revised Slot location; Architectural Expression, Structural
T2-D	Additional enclosed rooftop plant
T2-E	2m High Windscreen for amenity area
Tower 3 Modification	
T3-A	Unit amalgamation
T3-B	Minor Layout change; Minor External Changes
T3-C	Substation relocation; Minor Ground Floor layout Changes
	Additional Mezzanine, Basement egress stair removed
T3-D	L1 Slab/ Ground Floor Awning Extent Modification as per Council's request.
T3-E	Separate Residential Entry Awning added



©architectus™

Architectus Group Pty Ltd is the owner of the copyright subsisting in these drawings, plans, designs and specifications. They must not be used, reproduced or copied, in whole or in part, nor may the information, ideas and concepts therein contained (which are confidential to Architectus Group Pty Ltd) be disclosed to any person without the prior written consent of that company.



Do not scale drawings. Verify all dimensions on site

issue	amendment	date
A	FOR INFORMATION	11/11/2016
B	FOR INFORMATION	18/11/2016
C	FOR INFORMATION	24/11/2016
D	FOR INFORMATION	08/12/2016
E	DRAFT FOR REVIEW	24/01/2017
F	FOR INFORMATION	27/01/2017
G	FOR INFORMATION	31/01/2017
H	FOR DA RE-SUBMISSION	10/04/2017
I	AMENDED DA SUBMISSION	05/06/2017
J	S4.55 SUBMISSION	26/04/2019

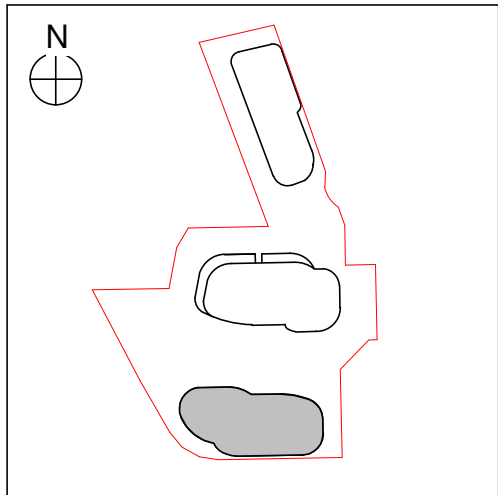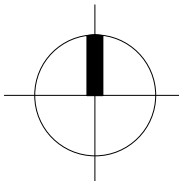

0 0.5 2 4 5m
Scale 1:100 @ A1

architectus™

Sydney
Melbourne
Adelaide
Auckland
Christchurch
Brisbane
Shanghai

Architectus Sydney
Level 13 MLC Centre
19 Martin Place
Sydney NSW 2000
T (61 2) 8252 8400
F (61 2) 8252 8600
sydney@architectus.com.au
ABN 90 131 245 684

checked	FH	scale	As indicated@A1
drawn	TEAM	project no	140309.00

S4.55

project
12-22 LANGSTON PLACE, EPPING

drawing
Tower 3 Level 1

drawing no.	issue
DA1130	J

26/04/2019 1:31:00 PM



LEGEND
--- Approved DA Envelope

OPENING LEGEND
Aw Awning Window
— Sliding Glazed Door (SGD)

Section 4.55	
Podium Modification - T1 & 2	
P1	Built to Rent Main lobby/Entry Ground Floor of Tower 2; revised egress path, open the corner to address street.
P2	Substation relocation.
P3	retail subdivision revised; loading dock; services and waste collection strategy for residential & commercial/retail was revised.
P4	Gas Meter room relocation
P5	Built to Rent amenity area; Co-work, Gym, Yoga, Operations and change rooms; Refer to landscape report.
P6	Revised outdoor communal area including Green space, BBQ, Pool and Etc; Refer to landscape report.
P7	Separate Residential Entry Awning added
P8	L1 Level change; 400mm lower than approved DA
Tower 1 Modification	
T1-A	Layout Modification including Mix change, Location of room and areas Massing change Level 2-3; additional apartment, External Wall Extent revised Level 5-18, North and South Ends
T1-B	Tower 1 Core location and extent revised; Area Reduction
Tower 2 Modification	
T2-A	Layout Modification including Mix change, Location of room and areas Reduction of GFA by chamfering western corners
T2-B	Additional Slot for Architectural Expression
T2-C	Revised Slot location; Architectural Expression, Structural
T2-D	Additional enclosed rooftop plant
T2-E	2m High Windscreen for amenity area
Tower 3 Modification	
T3-A	Unit amalgamation
T3-B	Minor Layout change; Minor External Changes
T3-C	Substation relocation; Minor Ground Floor layout Changes
T3-D	Additional Mezzanine, Basement egress stair removed
T3-E	L1 Slab/ Ground Floor Awning Extent Modification as per Council's request. Separate Residential Entry Awning added



architectus

Architectus Group Pty Ltd is the owner of the copyright subsisting in these drawings, plans, designs and specifications. They must not be used, reproduced or copied, in whole or in part, nor may the information, ideas and concepts therein contained (which are confidential to Architectus Group Pty Ltd) be disclosed to any person without the prior written consent of that company.



Do not scale drawings. Verify all dimensions on site

issue	amendment	date
A	FOR INFORMATION	11/11/2016
B	FOR INFORMATION	18/11/2016
C	FOR INFORMATION	24/11/2016
D	FOR INFORMATION	08/12/2016
E	DRAFT FOR REVIEW	24/01/2017
F	FOR INFORMATION	27/01/2017
G	FOR INFORMATION	31/01/2017
H	FOR DA RE-SUBMISSION	10/04/2017
I	AMENDED DA SUBMISSION	05/06/2017
J	S4.55 SUBMISSION	26/04/2019

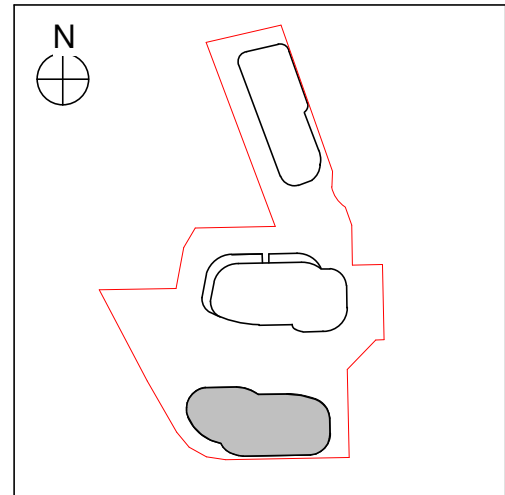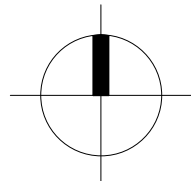

0 0.5 2 4 5m
Scale 1:100 @ A1

architectus™

Sydney
Melbourne
Adelaide
Auckland
Christchurch
Brisbane
Shanghai

Architectus Sydney
Level 13 MLC Centre
19 Martin Place
Sydney NSW 2000
T (61 2) 8252 8400
F (61 2) 8252 8600
sydney@architectus.com.au
ABN 90 131 245 684

checked	FH	scale	As indicated@A1
drawn	TEAM	project no	140309.00

S4.55

project
12-22 LANGSTON PLACE, EPPING

drawing
Tower 3 Level 10 - Waistband

drawing no.	issue
DA1132	J

26/04/2019 1:34:38 PM



LEGEND	
---	Approved DA Envelope

OPENING LEGEND	
Aw	Awning Window
	Sliding Glazed Door (SGD)

Section 4.58	
Podium Modification - T1 & 2	
P1	Built to Rent Main lobby/Entry Ground Floor of Tower 2; revised egress path, open the corner to address street.
P2	Substation relocation, retail subdivision revised, loading dock; services and waste collection strategy for residential & commercial/retail was revised.
P4	Gas Meter room relocation
P5	Built to Rent amenity area; Co-work, Gym, Yoga, Operations and change rooms; Refer to landscape report.
P6	Revised outdoor communal area including Green space, BBQ, Pool and Etc; Refer to landscape report.
P7	Separate Residential Entry Awning added
P8	L1 Level change; 400mm lower than approved DA
Tower 1 Modification	
T1-A	Layout Modification including Mix change, Location of room and areas Massing change Level 2-3; additional apartment, External Wall Extent revised Level 5-18, North and South Ends
T1-B	Tower 1 Core location and extent revised; Area Reduction
Tower 2 Modification	
T2-A	Layout Modification including Mix change, Location of room and areas Reduction of GFA by chamfering western corners
T2-B	Additional Slot for Architectural Expression
T2-C	Revised Slot location; Architectural Expression, Structural
T2-D	Additional enclosed rooftop plant
T2-E	2m High Windscreen for amenity area
Tower 3 Modification	
T3-A	Unit amalgamation
T3-B	Minor Layout change; Minor External Changes
T3-C	Substation relocation; Minor Ground Floor layout Changes
T3-D	Additional Mezzanine, Basement egress stair removed
T3-E	L1 Slab/ Ground Floor Awning Extent Modification as per Council's request, Separate Residential Entry Awning added



©architectus™

Architectus Group Pty Ltd is the owner of the copyright subsisting in these drawings, plans, designs and specifications. They must not be used, reproduced or copied, in whole or in part, nor may the information, ideas and concepts therein contained (which are confidential to Architectus Group Pty Ltd) be disclosed to any person without the prior written consent of that company.



Do not scale drawings. Verify all dimensions on site

issue	amendment	date
A	FOR INFORMATION	11/11/2016
B	FOR INFORMATION	18/11/2016
C	FOR INFORMATION	24/11/2016
D	FOR INFORMATION	08/12/2016
E	DRAFT FOR REVIEW	24/01/2017
F	FOR INFORMATION	27/01/2017
G	FOR INFORMATION	31/01/2017
H	FOR DA RE-SUBMISSION	10/04/2017
I	AMENDED DA SUBMISSION	05/06/2017
J	S4.55 SUBMISSION	26/04/2019

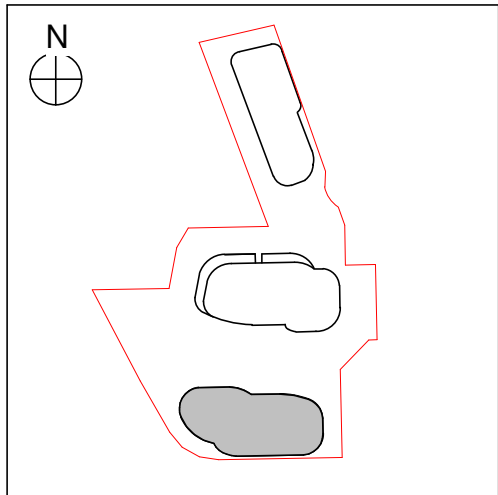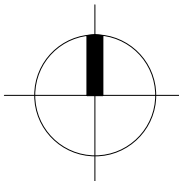

0 0.5 2 4 5m
Scale 1:100 @ A1

architectus™

Sydney
Melbourne
Adelaide
Auckland
Christchurch
Brisbane
Shanghai

Architectus Sydney
Level 13 MLC Centre
19 Martin Place
Sydney NSW 2000
T (61 2) 8252 8400
F (61 2) 8252 8600
sydney@architectus.com.au
ABN 90 131 245 684

checked	FH	scale	As indicated@A1
drawn	TEAM	project no	140309.00

project
12-22 LANGSTON PLACE, EPPING


drawing
Tower 3 Level 18 - Waistband

drawing no.	issue
DA1134	J

26/04/2019 1:36:48 PM

S4.55

T3-A

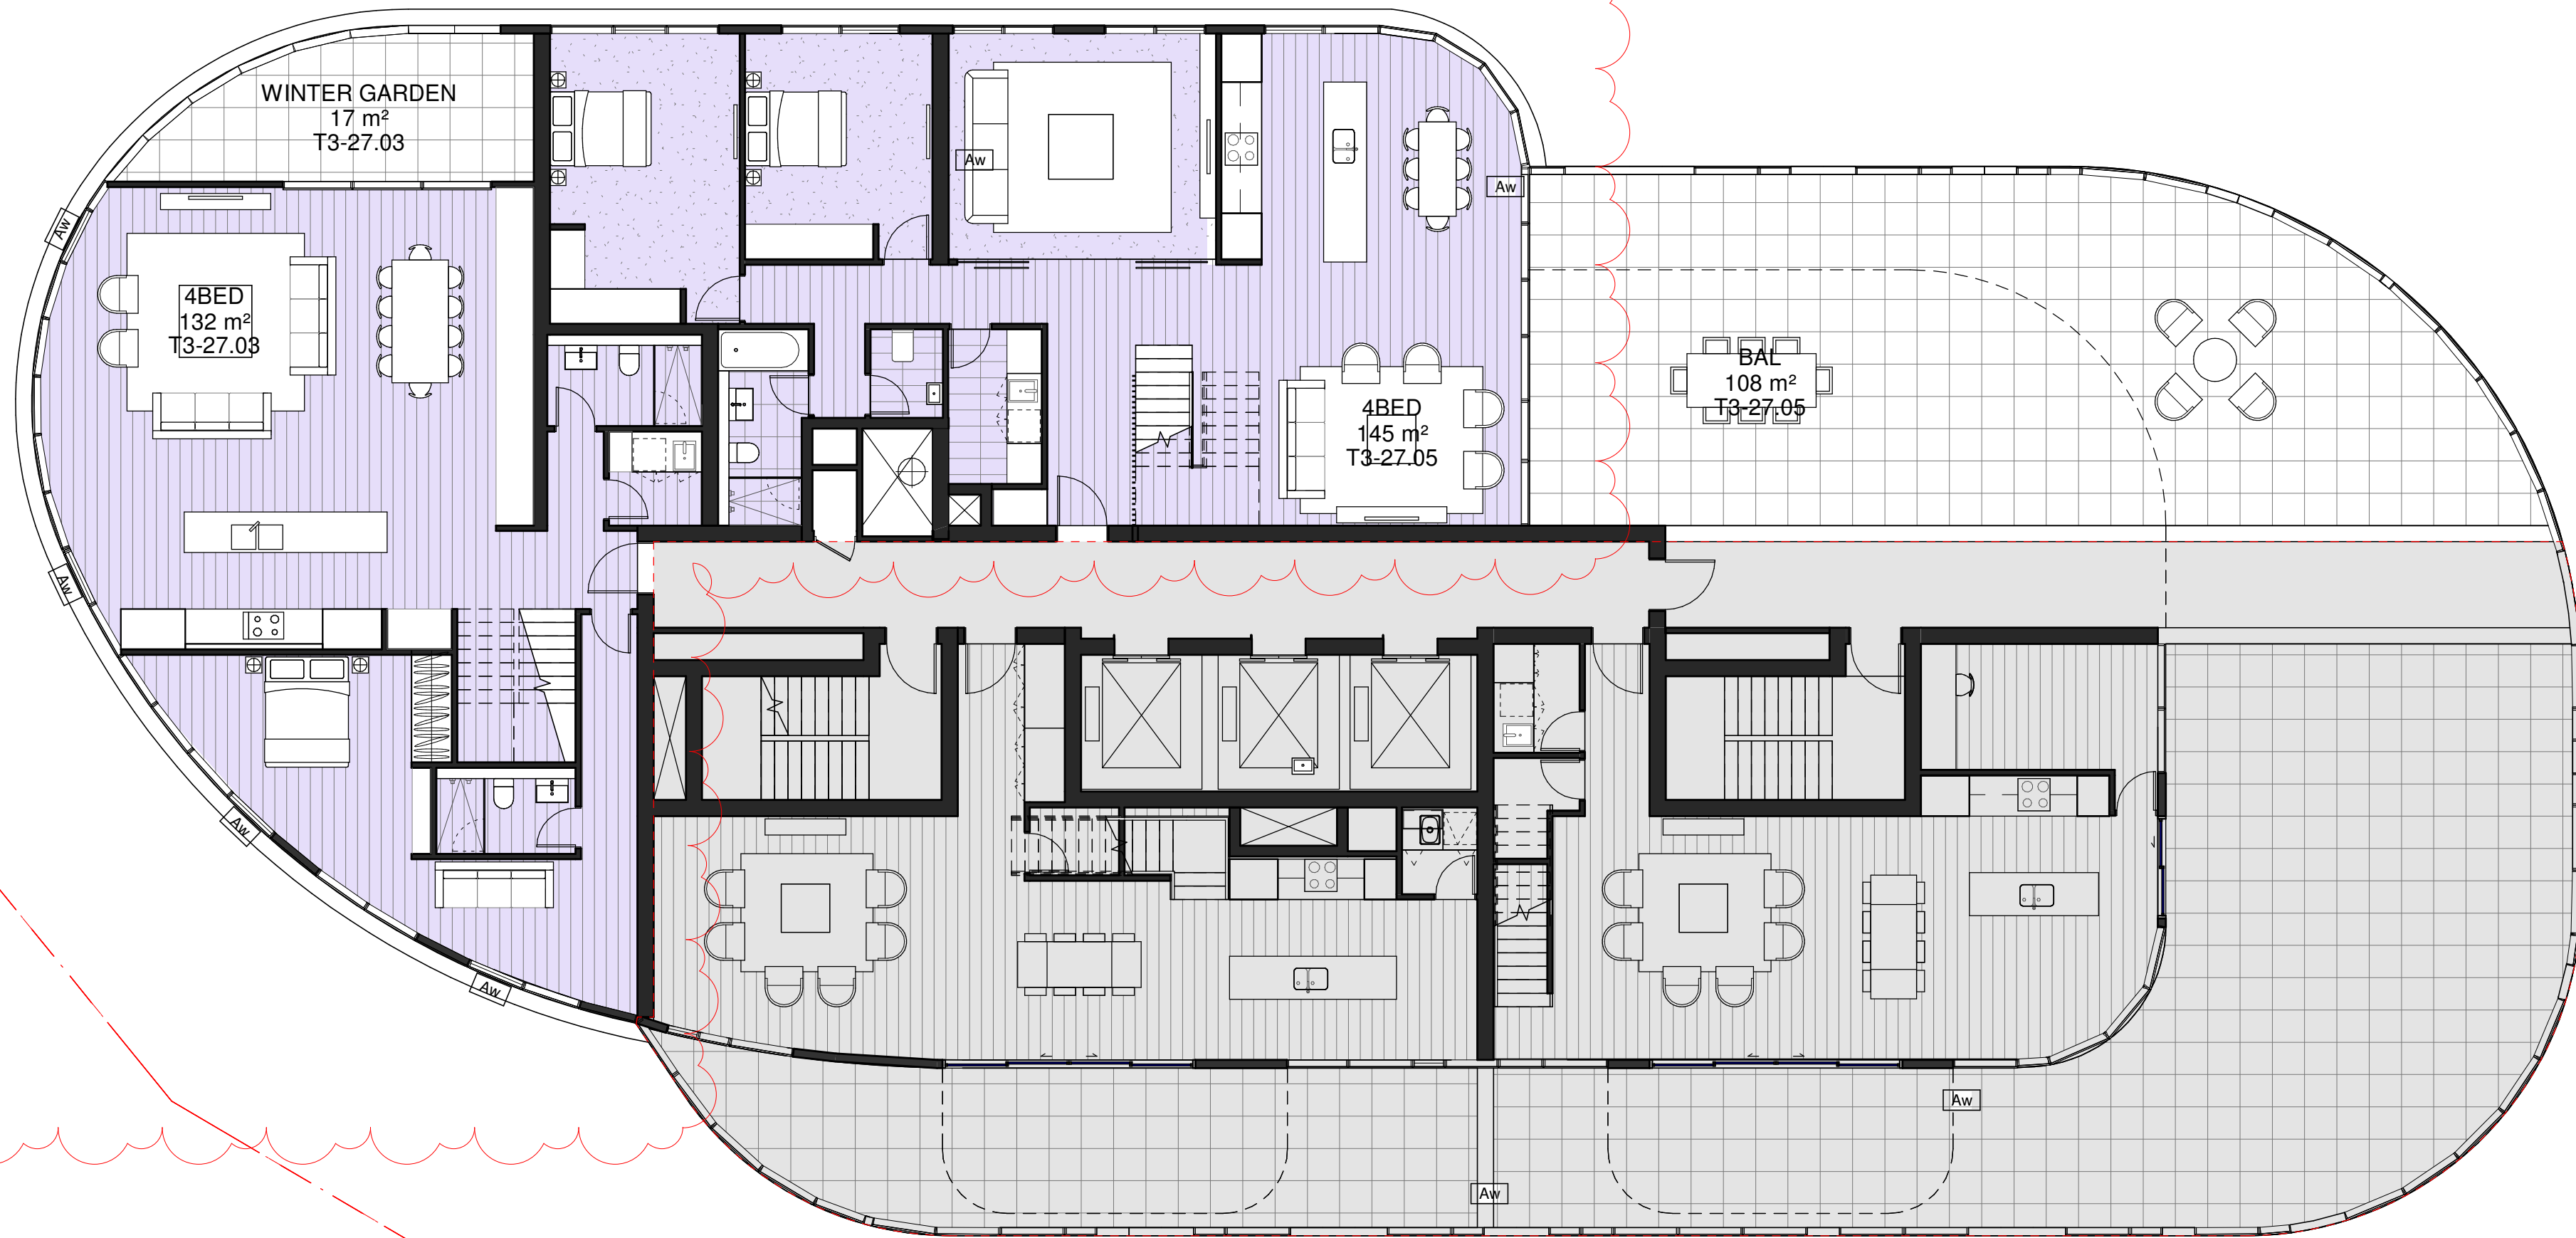

LEGEND

--- Approved DA Envelope

OPENING LEGEND

Aw Awning Window

SGD Sliding Glazed Door (SGD)

Section 4.58

Podium Modification - T1 & 2

- P1 Built to Rent Main lobby/Entry Ground Floor of Tower 2; revised egress path, open the corner to address street.
P2 Substation relocation.
P3 retail subdivision revised; loading dock; services and waste collection strategy for residential & commercial/retail was revised.
P4 Gas Meter room relocation
P5 Built to Rent amenity area; Co-work, Gym, Yoga, Operations and change rooms; Refer to landscape report.
P6 Revised outdoor communal area including Green space, BBQ, Pool and Etc; Refer to landscape report.
P7 Separate Residential Entry Awning added
P8 L1 Level change; 400mm lower than approved DA

Tower 1 Modification

- T1-A Layout Modification including Mix change, Location of room and areas
Massing change Level 2-3; additional apartment.
External Wall Extent revised Level 5-18, North and South Ends
T1-B Tower 1 Core location and extent revised; Area Reduction

Tower 2 Modification

- T2-A Layout Modification including Mix change, Location of room and areas
Reduction of GFA by chamfering western corners
T2-B Additional Slot for Architectural Expression
T2-C Revised Slot location; Architectural Expression, Structural
T2-D Additional enclosed rooftop plant
T2-E 2m High Windscreen for amenity area

Tower 3 Modification

- T3-A Unit amalgamation
T3-B Minor Layout change; Minor External Changes
T3-C Substation relocation; Minor Ground Floor layout Changes
Additional Mezzanine, Basement egress stair removed
T3-D L1 Slab/ Ground Floor Awning Extent Modification as per Council's request.
T3-E Separate Residential Entry Awning added



architectus

Architectus Group Pty Ltd is the owner of the copyright subsisting in these drawings, plans, designs and specifications. They must not be used, reproduced or copied, in whole or in part, nor may the information, ideas and concepts therein contained (which are confidential to Architectus Group Pty Ltd) be disclosed to any person without the prior written consent of that company.



Do not scale drawings. Verify all dimensions on site

issue	amendment	date
A	FOR INFORMATION	11/11/2016
B	FOR INFORMATION	18/11/2016
C	FOR INFORMATION	24/11/2016
D	FOR INFORMATION	08/12/2016
E	DRAFT FOR REVIEW	24/01/2017
F	FOR INFORMATION	27/01/2017
G	FOR INFORMATION	31/01/2017
H	FOR DA RE-SUBMISSION	10/04/2017
I	AMENDED DA SUBMISSION	05/06/2017
J	S4.55 SUBMISSION	26/04/2019

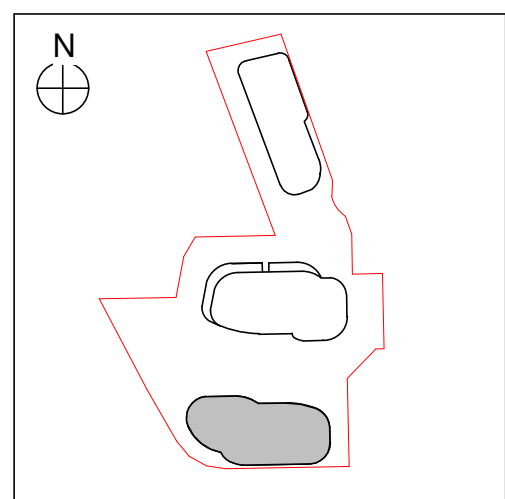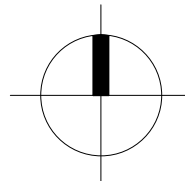

0 0.5 2 4 5m
Scale 1:100 @ A1

architectus™

Sydney
Melbourne
Adelaide
Auckland
Christchurch
Brisbane
Shanghai

Architectus Sydney
Level 13 MLC Centre
19 Martin Place
Sydney NSW 2000
T (61 2) 8252 8400
F (61 2) 8252 8600
sydney@architectus.com.au
ABN 90 131 245 684

checked	FH	scale	As indicated@A1
drawn	TEAM	project no	140309.00

S4.55

project
12-22 LANGSTON PLACE, EPPING

drawing
Tower 3 Level 27 (Roof Garden - Penthouse)

drawing no.	issue
DA1136	J

26/04/2019 2:06:50 PM



LEGEND	
---	Approved DA Envelope

OPENING LEGEND	
Aw	Awning Window
	Sliding Glazed Door (SGD)

Section 4.58	
Podium Modification - T1 & 2	
P1	Built to Rent Main lobby/Entry Ground Floor of Tower 2; revised egress path, open the corner to address street.
P2	Substation relocation.
P3	retail subdivision revised; loading dock; services and waste collection strategy for residential & commercial/retail was revised.
P4	Gas Meter room relocation
P5	Built to Rent amenity area; Co-work, Gym, Yoga, Operations and change rooms; Refer to landscape report.
P6	Revised outdoor communal area including Green space, BBQ, Pool and Etc; Refer to landscape report.
P7	Separate Residential Entry Awning added
P8	L1 Level change; 400mm lower than approved DA
Tower 1 Modification	
T1-A	Layout Modification including Mix change, Location of room and areas Massing change Level 2-3; additional apartment, External Wall Extent revised Level 5-18, North and South Ends
T1-B	Tower 1 Core location and extent revised; Area Reduction
Tower 2 Modification	
T2-A	Layout Modification including Mix change, Location of room and areas Reduction of GFA by chamfering western corners
T2-B	Additional Slot for Architectural Expression
T2-C	Revised Slot location; Architectural Expression, Structural
T2-D	Additional enclosed rooftop plant
T2-E	2m High Windscreen for amenity area
Tower 3 Modification	
T3-A	Unit amalgamation
T3-B	Minor Layout change; Minor External Changes
T3-C	Substation relocation; Minor Ground Floor layout Changes Additional Mezzanine, Basement egress stair removed
T3-D	L1 Slab/ Ground Floor Awning Extent Modification as per Council's request.
T3-E	Separate Residential Entry Awning added



©architectus™

Architectus Group Pty Ltd is the owner of the copyright subsisting in these drawings, plans, designs and specifications. They must not be used, reproduced or copied, in whole or in part, nor may the information, ideas and concepts therein contained (which are confidential to Architectus Group Pty Ltd) be disclosed to any person without the prior written consent of that company.



Do not scale drawings. Verify all dimensions on site

issue	amendment	date
A	FOR INFORMATION	11/11/2016
B	FOR INFORMATION	18/11/2016
C	FOR INFORMATION	24/11/2016
D	FOR INFORMATION	08/12/2016
E	DRAFT FOR REVIEW	24/01/2017
F	FOR INFORMATION	27/01/2017
G	FOR INFORMATION	31/01/2017
H	FOR DA RE-SUBMISSION	10/04/2017
I	AMENDED DA SUBMISSION	05/06/2017
J	S4.55 SUBMISSION	26/04/2019

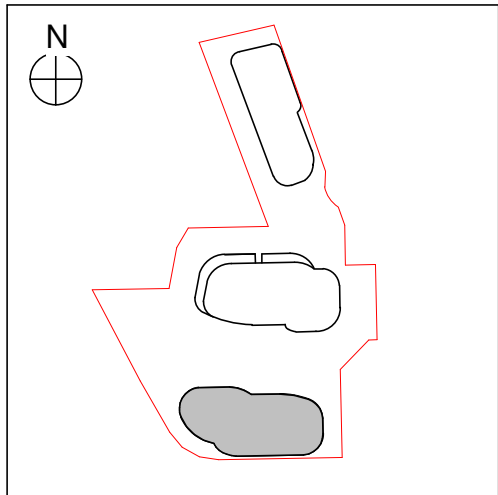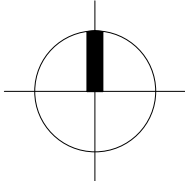

Sydney Melbourne Adelaide Auckland Christchurch Brisbane Shanghai		Architectus Sydney Level 13 MLC Centre 19 Martin Place Sydney NSW 2000 T (61 2) 8252 8400 F (61 2) 8252 8600 sydney@architectus.com.au ABN 90 131 245 684	
checked	FH	scale	As indicated@A1
drawn	TEAM	project no	140309.00

project		12-22 LANGSTON PLACE, EPPING	
drawing		Tower 3 Level 28 (Plant - Penthouse)	
drawing no.	DA1137	issue	J

26/04/2019 2:06:31 PM

S4.55



LEGEND

--- Approved DA Envelope

- Section 4.55**
- Podium Modification - T1 & 2**
- P1 Built to Rent Main lobby/Entry Ground Floor of Tower 2; revised egress path, open the corner to address street.
 - P2 Substation relocation.
 - P3 retail subdivision revised; loading dock; services and waste collection strategy for residential & commercial/retail was revised.
 - P4 Gas Meter room relocation
 - P5 Built to Rent amenity area; Co-work, Gym, Yoga, Operations and change rooms; Refer to landscape report.
 - P6 Revised outdoor communal area including Green space, BBQ, Pool and Etc; Refer to landscape report.
 - P7 Separate Residential Entry Awning added
 - P8 L1 Level change; 400mm lower than approved DA
- Tower 1 Modification**
- T1-A Layout Modification including Mix change, Location of room and areas
 - Massing change Level 2-3; additional apartment, External Wall Extent revised Level 5-18, North and South Ends
 - T1-B Tower 1 Core location and extent revised; Area Reduction
- Tower 2 Modification**
- T2-A Layout Modification including Mix change, Location of room and areas
 - Reduction of GFA by chamfering western corners
 - T2-B Additional Slot for Architectural Expression
 - T2-C Revised Slot location; Architectural Expression, Structural
 - T2-D Additional enclosed rooftop plant
 - T2-E 2m High Windscreen for amenity area
- Tower 3 Modification**
- T3-A Unit amalgamation
 - T3-B Minor Layout change; Minor External Changes
 - T3-C Substation relocation; Minor Ground Floor layout Changes
 - Additional Mezzanine, Basement egress stair removed
 - T3-D L1 Slab/ Ground Floor Awning Extent Modification as per Council's request.
 - T3-E Separate Residential Entry Awning added

S4.55

project
12-22 LANGSTON PLACE, EPPING

drawing
North Elevation - Tower 1

drawing no. **DA2000** issue **M**


26/04/2019 1:21:12 PM

Architectus Gr owner of the copyright subsisting in these drawings, plans, designs and specifications. They must not be used, reproduced or copied, in whole or in part, nor may the information, ideas and concepts therein contained (which are confidential to Architectus Group Pty Ltd) be disclosed to any person without the prior written consent of that company.



Do not scale drawings. Verify all dimensions on site

	date
A	DRAFT DA ISSUE 22/12/2015
B	DRAFT DA ISSUE 22/01/2016
C	FINAL DRAFT DA ISSUE 04/02/2016
D	DA ISSUE 08/02/2016
E	DA SUBMISSION 11/02/2016
F	DRAFT DA ISSUE 25/11/2016
G	DRAFT DA ISSUE 02/12/2016
H	AMENDED PLAN SUBMISSION 03/02/2017
I	AMENDED DA SUBMISSION 05/06/2017
J	DRAFT SECTION 96 13/10/2017
K	SECTION 96 ISSUE 24/10/2017
L	SECTION 96.1 ISSUE TO PLANNER 13/12/2017
M	S4.55 SUBMISSION 26/04/2019

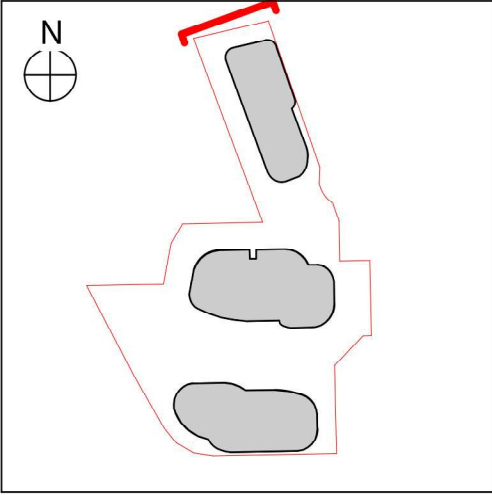

0 1.25 5 10 12.5m
Scale 1:250 @ A1

Sydney
Melbourne
Adelaide
Auckland
Christchurch
Brisbane
Shanghai


architectus™

Architectus Sydney
Level 19 MLC Centre
19 Martin Place
Sydney NSW 2000
T (61 2) 8252 8400
F (61 2) 8252 8600
sydney@architectus.com.au
ABN 90 131 245 684

checked FH/JH scale
drawn TEAM project no 140309.00



issue	amendment	date
A	DRAFT DA ISSUE	22/12/2015
B	DRAFT DA ISSUE	22/01/2016
C	FINAL DRAFT DA ISSUE	04/02/2016
D	DA ISSUE	08/02/2016
E	DA SUBMISSION	11/02/2016
F	DRAFT DA ISSUE	25/11/2016
G	DRAFT DA ISSUE	02/12/2016
H	AMENDED PLAN SUBMISSION	03/02/2017
I	AMENDED DA SUBMISSION	05/06/2017
J	DRAFT SECTION 96	13/10/2017
K	SECTION 96 ISSUE	24/10/2017
L	SECTION 96.1 ISSUE TO PLANNER	13/12/2017
M	S4.55 SUBMISSION	26/04/2019

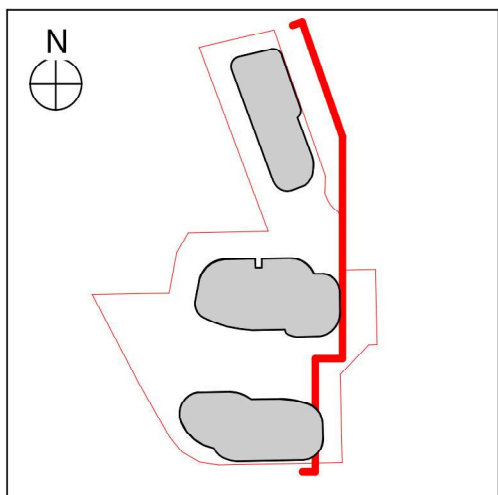




architectus

Architectus Group Pty Ltd is the owner of the copyright subsisting in these drawings, plans, designs and specifications. They must not be used, reproduced or copied, in whole or in part, nor may the information, ideas and concepts therein contained (which are confidential to Architectus Group Pty Ltd) be disclosed to any person without the prior written consent of that company.



Do not scale drawings. Verify all dimensions on site

issue	amendment	date
A	DRAFT DA ISSUE	22/12/2015
B	DRAFT DA ISSUE	22/01/2016
C	FINAL DRAFT DA ISSUE	04/02/2016
D	DA ISSUE	08/02/2016
E	DA SUBMISSION	11/02/2016
F	DRAFT DA ISSUE	25/11/2016
G	DRAFT DA ISSUE	02/12/2016
H	AMENDED PLAN SUBMISSION	03/02/2017
I	AMENDED DA SUBMISSION	05/06/2017
J	AMENDED S4.55 SUBMISSION	07/08/2019

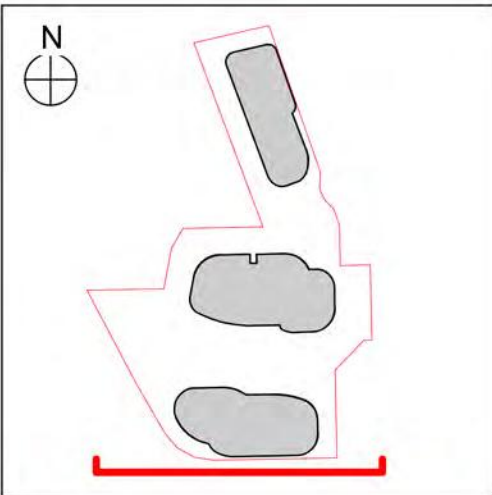

architectus

Sydney
Melbourne
Adelaide
Auckland
Christchurch
Brisbane
Shanghai

Architectus Sydney
Level 18 MLC Centre
19 Martin Place
Sydney NSW 2000
T (61 2) 8252 8400
F (61 2) 6252 8600
sydney@architectus.com.au
ABN 90 131 245 684

0 1.25 5 10 12.5m
Scale 1:250 @ A1

checked	FH	scale
drawn	TEAM	project no
		140309.00

LEGEND
Approved DA Envelope

Section 4.55	
Podium Modification - T1 & 2	
P1	Built to Rent Main lobby/Entry Ground Floor of Tower 2; revised egress path, open the corner to address street.
P2	Substation relocation.
P3	retail subdivision revised; loading dock; services and waste collection strategy for residential & commercial/retail was revised.
P4	Gas Meter room relocation
P5	Built to Rent amenity area; Co-work, Gym, Yoga, Operations and change rooms; Refer to landscape report.
P6	Revised outdoor communal area including Green space, BBQ, Pool and Etc; Refer to landscape report.
P7	Separate Residential Entry Awning added
P8	L1 Level change; 400mm lower than approved DA
Tower 1 Modification	
T1-A	Layout Modification including Mix change, Location of room and areas
	Massing change Level 2-3; additional apartment, External Wall Extent revised Level 5-18, North and South Ends
T1-B	Tower 1 Core location and extent revised; Area Reduction
Tower 2 Modification	
T2-A	Layout Modification including Mix change, Location of room and areas
	Reduction of GFA by chamfering western corners
T2-B	Additional Slot for Architectural Expression
T2-C	Revised Slot location; Architectural Expression, Structural
T2-D	Additional enclosed rooftop plant
T2-E	2m High Windscreen for amenity area
Tower 3 Modification	
T3-A	Unit amalgamation
T3-B	Minor Layout change; Minor External Changes
T3-C	Substation relocation; Minor Ground Floor layout Changes
	Additional Mezzanine, Basement egress stair removed
T3-D	L1 Slab/ Ground Floor Awning Extent Modification as per Council's request.
T3-E	Separate Residential Entry Awning added

S4.55

project
12-22 LANGSTON PLACE, EPPING

drawing
South Elevation

drawing no.	issue
DA2002	J

8/7/2019 12:41:39 PM



LEGEND

--- Approved DA Envelope

- Section 4.55**
- Podium Modification - T1 & 2**
- P1 Built to Rent Main lobby/Entry Ground Floor of Tower 2; revised egress path, open the corner to address street.
 - P2 Substation relocation.
 - P3 retail subdivision revised; loading dock; services and waste collection strategy for residential & commercial/retail was revised.
 - P4 Gas Meter room relocation
 - P5 Built to Rent amenity area; Co-work, Gym, Yoga, Operations and change rooms; Refer to landscape report.
 - P6 Revised outdoor communal area including Green space, BBQ, Pool and Etc; Refer to landscape report.
 - P7 Separate Residential Entry Awning added
 - P8 L1 Level change; 400mm lower than approved DA
- Tower 1 Modification**
- T1-A Layout Modification including Mix change, Location of room and areas
 - Massing change Level 2-3; additional apartment, External Wall Extent revised Level 5-18, North and South Ends
 - T1-B Tower 1 Core location and extent revised; Area Reduction
- Tower 2 Modification**
- T2-A Layout Modification including Mix change, Location of room and areas
 - Reduction of GFA by chamfering western corners
 - T2-B Additional Slot for Architectural Expression
 - T2-C Revised Slot location; Architectural Expression, Structural
 - T2-D Additional enclosed rooftop plant
 - T2-E 2m High Windscreen for amenity area
- Tower 3 Modification**
- T3 A Unit amalgamation
 - T3-B Minor Layout change; Minor External Changes
 - T3-C Substation relocation; Minor Ground Floor layout Changes
 - Additional Mezzanine, Basement egress stair removed
 - T3-D L1 Slab/ Ground Floor Awning Extent Modification as per Council's request.
 - T3-E Separate Residential Entry Awning added


©architectus™

Architectus Group Pty Ltd is the owner of the copyright subsisting in these drawings, plans, designs and specifications. They must not be used, reproduced or copied, in whole or in part, nor may the information, ideas and concepts therein contained (which are confidential to Architectus Group Pty Ltd) be disclosed to any person without the prior written consent of that company.



Do not scale drawings. Verify all dimensions on site

issue	amendment	date
A	DRAFT DA ISSUE	22/12/2015
B	FINAL DRAFT DA ISSUE	04/02/2016
C	DA ISSUE	08/02/2016
D	DA SUBMISSION	11/02/2016
E	DRAFT DA ISSUE	25/11/2016
F	DRAFT DA ISSUE	02/12/2016
G	AMENDED PLAN SUBMISSION	07/12/2016
H	FOR INFORMATION	20/01/2017
I	AMENDED DA SUBMISSION	05/06/2017
J	DRAFT SECTION 96	13/10/2017
K	SECTION 96 ISSUE	24/10/2017
L	SECTION 96.1 ISSUE TO PLANNER	13/12/2017
M	S4.55 SUBMISSION	26/04/2019

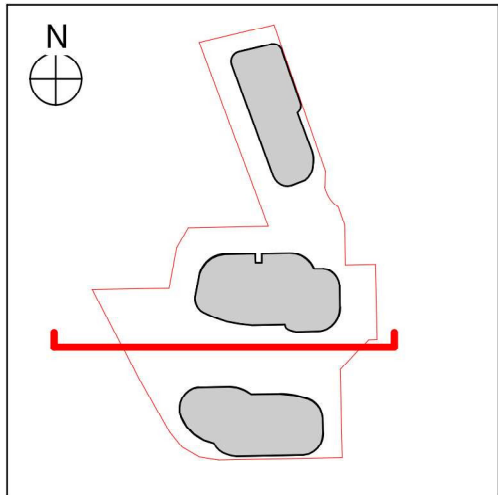

architectus™

Sydney
Melbourne
Adelaide
Auckland
Christchurch
Brisbane
Shanghai

Architectus Sydney
Level 19 MLC Centre
19 Martin Place
Sydney NSW 2000
T (61 2) 8252 8400
F (61 2) 8252 8600
sydney@architectus.com.au
ABN 90 131 245 684

checked	FH/JH	scale
drawn	TEAM	project no
		140309.00

S4.55


project
12-22 LANGSTON PLACE, EPPING

drawing

South Link Elevation

drawing no.	issue
DA2005	M

26/04/2019 1:15:05 PM

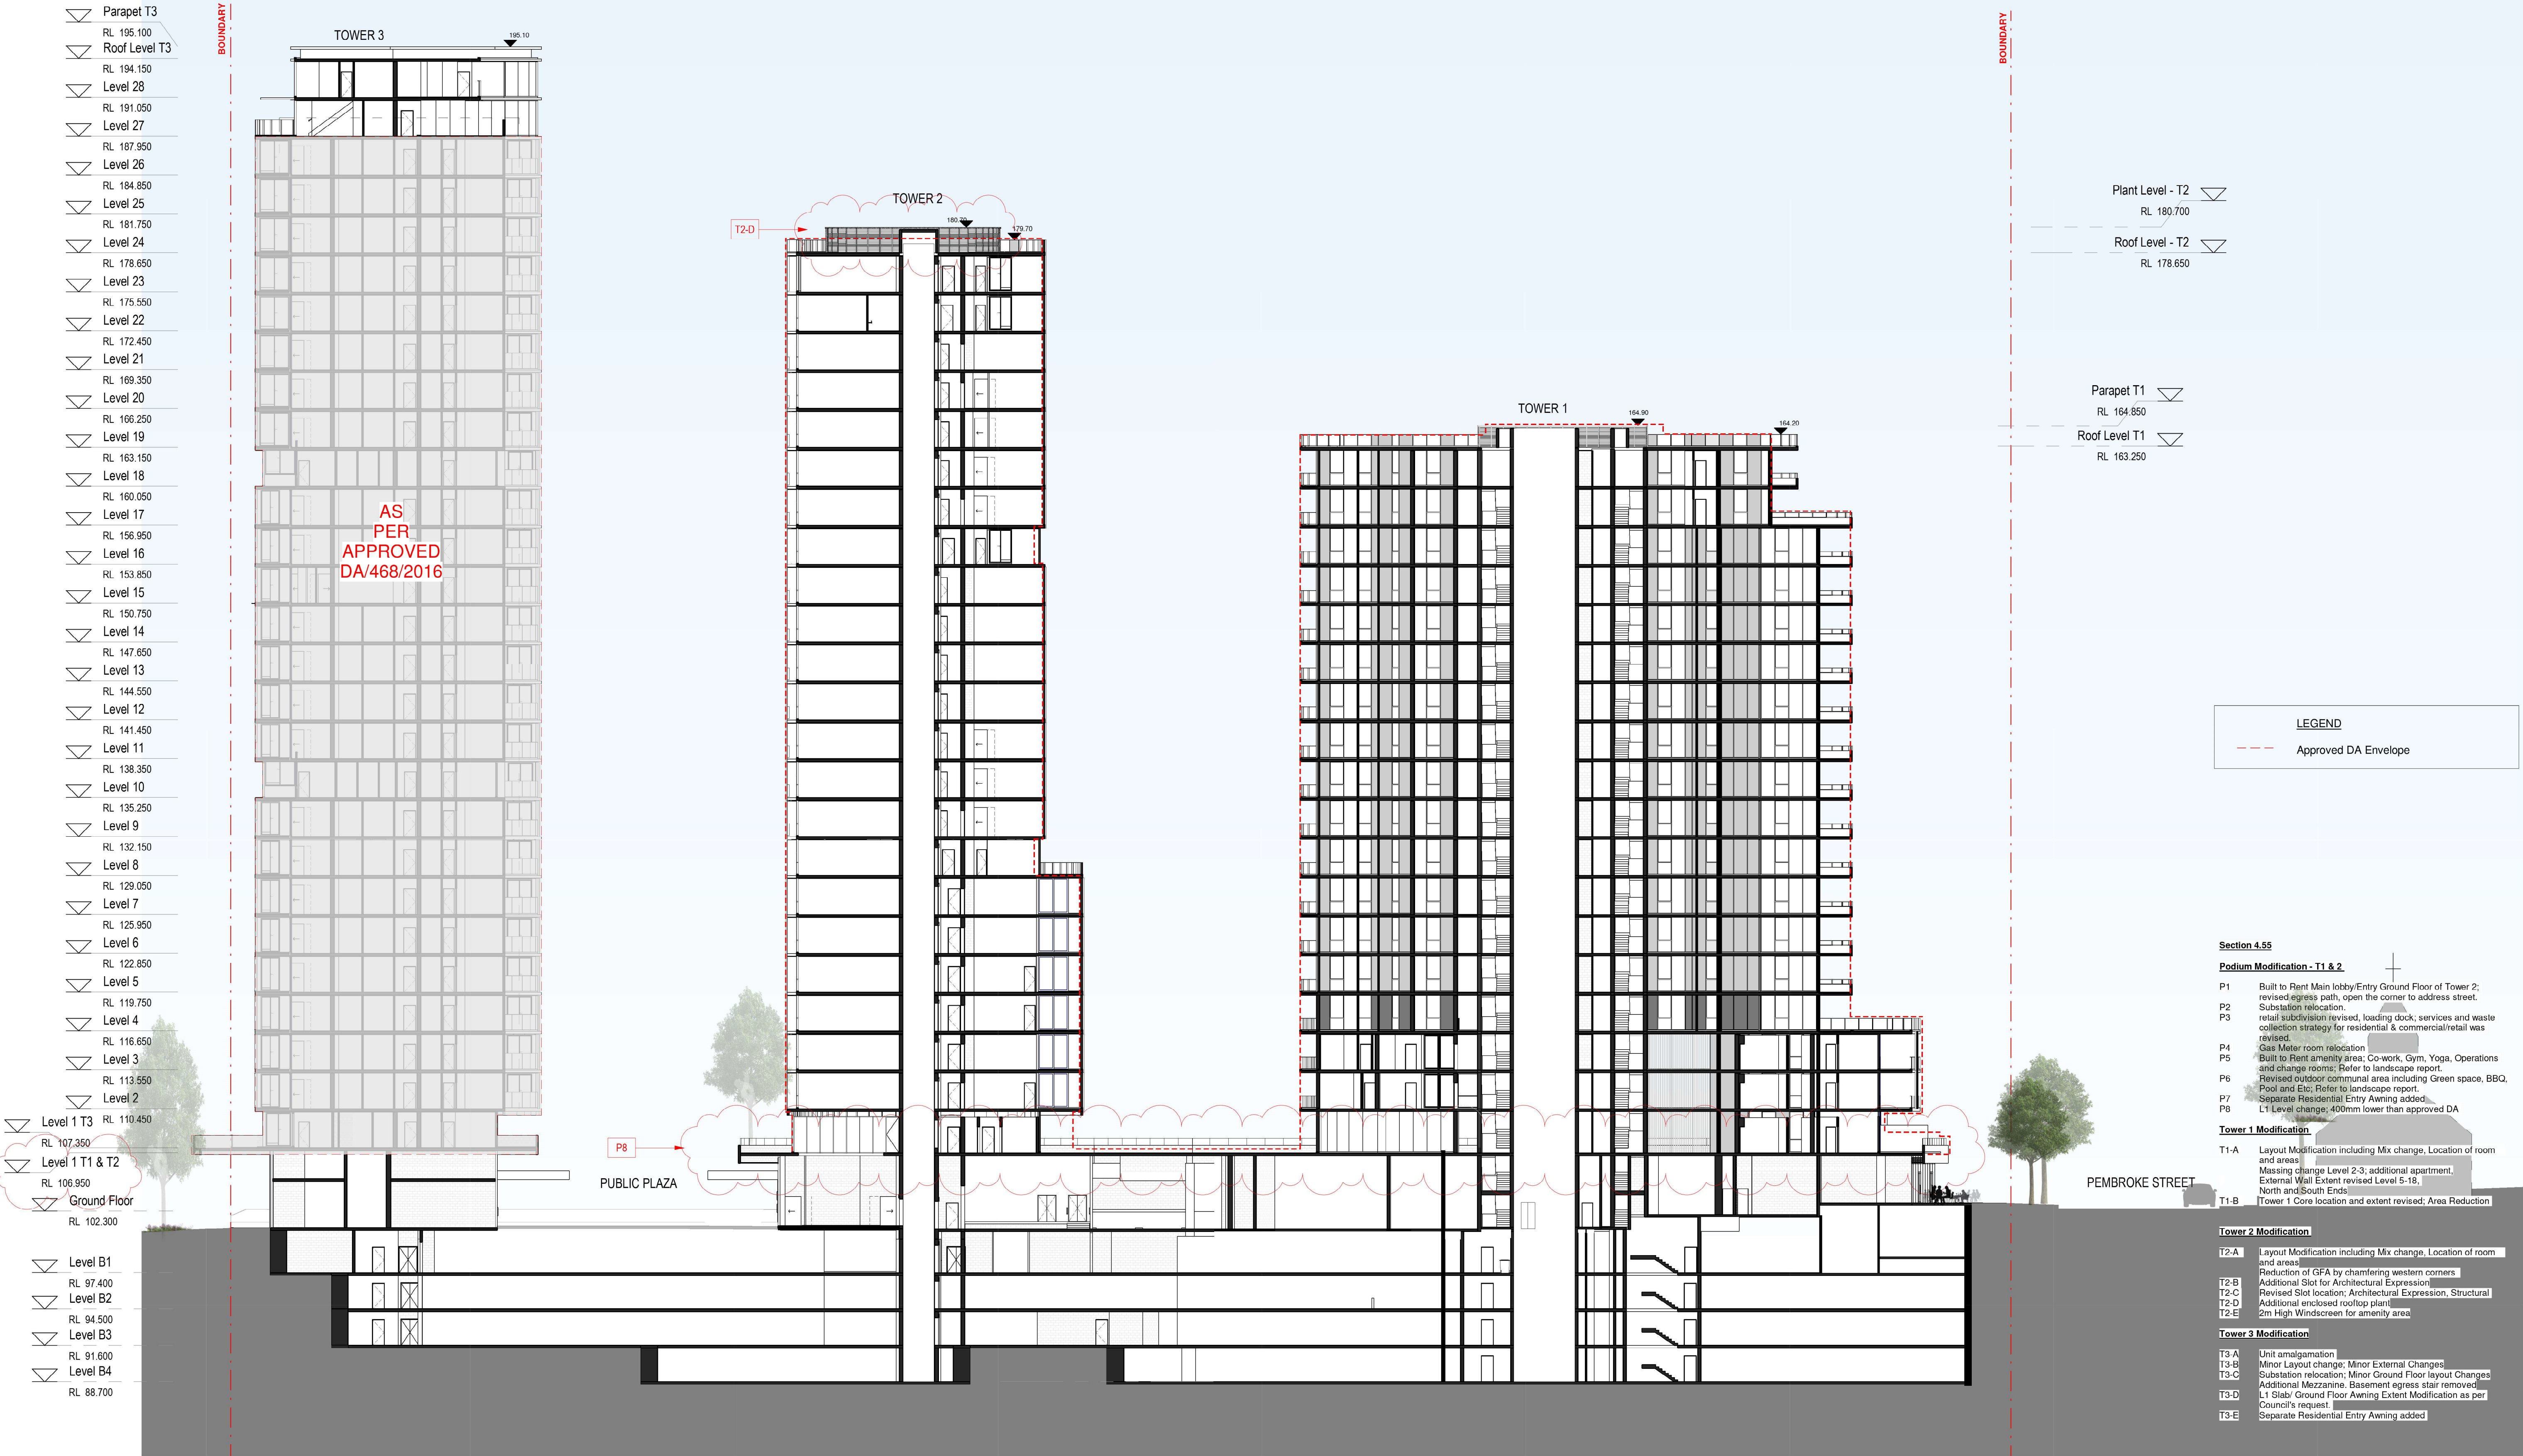


©architectus™

Architectus Group Pty Ltd is the owner of the copyright subsisting in these drawings, plans, designs and specifications. They must not be used, reproduced or copied, in whole or in part, nor may the information, ideas and concepts therein and/or the design or any part thereof, be disclosed to any person without the prior written consent of that company.



Do not scale drawings. Verify all dimensions on site

issue	amendment	date
A	ISSUE FOR INFORMATION	16/10/2015
B	DRAFT DA ISSUE	22/12/2015
C	DRAFT DA ISSUE	22/01/2016
D	FINAL DRAFT DA ISSUE	04/02/2016
E	DA ISSUE	08/02/2016
F	DA SUBMISSION	11/02/2016
G	DRAFT DA ISSUE	25/11/2016
H	DRAFT DA ISSUE	02/12/2016
I	FOR INFORMATION	20/01/2017
J	AMENDED PLAN SUBMISSION	03/02/2017
K	AMENDED DA SUBMISSION	05/06/2017
L	AMENDED DA SUBMISSION	21/06/2018
M	S4.55 SUBMISSION	26/04/2019

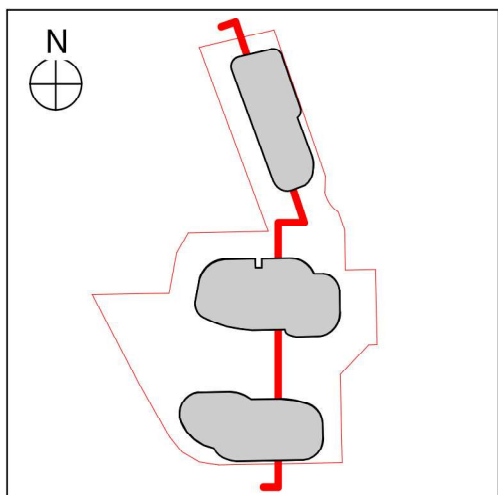

0 1.25 5 10 12.5m
Scale 1:250 @ A1

Sydney
Melbourne
Adelaide
Auckland
Christchurch
Brisbane
Shanghai

architectus™

Architectus Sydney
Level 19 MLC Centre
19 Martin Place
Sydney NSW 2000
T (61 2) 8252 8400
F (61 2) 8252 8600
sydney@architectus.com.au
ABN 90 131 245 684

checked FH/JH scale
drawn TEAM project no 140309.00

project
12-22 LANGSTON PLACE, EPPING

drawing
Section A-A

drawing no. DA2100 issue M

26/04/2019 1:15:51 PM

S4.55



LEGEND	
---	Approved DA Envelope

Section 4.55	
Podium Modification - T1 & 2	
P1	Built to Rent Main lobby/Entry Ground Floor of Tower 2; revised egress path, open the corner to address street.
P2	Substation relocation.
P3	retail subdivision revised; loading dock; services and waste collection strategy for residential & commercial/retail was revised.
P4	Gas Meter room relocation
P5	Built to Rent amenity area; Co-work, Gym, Yoga, Operations and change rooms; Refer to landscape report.
P6	Revised outdoor communal area including Green space, BBQ, Pool and Etc; Refer to landscape report.
P7	Separate Residential Entry Awning added
P8	L1 Level change; 400mm lower than approved DA
Tower 1 Modification	
T1-A	Layout Modification including Mix change, Location of room and areas
	Massing change Level 2-3; additional apartment, External Wall Extent revised Level 5-18, North and South Ends
T1-B	Tower 1 Core location and extent revised; Area Reduction
Tower 2 Modification	
T2-A	Layout Modification including Mix change, Location of room and areas
	Reduction of GFA by chamfering western corners
T2-B	Additional Slot for Architectural Expression
T2-C	Revised Slot location; Architectural Expression, Structural
T2-D	Additional enclosed rooftop plant
T2-E	2m High Windscreen for amenity area
Tower 3 Modification	
T3-A	Unit amalgamation
T3-B	Minor Layout change; Minor External Changes
T3-C	Substation relocation; Minor Ground Floor layout Changes
	Additional Mezzanine, Basement egress stair removed
T3-D	L1 Slab/ Ground Floor Awning Extent Modification as per Council's request.
T3-E	Separate Residential Entry Awning added


©architectus™

Architectus Group Pty Ltd is the owner of the copyright subsisting in these drawings, plans, designs and specifications. They must not be used, reproduced or copied, in whole or in part, nor may the information, ideas and concepts therein contained (which are confidential to Architectus Group Pty Ltd) be disclosed to any person without the prior written consent of that company.



Do not scale drawings. Verify all dimensions on site

issue	amendment	date
A	DRAFT DA ISSUE	22/12/2015
B	FINAL DRAFT DA ISSUE	04/02/2016
C	DA ISSUE	08/02/2016
D	DA SUBMISSION	11/02/2016
E	DRAFT DA ISSUE	02/12/2016
F	FOR INFORMATION	20/01/2017
G	AMENDED PLAN SUBMISSION	03/02/2017
H	AMENDED DA SUBMISSION	05/06/2017
I	AMENDED DA SUBMISSION	21/06/2018
J	S4.55 SUBMISSION	26/04/2019

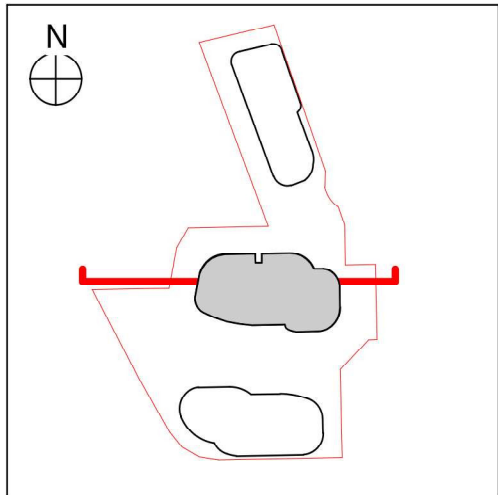

0 1.25 5 10 12.5m
Scale 1:250 @ A1

architectus™

Sydney
Melbourne
Adelaide
Auckland
Christchurch
Brisbane
Shanghai

Architectus Sydney
Level 19 MLC Centre
19 Martin Place
Sydney NSW 2000
T (61 2) 8252 8400
F (61 2) 8252 8600
sydney@architectus.com.au
ABN 90 131 245 684

checked	FH/JH	scale
drawn	TEAM	project no
		140309.00


project
12-22 LANGSTON PLACE, EPPING

drawing
Section C-C

drawing no.	issue
DA2102	J

26/04/2019 1:15:58 PM

S4.55

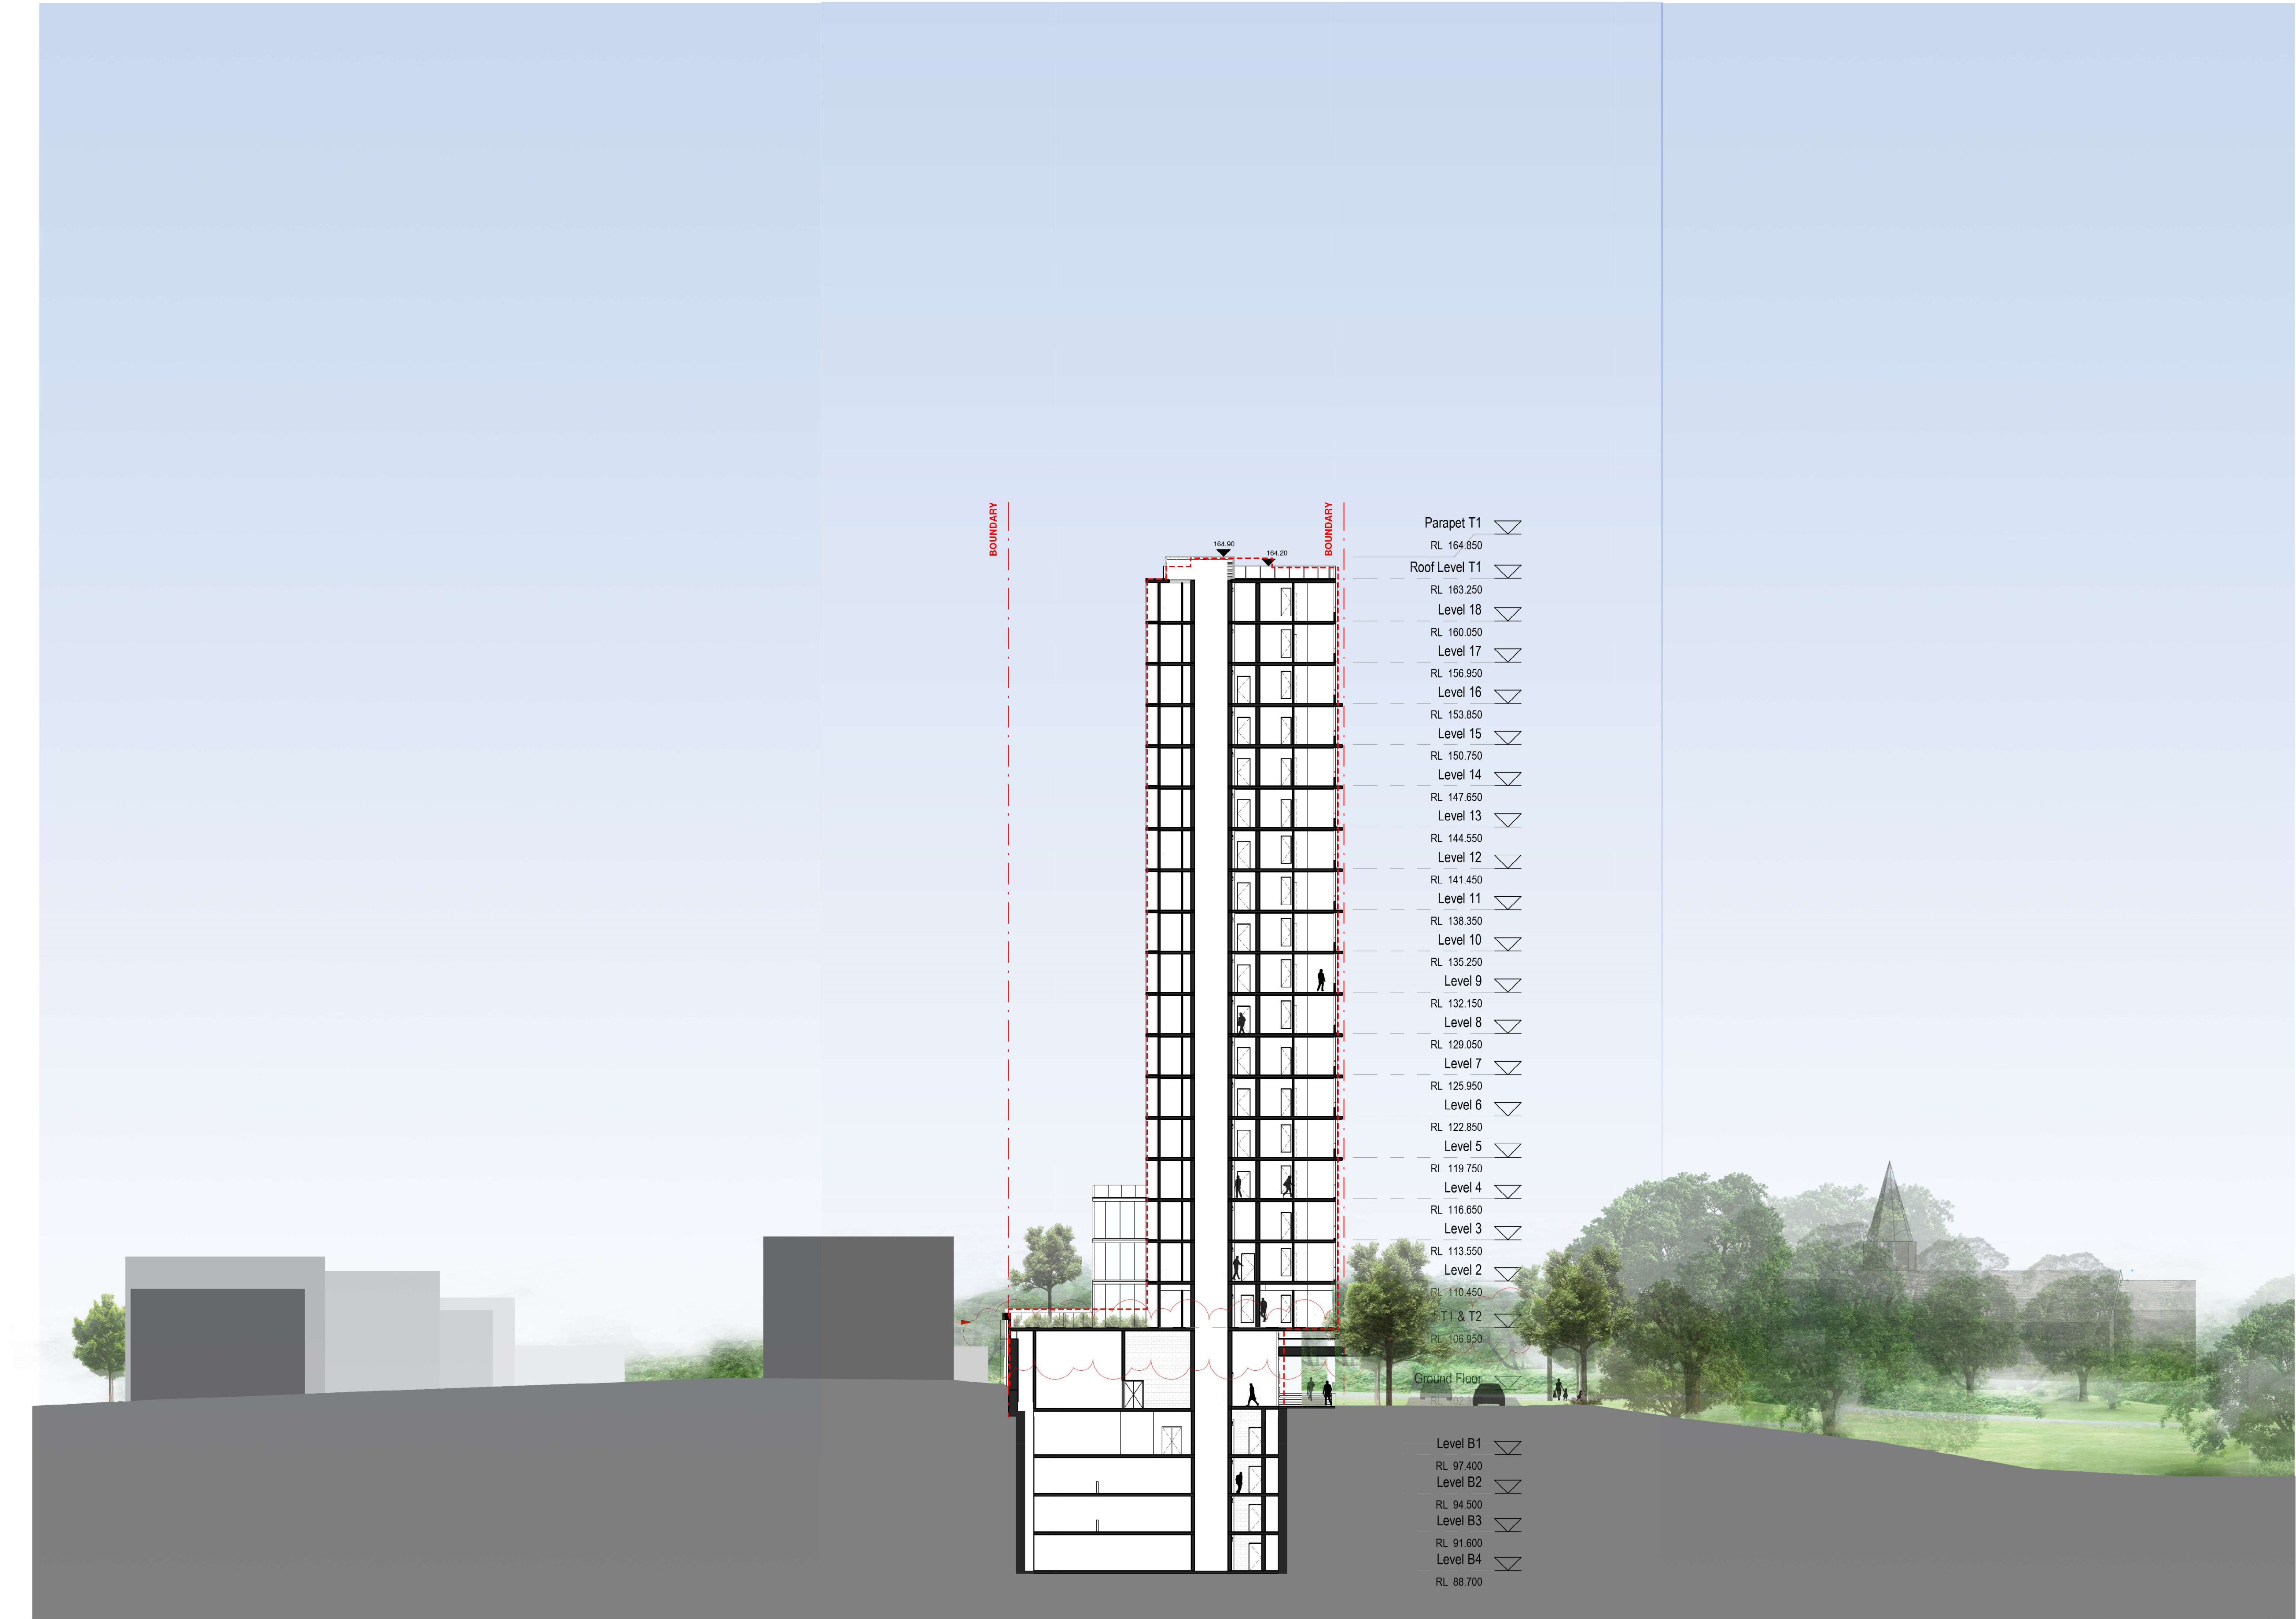

LEGEND	
---	Approved DA Envelope

Section 4.55

Podium Modification - T1 & 2

- P1 Built to Rent Main lobby/Entry Ground Floor of Tower 2; revised egress path, open the corner to address street.
P2 Substation relocation.
P3 retail subdivision revised; loading dock; services and waste collection strategy for residential & commercial/retail was revised.
P4 Gas Meter room relocation
P5 Built to Rent amenity area; Co-work, Gym, Yoga, Operations and change rooms; Refer to landscape report.
P6 Revised outdoor communal area including Green space, BBQ, Pool and Etc; Refer to landscape report.
P7 Separate Residential Entry Awning added
P8 L1 Level change; 400mm lower than approved DA

Tower 1 Modification

- T1-A Layout Modification including Mix change, Location of room and areas
Massing change Level 2-3; additional apartment, External Wall Extent revised Level 5-18, North and South Ends
T1-B Tower 1 Core location and extent revised; Area Reduction

Tower 2 Modification

- T2-A Layout Modification including Mix change, Location of room and areas
Reduction of GFA by chamfering western corners
T2-B Additional Slot for Architectural Expression
T2-C Revised Slot location; Architectural Expression, Structural
T2-D Additional enclosed rooftop plant
T2-E 2m High Windscreen for amenity area

Tower 3 Modification

- T3-A Unit amalgamation
T3-B Minor Layout change; Minor External Changes
T3-C Substation relocation; Minor Ground Floor layout Changes
Additional Mezzanine, Basement egress stair removed
T3-D L1 Slab/ Ground Floor Awning Extent Modification as per Council's request.
T3-E Separate Residential Entry Awning added


architectus

Architectus Group Pty Ltd is the owner of the copyright subsisting in these drawings, plans, designs and specifications. They must not be used, reproduced or copied, in whole or in part, nor may the information, ideas and concepts therein contained (which are confidential to Architectus Group Pty Ltd) be disclosed to any person without the prior written consent of that company.



Do not scale drawings. Verify all dimensions on site

issue	amendment	date
A	DRAFT DA ISSUE	22/12/2015
B	DRAFT DA ISSUE	22/01/2016
C	FINAL DRAFT DA ISSUE	04/02/2016
D	DA ISSUE	08/02/2016
E	DA SUBMISSION	11/02/2016
F	DRAFT DA ISSUE	02/12/2016
G	FOR INFORMATION	20/01/2017
H	AMENDED PLAN SUBMISSION	03/02/2017
I	AMENDED DA SUBMISSION	05/06/2017
J	AMENDED DA SUBMISSION	21/06/2018
K	S4.55 SUBMISSION	26/04/2019

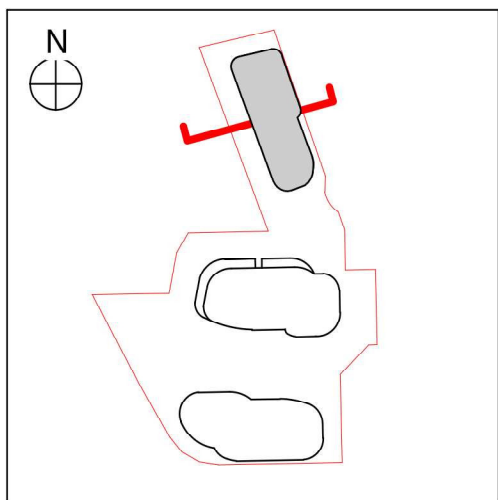

0 1.25 5 10 12.5m
Scale 1:250 @ A1

architectus™

Sydney
Melbourne
Adelaide
Auckland
Christchurch
Brisbane
Shanghai

Architectus Sydney
Level 19 MLC Centre
19 Martin Place
Sydney NSW 2000
T (61 2) 8252 8400
F (61 2) 8252 8600
sydney@architectus.com.au
ABN 90 131 245 684

checked	FH/JH	scale
drawn	TEAM	project no 140309.00

S4.55

project
12-22 LANGSTON PLACE, EPPING

drawing
Section D-D

drawing no.	issue
DA2103	K

26/04/2019 1:16:03 PM



- Plant Level - T2
RL 180.700
- Roof Level - T2
RL 178.650
- Level 23
RL 175.550
- Level 22
RL 172.450
- Level 21
RL 169.350
- Level 20
RL 166.250
- Level 19
RL 163.150
- Level 18
RL 160.050
- Level 17
RL 156.950
- Level 16
RL 153.850
- Level 15
RL 150.750
- Level 14
RL 147.650
- Level 13
RL 144.550
- Level 12
RL 141.450
- Level 11
RL 138.350
- Level 10
RL 135.250
- Level 9
RL 132.150
- Level 8
RL 129.050
- Level 7
RL 125.950
- Level 6
RL 122.850
- Level 5
RL 119.750
- Level 4
RL 116.650
- Level 3
RL 113.550
- Level 2

LEGEND
--- Approved DA Envelope

- Section 4.55**
- Podium Modification - T1 & 2**
- P1 Built to Rent Main lobby/Entry Ground Floor of Tower 2; revised egress path, open the corner to address street.
 - P2 Substation relocation.
 - P3 retail subdivision revised; loading dock; services and waste collection strategy for residential & commercial/retail was revised.
 - P4 Gas Meter room relocation
 - P5 Built to Rent amenity area; Co-work, Gym, Yoga, Operations and change rooms; Refer to landscape report.
 - P6 Revised outdoor communal area including Green space, BBQ, Pool and Etc; Refer to landscape report.
 - P7 Separate Residential Entry Awning added
 - P8 L1 Level change; 400mm lower than approved DA
- Tower 1 Modification**
- T1-A Layout Modification including Mix change, Location of room and areas
Massing change Level 2-3; additional apartment, External Wall Extent revised Level 5-18, North and South Ends
 - T1-B Tower 1 Core location and extent revised; Area Reduction
- Tower 2 Modification**
- T2-A Layout Modification including Mix change, Location of room and areas
Reduction of GFA by chamfering western corners
 - T2-B Additional Slot for Architectural Expression
 - T2-C Revised Slot location; Architectural Expression, Structural
 - T2-D Additional enclosed rooftop plant
 - T2-E 2m High Windscreen for amenity area
- Tower 3 Modification**
- T3 A Unit amalgamation
 - T3-B Minor Layout change; Minor External Changes
 - T3-C Substation relocation; Minor Ground Floor layout Changes
Additional Mezzanine, Basement egress stair removed
 - T3-D L1 Slab/ Ground Floor Awning Extent Modification as per Council's request.
 - T3-E Separate Residential Entry Awning added


©architectus™

Architectus Group Pty Ltd is the owner of the copyright subsisting in these drawings, plans, designs and specifications. They must not be used, reproduced or copied, in whole or in part, nor may the information, ideas and concepts therein contained (which are confidential to Architectus Group Pty Ltd) be disclosed to any person without the prior written consent of that company.



Do not scale drawings. Verify all dimensions on site

issue	amendment	date
A	DRAFT DA ISSUE	22/12/2015
B	FINAL DRAFT DA ISSUE	04/02/2016
C	DA ISSUE	08/02/2016
D	DA SUBMISSION	11/02/2016
E	DRAFT DA ISSUE	02/12/2016
F	FOR INFORMATION	20/01/2017
G	AMENDED PLAN SUBMISSION	03/02/2017
H	AMENDED DA SUBMISSION	05/06/2017
I	AMENDED DA SUBMISSION	21/06/2018
J	S4.55 SUBMISSION	26/04/2019

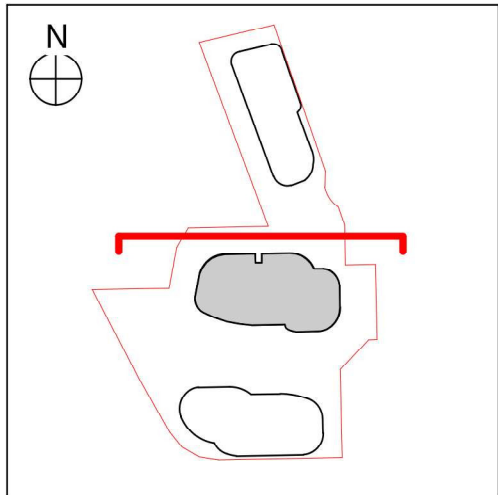

0 1.25 5 10 12.5m
Scale 1:250 @ A1

Sydney
Melbourne
Adelaide
Auckland
Christchurch
Brisbane
Shanghai

Architectus Sydney
Level 19 MLC Centre
19 Martin Place
Sydney NSW 2000
T (61 2) 8252 8400
F (61 2) 8252 8600
sydney@architectus.com.au
ABN 90 131 245 684

checked FH/JH scale
drawn TEAM project no 140309.00

project
12-22 LANGSTON PLACE, EPPING

drawing
Section E-E

drawing no. DA2104 issue J

26/04/2019 1:16:11 PM

S4.55