

CAR PARKING - BY LEVEL

Basement Level 01 (Loading)	
LEI CNTR - ACCESSIBLE	2
LEI CNTR - PARALLEL	1
LEI CNTR - STANDARD	26
LOADING	5
	34
Basement Level 02	
LEI CNTR - ACCESSIBLE	2
LEI CNTR - PARALLEL	3
LEI CNTR - STANDARD	116
	121

Basement Level 03	
CAR WASH BAY	1
CARSHARE	2
COMMERCIAL	12
MOTORBIKE	7
RES - STANDARD	32
RESI - ADAPTABLE	7
RESI - PREMIUM	15
RESI - VISITOR	32
RESI - VISITOR - ACCESSIBLE	2
	110

Basement Level 04	
RES - STANDARD	58
RESI - ADAPTABLE	17
RESI - PREMIUM	13
	88

Basement Level 05	
RES - STANDARD	65
RESI - ADAPTABLE	17
RESI - PREMIUM	19
	101

Basement Level 06	
RES - STANDARD	64
RESI - ADAPTABLE	17
RESI - PREMIUM	18
	99

Basement Level 07	
RES - STANDARD	63
RESI - ADAPTABLE	16
RESI - PREMIUM	20
	99

Basement Level 08	
RES - STANDARD	62
RESI - ADAPTABLE	16
RESI - PREMIUM	21
	99

Basement Level 09	
RES - STANDARD	36
RESI - ADAPTABLE	10
RESI - PREMIUM	18
	64
	815

Carparking - Summary	
CAR WASH BAY	1
CARSHARE	2
COMMERCIAL	12
LEI CNTR - ACCESSIBLE	4
LEI CNTR - PARALLEL	4
LEI CNTR - STANDARD	142
LOADING	5
MOTORBIKE	7
RES - STANDARD	380
RESI - ADAPTABLE	100
RESI - PREMIUM	124
RESI - VISITOR	32
RESI - VISITOR - ACCESSIBLE	2
	815

RESI CARPARKING - SUMMARY

CAR WASH BAY	1
LOADING	5
RES - STANDARD	380
RESI - ADAPTABLE	100
RESI - PREMIUM	124
RESI - VISITOR	32
RESI - VISITOR - ACCESSIBLE	2
	644

BASEMENT STORAGE-

Basement Level 03	46
Basement Level 04	93
Basement Level 05	111
Basement Level 06	113
Basement Level 07	121
Basement Level 08	109
Basement Level 09	80
	673

RESIDENTIAL CAR SPACES
INCREASED DUE TO ADDITIONAL
APARTMENT UNITS BEING ADDED
TO TOWER D & E

CAR SPACES REPOSITIONED



FOR APPROVAL

Rev	Date	Revision	By	Chk.
42	09.09.2020	FOR INFORMATION	NR	
43	14.09.2020	FOR INFORMATION	NR	JP
44	18.09.2020	DA MODIFICATION	NR	JP
45	09.12.2020	UPDATED DA MODIFICATION	NR	JP
47	02.03.2021	UPDATED DA MODIFICATION	NR	JP
48	18.06.2021	DA MODIFICATION	SC	JP
69	28.07.2021	DA MODIFICATION	SC	JP
71	29.09.2021	FOR INFORMATION	SC	JP
73	10.02.2022	FOR INFORMATION	SC	JP
75	08.04.2022	AMENDING DA	SC	JP

Billbergia



Billbergia
creating communities®

Project

Mixed-use Development & Community
Centre

34 Walker Street Rhodes NSW
2138

Drawing Name

Basement 09

Date Scale Sheet Size
08.04.2022 1 : 200 @ A1

Drawn Chk.


NR SC JP

Job No. Drawing No. Revision
4440 0201 / 75

SJB Architects
Level 2
490 Crown Street
Surry Hills NSW
2010 Australia
T 61 2 9380 9911
F 61 2 9380 9922
www.sjb.com.au



CAR PARKING - BY LEVEL			RESI CARPARKING - SUMMARY			BASEMENT STORAGE-		
Basement Level 01 (Loading)			CAR WASH BAY	1		Basement Level 03	46	
LEI CNTR - ACCESSIBLE	2		LOADING	5		Basement Level 04	93	
LEI CNTR - PARALLEL	1		RES - STANDARD	380		Basement Level 05	111	
LEI CNTR - STANDARD	26		RESI - ADAPTABLE	100		Basement Level 06	113	
LOADING	5		RESI - PREMIUM	124		Basement Level 07	121	
	34		RESI - VISITOR	32		Basement Level 08	109	
Basement Level 02			RESI - VISITOR - ACCESSIBLE	2		Basement Level 09	80	
LEI CNTR - ACCESSIBLE	2			644			673	
LEI CNTR - PARALLEL	3							
LEI CNTR - STANDARD	116							
	121							
Basement Level 03								
CAR WASH BAY	1							
CARSHARE	2							
COMMERCIAL	12							
MOTORBIKE	7							
RES - STANDARD	32							
RESI - ADAPTABLE	7							
RESI - PREMIUM	15							
RESI - VISITOR	32							
RESI - VISITOR - ACCESSIBLE	2							
	110							
Basement Level 04								
RES - STANDARD	58							
RESI - ADAPTABLE	17							
RESI - PREMIUM	13							
	88							
Basement Level 05								
RES - STANDARD	65							
RESI - ADAPTABLE	17							
RESI - PREMIUM	19							
	101							
Basement Level 06								
RES - STANDARD	64							
RESI - ADAPTABLE	17							
RESI - PREMIUM	18							
	99							
Basement Level 07								
RES - STANDARD	63							
RESI - ADAPTABLE	16							
RESI - PREMIUM	20							
	99							
Basement Level 08								
RES - STANDARD	62							
RESI - ADAPTABLE	16							
RESI - PREMIUM	21							
	99							
Basement Level 09								
RES - STANDARD	36							
RESI - ADAPTABLE	10							
RESI - PREMIUM	18							
	64							
	815							
Carparking - Summary								
CAR WASH BAY	1							
CARSHARE	2							
COMMERCIAL	12							
LEI CNTR - ACCESSIBLE	4							
LEI CNTR - PARALLEL	4							
LEI CNTR - STANDARD	142							
LOADING	5							
MOTORBIKE	7							
RES - STANDARD	380							
RESI - ADAPTABLE	100							
RESI - PREMIUM	124							
RESI - VISITOR	32							
RESI - VISITOR - ACCESSIBLE	2							
	815							

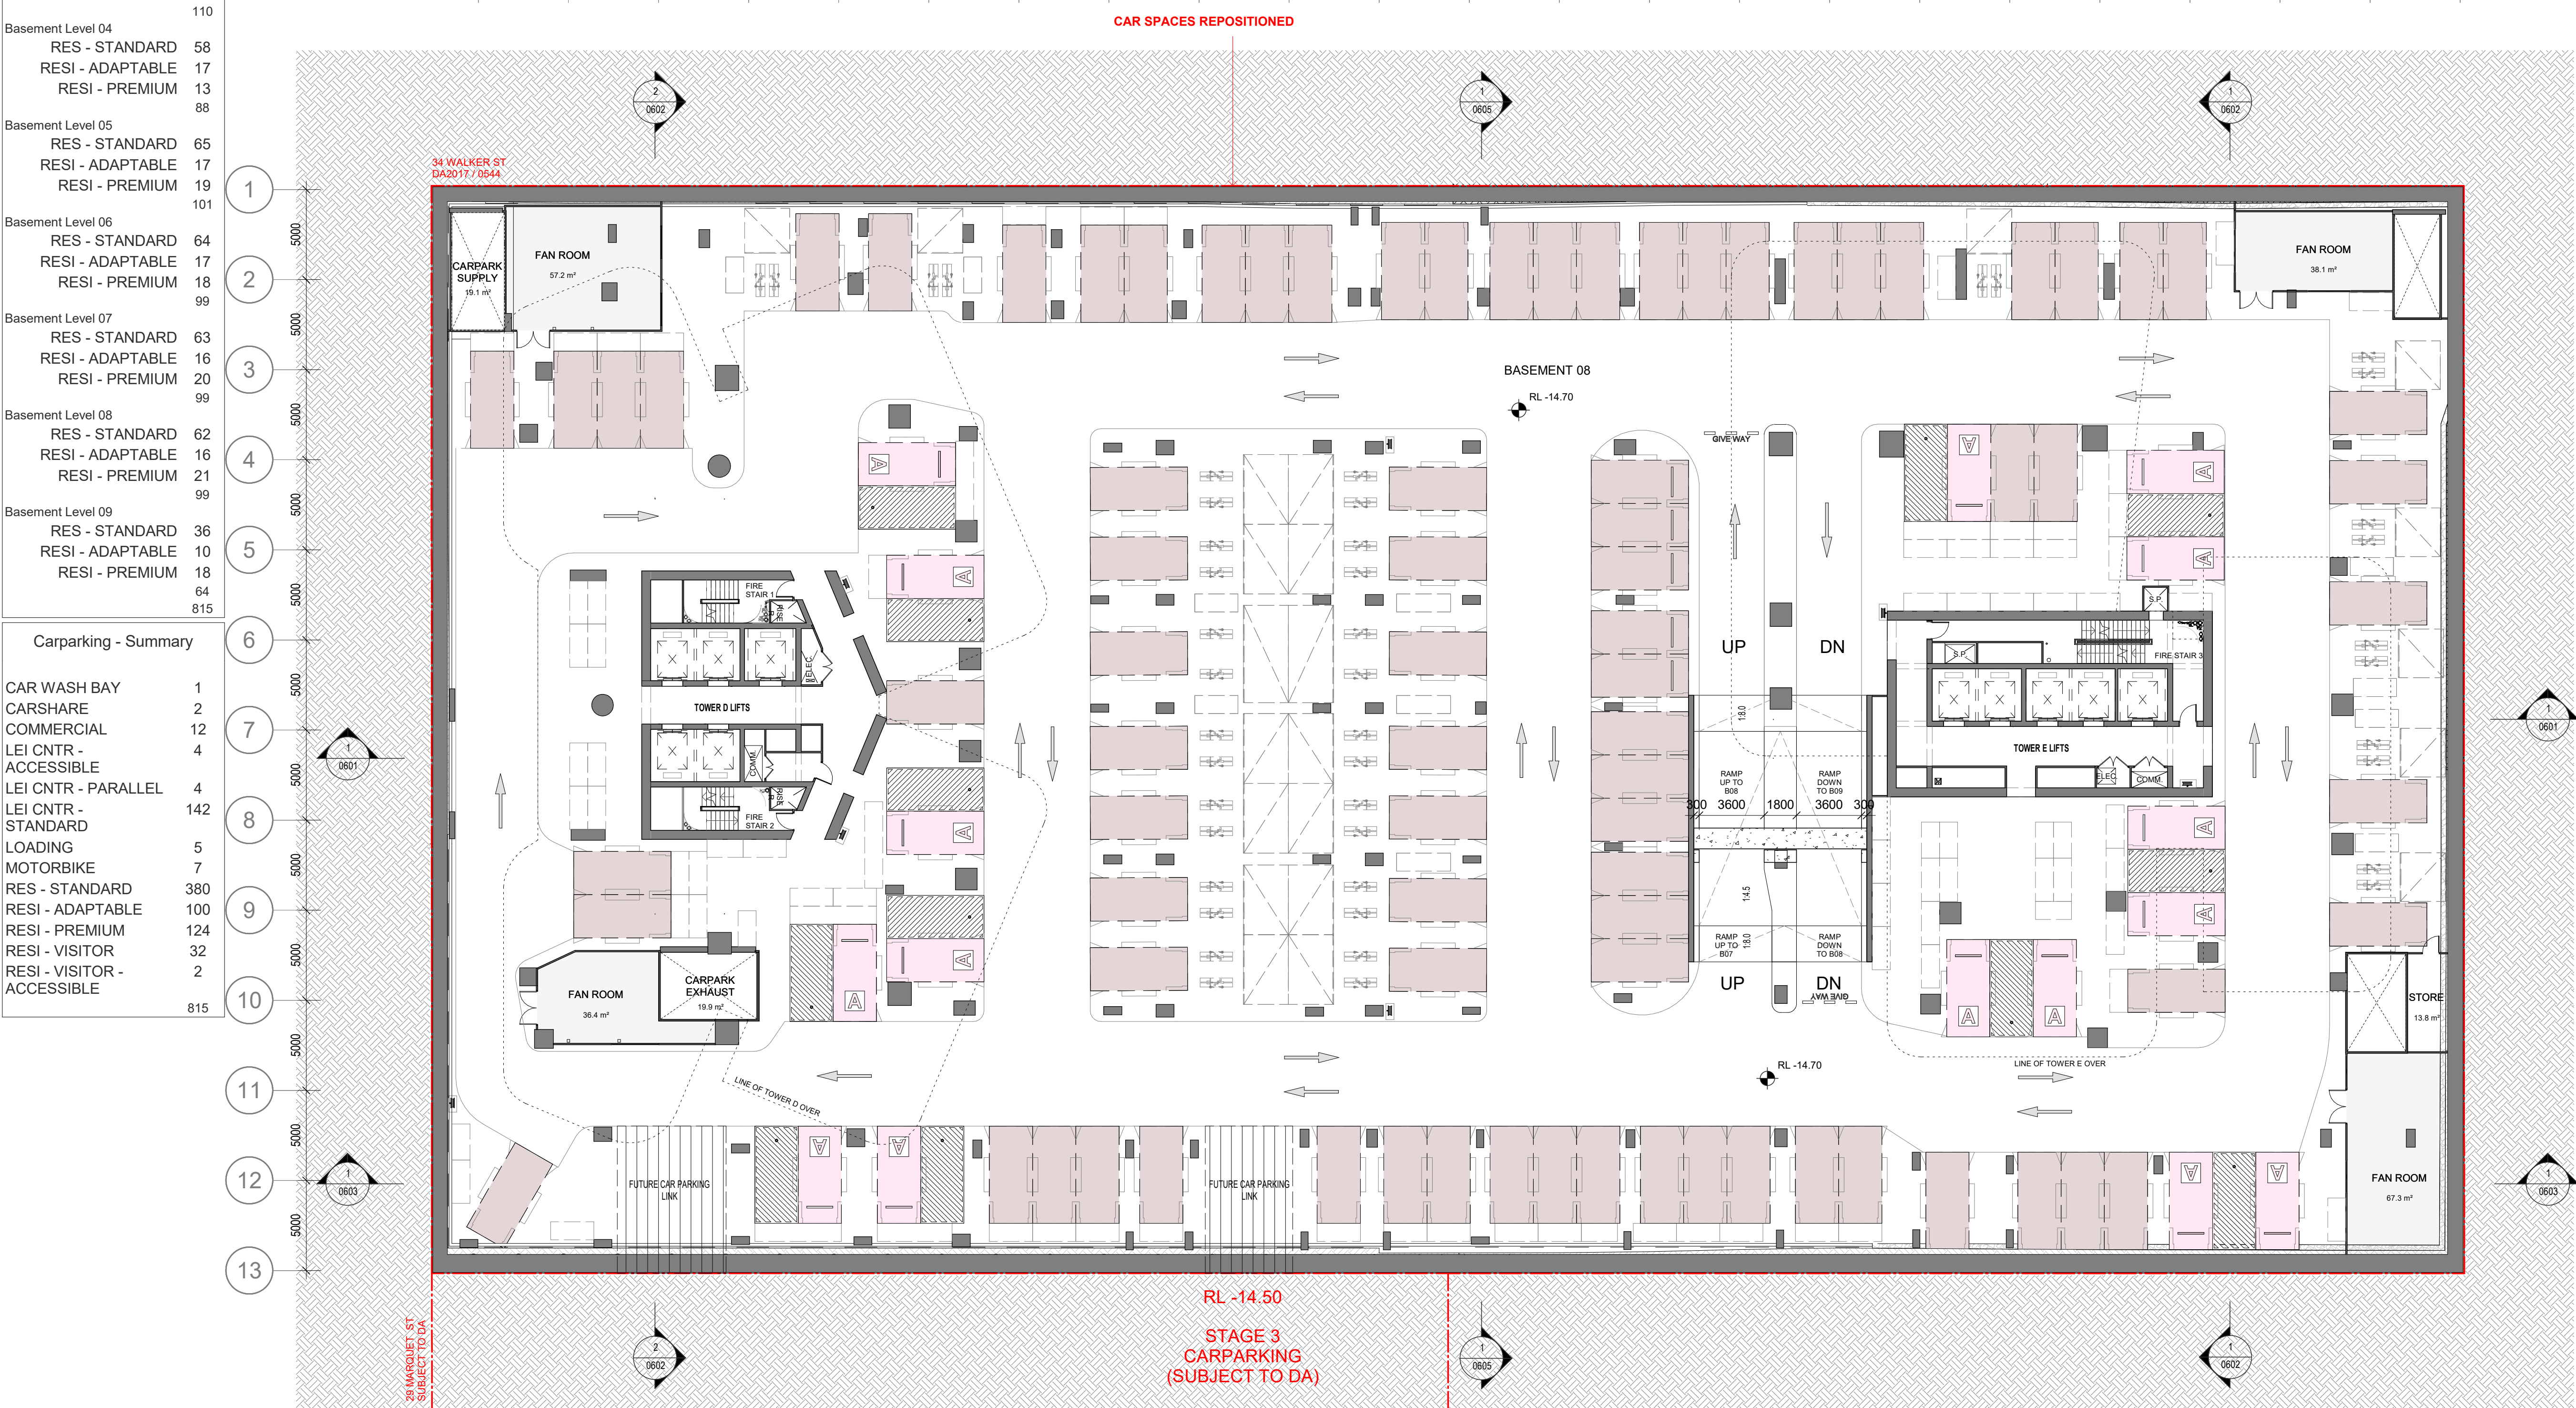

In accepting and utilising this document the recipient agrees that SJB Architecture (NSW) Pty. Ltd. ACN 081 094 724 T/A SJB Architects, retain all common law, statutory law and other rights including copyright and intellectual property rights. The recipient agrees not to use this document for any purpose other than its intended use, to waive all claims against SJB Architects resulting from unauthorised changes, or to reuse the document on other projects without the prior written consent of SJB Architects. Under no circumstances shall transfer of this document be deemed a sale. SJB Architects makes no warranties of fitness for any purpose. The Builder/Contractor shall verify job dimensions prior to any work commencing. Use figured dimensions only. Do not scale drawings.

Nominated Architects: Adam Haddow-7188 | John Pradel-7004

FOR APPROVAL

Rev	Date	Revision	By	Chk.
42	09.09.2020	FOR INFORMATION	NR	
43	14.09.2020	FOR INFORMATION	NR	JP
44	18.09.2020	DA MODIFICATION	NR	JP
45	09.12.2020	UPDATED DA MODIFICATION	NR	JP
47	02.03.2021	UPDATED DA MODIFICATION	NR	JP
48	18.06.2021	DA MODIFICATION	SC	JP
69	28.07.2021	DA MODIFICATION	SC	JP
71	29.09.2021	FOR INFORMATION	SC	JP
73	10.02.2022	FOR INFORMATION	SC	JP
75	08.04.2022	AMENDING DA	SC	JP

Billbergia



Billbergia
creating communities®

Project

Mixed-use Development & Community Centre

34 Walker Street Rhodes NSW 2138

Drawing Name

Basement 08

Date 08.04.2022 Scale 1 : 200 Sheet Size @ A1

Drawn NR SC Chk. JP

Job No. 4440 Drawing No. 0202 Revision / 75

SJB Architects
Level 2
490 Crown Street
Surry Hills NSW
2010 Australia
T 61 2 9380 9911
F 61 2 9380 9922
www.sjb.com.au





CAR PARKING - BY LEVEL			RESI CARPARKING - SUMMARY			BASEMENT STORAGE-		
Basement Level 01 (Loading)			CAR WASH BAY	1		Basement Level 03	46	
LEI CNTR - ACCESSIBLE	2		LOADING	5		Basement Level 04	93	
LEI CNTR - PARALLEL	1		RES - STANDARD	380		Basement Level 05	111	
LEI CNTR - STANDARD	26		RESI - ADAPTABLE	100		Basement Level 06	113	
LOADING	5		RESI - PREMIUM	124		Basement Level 07	121	
	34		RESI - VISITOR	32		Basement Level 08	109	
Basement Level 02			RESI - VISITOR - ACCESSIBLE	2		Basement Level 09	80	
LEI CNTR - ACCESSIBLE	2			644			673	
LEI CNTR - PARALLEL	3							
LEI CNTR - STANDARD	116							
	121							
Basement Level 03								
CAR WASH BAY	1							
CARSHARE	2							
COMMERCIAL	12							
MOTORBIKE	7							
RES - STANDARD	32							
RESI - ADAPTABLE	7							
RESI - PREMIUM	15							
RESI - VISITOR	32							
RESI - VISITOR - ACCESSIBLE	2							
	110							
Basement Level 04								
RES - STANDARD	58							
RESI - ADAPTABLE	17							
RESI - PREMIUM	13							
	88							
Basement Level 05								
RES - STANDARD	65							
RESI - ADAPTABLE	17							
RESI - PREMIUM	19							
	101							
Basement Level 06								
RES - STANDARD	64							
RESI - ADAPTABLE	17							
RESI - PREMIUM	18							
	99							
Basement Level 07								
RES - STANDARD	63							
RESI - ADAPTABLE	16							
RESI - PREMIUM	20							
	99							
Basement Level 08								
RES - STANDARD	62							
RESI - ADAPTABLE	16							
RESI - PREMIUM	21							
	99							
Basement Level 09								
RES - STANDARD	36							
RESI - ADAPTABLE	10							
RESI - PREMIUM	18							
	64							
	815							
Carparking - Summary								
CAR WASH BAY	1							
CARSHARE	2							
COMMERCIAL	12							
LEI CNTR - ACCESSIBLE	4							
LEI CNTR - PARALLEL	4							
LEI CNTR - STANDARD	142							
LOADING	5							
MOTORBIKE	7							
RES - STANDARD	380							
RESI - ADAPTABLE	100							
RESI - PREMIUM	124							
RESI - VISITOR	32							
RESI - VISITOR - ACCESSIBLE	2							
	815							



Carparking - Summary	
CAR WASH BAY	1
CARSHARE	2
COMMERCIAL	12
LEI CNTR - ACCESSIBLE	4
LEI CNTR - PARALLEL	4
LEI CNTR - STANDARD	142
LOADING	5
MOTORBIKE	7
RES - STANDARD	380
RESI - ADAPTABLE	100
RESI - PREMIUM	124
RESI - VISITOR	32
RESI - VISITOR - ACCESSIBLE	2
	815

**RESIDENTIAL CAR SPACES
INCREASED DUE TO ADDITIONAL
APARTMENT UNITS BEING ADDED
TO TOWER D & E**

CAR SPACES REPOSITIONED

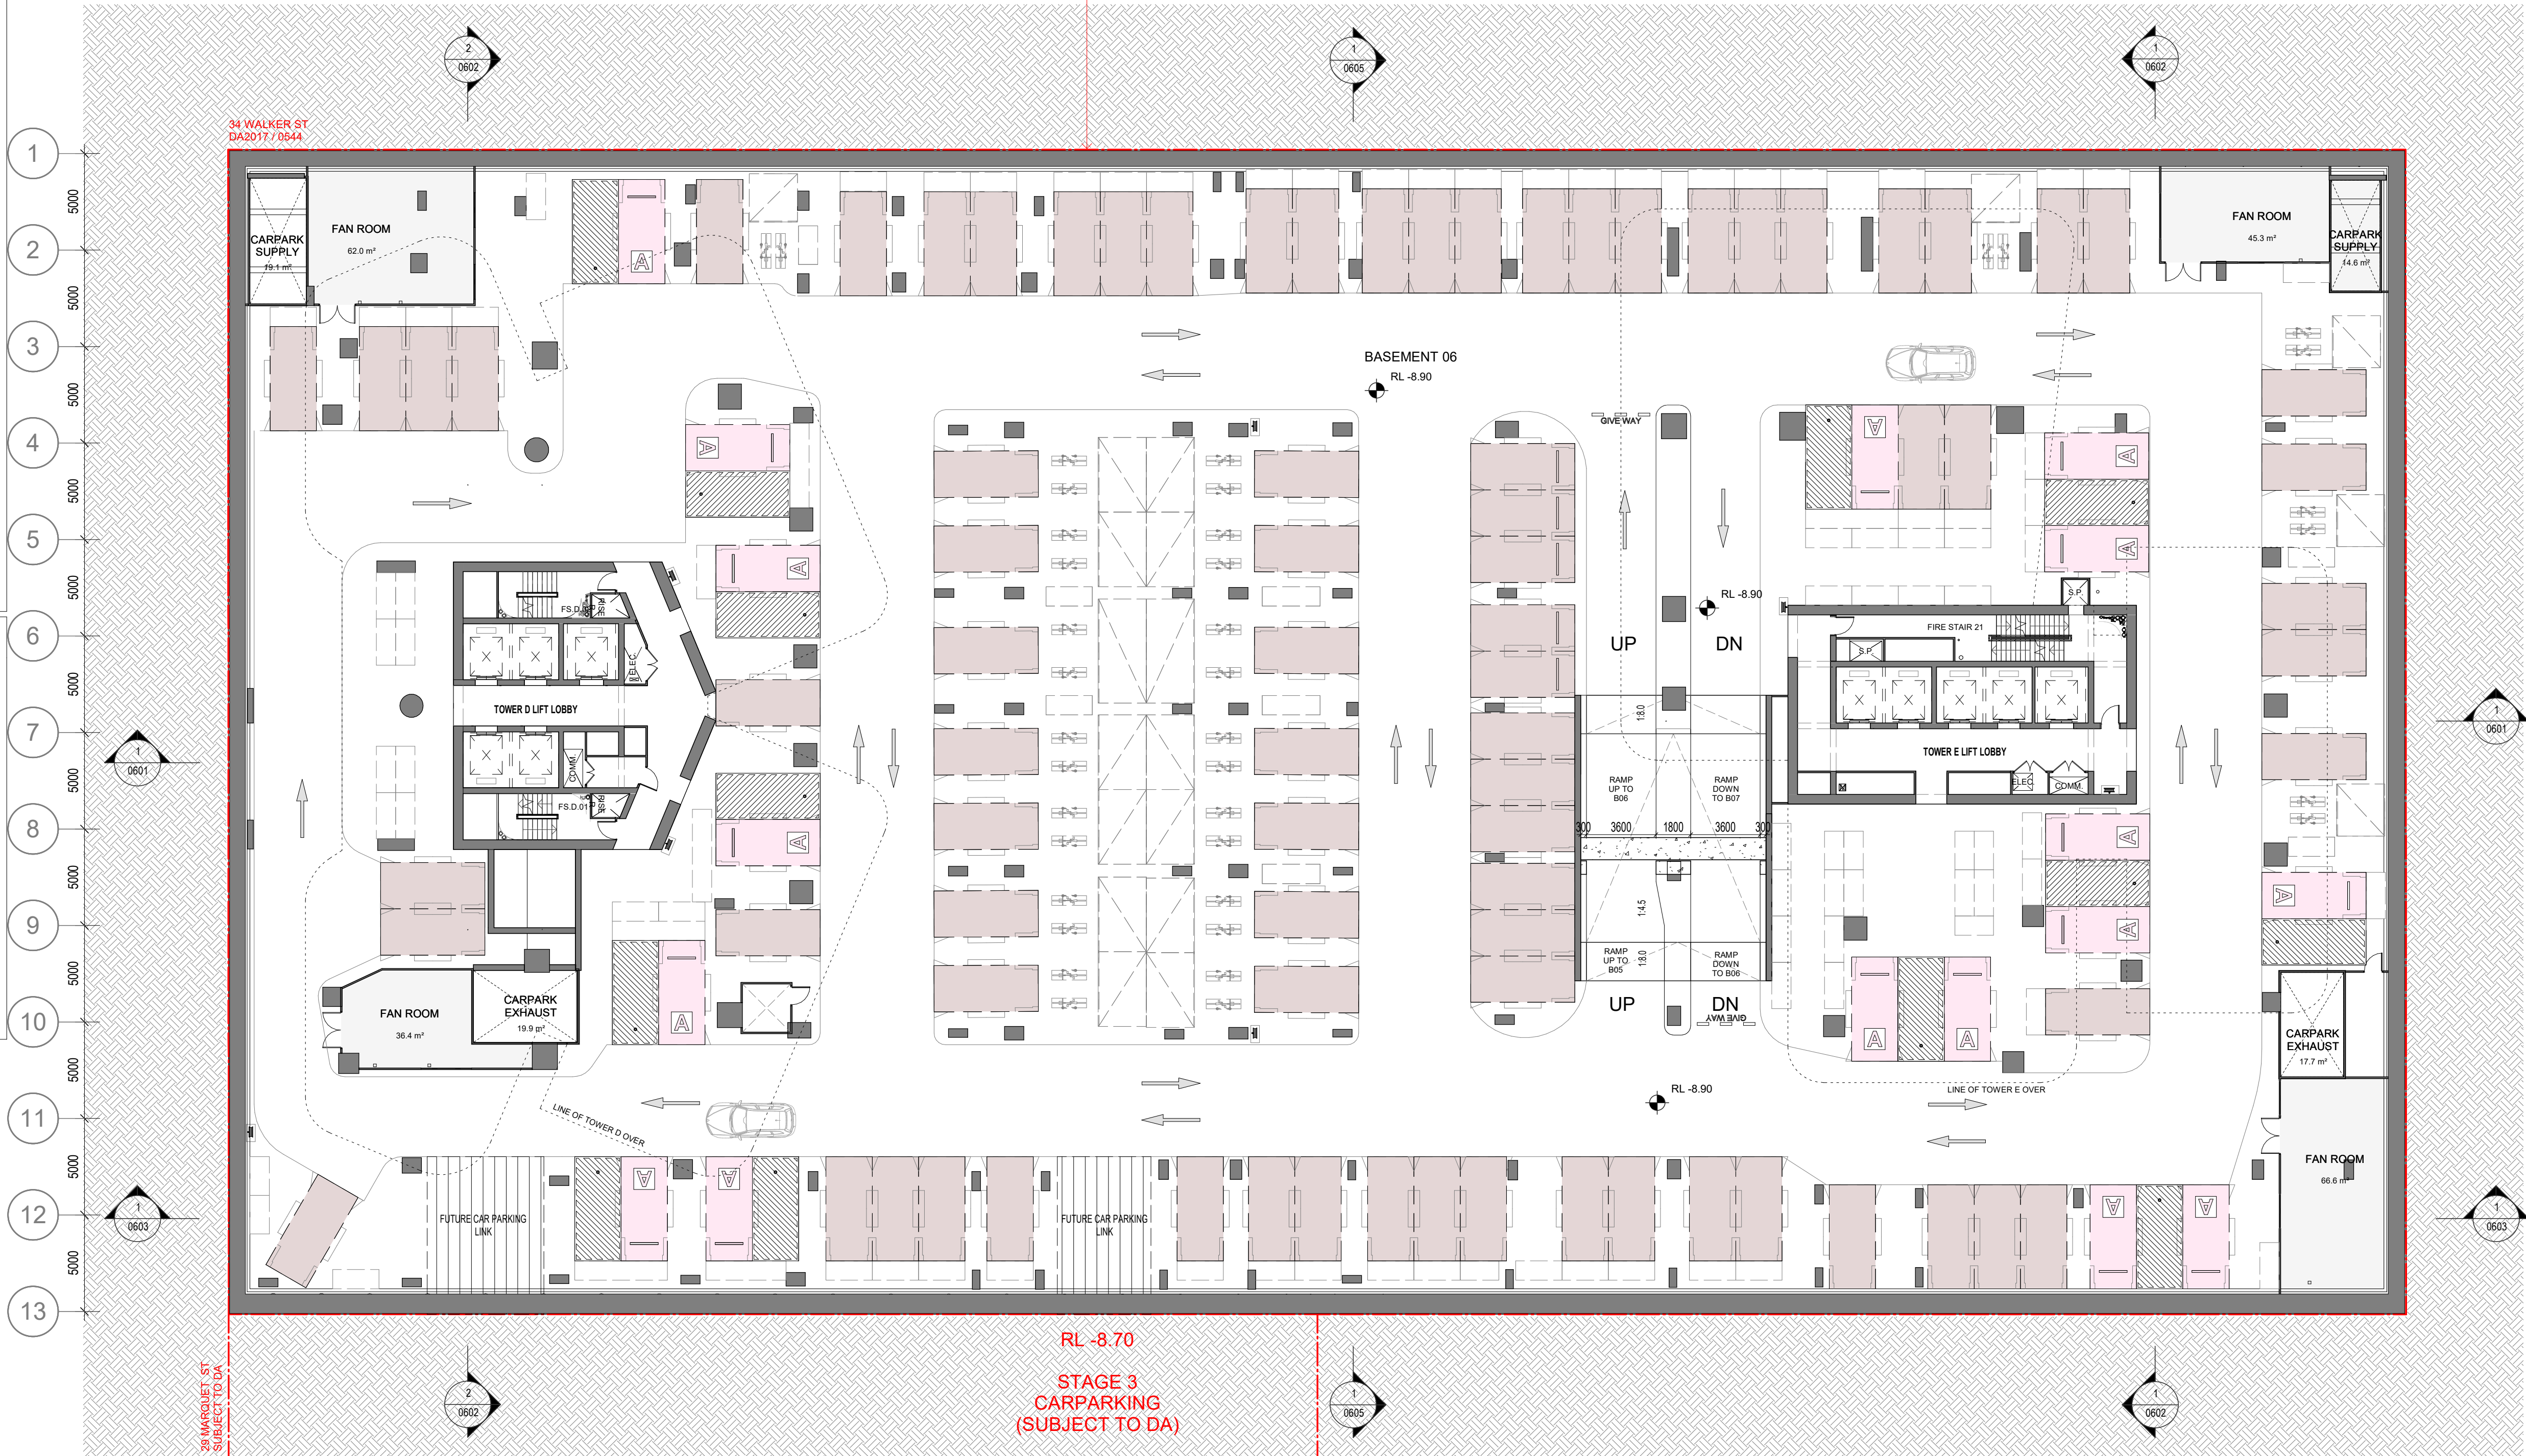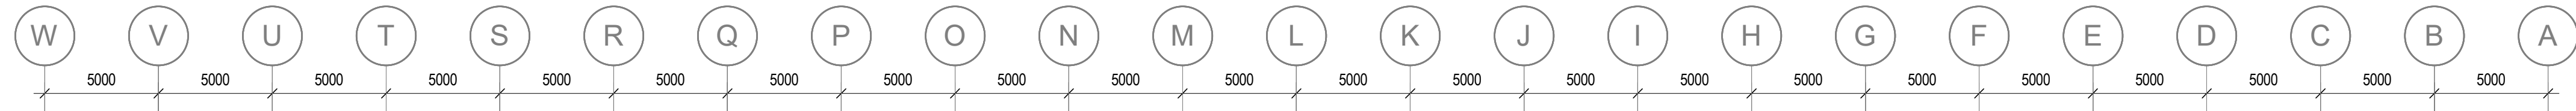

By accepting and utilizing this document the recipient agrees that SJB Architecture & Interiors, LLC (SJB Architects), retain all common law, statutory law and other rights including copyright and intellectual property rights. The recipient agrees not to use this document for any purpose other than its intended use; to waive all claims against SJB Architects resulting from unauthorized changes; to return the document on other projects without the prior written consent of SJB Architects. Under no circumstances shall transfer of this document be deemed a sale. SJB Architects makes no warranties of fitness for any purpose. The Builder/Contractor shall verify job dimensions prior to any work commencing. Use figure dimensions only. Do not scale drawings.

Nominated Architects: Adam Haddow-7188 | John Pradel-7004

Ev	Date	Revision	By	Chk.
07.08.2017	FOR COORDINATION			
28.10.2017	FOR INFORMATION			
05.09.2017	PRE DA MEETING			
14.09.2017	FOR INFORMATION			
05.10.2017	FOR INFORMATION			
19.10.2017	FOR COORDINATION			
26.10.2017	FOR INFORMATION			
02.11.2017	CONSULTANT ISSUE			
03.11.2017	FOR INFORMATION			
21.11.2017	FOR INFORMATION			
24.11.2017	FOR INFORMATION			
14.12.2017	ISSUED FOR DA			
12.06.2018	REVISED DA ISSUE			
18.09.2020	DA MODIFICATION		NR	JP
09.12.2020	UPDATED DA MODIFICATION		NR	JP
14.12.2020	UPDATED DA MODIFICATION		NR	JP
02.03.2021	UPDATED DA MODIFICATION		NR	JP
18.06.2021	DA MODIFICATION		SC	JP
29.07.2021	DA MODIFICATION		SC	JP
29.09.2021	FOR INFORMATION		SC	JP
10.02.2022	FOR INFORMATION		SC	JP
08.04.2022	AMENDING DA		SC	JP

Billbergia



Billbergia
creating communities®


Project

Mixed-use Development & Community Centre

34 Walker Street Rhodes NSW
2138

Drawing Name

Basement 06

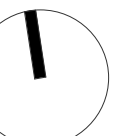

Date	Scale	Sheet Size
08.04.2022	1 : 200	@ A1

Drawn	Chk.
NR SC	JP

Job No.	Drawing No.	Revision
4440	0204	/ 75

SJB Architects
Level 2
490 Crown Street
Surry Hills NSW
2010 Australia
T 61 2 9380 9911
F 61 2 9380 9922
www.sjb.com.au



1
0601

Document Set ID: 7621113
Version: 1, Version Date: 27/05/2022

CAR PARKING - BY LEVEL			RESI CARPARKING - SUMMARY			BASEMENT STORAGE-		
Basement Level 01 (Loading)			CAR WASH BAY	1		Basement Level 03	46	
LEI CNTR - ACCESSIBLE	2		LOADING	5		Basement Level 04	93	
LEI CNTR - PARALLEL	1		RES - STANDARD	380		Basement Level 05	111	
LEI CNTR - STANDARD	26		RESI - ADAPTABLE	100		Basement Level 06	113	
LOADING	5		RESI - PREMIUM	124		Basement Level 07	121	
	34		RESI - VISITOR	32		Basement Level 08	109	
Basement Level 02			RESI - VISITOR - ACCESSIBLE	2		Basement Level 09	80	
LEI CNTR - ACCESSIBLE	2			644			673	
LEI CNTR - PARALLEL	3							
LEI CNTR - STANDARD	116							
	121							
Basement Level 03								
CAR WASH BAY	1							
CARSHARE	2							
COMMERCIAL	12							
MOTORBIKE	7							
RES - STANDARD	32							
RESI - ADAPTABLE	15							
RESI - PREMIUM	7							
RESI - VISITOR	32							
RESI - VISITOR - ACCESSIBLE	2							
	110							
Basement Level 04								
RES - STANDARD	58							
RESI - ADAPTABLE	17							
RESI - PREMIUM	13							
	88							
Basement Level 05								
RES - STANDARD	65							
RESI - ADAPTABLE	17							
RESI - PREMIUM	19							
	101							
Basement Level 06								
RES - STANDARD	64							
RESI - ADAPTABLE	17							
RESI - PREMIUM	18							
	99							
Basement Level 07								
RES - STANDARD	63							
RESI - ADAPTABLE	16							
RESI - PREMIUM	20							
	99							
Basement Level 08								
RES - STANDARD	62							
RESI - ADAPTABLE	16							
RESI - PREMIUM	21							
	99							
Basement Level 09								
RES - STANDARD	36							
RESI - ADAPTABLE	10							
RESI - PREMIUM	18							
	64							
	815							
Carparking - Summary								
CAR WASH BAY	1							
CARSHARE	2							
COMMERCIAL	12							
LEI CNTR - ACCESSIBLE	4							
LEI CNTR - PARALLEL	4							
LEI CNTR - STANDARD	142							
LOADING	5							
MOTORBIKE	7							
RES - STANDARD	380							
RESI - ADAPTABLE	100							
RESI - PREMIUM	124							
RESI - VISITOR	32							
RESI - VISITOR - ACCESSIBLE	2							
	815							



CAR PARKING - BY LEVEL			RESI CARPARKING - SUMMARY			BASEMENT STORAGE-		
Basement Level 01 (Loading)			CAR WASH BAY	1		Basement Level 03	46	
LEI CNTR - ACCESSIBLE	2		LOADING	5		Basement Level 04	93	
LEI CNTR - PARALLEL	1		RES - STANDARD	380		Basement Level 05	111	
LEI CNTR - STANDARD	26		RESI - ADAPTABLE	100		Basement Level 06	113	
LOADING	5		RESI - PREMIUM	124		Basement Level 07	121	
	34		RESI - VISITOR	32		Basement Level 08	109	
Basement Level 02			RESI - VISITOR - ACCESSIBLE	2		Basement Level 09	80	
LEI CNTR - ACCESSIBLE	2			644			673	
LEI CNTR - PARALLEL	3							
LEI CNTR - STANDARD	116							
	121							
Basement Level 03								
CAR WASH BAY	1							
CARSHARE	2							
COMMERCIAL	12							
MOTORBIKE	7							
RES - STANDARD	32							
RESI - ADAPTABLE	15							
RESI - PREMIUM	7							
RESI - VISITOR	32							
RESI - VISITOR - ACCESSIBLE	2							
	110							
Basement Level 04								
RES - STANDARD	58							
RESI - ADAPTABLE	17							
RESI - PREMIUM	13							
	88							
Basement Level 05								
RES - STANDARD	65							
RESI - ADAPTABLE	17							
RESI - PREMIUM	19							
	101							
Basement Level 06								
RES - STANDARD	64							
RESI - ADAPTABLE	17							
RESI - PREMIUM	18							
	99							
Basement Level 07								
RES - STANDARD	63							
RESI - ADAPTABLE	16							
RESI - PREMIUM	20							
	99							
Basement Level 08								
RES - STANDARD	62							
RESI - ADAPTABLE	16							
RESI - PREMIUM	21							
	99							
Basement Level 09								
RES - STANDARD	36							
RESI - ADAPTABLE	10							
RESI - PREMIUM	18							
	64							
	815							
Carparking - Summary								
CAR WASH BAY	1							
CARSHARE	2							
COMMERCIAL	12							
LEI CNTR - ACCESSIBLE	4							
LEI CNTR - PARALLEL	4							
LEI CNTR - STANDARD	142							
LOADING	5							
MOTORBIKE	7							
RES - STANDARD	380							
RESI - ADAPTABLE	100							
RESI - PREMIUM	124							
RESI - VISITOR	32							
RESI - VISITOR - ACCESSIBLE	2							
	815							



CAR PARKING - BY LEVEL

Basement Level 01 (Loading)	
LEI CNTR - ACCESSIBLE	2
LEI CNTR - PARALLEL	1
LEI CNTR - STANDARD	26
LOADING	5
	34
Basement Level 02	
LEI CNTR - ACCESSIBLE	2
LEI CNTR - PARALLEL	3
LEI CNTR - STANDARD	116
	121
Basement Level 03	
CAR WASH BAY	1
CARSHARE	2
COMMERCIAL	12
MOTORBIKE	7
RES - STANDARD	32
RESI - ADAPTABLE	15
RESI - PREMIUM	7
RESI - VISITOR	32
RESI - VISITOR - ACCESSIBLE	2
	110
Basement Level 04	
RES - STANDARD	58
RESI - ADAPTABLE	17
RESI - PREMIUM	13
	88
Basement Level 05	
RES - STANDARD	65
RESI - ADAPTABLE	17
RESI - PREMIUM	19
	101
Basement Level 06	
RES - STANDARD	64
RESI - ADAPTABLE	17
RESI - PREMIUM	18
	99
Basement Level 07	
RES - STANDARD	63
RESI - ADAPTABLE	16
RESI - PREMIUM	20
	99
Basement Level 08	
RES - STANDARD	62
RESI - ADAPTABLE	16
RESI - PREMIUM	21
	99
Basement Level 09	
RES - STANDARD	36
RESI - ADAPTABLE	10
RESI - PREMIUM	18
	64
	815

1 BASEMENT 03
0601 1 : 200

Document Set ID: 7621113
Version: 1, Version Date: 27/05/2022


RESI CARPARKING - SUMMARY

CAR WASH BAY	1
LOADING	5
RES - STANDARD	380
RESI - ADAPTABLE	100
RESI - PREMIUM	124
RESI - VISITOR	32
RESI - VISITOR - ACCESSIBLE	2
	644

RESIDENTIAL CAR SPACES
INCREASED DUE TO ADDITIONAL
APARTMENT UNITS BEING ADDED
TO TOWER D & E

BASEMENT STORAGE-

Basement Level 03	46
Basement Level 04	93
Basement Level 05	111
Basement Level 06	113
Basement Level 07	121
Basement Level 08	109
Basement Level 09	80
	673

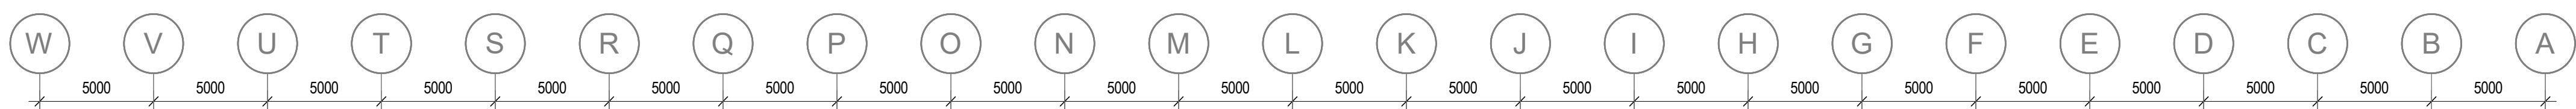

CAR SPACES REPOSITIONED

ADDITIONAL COMMERCIAL CAR SPACES



In accepting and utilising this document the recipient agrees that SJB Architecture (NSW) Pty. Ltd. ACN 081 094 724 T/A SJB Architects, retain all common law, statutory law and other rights including copyright and intellectual property rights. The recipient agrees not to use this document for any purpose other than its intended use; to waive all claims against SJB Architects resulting from unauthorised changes, or to reuse the document on other projects without the prior written consent of SJB Architects. Under no circumstances shall transfer of this document be deemed a sale. SJB Architects makes no warranties of fitness for any purpose. The Builder/Contractor shall verify job dimensions prior to any work commencing. Use figured dimensions only. Do not scale drawings.

Nominated Architects: Adam Haddow-7188 | John Pradel-7004

FOR APPROVAL

Rev	Date	Revision	By	Chk.
9	07.08.2017	FOR COORDINATION		
11	21.08.2017	FOR INFORMATION		
14	05.09.2017	PRE DA MEETING		
15	14.09.2017	FOR INFORMATION		
18	05.10.2017	FOR INFORMATION		
23	19.10.2017	FOR COORDINATION		
25	26.10.2017	FOR INFORMATION		
27	07.11.2017	CONSULTANT ISSUE		
29	13.11.2017	FOR INFORMATION		
31	21.11.2017	FOR INFORMATION		
34	24.11.2017	FOR INFORMATION		
39	14.12.2017	ISSUED FOR DA		
40	12.06.2018	REVISED DA ISSUE		
45	09.12.2020	UPDATED DA MODIFICATION	NR	JP
46	14.12.2020	UPDATED DA MODIFICATION	NR	JP
47	02.03.2021	UPDATED DA MODIFICATION	NR	JP
48	18.06.2021	DA MODIFICATION	SC	JP
69	28.07.2021	DA MODIFICATION	SC	JP
71	29.09.2021	FOR INFORMATION	SC	JP
73	10.02.2022	FOR INFORMATION	SC	JP
75	08.04.2022	AMENDING DA	SC	JP

Billbergia



Billbergia
creating communities®

Project

Mixed-use Development & Community
Centre

34 Walker Street Rhodes NSW
2138

Drawing Name

Basement 03

Date 08.04.2022 Scale 1 : 200 Sheet Size @ A1

Drawn NR SC Chk. JP


Job No. 4440 Drawing No. 0207 Revision / 75

SJB Architects
Level 2
490 Crown Street
Surry Hills NSW
2010 Australia
T 61 2 9380 9911
F 61 2 9380 9922
www.sjb.com.au



Carparking - Summary B1 and B2

LEI CNTR - ACCESSIBLE	4
LEI CNTR - PARALLEL	4
LEI CNTR - STANDARD	142
LOADING	5
	155

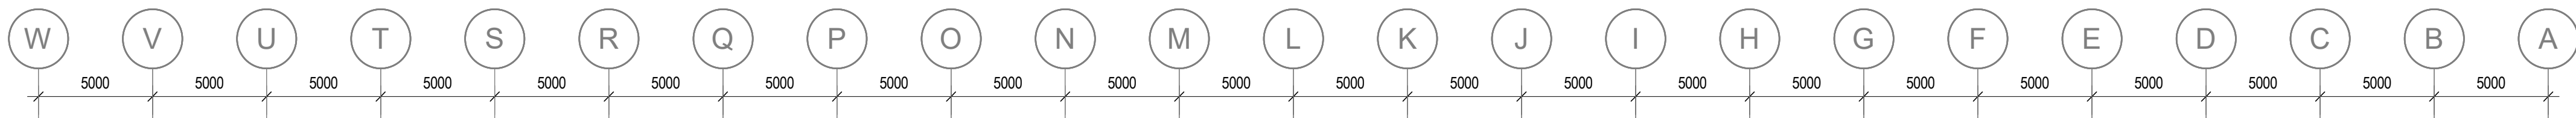

In accepting to utilise this document the recipient agrees that SJB Architecture (NSW) Pty. Ltd. ACN 881 094 724 T/A SJB Architects, retain all common law, statutory law and other rights including copyright and intellectual property rights. The recipient agrees not to use this document for any purpose other than its intended use; to waive all claims against SJB Architects resulting from unauthorised changes; or to reuse the document on other projects without the prior written consent of SJB Architects. Under no circumstances shall transfer of this document be deemed a sale. SJB Architects makes no warranties of fitness for any purpose. The Builder/Contractor shall verify job dimensions prior to any work commencing. Use figured dimensions only. Do not scale drawings.

Nominated Architects: Adam Haddow-7188 | John Pradel-7004

FOR APPROVAL

Rev	Date	Revision	By	Chk.
5	21.07.2017	WORKSHOP 05		
6	24.07.2017	COUNCIL		
7	07.08.2017	FOR COORDINATION		
11	08.08.2017	FOR INFORMATION		
13	21.08.2017	FOR INFORMATION		
14	05.09.2017	PRE-DA MEETING		
15	14.09.2017	FOR INFORMATION		
16	04.10.2017	FOR INFORMATION		
18	05.10.2017	FOR INFORMATION		
19	06.10.2017	WORKSHOP 06-01		
20	10.10.2017	WORKSHOP 06-02		
23	19.10.2017	FOR COORDINATION		
25	26.10.2017	FOR INFORMATION		
26	31.10.2017	RLC CONCEPT DESIGN		
27	07.11.2017	CONSULTANT ISSUE		
29	13.11.2017	FOR INFORMATION		
31	21.11.2017	FOR INFORMATION		
34	24.11.2017	FOR INFORMATION		
38	12.12.2017	RLC CONCEPT DESIGN		
39	14.12.2017	ISSUED FOR DA		
40	12.06.2018	REVISED DA ISSUE		
41	15.06.2018	DA MODIFICATION	SC	JP
49	28.07.2021	DA MODIFICATION	SC	JP
75	08.04.2022	AMENDING DA	SC	JP

Billbergia



Billbergia
creating communities®

Project

Mixed-use Development & Community Centre

34 Walker Street Rhodes NSW
2138

Drawing Name

Basement 02

Date	Scale	Sheet Size
08.04.2022	1 : 200	@ A1

Drawn	Chk.
NR SC	JP

Job No.	Drawing No.	Revision
4440	0208	/ 75

SJB Architects
Level 2
490 Crown Street
Surry Hills NSW
2010 Australia
T 61 2 9380 9911
F 61 2 9380 9922
www.sjb.com.au




1
0505

Document Set ID: 7621113
Version: 1, Version Date: 27/05/2022


Basement Level 01 (Loading)	
LEI CNTR - ACCESSIBLE	2
LEI CNTR - PARALLEL	1
LEI CNTR - STANDARD	26
LOADING	5
	34

Basement Level 02	
LEI CNTR - ACCESSIBLE	2
LEI CNTR - PARALLEL	3
LEI CNTR - STANDARD	116
	121
	155

LEI CNTR - ACCESSIBLE	4
LEI CNTR - PARALLEL	4
LEI CNTR - STANDARD	142
LOADING	5
	155

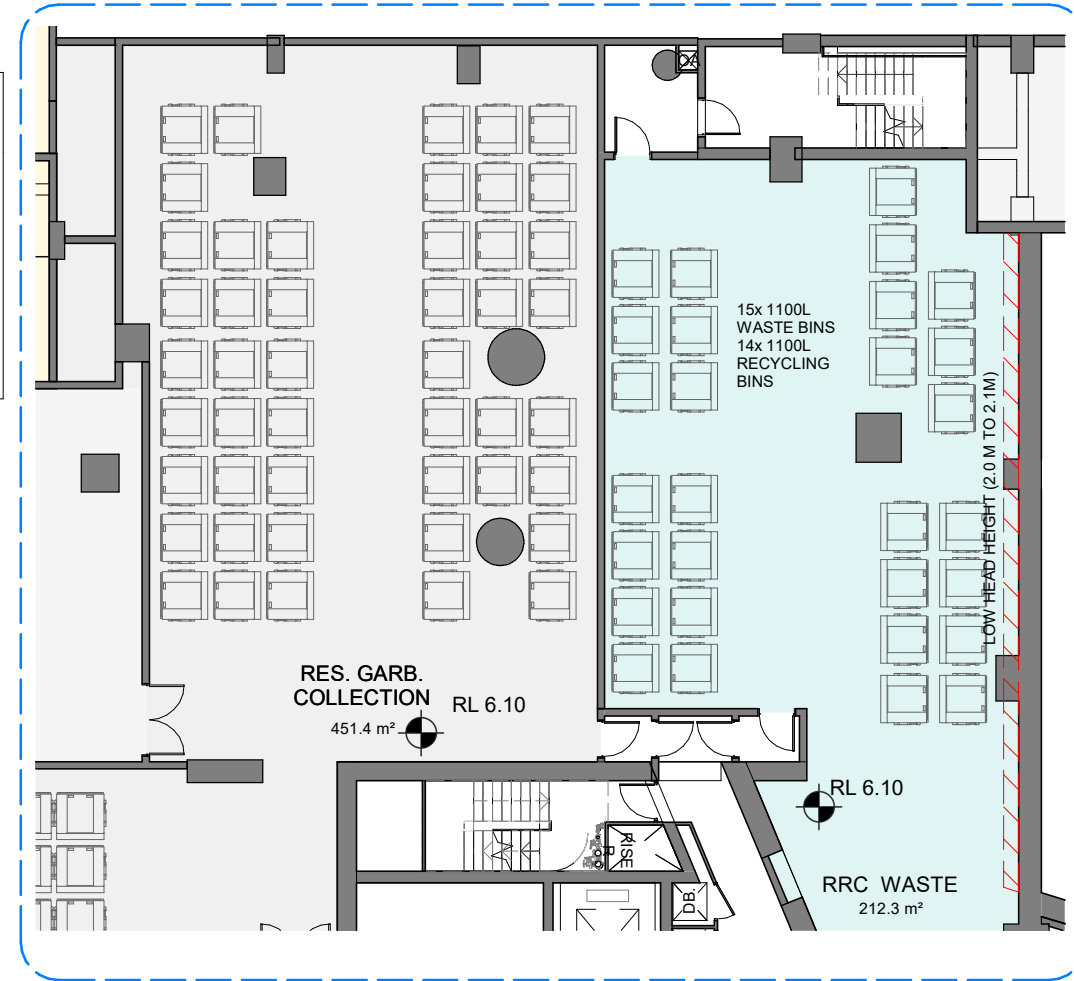

2 BASEMENT LEVEL 01 (UNDER RAMP)
0501 1:200

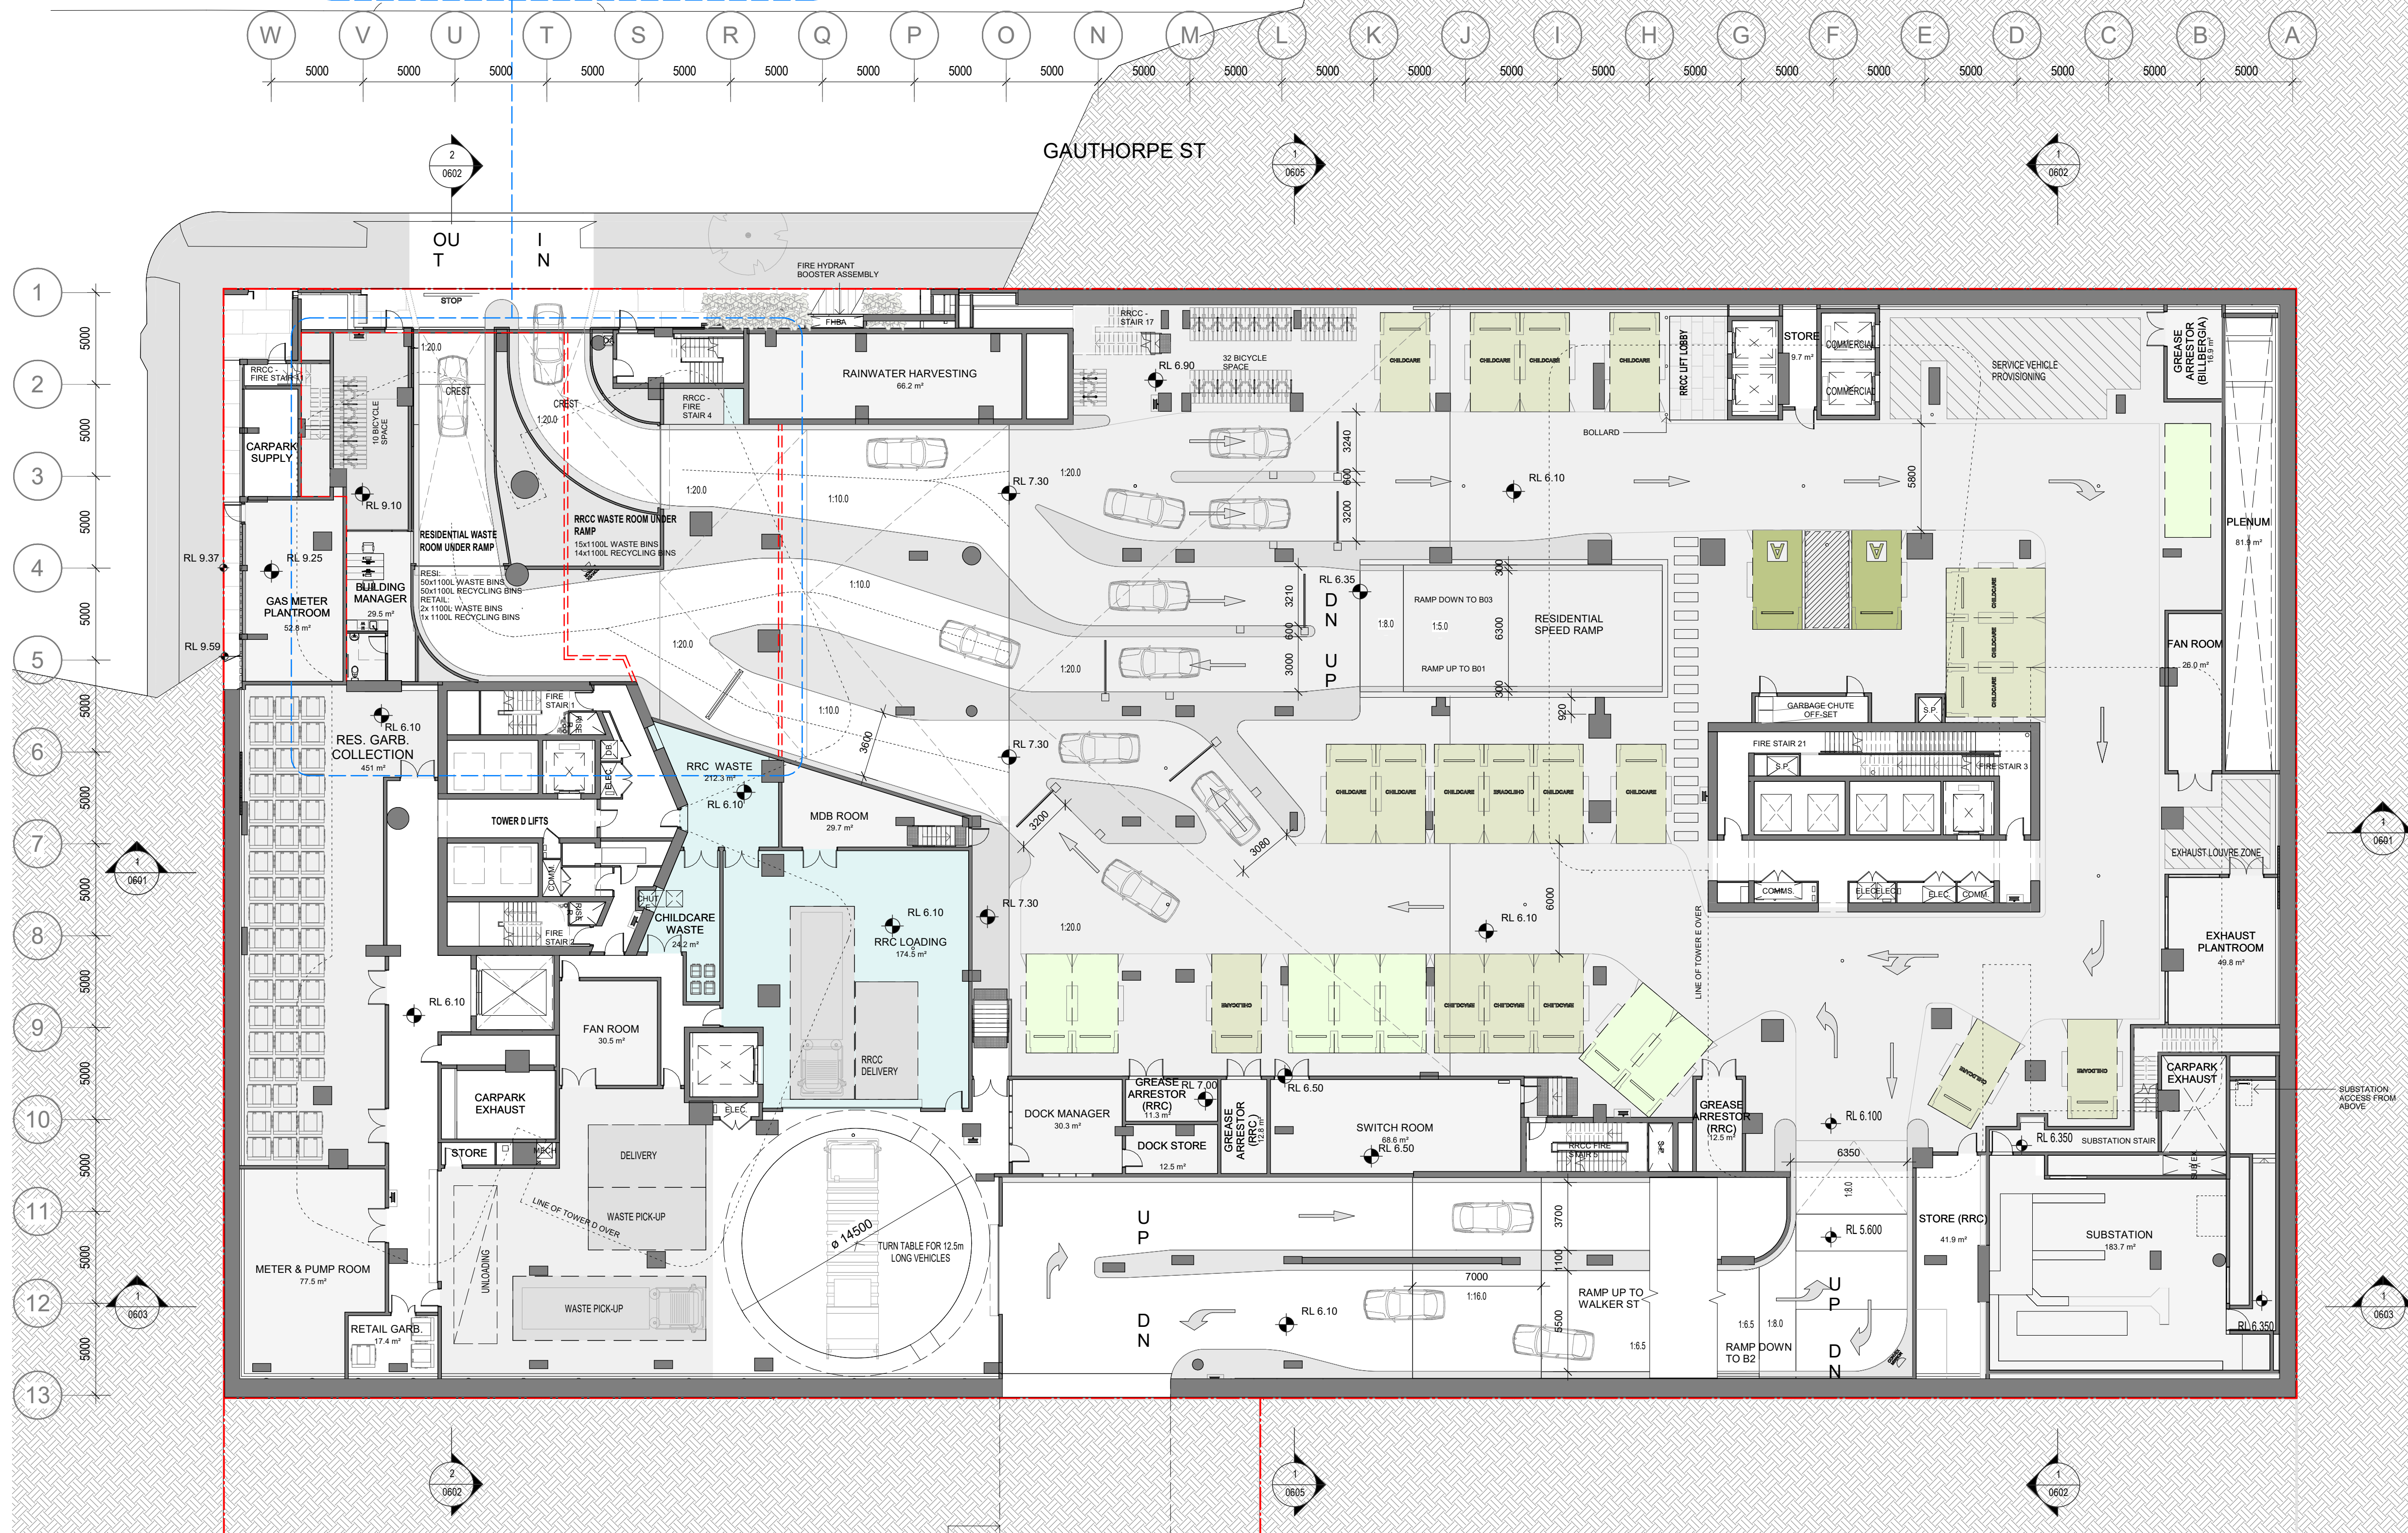

FUTURE RETAIL PARKING LINK SUBJECT TO
SEPARATE DA

In accepting and utilising this document the recipient agrees that SJB Architecture (NSW) Pty. Ltd. ACN 081 094 724 T/A SJB Architects, retain all common law, statutory law and other rights including copyright and intellectual property rights. The recipient agrees not to use this document for any purpose other than its intended use; to waive all claims against SJB Architects resulting from unauthorised changes; or to reuse the document on other projects without the prior written consent of SJB Architects. Under no circumstances shall transfer of this document be deemed a sale. SJB Architects makes no warranties of fitness for any purpose. The Builder/Contractor shall verify job dimensions prior to any work commencing. Use figured dimensions only. Do not scale drawings.

Nominated Architects: Adam Haddow-7188 | John Pradel-7004

FOR APPROVAL

Rev	Date	Revision	By	Chk.
6	24.07.2017	COUNCIL		
7	07.08.2017	FOR COORDINATION		
11	21.08.2017	FOR INFORMATION		
13	30.08.2017	FOR INFORMATION		
14	05.09.2017	PRE DA MEETING		
15	14.09.2017	FOR INFORMATION		
16	22.09.2017	FOR BCA REVIEW		
17	04.10.2017	FOR INFORMATION		
18	05.10.2017	FOR INFORMATION		
19	09.10.2017	WORKSHOP 06-01		
20	09.10.2017	WORKSHOP 06-02		
23	19.10.2017	FOR COORDINATION		
25	03.11.2017	FOR INFORMATION		
26	31.10.2017	RLC CONCEPT DESIGN		
27	07.11.2017	CONSULTANT ISSUE		
29	13.11.2017	FOR INFORMATION		
31	21.11.2017	FOR INFORMATION		
34	24.11.2017	FOR INFORMATION		
38	12.12.2017	RLC CONCEPT DESIGN		
39	12.12.2017	ISSUED FOR DA		
40	12.20.2016	REVISED DA ISSUE		
48	18.06.2021	DA MODIFICATION	SC	JP
49	28.07.2021	DA MODIFICATION	SC	JP
73	10.02.2022	FOR INFORMATION	JP	
75	08.04.2022	AMENDING DA	SC	JP

Billbergia



Billbergia
creating communities®

Project

Mixed-use Development & Community Centre

34 Walker Street Rhodes NSW
2138

Drawing Name

Basement 01 Loading

Date	Scale	Sheet Size
08.04.2022	1 : 200	@ A1

Drawn	Chk.
NR SC	JP

Job No.	Drawing No.	Revision
4440	0209	/ 75

SJB Architects
Level 2
490 Crown Street
Surry Hills NSW
2010 Australia
T 61 2 9380 9911
F 61 2 9380 9922
www.sjb.com.au



BASEMENT 01

Document Set ID: 7621113
Version: 1, Version Date: 27/05/2022

In accepting and utilising this document the recipient agrees that SJB Architecture (NSW) Pty. Ltd. ACN 081 094 724 T/A SJB Architects, retain all common law, statutory law and other rights including copyright and intellectual property rights. The recipient agrees not to use this document for any purpose other than its intended use, to waive all claims against SJB Architects resulting from unauthorised changes, or to reuse the document on other projects without the prior written consent of SJB Architects. Under no circumstances shall transfer of this document be deemed a sale. SJB Architects makes no warranties of fitness for any purpose. The Builder/Contractor shall verify job dimensions prior to any work commencing. Use figured dimensions only. Do not scale drawings.

Nominated Architects: Adam Haddow-7188 | John Pradel-7004

FOR APPROVAL

Rev	Date	Revision	By	Chk.
1	12.05.2017	WORKSHOP 01		
2	25.05.2017	WORKSHOP 02		
9	07.08.2017	FOR COORDINATION		
11	21.08.2017	FOR INFORMATION		
14	05.09.2017	PRE DA MEETING		
15	14.09.2017	FOR INFORMATION		
21	12.10.2017	FOR REVIEW		
23	19.10.2017	FOR COORDINATION		
25	26.10.2017	FOR INFORMATION		
27	07.11.2017	CONSULTANT ISSUE		
31	21.11.2017	FOR INFORMATION		
34	24.11.2017	FOR INFORMATION		
35	30.11.2017	FOR INFORMATION		
36	08.12.2017	FOR INFORMATION		
39	14.12.2017	ISSUED FOR DA		
40	12.06.2018	REVISED DA ISSUE		
48	18.06.2021	DA MODIFICATION	SC	JP
69	28.07.2021	DA MODIFICATION	SC	JP
72	12.11.2021	FOR INFORMATION	SC	JP
73	10.02.2022	FOR INFORMATION	SC	JP
74	18.03.2022	DA MODIFICATION	SC	JP
75	08.04.2022	AMENDING DA	SC	JP

Billbergia



Billbergia
creating communities®

Project
Mixed-use Development & Community
Centre
34 Walker Street Rhodes NSW
2138

Drawing Name

Level 04

Date
08.04.2022

Scale
1 : 200

Sheet Size
@ A1

Drawn
NR SC

Chk.
JP

Job No.
4440

Drawing No.
0213


Revision
/ 75

SJB Architects
Level 2
490 Crown Street
Surry Hills NSW
2010 Australia
T 61 2 9380 9911
F 61 2 9380 9922
www.sjb.com.au



1 BED
2 BED
3 BED
4 BED

W V U T S R Q P O N M L K J I H G F E D C B A

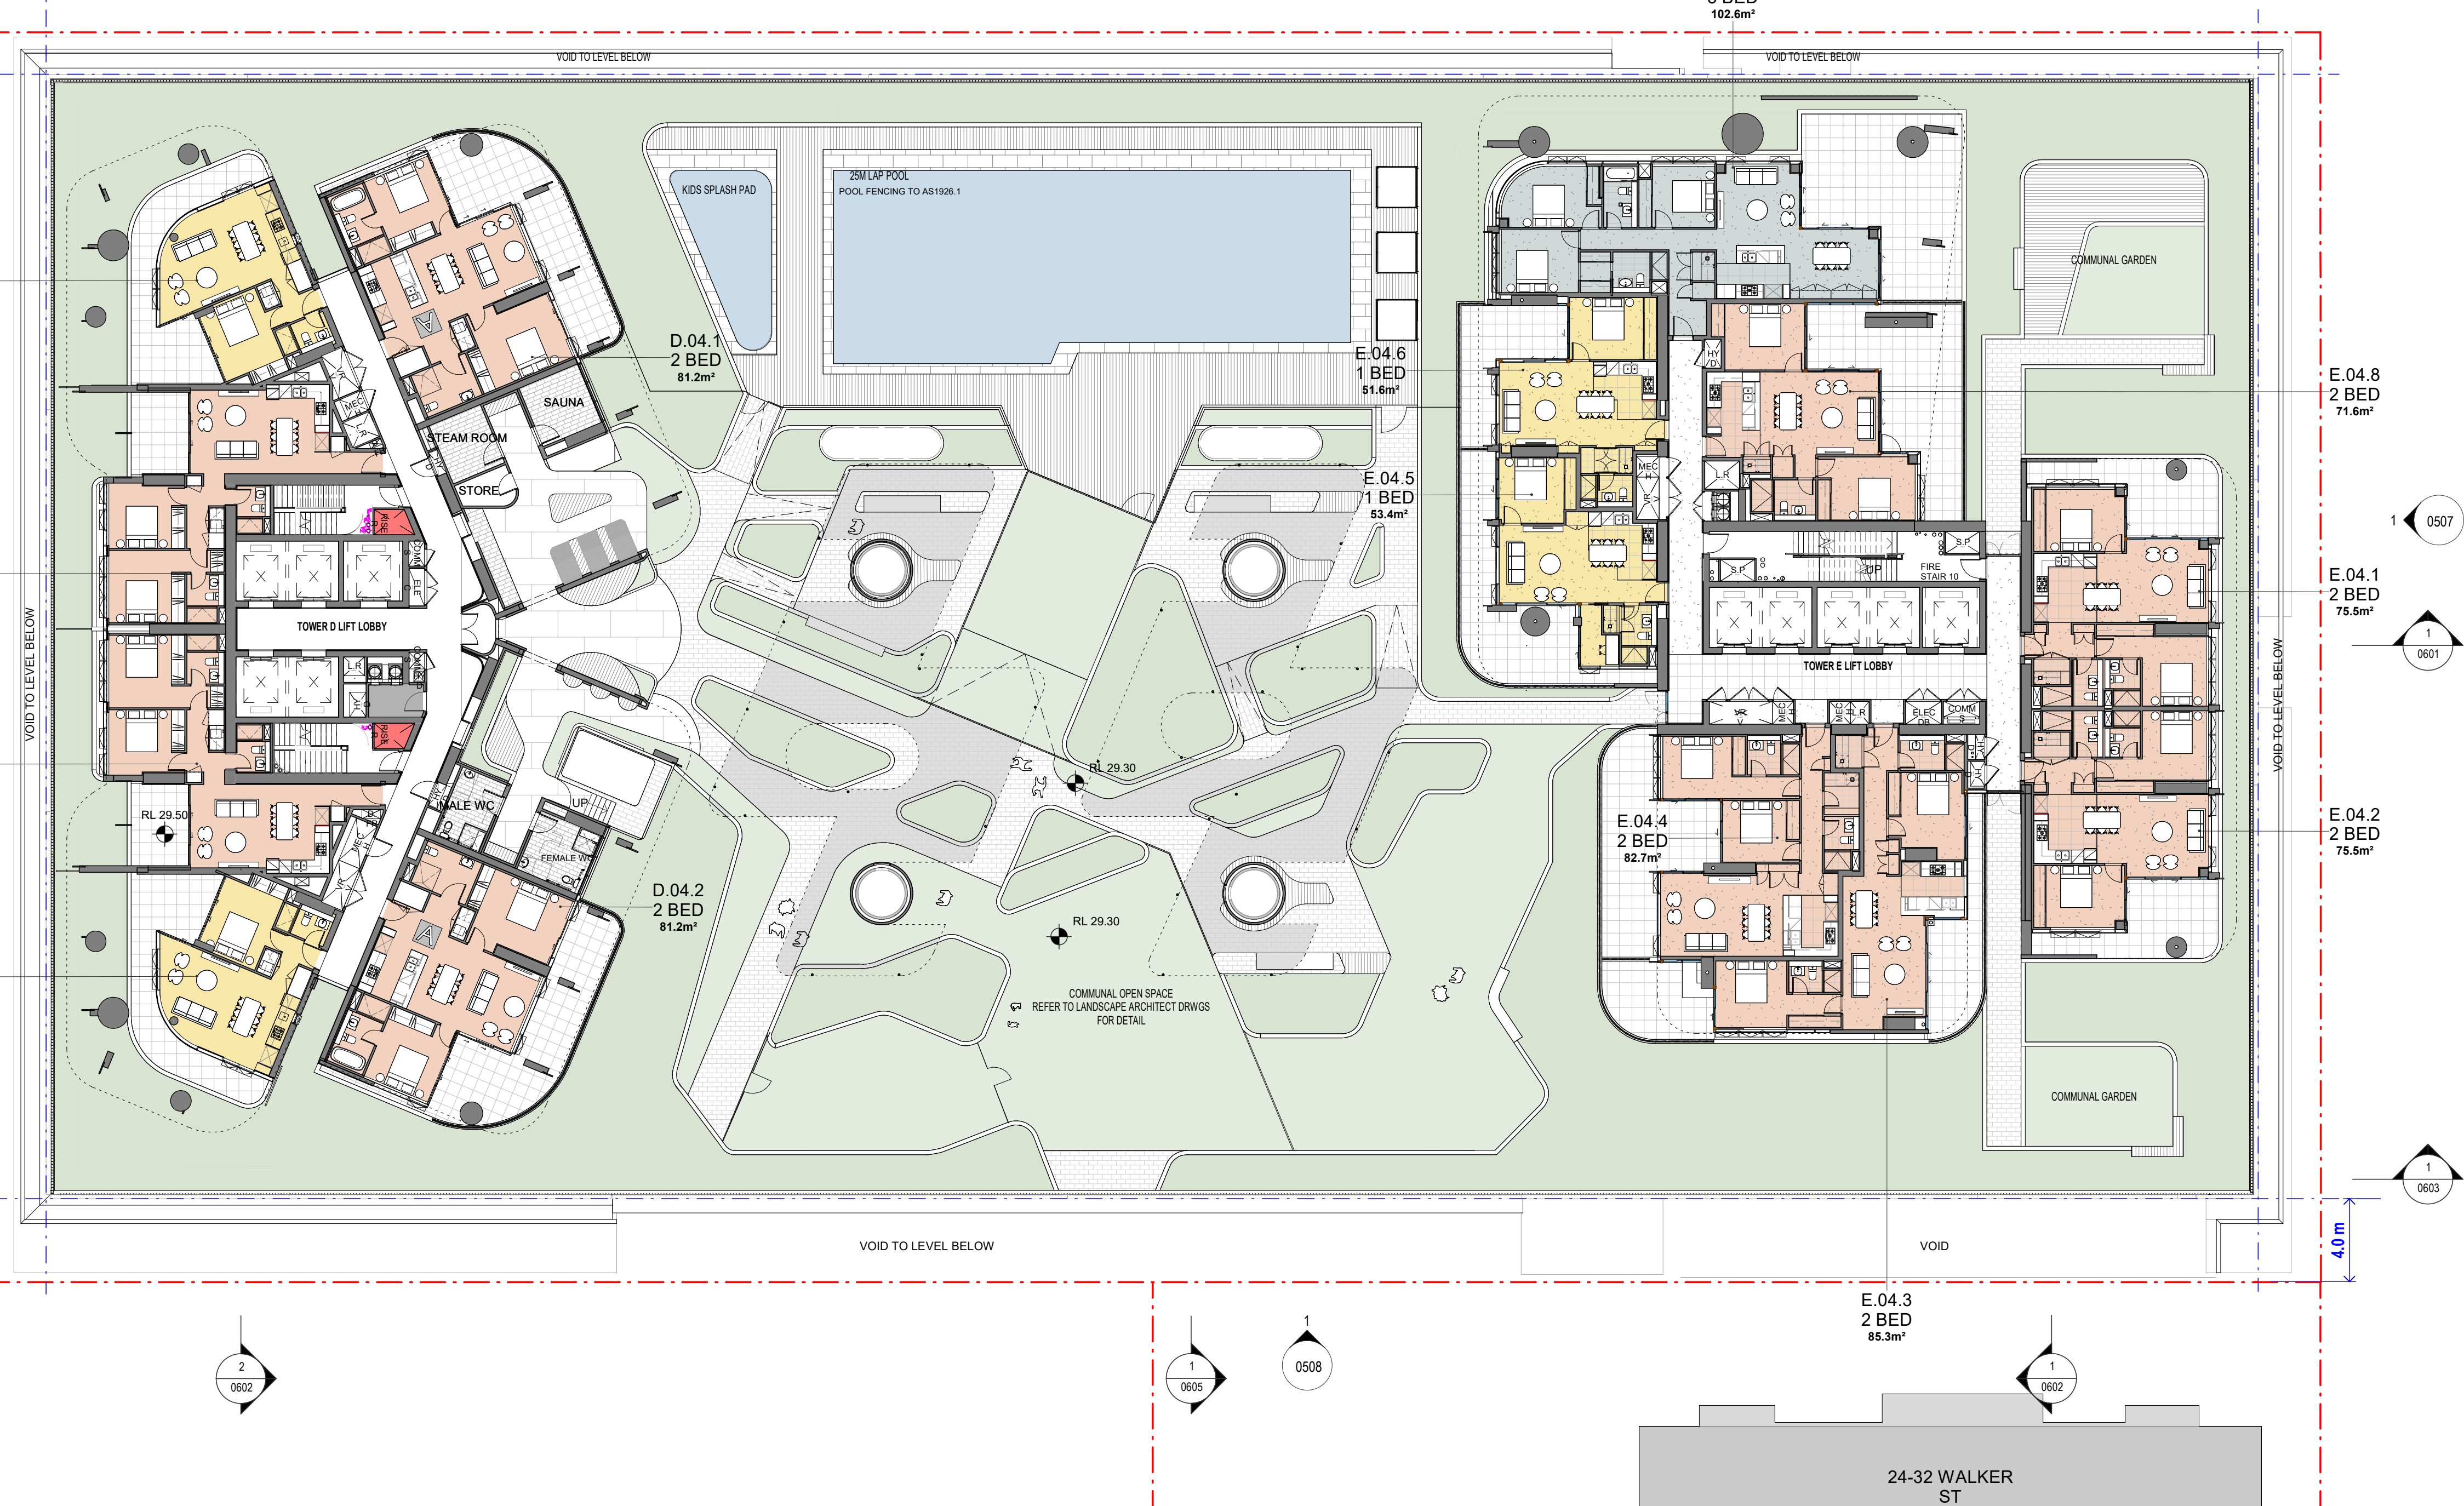

1
0501

Level 04
1 : 200

Document Set ID: 7621113
Version: 1, Version Date: 27/05/2022

Nominated Architects: Adam Haddow-7188 | John Pradel-7004

Rev	Date	Revision	By	Chk.
-----	------	----------	----	------

40	12.06.2018	REVISED DA ISSUE		
48	18.06.2021	DA MODIFICATION	SC	JP
69	28.07.2021	DA MODIFICATION	SC	JP
72	12.11.2021	FOR INFORMATION	SC	JP
73	10.02.2022	FOR INFORMATION	SC	JP
74	18.03.2022	DA MODIFICATION	SC	JP
75	08.04.2022	AMENDING DA	SC	JP



Nominated Architects: Adam Haddow-7188 | John Pradel-7004

FOR APPROVAL

Rev	Date	Revision	By	Chk.
9	07.08.2017	FOR COORDINATION		
11	21.08.2017	FOR INFORMATION		
14	05.09.2017	PRE DA MEETING		
15	14.09.2017	FOR INFORMATION		
17	04.10.2017	FOR INFORMATION		
18	05.10.2017	FOR INFORMATION		
23	19.10.2017	FOR COORDINATION		
25	26.10.2017	FOR INFORMATION		
27	07.11.2017	CONSULTANT ISSUE		
31	21.11.2017	FOR INFORMATION		
34	24.11.2017	FOR INFORMATION		
35	30.11.2017	FOR INFORMATION		
36	08.12.2017	FOR INFORMATION		
39	14.12.2017	ISSUED FOR DA		
40	12.06.2018	REVISED DA ISSUE		
48	18.06.2021	DA MODIFICATION	SC	JP
69	28.07.2021	DA MODIFICATION	SC	JP
72	12.11.2021	FOR INFORMATION	SC	JP
73	10.02.2022	FOR INFORMATION	SC	JP
74	18.03.2022	DA MODIFICATION	SC	JP
75	08.04.2022	AMENDING DA	SC	JP

Billbergia



Billbergia
creating communities®

Project
Mixed-use Development & Community
Centre
34 Walker Street Rhodes NSW
2138

Drawing Name

Level 6-10

Date
08.04.2022

Scale
1 : 200

Sheet Size
@ A1

Drawn
NR SC





Chk.
JP

Job No.
4440

Drawing No.
0215



Revision
/ 75

SJB Architects
Level 2
490 Crown Street
Surry Hills NSW
2010 Australia
T 61 2 9380 9911
F 61 2 9380 9922
www.sjb.com.au

  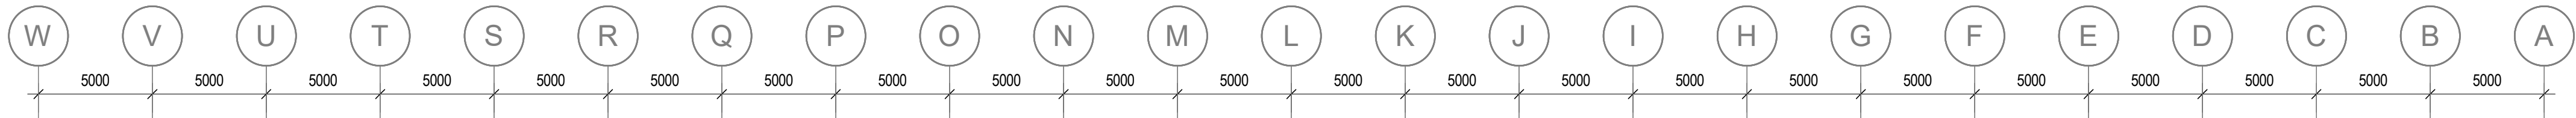 

FOR APPROVAL

Rev	Date	Revision	By	Chk.
74	18.03.2022	DA MODIFICATION	SC	JP
75	08.04.2022	AMENDING DA	SC	JP

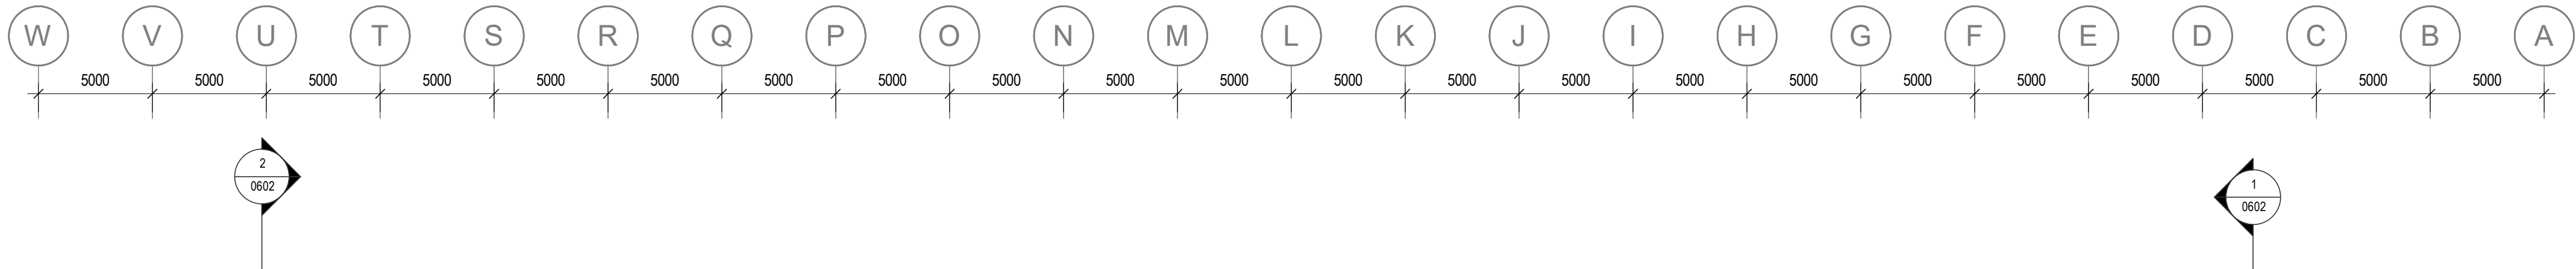 

Billbergia



Billbergia
creating communities®

Project
Mixed-use Development & Community Centre
34 Walker Street Rhodes NSW 2138

Drawing Name

Level 11

Date: 08.04.2022 Scale: 1 : 200 Sheet Size: @ A1

Drawn: NR SC Chk.: JP



Job No.: 4440 Drawing No.: 0216 Revision: / 75

SJB Architects
Level 2
490 Crown Street
Surry Hills NSW
2010 Australia
T 61 2 9380 9911
F 61 2 9380 9922
www.sjb.com.au



FOR APPROVAL

Rev	Date	Revision	By	Chk.
74	18.03.2022	DA MODIFICATION	SC	JP
75	08.04.2022	AMENDING DA	SC	JP

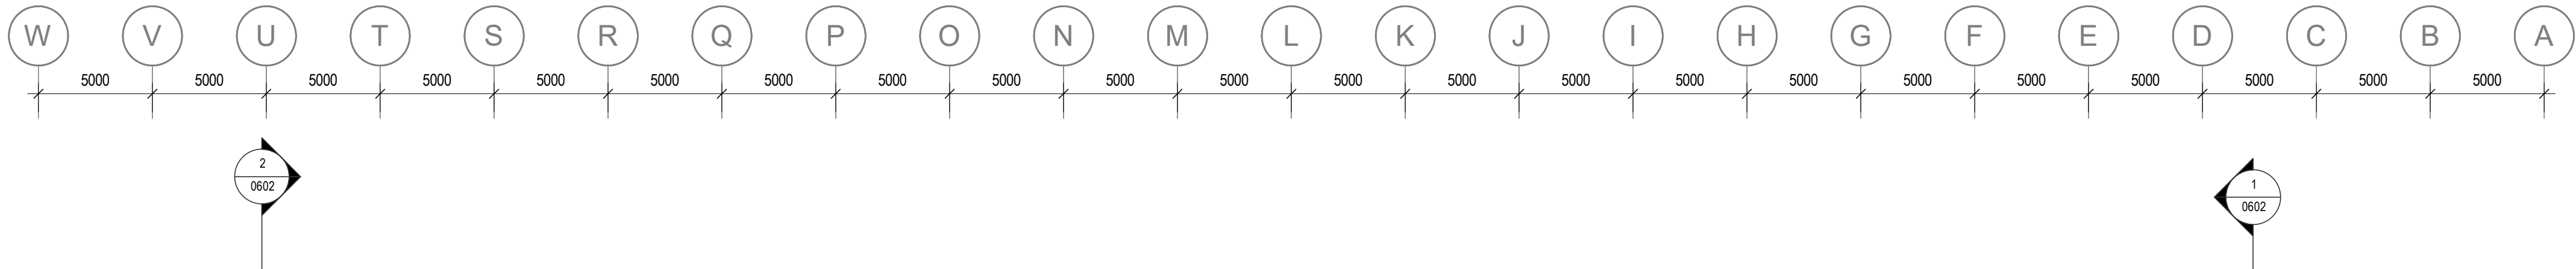 

Billbergia



Billbergia
creating communities®

Project
Mixed-use Development & Community
Centre
34 Walker Street Rhodes NSW
2138

Drawing Name

Level 12

Date
08.04.2022

Scale
1 : 200

Sheet Size
@ A1

Drawn
NR SC

Chk.
JP

Job No.
4440

Drawing No.
0217





Revision
/ 75

SJB Architects
Level 2
490 Crown Street
Surry Hills NSW
2010 Australia
T 61 2 9380 9911
F 61 2 9380 9922
www.sjb.com.au



FOR APPROVAL

Rev	Date	Revision	By	Chk.
74	18.03.2022	DA MODIFICATION	SC	JP
75	08.04.2022	AMENDING DA	SC	JP

  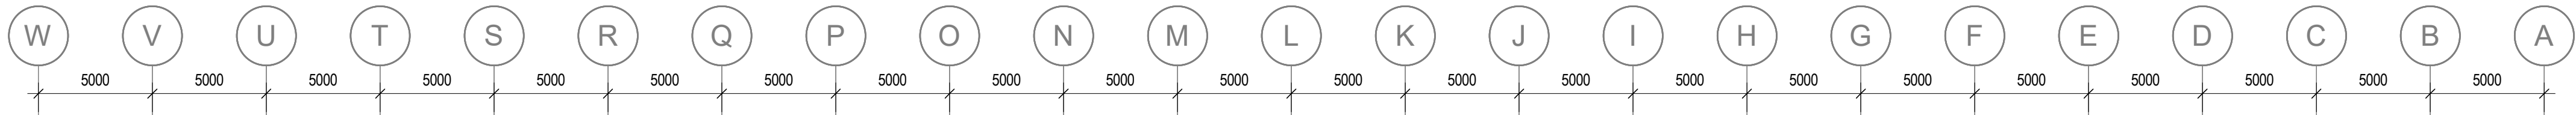 

Billbergia



Billbergia
creating communities®

Project
Mixed-use Development & Community
Centre
34 Walker Street Rhodes NSW
2138

Drawing Name

Level 13

Date
08.04.2022

Scale
1 : 200

Sheet Size
@ A1

Drawn

NR SC

Chk.

JP

Job No.

4440

Drawing No.

0218

Revision





/ 75

SJB Architects
Level 2
490 Crown Street
Surry Hills NSW
2010 Australia
T 61 2 9380 9911
F 61 2 9380 9922
www.sjb.com.au



FOR APPROVAL

Rev	Date	Revision	By	Chk.
74	18.03.2022	DA MODIFICATION	SC	JP
75	08.04.2022	AMENDING DA	SC	JP

  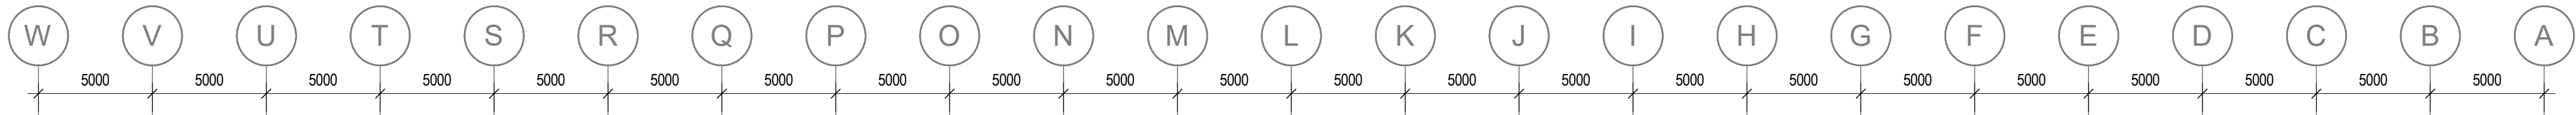 

Billbergia



Billbergia
creating communities®

Project
Mixed-use Development & Community
Centre
34 Walker Street Rhodes NSW
2138

Drawing Name

Level 14

Date
08.04.2022

Scale
1 : 200

Sheet Size
@ A1

Drawn Chk.

NR SC JP





Job No. Drawing No. Revision
4440 0219 / 75

SJB Architects
Level 2
490 Crown Street
Surry Hills NSW
2010 Australia
T 61 2 9380 9911
F 61 2 9380 9922
www.sjb.com.au



FOR APPROVAL

Rev	Date	Revision	By	Chk.
74	18.03.2022	DA MODIFICATION	SC	JP
75	08.04.2022	AMENDING DA	SC	JP

  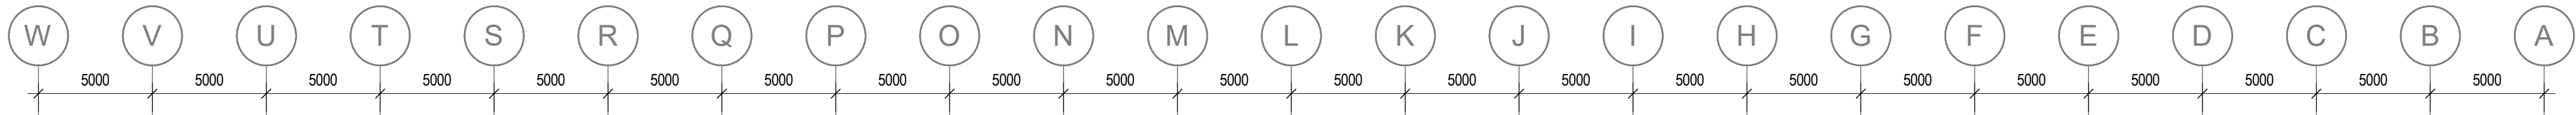 

Billbergia



Billbergia
creating communities®

Project
Mixed-use Development & Community
Centre
34 Walker Street Rhodes NSW
2138

Drawing Name

Level 15

Date 08.04.2022 Scale 1 : 200 Sheet Size @ A1

Drawn Chk.

NR SC JP






Job No. 4440 Drawing No. 0220 Revision / 75

SJB Architects
Level 2
490 Crown Street
Surry Hills NSW
2010 Australia
T 61 2 9380 9911
F 61 2 9380 9922
www.sjb.com.au



FOR APPROVAL

Rev	Date	Revision	By	Chk.
74	18.03.2022	DA MODIFICATION	SC	JP
75	08.04.2022	AMENDING DA	SC	JP

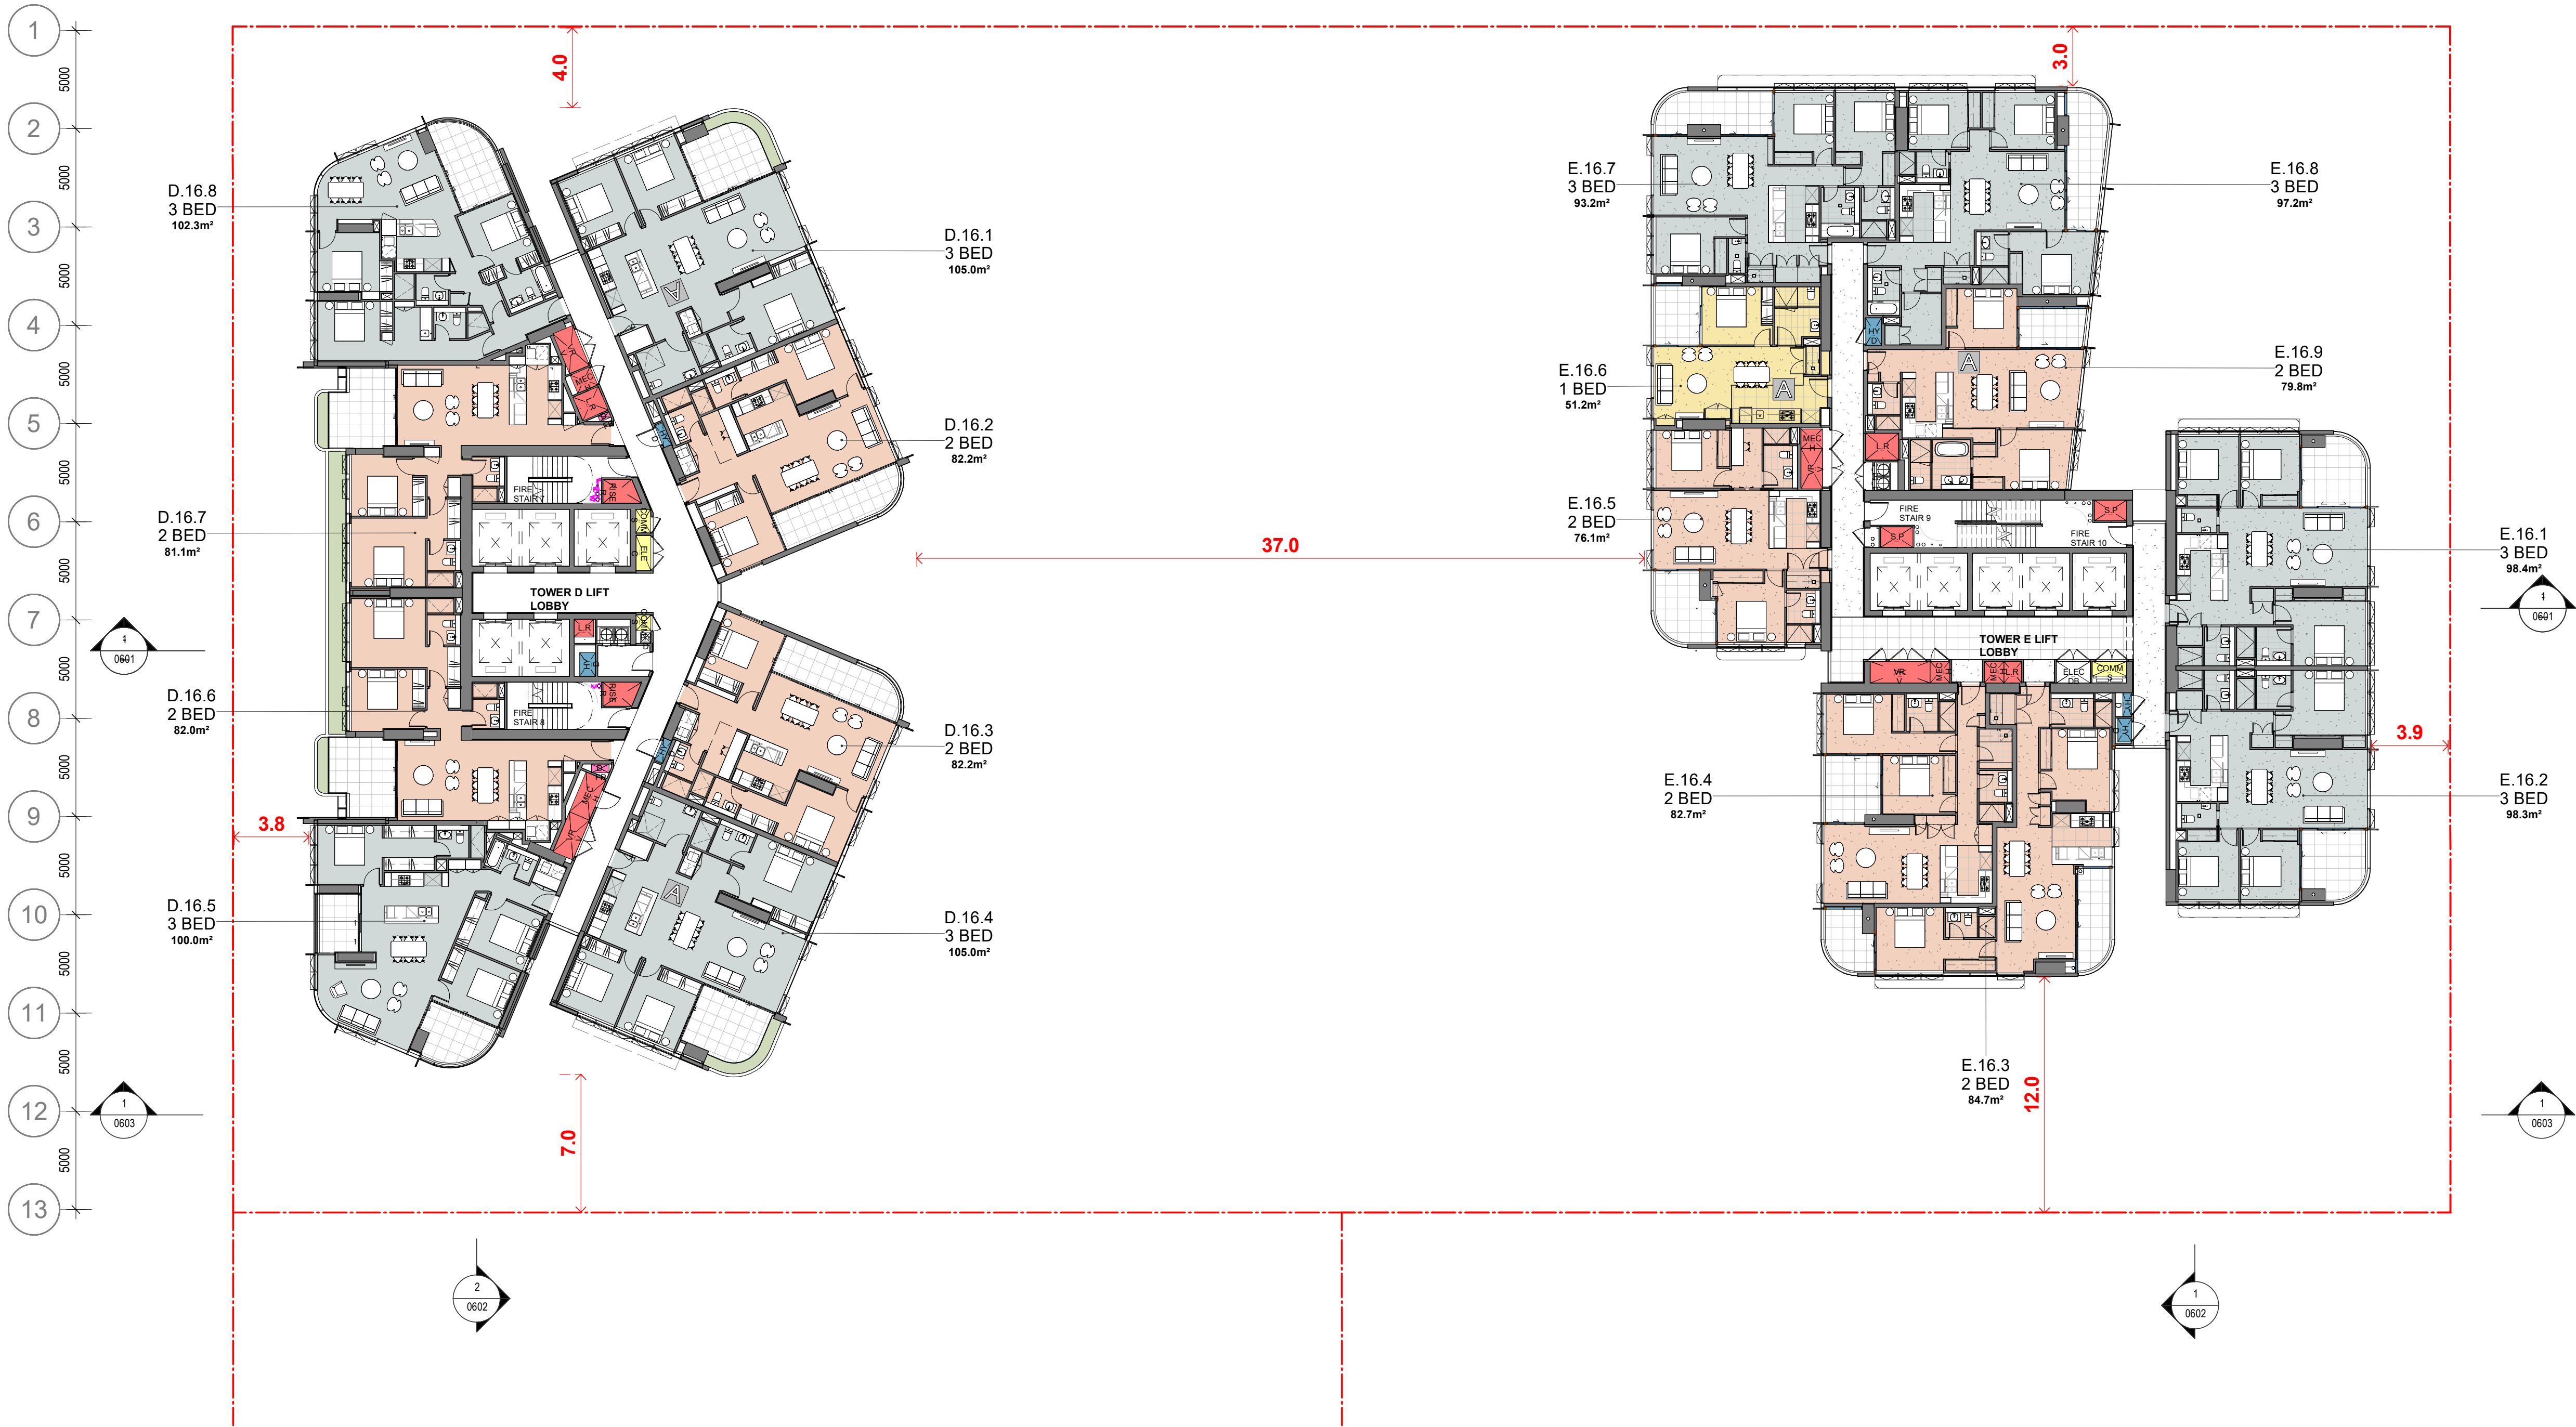  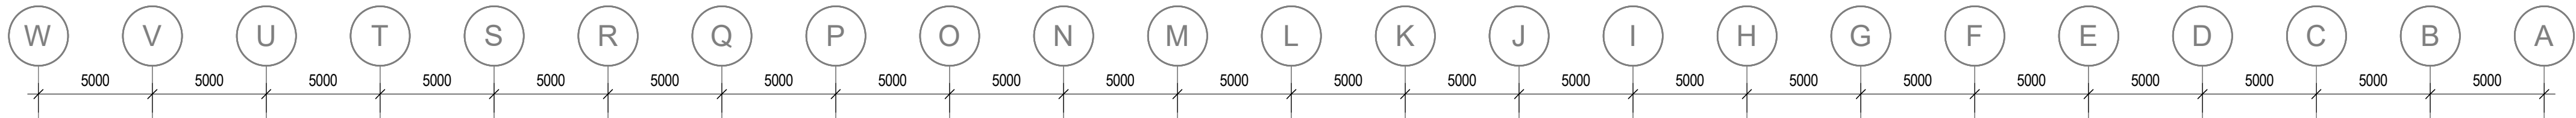 

Billbergia



Billbergia
creating communities®

Project
Mixed-use Development & Community
Centre
34 Walker Street Rhodes NSW
2138

Drawing Name

Level 16

Date
08.04.2022

Scale
1 : 200

Sheet Size
@ A1

Drawn

NR SC

Chk.

JP

Job No.

4440

Drawing No.

0221

Revision




/ 75

SJB Architects
Level 2
490 Crown Street
Surry Hills NSW
2010 Australia
T 61 2 9380 9911
F 61 2 9380 9922
www.sjb.com.au



FOR APPROVAL

Rev	Date	Revision	By	Chk.
74	18.03.2022	DA MODIFICATION	SC	JP
75	08.04.2022	AMENDING DA	SC	JP

  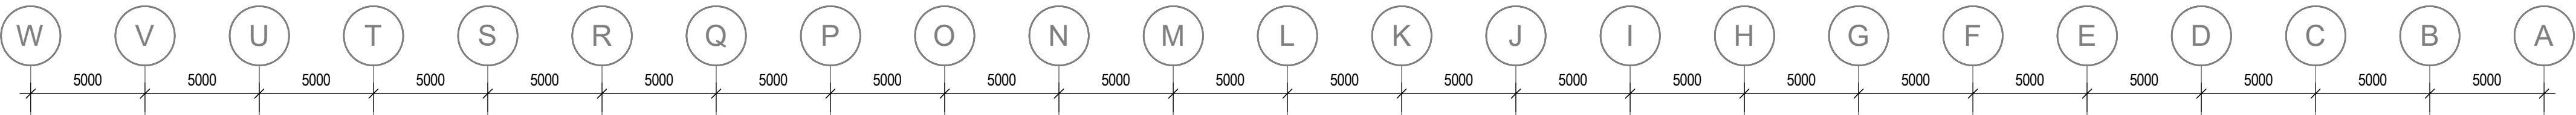

Billbergia



Billbergia
creating communities®

Project
Mixed-use Development & Community
Centre
34 Walker Street Rhodes NSW
2138

Drawing Name

Level 17

Date
08.04.2022

Scale
1 : 200

Sheet Size
@ A1

Drawn Chk.

NR SC JP





Job No. Drawing No. Revision
4440 0222 / 75

SJB Architects
Level 2
490 Crown Street
Surry Hills NSW
2010 Australia
T 61 2 9380 9911
F 61 2 9380 9922
www.sjb.com.au



FOR APPROVAL

Rev	Date	Revision	By	Chk.
74	18.03.2022	DA MODIFICATION	SC	JP
75	08.04.2022	AMENDING DA	SC	JP

  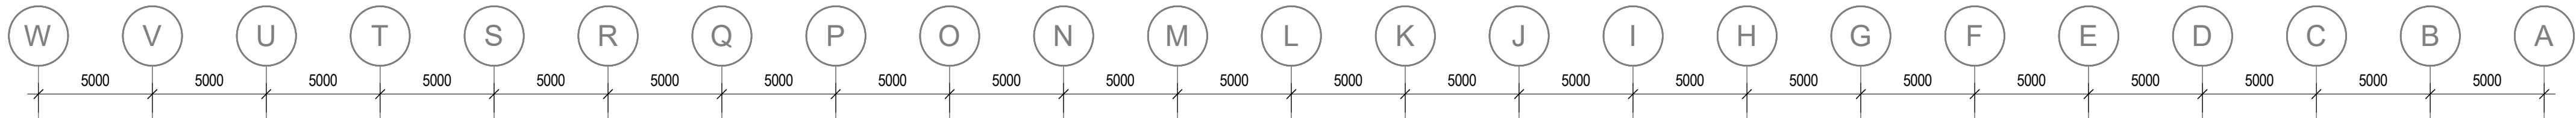 

Billbergia



Billbergia
creating communities®

Project
Mixed-use Development & Community
Centre
34 Walker Street Rhodes NSW
2138

Drawing Name

Level 18

Date
08.04.2022

Scale
1 : 200

Sheet Size
@ A1

Drawn Chk.

NR SC JP





Job No. Drawing No. Revision
4440 0223 / 75

SJB Architects
Level 2
490 Crown Street
Surry Hills NSW
2010 Australia
T 61 2 9380 9911
F 61 2 9380 9922
www.sjb.com.au



FOR APPROVAL

Rev	Date	Revision	By	Chk.
74	18.03.2022	DA MODIFICATION	SC	JP
75	08.04.2022	AMENDING DA	SC	JP

  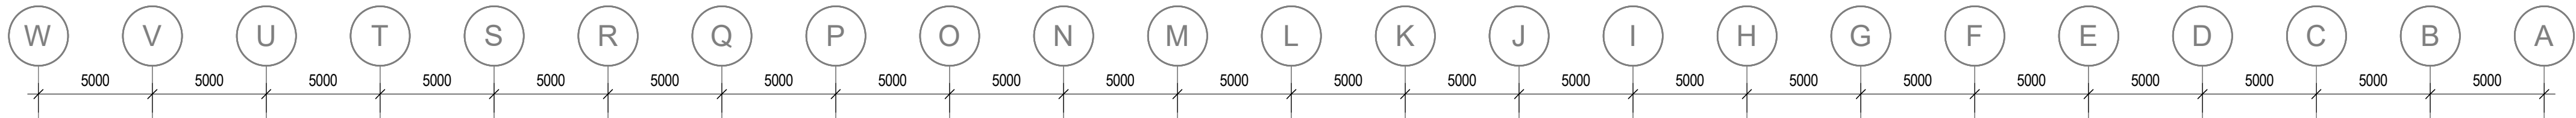 

Billbergia



Billbergia
creating communities®

Project
Mixed-use Development & Community
Centre
34 Walker Street Rhodes NSW
2138

Drawing Name

Level 19

Date 08.04.2022 Scale 1 : 200 Sheet Size @ A1

Drawn Chk.

NR SC JP



Job No. 4440 Drawing No. 0224 Revision / 75

SJB Architects
Level 2
490 Crown Street
Surry Hills NSW
2010 Australia
T 61 2 9380 9911
F 61 2 9380 9922
www.sjb.com.au



FOR APPROVAL

Rev	Date	Revision	By	Chk.
14	05.09.2017	PRE DA MEETING		
15	14.09.2017	FOR INFORMATION		
18	05.10.2017	FOR INFORMATION		
23	19.10.2017	FOR COORDINATION		
25	26.10.2017	FOR INFORMATION		
27	07.11.2017	CONSULTANT ISSUE		
31	21.11.2017	FOR INFORMATION		
34	24.11.2017	FOR INFORMATION		
35	30.11.2017	FOR INFORMATION		
36	08.12.2017	FOR INFORMATION		
39	14.12.2017	ISSUED FOR DA		
40	12.06.2018	REVISED DA ISSUE		
48	18.06.2021	DA MODIFICATION	SC	JP
69	28.07.2021	DA MODIFICATION	SC	JP
72	12.11.2021	FOR INFORMATION	SC	JP
73	10.02.2022	FOR INFORMATION	SC	JP
74	18.03.2022	DA MODIFICATION	SC	JP
75	08.04.2022	AMENDING DA	SC	JP

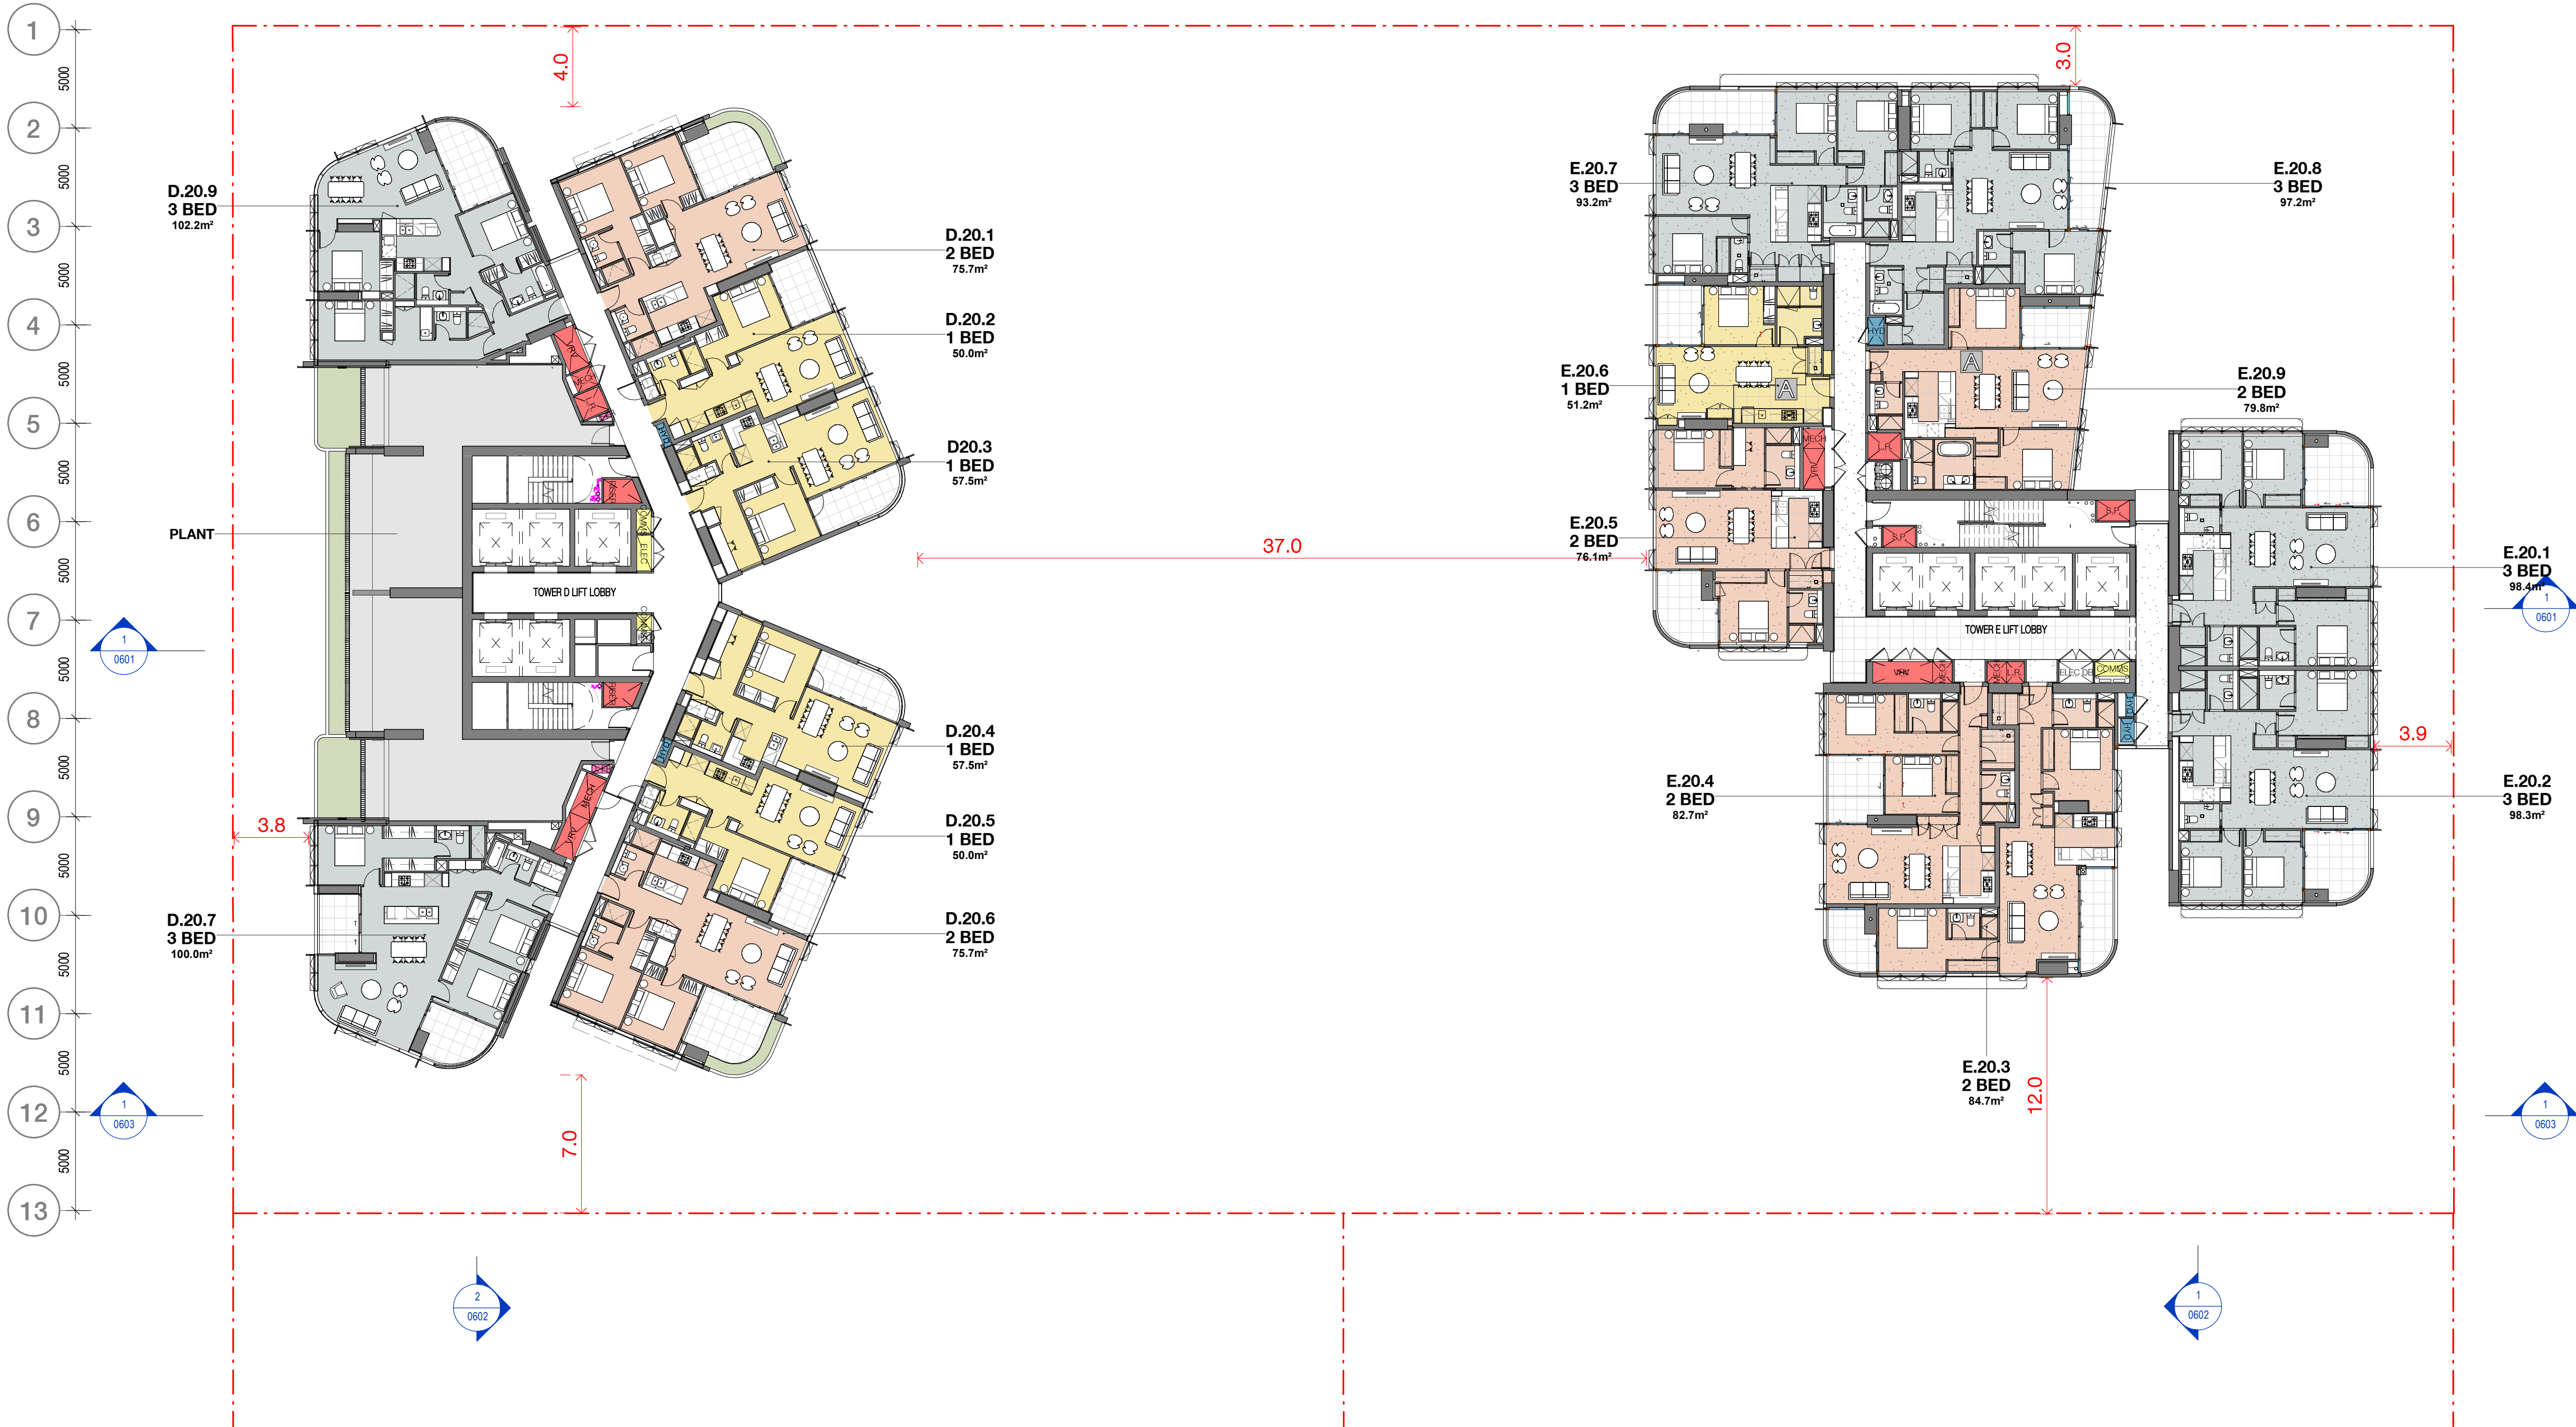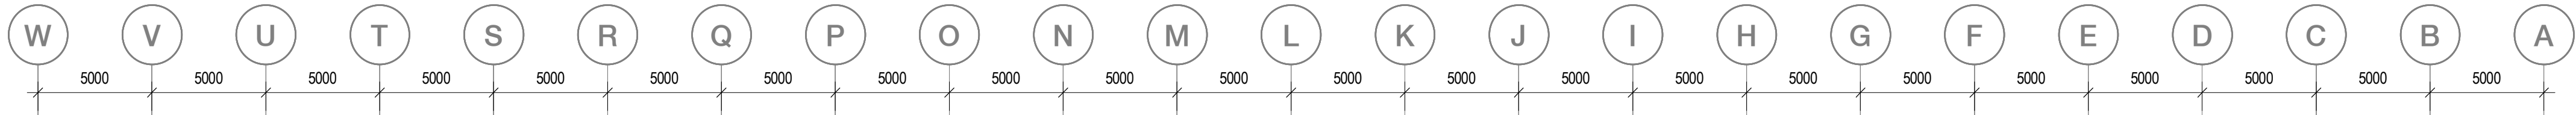

2 0501 E.Level 20 1:200

Billbergia



Billbergia
creating communities®

Project
Mixed-use Development & Community
Centre
34 Walker Street Rhodes NSW
2138

Drawing Name

Level 20

Date 08.04.2022 Scale 1 : 200 Sheet Size @ A1

Drawn NR SC Chk. JP

Job No. 4440 Drawing No. 0225 Revision / 75

SJB Architects
Level 2
490 Crown Street
Surry Hills NSW
2010 Australia
T 61 2 9380 9911
F 61 2 9380 9922
www.sjb.com.au



FOR APPROVAL

Rev	Date	Revision	By	Chk.
75	08.04.2022	AMENDING DA	SC	JP

Billbergia



Billbergia
creating communities®

Project
Mixed-use Development & Community
Centre
34 Walker Street Rhodes NSW
2138

Drawing Name

Level 21

Date
08.04.2022

Scale
1 : 200

Sheet Size
@ A1

Drawn

Chk.

Author

Checker

Job No.
4440

Drawing No.
0226

Revision
/ 75

SJB Architects
Level 2
490 Crown Street
Surry Hills NSW
2010 Australia
T 61 2 9380 9911
F 61 2 9380 9922
www.sjb.com.au



1 BED

2 BED

3 BED

4 BED

W 5000 V 5000 U 5000 T 5000 S 5000 R 5000 Q 5000 P 5000 O 5000 N 5000 M 5000 L 5000 K 5000 J 5000 I 5000 H 5000 G 5000 F 5000 E 5000 D 5000 C 5000 B 5000 A

2
0602

1
0602

1 5000
2 5000
3 5000
4 5000
5 5000
6 5000
7 5000
8 5000
9 5000
10 5000
11 5000
12 5000
13 5000

D.21.10
3 BED
102.2m²

D.21.9
2 BED
82.4m²

D.21.8
2 BED
83.4m²

D.21.7
3 BED
100.3m²

D.21.1
2 BED
75.7m²

D.21.2
1 BED
50.0m²

D.21.4
1 BED
57.5m²

D.21.5
1 BED
50.0m²

D.21.6
2 BED
75.7m²

E.21.7
3 BED
93.6m²

E.21.6
1 BED
50.3m²

E.21.5
2 BED
76.2m²

E.21.4
2 BED
82.9m²

E.21.3
2 BED
85.5m²

E.21.8
3 BED
97.2m²

E.21.9
2 BED
79.8m²

E.21.1
3 BED
98.4m²

E.21.2
3 BED
98.4m²

2
0602

1
0602

1
0603



FOR APPROVAL

Rev	Date	Revision	By	Chk.
25	26.10.2017	FOR INFORMATION		
27	07.11.2017	CONSULTANT ISSUE		
31	21.11.2017	FOR INFORMATION		
34	24.11.2017	FOR INFORMATION		
35	30.11.2017	FOR INFORMATION		
36	06.12.2017	FOR INFORMATION		
39	14.12.2017	ISSUED FOR DA		
40	12.06.2018	REVISED DA ISSUE		
48	18.06.2021	DA MODIFICATION	SC	JP
69	28.07.2021	DA MODIFICATION	SC	JP
72	12.11.2021	FOR INFORMATION	SC	JP
73	10.02.2022	FOR INFORMATION	SC	JP
74	18.03.2022	DA MODIFICATION	SC	JP
75	08.04.2022	AMENDING DA	SC	JP

Billbergia



Billbergia
creating communities®

Project
Mixed-use Development & Community Centre
34 Walker Street Rhodes NSW 2138

Drawing Name

Level 22

Date
08.04.2022

Scale
1 : 200

Sheet Size
@ A1

Drawn

NR SC

Chk.

JP

Job No.

4440

Drawing No.

0227

Revision

/ 75

SJB Architects
Level 2
490 Crown Street
Surry Hills NSW
2010 Australia
T 61 2 9380 9911
F 61 2 9380 9922
www.sjb.com.au





1 BED
2 BED
3 BED
4 BED



FOR APPROVAL

Rev	Date	Revision	By	Chk.
25	26.10.2017	FOR INFORMATION		
27	07.11.2017	CONSULTANT ISSUE		
31	21.11.2017	FOR INFORMATION		
34	24.11.2017	FOR INFORMATION		
35	30.11.2017	FOR INFORMATION		
36	08.12.2017	FOR INFORMATION		
39	14.12.2017	ISSUED FOR DA		
40	12.06.2018	REVISED DA ISSUE		
48	18.06.2021	DA MODIFICATION	SC	JP
69	28.07.2021	DA MODIFICATION	SC	JP
72	12.11.2021	FOR INFORMATION	SC	JP
73	10.02.2022	FOR INFORMATION	SC	JP
74	18.03.2022	DA MODIFICATION	SC	JP
75	08.04.2022	AMENDING DA	SC	JP

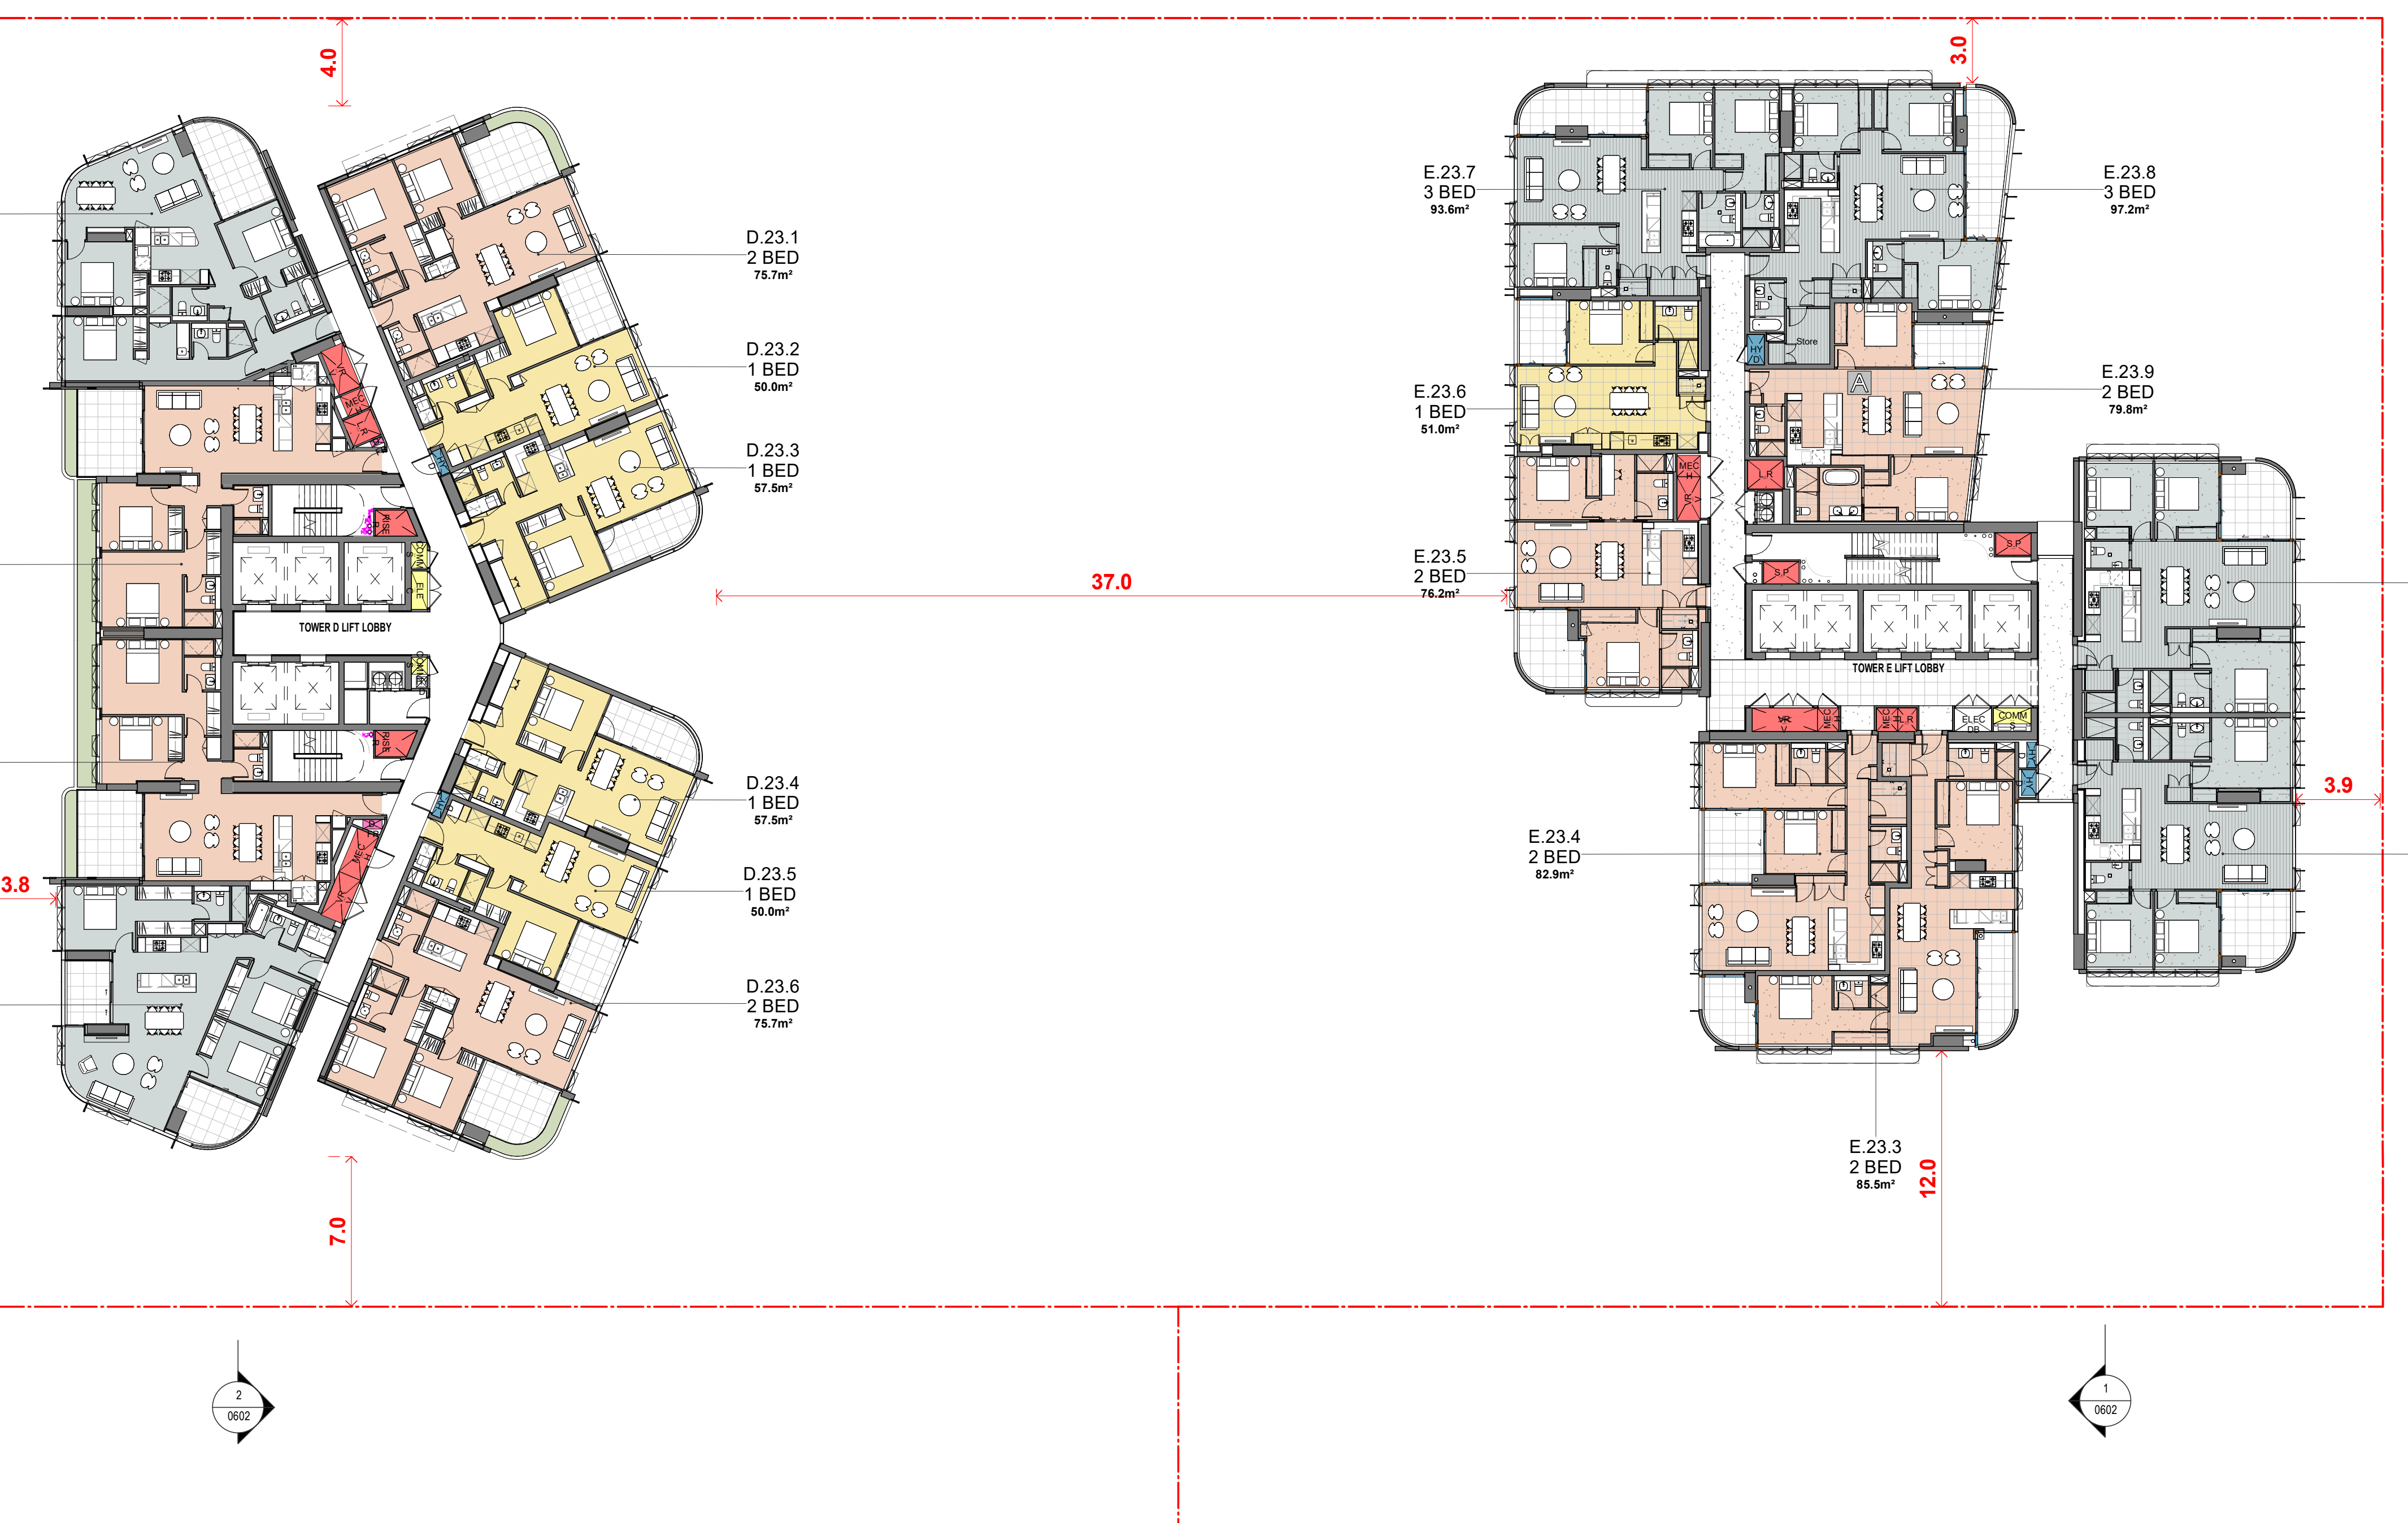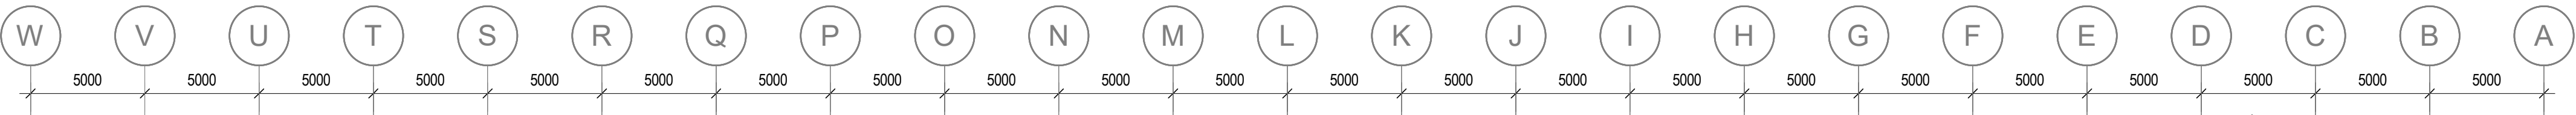

Billbergia



Billbergia
creating communities®

Project
Mixed-use Development & Community
Centre
34 Walker Street Rhodes NSW
2138

Drawing Name

Level 23-24

Date
08.04.2022

Scale
1 : 200


Sheet Size
@ A1

Drawn Chk.

NR SC JP

Job No. Drawing No. Revision
4440 0228 / 75

SJB Architects
Level 2
490 Crown Street
Surry Hills NSW
2010 Australia
T 61 2 9380 9911
F 61 2 9380 9922
www.sjb.com.au

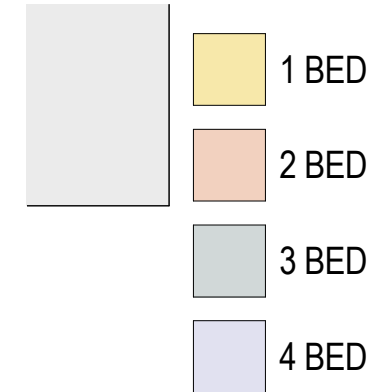

FOR APPROVAL

Rev	Date	Revision	By	Chk.
25	26.10.2017	FOR INFORMATION		
27	07.11.2017	CONSULTANT ISSUE		
31	21.11.2017	FOR INFORMATION		
34	24.11.2017	FOR INFORMATION		
35	30.11.2017	FOR INFORMATION		
36	08.12.2017	FOR INFORMATION		
39	14.12.2017	ISSUED FOR DA		
40	12.06.2018	REVISED DA ISSUE		
48	18.06.2021	DA MODIFICATION	SC	JP
69	28.07.2021	DA MODIFICATION	SC	JP
72	12.11.2021	FOR INFORMATION	SC	JP
73	10.02.2022	FOR INFORMATION	SC	JP
74	18.03.2022	DA MODIFICATION	SC	JP
75	08.04.2022	AMENDING DA	SC	JP

Billbergia



Billbergia
creating communities®

Project
Mixed-use Development & Community
Centre
34 Walker Street Rhodes NSW
2138

Drawing Name

Level 25

Date
08.04.2022

Scale
1 : 200

Sheet Size
@ A1

Drawn

NR SC

Chk.

JP

Job No.

4440

Drawing No.

0229


Revision

/ 75

SJB Architects
Level 2
490 Crown Street
Surry Hills NSW
2010 Australia
T 61 2 9380 9911
F 61 2 9380 9922
www.sjb.com.au




1 BED
2 BED
3 BED
4 BED

 

W V U T S R Q P O N M L K J I H G F E D C B A

2
0602

1
0602

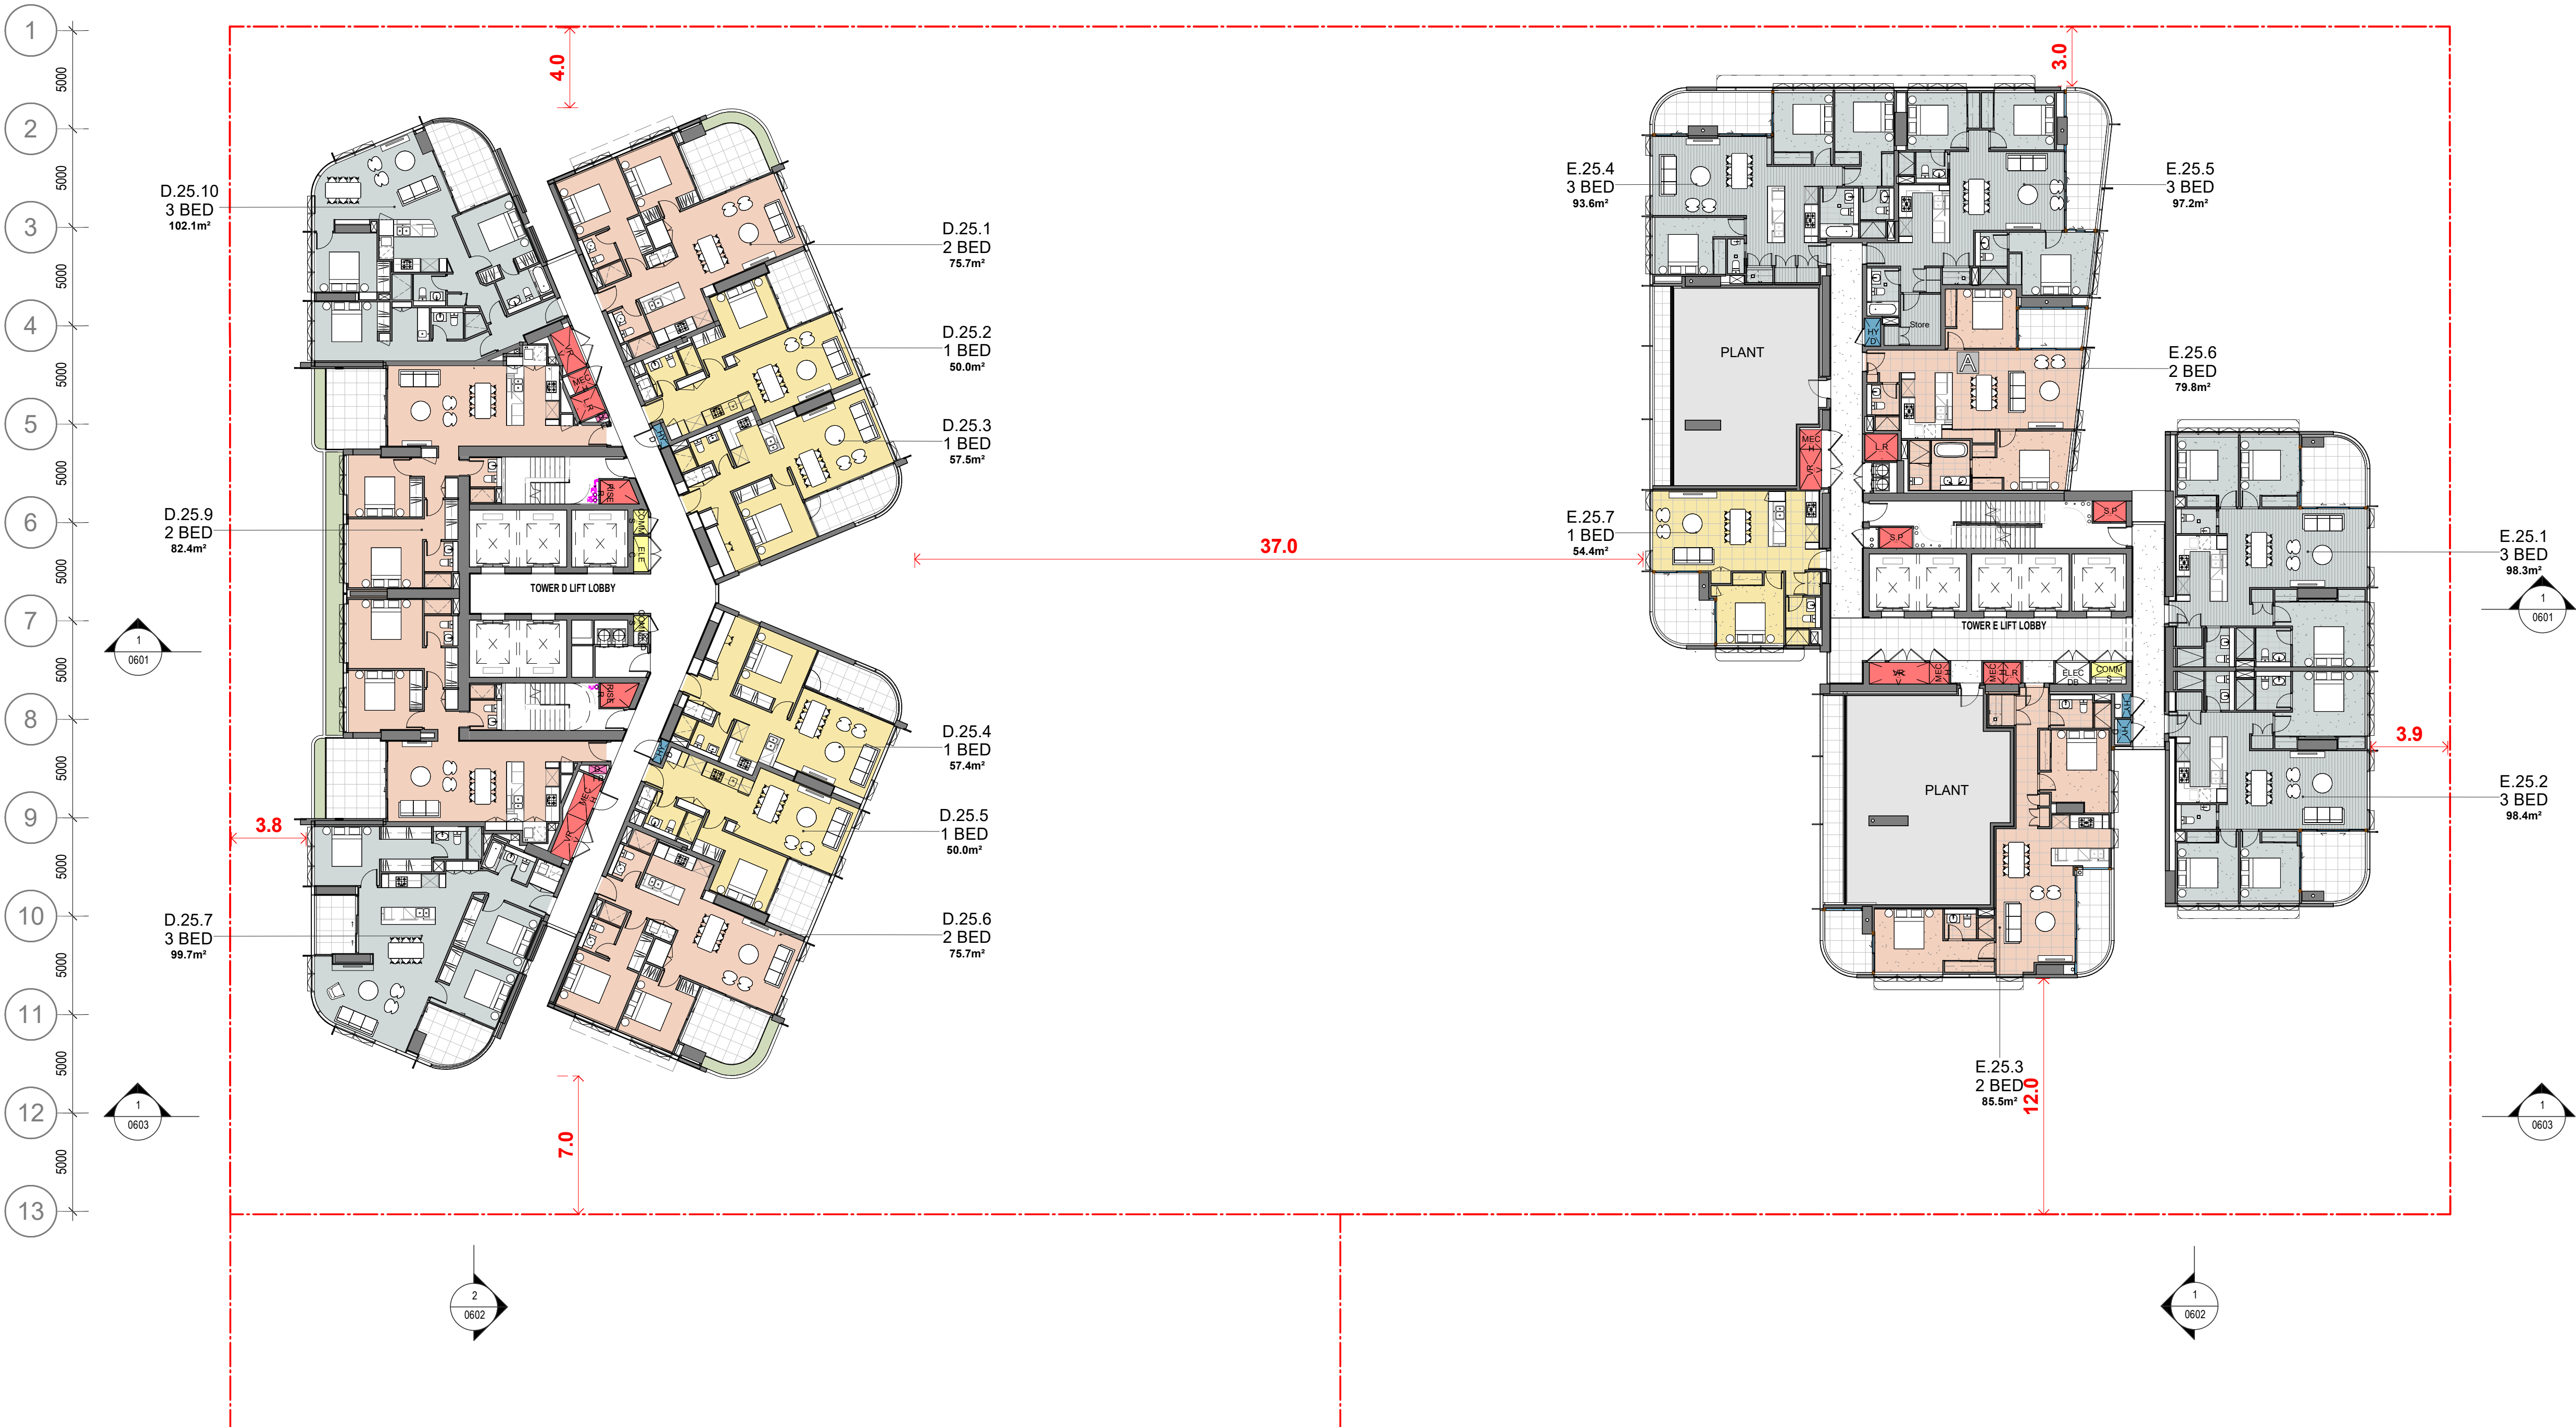

1
0501

Level 25 (Mid-Tower Plant)
1 : 200


- 1 BED
2 BED
3 BED
4 BED

In accepting and utilising this document the recipient agrees that SJB Architecture (NSW) Pty. Ltd. ACN 081 094 724 T/A SJB Architects, retain all common law, statutory law and other rights including copyright and intellectual property rights. The recipient agrees not to use this document for any purpose other than its intended use; to waive all claims against SJB Architects resulting from unauthorised changes; or to reuse the document on other projects without the prior written consent of SJB Architects. Under no circumstances shall transfer of this document be deemed a sale. SJB Architects makes no warranties of fitness for any purpose. The Builder/Contractor shall verify job dimensions prior to any work commencing. Use figured dimensions only. Do not scale drawings.

Nominated Architects: Adam Haddow-7188 | John Pradel-7004

FOR APPROVAL

Rev	Date	Revision	By	Chk.
73	10.02.2022	FOR INFORMATION	SC	JP
74	18.03.2022	DA MODIFICATION	SC	JP
75	08.04.2022	AMENDING DA	SC	JP

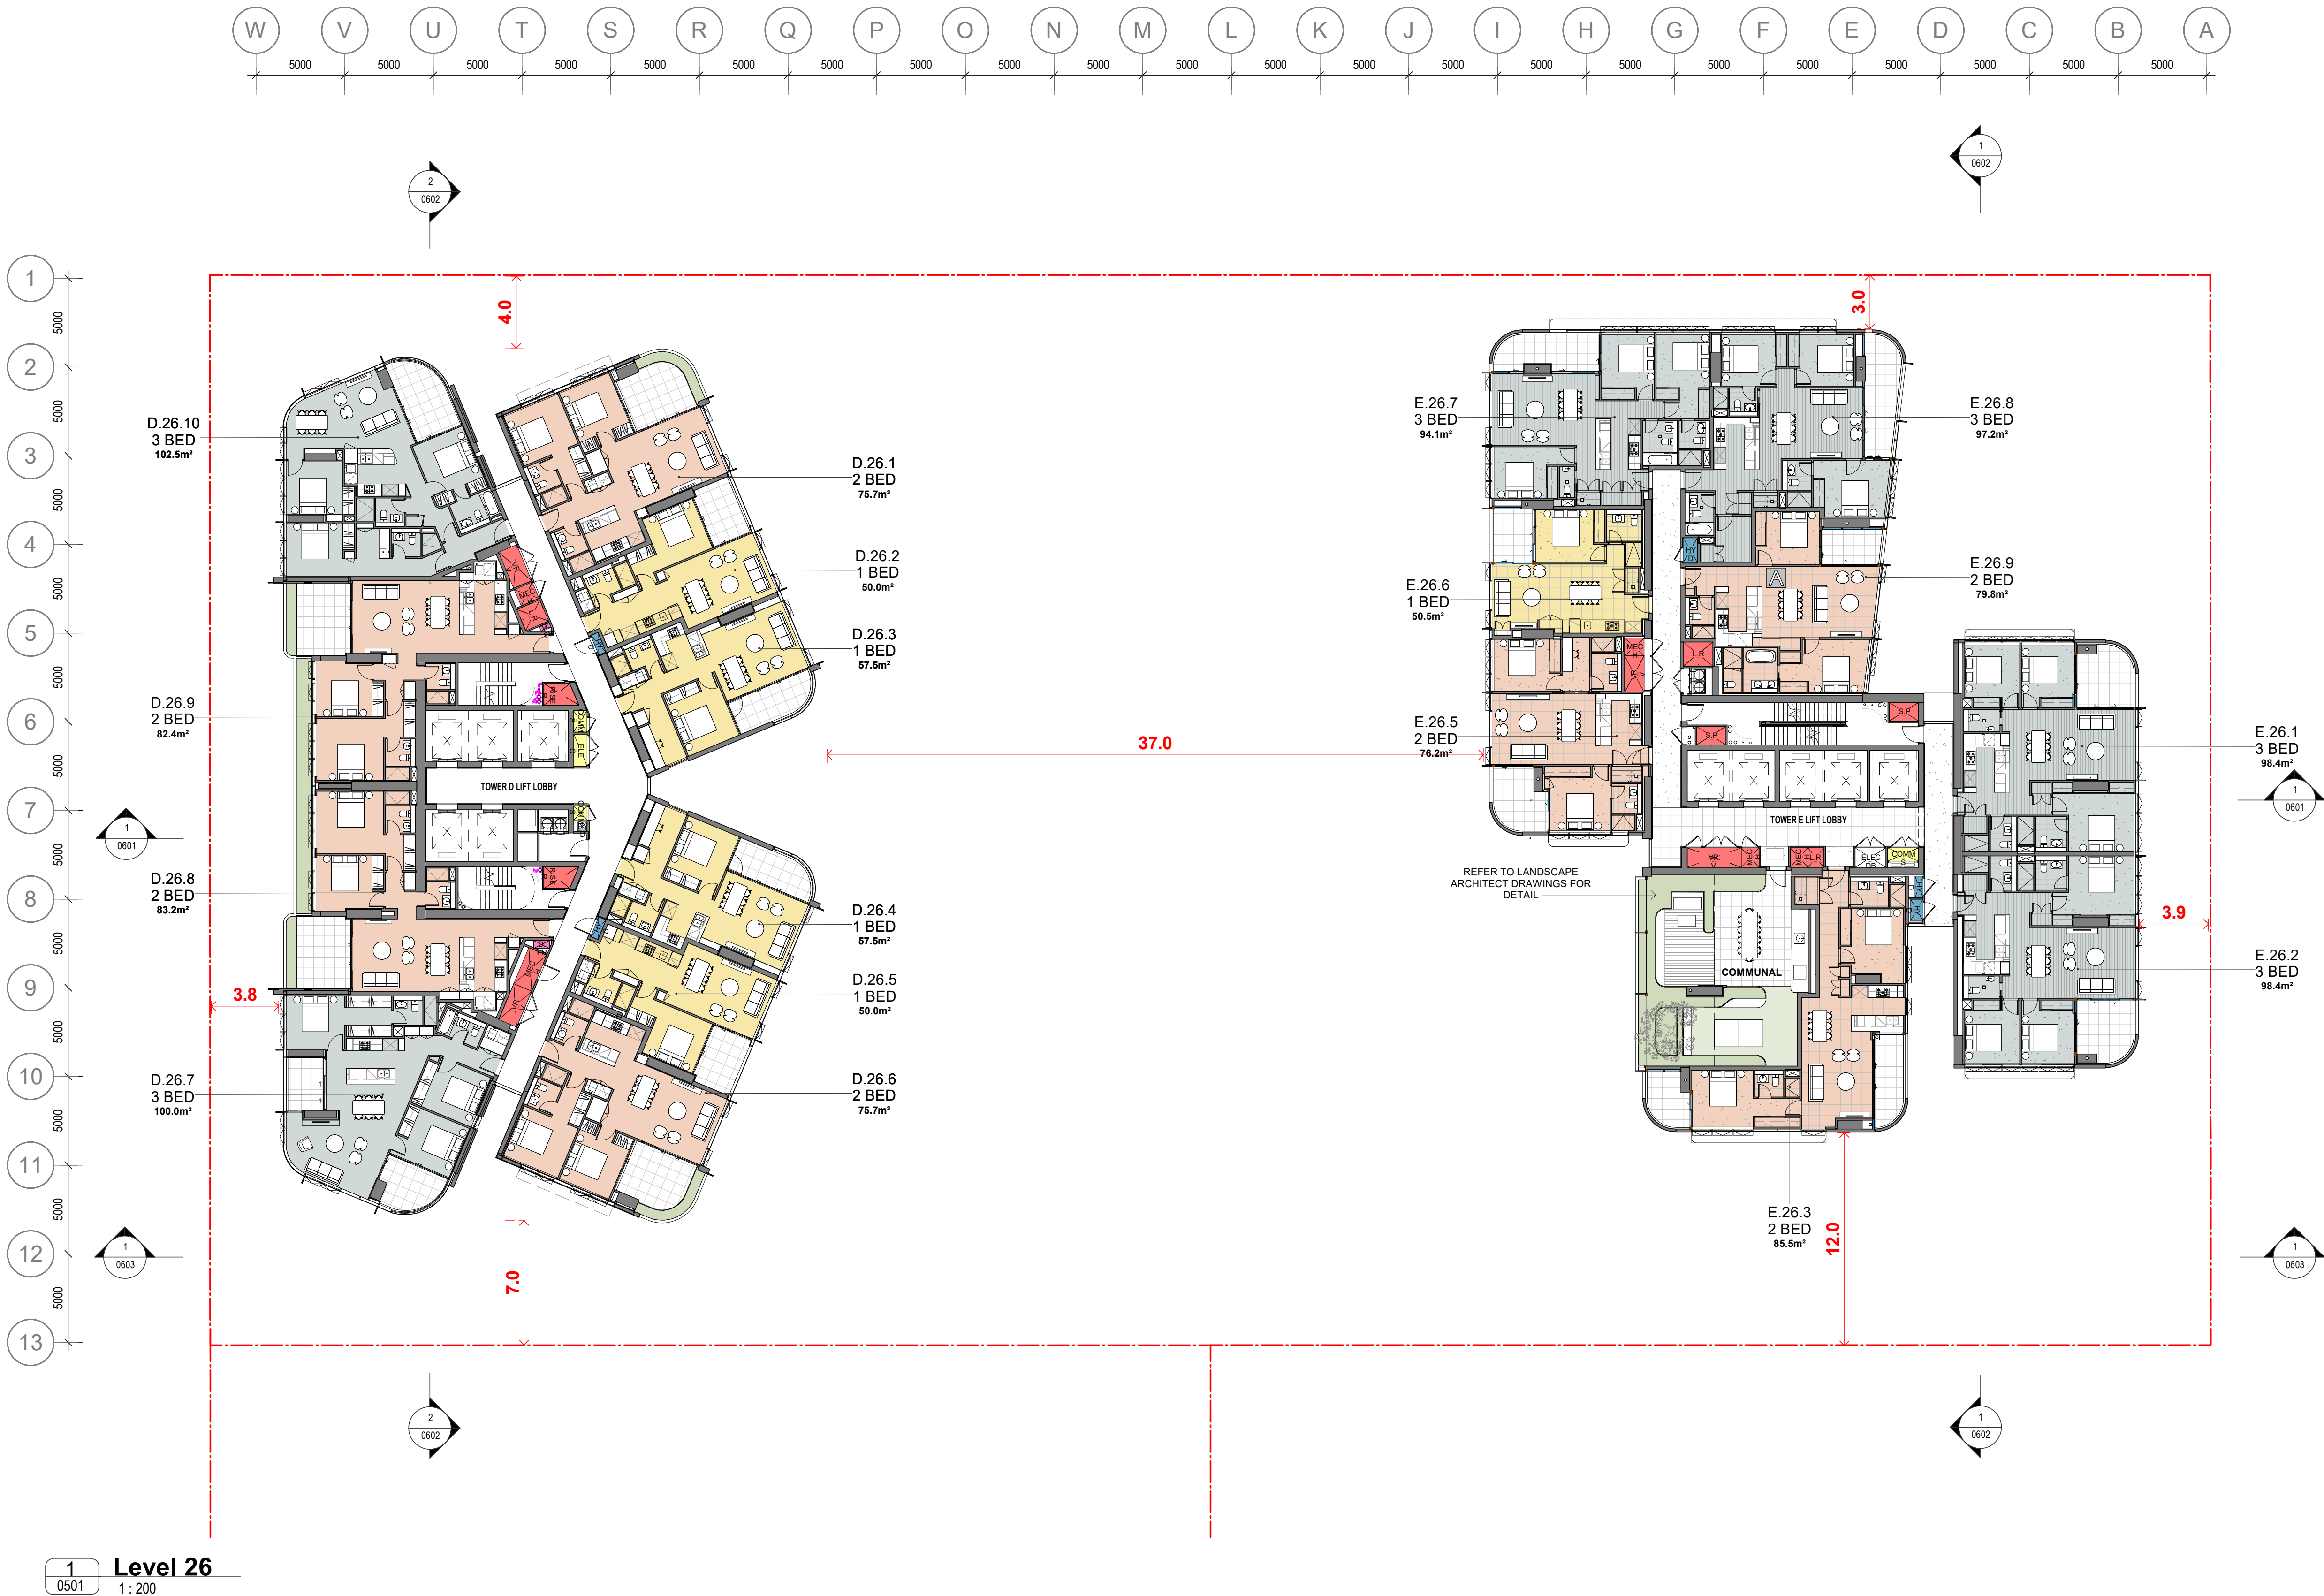

Billbergia



Billbergia
creating communities®

Project

Mixed-use Development & Community Centre

34 Walker Street Rhodes NSW 2138

Drawing Name

Level 26

Date Scale Sheet Size

08.04.2022 1 : 200 @ A1

Drawn Chk.

NR SC JP

Job No. Drawing No. Revision





4440 0230 / 75

SJB Architects
Level 2
490 Crown Street
Surry Hills NSW
2010 Australia
T 61 2 9380 9911
F 61 2 9380 9922
www.sjb.com.au



FOR APPROVAL

Rev	Date	Revision	By	Chk.
75	08.04.2022	AMENDING DA	SC	JP

  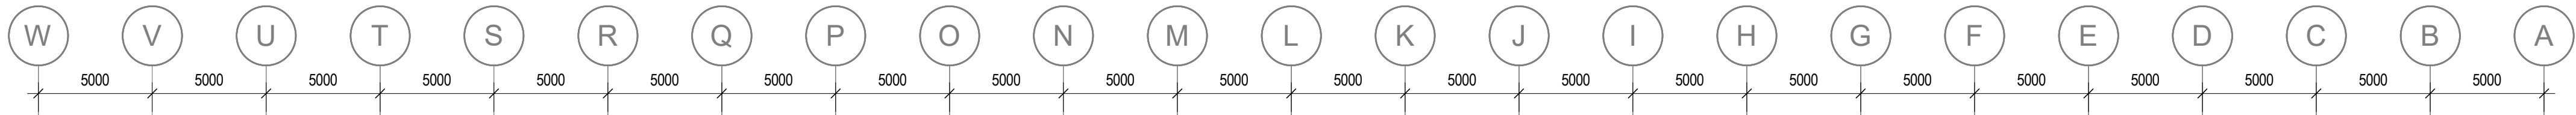 

Billbergia



Billbergia
creating communities®

Project
Mixed-use Development & Community
Centre
34 Walker Street Rhodes NSW
2138

Drawing Name

Level 27

Date
08.04.2022

Scale
1 : 200

Sheet Size
@ A1

Drawn Chk.

Author Checker

Job No. Drawing No. Revision
4440 0231 / 75





SJB Architects
Level 2
490 Crown Street
Surry Hills NSW
2010 Australia
T 61 2 9380 9911
F 61 2 9380 9922
www.sjb.com.au



FOR APPROVAL

Rev	Date	Revision	By	Chk.
9	07.08.2017	FOR COORDINATION		
14	05.09.2017	PRE DA MEETING		
15	14.09.2017	FOR INFORMATION		
18	05.10.2017	FOR INFORMATION		
23	19.10.2017	FOR COORDINATION		
25	26.10.2017	FOR INFORMATION		
27	07.11.2017	CONSULTANT ISSUE		
31	21.11.2017	FOR INFORMATION		
34	24.11.2017	FOR INFORMATION		
35	30.11.2017	FOR INFORMATION		
36	08.12.2017	FOR INFORMATION		
39	14.12.2017	ISSUED FOR DA		
40	12.06.2018	REVISED DA ISSUE		
48	18.06.2021	DA MODIFICATION	SC	JP
69	28.07.2021	DA MODIFICATION	SC	JP
72	12.11.2021	FOR INFORMATION	SC	JP
73	10.02.2022	FOR INFORMATION	SC	JP
75	08.04.2022	AMENDING DA	SC	JP

- 1 BED
- 2 BED
- 3 BED
- 4 BED

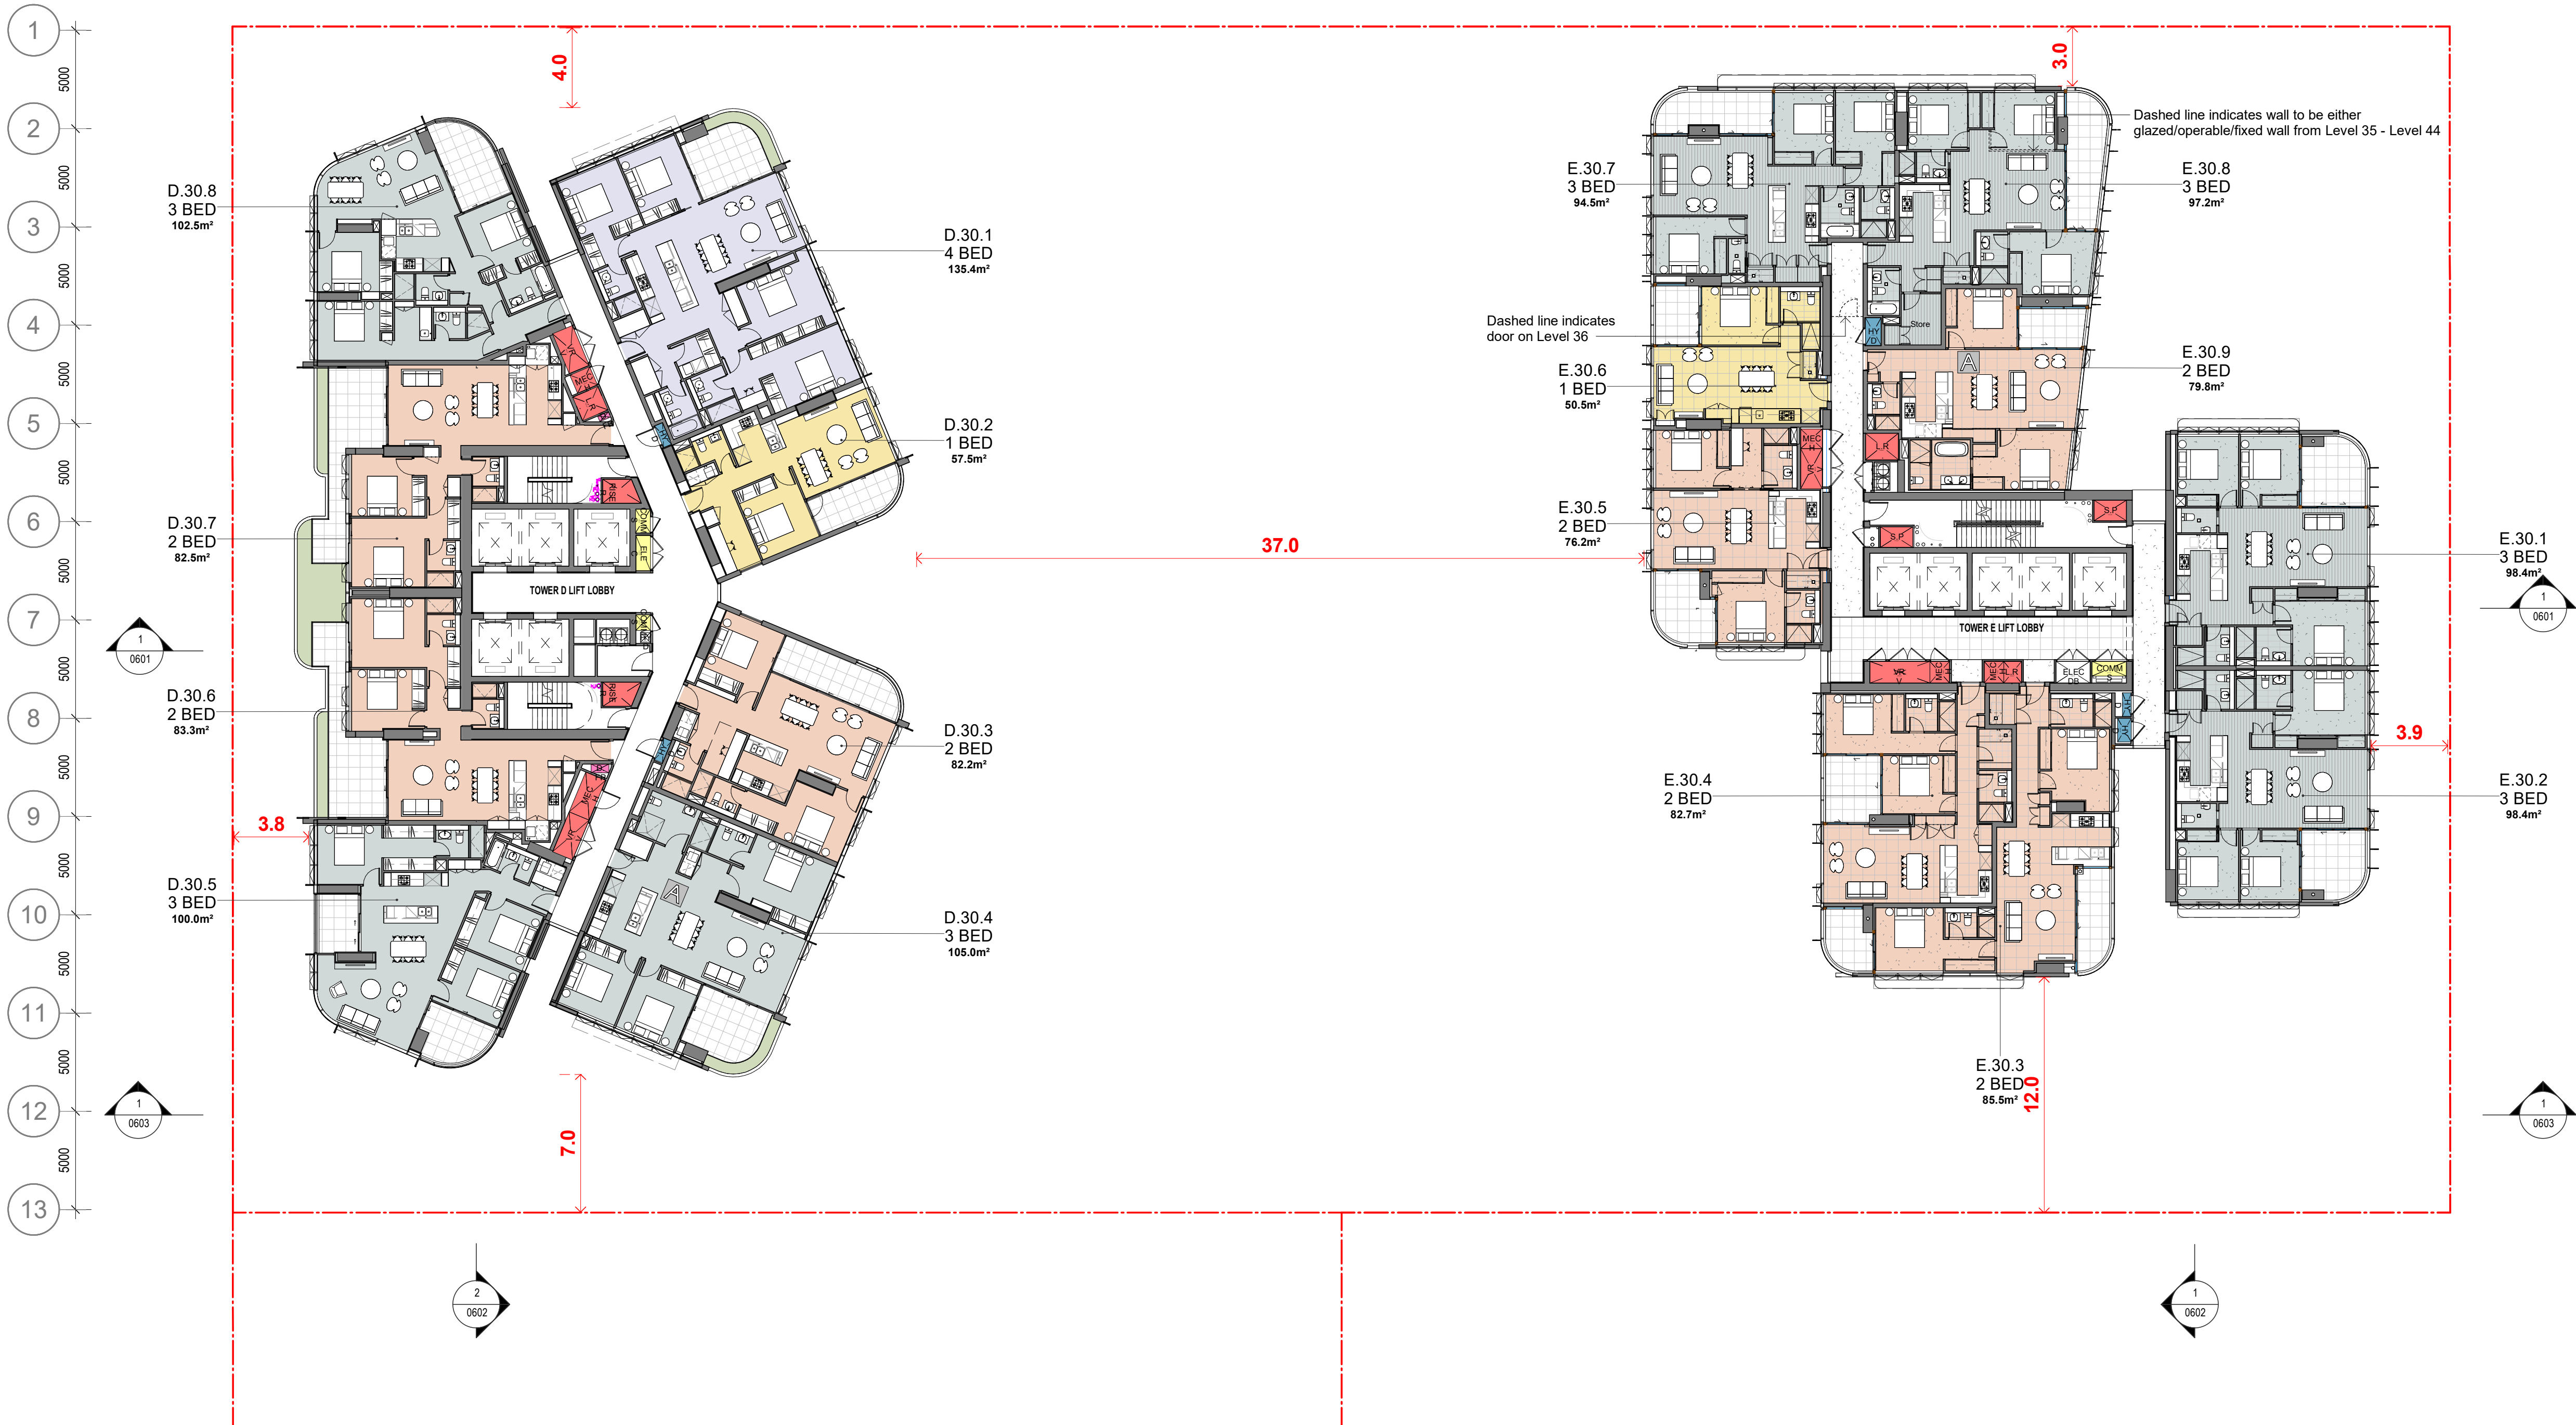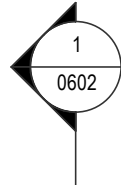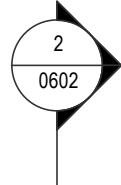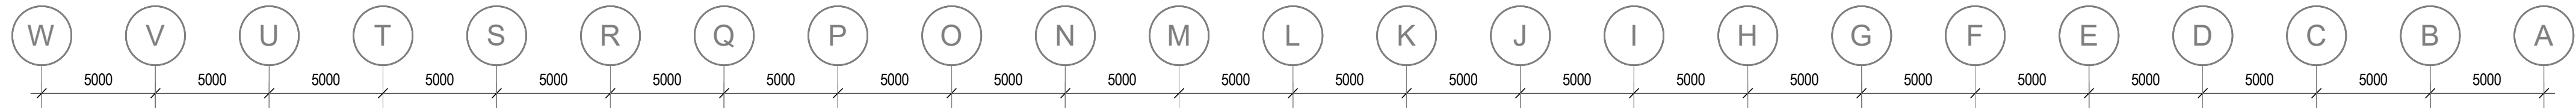

Billbergia



Billbergia
creating communities®

Project
Mixed-use Development & Community
Centre
34 Walker Street Rhodes NSW
2138

Drawing Name

Level 28-38

Date
08.04.2022

Scale
1 : 200

Sheet Size
@ A1

Drawn
NR SC

Chk.
JP

Job No.
4440

Drawing No.
0234

Revision
/ 75










SJB Architects
Level 2
490 Crown Street
Surry Hills NSW
2010 Australia
T 61 2 9380 9911
F 61 2 9380 9922
www.sjb.com.au



FOR APPROVAL

Rev	Date	Revision	By	Chk.
75	08.04.2022	AMENDING DA	SC	JP

- 1 BED
- 2 BED
- 3 BED
- 4 BED

    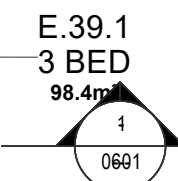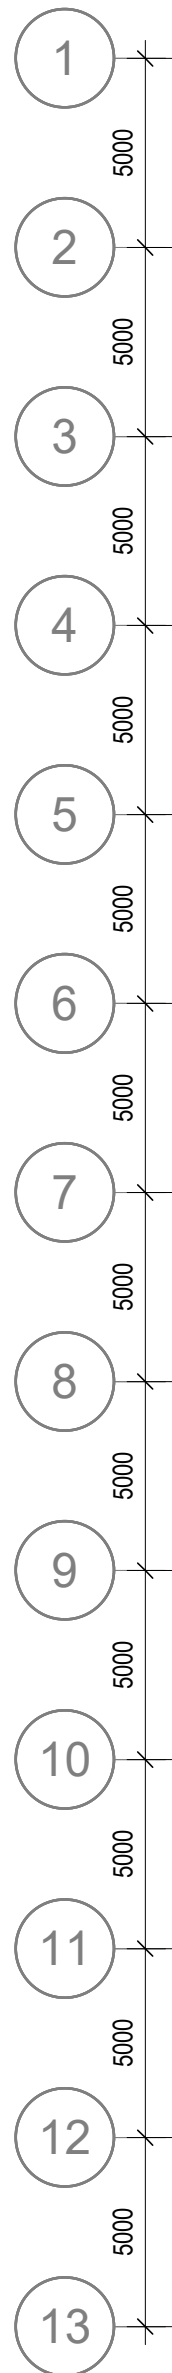  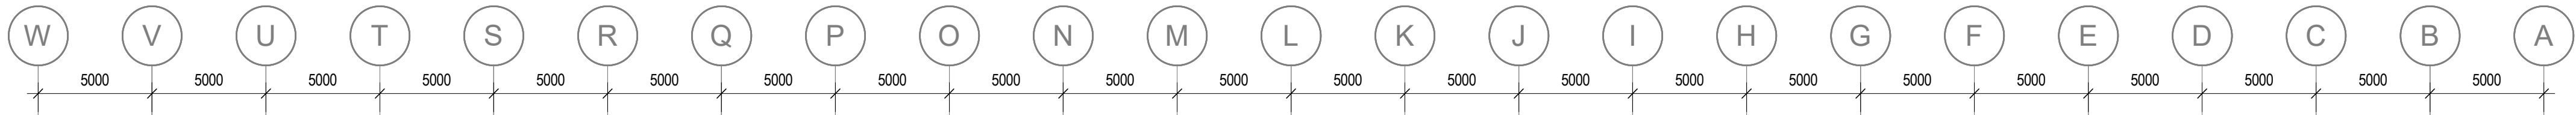

Billbergia



Billbergia
creating communities®

Project
Mixed-use Development & Community
Centre
34 Walker Street Rhodes NSW
2138

Drawing Name

Level 39

Date 08.04.2022 Scale 1 : 200 Sheet Size @ A1

Drawn Author Checker

Job No. 4440 Drawing No. 0235 Revision / 75

SJB Architects
Level 2
490 Crown Street
Surry Hills NSW
2010 Australia
T 61 2 9380 9911
F 61 2 9380 9922
www.sjb.com.au



- 1 BED
2 BED
3 BED
4 BED

In accepting and utilising this document the recipient agrees that SJB Architecture (NSW) Pty. Ltd. ACN 081 094 724 T/A SJB Architects, retain all common law, statutory law and other rights including copyright and intellectual property rights. The recipient agrees not to use this document for any purpose other than its intended use; to waive all claims against SJB Architects resulting from unauthorised changes, or to reuse the document on other projects without the prior written consent of SJB Architects. Under no circumstances shall transfer of this document be deemed a sale. SJB Architects makes no warranties of fitness for any purpose. The Builder/Contractor shall verify job dimensions prior to any work commencing. Use figured dimensions only. Do not scale drawings.

Nominated Architects: Adam Haddow-7188 | John Pradel-7004

FOR APPROVAL

Rev	Date	Revision	By	Chk.
73	10.02.2022	FOR INFORMATION	SC	JP
75	08.04.2022	AMENDING DA	SC	JP



Billbergia



Billbergia
creating communities®

Project
Mixed-use Development & Community Centre
34 Walker Street Rhodes NSW 2138

Drawing Name

Level 40

Date 08.04.2022 Scale 1 : 200 Sheet Size @ A1

Drawn Chk.

NR SC JP

Job No. 4440 Drawing No. 0236 Revision / 75

SJB Architects
Level 2
490 Crown Street
Surry Hills NSW
2010 Australia
T 61 2 9380 9911
F 61 2 9380 9922
www.sjb.com.au



1 Level 40
0501 1 : 200


- 1 BED
2 BED
3 BED
4 BED

In accepting and utilising this document the recipient agrees that SJB Architecture (NSW) Pty. Ltd. ACN 081 094 724 T/A SJB Architects, retain all common law, statutory law and other rights including copyright and intellectual property rights. The recipient agrees not to use this document for any purpose other than its intended use; to waive all claims against SJB Architects resulting from unauthorised changes, or to reuse the document on other projects without the prior written consent of SJB Architects. Under no circumstances shall transfer of this document be deemed a sale. SJB Architects makes no warranties of fitness for any purpose. The Builder/Contractor shall verify job dimensions prior to any work commencing. Use figured dimensions only. Do not scale drawings.

Nominated Architects: Adam Haddow-7188 | John Pradel-7004

FOR APPROVAL

Rev	Date	Revision	By	Chk.
73	10.02.2022	FOR INFORMATION	SC	JP
75	08.04.2022	AMENDING DA	SC	JP

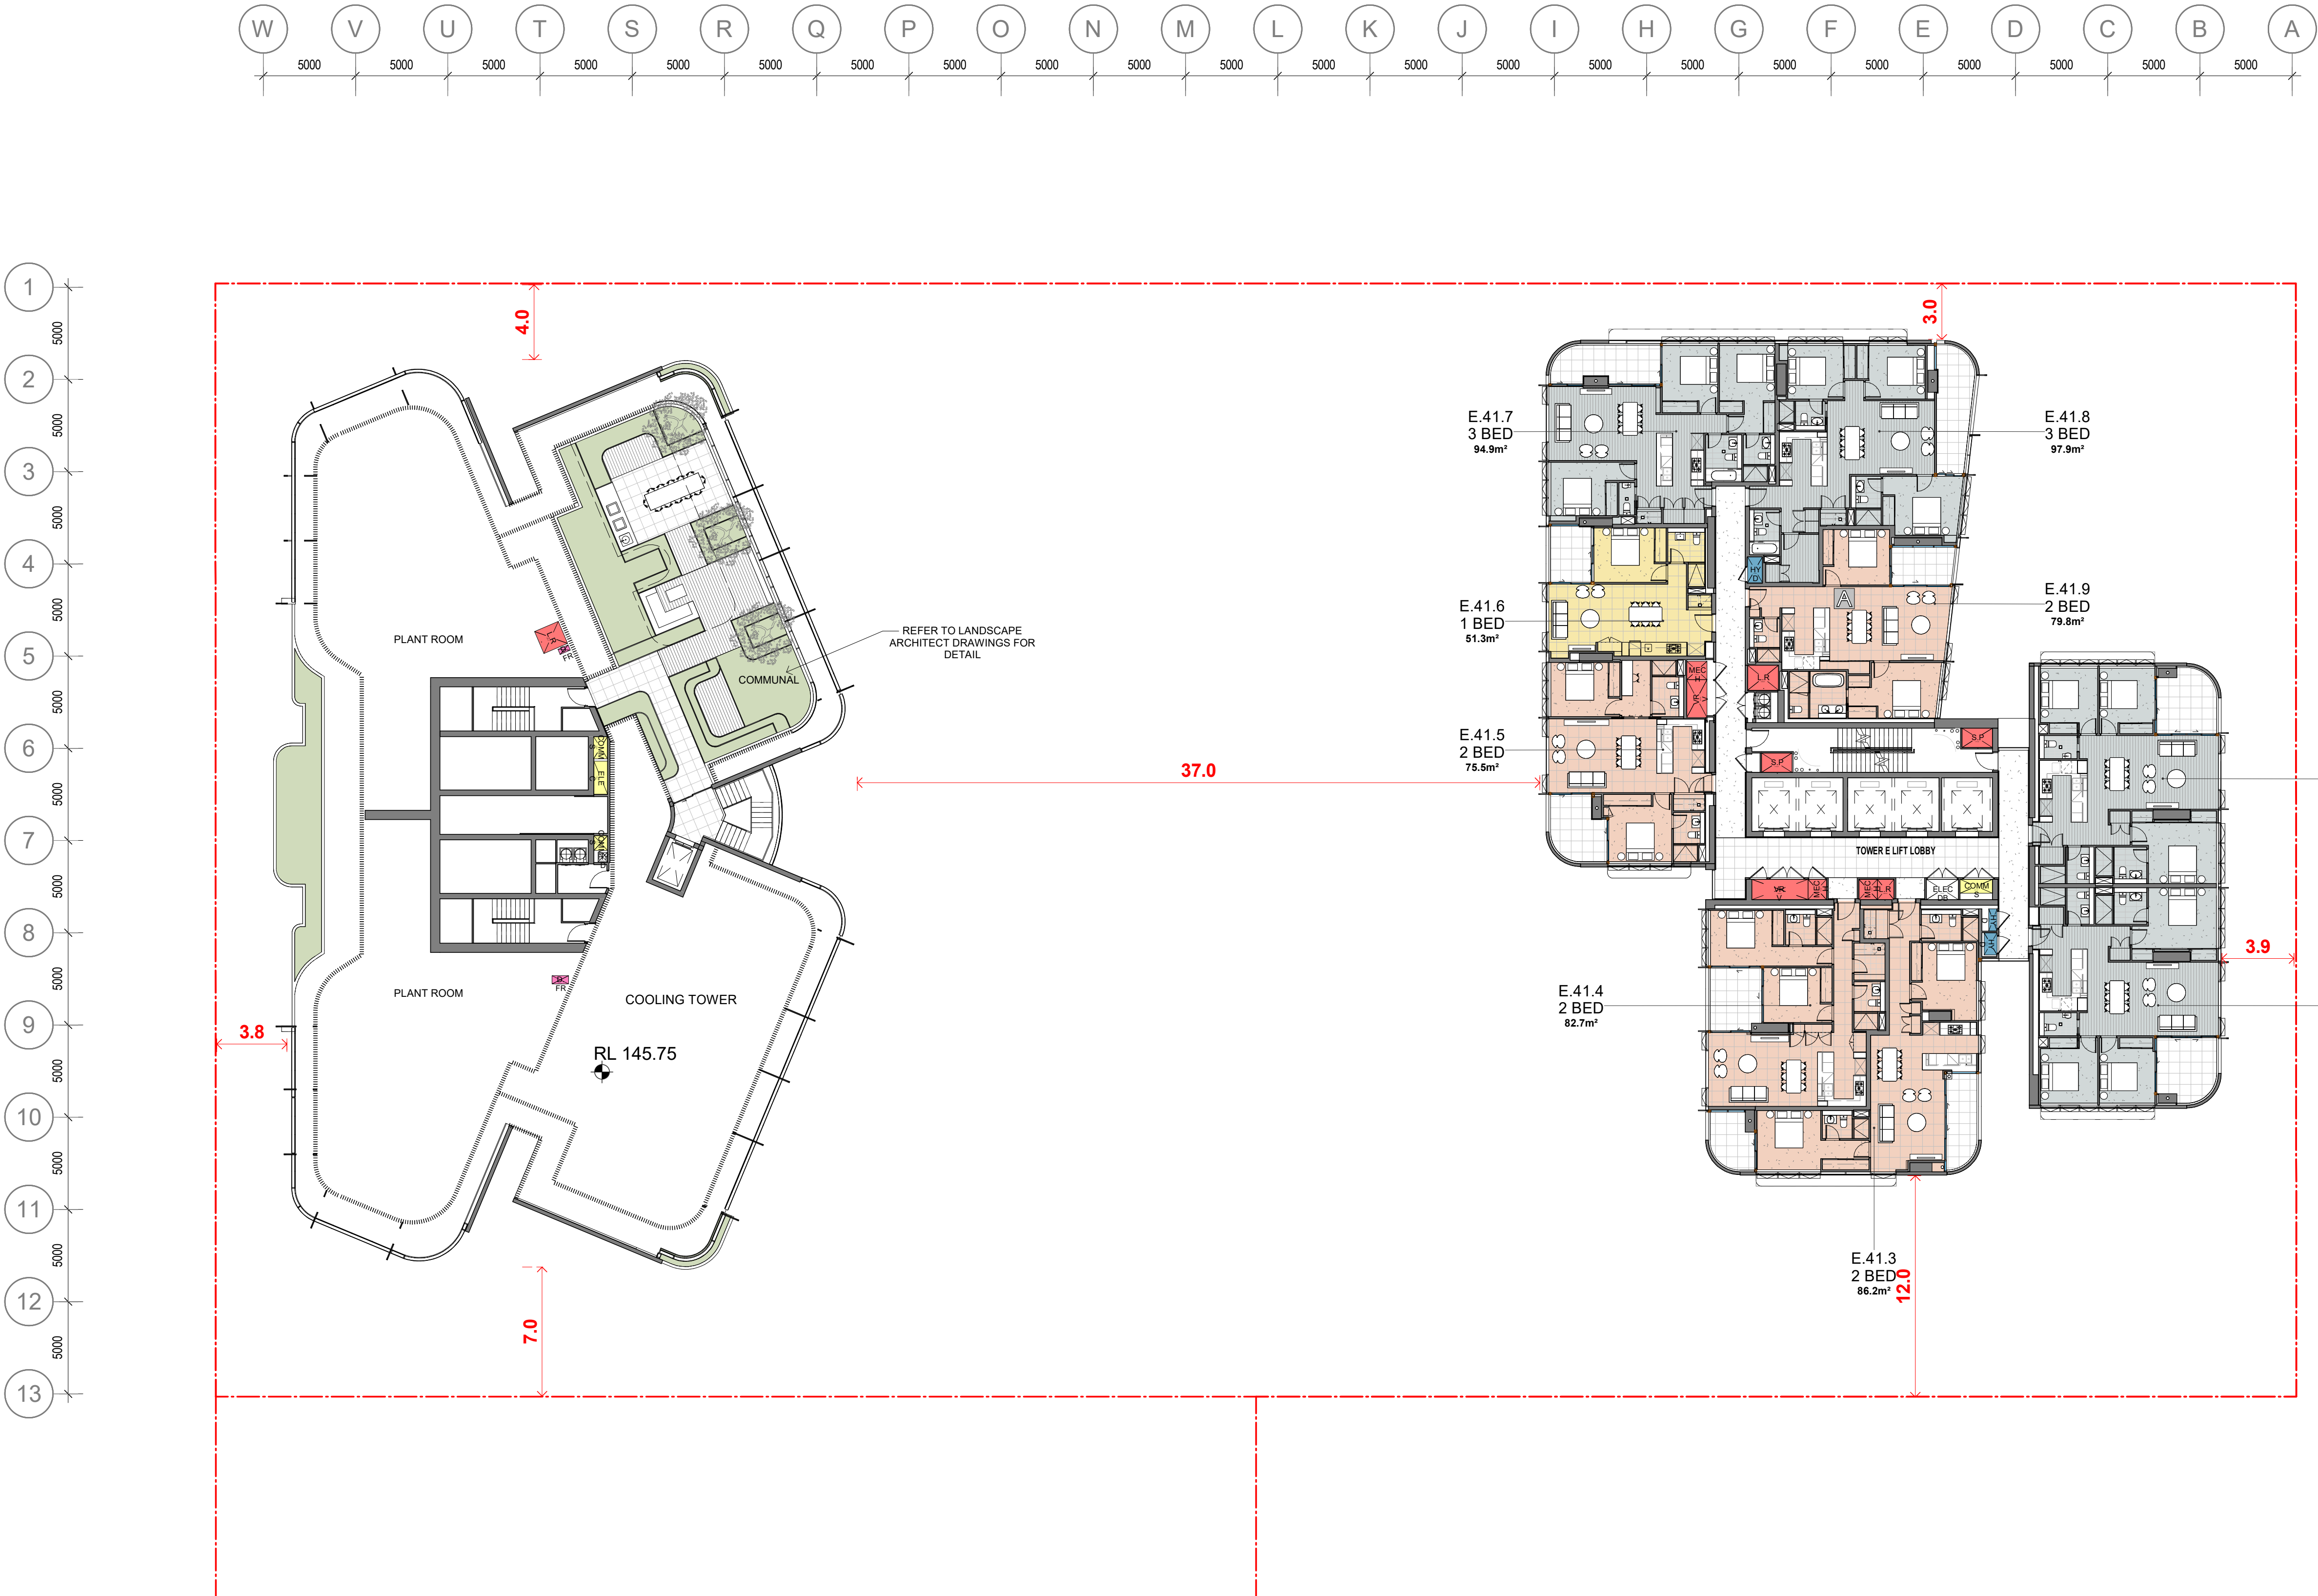

Billbergia




Billbergia
creating communities®

Project
Mixed-use Development & Community Centre
34 Walker Street Rhodes NSW 2138

Drawing Name

Level 41 (Roof D)

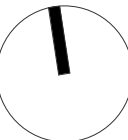

Date: 08.04.2022
Scale: 1 : 200
Sheet Size: @ A1

Drawn: NR SC
Chk.: JP

Job No.: 4440
Drawing No.: 0237
Revision: / 75

SJB Architects
Level 2
490 Crown Street
Surry Hills NSW
2010 Australia
T 61 2 9380 9911
F 61 2 9380 9922
www.sjb.com.au






- 1 BED
2 BED
3 BED
4 BED

In accepting and utilising this document the recipient agrees that SJB Architecture (NSW) Pty. Ltd. ACN 081 094 724 T/A SJB Architects, retain all common law, statutory law and other rights including copyright and intellectual property rights. The recipient agrees not to use this document for any purpose other than its intended use; to waive all claims against SJB Architects resulting from unauthorised changes, or to reuse the document on other projects without the prior written consent of SJB Architects. Under no circumstances shall transfer of this document be deemed a sale. SJB Architects makes no warranties of fitness for any purpose. The Builder/Contractor shall verify job dimensions prior to any work commencing. Use figured dimensions only. Do not scale drawings.

Nominated Architects: Adam Haddow-7188 | John Pradel-7004

FOR APPROVAL

Rev	Date	Revision	By	Chk.
73	10.02.2022	FOR INFORMATION	SC	JP
75	08.04.2022	AMENDING DA	SC	JP

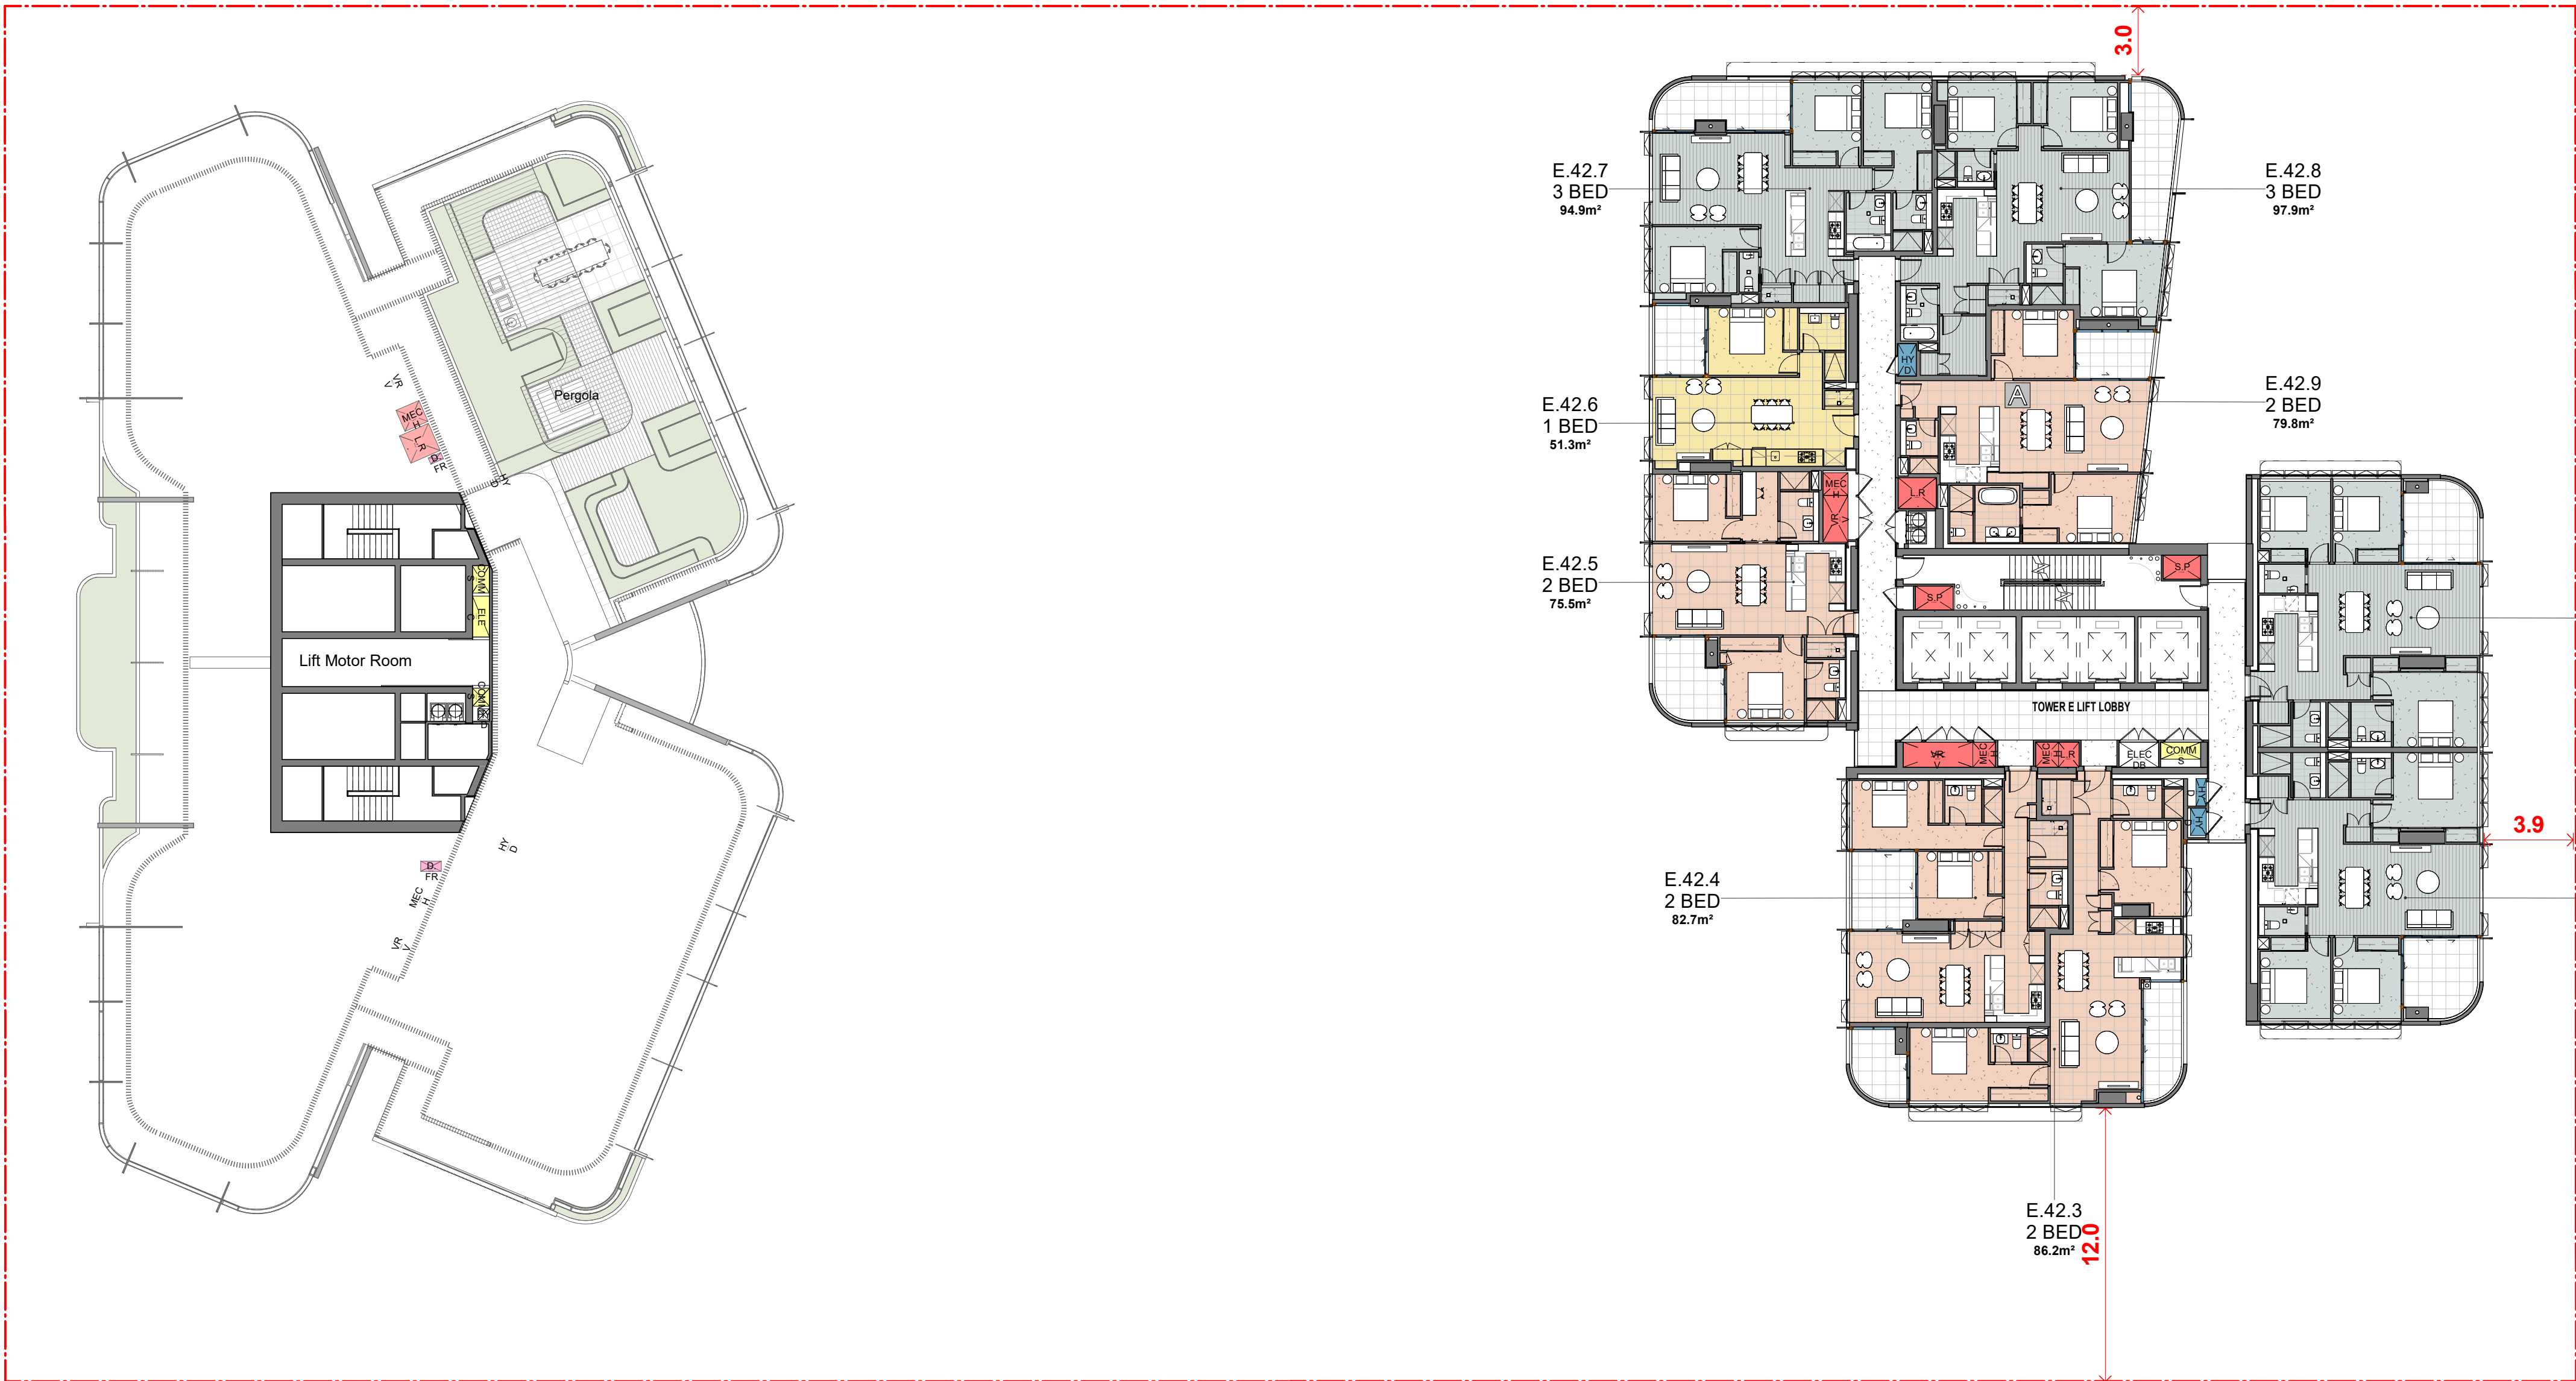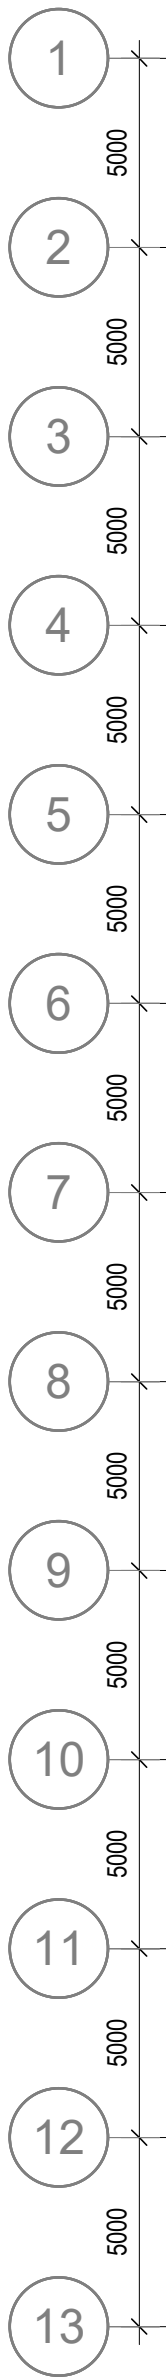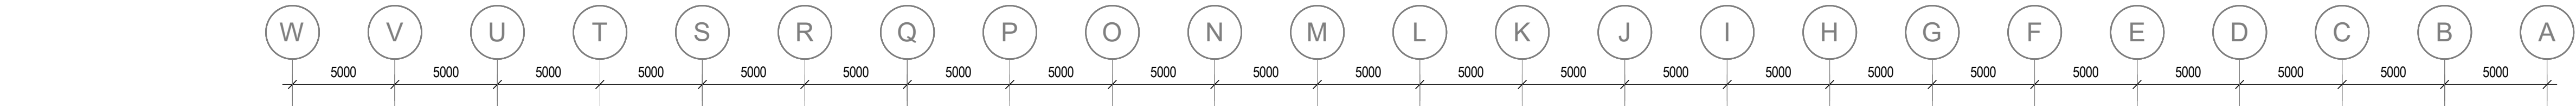

1
0501 Level 42
1 : 200

Billbergia



Billbergia
creating communities®

Project
Mixed-use Development & Community
Centre
34 Walker Street Rhodes NSW
2138

Drawing Name

Level 42

Date
08.04.2022
Scale
1 : 200
Sheet Size
@ A1

Drawn Chk.

NR SC JP


Job No. Drawing No. Revision
4440 0238 / 75

SJB Architects
Level 2
490 Crown Street
Surry Hills NSW
2010 Australia
T 61 2 9380 9911
F 61 2 9380 9922
www.sjb.com.au



FOR APPROVAL

Rev	Date	Revision	By	Chk.
75	08.04.2022	AMENDING DA	SC	JP

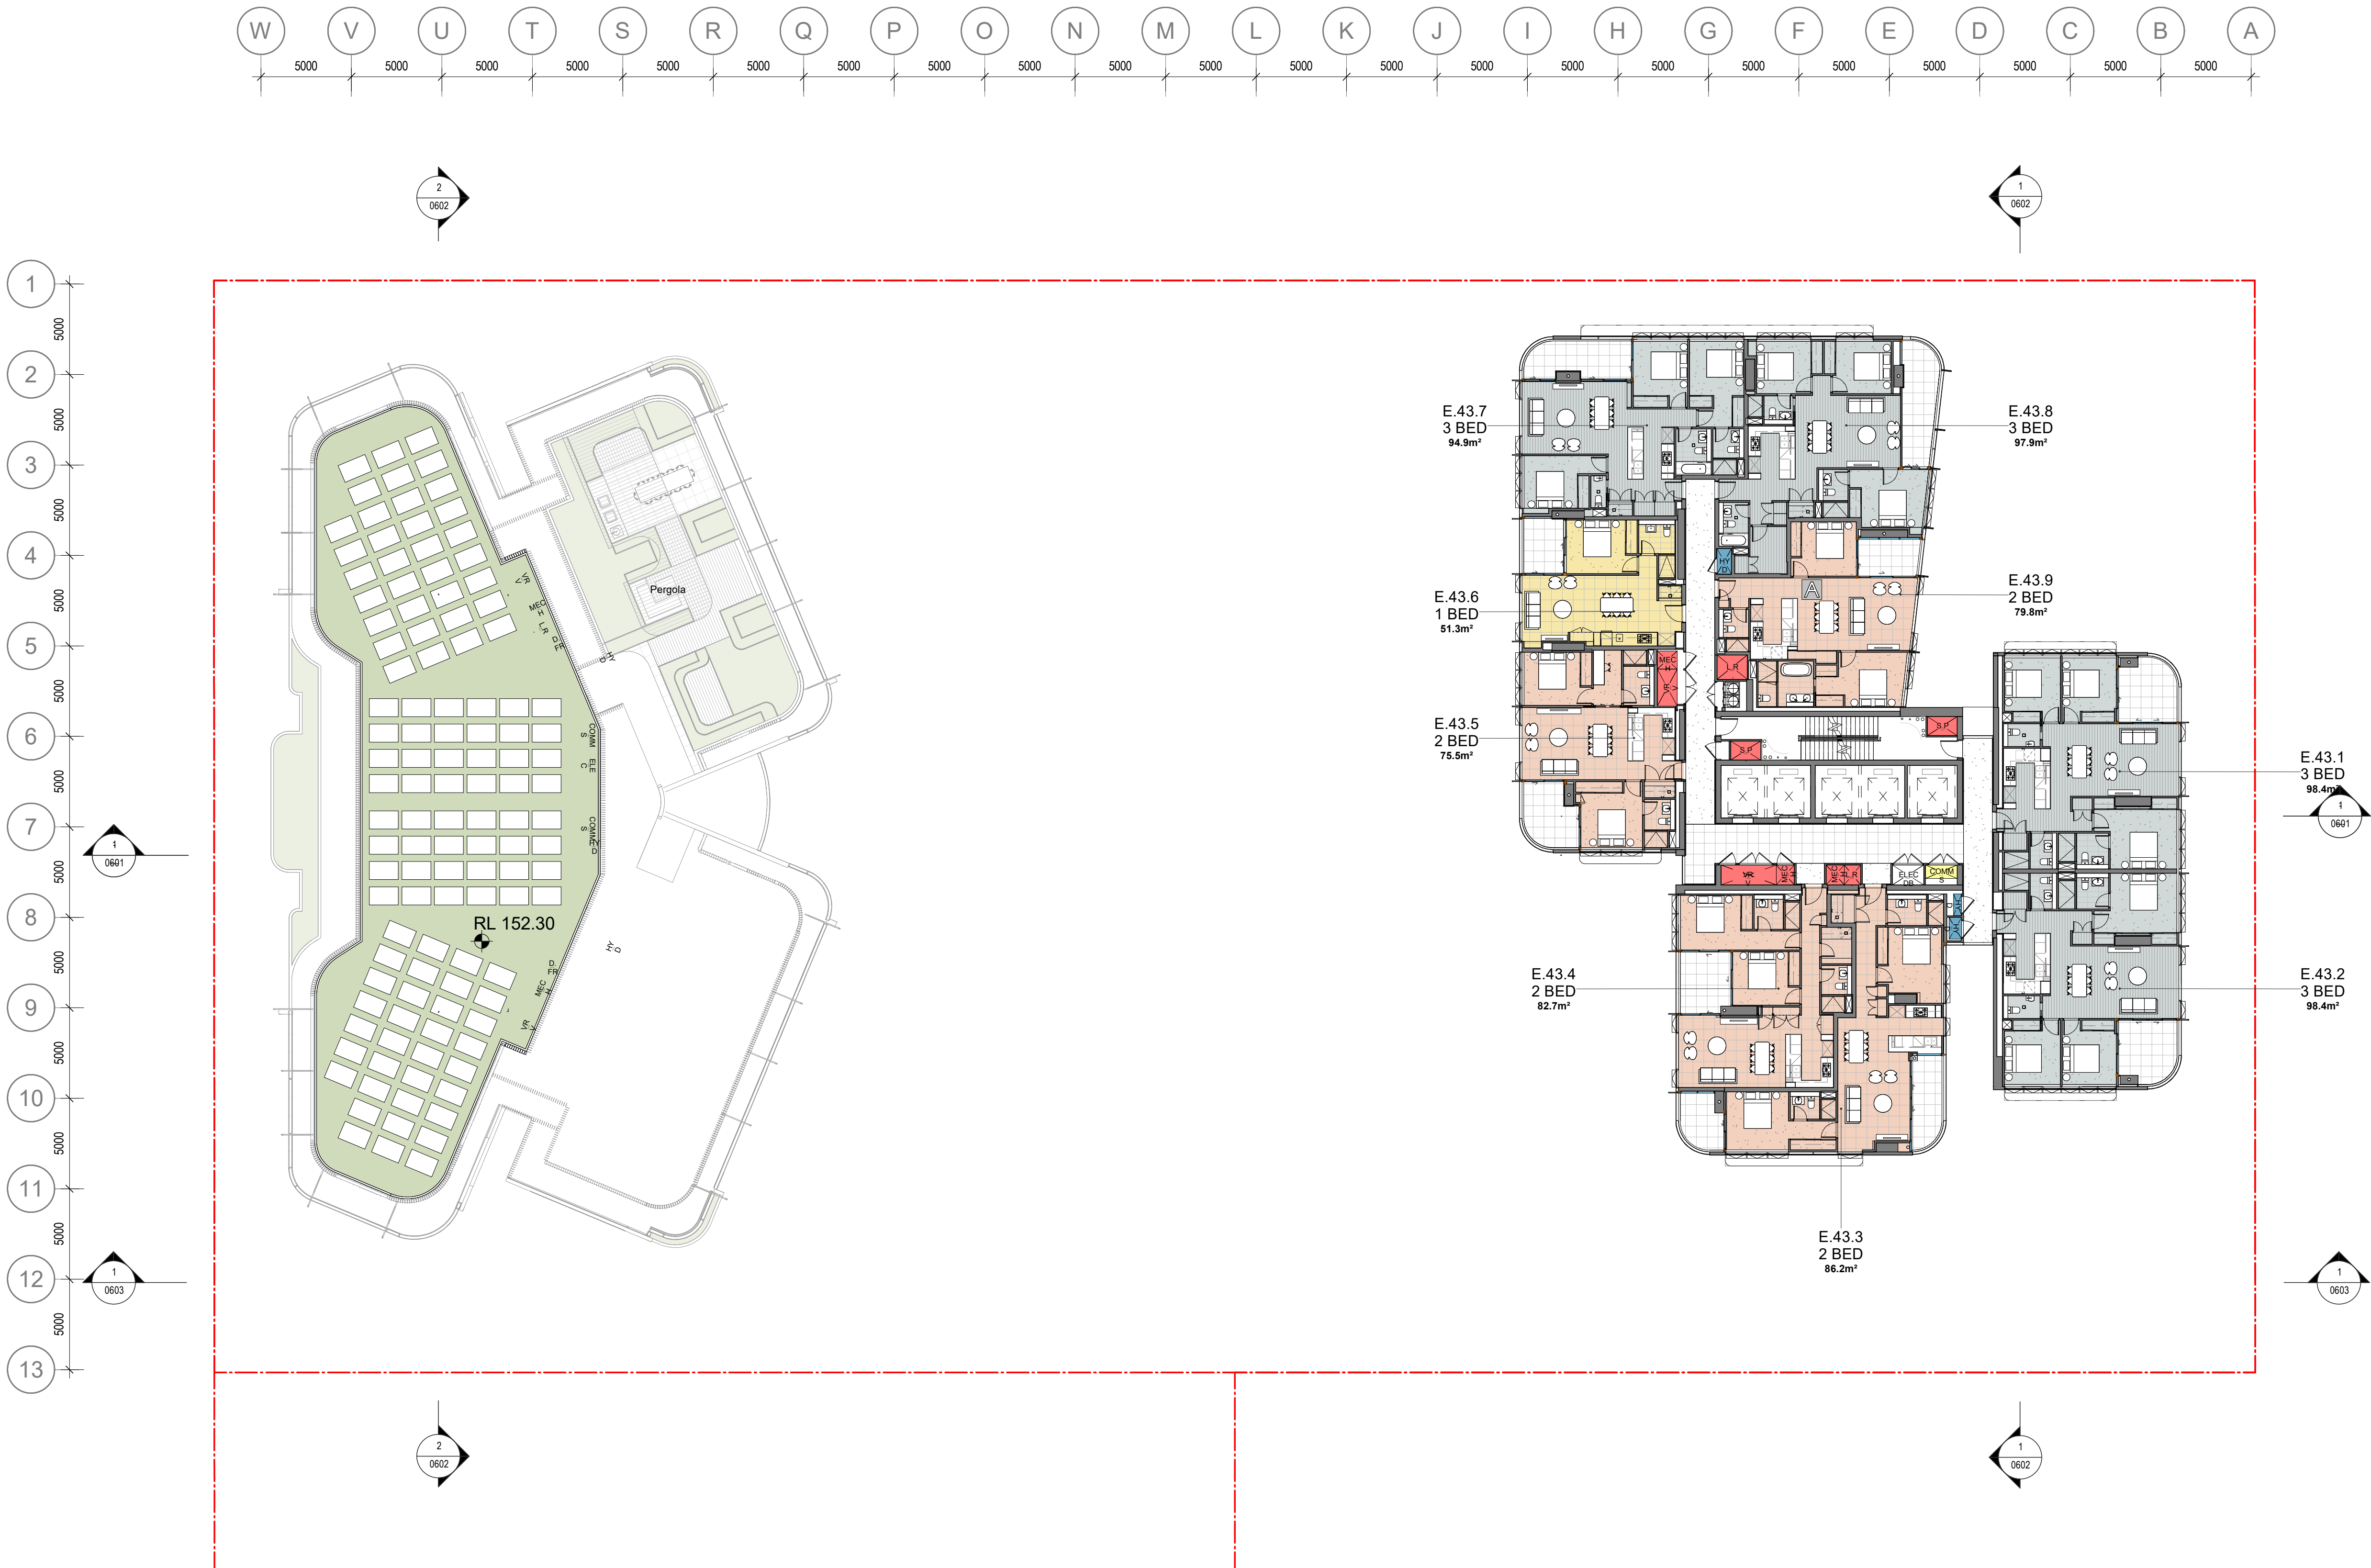

Billbergia



Billbergia
creating communities®

Project
Mixed-use Development & Community
Centre
34 Walker Street Rhodes NSW
2138

Drawing Name

Level 43 (Roof D - Plant)

Date
08.04.2022

Scale
1 : 200

Sheet Size
@ A1

Drawn
Author

Chk.
Checker

Job No.
4440

Drawing No.
0239

Revision
/ 75


SJB Architects
Level 2
490 Crown Street
Surry Hills NSW
2010 Australia
T 61 2 9380 9911
F 61 2 9380 9922
www.sjb.com.au



Nominated Architects: Adam Haddow-7188 | John Pradel-7004

FOR APPROVAL

Rev	Date	Revision	By	Chk.
75	08.04.2022	AMENDING DA	SC	JP

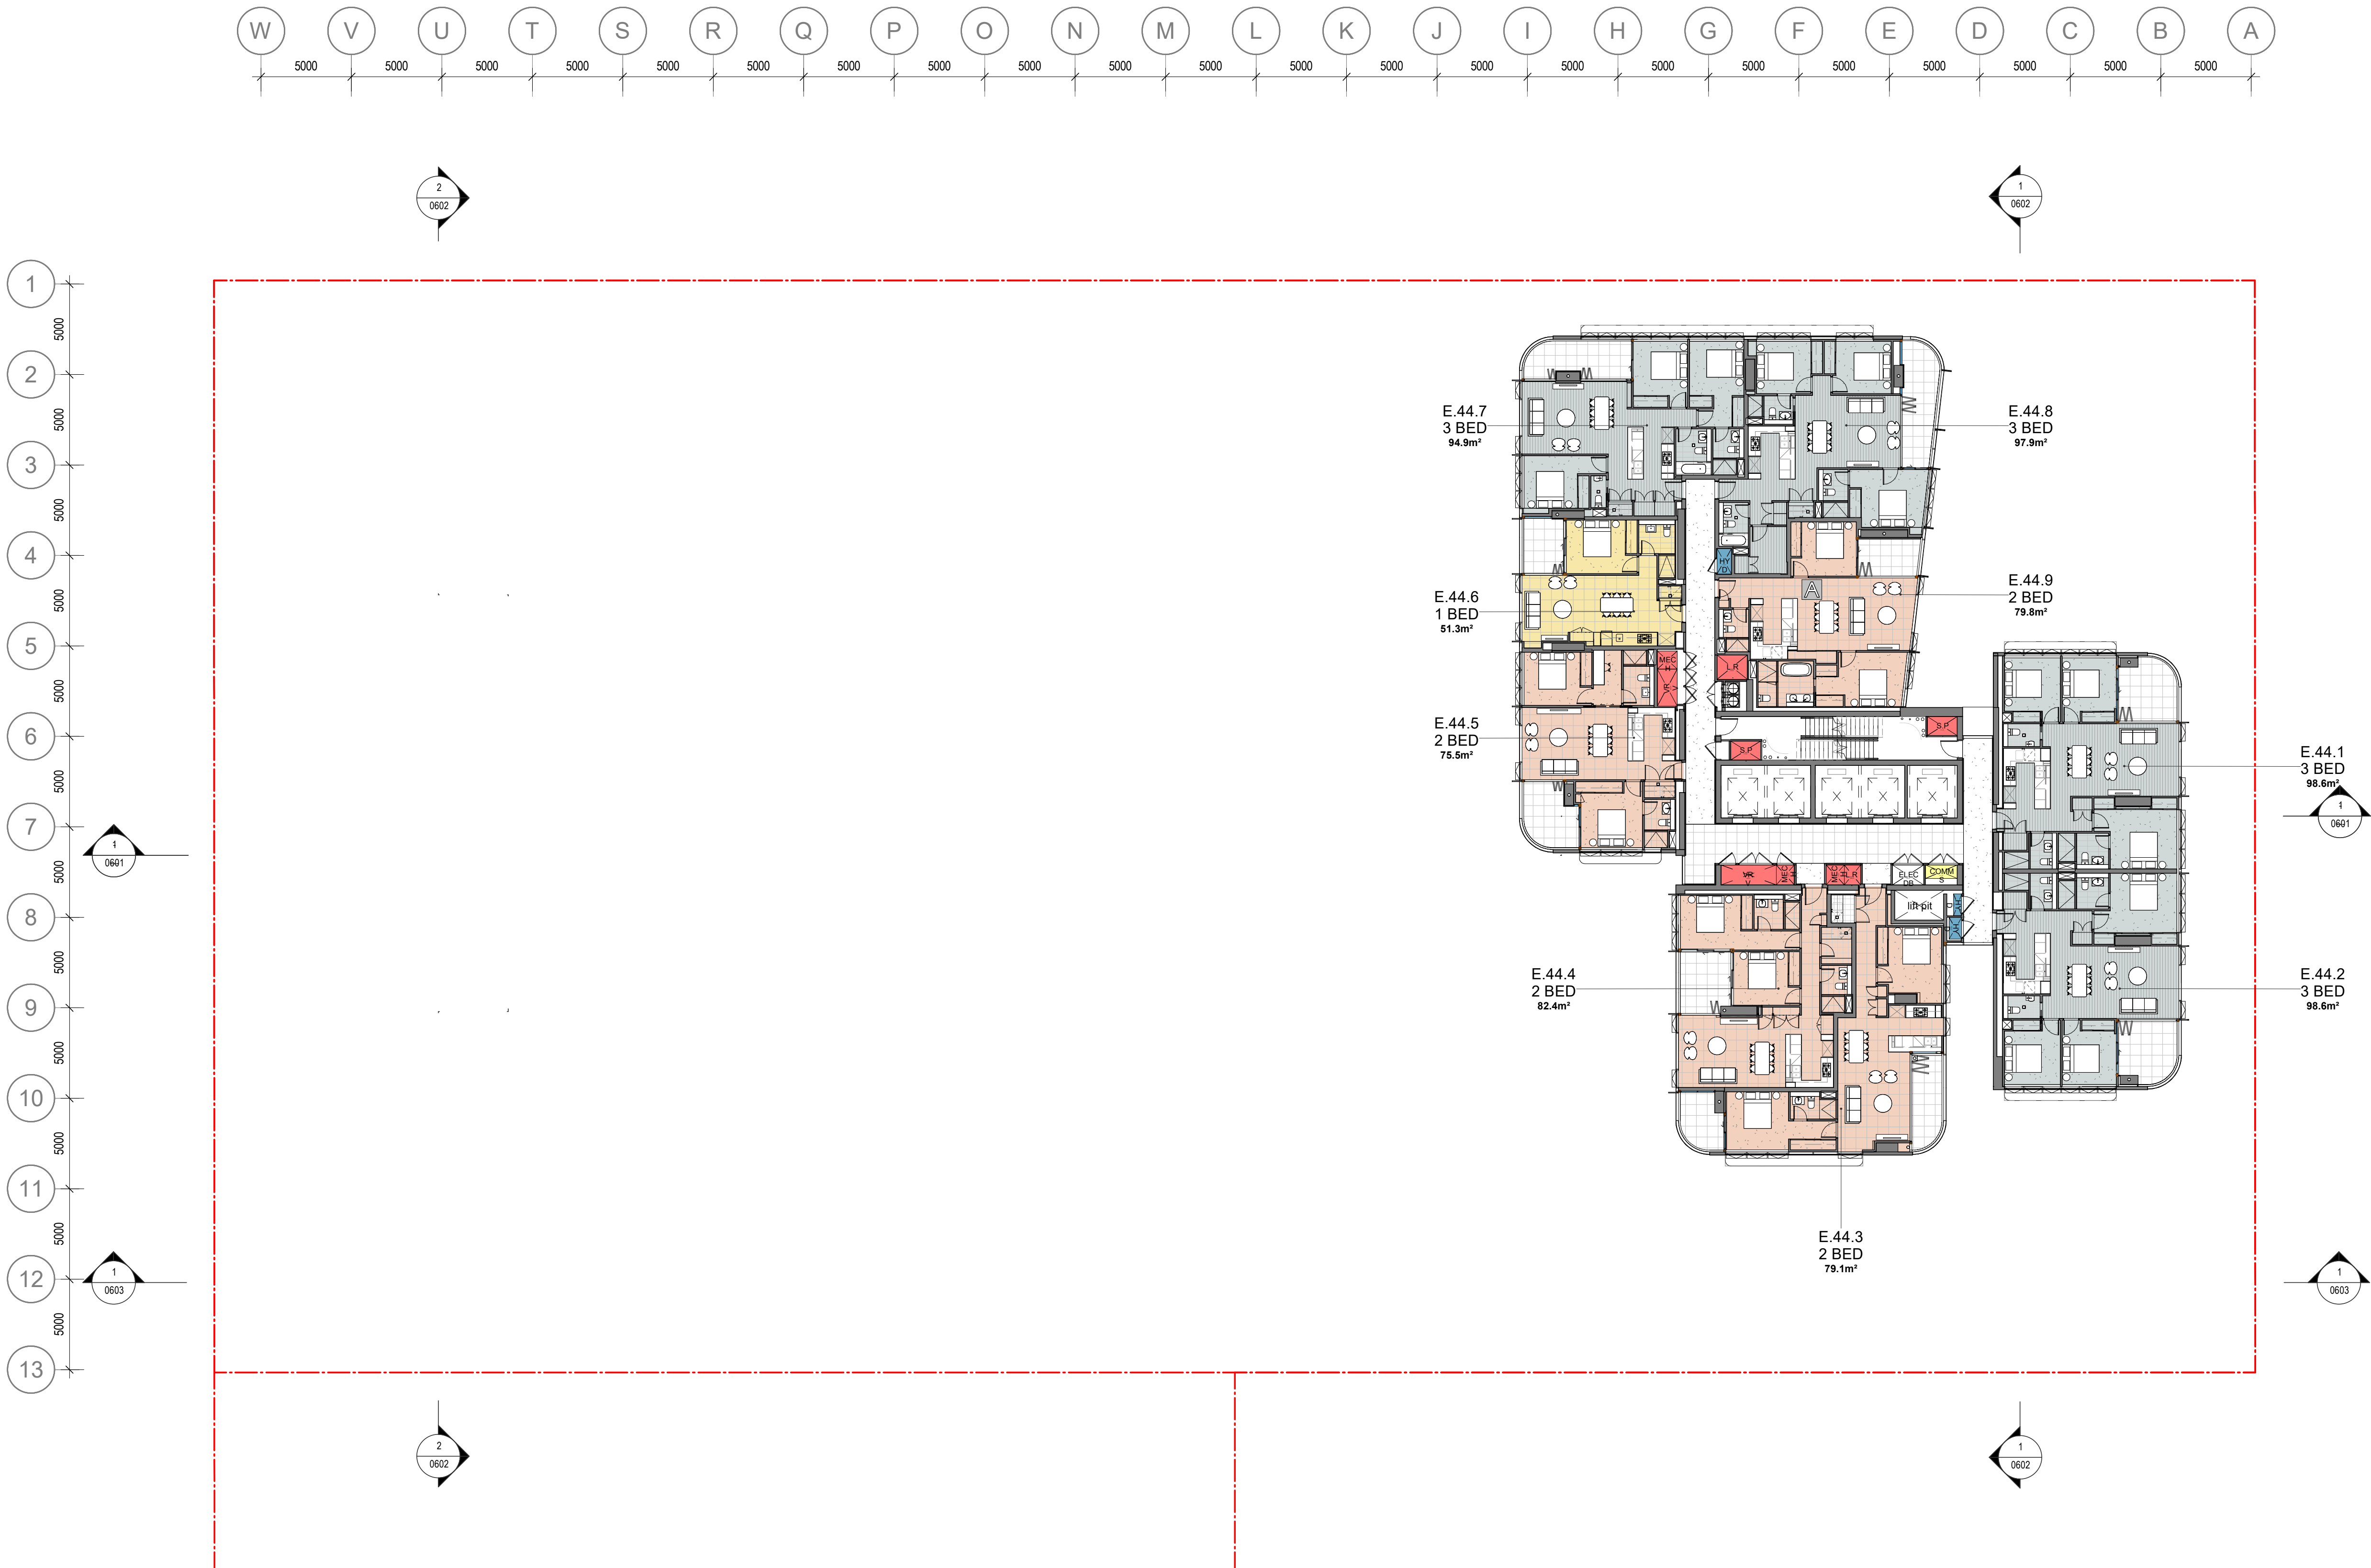

Billbergia



Billbergia
creating communities®

Project
Mixed-use Development & Community
Centre
34 Walker Street Rhodes NSW
2138

Drawing Name

Level 44

Date
08.04.2022

Scale
1 : 200

Sheet Size
@ A1

Drawn
NR SC

Chk.
JP

Job No.
4440

Drawing No.
0240

Revision
/ 75

SJB Architects
Level 2
490 Crown Street
Surry Hills NSW
2010 Australia
T 61 2 9380 9911
F 61 2 9380 9922
www.sjb.com.au




- 1 BED
2 BED
3 BED
4 BED

In accepting and utilising this document the recipient agrees that SJB Architecture (NSW) Pty. Ltd. ACN 081 094 724 T/A SJB Architects, retain all common law, statutory law and other rights including copyright and intellectual property rights. The recipient agrees not to use this document for any purpose other than its intended use; to waive all claims against SJB Architects resulting from unauthorised changes, or to reuse the document on other projects without the prior written consent of SJB Architects. Under no circumstances shall transfer of this document be deemed a sale. SJB Architects makes no warranties of fitness for any purpose. The Builder/Contractor shall verify job dimensions prior to any work commencing. Use figured dimensions only. Do not scale drawings.

Nominated Architects: Adam Haddow-7188 | John Pradel-7004

FOR APPROVAL

Rev	Date	Revision	By	Chk.
73	10.02.2022	FOR INFORMATION	SC	JP
75	08.04.2022	AMENDING DA	SC	JP

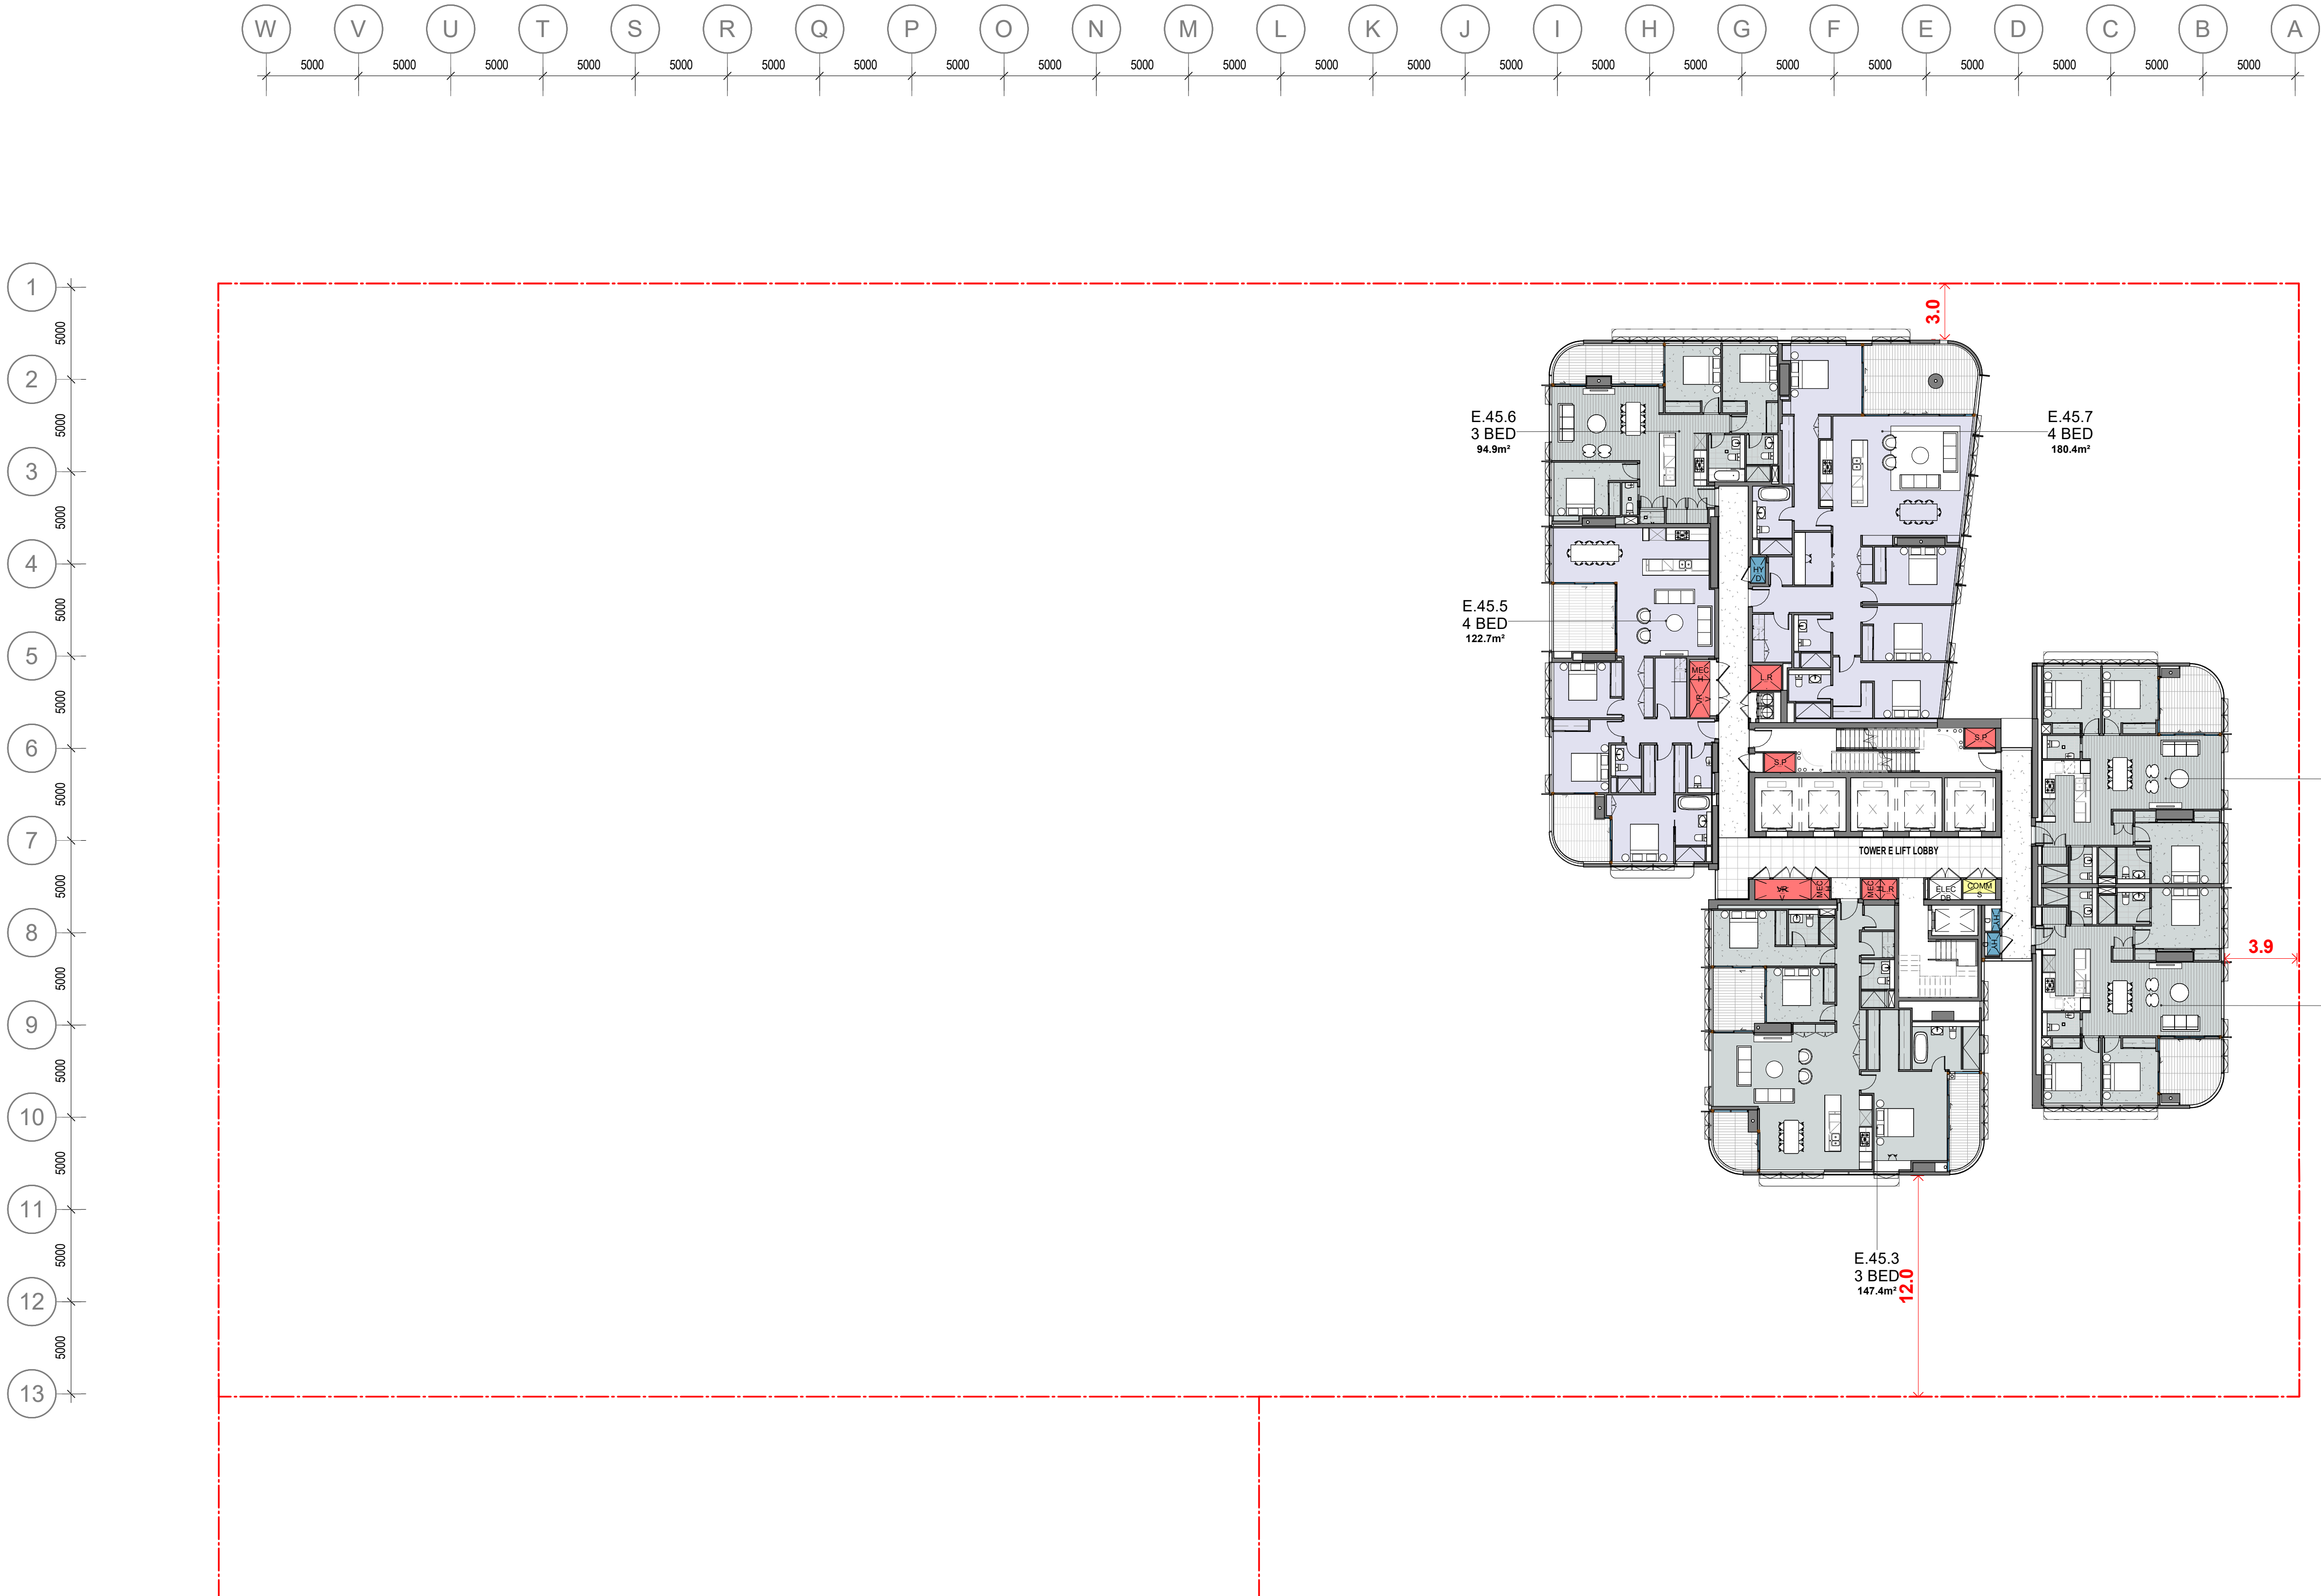

Billbergia



Billbergia
creating communities®

Project

Mixed-use Development & Community Centre

34 Walker Street Rhodes NSW 2138

Drawing Name

Level 45

Date 08.04.2022 Scale 1 : 200 Sheet Size @ A1

Drawn NR SC Chk. JP

Job No. 4440 Drawing No. 0241 Revision / 75

SJB Architects
Level 2
490 Crown Street
Surry Hills NSW
2010 Australia
T 61 2 9380 9911
F 61 2 9380 9922
www.sjb.com.au






In accepting and utilising this document the recipient agrees that SJB Architecture (NSW) Pty. Ltd. ACN 081 094 724 T/A SJB Architects, retain all common law, statutory law and other rights including copyright and intellectual property rights. The recipient agrees not to use this document for any purpose other than its intended use; to waive all claims against SJB Architects resulting from unauthorised changes, or to reuse the document on other projects without the prior written consent of SJB Architects. Under no circumstances shall transfer of this document be deemed a sale. SJB Architects makes no warranties of fitness for any purpose. The Builder/Contractor shall verify job dimensions prior to any work commencing. Use figured dimensions only. Do not scale drawings.

Nominated Architects: Adam Haddow-7188 | John Pradel-7004

FOR APPROVAL

Rev	Date	Revision	By	Chk.
73	10.02.2022	FOR INFORMATION	SC	JP
75	08.04.2022	AMENDING DA	SC	JP

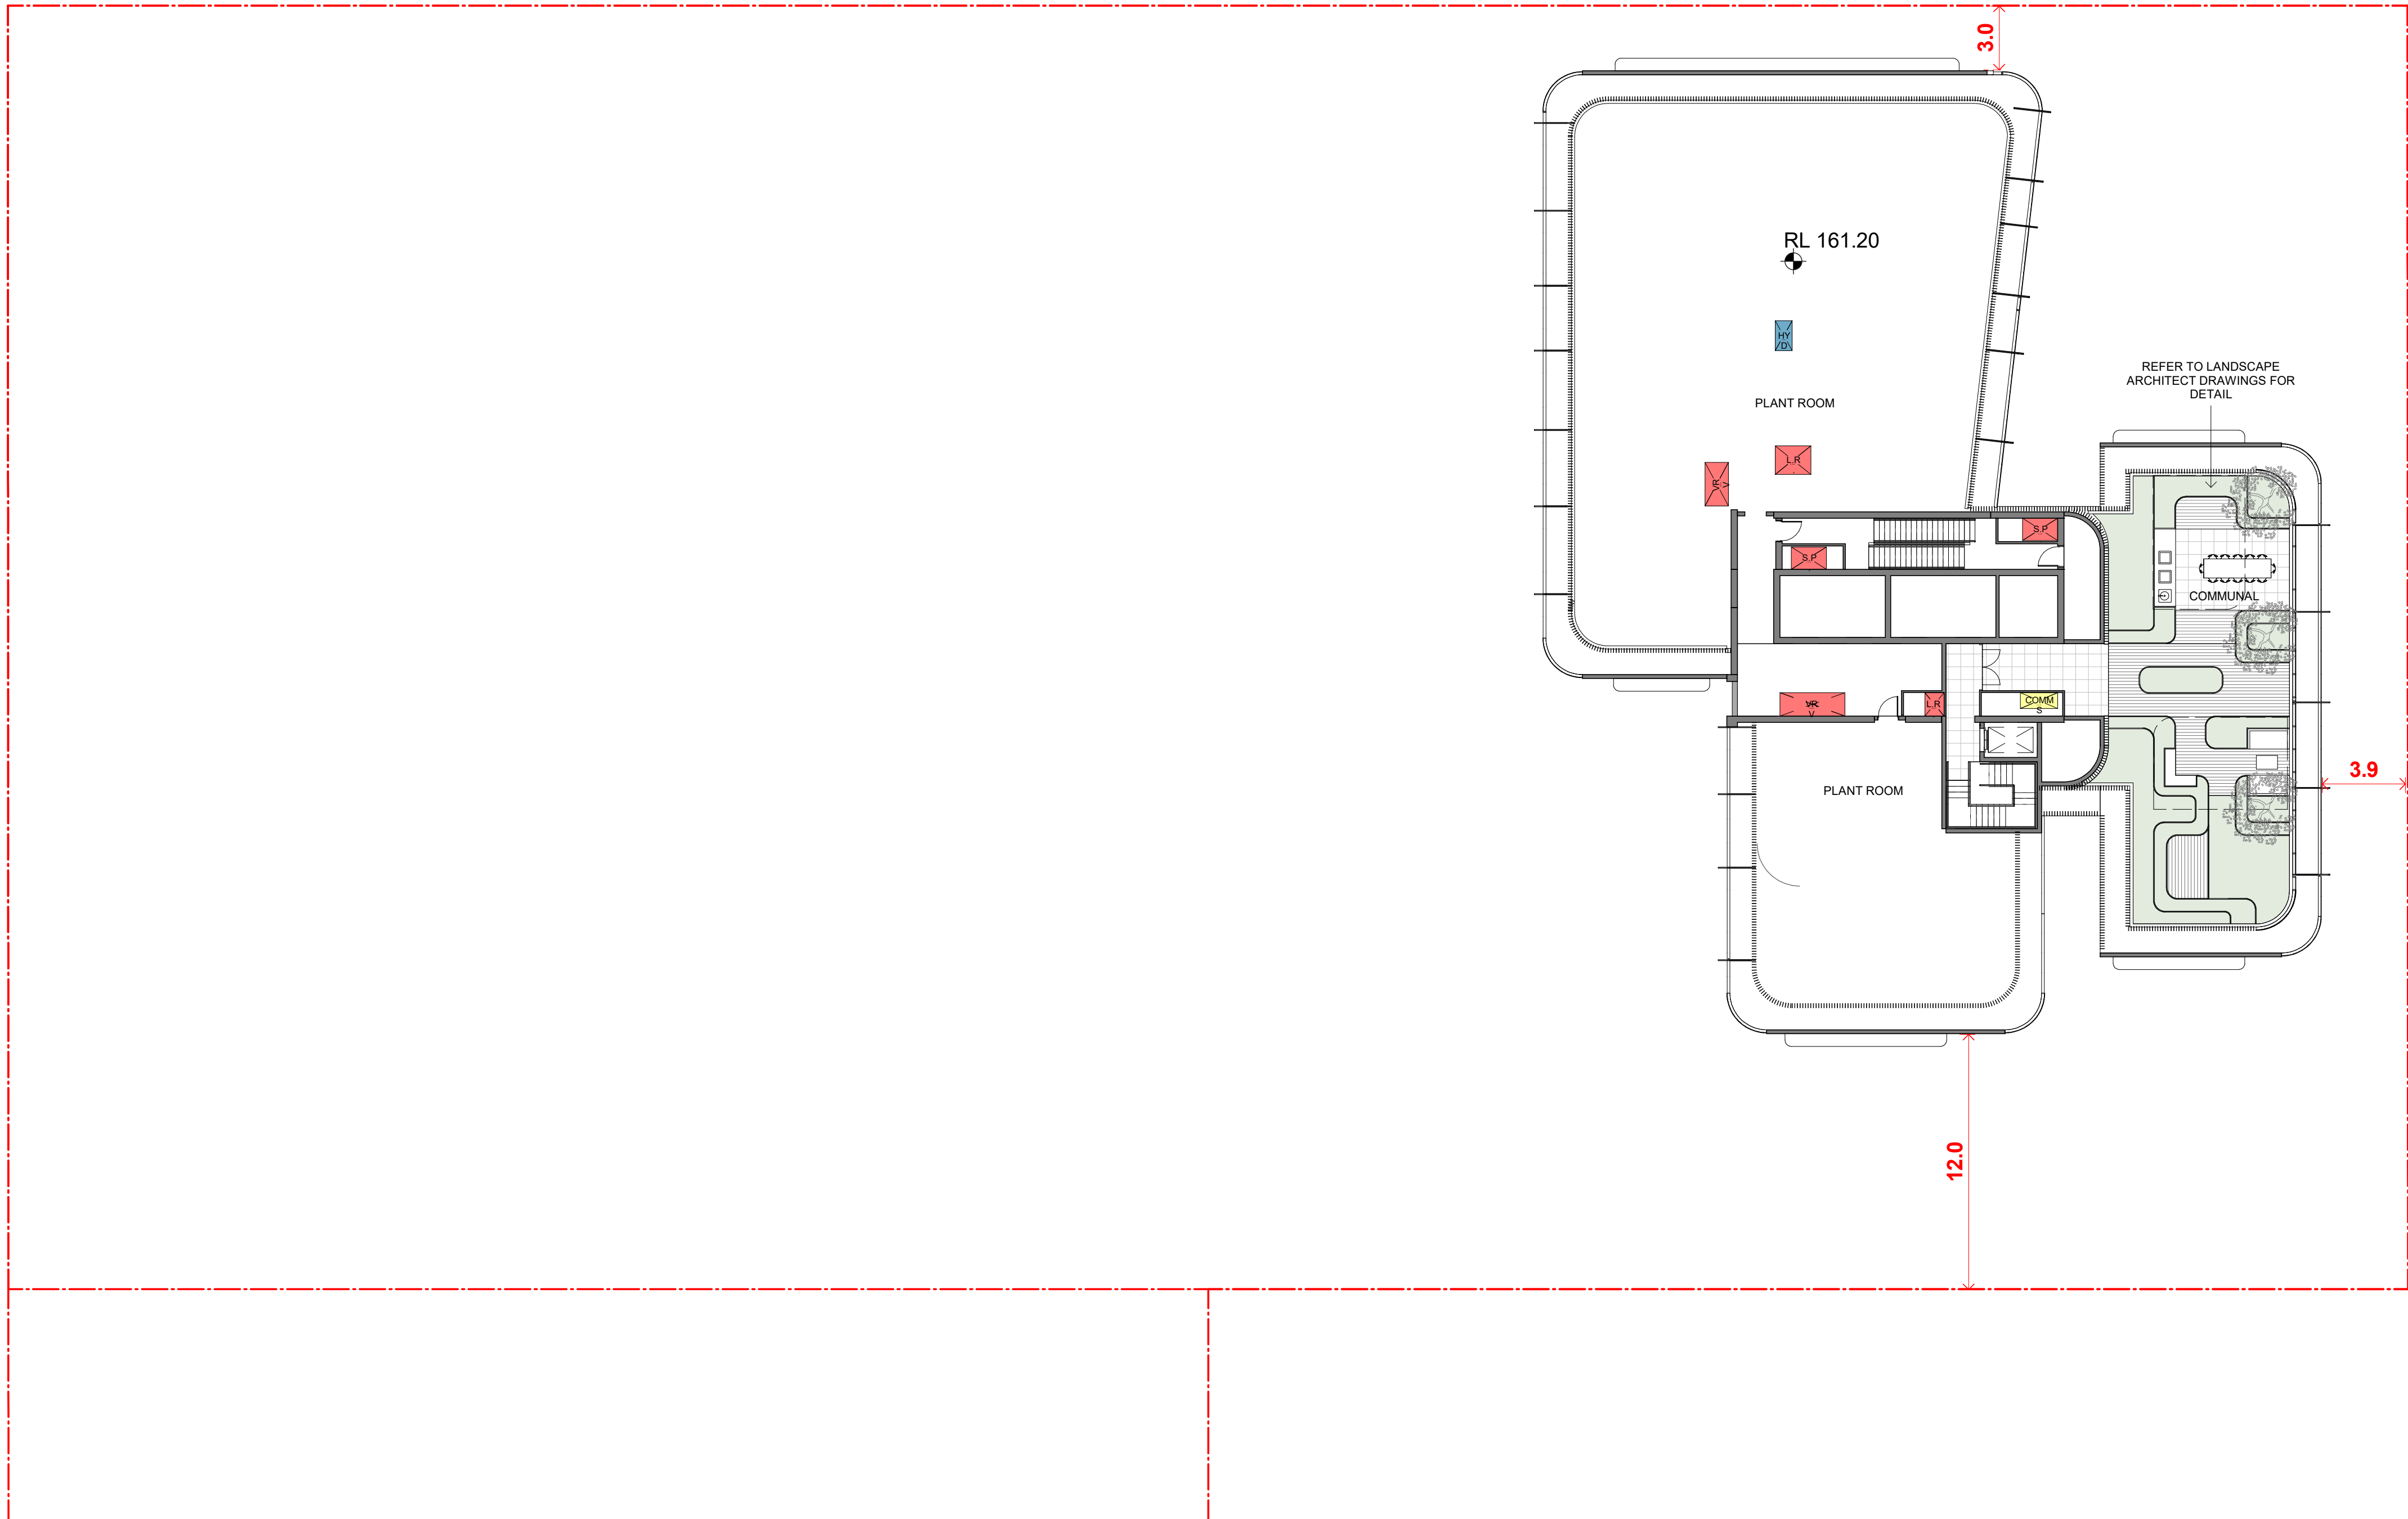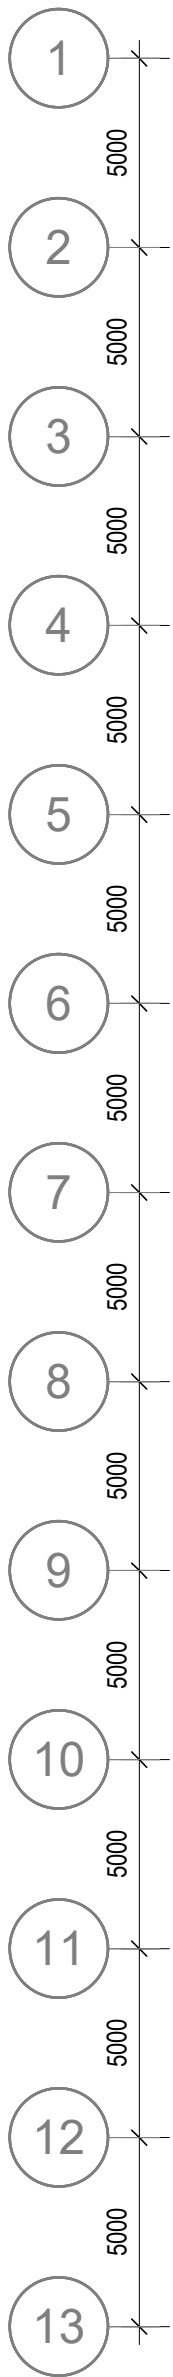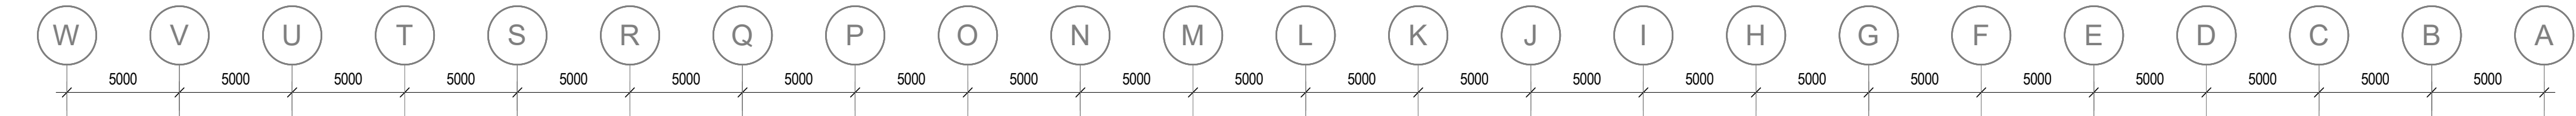

1 Level 46 (Roof E)
0501 1 : 200

Billbergia




Billbergia
creating communities®

Project
Mixed-use Development & Community Centre
34 Walker Street Rhodes NSW 2138

Drawing Name

Level 46 (Roof E)

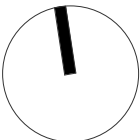

Date 08.04.2022 Scale 1 : 200 Sheet Size @ A1

Drawn NR SC Chk. JP

Job No. 4440 Drawing No. 0242 Revision / 75

SJB Architects
Level 2
490 Crown Street
Surry Hills NSW
2010 Australia
T 61 2 9380 9911
F 61 2 9380 9922
www.sjb.com.au






In accepting and utilising this document the recipient agrees that SJB Architecture (NSW) Pty. Ltd. ACN 081 094 724 T/A SJB Architects, retain all common law, statutory law and other rights including copyright and intellectual property rights. The recipient agrees not to use this document for any purpose other than its intended use; to waive all claims against SJB Architects resulting from unauthorised changes; or to reuse the document on other projects without the prior written consent of SJB Architects. Under no circumstances shall transfer of this document be deemed a sale. SJB Architects makes no warranties of fitness for any purpose. The Builder/Contractor shall verify job dimensions prior to any work commencing. Use figured dimensions only. Do not scale drawings.

Nominated Architects: Adam Haddow-7188 | John Pradel-7004

FOR APPROVAL

Rev	Date	Revision	By	Chk.
75	08.04.2022	AMENDING DA	SC	JP

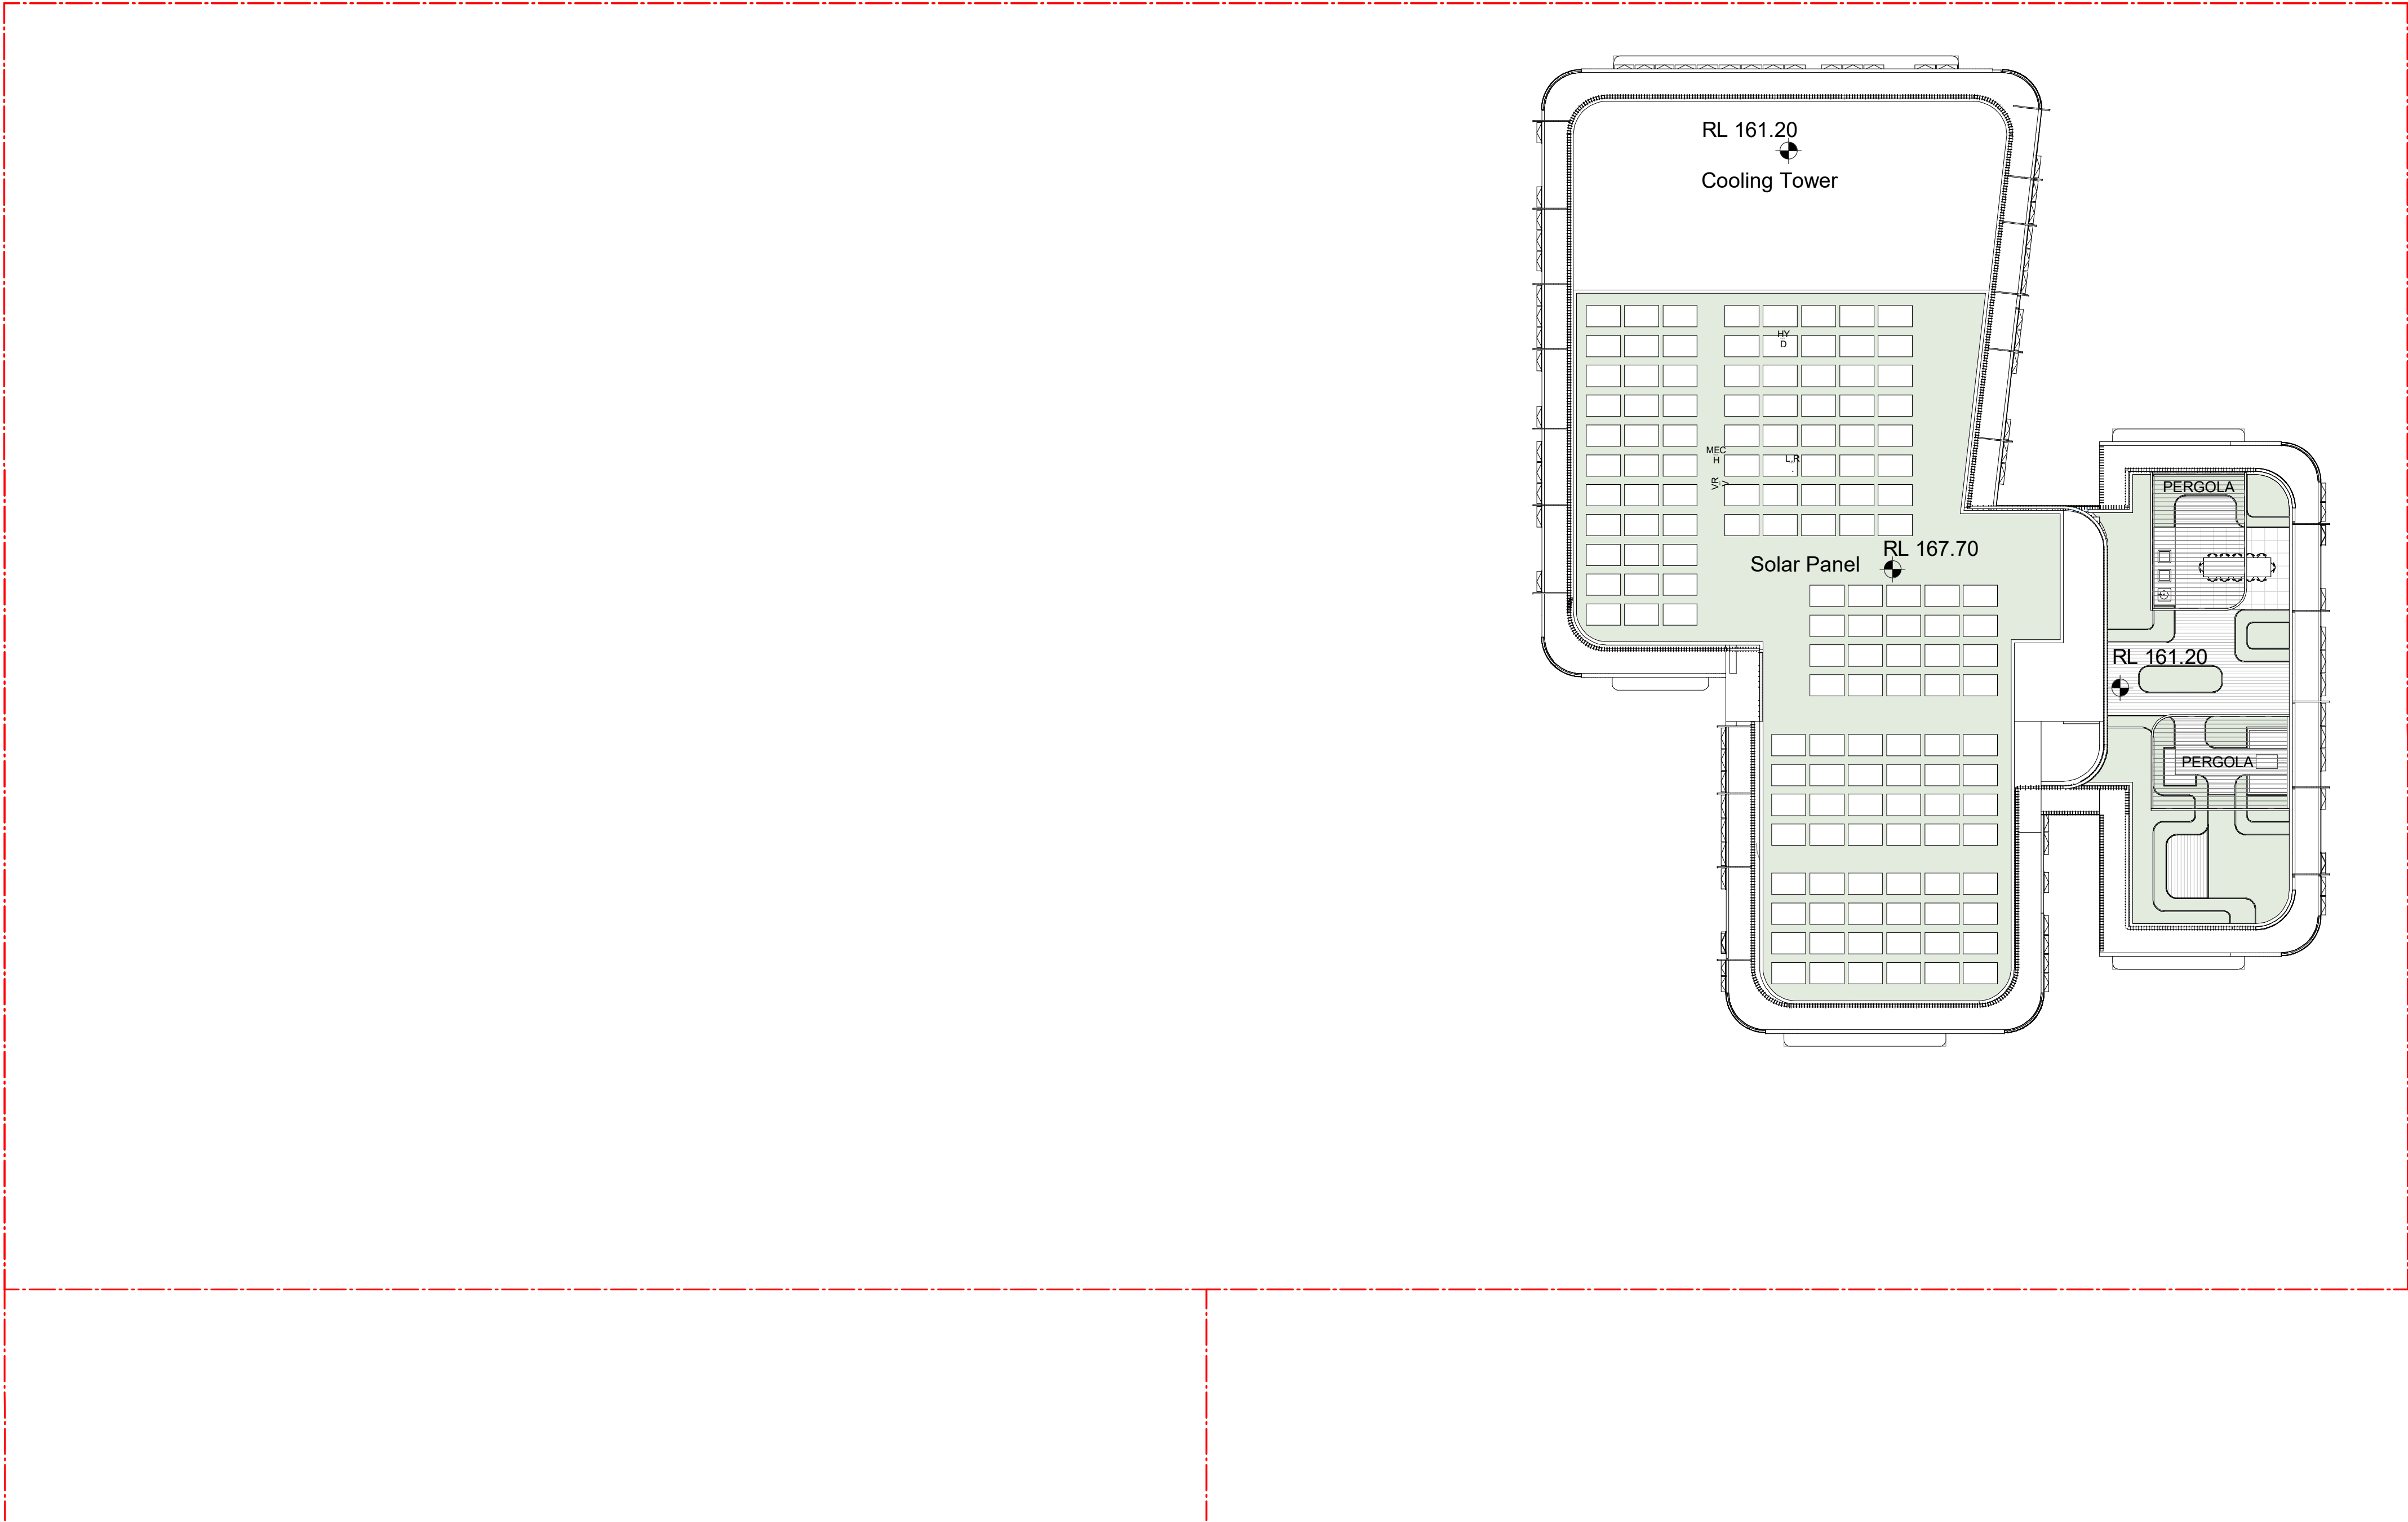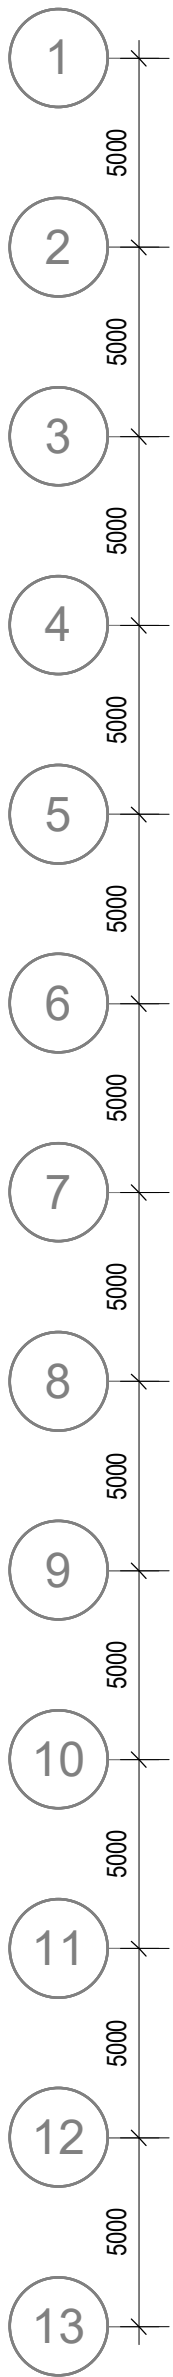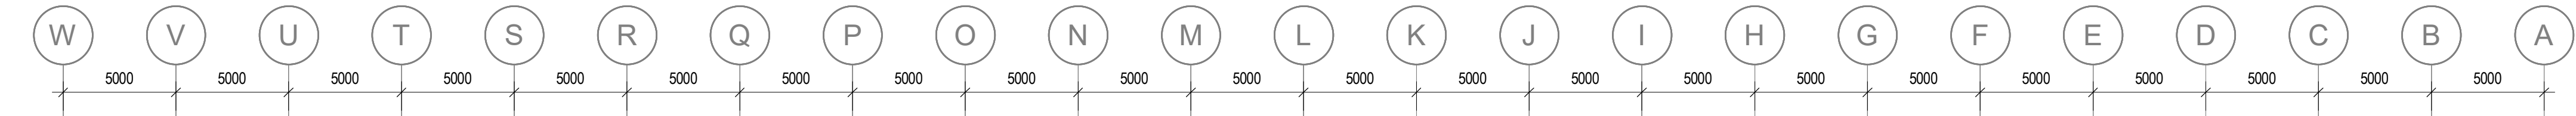

Billbergia




Billbergia
creating communities®

Project
Mixed-use Development & Community Centre
34 Walker Street Rhodes NSW 2138

Drawing Name

Level 47 (Roof E - Plant)

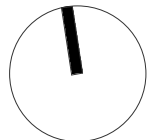

Date 08.04.2022 Scale 1 : 200 Sheet Size @ A1

Drawn Chk.

NR SC JP

Job No. Drawing No. Revision
4440 0243 / 75


SJB Architects
Level 2
490 Crown Street
Surry Hills NSW
2010 Australia
T 61 2 9380 9911
F 61 2 9380 9922
www.sjb.com.au



Nominated Architects: Adam Haddow-7188 | John Pradel-7004

FOR INFORMATION

Rev	Date	Revision	By	Chk.
73	10.02.2022	FOR INFORMATION	SC	JP
75	08.04.2022	AMENDING DA	SC	JP

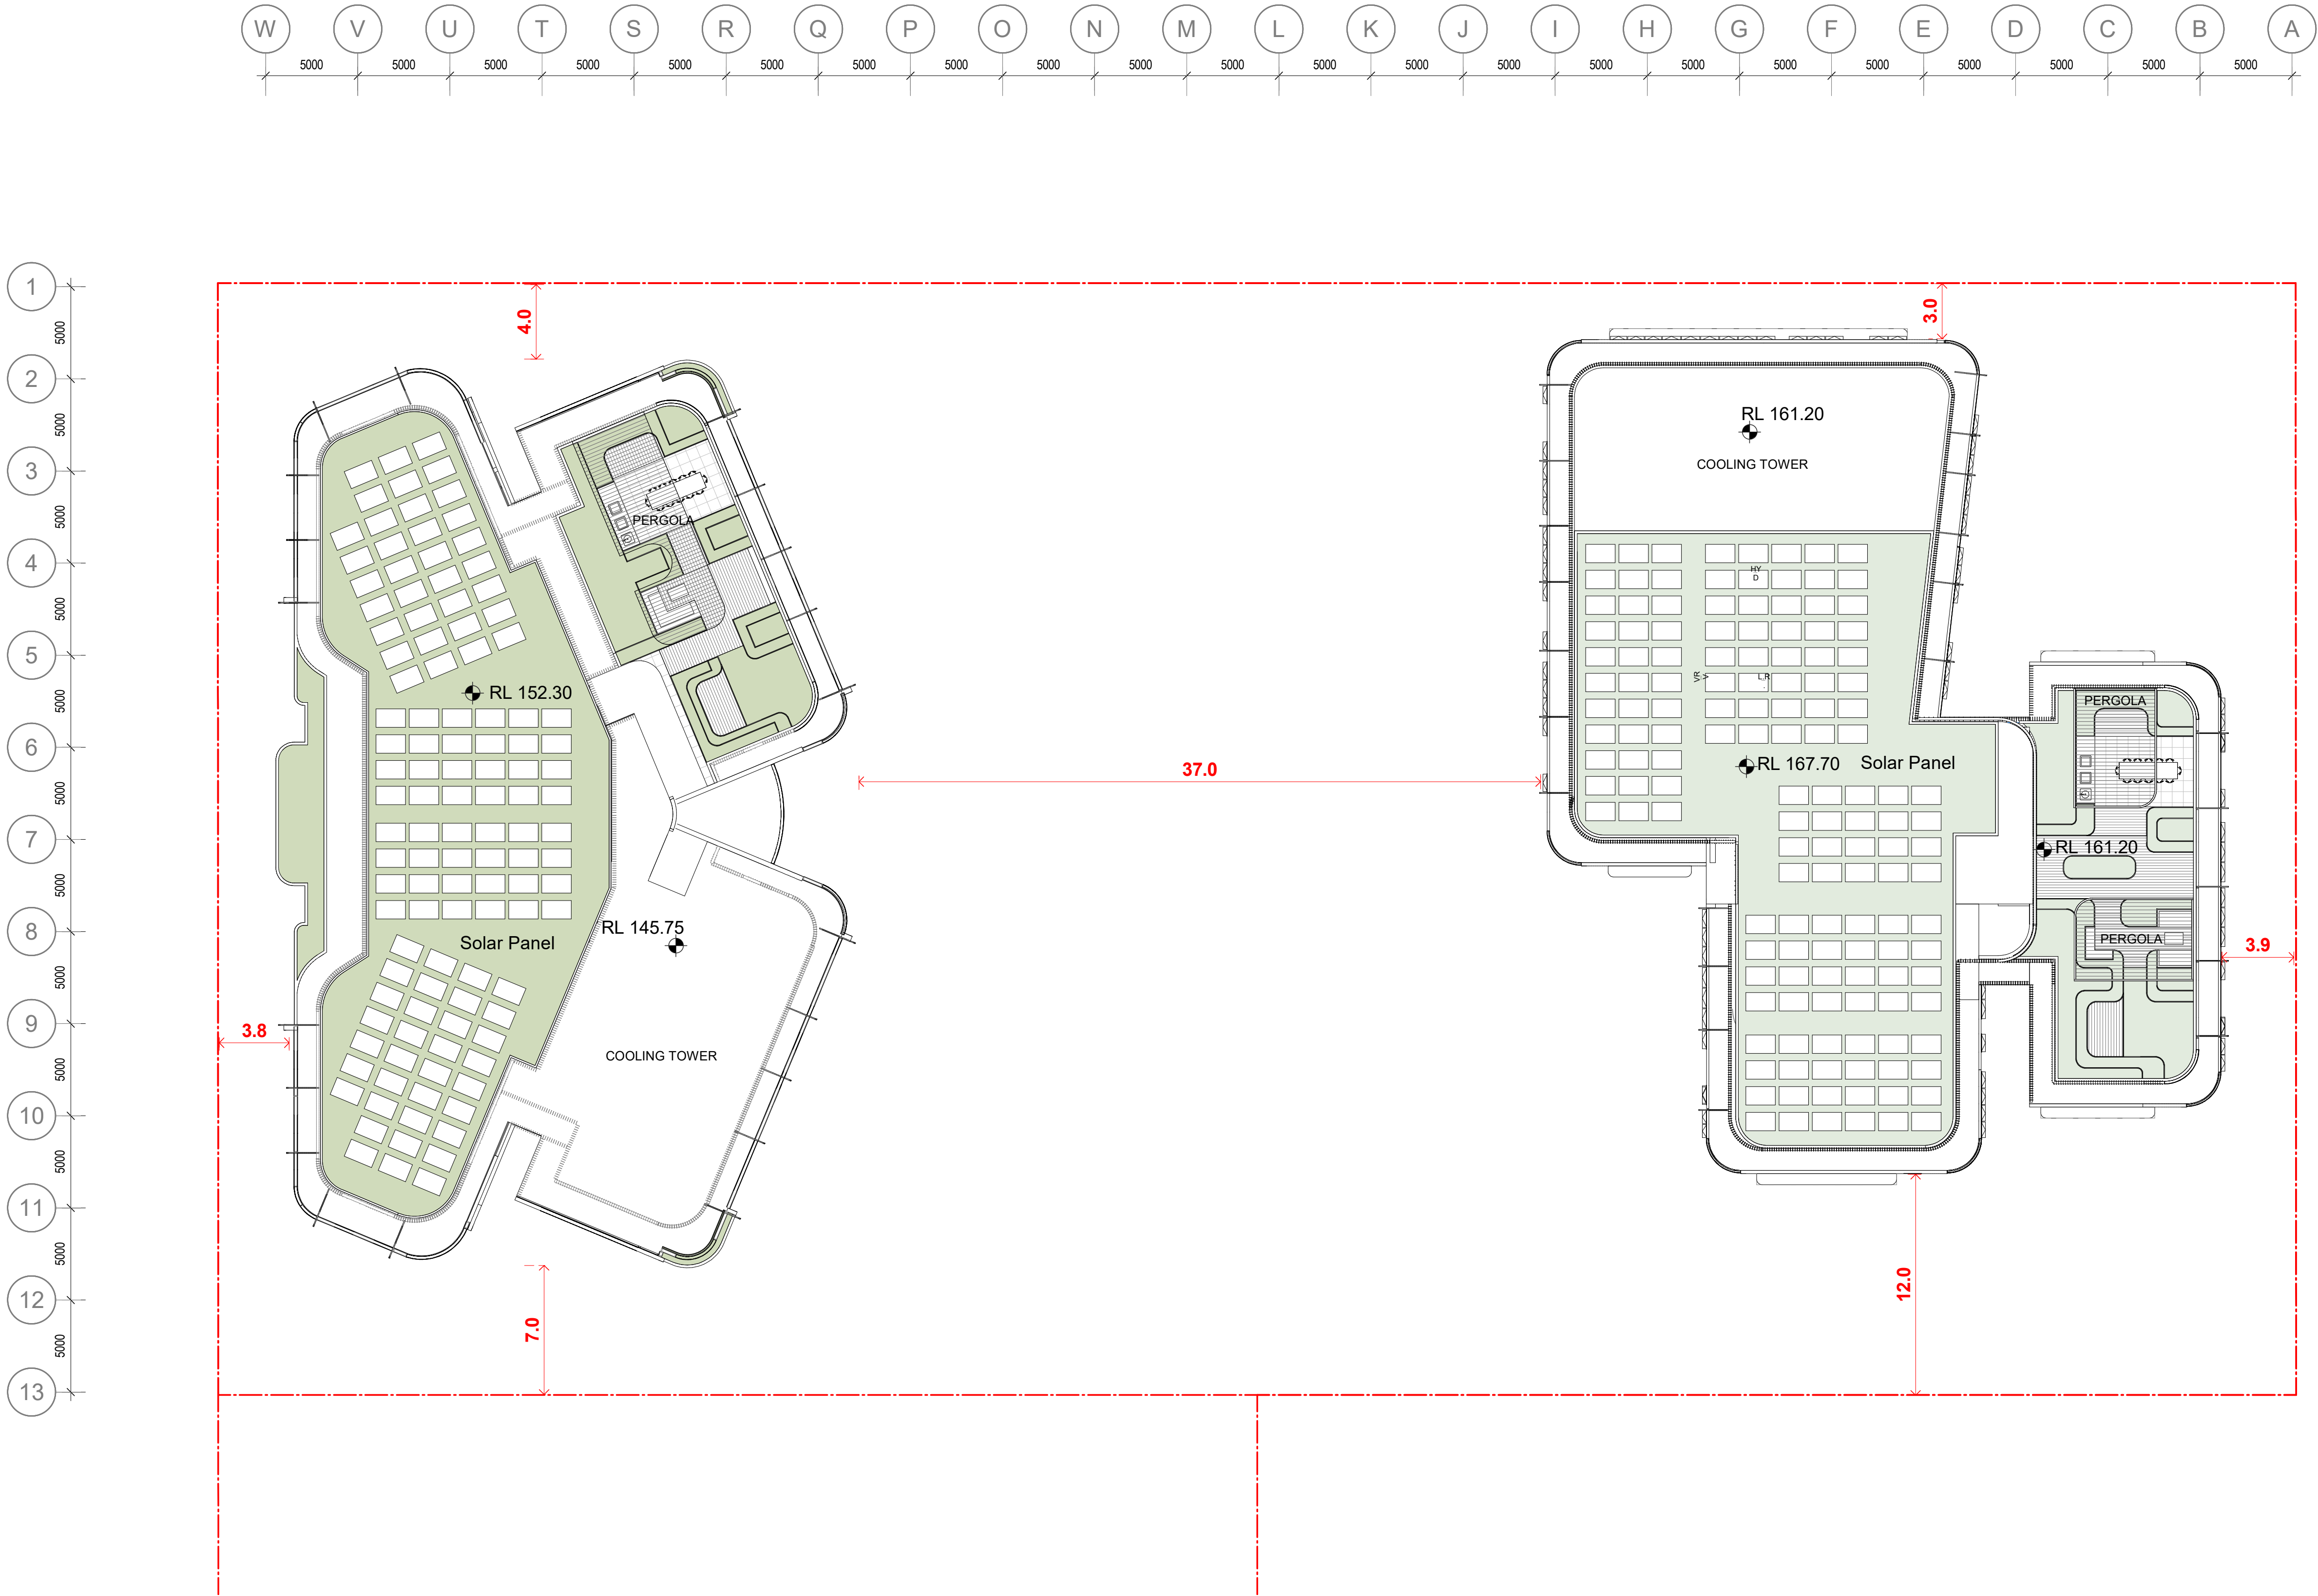

Billbergia




Billbergia
creating communities®

Project
Mixed-use Development & Community Centre
34 Walker Street Rhodes NSW 2138

Drawing Name

Roof Plan

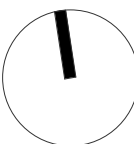

Date 08.04.2022 Scale 1 : 200 Sheet Size @ A1

Drawn NR SC Chk. JP

Job No. 4440 Drawing No. 0245 Revision / 75

SJB Architects
Level 2
490 Crown Street
Surry Hills NSW
2010 Australia
T 61 2 9380 9911
F 61 2 9380 9922
www.sjb.com.au

