

We would like to Acknowledge the Traditional Custodians of the land on which we live and practice. We pay our respects to elders past, present and emerging, whose knowledge has cared for, and will continue to care for Country. We acknowledge that sovereignty was never ceded.


DA Sheet List		
Sheet Number	Sheet Name	Current Revision
DA-0001	COVER SHEET	3
DA-0101	SITE ANALYSIS	3
DA-0201	SITE PLAN	3
DA-0301	EXISTING PLAN	3
DA-0401	DEMOLITION PLAN	3
DA-1001	GA PLAN - BASEMENT 1	3
DA-1002	GA PLAN - GROUND FLOOR PLAN	3
DA-1003	GA PLAN - LEVEL 1	3
DA-1004	GA PLAN - LEVEL 2	3
DA-1005	GA PLAN - LEVEL 3	3
DA-1006	GA PLAN - LEVEL 4	3
DA-1007	GA PLAN - LEVEL 5	3
DA-1008	GA PLAN - LEVEL 6	3
DA-1009	GA PLAN - LEVEL 7	3
DA-1010	GA PLAN - LEVEL 8	3
DA-1011	GA PLAN - LEVEL 9	3
DA-1012	GA PLAN - LEVEL 10	3
DA-1013	GA PLAN - LEVEL 11	3
DA-1014	GA PLAN - LEVEL 12	3
DA-1015	GA PLAN - LEVEL 13	3
DA-1016	GA PLAN - LEVEL 14	3
DA-1017	GA PLAN - ROOF	3
DA-1401	ELEVATIONS - NORTH - ANZAC PARADE	3
DA-1402	ELEVATIONS - EAST	3
DA-1403	ELEVATIONS - WEST	3
DA-1404	ELEVATIONS - SOUTH WEST	3
DA-1405	ELEVATIONS - SOUTH EAST	3
DA-1406	ELEVATIONS - SOUTH	3
DA-1407	ELEVATIONS - INTERNAL FACING WEST	3
DA-1408	ELEVATIONS - INTERNAL FACING EAST	3
DA-1501	SECTIONS - NORTH SOUTH TOWER A	3
DA-1503	SECTIONS - EAST WEST	3
DA-1504	SECTIONS - INTERNAL FACING WEST	3
DA-1505	SECTIONS - ANZAC PARADE TO LIGHT RAIL	3
DA-1601	SECTIONS - GROUND INTERFACE	3
DA-3250	MATERIALS BOARD	3
DA-4401	ROOM TYPE 1A - 1 BED	3
DA-4402	ROOM TYPE 1B - 1 BED	3
DA-4403	ROOM TYPE 1C - 1 BED	3
DA-4404	ROOM TYPE 1D - 1 BED	3
DA-4405	ROOM TYPE 2A - 2 BED	3
DA-4406	ROOM TYPE 2B - 2 BED	3
DA-4407	ROOM TYPE 2C - 2 BED	3
DA-4408	ROOM TYPE 4A AND 4B - 1 BED	3
DA-4409	ROOM TYPE 4A AND 4B - 1 BED SHORT	3
DA-4410	ROOM TYPE 5A-ACCESSIBLE	3
DA-4411	ROOM TYPE 6A-CLUSTER 3 BED	3
DA-4412	ROOM TYPE 2A L4+L5 - 2 BED	3
DA-4413	ROOM TYPE SCHEDULE	3
DA-4414	ROOM TYPE 2A - 2 BED	3
DA-4901	SIGNAGE NORTH	3
DA-4902	SIGNAGE WEST	3
DA-6001	SOLAR ACCESS	3
DA-6002	SOLAR ACCESS	3
DA-6003	SOLAR ACCESS	3
DA-6004	SOLAR ACCESS COMMUNAL	3
DA-6010	SOLAR DIAGRAMS - SUN EYE VIEWS	3
DA-6011	SOLAR DIAGRAMS - SUN EYE VIEWS	3
DA-6012	SOLAR DIAGRAMS - SUN EYE VIEWS	3
DA-6013	SOLAR DIAGRAMS - SUN EYE VIEWS WINTER SOLSTICE	3
DA-6014	COMPLIANCE DRAWINGS - EYE OF THE SUN WINTER SOLSTICE	3
DA-6015	COMPLIANCE DRAWINGS - EYE OF THE SUN WINTER SOLSTICE	3
DA-6016	COMPLIANCE DRAWINGS - EYE OF THE SUN WINTER SOLSTICE	3
DA-6020	SHADOW DIAGRAMS	3
DA-6021	SHADOW DIAGRAMS	3
DA-6022	SOLAR DIAGRAMS - SUN EYE VIEWS 407 ANALYSIS	3
DA-6023	SOLAR DIAGRAMS - SUN EYE VIEWS 407 ANALYSIS	3
DA-6031	SECTIONS - TYPICAL TOWER FACADE	3
DA-6040	SOLAR DIAGRAMS - Communal 12pm	3
DA-6101	GFA AREA PLAN	3
DA-6102	GFA AREA PLAN	3
DA-6103	GFA AREA PLAN - ABOVE 24M	3
DA-6105	COMMUNAL OPEN SPACE AREA PLAN	3
DA-6106	COMMUNAL LIVING AREA PLAN	3
DA-6107	GFA LANDSCAPE AREA PLAN	3
DA-6108	GFA LANDSCAPE AREA PLAN	3
DA-6109	TFA AREA PLAN - CO LIVING	3
DA-6110	TFA AREA PLAN - CO LIVING	3
DA-6111	FSR DISTRIBUTION	3
DA-6112	FSR DISTRIBUTION - NON RESIDENTIAL	3
DA-8001	3D PERSPECTIVE 1 - ANZAC PDE LOOKING WEST	3
DA-8002	3D PERSPECTIVE 2 -ANZAC PDE LOOKING SOUTH	3
DA-8003	3D PERSPECTIVE 3 - BUNNERONG RD LOOKING EAST	3

SJB Architects
Level 2, 490 Crown Street
Surry Hills NSW
2010 Australia
T 61 2 9380 9911
www.sjb.com.au

Project Number: 6922
Date: 19.11.2025
Client: AVENOR

PRELIMINARY



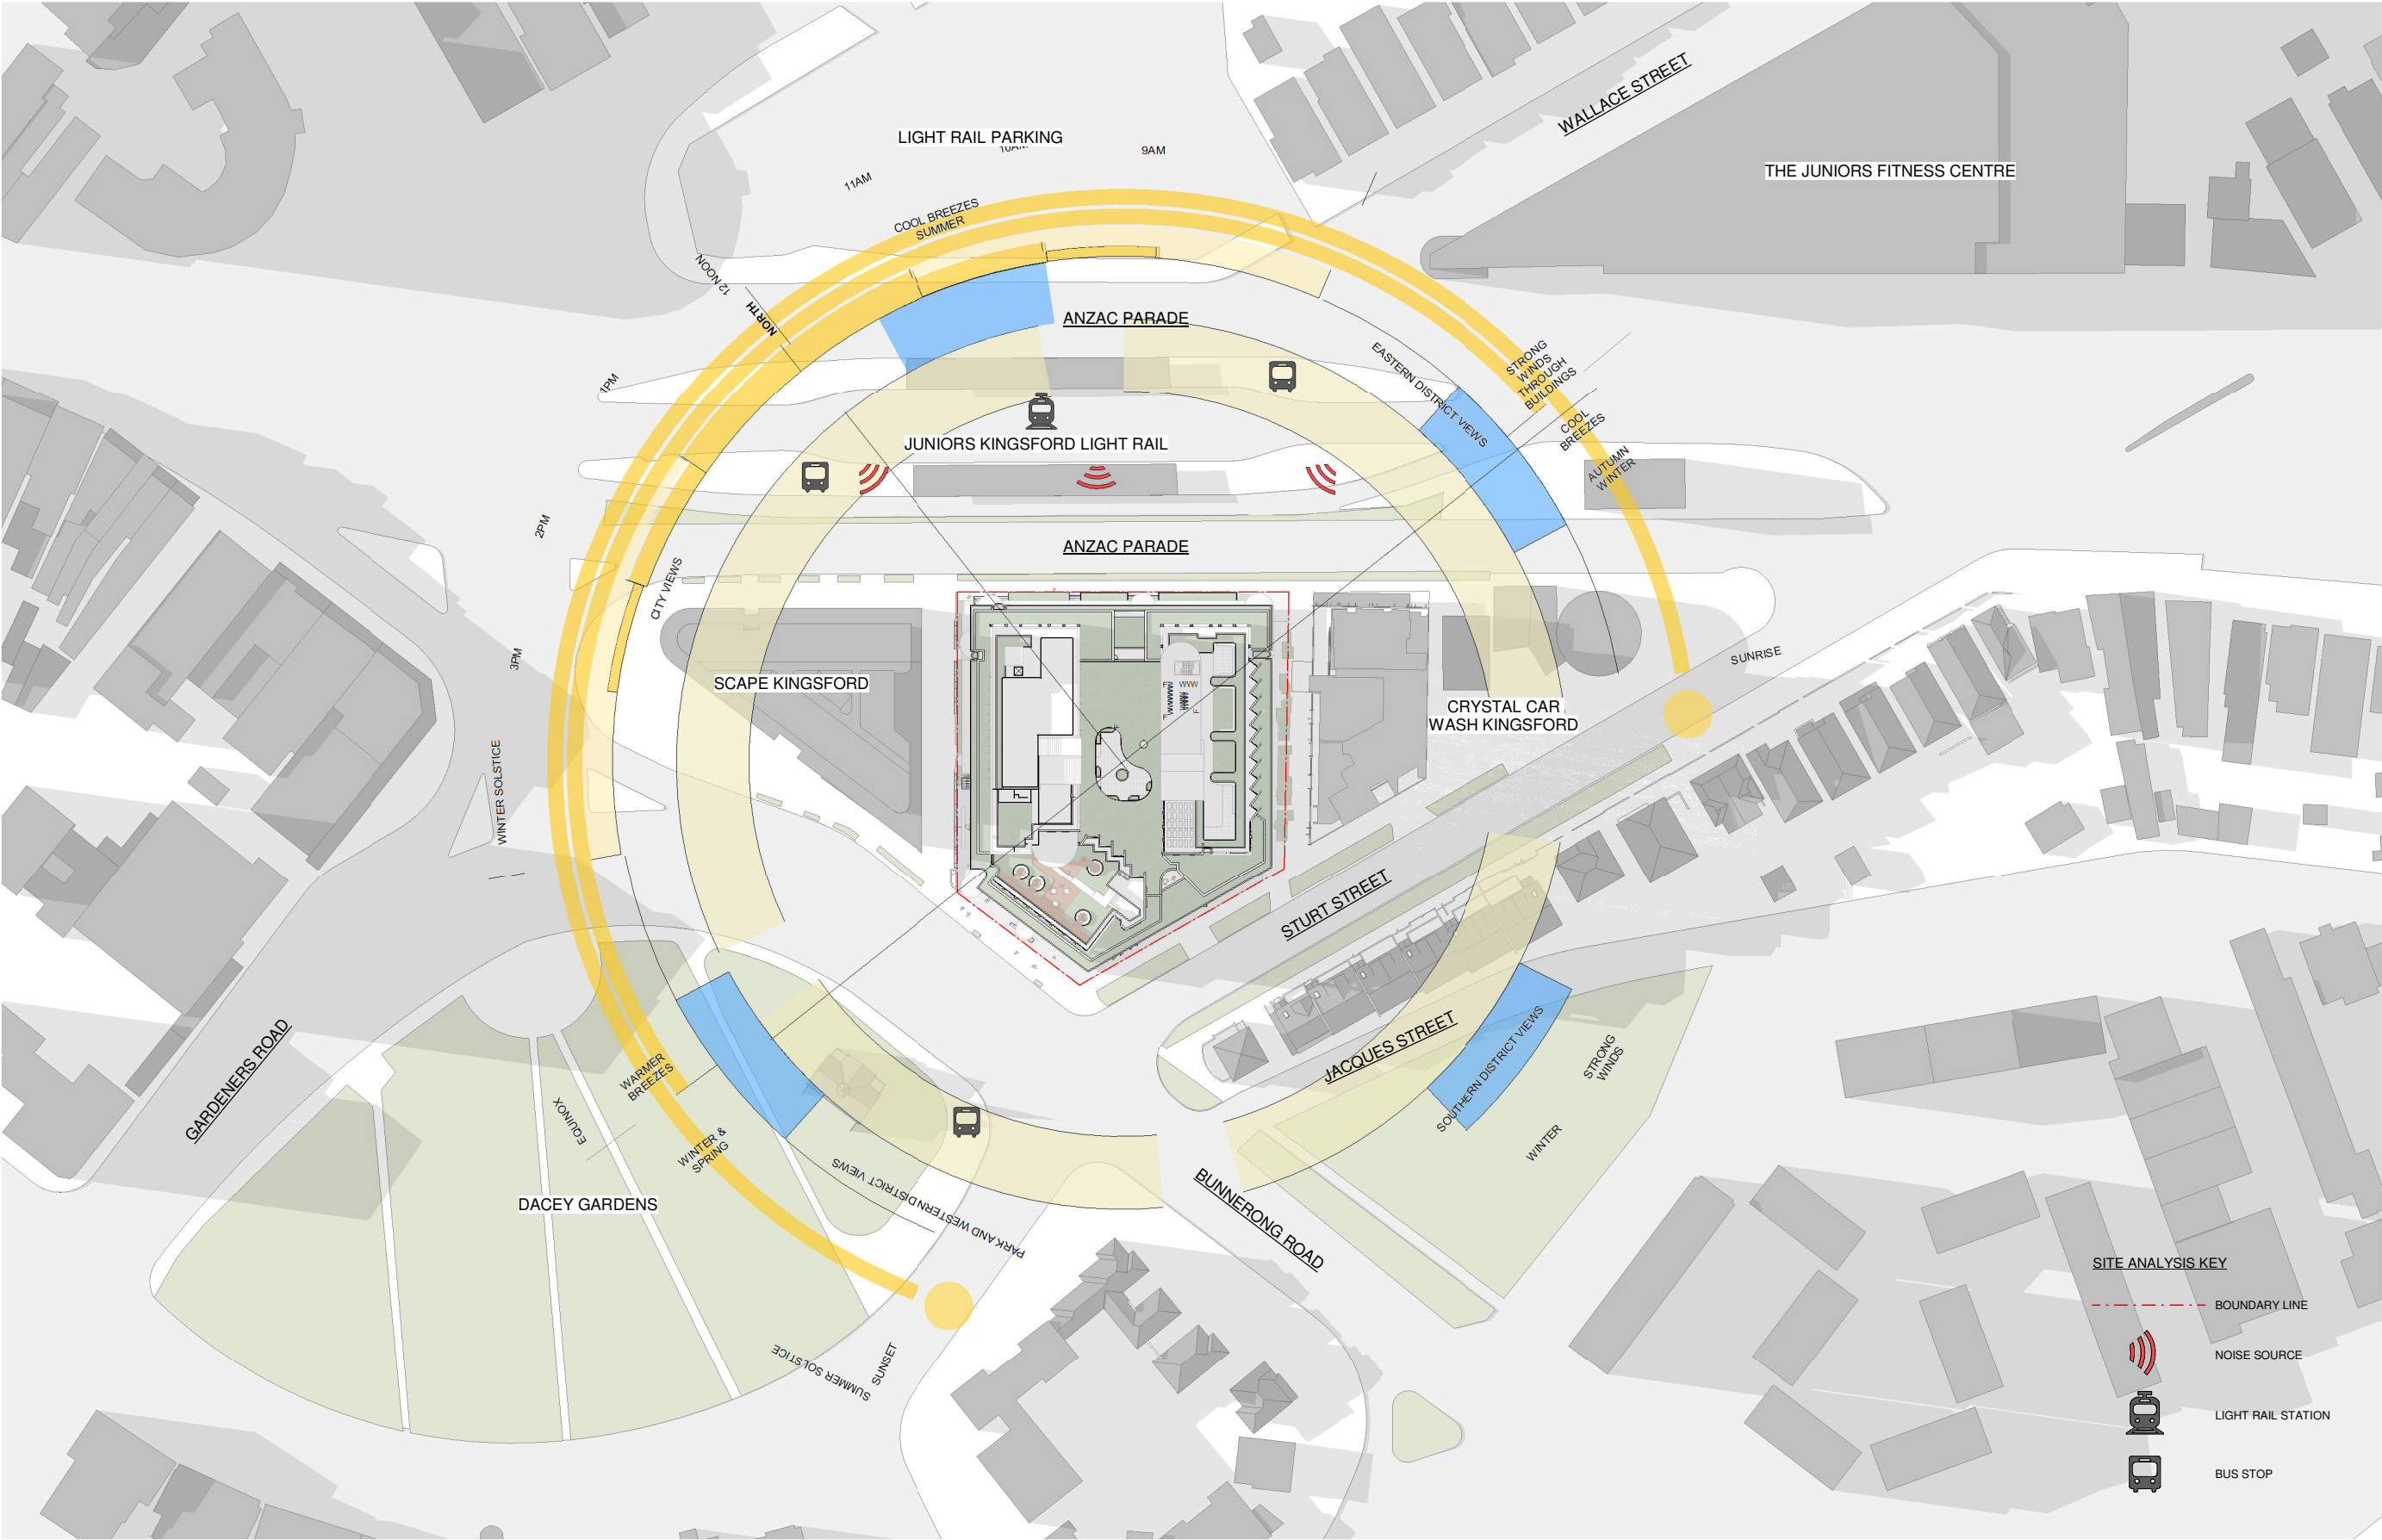

In accepting and utilizing this document the recipient agrees that SJB Architecture (NSW) Pty. Ltd. ACN 081 994 724 T/A SJB Architects, retain all common law, statutory law and other rights including copyright and intellectual property rights. The recipient agrees not to use this document for any purpose other than its intended use, to waive all claims against SJB Architects resulting from unauthorised changes, or to reuse the document on other projects without prior written consent from SJB Architects. Under no circumstances shall transfer of this document be deemed a sale. SJB Architects makes no warranties of fitness for any purpose. The Builder/Contractor shall verify job dimensions prior to any work commencing. Use figured dimensions only. Do not scale drawings.

PRELIMINARY



Nominated Architects: Adam Haddow-7188 | John Pradel-7004

Rev	Date	Revision	By	Chk.
1	19.06.2025	FOR DA APPROVAL	CC	ASB
2	23.10.2025	FOR DA APPROVAL	CC	ASB
3	19.11.2025	FOR DA APPROVAL	CC	ASB

NOTE: MINOR CHANGES TO FORM AND CONFIGURATION MAY BE REQUIRED WHEN DRAWINGS ARE SUBSEQUENTLY PREPARED FOR CONSTRUCTION PURPOSES AFTER THE GRANT OF DEVELOPMENT CONSENT.

Client

Avenor.

Project

KINGSFORD JUNCTION
ANZAC PDE KINGSFORD
NSW 2032

Drawing Name

SITE ANALYSIS

Date

19.11.2025

Scale

As indicated

Sheet Size

A1

Drawn

CC

Chk.

ASB

Job No.

6922

Drawing No.

DA-0101

Revision

/ 3


SJB Architects

Level 2, 490 Crown Street
Surry Hills NSW 2010

T 61 2 9380 9911


www.sjb.com.au



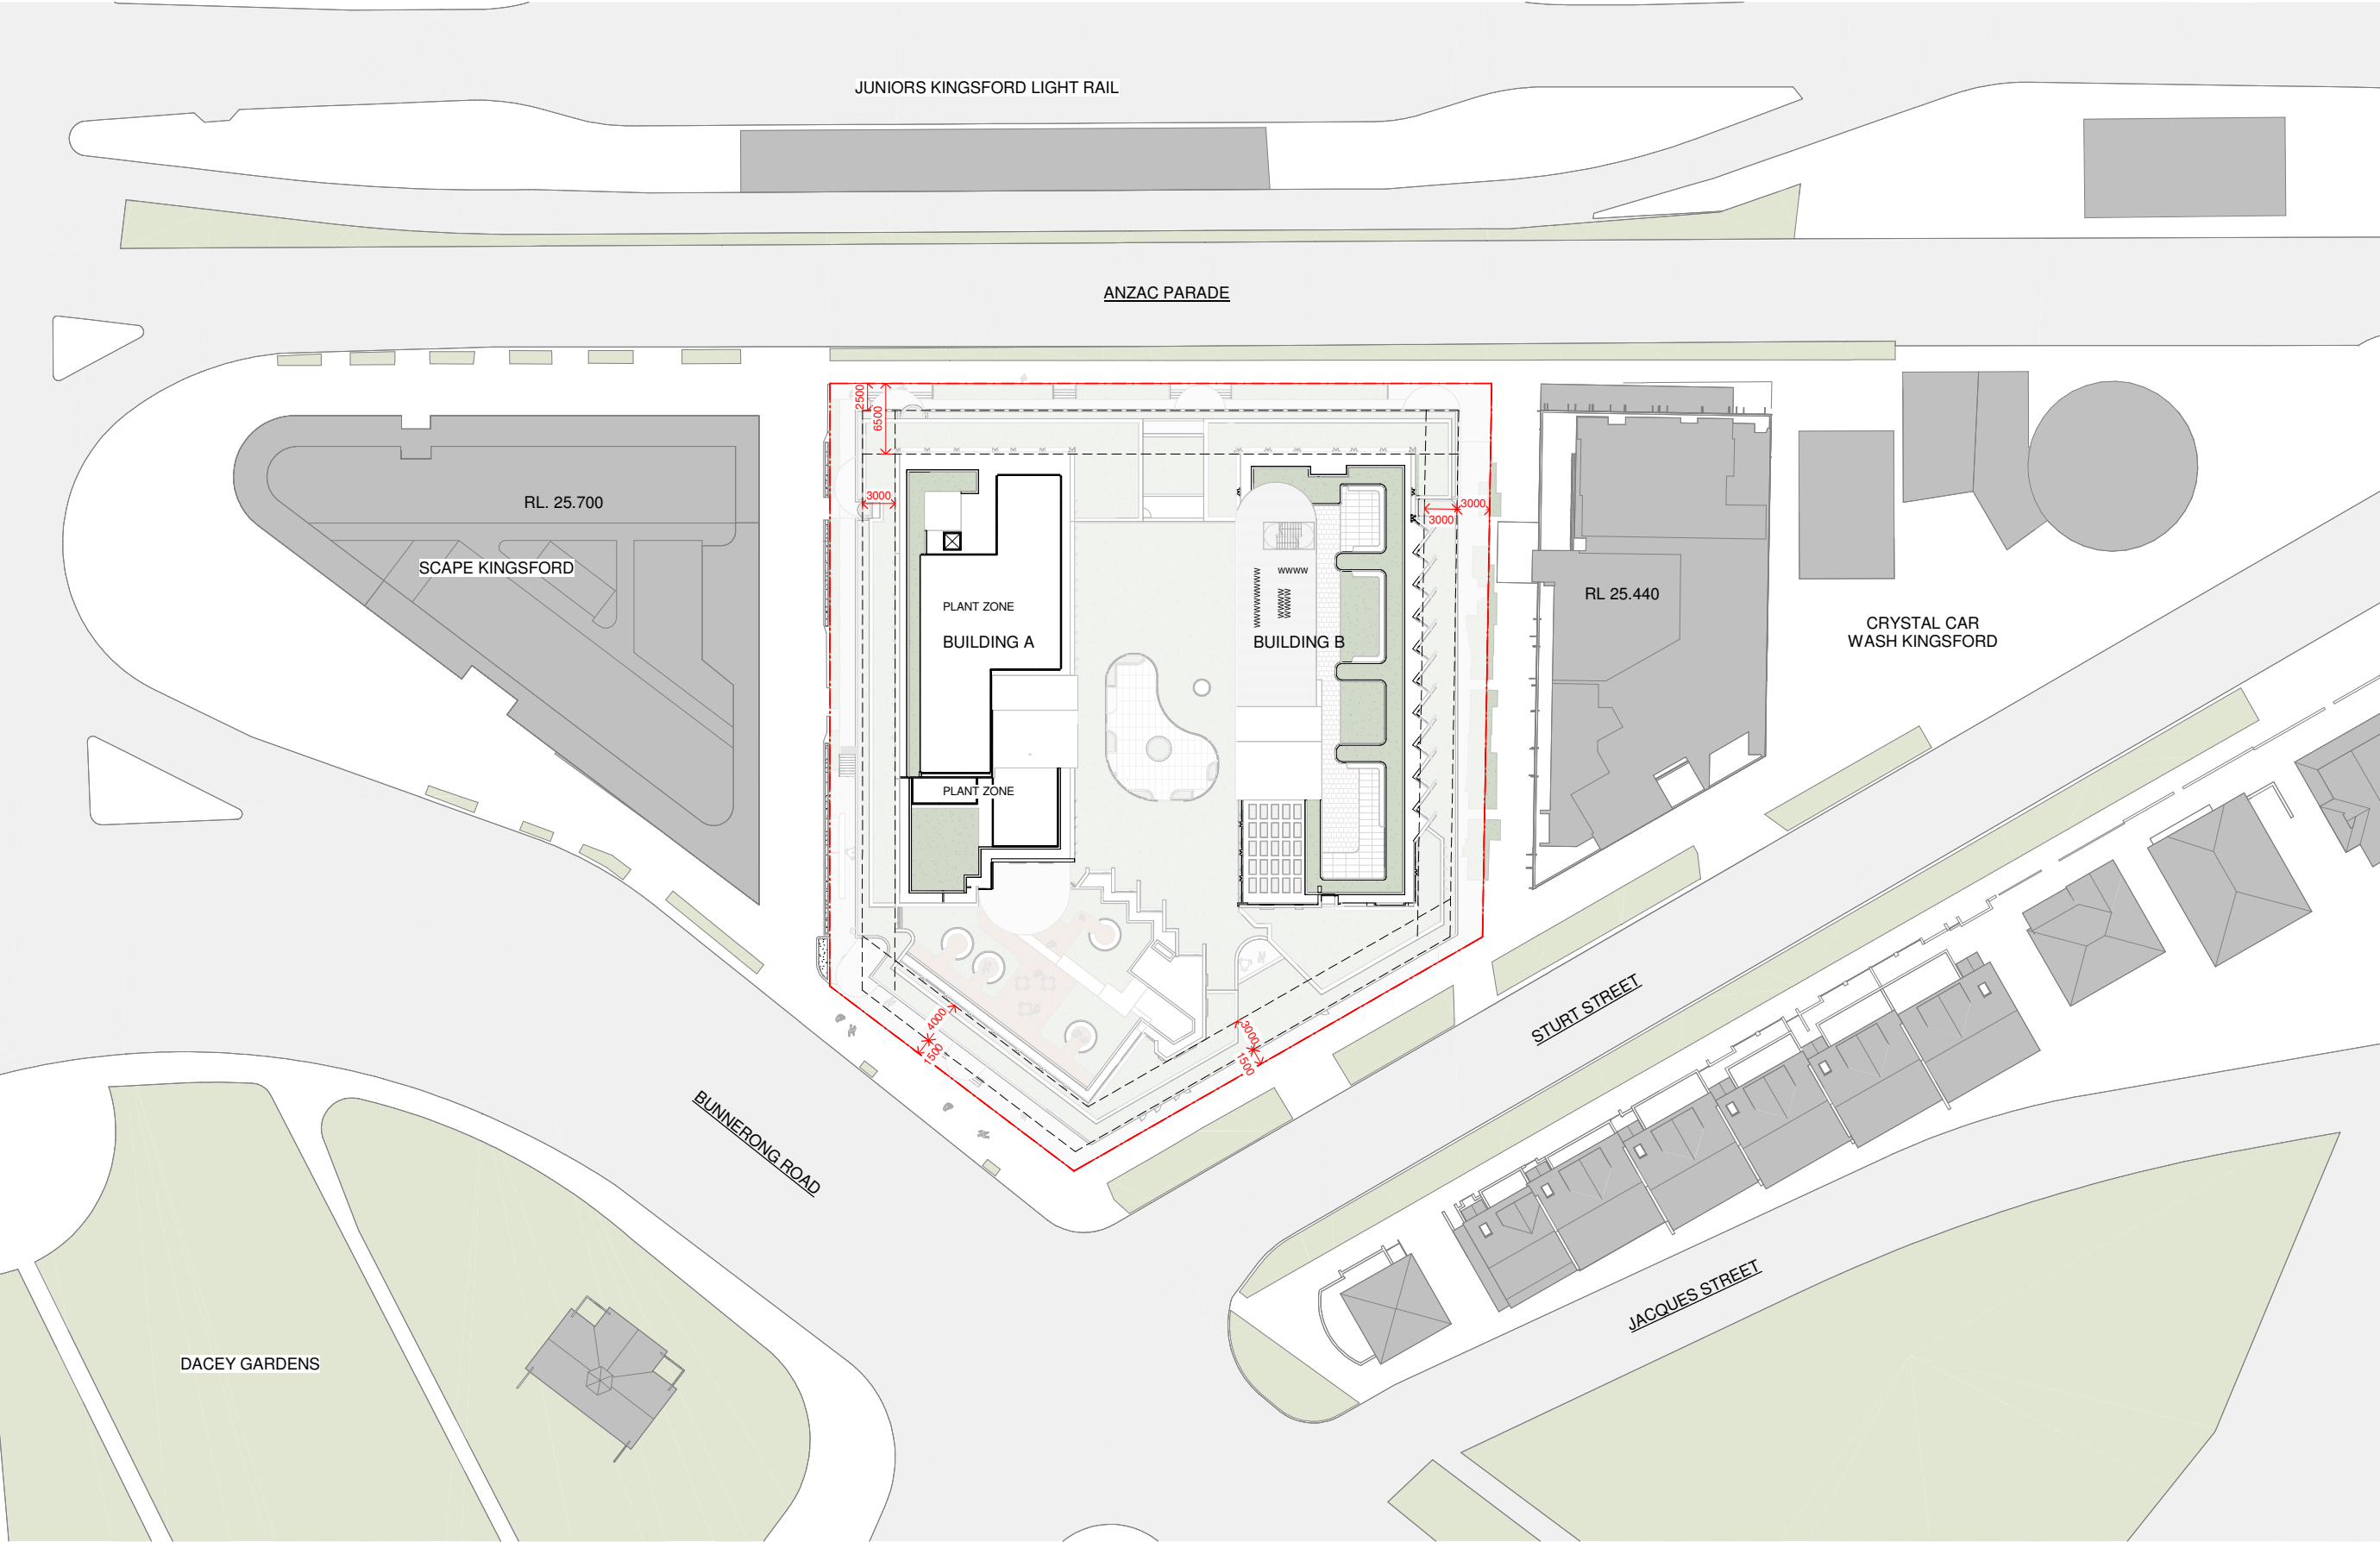

In accepting and utilizing this document the recipient agrees that SJB Architecture (NSW) Pty. Ltd. ACN 081 094 724 T/A SJB Architects, retain all common law, statutory law and other rights including copyright and intellectual property rights. The recipient agrees not to use this document for any purpose other than its intended use, to waive all claims against SJB Architects resulting from unauthorised changes, or to reuse the document on other projects without prior written consent from SJB Architects. Under no circumstances shall transfer of this document be deemed a sale. SJB Architects makes no warranties of fitness for any purpose. The Builder/Contractor shall verify job dimensions prior to any work commencing. Use figured dimensions only. Do not scale drawings.

PRELIMINARY

 

Nominated Architects: Adam Haddow-7188 | John Pradel-7004

Rev	Date	Revision	By	Chk.
1	19.06.2025	FOR DA APPROVAL	CC	ASB
2	23.10.2025	FOR DA APPROVAL	CC	ASB
3	19.11.2025	FOR DA APPROVAL	CC	ASB

NOTE: MINOR CHANGES TO FORM AND CONFIGURATION MAY BE REQUIRED WHEN DRAWINGS ARE SUBSEQUENTLY PREPARED FOR CONSTRUCTION PURPOSES AFTER THE GRANT OF DEVELOPMENT CONSENT.

Client

Avenor.

Project

KINGSFORD JUNCTION
ANZAC PDE KINGSFORD
NSW 2032

Drawing Name

SITE PLAN

Date

19.11.2025 1 : 300

Drawn

CC

Chk.

ASB

Drawing No.

DA-0201

Sheet Size

A1

Job No.

6922

Revision

/ 3

SJB Architects

Level 2, 490 Crown Street
Surry Hills NSW 2010

T 61 2 9380 9911


www.sjb.com.au





In accepting and utilising this document the recipient agrees that SJB Architecture (NSW) Pty. Ltd. ACN 081 994 724 T/A SJB Architects, retain all common law, statutory law and other rights including copyright and intellectual property rights. The recipient agrees not to use this document for any purpose other than its intended use, to waive all claims against SJB Architects resulting from unauthorised changes, or to reuse the document on other projects without prior written consent from SJB Architects. Under no circumstances shall transfer of this document be deemed a sale. SJB Architects makes no warranties of fitness for any purpose. The Builder/Contractor shall verify job dimensions prior to any work commencing. Use figured dimensions only. Do not scale drawings.

PRELIMINARY

 

Nominated Architects: Adam Haddow-7188 | John Pradel-7004

Rev	Date	Revision	By	Chk.
1	19.06.2025	FOR DA APPROVAL	CC	ASB
2	23.10.2025	FOR DA APPROVAL	CC	ASB
3	19.11.2025	FOR DA APPROVAL	CC	ASB

NOTE: MINOR CHANGES TO FORM AND CONFIGURATION MAY BE REQUIRED WHEN DRAWINGS ARE SUBSEQUENTLY PREPARED FOR CONSTRUCTION PURPOSES AFTER THE GRANT OF DEVELOPMENT CONSENT.

Client

Avenor.

Project

KINGSFORD JUNCTION
ANZAC PDE KINGSFORD
NSW 2032

Drawing Name

EXISTING PLAN

Date

19.11.2025

Scale

1 : 200

Sheet Size

A1

Drawn

CC

Chk.

ASB

Job No.

6922

Drawing No.

DA-0301

Revision

/ 3


SJB Architects

Level 2, 490 Crown Street
Surry Hills NSW 2010

T 61 2 9380 9911


www.sjb.com.au



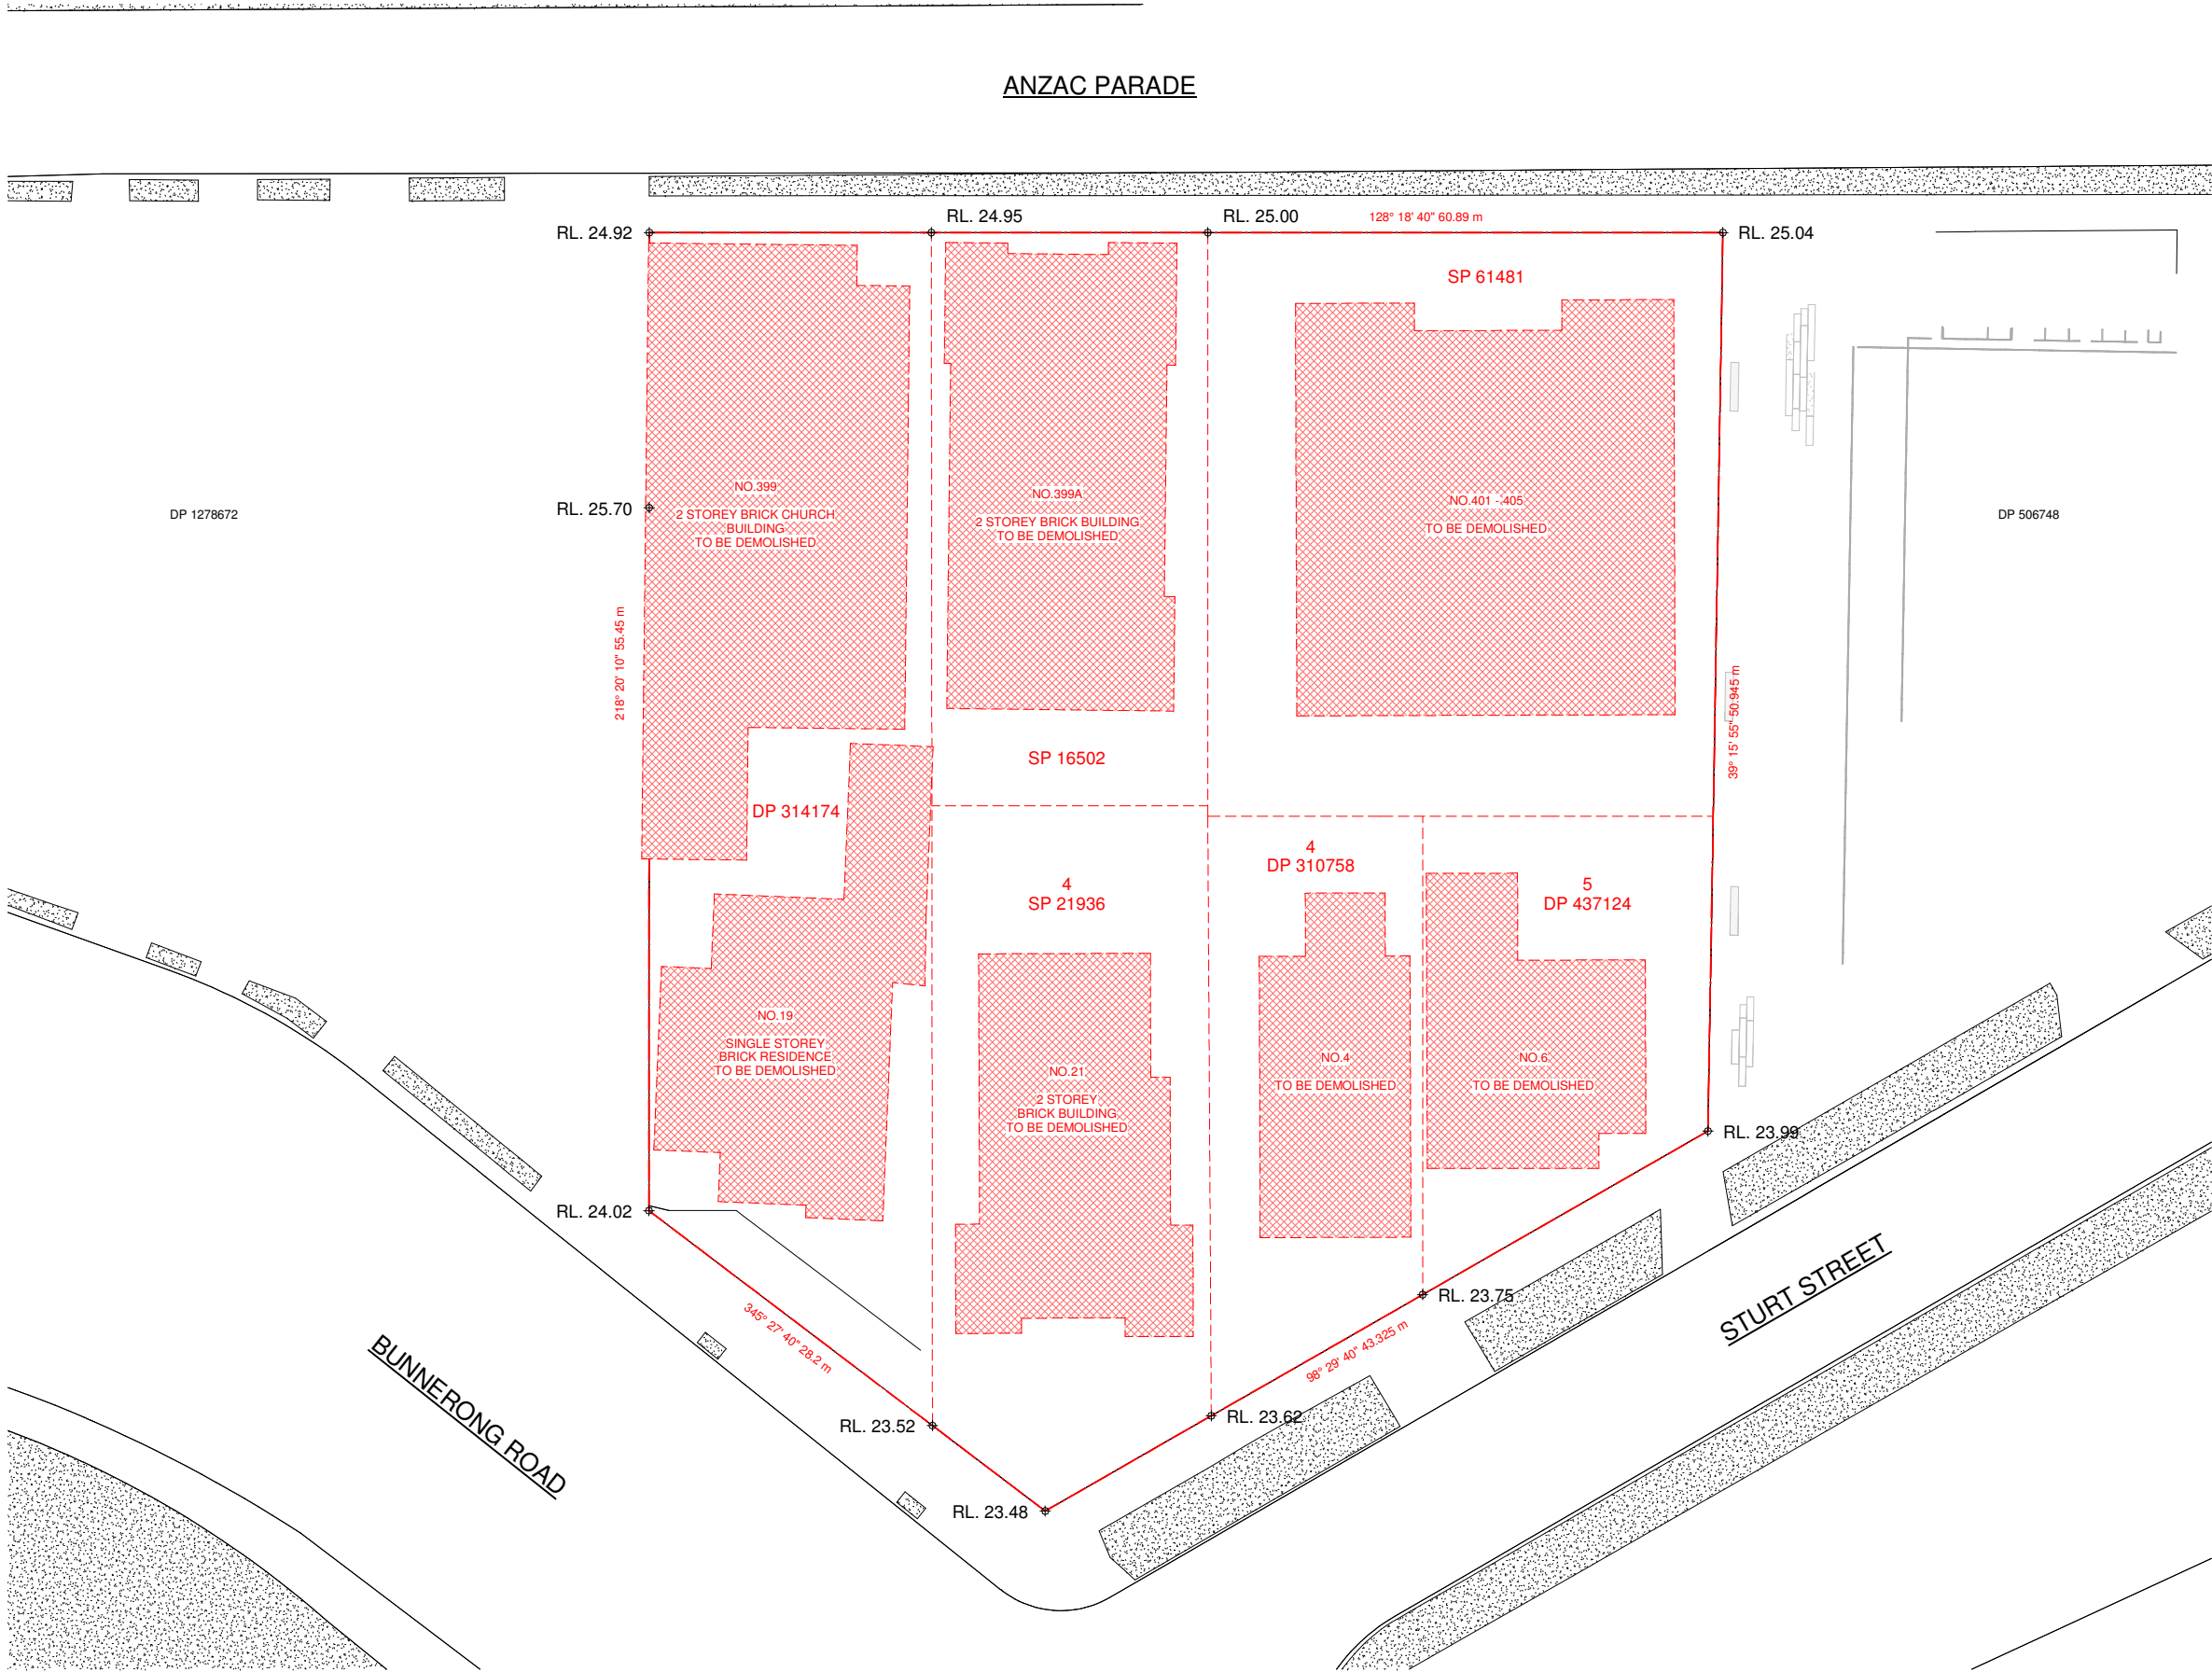

In accepting and utilizing this document the recipient agrees that SJB Architecture (NSW) Pty. Ltd. ACN 081 994 724 T/A SJB Architects, retain all common law, statutory law and other rights including copyright and intellectual property rights. The recipient agrees not to use this document for any purpose other than its intended use, to waive all claims against SJB Architects resulting from unauthorised changes, or to reuse the document on other projects without prior written consent from SJB Architects. Under no circumstances shall transfer of this document be deemed a sale. SJB Architects makes no warranties of fitness for any purpose. The Builder/Contractor shall verify job dimensions prior to any work commencing. Use figured dimensions only. Do not scale drawings.

PRELIMINARY

 

Nominated Architects: Adam Haddow-7188 | John Pradel-7004

Rev	Date	Revision	By	Chk.
1	19.06.2025	FOR DA APPROVAL	CC	ASB
2	23.10.2025	FOR DA APPROVAL	CC	ASB
3	19.11.2025	FOR DA APPROVAL	CC	ASB

NOTE: MINOR CHANGES TO FORM AND CONFIGURATION MAY BE REQUIRED WHEN DRAWINGS ARE SUBSEQUENTLY PREPARED FOR CONSTRUCTION PURPOSES AFTER THE GRANT OF DEVELOPMENT CONSENT.

Client

Avenor.

Project

KINGSFORD JUNCTION
ANZAC PDE KINGSFORD
NSW 2032

Drawing Name

DEMOLITION PLAN

Date

19.11.2025 As indicated

Scale

As indicated

Sheet Size

A1

Drawn

CC

Chk.

ASB

Job No.

6922

Drawing No.

DA-0401

Revision

/ 3

SJB Architects

Level 2, 490 Crown Street
Surry Hills NSW 2010

T 61 2 9380 9911

www.sjb.com.au






LEGEND:

--- Site Boundary

In accepting and utilizing this document the recipient agrees that SJB Architecture (NSW) Pty. Ltd. ACN 081 994 724 T/A SJB Architects, retain all common law, statutory law and other rights including copyright and intellectual property rights. The recipient agrees not to use this document for any purpose other than its intended use, to waive all claims against SJB Architects resulting from unauthorised changes, or to reuse the document on other projects without prior written consent from SJB Architects. Under no circumstances shall transfer of this document be deemed a sale. SJB Architects makes no warranties of fitness for any purpose. The Builder/Contractor shall verify job dimensions prior to any work commencing. Use figured dimensions only. Do not scale drawings.

 

Nominated Architects: Adam Haddow-7188 | John Pradel-7004

Rev	Date	Revision	By	Chk.
1	19.06.2025	FOR DA APPROVAL	CC	ASB
2	23.10.2025	FOR DA APPROVAL	CC	ASB
3	19.11.2025	FOR DA APPROVAL	CC	ASB

NOTE: MINOR CHANGES TO FORM AND CONFIGURATION MAY BE REQUIRED WHEN DRAWINGS ARE SUBSEQUENTLY PREPARED FOR CONSTRUCTION PURPOSES AFTER THE GRANT OF DEVELOPMENT CONSENT.

Client

Avenor.

Project

KINGSFORD JUNCTION
ANZAC PDE KINGSFORD
NSW 2032


Drawing Name

GA PLAN - BASEMENT 1

Date	Scale	Sheet Size
19.11.2025	1 : 200	A1
Drawn	Chk.	Job No.
CC	ASB	6922
Drawing No.	Revision	
DA-1001	/ 3	

SJB Architects
Level 2, 490 Crown Street
Surry Hills NSW 2010
T 61 2 9380 9911
www.sjb.com.au



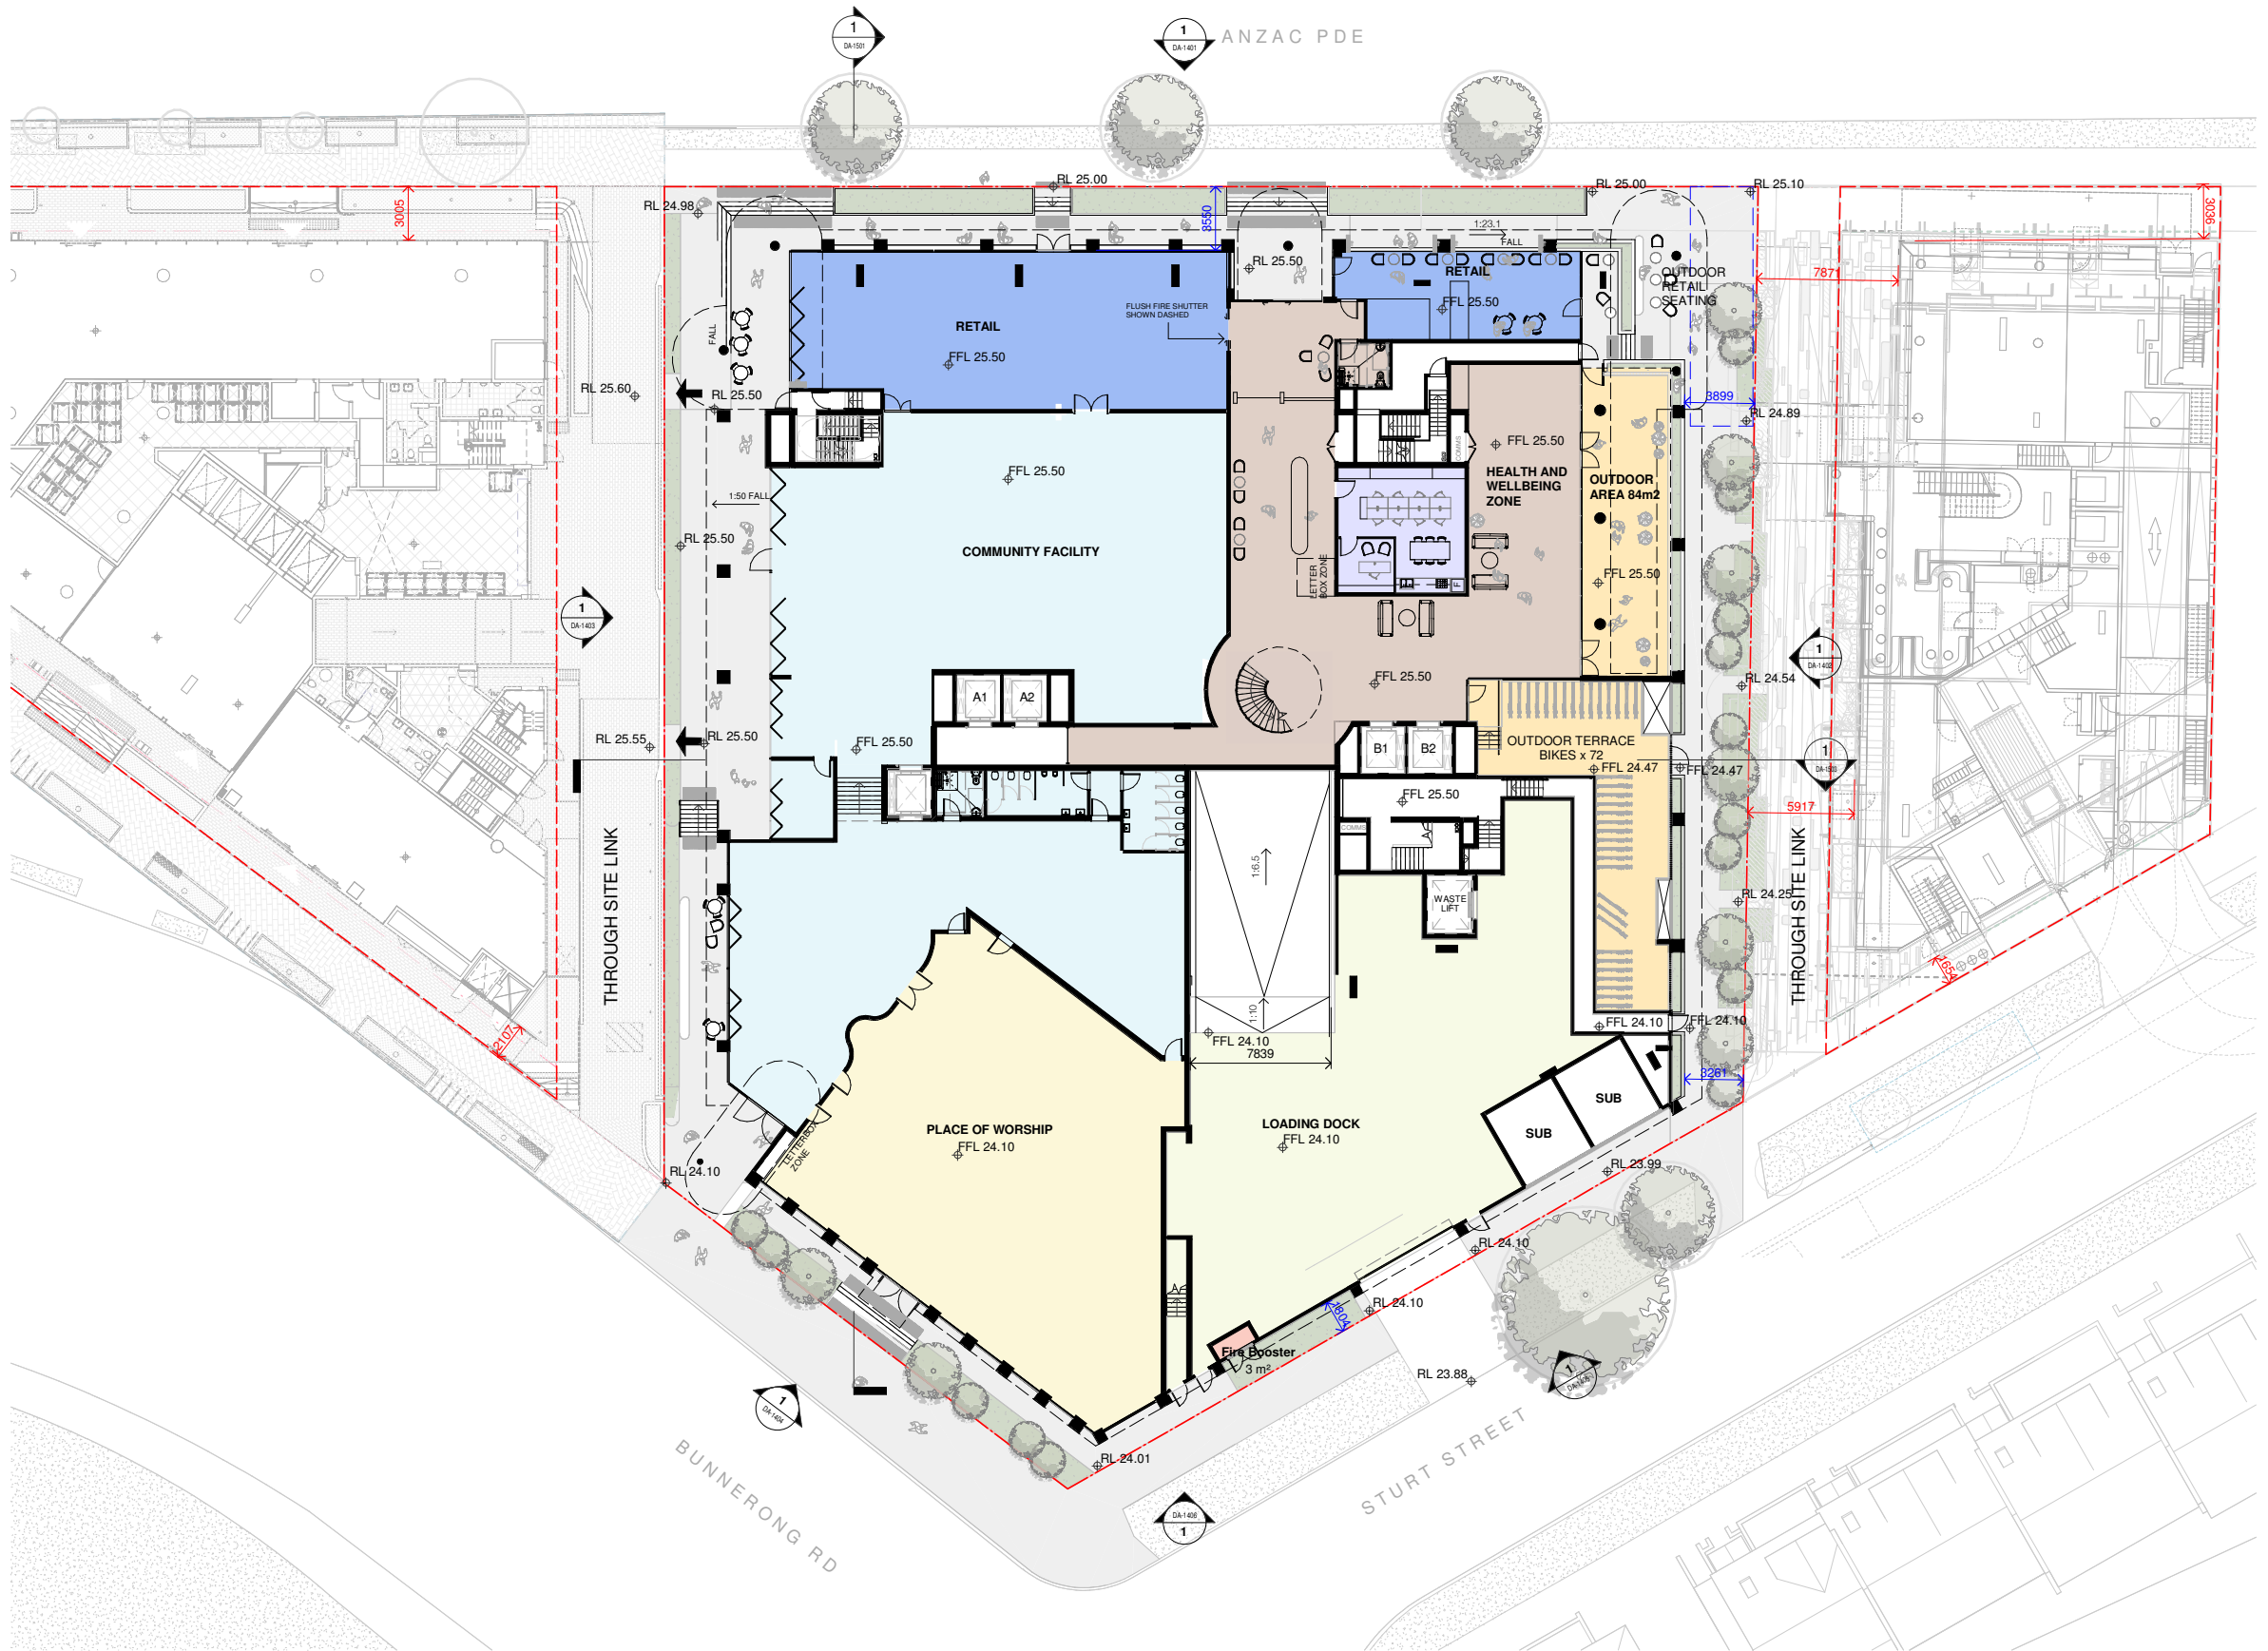

LEGEND:
--- Site Boundary

In accepting and utilizing this document the recipient agrees that SJB Architecture (NSW) Pty. Ltd. ACN 081 994 724 T/A SJB Architects, retain all common law, statutory law and other rights including copyright and intellectual property rights. The recipient agrees not to use this document for any purpose other than its intended use, to waive all claims against SJB Architects resulting from unauthorised changes, or to reuse the document on other projects without prior written consent from SJB Architects. Under no circumstances shall transfer of this document be deemed a sale. SJB Architects makes no warranties of fitness for any purpose. The Builder/Contractor shall verify job dimensions prior to any work commencing. Use figured dimensions only. Do not scale drawings.

PRELIMINARY



0 1 2 5m
1:100 @A1

Nominated Architects: Adam Haddow-7188 | John Pradel-7004

Rev	Date	Revision	By	Chk.
1	19.06.2025	FOR DA APPROVAL	CC	ASB
2	23.10.2025	FOR DA APPROVAL	CC	ASB
3	19.11.2025	FOR DA APPROVAL	CC	ASB

NOTE: MINOR CHANGES TO FORM AND CONFIGURATION MAY BE REQUIRED WHEN DRAWINGS ARE SUBSEQUENTLY PREPARED FOR CONSTRUCTION PURPOSES AFTER THE GRANT OF DEVELOPMENT CONSENT.

Client

Avenor.

Project

KINGSFORD JUNCTION
ANZAC PDE KINGSFORD
NSW 2032

Drawing Name

GA PLAN - GROUND FLOOR PLAN

Date

19.11.2025

Scale

1 : 200

Sheet Size

A1

Drawn

CC

Chk.

ASB

Job No.

6922

Drawing No.

DA-1002

Revision

/ 3


SJB Architects

Level 2, 490 Crown Street
Surry Hills NSW 2010

T 61 2 9380 9911

www.sjb.com.au



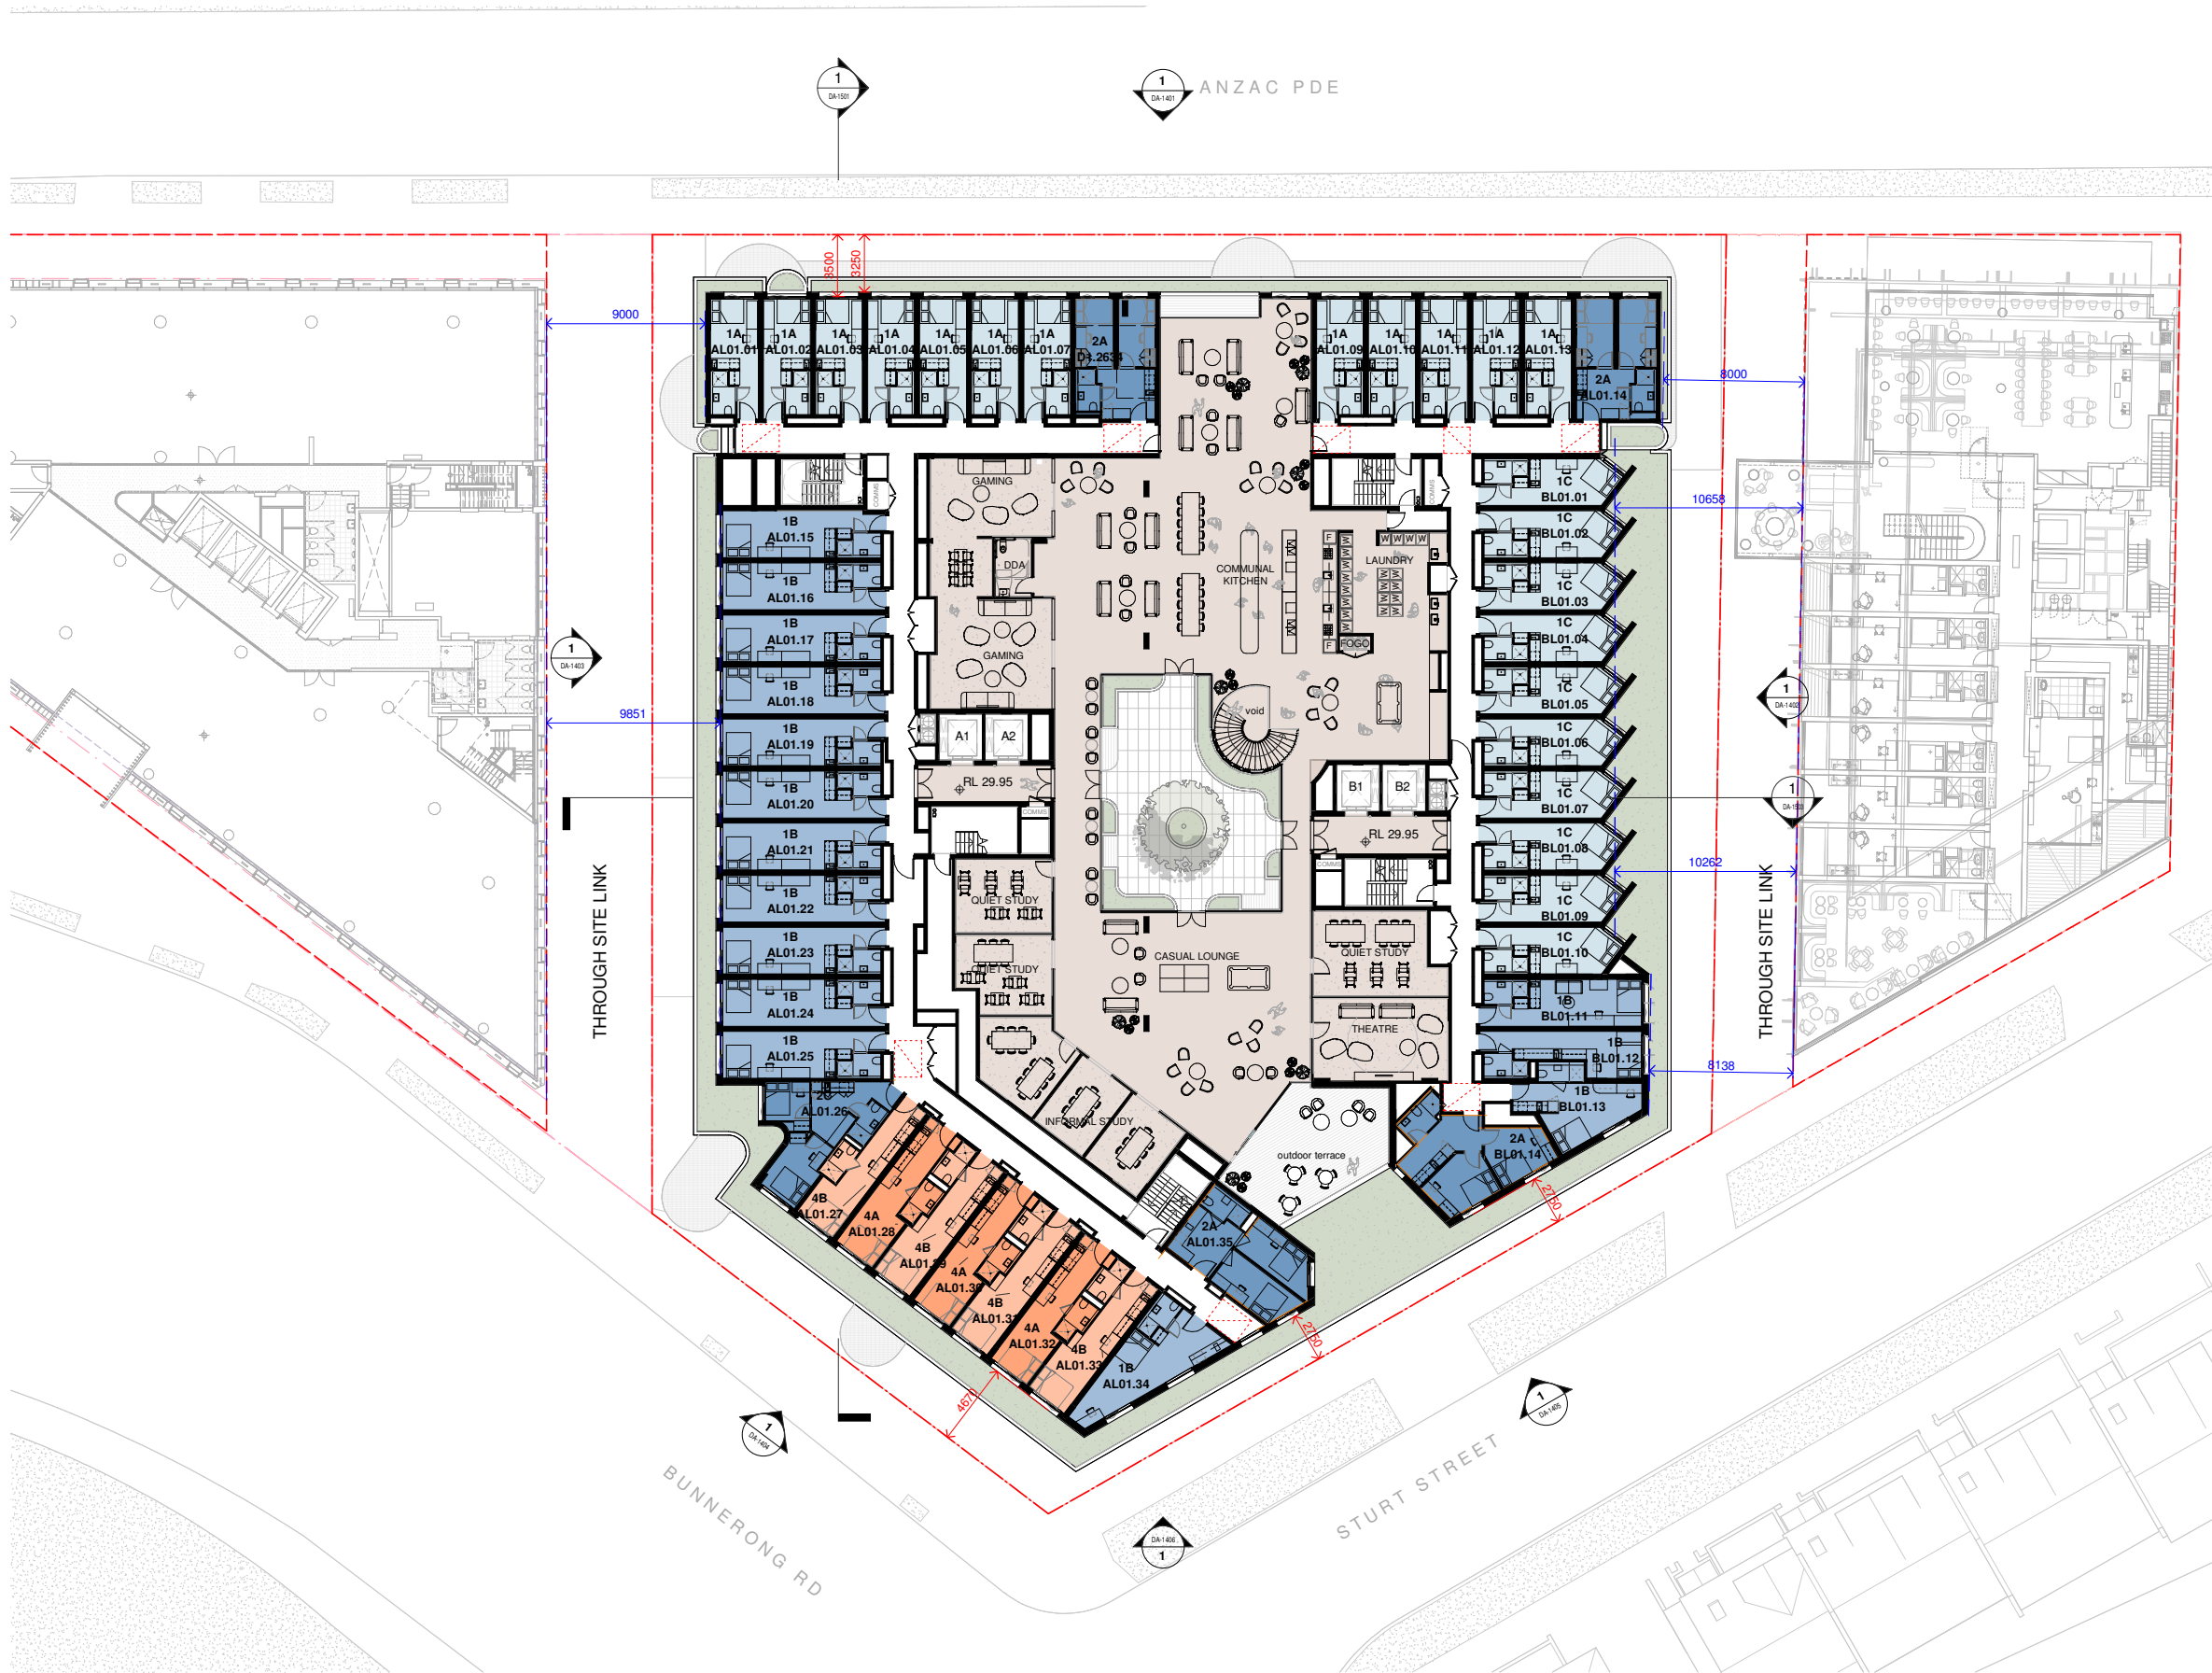


LEGEND:

--- Site Boundary

In accepting and utilizing this document the recipient agrees that SJB Architecture (NSW) Pty. Ltd. ACN 081 994 724 T/A SJB Architects, retain all common law, statutory law and other rights including copyright and intellectual property rights. The recipient agrees not to use this document for any purpose other than its intended use, to waive all claims against SJB Architects resulting from unauthorised changes, or to reuse the document on other projects without prior written consent from SJB Architects. Under no circumstances shall transfer of this document be deemed a sale. SJB Architects makes no warranties of fitness for any purpose. The Builder/Contractor shall verify job dimensions prior to any work commencing. Use figured dimensions only. Do not scale drawings.

PRELIMINARY

 

Nominated Architects: Adam Haddow-7188 | John Pradel-7004

Rev	Date	Revision	By	Chk.
1	19.06.2025	FOR DA APPROVAL	CC	ASB
2	23.10.2025	FOR DA APPROVAL	CC	ASB
3	19.11.2025	FOR DA APPROVAL	CC	ASB

NOTE: MINOR CHANGES TO FORM AND CONFIGURATION MAY BE REQUIRED WHEN DRAWINGS ARE SUBSEQUENTLY PREPARED FOR CONSTRUCTION PURPOSES AFTER THE GRANT OF DEVELOPMENT CONSENT.

Client

Avenor.

Project

KINGSFORD JUNCTION
ANZAC PDE KINGSFORD
NSW 2032

Drawing Name

GA PLAN - LEVEL 1

Date

19.11.2025

Scale

1 : 200

Sheet Size

A1

Drawn

CC

Chk.

ASB

Job No.

6922

Drawing No.

DA-1003

Revision

/ 3


SJB Architects

Level 2, 490 Crown Street
Surry Hills NSW 2010

T 61 2 9380 9911

www.sjb.com.au



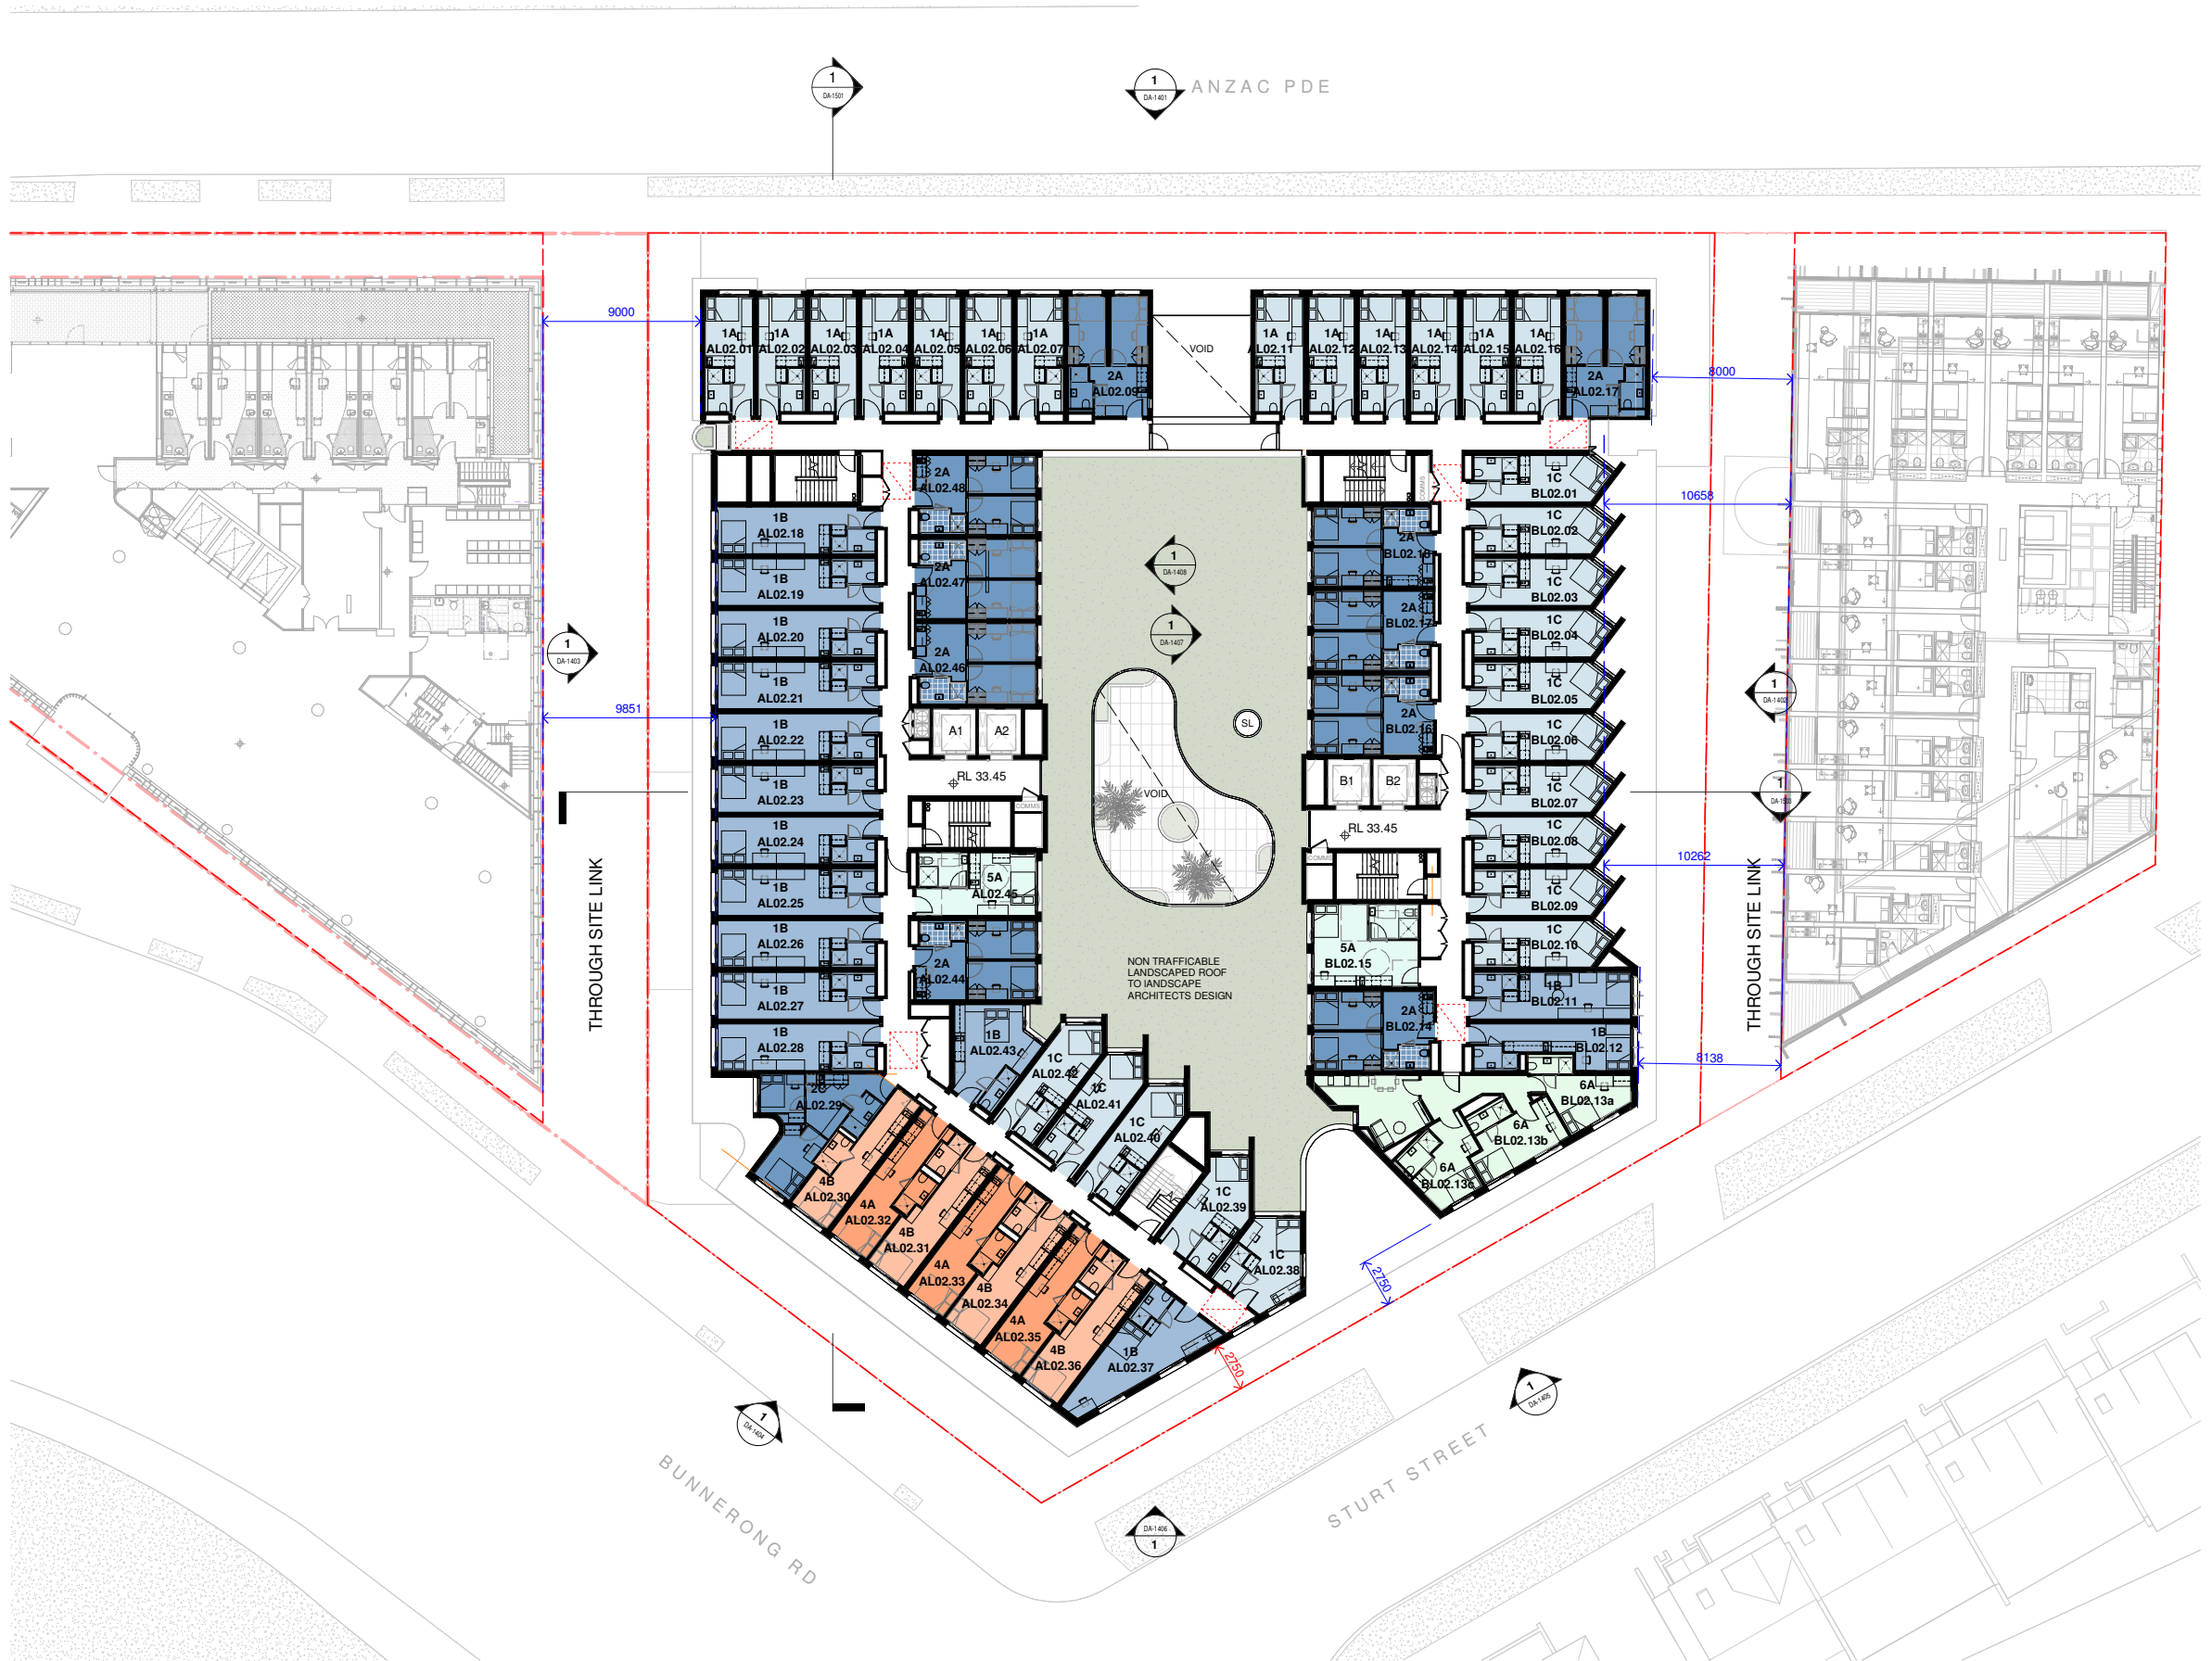

LEGEND:
--- Site Boundary

In accepting and utilizing this document the recipient agrees that SJB Architects (NSW) Pty. Ltd. ACN 081 994 724 T/A SJB Architects, retain all common law, statutory law and other rights including copyright and intellectual property rights. The recipient agrees not to use this document for any purpose other than its intended use, to waive all claims against SJB Architects resulting from unauthorized changes, or to reuse the document on other projects without prior written consent from SJB Architects. Under no circumstances shall transfer of this document be deemed a sale. SJB Architects makes no warranties of fitness for any purpose. The Builder/Contractor shall verify job dimensions prior to any work commencing. Use figured dimensions only. Do not scale drawings.

PRELIMINARY



0 1 2 5m
1:100 @A1

Nominated Architects: Adam Haddow-7188 | John Pradel-7004

Rev	Date	Revision	By	Chk.
1	19.06.2025	FOR DA APPROVAL	CC	ASB
2	23.10.2025	FOR DA APPROVAL	CC	ASB
3	19.11.2025	FOR DA APPROVAL	CC	ASB

NOTE: MINOR CHANGES TO FORM AND CONFIGURATION MAY BE REQUIRED WHEN DRAWINGS ARE SUBSEQUENTLY PREPARED FOR CONSTRUCTION PURPOSES AFTER THE GRANT OF DEVELOPMENT CONSENT.

Client

Avenor.

Project

KINGSFORD JUNCTION
ANZAC PDE KINGSFORD
NSW 2032

Drawing Name

GA PLAN - LEVEL 2

Date

19.11.2025

Scale

1 : 200

Sheet Size

A1

Drawn

CC

Chk.

ASB

Job No.

6922

Drawing No.

DA-1004

Revision

/ 3


SJB Architects

Level 2, 490 Crown Street
Surry Hills NSW 2010

T 61 2 9380 9911

www.sjb.com.au



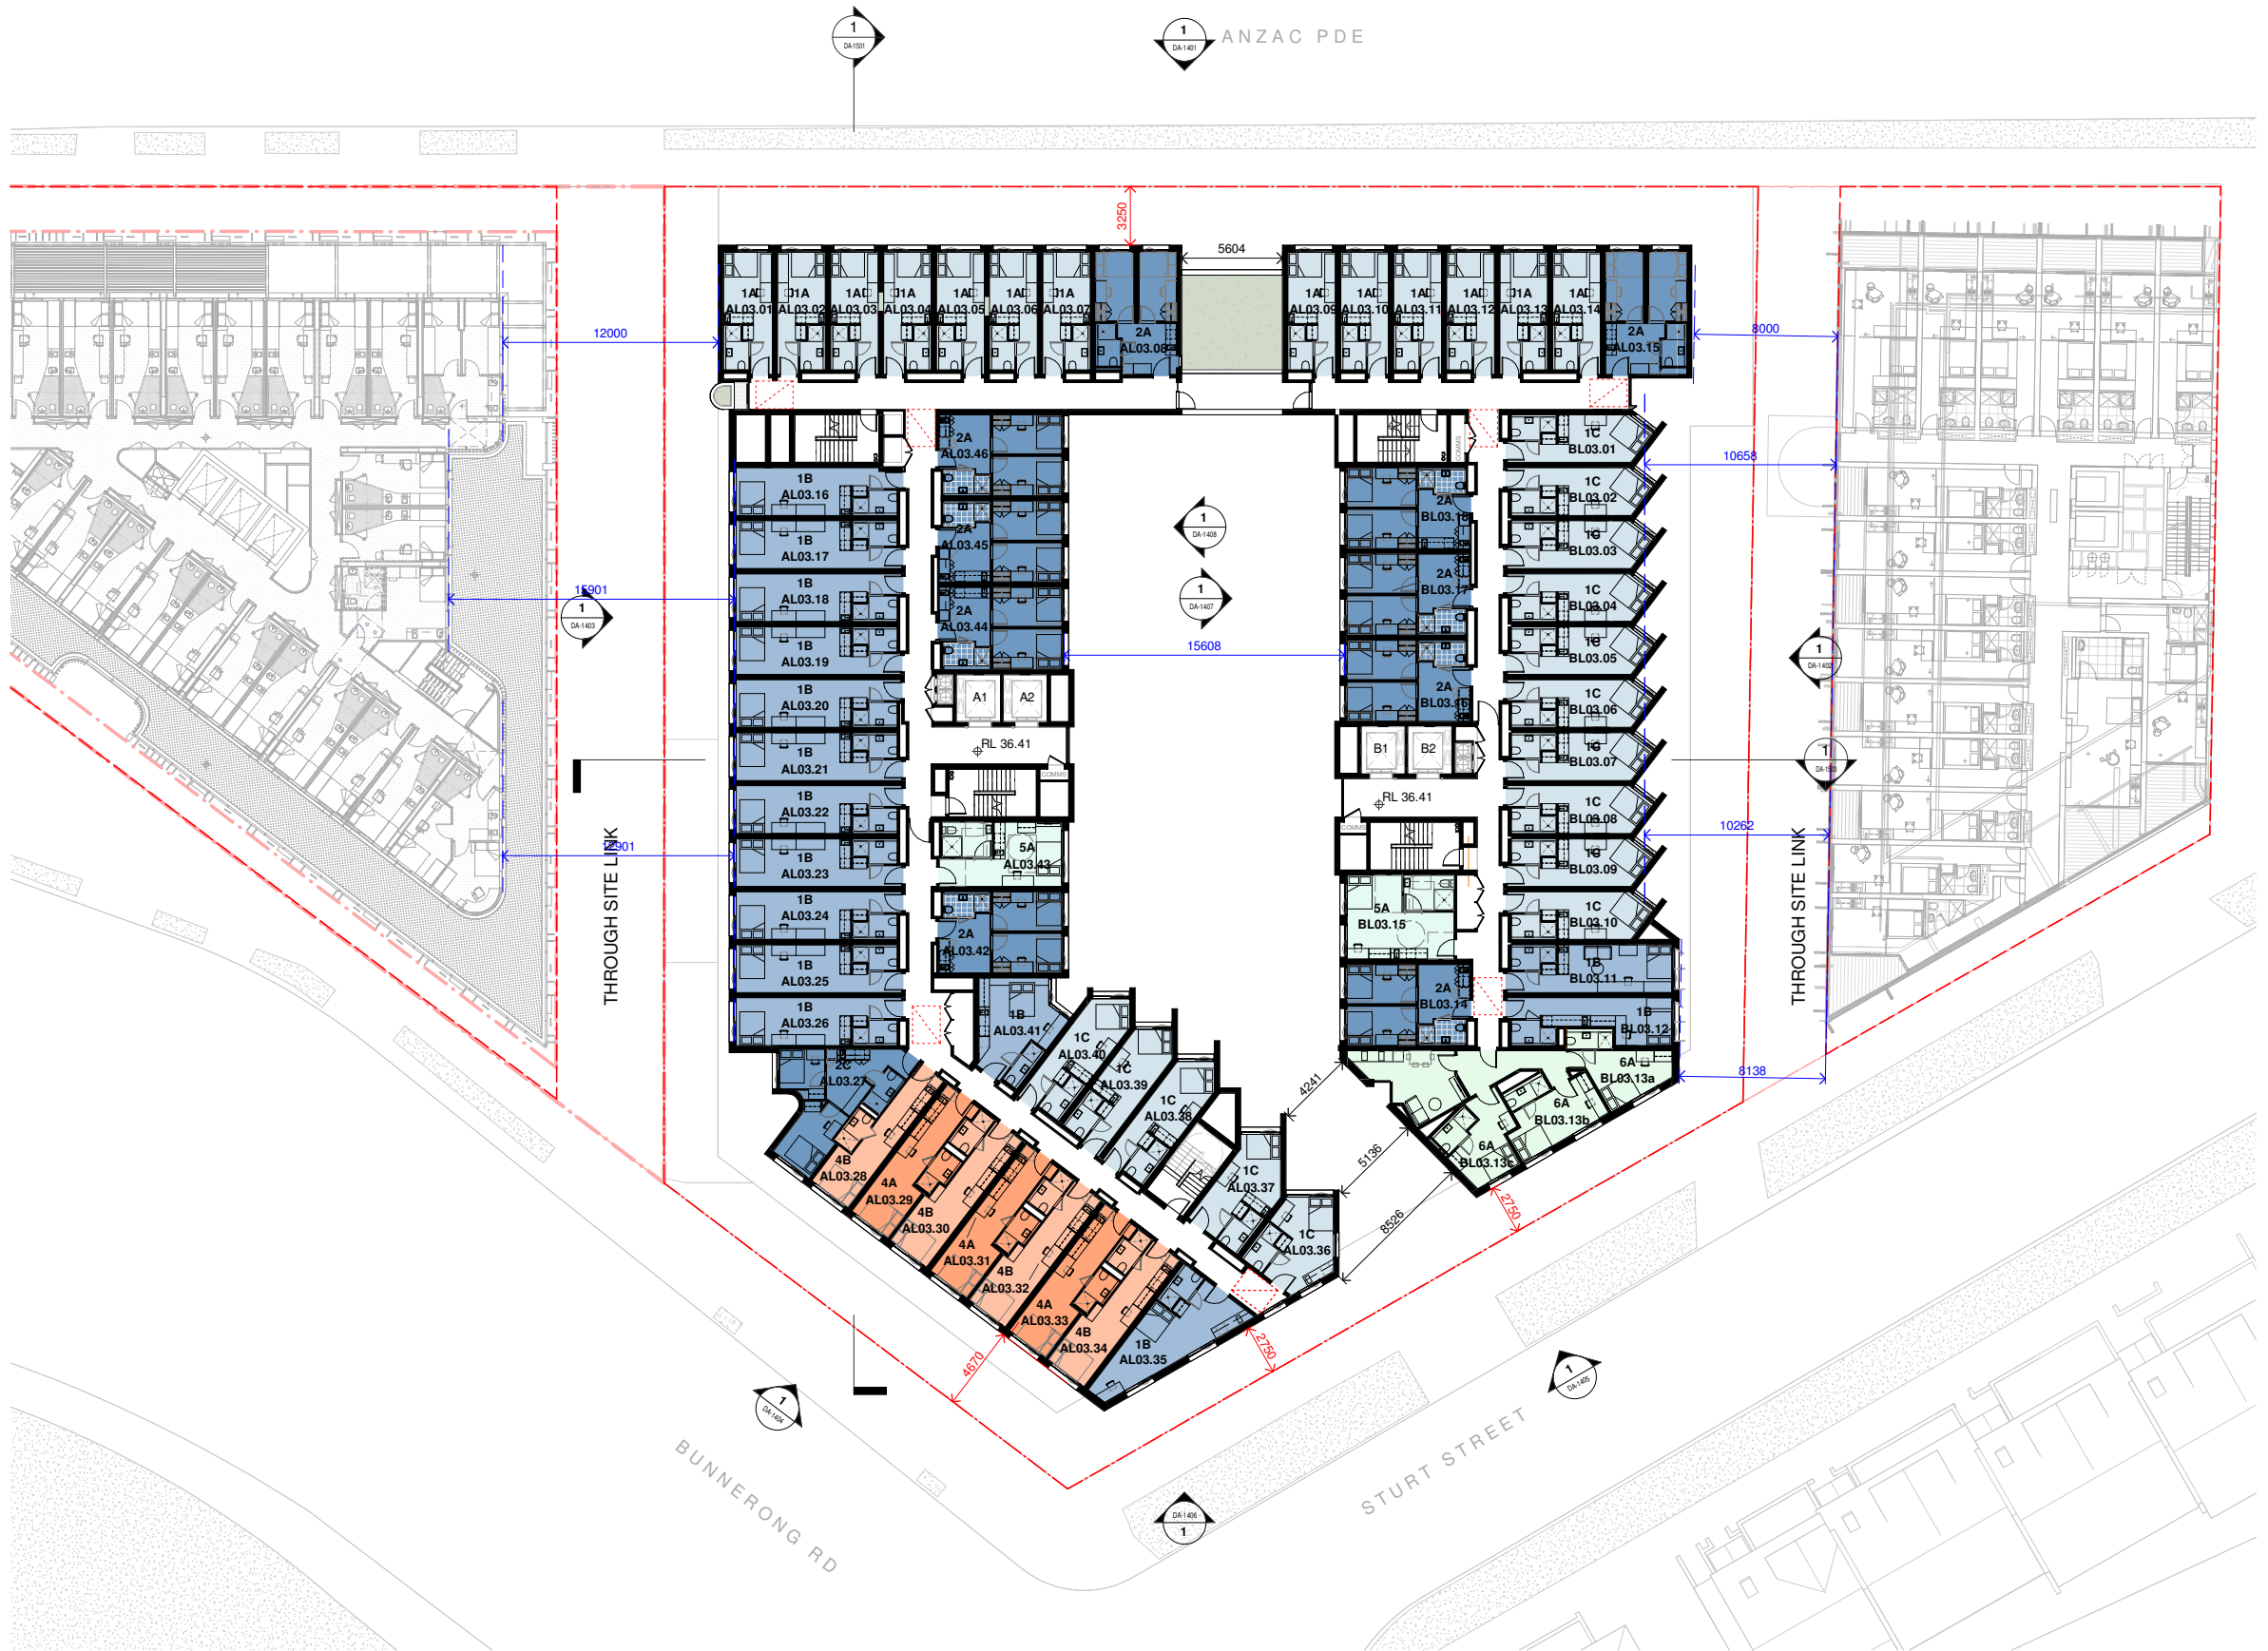

In accepting and utilizing this document the recipient agrees that SJB Architects (NSW) Pty. Ltd. ACN 081 994 724 T/A SJB Architects, retain all common law, statutory law and other rights including copyright and intellectual property rights. The recipient agrees not to use this document for any purpose other than its intended use, to waive all claims against SJB Architects resulting from unauthorised changes, or to reuse the document on other projects without prior written consent from SJB Architects. Under no circumstances shall transfer of this document be deemed a sale. SJB Architects makes no warranties of fitness for any purpose. The Builder/Contractor shall verify job dimensions prior to any work commencing. Use figured dimensions only. Do not scale drawings.

PRELIMINARY



0 1 2 5m
1:100 @A1

Nominated Architects: Adam Haddow-7188 | John Pradel-7004

Rev	Date	Revision	By	Chk.
1	19.06.2025	FOR DA APPROVAL	CC	ASB
2	23.10.2025	FOR DA APPROVAL	CC	ASB
3	19.11.2025	FOR DA APPROVAL	CC	ASB

NOTE: MINOR CHANGES TO FORM AND CONFIGURATION MAY BE REQUIRED WHEN DRAWINGS ARE SUBSEQUENTLY PREPARED FOR CONSTRUCTION PURPOSES AFTER THE GRANT OF DEVELOPMENT CONSENT.

Client

Avenor.

Project

KINGSFORD JUNCTION
ANZAC PDE KINGSFORD
NSW 2032

Drawing Name

GA PLAN - LEVEL 3

Date

19.11.2025

Scale

1 : 200

Sheet Size

A1

Drawn

CC

Chk.

ASB

Job No.

6922

Drawing No.

DA-1005

Revision

/ 3

LEGEND:

--- Site Boundary


SJB Architects

Level 2, 490 Crown Street
Surry Hills NSW 2010

T 61 2 9380 9911

www.sjb.com.au



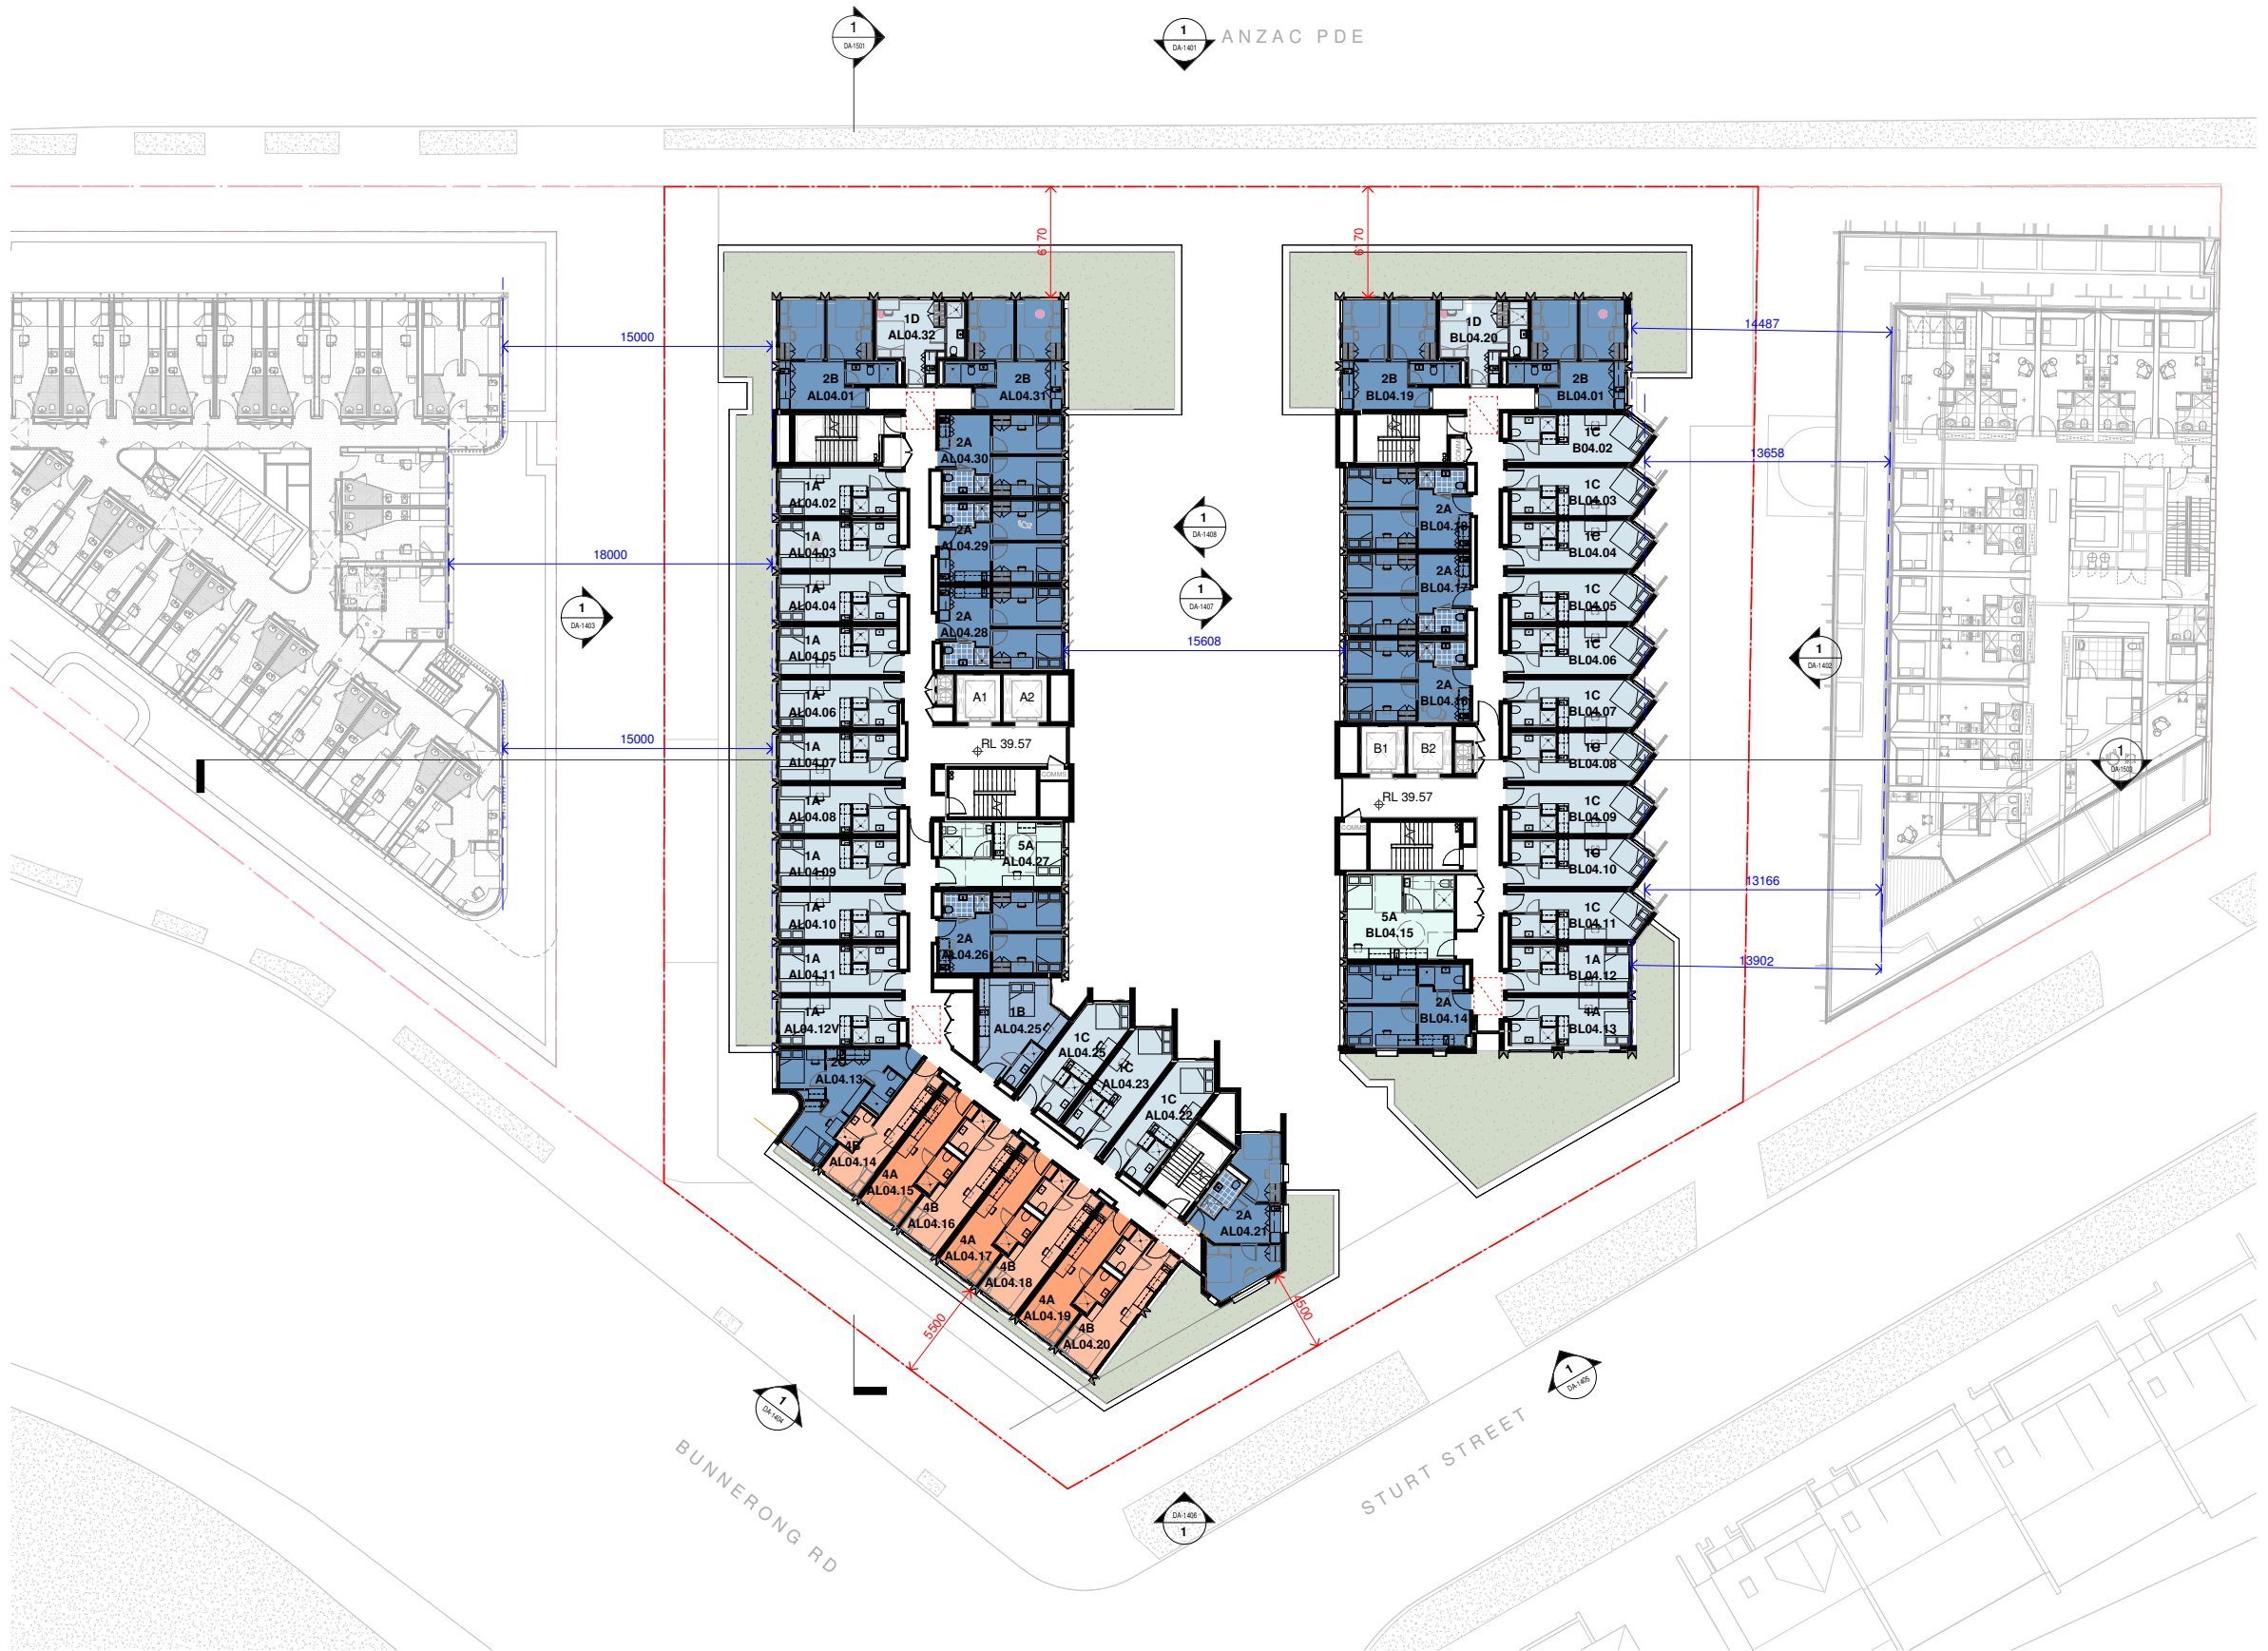

LEGEND:
--- Site Boundary

In accepting and utilizing this document the recipient agrees that SJB Architects (NSW) Pty. Ltd. ACN 081 994 724 T/A SJB Architects, retain all common law, statutory law and other rights including copyright and intellectual property rights. The recipient agrees not to use this document for any purpose other than its intended use, to waive all claims against SJB Architects resulting from unauthorised changes, or to reuse the document on other projects without prior written consent from SJB Architects. Under no circumstances shall transfer of this document be deemed a sale. SJB Architects makes no warranties of fitness for any purpose. The Builder/Contractor shall verify job dimensions prior to any work commencing. Use figured dimensions only. Do not scale drawings.

PRELIMINARY



0 1 2 5m
1:100 @A1

Nominated Architects: Adam Haddow-7188 | John Pradel-7004

Rev	Date	Revision	By	Chk.
1	19.06.2025	FOR DA APPROVAL	CC	ASB
2	23.10.2025	FOR DA APPROVAL	CC	ASB
3	19.11.2025	FOR DA APPROVAL	CC	ASB

NOTE: MINOR CHANGES TO FORM AND CONFIGURATION MAY BE REQUIRED WHEN DRAWINGS ARE SUBSEQUENTLY PREPARED FOR CONSTRUCTION PURPOSES AFTER THE GRANT OF DEVELOPMENT CONSENT.

Client

Avenor.

Project

KINGSFORD JUNCTION
ANZAC PDE KINGSFORD
NSW 2032

Drawing No.

GA PLAN - LEVEL 4

Date

19.11.2025

Scale

1 : 200

Sheet Size

A1

Drawn

CC

Chk.

ASB

Job No.

6922

Drawing No.

DA-1006

Revision

/ 3

SJB Architects

Level 2, 490 Crown Street
Surry Hills NSW 2010

T 61 2 9380 9911

www.sjb.com.au






LEGEND:
--- Site Boundary

In accepting and utilizing this document the recipient agrees that SJB Architects (NSW) Pty. Ltd. ACN 081 994 724 T/A SJB Architects, retain all common law, statutory law and other rights including copyright and intellectual property rights. The recipient agrees not to use this document for any purpose other than its intended use, to waive all claims against SJB Architects resulting from unauthorised changes, or to reuse the document on other projects without prior written consent from SJB Architects. Under no circumstances shall transfer of this document be deemed a sale. SJB Architects makes no warranties of fitness for any purpose. The Builder/Contractor shall verify job dimensions prior to any work commencing. Use figured dimensions only. Do not scale drawings.

PRELIMINARY

 

Nominated Architects: Adam Haddow-7188 | John Pradel-7004

Rev	Date	Revision	By	Chk.
1	19.06.2025	FOR DA APPROVAL	CC	ASB
2	23.10.2025	FOR DA APPROVAL	CC	ASB
3	19.11.2025	FOR DA APPROVAL	CC	ASB

NOTE: MINOR CHANGES TO FORM AND CONFIGURATION MAY BE REQUIRED WHEN DRAWINGS ARE SUBSEQUENTLY PREPARED FOR CONSTRUCTION PURPOSES AFTER THE GRANT OF DEVELOPMENT CONSENT.

Client

Avenor.

Project

KINGSFORD JUNCTION
ANZAC PDE KINGSFORD
NSW 2032

Drawing No.

GA PLAN - LEVEL 5

Date

19.11.2025

Scale

1 : 200

Sheet Size

A1

Drawn

CC

Chk.

ASB

Job No.

6922

Drawing No.

DA-1007

Revision

/ 3

SJB Architects

Level 2, 490 Crown Street
Surry Hills NSW 2010

T 61 2 9380 9911


www.sjb.com.au





In accepting and utilizing this document the recipient agrees that SJB Architects (NSW) Pty. Ltd. ACN 081 994 724 T/A SJB Architects, retain all common law, statutory law and other rights including copyright and intellectual property rights. The recipient agrees not to use this document for any purpose other than its intended use, to waive all claims against SJB Architects resulting from unauthorised changes, or to reuse the document on other projects without prior written consent from SJB Architects. Under no circumstances shall transfer of this document be deemed a sale. SJB Architects makes no warranties of fitness for any purpose. The Builder/Contractor shall verify job dimensions prior to any work commencing. Use figured dimensions only. Do not scale drawings.

PRELIMINARY

 

Nominated Architects: Adam Haddow-7188 | John Pradel-7004

Rev	Date	Revision	By	Chk.
1	19.06.2025	FOR DA APPROVAL	CC	ASB
2	23.10.2025	FOR DA APPROVAL	CC	ASB
3	19.11.2025	FOR DA APPROVAL	CC	ASB

NOTE: MINOR CHANGES TO FORM AND CONFIGURATION MAY BE REQUIRED WHEN DRAWINGS ARE SUBSEQUENTLY PREPARED FOR CONSTRUCTION PURPOSES AFTER THE GRANT OF DEVELOPMENT CONSENT.

Client

Avenor.

Project

KINGSFORD JUNCTION
ANZAC PDE KINGSFORD
NSW 2032

Drawing Name

GA PLAN - LEVEL 6

Date

19.11.2025

Scale

1 : 200

Sheet Size

A1

Drawn

CC

Chk.

ASB

Job No.

6922

Drawing No.

DA-1008

Revision

/ 3

LEGEND:

--- Site Boundary

SJB Architects

Level 2, 490 Crown Street
Surry Hills NSW 2010

T 61 2 9380 9911

www.sjb.com.au





LEGEND:
--- Site Boundary

In accepting and utilizing this document the recipient agrees that SJB Architects (NSW) Pty. Ltd. ACN 081 994 724 T/A SJB Architects, retain all common law, statutory law and other rights including copyright and intellectual property rights. The recipient agrees not to use this document for any purpose other than its intended use, to waive all claims against SJB Architects resulting from unauthorised changes, or to reuse the document on other projects without prior written consent from SJB Architects. Under no circumstances shall transfer of this document be deemed a sale. SJB Architects makes no warranties of fitness for any purpose. The Builder/Contractor shall verify job dimensions prior to any work commencing. Use figured dimensions only. Do not scale drawings.

PRELIMINARY



0 1 2 5m
1:100 @A1

Nominated Architects: Adam Haddow-7188 | John Pradel-7004

Rev	Date	Revision	By	Chk.
1	19.06.2025	FOR DA APPROVAL	CC	ASB
2	23.10.2025	FOR DA APPROVAL	CC	ASB
3	19.11.2025	FOR DA APPROVAL	CC	ASB

NOTE: MINOR CHANGES TO FORM AND CONFIGURATION MAY BE REQUIRED WHEN DRAWINGS ARE SUBSEQUENTLY PREPARED FOR CONSTRUCTION PURPOSES AFTER THE GRANT OF DEVELOPMENT CONSENT.

Client

Avenor.

Project

KINGSFORD JUNCTION
ANZAC PDE KINGSFORD
NSW 2032

Drawing Name

GA PLAN - LEVEL 7

Date

19.11.2025

Scale

1 : 200

Sheet Size

A1

Drawn

CC

Chk.

ASB

Job No.

6922

Drawing No.

DA-1009

Revision

/ 3

SJB Architects

Level 2, 490 Crown Street
Surry Hills NSW 2010

T 61 2 9380 9911

www.sjb.com.au





LEGEND:
--- Site Boundary

In accepting and utilizing this document the recipient agrees that SJB Architecture (NSW) Pty. Ltd. ACN 081 994 724 T/A SJB Architects, retain all common law, statutory law and other rights including copyright and intellectual property rights. The recipient agrees not to use this document for any purpose other than its intended use, to waive all claims against SJB Architects resulting from unauthorised changes, or to reuse the document on other projects without prior written consent from SJB Architects. Under no circumstances shall transfer of this document be deemed a sale. SJB Architects makes no warranties of fitness for any purpose. The Builder/Contractor shall verify job dimensions prior to any work commencing. Use figured dimensions only. Do not scale drawings.

PRELIMINARY



0 1 2 5m
1:100 @A1

Nominated Architects: Adam Haddow-7188 | John Pradel-7004

Rev	Date	Revision	By	Chk.
1	19.06.2025	FOR DA APPROVAL	CC	ASB
2	23.10.2025	FOR DA APPROVAL	CC	ASB
3	19.11.2025	FOR DA APPROVAL	CC	ASB

NOTE: MINOR CHANGES TO FORM AND CONFIGURATION MAY BE REQUIRED WHEN DRAWINGS ARE SUBSEQUENTLY PREPARED FOR CONSTRUCTION PURPOSES AFTER THE GRANT OF DEVELOPMENT CONSENT.

Client

Avenor.

Project

KINGSFORD JUNCTION
ANZAC PDE KINGSFORD
NSW 2032

Drawing Name

GA PLAN - LEVEL 8

Date

19.11.2025

Scale

1 : 200

Sheet Size

A1

Drawn

CC

Chk.

ASB

Job No.

6922

Drawing No.

DA-1010

Revision

/ 3


SJB Architects

Level 2, 490 Crown Street
Surry Hills NSW 2010

T 61 2 9380 9911


www.sjb.com.au



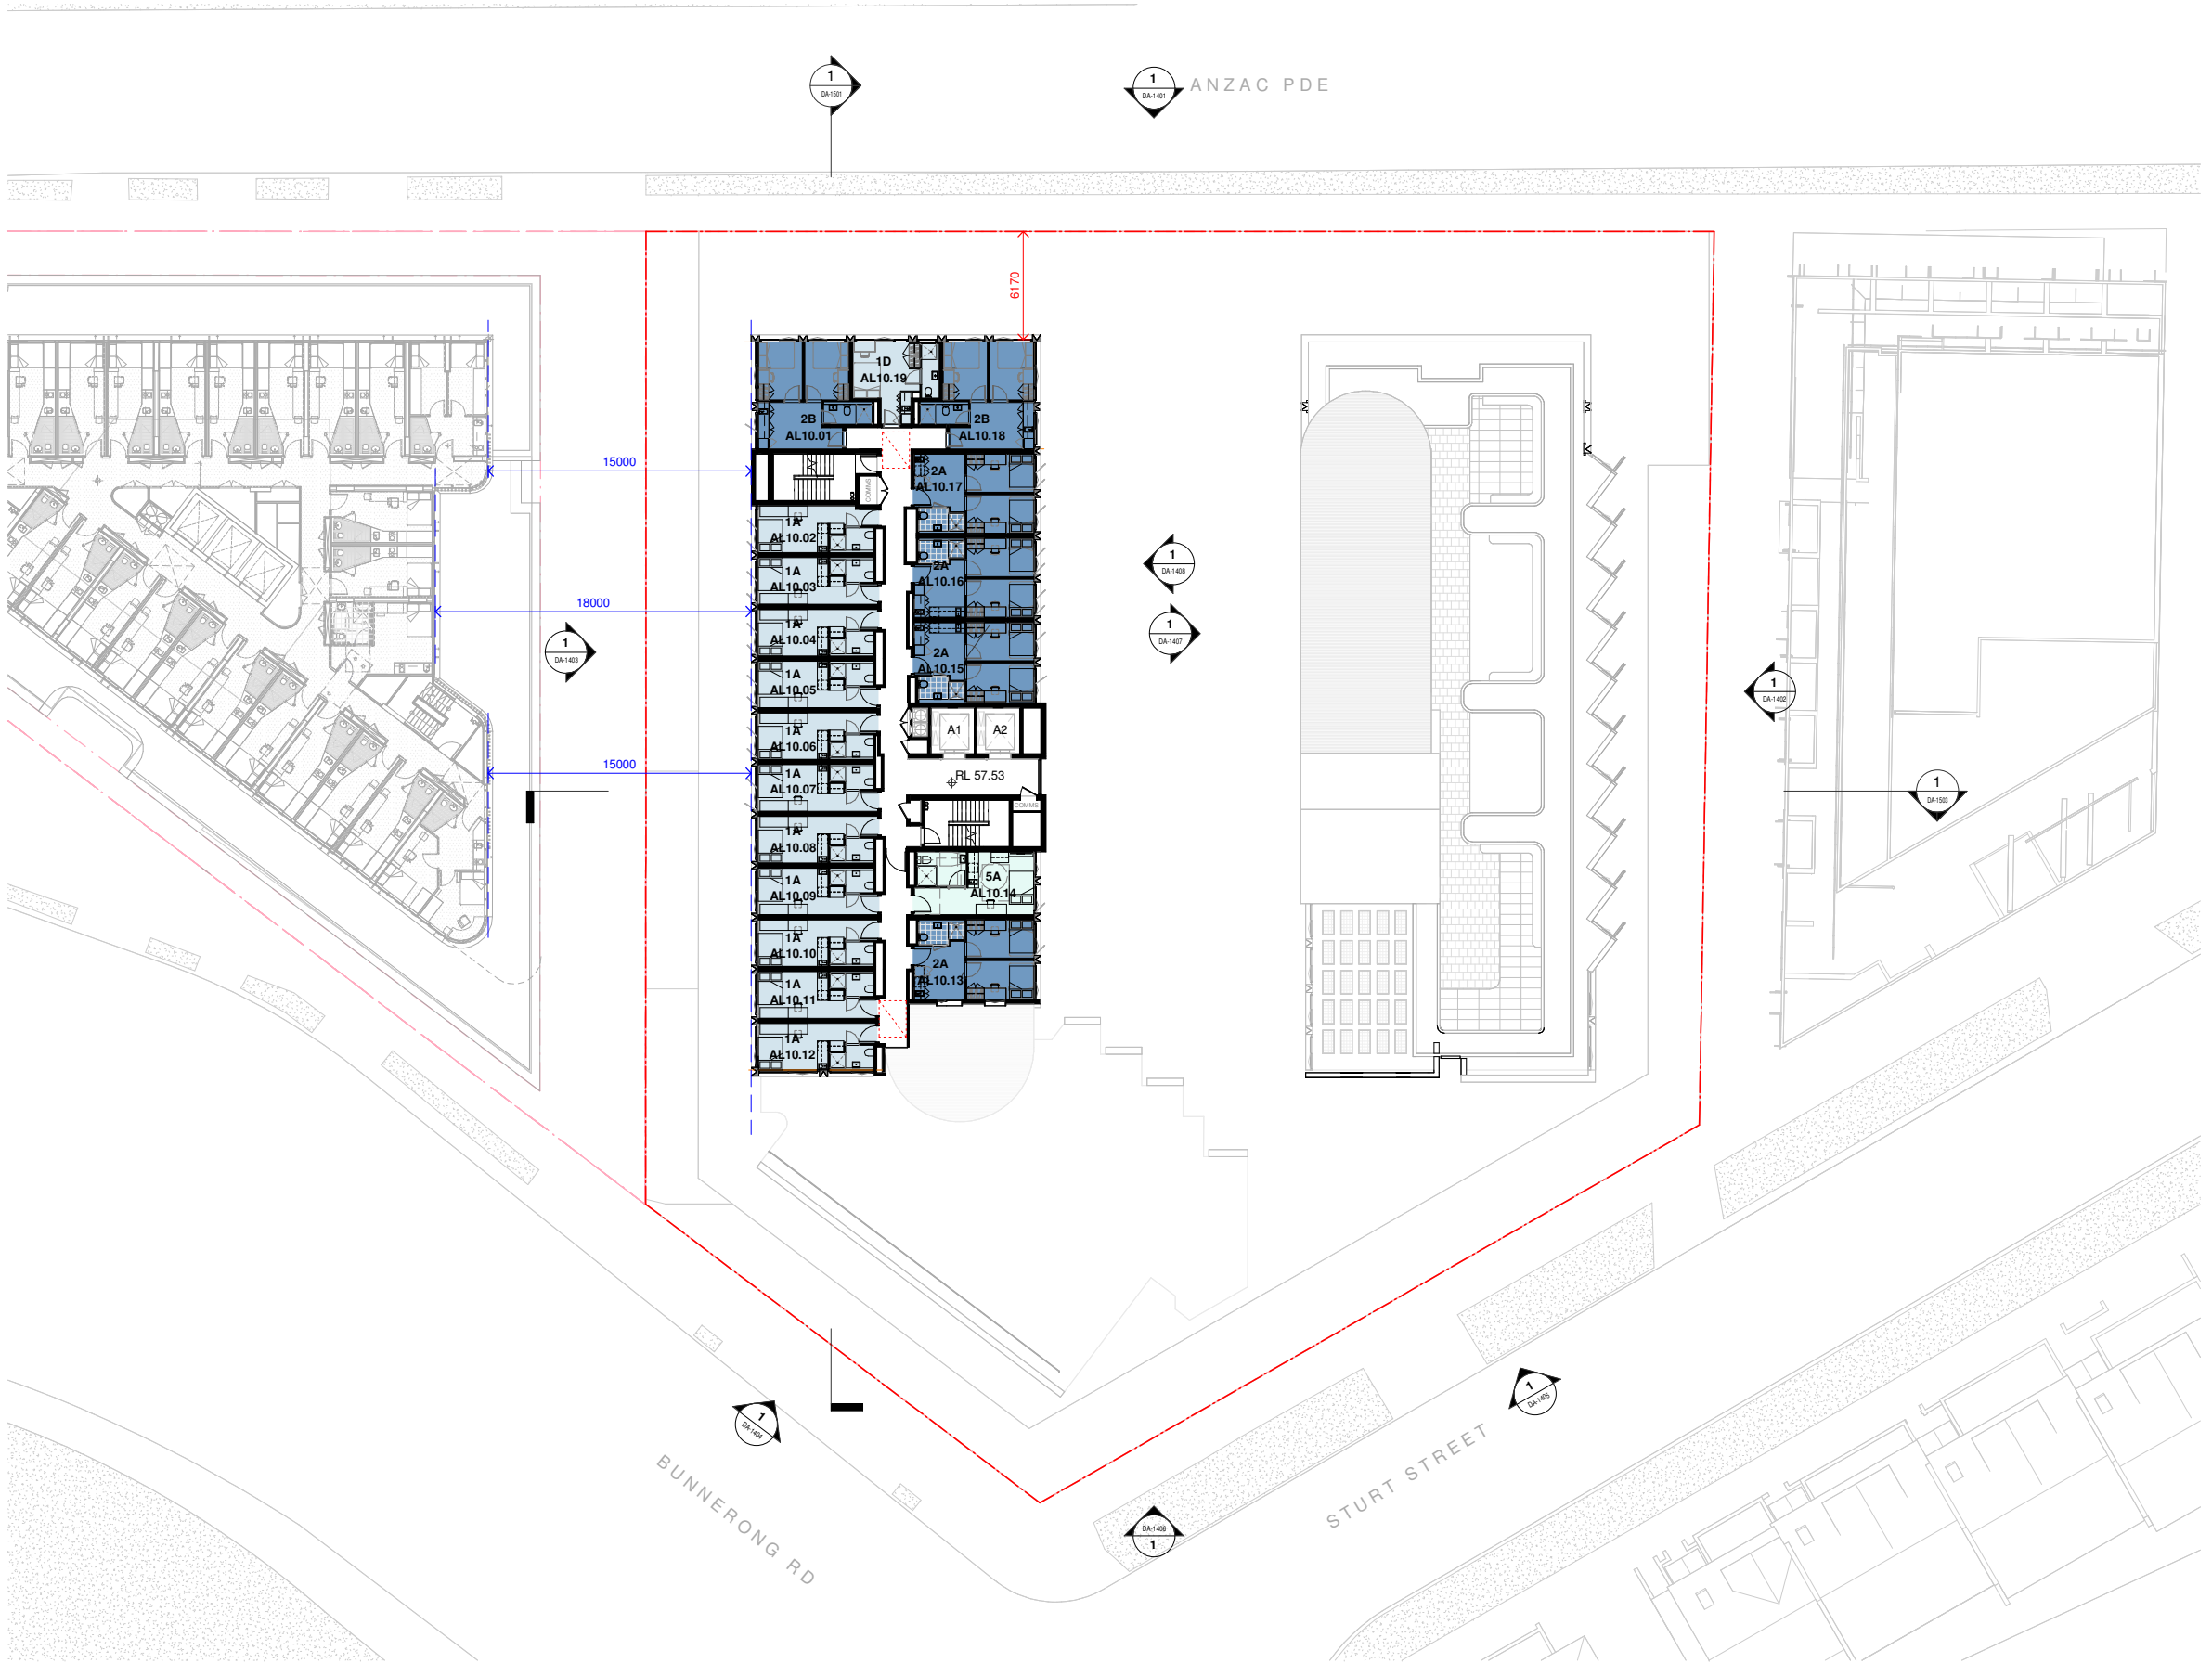

LEGEND:
- - - Site Boundary

In accepting and utilising this document the recipient agrees that SJB Architects (NSW) Pty. Ltd. ACN 081 994 724 T/A SJB Architects, retain all common law, statutory law and other rights including copyright and intellectual property rights. The recipient agrees not to use this document for any purpose other than its intended use, to waive all claims against SJB Architects resulting from unauthorised changes, or to reuse the document on other projects without prior written consent from SJB Architects. Under no circumstances shall transfer of this document be deemed a sale. SJB Architects makes no warranties of fitness for any purpose. The Builder/Contractor shall verify job dimensions prior to any work commencing. Use figured dimensions only. Do not scale drawings.

 

Nominated Architects: Adam Haddow-7188 | John Pradel-7004

Rev	Date	Revision	By	Chk.
1	19.06.2025	FOR DA APPROVAL	CC	ASB
2	23.10.2025	FOR DA APPROVAL	CC	ASB
3	19.11.2025	FOR DA APPROVAL	CC	ASB

NOTE: MINOR CHANGES TO FORM AND CONFIGURATION MAY BE REQUIRED WHEN DRAWINGS ARE SUBSEQUENTLY PREPARED FOR CONSTRUCTION PURPOSES AFTER THE GRANT OF DEVELOPMENT CONSENT.

Client
Avenor.


Project
KINGSFORD JUNCTION
ANZAC PDE KINGSFORD
NSW 2032

Drawing Name
GA PLAN - LEVEL 10

Date	Scale	Sheet Size
19.11.2025	1 : 200	A1
Drawn	Chk.	Job No.
CC	ASB	6922
Drawing No.	Revision	
DA-1012	/ 3	

SJB Architects
Level 2, 490 Crown Street
Surry Hills NSW 2010
T 61 2 9380 9911
www.sjb.com.au



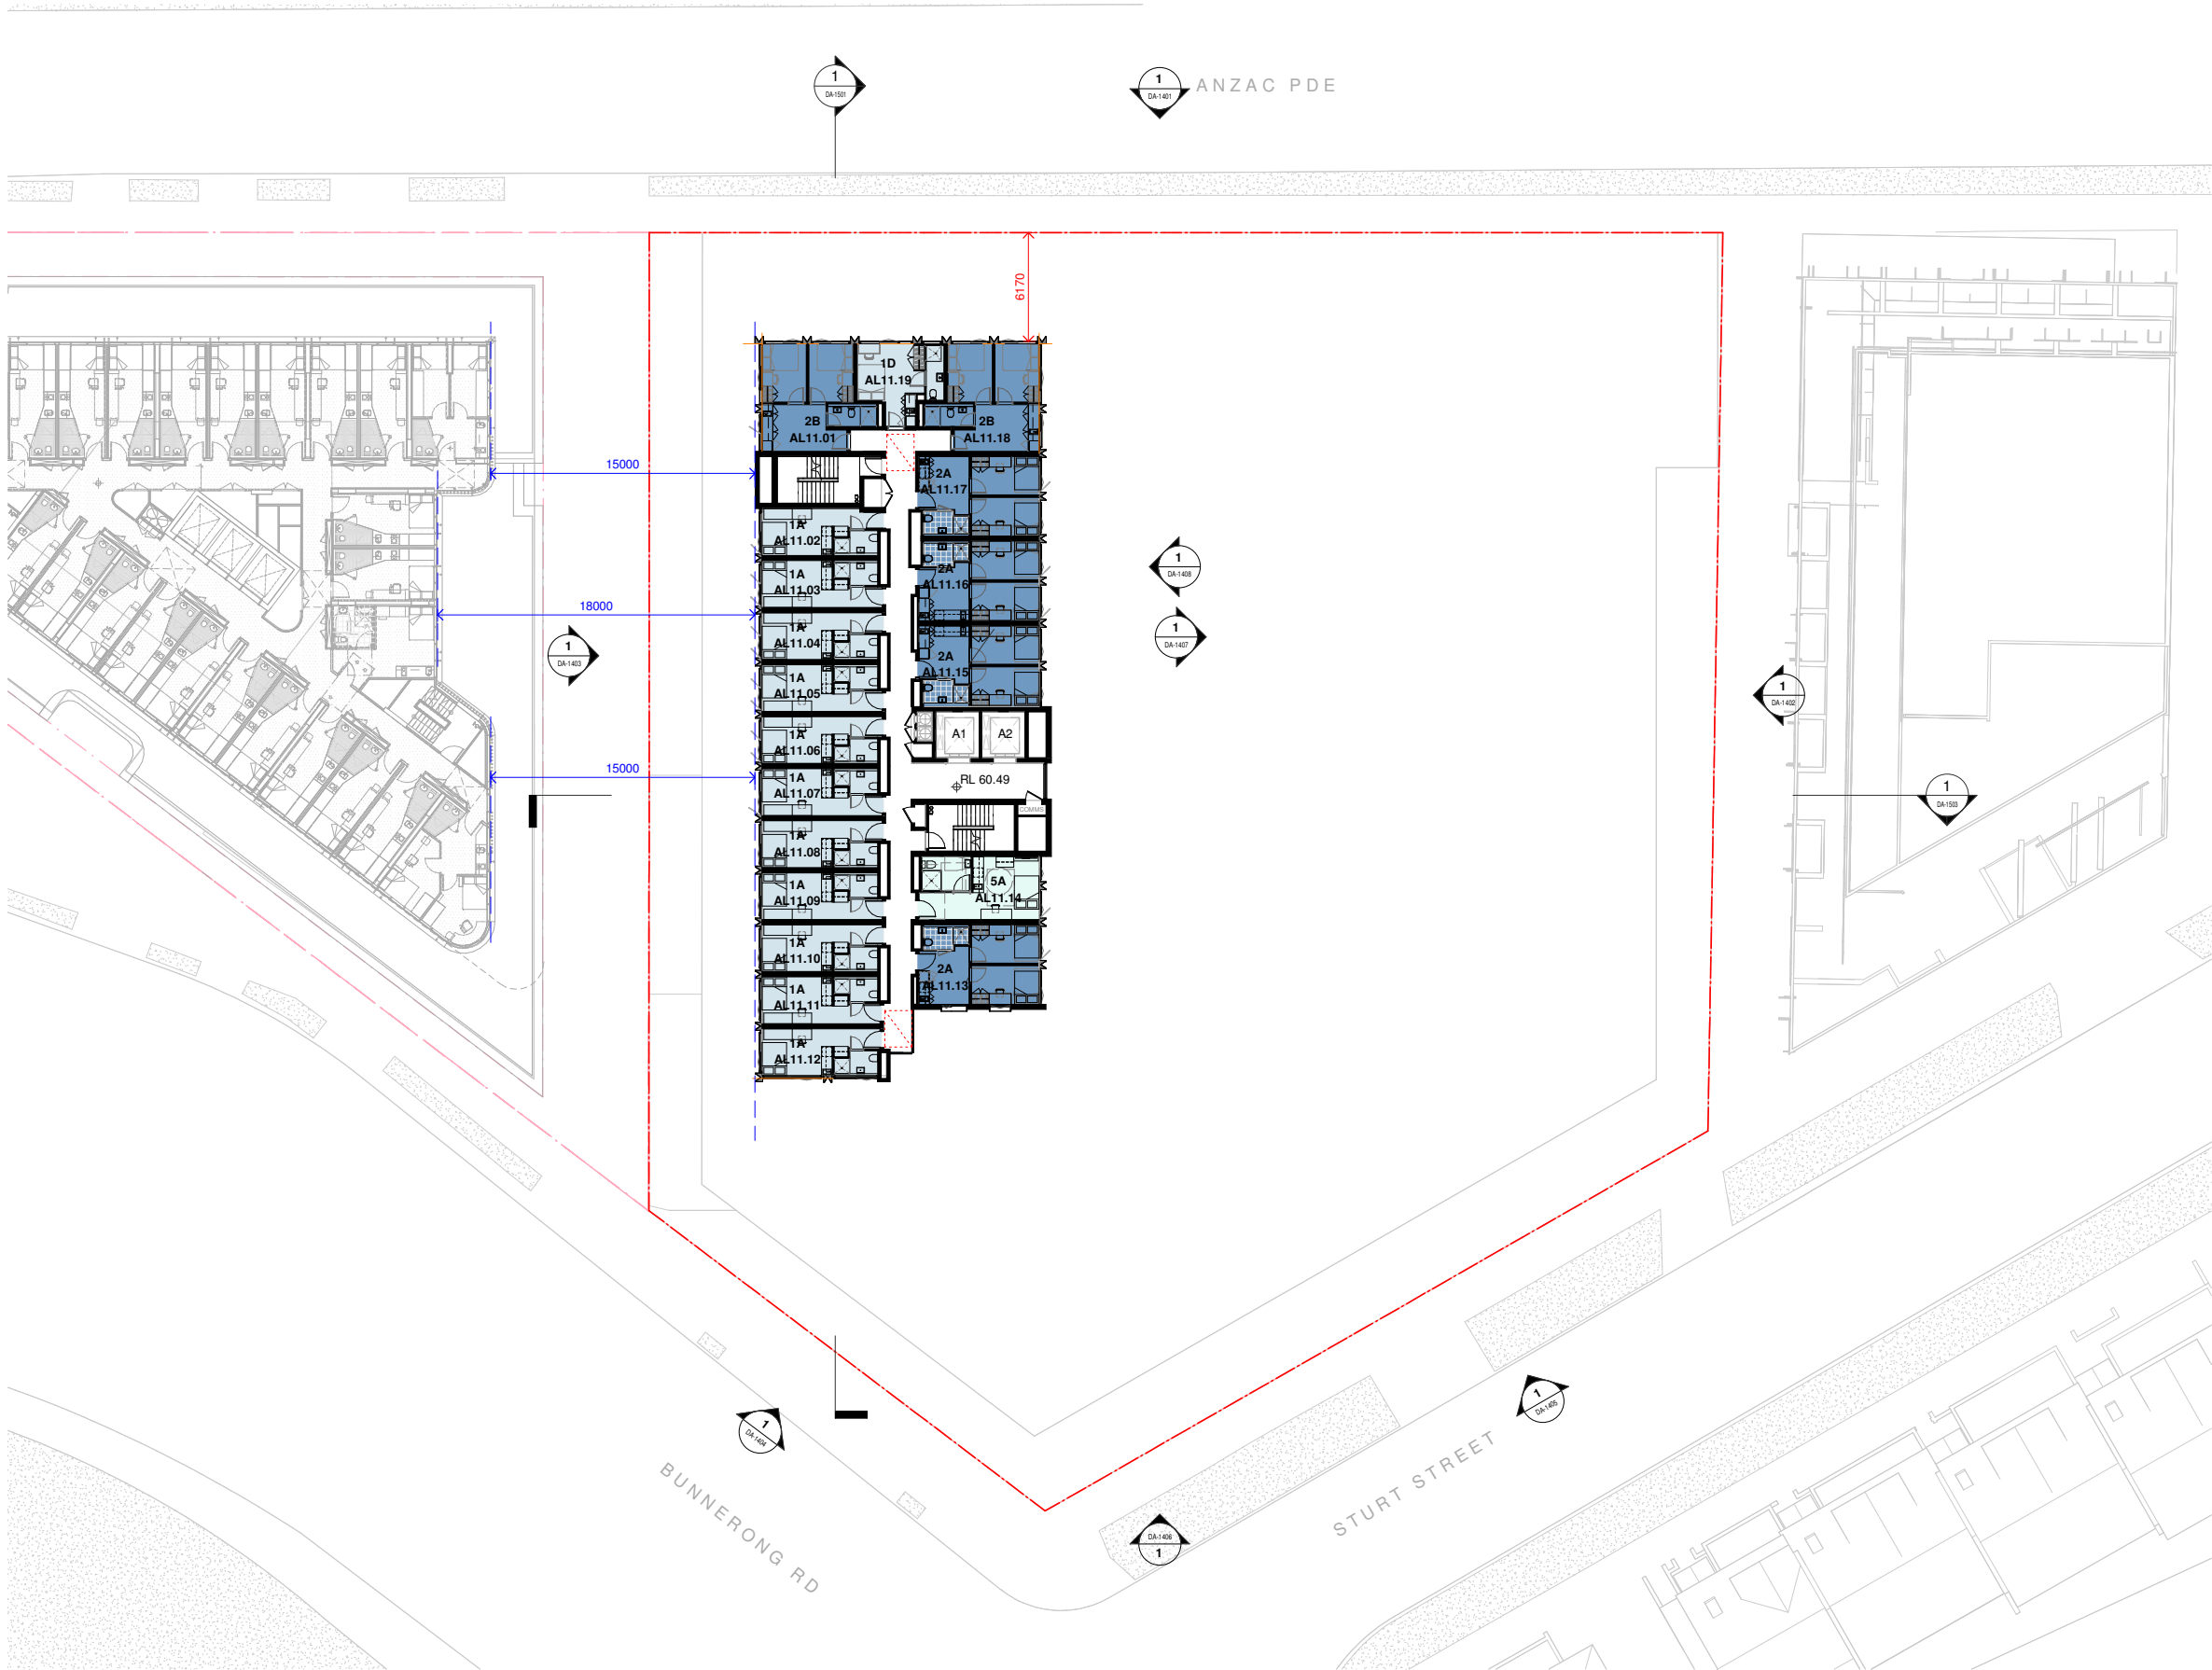

LEGEND:
- - - Site Boundary

In accepting and utilizing this document the recipient agrees that SJB Architecture (NSW) Pty. Ltd. ACN 081 994 724 T/A SJB Architects, retain all common law, statutory law and other rights including copyright and intellectual property rights. The recipient agrees not to use this document for any purpose other than its intended use, to waive all claims against SJB Architects resulting from unauthorised changes, or to reuse the document on other projects without prior written consent from SJB Architects. Under no circumstances shall transfer of this document be deemed a sale. SJB Architects makes no warranties of fitness for any purpose. The Builder/Contractor shall verify job dimensions prior to any work commencing. Use figured dimensions only. Do not scale drawings.

PRELIMINARY



0 1 2 5m
1:100 @A1

Nominated Architects: Adam Haddow-7188 | John Pradel-7004

Rev	Date	Revision	By	Chk.
1	19.06.2025	FOR DA APPROVAL	CC	ASB
2	23.10.2025	FOR DA APPROVAL	CC	ASB
3	19.11.2025	FOR DA APPROVAL	CC	ASB

NOTE: MINOR CHANGES TO FORM AND CONFIGURATION MAY BE REQUIRED WHEN DRAWINGS ARE SUBSEQUENTLY PREPARED FOR CONSTRUCTION PURPOSES AFTER THE GRANT OF DEVELOPMENT CONSENT.

Client

Avenor.

Project

KINGSFORD JUNCTION
ANZAC PDE KINGSFORD
NSW 2032

Drawing Name

GA PLAN - LEVEL 11

Date

19.11.2025

Scale

1 : 200

Sheet Size

A1

Drawn

CC

Chk.

ASB

Job No.

6922

Drawing No.

DA-1013

Revision

/ 3


SJB Architects

Level 2, 490 Crown Street
Surry Hills NSW 2010

T 61 2 9380 9911

www.sjb.com.au



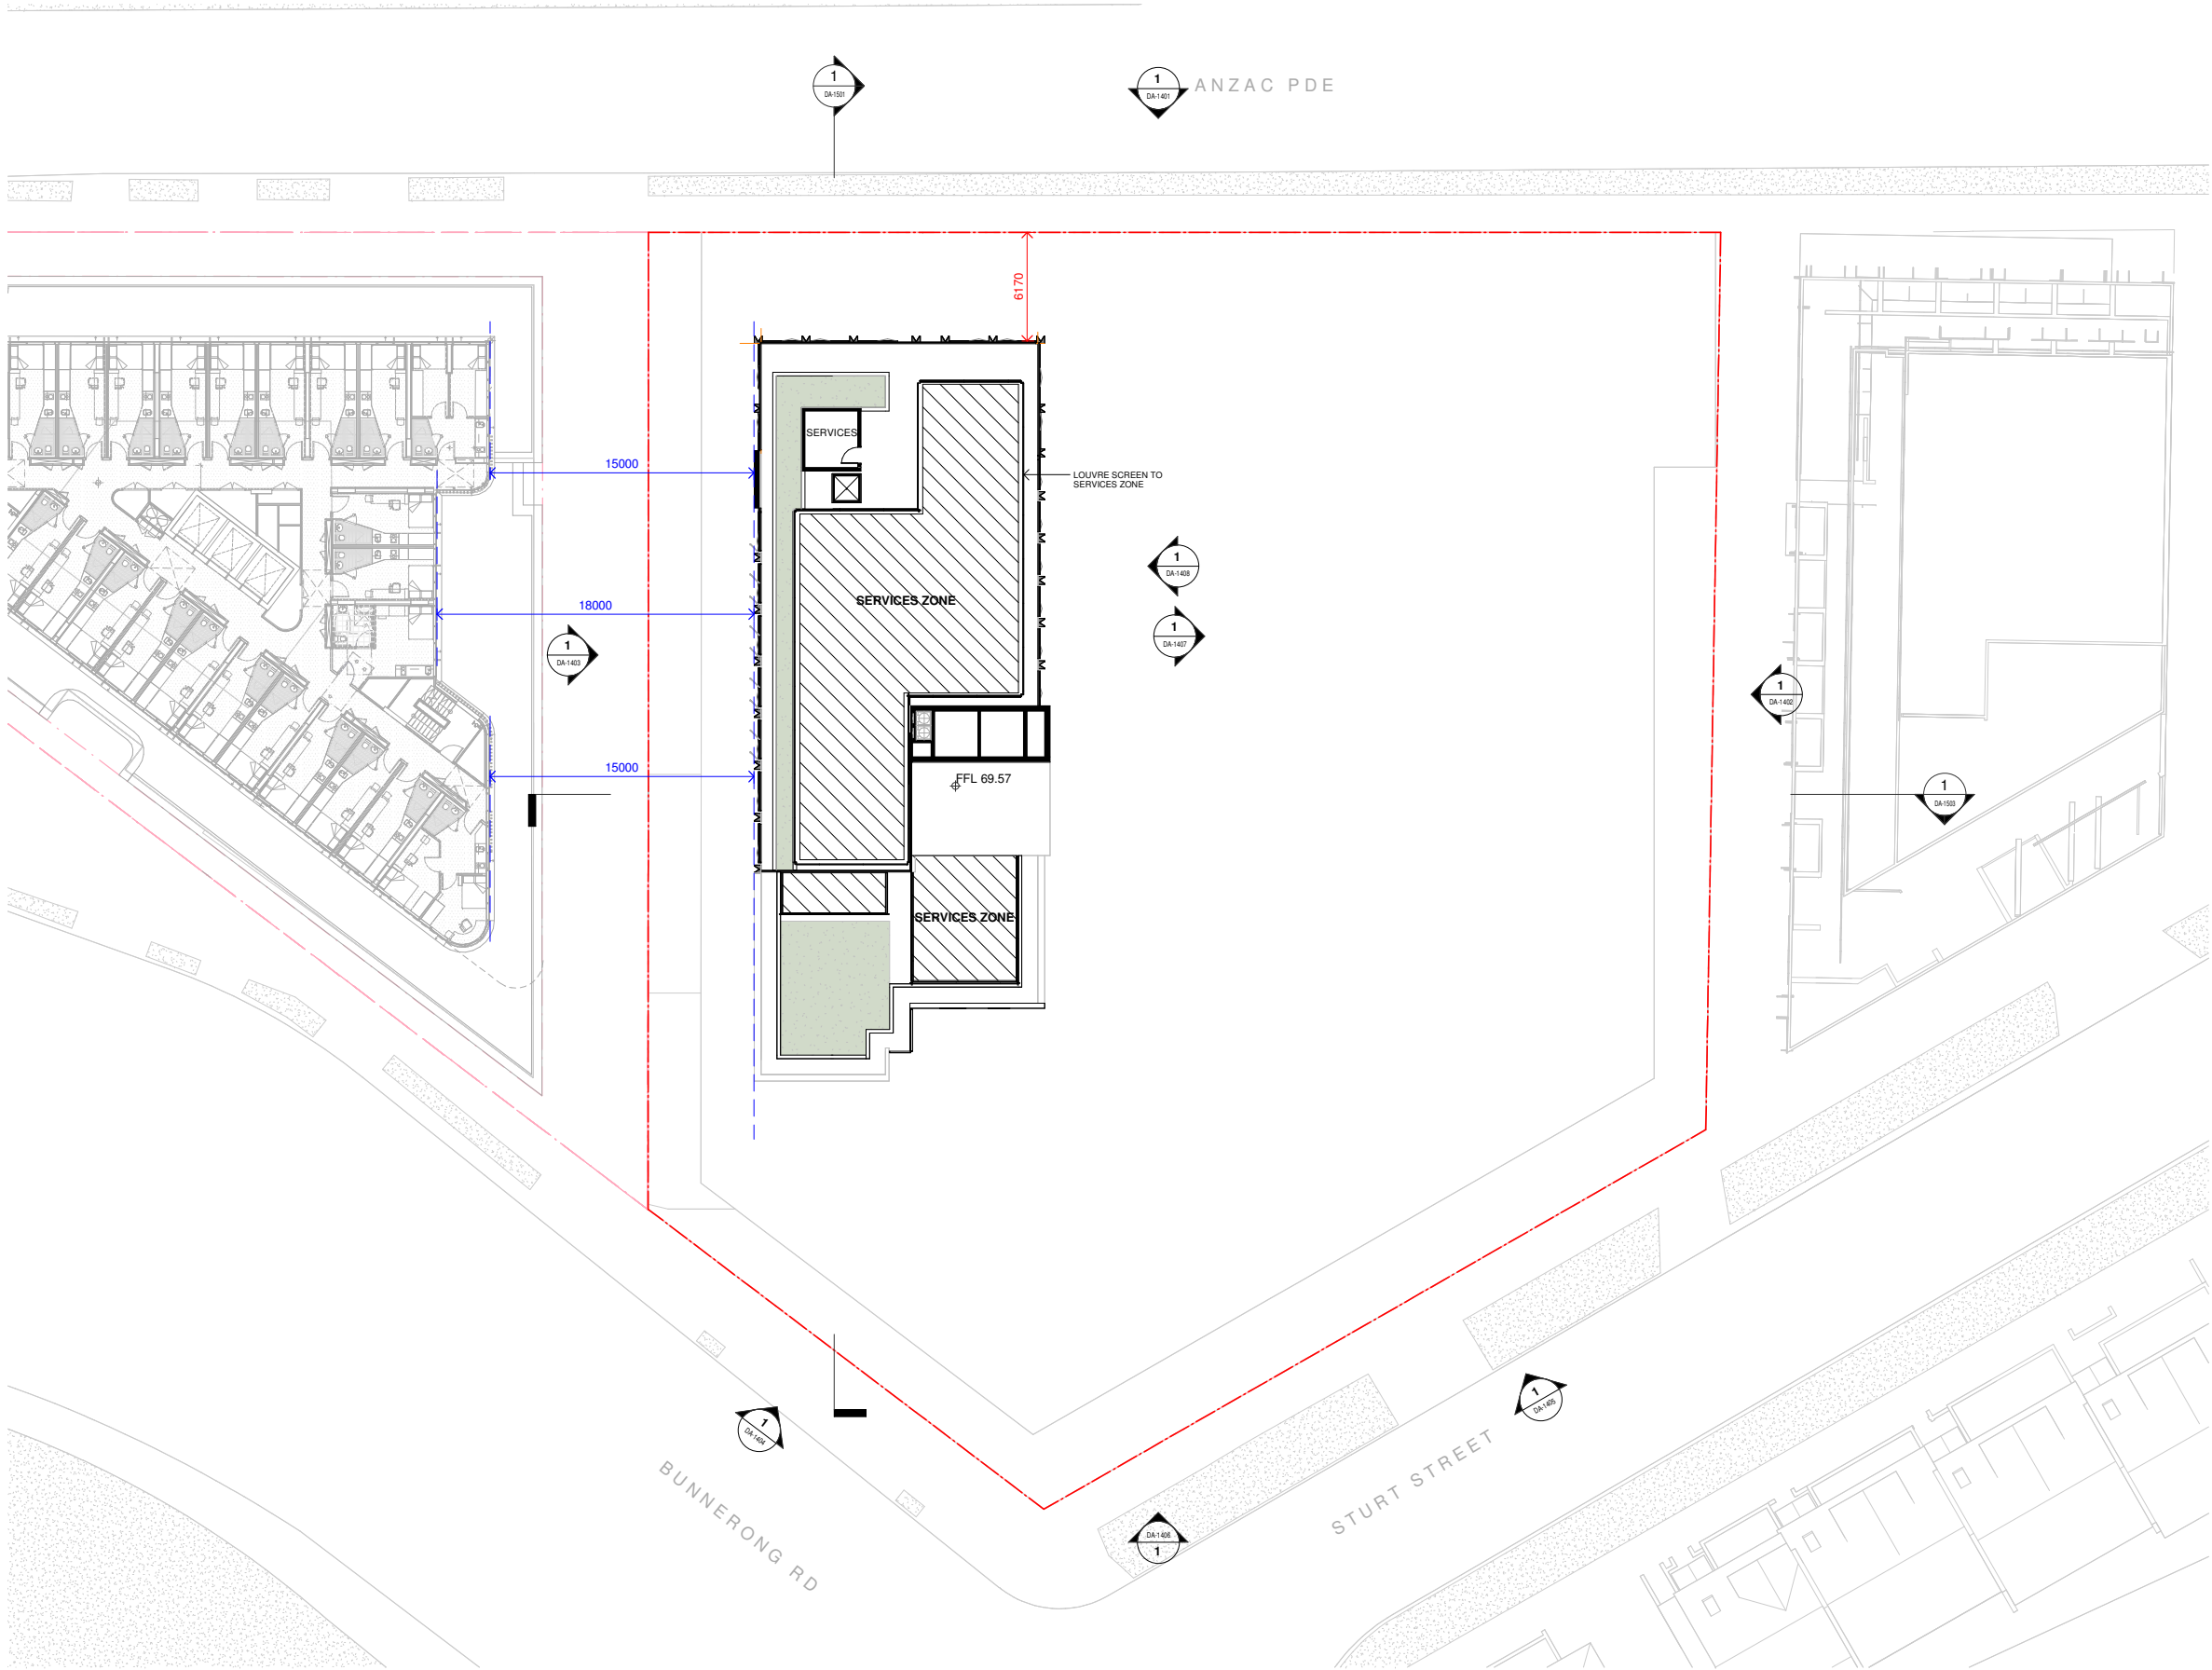

LEGEND:
--- Site Boundary

In accepting and utilizing this document the recipient agrees that SJB Architecture (NSW) Pty. Ltd. ACN 081 994 724 T/A SJB Architects, retain all common law, statutory law and other rights including copyright and intellectual property rights. The recipient agrees not to use this document for any purpose other than its intended use, to waive all claims against SJB Architects resulting from unauthorised changes, or to reuse the document on other projects without prior written consent from SJB Architects. Under no circumstances shall transfer of this document be deemed a sale. SJB Architects makes no warranties of fitness for any purpose. The Builder/Contractor shall verify job dimensions prior to any work commencing. Use figured dimensions only. Do not scale drawings.

PRELIMINARY



0 1 2 5m
1:100 @A1

Nominated Architects: Adam Haddow-7188 | John Pradel-7004

Rev	Date	Revision	By	Chk.
1	19.06.2025	FOR DA APPROVAL	CC	ASB
2	23.10.2025	FOR DA APPROVAL	CC	ASB
3	19.11.2025	FOR DA APPROVAL	CC	ASB

NOTE: MINOR CHANGES TO FORM AND CONFIGURATION MAY BE REQUIRED WHEN DRAWINGS ARE SUBSEQUENTLY PREPARED FOR CONSTRUCTION PURPOSES AFTER THE GRANT OF DEVELOPMENT CONSENT.

Client
Avenor.


Project
KINGSFORD JUNCTION
ANZAC PDE KINGSFORD
NSW 2032

Drawing Name
GA PLAN - LEVEL 14

Date	Scale	Sheet Size
19.11.2025	1 : 200	A1
Drawn	Chk.	Job No.
CC	ASB	6922
Drawing No.	Revision	
DA-1016	/ 3	

SJB Architects
Level 2, 490 Crown Street
Surry Hills NSW 2010
T 61 2 9380 9911
www.sjb.com.au



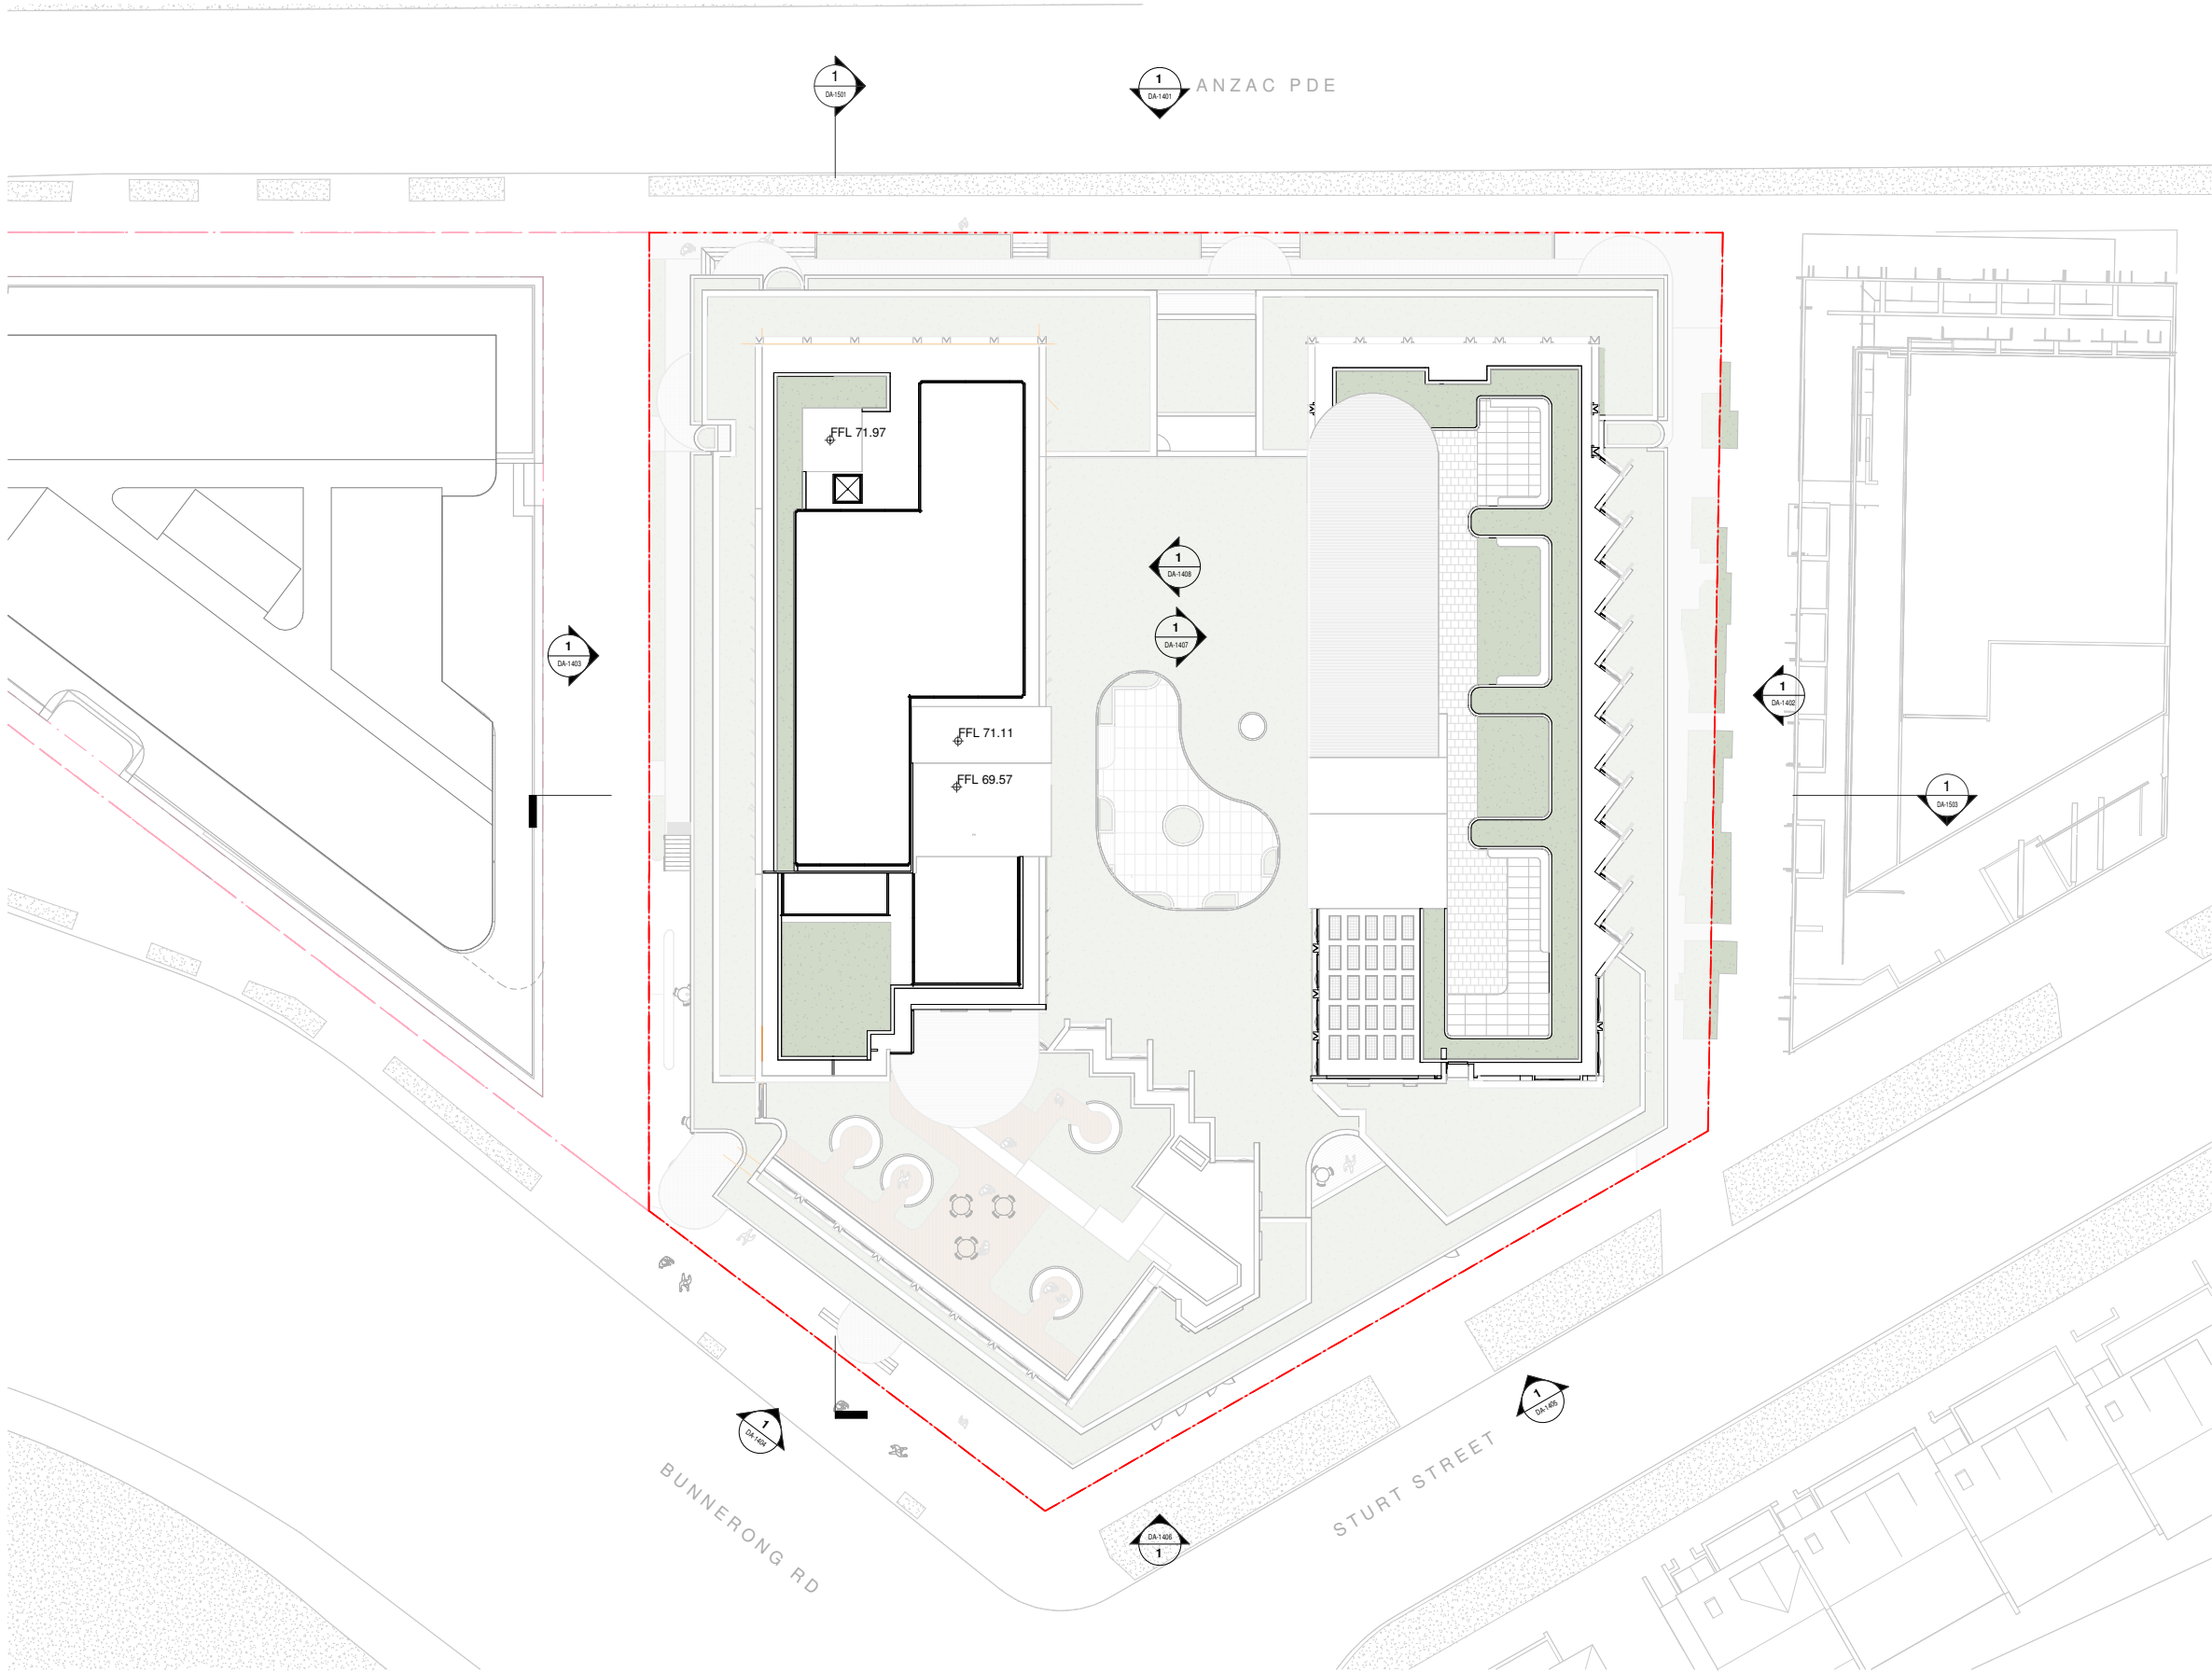


LEGEND:

--- Site Boundary

In accepting and utilizing this document the recipient agrees that SJB Architecture (NSW) Pty. Ltd. ACN 081 994 724 T/A SJB Architects, retain all common law, statutory law and other rights including copyright and intellectual property rights. The recipient agrees not to use this document for any purpose other than its intended use, to waive all claims against SJB Architects resulting from unauthorised changes, or to reuse the document on other projects without prior written consent from SJB Architects. Under no circumstances shall transfer of this document be deemed a sale. SJB Architects makes no warranties of fitness for any purpose. The Builder/Contractor shall verify job dimensions prior to any work commencing. Use figured dimensions only. Do not scale drawings.

PRELIMINARY

 

Nominated Architects: Adam Haddow-7188 | John Pradel-7004

Rev	Date	Revision	By	Chk.
1	19.06.2025	FOR DA APPROVAL	CC	ASB
2	23.10.2025	FOR DA APPROVAL	CC	ASB
3	19.11.2025	FOR DA APPROVAL	CC	ASB

NOTE: MINOR CHANGES TO FORM AND CONFIGURATION MAY BE REQUIRED WHEN DRAWINGS ARE SUBSEQUENTLY PREPARED FOR CONSTRUCTION PURPOSES AFTER THE GRANT OF DEVELOPMENT CONSENT.

Client

Avenor.

Project

KINGSFORD JUNCTION
ANZAC PDE KINGSFORD
NSW 2032

Drawing Name

GA PLAN - ROOF

Date

19.11.2025

Scale

1 : 200

Sheet Size

A1

Drawn

CC

Chk.

ASB

Job No.

6922

Drawing No.

DA-1017

Revision

/ 3


SJB Architects


Level 2, 490 Crown Street
Surry Hills NSW 2010





T 61 2 9380 9911


www.sjb.com.au



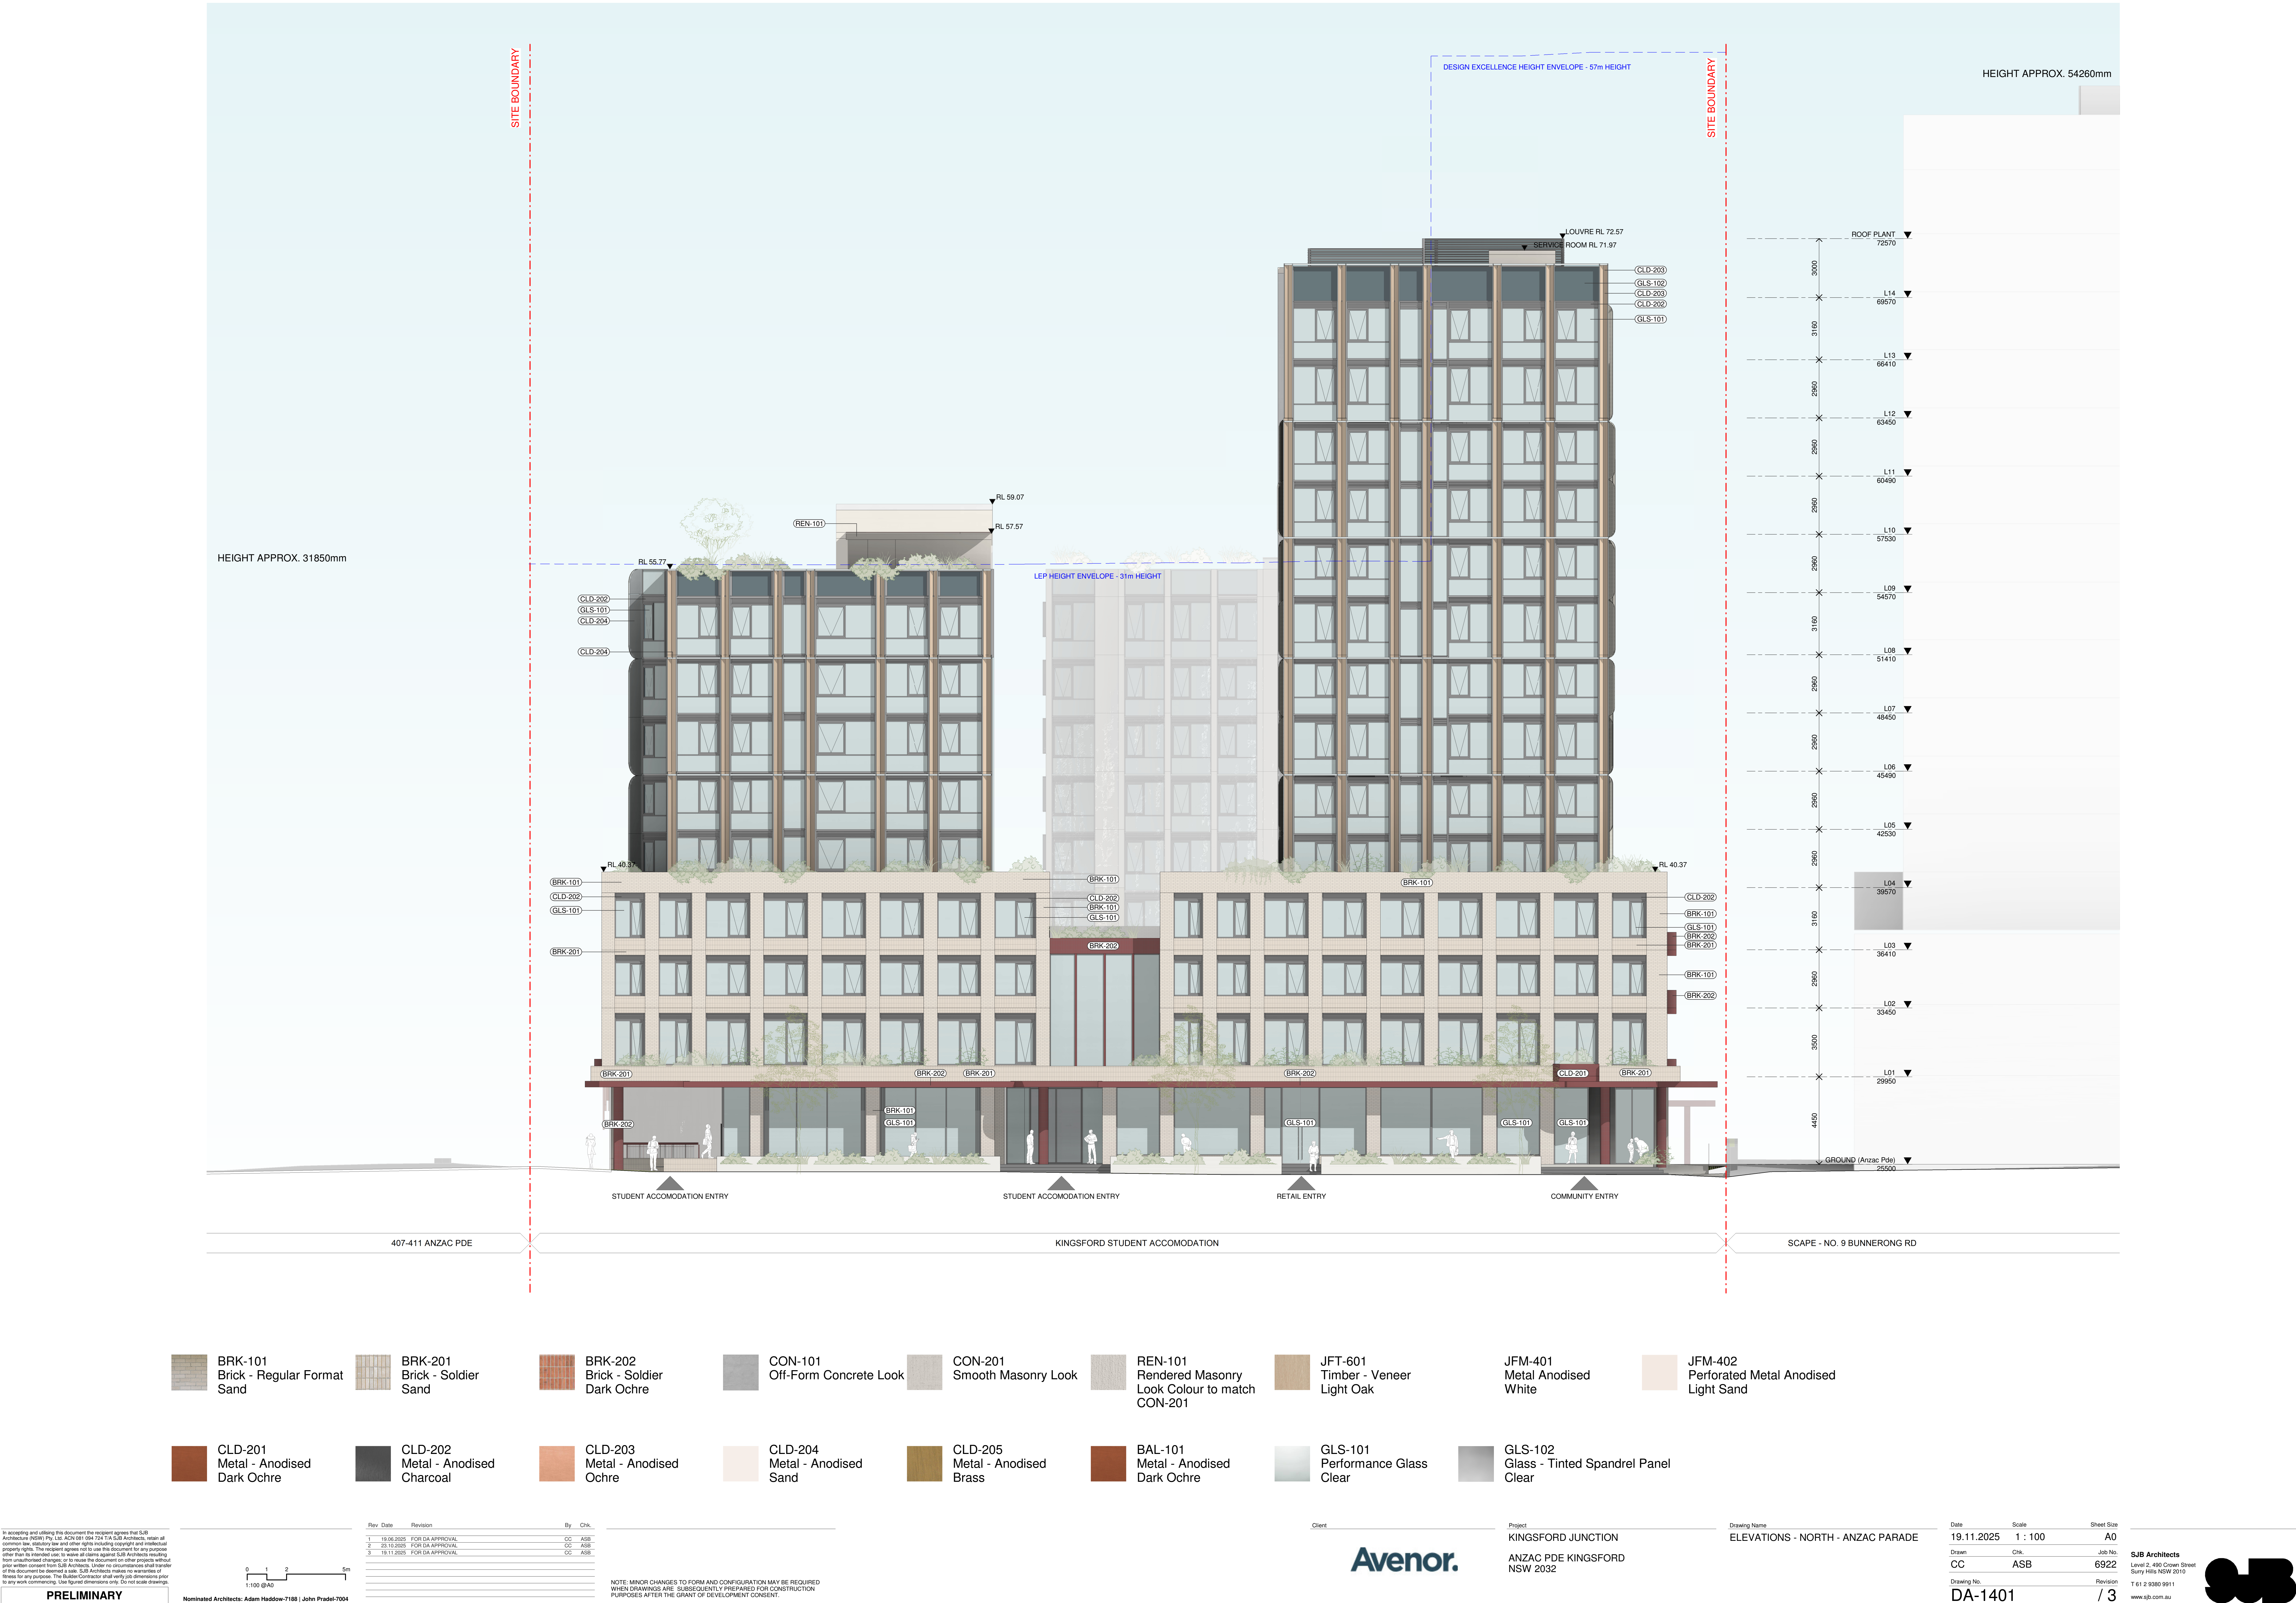

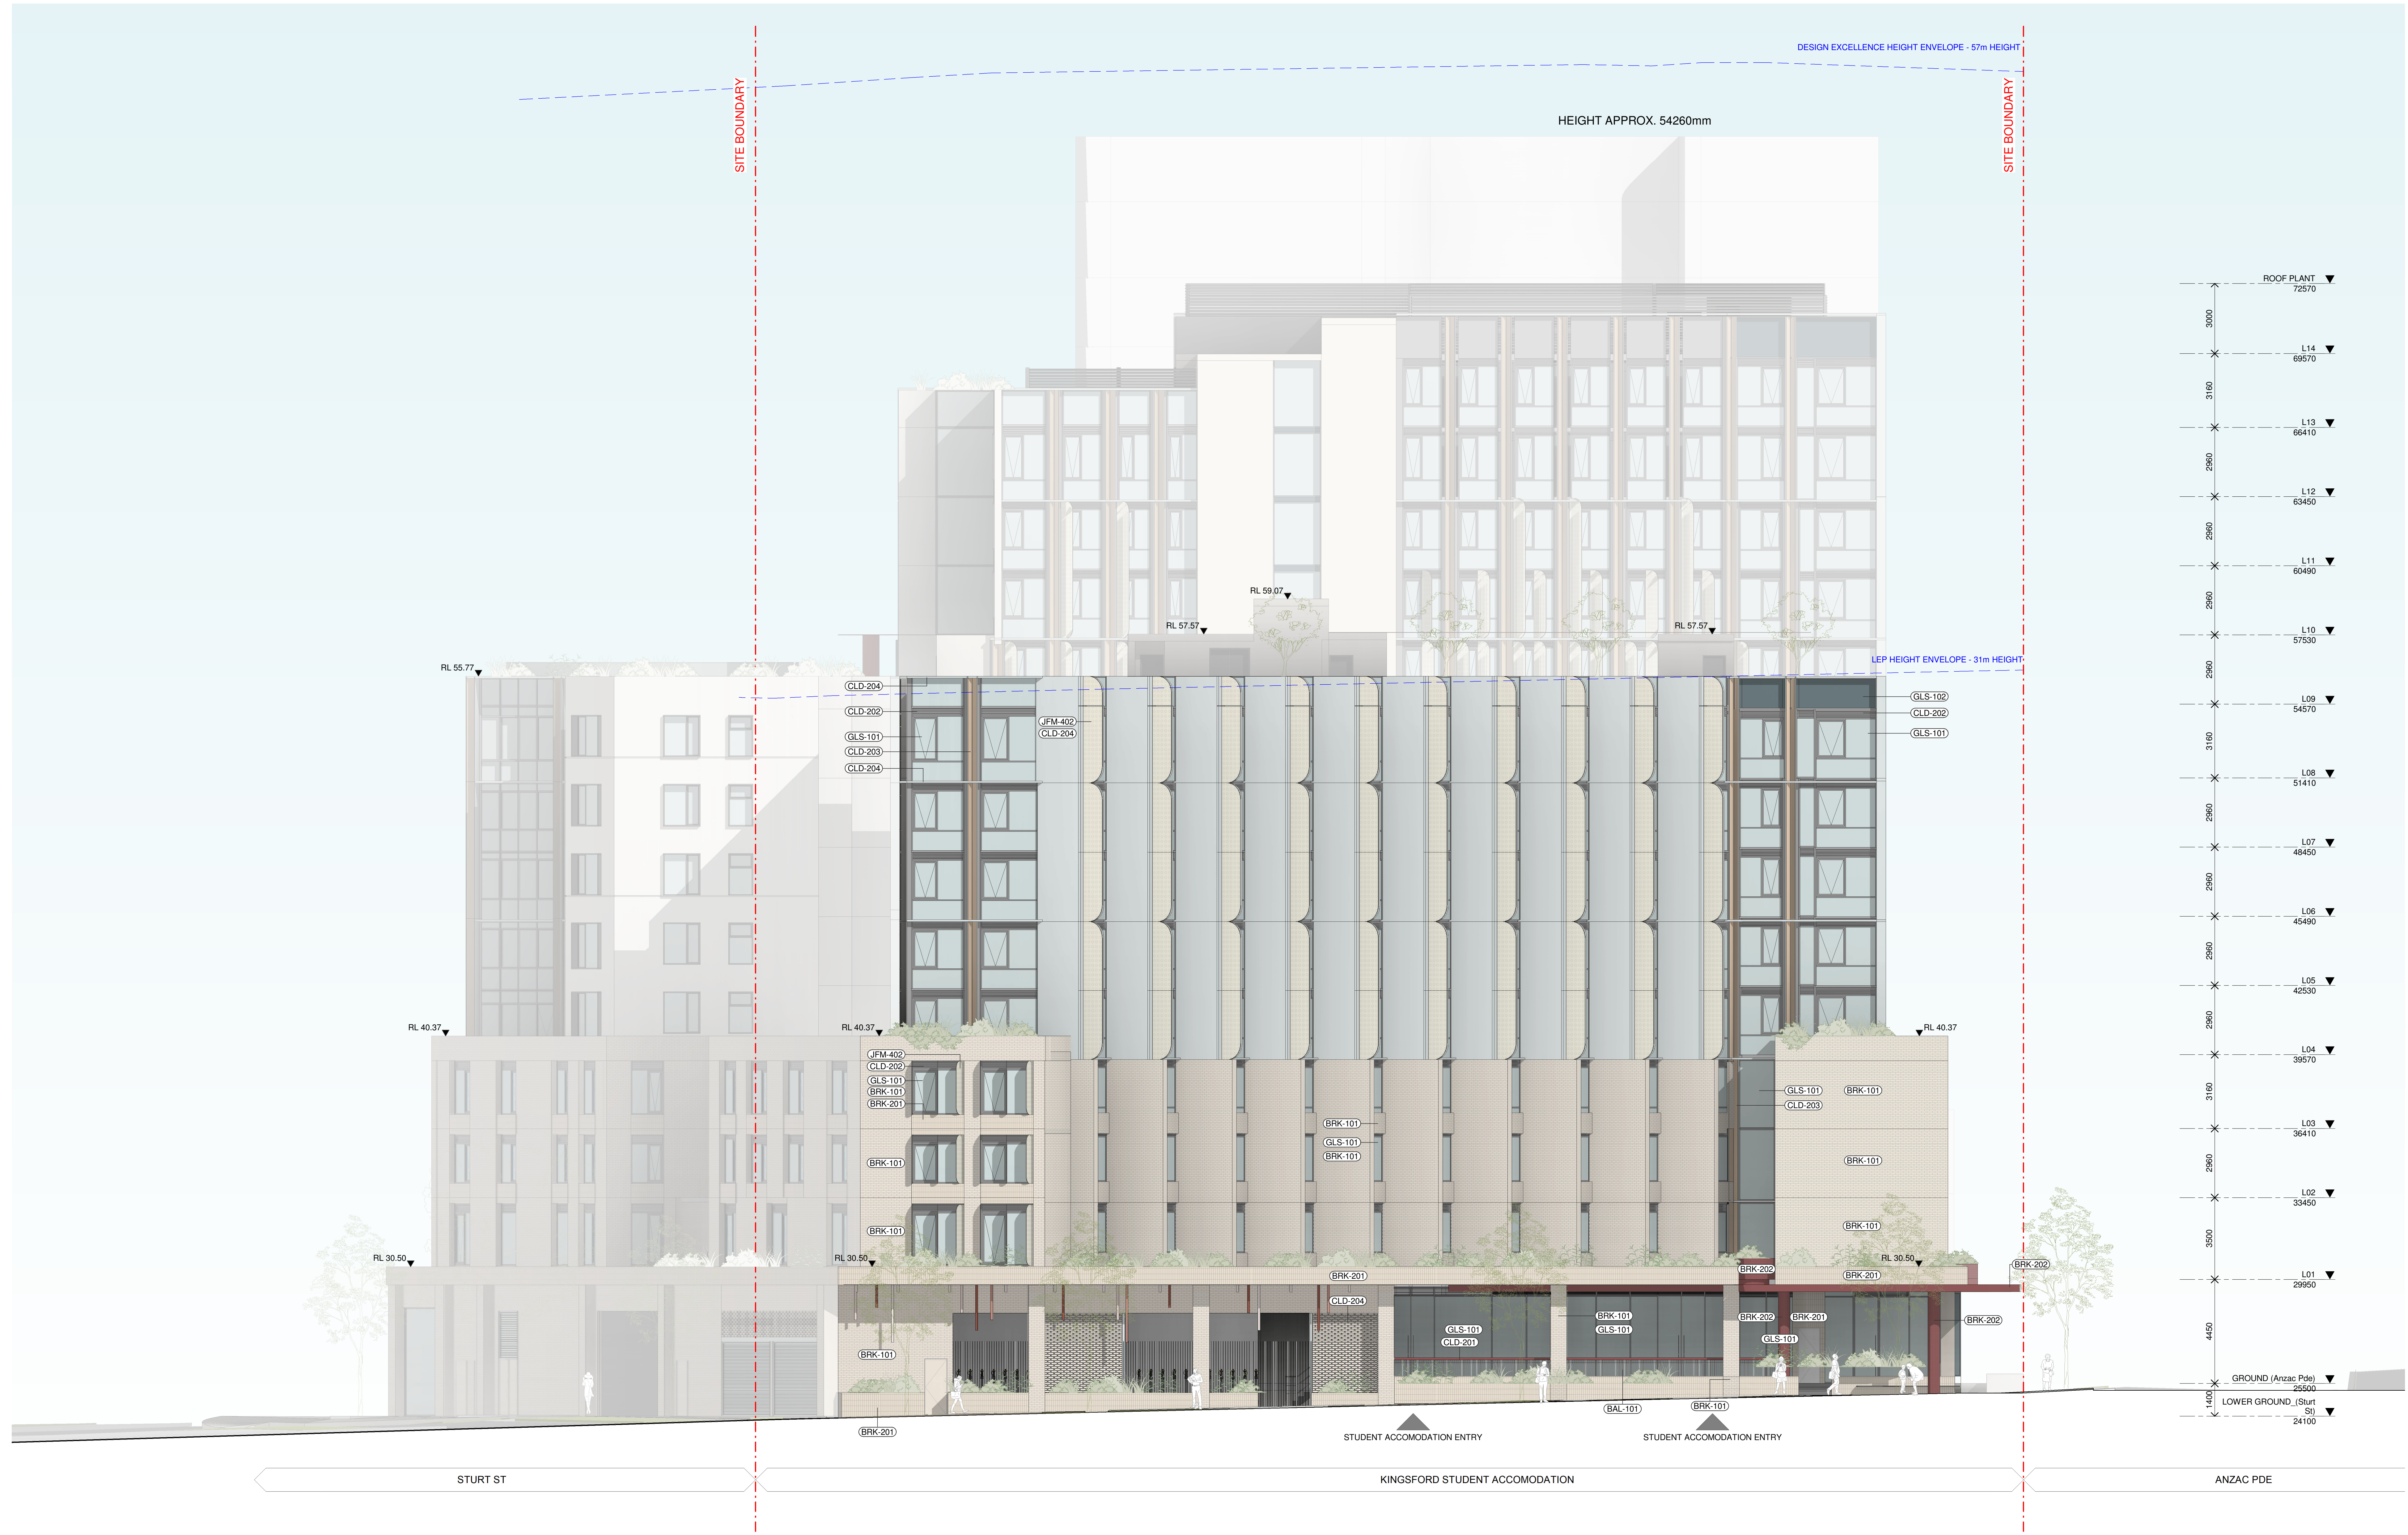

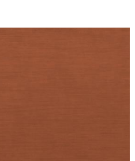 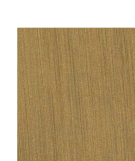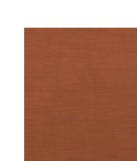
 BRK-101 Brick - Regular Format Sand	 BRK-201 Brick - Soldier Sand	 BRK-202 Brick - Soldier Dark Ochre	 CON-101 Off-Form Concrete Look	 CON-201 Smooth Masonry Look	 REN-101 Rendered Masonry Look Colour to match CON-201	 JFT-601 Timber - Veneer Light Oak	 JFM-401 Metal Anodised White	 JFM-402 Perforated Metal Anodised Light Sand
 CLD-201 Metal - Anodised Dark Ochre	 CLD-202 Metal - Anodised Charcoal	 CLD-203 Metal - Anodised Ochre	 CLD-204 Metal - Anodised Sand	 CLD-205 Metal - Anodised Brass	 BAL-101 Metal - Anodised Dark Ochre	 GLS-101 Performance Glass Clear	 GLS-102 Glass - Tinted Spandrel Panel Clear	

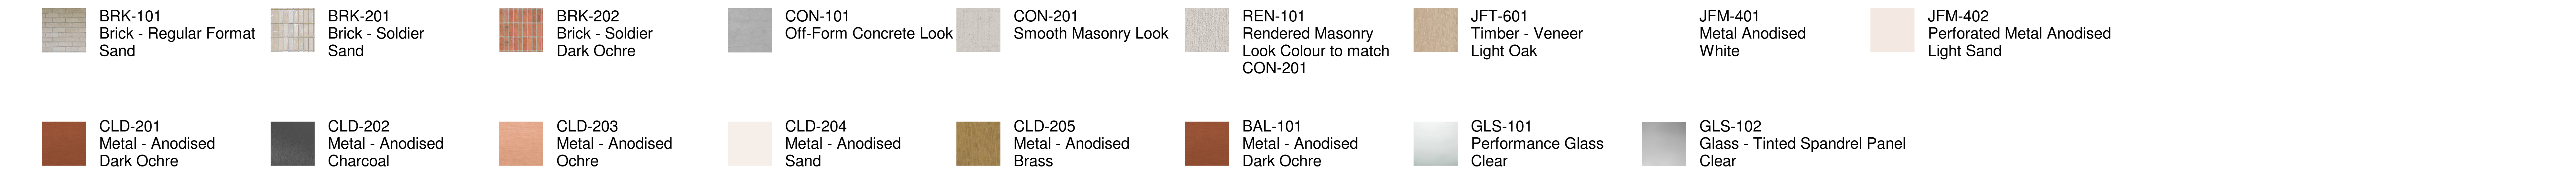


NOTE: MINOR CHANGES TO FORM AND CONFIGURATION MAY BE REQUIRED WHEN DRAWINGS ARE SUBSEQUENTLY PREPARED FOR CONSTRUCTION PURPOSES AFTER THE GRANT OF DEVELOPMENT CONSENT.

SJB Architects
Level 2, 490 Crown Street
Surry Hills NSW 2010
T 61 2 9380 9911
www.sjb.com.au

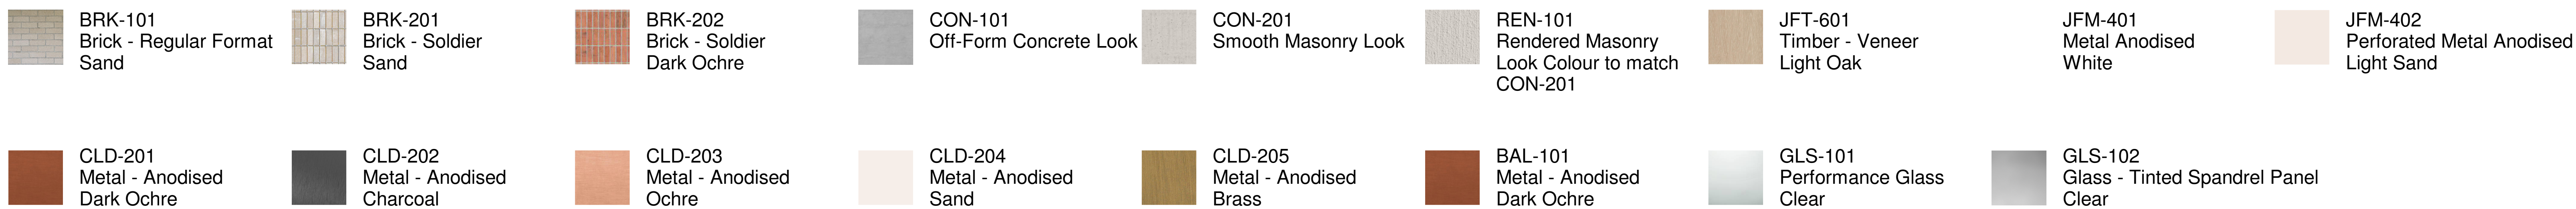










**953**

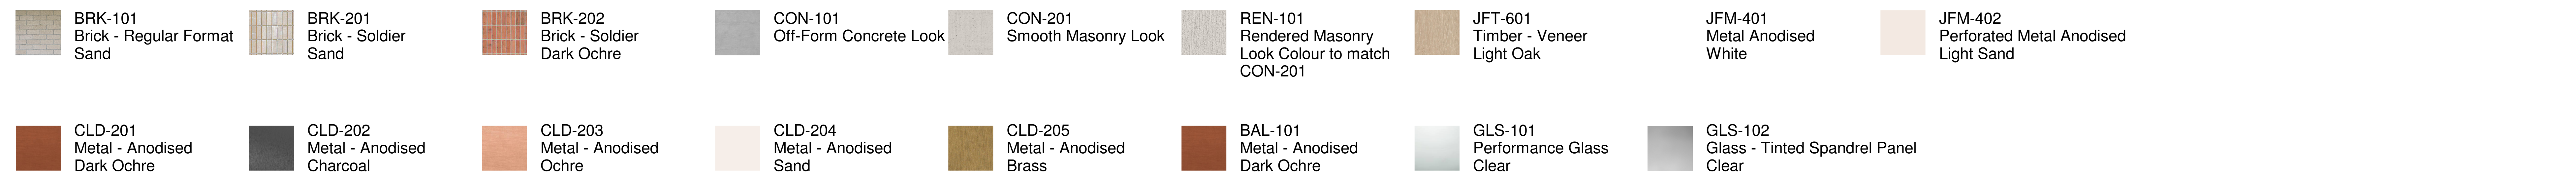

SJB Architects
Level 2, 490 Crown Street
Surry Hills NSW 2010
T 61 2 9380 9911
www.sjb.com.au



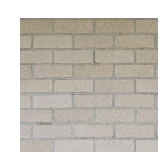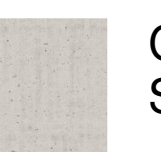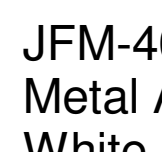  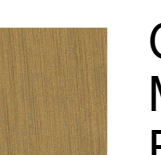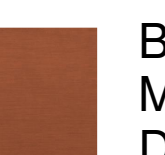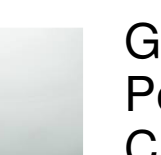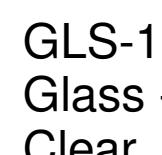

- | | | | | | | | | |
|---|---|--|--|--|--|---|---|--|
|  BRK-101
Brick - Regular Format
Sand |  BRK-201
Brick - Soldier
Sand |  BRK-202
Brick - Soldier
Dark Ochre |  CON-101
Off-Form Concrete Look |  CON-201
Smooth Masonry Look |  REN-101
Rendered Masonry
Look Colour to match
CON-201 |  JFT-601
Timber - Veneer
Light Oak |  JFM-401
Metal Anodised
White |  JFM-402
Perforated Metal Anodised
Light Sand |
|  CLD-201
Metal - Anodised
Dark Ochre |  CLD-202
Metal - Anodised
Charcoal |  CLD-203
Metal - Anodised
Ochre |  CLD-204
Metal - Anodised
Sand |  CLD-205
Metal - Anodised
Brass |  BAL-101
Metal - Anodised
Dark Ochre |  GLS-101
Performance Glass
Clear |  GLS-102
Glass - Tinted Spandrel Panel
Clear | |

In accepting and utilizing this document the recipient agrees that SJB Architects Pty Ltd. shall not be liable for any and all claims against SJB Architects resulting from unauthorized changes or to reuse the document for other projects without prior written consent from SJB Architects. Under no circumstances shall transfer of this document be deemed to constitute SJB Architects making no warranties of fitness for any purpose. The Recipient/Contractor shall verify all dimensions prior to any work commencing. Use figure dimensions only. Do not scale drawings.

PRELIMINARY

0 1 2
1:100 @A0

Nominated Architects: Adam Haddow-7188 | John Pradel-7004

Rev	Date	Revision	By	Chk.
1	19.06.2025	FOR DA APPROVAL	CC	ASB
2	22.10.2025	FOR DA APPROVAL	CC	ASB
3	19.11.2025	FOR DA APPROVAL	CC	ASB

NOTE: MINOR CHANGES TO FORM AND CONFIGURATION MAY BE REQUIRED WHEN DRAWINGS ARE SUBSEQUENTLY PREPARED FOR CONSTRUCTION PURPOSES AFTER THE GRANT OF DEVELOPMENT CONSENT.

Client

Avenor.

Project

KINGSFORD JUNCTION
ANZAC PDE KINGSFORD
NSW 2032

Drawing Name



ELEVATIONS - SOUTH

Date	Scale	Sheet Size
19.11.2025	1 : 100	A0
Drawn	Chk.	Job No.
CC	ASB	6922
Drawing No.	Revision	
DA-1406	/ 3	

SJB Architects
Level 2, 400 Crown Street
Sydney NSW 2010
T 61 2 9380 9911
www.sjb.com.au



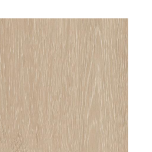 

 BRK-101 Brick - Regular Format Sand	 BRK-201 Brick - Soldier Sand	 BRK-202 Brick - Soldier Dark Ochre	 CON-101 Off-Form Concrete Look	 CON-201 Smooth Masonry Look	 REN-101 Rendered Masonry Look Colour to match CON-201	 JFT-601 Timber - Veneer Light Oak	 JFM-401 Metal Anodised White	 JFM-402 Perforated Metal Anodised Light Sand
 CLD-201 Metal - Anodised Dark Ochre	 CLD-202 Metal - Anodised Charcoal	 CLD-203 Metal - Anodised Ochre	 CLD-204 Metal - Anodised Sand	 CLD-205 Metal - Anodised Brass	 BAL-101 Metal - Anodised Dark Ochre	 GLS-101 Performance Glass Clear	 GLS-102 Glass - Tinted Spandrel Panel Clear	

In accepting and utilizing this document the recipient agrees that SJB Architects (NSW) Pty. Ltd. (SJB) shall retain all rights in and to the design and intellectual property rights. The recipient agrees not to use this document for any purpose other than the intended use. In no event shall SJB Architects be liable for any damages, including consequential damages, arising out of the use of this document. The recipient shall indemnify and hold SJB Architects harmless from and against all claims, damages, costs and expenses, including legal fees, arising out of the use of this document. The recipient shall not copy, reproduce, distribute, or otherwise make available this document or its contents to any third party without the prior written consent of SJB Architects. Under no circumstances shall the use of this document be deemed to constitute an offer of any financial product or service. The recipient shall not rely on any information contained in this document for any purpose. The recipient shall verify all dimensions and details prior to any work commencing. Use figures dimensions only. Do not scale drawings.

PRELIMINARY

0 1 2
1:100 @A0

Nominated Architects: Adam Haddow-7188 | John Pradha-7004

Rev	Date	Revised	By	Chk.
1	19.06.2025	FOR DA APPROVAL	CC	ASB
2	22.10.2025	FOR DA APPROVAL	CC	ASB
3	19.11.2025	FOR DA APPROVAL	CC	ASB

NOTE: MINOR CHANGES TO FORM AND CONFIGURATION MAY BE REQUIRED WHEN DRAWINGS ARE SUBSEQUENTLY PREPARED FOR CONSTRUCTION PURPOSES AFTER THE GRANT OF DEVELOPMENT CONSENT.

Client
Avenor.

Project
KINGSFORD JUNCTION
ANZAC PDE KINGSFORD
NSW 2032

Drawing Name
ELEVATIONS - INTERNAL FACING WEST

Date
19.11.2025

Scale
1 : 100

Sheet Size
A0

Drawn
CC

Chk.
ASB

Job No.
6922




Drawing No.
DA-1407

Revision
/ 3

SJB Architects
Level 2, 490 Crown Street
Sydney NSW 2010
T 61 2 9380 9911
www.sjb.com.au



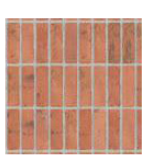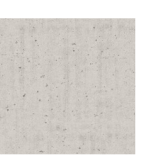 

 BRK-101 Brick - Regular Format Sand	 BRK-201 Brick - Soldier Sand	 BRK-202 Brick - Soldier Dark Ochre	 CON-101 Off-Form Concrete Look	 CON-201 Smooth Masonry Look	 REN-101 Rendered Masonry Look Colour to match CON-201	 JFT-601 Timber - Veneer Light Oak	 JFM-401 Metal Anodised White	 JFM-402 Perforated Metal Anodised Light Sand
 CLD-201 Metal - Anodised Dark Ochre	 CLD-202 Metal - Anodised Charcoal	 CLD-203 Metal - Anodised Ochre	 CLD-204 Metal - Anodised Sand	 CLD-205 Metal - Anodised Brass	 BAL-101 Metal - Anodised Dark Ochre	 GLS-101 Performance Glass Clear	 GLS-102 Glass - Tinted Spandrel Panel Clear	

In accepting and utilizing this document the recipient agrees that SJB Architects (Pty) Ltd. (SJB) shall not be liable for any and all claims, damages, losses, or expenses, including reasonable attorneys' fees, arising from or in connection with the use of this document for any purpose other than that for which it was intended. The recipient agrees not to use this document for any purpose other than that for which it was intended. SJB Architects makes no warranties of fitness for any purpose. The Recipient Contractor shall verify all dimensions prior to any work commencing. Use figures dimensions only. Do not scale drawings.

PRELIMINARY

0 1 2 m
1:100 @A0

Nominated Architects: Adam Haddon-7188 | John Pradd-7004

Rev	Date	Revised	By	Chk.
1	19.06.2025	FOR DA APPROVAL	CC	ASB
2	20.10.2025	FOR DA APPROVAL	CC	ASB
3	19.11.2025	FOR DA APPROVAL	CC	ASB

NOTE: MINOR CHANGES TO FORM AND CONFIGURATION MAY BE REQUIRED WHEN DRAWINGS ARE SUBSEQUENTLY PREPARED FOR CONSTRUCTION PURPOSES AFTER THE GRANT OF DEVELOPMENT CONSENT.

Client

Avenor.

Project

KINGSFORD JUNCTION
ANZAC PDE KINGSFORD
NSW 2032

Drawing Name

ELEVATIONS - INTERNAL FACING EAST


Date	Scale	Sheet Size
19.11.2025	1 : 100	A0
Drawn	Chk.	Job No.
CC	ASB	6922
Drawing No.	Revision	
DA-1408	/ 3	


SJB Architects
Level 2, 490 Crown Street
Sydney Hills NSW 2010
T 61 2 9380 9911
www.sjb.com.au



DESIGN EXCELLENCE HEIGHT ENVELOPE - 57m HEIGHT



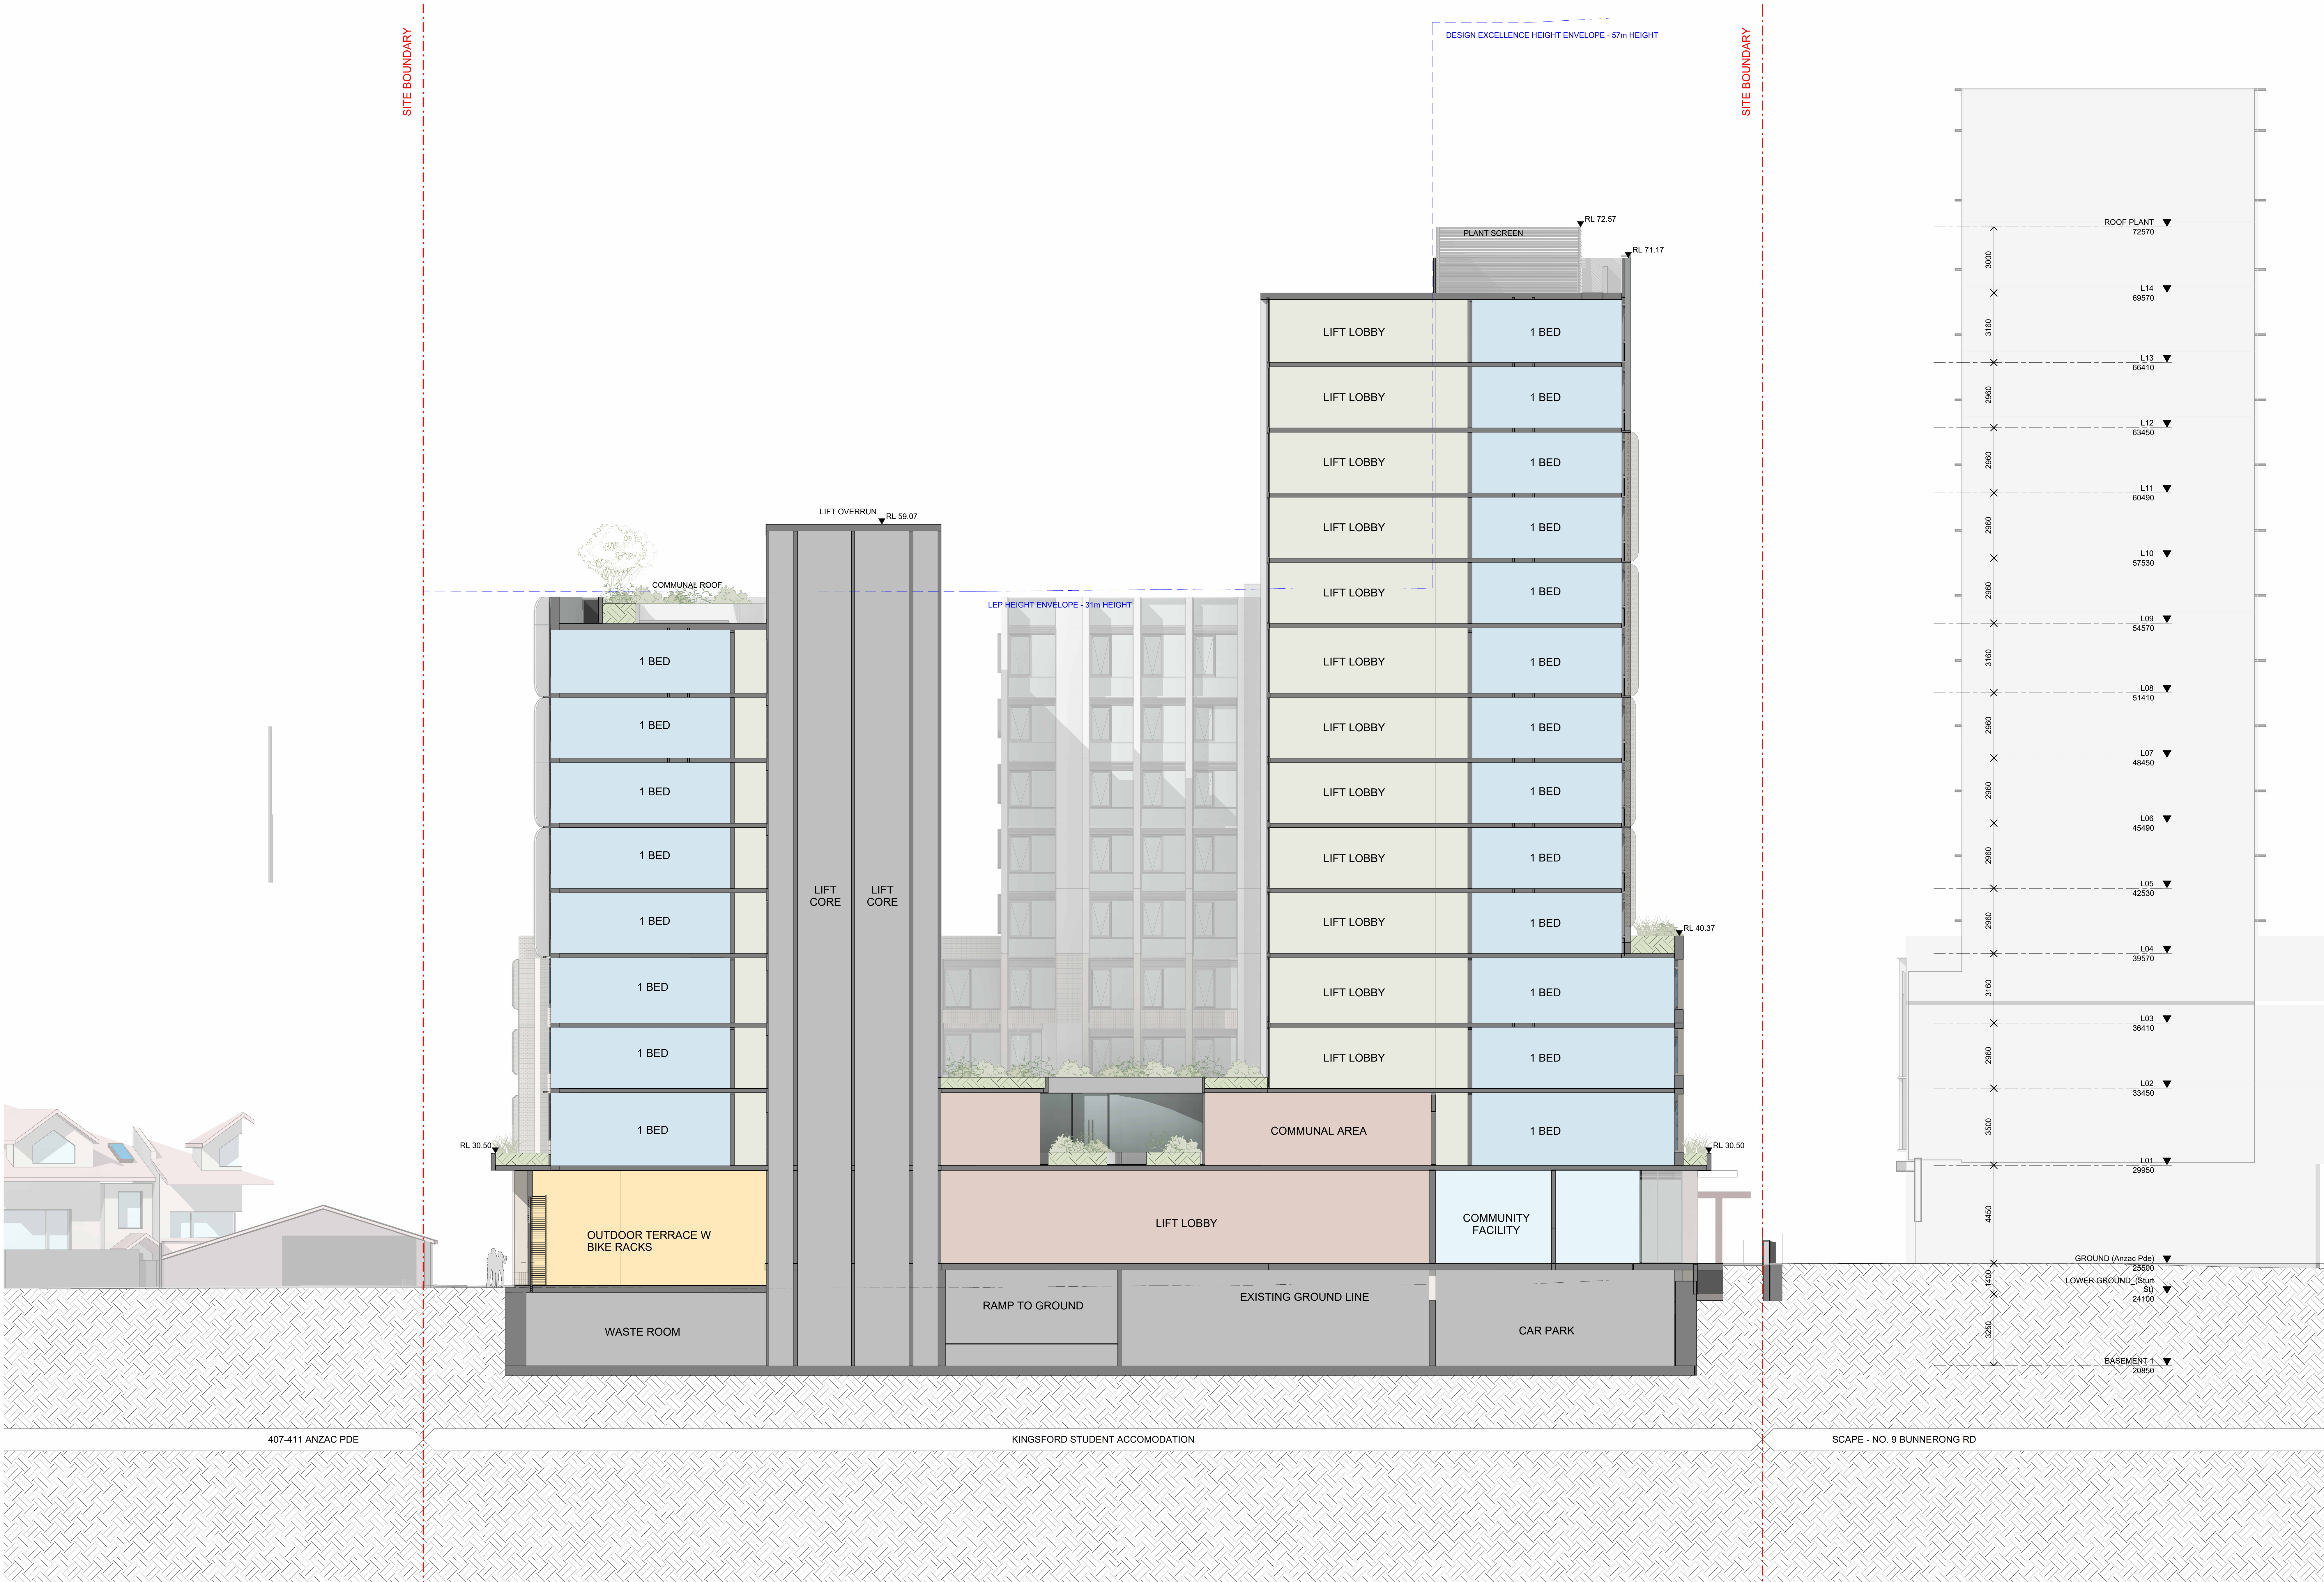

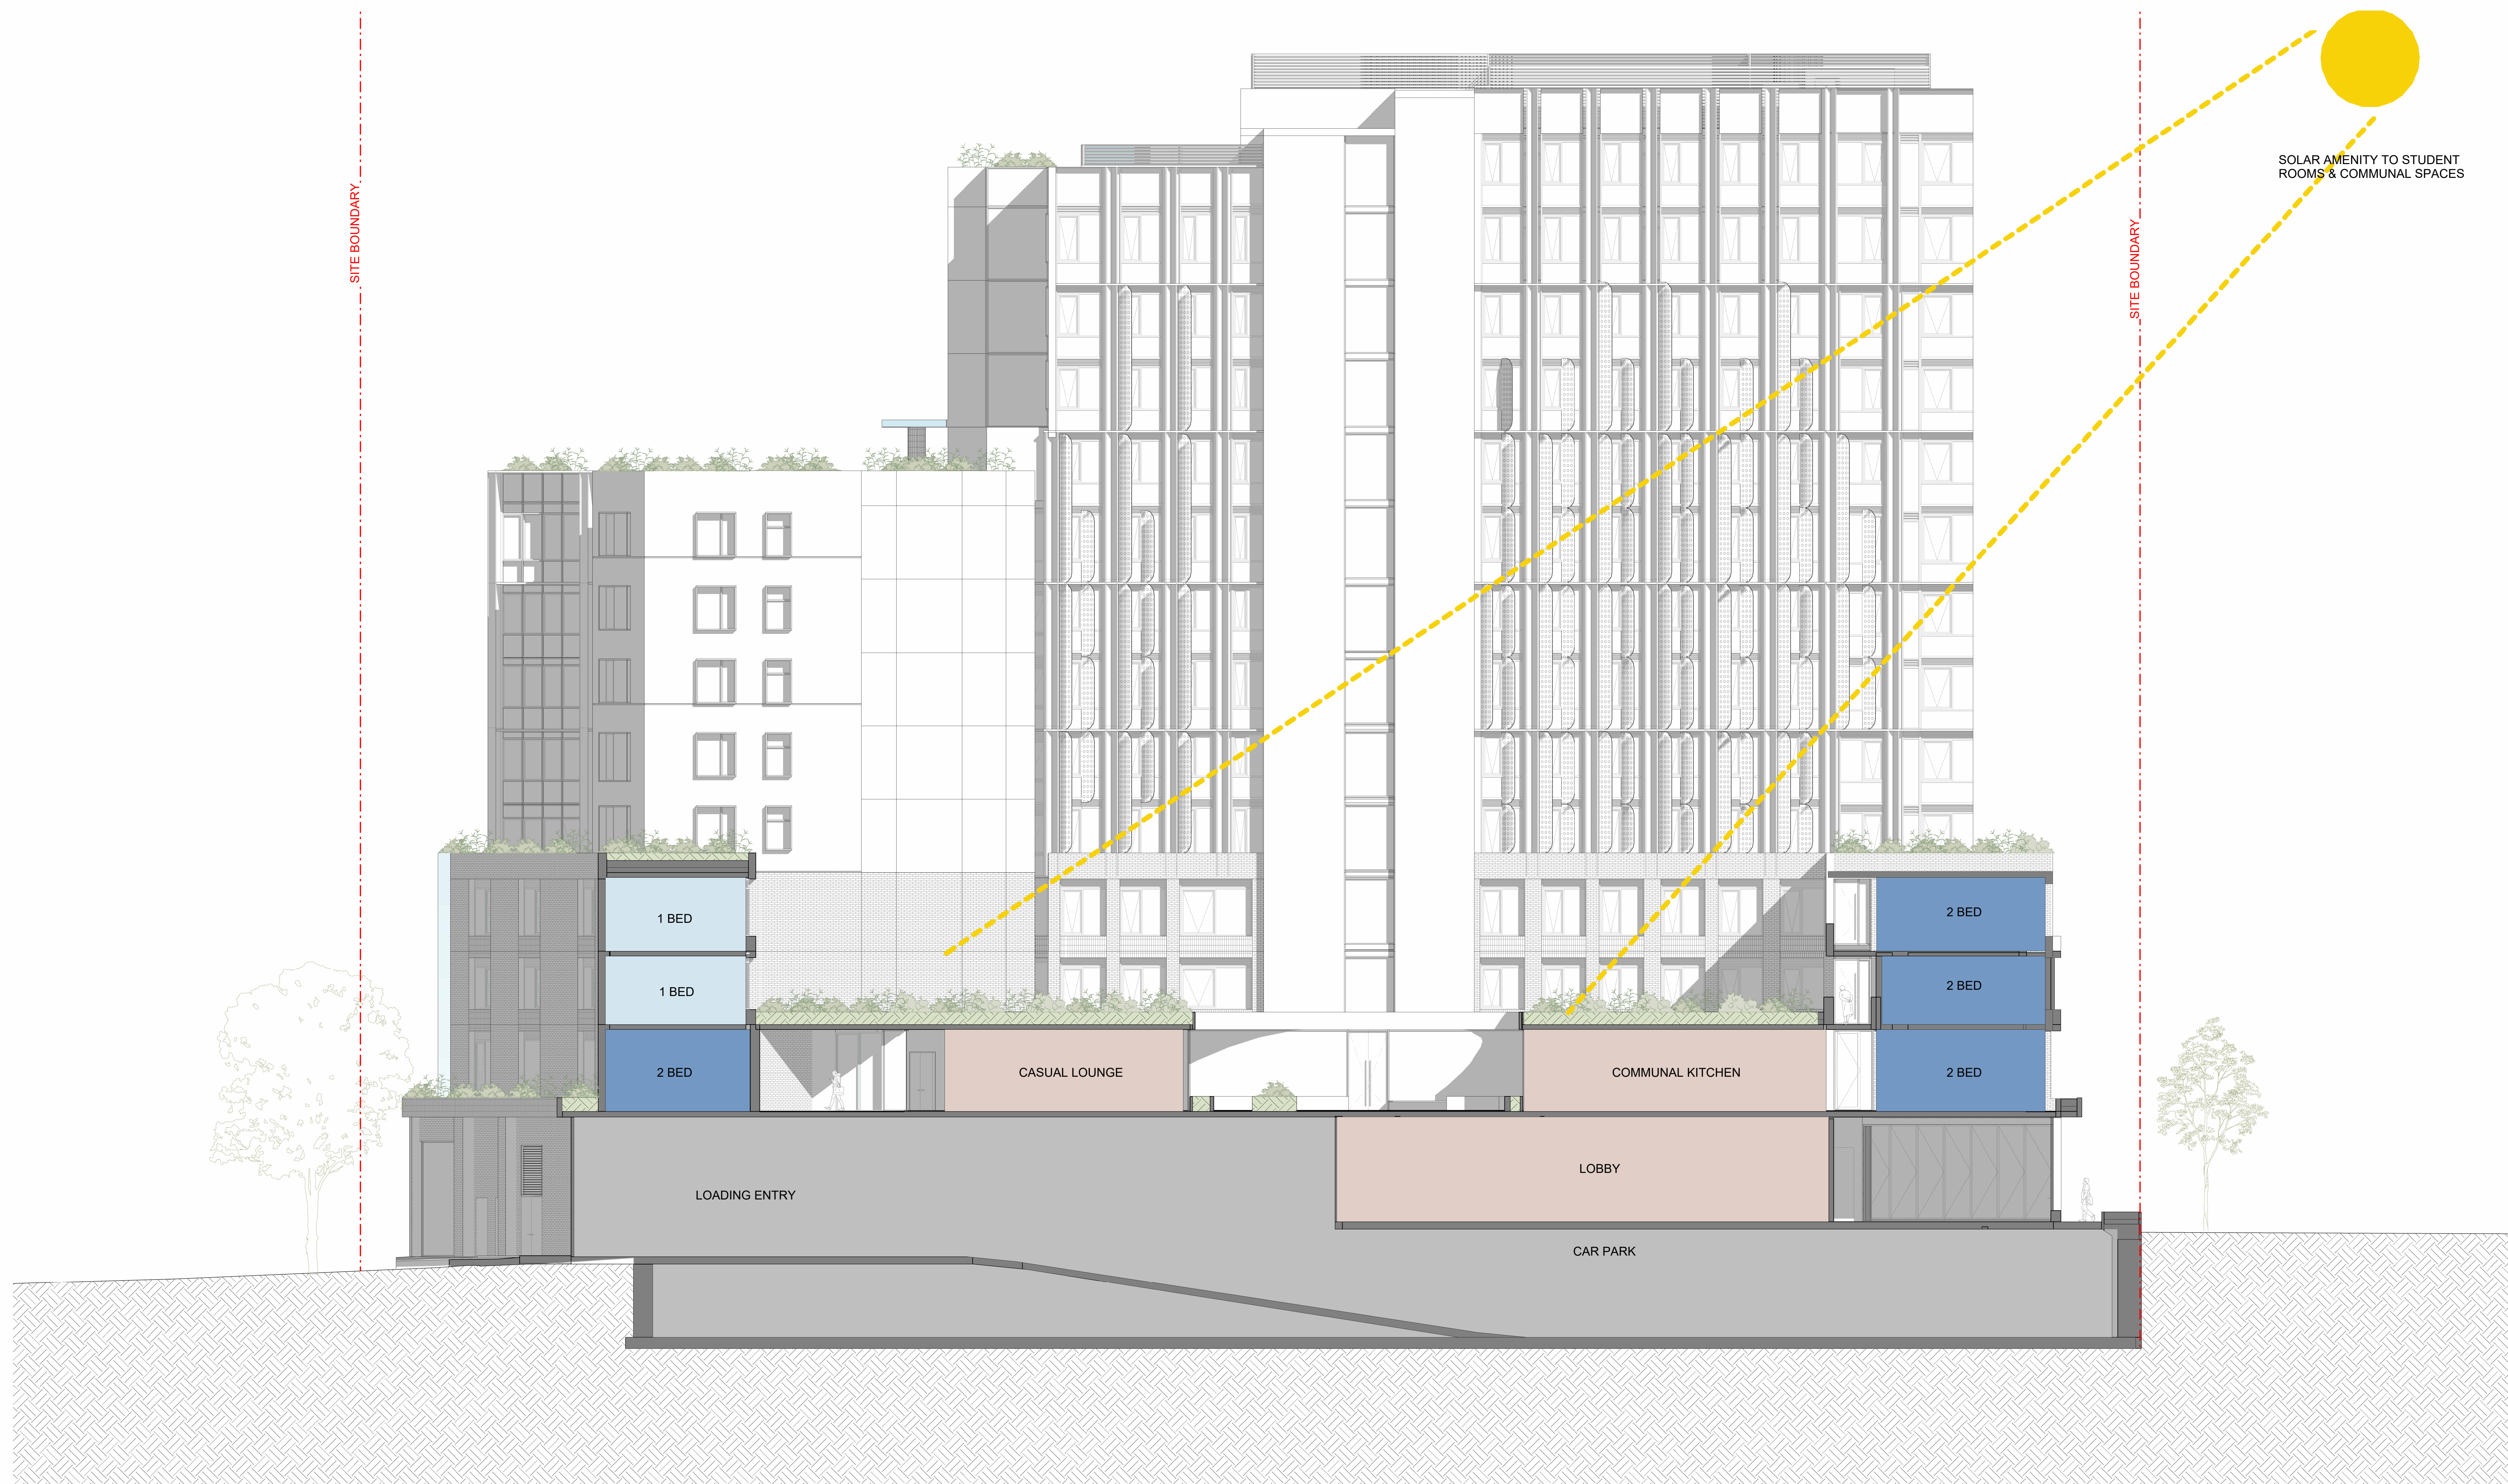

In accepting and utilizing this document the recipient agrees that SJB Architecture (NSW) Pty. Ltd. ACN 081 040 724 T/A SJB Architects, retain all common law, statutory law and other rights including copyright and intellectual property rights. The recipient agrees not to use this document for any purpose other than its intended use, to waive all claims against SJB Architects resulting from unauthorised changes, or to reuse the document on other projects without prior written consent from SJB Architects. Under no circumstances shall transfer of this document be deemed a sale. SJB Architects makes no warranties of fitness for any purpose. The Builder/Contractor shall verify job dimensions prior to any work commencing. Use figure dimensions only. Do not scale drawings.

PRELIMINARY

[illegible]

NOTE: MINOR CHANGES TO FORM AND CONFIGURATION MAY BE REQUIRED WHEN DRAWINGS ARE SUBSEQUENTLY PREPARED FOR CONSTRUCTION PURPOSES AFTER THE GRANT OF DEVELOPMENT CONSENT.

Client

Avenor.

Project
KINGSFORD JUNCTION
ANZAC PDE KINGSFORD
NSW 2032


Drawing Name

SECTIONS - INTERNAL FACING WEST

Date	Scale	Sheet Size
19.11.2025	1 : 100	A0
Drawn	Chk.	Job No.
CC	ASB	6922
Drawing No.	Revision	
DA-1504	/ 3	

SJB Architects
Level 2, 490 Crown Street
Surry Hills NSW 2010
T 61 2 9380 9911
www.sjb.com.au



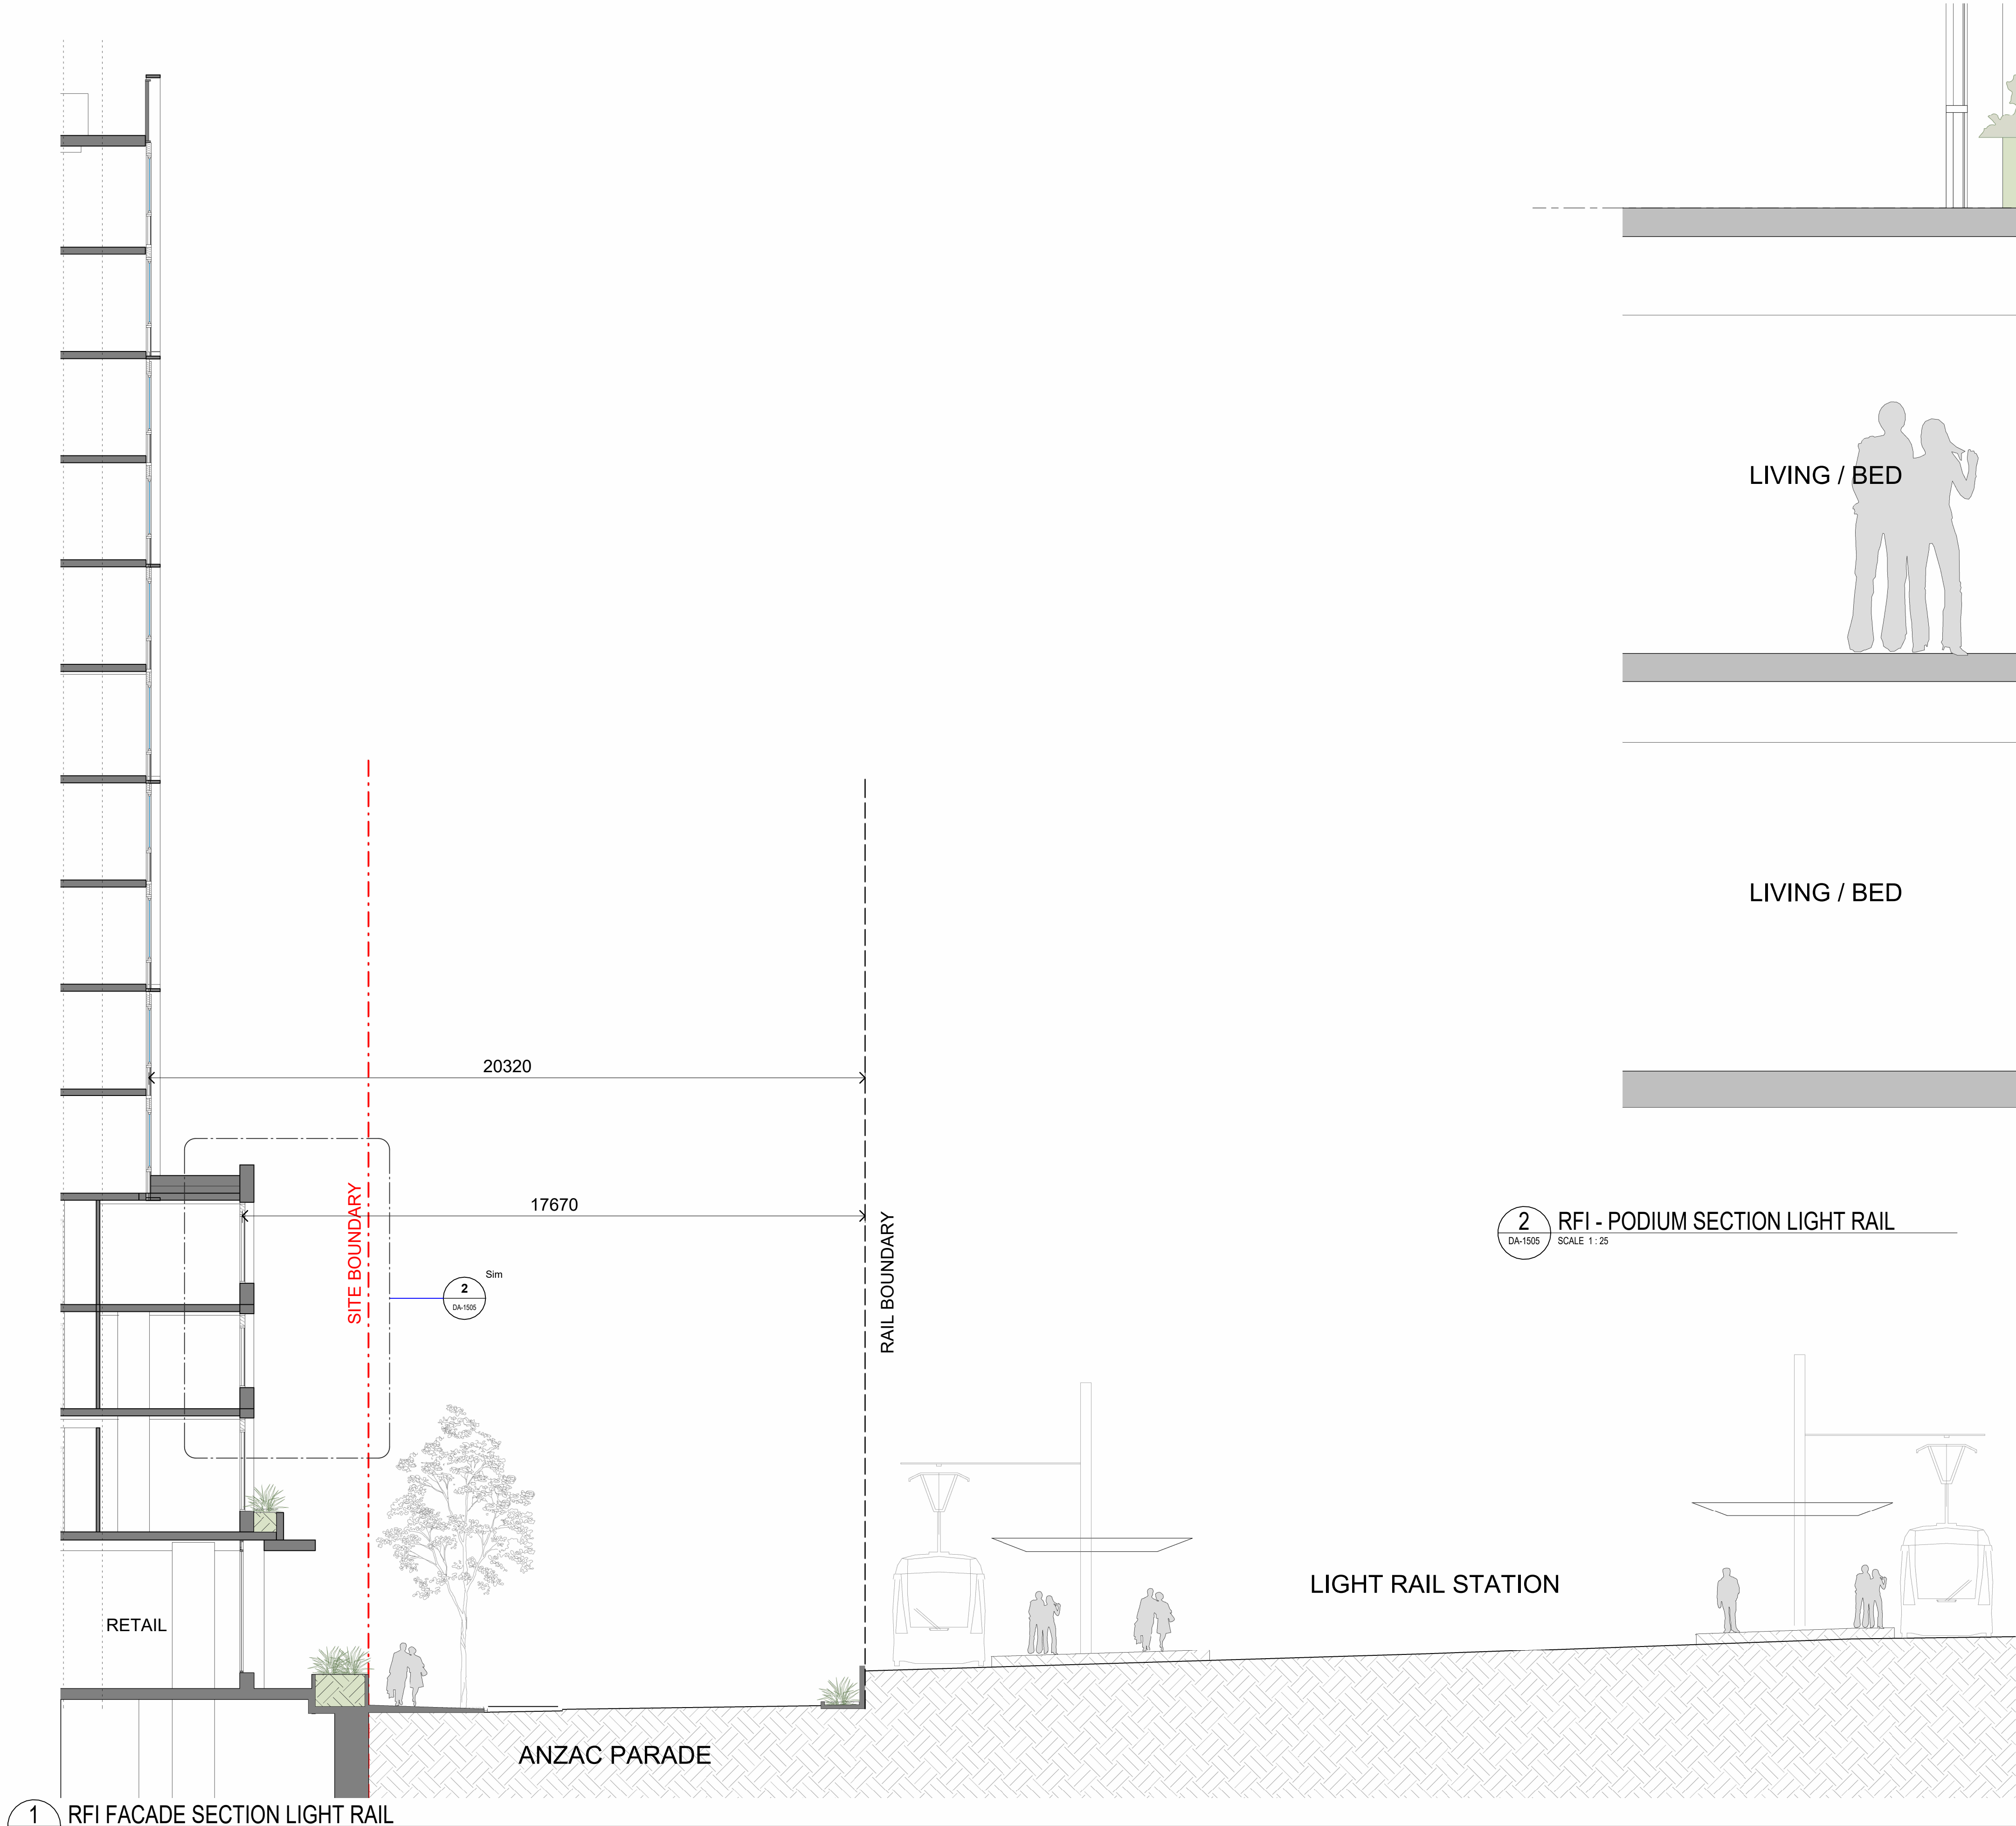

1 RFI FACADE SECTION LIGHT RAIL
SCALE 1: 100

2 RFI - PODIUM SECTION LIGHT RAIL
SCALE 1: 25

In accepting and utilising this document the recipient agrees that SJB Architecture (NSW) Pty. Ltd. ACN 061 094 724 T/A SJB Architects, retain all common law, statutory law and other rights including copyright and intellectual property rights. The recipient agrees not to use this document for any purpose other than its intended use; to waive all claims against SJB Architects resulting from unauthorised changes; or to reuse the document on other projects without prior written consent from SJB Architects. Under no circumstances shall transfer of this document be deemed a sale. SJB Architects makes no warranties of fitness for any purpose. The Builder/Contractor shall verify job dimensions prior to any work commencing. Use figured dimensions only. Do not scale drawings.

PRELIMINARY

Nominated Architects: Adam Haddow-7188 | John Pradel-7004

Rev	Date	Revision	By	Chk.
1	19.06.2025	FOR DA APPROVAL	CC	ASB
2	23.10.2025	FOR DA APPROVAL	CC	ASB
3	19.11.2025	FOR DA APPROVAL	CC	ASB

NOTE: MINOR CHANGES TO FORM AND CONFIGURATION MAY BE REQUIRED WHEN DRAWINGS ARE SUBSEQUENTLY PREPARED FOR CONSTRUCTION PURPOSES AFTER THE GRANT OF DEVELOPMENT CONSENT.

Client

Avenor.

Project

KINGSFORD JUNCTION
ANZAC PDE KINGSFORD
NSW 2032

Drawing Name

SECTIONS - ANZAC PARADE TO LIGHT RAIL

Date

19.11.2025

Scale

As indicated

Sheet Size

A1

Drawn

CC

Chk.

ASB

Job No.

6922

Drawing No.

DA-1505

Revision

/ 3


SJB Architects

Level 2, 490 Crown Street
Sunny Hills NSW 2010


T 61 2 9380 9911

www.sjb.com.au




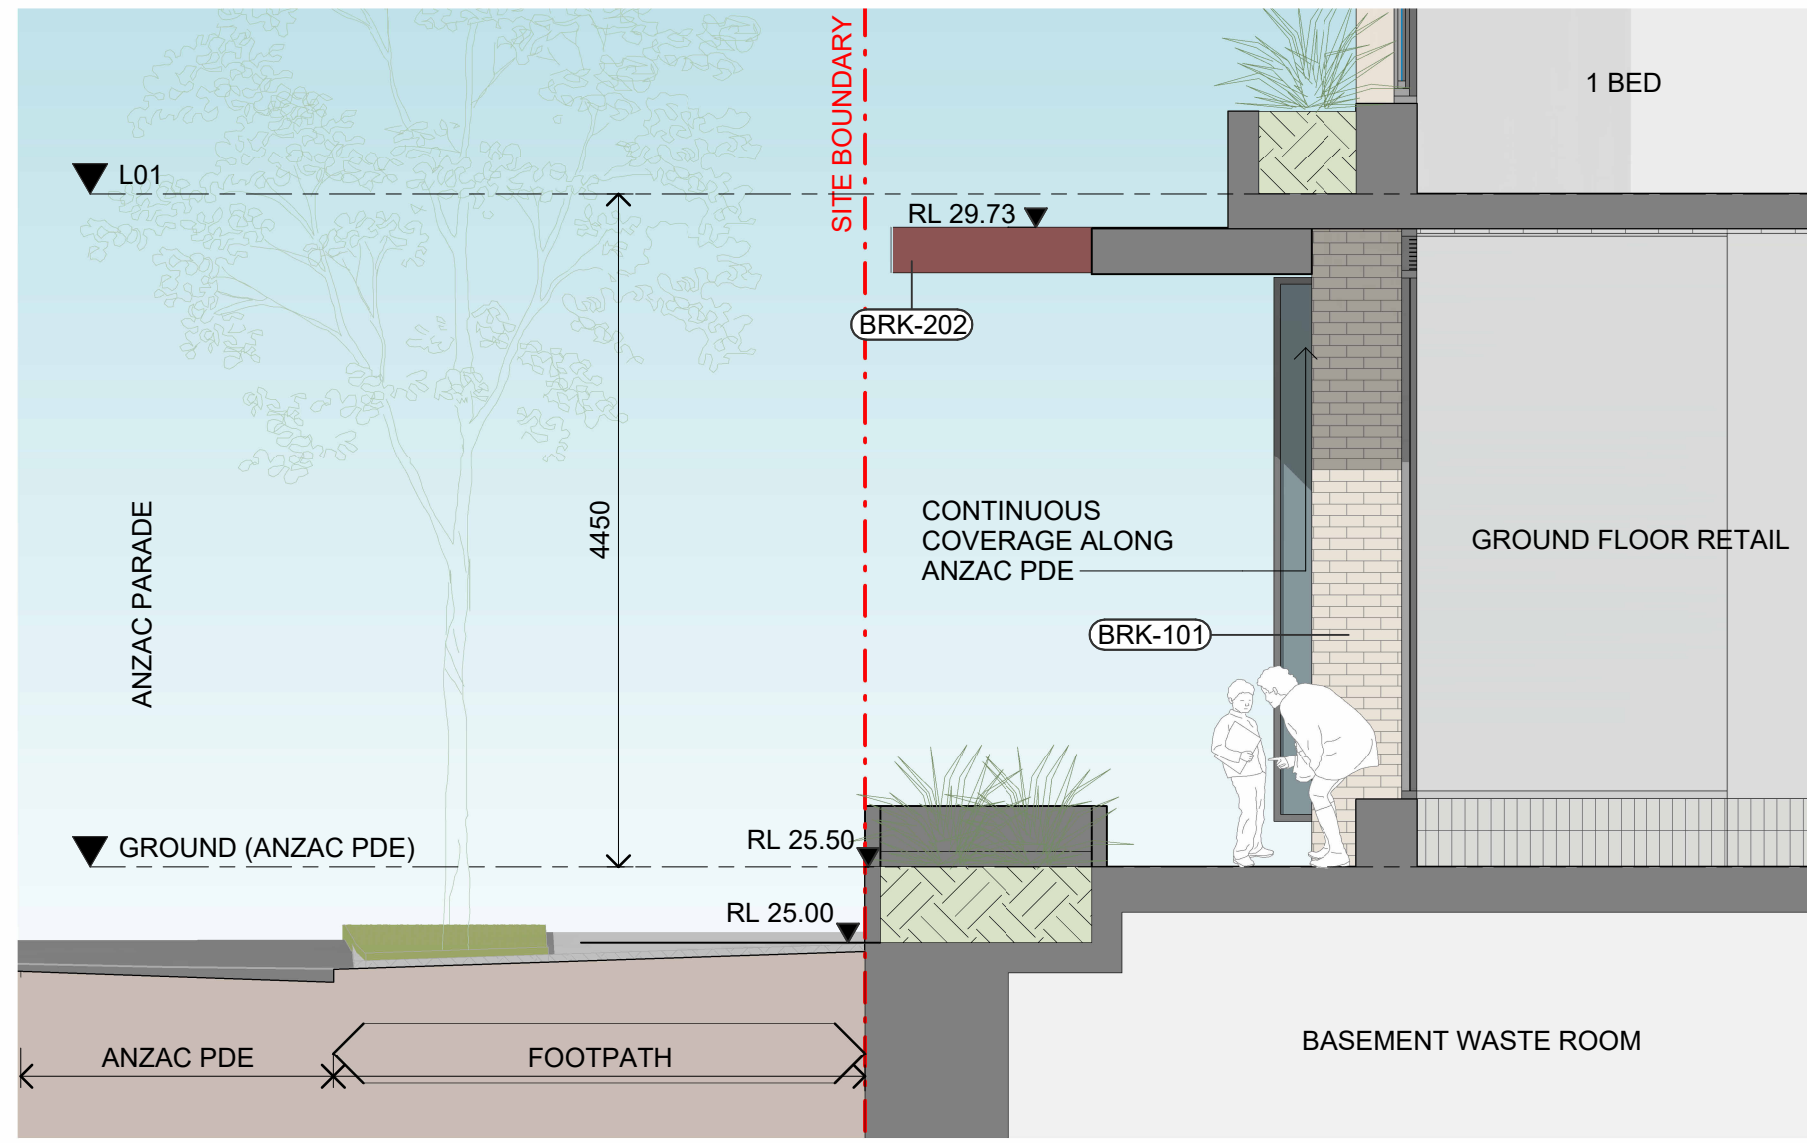


1 Facade Section - North Retail
SCALE 1:50

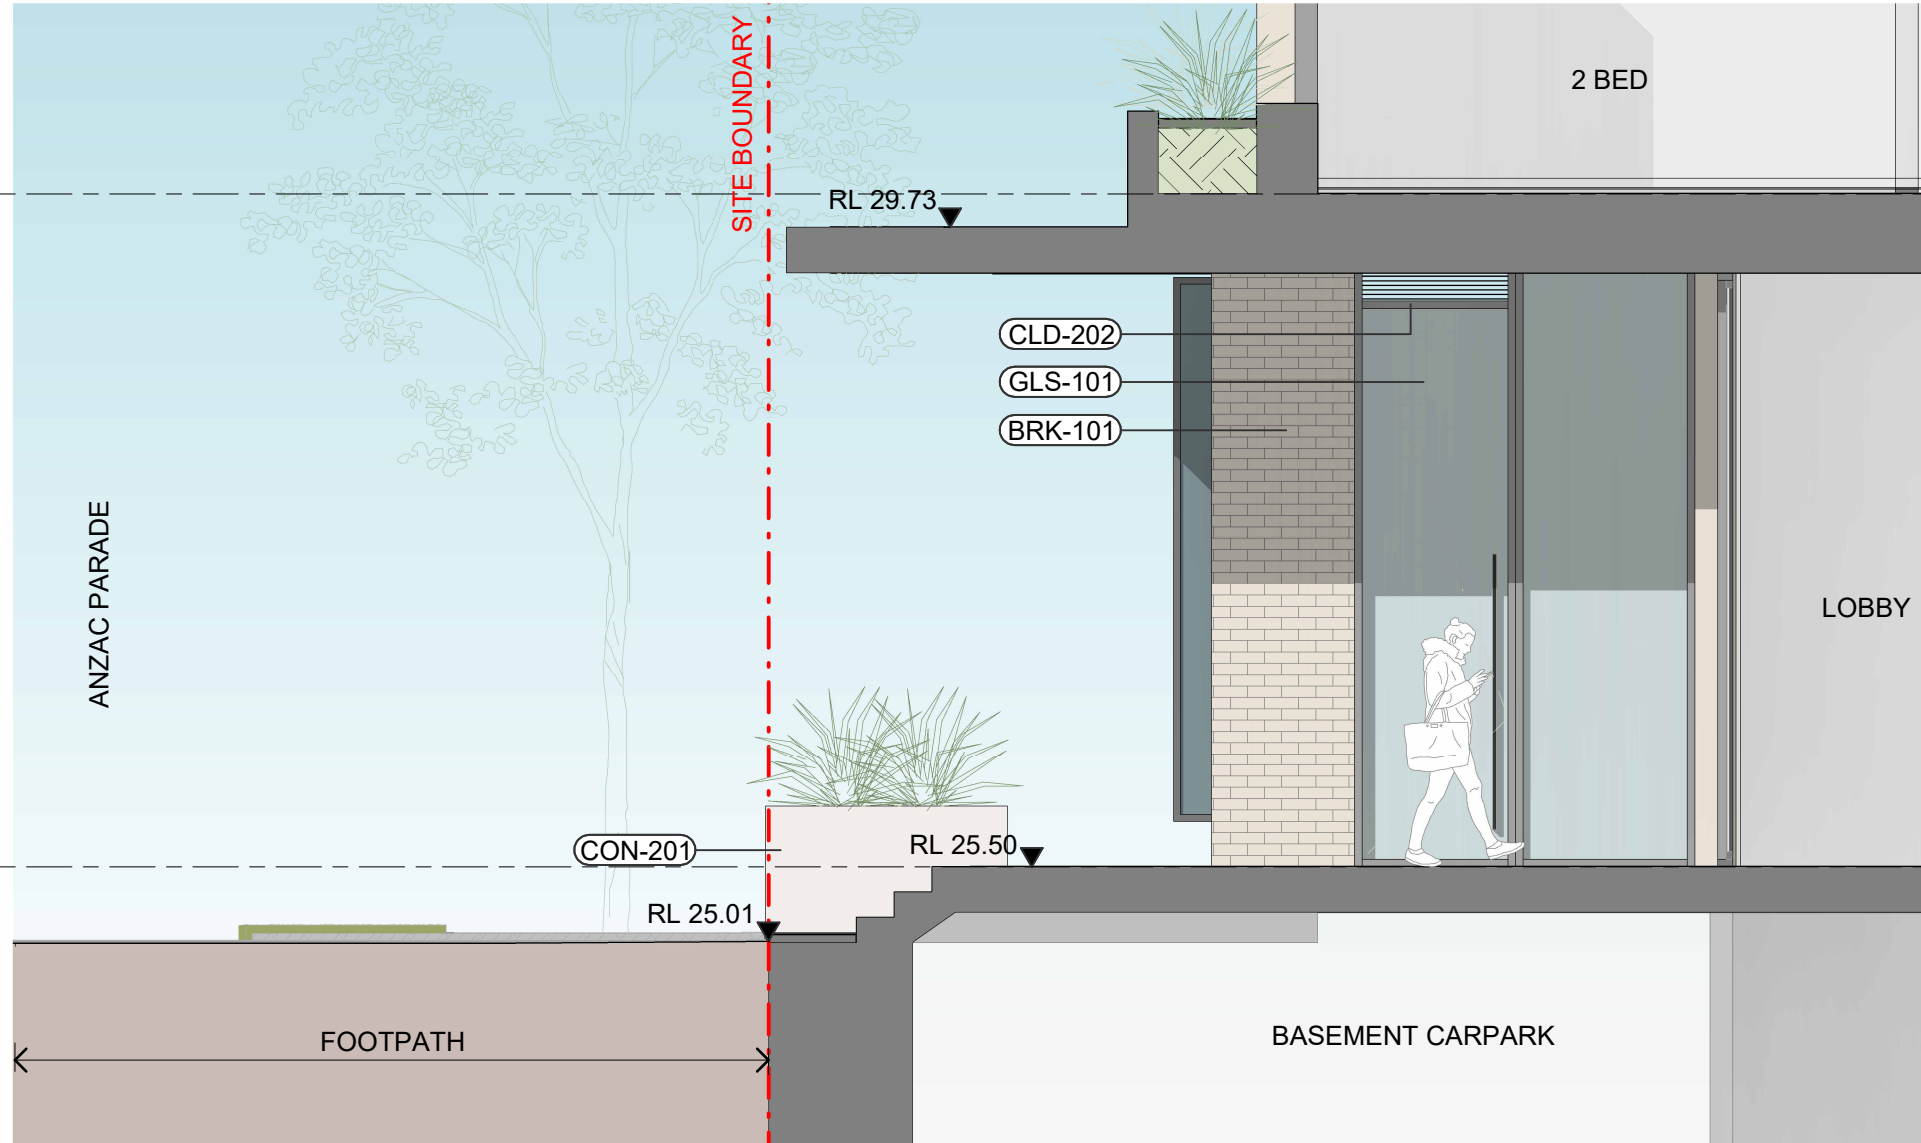


2 Facade Section - North Lobby
SCALE 1:50

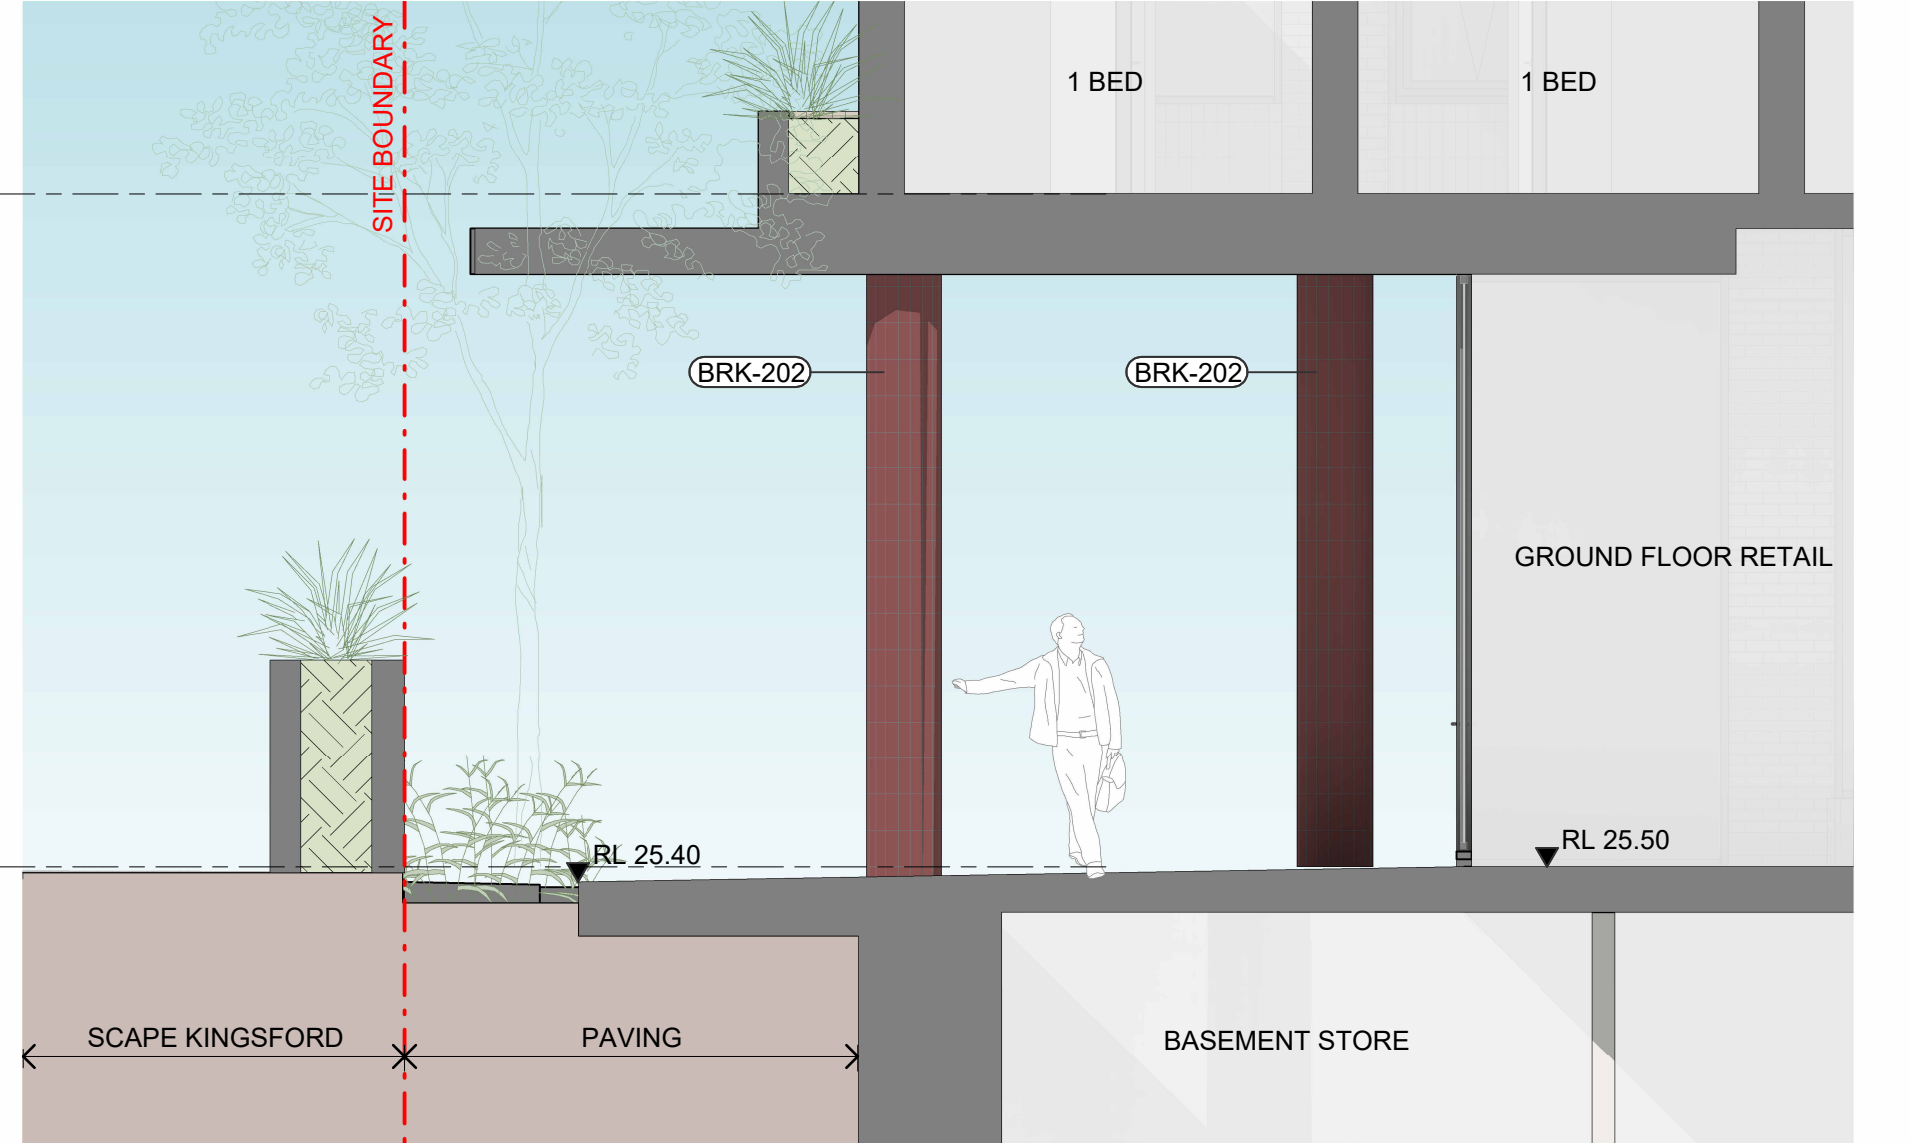


3 Facade Section - West Podium Retail
SCALE 1:50

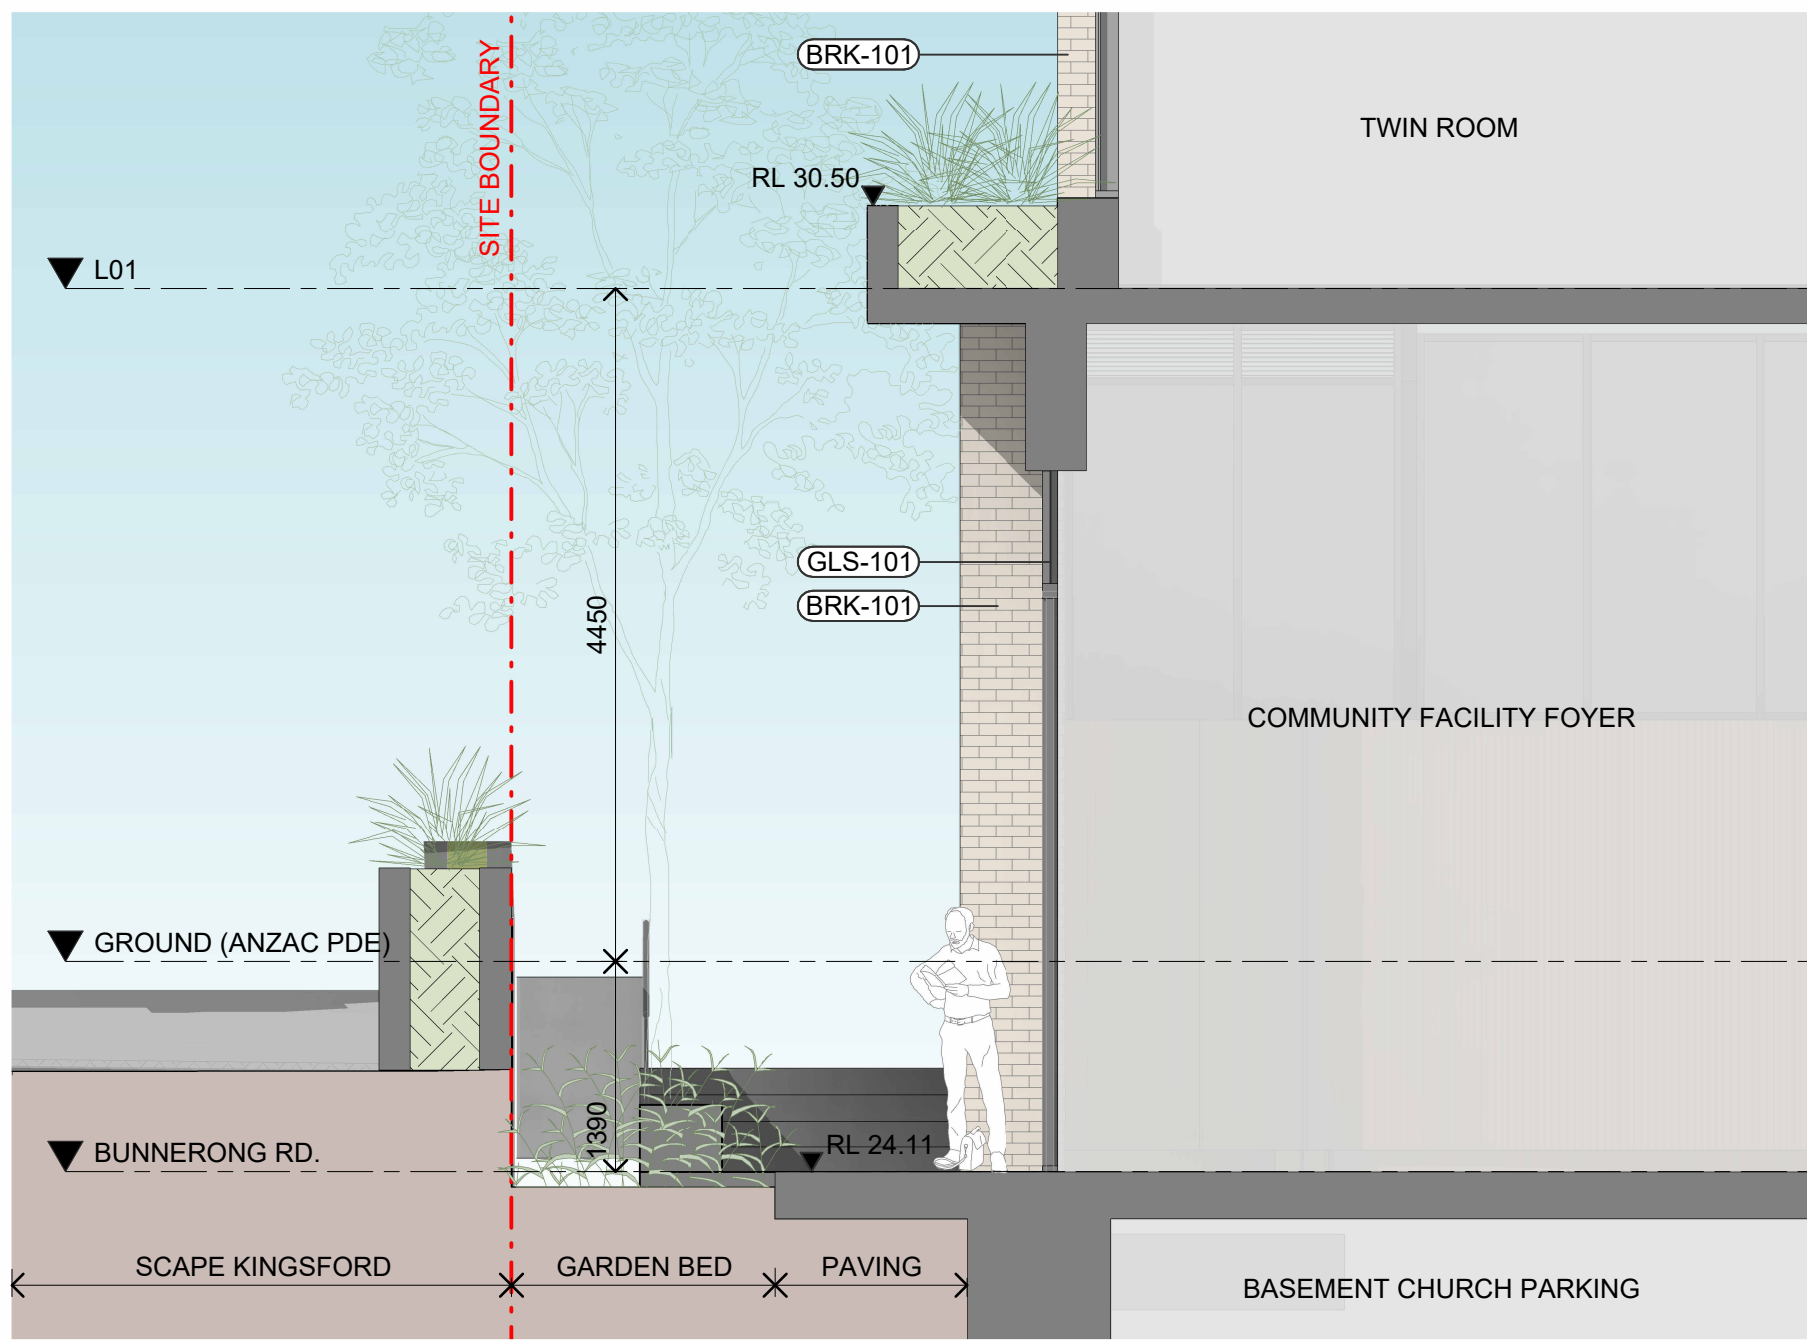






4 Facade Section - West Podium Church Foyer
SCALE 1:50

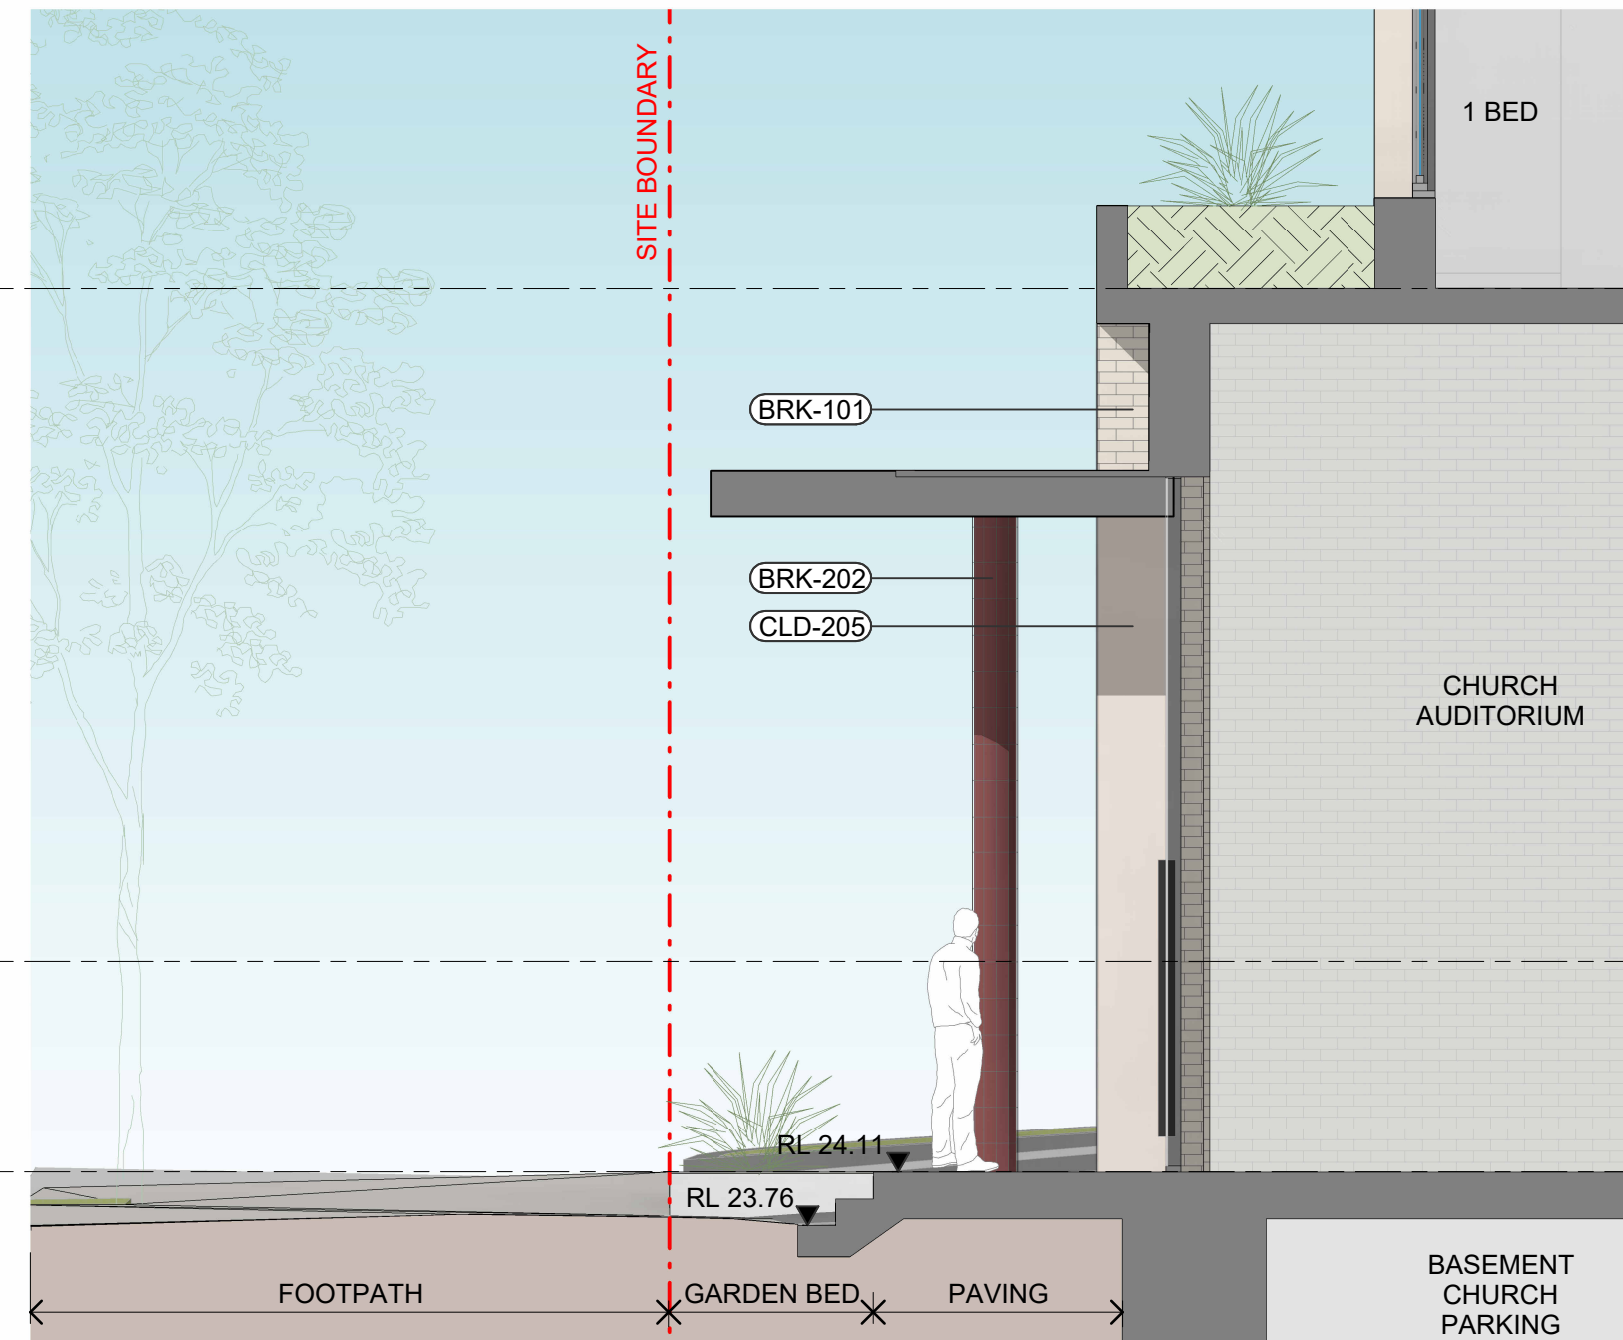


5 Facade Section - South Church Auditorium
SCALE 1:50

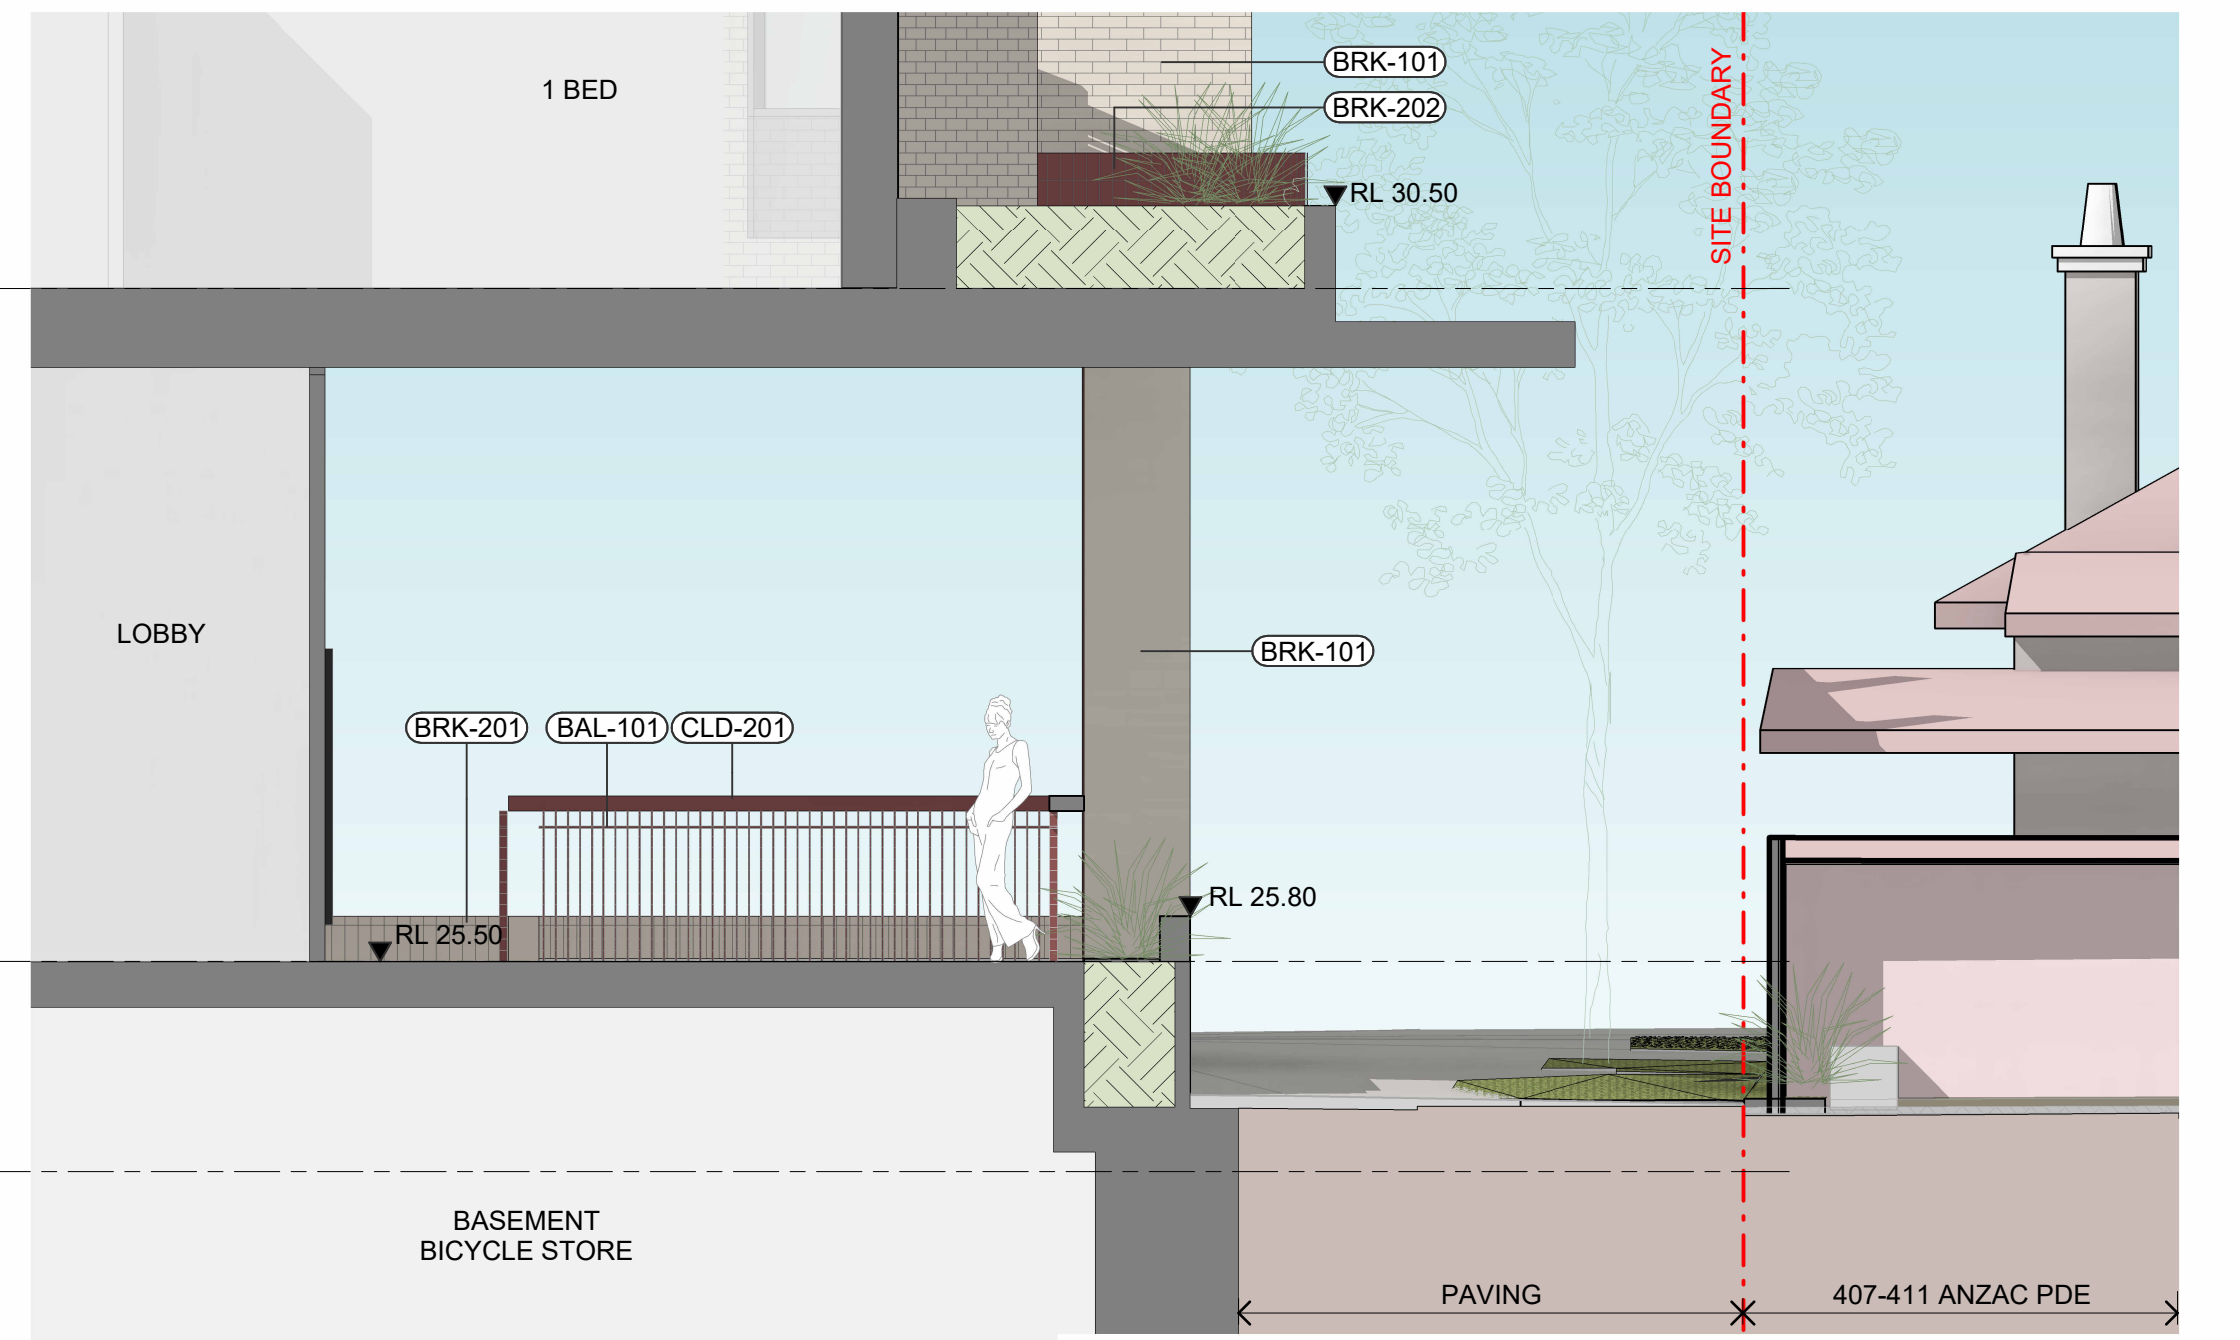

6 Facade Section - East Podium Lobby
SCALE 1:50

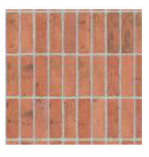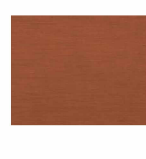 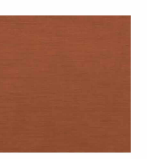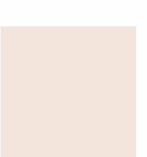	BRK-101 Brick - Regular Format Sand		BRK-201 Brick - Soldier Sand		BRK-202 Brick - Soldier Dark Ochre		CON-101 Off-Form Concrete		CON-201 Precast Concrete Pigmented		REN-101 Rendered Masonry Colour to match CON-201 BAL-101		JFT-601 Timber - Veneer Light Oak
	CLD-201 Metal - Anodised Dark Ochre		CLD-202 Metal - Anodised Charcoal		CLD-203 Metal - Anodised Ochre		CLD-204 Metal - Anodised Sand		CLD-205 Metal - Anodised Brass		GLS-101 Performance Glass Clear		GLS-102 Glass - Tinted Spandrel Panel Clear
	JFM-401 Metal Anodised White		JFM-402 Perforated Metal Anodised Light Sand										

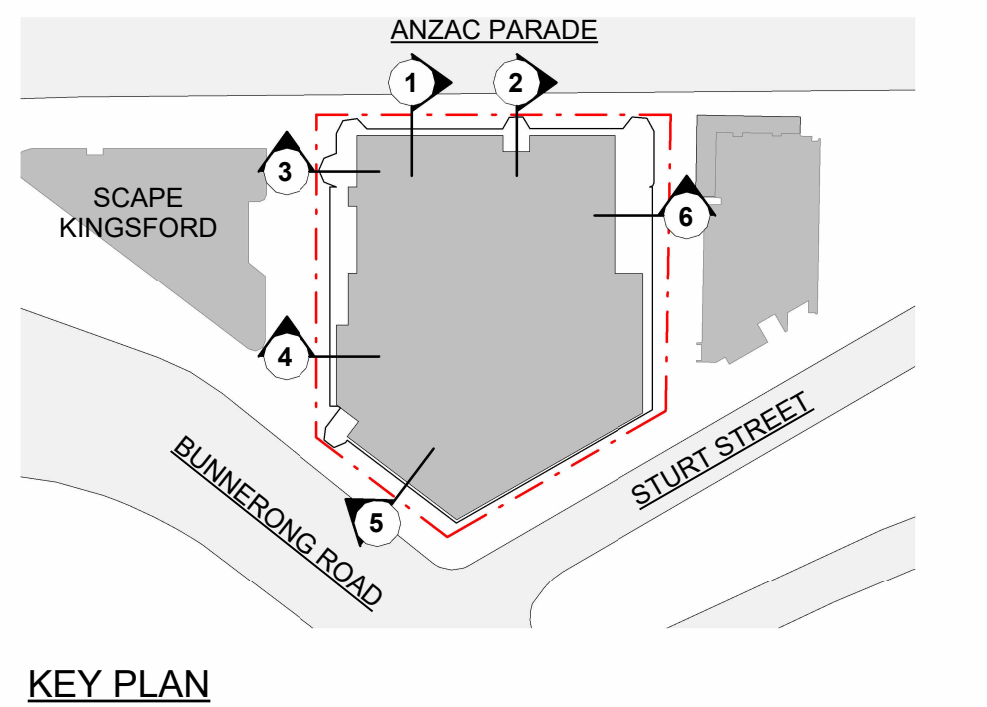

In accepting and utilising this document the recipient agrees that SJB Architecture (NSW) Pty. Ltd. ACN 081 094 724 T/A SJB Architects, retain all common law, statutory law and other rights including copyright and intellectual property rights. The recipient agrees not to use this document for any purpose other than its intended use; to waive all claims against SJB Architects resulting from unauthorised changes or to reuse the document on other projects without prior written consent from SJB Architects. Under no circumstances shall transfer of this document be deemed a sale. SJB Architects makes no warranties of fitness for any purpose. The Builder/Contractor shall verify job dimensions prior to any work commencing. Use figured dimensions only. Do not scale drawings.

PRELIMINARY

Nominated Architects: Adam Haddow-7188 | John Pradel-7004

Rev	Date	Revision	By	Chk.
1	19.06.2025	FOR DA APPROVAL	CC	ASB
2	23.10.2025	FOR DA APPROVAL	CC	ASB
3	19.11.2025	FOR DA APPROVAL	CC	ASB

NOTE: MINOR CHANGES TO FORM AND CONFIGURATION MAY BE REQUIRED WHEN DRAWINGS ARE SUBSEQUENTLY PREPARED FOR CONSTRUCTION PURPOSES AFTER THE GRANT OF DEVELOPMENT CONSENT.

Client

Avenor.

Project

KINGSFORD JUNCTION
ANZAC PDE KINGSFORD
NSW 2032

Drawing Name

SECTIONS - GROUND INTERFACE

Date

19.11.2025

Scale

As indicated

Sheet Size

A1

Drawn

CC

Chk.

ASB

Job No.

6922

Drawing No.

DA-1601

Revision

/ 3


SJB Architects

Level 2, 490 Crown Street
Surry Hills NSW 2010

T 61 2 9380 9911

www.sjb.com.au



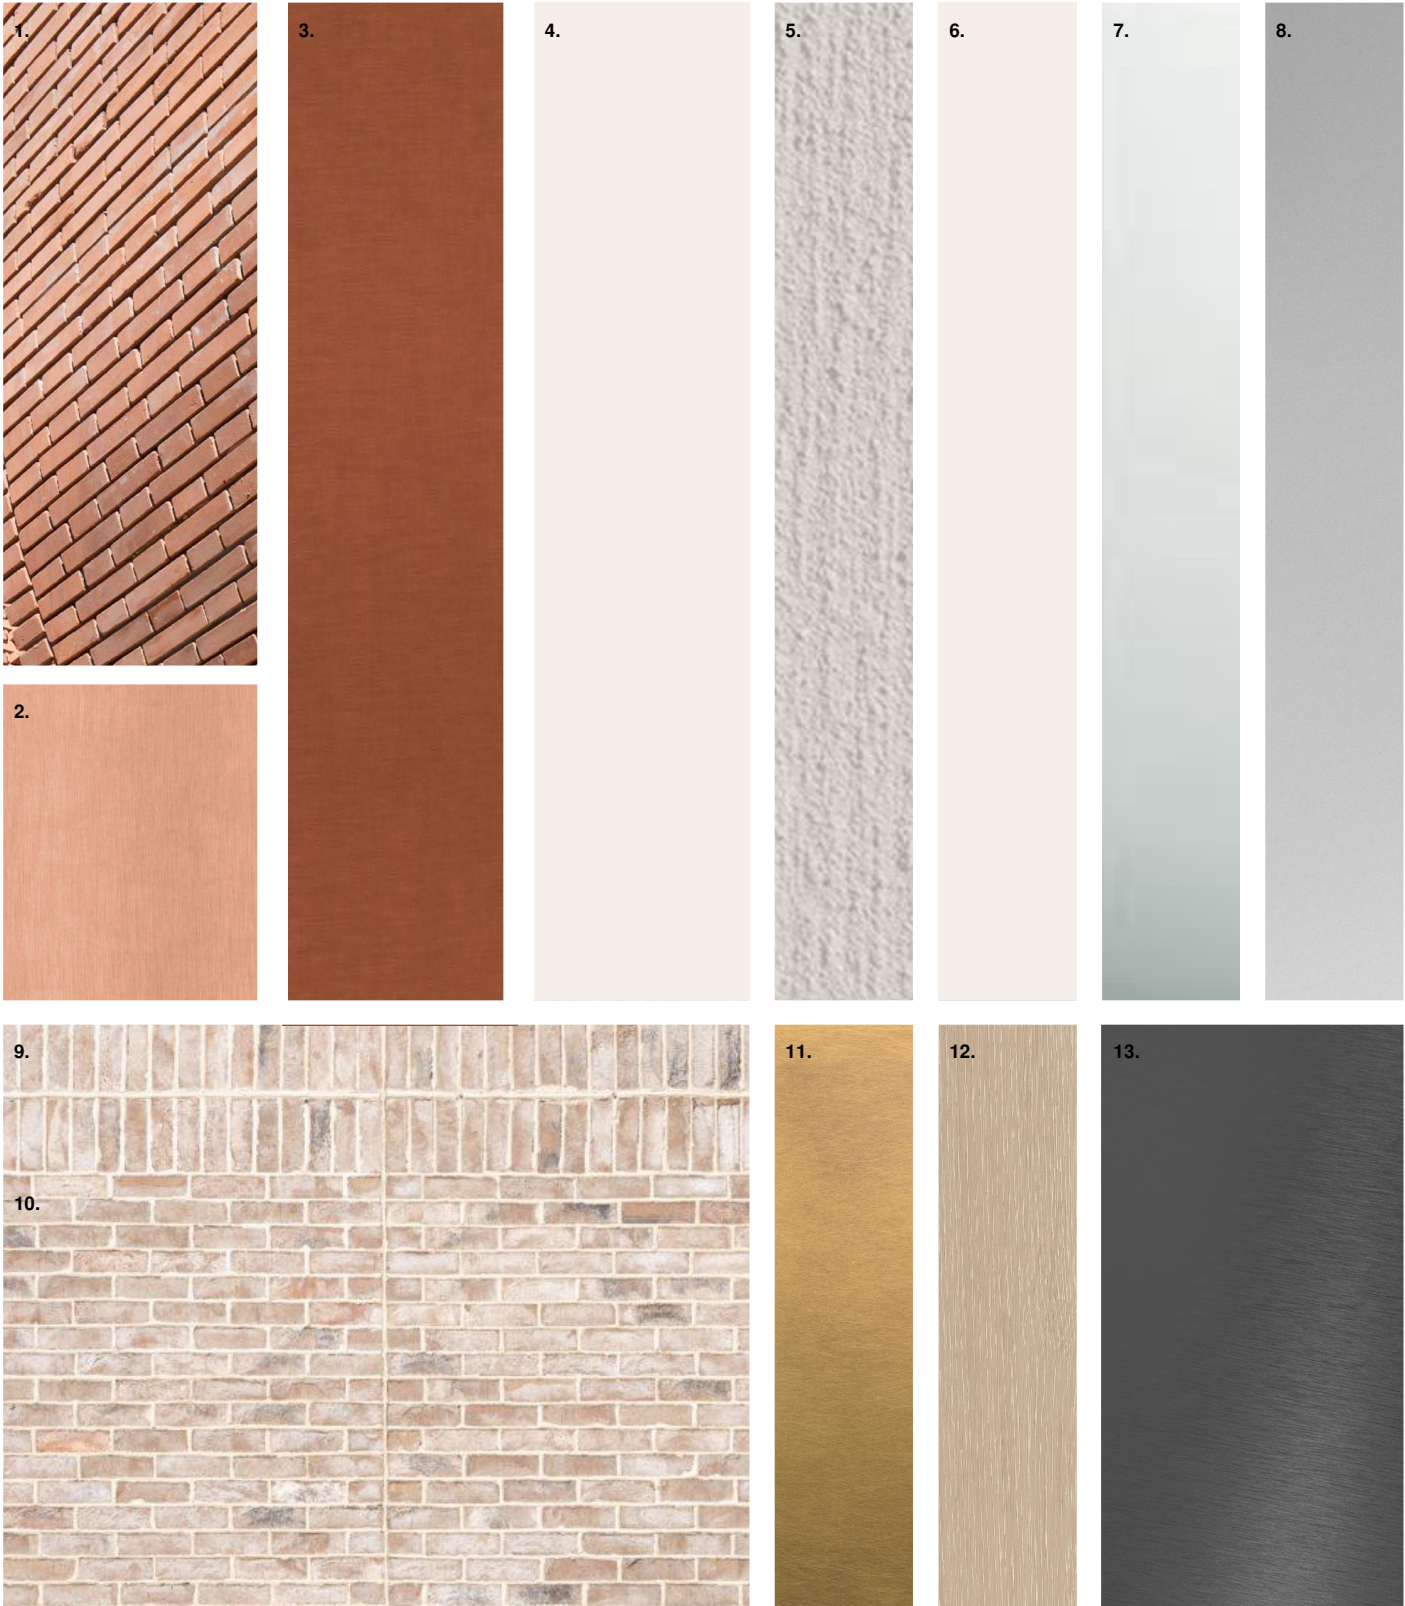

- 1. BRK-202, Brick, Soldier Course, Dark Ochre
- 2. CLD-203, Metal, Anodised, Ochre
- 3. CLD-201, Metal, Anodised, Dark Ochre
- 4. CON-101, Concrete look, Pigmented
- 4. CON-201, Smooth Masonry look
- 5. REN-101, Rendered Masonry look, Colour to match CON-101
- 6. CLD-204, Metal, Anodised, Sand
- 7. GLS-101, Performance Glass, Clear
- 8. GLS-102, Tinted Spandrel Panel, Clear
- 9. BRK-201, Brick, Soldier Course, Sand
- 10. BRL-101, Brick, Regular Format, Sand
- 11. CLD-205, Metal, Anodised, Brass
- 12. JFT-601, Timber Veneer, Light Oak
- 13. CLD-202, Metal, Anodised, Charcoal

In accepting and utilising this document the recipient agrees that SJB Architecture (NSW) Pty. Ltd. ACN 081 994 724 T/A SJB Architects, retain all common law, statutory law and other rights including copyright and intellectual property rights. The recipient agrees not to use this document for any purpose other than its intended use, to waive all claims against SJB Architects resulting from unauthorised changes, or to reuse the document on other projects without prior written consent from SJB Architects. Under no circumstances shall transfer of this document be deemed a sale. SJB Architects makes no warranties of fitness for any purpose. The Builder/Contractor shall verify job dimensions prior to any work commencing. Use figured dimensions only. Do not scale drawings.

PRELIMINARY

Nominated Architects: Adam Haddow-7188 | John Pradel-7004

Rev	Date	Revision	By	Chk.
1	19.06.2025	FOR DA APPROVAL	CC	ASB
2	23.10.2025	FOR DA APPROVAL	CC	ASB
3	19.11.2025	FOR DA APPROVAL	CC	ASB

NOTE: MINOR CHANGES TO FORM AND CONFIGURATION MAY BE REQUIRED WHEN DRAWINGS ARE SUBSEQUENTLY PREPARED FOR CONSTRUCTION PURPOSES AFTER THE GRANT OF DEVELOPMENT CONSENT.

Client

Avenor.

Project

KINGSFORD JUNCTION
ANZAC PDE KINGSFORD
NSW 2032

Drawing Name

MATERIALS BOARD

Date

19.11.2025

1 : 200

Sheet Size

A1

Drawn

CC

Chk.

ASB

Job No.

6922

Drawing No.

DA-3250

Revision

/ 3


SJB Architects

Level 2, 490 Crown Street
Surry Hills NSW 2010

T 61 2 9380 9911

www.sjb.com.au



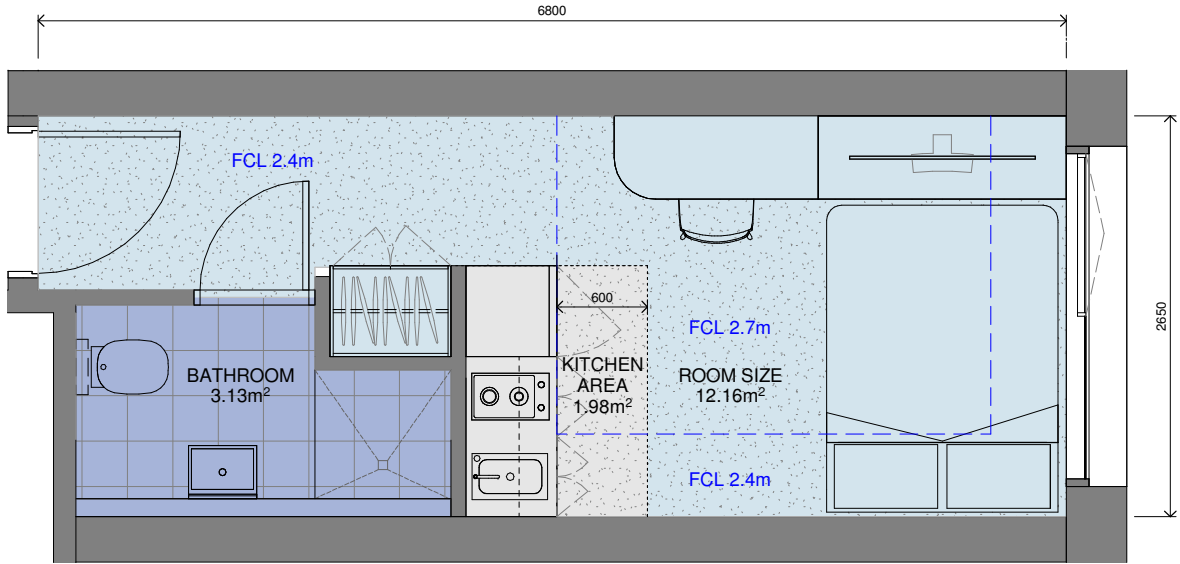

TYPE 1A - PLAN

SCALE 1: 25

TOTAL AREA: 17.27m²

- ROOM SIZE: 12.16m²
- BATHROOM AREA: 3.13m²
- KITCHEN AREA: 1.98m²

COMPLIANCE (Private Room area excluding any bathroom or kitchen): 12m² - 25m²
SMALLEST OF THIS TYPOLOGY: 12.16m²
LARGEST OF THIS TYPOLOGY: 12.16m²



TYPE 1A - ELEVATION

SCALE 1: 25

In accepting and utilising this document the recipient agrees that SJB Architecture (NSW) Pty. Ltd. ACN 081 094 724 T/A SJB Architects, retain all common law, statutory law and other rights including copyright and intellectual property rights. The recipient agrees not to use this document for any purpose other than its intended use, to waive all claims against SJB Architects resulting from unauthorised changes, or to reuse the document on other projects without prior written consent from SJB Architects. Under no circumstances shall transfer of this document be deemed a sale. SJB Architects makes no warranties of fitness for any purpose. The Builder/Contractor shall verify job dimensions prior to any work commencing. Use figured dimensions only. Do not scale drawings.

PRELIMINARY

Nominated Architects: Adam Haddow-7188 | John Pradel-7004

Rev	Date	Revision	By	Chk.
1	19.06.2025	FOR DA APPROVAL	CC	ASB
2	23.10.2025	FOR DA APPROVAL	CC	ASB
3	19.11.2025	FOR DA APPROVAL	CC	ASB

NOTE: MINOR CHANGES TO FORM AND CONFIGURATION MAY BE REQUIRED WHEN DRAWINGS ARE SUBSEQUENTLY PREPARED FOR CONSTRUCTION PURPOSES AFTER THE GRANT OF DEVELOPMENT CONSENT.

Client

Avenor.

Project

KINGSFORD JUNCTION
ANZAC PDE KINGSFORD
NSW 2032

Drawing Name

ROOM TYPE 1A - 1 BED

Date

19.11.2025

Scale

As indicated

Sheet Size

A1

Drawn

CC

Chk.

ASB

Job No.

6922

Drawing No.

DA-4401

Revision

/ 3


SJB Architects

Level 2, 490 Crown Street
Surry Hills NSW 2010

T 61 2 9380 9911

www.sjb.com.au



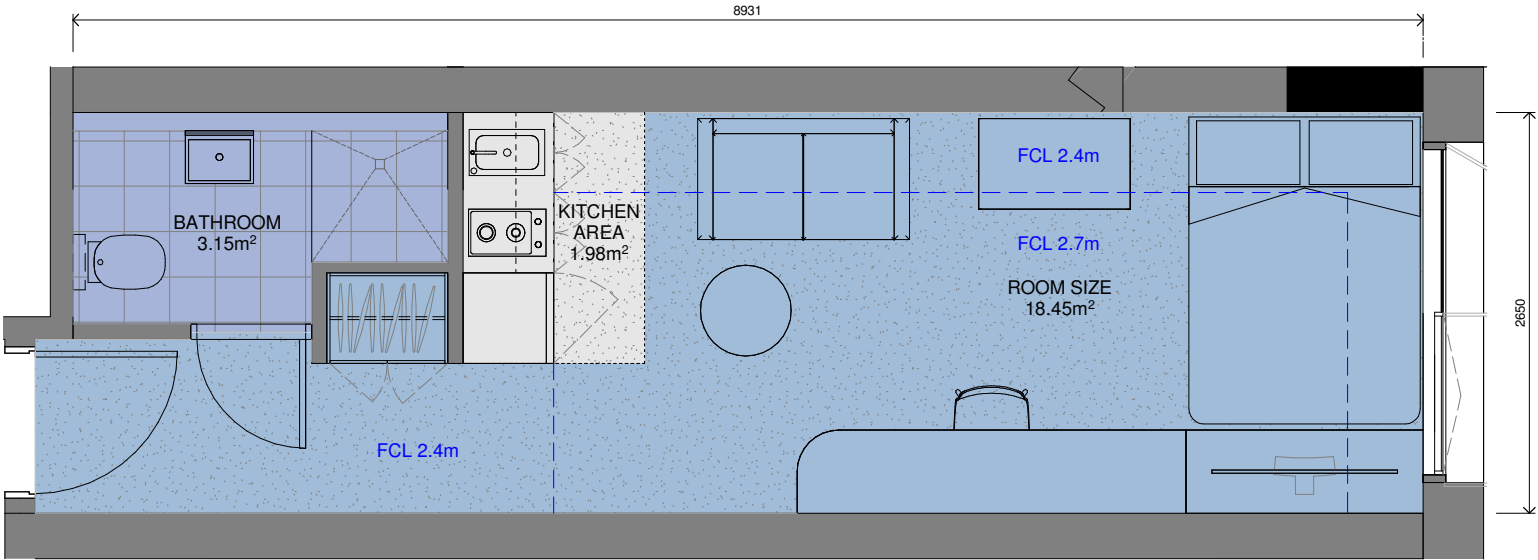


TYPE - 1B - PLAN

SCALE 1:25

TOTAL AREA: 23.59m²

- ROOM SIZE: 18.45m²
- BATHROOM AREA: 3.15m²
- KITCHEN AREA: 1.98m²

COMPLIANCE (Private Room area excluding any bathroom or kitchen): 12m² - 25m²
SMALLEST OF THIS TYPOLOGY: 15m²(Level 1)
LARGEST OF THIS TYPOLOGY: 21m²(Level 1)

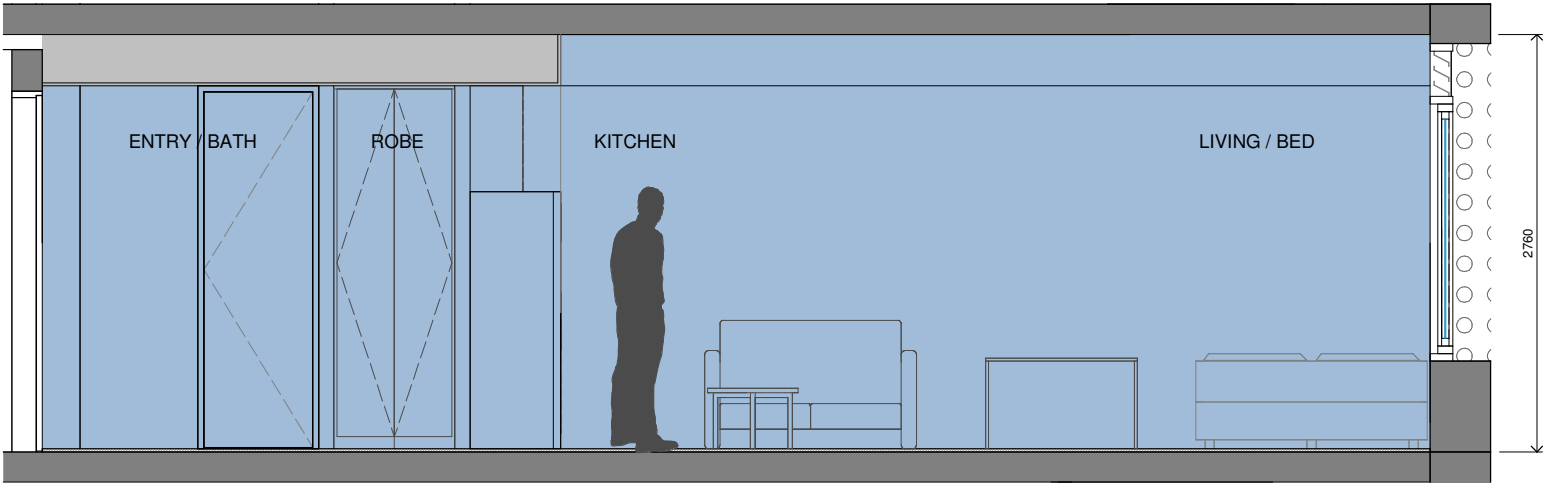

TYPE 1B - ELEVATION

SCALE 1:25

In accepting and utilising this document the recipient agrees that SJB Architecture (NSW) Pty. Ltd. ACN 081 994 724 T/A SJB Architects, retain all common law, statutory law and other rights including copyright and intellectual property rights. The recipient agrees not to use this document for any purpose other than its intended use, to waive all claims against SJB Architects resulting from unauthorised changes, or to reuse the document on other projects without prior written consent from SJB Architects. Under no circumstances shall transfer of this document be deemed a sale. SJB Architects makes no warranties of fitness for any purpose. The Builder/Contractor shall verify job dimensions prior to any work commencing. Use figured dimensions only. Do not scale drawings.

PRELIMINARY

Nominated Architects: Adam Haddow-7188 | John Pradel-7004

Rev	Date	Revision	By	Chk.
1	19.06.2025	FOR DA APPROVAL	CC	ASB
2	23.10.2025	FOR DA APPROVAL	CC	ASB
3	19.11.2025	FOR DA APPROVAL	CC	ASB

NOTE: MINOR CHANGES TO FORM AND CONFIGURATION MAY BE REQUIRED WHEN DRAWINGS ARE SUBSEQUENTLY PREPARED FOR CONSTRUCTION PURPOSES AFTER THE GRANT OF DEVELOPMENT CONSENT.

Client

Avenor.

Project

KINGSFORD JUNCTION
ANZAC PDE KINGSFORD
NSW 2032

Drawing Name

ROOM TYPE 1B - 1 BED

Date

19.11.2025

Scale

As indicated

Sheet Size

A1

Drawn

CC

Chk.

ASB

Job No.

6922

Drawing No.

DA-4402

Revision

/ 3


SJB Architects

Level 2, 490 Crown Street
Surry Hills NSW 2010

T 61 2 9380 9911

www.sjb.com.au



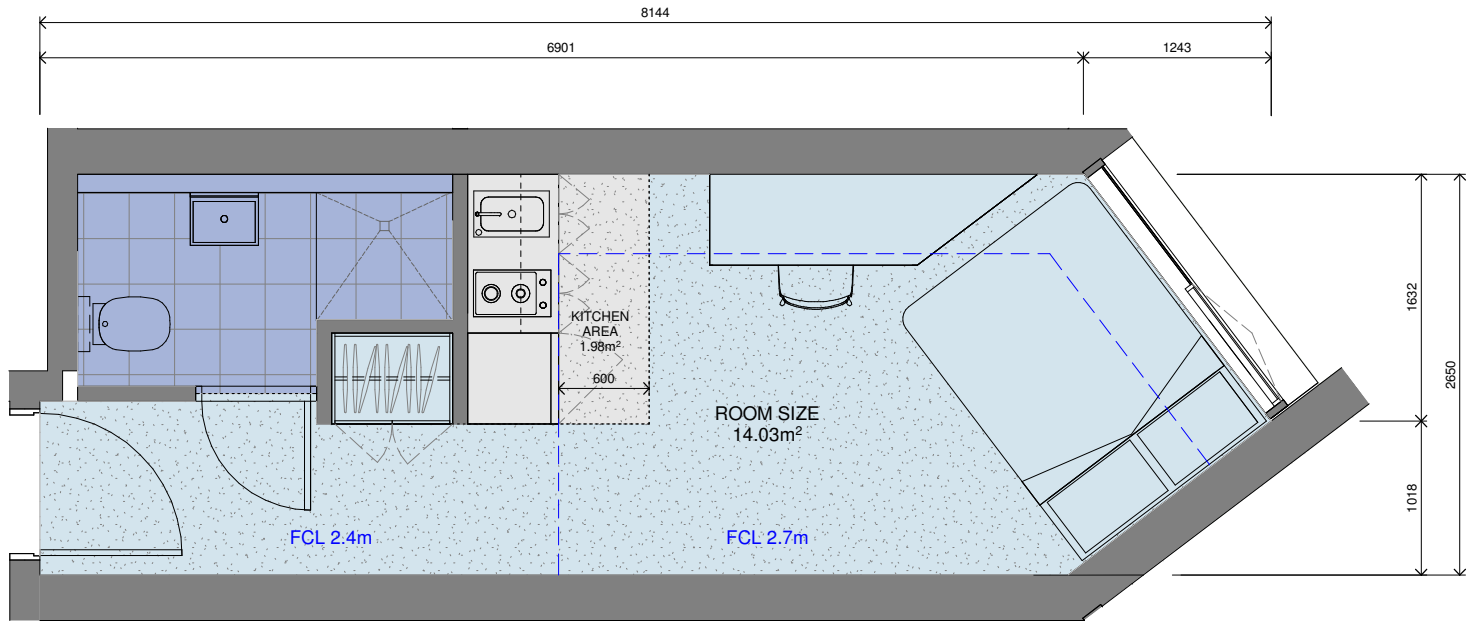


TYPE 1C - PLAN

SCALE 1 : 25

TOTAL AREA: 19.13m²

- ROOM SIZE: 14.03m²
- BATHROOM AREA: 3.12m²
- KITCHEN AREA: 1.98m²

COMPLIANCE (Private Room area excluding any bathroom or kitchen): 12m² - 25m²
SMALLEST OF THIS TYPOLOGY: 12.96m² (Level 1)
LARGEST OF THIS TYPOLOGY: 14.03m² (Level 1)

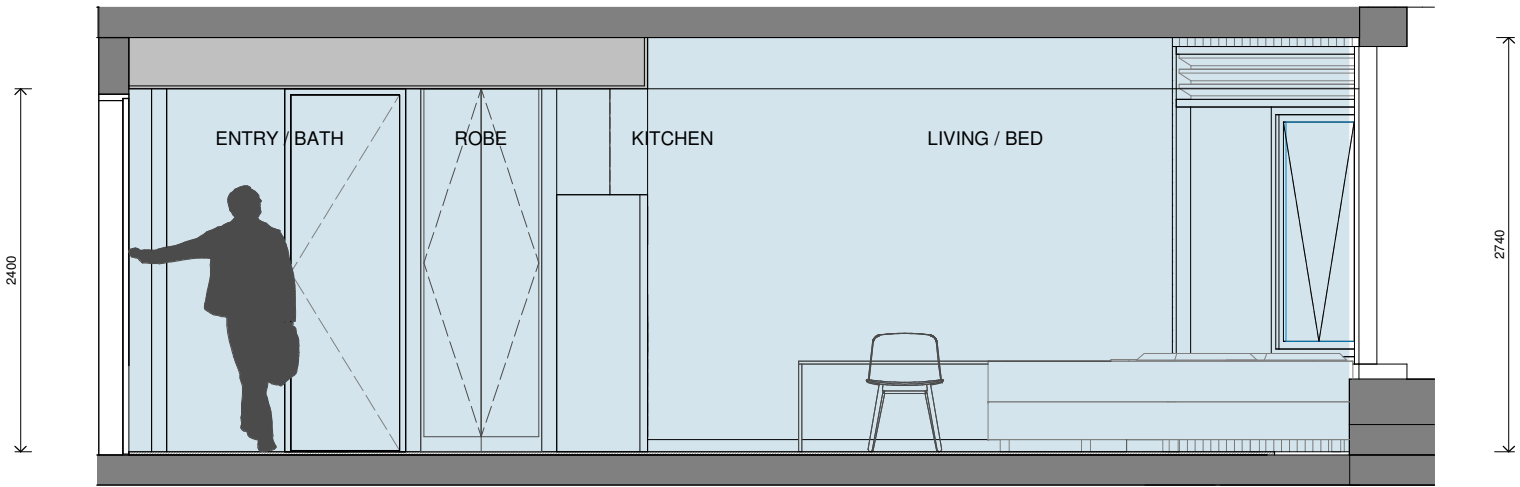

TYPE 1C - ELEVATION

SCALE 1 : 25

In accepting and utilizing this document the recipient agrees that SJB Architecture (NSW) Pty. Ltd. ACN 081 094 724 T/A SJB Architects, retain all common law, statutory law and other rights including copyright and intellectual property rights. The recipient agrees not to use this document for any purpose other than its intended use, to waive all claims against SJB Architects resulting from unauthorised changes, or to reuse the document on other projects without prior written consent from SJB Architects. Under no circumstances shall transfer of this document be deemed a sale. SJB Architects makes no warranties of fitness for any purpose. The Builder/Contractor shall verify job dimensions prior to any work commencing. Use figured dimensions only. Do not scale drawings.

PRELIMINARY

Nominated Architects: Adam Haddow-7188 | John Pradel-7004

Rev	Date	Revision	By	Chk.
1	19.06.2025	FOR DA APPROVAL	CC	ASB
2	23.10.2025	FOR DA APPROVAL	CC	ASB
3	19.11.2025	FOR DA APPROVAL	CC	ASB

NOTE: MINOR CHANGES TO FORM AND CONFIGURATION MAY BE REQUIRED WHEN DRAWINGS ARE SUBSEQUENTLY PREPARED FOR CONSTRUCTION PURPOSES AFTER THE GRANT OF DEVELOPMENT CONSENT.

Client
Avenor.


Project
KINGSFORD JUNCTION
ANZAC PDE KINGSFORD
NSW 2032

Drawing Name
ROOM TYPE 1C - 1 BED

Date	Scale	Sheet Size
19.11.2025	As indicated	A1
Drawn	Chk.	Job No.
CC	ASB	6922
Drawing No.	Revision	
DA-4403	/ 3	

SJB Architects
Level 2, 490 Crown Street
Surry Hills NSW 2010
T 61 2 9380 9911
www.sjb.com.au



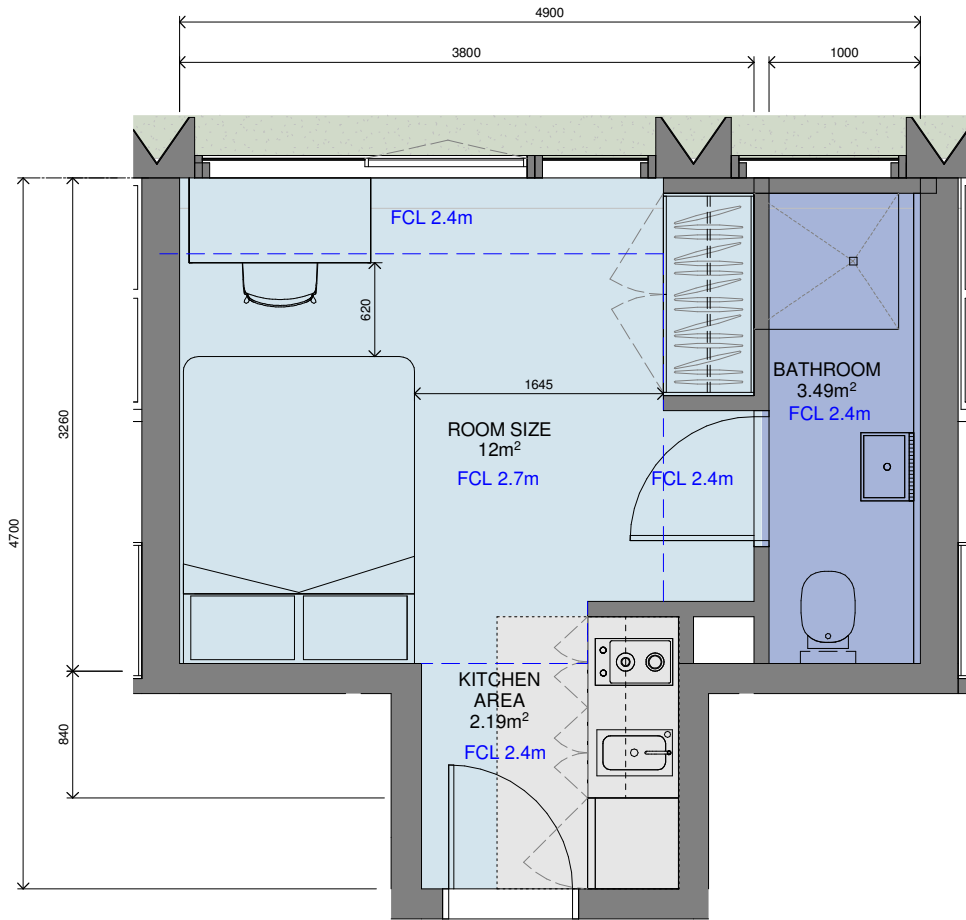


TYPE 1D - PLAN

SCALE 1:25

TOTAL AREA: 17.66m²

- ROOM SIZE: 12m²
- BATHROOM AREA: 3.49m²
- KITCHEN AREA: 2.17m²

COMPLIANCE (Private Room area excluding any bathroom or kitchen): 17.66m²
SMALLEST OF THIS TYPOLOGY: 17.66m²

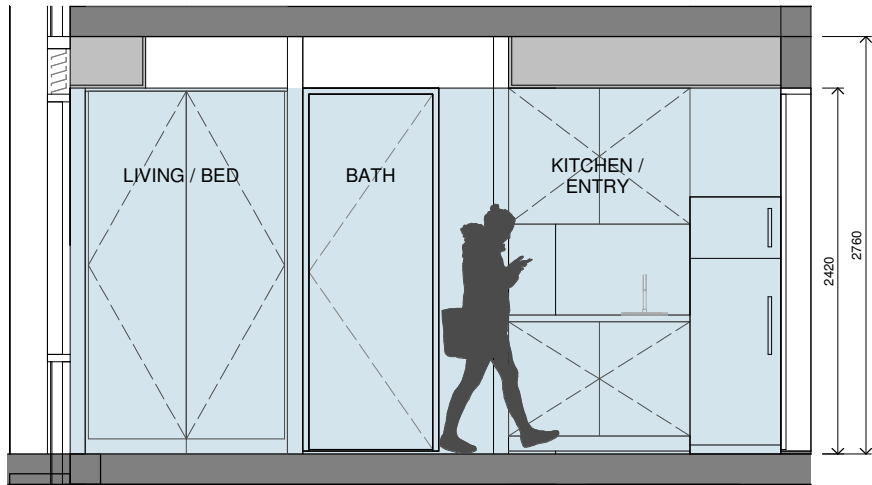


TYPE 1D - ELEVATION

SCALE 1:25

In accepting and utilizing this document the recipient agrees that SJB Architecture (NSW) Pty. Ltd. ACN 081 994 724 T/A SJB Architects, retain all common law, statutory law and other rights including copyright and intellectual property rights. The recipient agrees not to use this document for any purpose other than its intended use, to waive all claims against SJB Architects resulting from unauthorised changes, or to reuse the document on other projects without prior written consent from SJB Architects. Under no circumstances shall transfer of this document be deemed a sale. SJB Architects makes no warranties of fitness for any purpose. The Builder/Contractor shall verify job dimensions prior to any work commencing. Use figured dimensions only. Do not scale drawings.

PRELIMINARY

 

Nominated Architects: Adam Haddow-7188 | John Pradel-7004

Rev	Date	Revision	By	Chk.
1	19.06.2025	FOR DA APPROVAL	CC	ASB
2	23.10.2025	FOR DA APPROVAL	CC	ASB
3	19.11.2025	FOR DA APPROVAL	CC	ASB

NOTE: MINOR CHANGES TO FORM AND CONFIGURATION MAY BE REQUIRED WHEN DRAWINGS ARE SUBSEQUENTLY PREPARED FOR CONSTRUCTION PURPOSES AFTER THE GRANT OF DEVELOPMENT CONSENT.

Client

Avenor.

Project

KINGSFORD JUNCTION
ANZAC PDE KINGSFORD
NSW 2032

Drawing Name

ROOM TYPE 1D - 1 BED

Date

19.11.2025

Scale

As indicated

Sheet Size

A1

Drawn

CC

Chk.

ASB

Job No.

6922

Drawing No.

DA-4404

Revision

/ 3


SJB Architects

Level 2, 490 Crown Street
Surry Hills NSW 2010

T 61 2 9380 9911


www.sjb.com.au



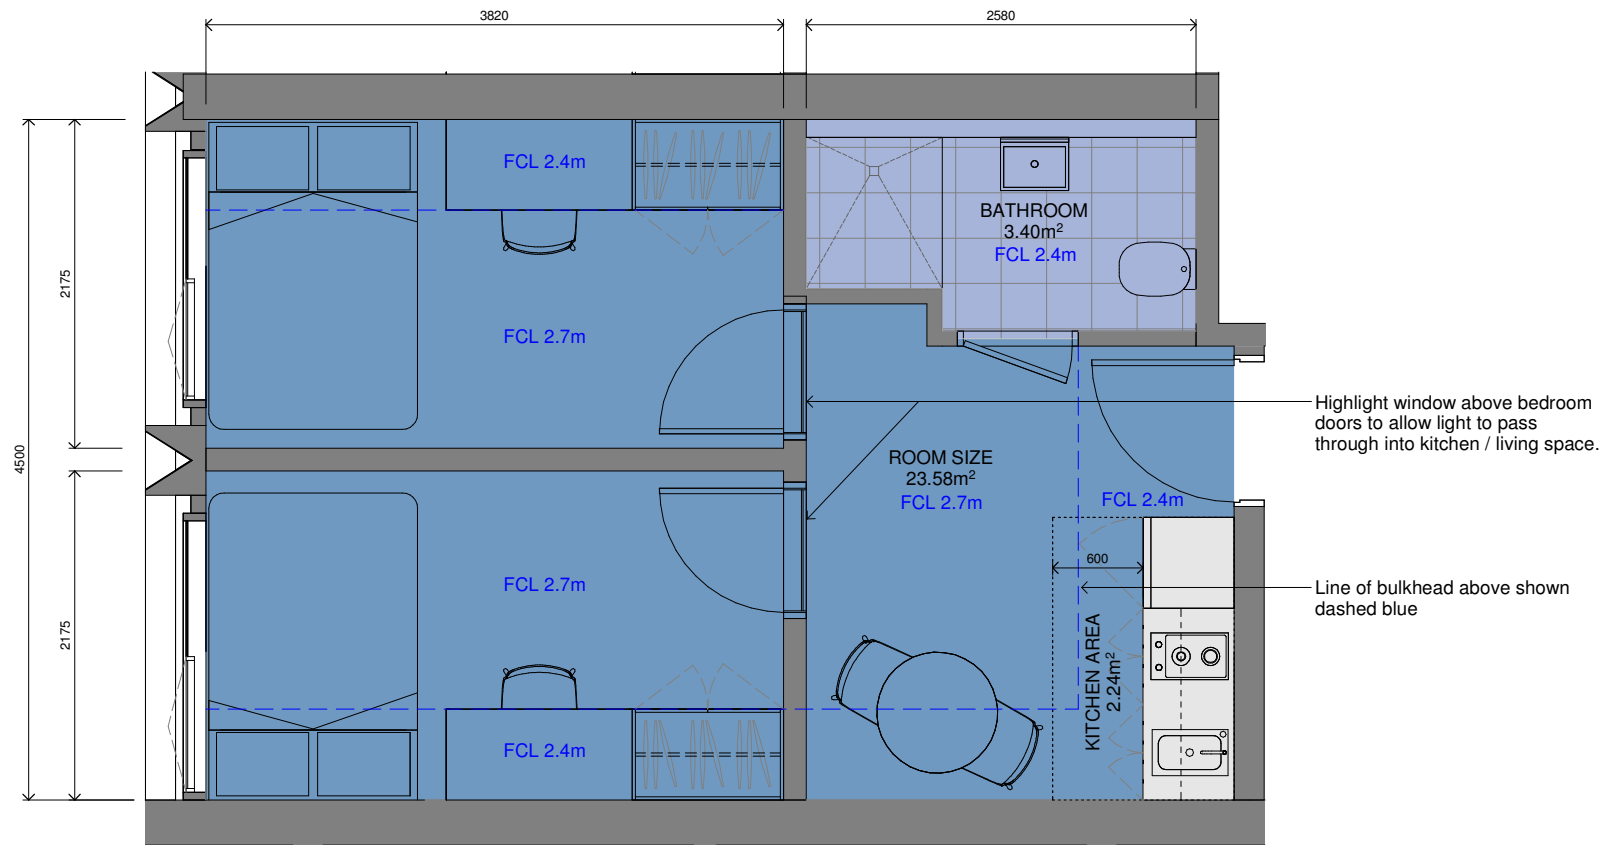


TYPE 2A - PLAN NEW
SCALE 1:25

TOTAL AREA: 29.22m²		COMPLIANCE (Private Room area excluding any bathroom or kitchen): 23.58m² SMALLEST OF THIS TYPOLOGY: 23.58m²
	ROOM SIZE: 23.58m²	
	BATHROOM AREA: 3.40m²	
	KITCHEN AREA: 2.24m²	

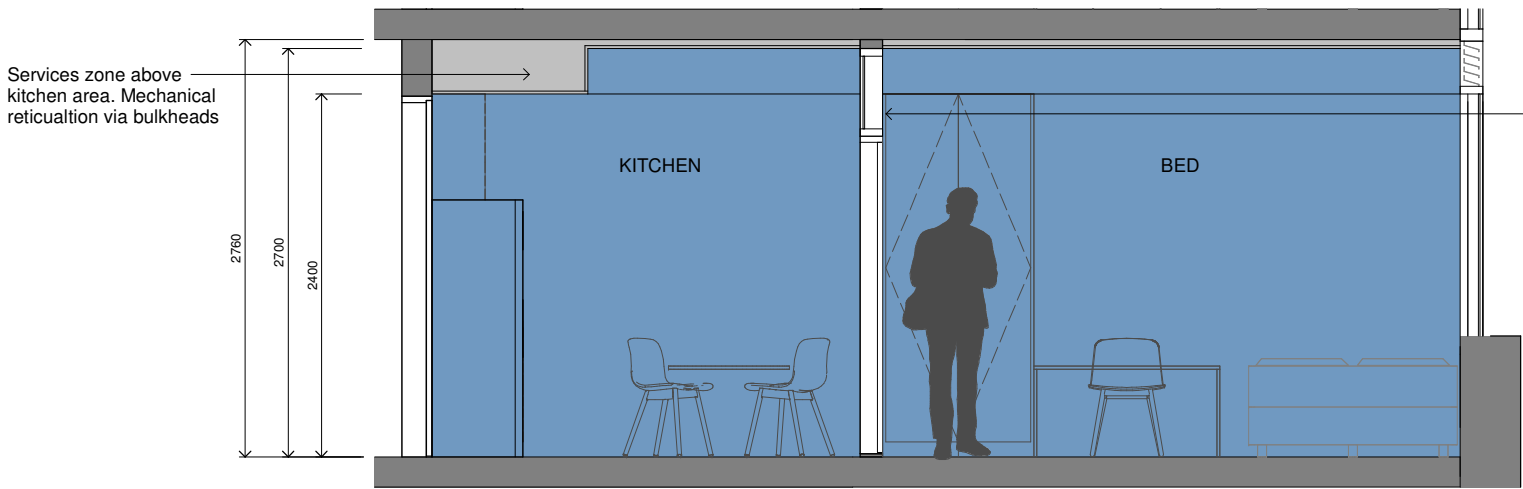

TYPE - 2A - ELEVATION NEW
SCALE 1:25

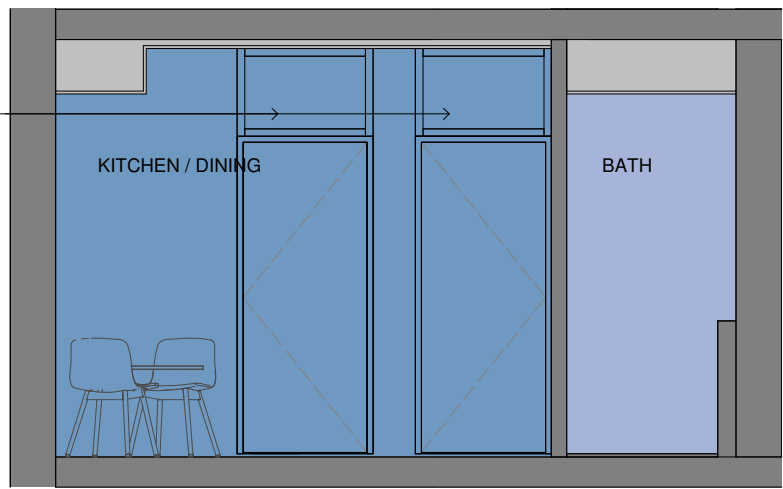


TYPE - 2A - ELEVATION 2
SCALE 1:25

In accepting and utilising this document the recipient agrees that SJB Architecture (NSW) Pty. Ltd. ACN 081 994 724 T/A SJB Architects, retain all common law, statutory law and other rights including copyright and intellectual property rights. The recipient agrees not to use this document for any purpose other than its intended use, to waive all claims against SJB Architects resulting from unauthorised changes, or to reuse the document on other projects without prior written consent from SJB Architects. Under no circumstances shall transfer of this document be deemed a sale. SJB Architects makes no warranties of fitness for any purpose. The Builder/Contractor shall verify job dimensions prior to any work commencing. Use figured dimensions only. Do not scale drawings.

PRELIMINARY

Nominated Architects: Adam Haddow-7188 | John Pradel-7004

 

Rev	Date	Revision	By	Chk.
1	19.06.2025	FOR DA APPROVAL	CC	ASB
2	23.10.2025	FOR DA APPROVAL	CC	ASB
3	19.11.2025	FOR DA APPROVAL	CC	ASB

NOTE: MINOR CHANGES TO FORM AND CONFIGURATION MAY BE REQUIRED WHEN DRAWINGS ARE SUBSEQUENTLY PREPARED FOR CONSTRUCTION PURPOSES AFTER THE GRANT OF DEVELOPMENT CONSENT.

Client

Avenor.

Project

KINGSFORD JUNCTION
ANZAC PDE KINGSFORD
NSW 2032

Drawing Name

ROOM TYPE 2A - 2 BED

Date

19.11.2025

Scale

As indicated

Sheet Size

A1

Drawn

CC

Chk.

ASB

Job No.

6922

Drawing No.

DA-4405

Revision

/ 3


SJB Architects

Level 2, 490 Crown Street
Surry Hills NSW 2010

T 61 2 9380 9911

www.sjb.com.au



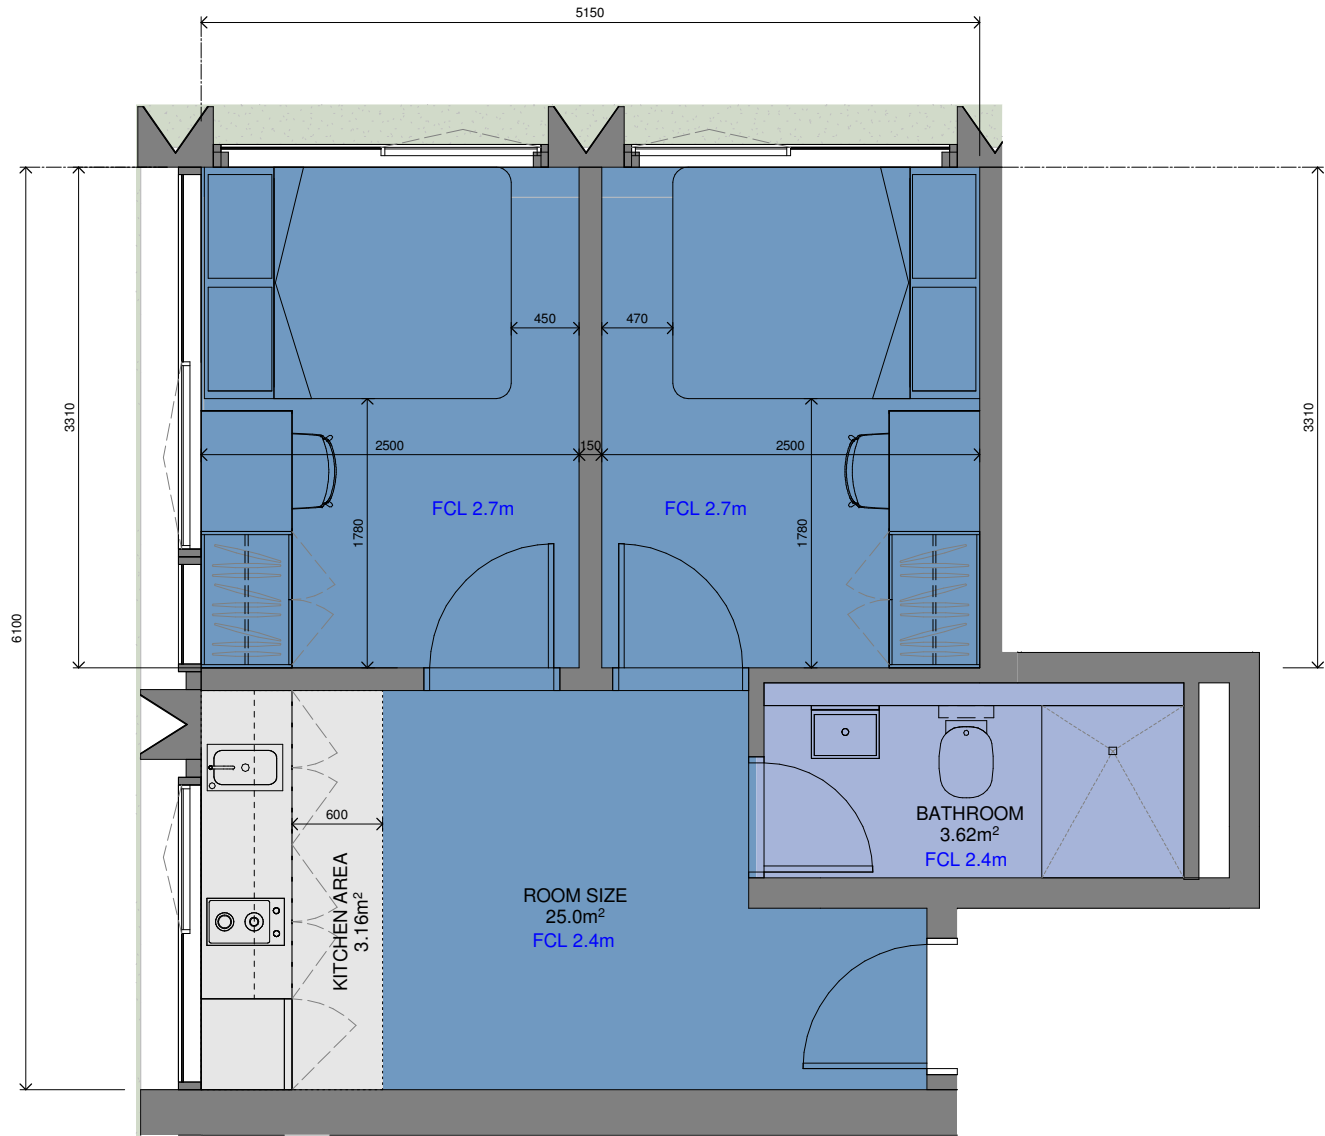


TYPE 2B - PLAN

SCALE 1:25

2A TOTAL AREA: 31.78m²

- ROOM SIZE: 25.0m²
- BATHROOM AREA: 3.62m²
- KITCHEN AREA: 3.16m²

COMPLIANCE (Private Room area excluding any bathroom or kitchen): 25.0m²
SMALLEST OF THIS TYPOLOGY: 25.0m²

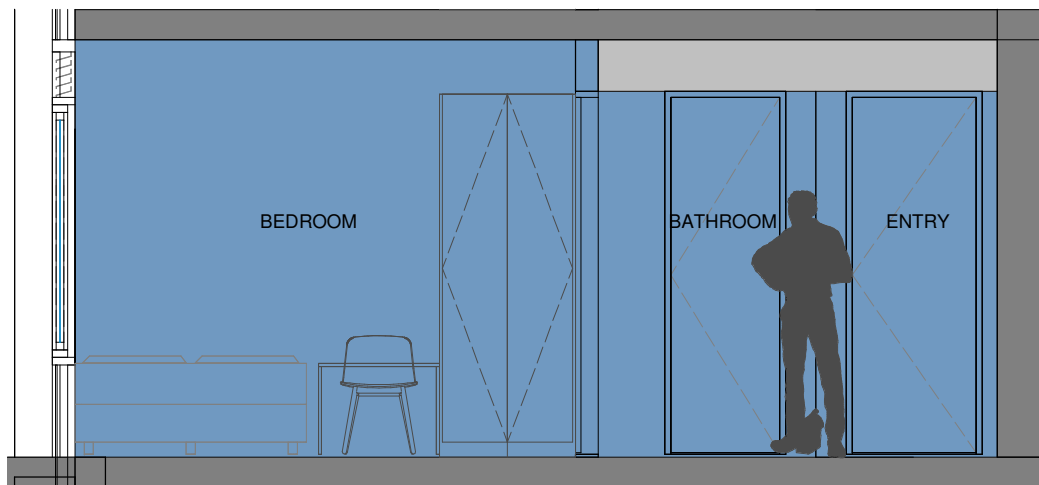

TYPE 2B - ELEVATION

SCALE 1:25

In accepting and utilizing this document the recipient agrees that SJB Architecture (NSW) Pty. Ltd. ACN 081 994 724 T/A SJB Architects, retain all common law, statutory law and other rights including copyright and intellectual property rights. The recipient agrees not to use this document for any purpose other than its intended use, to waive all claims against SJB Architects resulting from unauthorised changes, or to reuse the document on other projects without prior written consent from SJB Architects. Under no circumstances shall transfer of this document be deemed a sale. SJB Architects makes no warranties of fitness for any purpose. The Builder/Contractor shall verify job dimensions prior to any work commencing. Use figured dimensions only. Do not scale drawings.

PRELIMINARY

0 500 1000 2500mm
1:50 @A1
Nominated Architects: Adam Haddow-7188 | John Pradel-7004

Rev	Date	Revision	By	Chk.
1	19.06.2025	FOR DA APPROVAL	CC	ASB
2	23.10.2025	FOR DA APPROVAL	CC	ASB
3	19.11.2025	FOR DA APPROVAL	CC	ASB

NOTE: MINOR CHANGES TO FORM AND CONFIGURATION MAY BE REQUIRED WHEN DRAWINGS ARE SUBSEQUENTLY PREPARED FOR CONSTRUCTION PURPOSES AFTER THE GRANT OF DEVELOPMENT CONSENT.

Client

Avenor.

Project

KINGSFORD JUNCTION
ANZAC PDE KINGSFORD
NSW 2032

Drawing Name

ROOM TYPE 2B - 2 BED

Date

19.11.2025 As indicated

Drawn

CC ASB

Drawing No.

DA-4406

Scale

As indicated

Chk.

ASB

Revision

/ 3

Sheet Size

A1

Job No.

6922

SJB Architects

Level 2, 490 Crown Street
Surry Hills NSW 2010

T 61 2 9380 9911

www.sjb.com.au





TYPE 2C - PLAN

SCALE 1:25

2A TOTAL AREA: 29.72m²


- ROOM SIZE: 23.94m²
- BATHROOM AREA: 2.90m²
- KITCHEN AREA: 2.88m²

COMPLIANCE (Private Room area excluding any bathroom or kitchen): 23.72m² - 25m²
SMALLEST OF THIS TYPOLOGY: 28.95m² (Level 4-8)
LARGEST OF THIS TYPOLOGY: 29.72m² (Level 1-3)



TYPE 2C - ELEVATION 1

SCALE 1:25

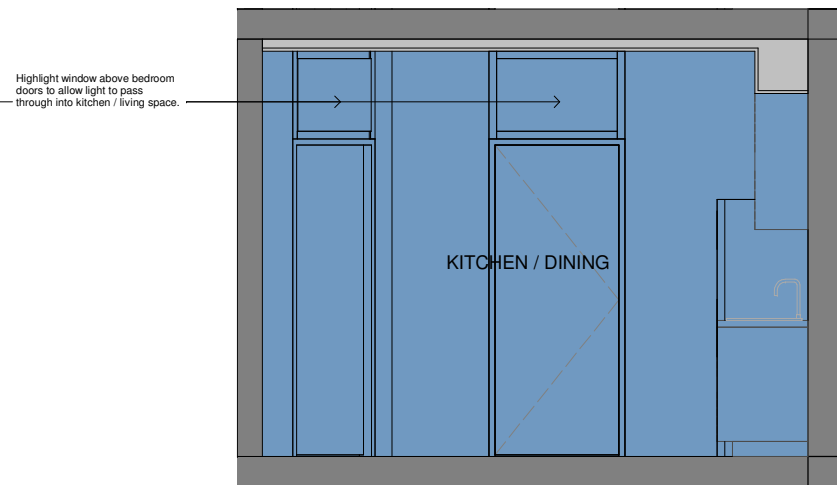


TYPE 2C - ELEVATION 2

SCALE 1:25

In accepting and utilising this document the recipient agrees that SJB Architecture (NSW) Pty. Ltd. ACN 081 094 724 T/A SJB Architects, retain all common law, statutory law and other rights including copyright and intellectual property rights. The recipient agrees not to use this document for any purpose other than its intended use, to waive all claims against SJB Architects resulting from unauthorised changes, or to reuse the document on other projects without prior written consent from SJB Architects. Under no circumstances shall transfer of this document be deemed a sale. SJB Architects makes no warranties of fitness for any purpose. The Builder/Contractor shall verify job dimensions prior to any work commencing. Use figured dimensions only. Do not scale drawings.

PRELIMINARY

 

Nominated Architects: Adam Haddow-7188 | John Pradel-7004

Rev	Date	Revision	By	Chk.
1	19.06.2025	FOR DA APPROVAL	CC	ASB
2	23.10.2025	FOR DA APPROVAL	CC	ASB
3	19.11.2025	FOR DA APPROVAL	CC	ASB

NOTE: MINOR CHANGES TO FORM AND CONFIGURATION MAY BE REQUIRED WHEN DRAWINGS ARE SUBSEQUENTLY PREPARED FOR CONSTRUCTION PURPOSES AFTER THE GRANT OF DEVELOPMENT CONSENT.

Client

Avenor.

Project

KINGSFORD JUNCTION
ANZAC PDE KINGSFORD
NSW 2032

Drawing Name

ROOM TYPE 2C - 2 BED

Date

19.11.2025 As indicated

Drawn

CC ASB

Drawing No.

DA-4407

Scale

As indicated

Chk.

ASB

Revision

/ 3

Sheet Size

A1

Job No.


6922

SJB Architects
Level 2, 490 Crown Street
Surry Hills NSW 2010

T 61 2 9380 9911


www.sjb.com.au



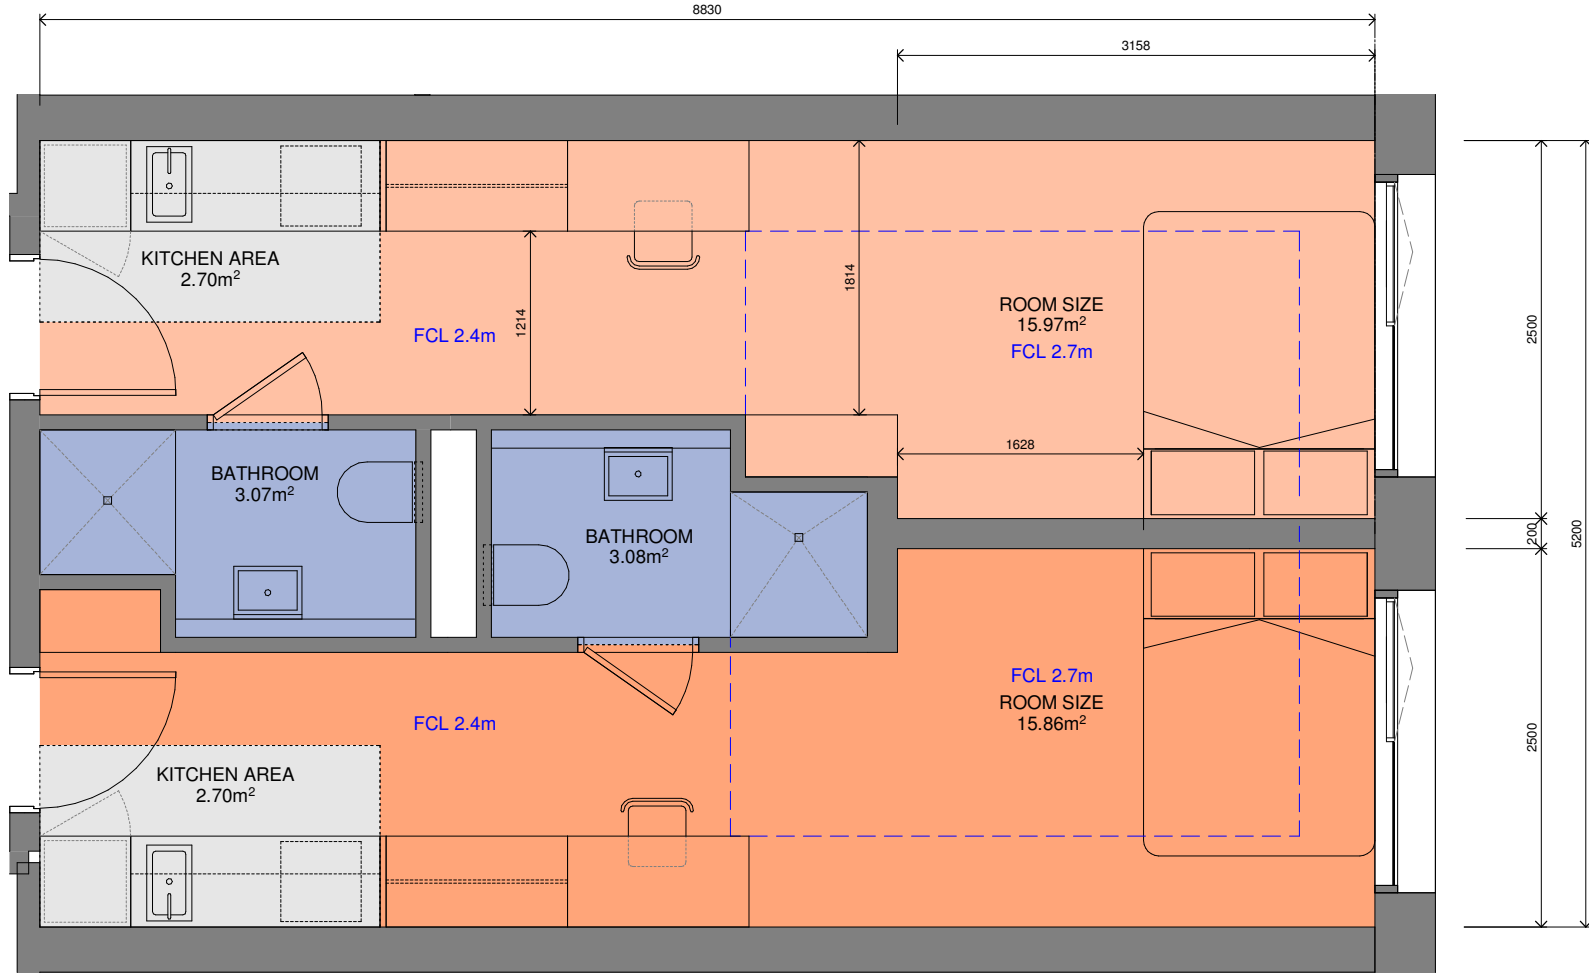

TYPE - 4A & 4B - PLAN

4A TOTAL AREA: 21.63m²	4B TOTAL AREA: 21.75m²	COMPLIANCE (Private Room area excluding any bathroom or kitchen): 12m² - 25m²
ROOM SIZE: 15.86m²	ROOM SIZE: 15.97m²	
BATHROOM AREA: 3.07m²	BATHROOM AREA: 3.08m²	
KITCHEN AREA: 2.70m²	KITCHEN AREA: 2.70m²	

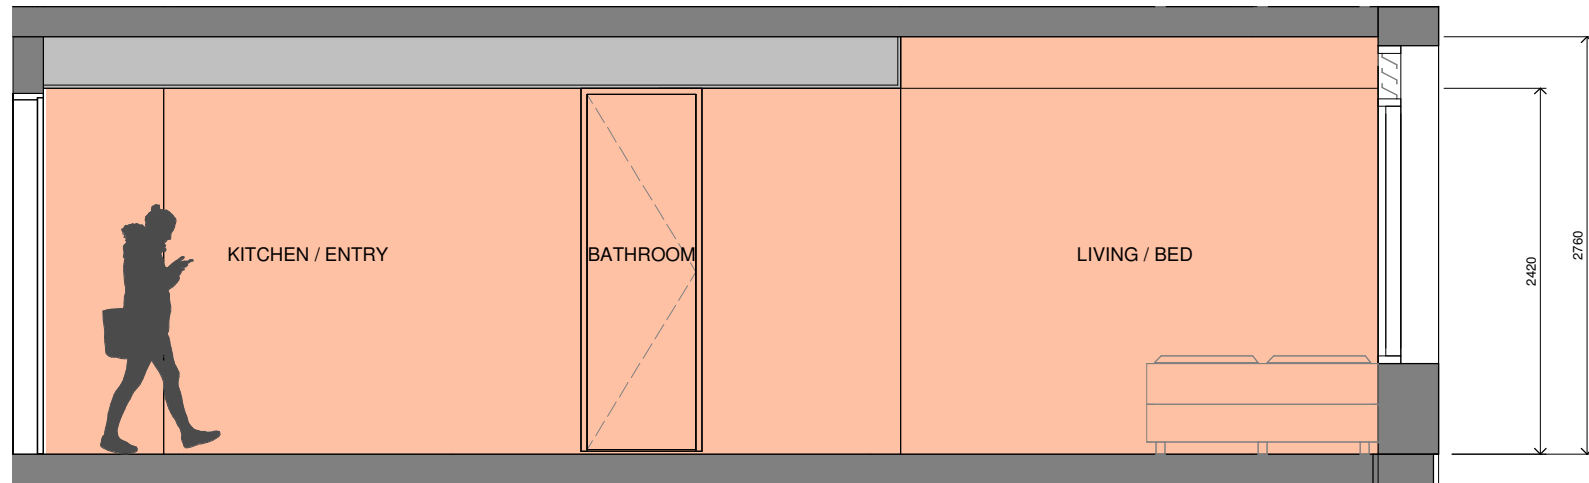

TYPE - 4B - ELEVATION

In accepting and utilising this document the recipient agrees that SJB Architecture (NSW) Pty. Ltd. ACN 081 994 724 T/A SJB Architects, retain all common law, statutory law and other rights including copyright and intellectual property rights. The recipient agrees not to use this document for any purpose other than its intended use, to waive all claims against SJB Architects resulting from unauthorised changes, or to reuse the document on other projects without prior written consent from SJB Architects. Under no circumstances shall transfer of this document be deemed a sale. SJB Architects makes no warranties of fitness for any purpose. The Builder/Contractor shall verify job dimensions prior to any work commencing. Use figured dimensions only. Do not scale drawings.

PRELIMINARY

0 500 1000 2500mm
1:50 @A1
Nominated Architects: Adam Haddow-7188 | John Pradel-7004

Rev	Date	Revision	By	Chk.
1	19.06.2025	FOR DA APPROVAL	CC	ASB
2	23.10.2025	FOR DA APPROVAL	CC	ASB
3	19.11.2025	FOR DA APPROVAL	CC	ASB

NOTE: MINOR CHANGES TO FORM AND CONFIGURATION MAY BE REQUIRED WHEN DRAWINGS ARE SUBSEQUENTLY PREPARED FOR CONSTRUCTION PURPOSES AFTER THE GRANT OF DEVELOPMENT CONSENT.


Client
Avenor.

Project
KINGSFORD JUNCTION
ANZAC PDE KINGSFORD
NSW 2032
Drawing Name
ROOM TYPE 4A AND 4B - 1 BED

Date	Scale	Sheet Size
19.11.2025	As indicated	A1
Drawn	Chk.	Job No.
CC	ASB	6922
Drawing No.	Revision	
DA-4408	/ 3	


SJB Architects
Level 2, 490 Crown Street
Surry Hills NSW 2010
T 61 2 9380 9911
www.sjb.com.au



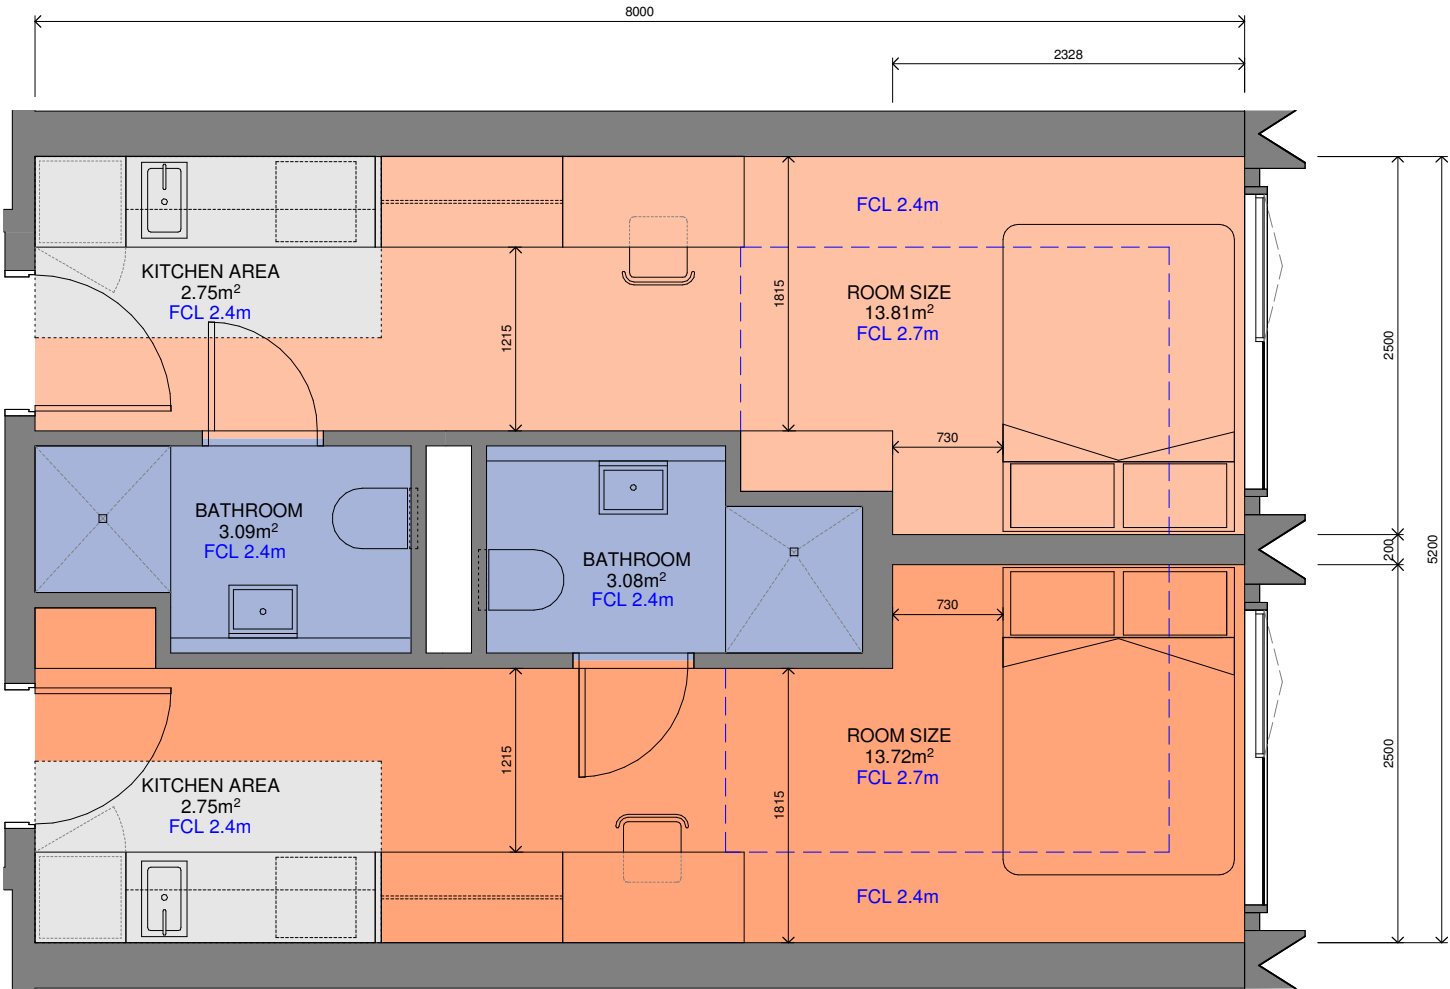

TYPE 4A & 4B SHORT - PLAN
SCALE 1 : 25

4A TOTAL AREA: 19.56m²		4B TOTAL AREA: 20.46m²		COMPLIANCE (Private Room area excluding any bathroom or kitchen): 13.72m² - 13.81m²
	ROOM SIZE: 13.72m²		ROOM SIZE: 13.81m²	
	BATHROOM AREA: 3.09m²		BATHROOM AREA: 3.08m²	
	KITCHEN AREA: 2.75m²		KITCHEN AREA: 2.75m²	

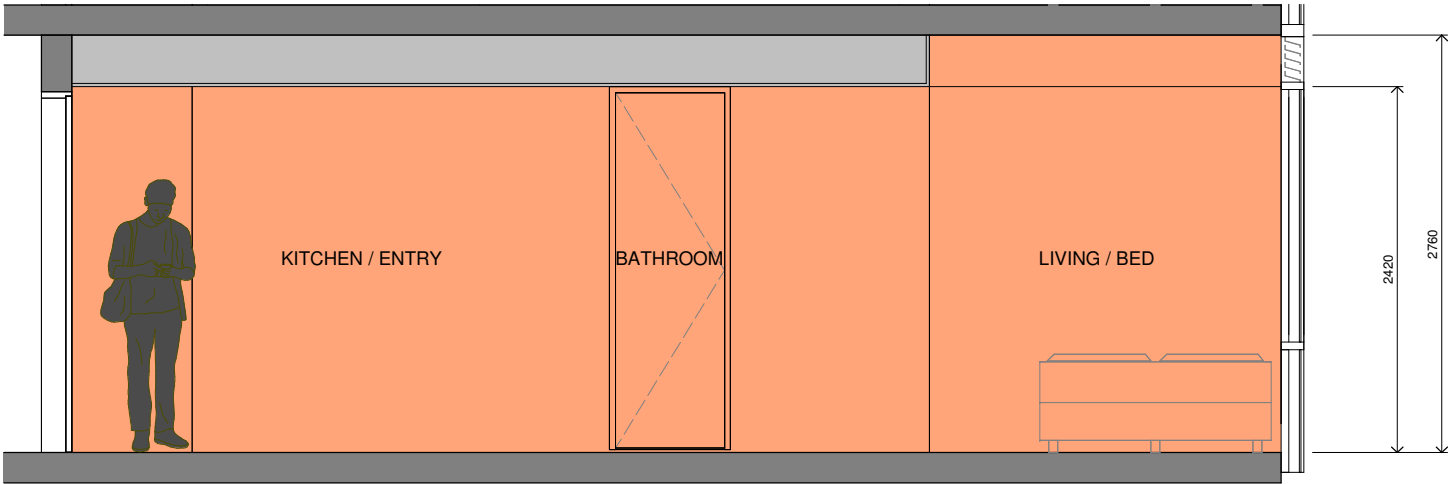

TYPE 4B SHORT - ELEVATION
SCALE 1 : 25

In accepting and utilising this document the recipient agrees that SJB Architecture (NSW) Pty. Ltd. ACN 081 094 724 T/A SJB Architects, retain all common law, statutory law and other rights including copyright and intellectual property rights. The recipient agrees not to use this document for any purpose other than its intended use, to waive all claims against SJB Architects resulting from unauthorised changes, or to reuse the document on other projects without prior written consent from SJB Architects. Under no circumstances shall transfer of this document be deemed a sale. SJB Architects makes no warranties of fitness for any purpose. The Builder/Contractor shall verify job dimensions prior to any work commencing. Use figured dimensions only. Do not scale drawings.

PRELIMINARY

Nominated Architects: Adam Haddow-7188 | John Pradel-7004

Rev	Date	Revision	By	Chk.
1	19.06.2025	FOR DA APPROVAL	CC	ASB
2	23.10.2025	FOR DA APPROVAL	CC	ASB
3	19.11.2025	FOR DA APPROVAL	CC	ASB

NOTE: MINOR CHANGES TO FORM AND CONFIGURATION MAY BE REQUIRED WHEN DRAWINGS ARE SUBSEQUENTLY PREPARED FOR CONSTRUCTION PURPOSES AFTER THE GRANT OF DEVELOPMENT CONSENT.

Client
Avenor.


Project
KINGSFORD JUNCTION
ANZAC PDE KINGSFORD
NSW 2032

Drawing Name
ROOM TYPE 4A AND 4B - 1 BED SHORT

Date	Scale	Sheet Size
19.11.2025	As indicated	A1
Drawn	Chk.	Job No.
CC	ASB	6922
Drawing No.	Revision	
DA-4409	/ 3	

SJB Architects
Level 2, 490 Crown Street
Surry Hills NSW 2010
T 61 2 9380 9911
www.sjb.com.au



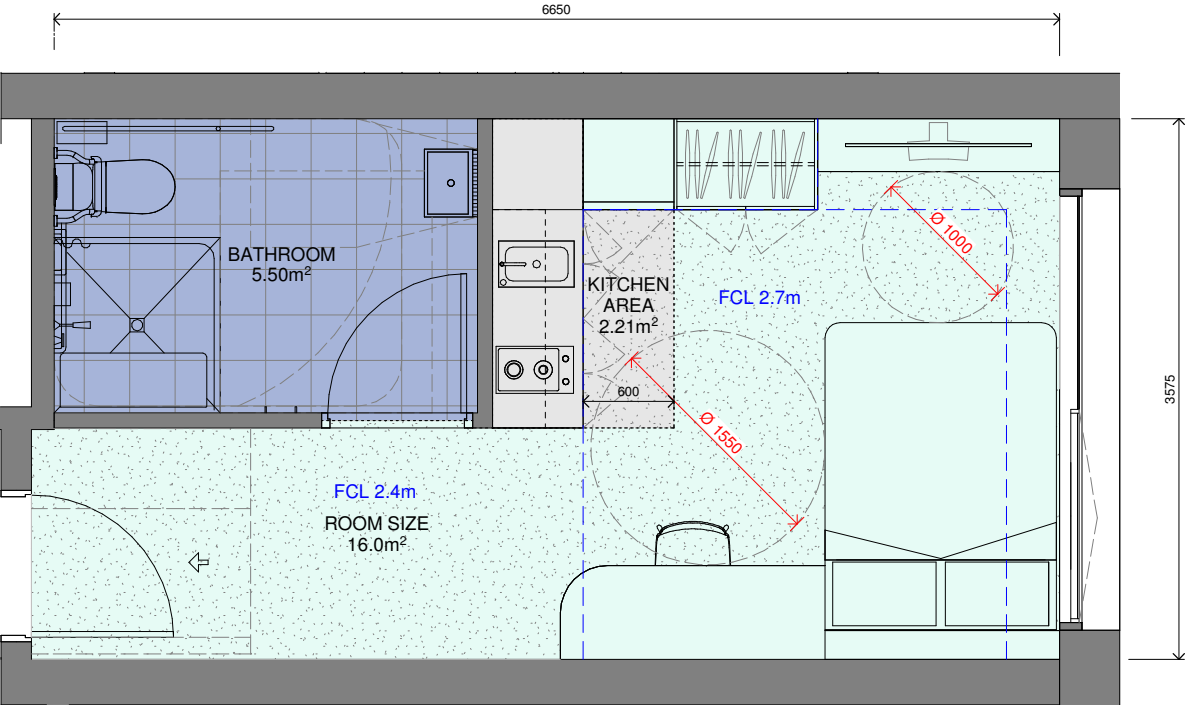


TYPE - 5A - PLAN

SCALE 1 : 25

TOTAL AREA: 23.7m²

- ROOM SIZE: 16.0m²
- BATHROOM AREA: 5.5m²
- KITCHEN AREA: 2.2m²


COMPLIANCE (Private Room area excluding any bathroom or kitchen): 12m² - 25m²
SMALLEST OF THIS TYPOLOGY: 15.9m²(Level 1)
LARGEST OF THIS TYPOLOGY: 19.3m²(Level 1)

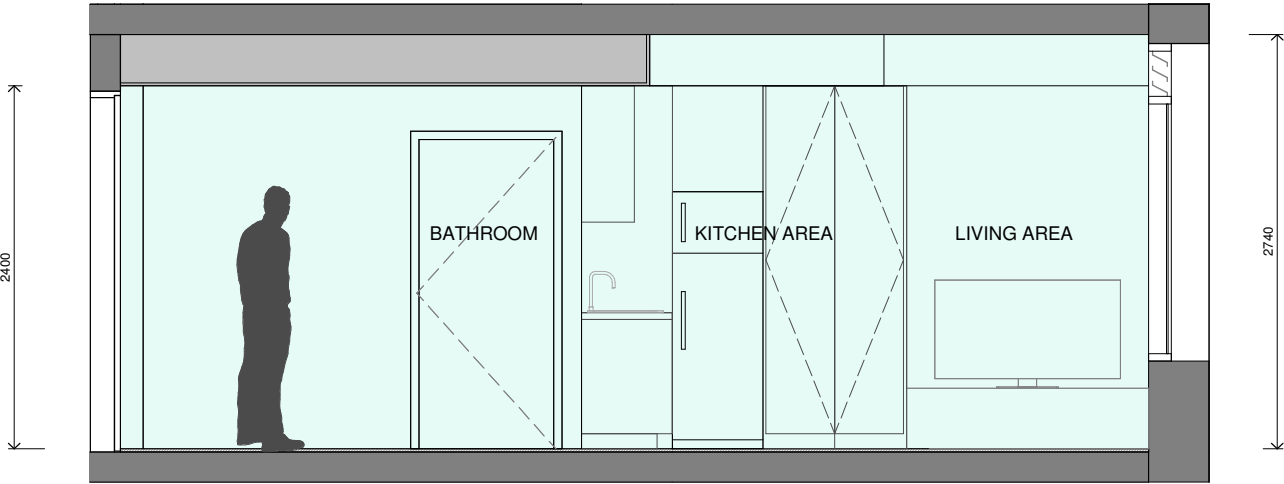

TYPE - 5A - ELEVATION

SCALE 1 : 25

In accepting and utilising this document the recipient agrees that SJB Architecture (NSW) Pty. Ltd. ACN 081 994 724 T/A SJB Architects, retain all common law, statutory law and other rights including copyright and intellectual property rights. The recipient agrees not to use this document for any purpose other than its intended use, to waive all claims against SJB Architects resulting from unauthorised changes, or to reuse the document on other projects without prior written consent from SJB Architects. Under no circumstances shall transfer of this document be deemed a sale. SJB Architects makes no warranties of fitness for any purpose. The Builder/Contractor shall verify job dimensions prior to any work commencing. Use figured dimensions only. Do not scale drawings.

 

Nominated Architects: Adam Haddow-7188 | John Pradel-7004

Rev	Date	Revision	By	Chk.
1	19.06.2025	FOR DA APPROVAL	CC	ASB
2	23.10.2025	FOR DA APPROVAL	CC	ASB
3	19.11.2025	FOR DA APPROVAL	CC	ASB

NOTE: MINOR CHANGES TO FORM AND CONFIGURATION MAY BE REQUIRED WHEN DRAWINGS ARE SUBSEQUENTLY PREPARED FOR CONSTRUCTION PURPOSES AFTER THE GRANT OF DEVELOPMENT CONSENT.

Client
Avenor.

Project
KINGSFORD JUNCTION
ANZAC PDE KINGSFORD
NSW 2032

Drawing Name
ROOM TYPE 5A-ACCESSIBLE

Date	Scale	Sheet Size
19.11.2025	As indicated	A1
Drawn	Chk.	Job No.
CC	ASB	6922
Drawing No.	Revision	
DA-4410	/ 3	

SJB Architects
Level 2, 490 Crown Street
Surrey Hills NSW 2010
T 61 2 9380 9911
www.sjb.com.au






TYPE- 6A CLUSTER - PLAN

SCALE 1:25

- PRIVATE ROOM 1 AREA: 12.3m²
- PRIVATE ROOM 2 AREA: 14.0m²
- PRIVATE ROOM 3 AREA: 12.2m²

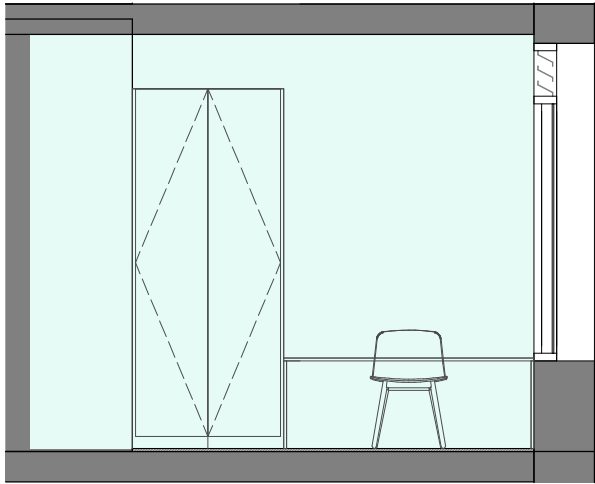

TYPE - 6A CLUSTER - ELEVATION

SCALE 1:25

In accepting and utilising this document the recipient agrees that SJB Architecture (NSW) Pty. Ltd. ACN 081 994 724 T/A SJB Architects, retain all common law, statutory law and other rights including copyright and intellectual property rights. The recipient agrees not to use this document for any purpose other than its intended use, to waive all claims against SJB Architects resulting from unauthorised changes, or to reuse the document on other projects without prior written consent from SJB Architects. Under no circumstances shall transfer of this document be deemed a sale. SJB Architects makes no warranties of fitness for any purpose. The Builder/Contractor shall verify job dimensions prior to any work commencing. Use figured dimensions only. Do not scale drawings.

PRELIMINARY

Nominated Architects: Adam Haddow-7188 | John Pradel-7004

Rev	Date	Revision	By	Chk.
1	19.06.2025	FOR DA APPROVAL	CC	ASB
2	23.10.2025	FOR DA APPROVAL	CC	ASB
3	19.11.2025	FOR DA APPROVAL	CC	ASB

NOTE: MINOR CHANGES TO FORM AND CONFIGURATION MAY BE REQUIRED WHEN DRAWINGS ARE SUBSEQUENTLY PREPARED FOR CONSTRUCTION PURPOSES AFTER THE GRANT OF DEVELOPMENT CONSENT.

Client

Avenor.

Project

KINGSFORD JUNCTION
ANZAC PDE KINGSFORD
NSW 2032

Drawing Name

ROOM TYPE 6A-CLUSTER 3 BED

Date

19.11.2025 As indicated

Drawn

CC ASB

Drawing No.

DA-4411

Scale

As indicated

Chk.

ASB

Revision

/ 3

Sheet Size

A1

Job No.

6922



SJB Architects

Level 2, 490 Crown Street
Surry Hills NSW 2010

T 61 2 9380 9911

www.sjb.com.au



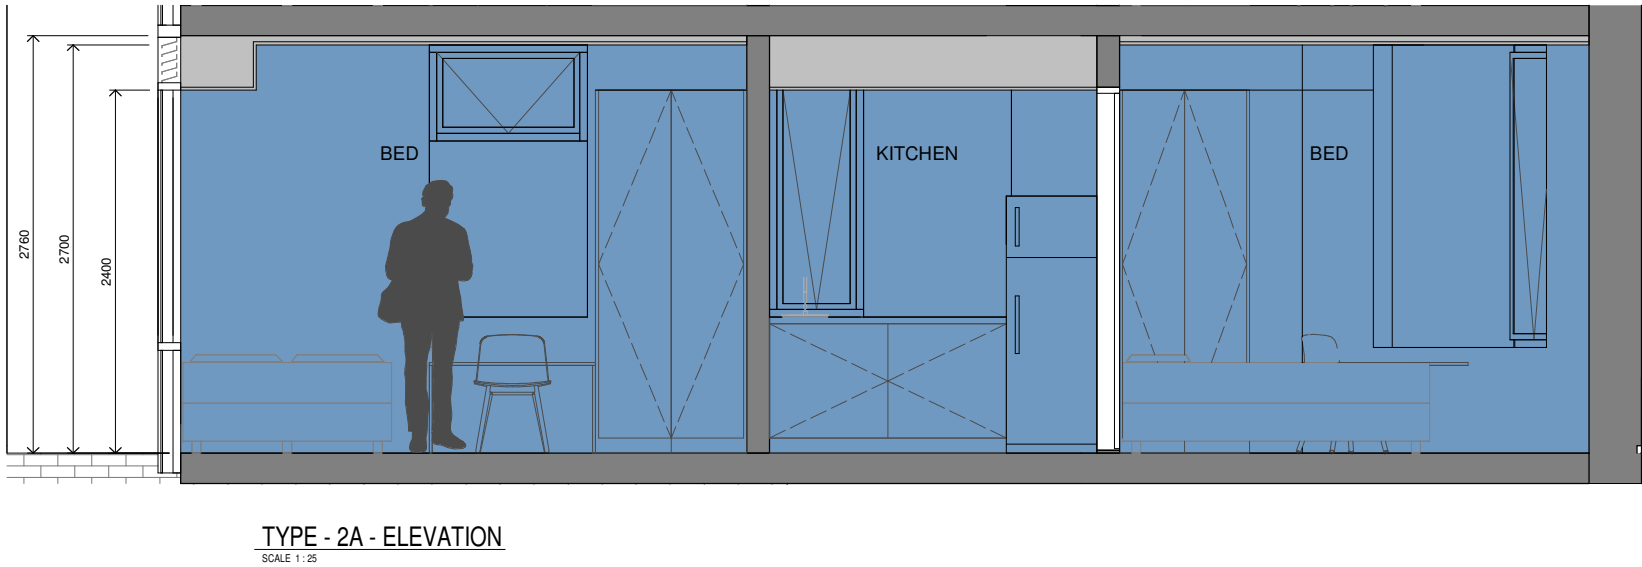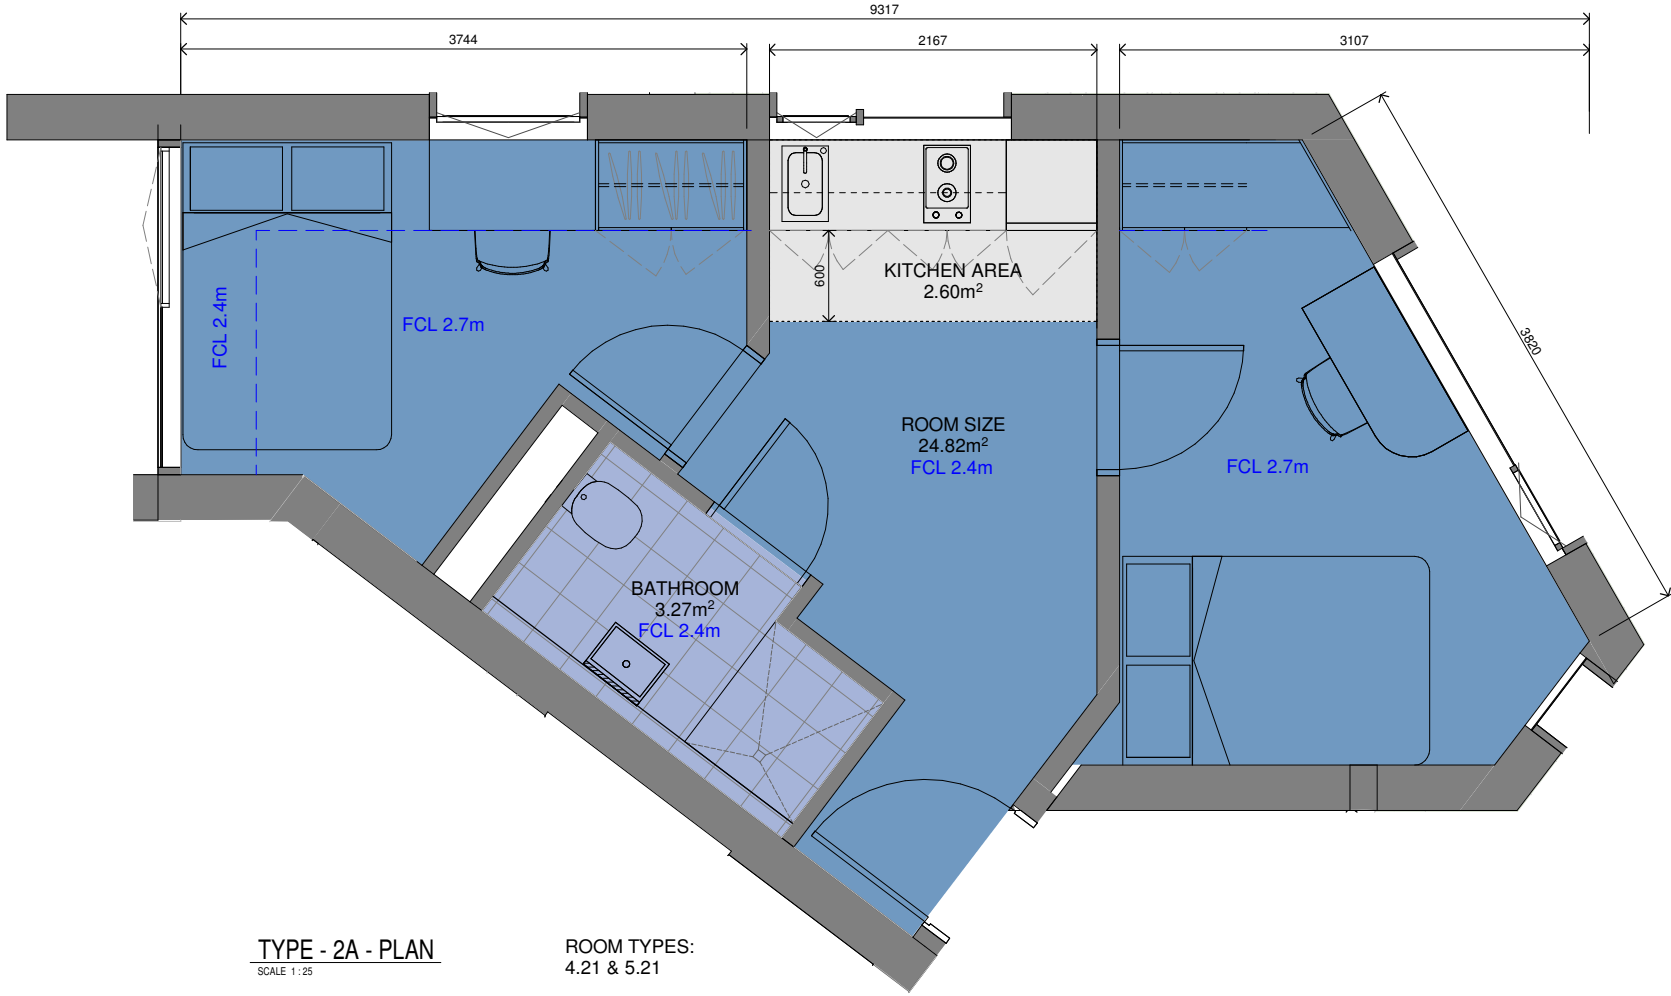

In accepting and utilising this document the recipient agrees that SJB Architecture (NSW) Pty. Ltd. ACN 081 094 724 T/A SJB Architects, retain all common law, statutory law and other rights including copyright and intellectual property rights. The recipient agrees not to use this document for any purpose other than its intended use, to waive all claims against SJB Architects resulting from unauthorised changes, or to reuse the document on other projects without prior written consent from SJB Architects. Under no circumstances shall transfer of this document be deemed a sale. SJB Architects makes no warranties of fitness for any purpose. The Builder/Contractor shall verify job dimensions prior to any work commencing. Use figured dimensions only. Do not scale drawings.

PRELIMINARY

Nominated Architects: Adam Haddow-7188 | John Pradel-7004

Rev	Date	Revision	By	Chk.
1	19.06.2025	FOR DA APPROVAL	CC	ASB
2	23.10.2025	FOR DA APPROVAL	CC	ASB
3	19.11.2025	FOR DA APPROVAL	CC	ASB

NOTE: MINOR CHANGES TO FORM AND CONFIGURATION MAY BE REQUIRED WHEN DRAWINGS ARE SUBSEQUENTLY PREPARED FOR CONSTRUCTION PURPOSES AFTER THE GRANT OF DEVELOPMENT CONSENT.

Client

Avenor.

Project

KINGSFORD JUNCTION
ANZAC PDE KINGSFORD
NSW 2032

Drawing Name

ROOM TYPE 2A L4+L5 - 2 BED

Date

19.11.2025 As indicated

Drawn

CC ASB

Drawing No.

DA-4412

Scale

As indicated

Chk.

ASB

Revision

/ 3

Sheet Size

A1

Job No.

6922


SJB Architects

Level 2, 490 Crown Street
Surry Hills NSW 2010

T 61 2 9380 9911

www.sjb.com.au



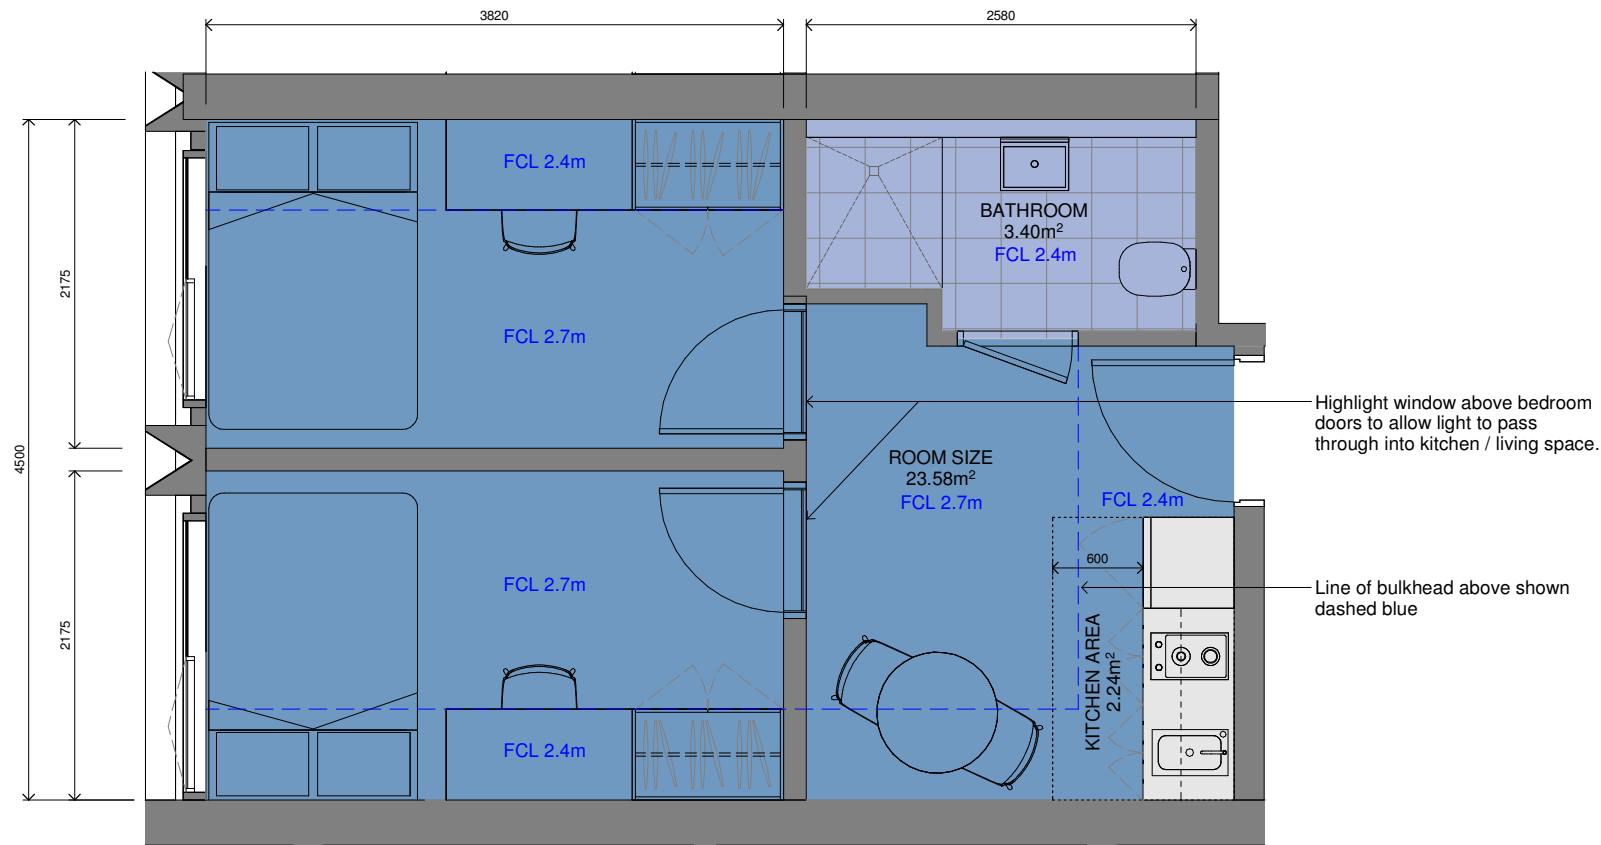


TYPE 2A - PLAN NEW

SCALE 1:25

TOTAL AREA: 29.22m²


ROOM SIZE: 23.58m²
BATHROOM AREA: 3.40m²
KITCHEN AREA: 2.24m²

COMPLIANCE (Private Room area excluding any bathroom or kitchen): 23.58m²
SMALLEST OF THIS TYPOLOGY: 23.58m²

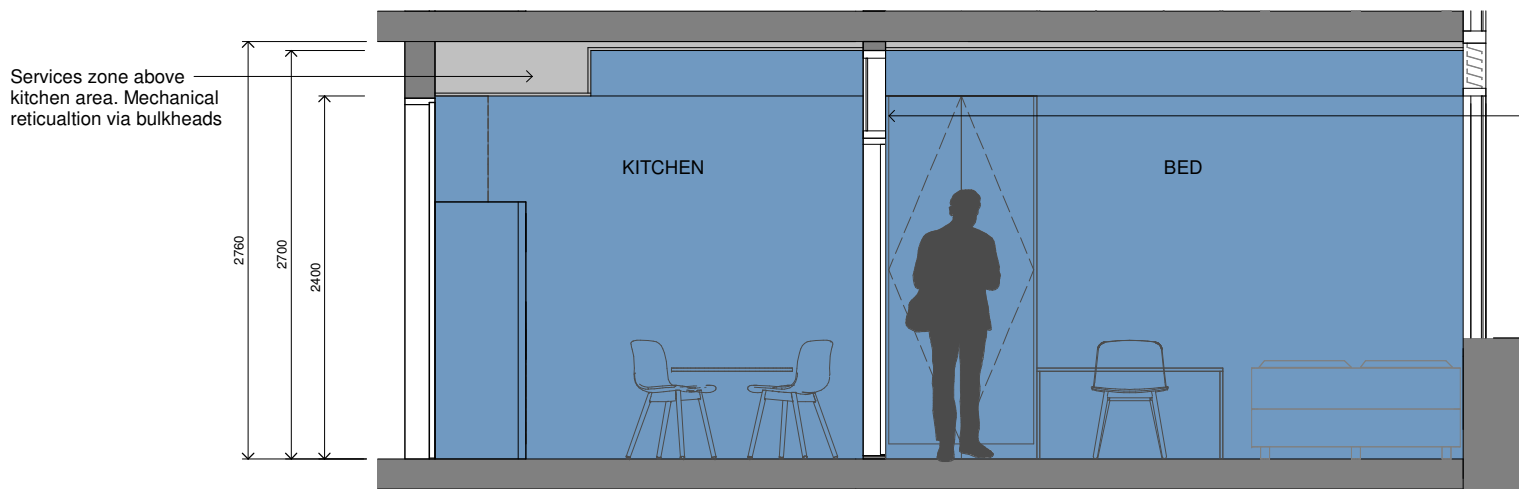

TYPE - 2A - ELEVATION NEW

SCALE 1:25

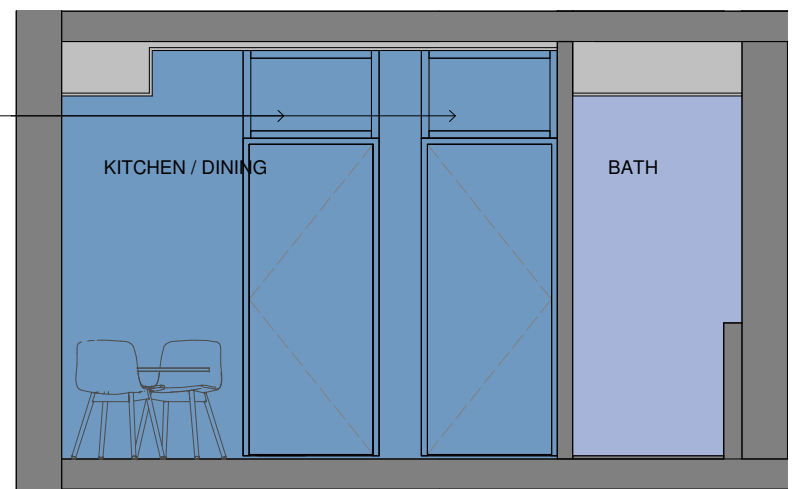

TYPE - 2A - ELEVATION 2

SCALE 1:25

In accepting and utilizing this document the recipient agrees that SJB Architecture (NSW) Pty. Ltd. ACN 081 094 724 T/A SJB Architects, retain all common law, statutory law and other rights including copyright and intellectual property rights. The recipient agrees not to use this document for any purpose other than its intended use, to waive all claims against SJB Architects resulting from unauthorised changes, or to reuse the document on other projects without prior written consent from SJB Architects. Under no circumstances shall transfer of this document be deemed a sale. SJB Architects makes no warranties of fitness for any purpose. The Builder/Contractor shall verify job dimensions prior to any work commencing. Use figured dimensions only. Do not scale drawings.

PRELIMINARY

0 500 1000 2500mm
1:50 @A1

Nominated Architects: Adam Haddow-7188 | John Pradel-7004

Rev	Date	Revision	By	Chk.
1	19.06.2025	FOR DA APPROVAL	CC	ASB
2	23.10.2025	FOR DA APPROVAL	CC	ASB
3	19.11.2025	FOR DA APPROVAL	CC	ASB

NOTE: MINOR CHANGES TO FORM AND CONFIGURATION MAY BE REQUIRED WHEN DRAWINGS ARE SUBSEQUENTLY PREPARED FOR CONSTRUCTION PURPOSES AFTER THE GRANT OF DEVELOPMENT CONSENT.

Client

Avenor.

Project

KINGSFORD JUNCTION
ANZAC PDE KINGSFORD
NSW 2032

Drawing Name

ROOM TYPE 2A - 2 BED

Date

19.11.2025

Scale

As indicated

Sheet Size

A1

Drawn

CC

Chk.

ASB

Job No.

6922

Drawing No.

DA-4414

Revision

/ 3

SJB Architects
Level 2, 490 Crown Street
Surry Hills NSW 2010

T 61 2 9380 9911

www.sjb.com.au





In accepting and utilising this document the recipient agrees that SJB Architecture (NSW) Pty. Ltd. ACN 081 094 724 T/A SJB Architects, retain all common law, statutory law and other rights including copyright and intellectual property rights. The recipient agrees not to use this document for any purpose other than its intended use, to waive all claims against SJB Architects resulting from unauthorised changes, or to reuse the document on other projects without prior written consent from SJB Architects. Under no circumstances shall transfer of this document be deemed a sale. SJB Architects makes no warranties of fitness for any purpose. The Builder/Contractor shall verify job dimensions prior to any work commencing. Use figured dimensions only. Do not scale drawings.

PRELIMINARY

Nominated Architects: Adam Haddow-7188 | John Pradel-7004

Rev	Date	Revision	By	Chk.
1	19.06.2025	FOR DA APPROVAL	CC	ASB
2	23.10.2025	FOR DA APPROVAL	CC	ASB
3	19.11.2025	FOR DA APPROVAL	CC	ASB

NOTE: MINOR CHANGES TO FORM AND CONFIGURATION MAY BE REQUIRED WHEN DRAWINGS ARE SUBSEQUENTLY PREPARED FOR CONSTRUCTION PURPOSES AFTER THE GRANT OF DEVELOPMENT CONSENT.

Client

Avenor.

Project

KINGSFORD JUNCTION
ANZAC PDE KINGSFORD
NSW 2032

Drawing Name

SIGNAGE NORTH

Date	Scale	Sheet Size
19.11.2025	1 : 100	A1
Drawn	Chk.	Job No.
CC	ASB	6922
Drawing No.	Revision	
DA-4901	/ 3	

SJB Architects
Level 2, 490 Crown Street
Surry Hills NSW 2010
T 61 2 9380 9911
www.sjb.com.au





In accepting and utilising this document the recipient agrees that SJB Architecture (NSW) Pty. Ltd. ACN 081 094 724 T/A SJB Architects, retain all common law, statutory law and other rights including copyright and intellectual property rights. The recipient agrees not to use this document for any purpose other than its intended use, to waive all claims against SJB Architects resulting from unauthorised changes, or to reuse the document on other projects without prior written consent from SJB Architects. Under no circumstances shall transfer of this document be deemed a sale. SJB Architects makes no warranties of fitness for any purpose. The Builder/Contractor shall verify job dimensions prior to any work commencing. Use figured dimensions only. Do not scale drawings.

PRELIMINARY

Nominated Architects: Adam Haddow-7188 | John Pradel-7004

Rev	Date	Revision	By	Chk.
1	19.06.2025	FOR DA APPROVAL	CC	ASB
2	23.10.2025	FOR DA APPROVAL	CC	ASB
3	19.11.2025	FOR DA APPROVAL	CC	ASB

NOTE: MINOR CHANGES TO FORM AND CONFIGURATION MAY BE REQUIRED WHEN DRAWINGS ARE SUBSEQUENTLY PREPARED FOR CONSTRUCTION PURPOSES AFTER THE GRANT OF DEVELOPMENT CONSENT.

Client

Avenor.

Project

KINGSFORD JUNCTION
ANZAC PDE KINGSFORD
NSW 2032

Drawing Name

SIGNAGE WEST

Date

19.11.2025

Scale

1 : 100

Sheet Size

A1

Drawn

CC

Chk.

ASB

Job No.

6922

Drawing No.

DA-4902

Revision

/ 3


SJB Architects

Level 2, 490 Crown Street
Surry Hills NSW 2010

T 61 2 9380 9911

www.sjb.com.au



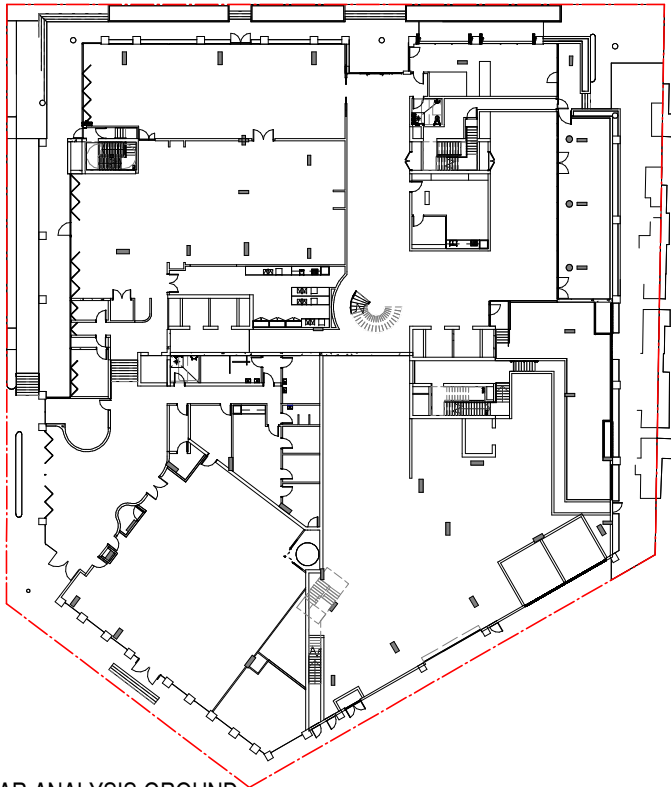

SOLAR ANALYSIS GROUND

SCALE 1 : 350



SOLAR ANALYSIS LEVEL 1

SCALE 1 : 350



SOLAR ANALYSIS LEVEL 2

SCALE 1 : 350



SOLAR ANALYSIS LEVEL 3

SCALE 1 : 350



SOLAR ANALYSIS LEVEL 4

SCALE 1 : 350



SOLAR ANALYSIS LEVEL 5

SCALE 1 : 350

TOTAL ROOMS	532
TOTAL RECEIVING SOLAR	480
% RECEIVING SOLAR	90%

Rooms receiving direct solar access in mid winter:

	Residential 0.25 Hours
	Residential 0.50 Hours
	Residential 0.75 Hours
	Residential 1 Hours
	Residential 1.5 Hours
	Residential 2 Hours
	Residential 2.5 Hours
	Residential 3 Hours +

The DCP only requires 60% of beds to receive solar at midwinter if it is a site that is oriented north-south. This site is not oriented north-south and therefore this is not a requirement. Nonetheless, 60% of beds do receive sun at midwinter.

In accepting and utilising this document the recipient agrees that SJB Architecture (NSW) Pty. Ltd. ACN 081 094 724 T/A SJB Architects, retain all common law, statutory law and other rights including copyright and intellectual property rights. The recipient agrees not to use this document for any purpose other than its intended use, to waive all claims against SJB Architects resulting from unauthorised changes, or to reuse the document on other projects without prior written consent from SJB Architects. Under no circumstances shall transfer of this document be deemed a sale. SJB Architects makes no warranties of fitness for any purpose. The Builder/Contractor shall verify job dimensions prior to any work commencing. Use figured dimensions only. Do not scale drawings.

PRELIMINARY



Nominated Architects: Adam Haddow-7188 | John Pradel-7004

Rev	Date	Revision	By	Chk.
1	19.06.2025	FOR DA APPROVAL	CC	ASB
2	23.10.2025	FOR DA APPROVAL	CC	ASB
3	19.11.2025	FOR DA APPROVAL	CC	ASB

NOTE: MINOR CHANGES TO FORM AND CONFIGURATION MAY BE REQUIRED WHEN DRAWINGS ARE SUBSEQUENTLY PREPARED FOR CONSTRUCTION PURPOSES AFTER THE GRANT OF DEVELOPMENT CONSENT.

Client

Avenor.

Project

KINGSFORD JUNCTION
ANZAC PDE KINGSFORD
NSW 2032

Drawing No.

SOLAR ACCESS

Date

19.11.2025

Scale

1 : 350

Sheet Size

A1

Drawn

CC

Chk.

ASB

Job No.

6922

Drawing No.

DA-6001

Revision

/ 3

SJB Architects

Level 2, 490 Crown Street
Surry Hills NSW 2010

T 61 2 9380 9911

www.sjb.com.au





SOLAR ANALYSIS LEVEL 6

SCALE 1 : 350




SOLAR ANALYSIS LEVEL 7

SCALE 1 : 350




SOLAR ANALYSIS LEVEL 8

SCALE 1 : 350

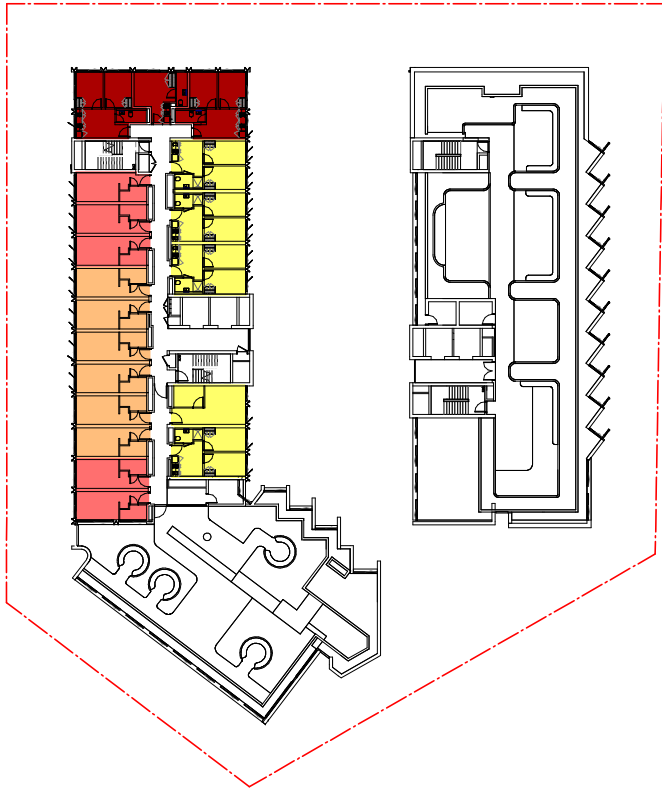


SOLAR ANALYSIS LEVEL 9

SCALE 1 : 350

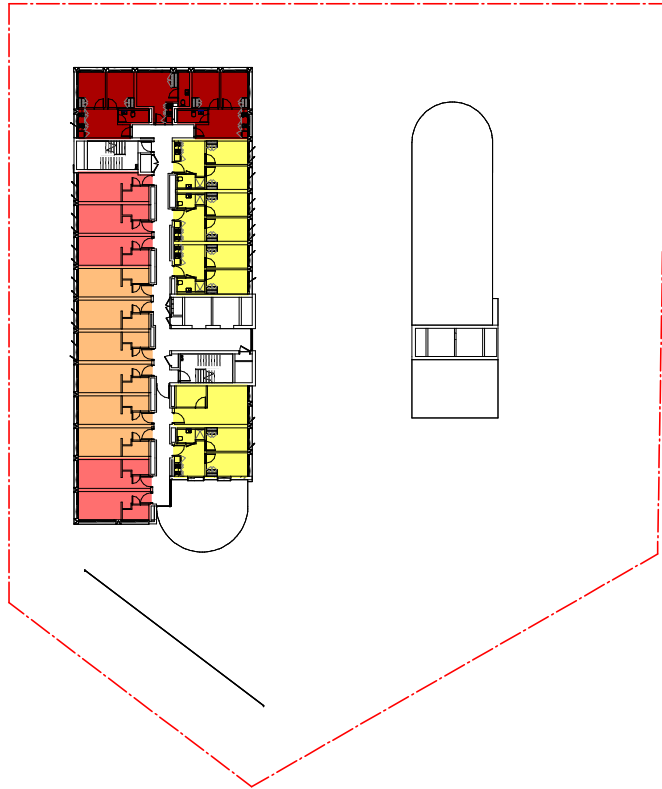

SOLAR ANALYSIS LEVEL 10

SCALE 1 : 350

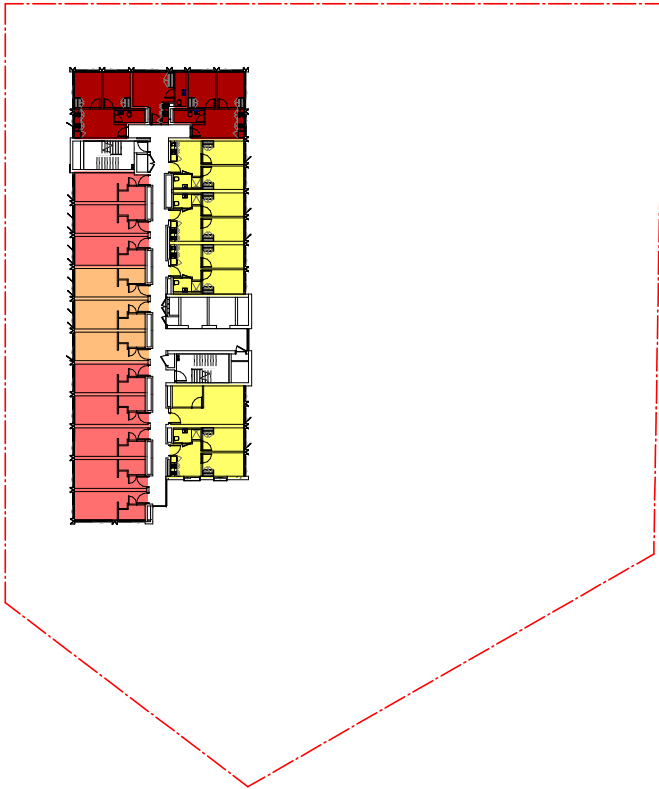

SOLAR ANALYSIS LEVEL 11

SCALE 1 : 350

TOTAL ROOMS	532
TOTAL RECEIVING SOLAR	480
% RECEIVING SOLAR	90%

Rooms receiving direct solar access in mid winter:

	Residential 0.25 Hours
	Residential 0.50 Hours
	Residential 0.75 Hours
	Residential 1 Hours
	Residential 1.5 Hours
	Residential 2 Hours
	Residential 2.5 Hours
	Residential 3 Hours +

The DCP only requires 60% of beds to receive solar at midwinter if it is a site that is oriented north-south. This site is not oriented north-south and therefore this is not a requirement. Nonetheless, 60% of beds do receive sun at midwinter.

In accepting and utilising this document the recipient agrees that SJB Architecture (NSW) Pty. Ltd. ACN 081 094 724 T/A SJB Architects, retain all common law, statutory law and other rights including copyright and intellectual property rights. The recipient agrees not to use this document for any purpose other than its intended use, to waive all claims against SJB Architects resulting from unauthorised changes, or to reuse the document on other projects without prior written consent from SJB Architects. Under no circumstances shall transfer of this document be deemed a sale. SJB Architects makes no warranties of fitness for any purpose. The Builder/Contractor shall verify job dimensions prior to any work commencing. Use figured dimensions only. Do not scale drawings.

PRELIMINARY



Nominated Architects: Adam Haddow-7188 | John Pradel-7004

Rev	Date	Revision	By	Chk.
1	19.06.2025	FOR DA APPROVAL	CC	ASB
2	23.10.2025	FOR DA APPROVAL	CC	ASB
3	19.11.2025	FOR DA APPROVAL	CC	ASB

NOTE: MINOR CHANGES TO FORM AND CONFIGURATION MAY BE REQUIRED WHEN DRAWINGS ARE SUBSEQUENTLY PREPARED FOR CONSTRUCTION PURPOSES AFTER THE GRANT OF DEVELOPMENT CONSENT.

Client

Avenor.

Project

KINGSFORD JUNCTION
ANZAC PDE KINGSFORD
NSW 2032

Drawing Name

SOLAR ACCESS

Date

19.11.2025 1 : 350

Drawn

CC ASB

Drawing No.

DA-6002

Scale

Chk.

ASB

Revision

/ 3

Sheet Size

A1

Job No.

6922


SJB Architects

Level 2, 490 Crown Street
Surry Hills NSW 2010

T 61 2 9380 9911


www.sjb.com.au



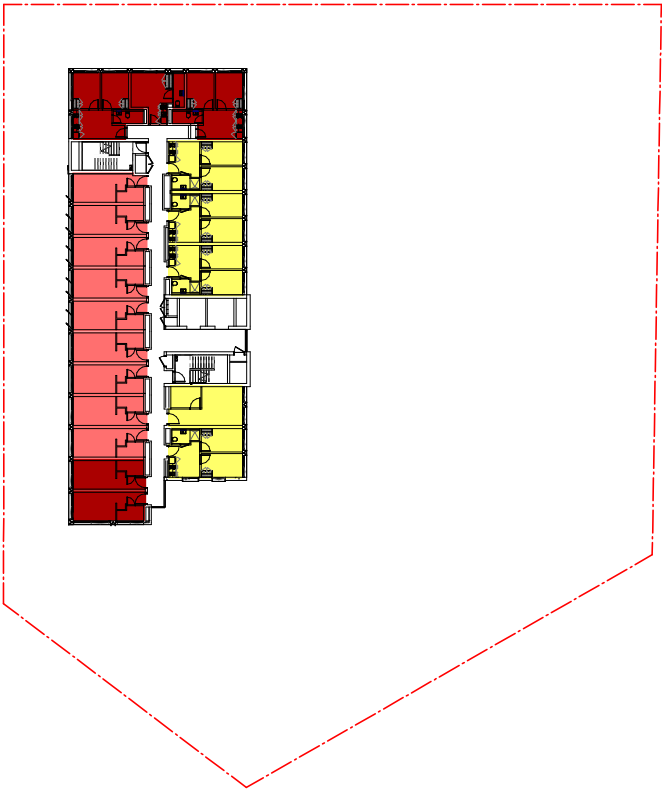

SOLAR ANALYSIS LEVEL 12

SCALE 1 : 350

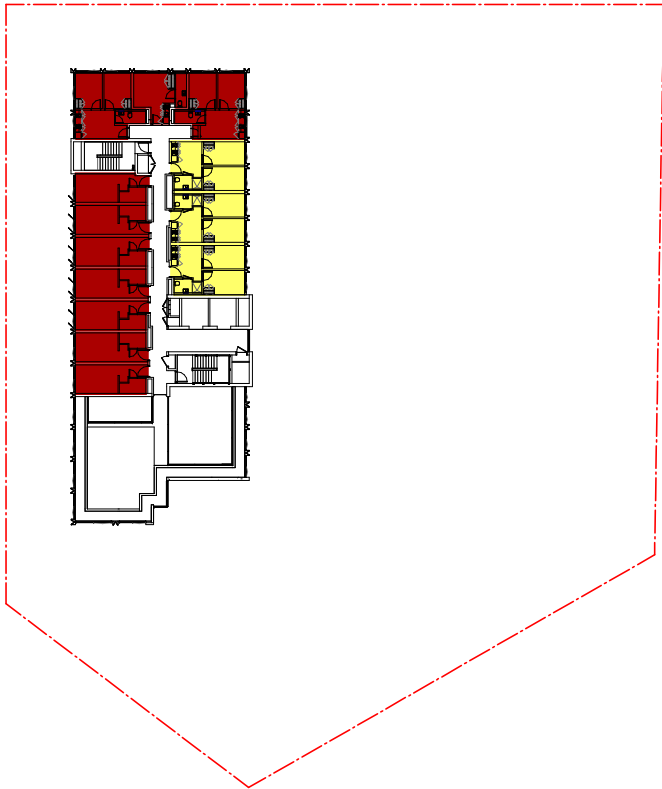

SOLAR ANALYSIS LEVEL 13

SCALE 1 : 350

TOTAL ROOMS	532
TOTAL RECEIVING SOLAR	480
% RECEIVING SOLAR	90%


Rooms receiving direct solar access in mid winter:

- Residential 0.25 Hours
- Residential 0.50 Hours
- Residential 0.75 Hours
- Residential 1 Hours
- Residential 1.5 Hours
- Residential 2 Hours
- Residential 2.5 Hours
- Residential 3 Hours +

The DCP only requires 60% of beds to receive solar at midwinter if it is a site that is oriented north-south. This site is not oriented north-south and therefore this is not a requirement. Nonetheless, 60% of beds do receive sun at midwinter.

In accepting and utilising this document the recipient agrees that SJB Architecture (NSW) Pty. Ltd. ACN 081 094 724 T/A SJB Architects, retain all common law, statutory law and other rights including copyright and intellectual property rights. The recipient agrees not to use this document for any purpose other than its intended use, to waive all claims against SJB Architects resulting from unauthorised changes, or to reuse the document on other projects without prior written consent from SJB Architects. Under no circumstances shall transfer of this document be deemed a sale. SJB Architects makes no warranties of fitness for any purpose. The Builder/Contractor shall verify job dimensions prior to any work commencing. Use figured dimensions only. Do not scale drawings.

PRELIMINARY

 

Nominated Architects: Adam Haddow-7188 | John Pradel-7004

Rev	Date	Revision	By	Chk.
1	19.06.2025	FOR DA APPROVAL	CC	ASB
2	23.10.2025	FOR DA APPROVAL	CC	ASB
3	19.11.2025	FOR DA APPROVAL	CC	ASB

NOTE: MINOR CHANGES TO FORM AND CONFIGURATION MAY BE REQUIRED WHEN DRAWINGS ARE SUBSEQUENTLY PREPARED FOR CONSTRUCTION PURPOSES AFTER THE GRANT OF DEVELOPMENT CONSENT.

Client

Avenor.

Project

KINGSFORD JUNCTION
ANZAC PDE KINGSFORD
NSW 2032

Drawing Name

SOLAR ACCESS

Date

19.11.2025 1 : 350

Scale

Sheet Size

A1

Drawn

CC

Chk.

ASB

Job No.

6922

Drawing No.

DA-6003

Revision

/ 3


SJB Architects

Level 2, 490 Crown Street
Surry Hills NSW 2010

T 61 2 9380 9911


www.sjb.com.au



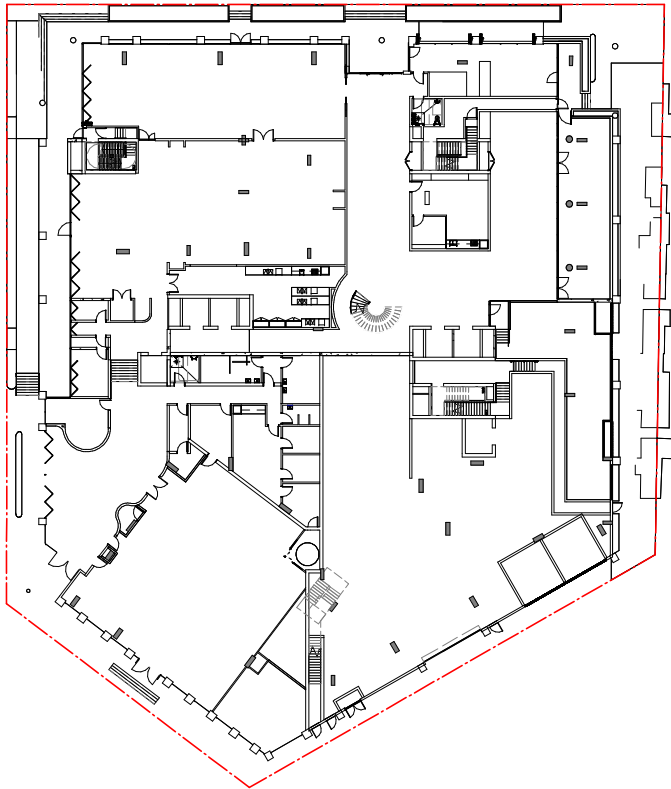

SOLAR ANALYSIS GROUND COMMUNAL

SCALE 1 : 350

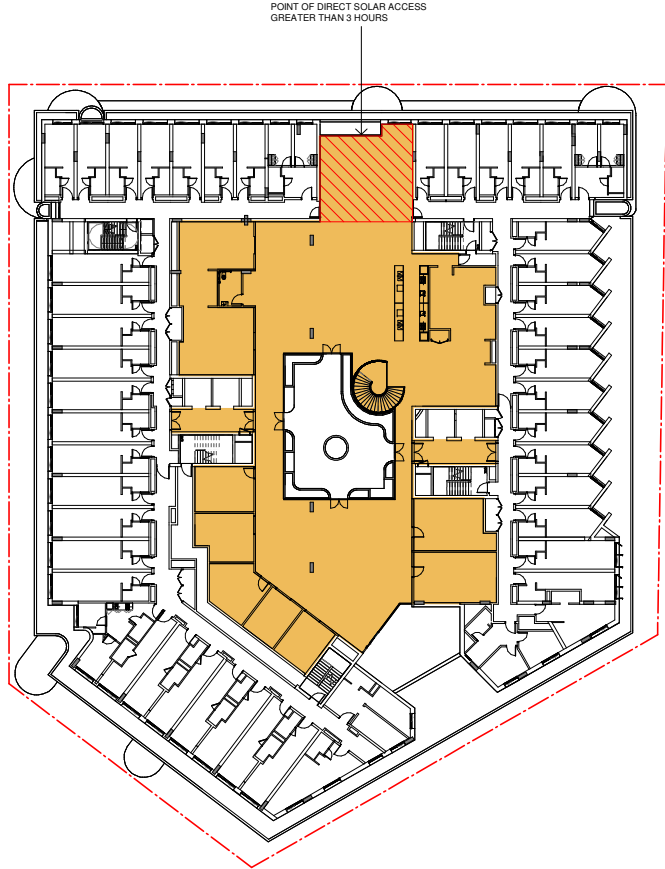


SOLAR ANALYSIS LEVEL 1 COMMUNAL

SCALE 1 : 350

Spaces receiving 3 hours direct solar access in mid winter:

Communal

In accepting and utilising this document the recipient agrees that SJB Architecture (NSW) Pty. Ltd. ACN 081 994 724 T/A SJB Architects, retain all common law, statutory law and other rights including copyright and intellectual property rights. The recipient agrees not to use this document for any purpose other than its intended use, to waive all claims against SJB Architects resulting from unauthorised changes, or to reuse the document on other projects without prior written consent from SJB Architects. Under no circumstances shall transfer of this document be deemed a sale. SJB Architects makes no warranties of fitness for any purpose. The Builder/Contractor shall verify job dimensions prior to any work commencing. Use figured dimensions only. Do not scale drawings.

 

Nominated Architects: Adam Haddow-7188 | John Pradel-7004

Rev	Date	Revision	By	Chk.
1	19.06.2025	FOR DA APPROVAL	CC	ASB
2	23.10.2025	FOR DA APPROVAL	CC	ASB
3	19.11.2025	FOR DA APPROVAL	CC	ASB

NOTE: MINOR CHANGES TO FORM AND CONFIGURATION MAY BE REQUIRED WHEN DRAWINGS ARE SUBSEQUENTLY PREPARED FOR CONSTRUCTION PURPOSES AFTER THE GRANT OF DEVELOPMENT CONSENT.

Client



Project

KINGSFORD JUNCTION
ANZAC PDE KINGSFORD
NSW 2032

Drawing Name

SOLAR ACCESS COMMUNAL

Date

19.11.2025

Scale

1 : 350

Sheet Size

A1

Drawn

CC

Chk.

ASB

Job No.

6922

Drawing No.

DA-6004

Revision

/ 3


SJB Architects

Level 2, 490 Crown Street
Surry Hills NSW 2010

T 61 2 9380 9911

www.sjb.com.au



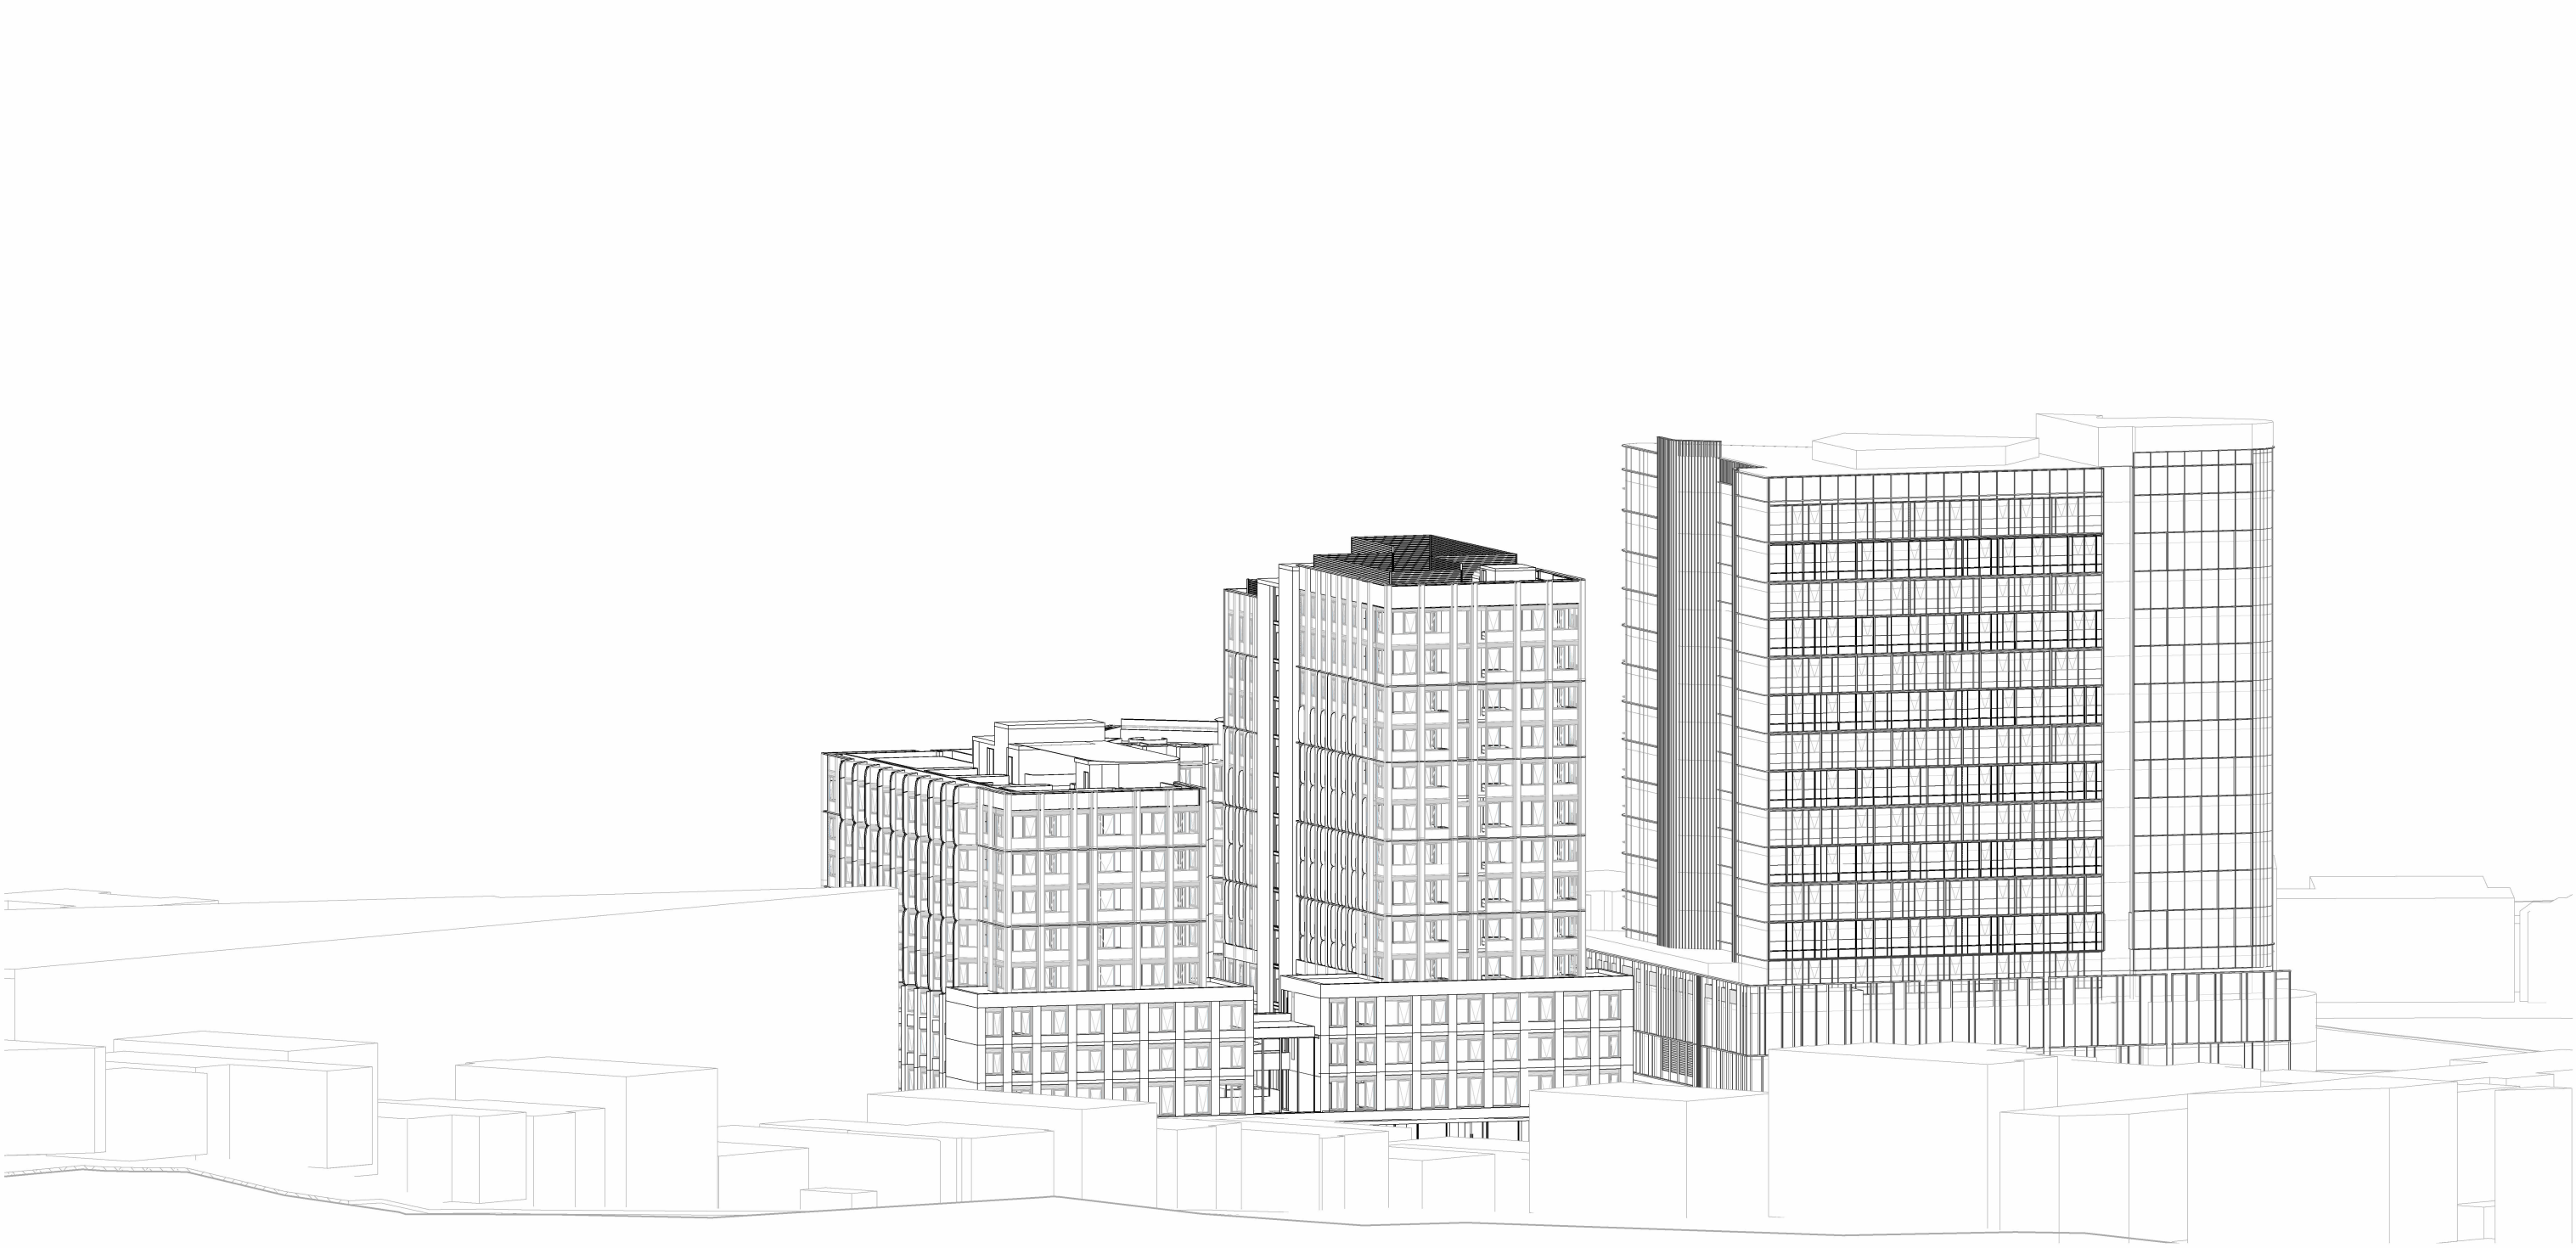

EYE OF SUN 0730 WINTER SOLSTICE

SCALE



EYE OF SUN 0900 WINTER SOLSTICE

SCALE


In accepting and utilising this document the recipient agrees that SJB Architecture (NSW) Pty. Ltd. ACN 061 094 724 T/A SJB Architects, retain all common law, statutory law and other rights including copyright and intellectual property rights. The recipient agrees not to use this document for any purpose other than its intended use; to waive all claims against SJB Architects resulting from unauthorised changes; or to reuse the document on other projects without prior written consent from SJB Architects. Under no circumstances shall transfer of this document be deemed a sale. SJB Architects makes no warranties of fitness for any purpose. The Builder/Contractor shall verify job dimensions prior to any work commencing. Use figured dimensions only. Do not scale drawings.

PRELIMINARY

Nominated Architects: Adam Haddow-7188 | John Pradel-7004


Rev	Date	Revision	By	Chk.
1	19.06.2025	FOR DA APPROVAL	CC	ASB
2	23.10.2025	FOR DA APPROVAL	CC	ASB
3	19.11.2025	FOR DA APPROVAL	CC	ASB

NOTE: MINOR CHANGES TO FORM AND CONFIGURATION MAY BE REQUIRED WHEN DRAWINGS ARE SUBSEQUENTLY PREPARED FOR CONSTRUCTION PURPOSES AFTER THE GRANT OF DEVELOPMENT CONSENT.

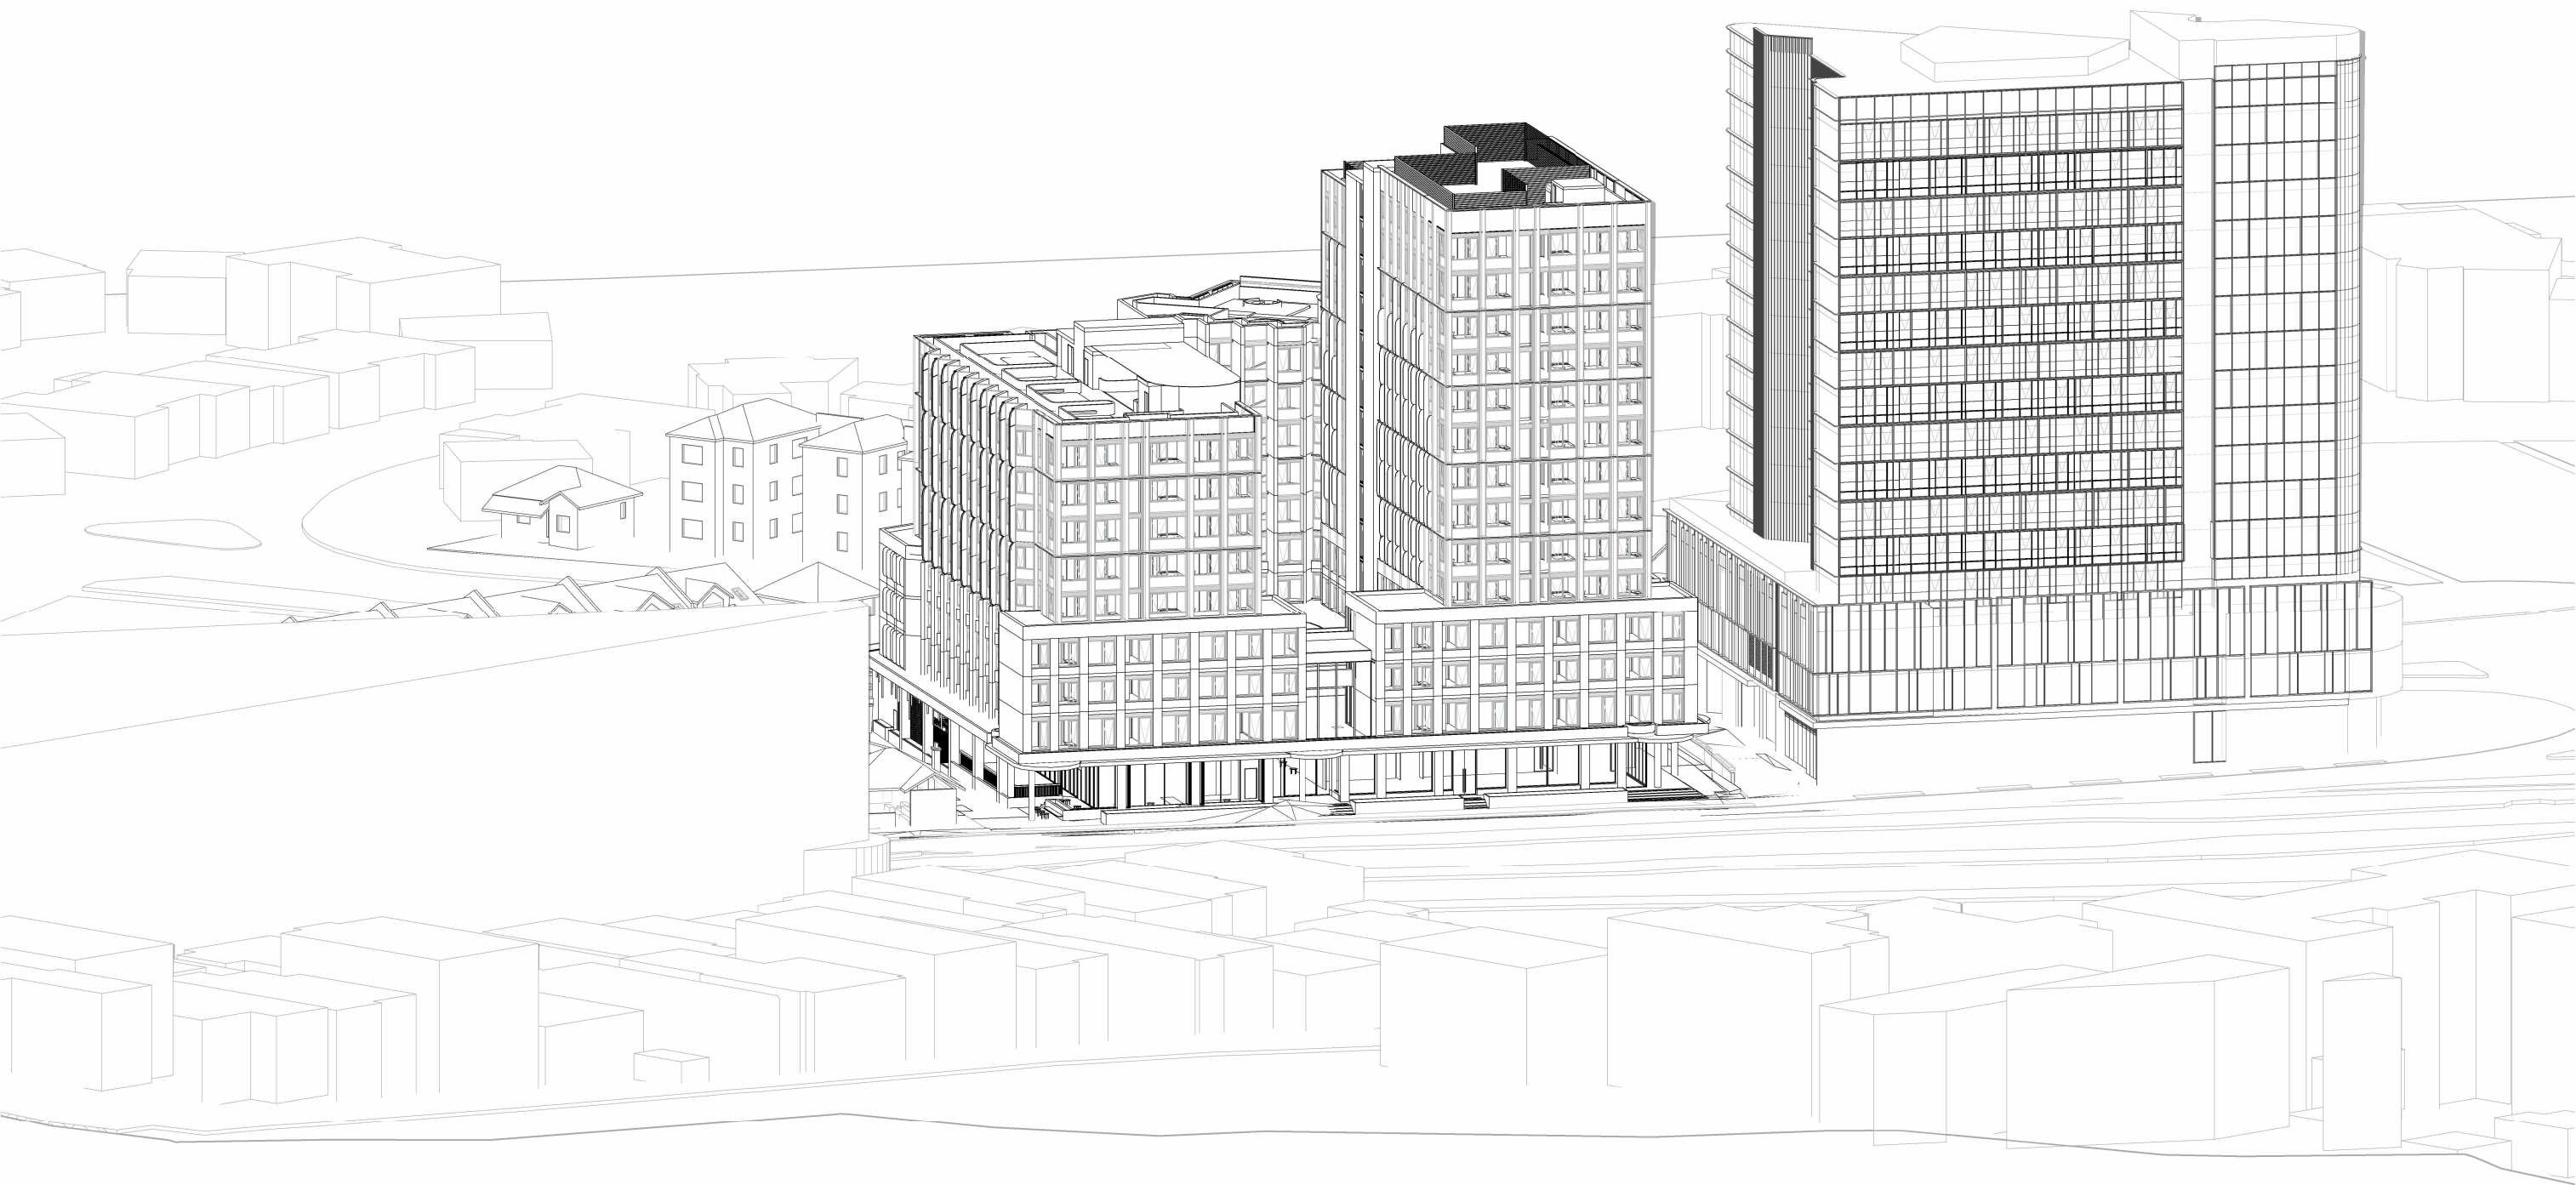

EYE OF SUN 0800 WINTER SOLSTICE

SCALE

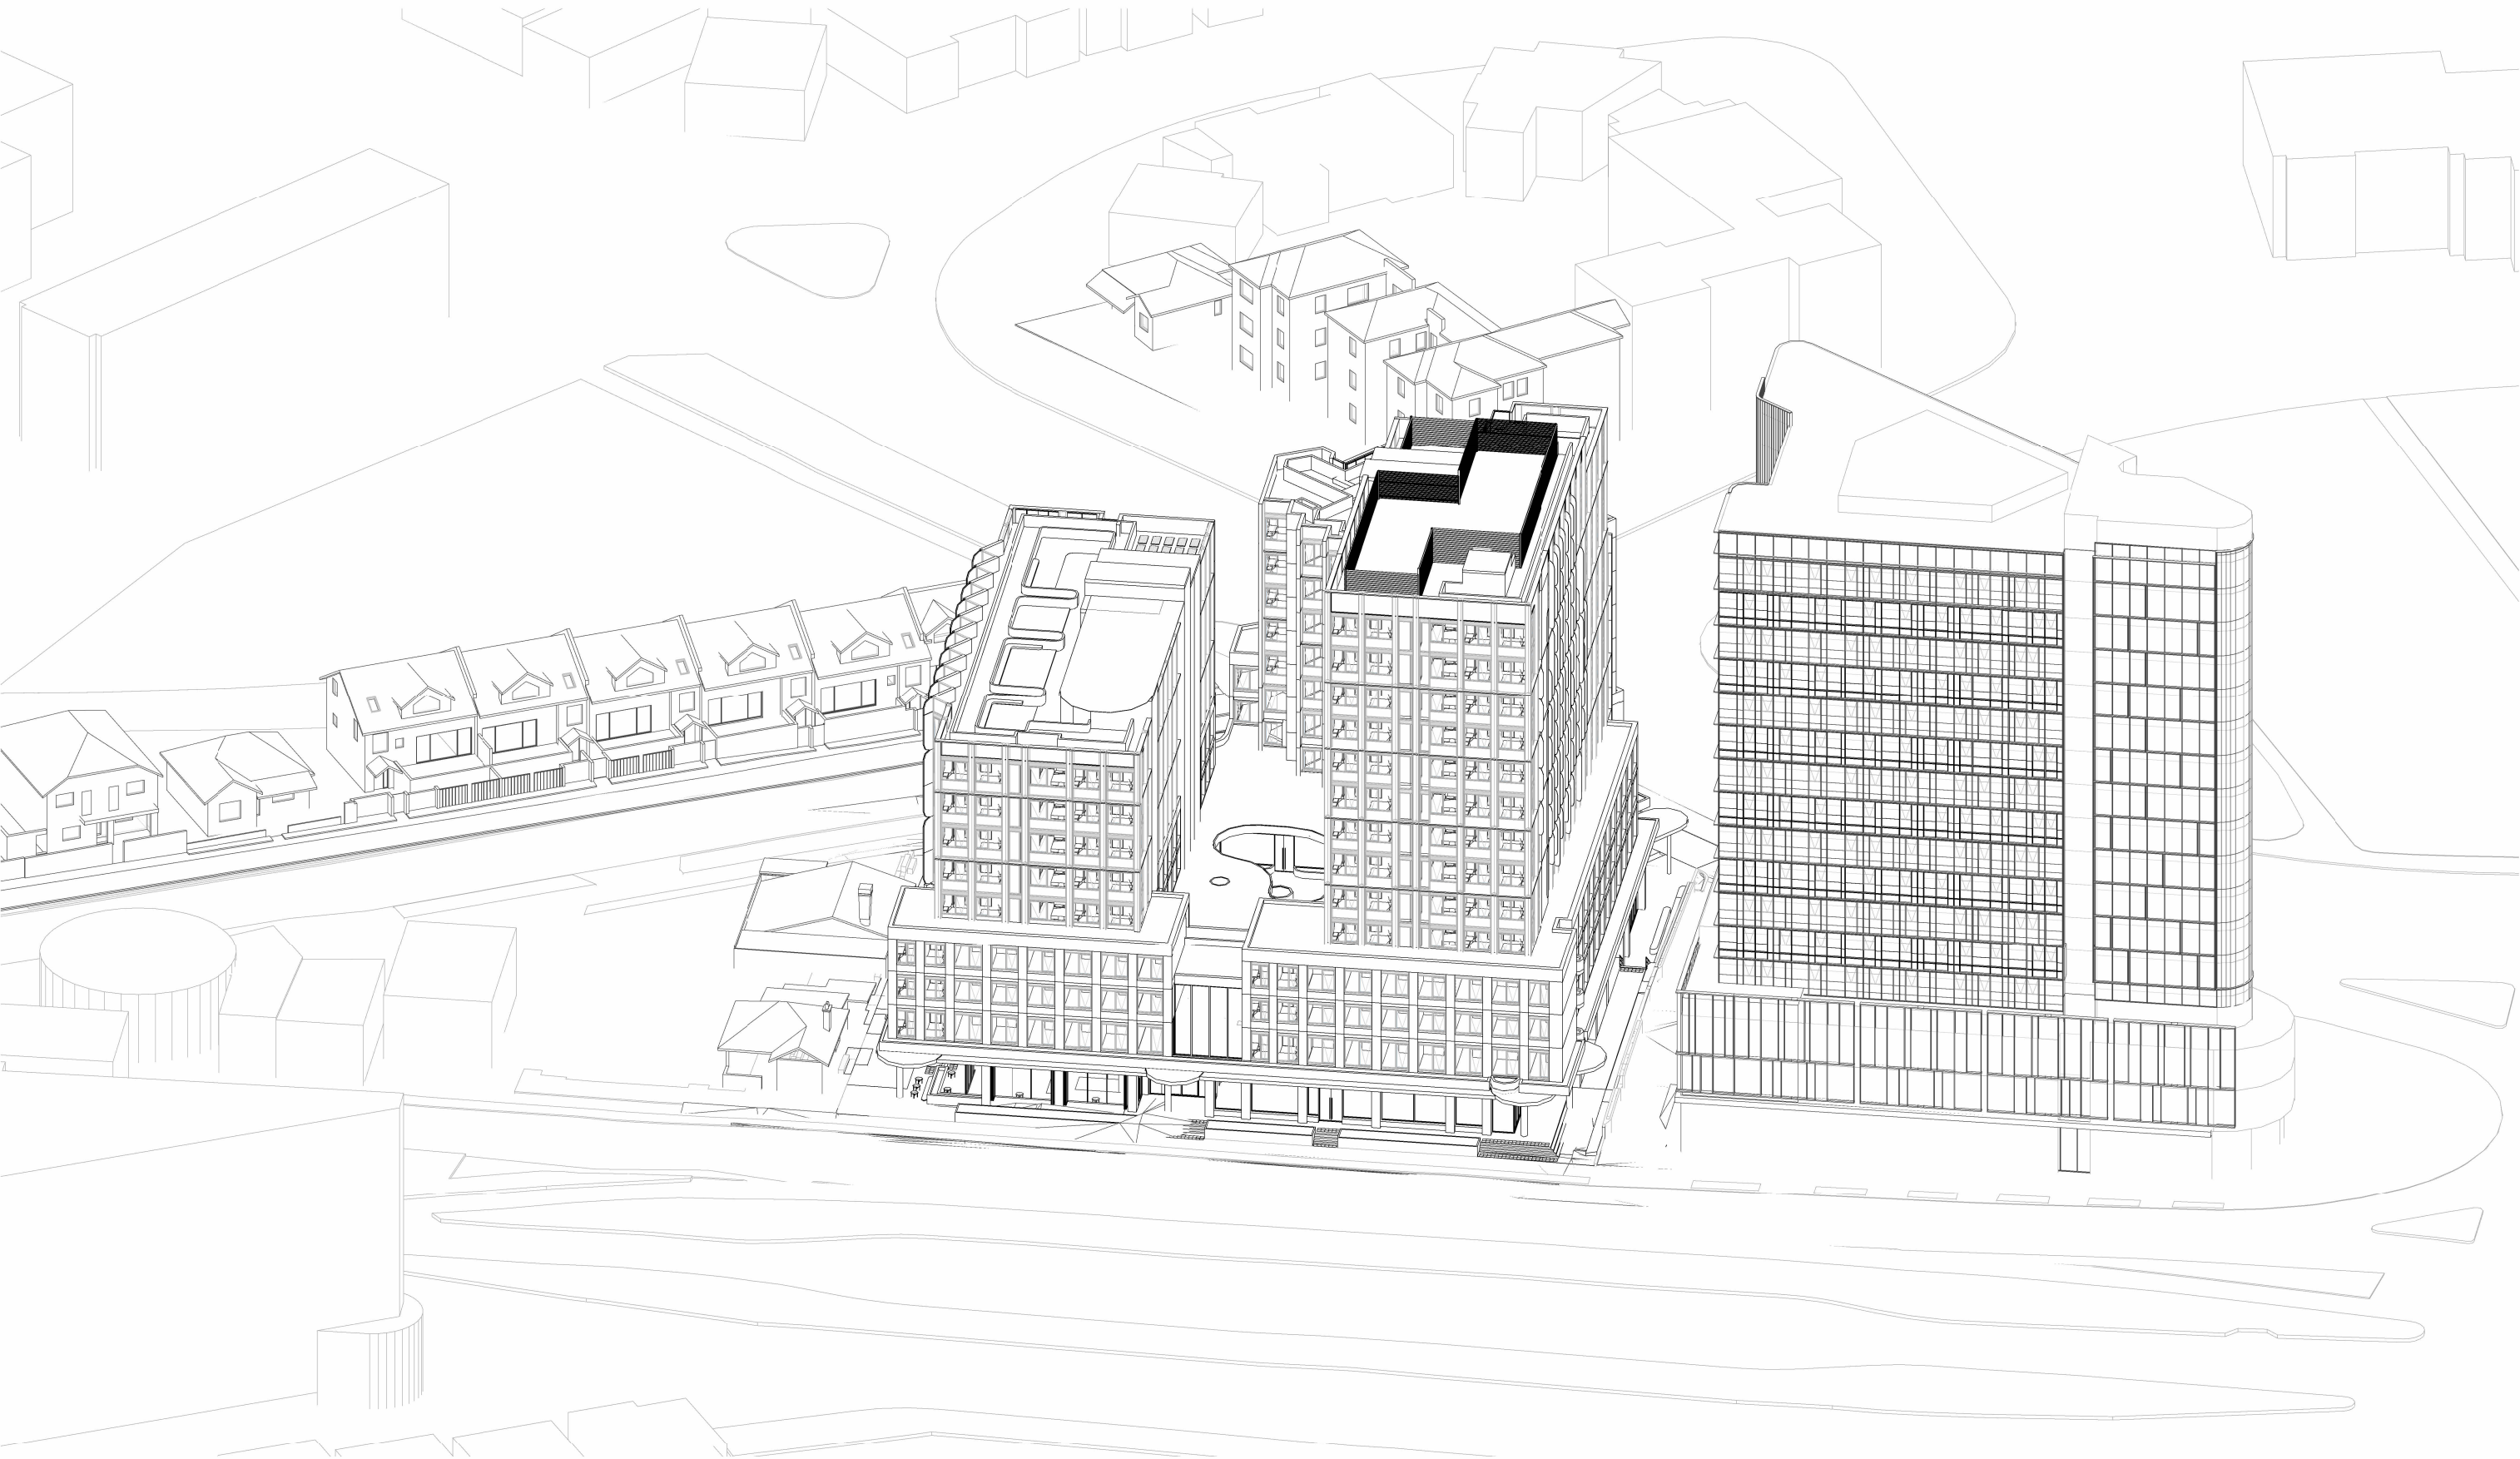

EYE OF SUN 1000 WINTER SOLSTICE

SCALE

Client

Avenor.

Project

KINGSFORD JUNCTION
ANZAC PDE KINGSFORD
NSW 2032

Drawing No.

SOLAR DIAGRAMS - SUN EYE VIEWS

Date

19.11.2025

Scale

ASB

Sheet Size

A1

Drawn

CC

Chk.

ASB

Job No.

6922

Drawing No.

DA-6010

Revision


/ 3

SJB Architects
Level 2, 490 Crown Street
Surry Hills NSW 2010

T 61 2 9380 9911


www.sjb.com.au



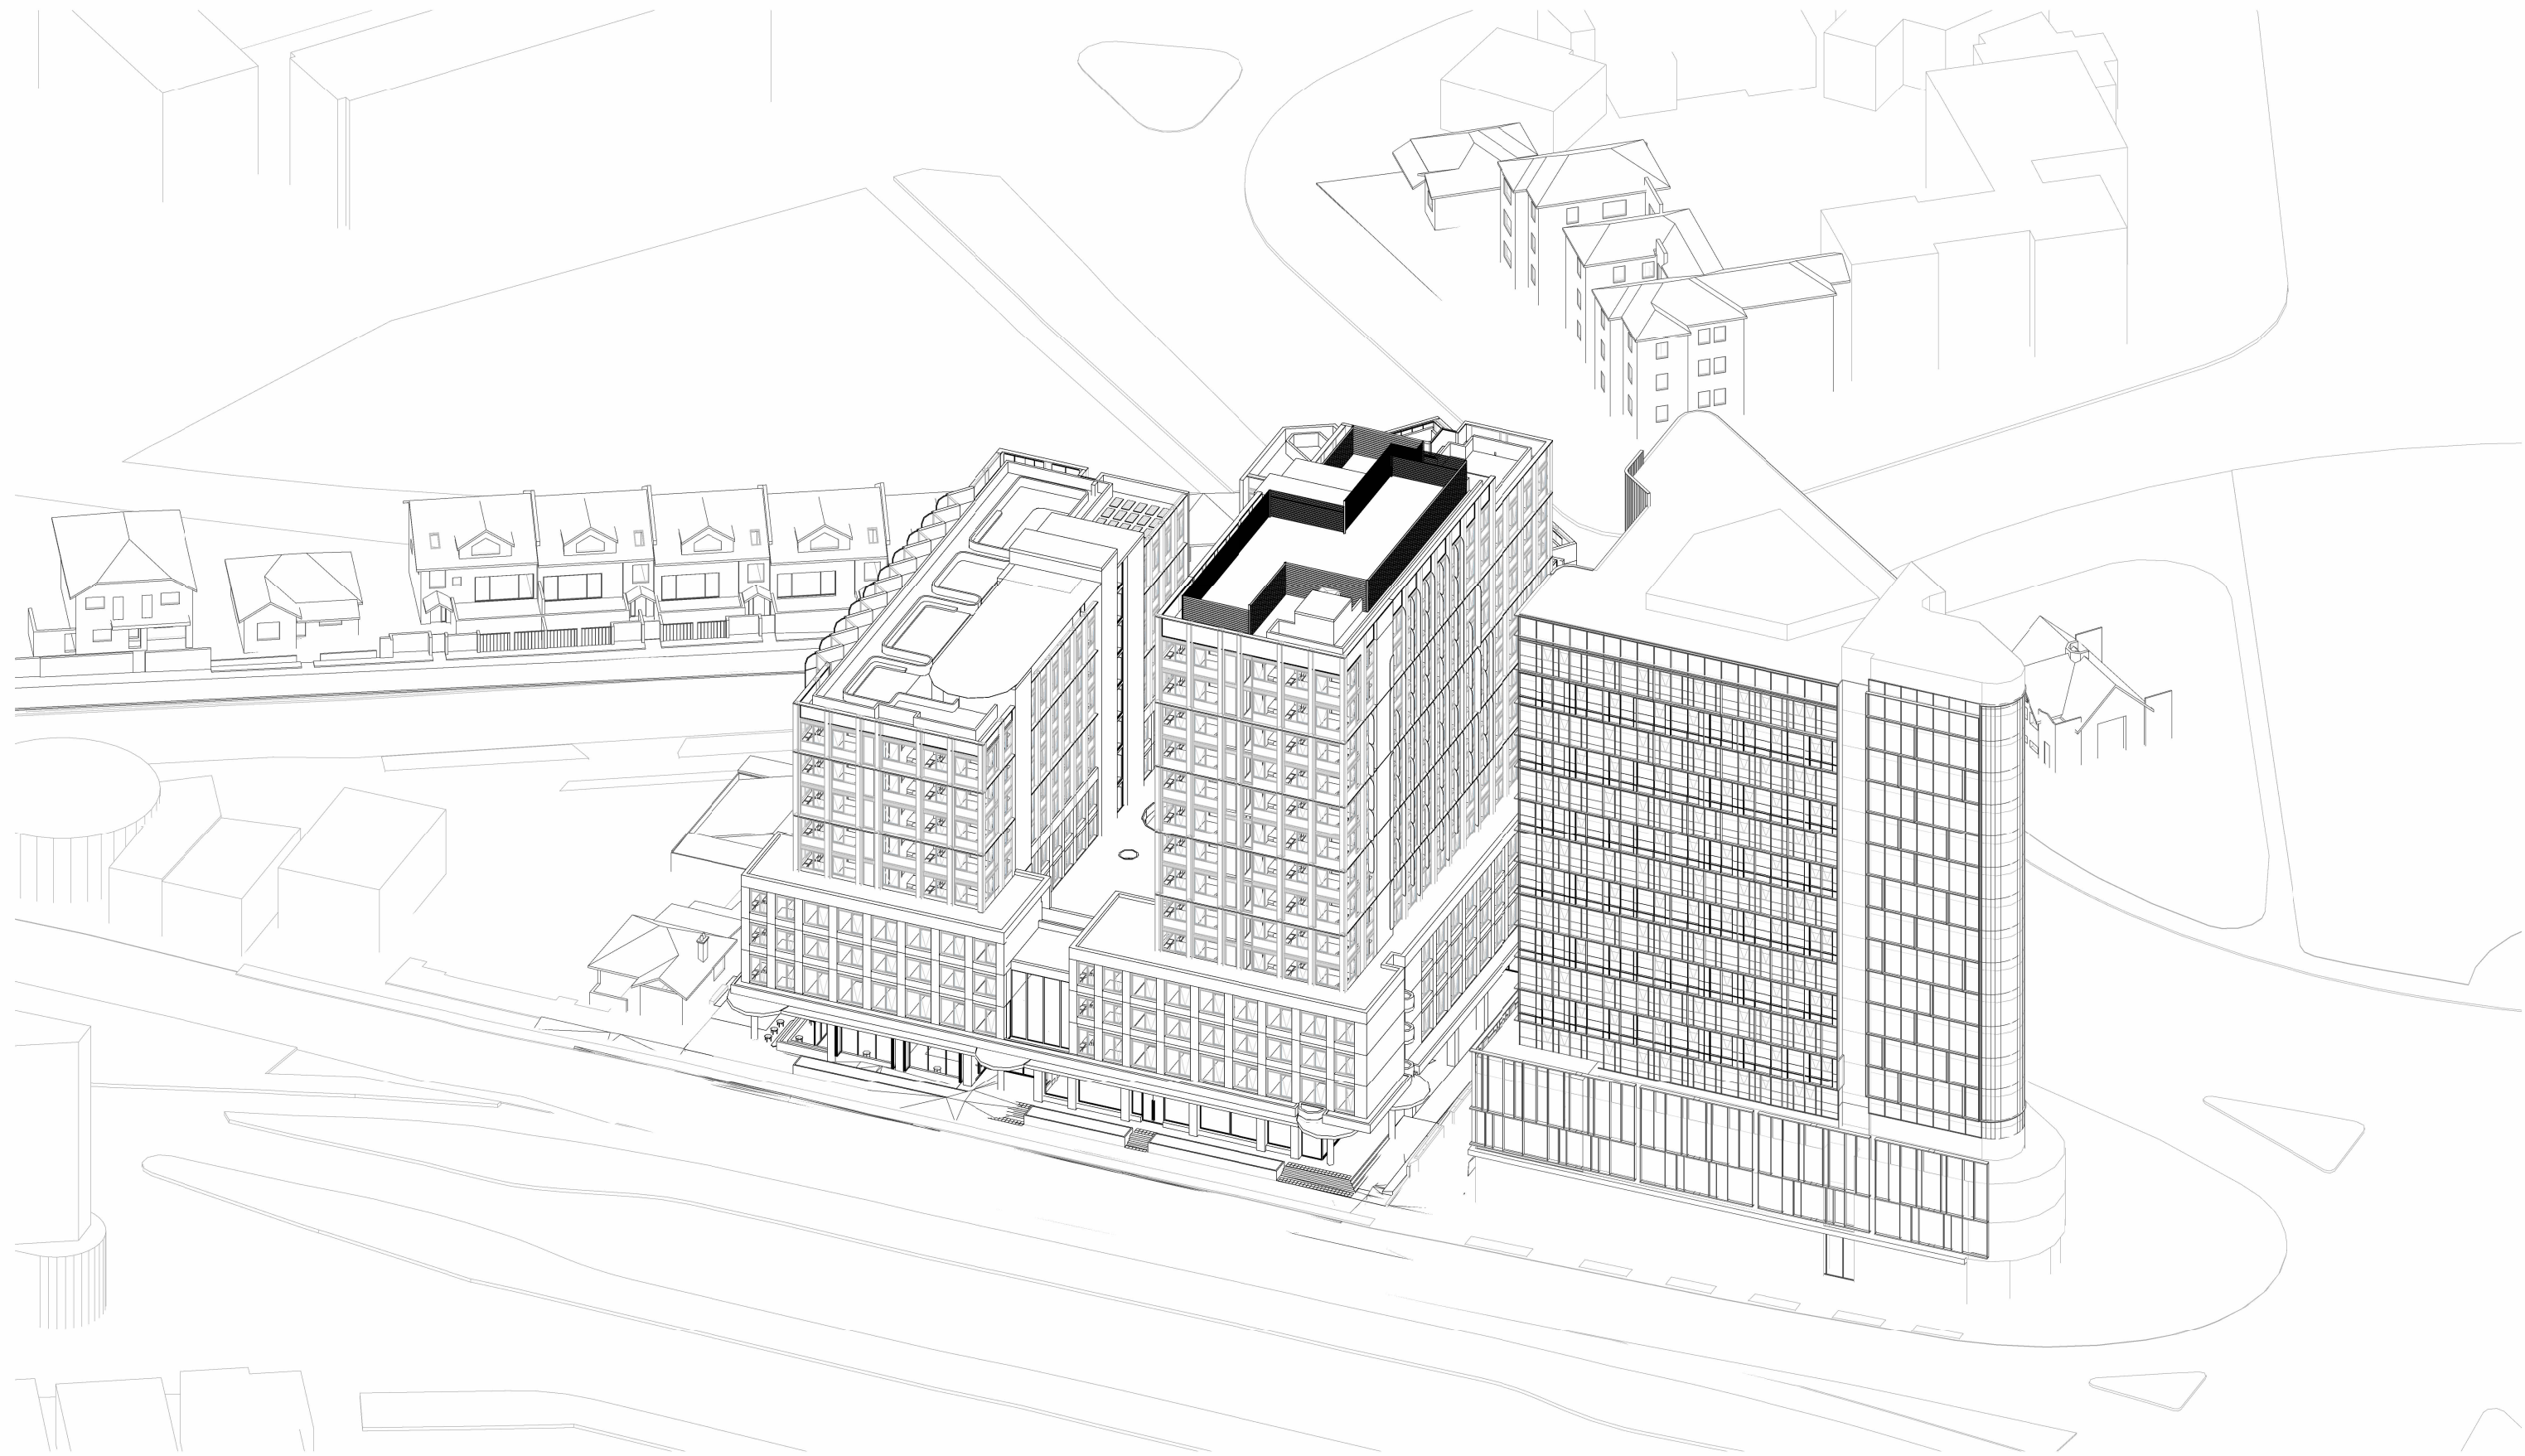

EYE OF SUN 1100 WINTER SOLSTICE

SCALE

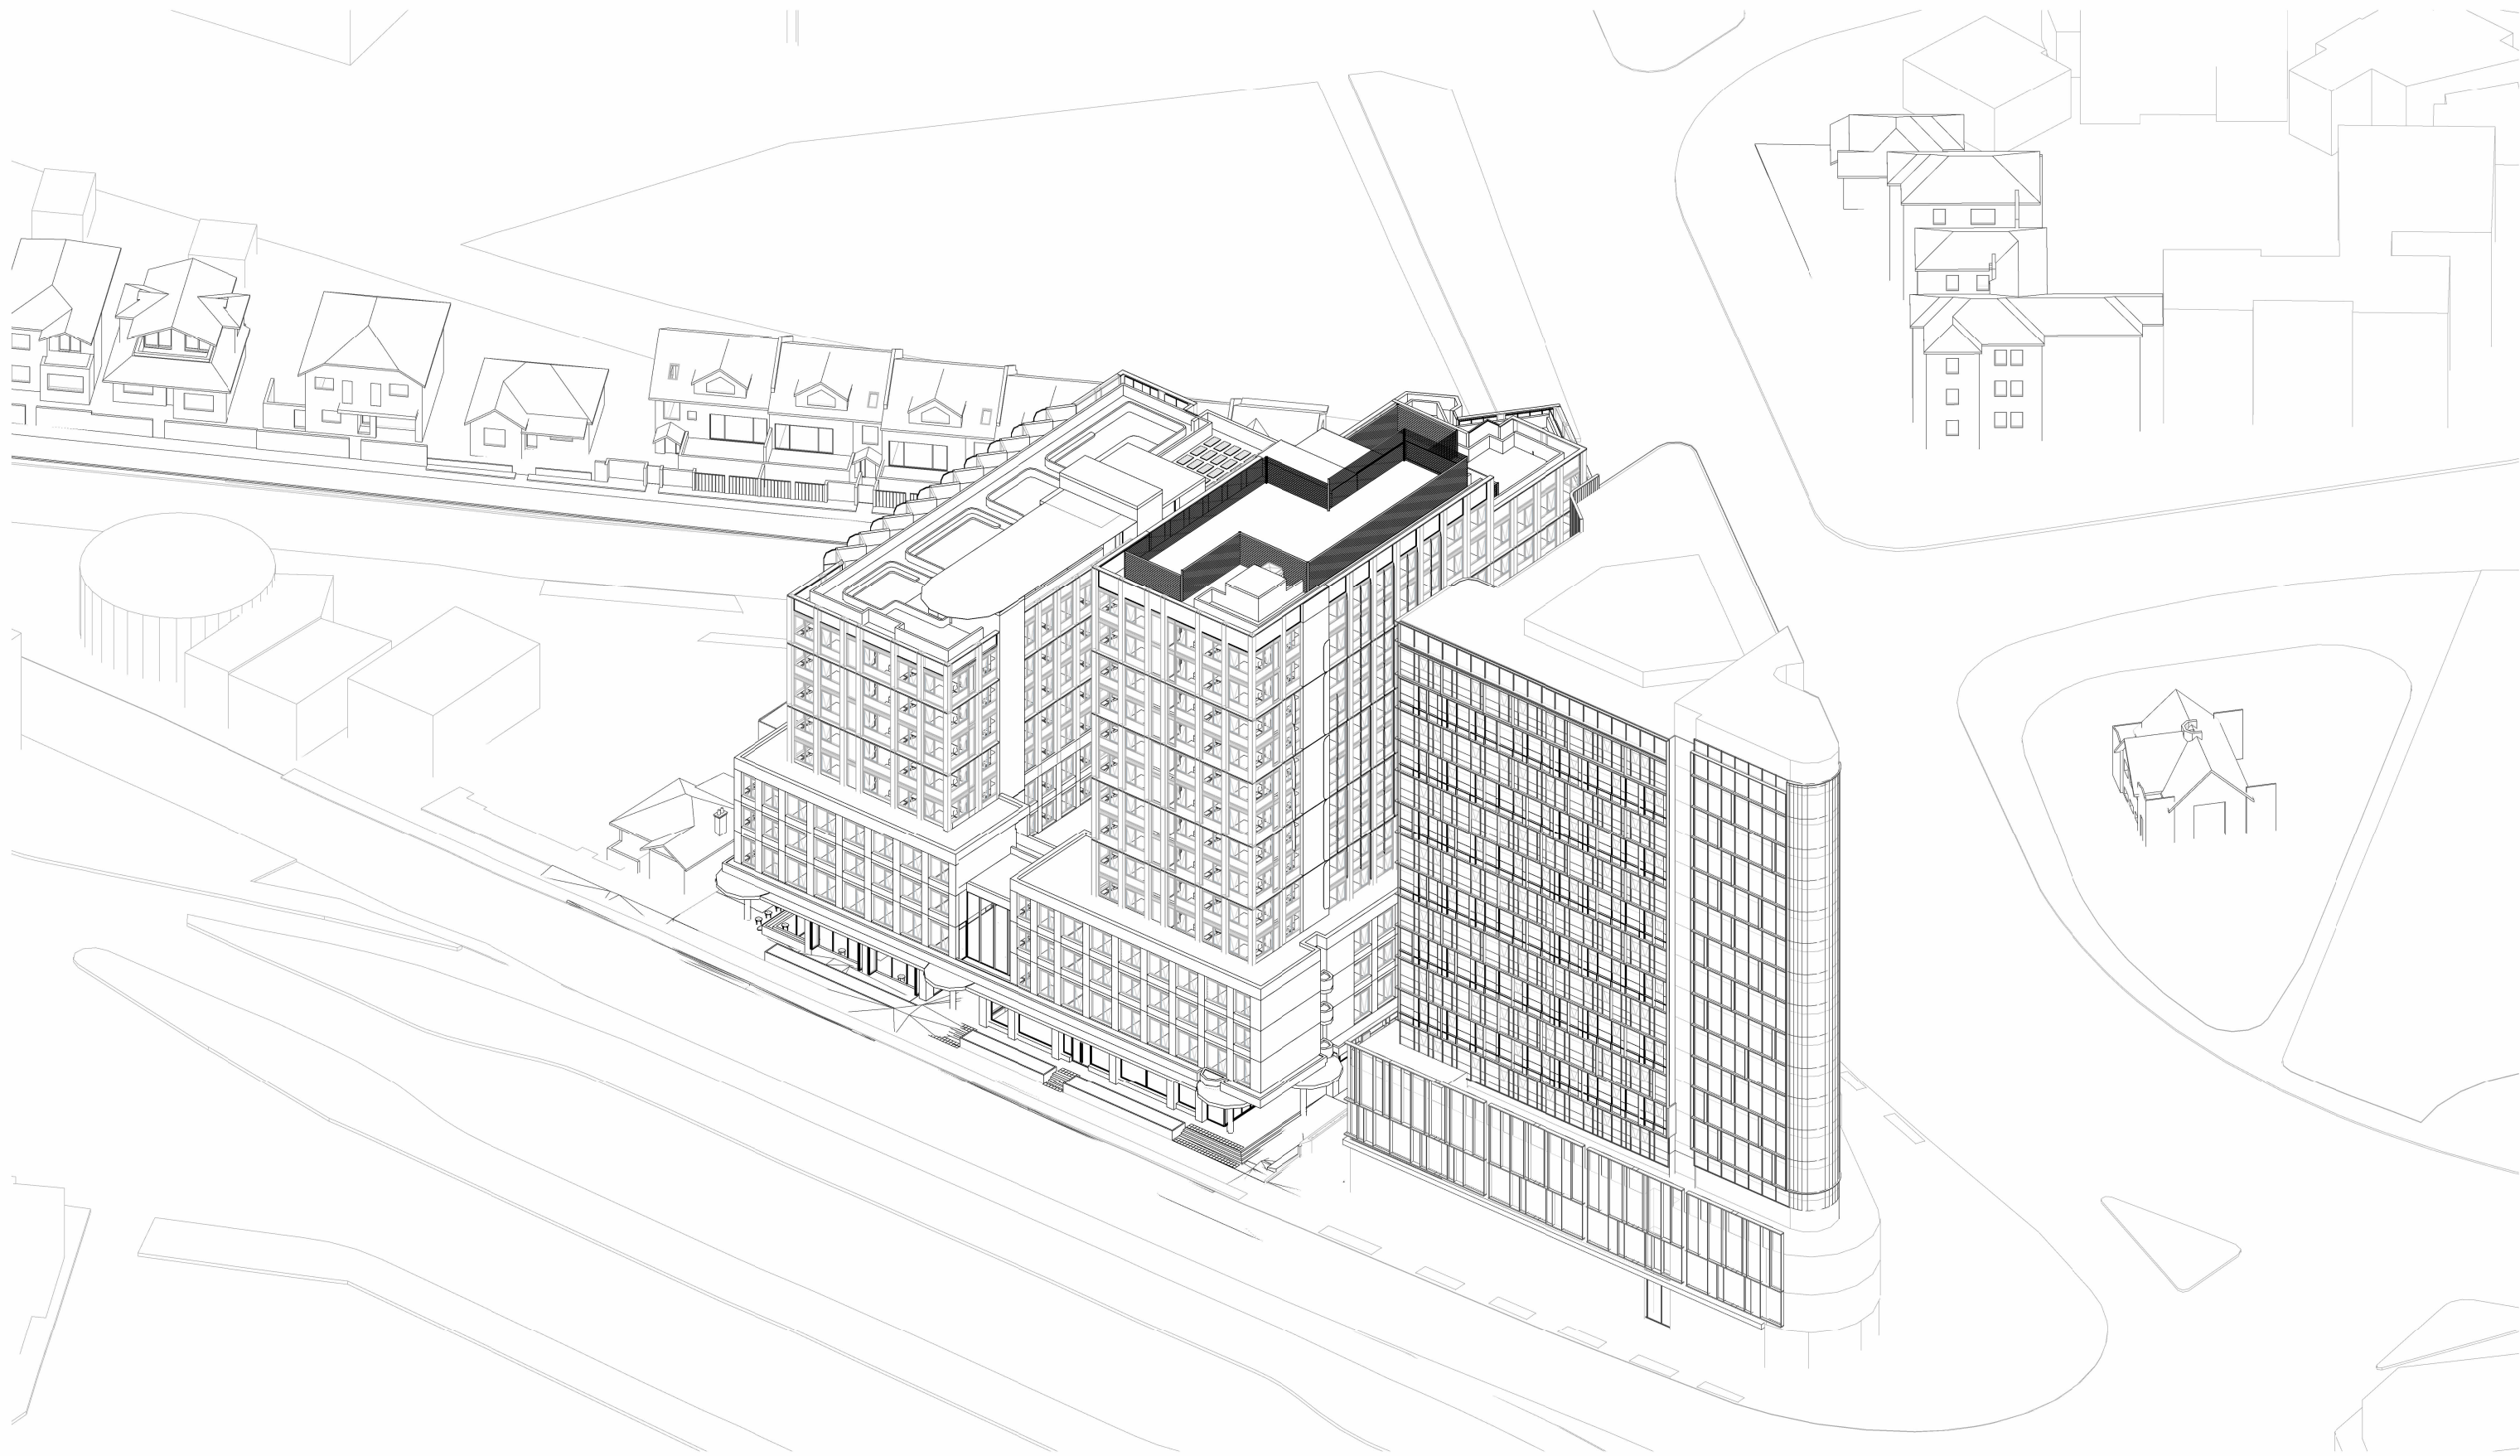


EYE OF SUN 1200 WINTER SOLSTICE

SCALE



EYE OF SUN 1300 WINTER SOLSTICE

SCALE

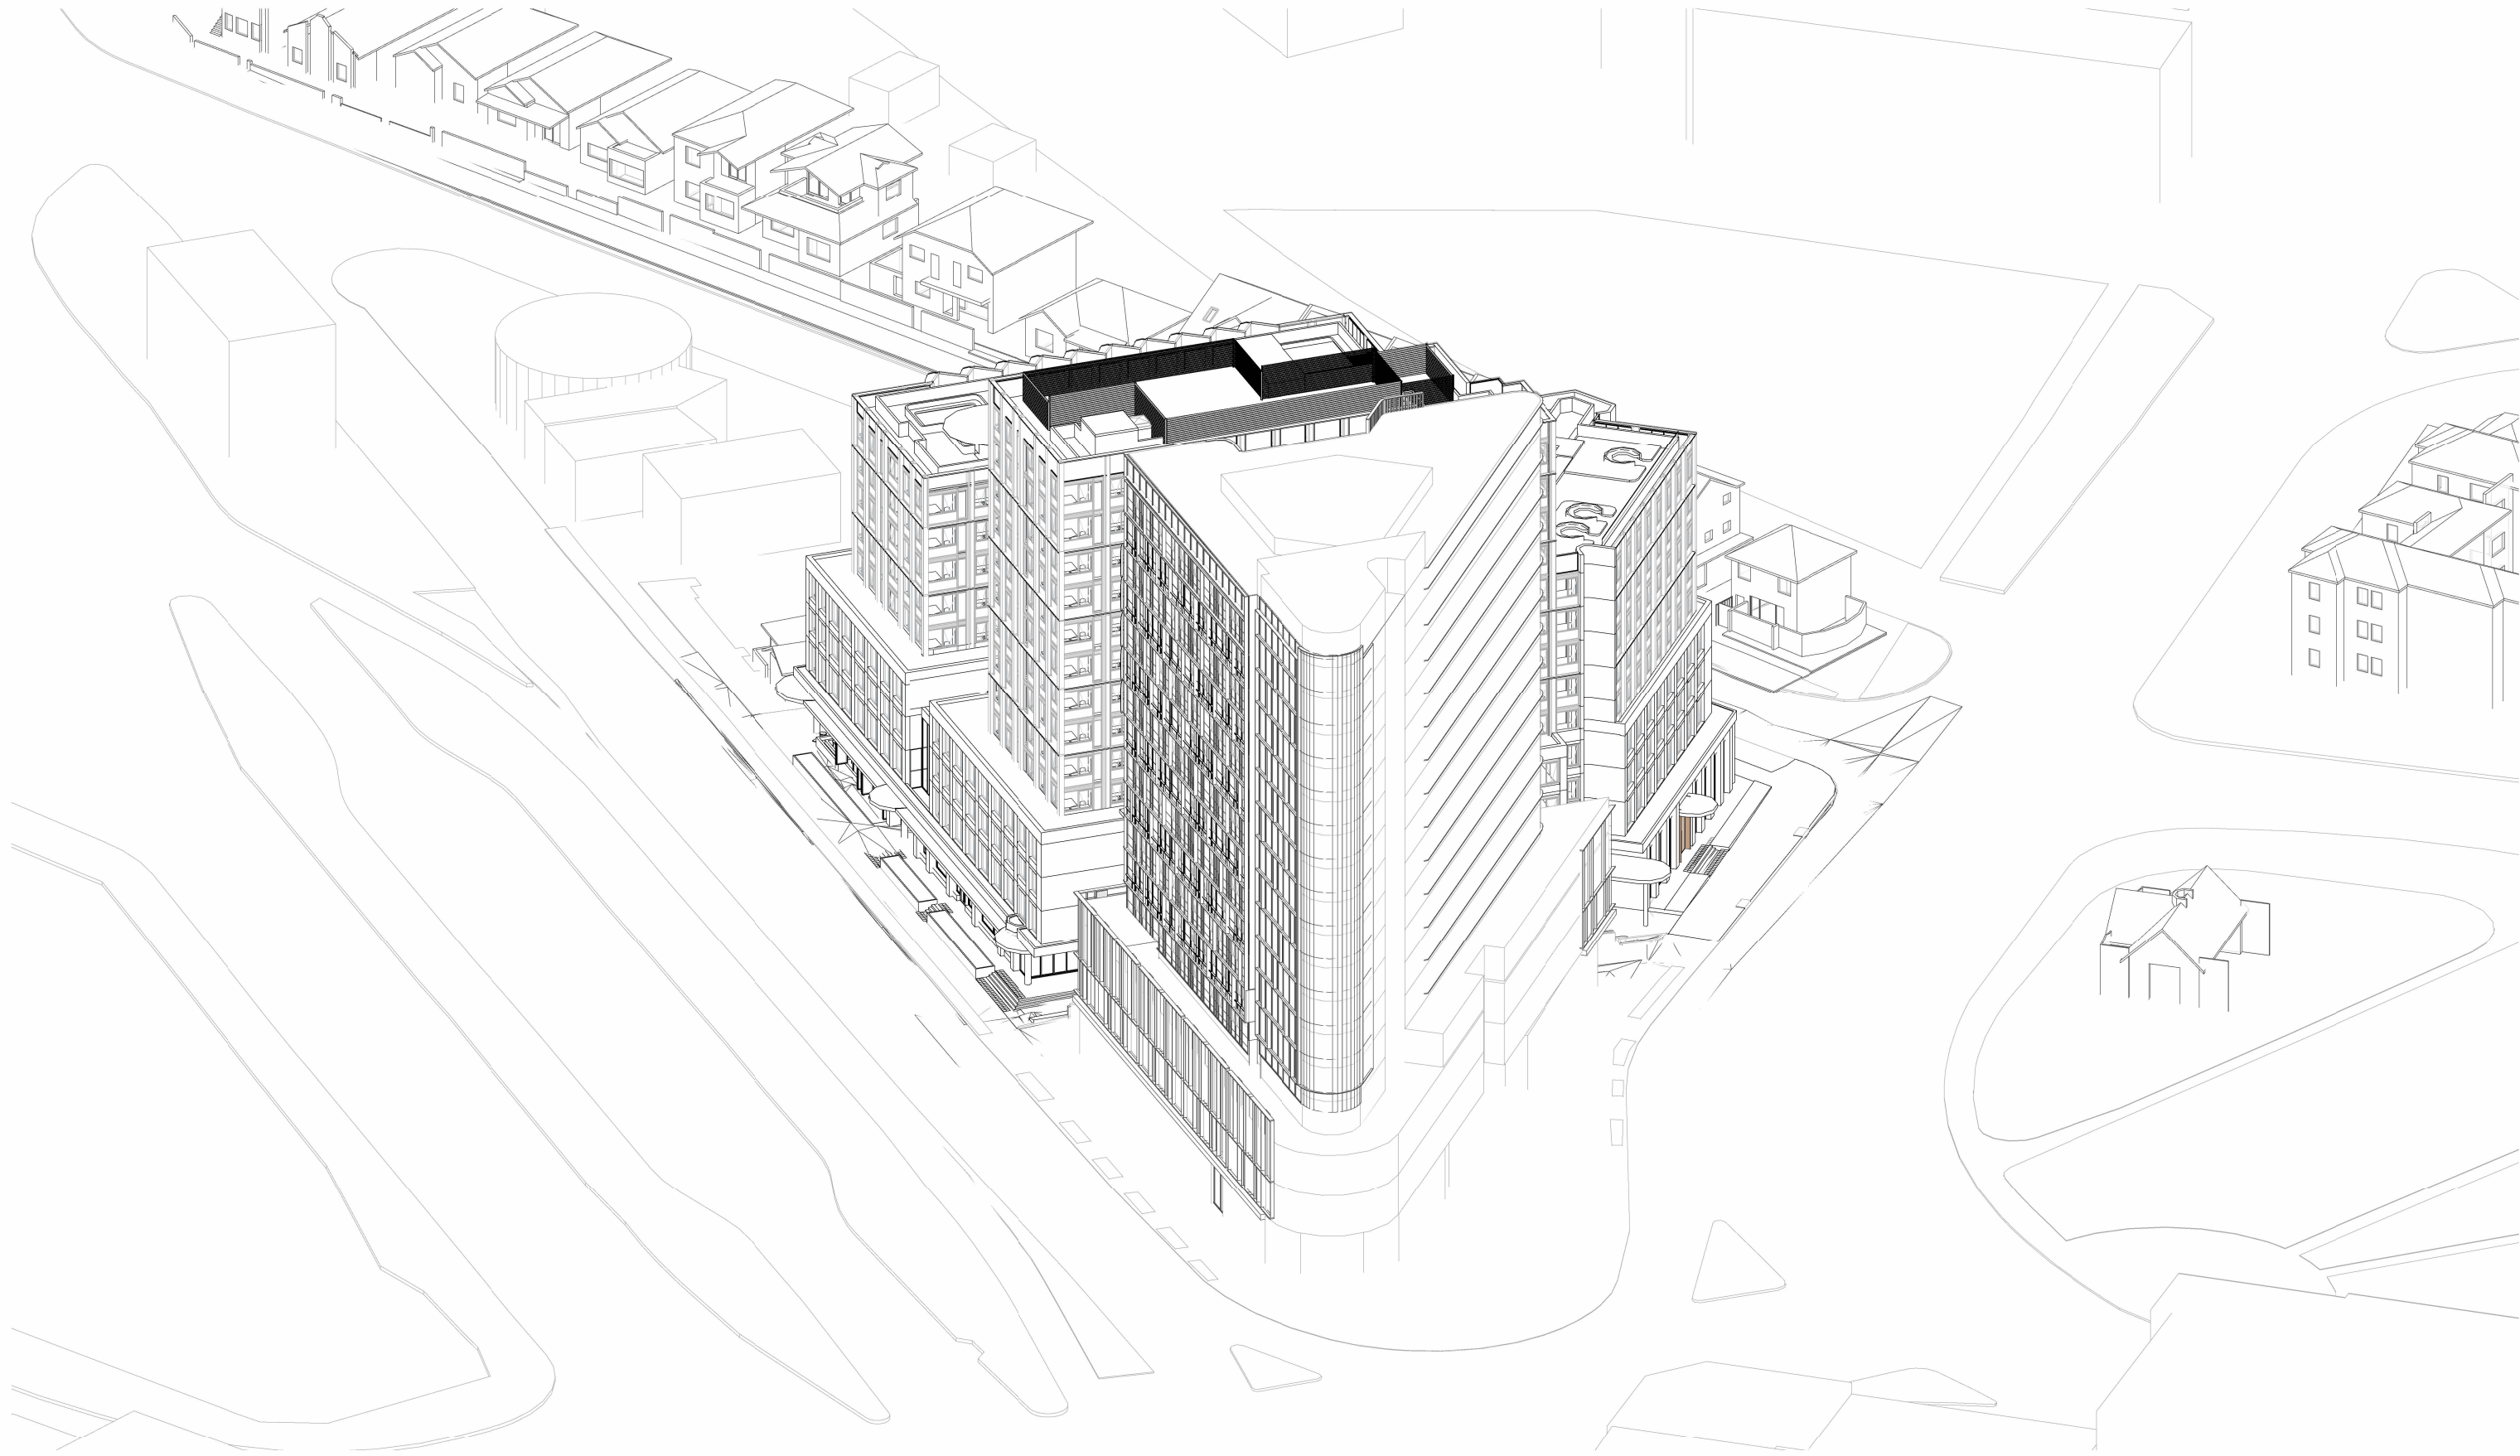

EYE OF SUN 1400 WINTER SOLSTICE

SCALE

In accepting and utilising this document the recipient agrees that SJB Architecture (NSW) Pty. Ltd. ACN 061 094 724 T/A SJB Architects, retain all common law, statutory law and other rights including copyright and intellectual property rights. The recipient agrees not to use this document for any purpose other than its intended use, to waive all claims against SJB Architects resulting from unauthorised changes or to reuse the document on other projects without prior written consent from SJB Architects. Under no circumstances shall transfer of this document be deemed a sale. SJB Architects makes no warranties of fitness for any purpose. The Builder/Contractor shall verify job dimensions prior to any work commencing. Use figured dimensions only. Do not scale drawings.

PRELIMINARY

Nominated Architects: Adam Haddow-7188 | John Pradel-7004

Rev	Date	Revision	By	Chk.
1	19.06.2025	FOR DA APPROVAL	CC	ASB
2	23.10.2025	FOR DA APPROVAL	CC	ASB
3	19.11.2025	FOR DA APPROVAL	CC	ASB

NOTE: MINOR CHANGES TO FORM AND CONFIGURATION MAY BE REQUIRED WHEN DRAWINGS ARE SUBSEQUENTLY PREPARED FOR CONSTRUCTION PURPOSES AFTER THE GRANT OF DEVELOPMENT CONSENT.

Client

Avenor.

Project

KINGSFORD JUNCTION
ANZAC PDE KINGSFORD
NSW 2032

Drawing Name

SOLAR DIAGRAMS - SUN EYE VIEWS

Date

19.11.2025

Scale

A1

Sheet Size

A1

Drawn

CC

Chk.

ASB

Job No.

6922

Drawing No.

DA-6011

Revision

/ 3

SJB Architects
Level 2, 490 Crown Street
Surry Hills NSW 2010

T 61 2 9380 9911



www.sjb.com.au





EYE OF SUN 1500 WINTER SOLSTICE
SCALE

In accepting and utilising this document the recipient agrees that SJB Architecture (NSW) Pty. Ltd. ACN 061 094 724 T/A SJB Architects, retain all common law, statutory law and other rights including copyright and intellectual property rights. The recipient agrees not to use this document for any purpose other than its intended use; to waive all claims against SJB Architects resulting from unauthorised changes; or to reuse the document on other projects without prior written consent from SJB Architects. Under no circumstances shall transfer of this document be deemed a sale. SJB Architects makes no warranties of fitness for any purpose. The Builder/Contractor shall verify job dimensions prior to any work commencing. Use figured dimensions only. Do not scale drawings.

 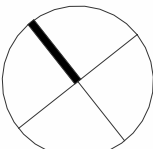

Nominated Architects: Adam Haddow-7188 | John Pradel-7004

Rev	Date	Revision	By	Chk.
1	19.06.2025	FOR DA APPROVAL	CC	ASB
2	23.10.2025	FOR DA APPROVAL	CC	ASB
3	19.11.2025	FOR DA APPROVAL	CC	ASB

NOTE: MINOR CHANGES TO FORM AND CONFIGURATION MAY BE REQUIRED WHEN DRAWINGS ARE SUBSEQUENTLY PREPARED FOR CONSTRUCTION PURPOSES AFTER THE GRANT OF DEVELOPMENT CONSENT.

Client



Project

KINGSFORD JUNCTION
ANZAC PDE KINGSFORD
NSW 2032

Drawing Name

SOLAR DIAGRAMS - SUN EYE VIEWS

Date

Scale

Sheet Size

19.11.2025

A1

Drawn

Chk.

Job No.

Author

Checker

6922

Drawing No.

DA-6012

Revision

/ 3


SJB Architects

Level 2, 490 Crown Street
Sunny Hills NSW 2010


T 61 2 9380 9911

www.sjb.com.au




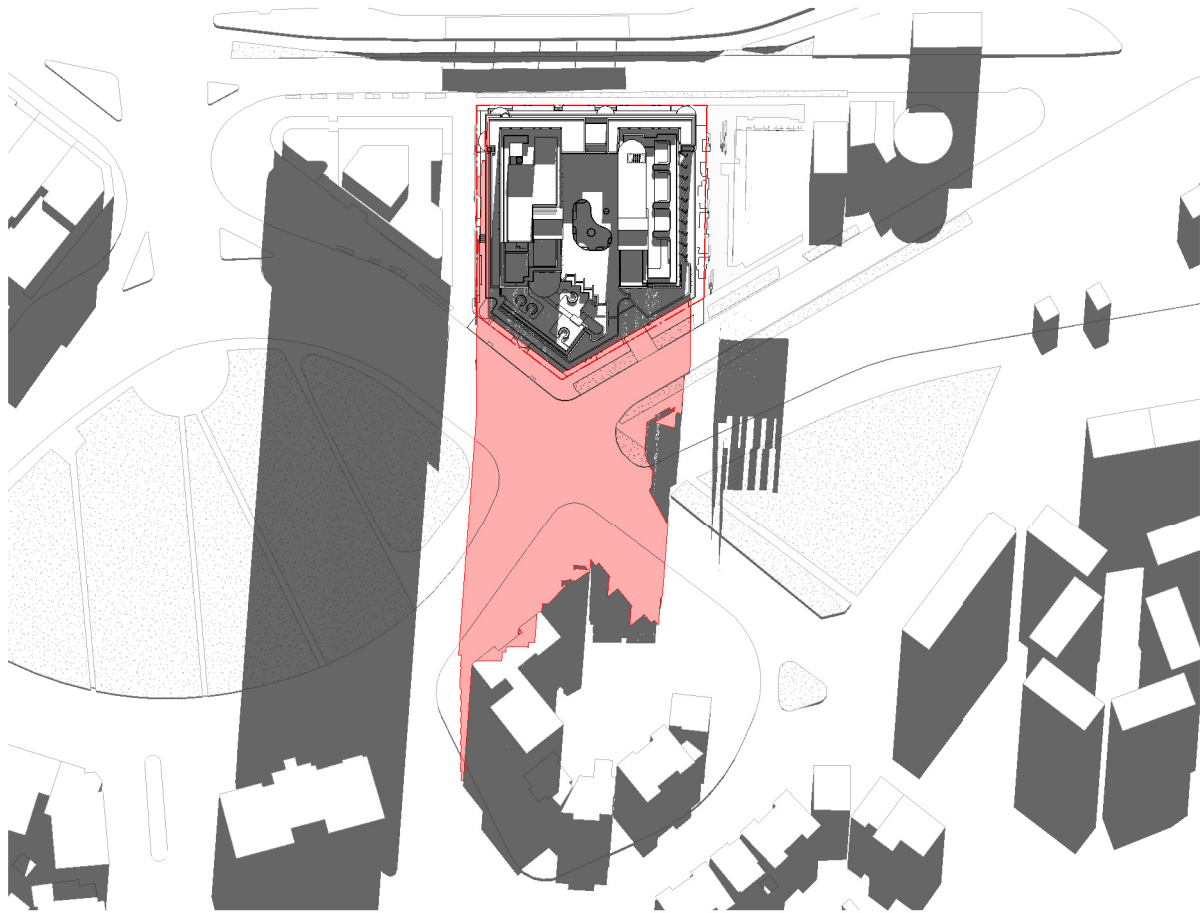


SHADOWS 0900
SCALE 1:1000

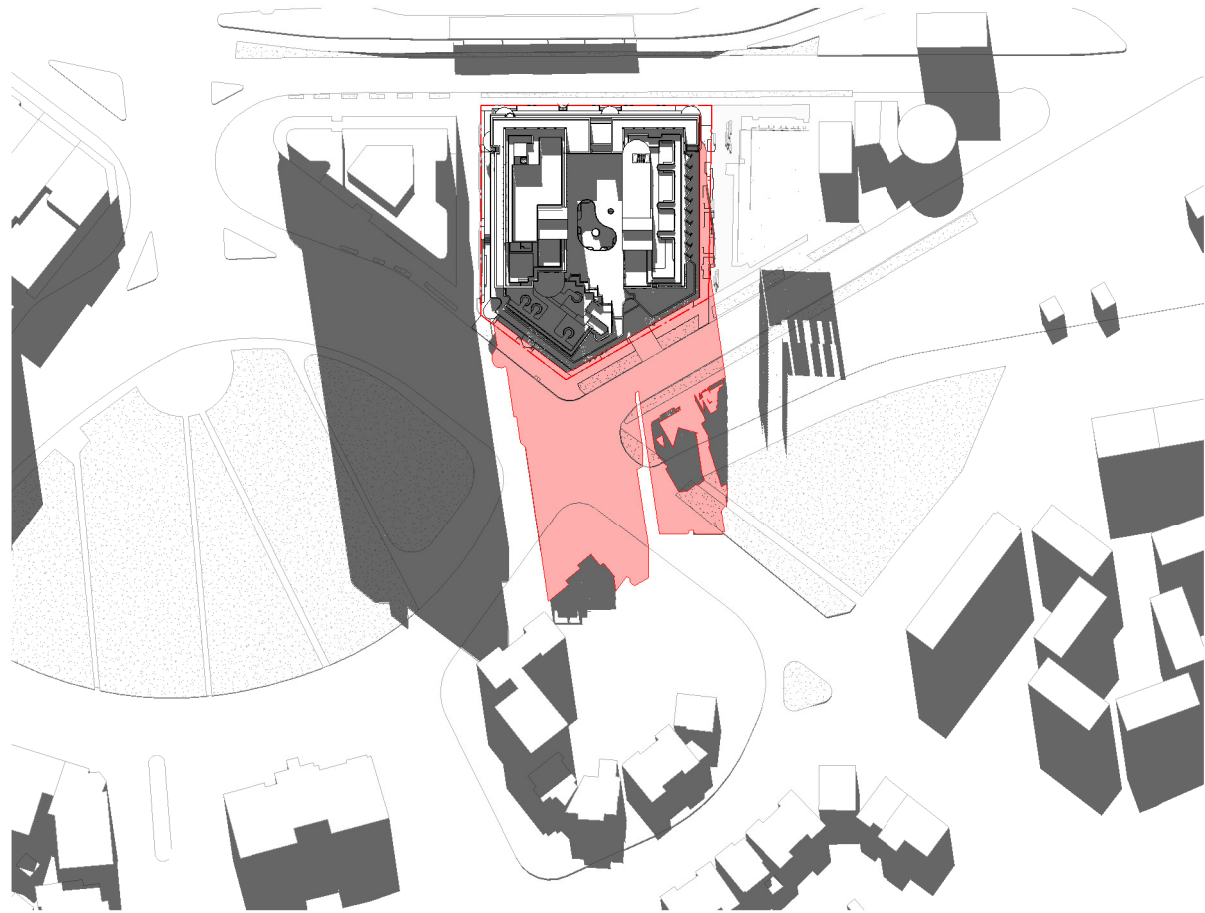

SHADOWS 1000
SCALE 1:1000

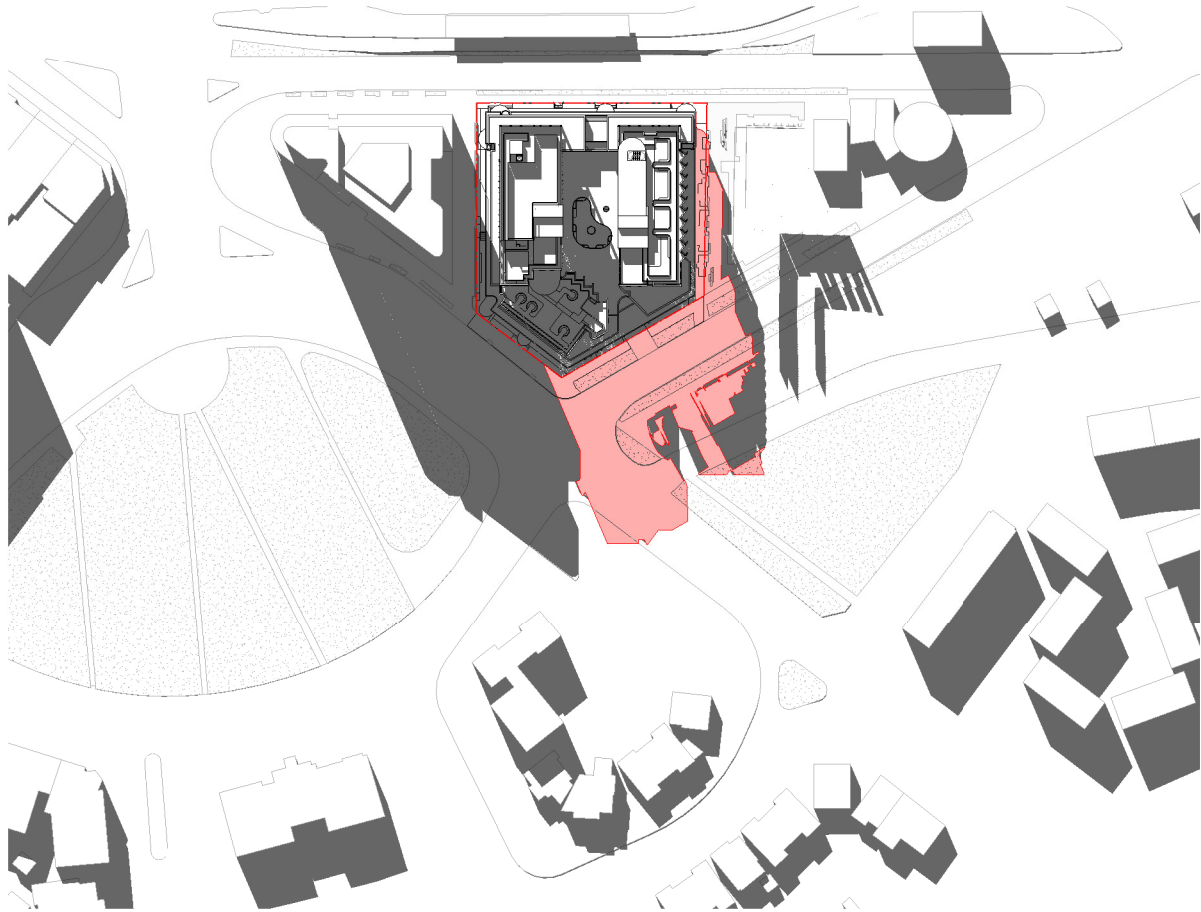

SHADOWS 1100
SCALE 1:1000

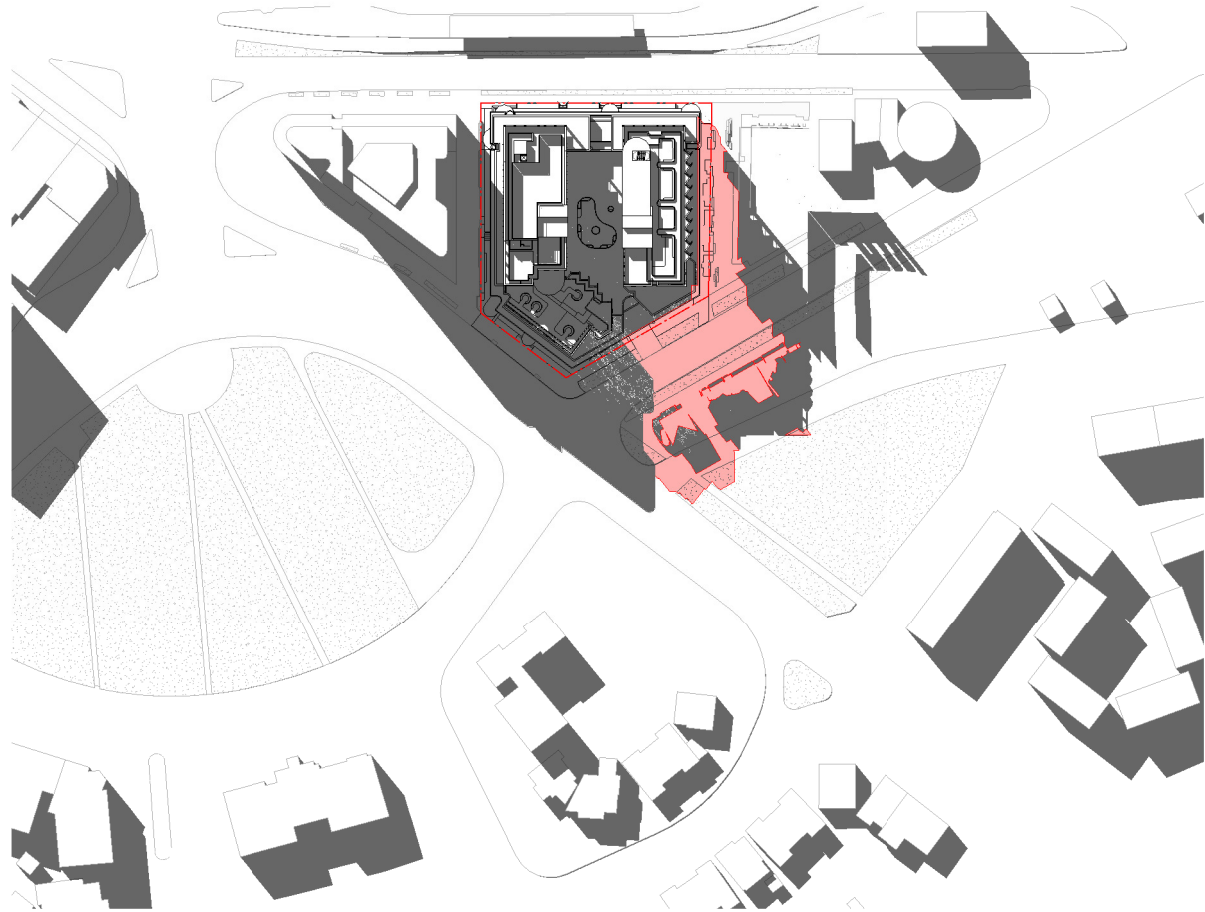

SHADOWS 1200
SCALE 1:1000

LEGEND:
PROPOSED SHADOWS

In accepting and utilising this document the recipient agrees that SJB Architecture (NSW) Pty. Ltd. ACN 081 094 724 T/A SJB Architects, retain all common law, statutory law and other rights including copyright and intellectual property rights. The recipient agrees not to use this document for any purpose other than its intended use, to waive all claims against SJB Architects resulting from unauthorised changes, or to reuse the document on other projects without prior written consent from SJB Architects. Under no circumstances shall transfer of this document be deemed a sale. SJB Architects makes no warranties of fitness for any purpose. The Builder/Contractor shall verify job dimensions prior to any work commencing. Use figured dimensions only. Do not scale drawings.

PRELIMINARY



0 1 2 5m
1:100 @A1

Nominated Architects: Adam Haddow-7188 | John Pradel-7004

Rev	Date	Revision	By	Chk.
1	19.06.2025	FOR DA APPROVAL	CC	ASB
2	23.10.2025	FOR DA APPROVAL	CC	ASB
3	19.11.2025	FOR DA APPROVAL	CC	ASB

NOTE: MINOR CHANGES TO FORM AND CONFIGURATION MAY BE REQUIRED WHEN DRAWINGS ARE SUBSEQUENTLY PREPARED FOR CONSTRUCTION PURPOSES AFTER THE GRANT OF DEVELOPMENT CONSENT.

Client

Avenor.

Project

KINGSFORD JUNCTION
ANZAC PDE KINGSFORD
NSW 2032

Drawing Name

SHADOW DIAGRAMS

Date

19.11.2025

Scale

As indicated

Sheet Size

A1

Drawn

CC

Chk.

ASB

Job No.

6922

Drawing No.

DA-6020

Revision

/ 3


SJB Architects

Level 2, 490 Crown Street
Surry Hills NSW 2010


T 61 2 9380 9911

www.sjb.com.au




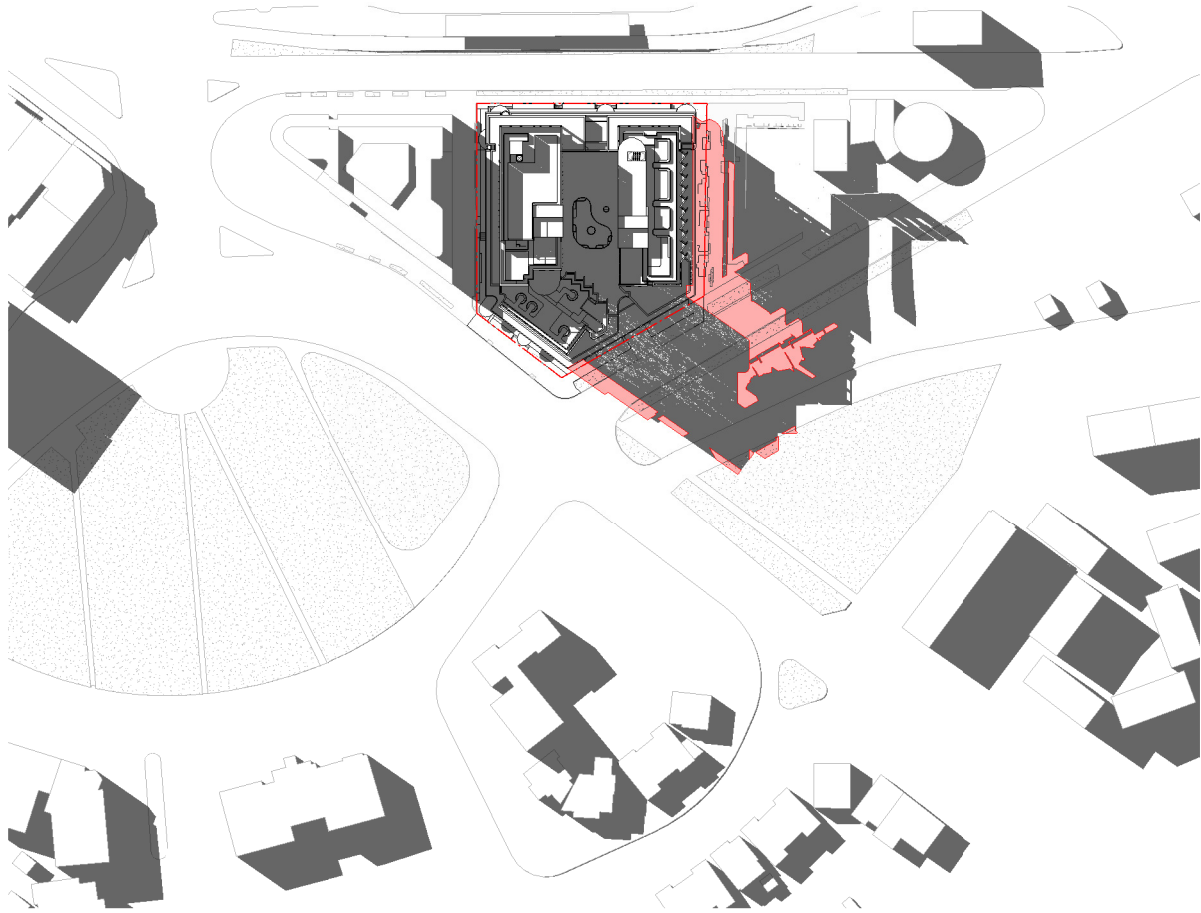

SHADOWS 1300
SCALE 1:1000

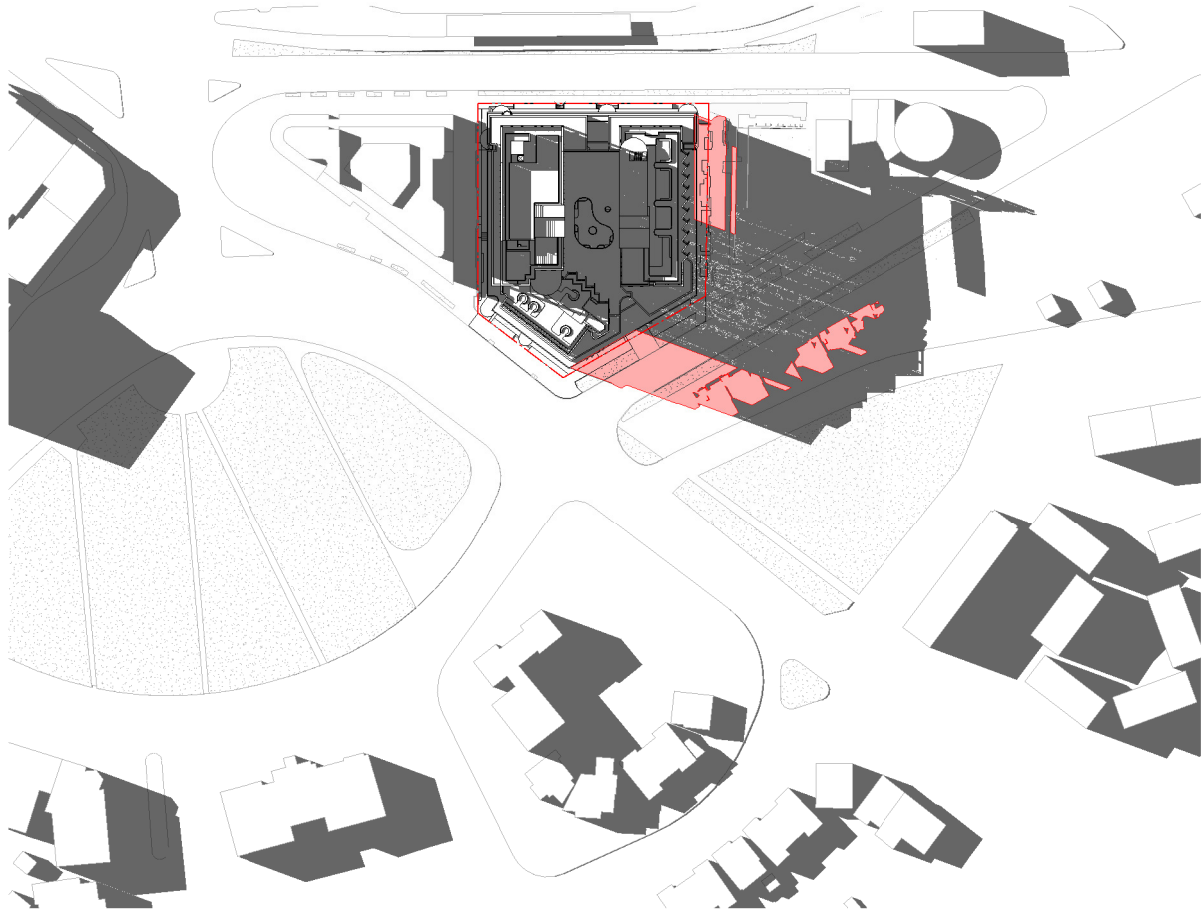

SHADOWS 1400
SCALE 1:1000

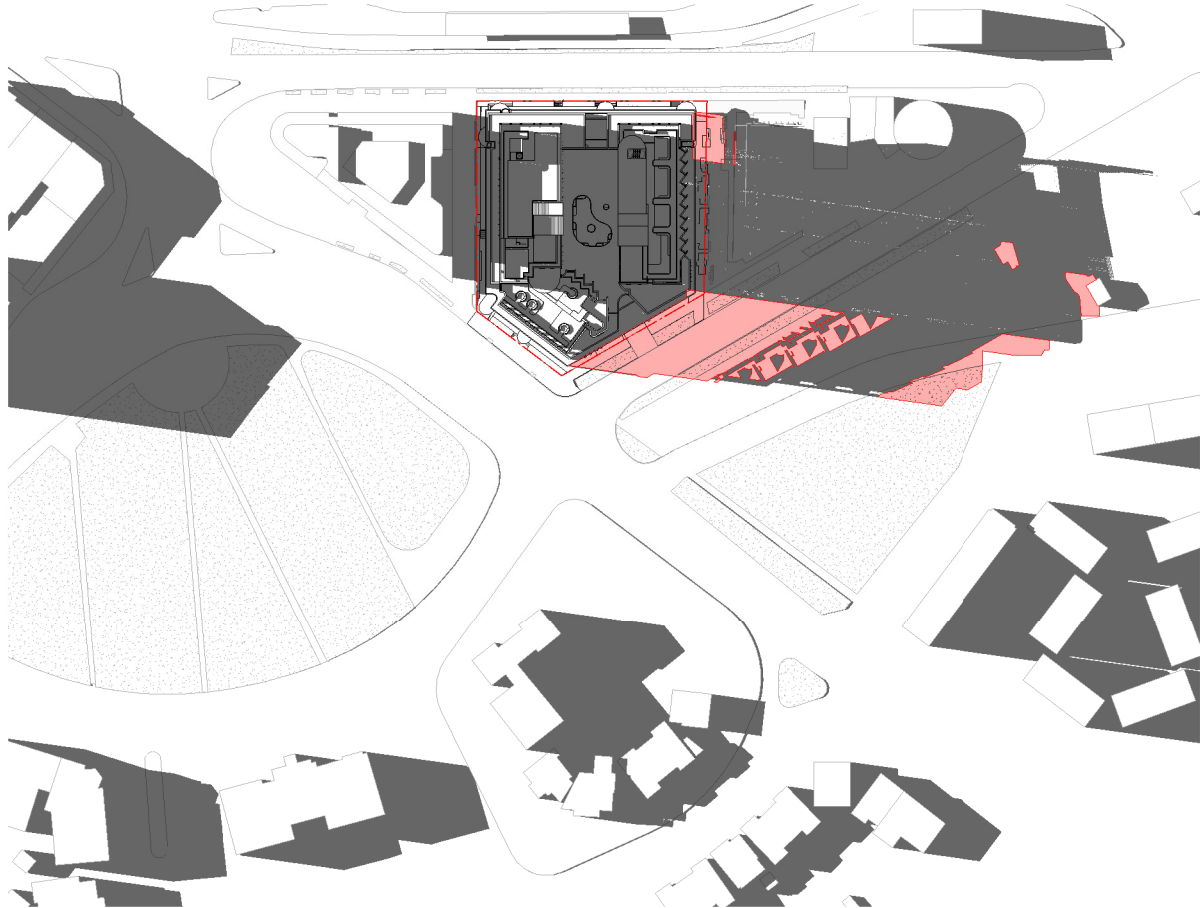


SHADOWS 1500
SCALE 1:1000

LEGEND:
 PROPOSED SHADOWS

In accepting and utilising this document the recipient agrees that SJB Architecture (NSW) Pty. Ltd. ACN 081 994 724 T/A SJB Architects, retain all common law, statutory law and other rights including copyright and intellectual property rights. The recipient agrees not to use this document for any purpose other than its intended use, to waive all claims against SJB Architects resulting from unauthorised changes, or to reuse the document on other projects without prior written consent from SJB Architects. Under no circumstances shall transfer of this document be deemed a sale. SJB Architects makes no warranties of fitness for any purpose. The Builder/Contractor shall verify job dimensions prior to any work commencing. Use figured dimensions only. Do not scale drawings.

PRELIMINARY

 

Nominated Architects: Adam Haddow-7188 | John Pradel-7004

Rev	Date	Revision	By	Chk.
1	19.06.2025	FOR DA APPROVAL	CC	ASB
2	23.10.2025	FOR DA APPROVAL	CC	ASB
3	19.11.2025	FOR DA APPROVAL	CC	ASB

NOTE: MINOR CHANGES TO FORM AND CONFIGURATION MAY BE REQUIRED WHEN DRAWINGS ARE SUBSEQUENTLY PREPARED FOR CONSTRUCTION PURPOSES AFTER THE GRANT OF DEVELOPMENT CONSENT.

Client

Avenor.

Project

KINGSFORD JUNCTION
ANZAC PDE KINGSFORD
NSW 2032

Drawing Name

SHADOW DIAGRAMS

Date

19.11.2025

Scale

As indicated

Sheet Size

A1

Drawn

CC

Chk.

ASB

Job No.

6922

Drawing No.

DA-6021

Revision

/ 3


SJB Architects

Level 2, 490 Crown Street
Surrey Hills NSW 2010

T 61 2 9380 9911

www.sjb.com.au




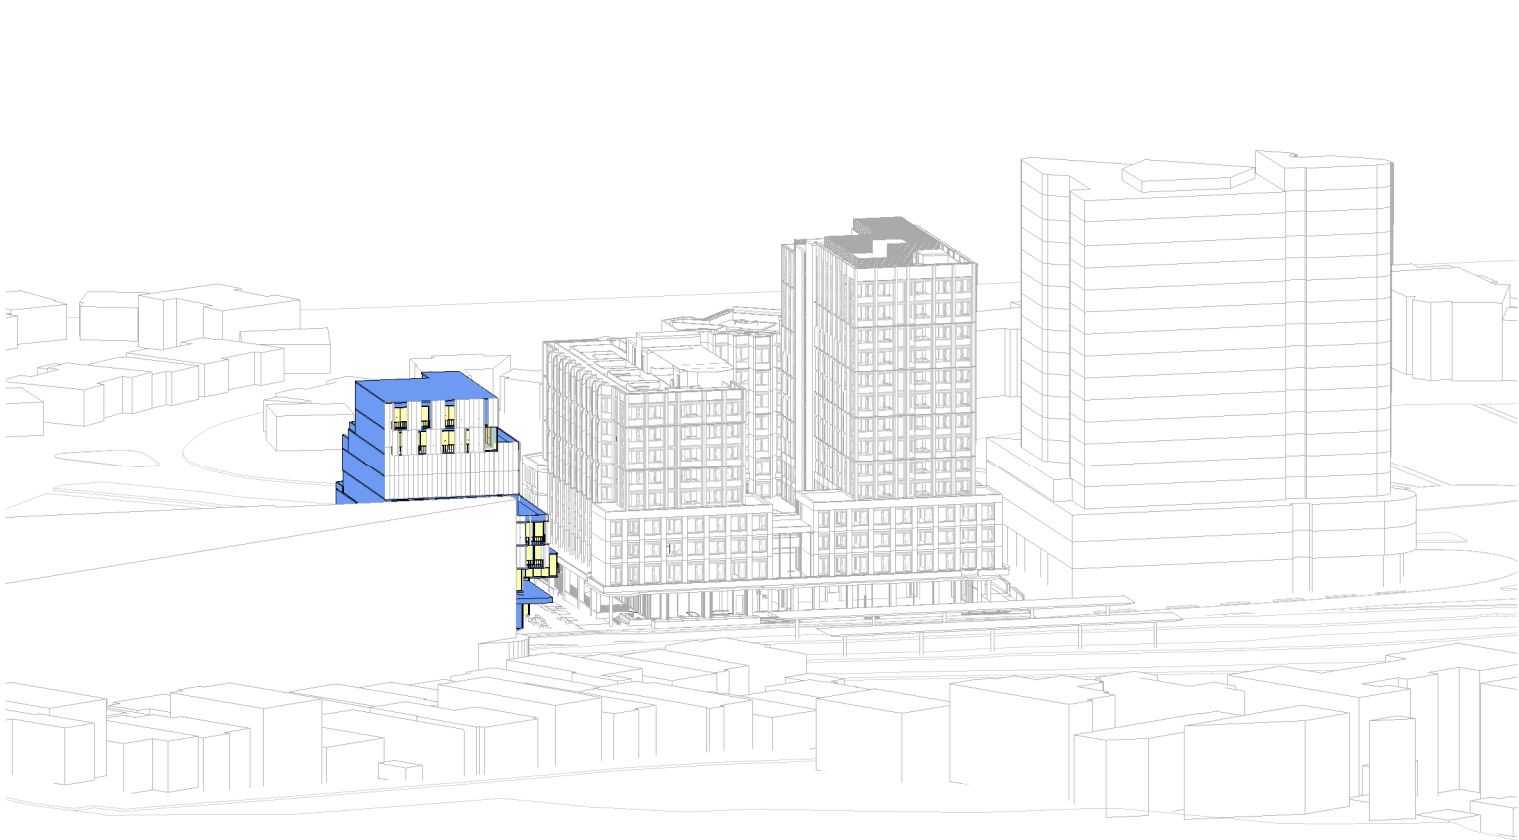


EYE OF SUN 0800 WINTER SOLSTICE
SCALE



EYE OF SUN 0900 WINTER SOLSTICE
SCALE

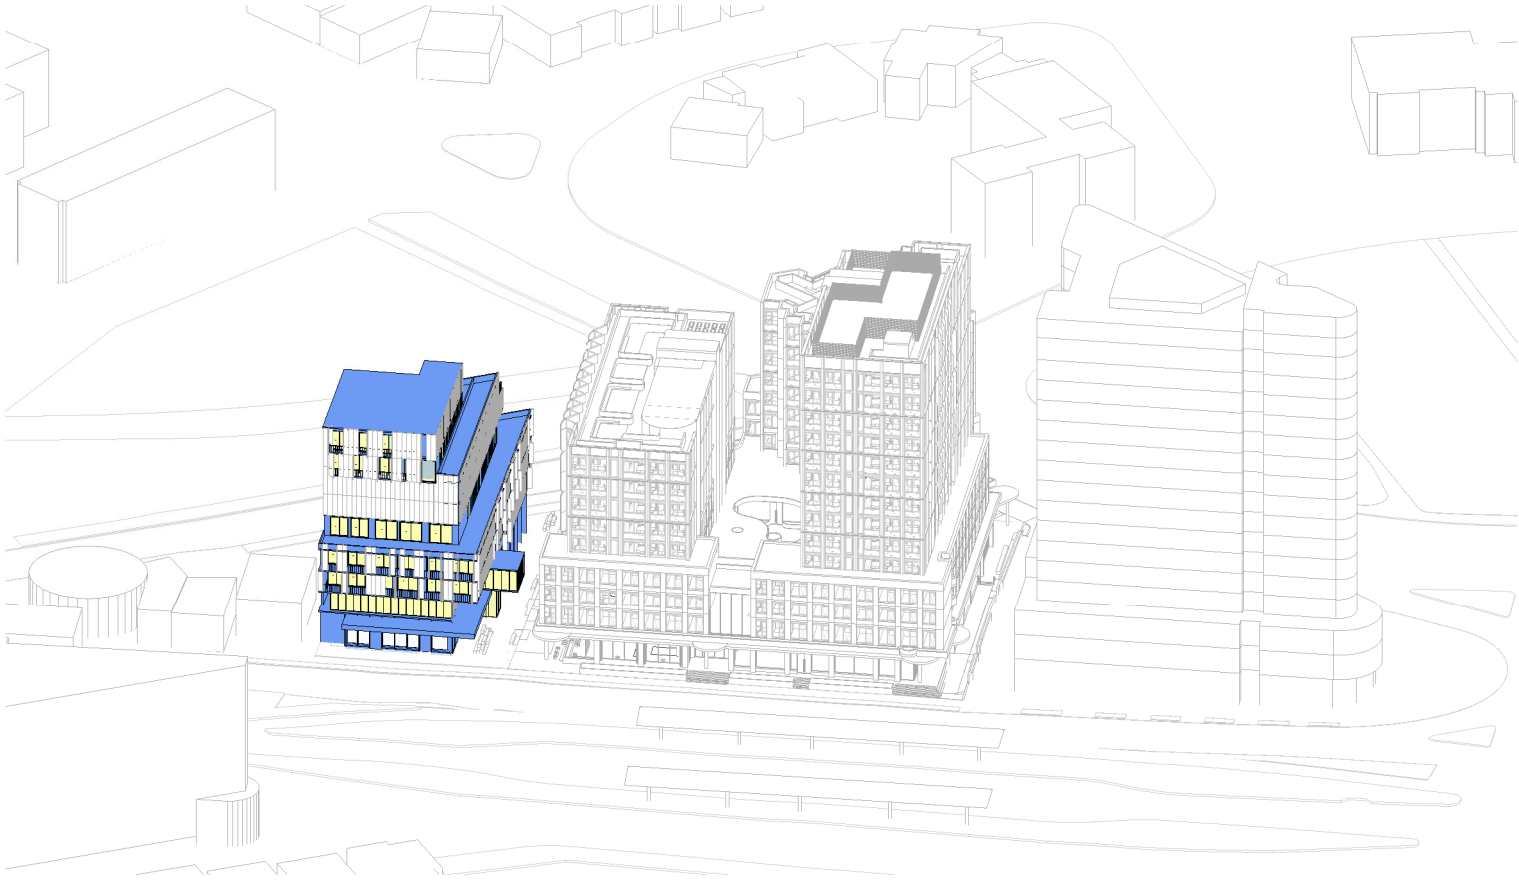

EYE OF SUN 1000 WINTER SOLSTICE
SCALE

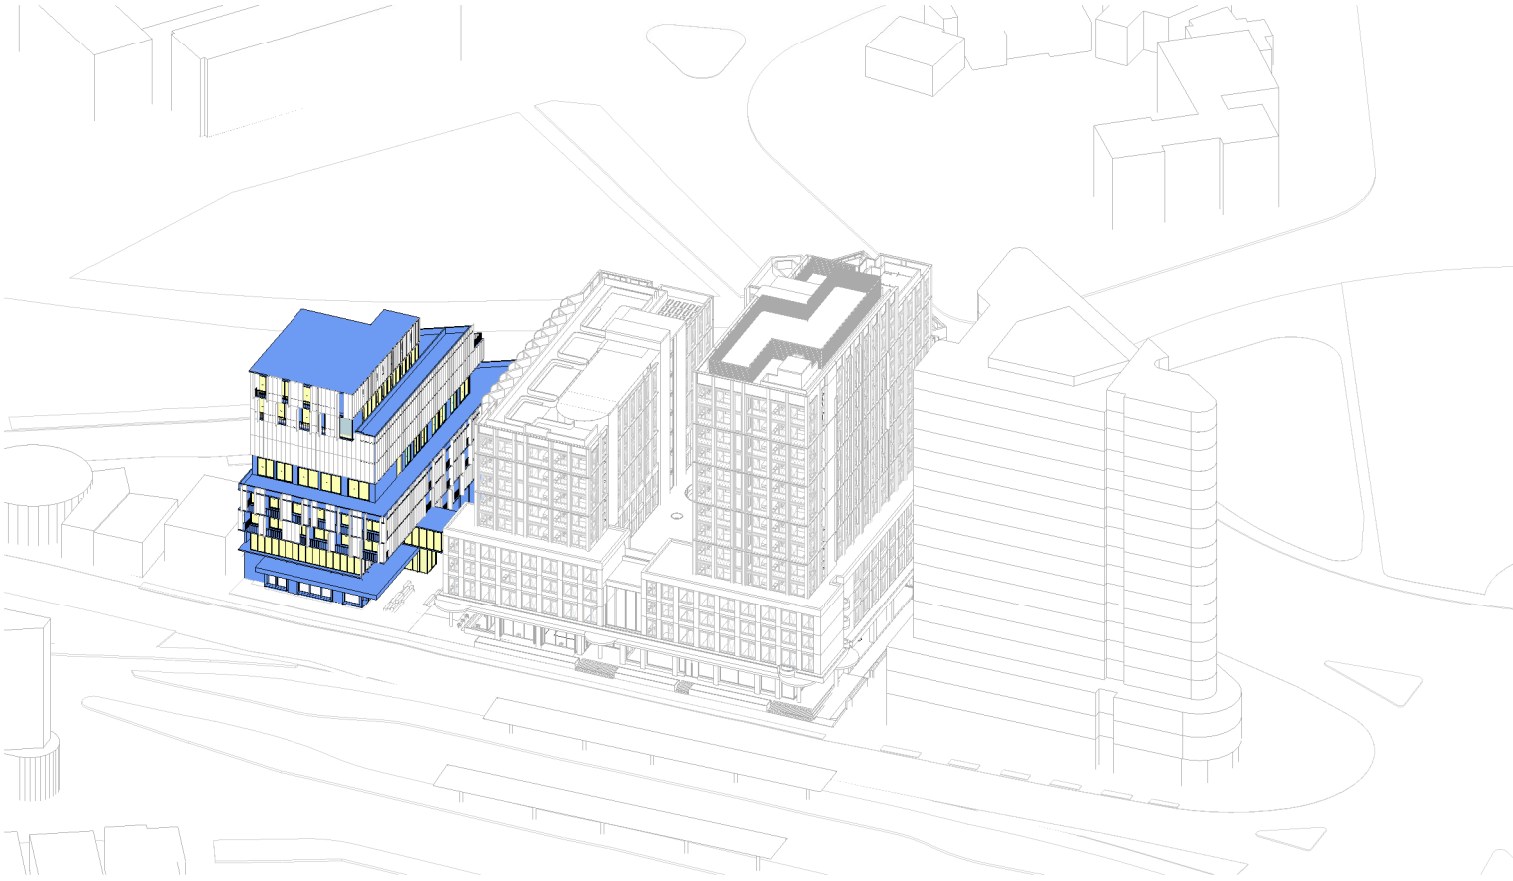

EYE OF SUN 1100 WINTER SOLSTICE
SCALE

In accepting and utilising this document the recipient agrees that SJB Architecture (NSW) Pty. Ltd. ACN 081 094 724 T/A SJB Architects, retain all common law, statutory law and other rights including copyright and intellectual property rights. The recipient agrees not to use this document for any purpose other than its intended use, to waive all claims against SJB Architects resulting from unauthorised changes, or to reuse the document on other projects without prior written consent from SJB Architects. Under no circumstances shall transfer of this document be deemed a sale. SJB Architects makes no warranties of fitness for any purpose. The Builder/Contractor shall verify job dimensions prior to any work commencing. Use figured dimensions only. Do not scale drawings.

PRELIMINARY

Nominated Architects: Adam Haddow-7188 | John Pradel-7004

Rev	Date	Revision	By	Chk.
1	19.06.2025	FOR DA APPROVAL	CC	ASB
2	23.10.2025	FOR DA APPROVAL	CC	ASB
3	19.11.2025	FOR DA APPROVAL	CC	ASB

NOTE: MINOR CHANGES TO FORM AND CONFIGURATION MAY BE REQUIRED WHEN DRAWINGS ARE SUBSEQUENTLY PREPARED FOR CONSTRUCTION PURPOSES AFTER THE GRANT OF DEVELOPMENT CONSENT.

Client

Avenor.

Project

KINGSFORD JUNCTION
ANZAC PDE KINGSFORD
NSW 2032

Drawing Name

SOLAR DIAGRAMS - SUN EYE VIEWS 407
ANALYSIS

Date

19.11.2025

Scale

CC

ASB

Sheet Size

A1

Drawn

CC

Chk.

ASB

Job No.

6922

Drawing No.

DA-6022


Revision

/ 3

SJB Architects
Level 2, 490 Crown Street
Surry Hills NSW 2010

T 61 2 9380 9911
www.sjb.com.au



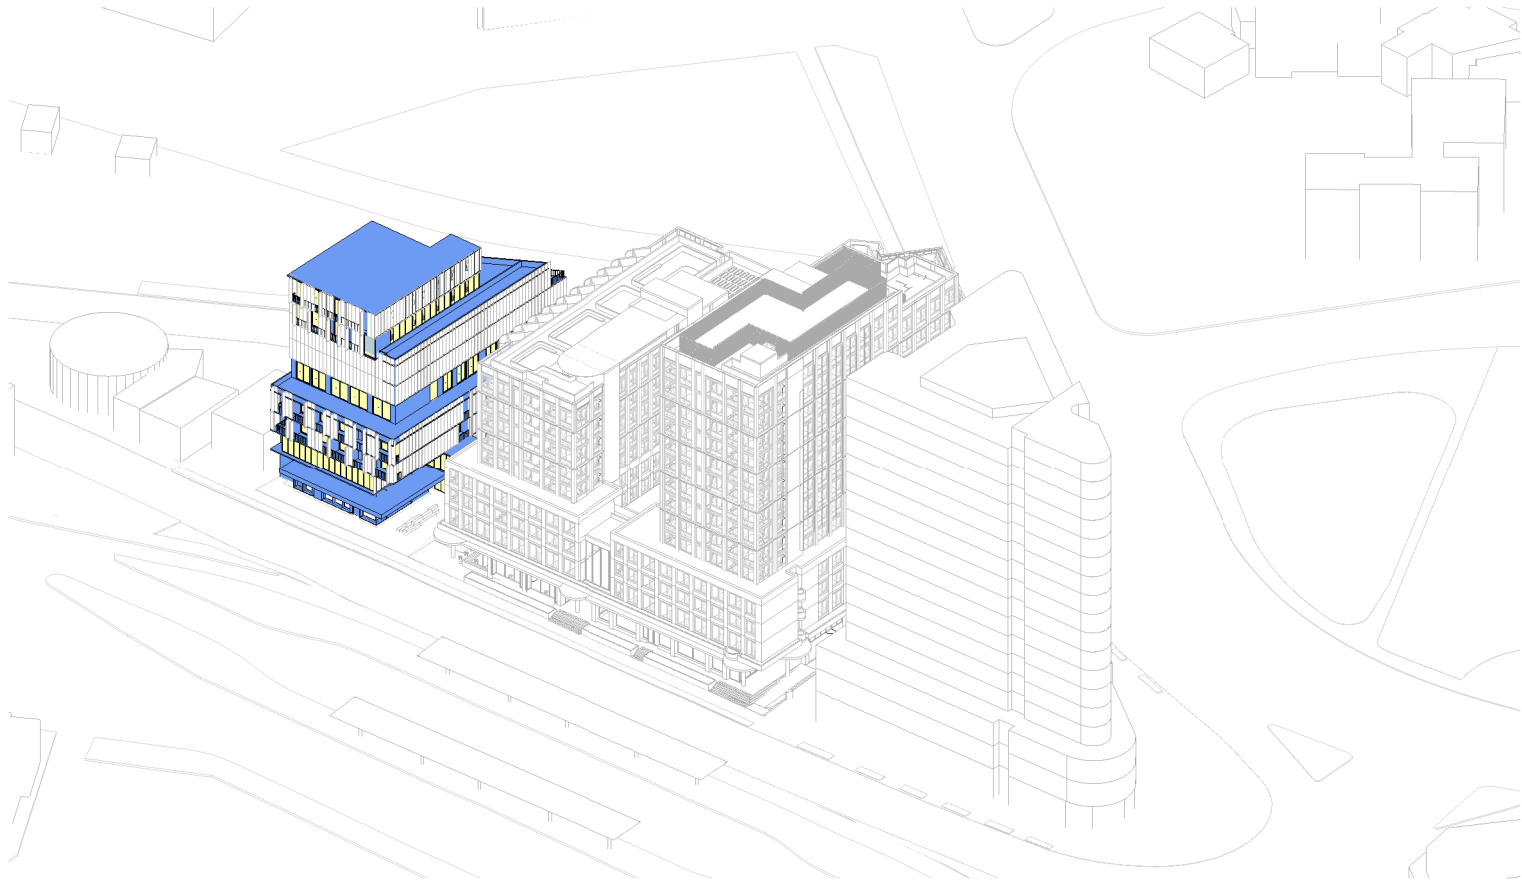


EYE OF SUN 1200 WINTER SOLSTICE

SCALE




EYE OF SUN 1300 WINTER SOLSTICE

SCALE

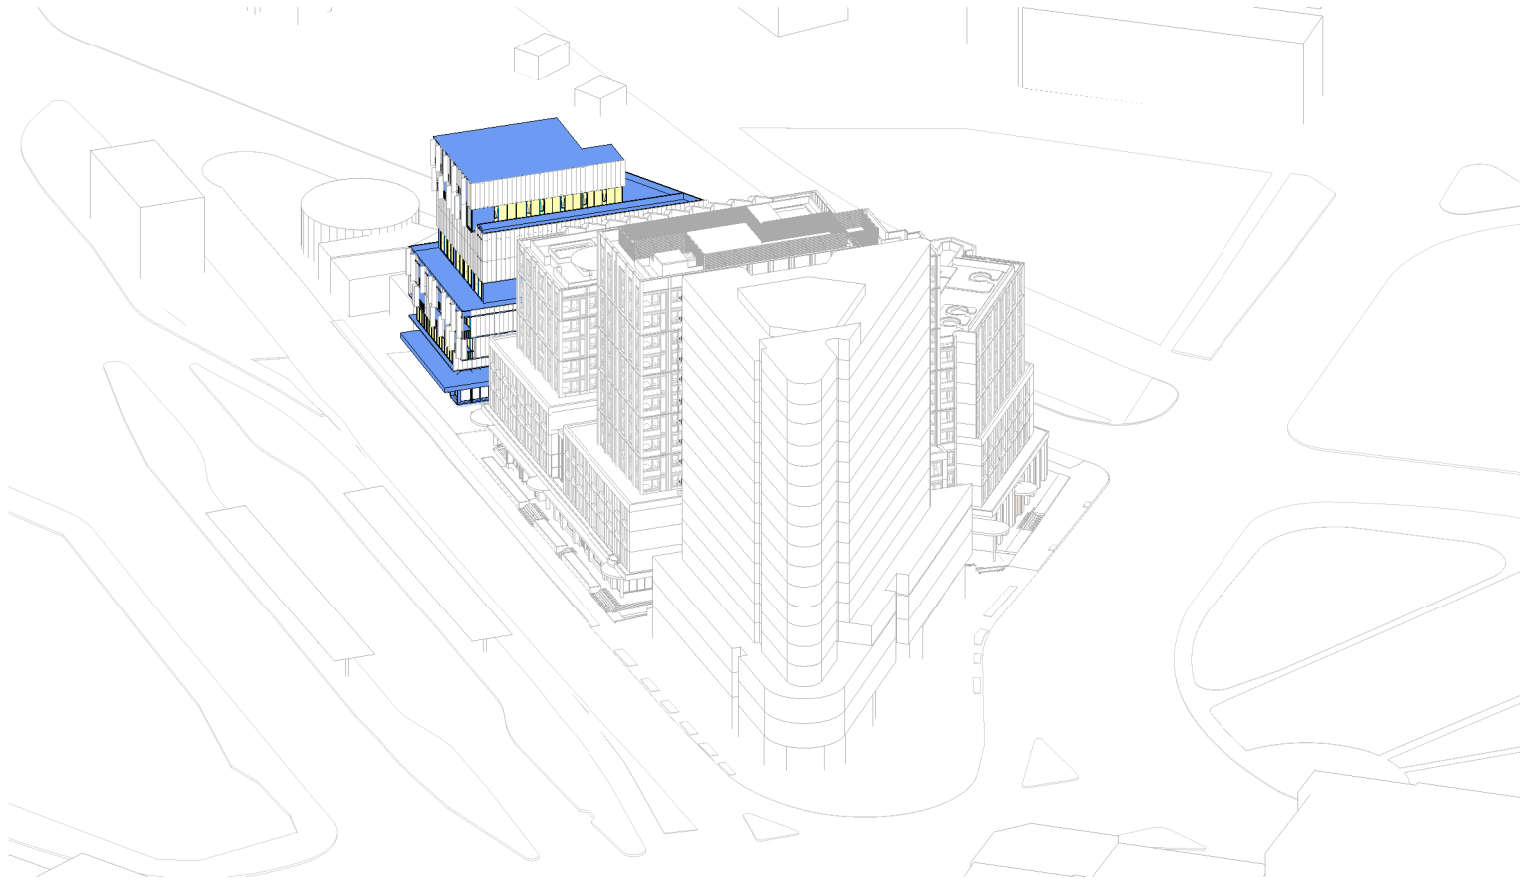

EYE OF SUN 1400 WINTER SOLSTICE

SCALE

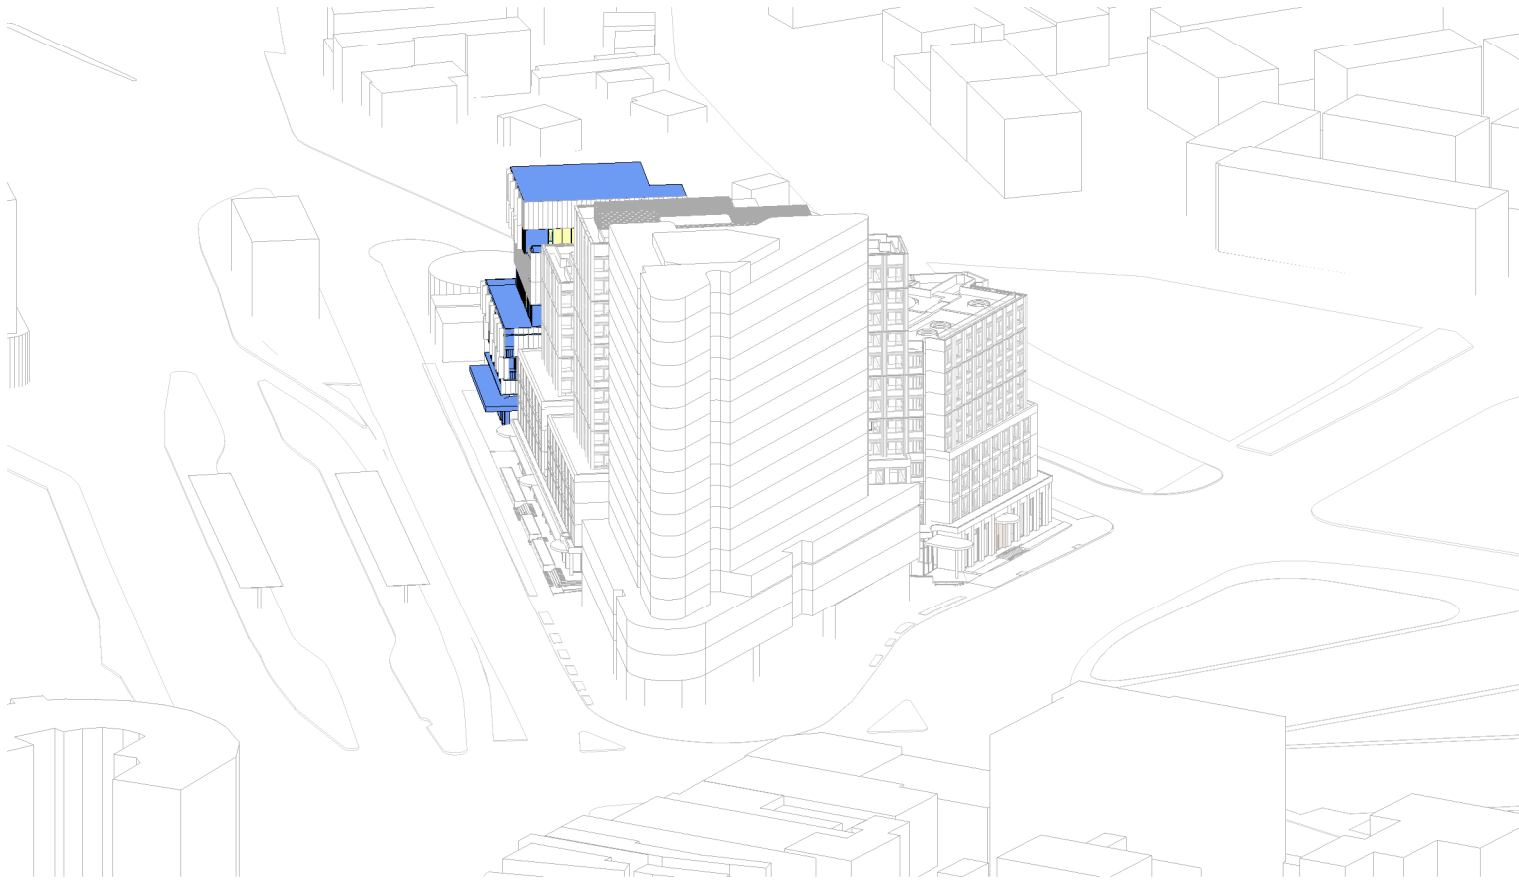

EYE OF SUN 1500 WINTER SOLSTICE

SCALE

In accepting and utilising this document the recipient agrees that SJB Architecture (NSW) Pty. Ltd. ACN 081 094 724 T/A SJB Architects, retain all common law, statutory law and other rights including copyright and intellectual property rights. The recipient agrees not to use this document for any purpose other than its intended use, to waive all claims against SJB Architects resulting from unauthorised changes, or to reuse the document on other projects without prior written consent from SJB Architects. Under no circumstances shall transfer of this document be deemed a sale. SJB Architects makes no warranties of fitness for any purpose. The Builder/Contractor shall verify job dimensions prior to any work commencing. Use figured dimensions only. Do not scale drawings.

PRELIMINARY

Nominated Architects: Adam Haddow-7188 | John Pradel-7004

Rev	Date	Revision	By	Chk.
1	19.06.2025	FOR DA APPROVAL	CC	ASB
2	23.10.2025	FOR DA APPROVAL	CC	ASB
3	19.11.2025	FOR DA APPROVAL	CC	ASB

NOTE: MINOR CHANGES TO FORM AND CONFIGURATION MAY BE REQUIRED WHEN DRAWINGS ARE SUBSEQUENTLY PREPARED FOR CONSTRUCTION PURPOSES AFTER THE GRANT OF DEVELOPMENT CONSENT.

Client

Avenor.

Project

KINGSFORD JUNCTION
ANZAC PDE KINGSFORD
NSW 2032


Drawing Name

SOLAR DIAGRAMS - SUN EYE VIEWS 407
ANALYSIS


Date	Scale	Sheet Size
19.11.2025		A1
Drawn	Chk.	Job No.
CC	ASB	6922
Drawing No.	Revision	
DA-6023	/ 3	

SJB Architects
Level 2, 490 Crown Street
Surry Hills NSW 2010
T 61 2 9380 9911
www.sjb.com.au



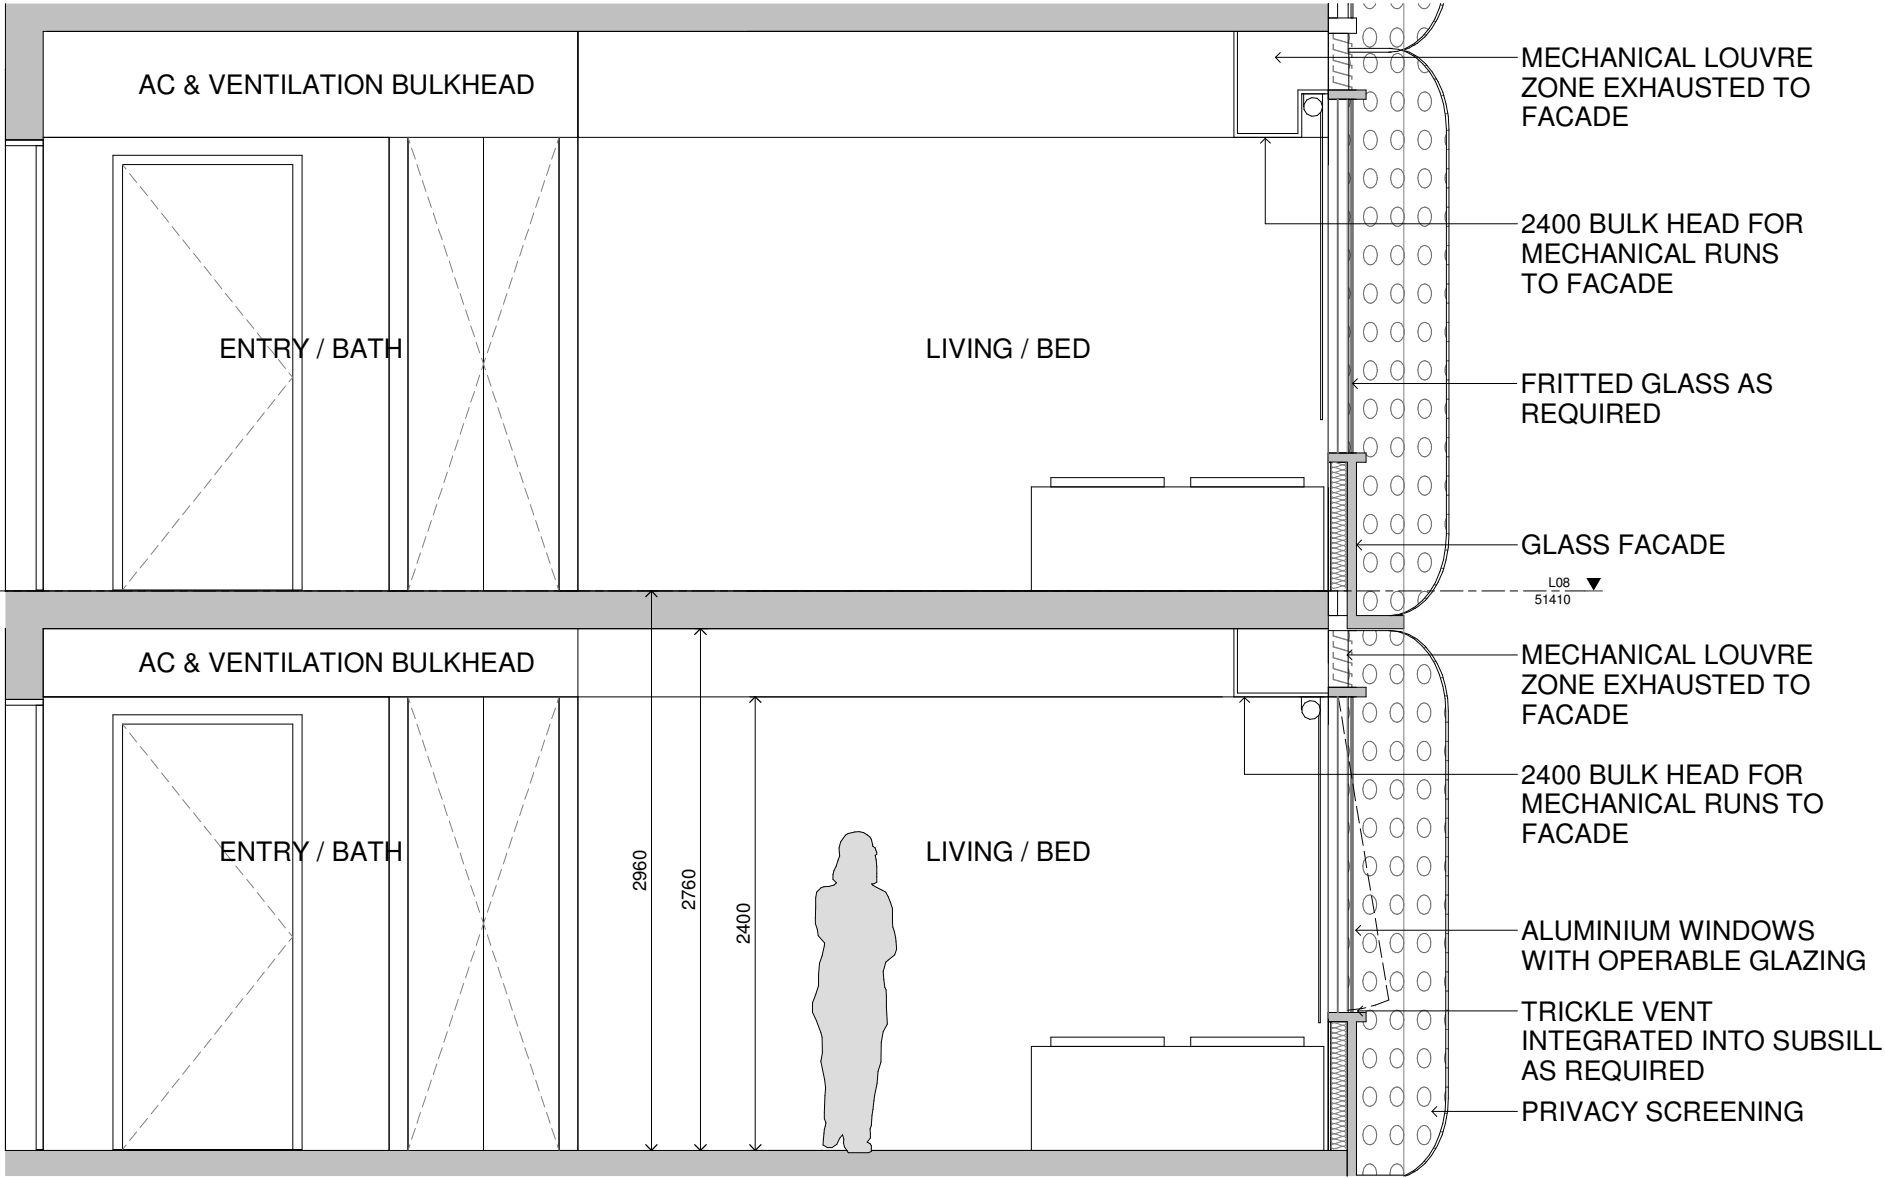

1 Detail Section - Tower Room
1: 20@A1

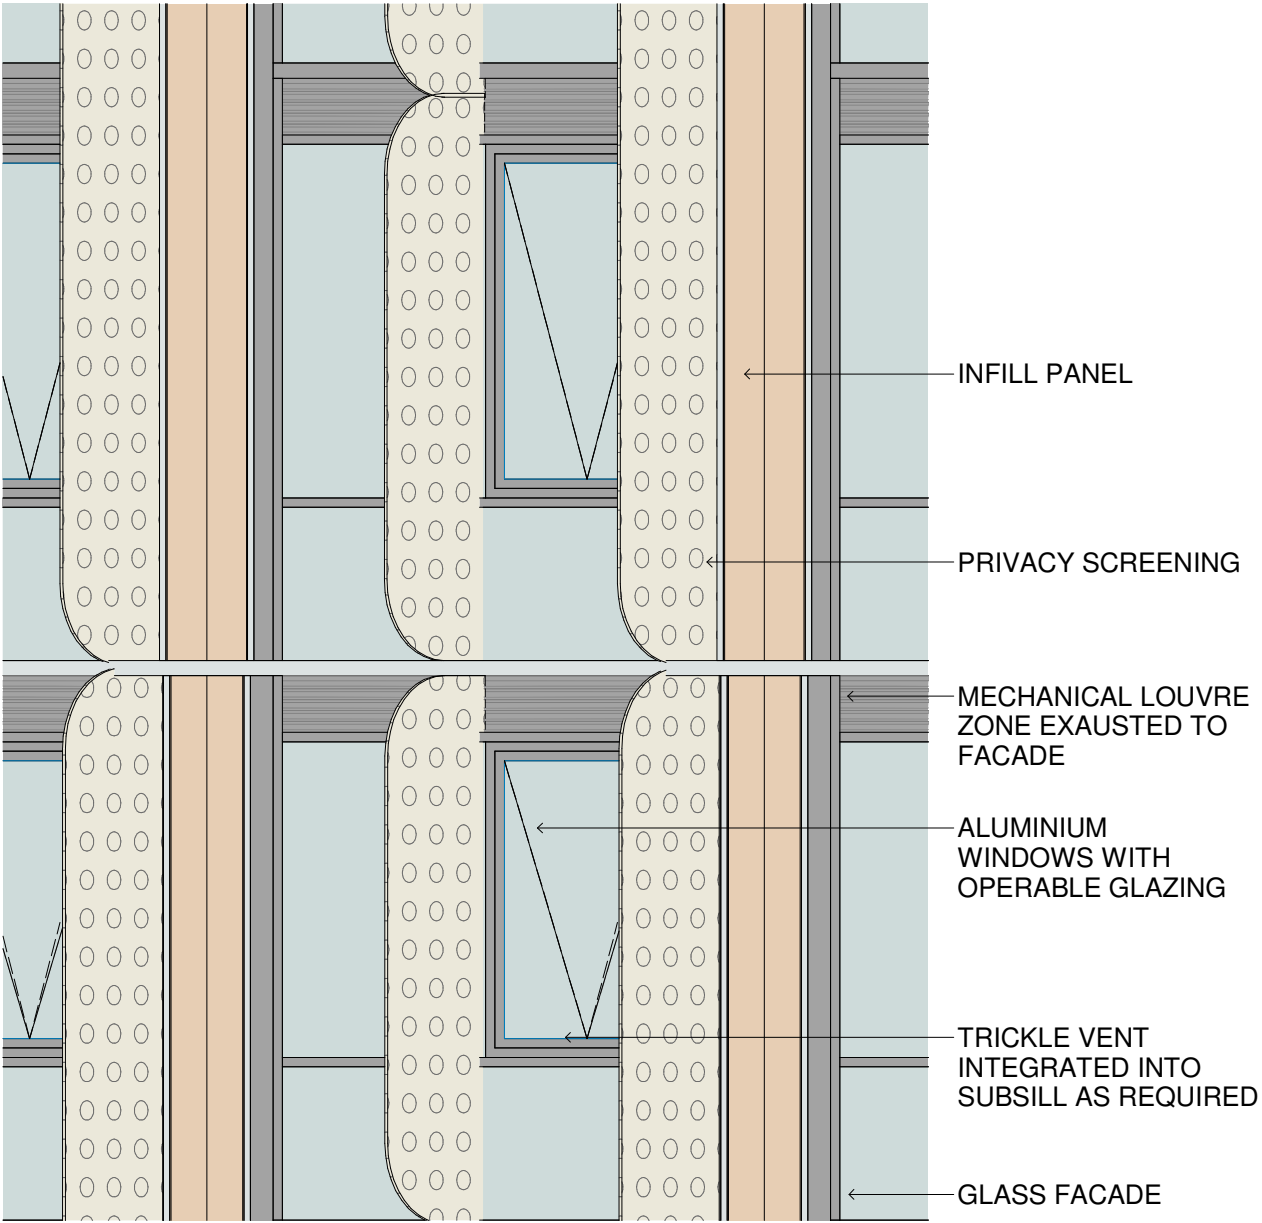

2 Detail Elevation - Tower Room
1: 20@A1

In accepting and utilizing this document the recipient agrees that SJB Architecture (NSW) Pty. Ltd. ACN 081 094 724 T/A SJB Architects, retain all common law, statutory law and other rights including copyright and intellectual property rights. The recipient agrees not to use this document for any purpose other than its intended use, to waive all claims against SJB Architects resulting from unauthorised changes, or to reuse the document on other projects without prior written consent from SJB Architects. Under no circumstances shall transfer of this document be deemed a sale. SJB Architects makes no warranties of fitness for any purpose. The Builder/Contractor shall verify job dimensions prior to any work commencing. Use figured dimensions only. Do not scale drawings.

PRELIMINARY

Nominated Architects: Adam Haddow-7188 | John Pradel-7004

Rev	Date	Revision	By	Chk.
1	19.06.2025	FOR DA APPROVAL	CC	ASB
2	23.10.2025	FOR DA APPROVAL	CC	ASB
3	19.11.2025	FOR DA APPROVAL	CC	ASB

NOTE: MINOR CHANGES TO FORM AND CONFIGURATION MAY BE REQUIRED WHEN DRAWINGS ARE SUBSEQUENTLY PREPARED FOR CONSTRUCTION PURPOSES AFTER THE GRANT OF DEVELOPMENT CONSENT.

Client

Avenor.

Project

KINGSFORD JUNCTION
ANZAC PDE KINGSFORD
NSW 2032

Drawing Name

SECTIONS - TYPICAL TOWER FACADE

Date

19.11.2025

1 : 20

Sheet Size

A1

Drawn

CC

Chk.

ASB

Job No.

6922

Drawing No.

DA-6031

Revision

/ 3

SJB Architects


Level 2, 490 Crown Street
Surry Hills NSW 2010

T 61 2 9380 9911

www.sjb.com.au



SOLAR EXTENT
(WINTER SOLSTICE)

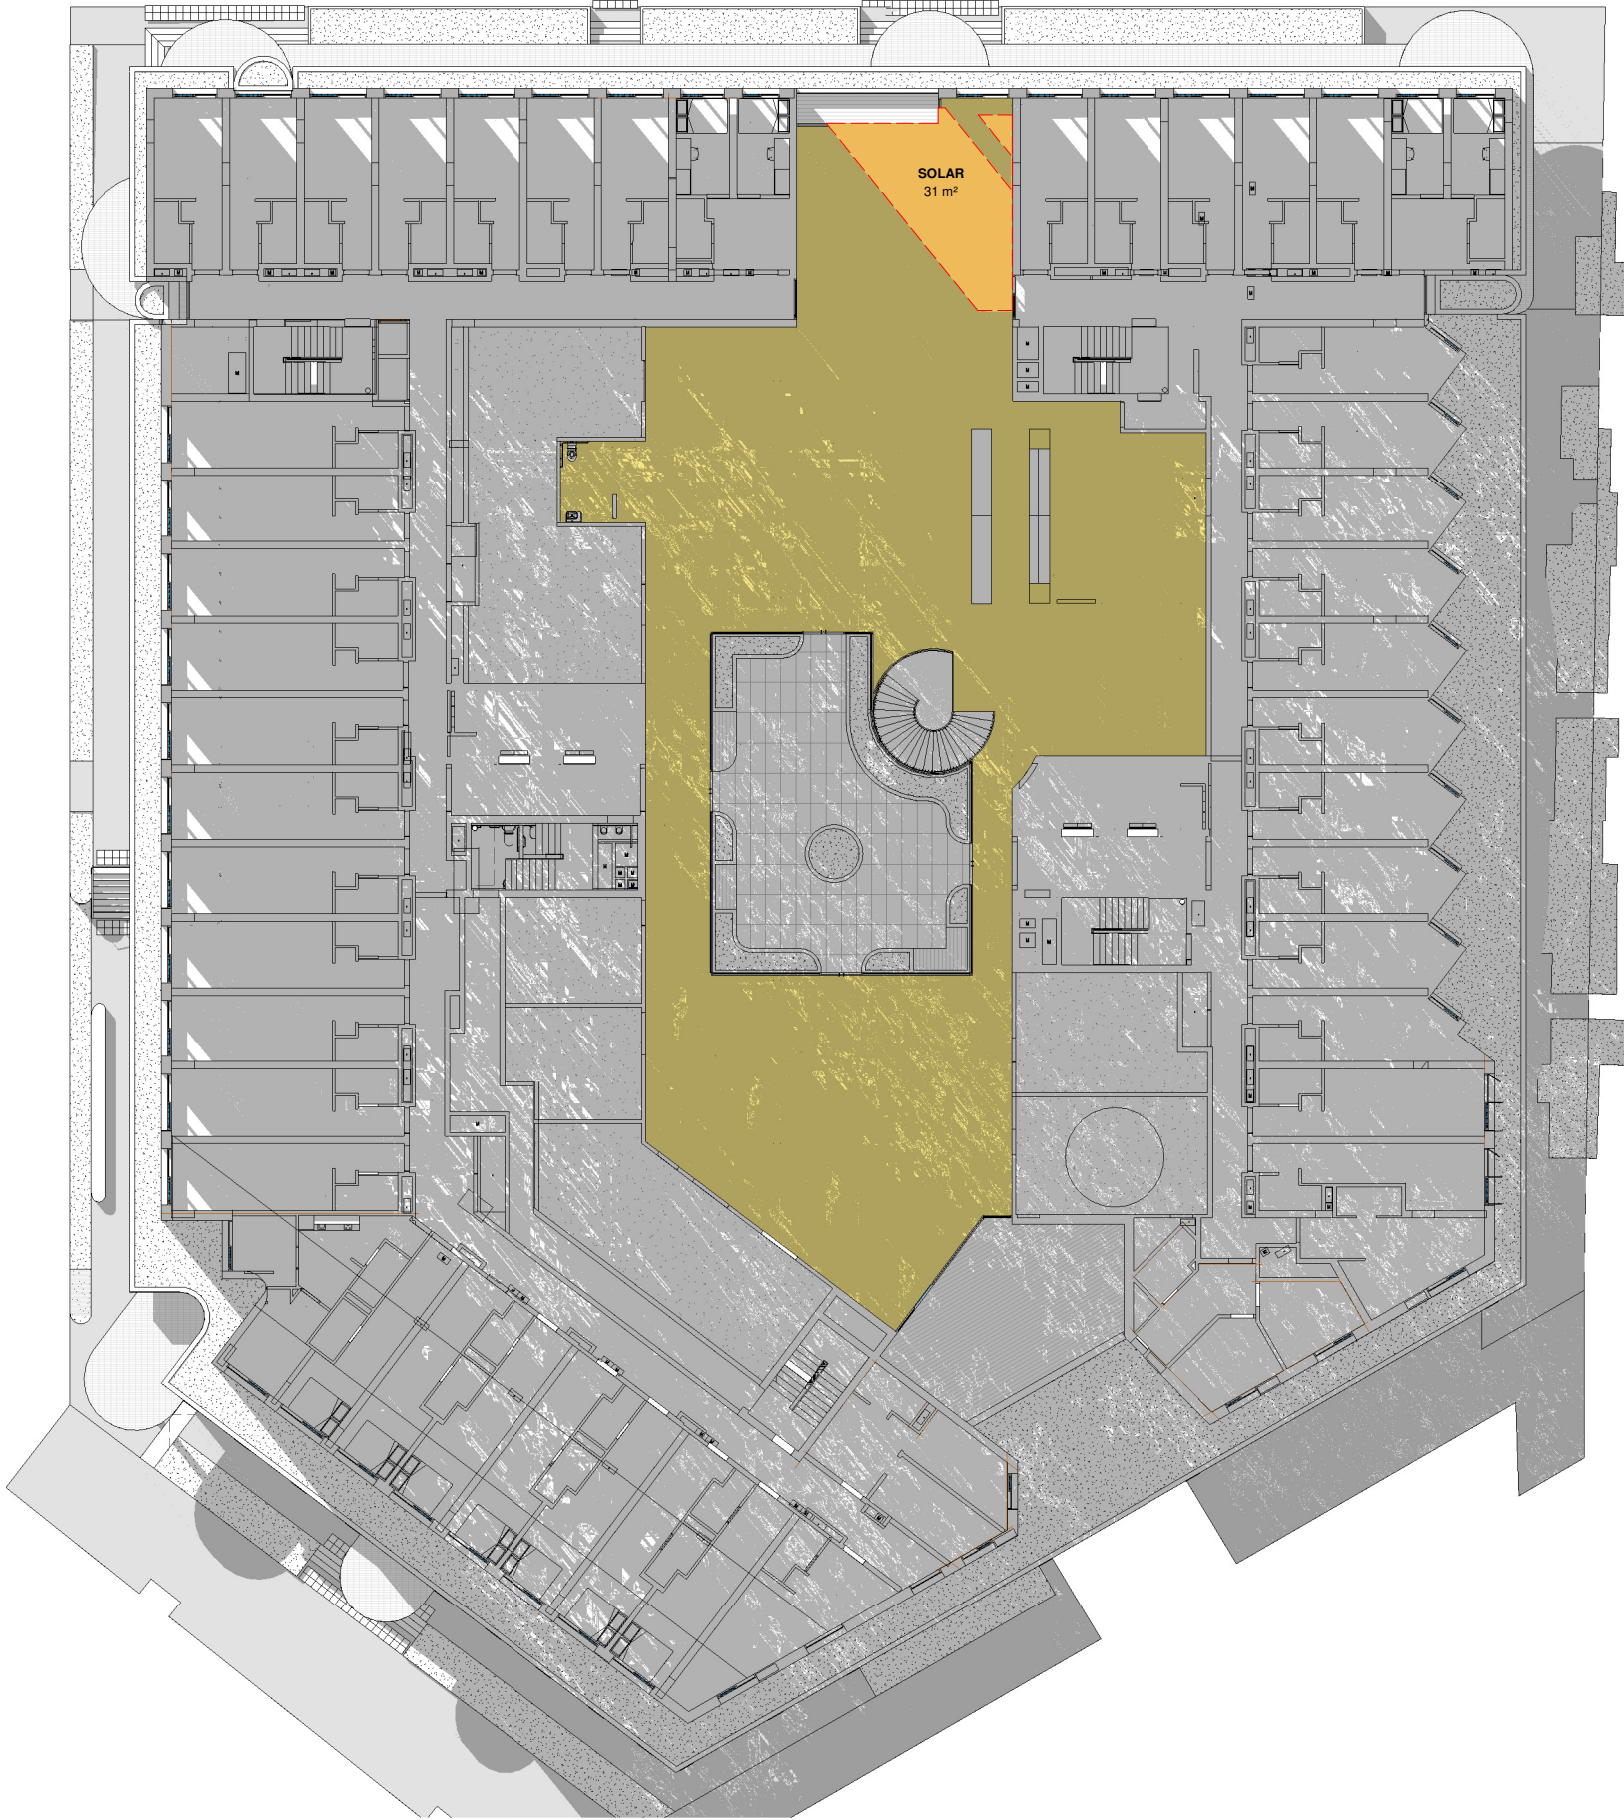

In accepting and utilising this document the recipient agrees that SJB Architecture (NSW) Pty. Ltd. ACN 081 094 724 T/A SJB Architects, retain all common law, statutory law and other rights including copyright and intellectual property rights. The recipient agrees not to use this document for any purpose other than its intended use, to waive all claims against SJB Architects resulting from unauthorised changes, or to reuse the document on other projects without prior written consent from SJB Architects. Under no circumstances shall transfer of this document be deemed a sale. SJB Architects makes no warranties of fitness for any purpose. The Builder/Contractor shall verify job dimensions prior to any work commencing. Use figured dimensions only. Do not scale drawings.

PRELIMINARY



Nominated Architects: Adam Haddow-7188 | John Pradel-7004

Rev	Date	Revision	By	Chk.
1	19.06.2025	FOR DA APPROVAL	CC	ASB
2	23.10.2025	FOR DA APPROVAL	CC	ASB
3	19.11.2025	FOR DA APPROVAL	CC	ASB

NOTE: MINOR CHANGES TO FORM AND CONFIGURATION MAY BE REQUIRED WHEN DRAWINGS ARE SUBSEQUENTLY PREPARED FOR CONSTRUCTION PURPOSES AFTER THE GRANT OF DEVELOPMENT CONSENT.

Client

Avenor.

Project

KINGSFORD JUNCTION
ANZAC PDE KINGSFORD
NSW 2032

Drawing Name

SOLAR DIAGRAMS - Communal 12pm

Date

19.11.2025 1 : 150

Sheet Size

A1

Drawn

CC

Chk.

ASB

Job No.

6922

Drawing No.

DA-6040

Revision

/ 3


SJB Architects

Level 2, 490 Crown Street
Surrey Hills NSW 2010


T 61 2 9380 9911

www.sjb.com.au




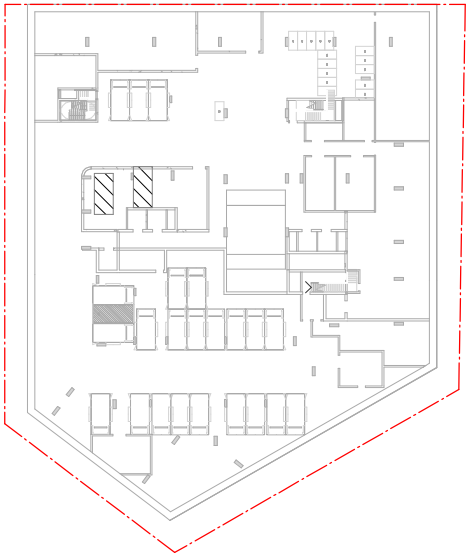


BASEMENT 1
SCALE 1 : 500

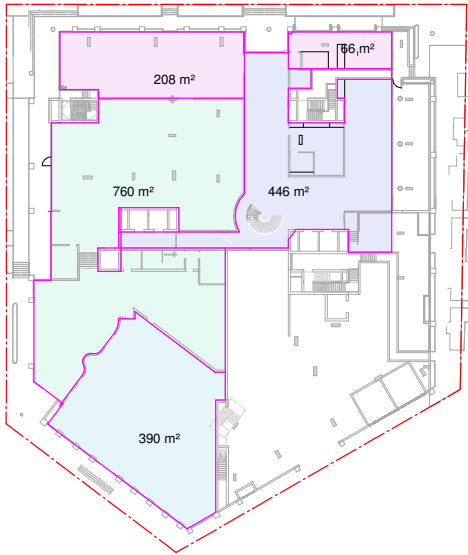


GF
SCALE 1 : 500

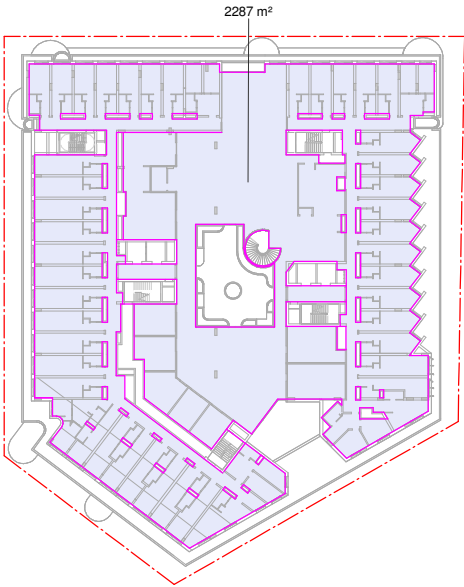


L01
SCALE 1 : 500

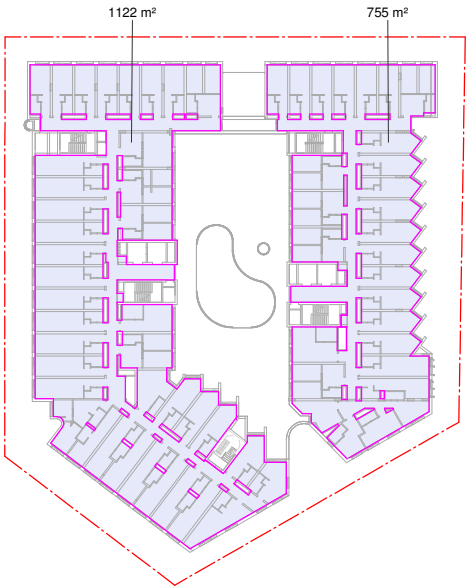

L02
SCALE 1 : 500

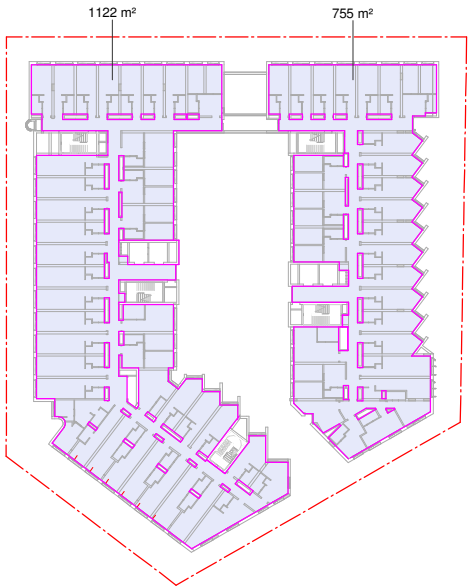

L03
SCALE 1 : 500

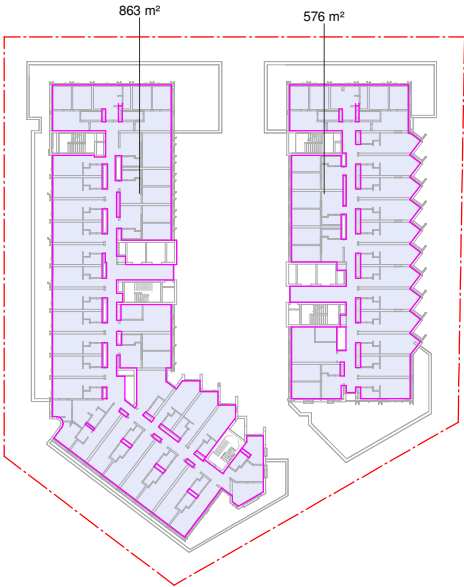

L04-06
SCALE 1 : 500

Area Schedule (GFA)	
Level	Area
GROUND (Anzac Pde)	1869 m²
L01	2287 m²
L02	1876 m²
L03	1876 m²
L04	1439 m²
L05	1439 m²
L06	1439 m²
L07	1439 m²
L08	1439 m²
L09	573 m²
L10	531 m²
L11	531 m²
L12	531 m²
L13	380 m²
17649 m²	

- Place of Worship GFA
- Communal GFA
- Co Living GFA
- Landscape
- Community GFA
- Retail GFA
- B1 Community, Church, Retail

TOTAL ALLOWABLE GFA: 17650m²

In accepting and utilising this document the recipient agrees that SJB Architecture (NSW) Pty. Ltd. ACN 081 994 724 T/A SJB Architects, retain all common law, statutory law and other rights including copyright and intellectual property rights. The recipient agrees not to use this document for any purpose other than its intended use, to waive all claims against SJB Architects resulting from unauthorised changes, or to reuse the document on other projects without prior written consent from SJB Architects. Under no circumstances shall transfer of this document be deemed a sale. SJB Architects makes no warranties of fitness for any purpose. The Builder/Contractor shall verify job dimensions prior to any work commencing. Use figured dimensions only. Do not scale drawings.

PRELIMINARY



Nominated Architects: Adam Haddow-7188 | John Pradel-7004

Rev	Date	Revision	By	Chk.
1	19.06.2025	FOR DA APPROVAL	CC	ASB
2	23.10.2025	FOR DA APPROVAL	CC	ASB
3	19.11.2025	FOR DA APPROVAL	CC	ASB

NOTE: MINOR CHANGES TO FORM AND CONFIGURATION MAY BE REQUIRED WHEN DRAWINGS ARE SUBSEQUENTLY PREPARED FOR CONSTRUCTION PURPOSES AFTER THE GRANT OF DEVELOPMENT CONSENT.

Client

Avenor.

Project

KINGSFORD JUNCTION
ANZAC PDE KINGSFORD
NSW 2032

Drawing Name

GFA AREA PLAN

Date

19.11.2025

Scale

As indicated

Sheet Size

A1

Drawn

CC

Chk.

ASB

Job No.

6922

Drawing No.

DA-6101

Revision

/ 3


SJB Architects

Level 2, 490 Crown Street
Surrey Hills NSW 2010

T 61 2 9380 9911


www.sjb.com.au



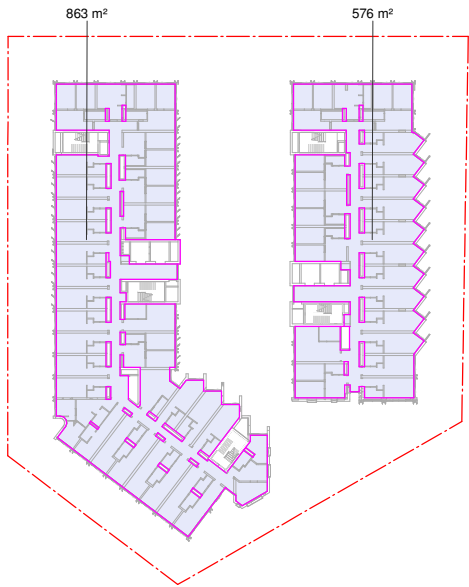

L07

SCALE 1 : 500

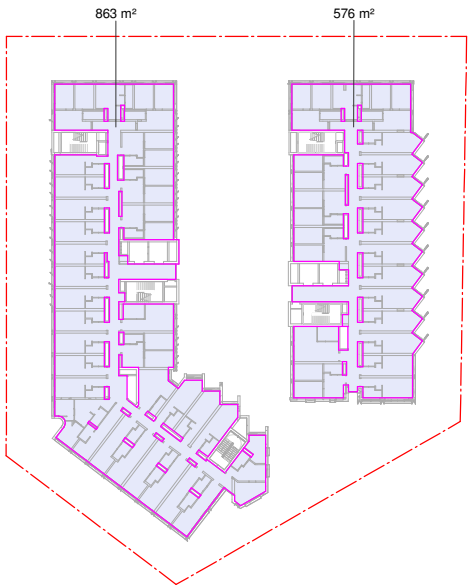


L08

SCALE 1 : 500




L09

SCALE 1 : 500

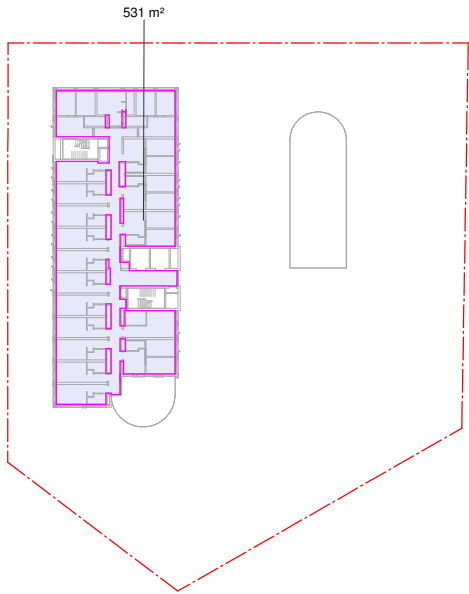


L10-12

SCALE 1 : 500

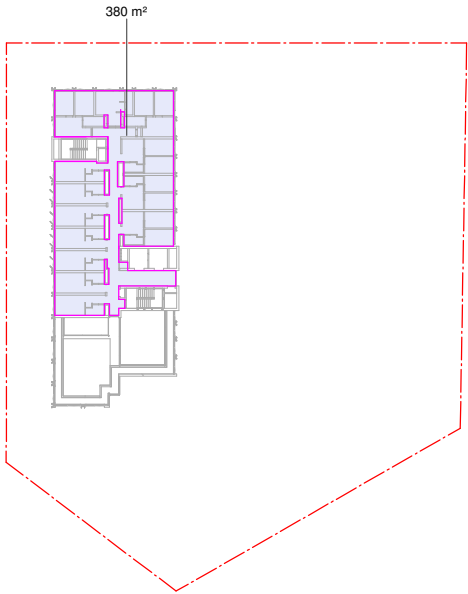

L13

SCALE 1 : 500

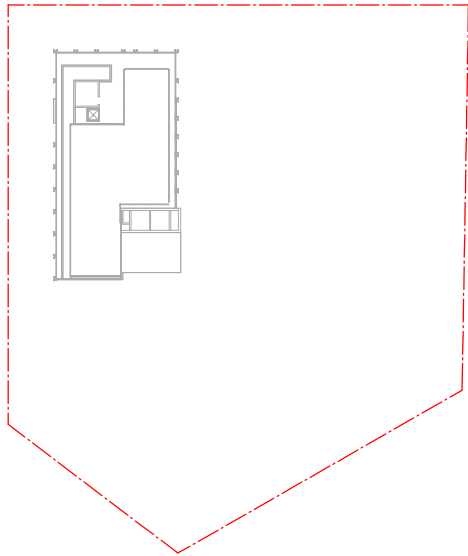

L14

SCALE 1 : 500


Area Schedule (GFA)	
Level	Area
GROUND (Anzac Pde)	1869 m²
L01	2287 m²
L02	1876 m²
L03	1876 m²
L04	1439 m²
L05	1439 m²
L06	1439 m²
L07	1439 m²
L08	1439 m²
L09	573 m²
L10	531 m²
L11	531 m²
L12	531 m²
L13	380 m²
	17649 m²

TOTAL ALLOWABLE GFA: 17650m²

- Place of Worship GFA
- Communal GFA
- Co Living GFA
- Landscape
- Community GFA
- Retail GFA
- B1 Community, Church, Retail

In accepting and utilising this document the recipient agrees that SJB Architecture (NSW) Pty. Ltd. ACN 081 094 724 T/A SJB Architects, retain all common law, statutory law and other rights including copyright and intellectual property rights. The recipient agrees not to use this document for any purpose other than its intended use, to waive all claims against SJB Architects resulting from unauthorised changes, or to reuse the document on other projects without prior written consent from SJB Architects. Under no circumstances shall transfer of this document be deemed a sale. SJB Architects makes no warranties of fitness for any purpose. The Builder/Contractor shall verify job dimensions prior to any work commencing. Use figured dimensions only. Do not scale drawings.

PRELIMINARY

 

Nominated Architects: Adam Haddow-7188 | John Pradel-7004

Rev	Date	Revision	By	Chk.
1	19.06.2025	FOR DA APPROVAL	CC	ASB
2	23.10.2025	FOR DA APPROVAL	CC	ASB
3	19.11.2025	FOR DA APPROVAL	CC	ASB

NOTE: MINOR CHANGES TO FORM AND CONFIGURATION MAY BE REQUIRED WHEN DRAWINGS ARE SUBSEQUENTLY PREPARED FOR CONSTRUCTION PURPOSES AFTER THE GRANT OF DEVELOPMENT CONSENT.

Client

Avenor.

Project

KINGSFORD JUNCTION
ANZAC PDE KINGSFORD
NSW 2032

Drawing Name

GFA AREA PLAN

Date

19.11.2025 As indicated

Drawn

CC ASB

Drawing No.

DA-6102

Scale

As indicated

Chk.

ASB

Revision

/ 3

Sheet Size

A1

Job No.

6922


SJB Architects

Level 2, 490 Crown Street
Surry Hills NSW 2010

T 61 2 9380 9911

www.sjb.com.au



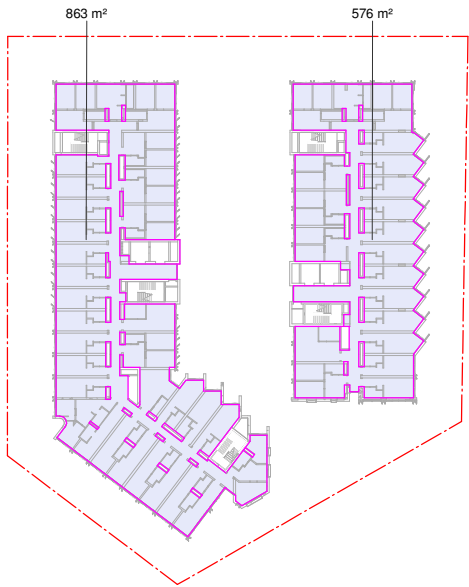


L07-08 24m

SCALE 1:500




L09 24m

SCALE 1:500

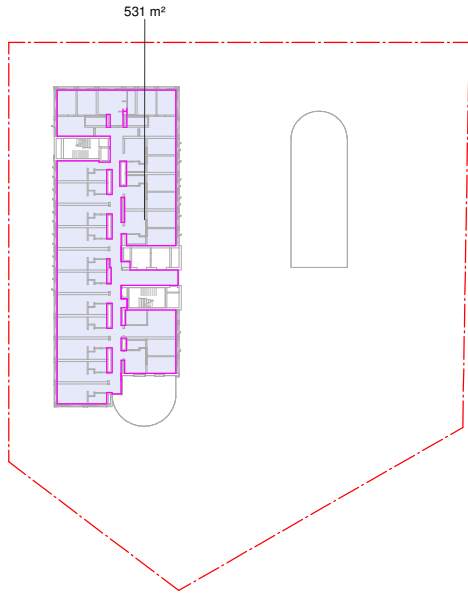


L10-12 24m

SCALE 1:500

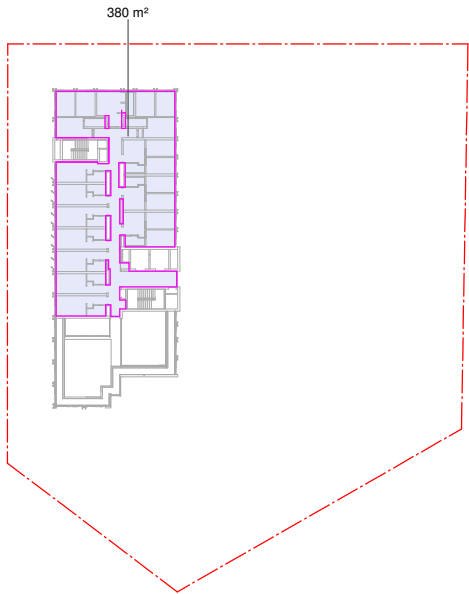

L13 24m

SCALE 1:500

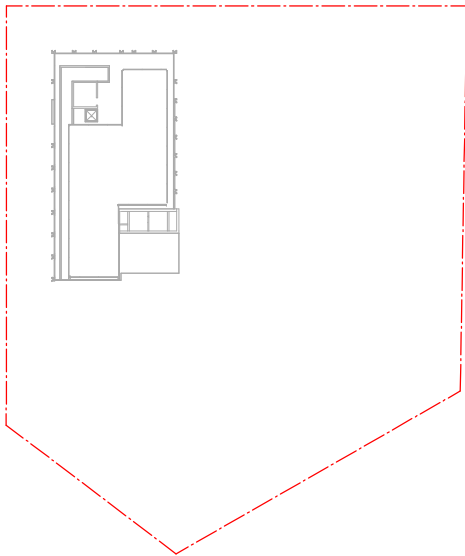

L14 24m

SCALE 1:500

Area Schedule (GFA) Above 24m	
Level	Area
L07	1439 m²
L08	1439 m²
L09	573 m²
L10	531 m²
L11	531 m²
L12	531 m²
L13	380 m²
5424 m²	

- Place of Worship GFA
- Communal GFA
- Co Living GFA
- Landscape
- Community GFA
- Retail GFA
- B1 Community, Church, Retail

In accepting and utilising this document the recipient agrees that SJB Architecture (NSW) Pty. Ltd. ACN 081 094 724 T/A SJB Architects, retain all common law, statutory law and other rights including copyright and intellectual property rights. The recipient agrees not to use this document for any purpose other than its intended use, to waive all claims against SJB Architects resulting from unauthorised changes, or to reuse the document on other projects without prior written consent from SJB Architects. Under no circumstances shall transfer of this document be deemed a sale. SJB Architects makes no warranties of fitness for any purpose. The Builder/Contractor shall verify job dimensions prior to any work commencing. Use figured dimensions only. Do not scale drawings.

PRELIMINARY



Nominated Architects: Adam Haddow-7188 | John Pradel-7004

Rev	Date	Revision	By	Chk.
1	19.06.2025	FOR DA APPROVAL	CC	ASB
2	23.10.2025	FOR DA APPROVAL	CC	ASB
3	19.11.2025	FOR DA APPROVAL	CC	ASB

NOTE: MINOR CHANGES TO FORM AND CONFIGURATION MAY BE REQUIRED WHEN DRAWINGS ARE SUBSEQUENTLY PREPARED FOR CONSTRUCTION PURPOSES AFTER THE GRANT OF DEVELOPMENT CONSENT.

Client

Avenor.

Project

KINGSFORD JUNCTION
ANZAC PDE KINGSFORD
NSW 2032

Drawing Name

GFA AREA PLAN - ABOVE 24M

Date

19.11.2025 As indicated

Drawn

CC ASB

Drawing No.

DA-6103

Scale

As indicated

Chk.

ASB

Revision

/ 3

Sheet Size

A1


SJB Architects

Level 2, 490 Crown Street
Surry Hills NSW 2010

T 61 2 9380 9911


www.sjb.com.au



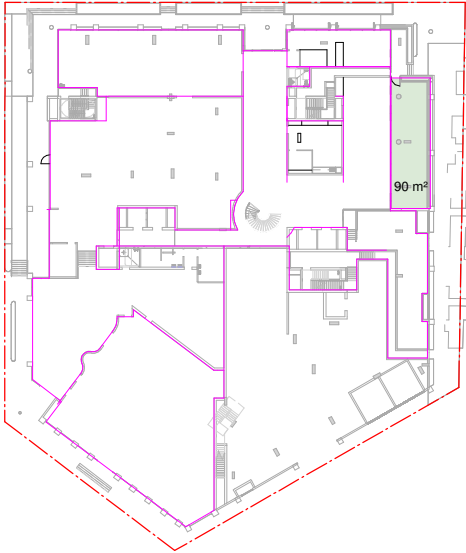

GROUND (Anzac Pde)

SCALE 1 : 500

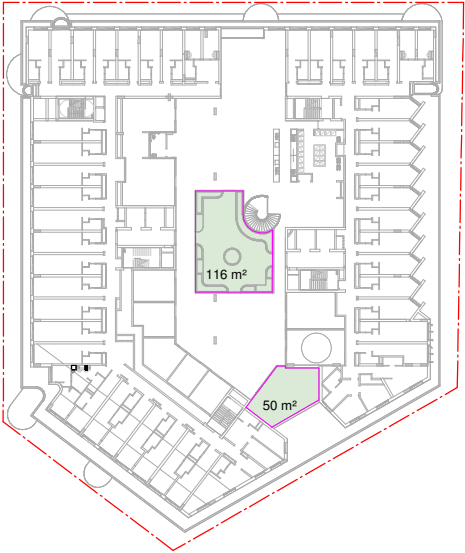

L01

SCALE 1 : 500



L09

SCALE 1 : 500

In accepting and utilising this document the recipient agrees that SJB Architecture (NSW) Pty. Ltd. ACN 081 094 724 T/A SJB Architects, retain all common law, statutory law and other rights including copyright and intellectual property rights. The recipient agrees not to use this document for any purpose other than its intended use, to waive all claims against SJB Architects resulting from unauthorised changes, or to reuse the document on other projects without prior written consent from SJB Architects. Under no circumstances shall transfer of this document be deemed a sale. SJB Architects makes no warranties of fitness for any purpose. The Builder/Contractor shall verify job dimensions prior to any work commencing. Use figured dimensions only. Do not scale drawings.

PRELIMINARY



Nominated Architects: Adam Haddow-7188 | John Pradel-7004

Rev	Date	Revision	By	Chk.
1	19.06.2025	FOR DA APPROVAL	CC	ASB
2	23.10.2025	FOR DA APPROVAL	CC	ASB
3	19.11.2025	FOR DA APPROVAL	CC	ASB

NOTE: MINOR CHANGES TO FORM AND CONFIGURATION MAY BE REQUIRED WHEN DRAWINGS ARE SUBSEQUENTLY PREPARED FOR CONSTRUCTION PURPOSES AFTER THE GRANT OF DEVELOPMENT CONSENT.

Client

Avenor.

Project

KINGSFORD JUNCTION
ANZAC PDE KINGSFORD
NSW 2032

Drawing Name

COMMUNAL OPEN SPACE AREA PLAN

Date

19.11.2025 1 : 500

Drawn

CC ASB

Drawing No.

DA-6105

Scale

Chk.

ASB

Revision

/ 3

Sheet Size

A1

Job No.

6922

T 61 2 9380 9911


www.sjb.com.au

MIN. COMMUNAL OPEN
SPACE REQUIRED: 756m²

Area Schedule (Communal Space)	
Level	Area
Not Placed	Not Placed
GROUND (Anzac Pde)	90 m²
L01	50 m²
L01	116 m²
L09	280 m²
L09	420 m²
	956 m²


SJB Architects
Level 2, 490 Crown Street
Surry Hills NSW 2010



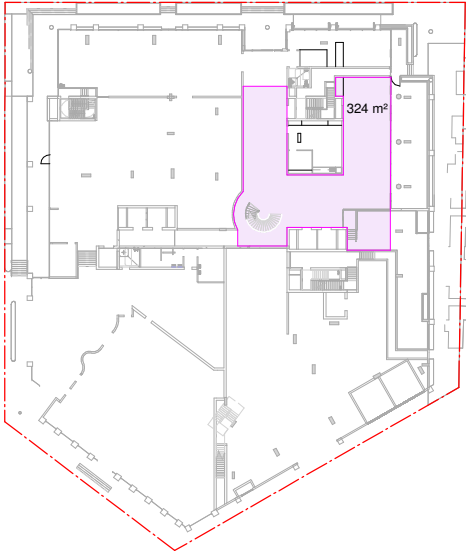

GROUND (Anzac Pde)

SCALE 1 : 500

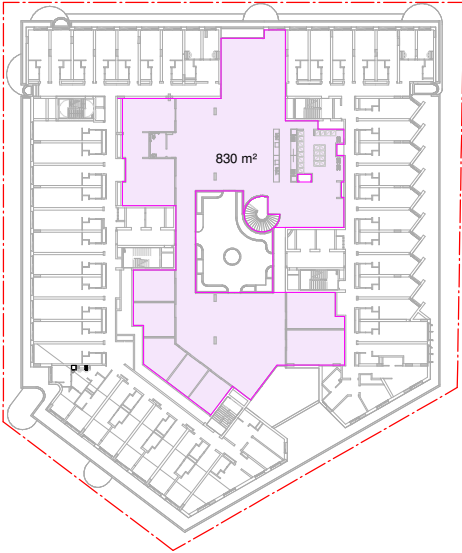

L01


SCALE 1 : 500

Area Schedule (Communal Living)	
Name	Area
Communal Living	324 m²
Communal Living	830 m²
1154 m²	

Communal Living

In accepting and utilising this document the recipient agrees that SJB Architecture (NSW) Pty. Ltd. ACN 081 094 724 T/A SJB Architects, retain all common law, statutory law and other rights including copyright and intellectual property rights. The recipient agrees not to use this document for any purpose other than its intended use, to waive all claims against SJB Architects resulting from unauthorised changes, or to reuse the document on other projects without prior written consent from SJB Architects. Under no circumstances shall transfer of this document be deemed a sale. SJB Architects makes no warranties of fitness for any purpose. The Builder/Contractor shall verify job dimensions prior to any work commencing. Use figured dimensions only. Do not scale drawings.

PRELIMINARY

 

Nominated Architects: Adam Haddow-7188 | John Pradel-7004

Rev	Date	Revision	By	Chk.
1	19.06.2025	FOR DA APPROVAL	CC	ASB
2	23.10.2025	FOR DA APPROVAL	CC	ASB
3	19.11.2025	FOR DA APPROVAL	CC	ASB

NOTE: MINOR CHANGES TO FORM AND CONFIGURATION MAY BE REQUIRED WHEN DRAWINGS ARE SUBSEQUENTLY PREPARED FOR CONSTRUCTION PURPOSES AFTER THE GRANT OF DEVELOPMENT CONSENT.

Client

Avenor.

Project

KINGSFORD JUNCTION
ANZAC PDE KINGSFORD
NSW 2032

Drawing Name

COMMUNAL LIVING AREA PLAN

Date

19.11.2025 1 : 500

Drawn

CC ASB

Drawing No.

DA-6106

Scale

Sheet Size

A1

Job No.

6922

Revision

/ 3


SJB Architects

Level 2, 490 Crown Street
Surrey Hills NSW 2010

T 61 2 9380 9911


www.sjb.com.au



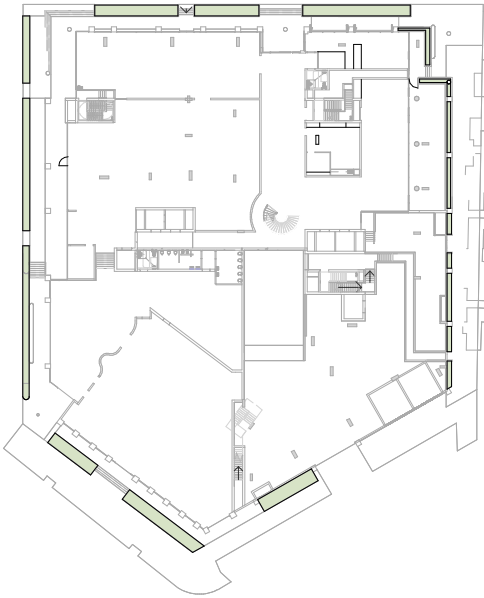


GROUND (Anzac Pde)

SCALE 1 : 500

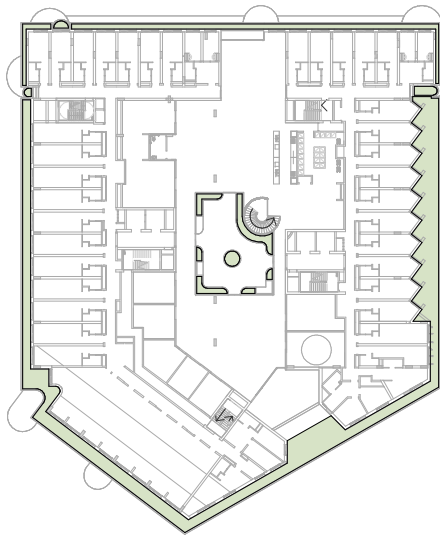

L01

SCALE 1 : 500

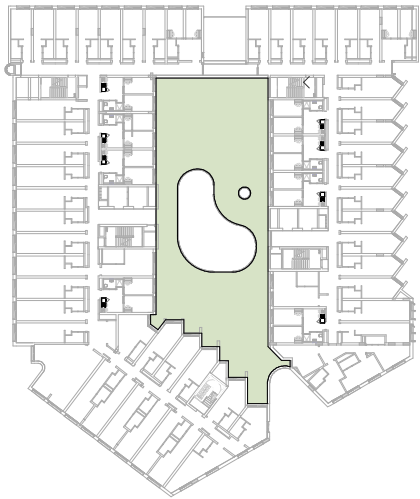

L02

SCALE 1 : 500



L03

SCALE 1 : 500



L4-8

SCALE 1 : 500

QUANTITY OF LANDSCAPING
PROVIDED ON SITE: 3490.64m²

In accepting and utilising this document the recipient agrees that SJB Architecture (NSW) Pty. Ltd. ACN 081 094 724 T/A SJB Architects, retain all common law, statutory law and other rights including copyright and intellectual property rights. The recipient agrees not to use this document for any purpose other than its intended use, to waive all claims against SJB Architects resulting from unauthorised changes, or to reuse the document on other projects without prior written consent from SJB Architects. Under no circumstances shall transfer of this document be deemed a sale. SJB Architects makes no warranties of fitness for any purpose. The Builder/Contractor shall verify job dimensions prior to any work commencing. Use figured dimensions only. Do not scale drawings.



0 1 2 5m
1:100 @A1

Nominated Architects: Adam Haddow-7188 | John Pradel-7004

Rev	Date	Revision	By	Chk.
1	19.06.2025	FOR DA APPROVAL	CC	ASB
2	23.10.2025	FOR DA APPROVAL	CC	ASB
3	19.11.2025	FOR DA APPROVAL	CC	ASB

NOTE: MINOR CHANGES TO FORM AND CONFIGURATION MAY BE REQUIRED WHEN DRAWINGS ARE SUBSEQUENTLY PREPARED FOR CONSTRUCTION PURPOSES AFTER THE GRANT OF DEVELOPMENT CONSENT.

Client

Avenor.

Project

KINGSFORD JUNCTION
ANZAC PDE KINGSFORD
NSW 2032

Drawing Name

GFA LANDSCAPE AREA PLAN

Date

19.11.2025 1 : 500

Sheet Size

A1

Drawn

CC

Chk.

ASB

Job No.

6922

Drawing No.

DA-6107

Revision

/ 3

SJB Architects

Level 2, 490 Crown Street
Surry Hills NSW 2010


T 61 2 9380 9911

www.sjb.com.au







L9
SCALE 1 : 500

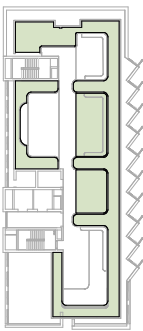


L13
SCALE 1 : 500

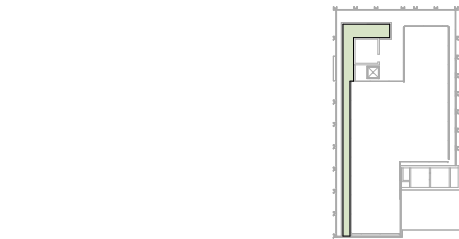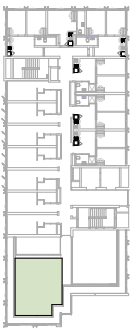

L14
SCALE 1 : 500

QUANTITY OF LANDSCAPING
PROVIDED ON SITE: 3490.64m²

In accepting and utilising this document the recipient agrees that SJB Architecture (NSW) Pty. Ltd. ACN 081 094 724 T/A SJB Architects, retain all common law, statutory law and other rights including copyright and intellectual property rights. The recipient agrees not to use this document for any purpose other than its intended use, to waive all claims against SJB Architects resulting from unauthorised changes, or to reuse the document on other projects without prior written consent from SJB Architects. Under no circumstances shall transfer of this document be deemed a sale. SJB Architects makes no warranties of fitness for any purpose. The Builder/Contractor shall verify job dimensions prior to any work commencing. Use figured dimensions only. Do not scale drawings.

 

Nominated Architects: Adam Haddow-7188 | John Pradel-7004

Rev	Date	Revision	By	Chk.
1	19.06.2025	FOR DA APPROVAL	CC	ASB
2	23.10.2025	FOR DA APPROVAL	CC	ASB
3	19.11.2025	FOR DA APPROVAL	CC	ASB

NOTE: MINOR CHANGES TO FORM AND CONFIGURATION MAY BE REQUIRED WHEN DRAWINGS ARE SUBSEQUENTLY PREPARED FOR CONSTRUCTION PURPOSES AFTER THE GRANT OF DEVELOPMENT CONSENT.

Client

Avenor.

Project

KINGSFORD JUNCTION
ANZAC PDE KINGSFORD
NSW 2032

Drawing Name

GFA LANDSCAPE AREA PLAN

Date

19.11.2025 1 : 500

Sheet Size

A1

Drawn

CC

Chk.

ASB

Job No.

6922

Drawing No.

DA-6108

Revision

/ 3


SJB Architects

Level 2, 490 Crown Street
Surry Hills NSW 2010

T 61 2 9380 9911


www.sjb.com.au



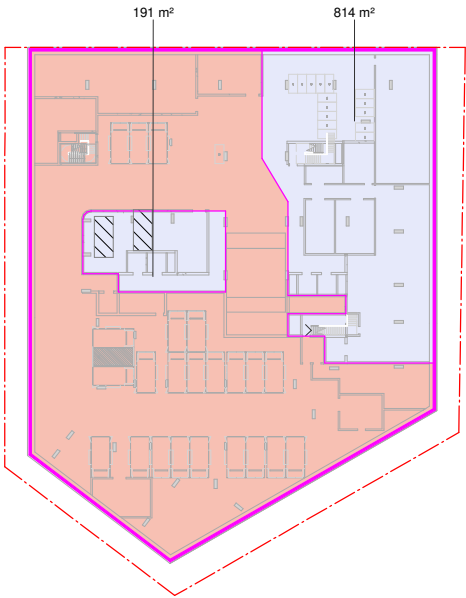


BASEMENT 1 Co Living

SCALE 1 : 500

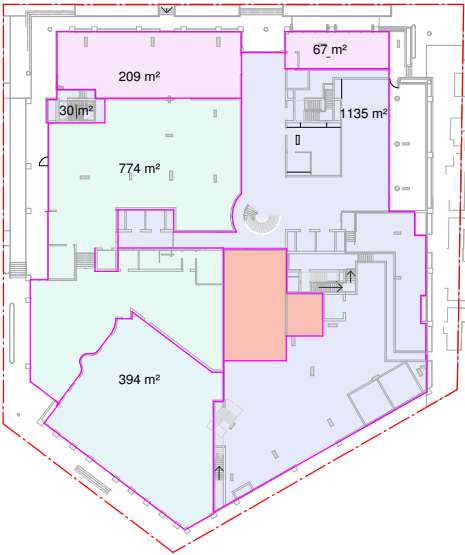


GROUND (Anzac Pde) GFA

SCALE 1 : 500

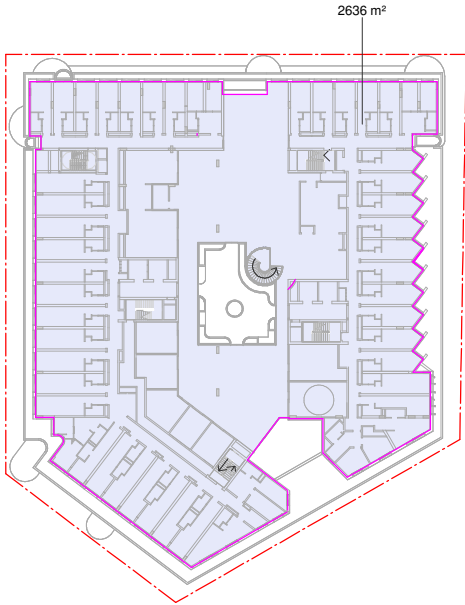


L01 TFA

SCALE 1 : 500

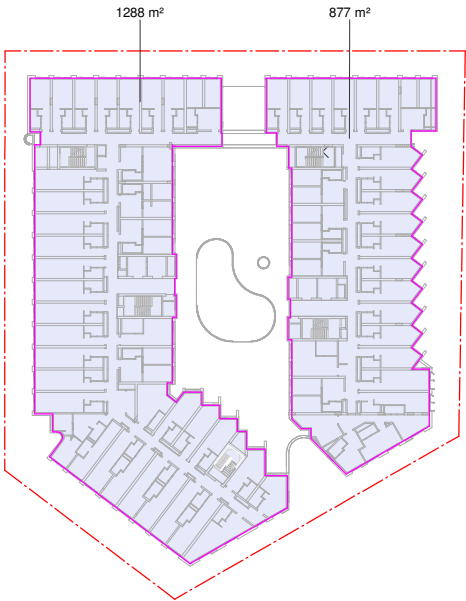


L02 TFA

SCALE 1 : 500

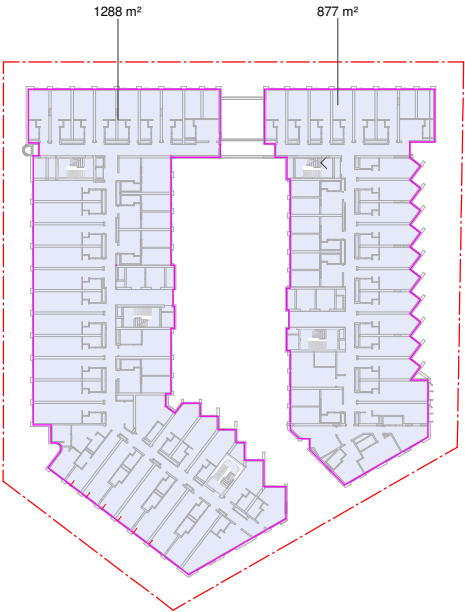

L03 TFA

SCALE 1 : 500

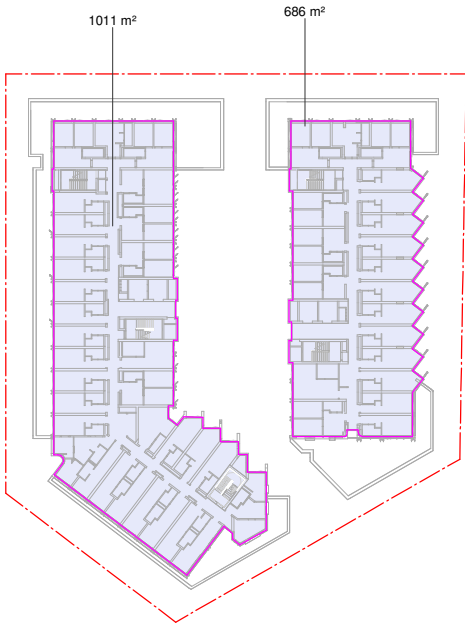

L4-8

SCALE 1 : 500

Area Schedule (Co Living TFA)	
Level	Co Living Area
BASEMENT 1	1005 m²
GROUND (Anzac Pde)	1166 m²
L01	2636 m²
L02	2165 m²
L03	2165 m²
L04	1697 m²
L05	1697 m²
L06	1697 m²
L07	1697 m²
L08	1697 m²
L09	750 m²
L10	633 m²
L11	633 m²
L12	633 m²
L13	472 m²
L14	11 m²
20752 m²	

- Place of Worship GFA
- Communal GFA
- Co Living GFA
- Landscape
- Community GFA
- Retail GFA
- B1 Community, Church, Retail

In accepting and utilising this document the recipient agrees that SJB Architecture (NSW) Pty. Ltd. ACN 081 094 724 T/A SJB Architects, retain all common law, statutory law and other rights including copyright and intellectual property rights. The recipient agrees not to use this document for any purpose other than its intended use, to waive all claims against SJB Architects resulting from unauthorised changes, or to reuse the document on other projects without prior written consent from SJB Architects. Under no circumstances shall transfer of this document be deemed a sale. SJB Architects makes no warranties of fitness for any purpose. The Builder/Contractor shall verify job dimensions prior to any work commencing. Use figured dimensions only. Do not scale drawings.

PRELIMINARY



Nominated Architects: Adam Haddow-7188 | John Pradel-7004

Rev	Date	Revision	By	Chk.
1	19.06.2025	FOR DA APPROVAL	CC	ASB
2	23.10.2025	FOR DA APPROVAL	CC	ASB
3	19.11.2025	FOR DA APPROVAL	CC	ASB

NOTE: MINOR CHANGES TO FORM AND CONFIGURATION MAY BE REQUIRED WHEN DRAWINGS ARE SUBSEQUENTLY PREPARED FOR CONSTRUCTION PURPOSES AFTER THE GRANT OF DEVELOPMENT CONSENT.

Client

Avenor.

Project

KINGSFORD JUNCTION
ANZAC PDE KINGSFORD
NSW 2032


Drawing Name

TFA AREA PLAN - CO LIVING


Date	Scale	Sheet Size
19.11.2025	As indicated	A1
Drawn	Chk.	Job No.
CC	ASB	6922
Drawing No.	Revision	
DA-6109	/ 3	

SJB Architects
Level 2, 490 Crown Street
Surry Hills NSW 2010
T 61 2 9380 9911
www.sjb.com.au




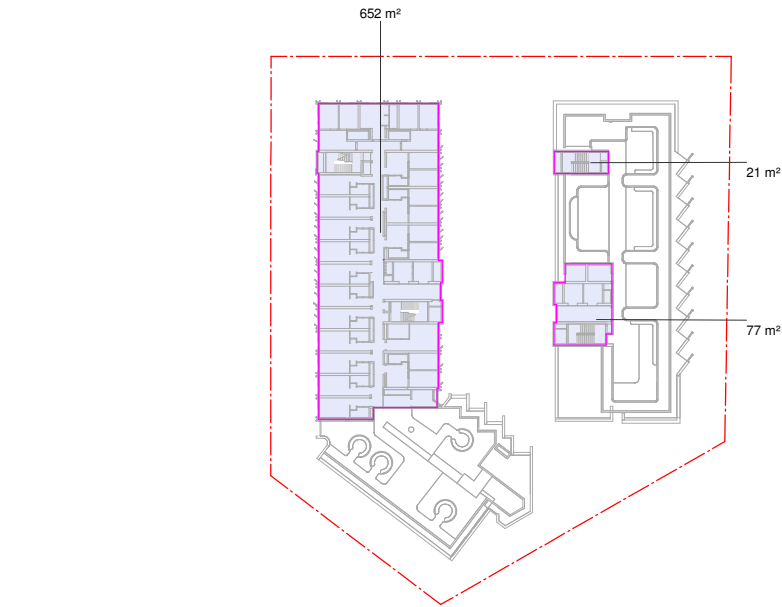


L9
SCALE 1 : 500

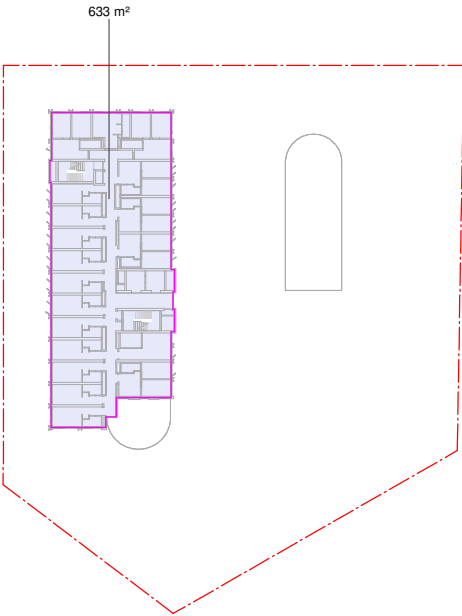

L10-12
SCALE 1 : 500

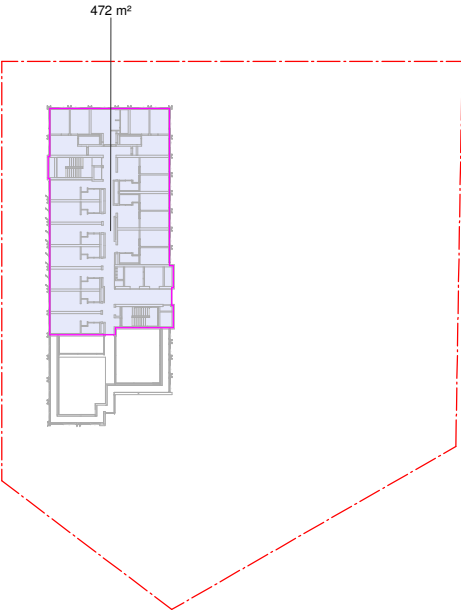

L13
SCALE 1 : 500

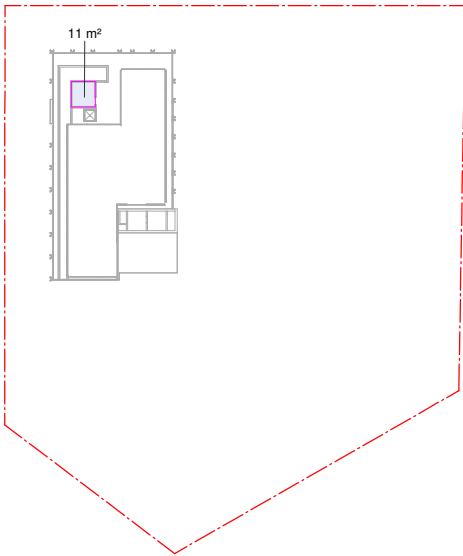


L14
SCALE 1 : 500

Area Schedule (Co Living TFA)	
Level	Co Living Area
BASEMENT 1	1005 m²
GROUND (Anzac Pde)	1166 m²
L01	2636 m²
L02	2165 m²
L03	2165 m²
L04	1697 m²
L05	1697 m²
L06	1697 m²
L07	1697 m²
L08	1697 m²
L09	750 m²
L10	633 m²
L11	633 m²
L12	633 m²
L13	472 m²
L14	11 m²
20752 m²	

- Place of Worship GFA
- Communal GFA
- Co Living GFA
- Landscape
- Community GFA
- Retail GFA
- B1 Community, Church, Retail

In accepting and utilising this document the recipient agrees that SJB Architecture (NSW) Pty. Ltd. ACN 081 994 724 T/A SJB Architects, retain all common law, statutory law and other rights including copyright and intellectual property rights. The recipient agrees not to use this document for any purpose other than its intended use, to waive all claims against SJB Architects resulting from unauthorised changes, or to reuse the document on other projects without prior written consent from SJB Architects. Under no circumstances shall transfer of this document be deemed a sale. SJB Architects makes no warranties of fitness for any purpose. The Builder/Contractor shall verify job dimensions prior to any work commencing. Use figured dimensions only. Do not scale drawings.

 

Nominated Architects: Adam Haddow-7188 | John Pradel-7004

Rev	Date	Revision	By	Chk.
1	19.06.2025	FOR DA APPROVAL	CC	ASB
2	23.10.2025	FOR DA APPROVAL	CC	ASB
3	19.11.2025	FOR DA APPROVAL	CC	ASB

NOTE: MINOR CHANGES TO FORM AND CONFIGURATION MAY BE REQUIRED WHEN DRAWINGS ARE SUBSEQUENTLY PREPARED FOR CONSTRUCTION PURPOSES AFTER THE GRANT OF DEVELOPMENT CONSENT.

Client

Avenor.

Project

KINGSFORD JUNCTION
ANZAC PDE KINGSFORD
NSW 2032

Drawing Name

TFA AREA PLAN - CO LIVING

Date

19.11.2025 As indicated

Drawn

CC ASB

Drawing No.

DA-6110

Scale

As indicated

Chk.

ASB

Revision

/ 3

Sheet Size

A1

Job No.

6922


SJB Architects

Level 2, 490 Crown Street
Surry Hills NSW 2010

T 61 2 9380 9911


www.sjb.com.au



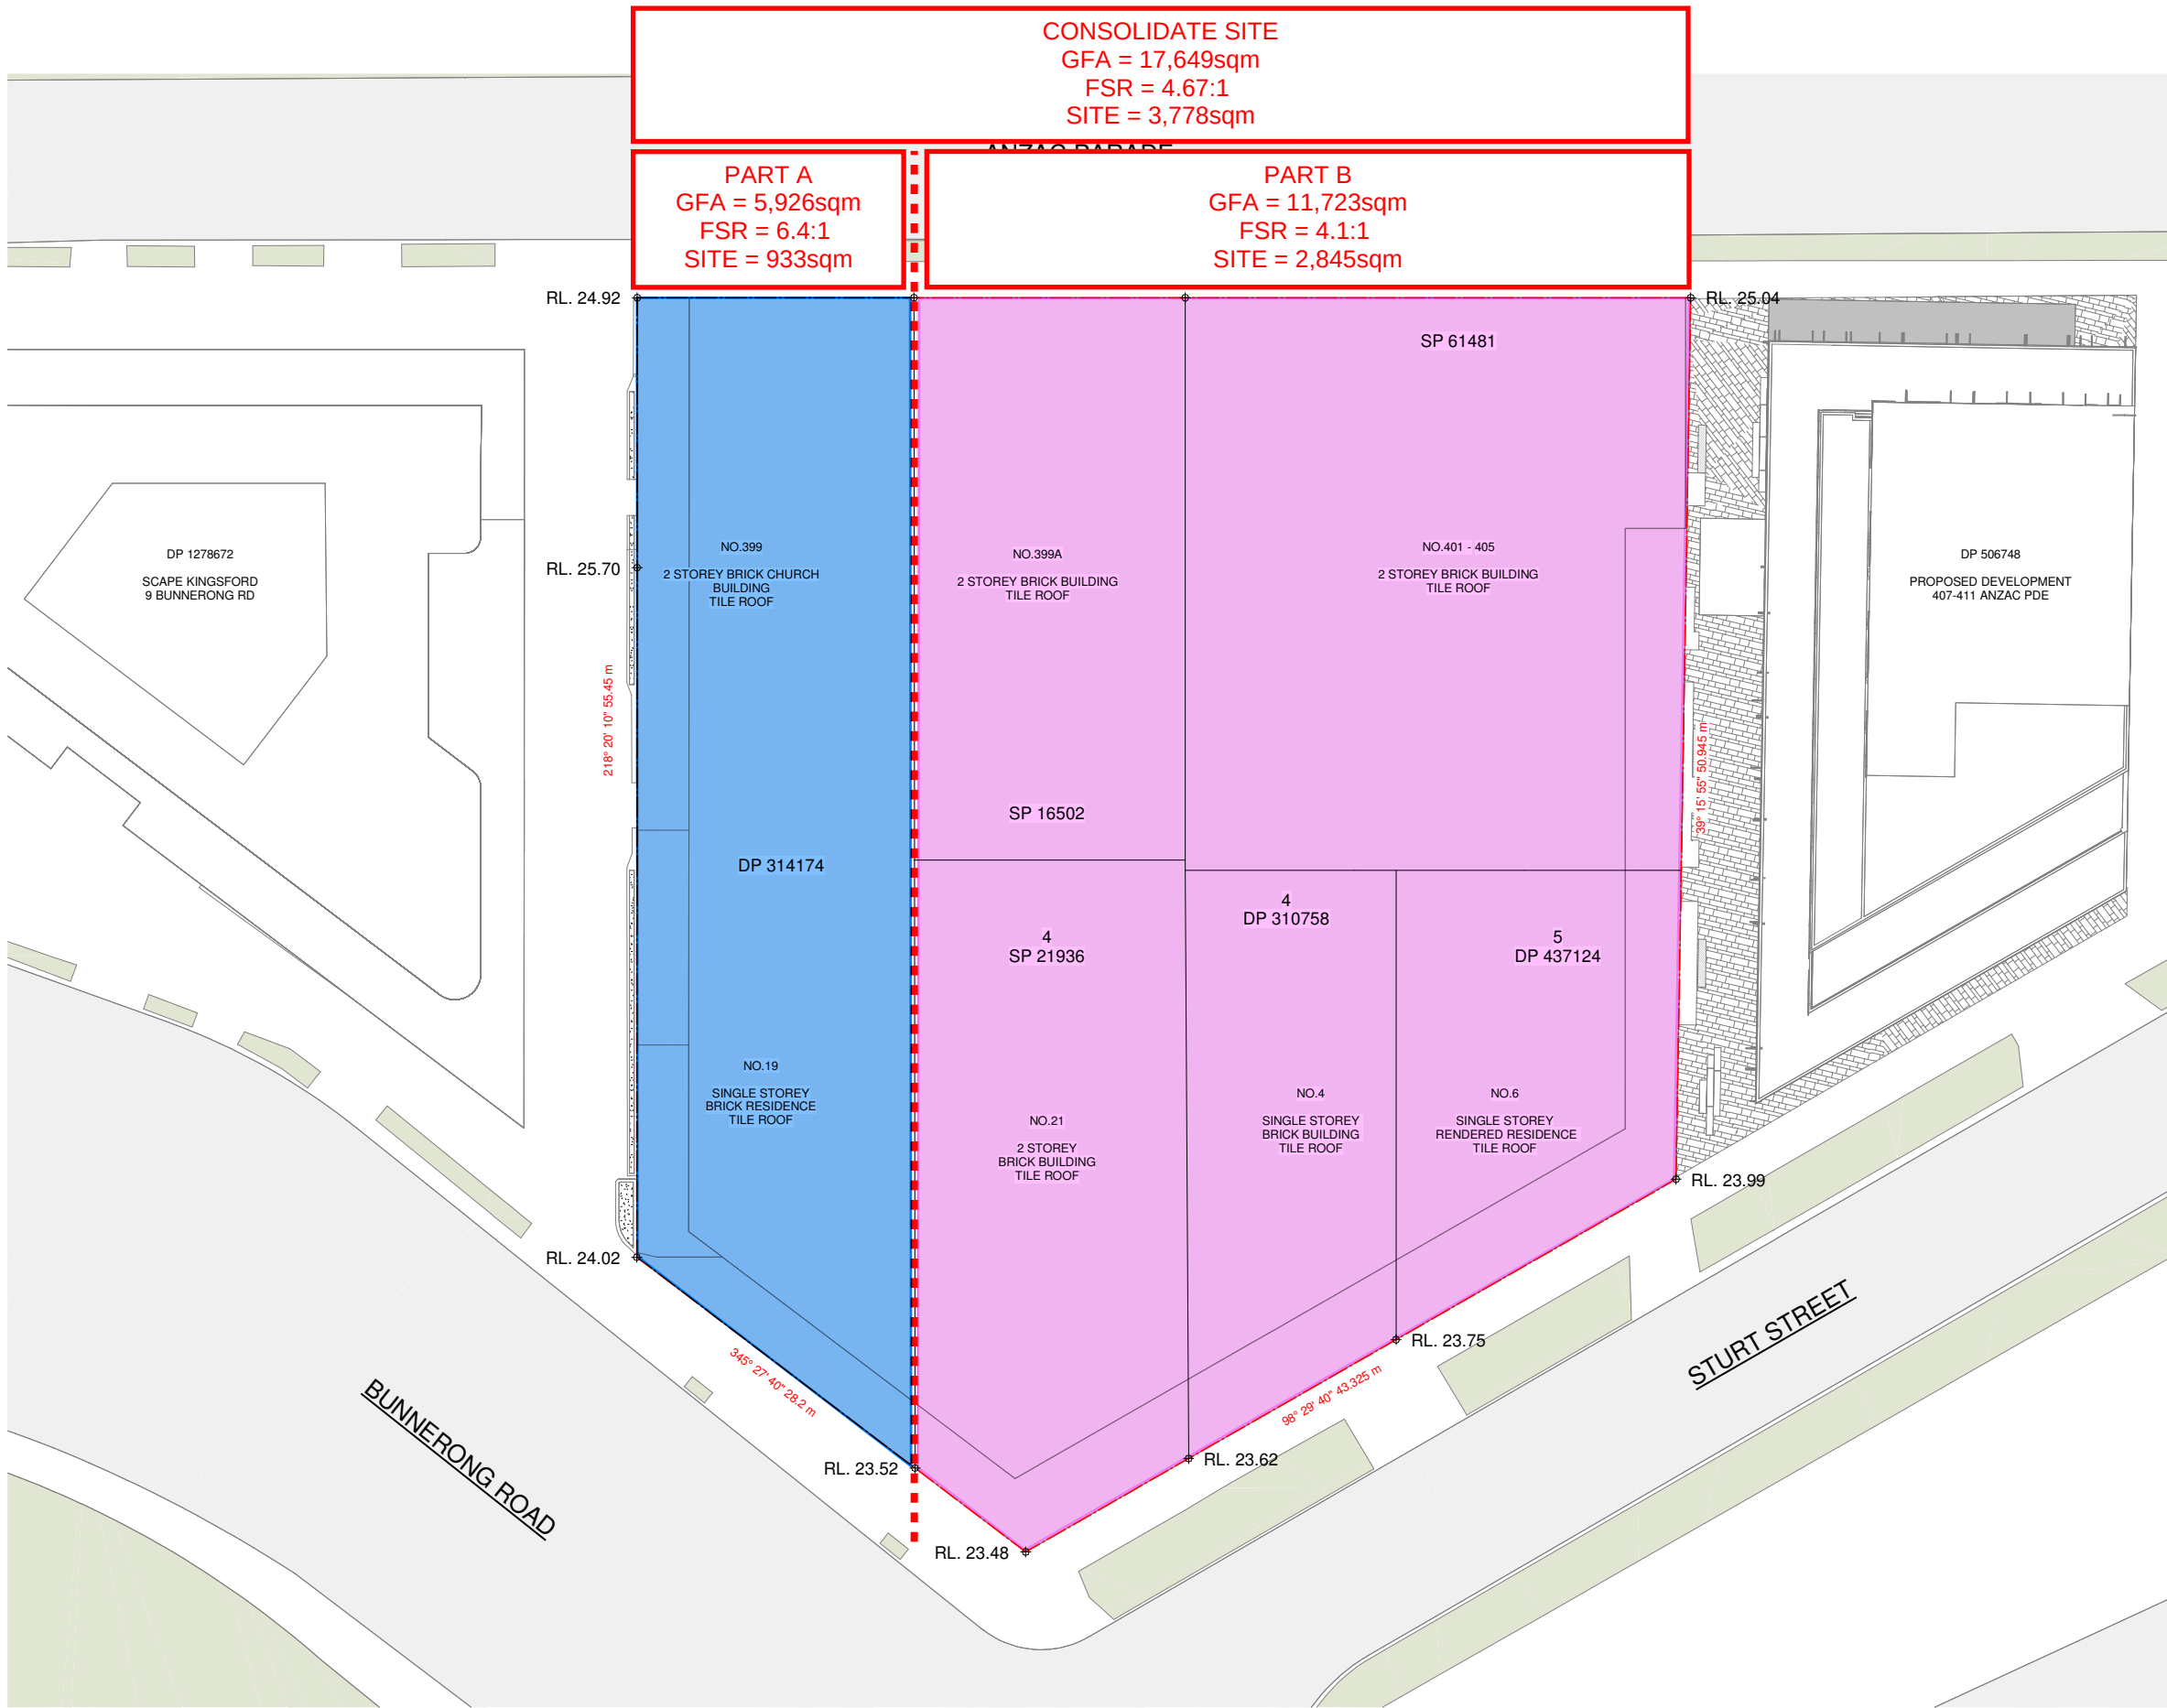

In accepting and utilising this document the recipient agrees that SJB Architecture (NSW) Pty. Ltd. ACN 081 994 724 T/A SJB Architects, retain all common law, statutory law and other rights including copyright and intellectual property rights. The recipient agrees not to use this document for any purpose other than its intended use, to waive all claims against SJB Architects resulting from unauthorised changes, or to reuse the document on other projects without prior written consent from SJB Architects. Under no circumstances shall transfer of this document be deemed a sale. SJB Architects makes no warranties of fitness for any purpose. The Builder/Contractor shall verify job dimensions prior to any work commencing. Use figured dimensions only. Do not scale drawings.

PRELIMINARY

 

Nominated Architects: Adam Haddow-7188 | John Pradel-7004

Rev	Date	Revision	By	Chk.
1	19.06.2025	FOR DA APPROVAL	CC	ASB
2	23.10.2025	FOR DA APPROVAL	CC	ASB
3	19.11.2025	FOR DA APPROVAL	CC	ASB

NOTE: MINOR CHANGES TO FORM AND CONFIGURATION MAY BE REQUIRED WHEN DRAWINGS ARE SUBSEQUENTLY PREPARED FOR CONSTRUCTION PURPOSES AFTER THE GRANT OF DEVELOPMENT CONSENT.

Client

Avenor.

Project

KINGSFORD JUNCTION
ANZAC PDE KINGSFORD
NSW 2032

Drawing Name

FSR DISTRIBUTION

Date

19.11.2025

Scale

1 : 200

Sheet Size

A1

Drawn

CC

Chk.

ASB

Job No.

6922

Drawing No.

DA-6111

Revision

/ 3


SJB Architects

Level 2, 490 Crown Street
Surry Hills NSW 2010


T 61 2 9380 9911

www.sjb.com.au



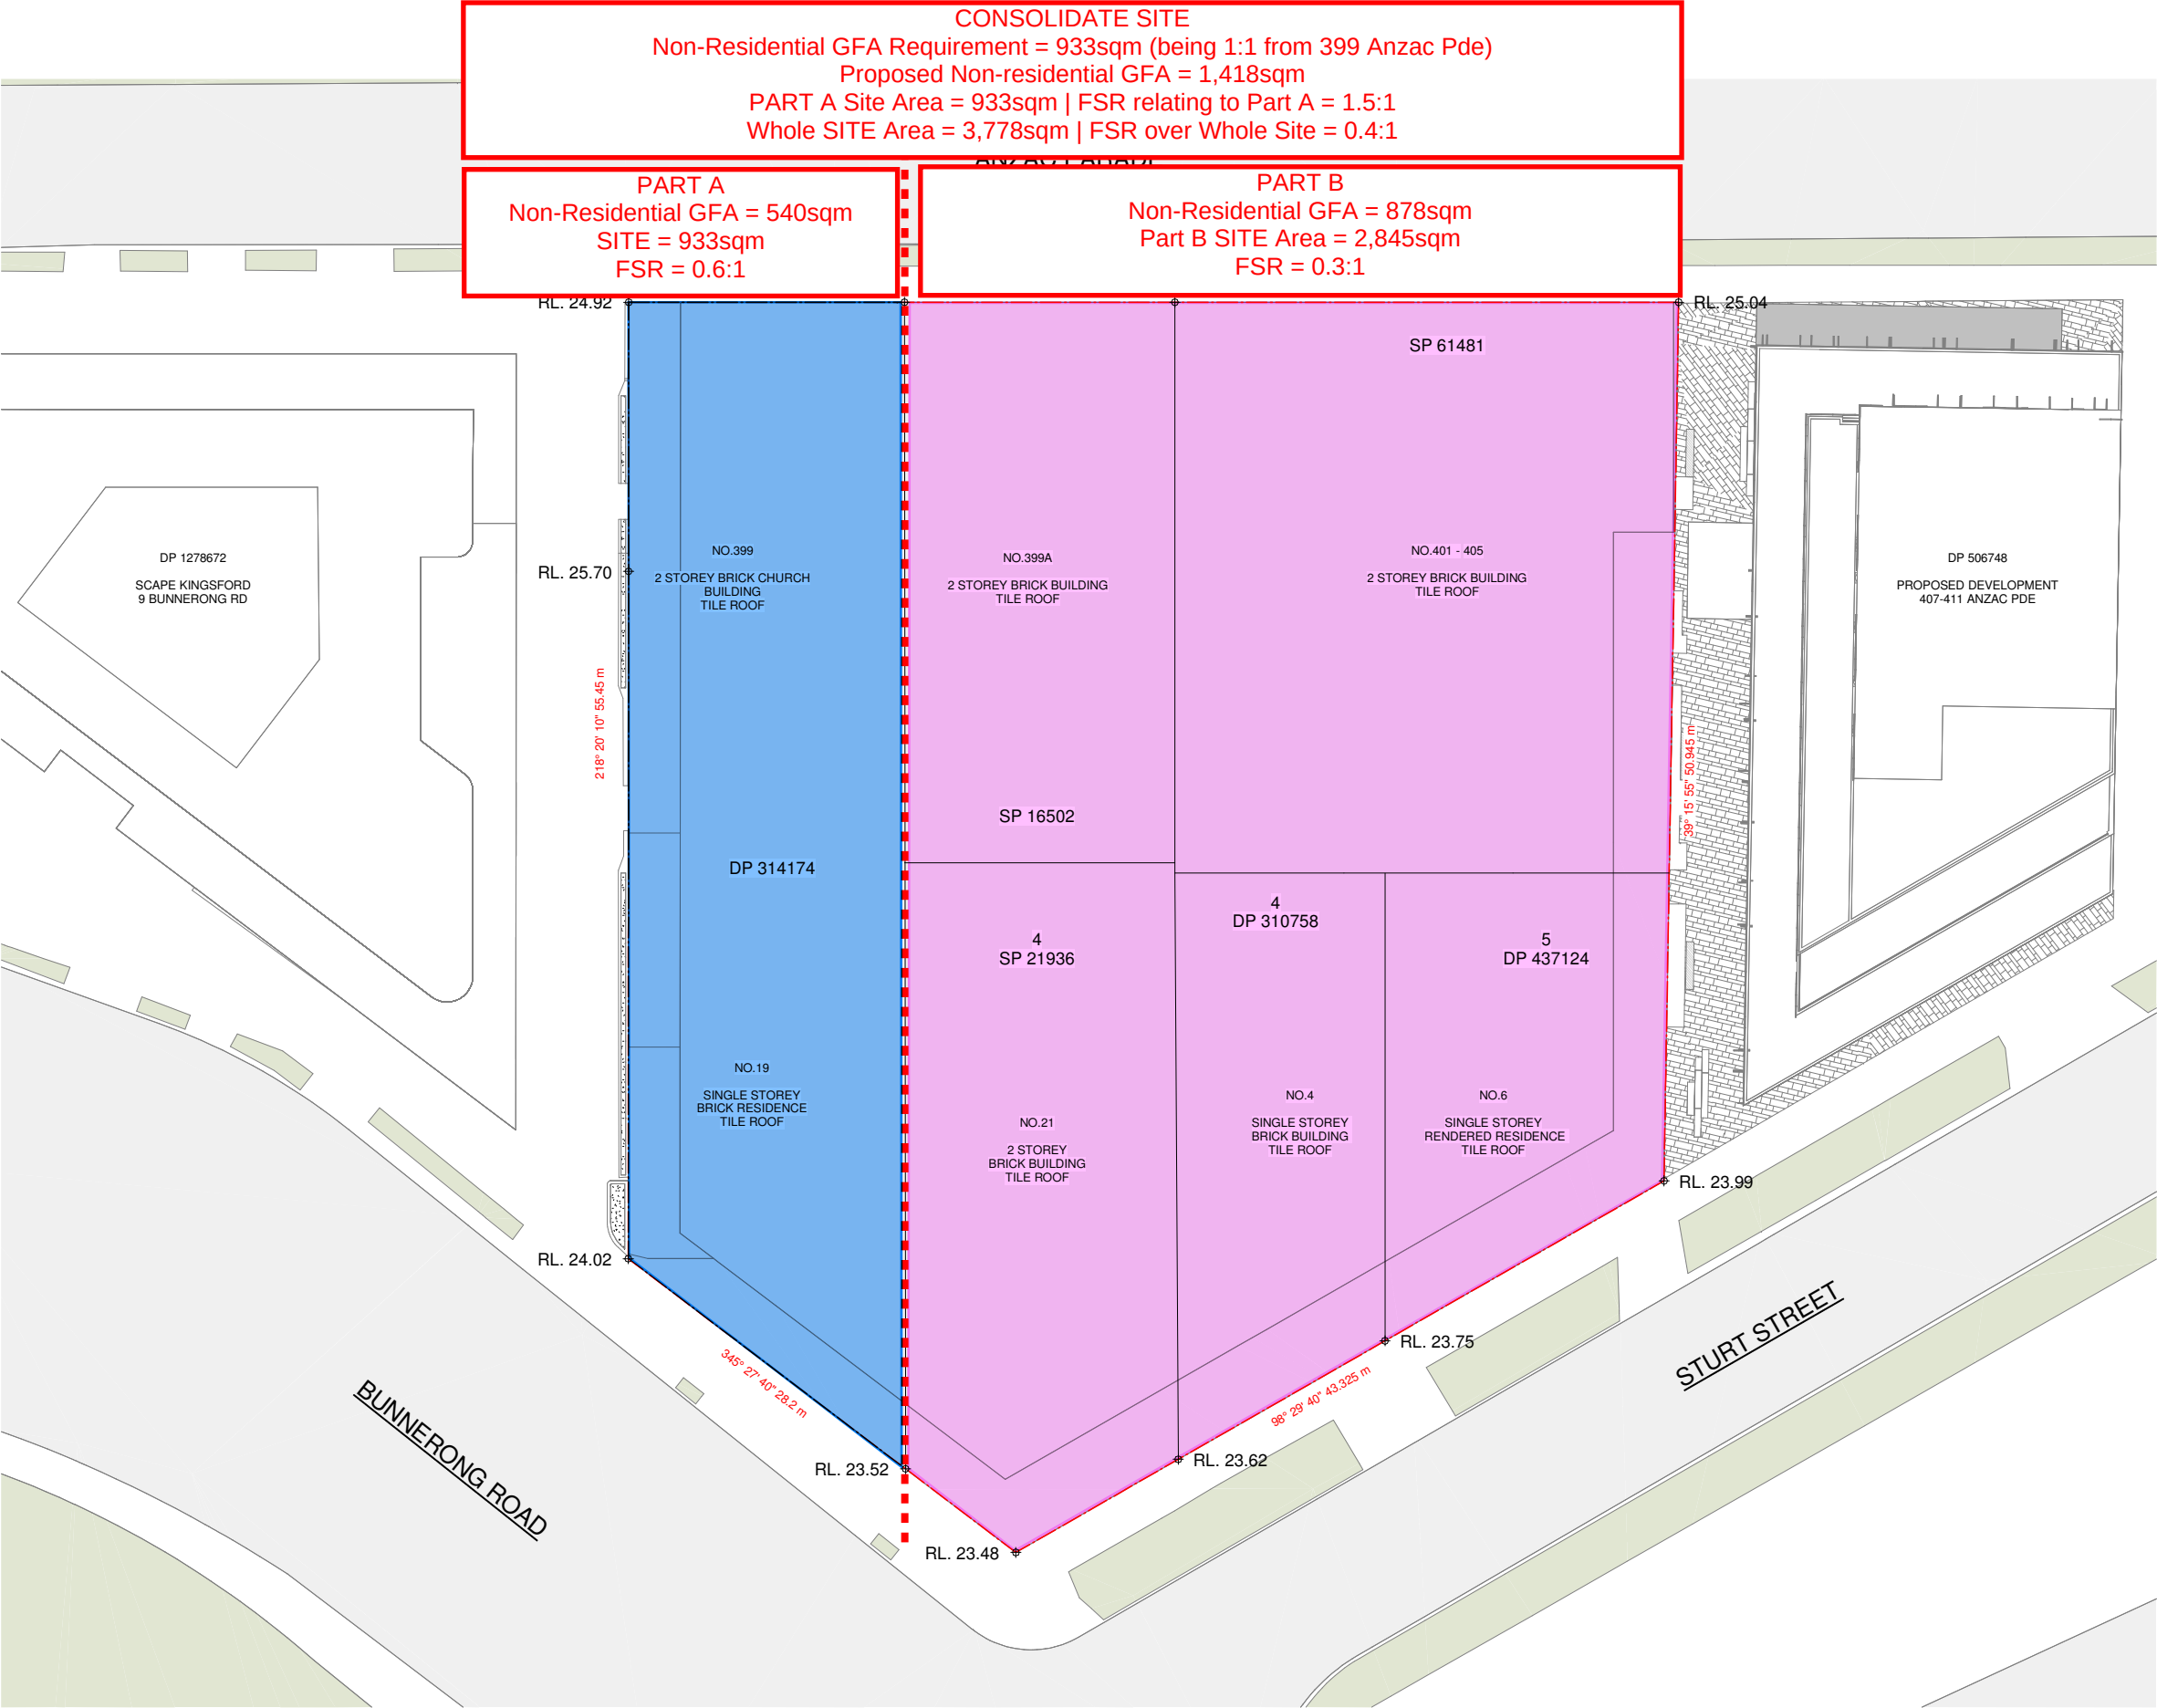

In accepting and utilising this document the recipient agrees that SJB Architecture (NSW) Pty. Ltd. ACN 081 994 724 T/A SJB Architects, retain all common law, statutory law and other rights including copyright and intellectual property rights. The recipient agrees not to use this document for any purpose other than its intended use, to waive all claims against SJB Architects resulting from unauthorised changes, or to reuse the document on other projects without prior written consent from SJB Architects. Under no circumstances shall transfer of this document be deemed a sale. SJB Architects makes no warranties of fitness for any purpose. The Builder/Contractor shall verify job dimensions prior to any work commencing. Use figured dimensions only. Do not scale drawings.

 

Nominated Architects: Adam Haddow-7188 | John Pradel-7004

Rev	Date	Revision	By	Chk.
1	19.06.2025	FOR DA APPROVAL	CC	ASB
2	23.10.2025	FOR DA APPROVAL	CC	ASB
3	19.11.2025	FOR DA APPROVAL	CC	ASB

NOTE: MINOR CHANGES TO FORM AND CONFIGURATION MAY BE REQUIRED WHEN DRAWINGS ARE SUBSEQUENTLY PREPARED FOR CONSTRUCTION PURPOSES AFTER THE GRANT OF DEVELOPMENT CONSENT.

Client

Avenor.

Project

KINGSFORD JUNCTION
ANZAC PDE KINGSFORD
NSW 2032

Drawing Name

FSR DISTRIBUTION - NON RESIDENTIAL

Date

19.11.2025

Scale

1 : 200

Sheet Size

A1

Drawn

CC

Chk.

ASB

Job No.

6922

Drawing No.

DA-6112

Revision

/ 3

SJB Architects

Level 2, 490 Crown Street
Surry Hills NSW 2010


T 61 2 9380 9911

www.sjb.com.au





In accepting and utilising this document the recipient agrees that SJB Architects (NSW) Pty. Ltd. ACN 081 094 724 T/A SJB Architects, retain all common law, statutory law and other rights including copyright and intellectual property rights. The recipient agrees not to use this document for any purpose other than its intended use, to waive all claims against SJB Architects resulting from unauthorised changes, or to reuse the document on other projects without prior written consent from SJB Architects. Under no circumstances shall transfer of this document be deemed a sale. SJB Architects makes no warranties of fitness for any purpose. The Builder/Contractor shall verify job dimensions prior to any work commencing. Use figured dimensions only. Do not scale drawings.

 

Nominated Architects: Adam Haddow-7188 | John Pradel-7004

Rev	Date	Revision	By	Chk.
1	19.06.2025	FOR DA APPROVAL	CC	ASB
2	23.10.2025	FOR DA APPROVAL	CC	ASB
3	19.11.2025	FOR DA APPROVAL	CC	ASB

NOTE: MINOR CHANGES TO FORM AND CONFIGURATION MAY BE REQUIRED WHEN DRAWINGS ARE SUBSEQUENTLY PREPARED FOR CONSTRUCTION PURPOSES AFTER THE GRANT OF DEVELOPMENT CONSENT.

Client



Project

KINGSFORD JUNCTION
ANZAC PDE KINGSFORD
NSW 2032

Drawing Name

3D PERSPECTIVE 1 - ANZAC PDE LOOKING WEST

Date

19.11.2025

Scale

Sheet Size

A1

Drawn

CC

Chk.

ASB

Job No.

6922

Drawing No.

DA-8001

Revision

/ 3

SJB Architects

Level 2, 490 Crown Street
Surrey Hills NSW 2010

T 61 2 9380 9911

www.sjb.com.au

