



- GENERAL NOTES:**
- ALL WORKS TO COMPLY WITH BUILDING CODE OF AUSTRALIA, REQUIREMENTS OF RELEVANT STATUTORY AUTHORITIES/ LOCAL GOVERNMENT & RELEVANT AUSTRALIAN BUILDING STANDARDS
 - DRAWINGS FOR THE PURPOSES OF DA ONLY. FURTHER CONSULTANT/ AUTHORITY COORDINATION WILL BE REQUIRED AT CC STAGE WHICH MAY IMPACT ON DESIGN AND PLANNING LAYOUTS
 - ARCHITECTURAL PLANS TO BE READ IN CONJUNCTION WITH CONSULTANT'S DRAWINGS, SPECIFICATIONS & REPORTS
 - COPYRIGHT OF DESIGN SHOWN HEREON IS RETAINED BY PBD ARCHITECTS AND AUTHORITY IS REQUIRED FOR ANY REPRODUCTION
 - AREA SCHEDULES, SUPPLIED ARE APPROXIMATE ONLY - FUTURE AI LOWANTFO FOR VERTICAL SERVICE DUELS, STRUCTURAL WALL SYSTEMS AND CONSULTANT INPUT WILL BE REQUIRED
- LEGEND:**
- AW AWNING
 - HW HIGHLIGHT WINDOW
 - CU A/C CONDENSER UNITS
 - PH FIRE HYDRANT
 - FHR FIRE HOSE REEL
 - FS FIRE STAIRS
 - MS MECHANICAL RISER TO FUTURE DETAIL
 - GL GARBAGE CHUTE
 - MB MAILBOX TO FUTURE DETAIL
 - PB PLANTERBOX
 - R 240L RECYCLING BIN
 - SK SKYLIGHT
 - ST STORAGE
 - WT HOT WATER UNITS

5.9
Average star rating
NATIONWIDE HOUSE
ENERGY RATING SCHEME
www.nathers.gov.au

Certificate no.: 0004928190
Assessor Name: Martin Pinson
Accreditation no.: VIC/BDV/19/1921
Certificate date: 15 Jun 2020
Dwelling Address: 40-76 WILLIAM STREET LEICHHARDT, NSW 2040
www.nathers.gov.au

THERMAL COMFORT SPECIFICATIONS - new buildings		THERMAL COMFORT SPECIFICATIONS - heritage buildings	
External Walls 1	FC or Steel cladding (+R2.5 added) incl. breezeways	External Walls 1	Double brick + (furring channel + R2.5 added insulation)
External Walls 2	Concrete walls (+2.5 added inside) for end walls	External Walls 2	FC walls + R2.5 added insulation) small walls onto balcs.
External Walls 3	Brick veneer (+R2.5 added) if same level as heritage	External Walls 3	Other walls for new upper levels (see "new building")
Internal Walls 1	Plasterboard on studs	Internal Walls 1	Plasterboard on studs
Walls next to neighbour	Hebel and plasterboard	Walls next to neighbour	Hebel and plasterboard
Walls next to end. corridor	Hebel and plasterboard	Walls next to end. corridor	Hebel and plasterboard
External Floors 1	Slab on ground or slab above car park + R2	External Floors 1	Slab on timber subfloor or slab above car park (both +R2)
External Floors 2	Small cantilevered slab (no insul.)	External Floors 2	R2 under B103 slab (other small cantilevers - no insul.)
Floor Finishes	Carpet, beds, tiles, wet areas, timber - other	Floor Finishes	Carpet, beds, tiles, wet areas, timber - other
Roofs	Light Colour - Concrete roof or Metal roof Saw-tooth	Roofs	Light Colour - Concrete roofs
Ext. Ceilings	Plasterboard + R3.5 - flat including under saw tooth	Ext. Ceilings	Plasterboard + R3.5
Int. Ceilings	Plasterboard and concrete floor above	Int. Ceilings	Timber soffit and concrete floor (PB soffit new levels)
Skylights	None	Skylights	None
Doors	Hollow-core internal/solid-core external	Doors	Hollow-core internal/solid-core external
Exhaust Fans	Dampers minimise infiltration (when fans are off)	Exhaust Fans	Dampers minimise infiltration (when fans are off)
Weather Stripping	Yes - all external doors and windows	Weather Stripping	Yes - all external doors and windows
Window Shading	Level 4 Building A - 300 sunhoods added to living/dining	Window openings	Openings as shown
Downlights affecting insulation	LED downlights (i.e. small or no holes in insulation)	Downlights affecting insulation	LED downlights (i.e. small or no holes in insulation)

1. Windows/glazed doors (all except below)
Windows - U-value ≤ 6.7
Windows - SHGC 0.57 ±5% awning/bifold, 0.70 ±5% fixed/sliders

2. Windows/glazed doors (TBC)
Aluminium frames and double-glazed clear
Windows - U-value ≤ 3.1
Windows - SHGC 0.39 ±5% awning/bifold, 0.49 ±5% fixed/sliders

Note:sawtooth roof has flat ceilings underneath
Note: highlight windows in central Building C are 700 tall (high level) and slide 50% open
Note: north windows facing heritage building are 1900 high, behind privacy screens

1. Windows/glazed doors (all except below)
Windows - U-value ≤ 6.7
Windows - SHGC 0.57 ±5% awning/bifold, 0.70 ±5% fixed/sliders

2. Windows/glazed doors (TBC)
Aluminium frames and double-glazed clear
Windows - U-value ≤ 3.1
Windows - SHGC 0.39 ±5% awning/bifold, 0.49 ±5% fixed/sliders

Note: windows into the lightwell in Building A are all 1500 high and awning windows
Note: open lobbies for some heritage lobbies (e.g. ground lobby corner building)
Note: open corridors for some heritage corridors (e.g. central corridor L1-4 facing north)

ISSUE	DATE	DESCRIPTION
P6	01.06.2020	FINAL COORDINATION
P5	22.05.2020	FINAL COORDINATION
P4	08.05.2020	PRELIMINARY FOR COORDINATION
P3	01.05.2020	PRELIMINARY FOR COORDINATION
P2	10.04.2020	PRELIMINARY FOR COORDINATION
P1	20.03.2020	EXISTING BUILDING OVERLAY

PBD ARCHITECTS
ABN 36 147 035 550
P - 02 9698 8140 E - info@pbdarchitects.com.au W - www.pbdarchitects.com.au
Level 2, 52 Albion Street, Surry Hills NSW 2010

PROJECT:
ADAPTIVE RE-USE RESIDENTIAL
40-76 WILLIAM STREET
LEICHHARDT NSW 2040

DATE (OCTOBER 2019)
DRAWING TITLE:
GROUND FLOOR

SCALE:
1:200@A1 / 1:400@A3

DRAWING NO:
DA100

ISSUE:
P6



- GENERAL NOTES:**
- ALL WORKS TO COMPLY WITH BUILDING CODE OF AUSTRALIA, REQUIREMENTS OF RELEVANT STATUTORY AUTHORITIES/ LOCAL GOVERNMENT & RELEVANT AUSTRALIAN BUILDING STANDARDS
 - DRAWINGS FOR THE PURPOSES OF DA ONLY. FURTHER CONSULTANT/ AUTHORITY COORDINATION WILL BE REQUIRED AT CC STAGE WHICH MAY IMPACT ON DESIGN AND PLANNING LAYOUTS
 - ARCHITECTURAL PLANS TO BE READ IN CONJUNCTION WITH CONSULTANT'S DRAWINGS, SPECIFICATIONS & REPORTS
 - COPYRIGHT OF DESIGN SHOWN HEREON IS RETAINED BY PBD ARCHITECTS. AUTHORITY IS REQUIRED FOR ANY REPRODUCTION
 - AREA SCHEDULES, SUPPLIED ARE APPROXIMATE ONLY - FUTURE AI LOWANIT FOR VERTICAL SERVICE DUE TO STRUCTURAL WALL SYSTEMS AND CONSULTANT INPUT WILL BE REQUIRED

- LEGEND:**
- AW AWNING
 - HW HIGHLIGHT WINDOW
 - CU A/C CONDENSER UNITS
 - PH FIRE HYDRANT
 - FHR FIRE HOSE REEL
 - FS FIRE STAIRS
 - MV MECHANICAL RISER TO FUTURE DETAIL
 - GL MAILBOX TO FUTURE DETAIL
 - NB PLANTERBOX
 - R 240L RECYCLING BIN
 - SK SKYLIGHT
 - ST STORAGE
 - WT HOT WATER UNITS



Certificate no.: 0004928190
Assessor Name: Martin Pinson
Accreditation no.: VIC/BAV/19/1921
Certificate date: 15 Jun 2020
Dwelling Address: 40-76 WILLIAM STREET LEICHHARDT, NSW 2040
www.nathers.gov.au




THERMAL COMFORT SPECIFICATIONS - new buildings		THERMAL COMFORT SPECIFICATIONS - heritage buildings	
External Walls 1	FC or Steel cladding (+R2.5 added) incl. breezeways	External Walls 1	Double brick + (burring channel + R2.5 added insulation)
External Walls 2	Concrete walls (+R2.5 added inside) for end walls	External Walls 2	FC walls + R2.5 added insulation) small walls onto balconies
External Walls 3	Brick veneer (+R2.5 added) if same level as heritage	External Walls 3	Other walls for new upper levels (see "new building")
Internal Walls 1	Plasterboard on studs	Internal Walls 1	Plasterboard on studs
Walls next to neighbour	Hebel and plasterboard	Walls next to neighbour	Hebel and plasterboard
Walls next to end, corridor	Hebel and plasterboard	Walls next to end, corridor	Hebel and plasterboard
External Floors 1	Slab on ground or slab allows car park + R2	External Floors 1	Slab on timber subfloor or slab above car park (both +R2)
External Floors 2	Small cantilevered slab (no insul.)	External Floors 2	R2 under B103 slab (other small cantilevers - no insul.)
Floor Finishes	Carpet - beds, tiles - wet areas, timber - other	Floor Finishes	Carpet - beds, tiles - wet areas, timber - other
Roofs	Light Colour - Concrete roof or Metal roof Saw-tooth	Roofs	Light Colour - Concrete roofs
Ext. Ceilings	Plasterboard + R3.5 - flat including under saw tooth	Ext. Ceilings	Plasterboard + R3.5
Int. Ceilings	Plasterboard and concrete floor above	Int. Ceilings	Timber soffit and concrete floor (PB soffit new levels)
Skylights	None	Skylights	None
Doors	Hollow-core internal/solid-core external	Doors	Hollow-core internal/solid-core external
Exhaust Fans	Dampers minimise infiltration (when fans are off)	Exhaust Fans	Dampers minimise infiltration (when fans are off)
Weather Stripping	Yes - all external doors and windows	Weather Stripping	Yes - all external doors and windows
Window Shading	Level 4 Building A - 300 sunhoods added to living/dining	Window openings	Openings as shown
Downlights affecting insulation	LED downlights (i.e. small or no holes in insulation)	Downlights affecting insulation	LED downlights (i.e. small or no holes in insulation)
1. Windows/glazed doors (all except below)	Aluminium frames and single glazed, clear	1. Windows/glazed doors (all except below)	Aluminium frames and single glazed, clear
Windows - U-value	≤ 6.7	Windows - U-value	≤ 6.7
Windows - SHGC	0.57 ±5% awning/bifold, 0.70 ±5% fixed/sliders	Windows - SHGC	0.57 ±5% awning/bifold, 0.70 ±5% fixed/sliders
2. Windows/glazed doors (TBC)	Aluminium frames and double-glazed clear	2. Windows/glazed doors (TBC)	Aluminium frames and double-glazed clear
Windows - U-value	≤ 3.1	Windows - U-value	≤ 3.1
Windows - SHGC	0.39 ±5% awning/bifold, 0.49 ±5% fixed/sliders	Windows - SHGC	0.39 ±5% awning/bifold, 0.49 ±5% fixed/sliders

Notes: sawtooth roof has flat ceilings underneath
Note: highlight windows in central Building C are 700 tall (high level) and slide 50% open
Note: north windows facing heritage building are 1900 high, behind privacy screens

Note: windows into the lightwell in Building A are all 1500 high and awning windows
Note: open lobbies for some heritage lobbies (e.g. ground lobby corner building)
Note: open corridors for some heritage corridors (e.g. central corridor L1-4 facing north)

ISSUE	DATE	DESCRIPTION
P6	01.06.2020	FINAL COORDINATION
P5	22.05.2020	FINAL COORDINATION
P4	08.05.2020	PRELIMINARY FOR COORDINATION
P3	01.05.2020	PRELIMINARY FOR COORDINATION
P2	10.04.2020	PRELIMINARY FOR COORDINATION
P1	20.03.2020	EXISTING BUILDING OVERLAY

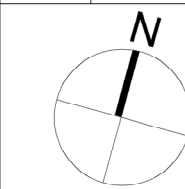

CLIENT:
ANPRISA PTY LTD

No. 580 Parramatta Road Petersham NSW 2049
P: (02) 9571 9999 F: (02) 9571 9900 E: info@coerose.com.au

ARCHITECT:
PBD ARCHITECTS
ABN 36 147 035 550
P - 02 9698 8140 E - info@pbdarchitects.com.au W - www.pbdarchitects.com.au
Level 2, 52 Albion Street, Surry Hills NSW 2010

PROJECT:
ADAPTIVE RE-USE RESIDENTIAL
40-76 WILLIAM STREET
LEICHHARDT NSW 2040

DATE (OCTOBER 2019)

DRAWING TITLE:
LEVEL ONE

SCALE:
1:200@A1 / 1:400@A3
PROJECT NO:
1939


DRAWING NO:
DA101

ISSUE:
P6



- GENERAL NOTES:**
- ALL WORKS TO COMPLY WITH BUILDING CODE OF AUSTRALIA, REQUIREMENTS OF RELEVANT STATUTORY AUTHORITIES/ LOCAL GOVERNMENT & RELEVANT AUSTRALIAN BUILDING STANDARDS
 - DRAWINGS FOR THE PURPOSES OF DA ONLY. FURTHER CONSULTANT/ AUTHORITY COORDINATION WILL BE REQUIRED AT CC STAGE WHICH MAY IMPACT ON DESIGN AND PLANNING LAYOUTS
 - ARCHITECTURAL PLANS TO BE READ IN CONJUNCTION WITH CONSULTANT'S DRAWINGS, SPECIFICATIONS & REPORTS
 - COPYRIGHT OF DESIGN SHOWN HEREON IS RETAINED BY PBD ARCHITECTS AND AUTHORITY IS REQUIRED FOR ANY REPRODUCTION
 - AREA SCHEDULES, SUPPLIED ARE APPROXIMATE ONLY - FUTURE ALLOWANCE FOR VERTICAL SERVICE DUCTS, STRUCTURAL WALL SYSTEMS AND CONSULTANT INPUT WILL BE REQUIRED

- LEGEND:**
- AW AWNING
 - HW HIGHLIGHT WINDOW
 - CU A/C CONDENSER UNITS
 - PH FIRE HYDRANT
 - FHR FIRE HOSE REEL
 - FS FIRE STAIRS
 - MV MECHANICAL RISER TO FUTURE DETAIL
 - GL GARBAGE CHUTE
 - MB MAILBOX TO FUTURE DETAIL
 - PB PLANTERBOX
 - R 240L RECYCLING BIN
 - SK SKYLIGHT
 - ST STORAGE
 - WT HOT WATER UNITS

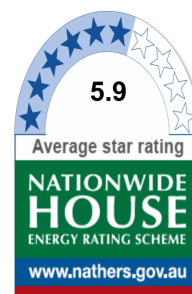


Certificate no.: 0004928190
Assessor Name: Martin Pinson
Accreditation no.: VIC/BDV/19/1921
Certificate date: 15 Jun 2020
Dwelling Address: 40-76 WILLIAM STREET LEICHHARDT, NSW 2040
www.nathers.gov.au



THERMAL COMFORT SPECIFICATIONS - new buildings		THERMAL COMFORT SPECIFICATIONS - heritage buildings	
External Walls 1	FC or Steel cladding (R2.5 added) incl. breastways	External Walls 1	Double brick + flurring channel + R2.5 added insulation
External Walls 2	Concrete walls (+ R2.5 added inside) for end walls	External Walls 2	FC walls + R2.5 added insulation (small walls onto balconies)
External Walls 3	Brick veneer (+R2.5 added) if same level as heritage	External Walls 3	Other walls for new upper levels (see "new building")
Internal Walls 1	Plasterboard on studs	Internal Walls 1	Plasterboard on studs
Walls next to neighbour	Hebel and plasterboard	Walls next to neighbour	Hebel and plasterboard
Walls next to incl. corridor	Hebel and plasterboard	Walls next to incl. corridor	Hebel and plasterboard
External Floors 1	Slab on ground or slab above car park + R2	External Floors 1	Slab on timber subfloor or slab above car park (both +R2)
External Floors 2	Small cantilevered slab (no insul.)	External Floors 2	R2 under B103 slab (other small cantilevers - no insul.)
Floor Finishes	Carpet - beds, tiles - wet areas, timber - other	Floor Finishes	Carpet - beds, tiles - wet areas, timber - other
Roofs	Light Colour - Concrete roof or Metal roof Saw-tooth	Roofs	Light Colour - Concrete roofs
Ext. Ceilings	Plasterboard + R3.5 - flat including under saw tooth	Ext. Ceilings	Plasterboard + R3.5
Int. Ceilings	Plasterboard and concrete floor above	Int. Ceilings	Timber soffit and concrete floor (PB soffit new levels)
Skylights	None	Skylights	None
Doors	Hollow-core internal/solid-core external	Doors	Hollow-core internal/solid-core external
Exhaust Fans	Dampers minimise infiltration (when fans are off)	Exhaust Fans	Dampers minimise infiltration (when fans are off)
Weather Stripping	Yes - all external doors and windows	Weather Stripping	Yes - all external doors and windows
Window Shading	Level 4 Building A - 300 sunshades added to living/dining	Window openings	Openings as shown
Downlights affecting insulation	LED downlights (i.e. small or no holes in insulation)	LED downlights	LED downlights (i.e. small or no holes in insulation)
1. Windows/glazed doors (all except below)	Aluminium frames and single glazed, clear	1. Windows/glazed doors (all except below)	Aluminium frames and single glazed, clear
Windows - U-value	≤ 6.7	Windows - U-value	≤ 6.7
Windows - SHGC	0.57 ±5% awning/bifold, 0.70 ±5% fixed/sliders	Windows - SHGC	0.57 ±5% awning/bifold, 0.70 ±5% fixed/sliders
2. Windows/glazed doors (TBC)	Aluminium frames and double-glazed clear	2. Windows/glazed doors (TBC)	Aluminium frames and double-glazed clear
Windows - U-value	≤ 3.1	Windows - U-value	≤ 3.1
Windows - SHGC	0.39 ±5% awning/bifold, 0.49 ±5% fixed/sliders	Windows - SHGC	0.39 ±5% awning/bifold, 0.49 ±5% fixed/sliders

Notes: sawtooth roof has flat ceilings underneath
Note: highlight windows in central Building C are 700 tall (high level) and slide 50% open
Note: north windows facing heritage building are 1900 high, behind privacy screens
Note: windows into the lightwell in Building A are all 1500 high and awning windows
Note: open lobbies for some heritage lobbies (e.g. ground lobby corner building)
Note: open corridors for some heritage corridors (e.g. central corridor L1-4 facing north)

ISSUE	DATE	DESCRIPTION
P6	01.06.2020	FINAL COORDINATION
P5	22.05.2020	FINAL COORDINATION
P4	08.05.2020	PRELIMINARY FOR COORDINATION
P3	01.05.2020	PRELIMINARY FOR COORDINATION
P2	10.04.2020	PRELIMINARY FOR COORDINATION
P1	20.03.2020	EXISTING BUILDING OVERLAY

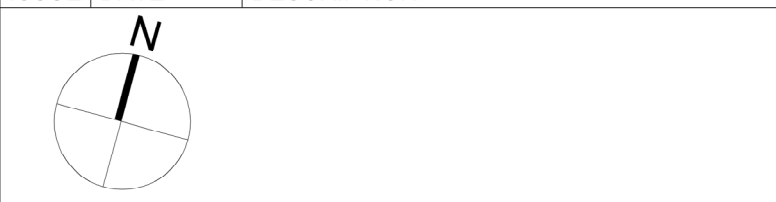

CLIENT:
ANPRISA PTY LTD

No. 580 Parramatta Road Petersham NSW 2049
P: (02) 9571 9999 F: (02) 9571 9900 E: info@ceeroose.com.au

ARCHITECT:
PBD ARCHITECTS
ABN 36 147 035 550
P - 02 9698 8140 E - info@pbdarchitects.com.au W - www.pbdarchitects.com.au
Level 2, 52 Albion Street, Surry Hills NSW 2010

PROJECT:
ADAPTIVE RE-USE RESIDENTIAL
40-76 WILLIAM STREET
LEICHHARDT NSW 2040

DATE (OCTOBER 2019)
DRAWING TITLE:
LEVEL TWO

SCALE:
1:200@A1 / 1:400@A3
PROJECT NO:
1939
DRAWING NO:
DA102
ISSUE:
P6



- GENERAL NOTES:**
- ALL WORKS TO COMPLY WITH BUILDING CODE OF AUSTRALIA, REQUIREMENTS OF RELEVANT STATUTORY AUTHORITIES/ LOCAL GOVERNMENT & RELEVANT AUSTRALIAN BUILDING STANDARDS.
 - DRAWINGS FOR THE PURPOSES OF DA ONLY. FURTHER CONSULTANT/ AUTHORITY COORDINATION WILL BE REQUIRED AT CC STAGE WHICH MAY IMPACT ON DESIGN AND PLANNING LAYOUTS.
 - ARCHITECTURAL PLANS TO BE READ IN CONJUNCTION WITH CONSULTANT'S DRAWINGS, SPECIFICATIONS & REPORTS.
 - COPYRIGHT OF DESIGN SHOWN HEREON IS RETAINED BY PBD ARCHITECTS. AUTHORITY IS REQUIRED FOR ANY REPRODUCTION.
 - AREA SCHEDULES SUPPLIED ARE APPROXIMATE ONLY - FUTURE ALLOWANCE FOR VERTICAL SERVICE DUCTS, STRUCTURAL WALL SYSTEMS AND CONSULTANT INPUT WILL BE REQUIRED.
- LEGEND:**
- AW AWNING
 - HW HIGHLIGHT WINDOW
 - CU A/C CONDENSER UNITS
 - PH FIRE HYDRANT
 - FHR FIRE HOSE REEL
 - FS FIRE STAIRS
 - MV MECHANICAL RISER TO FUTURE DETAIL
 - GL GARBAGE CHUTE
 - MB MAILBOX TO FUTURE DETAIL
 - PB PLANTERBOX
 - R 240L RECYCLING BIN
 - SK SKYLIGHT
 - ST STORAGE
 - WT HOT WATER UNITS

Certificate no.: 0004928190
Assessor Name: Martin Pinson
Accreditation no.: VIC/BDAP/19/1921
Certificate date: 15 JUN 2020

Dwelling Address:
40-76 WILLIAM STREET
LEICHHARDT, NSW
2040

NATIONWIDE HOUSE
ENERGY RATING 5.9
www.nathers.gov.au

www.nathers.gov.au

THERMAL COMFORT SPECIFICATIONS - new buildings		THERMAL COMFORT SPECIFICATIONS - heritage buildings	
External Walls 1	PC or Steel cladding (+R2.5 added) incl. breezeways	External Walls 1	Double brick + flurring channel + R2.5 added insulation
External Walls 2	Concrete walls (+2.5 added inside) for end walls	External Walls 2	PC walls + R2.5 added insulation) small walls onto bays.
External Walls 3	Brick veneer (+R2.5 added) if same level as heritage	External Walls 3	Other walls for new upper levels (see "new building")
Internal Walls 1	Plasterboard on studs	Internal Walls 1	Plasterboard on studs
Walls next to neighbour	Hebel and plasterboard	Walls next to neighbour	Hebel and plasterboard
Walls next to incl. corridor	Hebel and plasterboard	Walls next to incl. corridor	Hebel and plasterboard
External Floors 1	Slab on ground or slab above car park + R2	External Floors 1	R2 under B103 slab (other small cantilevers - no insul.)
External Floors 2	Small cantilevered slab (no insul.)	External Floors 2	R2 under B103 slab (other small cantilevers - no insul.)
Floor Finishes	Carpet - beds, tiles - wet areas, timber - other	Floor Finishes	Carpet - beds, tiles - wet areas, timber - other
Roofs	Light Colour - Concrete roof or Metal roof Saw-tooth	Roofs	Light Colour - Concrete roofs
Ext. Ceilings	Plasterboard + R3.5 - flat including under saw tooth	Ext. Ceilings	Plasterboard + R3.5
Int. Ceilings	Plasterboard and concrete floor above	Int. Ceilings	Timber soffits and concrete floor (PB soffit new levels)
Skylights	None	Skylights	None
Doors	Hollow-core internal/solid-core external	Doors	Hollow-core internal/solid-core external
Exhaust Fans	Dampers minimise infiltration (when fans are off)	Exhaust Fans	Dampers minimise infiltration (when fans are off)
Weather Stripping	Yes - all external doors and windows	Weather Stripping	Dampers minimise infiltration (when fans are off)
Window Shading	Level 4 Building A - 300 sunhoods added to living/dining	Window openings	Openings as shown
Downlights affecting insulation	LED downlights (i.e. small or no holes in insulation)	Downlights affecting insulation	LED downlights (i.e. small or no holes in insulation)
1. Windows/gazed doors (all except below)	Aluminium frames and single glazed, clear	1. Windows/gazed doors (all except below)	Aluminium frames and single glazed, clear
Windows - U-value	≤ 6.7	Windows - U-value	≤ 6.7
Windows - SHGC	0.57 ±5% awning/bifold, 0.70 ±5% fixed/sliders	Windows - SHGC	0.57 ±5% awning/bifold, 0.70 ±5% fixed/sliders
2. Windows/gazed doors (TBC)	Aluminium frames and double glazed clear	2. Windows/gazed doors (TBC)	Aluminium frames and double glazed clear
Windows - U-value	≤ 3.1	Windows - U-value	≤ 3.1
Windows - SHGC	0.39 ±5% awning/bifold, 0.49 ±5% fixed/sliders	Windows - SHGC	0.39 ±5% awning/bifold, 0.49 ±5% fixed/sliders

Notes: sawtooth roof has flat ceilings underneath.
Note: highlight windows in central Building C are 700 tall (high level) and slide 50% open.
Note: north windows facing heritage building are 1900 high, behind privacy screens.

Note: windows into the lightwell in Building A are all 1500 high and awning windows.
Note: open lobbies for some heritage buildings (e.g. ground lobby corner building).
Note: open corridors for some heritage corridors (e.g. central corridor L1-4 facing north).

ISSUE	DATE	DESCRIPTION
P6	01.06.2020	FINAL COORDINATION
P5	22.05.2020	FINAL COORDINATION
P4	08.05.2020	PRELIMINARY FOR COORDINATION
P3	01.05.2020	PRELIMINARY FOR COORDINATION
P2	10.04.2020	PRELIMINARY FOR COORDINATION
P1	20.03.2020	EXISTING BUILDING OVERLAY

CLIENT:
ANPRISA PTY LTD

No. 580 Parramatta Road Petersham NSW 2049
P: (02) 9571 9999 F: (02) 9571 9900 E: info@ceeroose.com.au

ARCHITECT:
PBD ARCHITECTS
ABN 36 147 035 550
P - 02 9698 8140 E - info@pbdarchitects.com.au W - www.pbdarchitects.com.au
Level 2, 52 Albion Street, Surry Hills NSW 2010

PROJECT:
ADAPTIVE RE-USE RESIDENTIAL
40-76 WILLIAM STREET
LEICHHARDT NSW 2040

DATE (OCTOBER 2019)
DRAWING TITLE:
LEVEL THREE

SCALE:
1:200@A1 / 1:400@A3

DRAWING NO:
DA103

ISSUE:
P6



- GENERAL NOTES:**
- ALL WORKS TO COMPLY WITH BUILDING CODE OF AUSTRALIA, REQUIREMENTS OF RELEVANT STATUTORY AUTHORITIES/ LOCAL GOVERNMENT & RELEVANT AUSTRALIAN BUILDING STANDARDS.
 - DRAWINGS FOR THE PURPOSES OF DA ONLY. FURTHER CONSULTANT/ AUTHORITY COORDINATION WILL BE REQUIRED AT CC STAGE WHICH MAY IMPACT ON DESIGN AND PLANNING LAYOUTS.
 - ARCHITECTURAL PLANS TO BE READ IN CONJUNCTION WITH CONSULTANT'S DRAWINGS, SPECIFICATIONS & REPORTS.
 - COPYRIGHT OF DESIGN SHOWN HEREON IS RETAINED BY PBD ARCHITECTS. AUTHORITY IS REQUIRED FOR ANY REPRODUCTION.
 - AREA SCHEDULES SUPPLIED ARE APPROXIMATE ONLY - FUTURE A10 DOWNF FOR VERTICAL SERVICE DUELS, STRUCTURAL WALL SYSTEMS AND CONSULTANT INPUT WILL BE REQUIRED.

- LEGEND:**
- AW AWNING
 - HW HIGHLIGHT WINDOW
 - CU A/C CONDENSER UNITS
 - PH FIRE HYDRANT
 - FHR FIRE HOSE REEL
 - FS FIRE STAIRS
 - MV MECHANICAL RISER TO FUTURE DETAIL
 - GL GARBAGE CHUTE
 - MB MAILBOX TO FUTURE DETAIL
 - PB PLANTERBOX
 - R 240L RECYCLING BIN
 - SK SKYLIGHT
 - ST STORAGE
 - WT HOT WATER UNITS

Average star rating
5.9
www.nathurs.gov.au

Certificate no.: 0004928190
Assessor Name: Martin Pinson
Accreditation no.: VIC/BDV/19/1921
Certificate date: 15 Jun 2020
Dwelling Address: 40-76 WILLIAM STREET LEICHHARDT, NSW 2040

THERMAL COMFORT SPECIFICATIONS - new buildings		THERMAL COMFORT SPECIFICATIONS - heritage buildings	
External Walls 1	FC or Steel cladding (+R2.5 added) incl. breezeways	External Walls 1	Double brick + (furring channel + R2.5 added insulation)
External Walls 2	Concrete walls (+ 2.5 added inside) for end walls	External Walls 2	FC walls + R2.5 added insulation) small walls onto balconies
External Walls 3	Brick veneer (+R2.5 added) if same level as heritage	External Walls 3	Other walls for new upper levels (see "new building")
Internal Walls 1	Plasterboard on studs	Internal Walls 1	Plasterboard on studs
Walls next to neighbour	Hebel and plasterboard	Walls next to neighbour	Hebel and plasterboard
Walls next to encl. corridor	Hebel and plasterboard	Walls next to encl. corridor	Hebel and plasterboard
External Floors 1	Slab on ground or slab above car park + R2	External Floors 1	Slab on timber subfloor or slab above car park (both +R2)
External Floors 2	Small cantilevered slab (no insul.)	External Floors 2	R2 under B103 slab (other small cantilevers - no insul.)
Floor Finishes	Carpet - beds, tiles - wet areas, timber - other	Floor Finishes	Carpet - beds, tiles - wet areas, timber - other
Roofs	Light Colour - Concrete roof or Metal roof Saw-tooth	Roofs	Light Colour - Concrete roofs
Ext. Ceilings	Plasterboard + R3.5 - flat including under saw tooth	Ext. Ceilings	Plasterboard + R3.5
Int. Ceilings	Plasterboard and concrete floor above	Int. Ceilings	Timber soffit and concrete floor (PB soffit new levels)
Skylights	None	Skylights	None
Doors	Hollow-core internal/solid-core external	Doors	Hollow-core internal/solid-core external
Exhaust Fans	Dampers minimise infiltration (when fans are off)	Exhaust Fans	Dampers minimise infiltration (when fans are off)
Weather Stripping	Yes - all external doors and windows	Weather Stripping	Yes - all external doors and windows
Window Shading	Level 4 Building A - 300 sunshades added to living/dining	Window Shading	Openings as shown
Downlights affecting insulation	LED downlights (i.e. small or no holes in insulation)	Downlights affecting insulation	LED downlights (i.e. small or no holes in insulation)
1. Windows/glazed doors (all except below)	Aluminium frames and single glazed, clear	1. Windows/glazed doors (all except below)	Aluminium frames and single glazed, clear
Windows - U-value	≤ 6.7	Windows - U-value	≤ 6.7
Windows - SHGC	0.57 ±5% awning/bifold, 0.70 ±5% fixed/sliders	Windows - SHGC	0.57 ±5% awning/bifold, 0.70 ±5% fixed/sliders
2. Windows/glazed doors (TBC)	Aluminium frames and double-glazed clear	2. Windows/glazed doors (TBC)	Aluminium frames and double-glazed clear
Windows - U-value	≤ 3.1	Windows - U-value	≤ 3.1
Windows - SHGC	0.39 ±5% awning/bifold, 0.49 ±5% fixed/sliders	Windows - SHGC	0.39 ±5% awning/bifold, 0.49 ±5% fixed/sliders
Note: sawtooth roof has flat ceilings underneath		Note: windows into the lightwell in Building A are all 1500 high and awning windows	
Note: highlight windows in central Building C are 700 tall (high level) and slide 50% open		Note: open lobbies for some heritage lobbies (e.g. ground lobby corner building)	
Note: north windows facing heritage building are 1900 high, behind privacy screens		Note: open corridors for some heritage corridors (e.g. central corridor L1-4 facing north)	

ISSUE	DATE	DESCRIPTION
P6	01.06.2020	FINAL COORDINATION
P5	22.05.2020	FINAL COORDINATION
P4	08.05.2020	PRELIMINARY FOR COORDINATION
P3	01.05.2020	PRELIMINARY FOR COORDINATION
P2	10.04.2020	PRELIMINARY FOR COORDINATION
P1	20.03.2020	EXISTING BUILDING OVERLAY

CLIENT:
ANPRISA PTY LTD

No. 580 Parramatta Road Petersham NSW 2049
P: (02) 9571 9999 F: (02) 9571 9900 E: info@ceerose.com.au

ARCHITECT:
PBD ARCHITECTS
ABN 36 147 035 550
P - 02 9698 8140 E - info@pbdarchitects.com.au W - www.pbdarchitects.com.au
Level 2, 52 Albion Street, Surry Hills NSW 2010


PROJECT:
ADAPTIVE RE-USE RESIDENTIAL
40-76 WILLIAM STREET
LEICHHARDT NSW 2040

DATE (OCTOBER 2019)
DRAWING TITLE:
LEVEL FOUR

SCALE:
1:200@A1 / 1:400@A3
PROJECT NO:
1939

DRAWING NO:
DA104

ISSUE:
P6

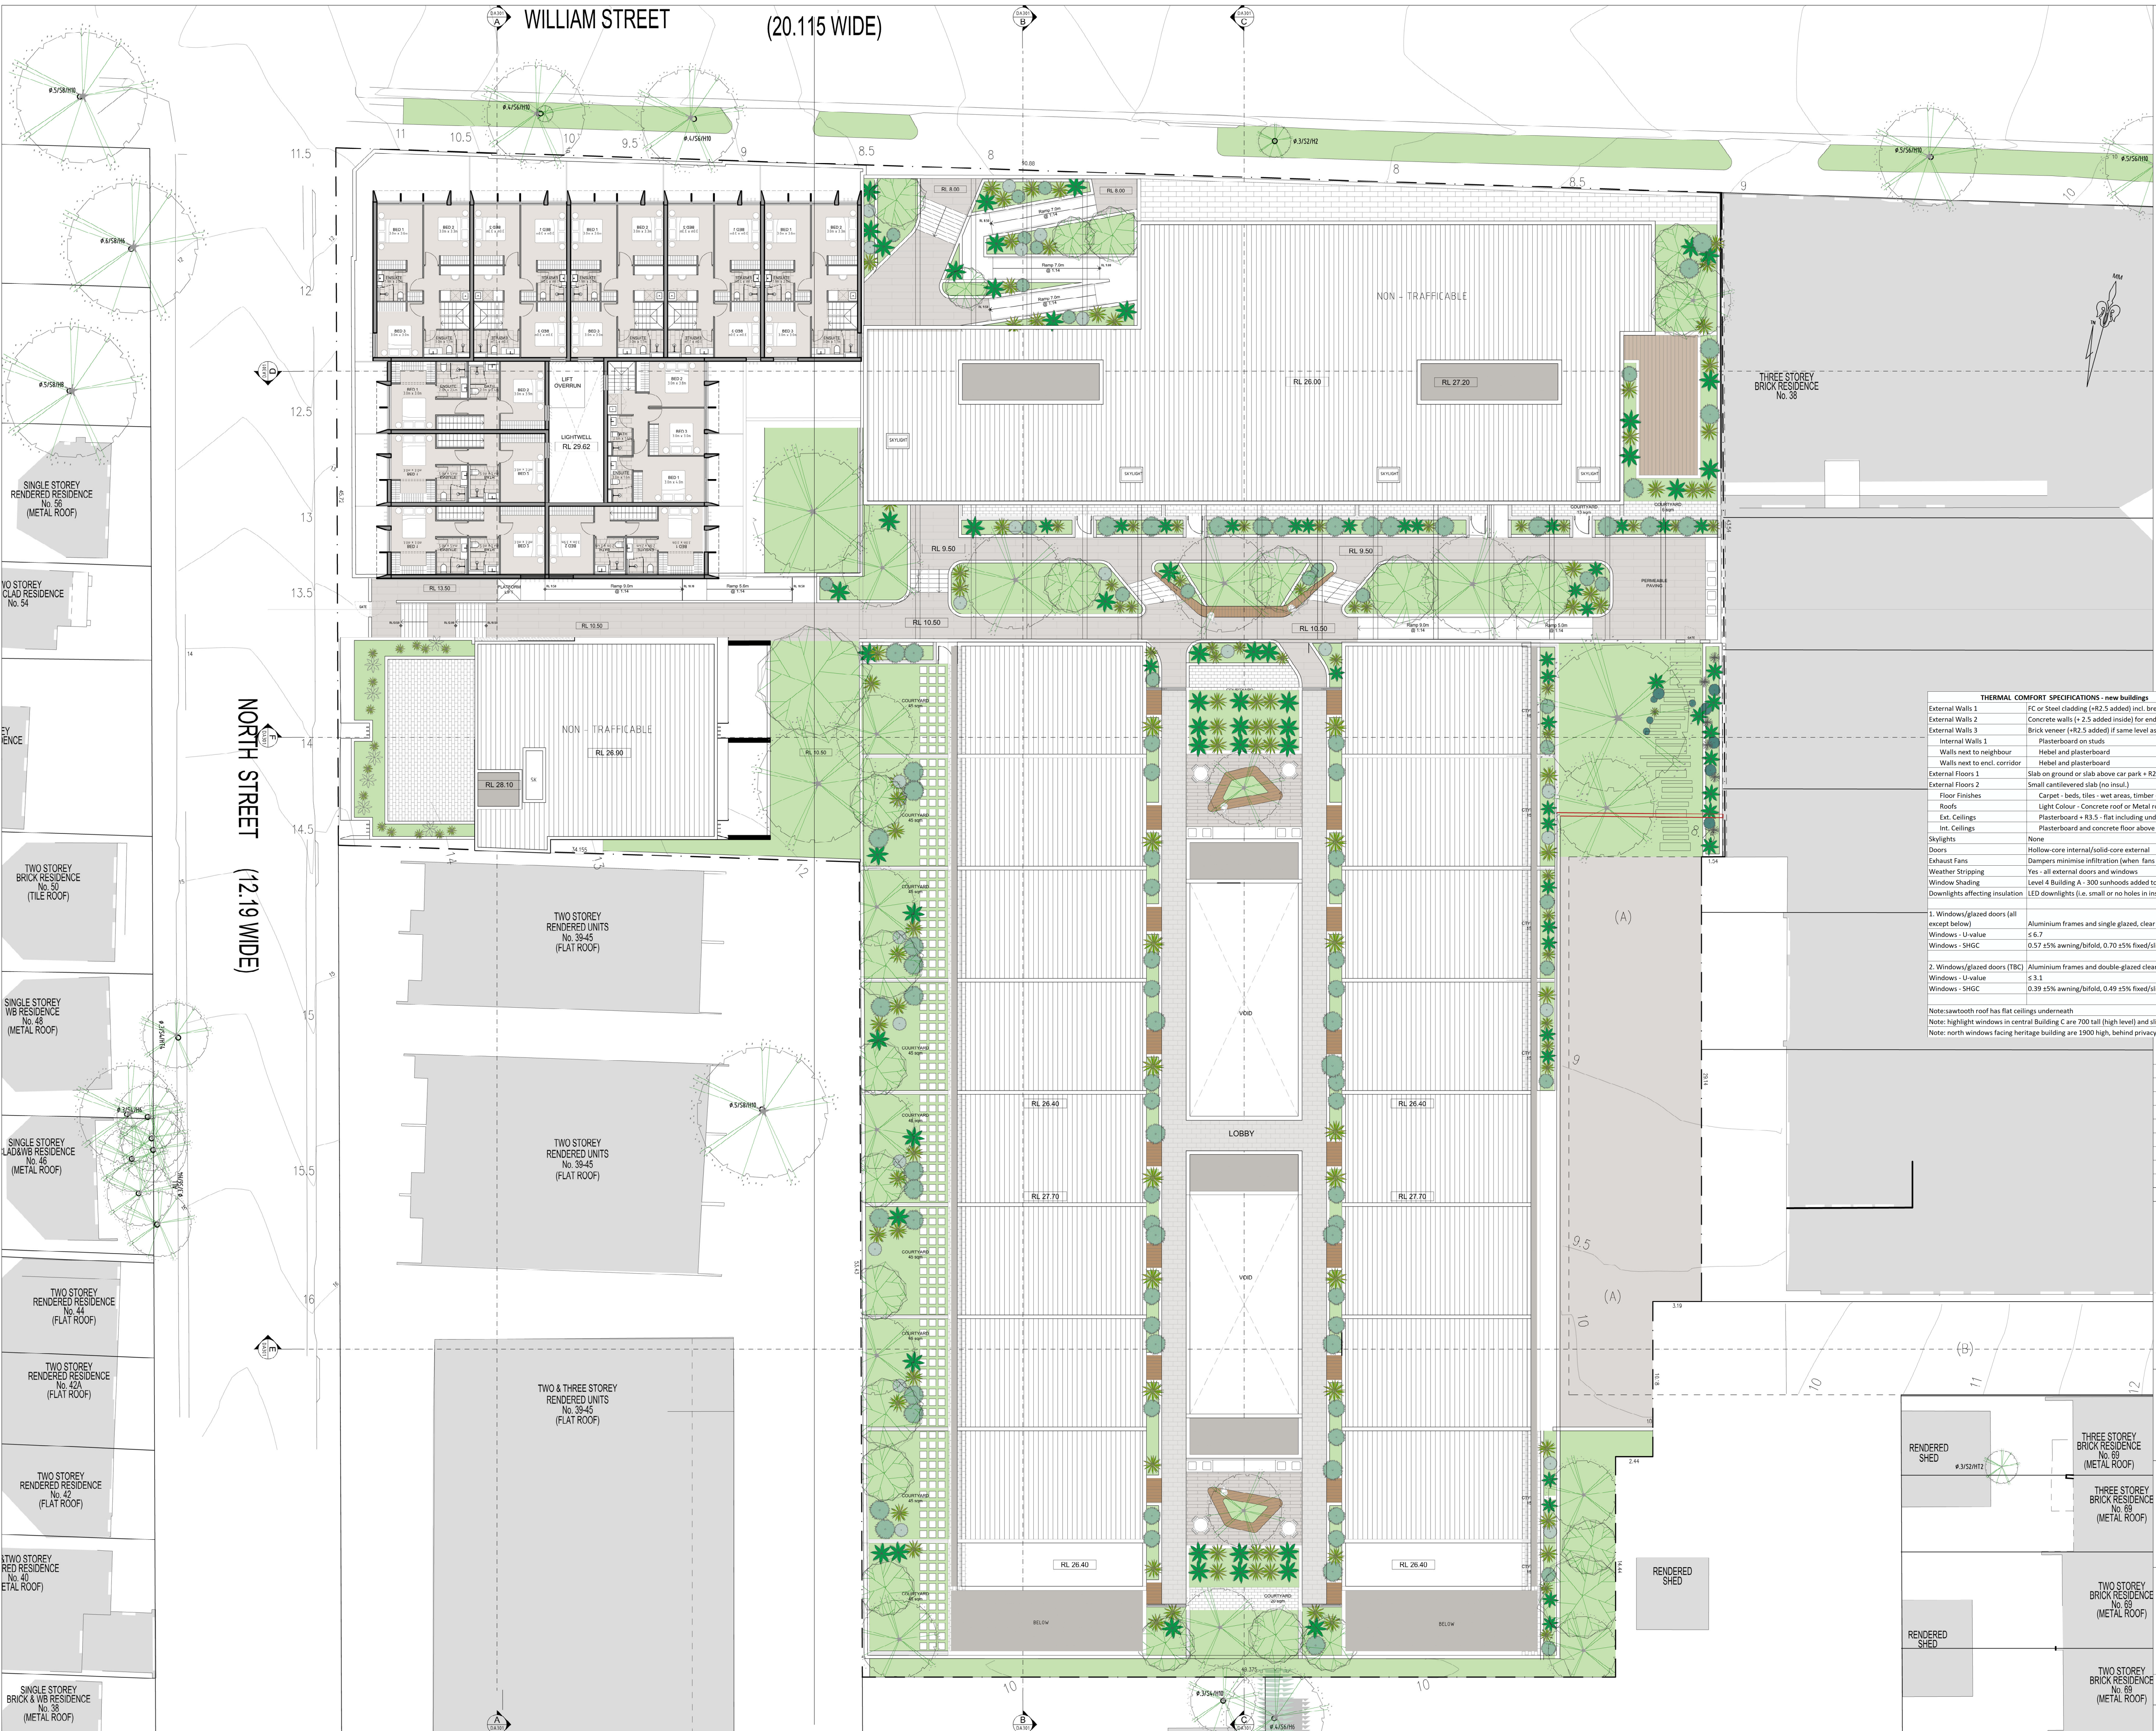

GENERAL NOTES:

- ALL WORKS TO COMPLY WITH BUILDING CODE OF AUSTRALIA, REQUIREMENTS OF RELEVANT STATUTORY AUTHORITIES/ LOCAL GOVERNMENT & RELEVANT AUSTRALIAN BUILDING STANDARDS.
- DRAWINGS FOR THE PURPOSES OF DA ONLY. FURTHER CONSULTANT/ AUTHORITY COORDINATION WILL BE REQUIRED AT CC STAGE WHICH MAY IMPACT ON DESIGN AND PLANNING LAYOUTS.
- ARCHITECTURAL PLANS TO BE READ IN CONJUNCTION WITH CONSULTANT'S DRAWINGS, SPECIFICATIONS & REPORTS.
- COPYRIGHT OF DESIGN SHOWN HEREON IS RETAINED BY PBD ARCHITECTS. AUTHORITY IS REQUIRED FOR ANY REPRODUCTION.
- AREA SCHEDULED FOR SUPPLY ARE APPROXIMATE ONLY - FUTURE ALLOWANCE FOR VERTICAL SERVICE DUCTS, STRUCTURAL WALL SYSTEMS AND CONSULTANT INPUT WILL BE REQUIRED.

LEGEND:

AW AWNING
HW HIGHLIGHT WINDOW
CU A/C CONDENSER UNITS
FH FIRE HYDRANT
FHR FIRE HOSE REEL
FS FIRE STAIRS
MV MECHANICAL RISER TO FUTURE DETAIL
GL GARBAGE CHUTE
MB MAILBOX TO FUTURE DETAIL
PB PLANTERBOX
R 240L RECYCLING BIN
SK SKYLIGHT
ST STORAGE
WT HOT WATER UNITS

5.9
Average star rating
NATIONWIDE HOUSE
ENERGY RATING SCHEME
www.nathers.gov.au

Certificate no.: 0004928190
Assessor Name: Martin Pinson
Accreditation no.: VIC/BDV/19/1921
Certificate date: 15 Jun 2020
Dwelling Address: 40-76 WILLIAM STREET LEICHHARDT, NSW 2040
www.nathers.gov.au



THERMAL COMFORT SPECIFICATIONS - new buildings		THERMAL COMFORT SPECIFICATIONS - heritage buildings	
External Walls 1	FC or Steel cladding (+R2.5 added) incl. breezeways	External Walls 1	Double brick + (furring channel + R2.5 added insulation)
External Walls 2	Concrete walls (+2.5 added inside) for end walls	External Walls 2	FC walls + R2.5 added insulation) small walls onto bates.
External Walls 3	Brick veneer (+R2.5 added) if same level as heritage	External Walls 3	Other walls for new upper levels (see "new building")
Internal Walls 1	Plasterboard on studs	Internal Walls 1	Plasterboard on studs
Walls next to neighbour	Hebel and plasterboard	Walls next to neighbour	Hebel and plasterboard
Walls next to incl. corridor	Hebel and plasterboard	Walls next to incl. corridor	Hebel and plasterboard
External Floors 1	Slab on ground or slab above car park + R2	External Floors 1	Slab on timber subfloor or slab above car park (both +R2)
External Floors 2	Small cantilevered slab (no insul.)	External Floors 2	R2 under B103 slab (other small cantilevers - no insul.)
Floor Finishes	Carpet - beds, tiles - wet areas, timber - other	Floor Finishes	Carpet - beds, tiles - wet areas, timber - other
Roofs	Light Colour - Concrete roof or Metal roof saw-tooth	Roofs	Light Colour - Concrete roofs
Ext. Ceilings	Plasterboard + R3.5 - flat including under saw tooth	Ext. Ceilings	Plasterboard + R3.5
Int. Ceilings	Plasterboard and concrete floor above	Int. Ceilings	Timber soffit and concrete floor (PB soffit new levels)
Skylights	None	Skylights	None
Doors	Hollow-core internal/solid-core external	Doors	Hollow-core internal/solid-core external
Exhaust Fans	Dampers minimise infiltration (when fans are off)	Exhaust Fans	Dampers minimise infiltration (when fans are off)
Weather Stripping	Yes - all external doors and windows	Weather Stripping	Yes - all external doors and windows
Window Shading	Level 4 Building A - 300 sunhoods added to living/dining	Window Shading	Window openings
Downlights affecting insulation	LED downlights (i.e. small or no holes in insulation)	Downlights affecting insulation	LED downlights (i.e. small or no holes in insulation)
1. Windows/glazed doors (all except below)	Aluminium frames and single glazed, clear	1. Windows/glazed doors (all except below)	Aluminium frames and single glazed, clear
Windows - U-value	≤ 6.7	Windows - U-value	≤ 6.7
Windows - SHGC	0.57 ± 5% awning/bifold, 0.70 ± 5% fixed/sliders	Windows - SHGC	0.57 ± 5% awning/bifold, 0.70 ± 5% fixed/sliders
2. Windows/glazed doors (TBC)	Aluminium frames and double-glazed clear	2. Windows/glazed doors (TBC)	Aluminium frames and double-glazed clear
Windows - U-value	≤ 3.1	Windows - U-value	≤ 3.1
Windows - SHGC	0.39 ± 5% awning/bifold, 0.49 ± 5% fixed/sliders	Windows - SHGC	0.39 ± 5% awning/bifold, 0.49 ± 5% fixed/sliders

Notes:sawtooth roof has flat ceilings underneath
Note: highlight windows in central Building C are 700 tall (high level) and slide 50% open
Note: north windows facing heritage building are 1900 high, behind privacy screens
Note: windows into the lightwell in Building A are all 1500 high and awning windows
Note: open lobbies for some heritage lobbies (e.g. ground lobby corner building)
Note: open corridors for some heritage corridors (e.g. central corridor L1-4 facing north)

ISSUE	DATE	DESCRIPTION
P6	01.06.2020	FINAL COORDINATION
P5	22.05.2020	FINAL COORDINATION
P4	08.05.2020	PRELIMINARY FOR COORDINATION
P3	01.05.2020	PRELIMINARY FOR COORDINATION
P2	10.04.2020	PRELIMINARY FOR COORDINATION
P1	20.03.2020	EXISTING BUILDING OVERLAY

CLIENT:
ANPRISA PTY LTD

No. 580 Parramatta Road Petersham NSW 2049
P: (02) 9571 9999 F: (02) 9571 9900 E: info@coerose.com.au

ARCHITECT:
PBD | ARCHITECTS
ABN 36 147 035 550
P - 02 9698 8140 E - info@pbdarchitects.com.au W - www.pbdarchitects.com.au
Level 2, 52 Albion Street, Surry Hills NSW 2010

PROJECT:
ADAPTIVE RE-USE RESIDENTIAL
40-76 WILLIAM STREET
LEICHHARDT NSW 2040

DATE (OCTOBER 2019)
DRAWING TITLE:
LEVEL FIVE

SCALE:
1:200@A1 / 1:400@A3

DRAWING NO:
DA105

ISSUE:
P6



GENERAL NOTES:

- ALL WORKS TO COMPLY WITH BUILDING CODE OF AUSTRALIA, REQUIREMENTS OF RELEVANT STATUTORY AUTHORITIES/ LOCAL GOVERNMENT & RELEVANT AUSTRALIAN BUILDING STANDARDS.
- DRAWINGS FOR THE PURPOSES OF DA ONLY. FURTHER CONSULTANT/ AUTHORITY COORDINATION WILL BE REQUIRED AT CC STAGE WHICH MAY IMPACT ON DESIGN AND PLANNING LAYOUTS.
- ARCHITECTURAL PLANS TO BE READ IN CONJUNCTION WITH CONSULTANT'S DRAWINGS, SPECIFICATIONS & REPORTS.
- COPYRIGHT OF DESIGN SHOWN HEREON IS RETAINED BY PBD ARCHITECTS. AUTHORITY IS REQUIRED FOR ANY REPRODUCTION.
- AREA SCHEDULES SUPPLIED ARE APPROXIMATE ONLY - FUTURE ALLOWANCE FOR VERTICAL SERVICE DUCTS, STRUCTURAL WALL SYSTEMS AND CONSULTANT INPUT WILL BE REQUIRED.

- LEGEND:**
- A/W AWNING
 - H/W HIGHLIGHT WINDOW
 - C/U A/C CONDENSER UNITS
 - F/H FIRE HYDRANT
 - F/H/R FIRE HOSE REEL
 - F/S FIRE STAIRS
 - M/V MECHANICAL RISER TO FUTURE DETAIL
 - G/L GARBAGE CHUTE
 - M/B MAILBOX TO FUTURE DETAIL
 - P/B PLANTERBOX
 - R 240L RECYCLING BIN
 - S/L SKYLIGHT
 - S/T STORAGE
 - W/T HOT WATER UNITS

Certificate no.: 0004928190
Assessor Name: Martin Pinson
Accreditation no.: VIC/BDV/19/1921
Certificate date: 15 Jun 2020
Dwelling Address: 40-76 WILLIAM STREET LEICHHARDT, NSW 2040

5.9
Average star rating
NATIONWIDE HOUSE
ENERGY RATING SCHEME
www.nathers.gov.au

www.nathers.gov.au

THERMAL COMFORT SPECIFICATIONS - new buildings		THERMAL COMFORT SPECIFICATIONS - heritage buildings	
External Walls 1	FC or Steel cladding (+R2.5 added) incl. breezeways	External Walls 1	Double brick + (furring channel + R2.5 added insulation)
External Walls 2	Concrete walls (+2.5 added inside) for end walls	External Walls 2	FC walls + R2.5 added insulation) small walls onto balconies
External Walls 3	Brick veneer (+R2.5 added) if same level as heritage	External Walls 3	Other walls for new upper levels (see "new building")
Internal Walls 1	Plasterboard on studs	Internal Walls 1	Plasterboard on studs
Walls next to neighbour	Hebel and plasterboard	Walls next to neighbour	Hebel and plasterboard
Walls next to encl. corridor	Hebel and plasterboard	Walls next to encl. corridor	Hebel and plasterboard
External Floors 1	Slab on ground or slab above car park + R2	External Floors 1	Slab on timber subfloor or slab above car park (both +R2)
External Floors 2	Small cantilevered slab (no insul.)	External Floors 2	R2 under B103 slab (other small cantilevers - no insul.)
Floor Finishes	Carpet - beds, tiles - wet areas, timber - other	Floor Finishes	Carpet - beds, tiles - wet areas, timber - other
Roofs	Light Colour - Concrete roof or Metal roof Sawtooth	Roofs	Light Colour - Concrete roofs
Ext. Ceilings	Plasterboard + R3.5 - flat including under saw tooth	Ext. Ceilings	Plasterboard + R3.5
Int. Ceilings	Plasterboard and concrete floor above	Int. Ceilings	Timber soffit and concrete floor (PB soffit new levels)
Skylights	None	Skylights	None
Doors	Hollow-core internal/solid-core external	Doors	Hollow-core internal/solid-core external
Exhaust Fans	Dampers minimise infiltration (when fans are off)	Exhaust Fans	Dampers minimise infiltration (when fans are off)
Weather Stripping	Yes - all external doors and windows	Weather Stripping	Yes - all external doors and windows
Window Shading	Level 4 Building A - 300 sunhoods added to living/dining	Window openings	Openings as shown
Downlights affecting insulation	LED downlights (i.e. small or no holes in insulation)	Downlights affecting insulation	LED downlights (i.e. small or no holes in insulation)
1. Windows/glazed doors (all except below)	Aluminium frames and single glazed, clear	1. Windows/glazed doors (all except below)	Aluminium frames and single glazed, clear
Windows - U-value	≤ 6.7	Windows - U-value	≤ 6.7
Windows - SHGC	0.57 ±5% awning/bifold, 0.70 ±5% fixed/sliders	Windows - SHGC	0.57 ±5% awning/bifold, 0.70 ±5% fixed/sliders
2. Windows/glazed doors (TBC)	Aluminium frames and double-glazed clear	2. Windows/glazed doors (TBC)	Aluminium frames and double-glazed clear
Windows - U-value	≤ 3.1	Windows - U-value	≤ 3.1
Windows - SHGC	0.39 ±5% awning/bifold, 0.49 ±5% fixed/sliders	Windows - SHGC	0.39 ±5% awning/bifold, 0.49 ±5% fixed/sliders

Notes:sawtooth roof has flat ceilings underneath
Note: highlight windows in central Building C are 700 tall (high level) and slide 50% open
Note: north windows facing heritage building are 1900 high, behind privacy screens

Note: windows into the lightwell in Building A are all 1500 high and awning windows
Note: open lobbies for some heritage lobbies (e.g. ground lobby corner building)
Note: open corridors for some heritage corridors (e.g. central corridor L1-4 facing north)

ISSUE	DATE	DESCRIPTION
P4	01.06.2020	FINAL COORDINATION
P3	22.05.2020	FINAL COORDINATION
P2	08.05.2020	PRELIMINARY FOR COORDINATION
P1	01.05.2020	PRELIMINARY FOR COORDINATION



CLIENT:
ANPRISA PTY LTD

No. 580 Parramatta Road Petersham NSW 2049
P: (02) 9571 9999 F: (02) 9571 9900 E: info@coerose.com.au

ARCHITECT:
PBD | ARCHITECTS
ABN 36 147 035 550
P - 02 9698 8140 E - info@pbdarchitects.com.au W - www.pbdarchitects.com.au
Level 2, 52 Albion Street, Surry Hills NSW 2010


PROJECT:
ADAPTIVE RE-USE RESIDENTIAL
40-76 WILLIAM STREET
LEICHHARDT NSW 2040

DATE (OCTOBER 2019)
DRAWING TITLE:
ROOF PLAN

SCALE:
1:200@A1 / 1:400@A3
PROJECT NO:
1939

DRAWING NO:
DA106

ISSUE:
P4

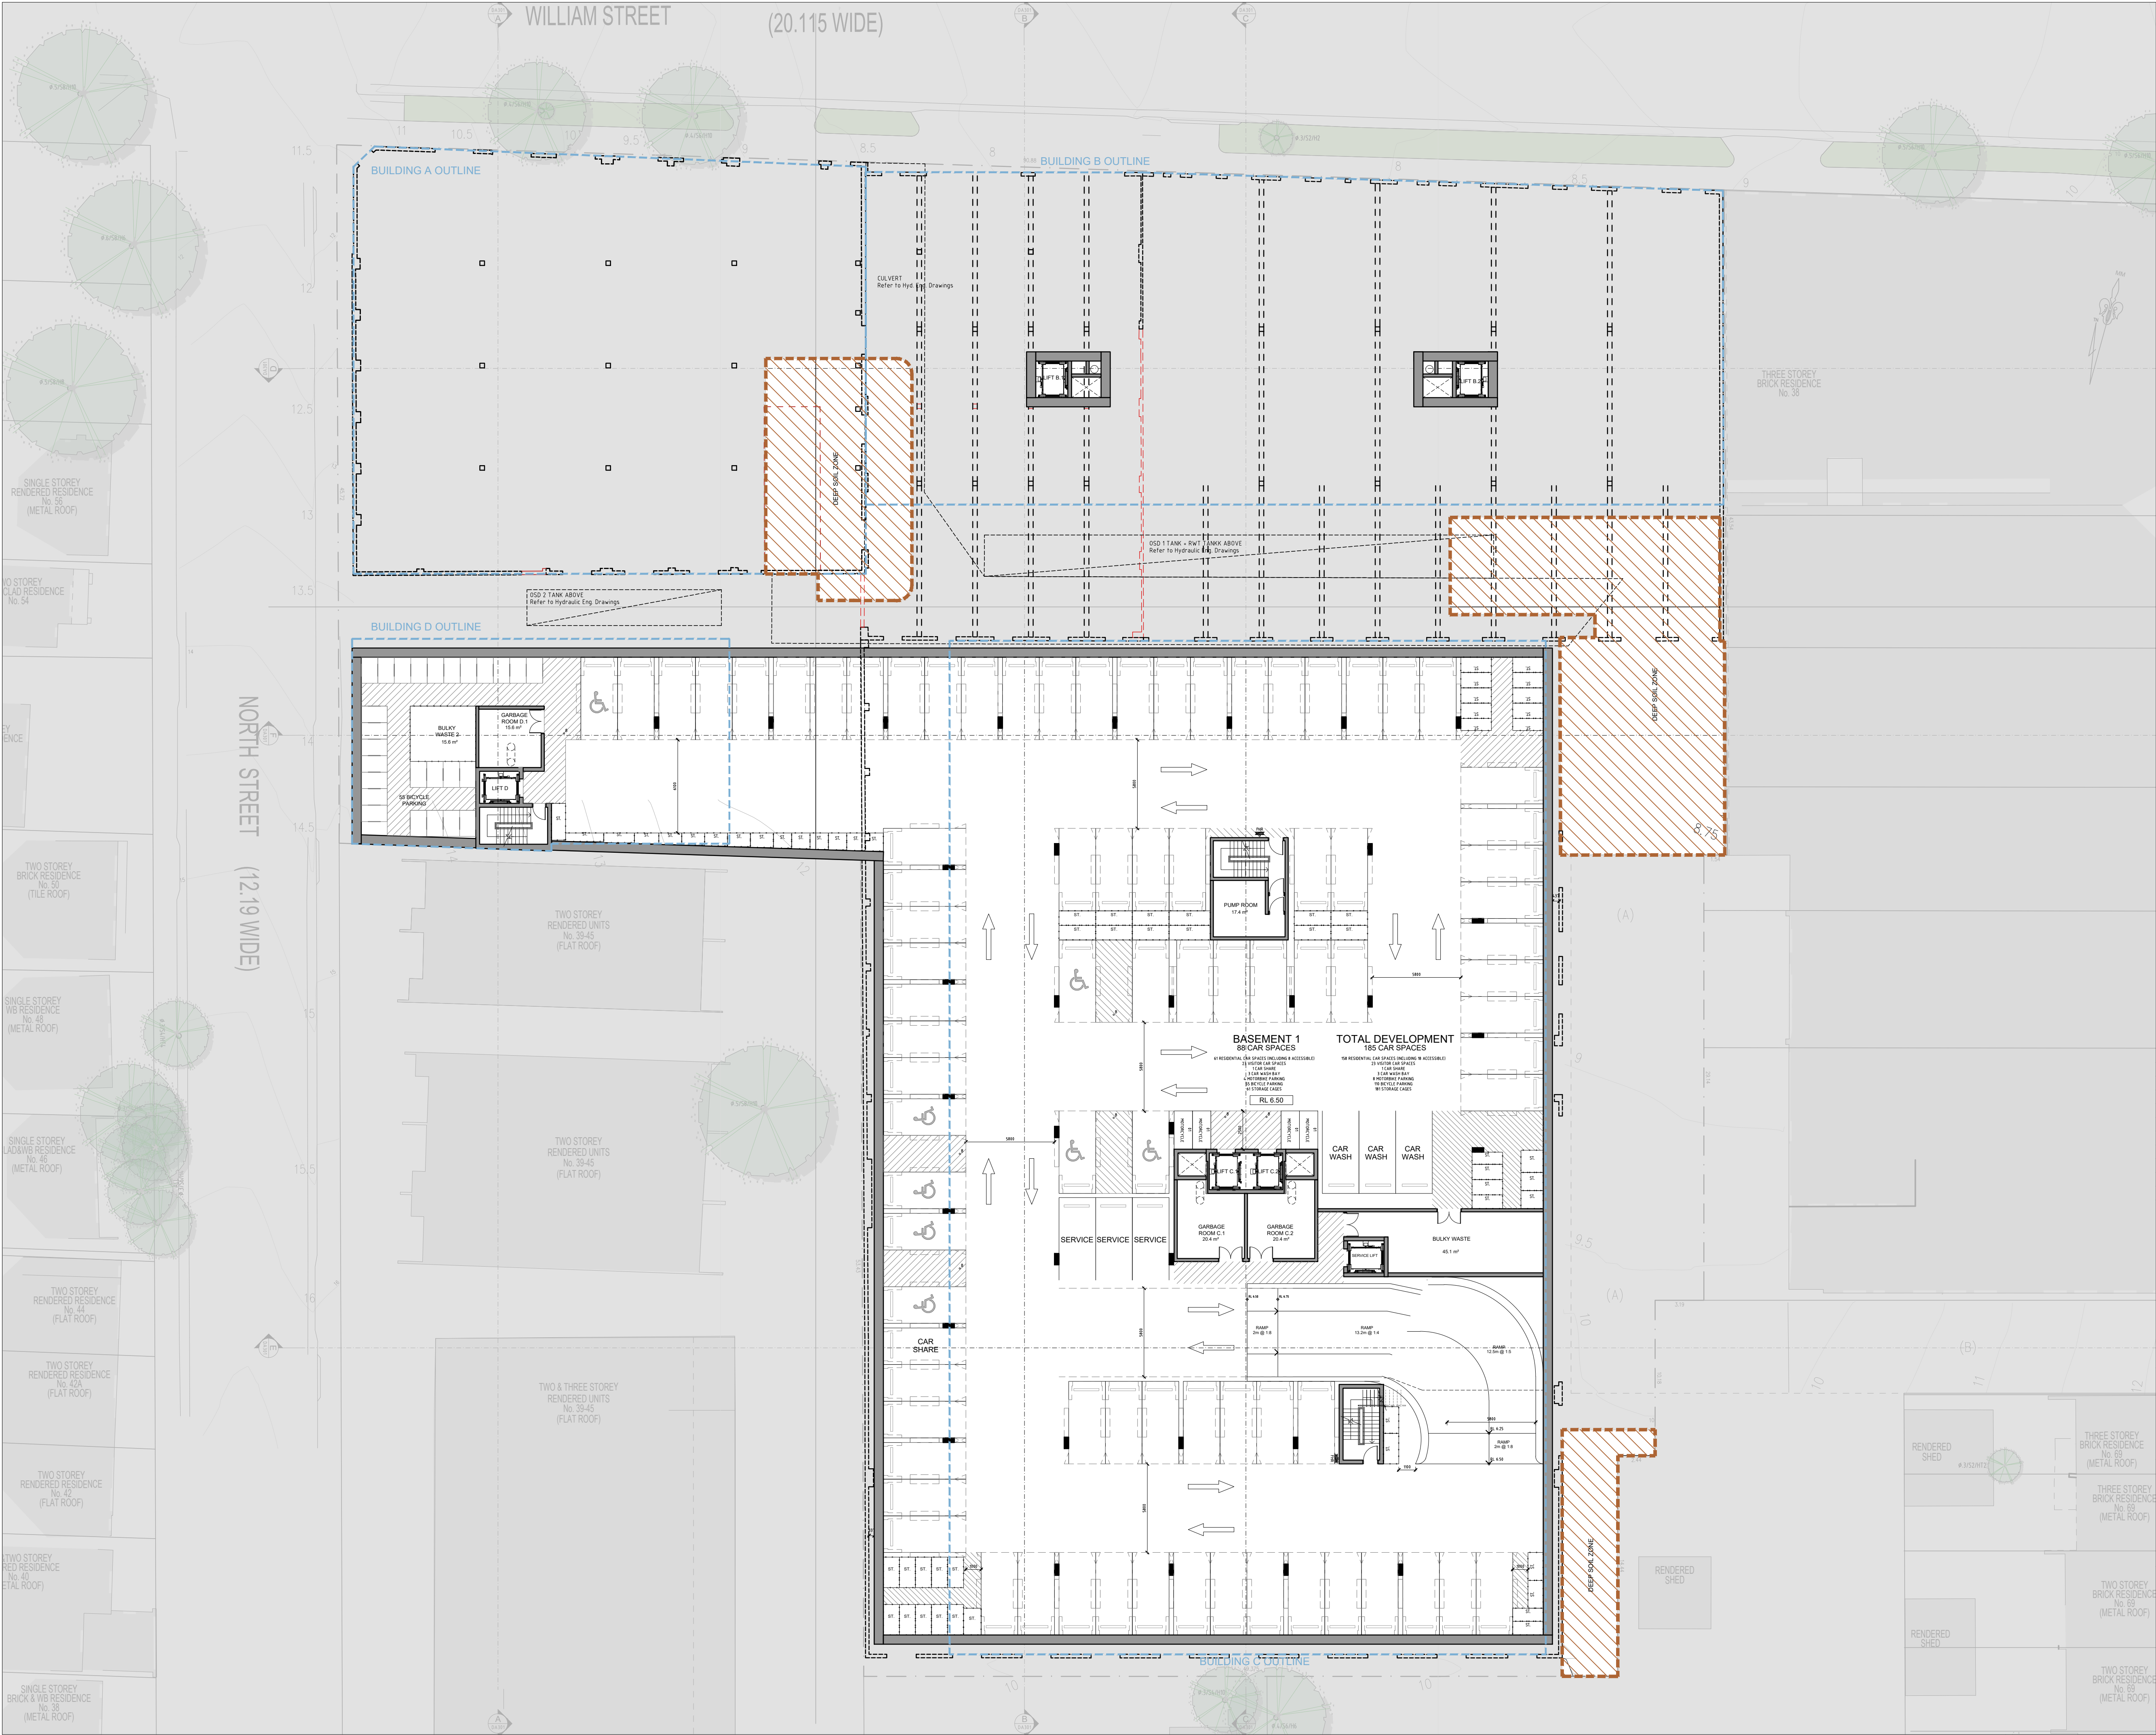

GENERAL NOTES:

- ALL WORKS TO COMPLY WITH BUILDING CODE OF AUSTRALIA, REQUIREMENTS OF RELEVANT STATUTORY AUTHORITIES/ LOCAL GOVERNMENT & RELEVANT AUSTRALIAN BUILDING STANDARDS
- DRAWINGS FOR THE PURPOSES OF DA ONLY - FURTHER CONSULTANT/ AUTHORITY COORDINATION WILL BE REQUIRED AT CC STAGE WHICH MAY IMPACT ON DESIGN AND PLANNING LAYOUTS
- ARCHITECTURAL PLANS TO BE READ IN CONJUNCTION WITH CONSULTANT'S DRAWINGS, SPECIFICATIONS & REPORTS
- COPYRIGHT OF DESIGN SHOWN HEREON IS RETAINED BY PBD ARCHITECTS AND AUTHORITY IS REQUIRED FOR ANY REPRODUCTION
- AREA SCHEDULES SUPPLIED ARE APPROXIMATE ONLY - FUTURE ALLOWANCE FOR VERTICAL SERVICE DUCTS, STRUCTURAL WALL SYSTEMS AND CONSULTANT INPUT WILL BE REQUIRED

LEGEND:

AW	AWNING
HW	HIGHLIGHT WINDOW
CU	A/C CONDENSER UNITS
PH	FIRE HYDRANT
FHR	FIRE HOSE REEL
FS	FIRE STAIRS
MV	MECHANICAL RISER TO FUTURE DETAIL
GC	GARBAGE CHUTE
MB	MAILBOX TO FUTURE DETAIL
PB	PLANTERBOX
R	240L RECYCLING BIN
SK	SKYLIGHT
ST	STORAGE
WT	HOT WATER UNITS

Certificate no.: 0004928190
Assessor Name: Martin Pinson
Accreditation no.: VIC/BDV19/1921
Certificate date: 15 Jun 2020
Dwelling Address: 40-76 WILLIAM STREET LEICHHARDT, NSW 2040
www.nathers.gov.au

5.9
Average star rating
NATIONWIDE HOUSE
ENERGY RATING SCHEME
www.nathers.gov.au

ISSUE	DATE	DESCRIPTION
P7	02.06.2020	FINAL COORDINATION
P6	01.06.2020	FINAL COORDINATION
P5	22.05.2020	FINAL COORDINATION
P4	08.05.2020	PRELIMINARY FOR COORDINATION
P3	01.05.2020	PRELIMINARY FOR COORDINATION
P2	10.04.2020	PRELIMINARY FOR COORDINATION
P1	17.05.2019	WORK IN PROGRESS

CLIENT:
ANPRISA PTY LTD

No. 580 Parramatta Road Petersham NSW 2049
P: (02) 9571 9999 F: (02) 9571 9900 E: info@coerose.com.au

ARCHITECT:
PBD ARCHITECTS
ABN 36 147 035 550
P - 02 9698 8140 E - info@pbdarchitects.com.au W - www.pbdarchitects.com.au
Level 2, 52 Albion Street, Surry Hills NSW 2010

PROJECT:
ADAPTIVE RE-USE RESIDENTIAL
40-76 WILLIAM STREET
LEICHHARDT NSW 2040


DRAWING TITLE:
BASEMENT 01

SCALE:
1:200@A1 / 1:400@A3

DRAWING NO:
DA107

PROJECT NO:
1939

ISSUE:
P6

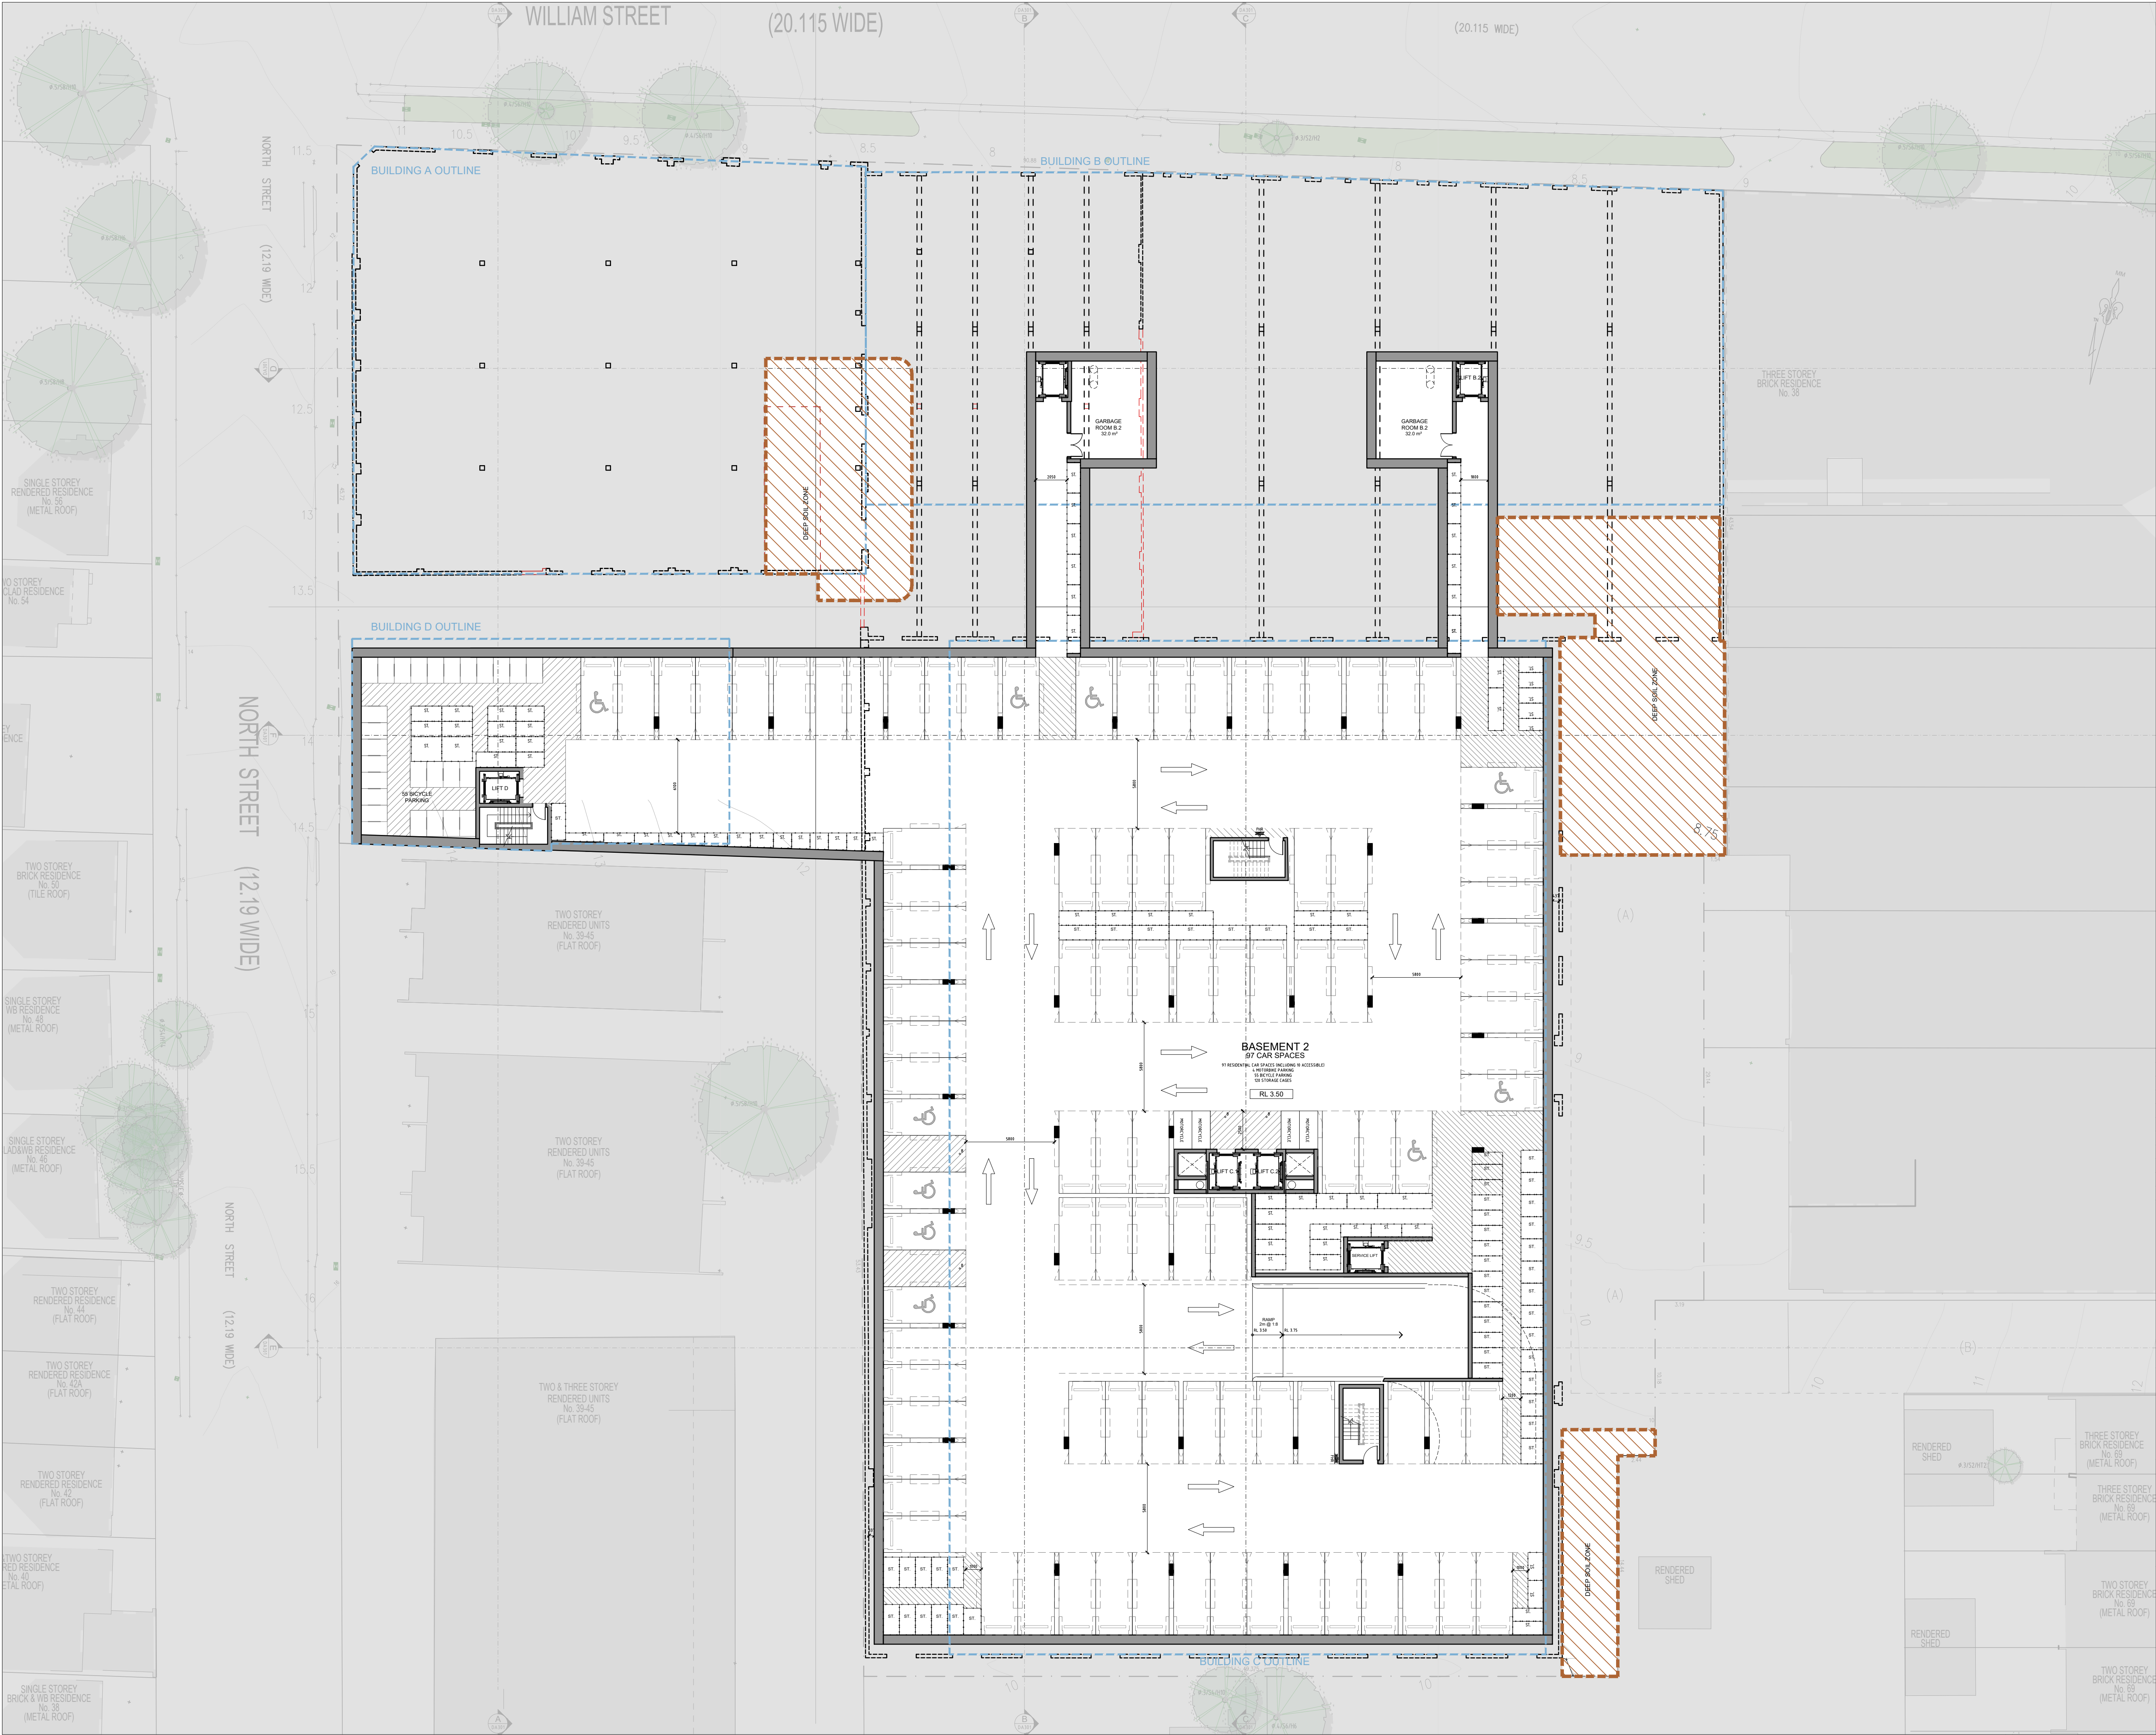

GENERAL NOTES:

- ALL WORKS TO COMPLY WITH BUILDING CODE OF AUSTRALIA, REQUIREMENTS OF RELEVANT STATUTORY AUTHORITIES/ LOCAL GOVERNMENT & RELEVANT AUSTRALIAN BUILDING STANDARDS
- DRAWINGS FOR THE PURPOSES OF DA ONLY - FURTHER CONSULTANT/ AUTHORITY COORDINATION WILL BE REQUIRED AT CC STAGE WHICH MAY IMPACT ON DESIGN AND PLANNING LAYOUTS
- ARCHITECTURAL PLANS TO BE READ IN CONJUNCTION WITH CONSULTANT'S DRAWINGS, SPECIFICATIONS & REPORTS
- COPYRIGHT OF DESIGN SHOWN HEREON IS RETAINED BY PBD ARCHITECTS AND AUTHORITY IS REQUIRED FOR ANY REPRODUCTION
- AREA SCHEDULES SUPPLIED ARE APPROXIMATE ONLY - FUTURE ALLOWANCE FOR VERTICAL SERVICE DUCTS, STRUCTURAL WALL SYSTEMS AND CONSULTANT INPUT WILL BE REQUIRED

LEGEND:

AW	AWNING
HW	HIGHLIGHT WINDOW
CU	A/C CONDENSER UNITS
PH	FIRE HYDRANT
FHR	FIRE HOSE REEL
FS	FIRE STAIRS
MV	MECHANICAL RISER TO FUTURE DETAIL
GC	GARBAGE CHUTE
MB	MAILBOX TO FUTURE DETAIL
PB	PLANTERBOX
R	240L RECYCLING BIN
SK	SKYLIGHT
ST	STORAGE
WT	HOT WATER UNITS

CERTIFICATE NO.: 0004928190
ASSESSOR NAME: Martin Pinson
ACCREDITATION NO.: VIC/BDV19/19121
CERTIFICATE DATE: 15 Jun 2020
DWELLING ADDRESS: 40-76 WILLIAM STREET, LEICHHARDT, NSW 2040
www.nathers.gov.au

AVERAGE STAR RATING: 5.9
NATIONWIDE HOUSE
www.nathers.gov.au

ISSUE	DATE	DESCRIPTION
P6	01.06.2020	FINAL COORDINATION
P5	22.05.2020	FINAL COORDINATION
P4	08.05.2020	PRELIMINARY FOR COORDINATION
P3	01.05.2020	PRELIMINARY FOR COORDINATION
P2	10.04.2020	PRELIMINARY FOR COORDINATION
P1	17.05.2019	WORK IN PROGRESS

CLIENT:
ANPRISA PTY LTD

No. 580 Parramatta Road Petersham NSW 2049
P: (02) 9571 9999 F: (02) 9571 9900 E: info@coerose.com.au

ARCHITECT:
PBD ARCHITECTS
ABN 36 147 035 550
P - 02 9698 8140 E - info@pbdarchitects.com.au W - www.pbdarchitects.com.au
Level 2, 52 Albion Street, Surry Hills NSW 2010

PROJECT:
ADAPTIVE RE-USE RESIDENTIAL
40-76 WILLIAM STREET
LEICHHARDT NSW 2040

DRAWING TITLE:
BASEMENT 02

SCALE: 1:200 (A1) / 1:400 (A3)
PROJECT NO: 1939

DRAWING NO: DA108

ISSUE: P6