


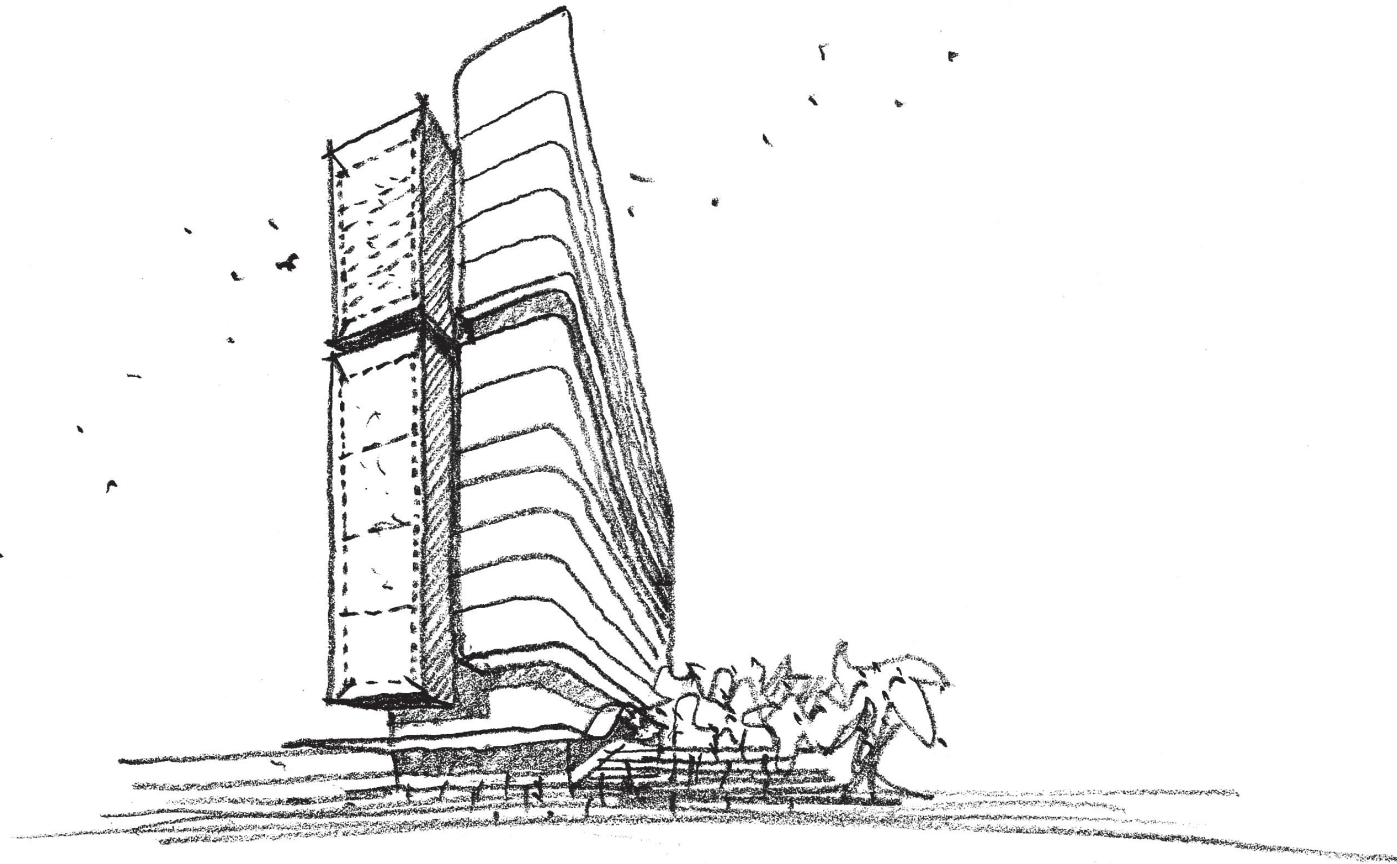

DEVELOPMENT APPLICATION - 85 WATERLOO ROAD, MACQUARIE PARK

ARCHITECTURAL DRAWING LIST


LAYER NUMBER	LAYOUT NAME	REVISION ID
10_00	Cover Page	A
12_00	Location Plan	A
12_01	Site Plan	C
12_02	Site Analysis	A
12_03	Building Separation Plan	A
13_00	Demolition Plan	A
20_01	Lower Ground Plan	B
20_02	Upper Ground Plan	B
20_03	Level 1 Plan	A
20_04	Level 2,3,4,5,7,8,10,11,12,13 Typical Commercial Floor Plan	A
20_05	Level 6 (Set-in Floor) Plan	A
20_06	Level 9 (Set-in Floor) Plan	A
20_07	Roof Terrace & Plant	A
20_08	Roof Plan	A


20_B1	Basement 1 Plan	A
20_B2	Basement 2 Plan	A
20_B3	Basement 3 Plan	A
28_00	GFA Plans	A
28_01	GFA Plans	A
30_01	South Elevation	A
30_02	West Elevation	A
30_03	North Elevation	A
30_04	East Elevation	A
40_00	Longitudinal Section	A
40_01	Cross Section	A
50_01	Shadow Diagrams	A
50_02	Shadow Diagrams	A
50_03	Shadow Diagrams	A
50_04	Shadow Diagrams	A


DEVELOPMENT SUMMARY

	unit (m ²)
Site Area	27,705
Maximum Incentive GFA	83,115 (FSR 3:1)
Existing 97 Waterloo Road	9,277
Existing 85 Waterloo Road (To Be Demolished)	3,700 (not included in area calculations)
Building 1 GFA (Under Construction)	15,932 (12 floors + plant)
Building 3 GFA (Commercial)	22,550 (15 floors + plant)
Subtotal GFA	47,759 sqm
Total Car spaces	225
Total Motorcycle spaces	20
Total Bicycle spaces	154



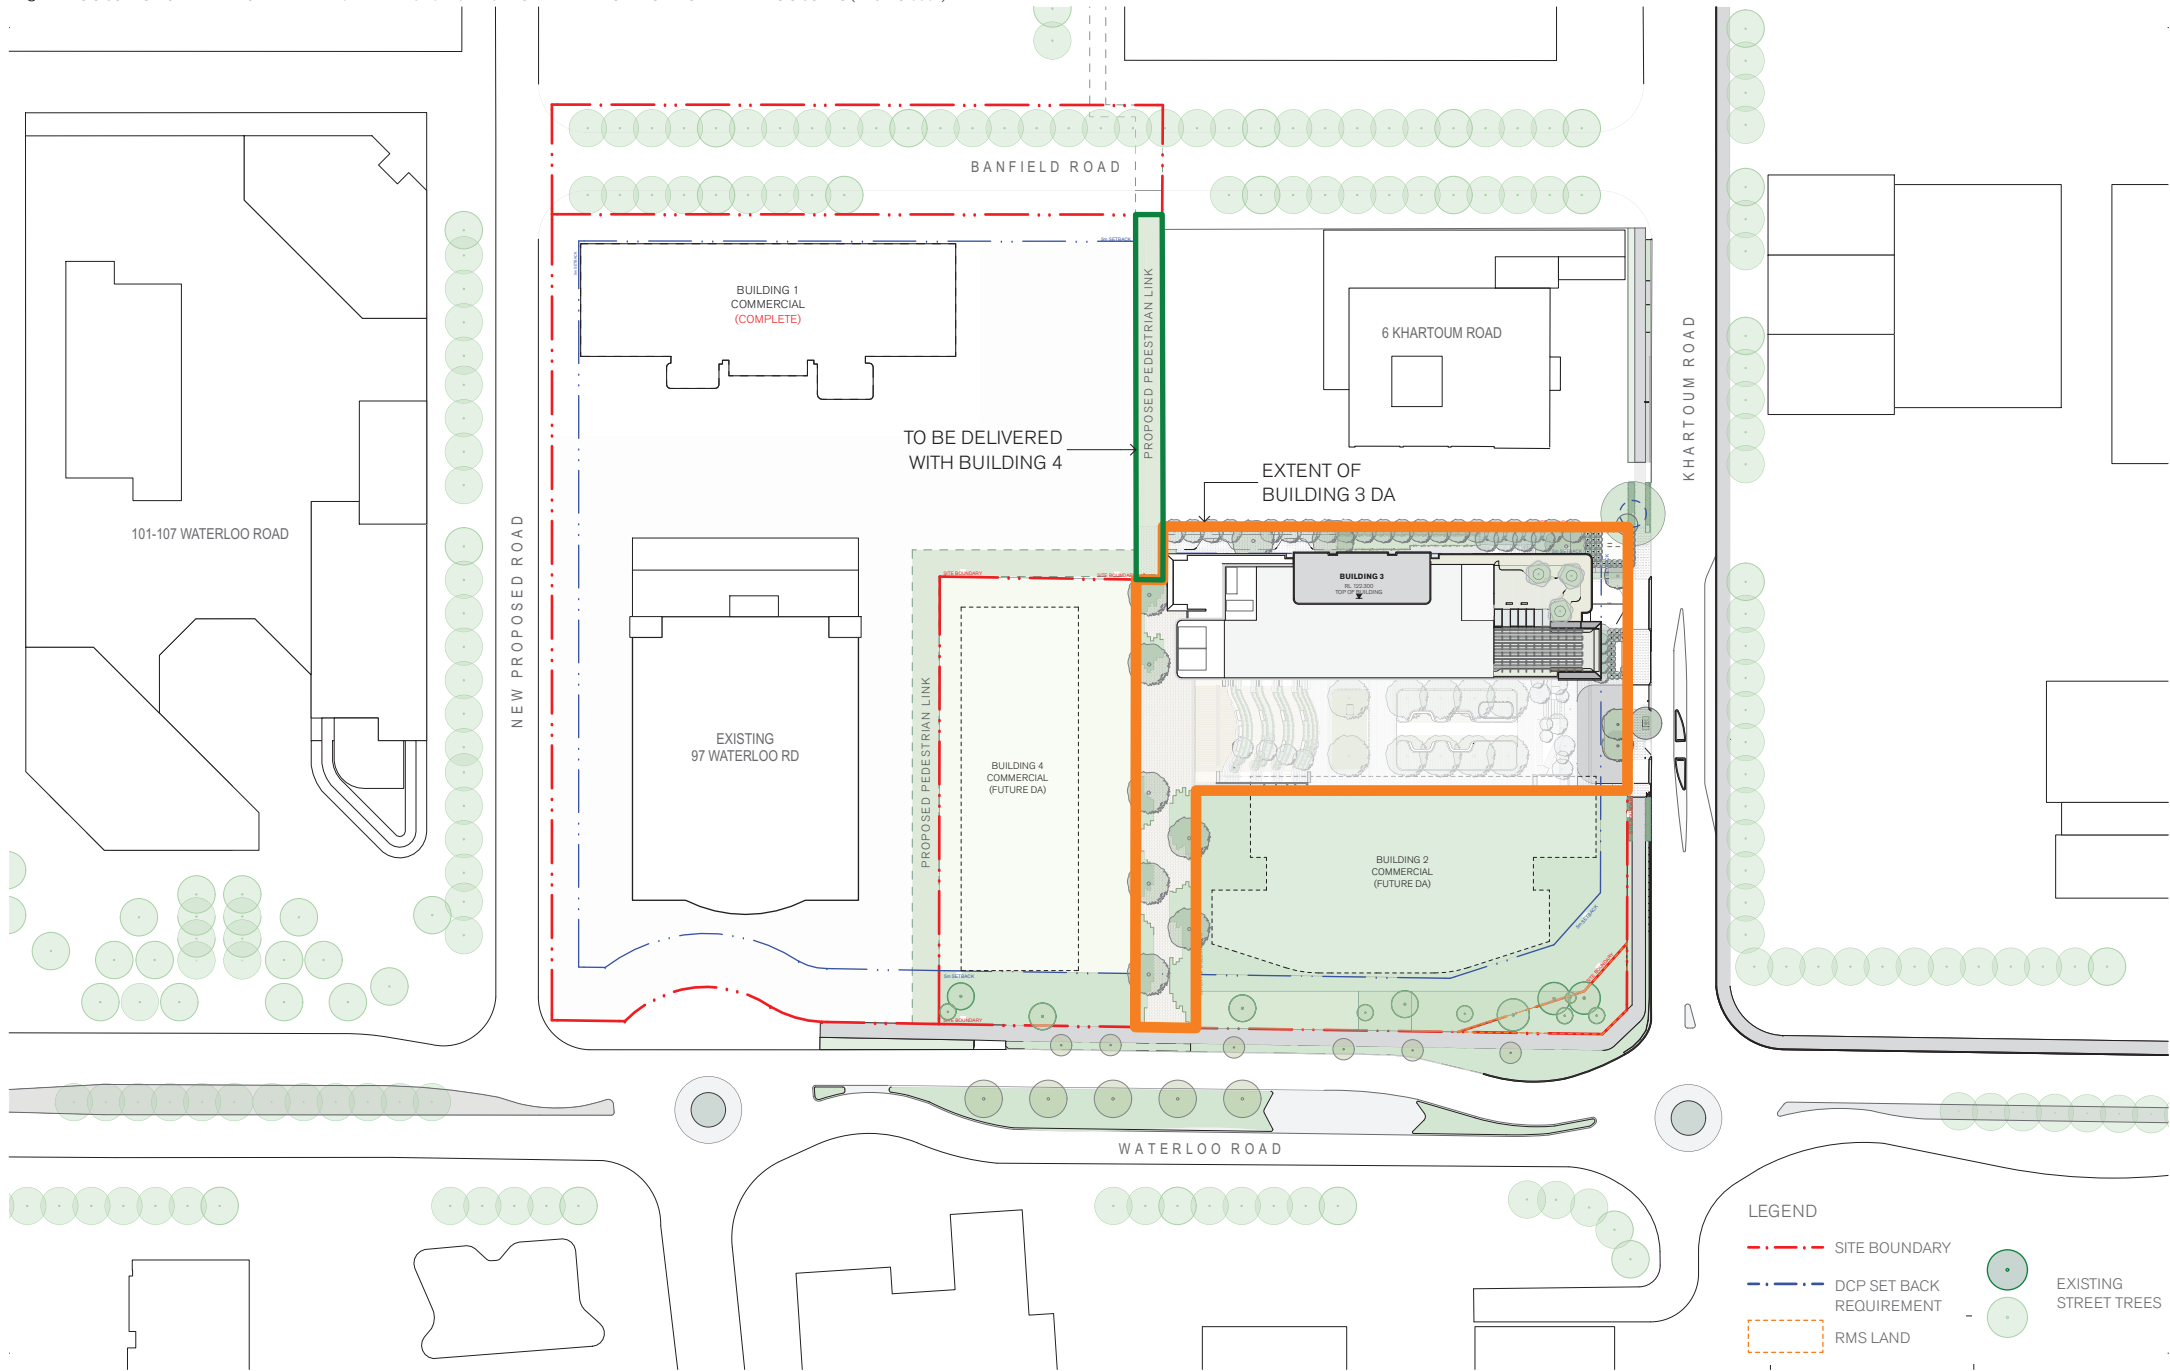

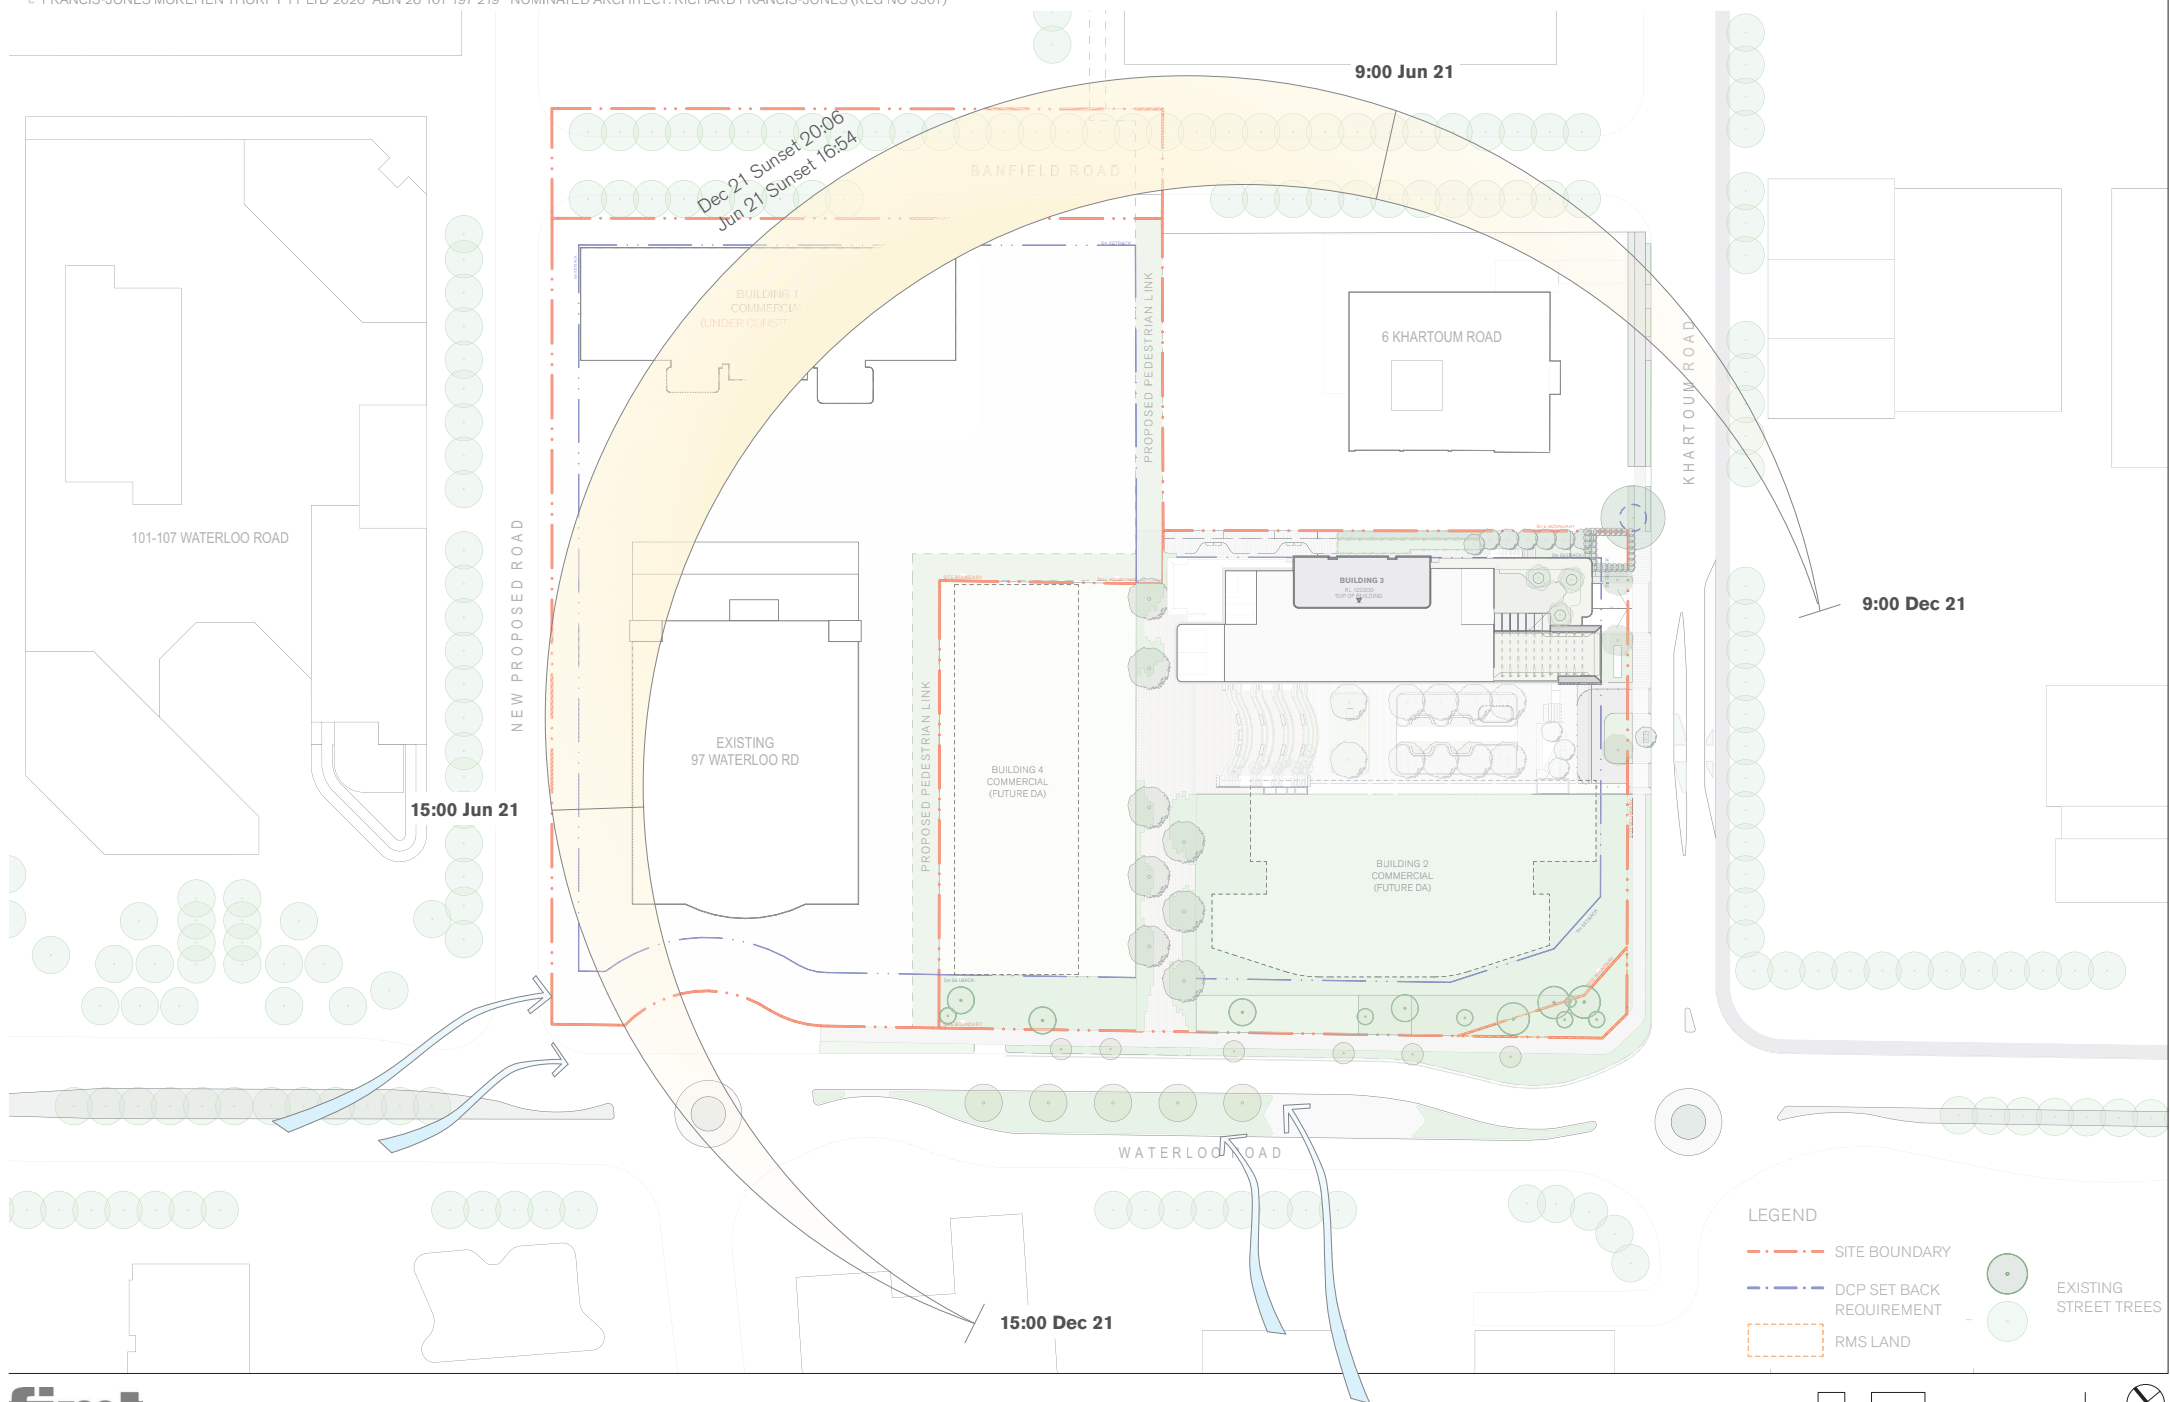

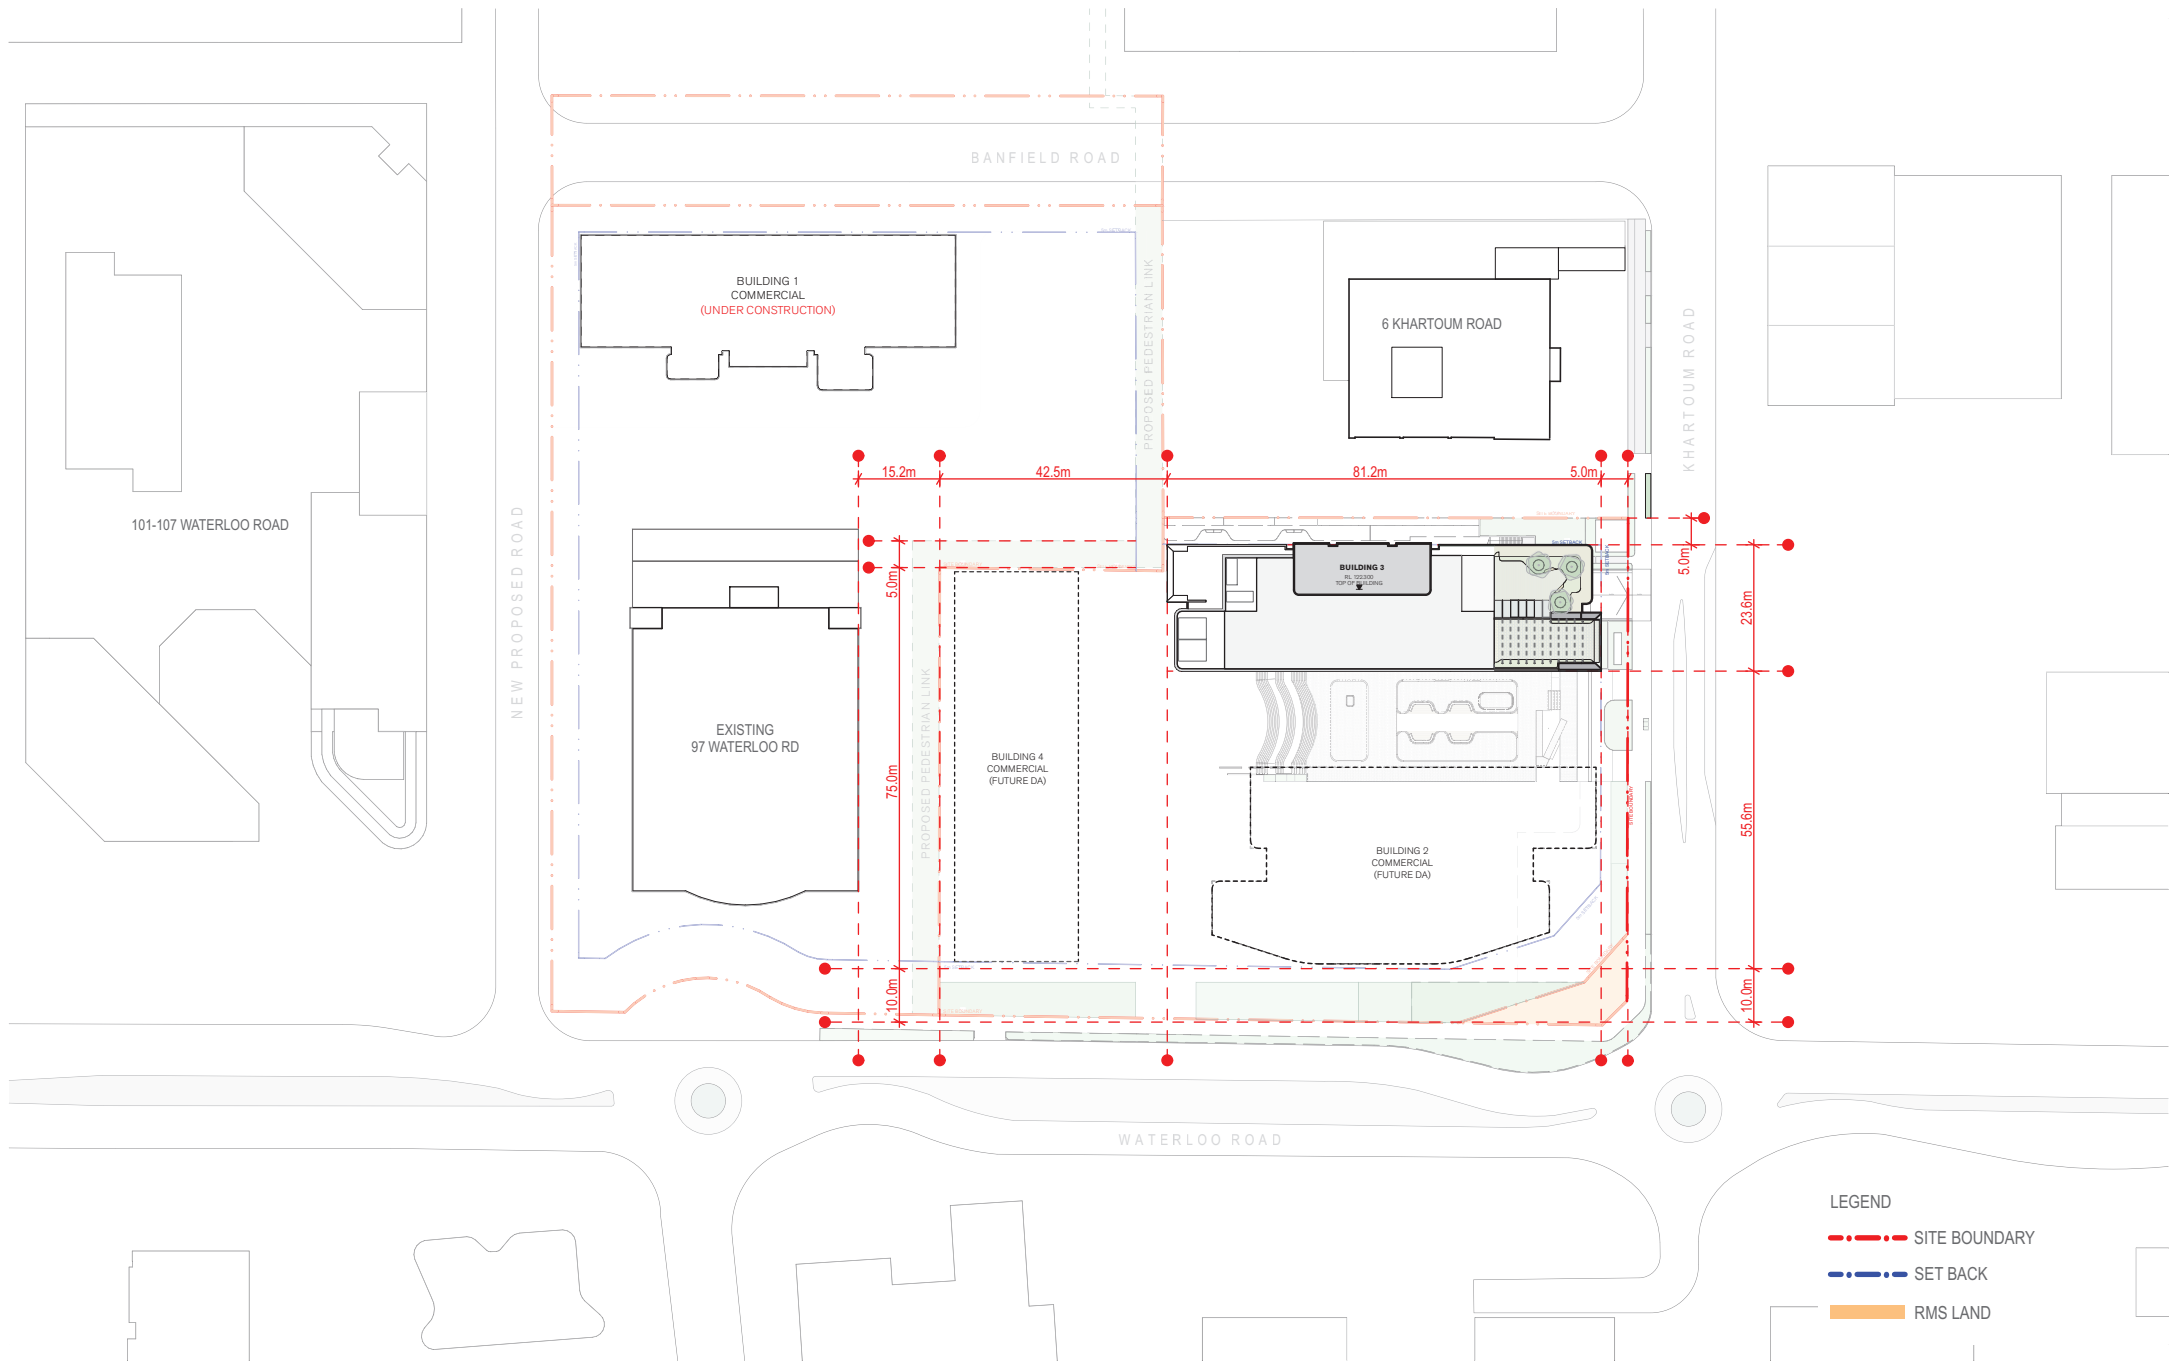

- LEGEND
- SITE BOUNDARY
 - SET BACK
 - RMS LAND


0 10 20 50m
1:1000 @ A3
30/8/20

Building Separation Plan

Goodman - 85 Waterloo Road


For Approval


Revision A 12_03

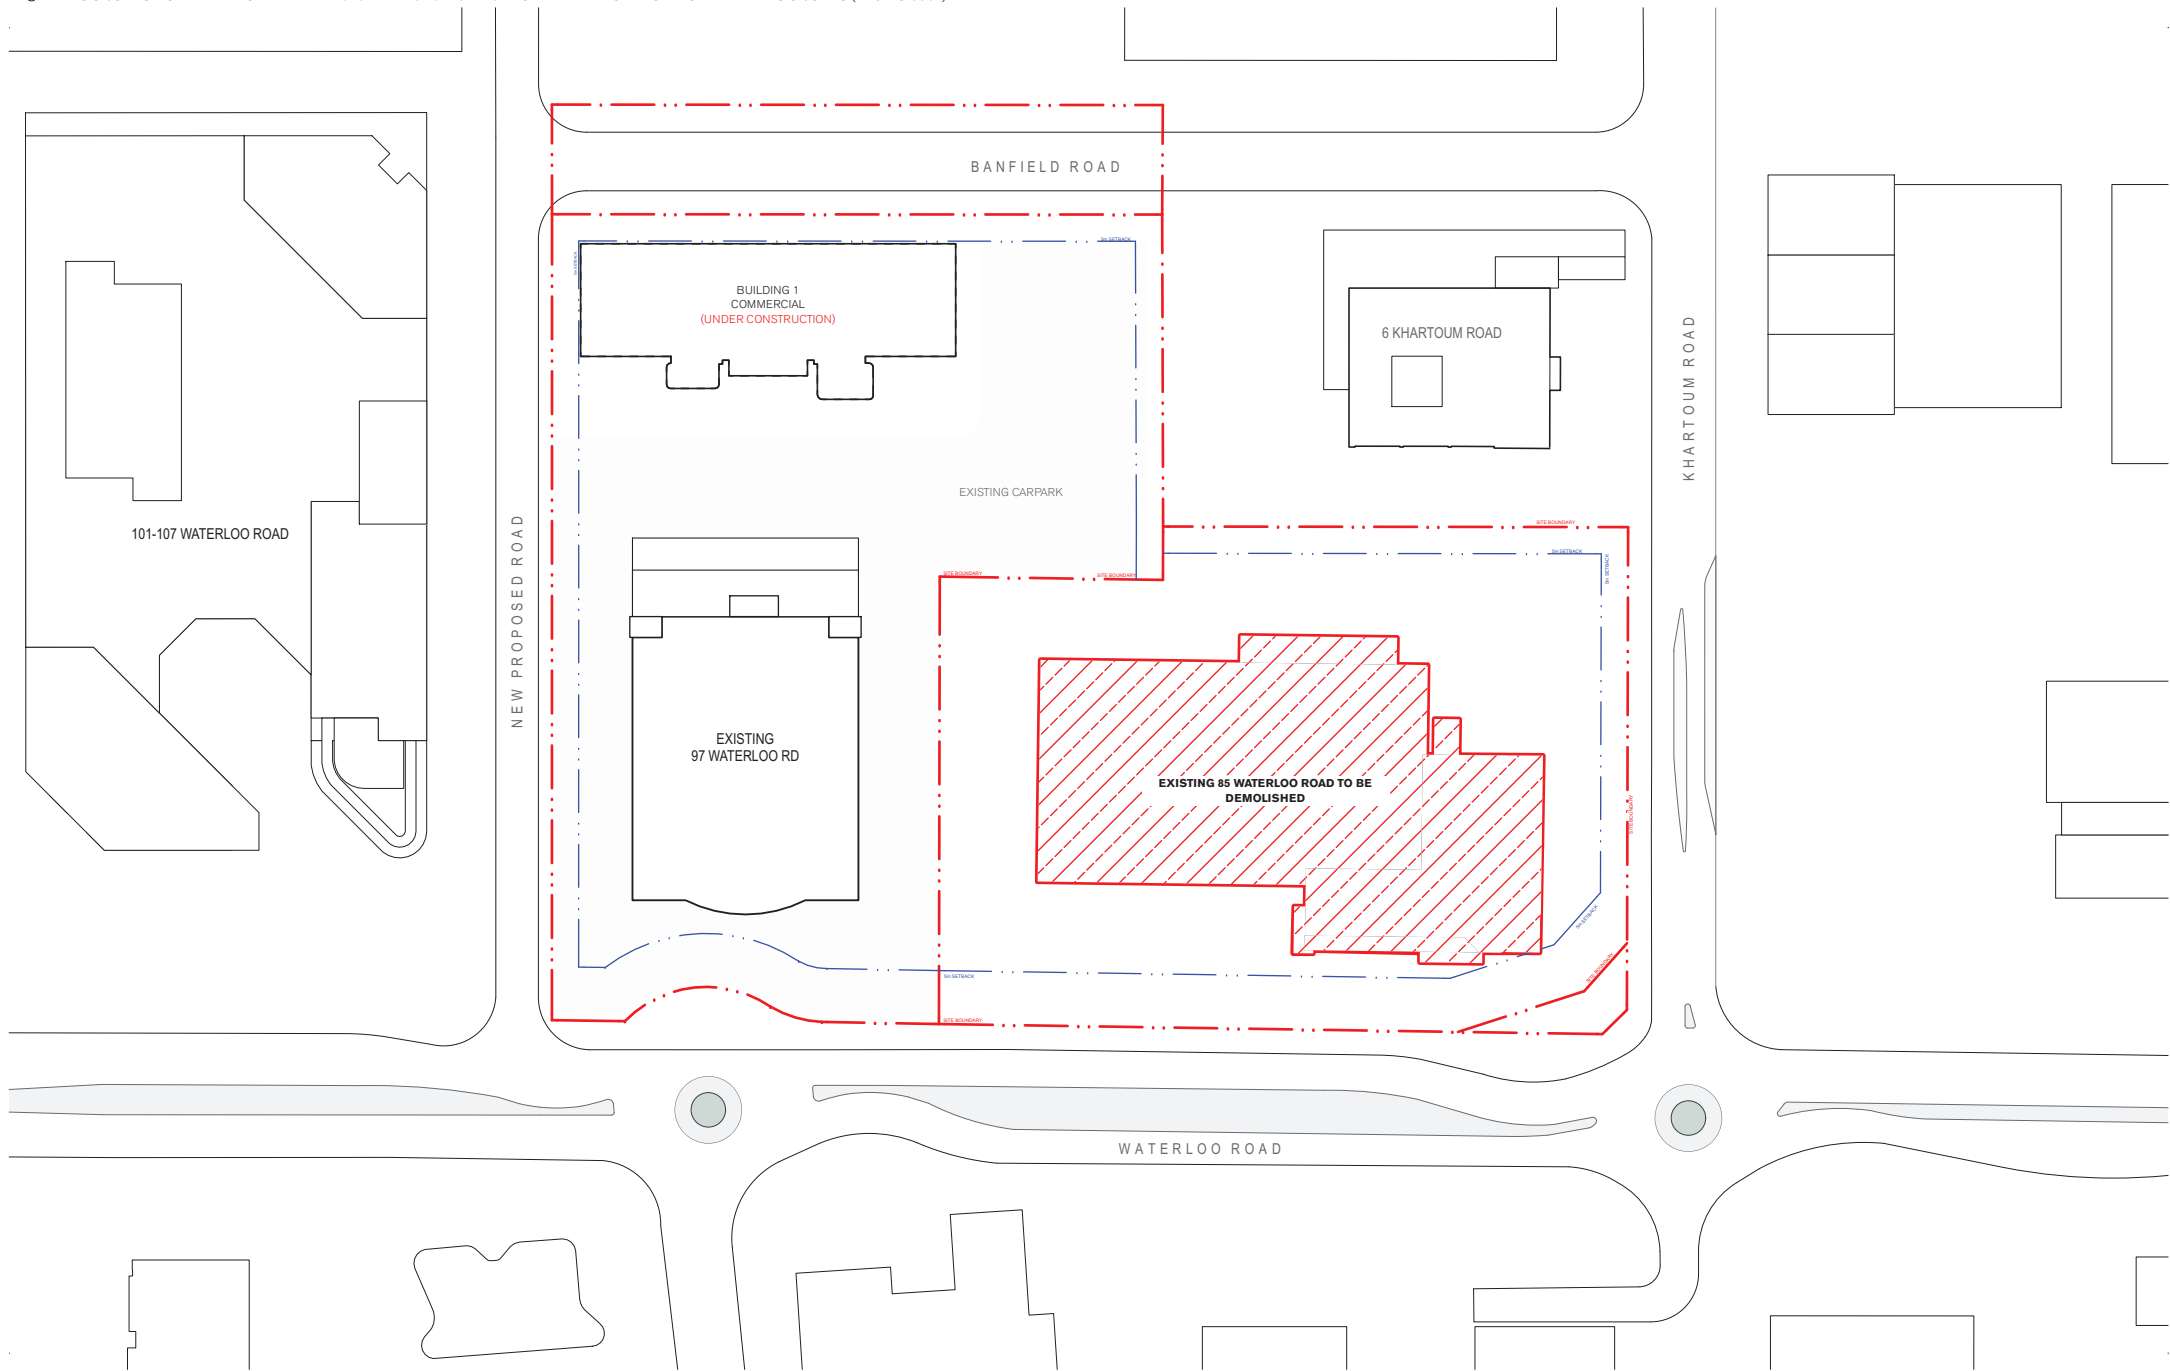



Khartoum Road


SITE BOUNDARY EXTENT OF BUILDING 3 DA

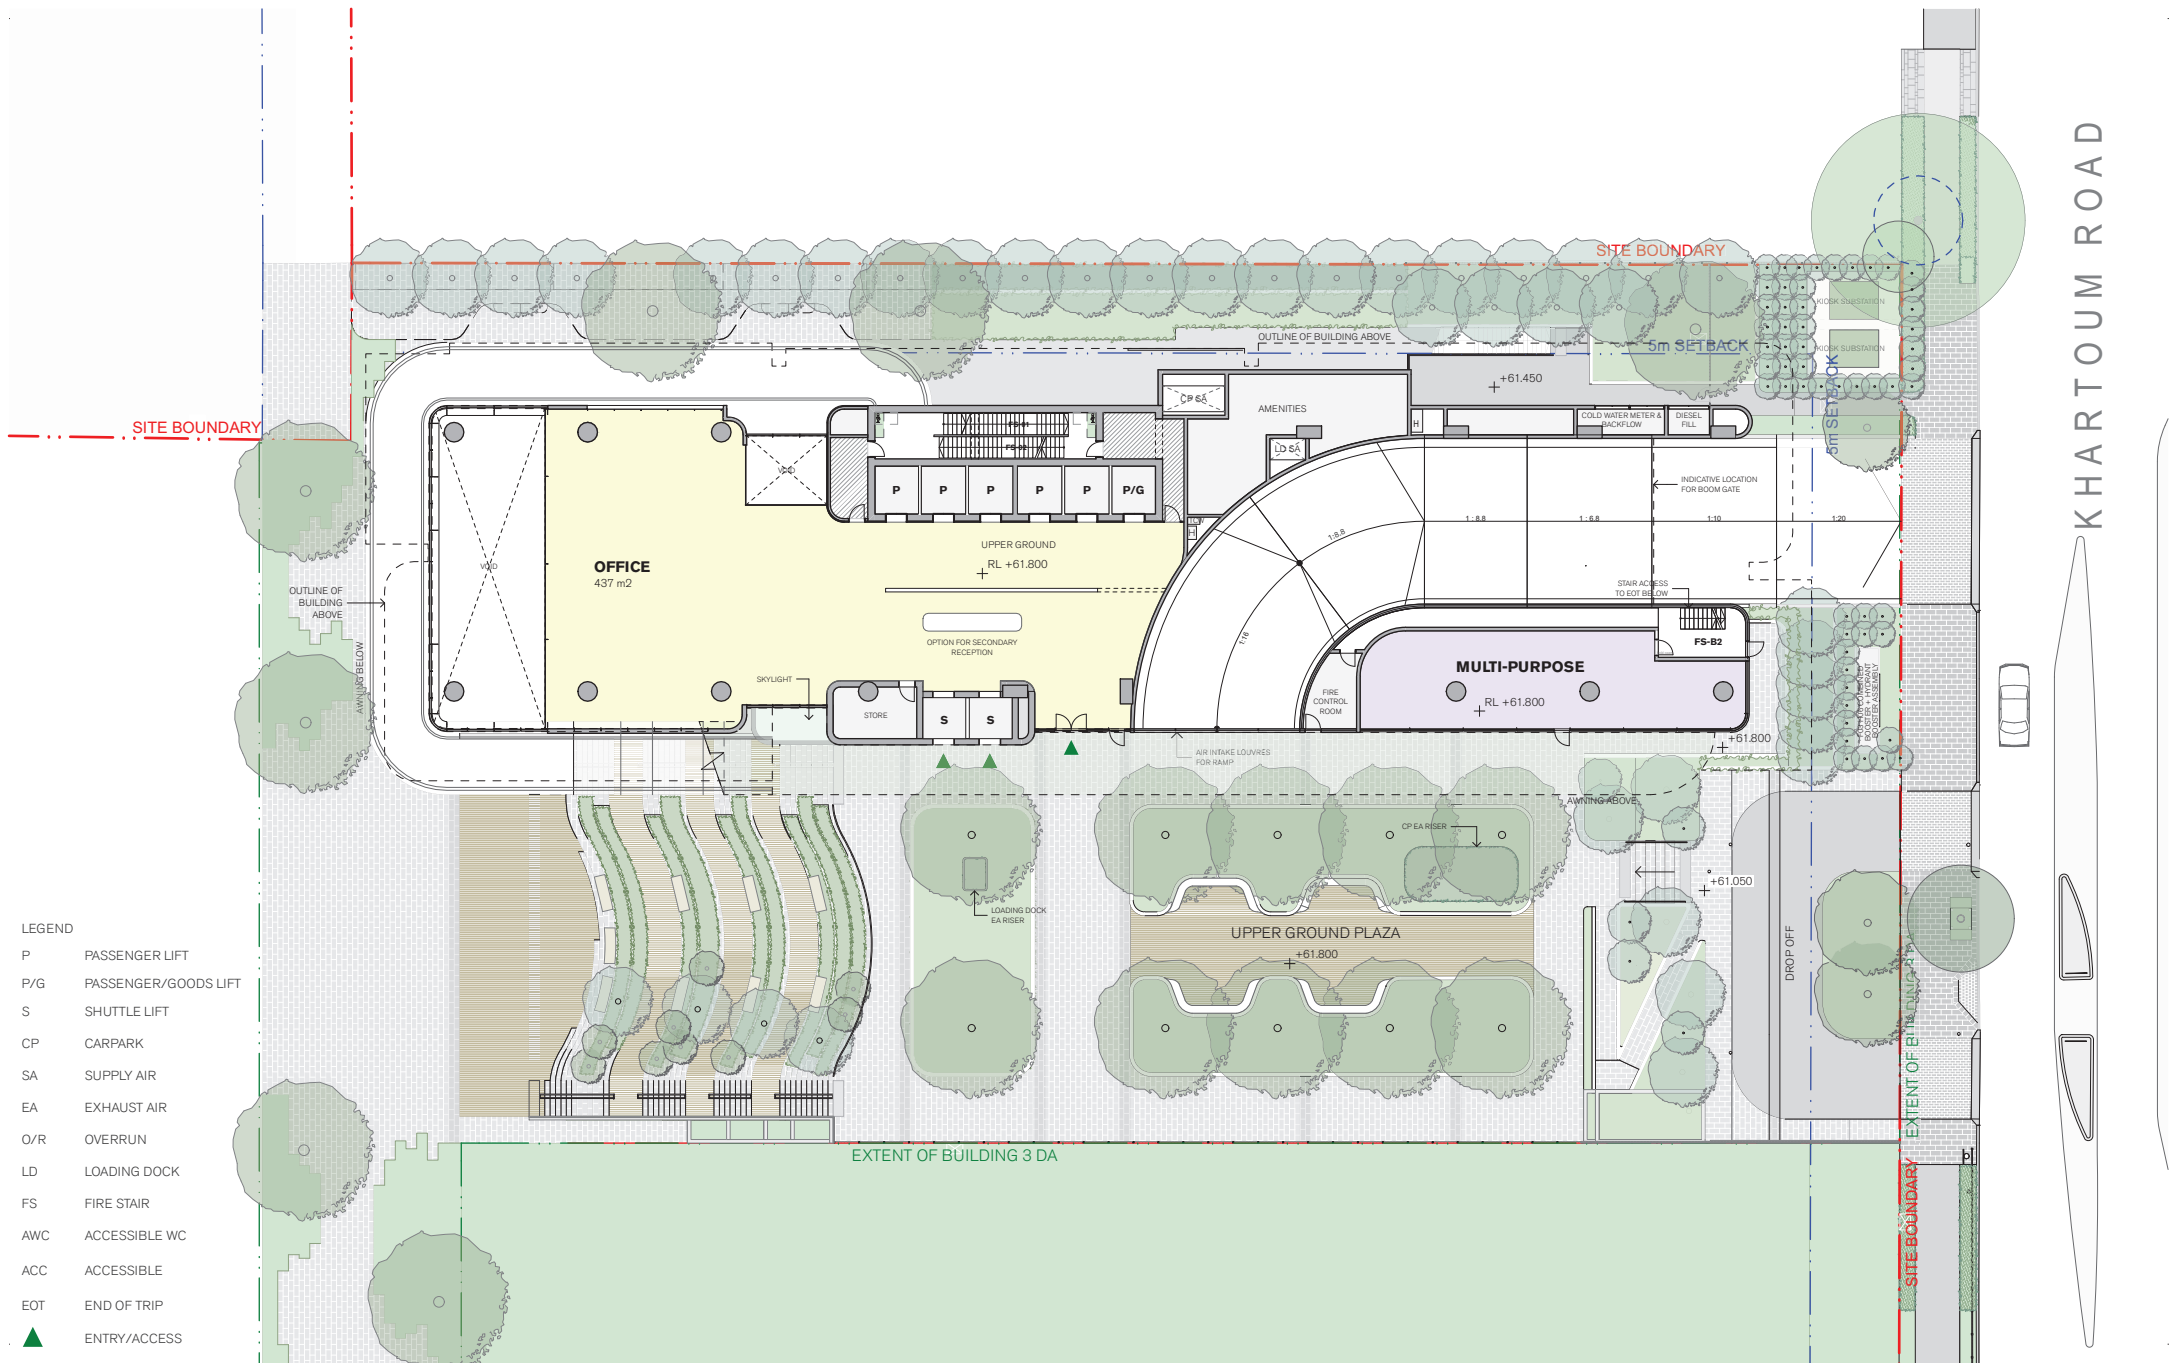


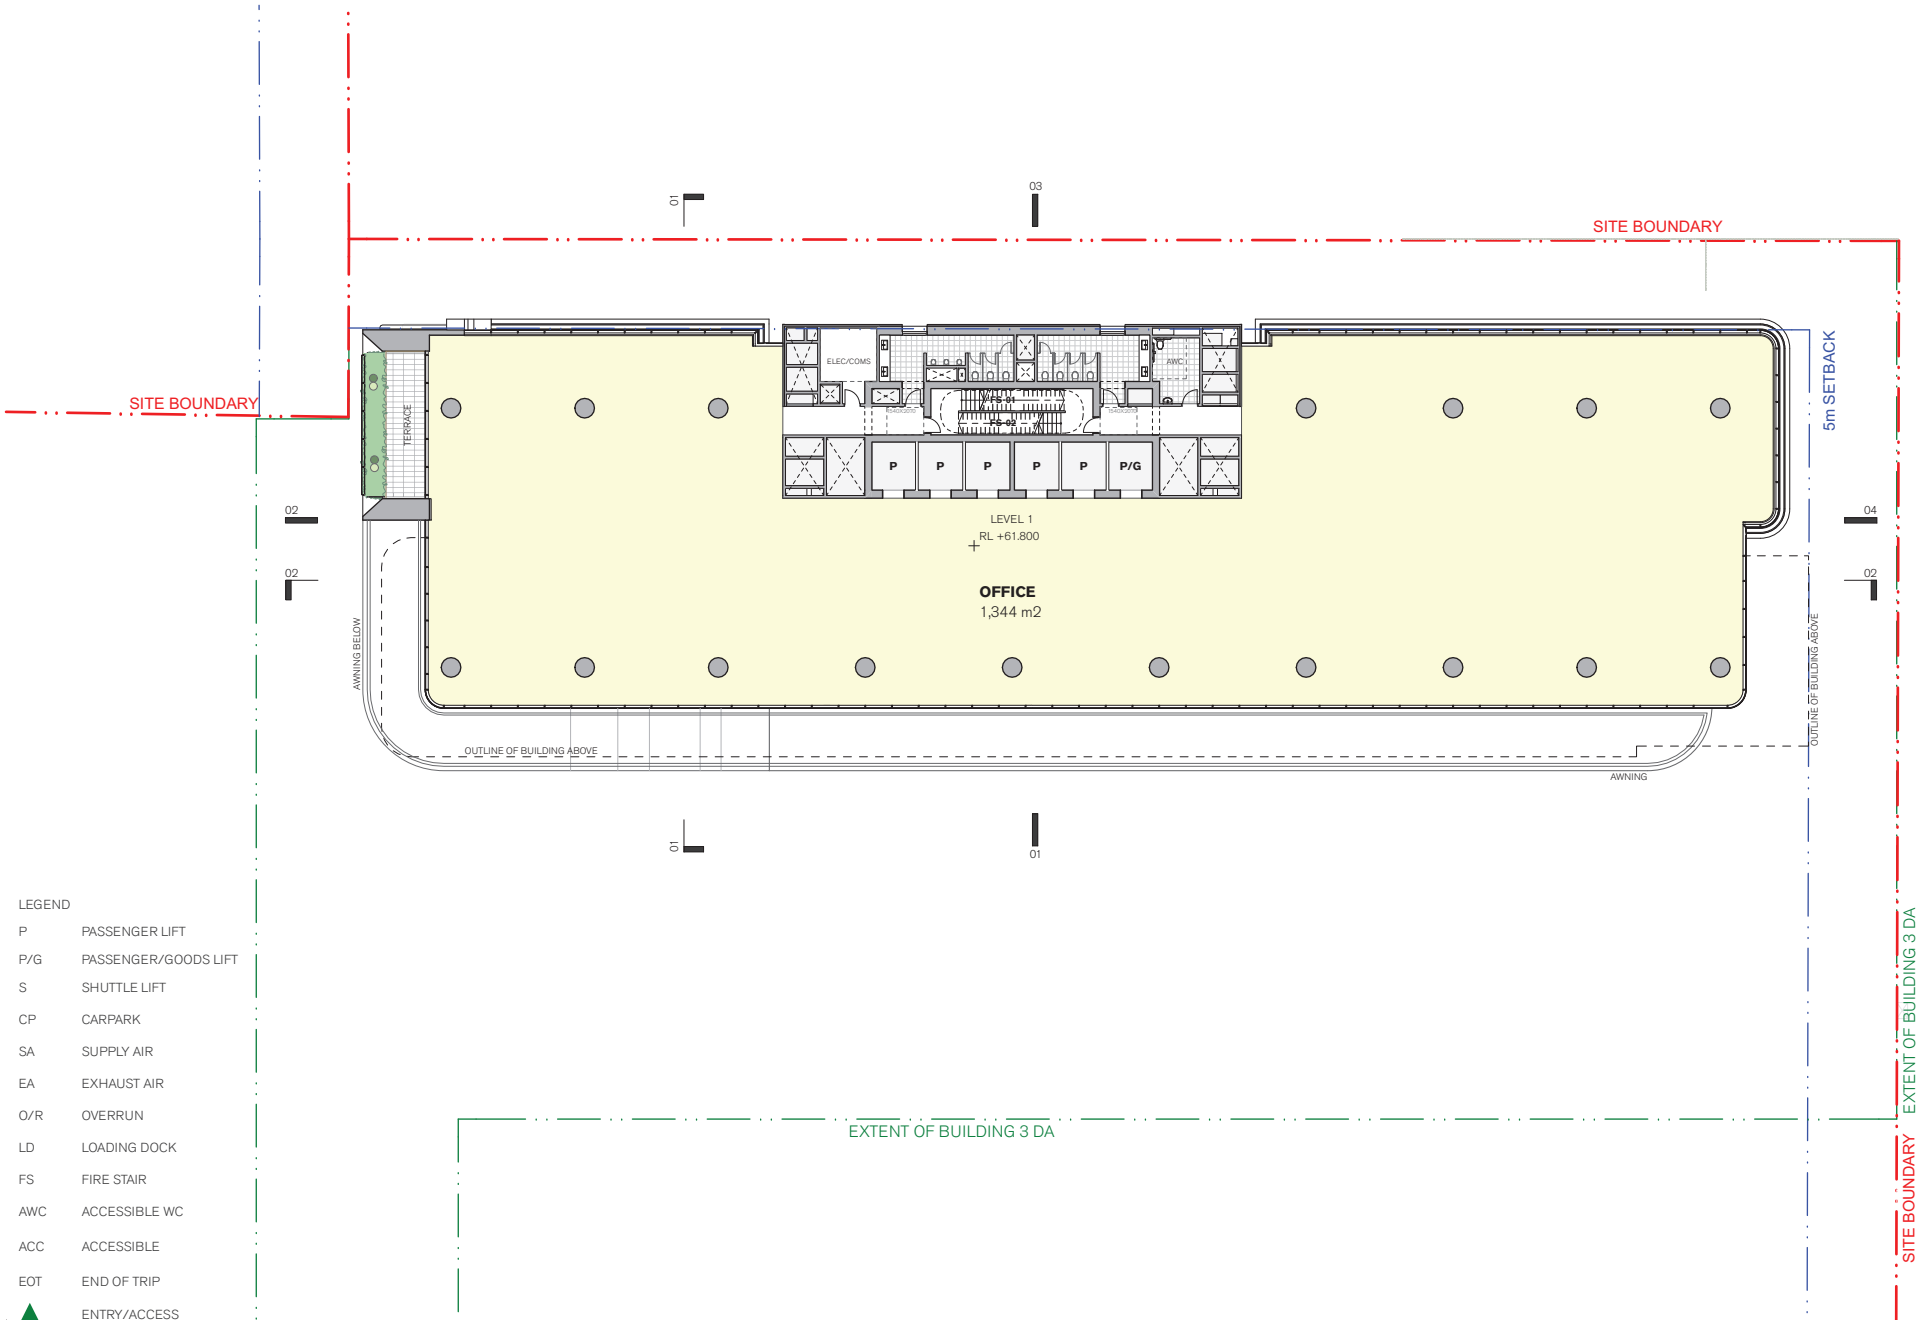


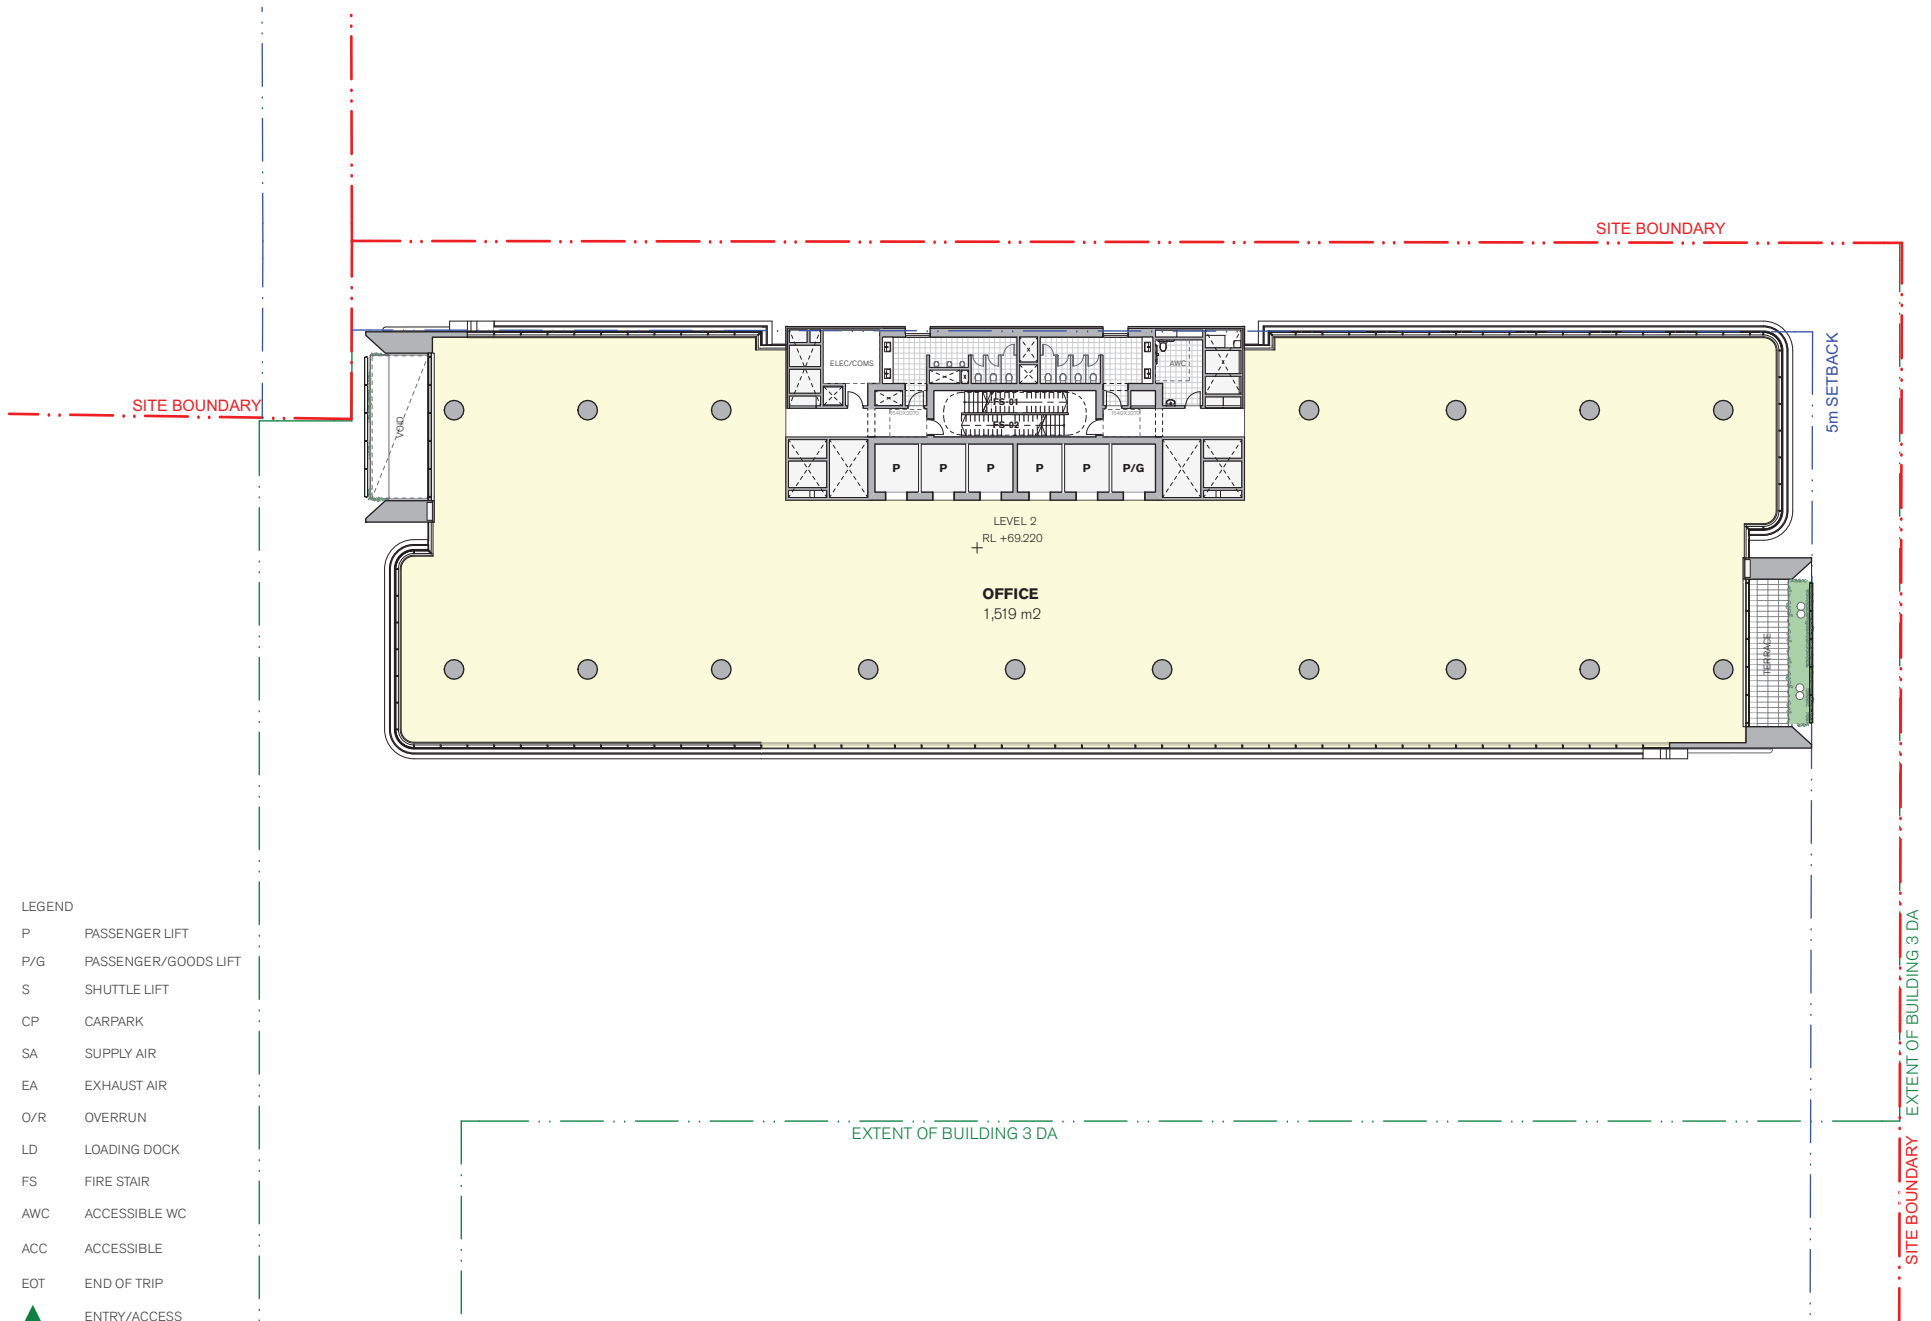

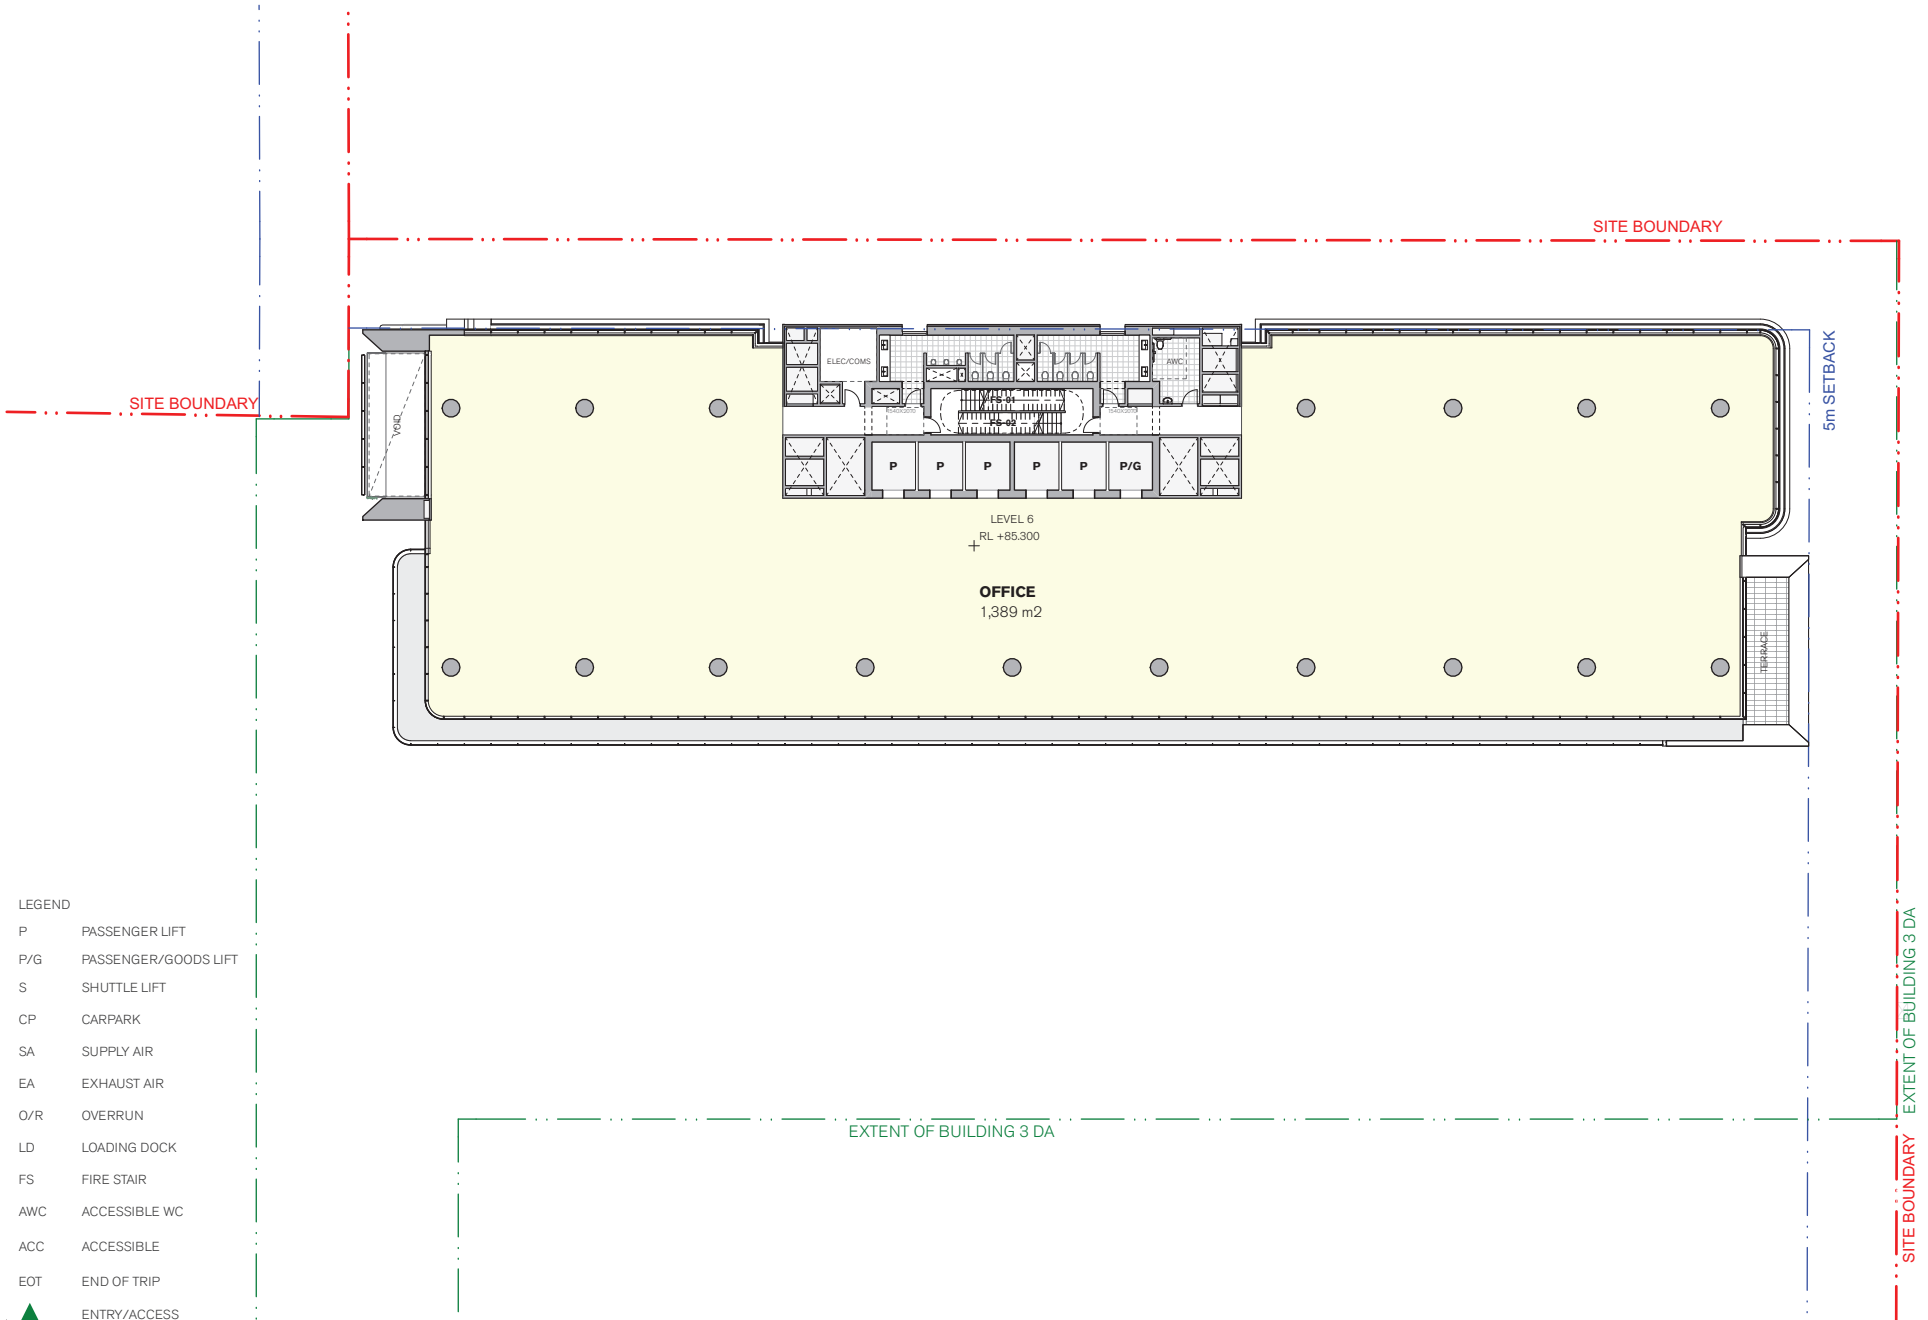

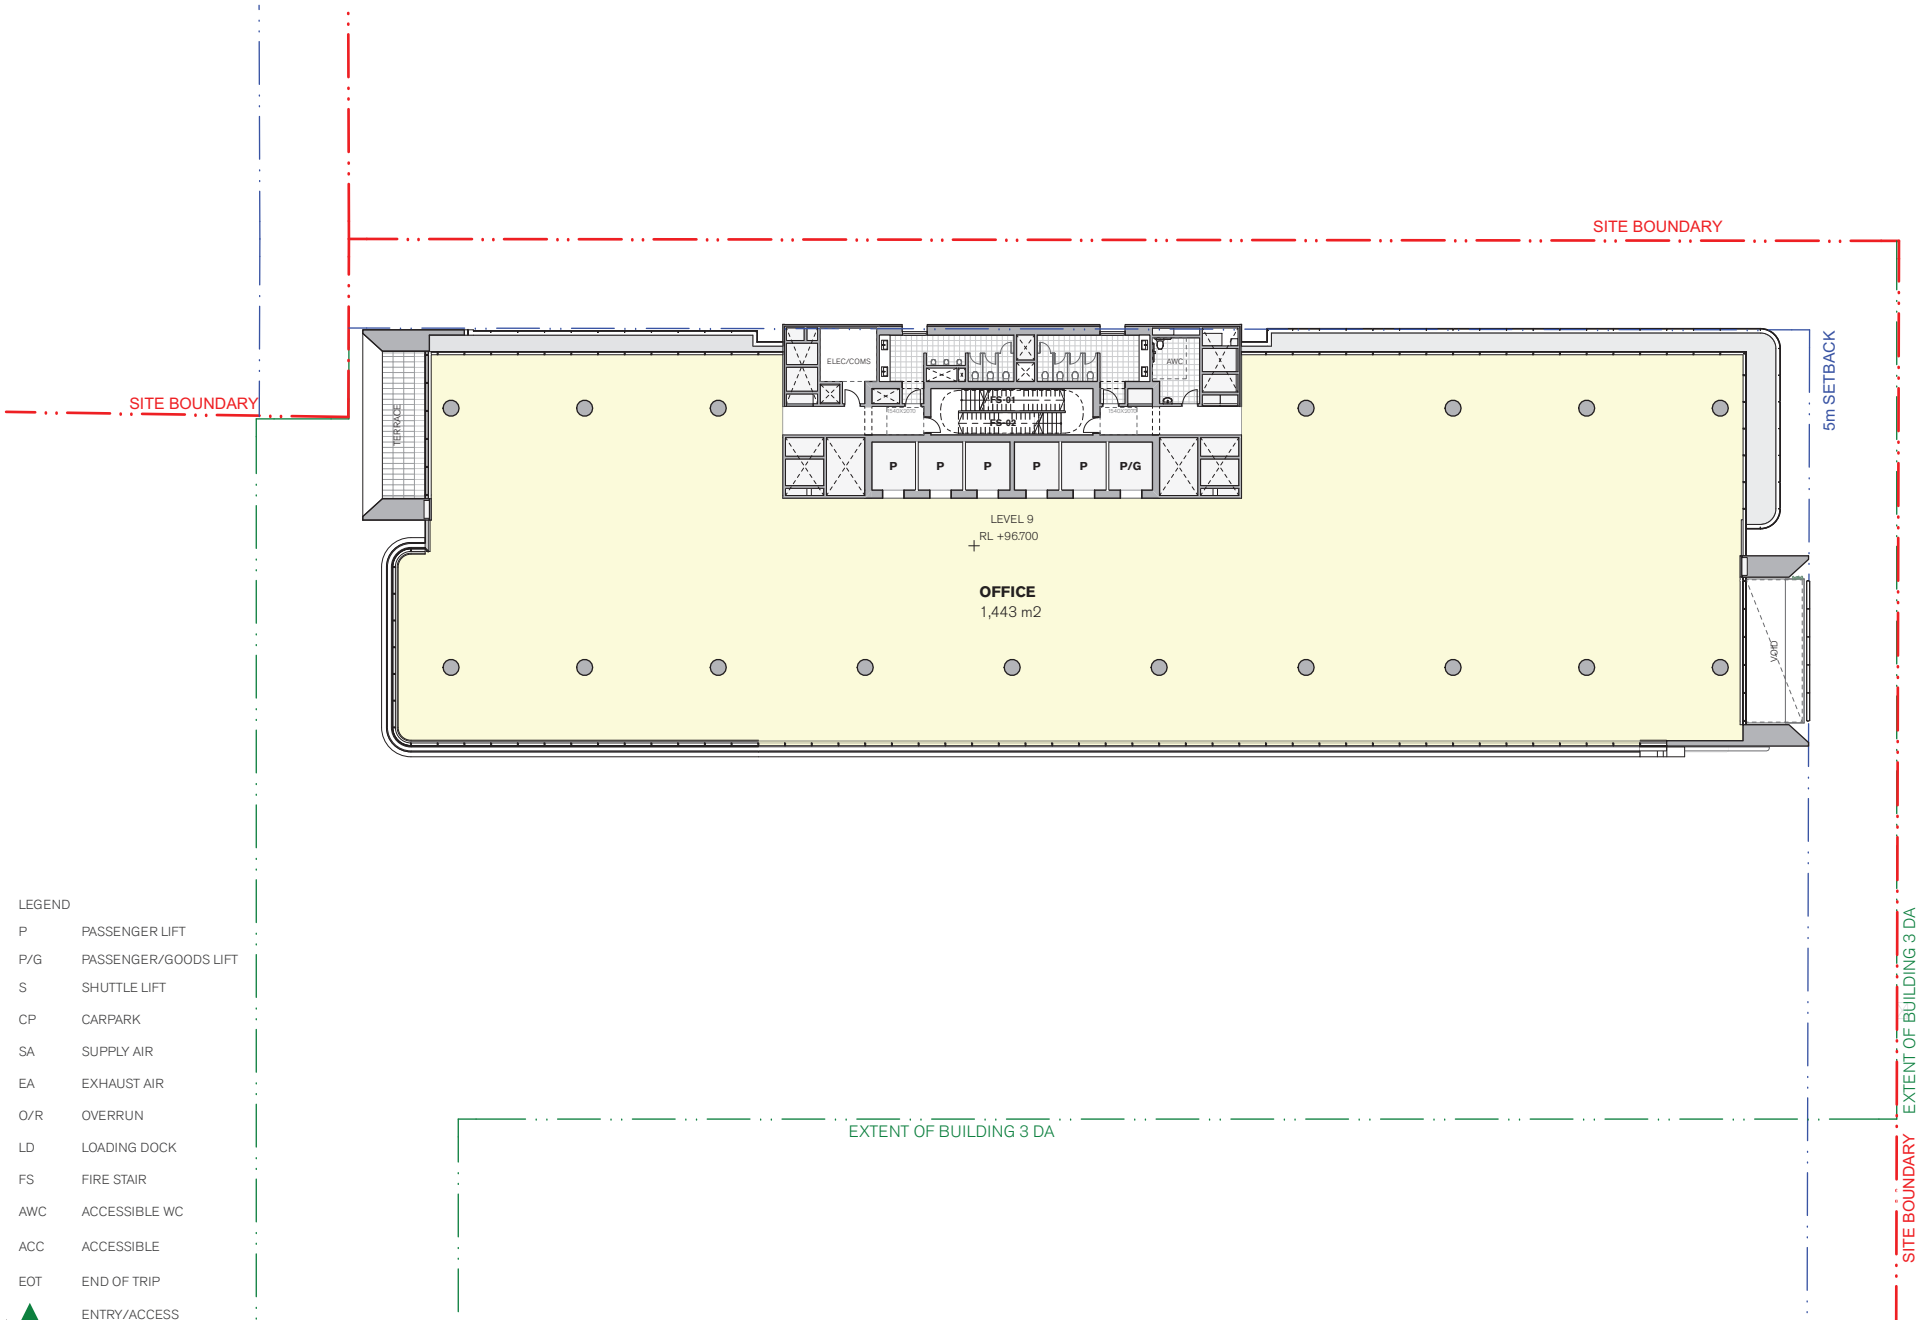

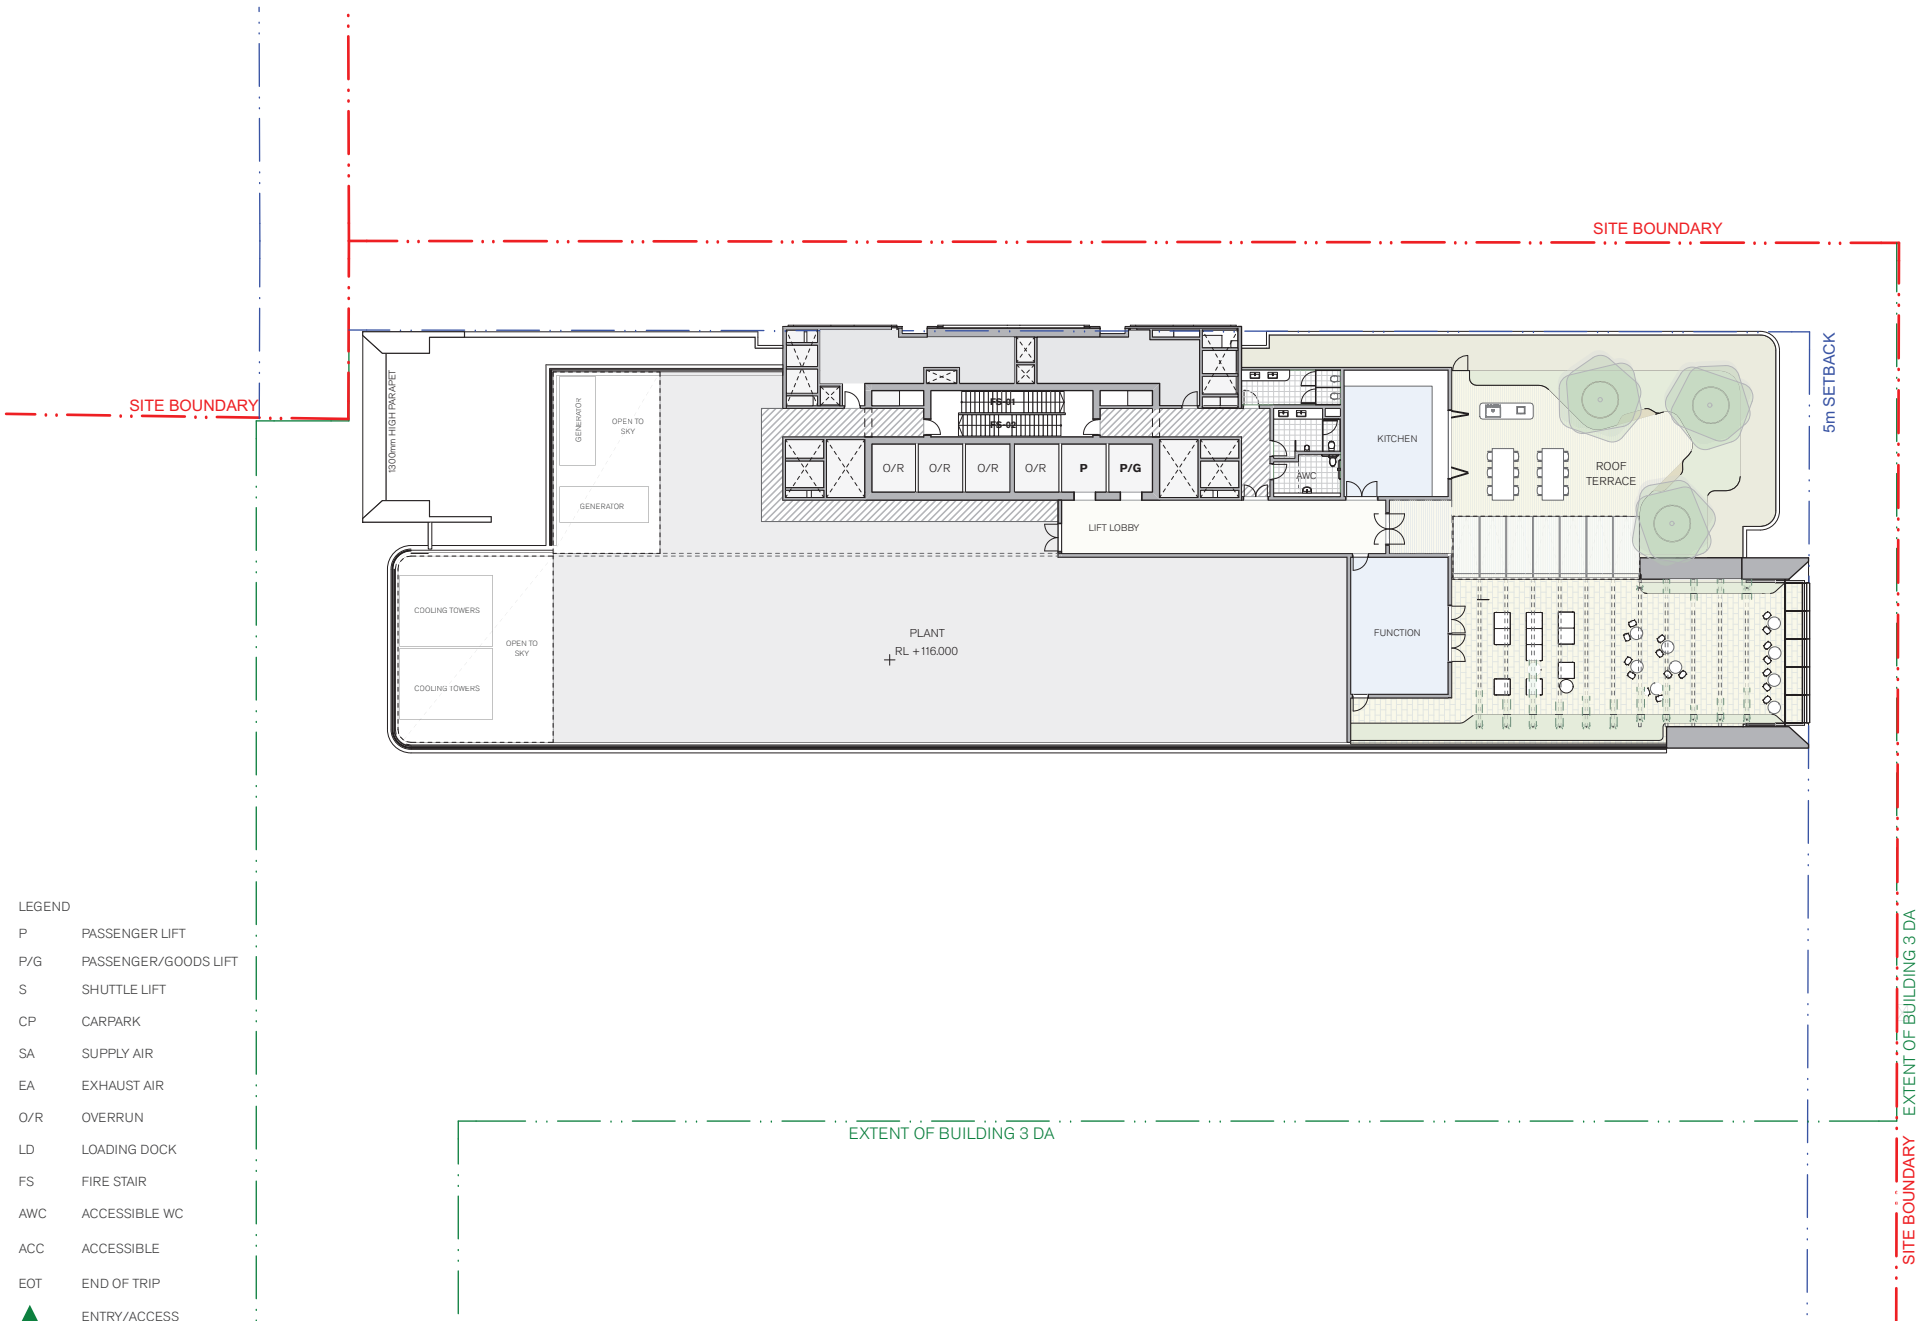


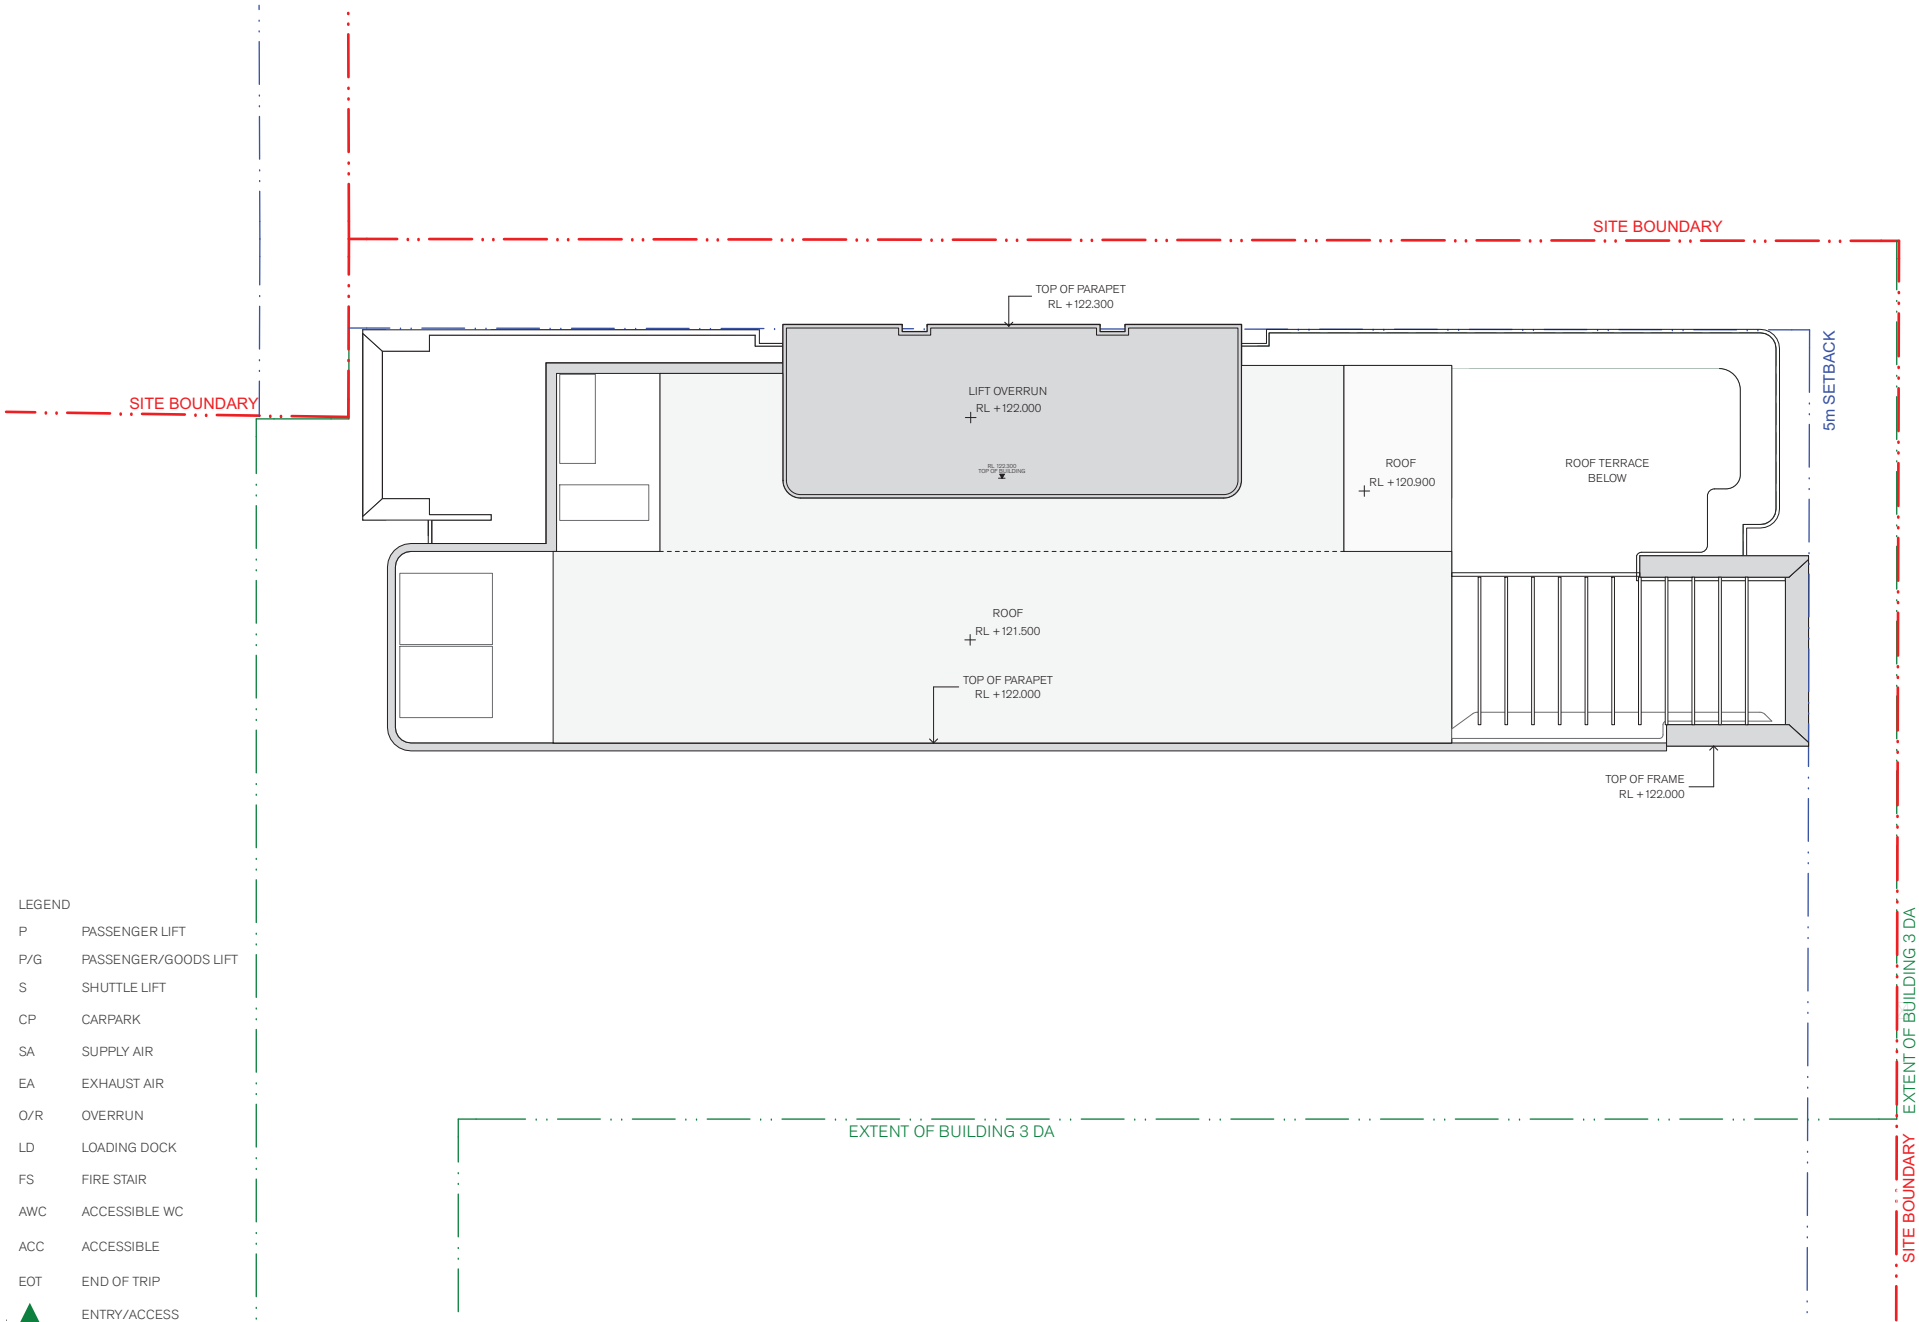





BASEMENT SUMMARY
225 CAR SPACES
(INCLUDING 15 SMALL CAR SPACES - 6.7%)
20 MOTORCYCLE SPACES

Revision A 20_B1

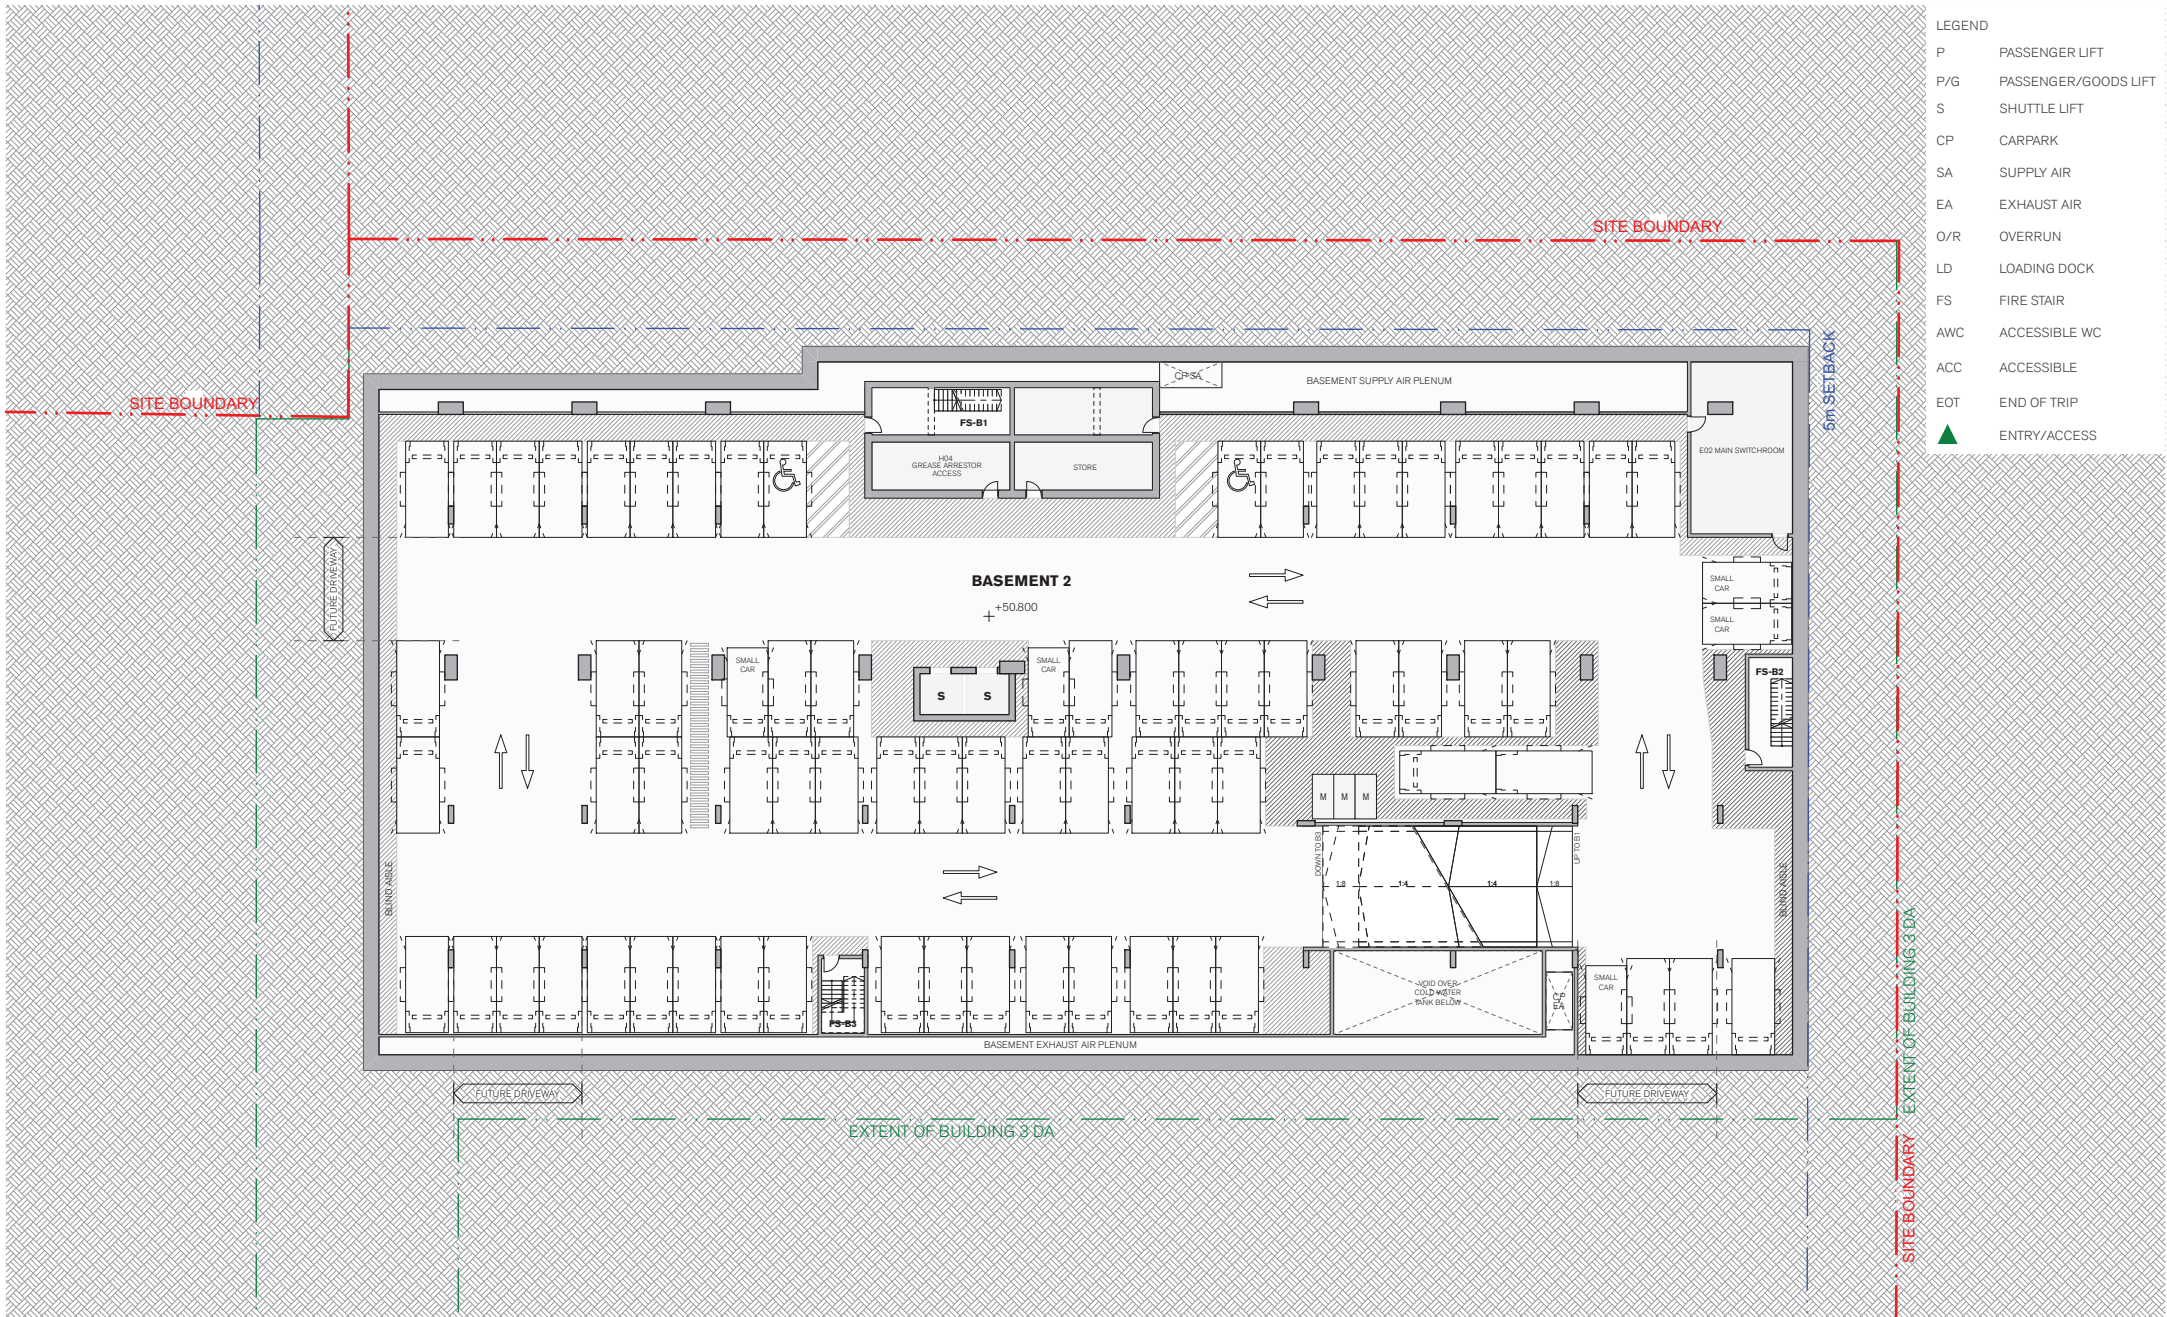


LEGEND	
P	PASSENGER LIFT
P/G	PASSENGER/GOODS LIFT
S	SHUTTLE LIFT
CP	CARPARK
SA	SUPPLY AIR
EA	EXHAUST AIR
O/R	OVERRUN
LD	LOADING DOCK
FS	FIRE STAIR
AWC	ACCESSIBLE WC
ACC	ACCESSIBLE
EOT	END OF TRIP
▲	ENTRY/ACCESS

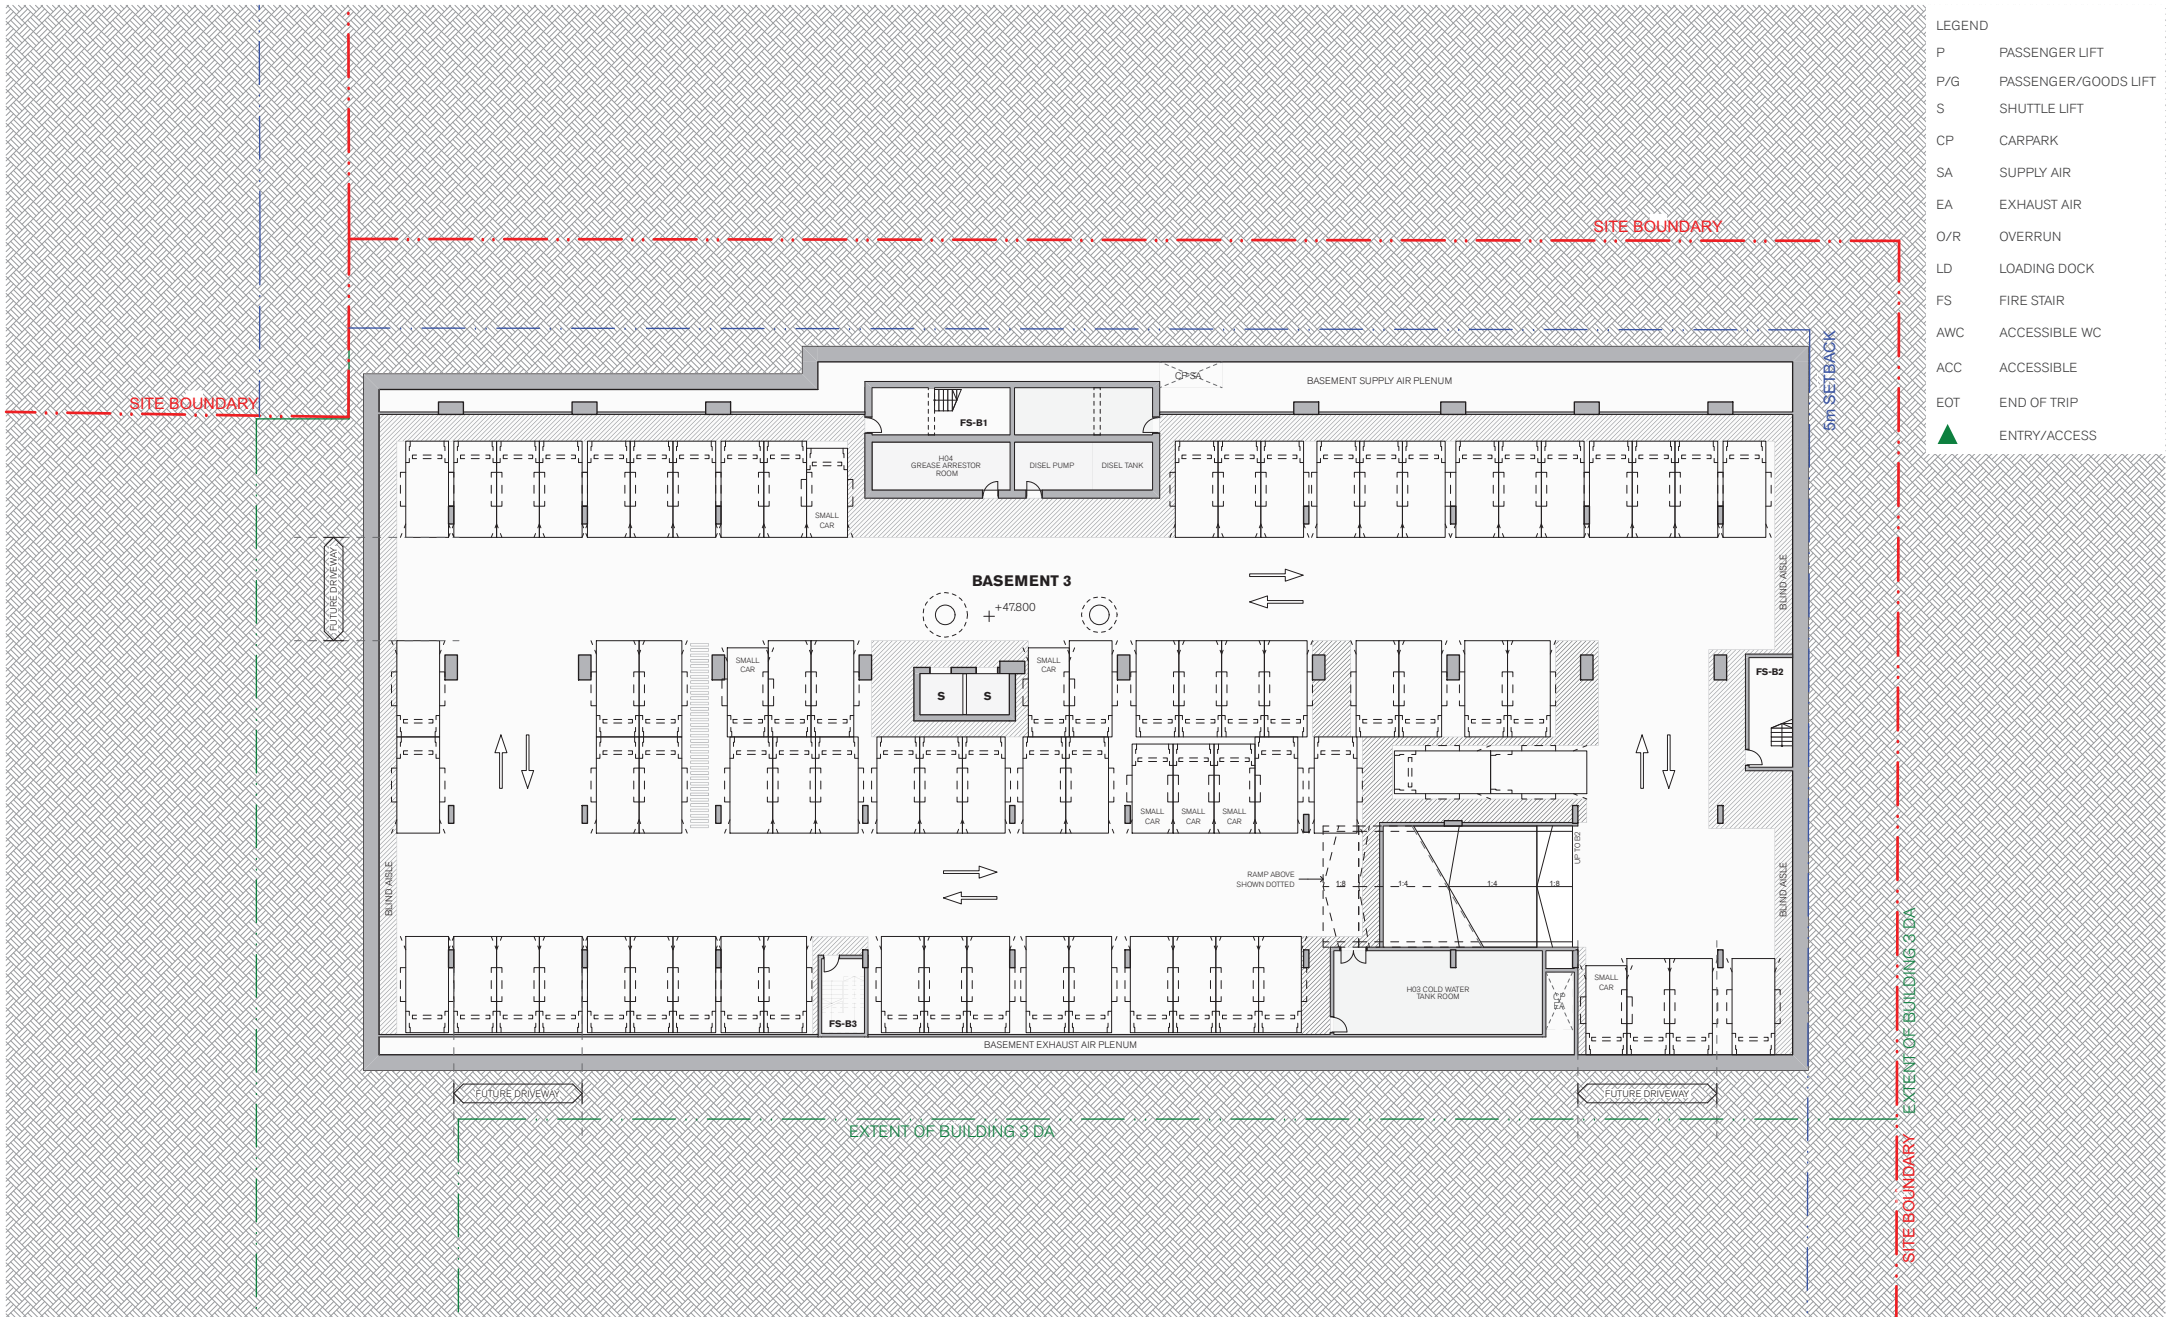


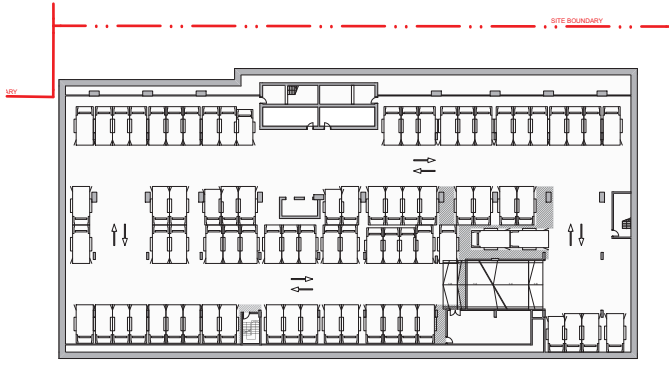


1 PLAN Basement 3
1:750

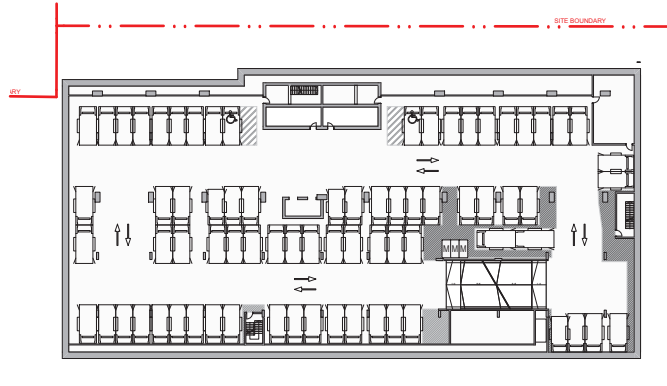

2 PLAN Basement 2
1:750

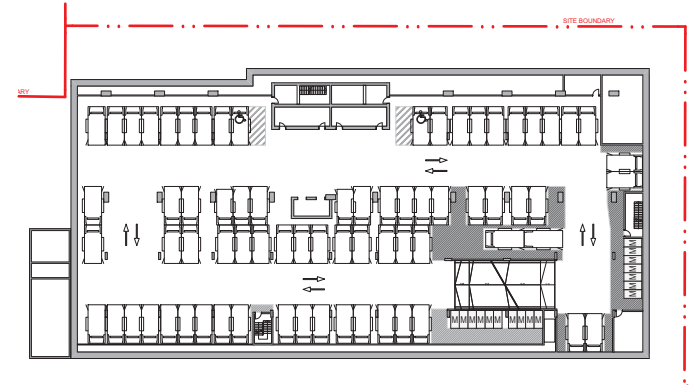


3 PLAN Basement 1
1:750

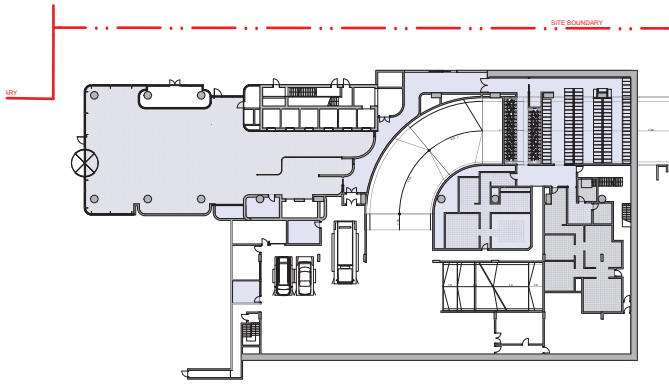


4 PLAN Lower Ground
1:750

Lower Ground			
COMMERCIAL AREA	GFA LG	1,169.0	
		1,169.0 m ²	

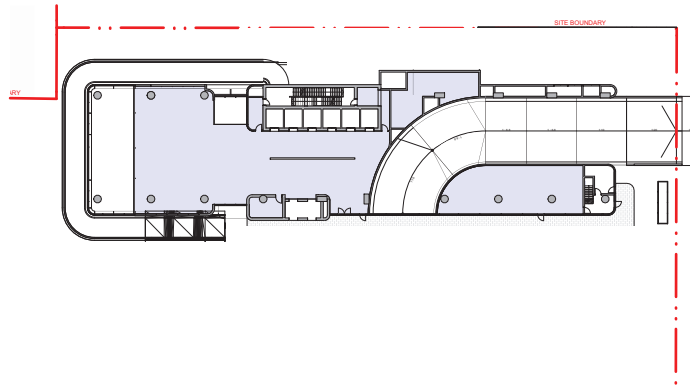


5 PLAN Upper Ground
1:750

Upper Ground			
COMMERCIAL AREA	GFA UG	665.8	
		665.8 m ²	

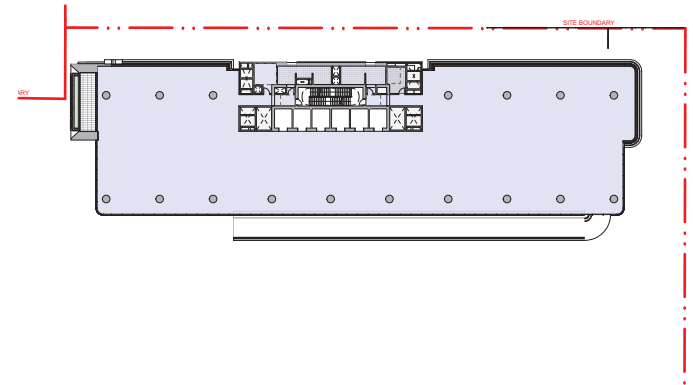


6 PLAN Level 1
1:750

Level 1			
COMMERCIAL AREA	GFA Level 1	1,432.1	
		1,432.1 m ²	

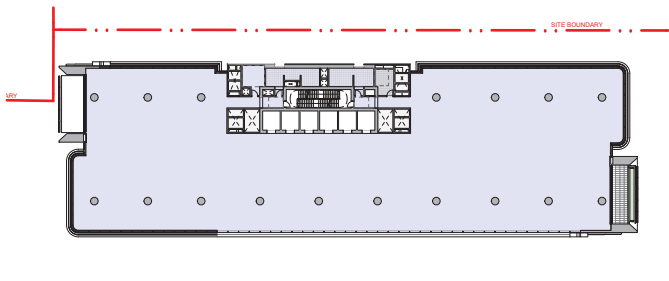


7 PLAN Level 2
1:750

Level 2			
COMMERCIAL	GFA Level 2	1,804.8	
		1,804.8 m ²	

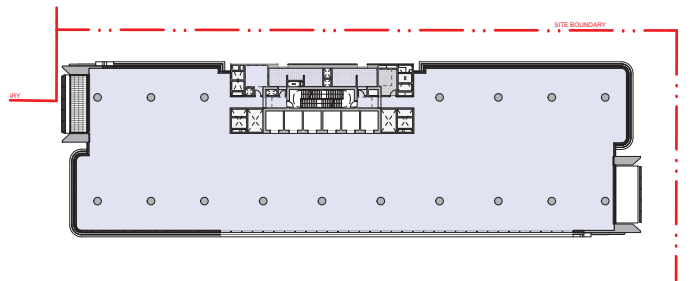


8 PLAN Level 3
1:750

Level 3			
COMMERCIAL	GFA Level 3	1,804.8	
		1,804.8 m ²	

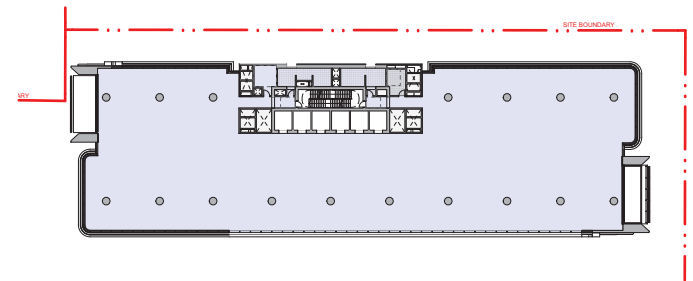


9 PLAN Level 4
1:750

Level 4			
COMMERCIAL	GFA Level 4	1,804.8	
		1,804.8 m ²	

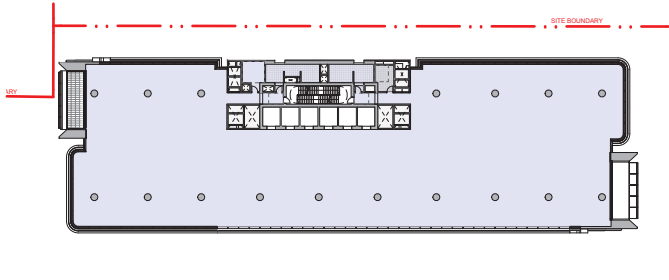


10 PLAN Level 5
1:750

Level 5			
COMMERCIAL	GFA Level 5	1,604.9	
		1,604.9 m ²	

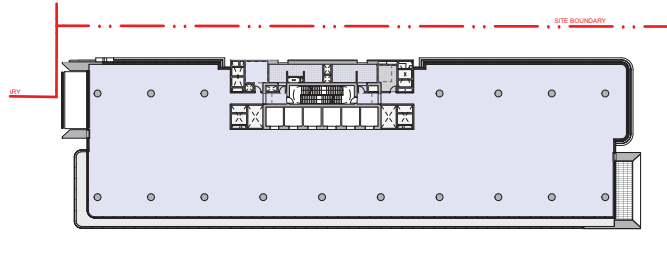


11 PLAN Level 6
1:750

Level 6			
COMMERCIAL	GFA Level 6	1,474.4	
		1,474.4 m ²	

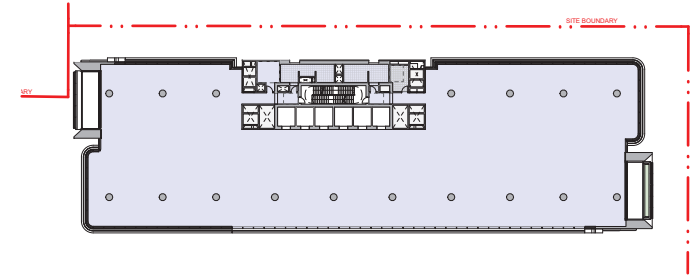


12 PLAN Level 7
1:750

Level 7			
COMMERCIAL	GFA Level 7	1,604.8	
		1,604.8 m ²	

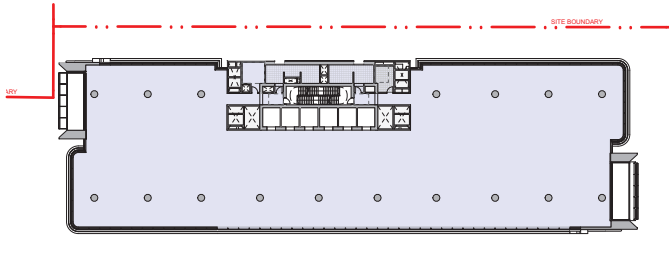


13 PLAN Level 8
1:750

Level 8			
COMMERCIAL	GFA Level 8	1,605.1	
		1,605.1 m ²	

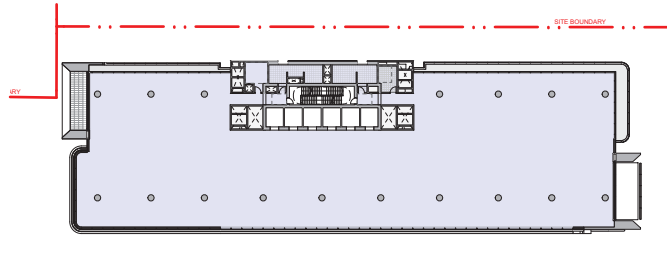


14 PLAN Level 9
1:750

Level 9			
COMMERCIAL	GFA Level 9	1,528.1	
		1,528.1 m ²	

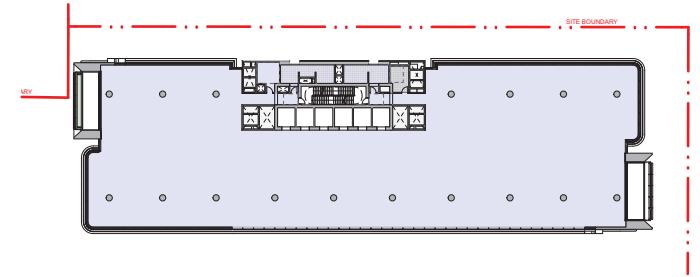


15 PLAN Level 10
1:750

Level 10			
COMMERCIAL	GFA Level 10	1,604.8	
		1,604.8 m ²	

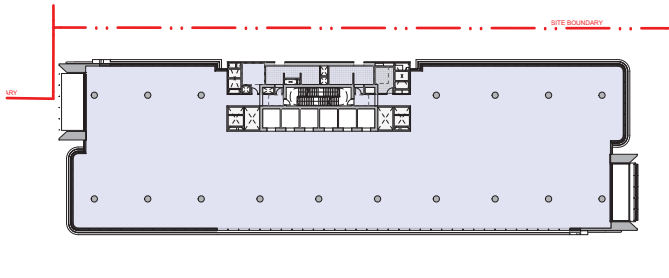


16 PLAN Level 11
1:750

Level 11			
COMMERCIAL	GFA Level 11	1,604.8	
		1,604.8 m ²	

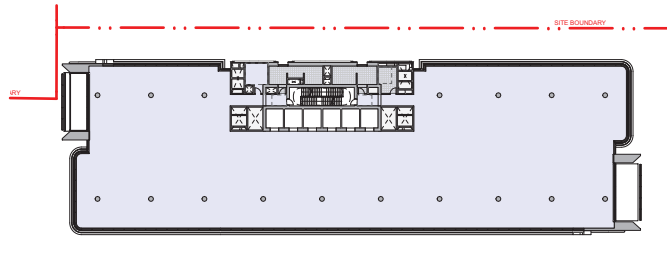


17 PLAN Level 12
1:750

Level 12			
COMMERCIAL	GFA Level 12	1,604.8	
		1,604.8 m ²	

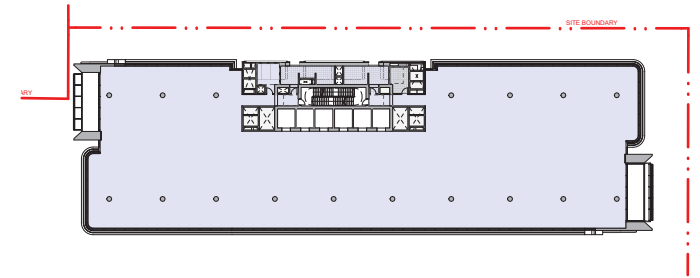


18 PLAN Level 13
1:750

Level 13			
COMMERCIAL	GFA Level 13	1,604.8	
		1,604.8 m ²	

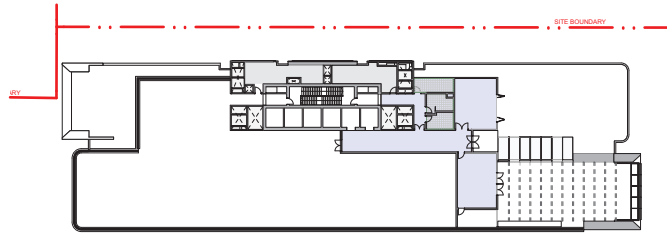


19 PLAN Roof Terrace & Plant
1:750


Roof Terrace & Plant			
COMMERCIAL	GFA Roof Terrace	188.5	
		188.5 m ²	
TOTAL GFA		22,506.4	m²

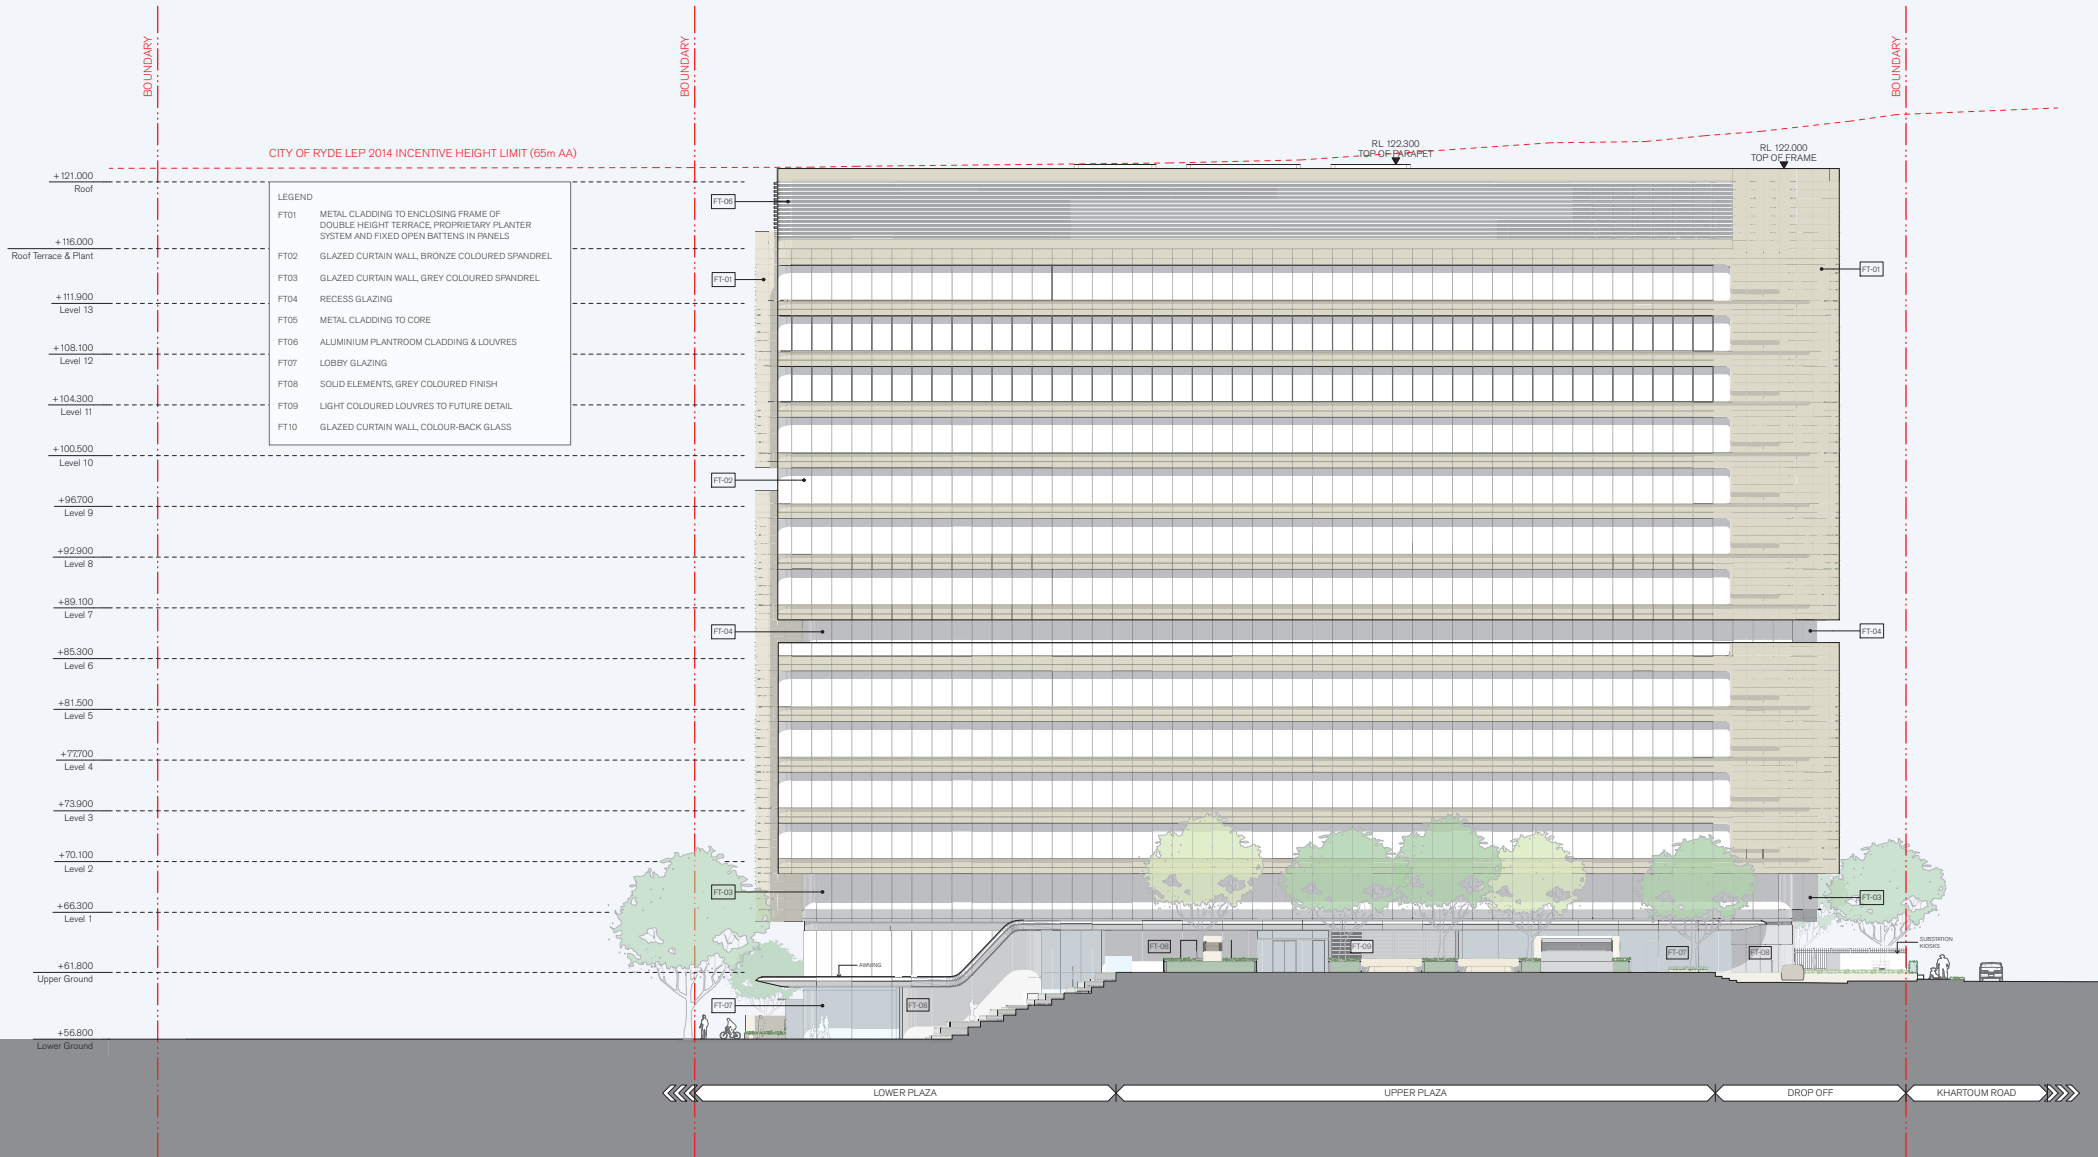




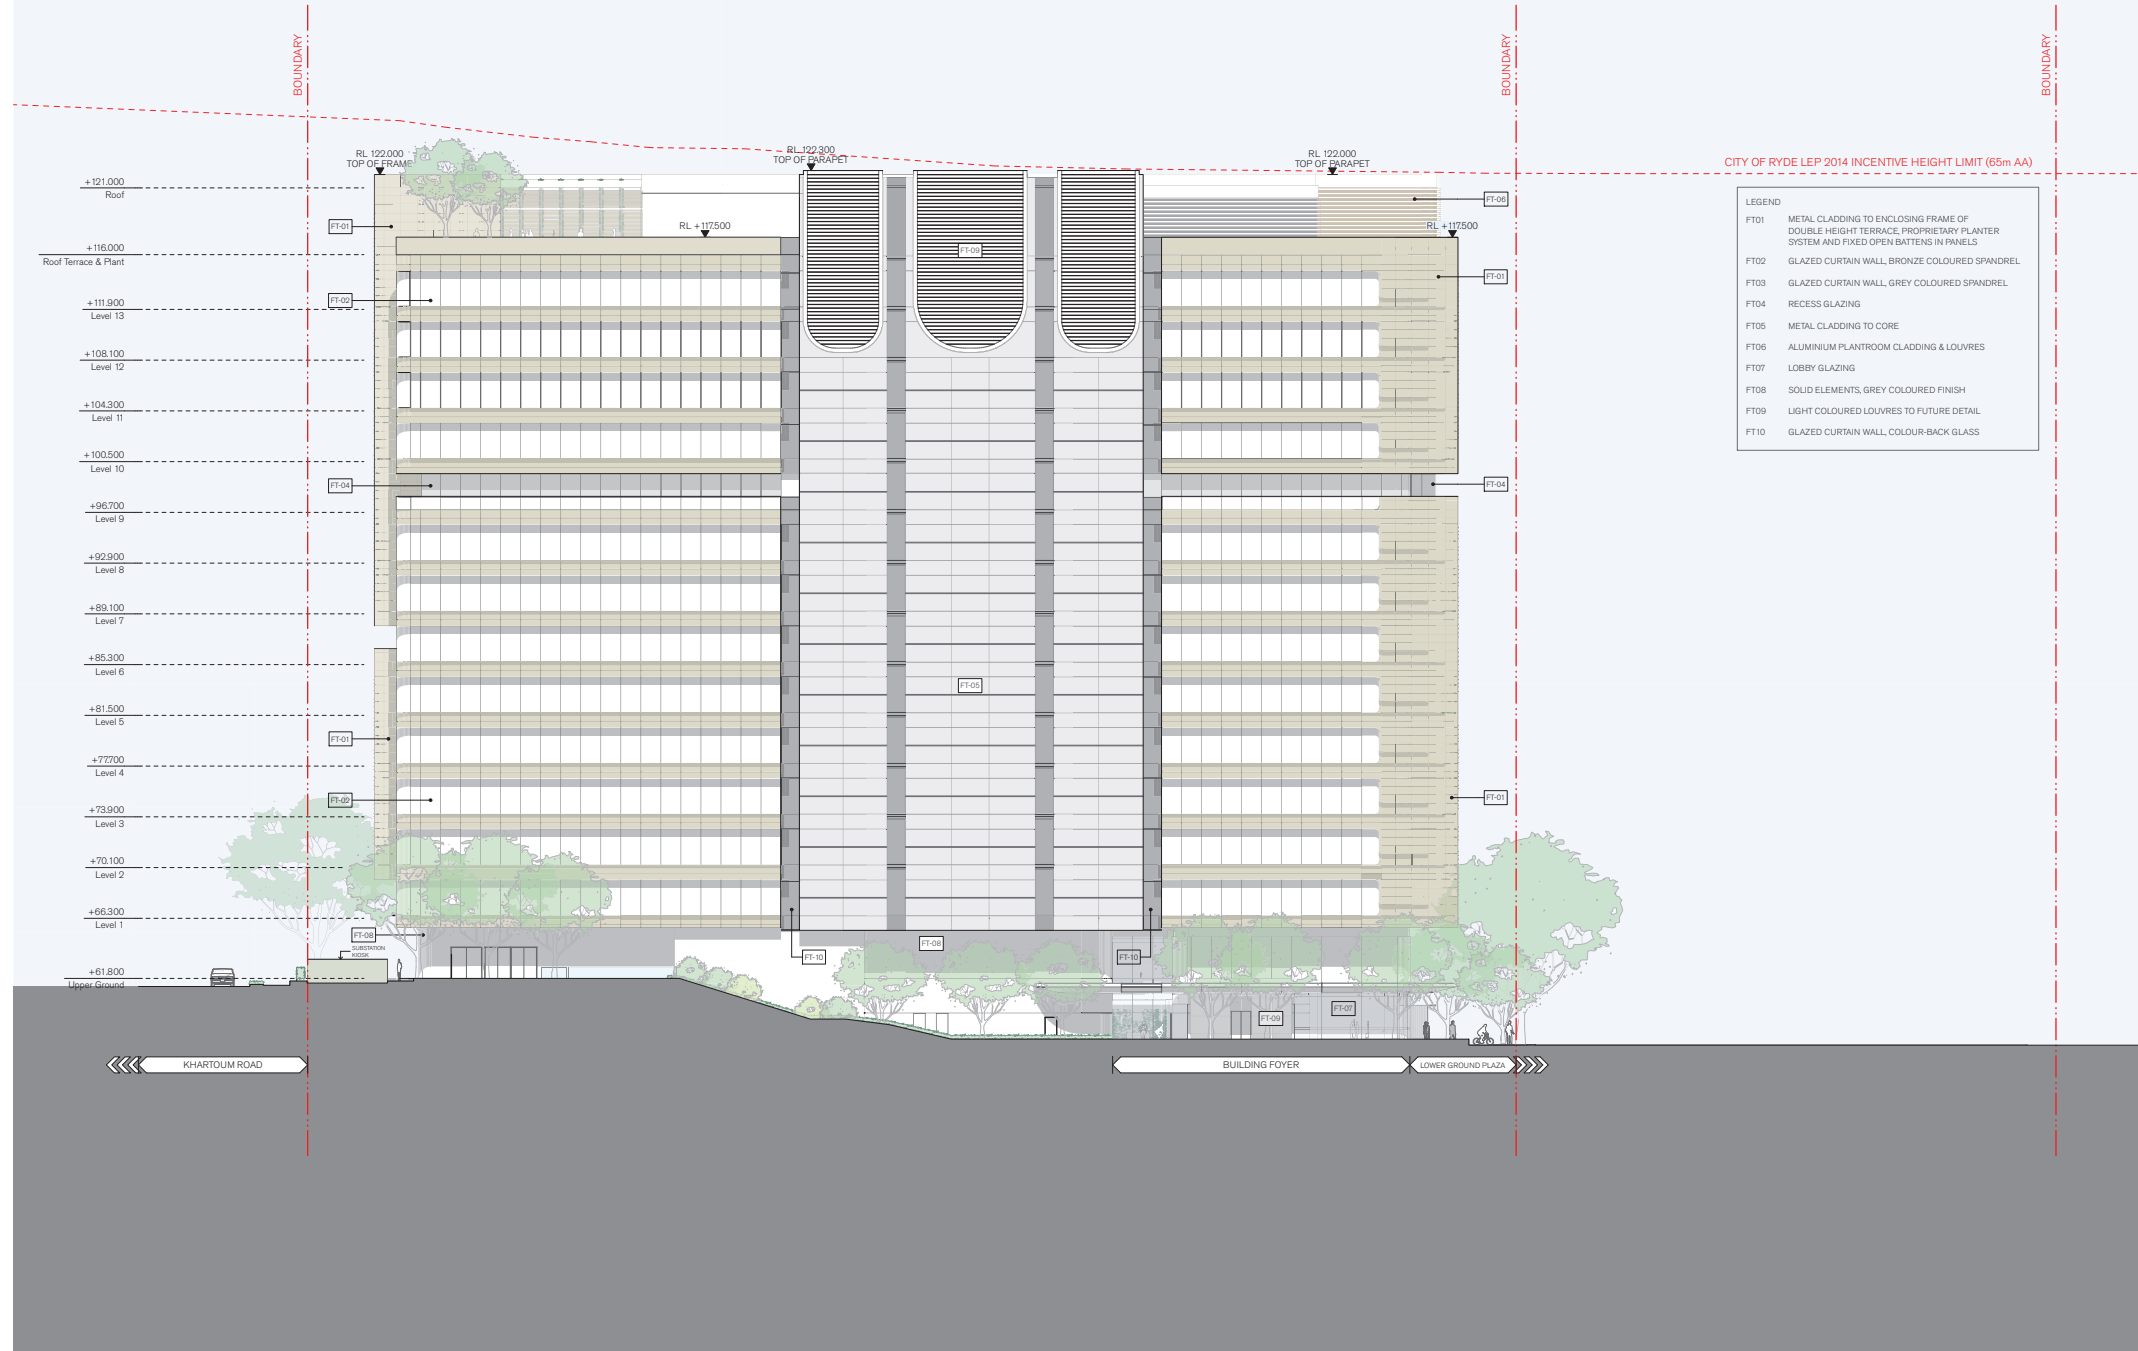




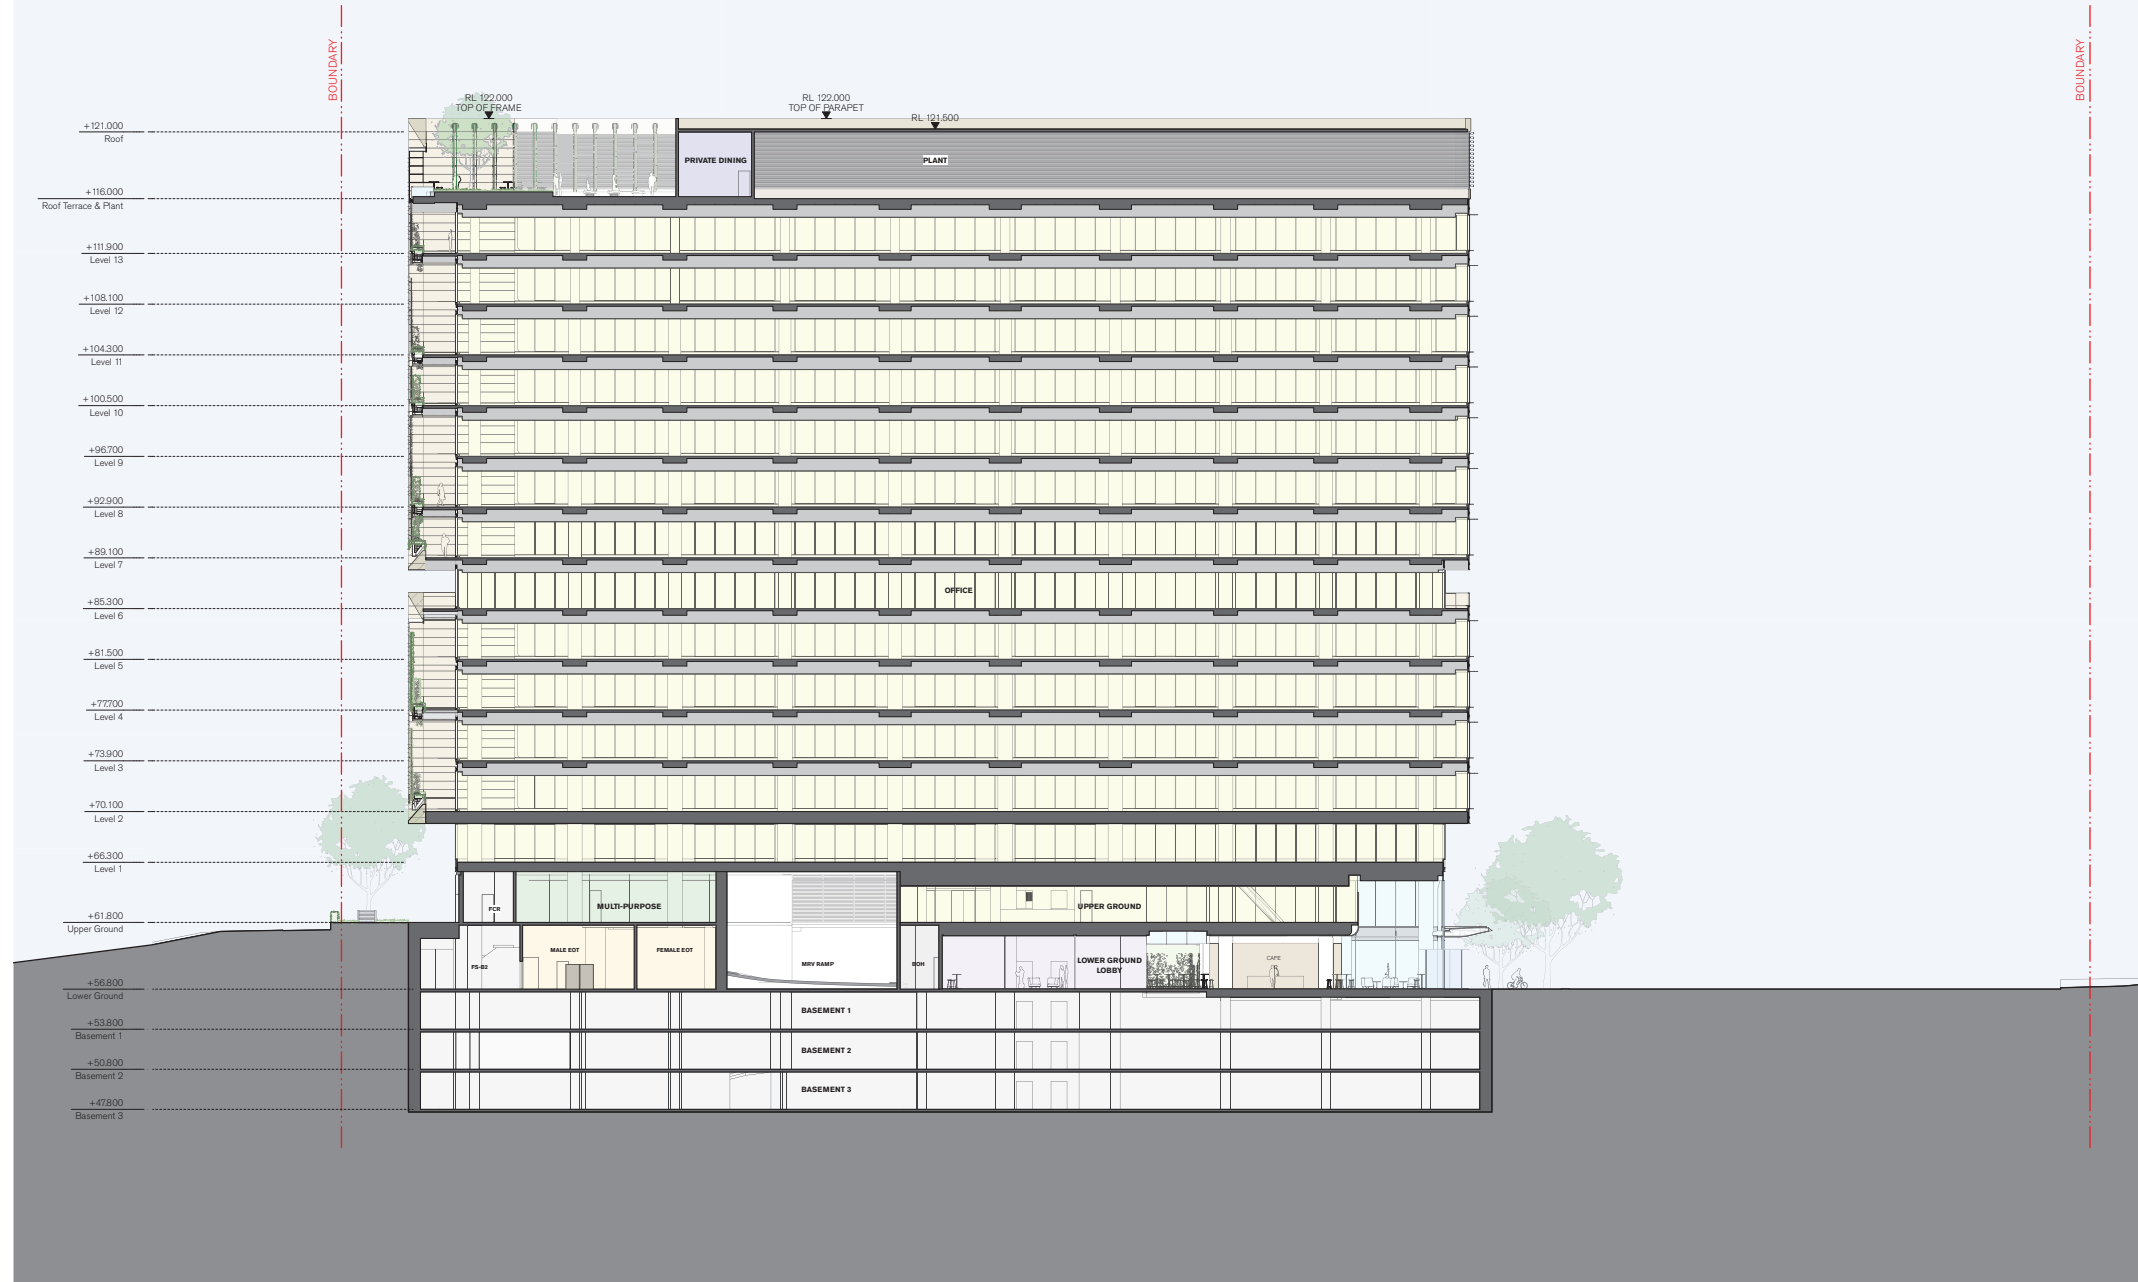




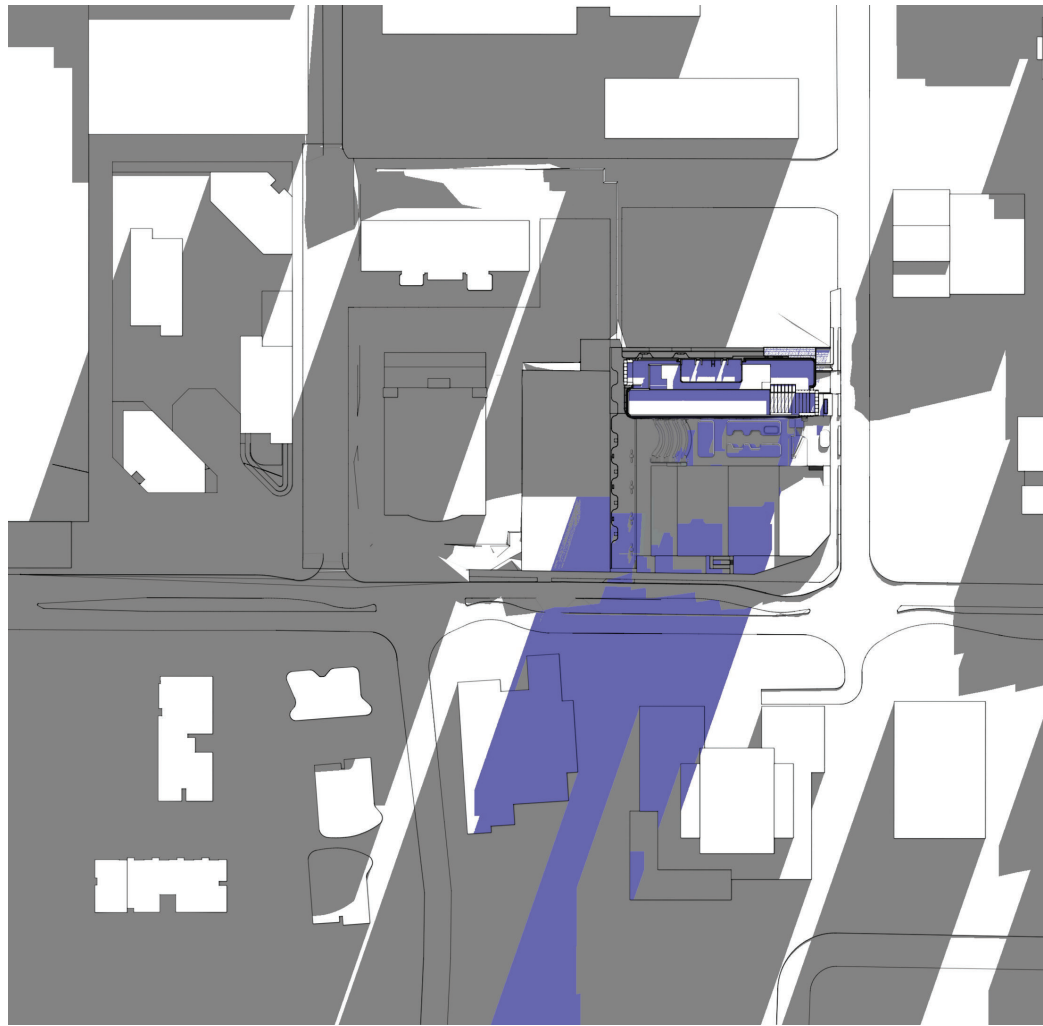

1 SHADOW DIAGRAM JUNE 21 8:00

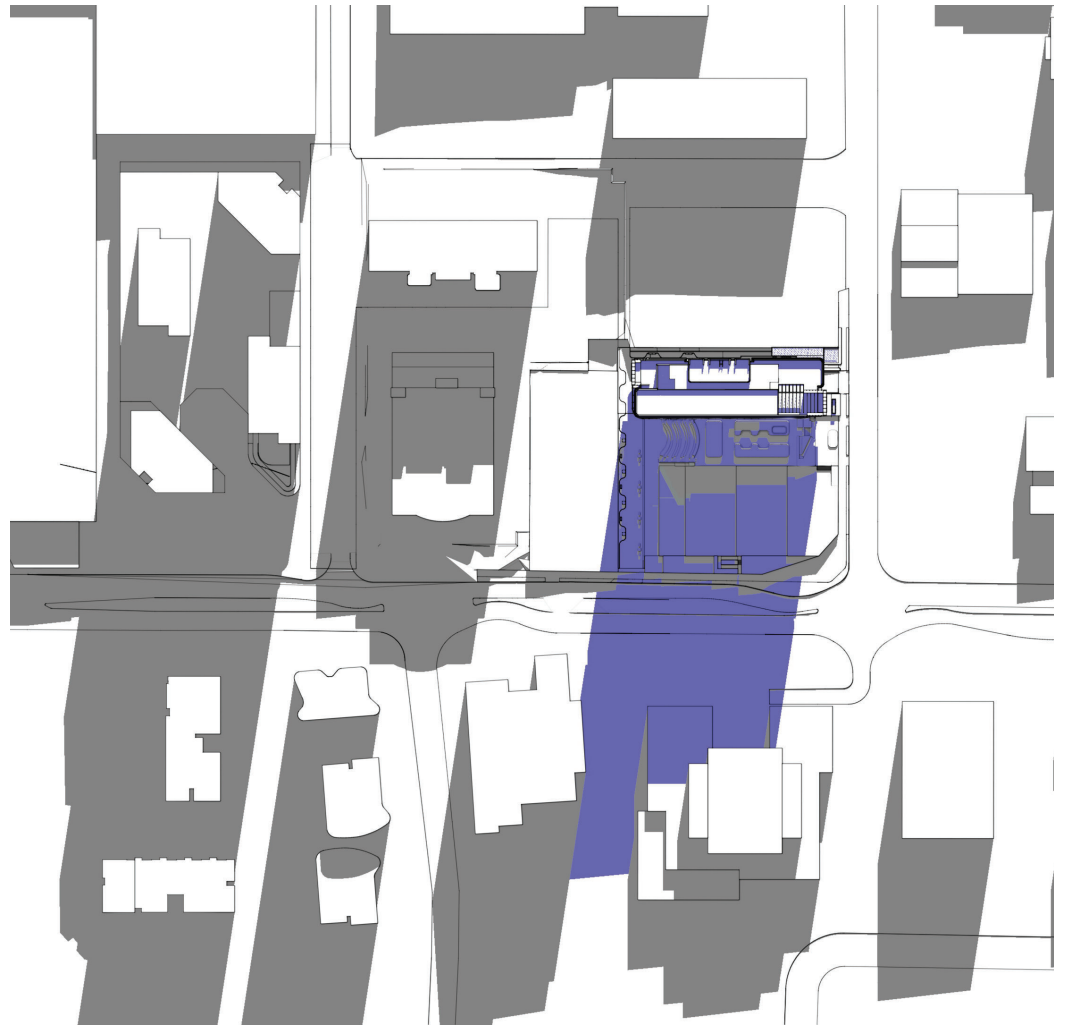


2 SHADOW DIAGRAM JUNE 21 9:00

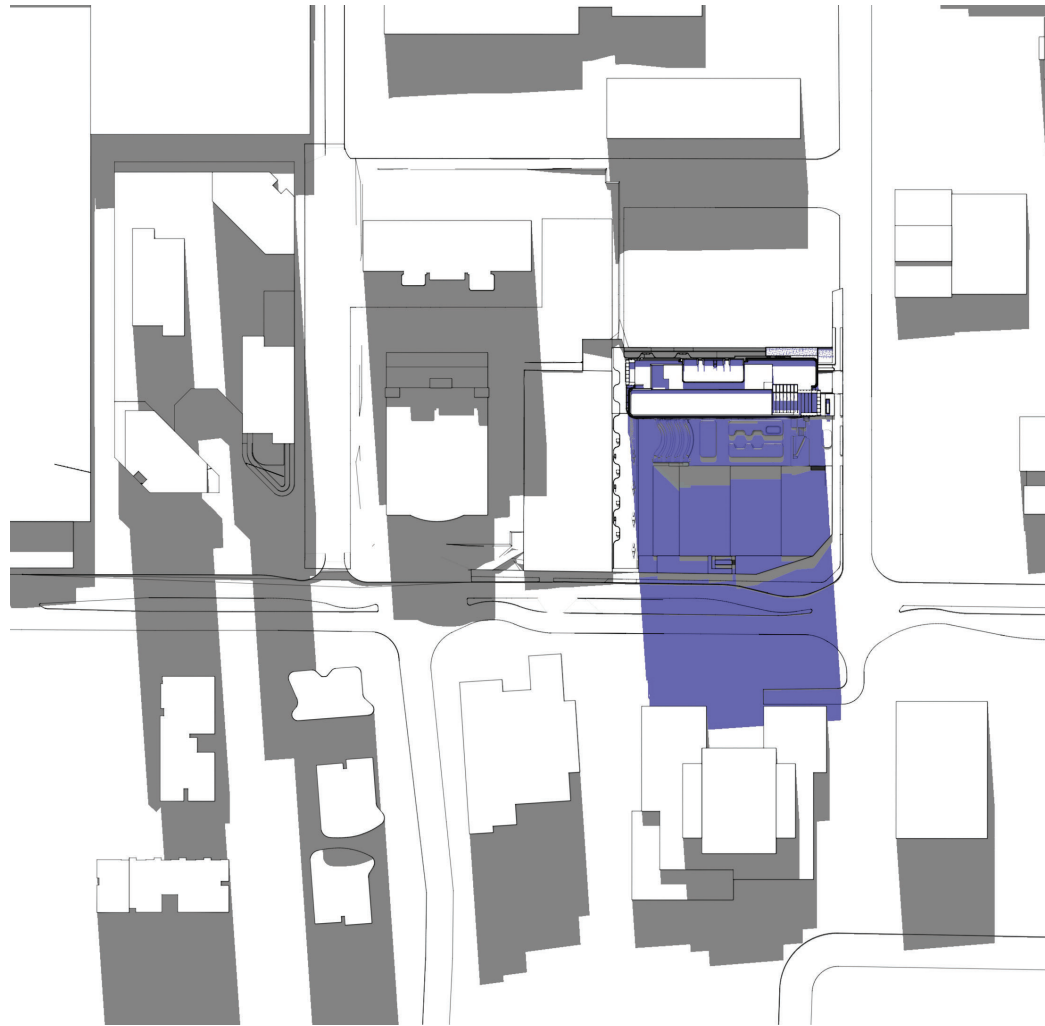


1

SHADOW DIAGRAM JUNE 21 10:00

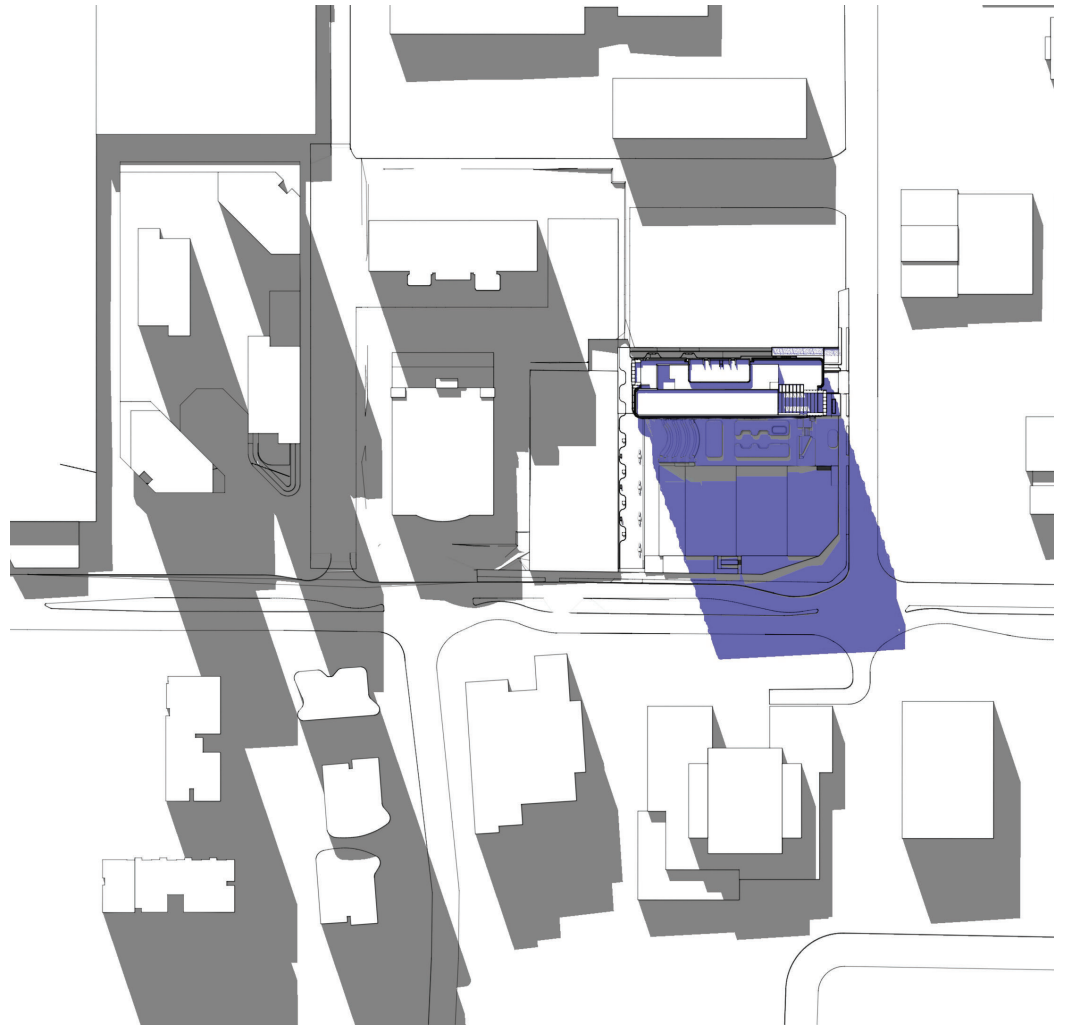


2


SHADOW DIAGRAM JUNE 21 11:00

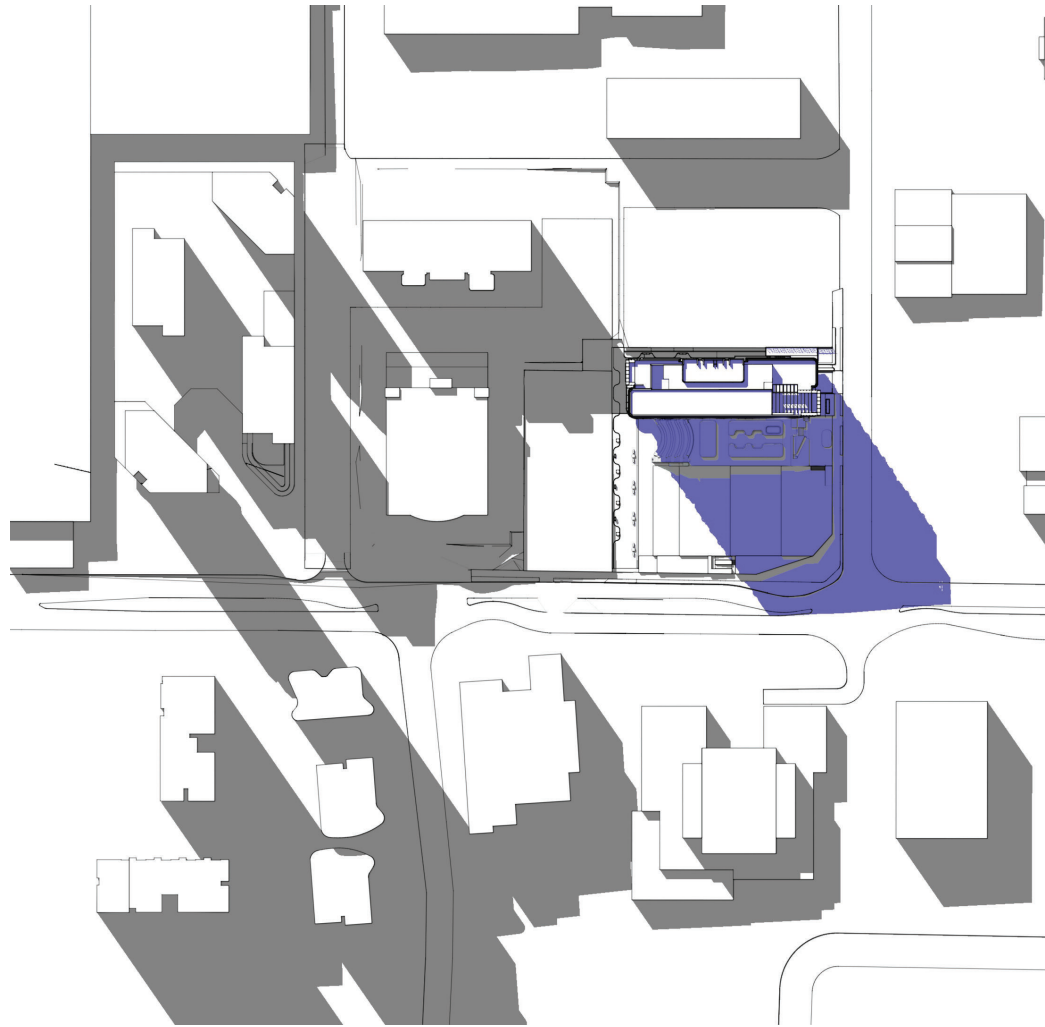


1 SHADOW DIAGRAM JUNE 21 12:00

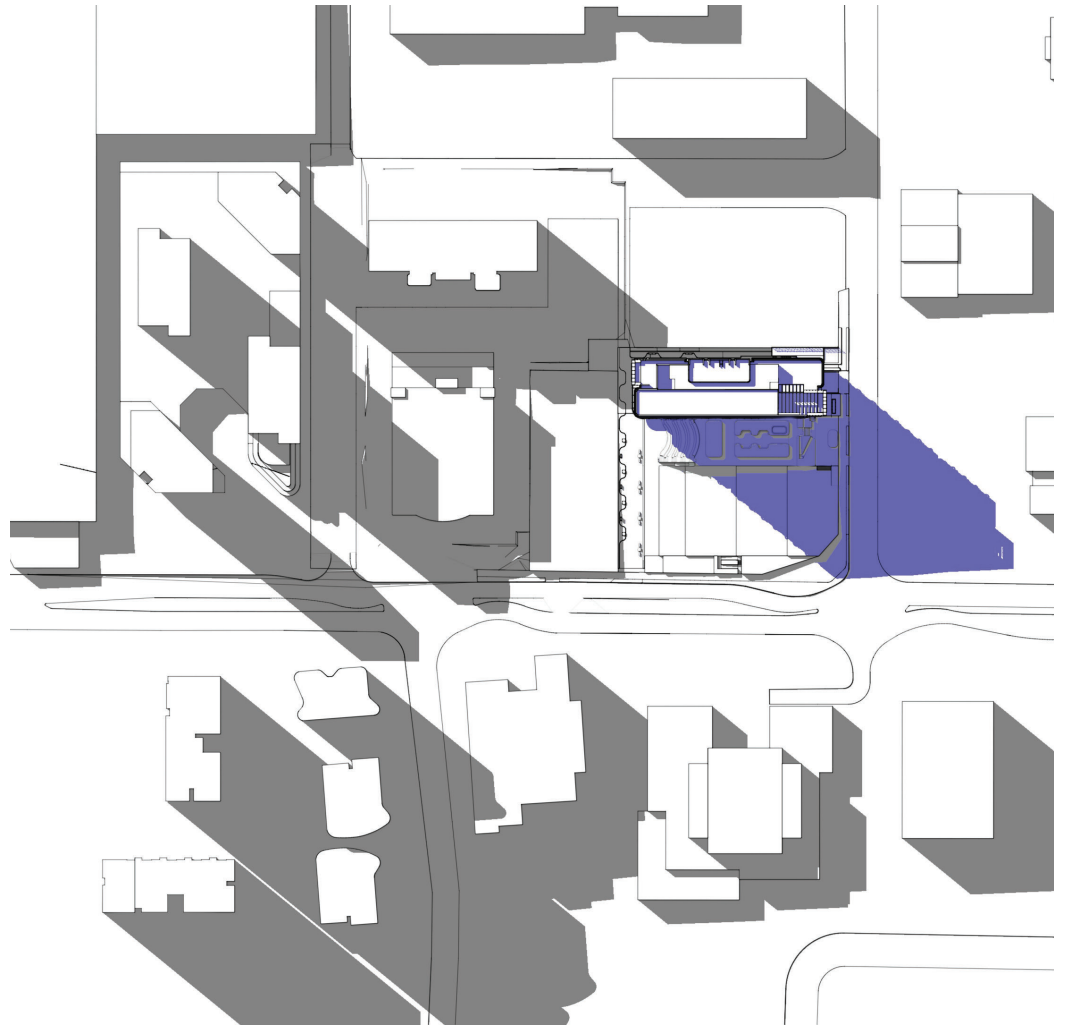

2 SHADOW DIAGRAM JUNE 21 13:00

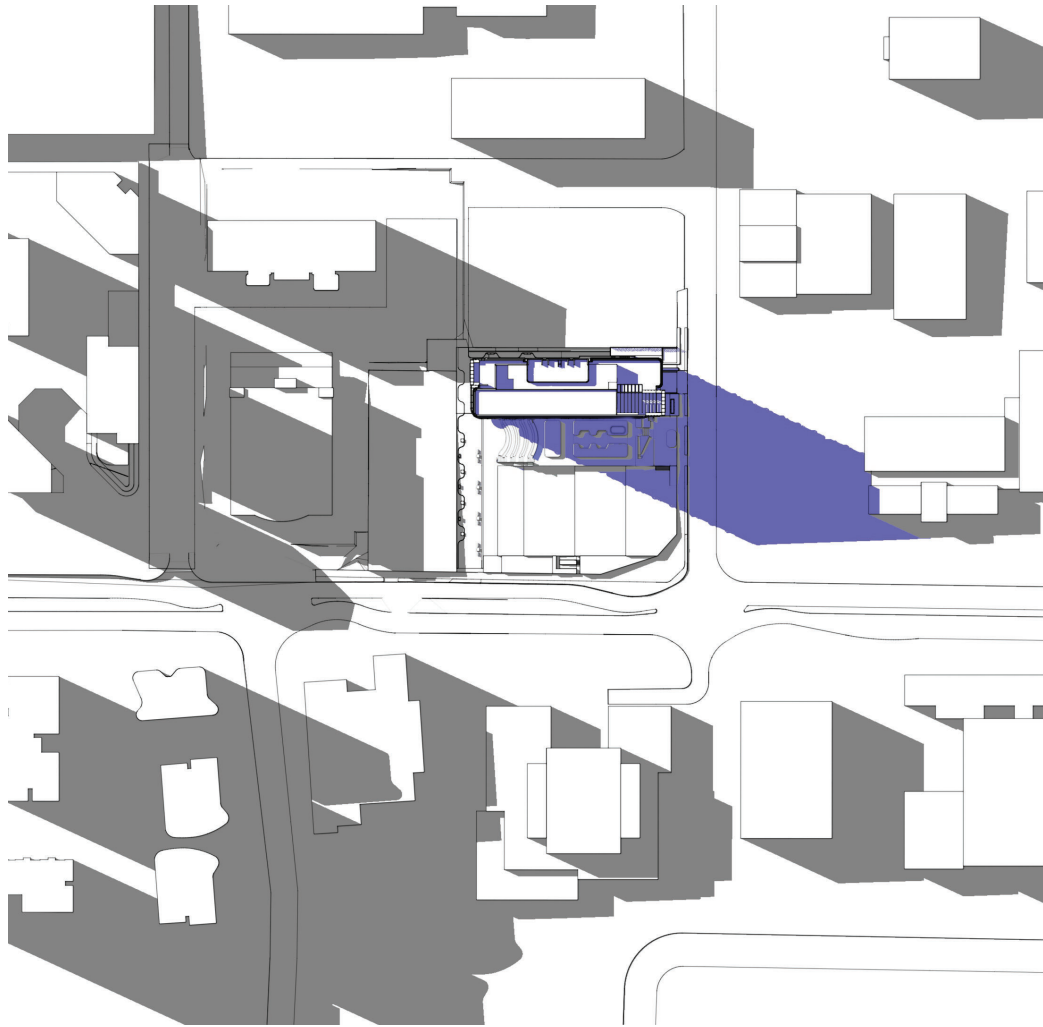

SHADOW DIAGRAM JUNE 21 14:00

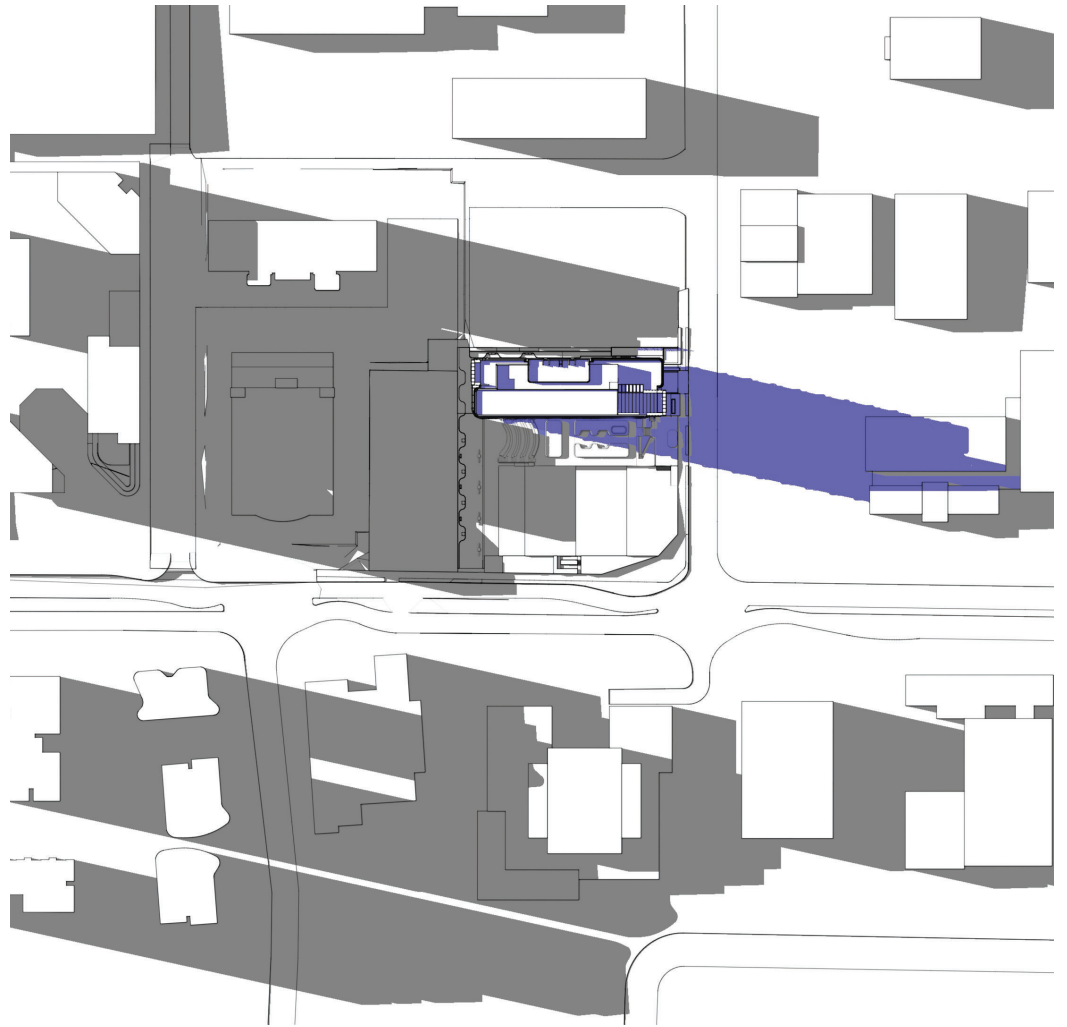

SHADOW DIAGRAM JUNE 21 15:00

85 WATERLOO ROAD MACQUARIE PARK

LANDSCAPE DESIGN DEVELOPMENT APPLICATION

DRAWING NUMBER	DRAWING TITLE
GENERAL	
DA-LA-8001	COVER PAGE / SCHEDULES
SITE PLAN	
DA-LA-8002	SITE PLAN
DA-LA-8003	LOWER GROUND FLOOR PLAN
DA-LA-8004	UPPER GROUND PLAN
DA-LA-8005	TERRACE PLAN
SECTION & DIAGRAMS	
DA-LA-8006	LANDSCAPE STRATEGY AND ANALYSIS DIAGRAMS
DA-LA-8007	PLANTING AREAS AND MASSING
DA-LA-8008	SECTIONS
DA-LA-8009	SECTIONS
DA-LA-8010	LANDSCAPE PLANTING DETAILS



FINISHES SCHEDULE

CODE	DESCRIPTION
BBQ	Bench with integrated bq with grille
BAL1	Glass balustrade
BNCH1	Granite block seating
BNCH2	Integrated wall seating
BNCH3	Integrated steel seating
BNCH4	Sandstone block seating
B01	Bollard
CON1	NO LONGER IN USE
CON2	Concrete pavement bands type 2
CON3	Concrete to roof terrace
EDGE1	Steel garden edging
EDGE2	Steel raised tree ring
EX FN	Existing Fence
GATE1	Egress Gate
GATE2	Access Gate
HR1	Stainless steel handrail
FN1	Fence
MPB1	Native grass and ground covers (low profile)
MPB2	Shades (deep profile) on slab
MPB3	Native grass and ground covers on grade
MPB4	Removal Planter
MPB5	Deep soil zone for trees on grade
MPB6	Deep soil zone for trees on slab
PLB1	Integrated planter box to ventilation
PAV1	Granite paving type 1
PAV2	Granite paving banding
PAV2a	Granite paving
PAV3	Granite paving type 2
RTW1	Concrete blockwork retaining wall
RTW2	Retaining walls
RTW3	Cladded planter with integrated seats
RTW4	Sandstone cladding planter wall
TAC1	Tactile granite pavers
TD1	Hardwood Timber decking
TD2	Hardwood Timber decking Terraces
TRL1	Vertical stainless steel trellis screen on roof terrace
VS	Windbreak Screening planting
FFL	Finished Floor Level (internal)
RL	Proposed Relative Level
SSL	Structural Slab Level
TK	Top of kerb Level (Survey)
TW	Top of wall
TE	Top of edge

PLANTING SCHEDULE

CODE	BOTANICAL NAME	COMMON NAME	INDICATIVE CONTAINER SIZE	HEIGHT AT MATURITY 5-10 YEARS
TREES				
JA	Angophora heads	Dwarf Apple	800L	2m H x 5m W
AC	Angophora costata	Sydney Redgum	800L	20m H x 10m W
BS	Banksia serrata	Old Man Banksia	200L	7m H x 3m W
CG	Centropodium pumiliflorum	NSW Christmas Bush	200L	6m H x 3m W
CA	Cyathocha australis	Tree Fern	1.2m Tall	5m H x 3m W
ER	Elanocarpus reticulatus	Blueberry Ash	500L	8m H x 5m W
F	Ficus spec.	Dwarf Fig	1500L	12m H x 6m W
GF	Glochidion fedrardii	Chewer tree	200L	8m H x 6m W
PL1 - UNDER-STORY WOODLAND				
	Banksia spinulosa	Creeping Banksia	200mm	Spreader
	Banksia pinata	Bonnie's Currant	300mm	1100mm
	Casuarina glauca Cousin II	Dwarf sheoak	200mm	250mm
	Cornus alba	White Cornus	200mm	600mm
	Dianella caerulea 'Breeze'	Blue Flax-lily 'Breeze'	150mm	500mm
	Dorylites excelsa	Gymea Lily	300mm	1200mm
	Leucopogon parviflorus	Coastal Beard-Heath, Native	200mm	900mm
	Leucopogon parviflorus	Coastal Beard-Heath, Native	200mm	1200mm
	Myoporum laetifolium	Creeping Broomelia	200mm	100mm
	Ptilotus sericea	Native Iris / Purple Flag	200mm	700mm
PL3 - ESCARPMENT RAMP AND KIMATOU RD.				
	Asplenium australasicum	Birds nest	300mm	650mm
	Blechnum 'Silver Lady'	Hard Fern	300mm	1200mm
	Blechnum cartilagineum	Griddle fern	300mm	900mm
	Cassia antarctica	Kangaroo Vine	150mm	Spreader
	Citrus pedunculatum	Spotted lily	150mm	70mm
	Cyathocha cooperi	Tree fern	1.2M H	4000mm
	Dendrobium speciosum	Sydney rock orchid	200mm	300mm
	Drosera aspera	Rasp fern	150mm	650mm
	Liriope muscaris 'Isabella'	Dwarf Liriope	150mm	300mm
	Viola pedunculata	Native violet	300mm	1200mm
PL3 - UNDER-STORY RIVER EDGE NORTH				
	Dianella caerulea 'Breeze'	Blue Flax-lily 'Breeze'	150mm	650mm
	Lomandra kalinina	Mat-Rush	150mm	800mm
	Poa taenioides 'Eskdale'	Tussock-grass	150mm	600mm
	Poa polytricha 'Kingsdale'	Tussock-grass	150mm	600mm
	Themeda 'Mingo'	Kangaroo grass	150mm	800mm
	Viola pedunculata	Native violet	300mm	1200mm
	Westringia 'Fulcrum Zima'	Coast Rosemary	300mm	1200mm
PL4 - UNDER-STORY RIVER EDGE NORTH / EAST				
	Dichondra repens	Kidney Weed	150mm	Spreader
	Liriope muscaris 'Isabella'	Dwarf Liriope	150mm	300mm
	Lomandra kalinina	Lomandra	150mm	650mm
	Pandorea pandorana	Wonga Wonga Vine	200mm	Creaper
	Westringia 'Fulcrum Zima'	Coast Rosemary	200mm	650mm
PL5 - UNDER-STORY WOODLAND				
	Banksia spinulosa	Creeping Banksia	300mm	Spreader
	Casuarina glauca Cousin II	Dwarf sheoak	200mm	250mm
	Cornus alba	White Cornus	300mm	600mm
	Dorylites excelsa	Gymea Lily	400mm	1200mm
	Leucopogon parviflorus	Coastal Beard-Heath, Native	200mm	900mm
	Syzygium australe resilience	Lilly pilly	400mm	2000mm
	Syzygium 'Cascade'	Syzygium 'Cascade'	400mm	1200mm
PL6 - UNDER-STORY TERRACE				
	Dichondra repens	Kidney Weed	150mm	Spreader
	Juniperus conferta	Shore Juniper	200mm	Spreader
	Liriope muscaris 'Isabella'	Dwarf Liriope	150mm	300mm
	Lomandra kalinina	Lomandra	150mm	650mm
	Syzygium australe resilience	Lilly pilly	400mm	2000mm
	Syzygium 'Cascade'	Syzygium 'Cascade'	400mm	1200mm
PL7 - TRELLIS PLANTING				
	Cissampelos	Kangaroo vine	200mm	Spreader
	Pandorea pandorana	Wonga Wonga Vine	400mm	Climber
	Pandorea pandorana - 'Snow Bell'	Wonga Wonga Vine	400mm	Climber



GENERAL NOTES


- ALL DIMENSIONS AND EXISTING CONDITIONS SHALL BE CHECKED AND VERIFIED BY THE CONTRACTOR BEFORE PROCEEDING WITH THE WORK.
- ALL LEVELS RELATIVE TO AUSTRALIAN HEIGHT DATUM.
- DO NOT SCALE DRAWINGS.
- USE FEET/INCHES DIMENSIONS ONLY.


Legend

- SITE BOUNDARY
- DCP SET BACK REQUIREMENT
- EXTEND OF BUILDING 3 DA
- TO BE DELIVERED WITH BUILDING 4
- ▲ DOOR ENTRY - REFER TO ARCHITECTURE DRAWING
- AREAS OF MASS PLANTING
- AREAS OF TURF
- TAC1 - GRANITE TACTILE PAVEMENT
- T21 - TIMBER DECK
- T22 - TIMBER DECK ON TERRACE
- PAV 1 - GRANITE PAVING
- PAV2 - GRANITE PAVING BANDING
- PAV 4 - GRANITE PAVING ON TERRACE
- CON1 - CONCRETE FOR DRIVEWAY
- CON2 - CONCRETE PAVEMENT BANDS
- CON3 - CONCRETE TO MAINTENANCE ZONE
- BNCH1 - GRANITE BLOCK SEATING
- BNCH2 - INTEGRATED WALL SEATS
- BNCH3 - INTEGRATED STEEL TO PLANTER EDGE
- BNCH4 - SANDSTONE BLOCK SEATING
- LARGE SHRUB PLANTING REFER TO PLANTING PLAN
- TREE PLANTING REFER TO PLANTING PLAN
- EXISTING TREE TO BE RETAIN REFER TO ARBORIST REPORT
- CRITICAL ROOT RETAINED REFER TO ARBORIST REPORT
- EXISTING FENCE RAIL

NOTE - EXISTING TREES REFER TO ARBORIST REPORT


A	28/6/20	DA	IS	
C	21/6/21	DA	IS	
rev	date	name	by	chk
first studio architecture interiors landscape urban community				
offices: 85 Waterloo Road Level 5, To King Street & 451 2 8251 7077 firststudio.com				
project				
85 Waterloo Road 85 Waterloo Road Macquarie Park NSW 2113				
title				
Landscape Site Plan				
scale 1:200 @ A1				
first issued 28/6/20				
project code				
sheet no.				
revision				
GWR DA-LA-8002 C				

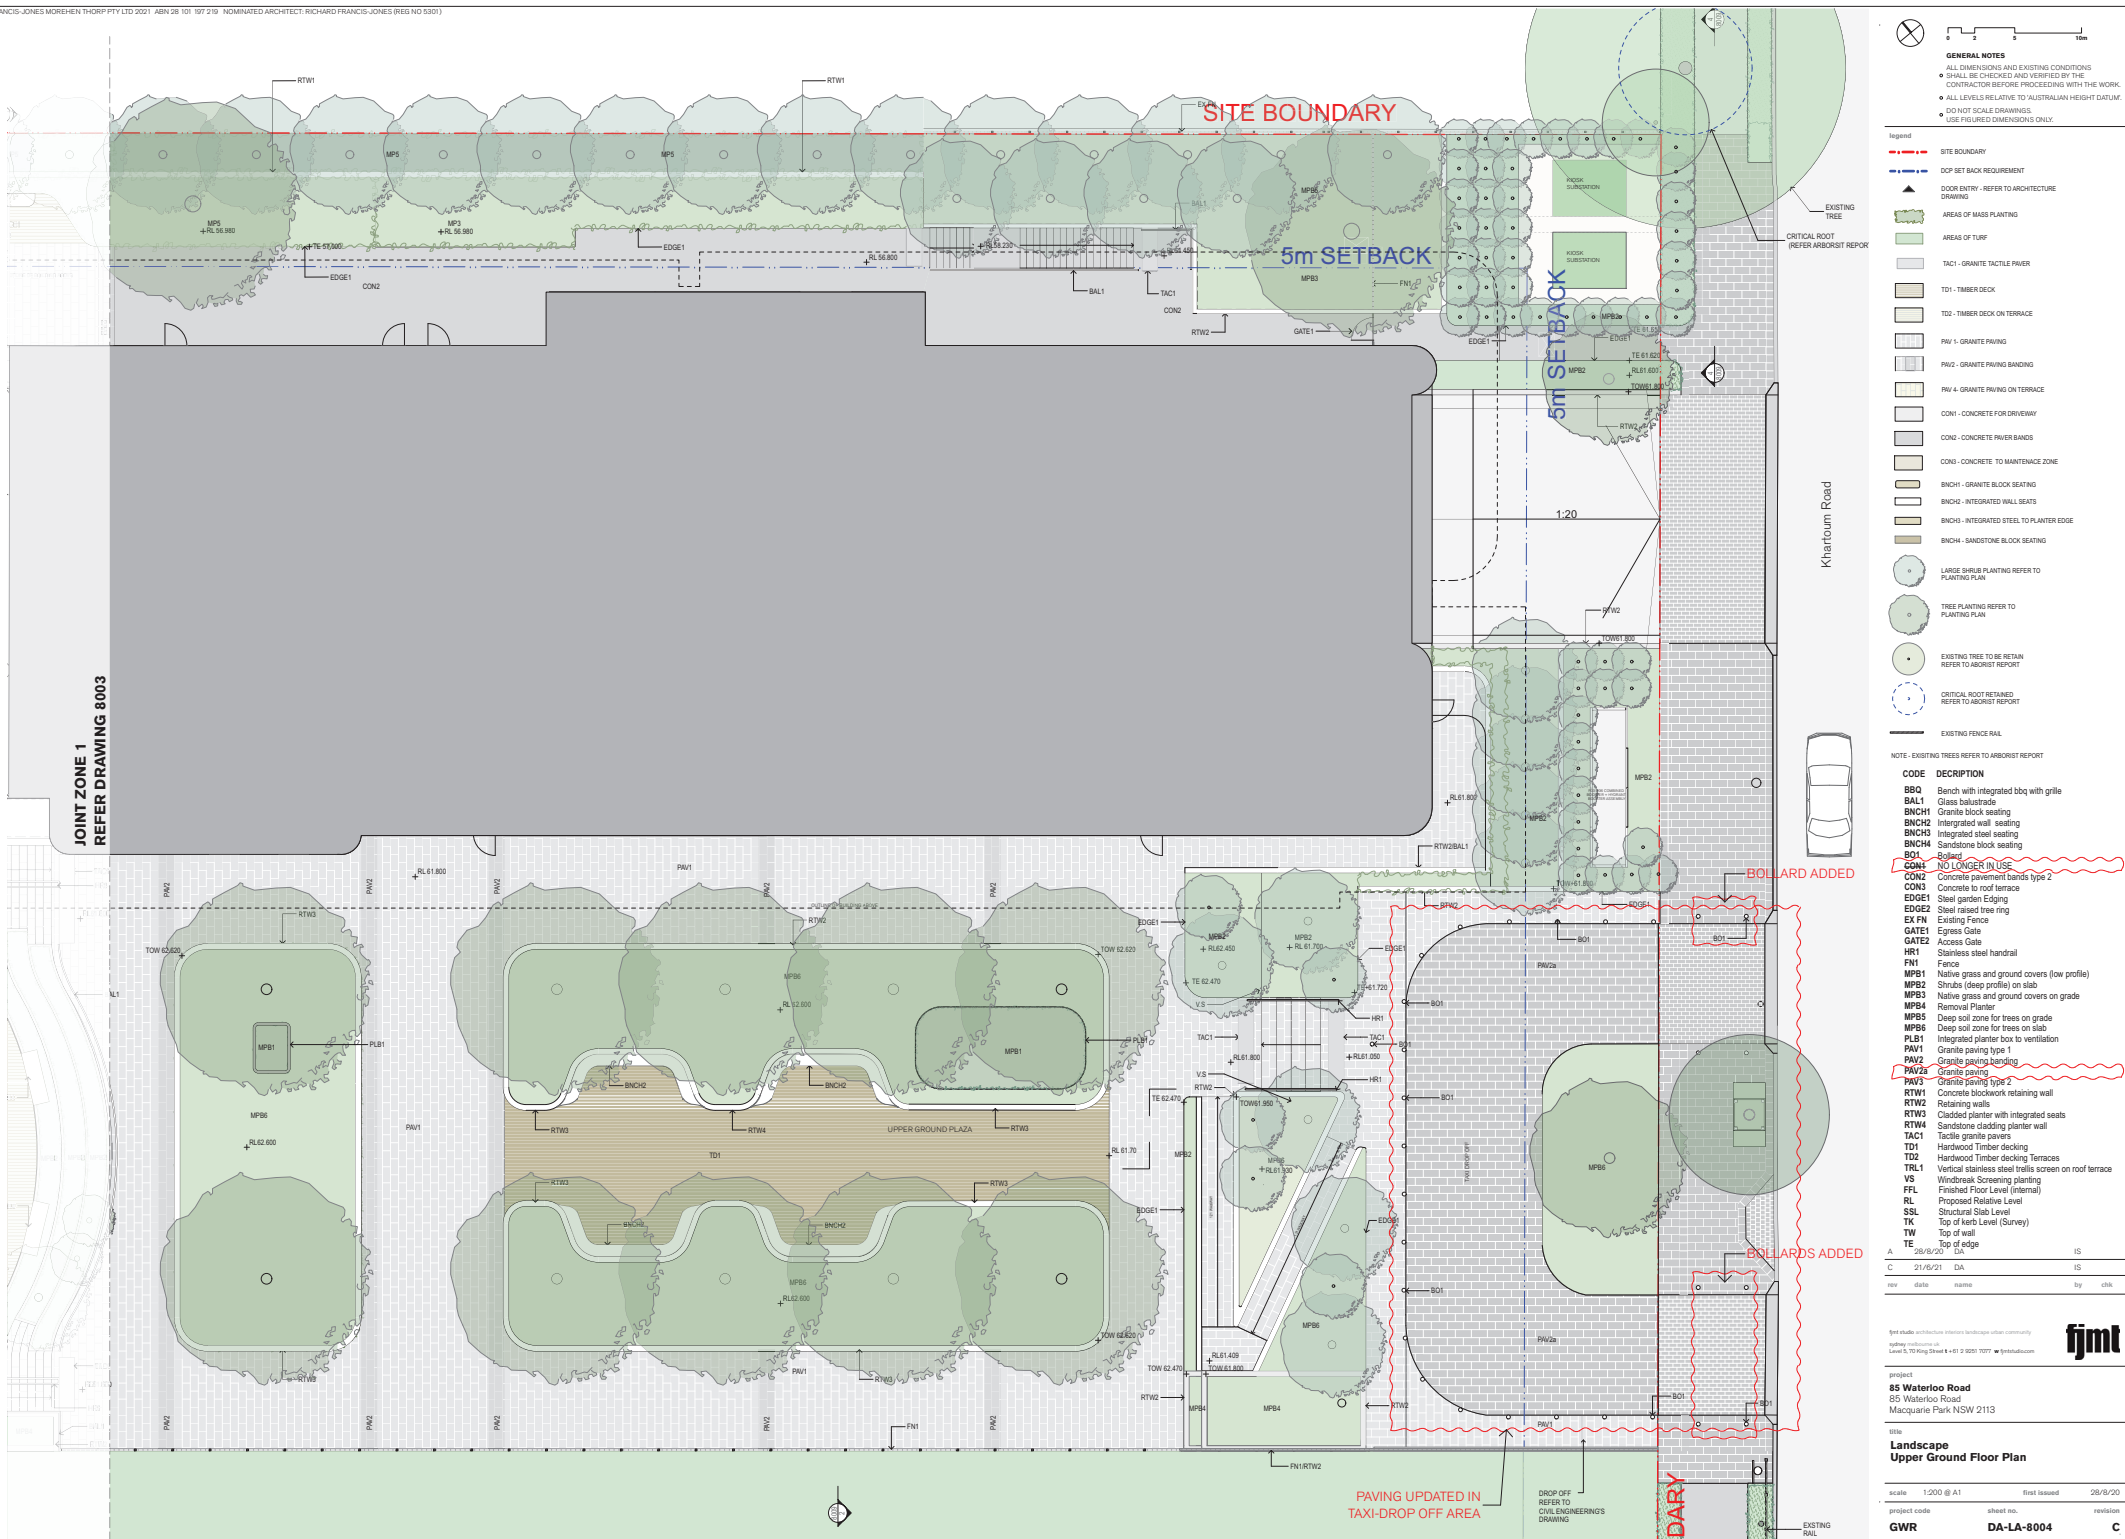

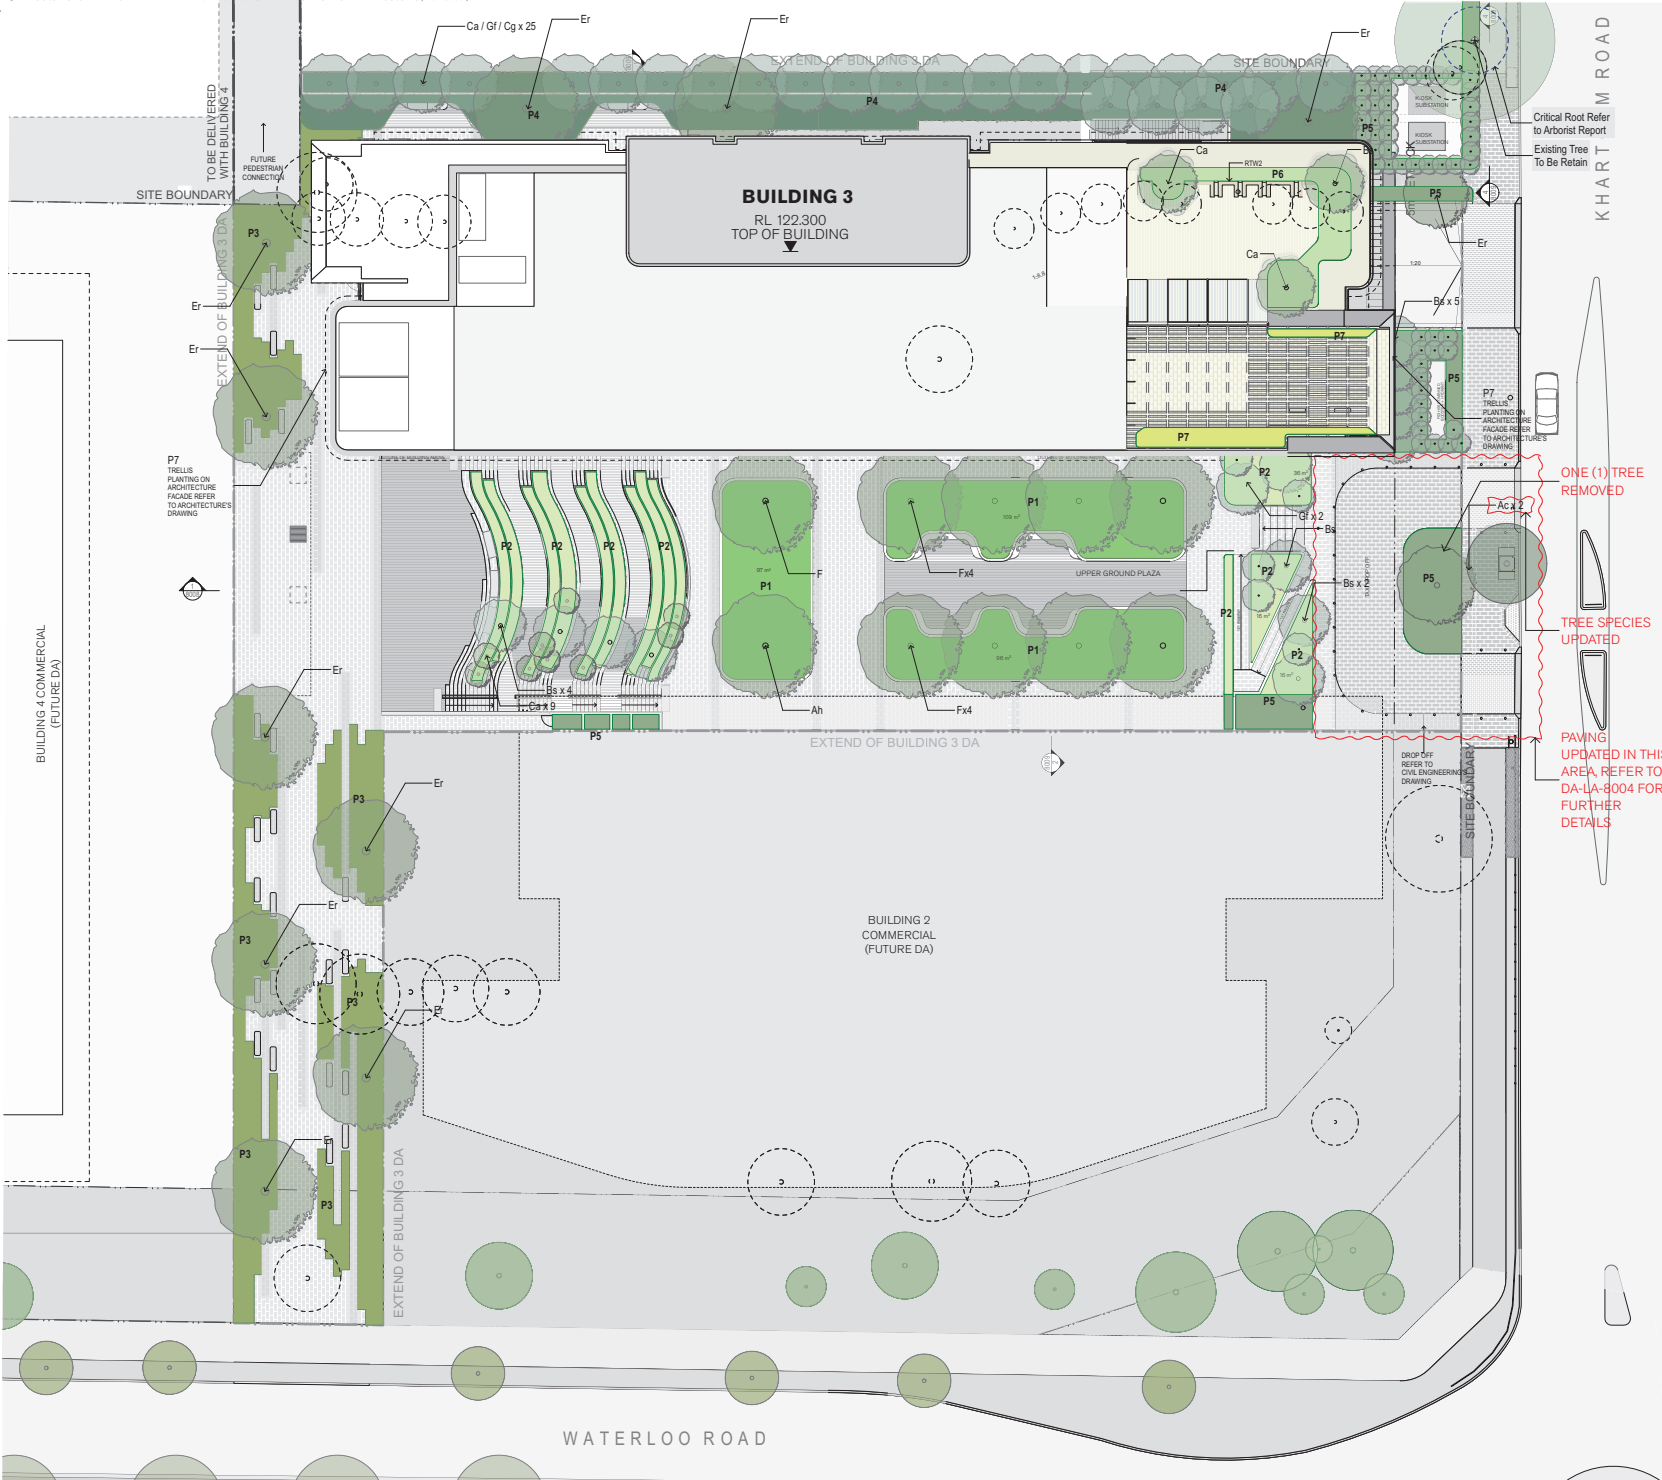

GENERAL NOTES

- ALL DIMENSIONS AND EXISTING CONDITIONS SHALL BE CHECKED AND VERIFIED BY THE CONTRACTOR BEFORE PROCEEDING WITH THE WORK.
- ALL LEVELS RELATIVE TO AUSTRALIAN HEIGHT DATUM.
- DO NOT SCALE DRAWINGS.
- USE REQUIRED DIMENSIONS ONLY.

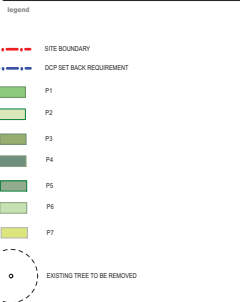

PLANTING SCHEDULE

CODE	BOTANICAL NAME	COMMON NAME	INDICATIVE CONTAINER SIZE	HEIGHT AT Maturity (10 YEARS)
PL1	Asplenium nidus	Shield Fern	400mm	2m H x 3m W
PL2	Angophora costata	Spiny Redgum	800mm	20m H x 10m W
PL3	Blueberry	Blueberry	200mm	1m H x 1m W
PL4	Corallorhiza innominata	Red Christmas Bush	200mm	1m H x 3m W
PL5	Cyathochaeta australis	Tree Fern	12m Tall	6m H x 3m W
PL6	Elaeagnus argentea	Shiny Olive	400mm	1m H x 1m W
PL7	Ficus sp.	Dwarf Fig	1000mm	12m H x 3m W
PL8	Chamaecyparis	Chamaecyparis	200mm	1m H x 1m W
PL1 - UNDERSTOREY WOODLAND				
PL1.1	Bankia gracilis	Creeping Bankia	200mm	Spreader
PL1.2	Microseris laevis	Microseris	100mm	100mm
PL1.3	Cassinia glauca Cousin II	Dwarf Shrub	200mm	250mm
PL1.4	Correa alba	White Correa	200mm	600mm
PL1.5	Elaeagnus argentea	Shiny Olive	100mm	200mm
PL1.6	Syzygium excelsa	Syzygium	300mm	1200mm
PL1.7	Leucopogon parrisiae	Coastal Beard-Heath	200mm	500mm
PL1.8	Leucopogon parrisiae	Coastal Beard-Heath	200mm	1200mm
PL1.9	Myoporum laetifolium	Creeping Boobialla	200mm	100mm
PL1.10	Podocarpus neriifolius	Podocarpus	200mm	100mm
PL2 - ESCAPEMENT RAMP AND KHARTOUM ROAD				
PL2.1	Asplenium nidus	Shield Fern	300mm	600mm
PL2.2	Blechnum 'Silver Lady'	Hard Fern	300mm	1200mm
PL2.3	Blechnum cartilagineum	Cartilage Fern	300mm	500mm
PL2.4	Cissampelos	Cissampelos	100mm	Spreader
PL2.5	Crinum pedunculatum	Spider Lily	150mm	700mm
PL2.6	Cyathochaeta australis	Tree Fern	12m H	600mm
PL2.7	Elaeagnus argentea	Shiny Olive	200mm	300mm
PL2.8	Leucopogon parrisiae	Coastal Beard-Heath	200mm	500mm
PL2.9	Leucopogon parrisiae	Coastal Beard-Heath	200mm	1200mm
PL2.10	Myoporum laetifolium	Creeping Boobialla	200mm	100mm
PL2.11	Podocarpus neriifolius	Podocarpus	200mm	100mm
PL3 - UNDERSTOREY WOOD EDGE NORTH				
PL3.1	Bankia gracilis	Creeping Bankia	100mm	600mm
PL3.2	Elaeagnus argentea	Shiny Olive	100mm	600mm
PL3.3	Leucopogon parrisiae	Coastal Beard-Heath	100mm	600mm
PL3.4	Leucopogon parrisiae	Coastal Beard-Heath	100mm	600mm
PL3.5	Myoporum laetifolium	Creeping Boobialla	100mm	600mm
PL3.6	Podocarpus neriifolius	Podocarpus	100mm	600mm
PL4 - UNDERSTOREY WOOD EDGE NORTH / EAST				
PL4.1	Bankia gracilis	Creeping Bankia	100mm	600mm
PL4.2	Elaeagnus argentea	Shiny Olive	100mm	600mm
PL4.3	Leucopogon parrisiae	Coastal Beard-Heath	100mm	600mm
PL4.4	Leucopogon parrisiae	Coastal Beard-Heath	100mm	600mm
PL4.5	Myoporum laetifolium	Creeping Boobialla	100mm	600mm
PL4.6	Podocarpus neriifolius	Podocarpus	100mm	600mm
PL5 - UNDERSTOREY WOODLAND				
PL5.1	Bankia gracilis	Creeping Bankia	200mm	Spreader
PL5.2	Microseris laevis	Microseris	100mm	100mm
PL5.3	Cassinia glauca Cousin II	Dwarf Shrub	200mm	250mm
PL5.4	Correa alba	White Correa	200mm	600mm
PL5.5	Elaeagnus argentea	Shiny Olive	400mm	1200mm
PL5.6	Syzygium excelsa	Syzygium	300mm	1200mm
PL5.7	Leucopogon parrisiae	Coastal Beard-Heath	200mm	500mm
PL5.8	Leucopogon parrisiae	Coastal Beard-Heath	200mm	1200mm
PL5.9	Myoporum laetifolium	Creeping Boobialla	200mm	100mm
PL5.10	Podocarpus neriifolius	Podocarpus	200mm	100mm
PL6 - UNDERSTOREY TERRACE				
PL6.1	Bankia gracilis	Creeping Bankia	100mm	Spreader
PL6.2	Microseris laevis	Microseris	100mm	100mm
PL6.3	Cassinia glauca Cousin II	Dwarf Shrub	200mm	250mm
PL6.4	Correa alba	White Correa	200mm	600mm
PL6.5	Elaeagnus argentea	Shiny Olive	400mm	1200mm
PL6.6	Syzygium excelsa	Syzygium	300mm	1200mm
PL6.7	Leucopogon parrisiae	Coastal Beard-Heath	200mm	500mm
PL6.8	Leucopogon parrisiae	Coastal Beard-Heath	200mm	1200mm
PL6.9	Myoporum laetifolium	Creeping Boobialla	200mm	100mm
PL6.10	Podocarpus neriifolius	Podocarpus	200mm	100mm
PL7 - TRELLIS PLANTING				
PL7.1	Cissampelos	Cissampelos	200mm	Spreader
PL7.2	Crinum pedunculatum	Spider Lily	150mm	700mm
PL7.3	Elaeagnus argentea	Shiny Olive	100mm	200mm
PL7.4	Leucopogon parrisiae	Coastal Beard-Heath	200mm	500mm
PL7.5	Leucopogon parrisiae	Coastal Beard-Heath	200mm	1200mm
PL7.6	Myoporum laetifolium	Creeping Boobialla	200mm	100mm
PL7.7	Podocarpus neriifolius	Podocarpus	200mm	100mm



A	28/8/20	DA	IS	
C	21/6/21	DA	IS	
rev	date	name	by	chk

first studio architecture landscape urban community
Level 5, 70 King Street # 411 2 2021 1077 w | f | m | t

project
85 Waterloo Road
85 Waterloo Road
Macquarie Park NSW 2113

title
Landscape
Diagrams

scale Not to Scale first issued 28/6/20
project code sheet no. revision
GWR DA-LA-8007 C

 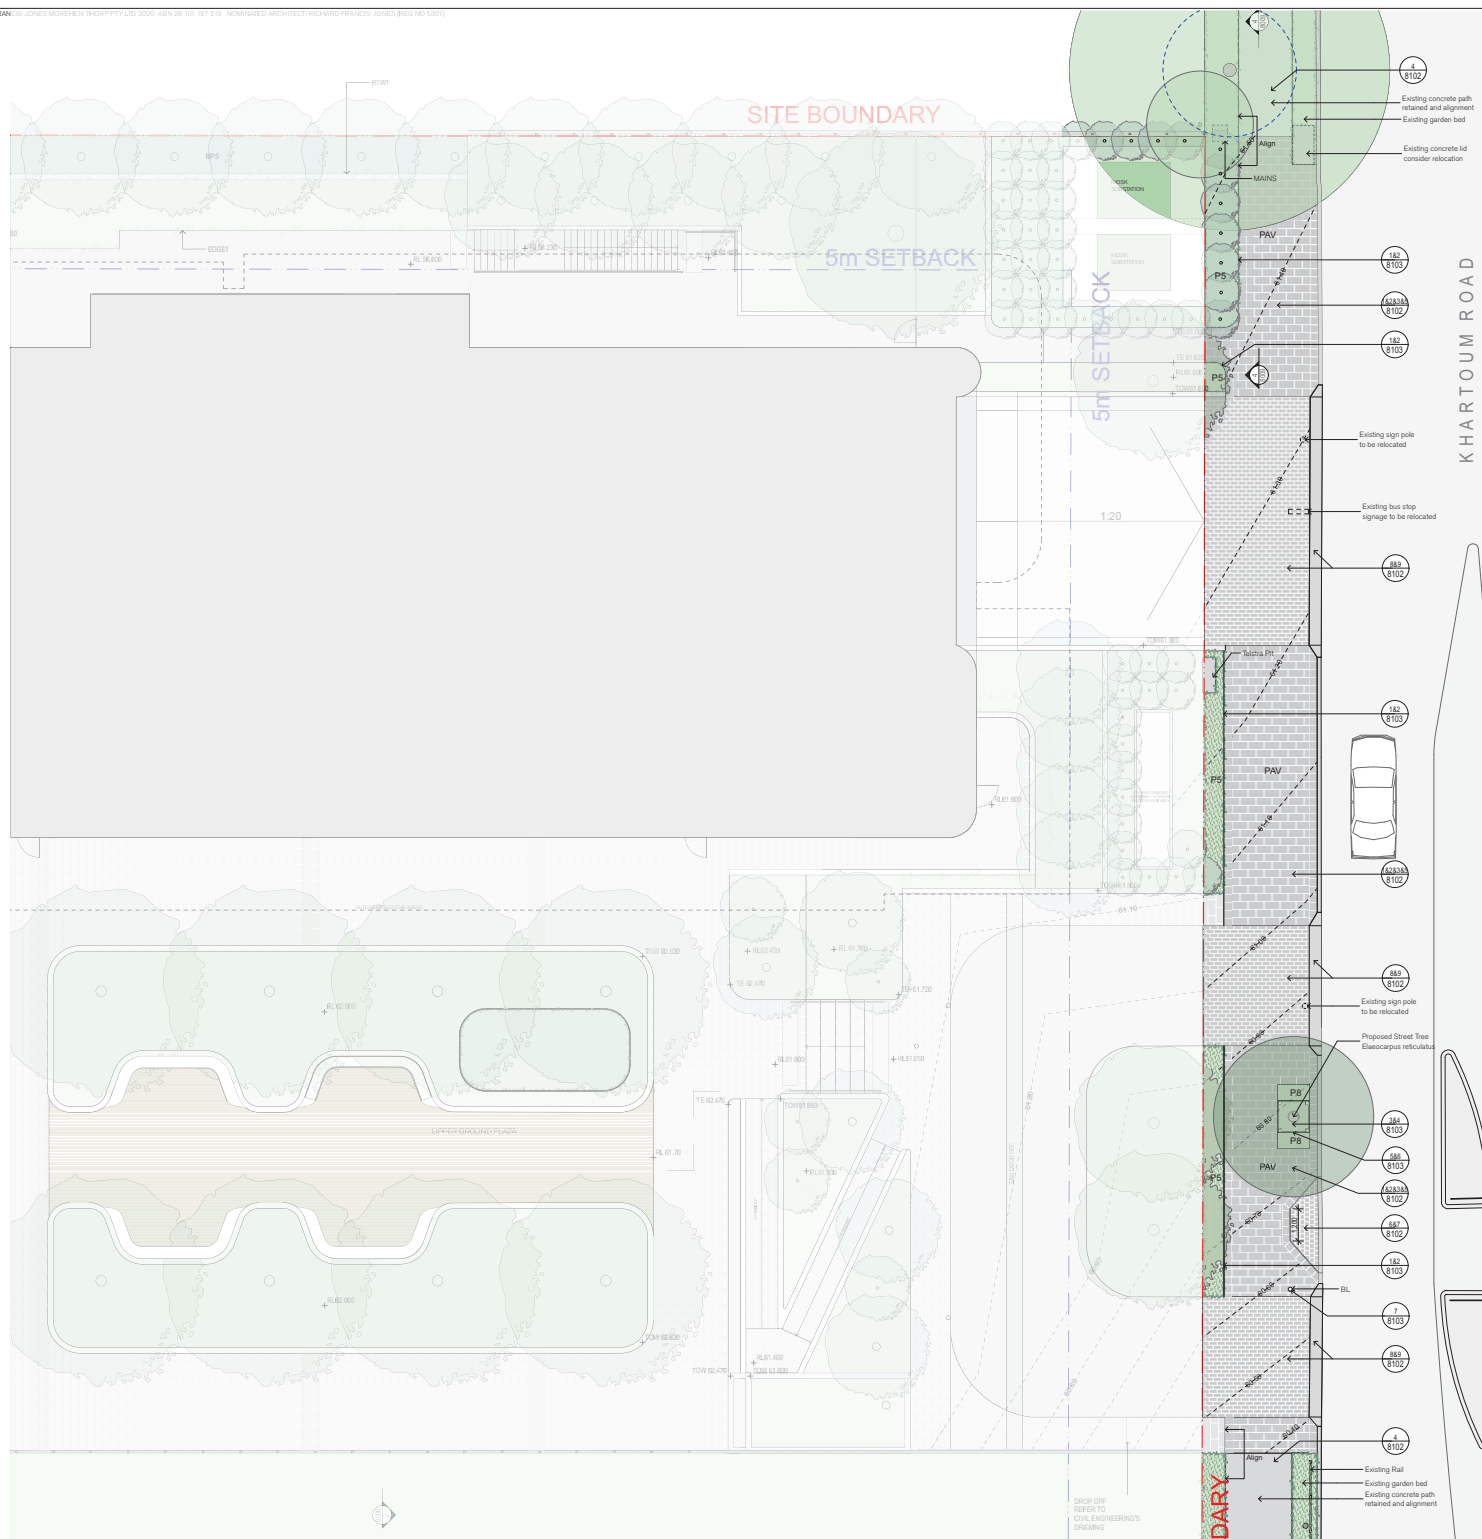

GENERAL NOTES

- ALL DIMENSIONS AND EXISTING CONDITIONS SHALL BE CHECKED AND VERIFIED BY THE CONTRACTOR BEFORE PROCEEDING WITH THE WORK.
- ALL LEVELS RELATIVE TO 'AUSTRALIAN HEIGHT DATUM'.
- DO NOT SCALE DRAWINGS.
- USE FIGURED DIMENSION'S ONLY.

legend

CODE	DESCRIPTION
BOL	Stainless Steel Bollard
PAV	Granite paving to Council Details (Raven Black)

 SITE BOUNDARY
 CONTOURS (PROPOSED)
 AREAS OF PLANTING
 PAV - GRANITE PAVING (RAVEN BLACK)
 PROPOSED STREET TREE
Elaeocarpus reticulatus
 EXISTING TREE
 Refer to Arborist Report

PLANTING SCHEDULE

CODE	BOTANICAL NAME	COMMON NAME	INDICATIVE CONTAINER SIZE	HEIGHT AT MATURITY (5-YEARS)
TREE				
ET	<i>Elaeagnus nitens</i>	Blusherry	50L	8m H x 5m W
PS - UNDERSTOREY WOODLAND				
	<i>Banksia spinulosa</i>	Creeeping Banksia	300mm	Spreader
	<i>Cassiaula glauca</i> Coussé II	Dwarf sheoak	200mm	250mm
	<i>Cornus</i>	Common Dogwood	200mm	250mm
	<i>Dryophilis exaltata</i>	Symma Lily	400mm	1200mm
	<i>Leucopogon parviflorus</i>	Coastal Beard-heard, Native	200mm	650mm
	<i>Syzygium australe</i> resiliens	Lilypond myrtle	400mm	2000mm
	<i>Syzygium Cascade</i>	Spiny gum Cascade	400mm	1200mm
PL - TREE CLIMBING				
	<i>Uromela calceata</i> 'breeze'	Blue Flax Lily Weecore	150mm	500mm

A	7/10/20	DA - RTS1	MZ	
rev	date	name	by	chk

fjet studio architecture interiors landscape urban community
sydney melbourne uk
Level 5, 70 King Street t +61 2 9251 7077 w fjetstudio.com

project
85 Waterloo Road
85 Waterloo Road
Macquarie Park NSW 2113

Public Domain
Public Domain Plan

scale 1:100 @ A1 first issued 7/10/20

project code	sheet no.	revision
--------------	-----------	----------

GWR DA-LA-8101 A

GWR DA-LA-8101 A

fjmt

4 DETAIL PAVEMENT TYPE GRANITE - TYPICAL - 1:10

DETAIL GRANITE EXPANSION JOINT (E.J.) - 1:5

2 DETAIL GRANITE ISOLATION JOINT (IJ) - 1:5

DETAIL CONCRETE SLAB JOINT SETOUT - TYPICAL - 1:50

DETAIL PAVING SETOUT- C&R PREFERENCE - 1:20

DETAIL KERB RAMP 150mm x 150mm x 60mm GRANITE - TYPICAL - 1:50

DETAIL - KERB RAMP 150mm x 150mm x 60mm GRANITE - SECTION

DETAIL MACQUARIE PARK COMMERCIAL VEHICLE CR

DETAIL MACQUARIE PARK COMMERCIAL VEHICULAR GRANITE TO PEDESTRIAN GRANITE - 1:1

fimt studio architecture interiors landscape urban community
sydney melbourne uk
Level 9, 70 King Street ☎ +61 (0)2925 3322 www.fimstudio.com

project
85 Waterloo Road
85 Waterloo Road
Macquarie Park NSW 2113

Public Domain
Details

scale	Not to Scale	first issued	7/10/20
-------	--------------	--------------	---------

project code	sheet no.	revision
--------------	-----------	----------

GWR DA-LA-8102 A

