

AMENDMENTS

ISSUE	DESCRIPTION	APPROVED	DATE
1	DEVELOPMENT APPLICATION	DL	04/03/18



LEGEND

- VILLAGE BOUNDARY LINES
- SITE BOUNDARY LINES
- ▲ EXISTING SITE ENTRY POINTS
- 1 LOBER SQUARE
- 2 ST JAMES CHAPEL
- 3 DOWNINGTON RACFC
- 4 OAKHILL COLLEGE
- 5 ST PAUL'S CHURCH
- 6 CASTLE RIDGE RESORT RETIREMENT VILLAGE
- 7 2 STOREY RESIDENCE
- X VIEW MARKERS

NOTES

VIEW MARKERS ON DRAWING REFER TO STREET VIEWS SHOWN ON DA-400 SITE PHOTO MONTAGES - STREET VIEWS

Shown on original
THIS DRAWING HAS BEEN REVIEWED FOR

DA ISSUE

APPROVED BY: TW
CLIENT: ANGLICARE CASTLE HILL

DRAWING: AERIAL PHOTOGRAPH OF EXISTING SITE

DATE: 10/17/18 SCALE: @A1 NTS DRAWN: KG

PROJECT No. 2016056 A DISC. DRAWING No. DA-003 ISSUE 1

PROJECT: KILVINTON & DOROTHY MOWILL COURT RENEWAL

Lot 1, Plot B-9, 33 Hickson Road
Wahia Bay New South Wales 2000 Australia
T 61 2 9590 2723 F 61 2 9590 1150
E info@jacksonteece.com
Jackson Teece Charitable Trust
ABN 12 623 817 000
Conceptual Architects: Jackson Teece (1992), John Goss (1994), David Hudson (1995)

JACKSON TEECE

AMENDMENTS

ISSUE	DESCRIPTION	APPROVED	DATE
1	DEVELOPMENT APPLICATION	DL	5/23/11



LEGEND

- | | |
|---|--------------------------------|
|  | SITE ENTRY |
|  | MINOR ROAD |
|  | MAIN ROAD |
|  | LOBES SQUARE VILLAGE |
|  | VILLAGE CENTRE |
|  | POTENTIAL RETAINED GREEN SPACE |
|  | HERITAGE BUILDINGS |
|  | HERITAGE FENCE/ENTRY GATE |
|  | EXISTING FENCE |
|  | ACCESS CORRIDOR |
|  | FUTURE TRAIN LINE |
|  | BUS STOP |
|  | VIEW ASPECT |
|  | SEASONAL WINDS |

50mm on original

DA ISSUE

APPROVED BY TW
CHECKED BY CW
CLIENT
ANGLICARE CASTLE HILL

DRAWING
SITE ANALYSIS PLAN

DATE	SCALE @ A1	DRAWN
10/17/18	As Indicated	RF

PROJECT No.	DISC.	DRAWING No.	ISS.
2016056 A		DA-010	1

PROJECT
KILVINTON & DOROTHY MOWLL COURT
RENEWAL


Lot 1, Pier 8-9, 23 Hickson Road
Walsh Bay New South Wales 2000 Australia
T 61 2 9290 2722 F 61 2 9290 1150
E sydney@jacksonleece.com
Jackson Tynes Christmas Wills Pty Ltd
Trading as Jackson Tynes
ABN 41 013 837 290

JACKSON TEECE

CONCEPTS AND INFORMATION CONTAINED IN THIS DRAWING ARE CONFIDENTIAL AND MAY NOT BE REPRODUCED OR TRANSMITTED IN ANY FORM OR BY ANY MEANS, WITHOUT THE WRITTEN PERMISSION OF JACKSON TEECE. DO NOT SCALE THIS DRAWING. USE PROVIDED DIMENSIONS ONLY. VENDOR ALL PROJECT DIMENSIONS BEFORE CONSTRUCTION. CONSULT WITH US FOR ANY DIMENSION. VERIFY ALL DIMENSIONS OF ANY DIMENSIONS AND SEE INSTRUCTIONS.

AMENDMENTS

REV	DESCRIPTION	APPROVED	DATE
1	DEVELOPMENT APPLICATION	DL	14/01/18

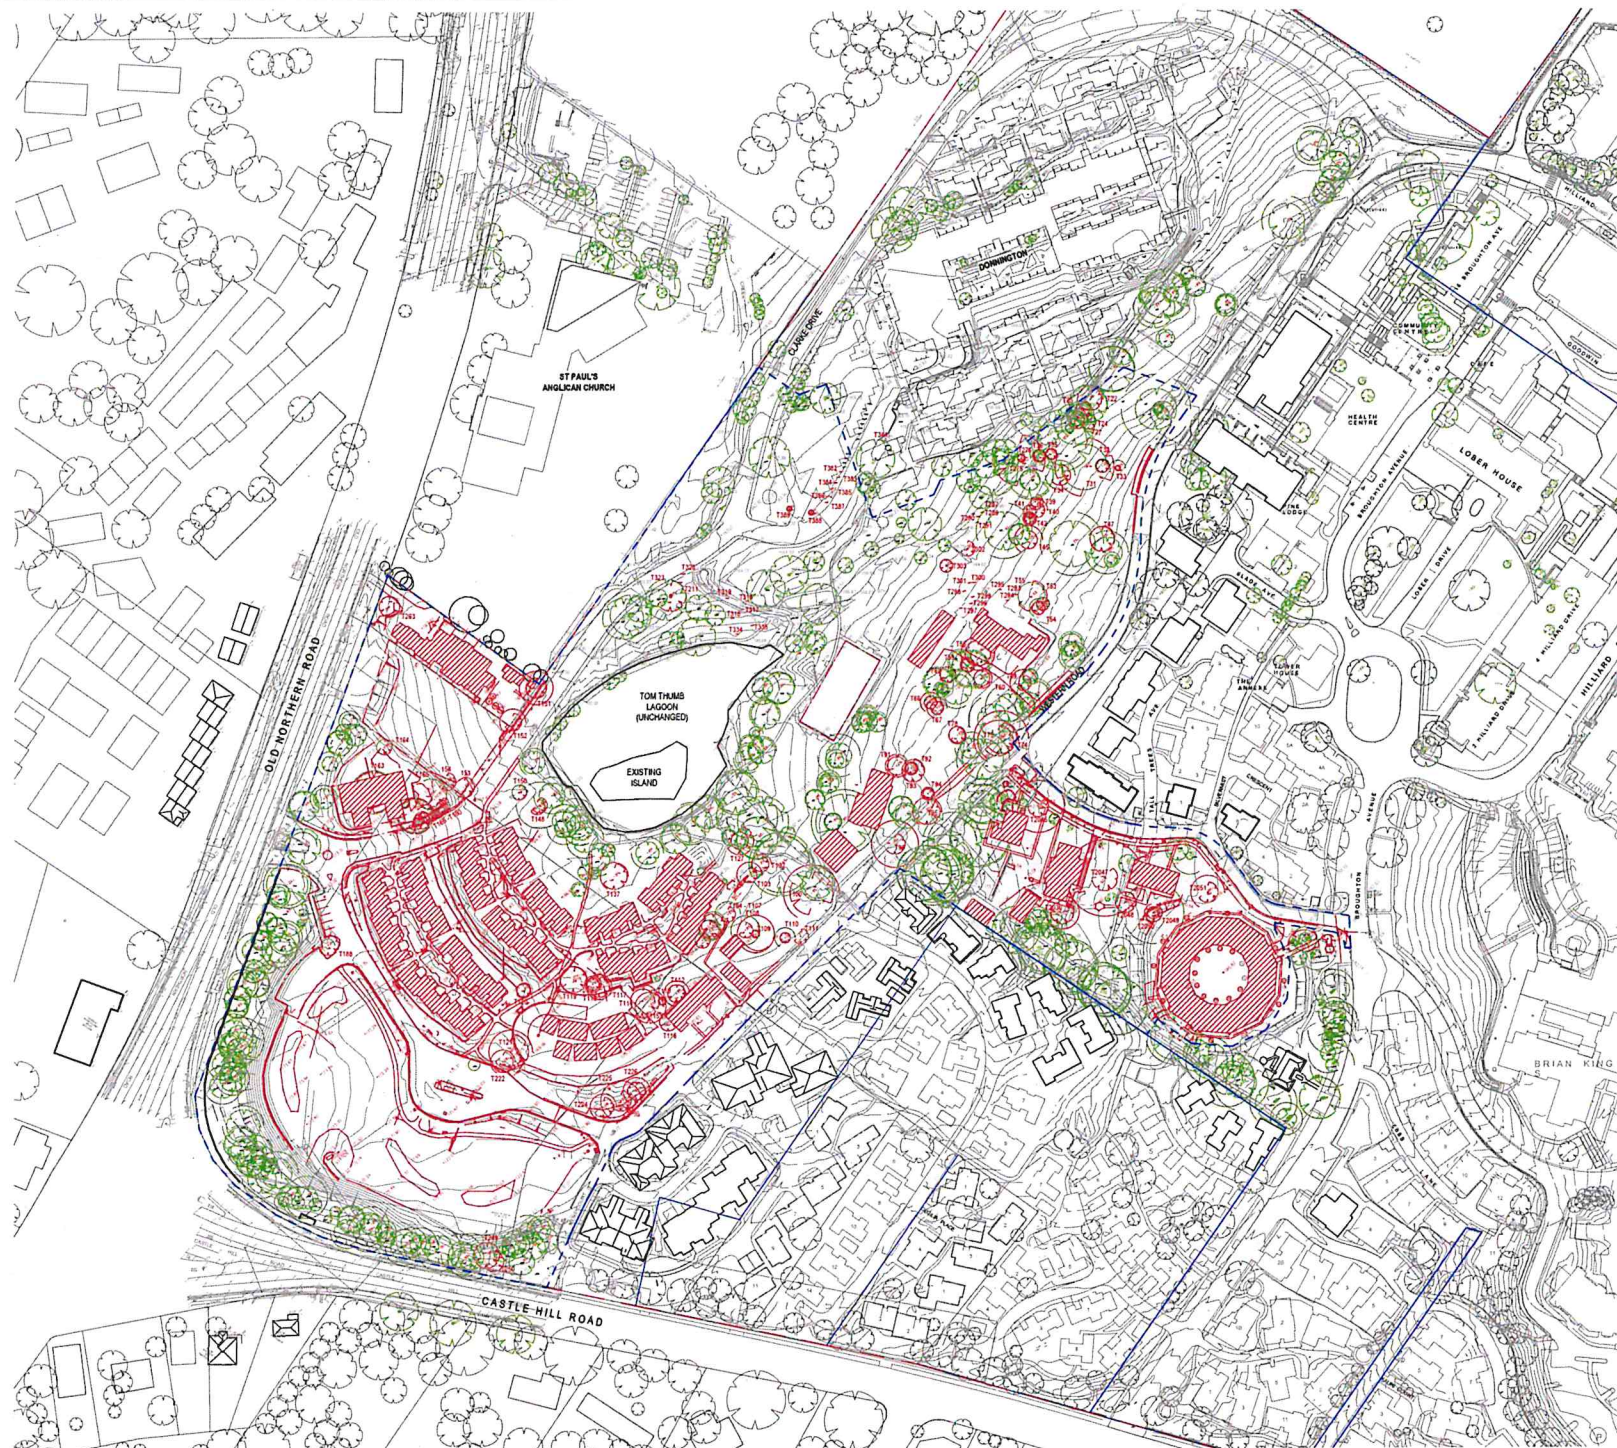

LEGEND

- BUILDINGS TO BE DEMOLISHED
- AREA OF GFA TO BE DEMOLISHED APPROX + 8.190m² (TBC BY ON SITE SURVEY)
- TREES TO BE REMOVED AS PER ARBORIST'S DOCUMENTATION
- TO BE DEMOLISHED
- VILLAGE BOUNDARY LINES
- EXTENT OF DEVELOPMENT APPLICATION
- DP LINES INDICATED BLUE

NOTE

REFER TO CIVIL DOCUMENTS FOR BULK EXCAVATION

50mm on original
THIS DRAWING HAS BEEN REVIEWED FOR

DA ISSUE

APPROVED BY: **TW** CHECKED BY: **CW**
CLIENT: **ANGLICARE CASTLE HILL**

DRAWING: **EXISTING & DEMOLITION PLAN**

DATE: **10/17/18** SCALE: **@ A1** DRAWN: **JX**
As Indicated

PROJECT No.: **2016056 A** DISCP. DRAWING No.: **DA-020** ISSUE: **1**

PROJECT: **KILVINTON & DOROTHY MOWLL COURT RENEWAL**

Lot 1, Pier 8-9, 23 Hickson Road
Wahby Bay New South Wales 2000 Australia
T: +61 2 9550 2222 F: +61 2 9550 1020
E: info@jacksonteece.com
Jackson Teece Charitable Willing Pty Ltd
Trading as Jackson Teece
ABN 16 161 817 000
Professional Architects, Drafters, Builders, Planners, Designers, Engineers, Surveyors, etc.

JACKSON TEECE

AMENDMENTS




- 50mm on original

APPROVED BY: TW
CHECKED BY: CW
CLIENT: ANGLICARE CASTLE HILL

DATE	SCALE @ A1	DRAWN
11/06/18	1 : 1500	JC

PROJECT
KILVINTON & DOROTHY MOWLL COURT
RENEWAL

JACKSON TEECE

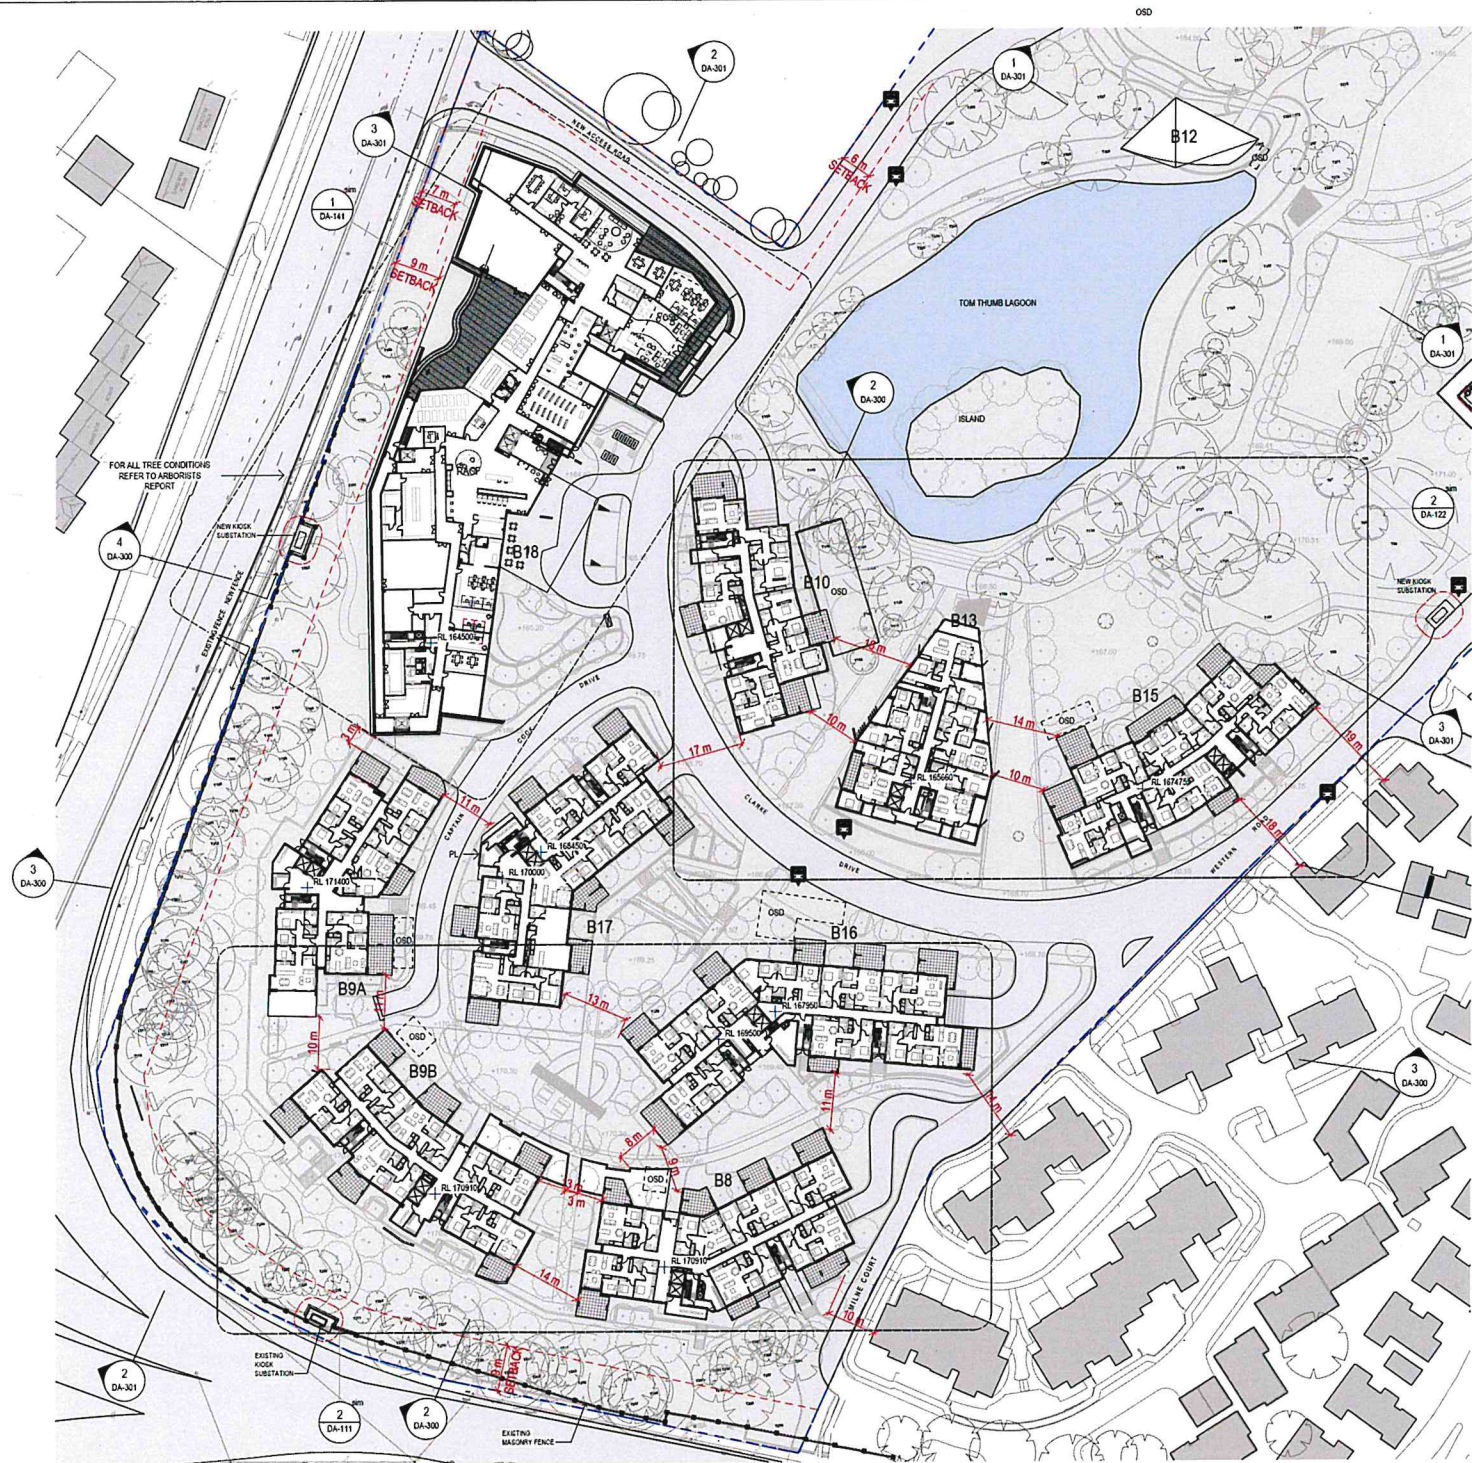

CONCEPTS AND INFORMATION CONTAINED IN THIS DRAWING ARE COPYRIGHT AND MAY NOT BE REPRODUCED OR TRANSMITTED IN ANY FORM OR BY ANY MEANS, WITHOUT THE WRITTEN PERMISSION OF JACKSON TEECE. DO NOT SCALE. THIS DRAWING IS FOR INFORMATION ONLY. VERIFY ALL PROJECT SPECIFICATIONS BEFORE CONSTRUCTION. OBTAIN ALL NECESSARY PERMITS AND APPROVALS FROM THE RELEVANT AUTHORITIES BEFORE CONSTRUCTION. VERIFY ALL PROJECT SPECIFICATIONS BEFORE CONSTRUCTION. OBTAIN ALL NECESSARY PERMITS AND APPROVALS FROM THE RELEVANT AUTHORITIES BEFORE CONSTRUCTION.

AMENDMENTS

ISSUE	DESCRIPTION	APPROVED	DATE
1	DEVELOPMENT APPLICATION	DL	04/01/19

LEGEND

---	VILLAGE BOUNDARY LINES
---	EXTENT OF DEVELOPMENT APPLICATION
---	EXISTING BUILDINGS
PL	PRIVACY LOUVRES
BS	BUS STOPS

NOTES

GROUND FLOOR PLAN SHOWN IN BUILDINGS WITHIN EXTENTS OF DEVELOPMENT APPLICATION FOR CLARITY

KEY PLAN



Shown on original
THIS DRAWING ISSUE HAS BEEN REVIEWED FOR

DA ISSUE

APPROVED BY CW CLIENT ANGELICARE CASTLE HILL	CHECKED BY RP CLIENT ANGELICARE CASTLE HILL
---	--

DRAWING CROSS REFERENCES, SETBACKS, AND BUILDING SEPARATION - BUILDINGS B-18
DATE 10/26/18 SCALE @ A1 As indicated DRAWN RP

PROJECT No. DISC. DRAWING No. 2016056 A DA-050 ISSUE 1

PROJECT KILVINTON & DOROTHY MOWILL COURT RENEWAL

Lot 1, Pier 8-9, 23 Hickson Road
Wahlab Bay New South Wales 2000 Australia
T 61 2 9590 2722 F 61 2 9590 1150
E info@jacksonteece.com.au
Jules Tice Jackson Teece
Architects & Planners
100/101 Pitt Street
Sydney NSW 2000 Australia
JACKSON TEECE

DRAWING CONTINUED DA-050



CONCEPTS AND INFORMATION CONTAINED IN THIS DRAWING ARE CONFIDENTIAL AND NOT BE REPRODUCED IN WHOLE OR PART OR IN ANY MANNER WITHOUT THE WRITTEN PERMISSION OF JACKSON TEECE. THIS DRAWING IS FOR INFORMATION PURPOSES ONLY. IT DOES NOT REPRESENT A CONTRACT. THE CLIENT SHALL BE RESPONSIBLE FOR OBTAINING ALL NECESSARY APPROVALS AND FOR ANY DISCREPANCIES AND BEING INSTRUCTED.

AMENDMENTS

ISSUE	DESCRIPTION	APPROVED	DATE
1	DEVELOPMENT APPLICATION	DL	04/05/19

- LEGEND**
- VILLAGE BOUNDARY LINES
 - EXTENT OF DEVELOPMENT APPLICATION
 - EXISTING BUILDINGS
 - PL PRIVACY LOUVRES
 - BUS STOPS

NOTES

GROUND FLOOR PLAN SHOWN IN BUILDINGS WITHIN EXTENTS OF DEVELOPMENT APPLICATION FOR CLARITY



Shown on original
THIS DRAWING SHALL BE REVIEWED FOR

DA ISSUE

APPROVED BY: TV
CLIENT: ANGLICARE CASTLE HILL

DRAWING CROSS REFERENCES, SETBACKS, AND BUILDING SEPARATION - BUILDINGS 12, 19, 21-27
DATE: 12/05/18 SCALE: @A1
PROJECT: KILVINTON & DOROTHY MOWILL COURT RENEWAL

2016056 A DA-051
ISSUE 1

Lot 1, Pier 8-9, 33 Hickson Road
Wahia Bay New South Wales 2000 Australia
T 61 2 9590 2728 F 61 2 9590 1020
E info@jacksonteece.com.au
Jackson Teece Pty Ltd
Trading as Jackson Teece
ABN 14 619 911 777
Registered Architects: Thomas Barker (00000), John Goss (00000), David Hudson (00000)

JACKSON TEECE

CONCEPTS AND INFORMATION CONTAINED IN THIS DRAWING ARE COPYRIGHT AND MAY NOT BE REPRODUCED IN WHOLE OR PART OR IN ANY MANNER WITHOUT THE WRITTEN PERMISSION OF JACKSON TEECE. TO AVOID SUCH REPRODUCTION, THE DRAWING IS PROVIDED FOR YOUR INFORMATION ONLY. IT IS NOT TO BE USED FOR ANY OTHER PURPOSES WITHOUT THE WRITTEN PERMISSION OF JACKSON TEECE. TO AVOID SUCH REPRODUCTION, THE DRAWING IS PROVIDED FOR YOUR INFORMATION ONLY. IT IS NOT TO BE USED FOR ANY OTHER PURPOSES WITHOUT THE WRITTEN PERMISSION OF JACKSON TEECE.

ISSUE	DESCRIPTION	APPROVED	DATE
1	DEVELOPMENT APPLICATION	JL	04/02/19

LEGEND

- TREE PROTECTION ZONE ABOVE
- VILLAGE BOUNDARY LINES
- EXTENT OF DEVELOPMENT APPLICATION
- ROADWAY EXTENT ABOVE
- BUILDING OUTLINE ABOVE
- NUMBER IN BRACKETS - CAR COUNT FOR BUILDING

NOTE

FOR PARKING SCHEDULES REFER TO DRAWING DA-602

KEY PLAN



Shown on original
THIS DRAWING HAS BEEN REVIEWED FOR

DA ISSUE

APPROVED BY: TW
CHECKED BY: CW
CLIENT: ANGLICARE CASTLE HILL
DRAWING: FLOOR PLAN - BASEMENT LEVEL 1 - BUILDINGS 8 TO 18


DATE: 10/17/18 SCALE @ A1: As indicated DRAWN: JL

PROJECT No. 2016056 A DA-109 ISSUE 1

PROJECT: KILVINTON & DOROTHY MOWILL COURT RENEWAL

Lot 1, Plot B-9, 23 Hickson Road
Wahli Bay New South Wales 2000 Australia
T 61 3 9390 2728 F 61 3 9390 1120
E info@jacksonteece.com.au
Jackson Teece Chartered Professional Engineers
The City of Sydney Council
AR 12 183 817 2018
Consultant: Jackson Teece, Thomas Barker (CPA), John Cox (CPA), David Trudgen (CPA)

JACKSON TEECE

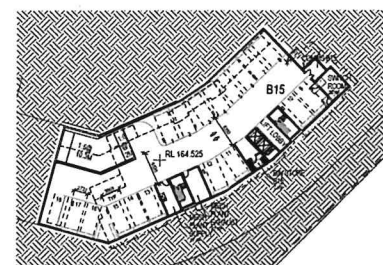

2 PART PLAN - BASEMENT 1 LEVEL BUILDING 15
SCALE 1:500

CONCEPTS AND INFORMATION CONTAINED IN THIS DRAWING ARE COPYRIGHTED AND MAY NOT BE REPRODUCED OR TRANSMITTED IN ANY FORM OR BY ANY MEANS, WITHOUT THE WRITTEN PERMISSION OF JACKSON TEECE. THIS DRAWING IS FOR THE EXCLUSIVE USE OF THE CLIENT AND IS NOT TO BE USED FOR ANY OTHER PROJECT OR FOR ANY OTHER PURPOSE. THE CLIENT ACCEPTS RESPONSIBILITY FOR THE ACCURACY OF THE INFORMATION PROVIDED AND THE CLIENT'S OBLIGATION TO OBTAIN NECESSARY PERMITS AND APPROVALS FROM THE RELEVANT AUTHORITIES. JACKSON TEECE DOES NOT WARRANT THE ACCURACY OF THE INFORMATION PROVIDED AND DOES NOT ACCEPT LIABILITY FOR ANY LOSS OR DAMAGE, INCLUDING CONSEQUENTIAL DAMAGES, ARISING FROM THE USE OF THIS DRAWING.

REV	DESCRIPTION	APPROVED	DATE
1	DEVELOPMENT APPLICATION	DL	04/03/18

- LEGEND**
- VILLAGE BOUNDARY LINES
 - EXTENT OF DEVELOPMENT APPLICATION
 - SITE ENTRY POINTS
 - APT APARTMENT
 - CU CONDENSER UNIT ROOM
 - D DRYING COURT
 - GF GROUND FLOOR
 - TREE PROTECTION ZONE AND TREE IDENTIFICATION NUMBER
 - AREA TYPE
22-00 APT NUMBER
18-01 APT TYPE

NOTES

FOR BALCONY AREAS REFER TO DA-602.

BUILDING FLOOR LEVELS ARE QUOTED IN MILLIMETRES.

KEY PLAN



50mm on original

THE DRAWING SHALL HAVE BEEN REVIEWED FOR

DA ISSUE

APPROVED BY: **TW** CHECKED BY: **CW**

CLIENT: **ANGELICARE CASTLE HILL**

DRAWING: **FLOOR PLAN - LEVELS 1 AND 2**
TYPICAL - BUILDINGS 8 AND 9B

DATE: **10/17/18** SCALE @ A1: **1:200** DRAWN: **RP**

PROJECT No.: **2016056 A** DISC.: **DA-111** ISSUE: **1**

PROJECT: **KILVINTON & DOROTHY MOWILL COURT RENEWAL**

Lot 4, Pier 8-9, 23 Hickson Road
Wahia Bay New South Wales 2009 Australia
T: +61 2 9550 2222 F: +61 2 9550 1100
E: jteece@jacksonteece.com.au
Jackson Teece Chartered Architects Pty Ltd
Trading as Jackson Teece
ABN 14 614 111 111
Registered Architects (Sydney, New South Wales), Architects (NSW), General Practitioners (NSW)

JACKSON TEECE





CONCEPTS AND INFORMATION CONTAINED IN THIS DRAWING ARE COPYRIGHT AND NOT BE REPRODUCED OR TRANSMITTED IN ANY FORM OR BY ANY MEANS, WITHOUT THE WRITTEN PERMISSION OF JACKSON TEECE. DO NOT SCALE THIS DRAWING. USE PROVIDED DIMENSIONS ONLY. VERIFY ALL PROJECT DIMENSIONS BEFORE COMMENCING ON SITE WORK OR OFF SITE FABRICATION. NOTIFY JACKSON TEECE OF ANY DISCREPANCIES AND SEEK INSTRUCTIONS.

ISSUE	DESCRIPTION	APPROVED	DATE
1	DEVELOPMENT APPLICATION	DL	04/01/19

AMENDMENTS

- LEGEND**
- VILLAGE BOUNDARY LINES
 - EXTENT OF DEVELOPMENT APPLICATION
 - SITE ENTRY POINTS
 - APT APARTMENT
 - CAU CONDENSER UNIT ROOM
 - D DRYING COURT
 - GF GROUND FLOOR
 - TREE PROTECTION ZONE AND TREE IDENTIFICATION NUMBER
 - APT AREA TYPE
 - 22-00 APT NUMBER
 - 10-01 APT TYPE

NOTES

FOR BALCONY AREAS REFER TO DA-602.

BUILDING FLOOR LEVELS ARE QUOTED IN MILLIMETRES.

KEY PLAN



50mm on original

THIS DRAWING SHALL HAVE BEEN REVIEWED FOR

DA ISSUE

APPROVED BY: TW
CLIENT: ANGLICARE CASTLE HILL

DRAWING: ROOF PLAN - BUILDINGS 8 AND 9B

DATE: 10/17/18 SCALE @ A1: 1:200
PROJECT No.: 2016056 A DA-112
PROJECT: KILVINTON & DOROTHY MOWLL COURT RENEWAL

Lot 1, Plot 8-9, 123 Hickson Road
Wahia Bay View South Wales 2060 Australia
T 61 2 9390 2725 F 61 2 9390 1150
E jackson@jacksonteece.com.au
Jackson Teece Pty Ltd
ABN 12 619 817 904
Financial Services: Financial Services (FSL), Anti-Gambling, Financial Markets (FSL)

JACKSON TEECE



CONCEPTS AND INFORMATION CONTAINED IN THIS DRAWING ARE CONFIDENTIAL AND MAY NOT BE REPRODUCED OR COPIED IN ANY MANNER WITHOUT THE WRITTEN PERMISSION OF JACKSON TEECE. DO NOT SCALE THIS DRAWING. USE DIMENSIONS AND NOTES TO VERIFY DIMENSIONS. VERIFY ALL DIMENSIONS BEFORE ANY CONSTRUCTION. VERIFY ALL DIMENSIONS BEFORE ANY CONSTRUCTION. VERIFY ALL DIMENSIONS BEFORE ANY CONSTRUCTION.

AMENDMENTS

ISSUE	DESCRIPTION	APPROVED	DATE
1	DEVELOPMENT APPLICATION	DL	24/01/18

LEGEND

- VILLAGE BOUNDARY LINES
- EXTENT OF DEVELOPMENT APPLICATION
- SITE ENTRY POINTS
- APT APARTMENT
- CU CONDENSER UNIT ROOM
- D DRYING COURT
- GF GROUND FLOOR
- TREE PROTECTION ZONE AND TREE IDENTIFICATION NUMBER
- APT AREA TYPE
- 22-01 APT NUMBER
- 18-01 APT TYPE

NOTES

FOR BALCONY AREAS REFER TO DA-022.

BUILDING FLOOR LEVELS ARE QUOTED IN MILLIMETRES.

KEY PLAN

50mm on original

THIS DRAWING HAS BEEN REVIEWED FOR

DA ISSUE

APPROVED BY: TVW
CHECKED BY: CW

CLIENT: ANGLICARE CASTLE HILL

DRAWING
FLOOR PLAN - GROUND LEVEL - BUILDINGS 9A, 16 AND 17

DATE: 10/17/18 SCALE @ A1: 1:200 DRAWN: RP

PROJECT No.: 2016056 A DA-114 ISSUE: 1

PROJECT: KILVINTON & DOROTHY MOWILL COURT RENEWAL

Lot 1, Pier 8-9, 23 Hickson Road
Walsh Bay New South Wales 2009 Australia
T: 61 2 9290 2222 F: 61 2 9290 1120
E: sydney@jacksonteece.com
Jackson Teece Chartered Surveyors Pty Ltd
Trading as Jackson Teece
ABN 62 627 177 494
2018/01/18

2018/01/18

JACKSON TEECE



CONCEPTS AND INFORMATION CONTAINED IN THIS DRAWING ARE CONFIDENTIAL AND MAY NOT BE REPRODUCED OR COPIED IN ANY MANNER WITHOUT THE WRITTEN PERMISSION OF JACKSON TEECE. DO NOT SCALE THIS DRAWING. USE DIMENSIONS SHOWN ON THIS DRAWING. DIMENSIONS SHOWN ON THIS DRAWING TAKE PRECEDENCE OVER ANY DIMENSIONS SHOWN ON ANY OTHER DRAWING. THE DRAWING IS THE PROPERTY OF JACKSON TEECE AND IS NOT TO BE REPRODUCED OR COPIED IN ANY MANNER WITHOUT THE WRITTEN PERMISSION OF JACKSON TEECE.


ISSUE	DESCRIPTION	APPROVED	DATE
1	DEVELOPMENT APPLICATION	DL	04/03/18

- LEGEND**
- VILLAGE BOUNDARY LINES
 - EXTENT OF DEVELOPMENT APPLICATION
 - SITE ENTRY POINTS
 - APT APARTMENT
 - CU CONDENSER UNIT ROOM
 - D DRYING COURT
 - GF GROUND FLOOR
 - TREE PROTECTION ZONE AND TREE IDENTIFICATION NUMBER
 - AREA TYPE
 - APT NUMBER
 - APT TYPE

NOTES

FOR BALCONY AREAS REFER TO DA-602.

BUILDING FLOOR LEVELS ARE QUOTED IN MILLIMETRES.

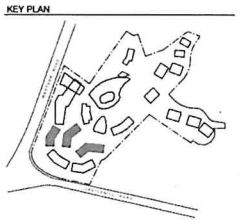

50mm on original

THIS DRAWING HAS BEEN REVIEWED FOR

DA ISSUE

APPROVED BY: TW
CHECKED BY: CW
CLIENT: ANGLICARE CASTLE HILL

DRAWING: FLOOR PLAN - LEVELS 1 AND 2
TYPICAL - BUILDINGS 9A, 16 AND 17

DATE: 10/17/18
SCALE: @ A1
1:200
DRAWN: RP

PROJECT No.: 2016056 A
PROJECT: KILVINTON & DOROTHY MOWLL COURT RENEWAL

Lot 1, Pier 8-9, 23 Hickson Road
Vauclay NSW 2557
T 61 2 9590 1122
F 61 2 9590 1123
E sydney@jacksonteece.com
Jackson Teece Pty Ltd
Trading as Jackson Teece
APR 10/18 10:20 AM
Prepared by Jackson Teece Pty Ltd
Reviewed by Jackson Teece Pty Ltd
Drawn by Jackson Teece Pty Ltd

JACKSON TEECE

CONCEPTS AND INFORMATION CONTAINED IN THIS DRAWING ARE COPYRIGHT AND NOT BE REPRODUCED OR TRANSMITTED IN ANY FORM OR BY ANY MEANS, WITHOUT THE WRITTEN PERMISSION OF JACKSON TEECE. DO NOT SCALE THIS DRAWING. USE DIMENSIONS SHOWN ON THIS DRAWING. JACKSON TEECE SHALL BE RESPONSIBLE FOR THE ACCURACY OF THE INFORMATION CONTAINED HEREIN. CONSULT WITH JACKSON TEECE FOR ANY DISCREPANCIES AND SEE INSTRUCTIONS.

AMENDMENTS

ISSUE	DESCRIPTION	APPROVED	DATE
1	DEVELOPMENT APPLICATION	DL	04/03/18

LEGEND

- VILLAGE BOUNDARY LINES
- EXTENT OF DEVELOPMENT APPLICATION
- SITE ENTRY POINTS
- APT APARTMENT
- CU CONDENSER UNIT ROOM
- D DRYING COURT
- GF GROUND FLOOR
- TREE PROTECTION ZONE AND TREE IDENTIFICATION NUMBER
- APT AREA TYPE
- 22-00 APT NUMBER
- 18-00 APT TYPE

NOTES

- FOR BALCONY AREAS REFER TO DA-602
- BUILDING FLOOR LEVELS ARE QUOTED IN MILLIMETRES.

KEY PLAN



50mm on original

THIS DRAWING SHEET HAS BEEN REVIEWED FOR

DA ISSUE

APPROVED BY: TW
CLIENT: ANGLICARE CASTLE HILL
DRAWING: ROOF PLAN - BUILDINGS 9A, 16 AND 17
DATE: 10/17/18
SCALE: @ A1 1:200
DRAWN: RP

PROJECT No: 2016056 A
DISCP: DA-117
PROJECT: KILVINTON & DOROTHY MOWILL COURT RENEWAL

Lot 1, Pier 8-9, 23 Hickson Road
Vauclay Bay New South Wales 2203 Australia
T 61 2 9550 2723 F 61 2 9550 1150
E info@jacksonteece.com
Jackson Teece Pty Ltd
ABN 12 619 871 900
Registered Architect (NSW) and Registered Engineer (NSW)

JACKSON TEECE



CONCEPTS AND INFORMATION CONTAINED IN THIS DRAWING ARE CONFIDENTIAL AND MAY NOT BE REPRODUCED IN WHOLE OR IN PART OR BY ANY MEANS, WITHOUT THE WRITTEN PERMISSION OF JACKSON TEECE. DO NOT BUILD THIS DRAWING. USE PROTECTED INFORMATION ONLY. ALL RIGHTS ARE RESERVED. COPYRIGHT 2016 JACKSON TEECE. CONSULT YOUR ARCHITECT FOR THE LATEST REVISIONS. THIS DRAWING IS THE PROPERTY OF JACKSON TEECE AND IS NOT TO BE REPRODUCED OR USED IN ANY MANNER WITHOUT THE WRITTEN PERMISSION OF JACKSON TEECE.


DATE	DESCRIPTION	APPROVED	DATE
1	DEVELOPMENT APPLICATION	DL	04/01/18



NOTES

FOR BALCONY AREAS REFER TO DA-402

BUILDING FLOOR LEVELS ARE QUOTED IN MILLIMETRES

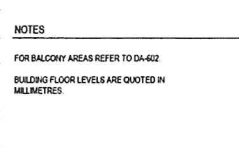

20mm on original

THIS DRAWING SHALL BE REVIEWED FOR

DA ISSUE

APPROVED BY: TTV
CLIENT: ANGLICARE CASTLE HILL

DRAWING
FLOOR PLAN - GROUND LEVEL - BUILDINGS 10, 13 AND 15


DATE: 10/17/18 SCALE: @ A1 1:200 DRAWN: RP

PROJECT No.: 2016056 A DA-122 ISSUE: 1

PROJECT: KILVINTON & DOROTHY MOWILL COURT RENEWAL

Lot 4, Pier 8-9, 23 Hickson Road
Wahlab Bay New South Wales 2000 Australia
T: 61 2 9550 1232 F: 61 2 9550 1520
E: sydney@jacksonteece.com
Jackson Teece Charitable Willing Pty Ltd
Trading as Jackson Teece
ABN 15 617 107 100
Professional Architect: Jackson Teece (Sydney), Jackson Teece (Sydney), Jackson Teece (Sydney)

JACKSON TEECE

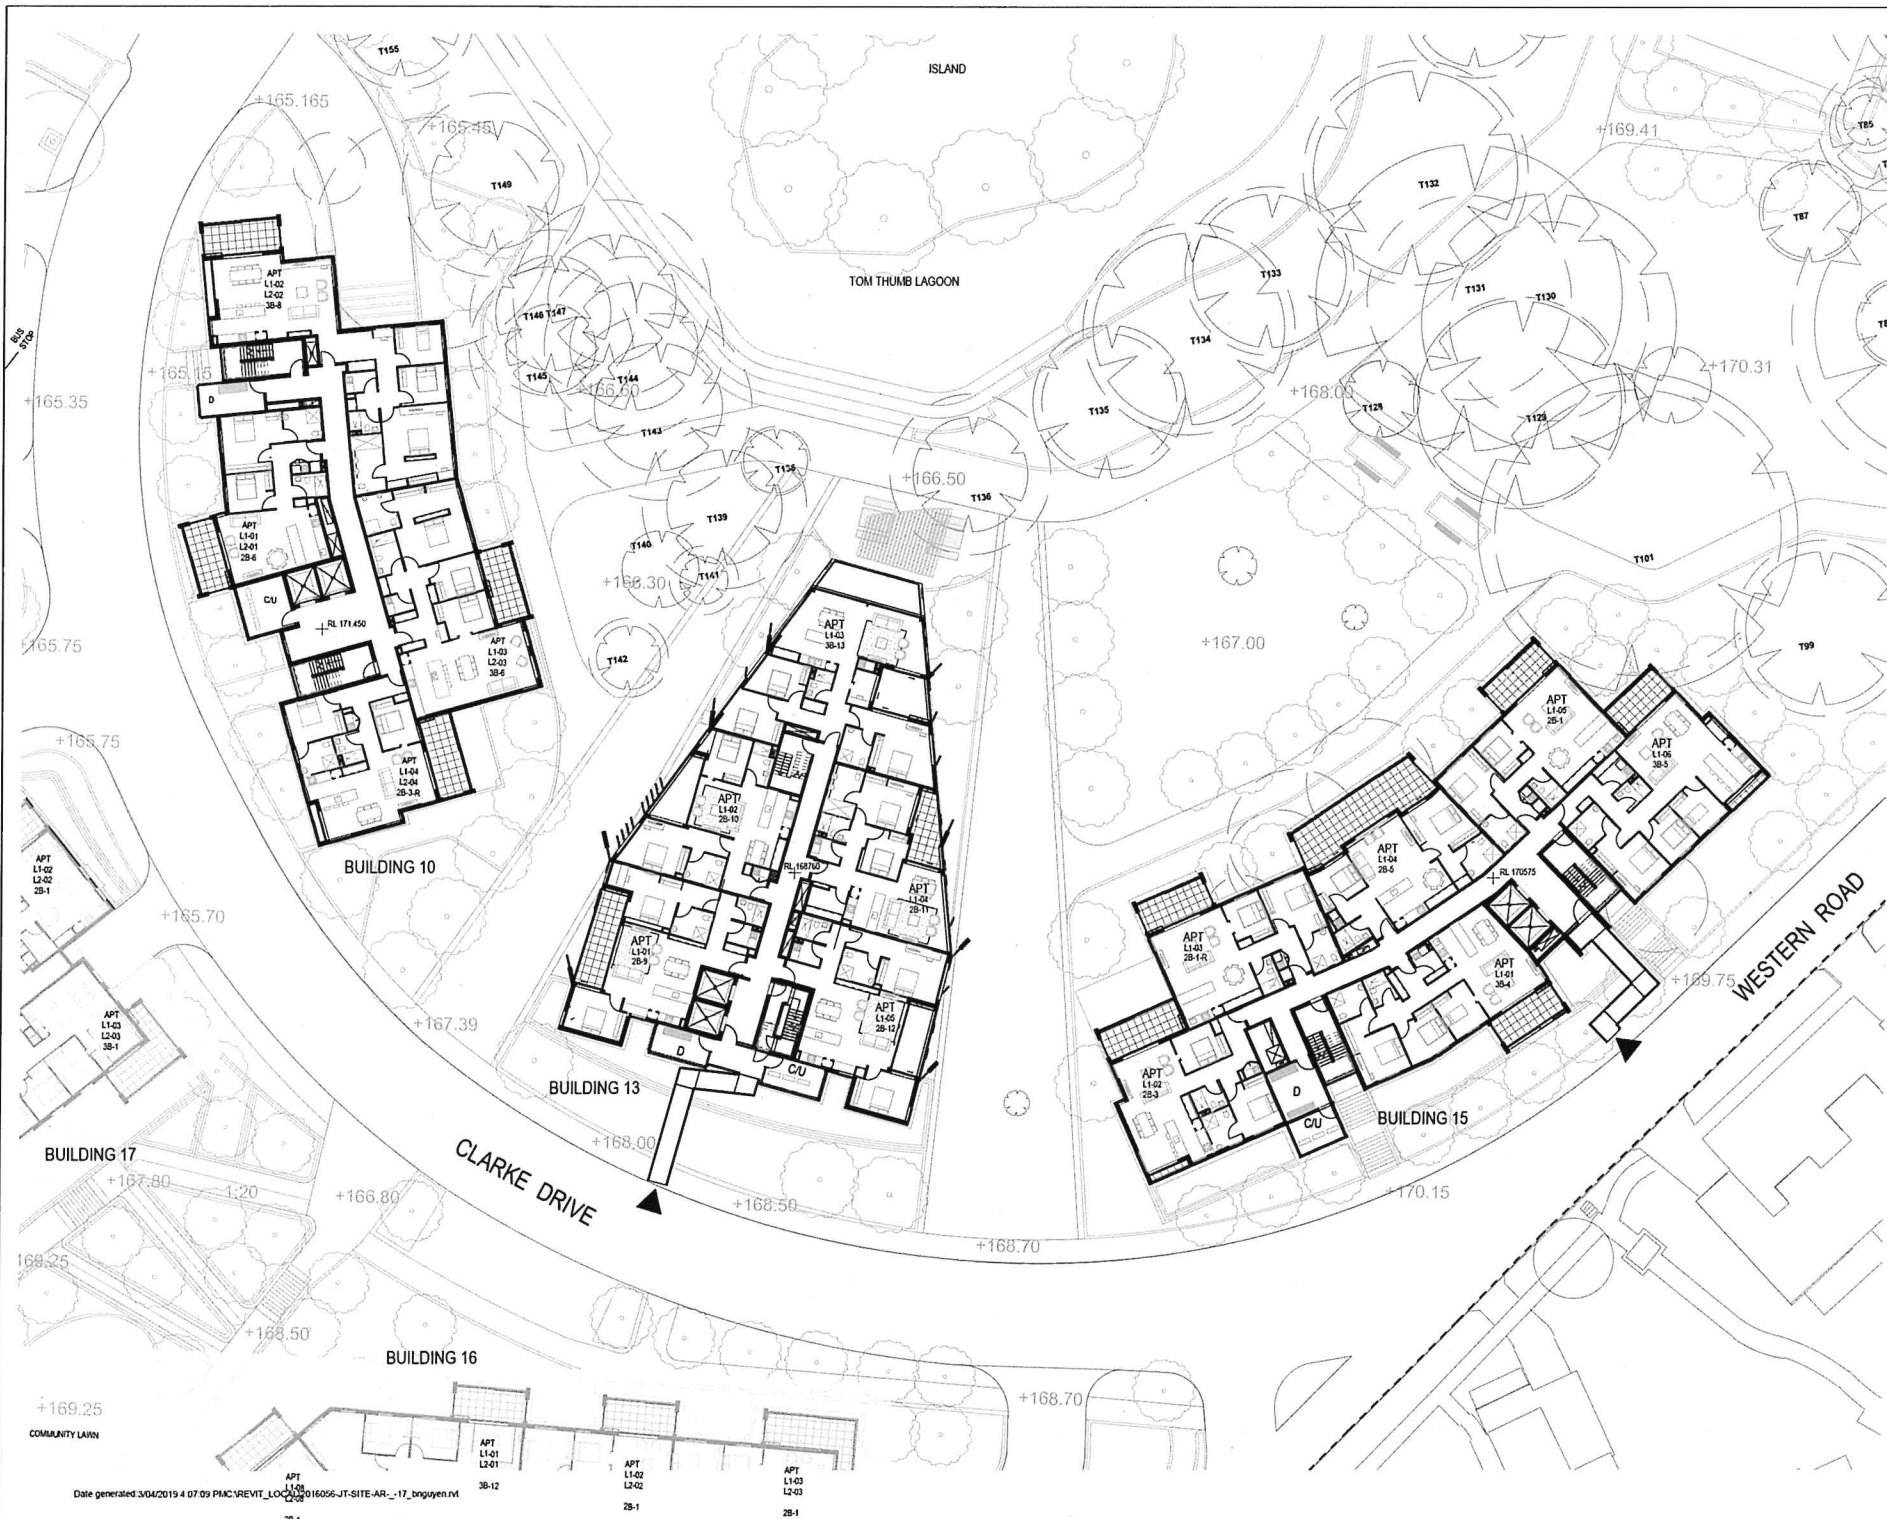

CONCEPTS AND INFORMATION CONTAINED IN THIS DRAWING ARE CONFIDENTIAL AND MAY NOT BE REPRODUCED OR TRANSMITTED IN ANY FORM OR BY ANY MEANS, WITHOUT THE WRITTEN PERMISSION OF JACKSON TEECE. DO NOT SCALE THIS DRAWING. USE FOR INFORMATION ONLY. VENDOR AND PROJECT INFORMATION BEFORE COMMENCING WORK. THIS DRAWING IS NOT TO BE USED FOR CONSTRUCTION WITHOUT THE WRITTEN PERMISSION OF JACKSON TEECE.


AMENDMENTS		ISSUE	DESCRIPTION	APPROVED	DATE
1	DEVELOPMENT APPLICATION	DL	04/03/18		

- LEGEND**
- VILLAGE BOUNDARY LINES
 - EXTENT OF DEVELOPMENT APPLICATION
 - ▲ SITE ENTRY POINTS
 - APT APARTMENT
 - CU CONDENSER UNIT ROOM
 - D DRYING COURT
 - GF GROUND FLOOR
 - TBS TREE PROTECTION ZONE AND TREE IDENTIFICATION NUMBER
 - APT AREA TYPE
 - 22-03 APT NUMBER
 - 18-01 APT TYPE

NOTES

FOR BALCONY AREAS REFER TO DA-002.

BUILDING FLOOR LEVELS ARE QUOTED IN MILLIMETRES.

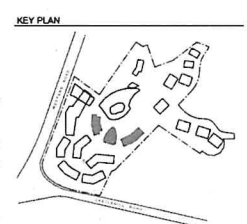

50mm on original

THIS DRAWING ISSUE HAS BEEN REVIEWED FOR

DA ISSUE

APPROVED BY: TW
CHECKED BY: CW
CLIENT: ANGLICARE CASTLE HILL

DRAWING FLOOR PLAN - LEVEL 1 - BUILDINGS 10, 13 AND 15

DATE: 10/17/18 SCALE @ A1: 1:200 DRAWN: RP


PROJECT No. 2016056 A DA-123 ISSUE: 1

PROJECT: KILVINTON & DOROTHY MOWILL COURT RENEWAL

Lot 1, Floor 8-9, 23 Hickson Road
Woolah Bay River South, Warrumbidgee National Park
T 61 2 9590 2722 F 61 2 9590 1150
E info@jacksonteece.com.au
Jackson Teece Pty Ltd
15/16/17/2487/2

CONCEPTS AND INFORMATION CONTAINED IN THIS DRAWING ARE CONFIDENTIAL AND NOT BE REPRODUCED OR TRANSMITTED IN ANY FORM OR BY ANY MEANS, WITHOUT THE WRITTEN PERMISSION OF JACKSON TEECE. THIS DRAWING IS FOR INFORMATION ONLY. IT IS NOT TO BE USED FOR ANY OTHER PURPOSE. ANY REUSE OF THIS DRAWING WITHOUT THE WRITTEN PERMISSION OF JACKSON TEECE IS PROHIBITED.

DATE	DESCRIPTION	APPROVED	DATE
1	DEVELOPMENT APPLICATION	DL	14/12/18

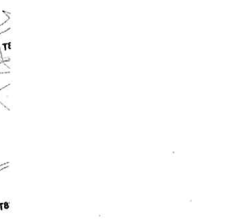


- LEGEND**
- VILLAGE BOUNDARY LINES
 - EXTENT OF DEVELOPMENT APPLICATION
 - SITE ENTRY POINTS
 - APT APARTMENT
 - CU CONDENSER UNIT ROOM
 - D DRYING COURT
 - GF GROUND FLOOR
 - TREE PROTECTION ZONE AND TREE IDENTIFICATION NUMBER
 - AREA TYPE
 - APT HALLWAY
 - APT TYPE

NOTES

FOR BALCONY AREAS REFER TO DA-602.

BUILDING FLOOR LEVELS ARE QUOTED IN MILLIMETRES.

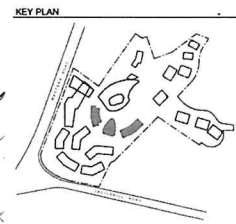

50mm on original

THIS DRAWING SHEET HAS BEEN REVIEWED FOR

DA ISSUE

APPROVED BY: TW
CHECKED BY: CW
CLIENT: ANGLICARE CASTLE HILL

DRAWING FLOOR PLAN - LEVEL 2 - BUILDINGS 10, 13 AND 15

DATE: 12/14/18 SCALE @ A1: 1:200 DRAWN: PK

PROJECT No.: 2016056 A DA-124 ISSUE: 1

PROJECT: KILVINTON & DOROTHY MOWLL COURT RENEWAL

Lot 1, Pier 8-9, 23 Hickson Road
Wahbi Bay New South Wales 2000 Australia
T 61 6 9500 2722 F 61 6 9500 1100
E sydney@jacksonteece.com.au
Jackson Teece Chartered Architects
Trading as Jackson Teece
ABN 62 617 871 888
Professional Architects (Domestic Building Design), Architecture (1994), General Building (1994)

JACKSON TEECE



CONCEPTS AND INFORMATION CONTAINED IN THIS DRAWING ARE CONFIDENTIAL AND MAY NOT BE REPRODUCED OR TRANSMITTED IN ANY FORM OR BY ANY MEANS, WITHOUT THE WRITTEN PERMISSION OF JACKSON TEECE CONSULTANTS PTY LTD. THIS DRAWING HAS BEEN PREPARED FOR THE EXCLUSIVE USE OF THE CLIENT AND IS NOT TO BE USED FOR ANY OTHER PURPOSE WITHOUT THE WRITTEN PERMISSION OF JACKSON TEECE CONSULTANTS PTY LTD.

DATE	DESCRIPTION	APPROVED	DATE
1	DEVELOPMENT APPLICATION	RL	04/03/14

AMENDMENTS

DATE	DESCRIPTION	APPROVED	DATE
1	DEVELOPMENT APPLICATION	RL	04/03/14

LEGEND

---	VILLAGE BOUNDARY LINES
---	EXTENT OF DEVELOPMENT APPLICATION
▲	SITE ENTRY POINTS
APT	APARTMENT
CAU	CONDENSER UNIT ROOM
D	DRYING COURT
GF	GROUND FLOOR
T151	TREE PROTECTION ZONE AND TREE IDENTIFICATION NUMBER

APT	AREA TYPE
22-40	APT TYPE
18-41	APT TYPE

NOTES

FOR BALCONY AREAS REFER TO DA-602.

BUILDING FLOOR LEVELS ARE QUOTED IN MILLIMETRES.

KEY PLAN



50mm on original

THIS DRAWING ISSUE HAS BEEN REVIEWED FOR

DA ISSUE

APPROVED BY: TW
CHECKED BY: CW
CLIENT: ANGLICARE CASTLE HILL

DRAWING: FLOOR PLAN - LEVEL 3 - BUILDING 13

DATE: 10/17/18 SCALE @ A1: 1:200 DRAWN: Author

PROJECT No. DISCP. DRAWING No. 2016056 A DA-125

PROJECT: KILVINTON & DOROTHY MOWLL COURT RENEWAL

Lot 4, Plot 8-9, 33 Iffacuan Road, Walsh Bay New South Wales 2000 Australia

Tel: 02 9330 2722 Fax: 02 9330 1130
E: sydney@jacksonteece.com.au
Jackson Teece Chartered Architects Pty Ltd
Trading as Jackson Teece
ABN 62 617 877 887

Professional Architects: Thomas Barker (1942), John Goss (1946), Donald Hudson (1912)

JACKSON TEECE



CONCEPTS AND INFORMATION CONTAINED IN THIS DRAWING ARE CONFIDENTIAL AND NOT BE REPRODUCED OR TRANSMITTED IN ANY FORM OR BY ANY MEANS, WITHOUT THE WRITTEN PERMISSION OF JACKSON TEECE. DO NOT SCALE THIS DRAWING. USE DIMENSIONS SHOWN ONLY. IF ANY DIMENSIONS CONTRADICT, THE DIMENSIONS SHOWN ON THE DRAWING SHALL PREVAIL. CONSULT WITH JACKSON TEECE FOR ANY DIMENSIONS AND SEE INSTRUCTIONS.

ISSUE	DESCRIPTION	APPROVED	DATE
1	DEVELOPMENT APPLICATION	DL	24/03/18

LEGEND	
---	VILLAGE BOUNDARY LINES
---	EXTENT OF DEVELOPMENT APPLICATION
▲	SITE ENTRY POINTS
APT	APARTMENT
CU	CONDENSER UNIT ROOM
D	DRYING COURT
GF	GROUND FLOOR
T101	TREE PROTECTION ZONE AND TREE IDENTIFICATION NUMBER
AREA TYPE	AREA TYPE
22-01	APT NUMBER
18-41	APT TYPE

NOTES

FOR BALCONY AREAS REFER TO DA-602.

BUILDING FLOOR LEVELS ARE QUOTED IN MILLIMETRES.

KEY PLAN



Shown on original

THIS DRAWING ISSUE HAS BEEN REVIEWED FOR

DA ISSUE

APPROVED BY: TWJ CHECKED BY: CW

CLIENT: ANGLICARE CASTLE HILL

DRAWING: ROOF PLAN - BUILDINGS 10, 13 AND 15

DATE: 10/17/18 SCALE @ A1: 1:200 DRAWN: RP

PROJECT No.: DISCP. DRAWING No.: 2016056 A DA-126 1

PROJECT: KILVINTON & DOROTHY MOWILL COURT RENEWAL

Lot 1, Pier 8-9, 23 Hickson Road
Walls Bay New South Wales 2000 Australia
T: 61 2 9550 2222 F: 61 2 9550 1120
E: rylsdy@jacksonteece.com
Jackson Teece Chartered Surveyors Pty Ltd
Trading as Jackson Teece
AFL Licensed Surveyor
Professional and Public Domain Surveyor (1992), A-100 Class (1994), Licensed (1992)

JACKSON TEECE




CONCEPTS AND INFORMATION CONTAINED IN THIS DRAWING ARE COPYRIGHT AND NOT BE REPRODUCED OR TRANSMITTED IN ANY FORM OR BY ANY MEANS, WITHOUT THE WRITTEN PERMISSION OF JACKSON TEECE. DO NOT SCALE THIS DRAWING. USE DIMENSIONS SHOWN ON THIS DRAWING. ALL DIMENSIONS ARE TO FACE UNLESS OTHERWISE SPECIFIED. CONSULT THE SITE SPECIFIC FABRICATION WORK INSTRUCTIONS OF ALL SUBCONTRACTORS AND SEE INSTRUCTIONS.

DATE	DESCRIPTION	APPROVED	DATE
1	DEVELOPMENT APPLICATION	DL	04/03/18

AMENDMENTS

LEGEND	
---	VILLAGE BOUNDARY LINES
---	EXTENT OF DEVELOPMENT APPLICATION
○	TREE NOT SURVEYED
▲	ENTRY POINTS

NOTE
REFER TO LANDSCAPE DOCUMENTATION FOR EXISTING AND PROPOSED SITE RL'S

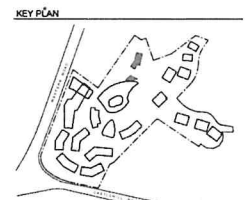

50mm on original
THIS DRAWING SCALE HAS BEEN REVIEWED FOR

DA ISSUE


APPROVED BY: TW
CLIENT: ANGLICARE CASTLE HILL

DRAWING: FLOOR PLAN - GROUND AND LEVEL 1 - BUILDINGS 12 & 19, AND ROOF PLAN BUILDING 19
DATE: 10/17/18
SCALE @ A1: 1:200
DRAWN: CR


PROJECT No: 2016056 A
PROJECT: KILVINTON & DOROTHY MOWLL COURT RENEWAL
ISSUE: 1

Lot 1, Pier 8-9, 23 Harbour Road
Wharf Bay New South Wales 2200 Australia
T 61 2 9590 2723 F 61 2 9590 1150
E anglicare@anglicare.com.au
Anglicare Town (Shoreland) 191 Ltd
Trading as Jackson Teece
ABN 14 949 807 890
Dormant Australia, Domain Sector (2012), John Goss (2016), Daniel Hubert (2017)

JACKSON TEECE

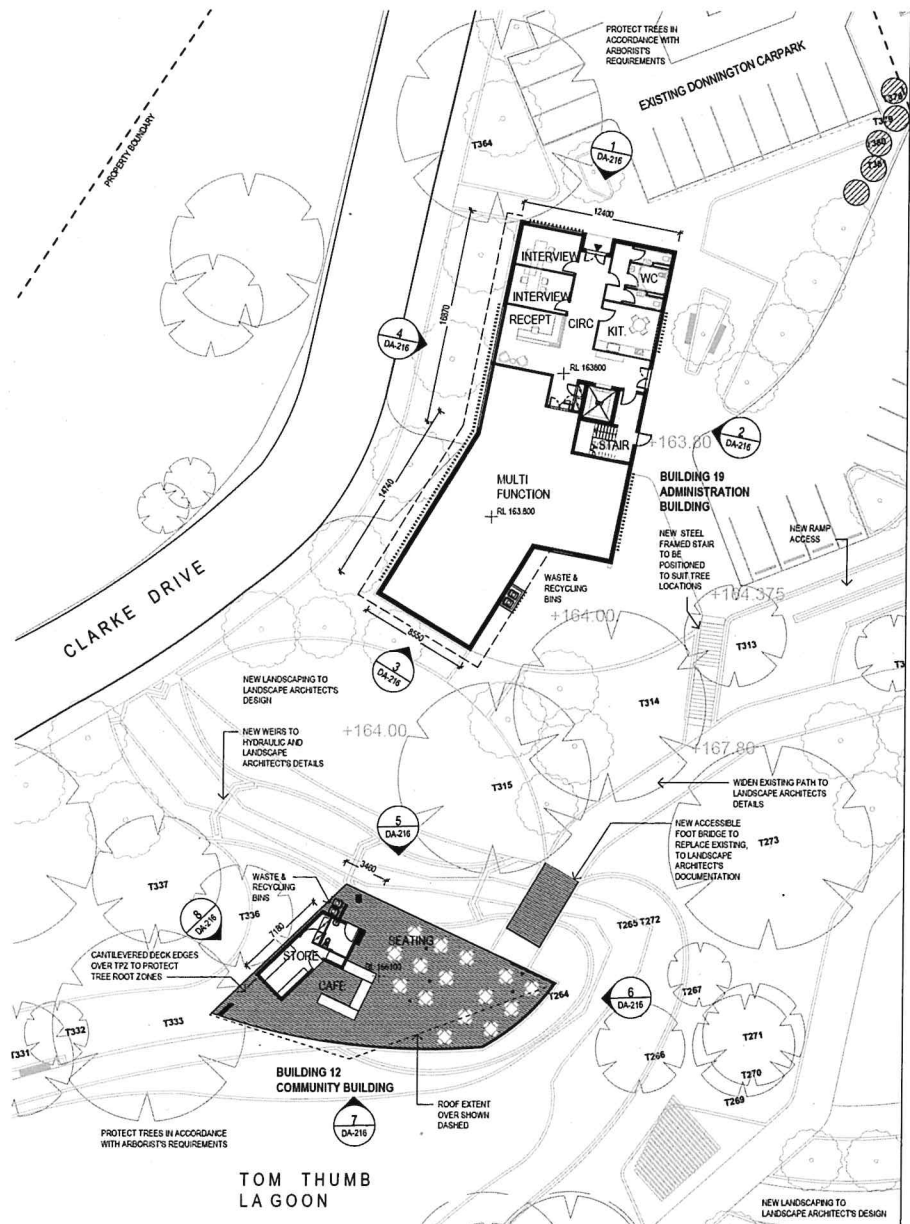

1 FLOOR PLAN - GF - BUILDING 12 & 19
SCALE 1:200

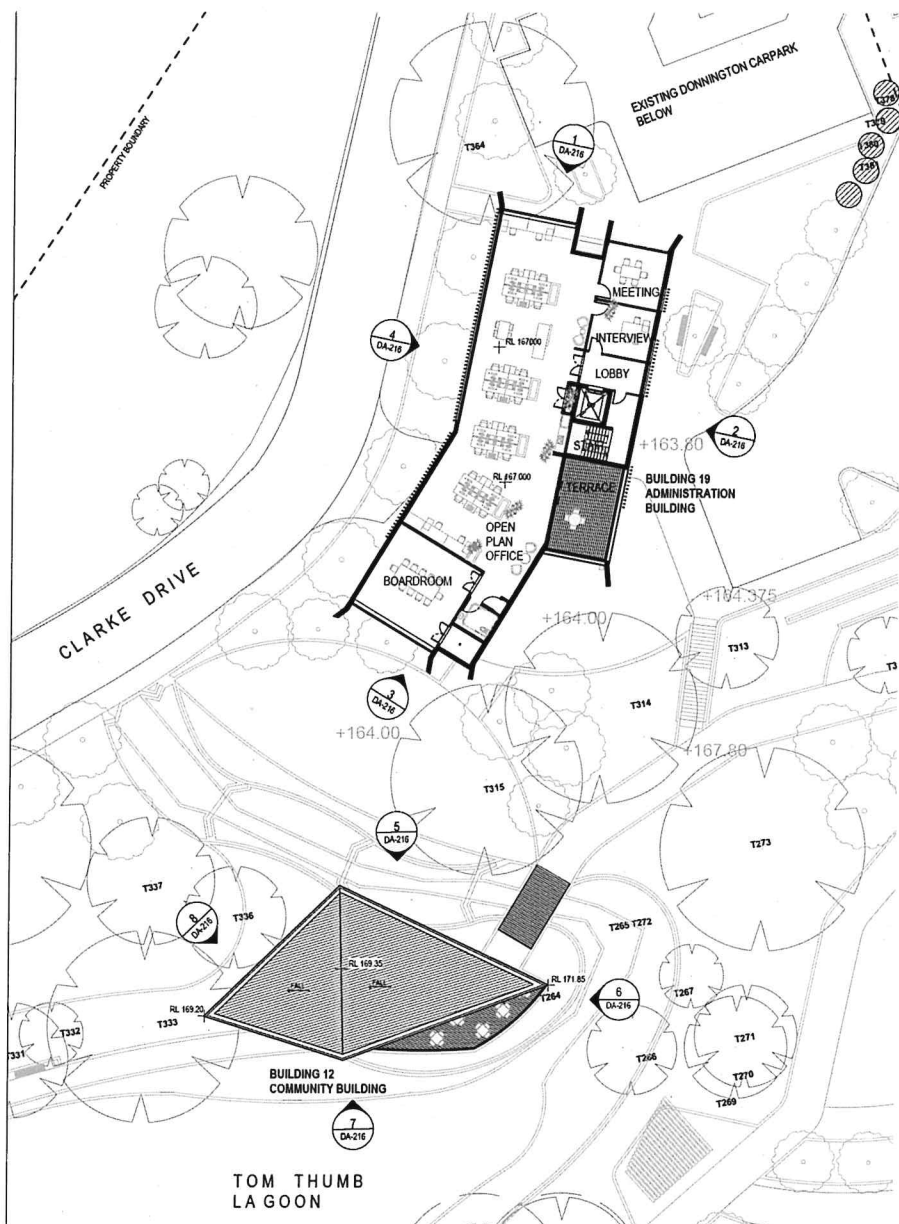

2 FLOOR PLAN - L1 - BUILDING 12 & 19
SCALE 1:200


CONCEPTS AND INFORMATION CONTAINED IN THIS DRAWING ARE CONFIDENTIAL AND MAY NOT BE REPRODUCED OR TRANSMITTED IN ANY FORM OR BY ANY MEANS, WITHOUT THE WRITTEN PERMISSION OF JACKSON TEECE. DO NOT SCALE THIS DRAWING. USE PRINTED DIMENSIONS ONLY - VERIFY ALL MEASURED DIMENSIONS BEFORE CONSTRUCTION. CHECK FOR ANY DISCREPANCIES AND REPORT TO JACKSON TEECE. CONSULT ARCHITECTS AND SEE INSTRUCTIONS.

DATE	DESCRIPTION	APPROVED	DATE
1	DEVELOPMENT APPLICATION	OK	04/12/18

LEGEND

- VILLAGE BOUNDARY LINES
- EXTENT OF DEVELOPMENT APPLICATION
- TREE NOT SURVEYED
- ENTRY POINTS

NOTES:
REFER TO LANDSCAPE DOCUMENTATION FOR EXISTING AND PROPOSED SITE RL'S

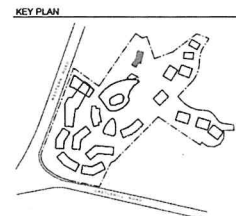


50mm on original
THIS DRAWING ISSUE HAS BEEN REVIEWED FOR


DA ISSUE

APPROVED BY TW	CHECKED BY CW
CLIENT ANGLICARE CASTLE HILL	ANGLICARE
DRAWING ROOF PLAN - BUILDING 19 AND CARPARK	
DATE 11/28/18	SCALE @ A1 1 : 200
PROJECT No. 2016056 A	DISCP. DRAWING No. DA-128
PROJECT KILVINTON & DOROTHY MOWLL COURT RENEWAL	ISSUE 1

Lot 1, Pier 8-9, 23 Hickson Road
Walsh Bay New South Wales 2000 Australia
T 61 8 9390 3723 F 61 8 9390 1122
E info@jacksonteece.com
Jackson Teece Chartered Surveyors Pty Ltd
Trading as Jackson Teece
ABN 15 617 947 000
Registered Architect: Sharon Becker (1992), Anna Goss (1994), Emma Hudson (2012)

JACKSON TEECE

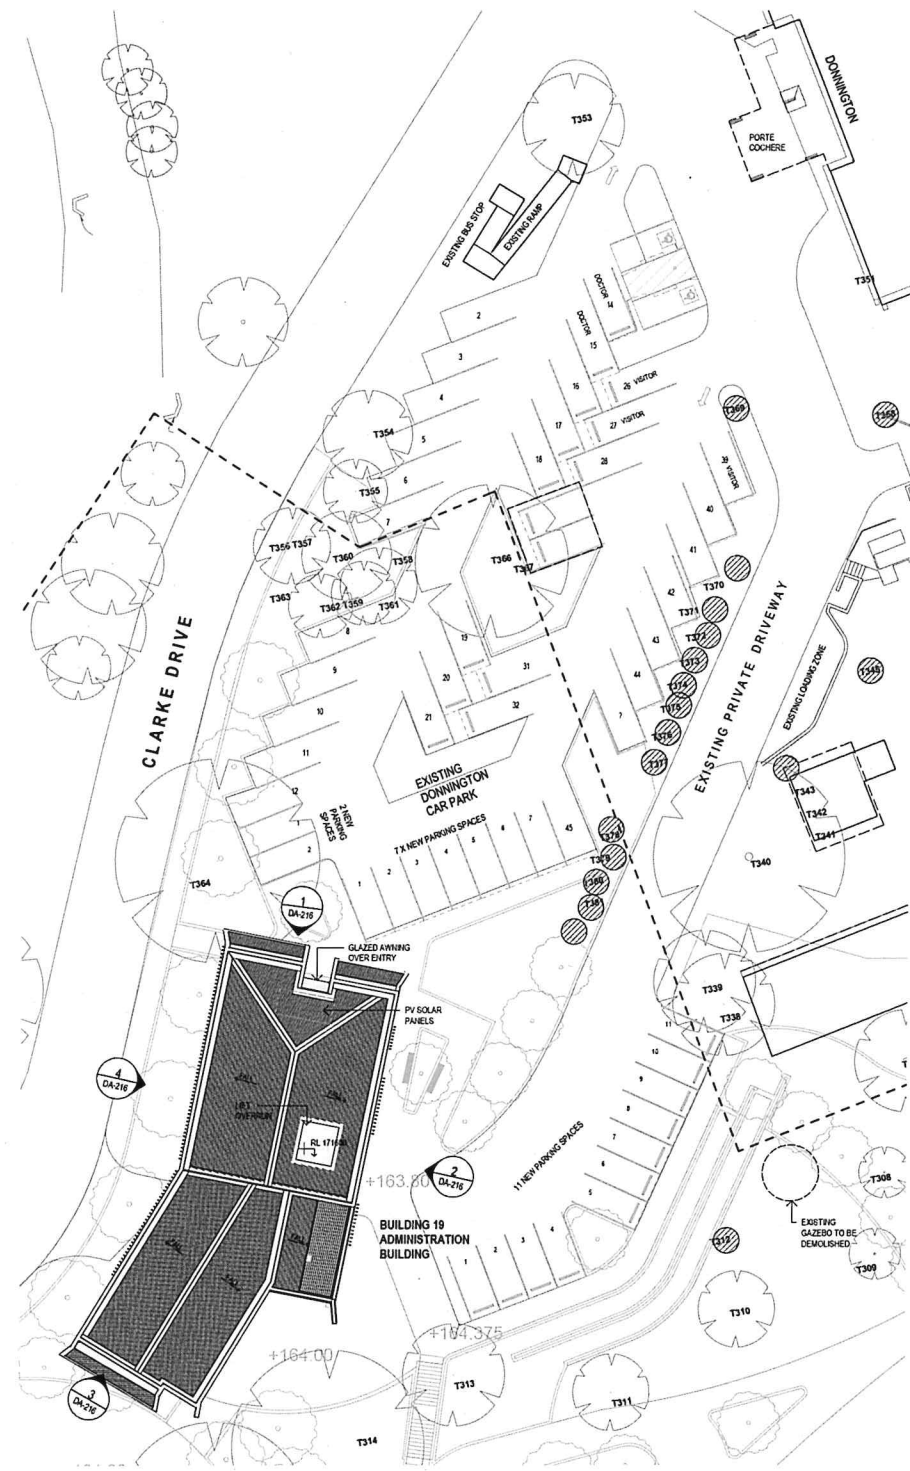

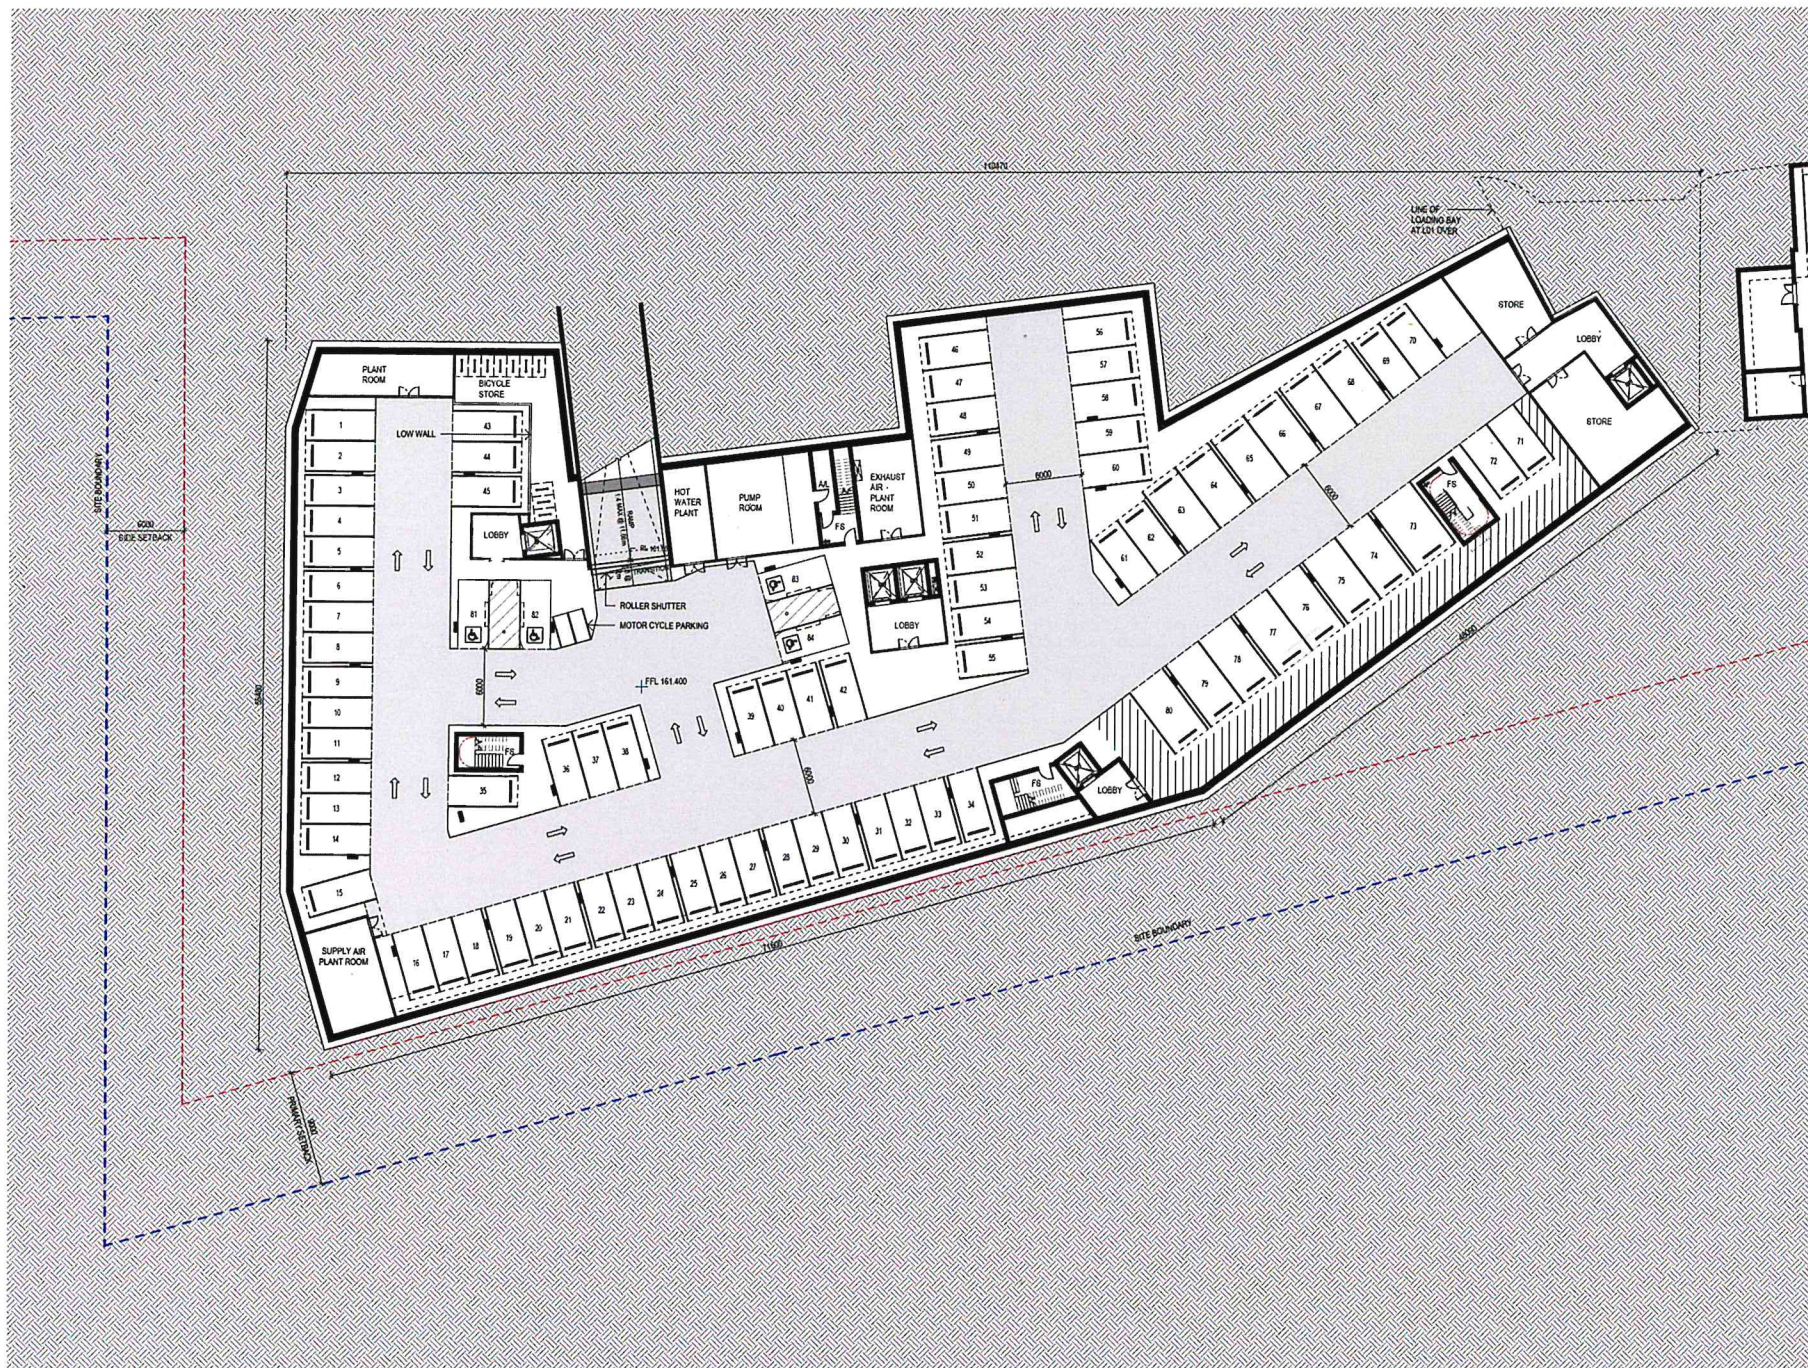

CONCEPTS AND INFORMATION CONTAINED IN THIS DRAWING ARE CONFIDENTIAL AND NOT BE REPRODUCED OR TRANSMITTED IN ANY FORM OR BY ANY MEANS, WITHOUT THE WRITTEN PERMISSION OF JACKSON TEECE. DO NOT SCALE THIS DRAWING. USE PRINTED DIMENSIONS ONLY. VERIFY ALL DIMENSIONS BEFORE CONSTRUCTION. ON SITE WORK, USE OF ANY FABRICATION, NOTIFY JACKSON TEECE OF ANY DISCREPANCIES AND SEEK INSTRUCTIONS.


AMENDMENTS

ISSUE	DESCRIPTION	APPROVED	DATE
1	DEVELOPMENT APPLICATION	DL	04/02/18

LEGEND

	SETBACK LINE FROM BOUNDARY
	EXTENT OF DEVELOPMENT APPLICATION
	FIRE STAIR
	ACCESS PATH FOR SAFE DELIVERY

KEY PLAN

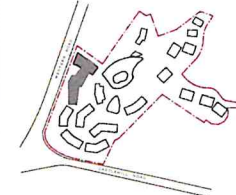

50mm on original

THE DRAWING ISSUE HAS BEEN REVIEWED FOR

DA ISSUE

APPROVED BY	DRAWN BY
TW	CW
CLIENT	ANGELICARE CASTLE HILL



DRAWING
FLOOR PLAN - BASEMENT LEVEL 1
- BUILDINGS 14 AND 18


DATE	SCALE @ A1	DRAWN
10/17/18	1 : 200	CR

PROJECT No.	DISCIP.	DRAWING No.	ISSUE
2016056 A	DA-140		1

PROJECT
KILVINTON & DOROTHY MOWLL COURT
RENEWAL

Lot 1, Plot 8-9, 23 Hickson Road
Wahlab Bay New South Wales 2259 Australia
T 61 8 9390 2723 F 61 8 9390 1426
E info@jacksonteece.com
Jackson Teece is a member of the
Institution of Engineers (Australia)
and the Institution of Engineers (New Zealand)

JACKSON TEECE

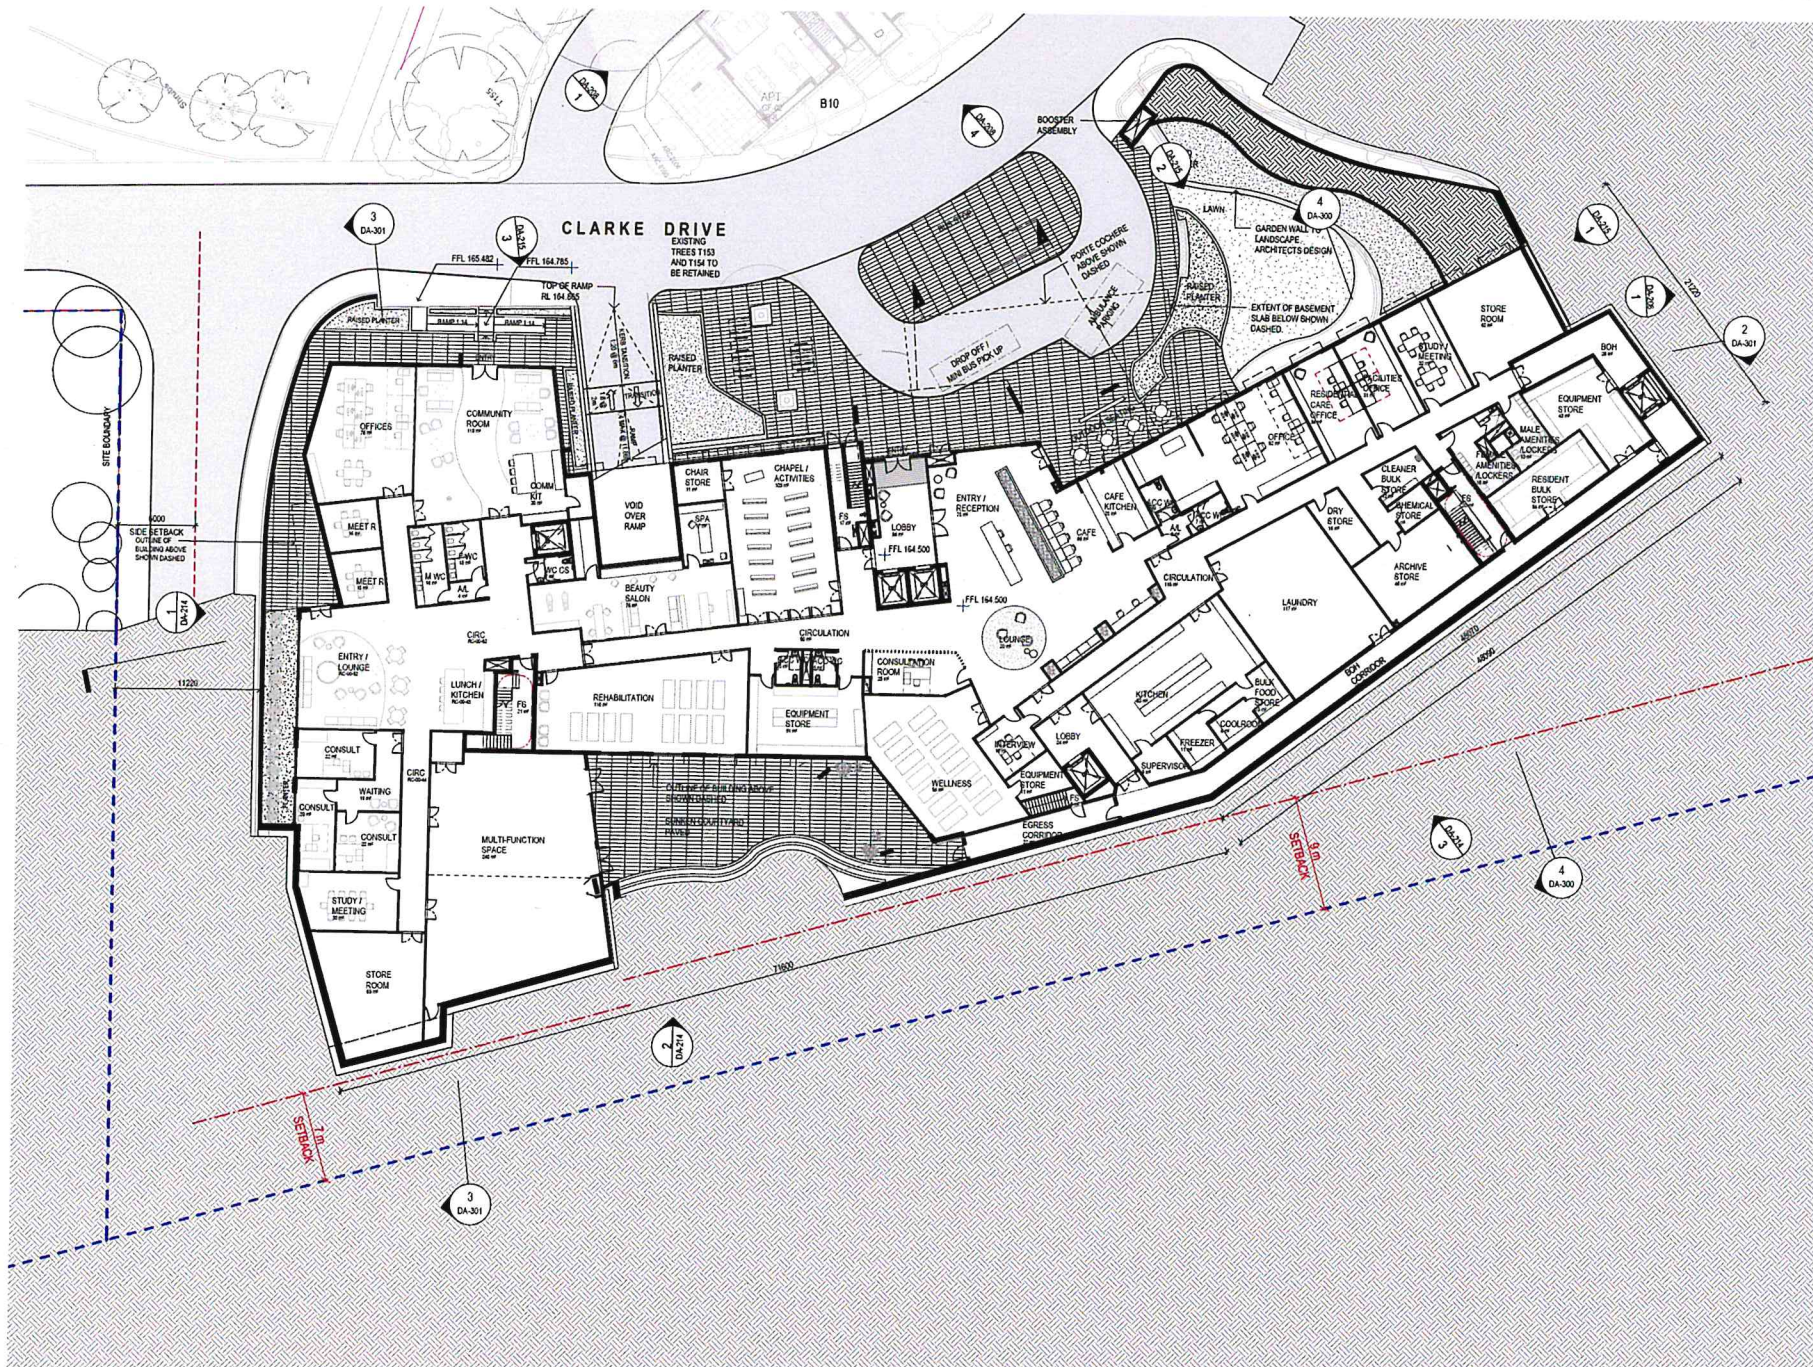

CONCEPTS AND INFORMATION CONTAINED IN THIS DRAWING ARE COPYRIGHT AND NOT BE REPRODUCED OR TRANSMITTED IN ANY FORM OR BY ANY MEANS, WITHOUT THE WRITTEN PERMISSION OF JACKSON TEECE. DO NOT SCALE THIS DRAWING. USE DIMENSIONS ON SITE PLAN OR SITE FABRICATION NOTED AND/OR TIE TO ANY DIMENSIONS AND SEE INSTRUCTIONS.


AMENDMENTS

NO.	DESCRIPTION	APPROVED	DATE
1	DEVELOPMENT APPLICATION	DL	14/01/18

LEGEND

- VILLAGE BOUNDARY LINES
- EXTENT OF DEVELOPMENT APPLICATION
- SITE ENTRY POINTS
- APT. APARTMENT
- CU CONDENSER UNIT ROOM
- D DRYING COURT
- FS FIRE STAIR
- GF GROUND FLOOR
- TREE PROTECTION ZONE AND TREE IDENTIFICATION NUMBER

KEY PLAN

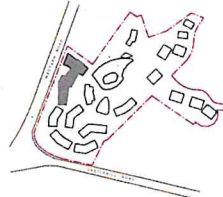

50mm on original

THIS DRAWING ISSUE HAS BEEN REVIEWED FOR:

DA ISSUE

APPROVED BY: TW
CHECKED BY: CW
CLIENT: ANGLICARE CASTLE HILL

DRAWING: FLOOR PLAN - GROUND LEVEL - BUILDINGS 14 AND 18


DATE: 10/17/18 SCALE: @ A1 1:200 DRAWN: CR/PK

PROJECT No: 2016056 A DA-141 ISSUE: 1

PROJECT: KILYNTON & DOROTHY MOWLL COURT RENEWAL

Lot 1, Pier 8-9, 23 Hickson Road
Wahiba Bay New South Wales 2200 Australia
T 61 2 9290 2722 F 61 2 9290 1120
E jteece@jacksonteece.com.au
Jackson Teece Commercial Pty Ltd
Tasmania and Northern Territory
APR 14/18 8:57 am
Workstation: Architecture (Desktop Monitor (1920x1200) Color (16.7M) Default Profiles (1920x1200))

JACKSON TEECE

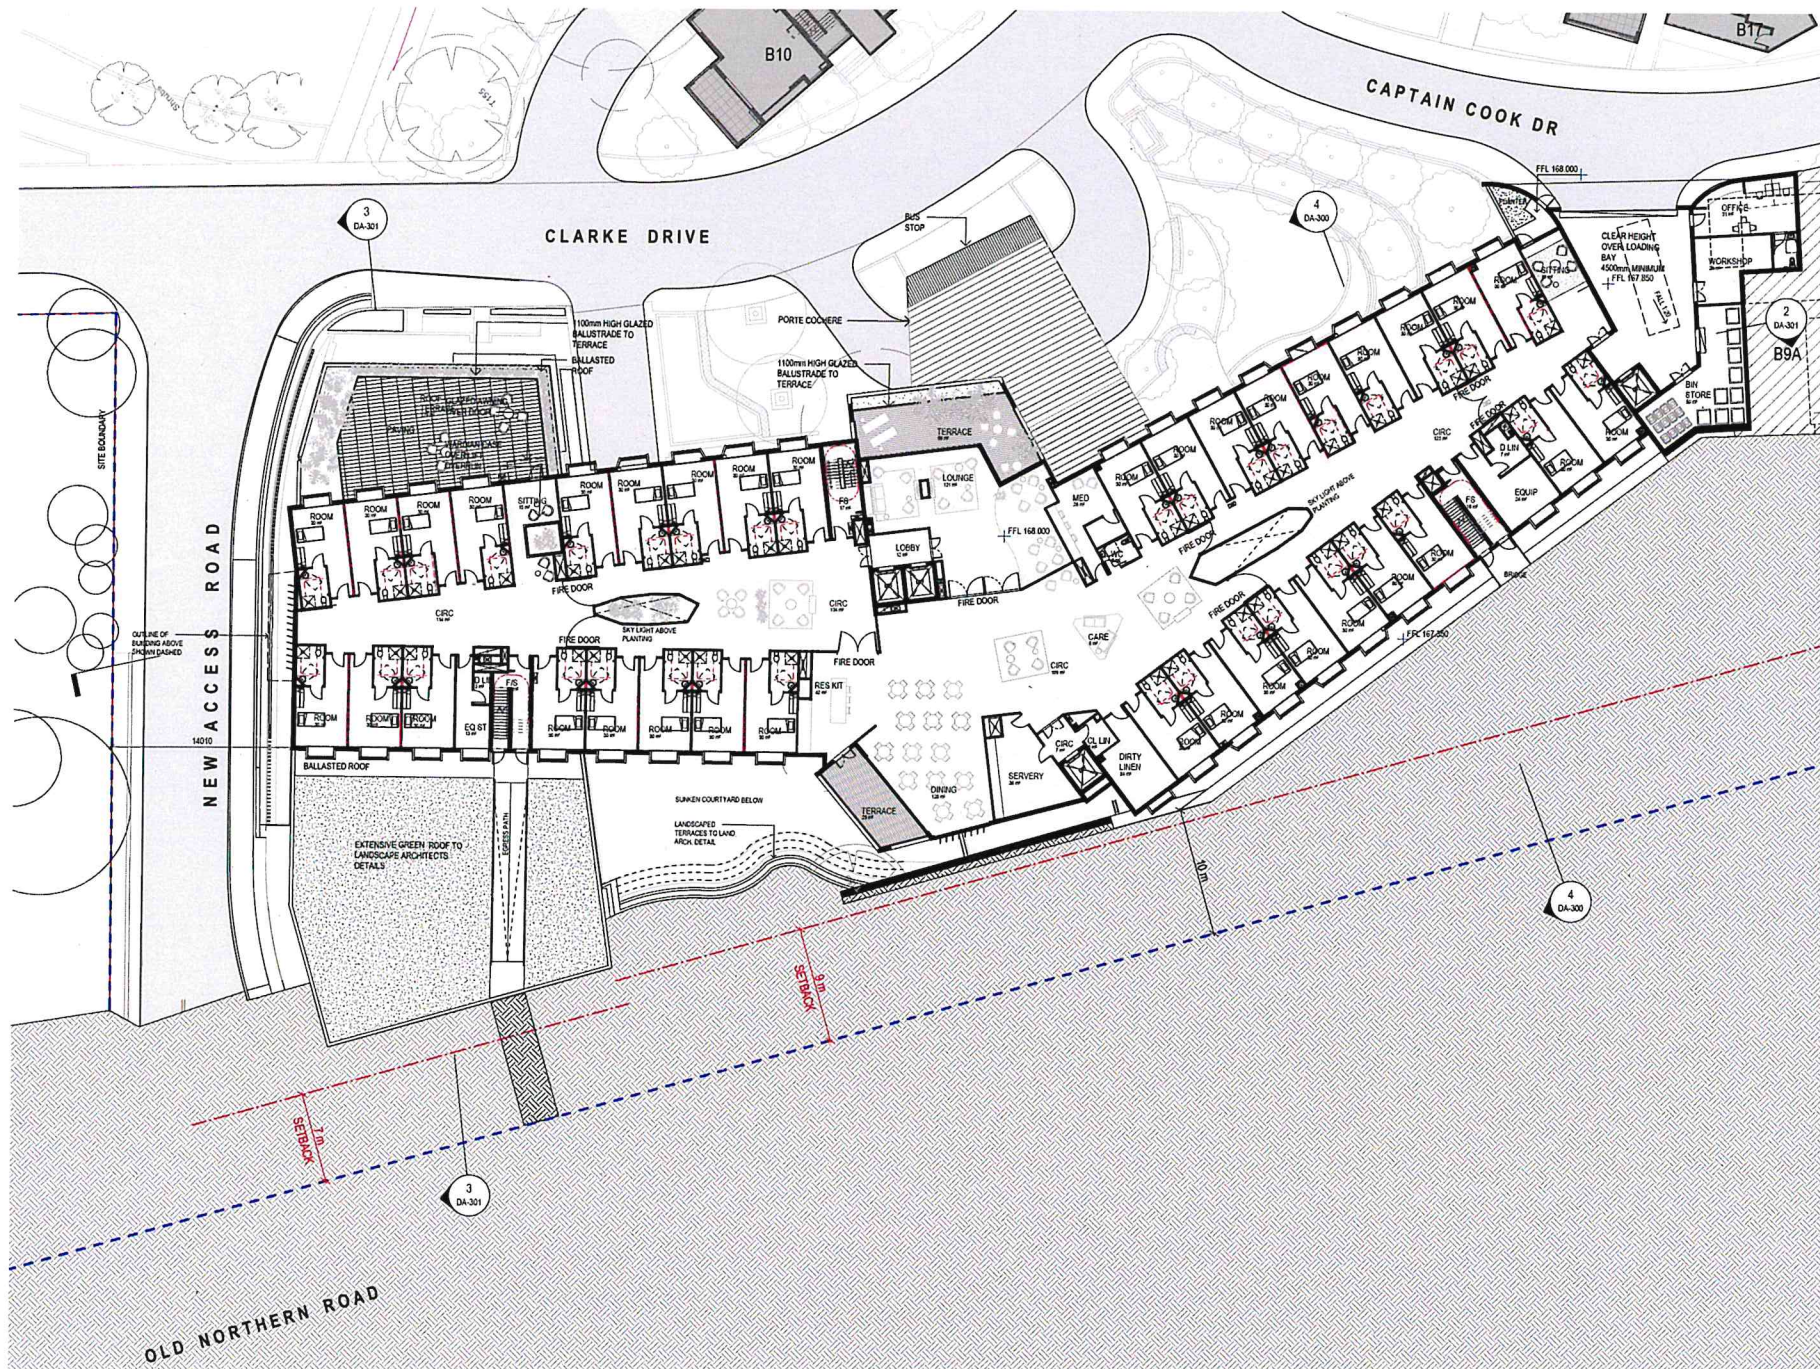

CONCEPTS AND INFORMATION CONTAINED IN THIS DRAWING ARE CONFIDENTIAL AND NOT BE REPRODUCED OR TRANSMITTED IN ANY FORM OR BY ANY MEANS, WITHOUT THE WRITTEN PERMISSION OF JACKSON TEECE. CONSULT WITH JACKSON TEECE FOR ANY REVISIONS. USE OF THIS DRAWING FOR ANY OTHER PROJECT WITHOUT THE WRITTEN PERMISSION OF JACKSON TEECE IS PROHIBITED. JACKSON TEECE SHALL BE RESPONSIBLE FOR ANY REVISIONS TO THIS DRAWING.


AMENDMENTS

ISSUE	DESCRIPTION	APPROVED	DATE
1	DEVELOPMENT APPLICATION	DL	14/07/18

LEGEND

- VILLAGE BOUNDARY LINES
- EXTENT OF DEVELOPMENT APPLICATION
- ▲ SITE ENTRY POINTS
- APT APARTMENT
- CU CONDENSER UNIT ROOM
- D DRYING COURT
- FS FIRE STAIR
- GF GROUND FLOOR
- 12% TREE PROTECTION ZONE AND TREE IDENTIFICATION NUMBER

KEY PLAN

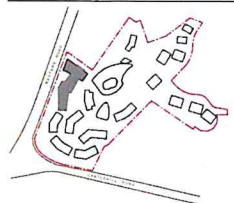

Shown on original


THIS DRAWING ISSUE HAS BEEN REVIEWED FOR

DA ISSUE

APPROVED BY: TW	DESIGNED BY: CW	
CLIENT ANGELICARE CASTLE HILL		
DRAWING FLOOR PLAN - LEVEL 1 - BUILDINGS 14 AND 18		
DATE 10/11/18	SCALE @ A1 1 : 200	DRAWN CR/PH
PROJECT No. 2016056 A	DISC. DRAWING No. DA-142	ISSUE 1
PROJECT KILVINTON & DOROTHY MOWLL COURT RENEWAL		

Lot 1, Pier 8-g, 23 Hickson Road
Wahiba Bay New South Wales 2000 Australia
T 61 8 9396 2722 F 61 8 9396 1100
E info@jacksonteece.com
Jackson Teece (Sydney) Pty Ltd
Trading as Jackson Teece
ABN 62 624 874 896
Financial Institutions: Easysave Bank (Pty) Ltd, John Goss (1994) Ltd, Easysave Bank (Pty) Ltd

JACKSON TEECE

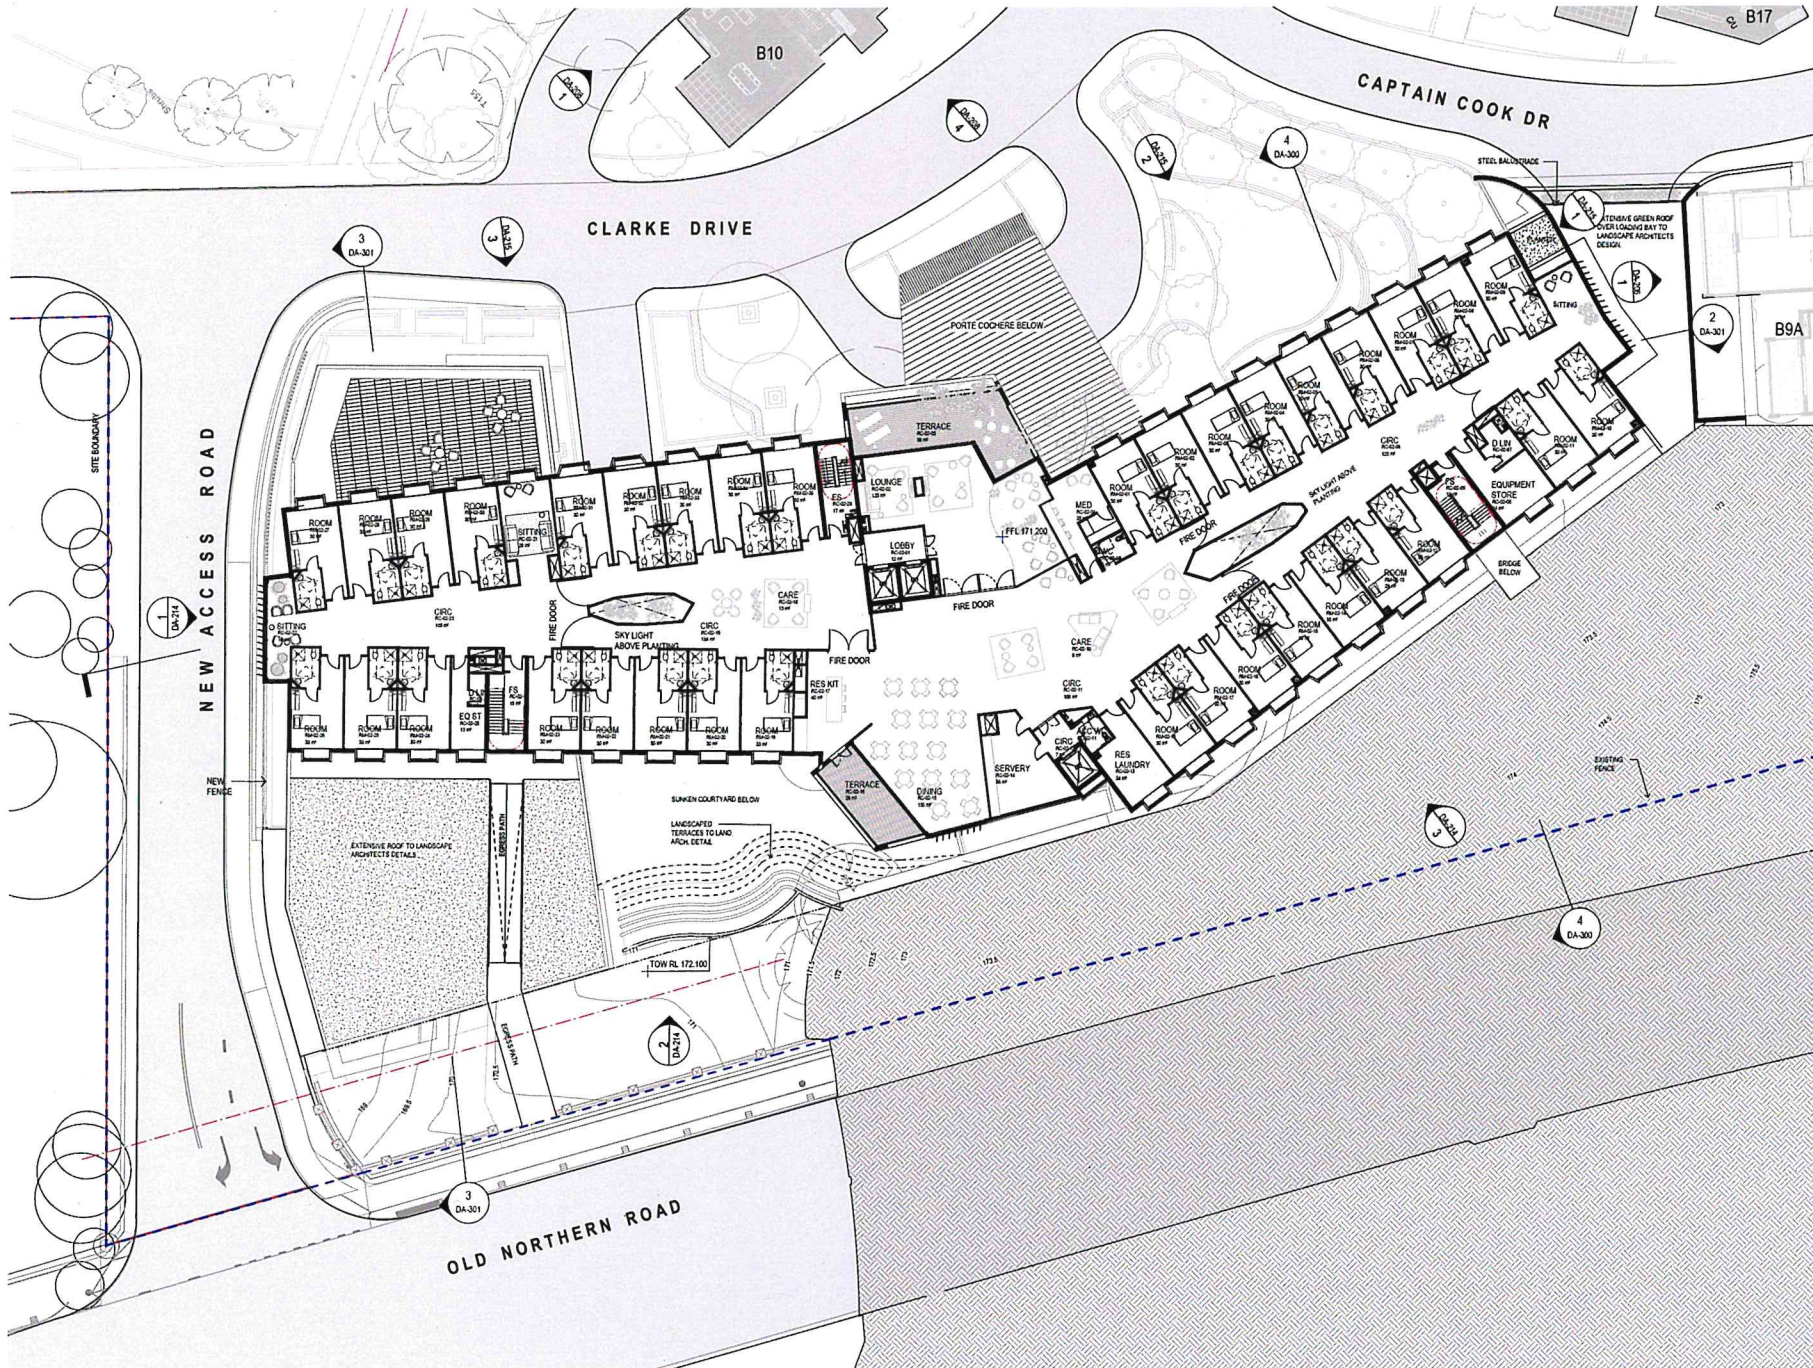


CONCEPTS AND INFORMATION CONTAINED IN THIS DRAWING ARE CONFIDENTIAL AND NOT BE REPRODUCED OR TRANSMITTED IN ANY FORM OR BY ANY MEANS, WITHOUT THE WRITTEN PERMISSION OF JACKSON TEECE. DO NOT SCALE THIS DRAWING. USE PRINTED DIMENSIONS ONLY. VERIFY ALL DIMENSIONS BEFORE COMMENCING ON-SITE WORK OR OFF-SITE FABRICATION. NOTIFY JACKSON TEECE OF ANY DISCREPANCIES AND SEE INSTRUCTIONS.

DATE	DESCRIPTION	APPROVED	DATE
1	DEVELOPMENT APPLICATION	DL	04/01/18



LEGEND	
—	VILLAGE BOUNDARY LINES
—	EXTENT OF DEVELOPMENT APPLICATION
▲	SITE ENTRY POINTS
AP1	APARTMENT
CU1	CONDENSER UNIT ROOM
D	DRYING COURT
FS	FIRE STAR
GF	GROUND FLOOR
T81	TREE PROTECTION ZONE AND TREE IDENTIFICATION NUMBER

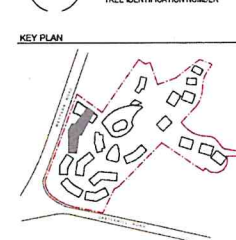

50mm on original
THIS DRAWING ISSUE HAS BEEN REVIEWED FOR

DA ISSUE

APPROVED BY: TW
CLIENT: ANGLICARE CASTLE HILL

DESIGNED BY: CW
ANGLICARE

DRAWING: FLOOR PLAN - LEVEL 2 - BUILDINGS 14 AND 18


DATE: 10/17/18 SCALE @ A1: 1:200 DRAWN: CR/PK

PROJECT NO.: 2016056 A DA-143 ISSUE: 1

PROJECT: KILVINTON & DOROTHY MOWILL COURT RENEWAL

Lot 1, Pier 8-9, 23 Hickson Road
Villala Bay New South Wales 2209 Australia
T 61 8 9399 2722 F 61 8 9399 1150
E: info@jacksonteece.com.au
Jackson Teece Pty Ltd
Trading As Jackson Teece
ABN 12 619 817 209
Registered Architects (Sydney, New South Wales), Registered Engineers (Sydney, New South Wales)

JACKSON TEECE

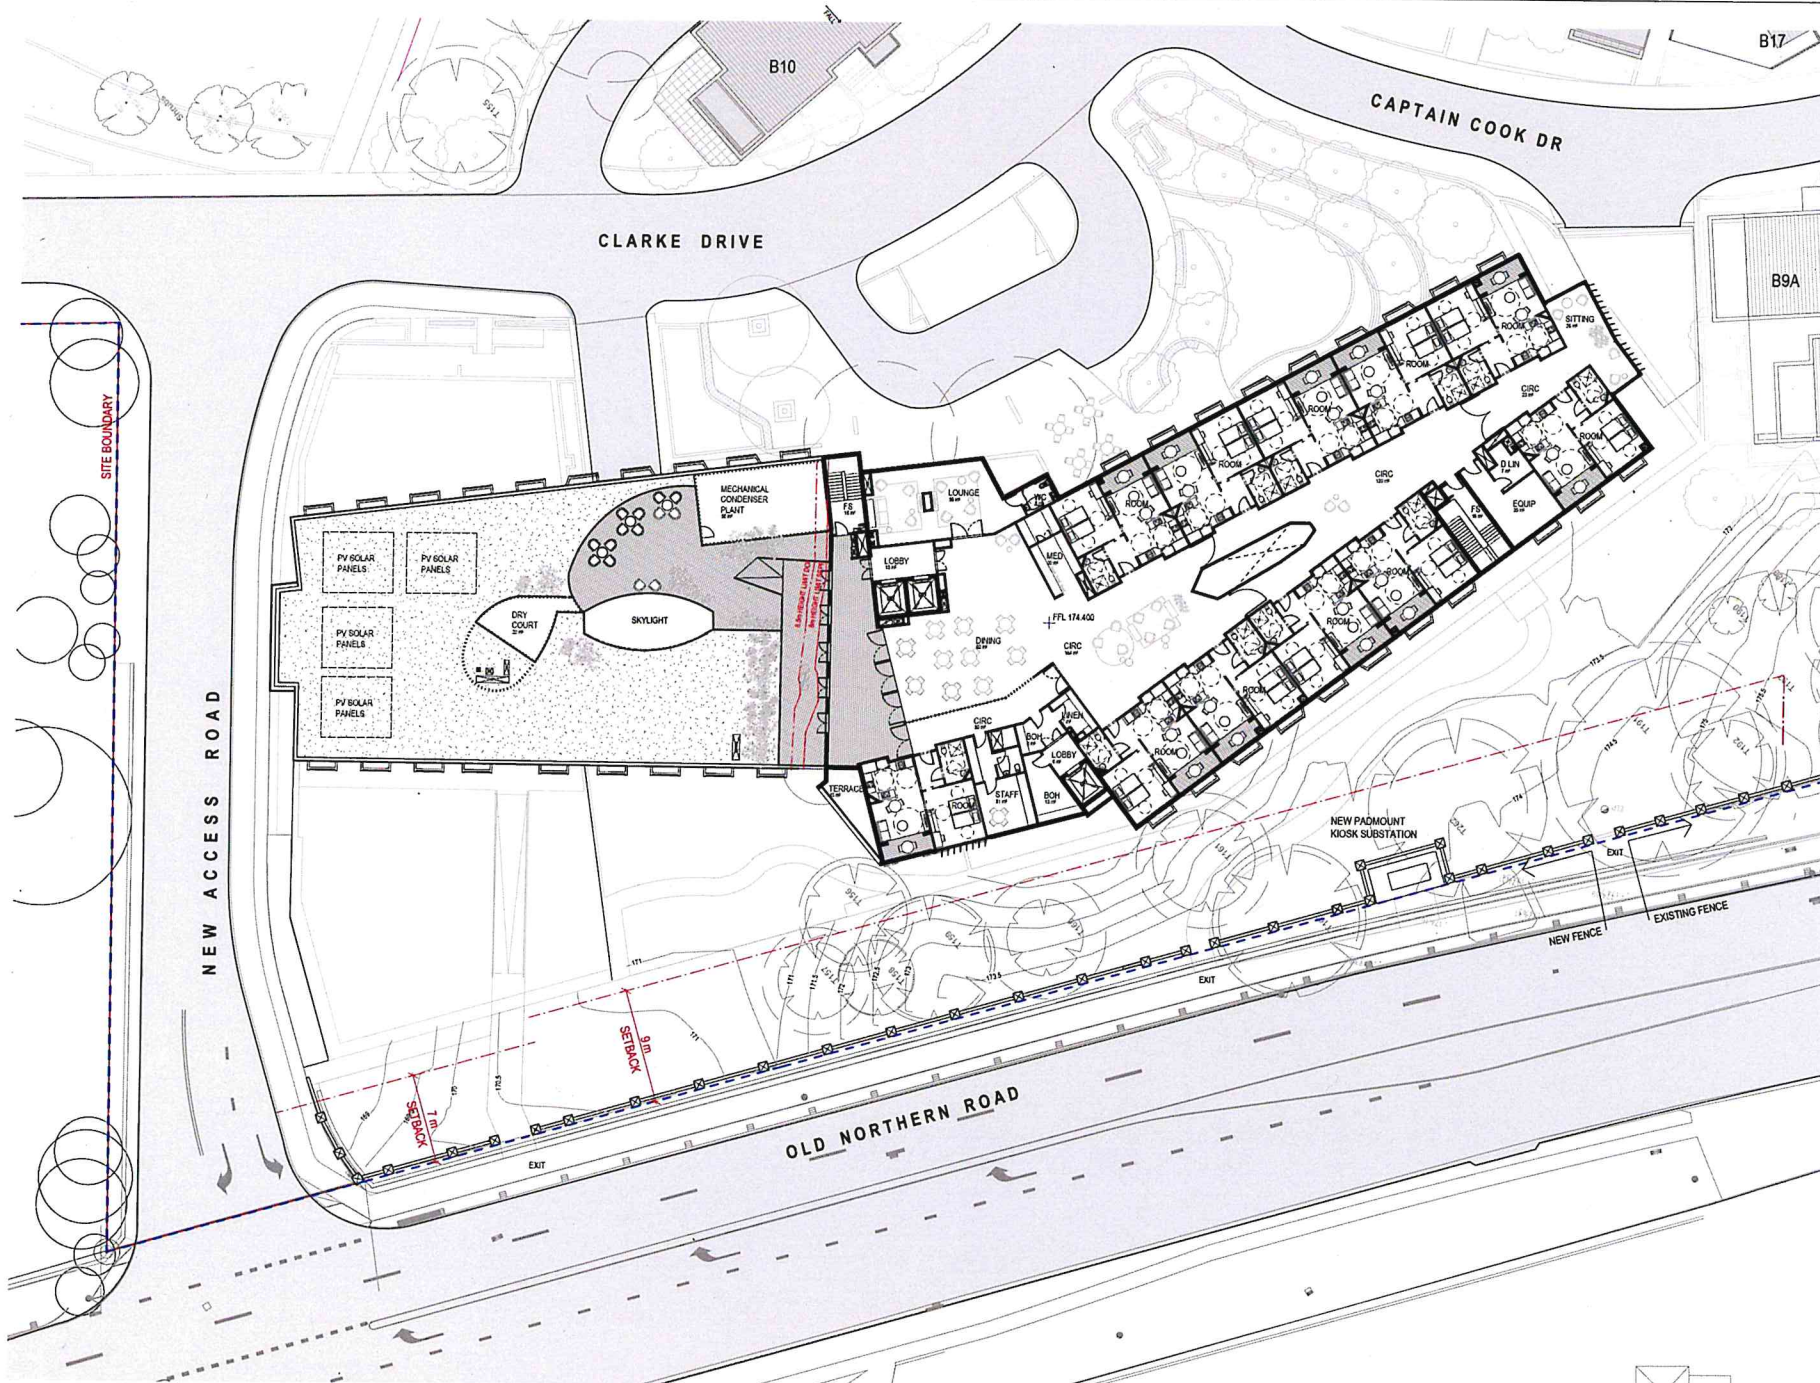

CONCEPTS AND INFORMATION CONTAINED IN THIS DRAWING ARE COPYRIGHT AND MAY NOT BE REPRODUCED IN WHOLE OR IN PART OR BY ANY MEANS, WITHOUT THE WRITTEN PERMISSION OF JACKSON TEECE. DO NOT SCALE THIS DRAWING. USE PROVIDED DIMENSIONS ONLY. VERIFY ALL DIMENSIONS, CONDITIONS BEFORE PROCEEDING WITH CONSTRUCTION. JACKSON TEECE WILL BE RESPONSIBLE FOR ANY DISCREPANCIES AND SEE INSTRUCTIONS.

AMENDMENTS

ISSUE	DESCRIPTION	APPROVED	DATE
1	DEVELOPMENT APPLICATION	DL	5/4/21

- LEGEND**
- VILLAGE BOUNDARY LINES
 - EXTENT OF DEVELOPMENT APPLICATION
 - SITE ENTRY POINTS
 - APT APARTMENT
 - CU CONDENSER UNIT ROOM
 - D DRYING COURT
 - FS FIRE STAIR
 - GF GROUND FLOOR
 - TREE PROTECTION ZONE AND TREE IDENTIFICATION NUMBER



50mm on original
THIS DRAWING SHEET HAS BEEN REVIEWED FOR

DA ISSUE


APPROVED BY: TW
CLIENT: ANGLICARE CASTLE HILL
DRAWING: FLOOR PLAN - LEVEL 3 - BUILDINGS 14 AND 18
DATE: 10/17/18
SCALE: @ A1 1:200
PROJECT No: 2016056 A
PROJECT: KILVINTON & DOROTHY MOWLL COURT RENEWAL



DRAWN: CR/PK

ISSUE: 1

Lot 1, Pier 6-9, 23 Hickson Road
Wahiba Bay New South Wales 2000 Australia
T 61 2 9390 2702 F 61 2 9390 1320
E sydney@jacksonteece.com
Judea Treen, Chairman Wahiba Bay Ltd
Treasurer Judea Treen
ABN 12 643 817 400
Professional Architect (Sydney) (2012), Judea Treen (2012), David Hudson (2012)
JACKSON TEECE

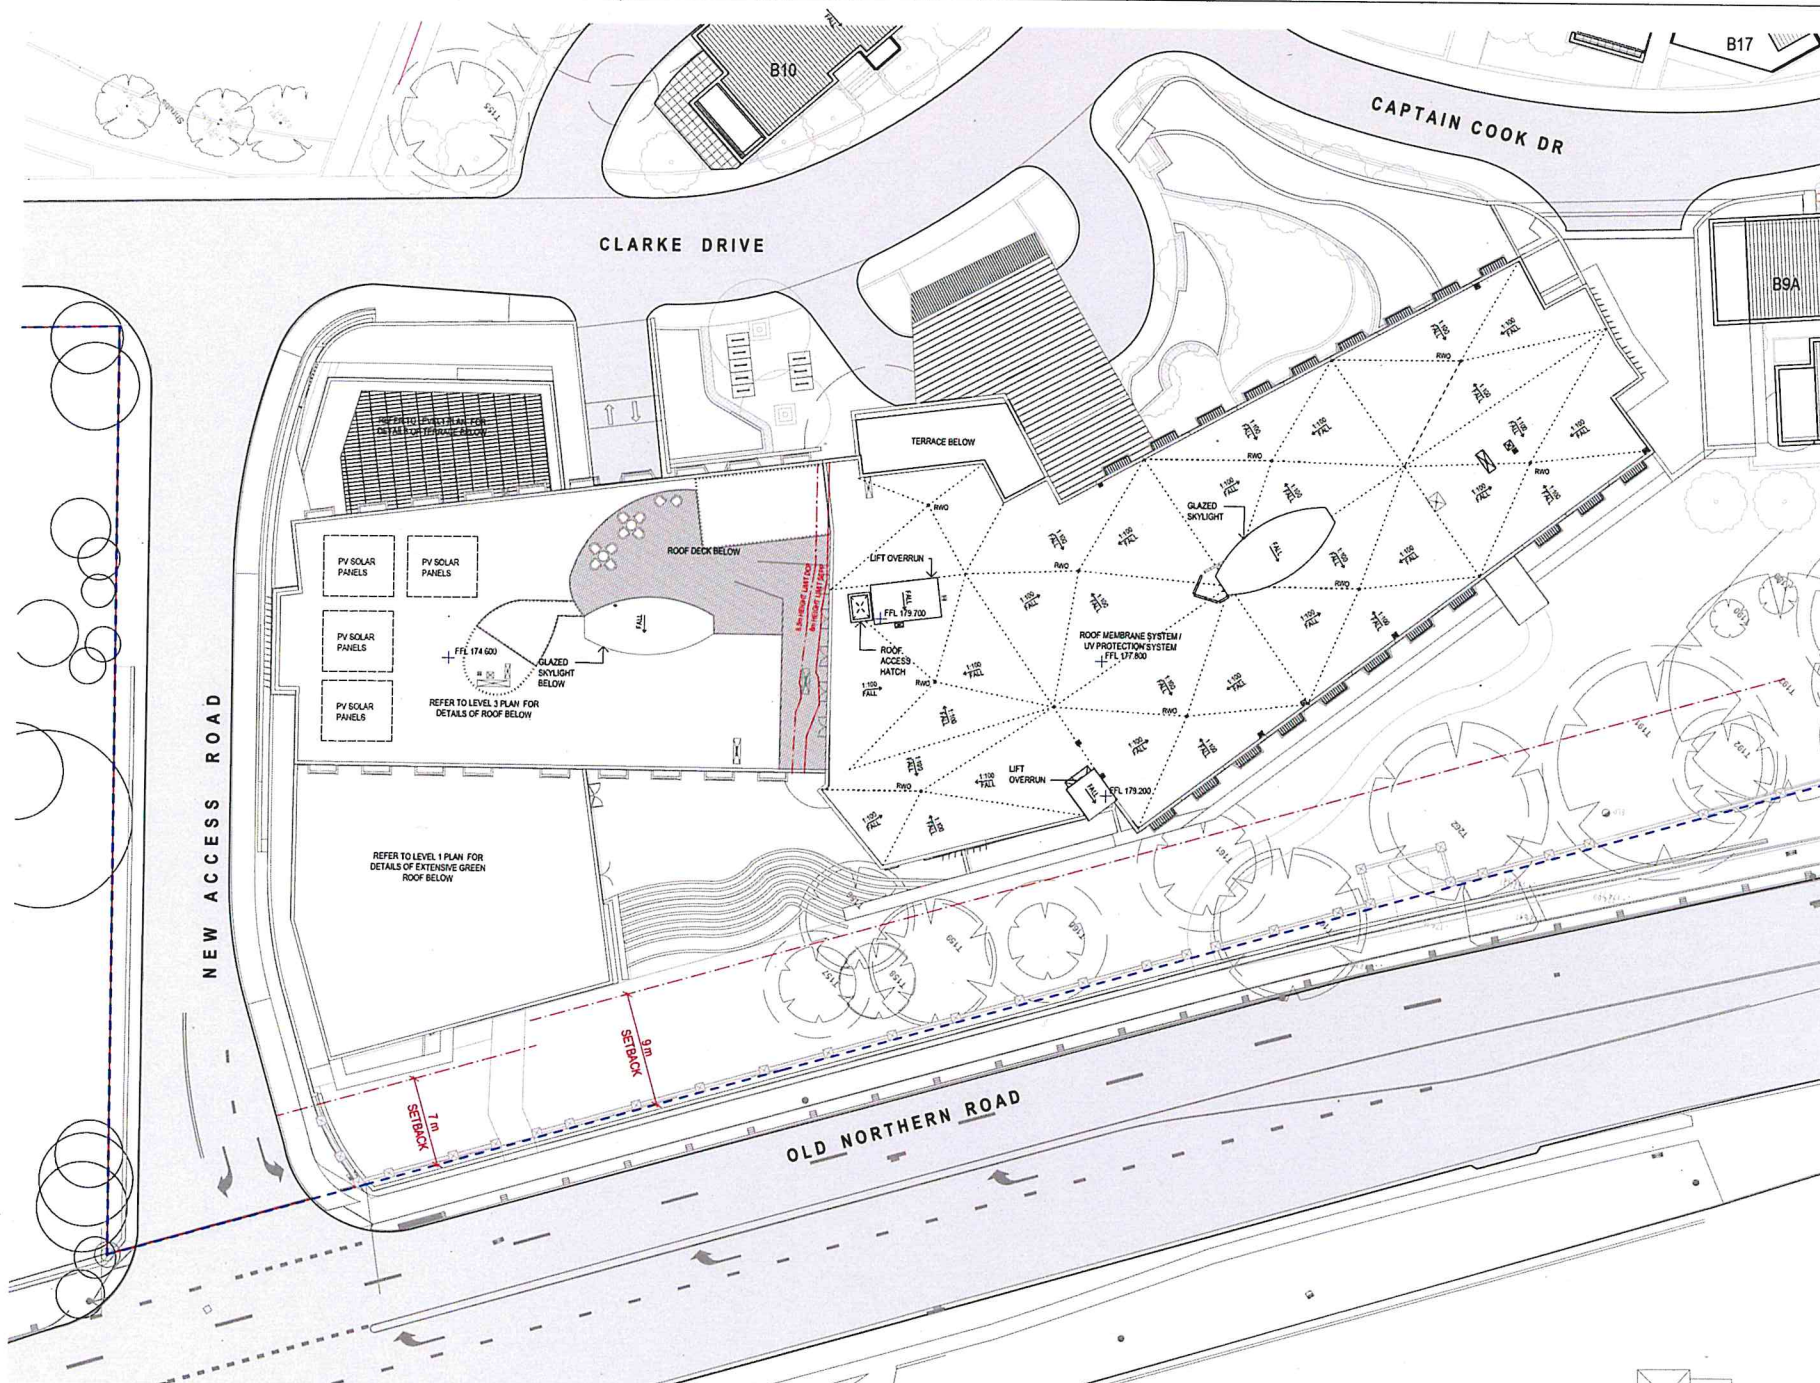

CONCEPTS AND INFORMATION CONTAINED IN THIS DRAWING ARE COPYRIGHT AND NOT BE REPRODUCED OR TRANSMITTED IN ANY FORM OR BY ANY MEANS, WITHOUT THE WRITTEN PERMISSION OF JACKSON TEECE. DO NOT SCALE THIS DRAWING. USE DIMENSIONS INDICATED ONLY. VERIFY ALL PROJECT CONDITIONS BEFORE USE. CONSULTING ENGINEER: JACKSON TEECE. ALL RIGHTS RESERVED. JACKSON TEECE OF ANY DISCREPANCY AND VERY INSTRUCTIONS.

AMENDMENTS

ISSUE	DESCRIPTION	APPROVED	DATE
1	DEVELOPMENT APPLICATION	DL	04/01/19

LEGEND

---	SETBACK LINE FROM BOUNDARY
---	EXTENT OF DEVELOPMENT APPLICATION
FS	FIRE STAR
RWO	RAIN WATER OUTLET

KEY PLAN



50mm on original

THIS DRAWING ISSUE HAS BEEN REVIEWED FOR

DA ISSUE

APPROVED BY:	CHECKED BY:
TW	CW
CLIENT:	ANGELICARE CASTLE HILL

DRAWING: ROOF PLAN - BUILDINGS 14 AND 18

DATE:	SCALE @ A1:	DRAWN:
10/17/18	1:200	CR/PK

PROJECT No:	DISCIP:	DRAWING No:	ISSUE
2016056 A	DA-145		1

PROJECT: KILVINTON & DOROTHY MOWLL COURT RENEWAL

Lot 1, Pier 8-9, 23 Hickson Road
Wahlab Bay New South Wales 2000 Australia
T 61 2 9590 2722 F 61 2 9590 1120
E info@jacksonteece.com.au
Jackson Teece (Australia) Pty Ltd
Trading as Jackson Teece
ABN 62 624 817 820
Incorporated in Australia, Registered Office: 10/101, John Gore Street, Sydney NSW 1500

JACKSON TEECE

CONCEPTS AND INFORMATION CONTAINED IN THIS DRAWING ARE CONFIDENTIAL AND MAY NOT BE REPRODUCED OR TRANSMITTED IN ANY FORM OR BY ANY MEANS, WITHOUT THE WRITTEN PERMISSION OF JACKSON TEECE. DO NOT SCALE THIS DRAWING. USE PLANNED DIMENSIONS ONLY. VERIFY ALL PROJECT DIMENSIONS BEFORE COMMENCING CONSTRUCTION. ALWAYS OBTAIN THE LATEST EDITIONS OF ALL STANDARDS AND SPECIFICATIONS. 

AMENDMENTS


ISSUE	DESCRIPTION	APPROVED	DATE
1	DEVELOPMENT APPLICATION	DL	24/03/14



LEGEND

- VILLAGE BOUNDARY LINES
- EXTENT OF DEVELOPMENT APPLICATION
- TREE PROTECTION ZONE AND TREE IDENTIFICATION NUMBER

KEY PLAN

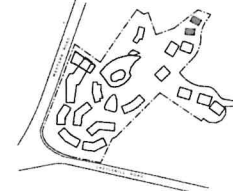

50mm on original
THIS DRAWING ISSUE HAS BEEN REVIEWED FOR

DA ISSUE

APPROVED BY: TWJ
CHECKED BY: CWJ
CLIENT: ANGLICARE CASTLE HILL

DRAWING: FLOOR PLAN - GROUND LEVEL - VILLAS 21A AND 21B

DATE: 10/17/18 SCALE @ A1: 1:200 DRAWN: RP

PROJECT No.: 2016056 A DA-160 ISSUE: 1

PROJECT: KILVINTON & DOROTHY MOWILL COURT RENEWAL


Lot 4, Pier 8-9, 23 Hickson Road
Wahlab Bay New South Wales 2000 Australia
T: +61 2 9550 2222 F: +61 2 9550 1550
E: sydney@jacksonteece.com
Jackson Teece Chartered Surveyors Pty Ltd
Trading as Jackson Teece
ABN 15 618 117 100
Residential Architecture: Jackson Teece (Pty) Ltd, 20/21 Gage Street, Sydney (NSW) 2000
Residential Architecture: Jackson Teece (Pty) Ltd, 20/21 Gage Street, Sydney (NSW) 2000

JACKSON TEECE

CONCEPTS AND INFORMATION CONTAINED IN THIS DRAWING ARE COPYRIGHTED AND MAY NOT BE REPRODUCED OR TRANSMITTED IN ANY FORM OR BY ANY MEANS, WITHOUT THE WRITTEN PERMISSION OF JACKSON TEECE. DO NOT SCALE THIS DRAWING. USE DIMENSIONS SHOWN ONLY. VERIFY ALL PROJECT CONDITIONS BEFORE COMMENCING ON SITE WORK OR ANY SITE FABRICATION. NOTIFY JACKSON TEECE OF ANY DISCREPANCIES AND OMISSIONS IMMEDIATELY.

AMENDMENTS


NO.	DESCRIPTION	APPROVED	DATE
1	DEVELOPMENT APPLICATION	DL	04/01/18

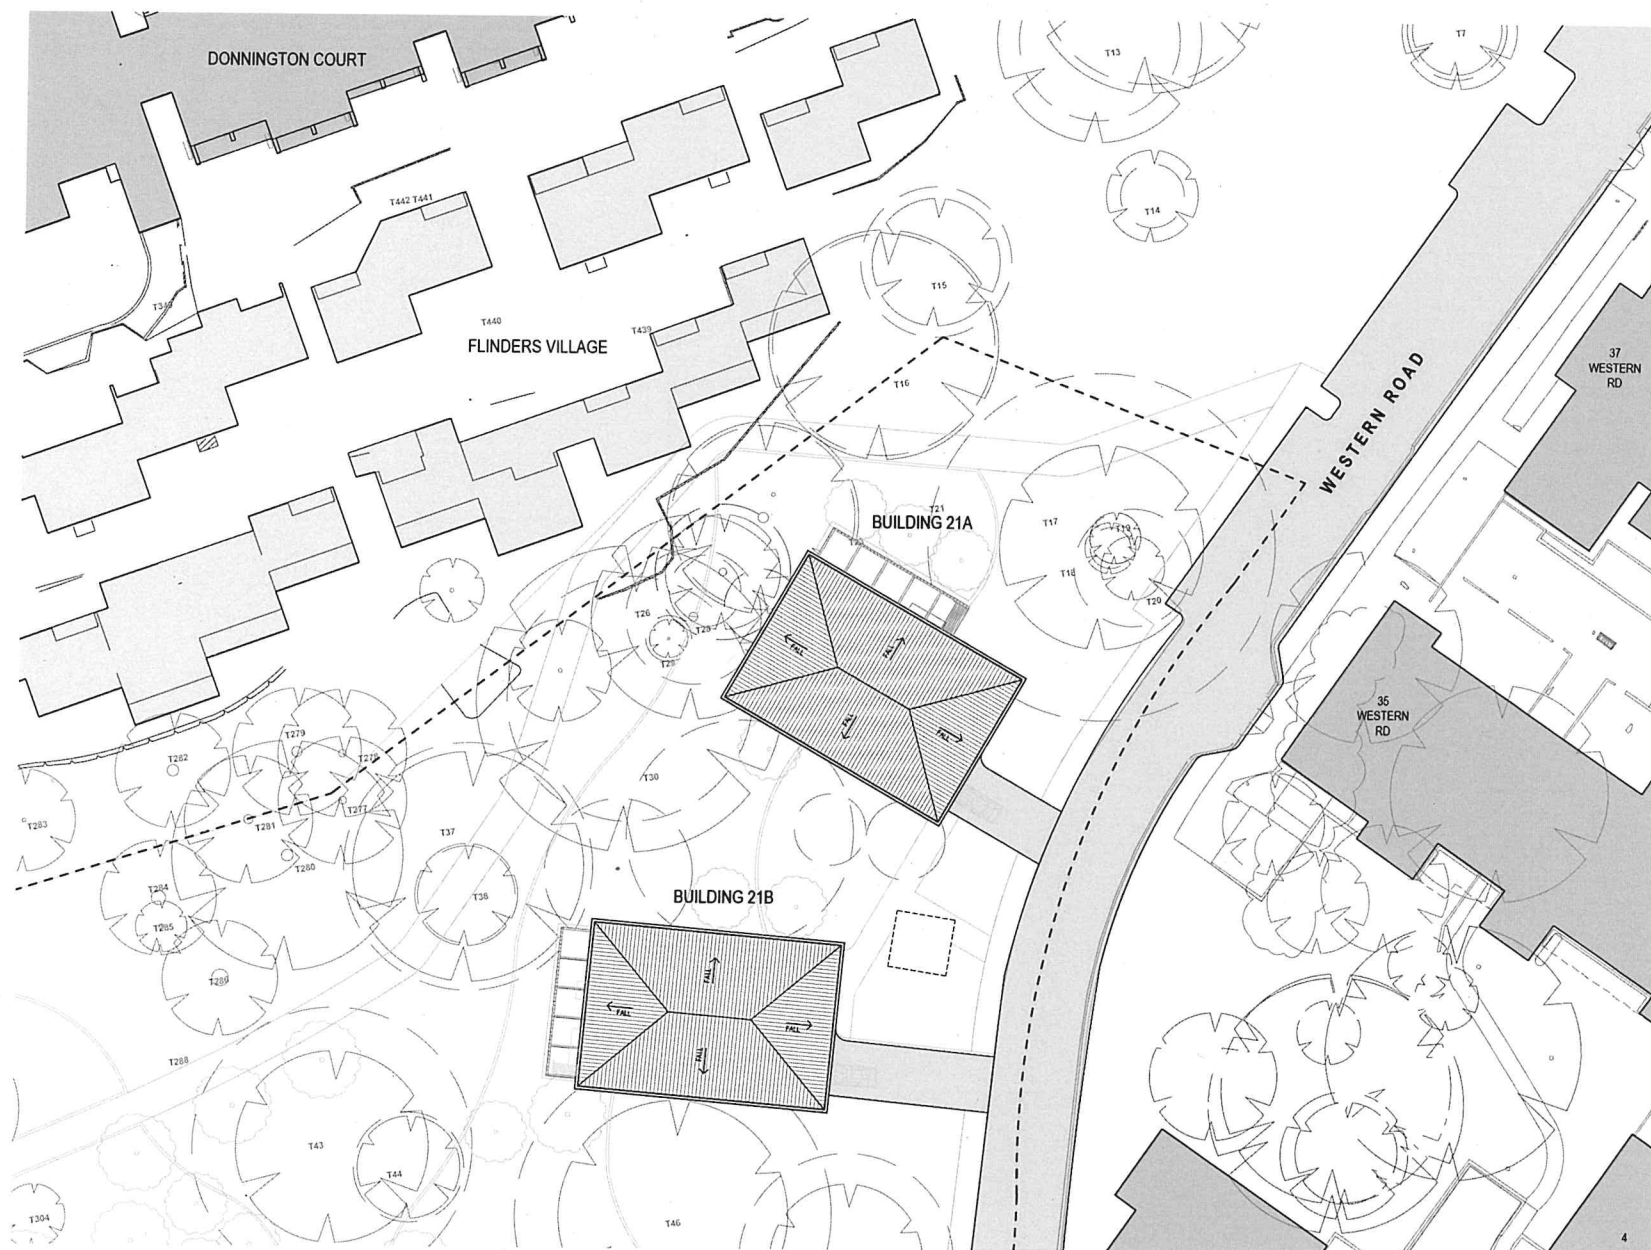

LEGEND

- VILLAGE BOUNDARY LINES
- EXTENT OF DEVELOPMENT APPLICATION
- (T21) TREE PROTECTION ZONE AND TREE IDENTIFICATION NUMBER

KEY PLAN

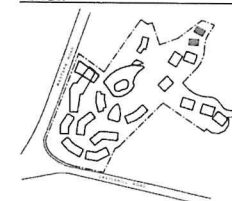

50mm on original

THIS DRAWING ISSUE HAS BEEN REVIEWED FOR

DA ISSUE

APPROVED BY: TW
 CLIENT: ANGLICARE CASTLE HILL
 DRAWING: ROOF PLAN - VILLAS 21A & 21B



DATE: 11/02/18 SCALE @ A1: 1:200 DRAWN: RP

PROJECT No: 2016056 A DA-161 ISSUE: 1

PROJECT: KILVINTON & DOROTHY MOWLL COURT RENEWAL

Lot 1, Pier 8-9, 23 Hickson Road
 Walsh Bay New South Wales 2000 Australia
 T 61 2 9290 2752 F 61 2 9290 1430
 E jteece@jacksonteece.com.au
 Jackson Teece (Sydney) Pty Ltd
 10/101-10/102-10/103-10/104-10/105-10/106-10/107-10/108-10/109-10/110-10/111-10/112-10/113-10/114-10/115-10/116-10/117-10/118-10/119-10/120-10/121-10/122-10/123-10/124-10/125-10/126-10/127-10/128-10/129-10/130-10/131-10/132-10/133-10/134-10/135-10/136-10/137-10/138-10/139-10/140-10/141-10/142-10/143-10/144-10/145-10/146-10/147-10/148-10/149-10/150-10/151-10/152-10/153-10/154-10/155-10/156-10/157-10/158-10/159-10/160-10/161-10/162-10/163-10/164-10/165-10/166-10/167-10/168-10/169-10/170-10/171-10/172-10/173-10/174-10/175-10/176-10/177-10/178-10/179-10/180-10/181-10/182-10/183-10/184-10/185-10/186-10/187-10/188-10/189-10/190-10/191-10/192-10/193-10/194-10/195-10/196-10/197-10/198-10/199-10/200-10/201-10/202-10/203-10/204-10/205-10/206-10/207-10/208-10/209-10/210-10/211-10/212-10/213-10/214-10/215-10/216-10/217-10/218-10/219-10/220-10/221-10/222-10/223-10/224-10/225-10/226-10/227-10/228-10/229-10/230-10/231-10/232-10/233-10/234-10/235-10/236-10/237-10/238-10/239-10/240-10/241-10/242-10/243-10/244-10/245-10/246-10/247-10/248-10/249-10/250-10/251-10/252-10/253-10/254-10/255-10/256-10/257-10/258-10/259-10/260-10/261-10/262-10/263-10/264-10/265-10/266-10/267-10/268-10/269-10/270-10/271-10/272-10/273-10/274-10/275-10/276-10/277-10/278-10/279-10/280-10/281-10/282-10/283-10/284-10/285-10/286-10/287-10/288-10/289-10/290-10/291-10/292-10/293-10/294-10/295-10/296-10/297-10/298-10/299-10/300-10/301-10/302-10/303-10/304-10/305-10/306-10/307-10/308-10/309-10/310-10/311-10/312-10/313-10/314-10/315-10/316-10/317-10/318-10/319-10/320-10/321-10/322-10/323-10/324-10/325-10/326-10/327-10/328-10/329-10/330-10/331-10/332-10/333-10/334-10/335-10/336-10/337-10/338-10/339-10/340-10/341-10/342-10/343-10/344-10/345-10/346-10/347-10/348-10/349-10/350-10/351-10/352-10/353-10/354-10/355-10/356-10/357-10/358-10/359-10/360-10/361-10/362-10/363-10/364-10/365-10/366-10/367-10/368-10/369-10/370-10/371-10/372-10/373-10/374-10/375-10/376-10/377-10/378-10/379-10/380-10/381-10/382-10/383-10/384-10/385-10/386-10/387-10/388-10/389-10/390-10/391-10/392-10/393-10/394-10/395-10/396-10/397-10/398-10/399-10/400-10/401-10/402-10/403-10/404-10/405-10/406-10/407-10/408-10/409-10/410-10/411-10/412-10/413-10/414-10/415-10/416-10/417-10/418-10/419-10/420-10/421-10/422-10/423-10/424-10/425-10/426-10/427-10/428-10/429-10/430-10/431-10/432-10/433-10/434-10/435-10/436-10/437-10/438-10/439-10/440-10/441-10/442-10/443-10/444-10/445-10/446-10/447-10/448-10/449-10/450-10/451-10/452-10/453-10/454-10/455-10/456-10/457-10/458-10/459-10/460-10/461-10/462-10/463-10/464-10/465-10/466-10/467-10/468-10/469-10/470-10/471-10/472-10/473-10/474-10/475-10/476-10/477-10/478-10/479-10/480-10/481-10/482-10/483-10/484-10/485-10/486-10/487-10/488-10/489-10/490-10/491-10/492-10/493-10/494-10/495-10/496-10/497-10/498-10/499-10/500-10/501-10/502-10/503-10/504-10/505-10/506-10/507-10/508-10/509-10/510-10/511-10/512-10/513-10/514-10/515-10/516-10/517-10/518-10/519-10/520-10/521-10/522-10/523-10/524-10/525-10/526-10/527-10/528-10/529-10/530-10/531-10/532-10/533-10/534-10/535-10/536-10/537-10/538-10/539-10/540-10/541-10/542-10/543-10/544-10/545-10/546-10/547-10/548-10/549-10/550-10/551-10/552-10/553-10/554-10/555-10/556-10/557-10/558-10/559-10/560-10/561-10/562-10/563-10/564-10/565-10/566-10/567-10/568-10/569-10/570-10/571-10/572-10/573-10/574-10/575-10/576-10/577-10/578-10/579-10/580-10/581-10/582-10/583-10/584-10/585-10/586-10/587-10/588-10/589-10/590-10/591-10/592-10/593-10/594-10/595-10/596-10/597-10/598-10/599-10/600-10/601-10/602-10/603-10/604-10/605-10/606-10/607-10/608-10/609-10/610-10/611-10/612-10/613-10/614-10/615-10/616-10/617-10/618-10/619-10/620-10/621-10/622-10/623-10/624-10/625-10/626-10/627-10/628-10/629-10/630-10/631-10/632-10/633-10/634-10/635-10/636-10/637-10/638-10/639-10/640-10/641-10/642-10/643-10/644-10/645-10/646-10/647-10/648-10/649-10/650-10/651-10/652-10/653-10/654-10/655-10/656-10/657-10/658-10/659-10/660-10/661-10/662-10/663-10/664-10/665-10/666-10/667-10/668-10/669-10/670-10/671-10/672-10/673-10/674-10/675-10/676-10/677-10/678-10/679-10/680-10/681-10/682-10/683-10/684-10/685-10/686-10/687-10/688-10/689-10/690-10/691-10/692-10/693-10/694-10/695-10/696-10/697-10/698-10/699-10/700-10/701-10/702-10/703-10/704-10/705-10/706-10/707-10/708-10/709-10/710-10/711-10/712-10/713-10/714-10/715-10/716-10/717-10/718-10/719-10/720-10/721-10/722-10/723-10/724-10/725-10/726-10/727-10/728-10/729-10/730-10/731-10/732-10/733-10/734-10/735-10/736-10/737-10/738-10/739-10/740-10/741-10/742-10/743-10/744-10/745-10/746-10/747-10/748-10/749-10/750-10/751-10/752-10/753-10/754-10/755-10/756-10/757-10/758-10/759-10/760-10/761-10/762-10/763-10/764-10/765-10/766-10/767-10/768-10/769-10/770-10/771-10/772-10/773-10/774-10/775-10/776-10/777-10/778-10/779-10/780-10/781-10/782-10/783-10/784-10/785-10/786-10/787-10/788-10/789-10/790-10/791-10/792-10/793-10/794-10/795-10/796-10/797-10/798-10/799-10/800-10/801-10/802-10/803-10/804-10/805-10/806-10/807-10/808-10/809-10/810-10/811-10/812-10/813-10/814-10/815-10/816-10/817-10/818-10/819-10/820-10/821-10/822-10/823-10/824-10/825-10/826-10/827-10/828-10/829-10/830-10/831-10/832-10/833-10/834-10/835-10/836-10/837-10/838-10/839-10/840-10/841-10/842-10/843-10/844-10/845-10/846-10/847-10/848-10/849-10/850-10/851-10/852-10/853-10/854-10/855-10/856-10/857-10/858-10/859-10/860-10/861-10/862-10/863-10/864-10/865-10/866-10/867-10/868-10/869-10/870-10/871-10/872-10/873-10/874-10/875-10/876-10/877-10/878-10/879-10/880-10/881-10/882-10/883-10/884-10/885-10/886-10/887-10/888-10/889-10/890-10/891-10/892-10/893-10/894-10/895-10/896-10/897-10/898-10/899-10/900-10/901-10/902-10/903-10/904-10/905-10/906-10/907-10/908-10/909-10/910-10/911-10/912-10/913-10/914-10/915-10/916-10/917-10/918-10/919-10/920-10/921-10/922-10/923-10/924-10/925-10/926-10/927-10/928-10/929-10/930-10/931-10/932-10/933-10/934-10/935-10/936-10/937-10/938-10/939-10/940-10/941-10/942-10/943-10/944-10/945-10/946-10/947-10/948-10/949-10/950-10/951-10/952-10/953-10/954-10/955-10/956-10/957-10/958-10/959-10/960-10/961-10/962-10/963-10/964-10/965-10/966-10/967-10/968-10/969-10/970-10/971-10/972-10/973-10/974-10/975-10/976-10/977-10/978-10/979-10/980-10/981-10/982-10/983-10/984-10/985-10/986-10/987-10/988-10/989-10/990-10/991-10/992-10/993-10/994-10/995-10/996-10/997-10/998-10/999-10/1000-10/1001-10/1002-10/1003-10/1004-10/1005-10/1006-10/1007-10/1008-10/1009-10/1010-10/1011-10/1012-10/1013-10/1014-10/1015-10/1016-10/1017-10/1018-10/1019-10/1020-10/1021-10/1022-10/1023-10/1024-10/1025-10/1026-10/1027-10/1028-10/1029-10/1030-10/1031-10/1032-10/1033-10/1034-10/1035-10/1036-10/1037-10/1038-10/1039-10/1040-10/1041-10/1042-10/1043-10/1044-10/1045-10/1046-10/1047-10/1048-10/1049-10/1050-10/1051-10/1052-10/1053-10/1054-10/1055-10/1056-10/1057-10/1058-10/1059-10/1060-10/1061-10/1062-10/1063-10/1064-10/1065-10/1066-10/1067-10/1068-10/1069-10/1070-10/1071-10/1072-10/1073-10/1074-10/1075-10/1076-10/1077-10/1078-10/1079-10/1080-10/1081-10/1082-10/1083-10/1084-10/1085-10/1086-10/1087-10/1088-10/1089-10/1090-10/1091-10/1092-10/1093-10/1094-10/1095-10/1096-10/1097-10/1098-10/1099-10/1100-10/1101-10/1102-10/1103-10/1104-10/1105-10/1106-10/1107-10/1108-10/1109-10/1110-10/1111-10/1112-10/1113-10/1114-10/1115-10/1116-10/1117-10/1118-10/1119-10/1120-10/1121-10/1122-10/1123-10/1124-10/1125-10/1126-10/1127-10/1128-10/1129-10/1130-10/1131-10/1132-10/1133-10/1134-10/1135-10/1136-10/1137-10/1138-10/1139-10/1140-10/1141-10/1142-10/1143-10/1144-10/1145-10/1146-10/1147-10/1148-10/1149-10/1150-10/1151-10/1152-10/1153-10/1154-10/1155-10/1156-10/1157-10/1158-10/1159-10/1160-10/1161-10/1162-10/1163-10/1164-10/1165-10/1166-10/1167-10/1168-10/1169-10/1170-10/1171-10/1172-10/1173-10/1174-10/1175-10/1176-10/1177-10/1178-10/1179-10/1180-10/1181-10/1182-10/1183-10/1184-10/1185-10/1186-10/1187-10/1188-10/1189-10/1190-10/1191-10/1192-10/1193-10/1194-10/1195-10/1196-10/1197-10/1198-10/1199-10/1200-10/1201-10/1202-10/1203-10/1204-10/1205-10/1206-10/1207-10/1208-10/1209-10/1210-10/1211-10/1212-10/1213-10/1214-10/1215-10/1216-10/1217-10/1218-10/1219-10/1220-10/1221-10/1222-10/1223-10/1224-10/1225-10/1226-10/1227-10/1228-10/1229-10/1230-10/1231-10/1232-10/1233-10/1234-10/1235-10/1236-10/1237-10/1238-10/1239-10/1240-10/1241-10/1242-10/1243-10/1244-10/1245-10/1246-10/1247-10/1248-10/1249-10/1250-10/1251-10/1252-10/1253-10/1254-10/1255-10/1256-10/1257-10/1258-10/1259-10/1260-10/1261-10/1262-10/1263-10/1264-10/1265-10/1266-10/1267-10/1268-10/1269-10/1270-10/1271-10/1272-10/1273-10/1274-10/1275-10/1276-10/1277-10/1278-10/1279-10/1280-10/1281-10/1282-10/1283-10/1284-10/1285-10/1286-10/1287-10/1288-10/1289-10/1290-10/1291-10/1292-10/1293-10/1294-10/1295-10/1296-10/1297-10/1298-10/1299-10/1300-10/1301-10/1302-10/1303-10/1304-10/1305-10/1306-10/1307-10/1308-10/1309-10/1520-10/1521-10/1522-10/1523-10/1524-10/1525-10/1526-10/1527-10/1528-10/1529-10/1530-10/1531-10/1532-10/1533-10/1534-10/1535-10/1536-10/1537-10/1538-10/1539-10/1540-10/1541-10/1542-10/1543-10/1544-10/1545-10/1546-10/1547-10/1548-10/1549-10/1550-10/1551-10/1552-10/1553-10/1554-10/1555-10/1556-10/1557-10/1558-10/1559-10/1560-10/1561-10/1562-10/1563-10/1564-10/1565-10/1566-10/1567-10/1568-1

CONCEPTS AND INFORMATION CONTAINED IN THIS DRAWING ARE COPYRIGHT AND MAY NOT BE REPRODUCED IN WHOLE OR IN PART OR BY ANY MEANS, WITHOUT THE WRITTEN PERMISSION OF JACKSON TEECE. DO NOT SCALE THIS DRAWING. USE FOR INFORMATION ONLY. VENT ALL PROJECTS THROUGH THE PROJECT MANAGER. CONSULT THE MANAGER OF ANY DISCREPANCIES AND SEE INSTRUCTIONS.

AMENDMENTS

REV	DESCRIPTION	APPROVED	DATE
1	DEVELOPMENT APPLICATION	DL	04/03/18



LEGEND

- VILLAGE BOUNDARY LINES
- EXTENT OF DEVELOPMENT APPLICATION
- TREE PROTECTION ZONE AND TREE IDENTIFICATION NUMBER

KEY PLAN



50m on original

THIS DRAWING HAS BEEN REVIEWED FOR

DA ISSUE

APPROVED BY: TV
CLIENT: ANGLICARE CASTLE HILL

DRAWING: FLOOR PLAN - GROUND LEVEL - VILLAS 22, 23 AND 24

DATE: 11/16/18 SCALE: @ A1 1:200 DRAWN: RP

PROJECT No: 2016056 A DA-162 ISSUE: 1

PROJECT: KILVINGTON & DOROTHY MOWLL COURT RENEWAL


Lot 1, Plan B-0, 23 Hickson Road
Walls Bay New South Wales 2000 Australia
T 61 2 9590 2723 F 61 2 9590 1150
E: jackson@jacksonteece.com.au
Jackson Teece Pty Ltd
100 Years of Excellence
ANG 12-103 R17 000
Environmental Architecture: Thomas Barker (00000), John Goss (00000), David Hudson (00000)

JACKSON TEECE

CONCEPTS AND INFORMATION CONTAINED IN THIS DRAWING ARE COPYRIGHT AND NOT BE REPRODUCED OR TRANSMITTED IN ANY FORM OR BY ANY MEANS, WITHOUT THE WRITTEN PERMISSION OF JACKSON TEECE. DO NOT SCALE THIS DRAWING. THE PLANNED DEVELOPMENT ONLY. VISIT WWW.JACKSONTEECE.COM FOR THE LATEST DEVELOPMENT. USE OF THIS DRAWING IS LIMITED TO THE PROJECT AND SITE SPECIFIC. JACKSON TEECE IS NOT RESPONSIBLE FOR ANY CONSEQUENCES OF THE USE OF THIS DRAWING.

AMENDMENTS

DATE	DESCRIPTION	APPROVED	DATE
1	DEVELOPMENT APPLICATION	DL	04/01/11

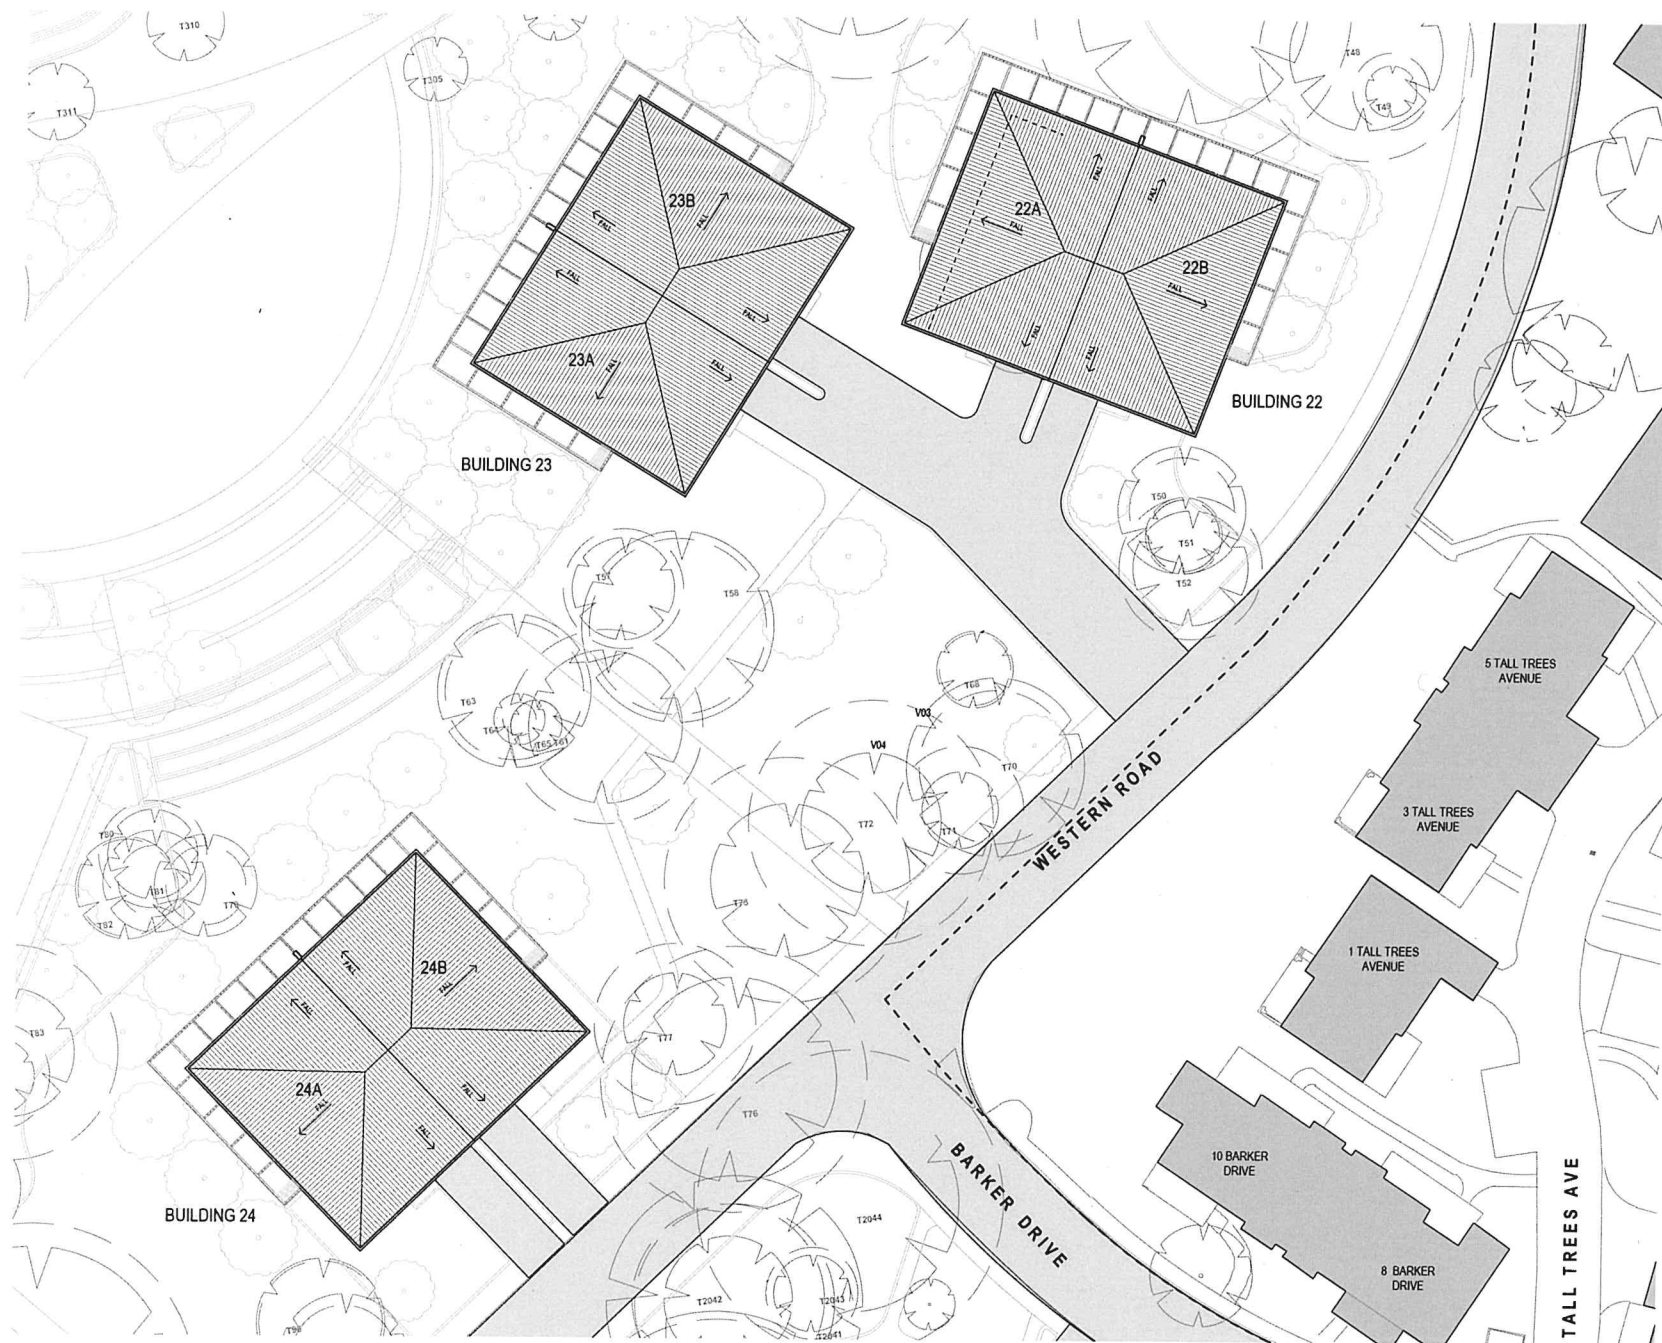

LEGEND

- VILLAGE BOUNDARY LINES
- EXTENT OF DEVELOPMENT APPLICATION
- TREE PROTECTION ZONE AND TREE IDENTIFICATION NUMBER

KEY PLAN



50mm on original

THIS DRAWING HAS BEEN REVIEWED FOR

DA ISSUE

APPROVED BY: TW
CLIENT: ANGLICARE CASTLE HILL

DRAWING: ROOF PLAN - VILLAS 22, 23 AND 24

DATE: 11/16/18 SCALE @ A1: 1:200 DRAWN: RP

PROJECT No. 2016056 A DA-163 ISSUE 1

PROJECT: KILVINTON & DOROTHY MOWILL COURT RENEWAL

Lot 1, Pier 8-9, 23 Hickson Road
Wahia Bay New South Wales 2209 Australia
T 61 2 9590 2722 F 61 2 9390 1129
E info@jacksonteece.com
Jackson Teece Pty Ltd
Trading as Jackson Teece
ABN 15 619 817 300
Professional Architects, Planning & Engineers, 100-102 Glen Street, Mount Pleasant QLD 4215

JACKSON TEECE

AMENOMENTS

BU	DESCRIPTION	APPROVED	DATE
----	-------------	----------	------

Table 1

-

11



THE DRAWING ISSUE HAS BEEN REVIEWED FOR

FILED 10-20, 2011

PROJECT NO. _____ DISC. DRAWING NO. _____ 139

PROJECT

RENEWAL

JACKSON TEECH

JACKSON TEECH

CONCEPTS AND INFORMATION CONTAINED IN THIS DRAWING ARE CONFIDENTIAL AND MAY NOT BE REPRODUCED IN WHOLE OR PART OR BY ANY MEANS, WITHOUT THE WRITTEN PERMISSION OF JACKSON TEECE. TO AVOID THIS DRAWING, USE FOR INFORMATION ONLY. THIS PLAN, PROJECT, OR DRAWING IS FOR INFORMATION ONLY. COMMERCIAL OR OTHER USES WITHOUT THE WRITTEN PERMISSION OF JACKSON TEECE ARE PROHIBITED. JACKSON TEECE IS NOT RESPONSIBLE FOR ANY CONSEQUENCES OF ANY SUCH REUSE OR MISUSE.

AMENDMENTS

DATE	DESCRIPTION	APPROVED	DATE
1	DEVELOPMENT APPLICATION	DL	14/01/18

LEGEND

- VILLAGE BOUNDARY LINES
- EXTENT OF DEVELOPMENT APPLICATION
- T201 TREE PROTECTION ZONE AND TREE IDENTIFICATION NUMBER

KEY PLAN



50mm on original
THIS DRAWING ISSUE HAS BEEN REVIEWED FOR

DA ISSUE


APPROVED BY: TW
CLIENT: ANGLICARE CASTLE HILL
DRAWING: ROOF PLAN - VILLAS 25, 26 AND 27
DATE: 10/17/18
SCALE: @ A1
1 : 200
DRAWN: RP
PROJECT: KILVINTON & DOROTHY MOWILL COURT RENEWAL

DATE: 10/17/18
SCALE: @ A1
1 : 200
DRAWN: RP
PROJECT: KILVINTON & DOROTHY MOWILL COURT RENEWAL

PROJECT: KILVINTON & DOROTHY MOWILL COURT RENEWAL

Lot 1, Pier 8-9, 23 Hickson Road
Wahia Bay New South Wales 2000 Australia
T 61 2 9550 2722 F 61 2 9550 1820
E sydney@jacksonteece.com
Jackson Teece is a member of the Jackson Teece Group
Jackson Teece Group
Forwarded to: Jackson Teece Group, 23 Hickson Road, Wahia Bay, NSW 2000, Australia (P20)

JACKSON TEECE

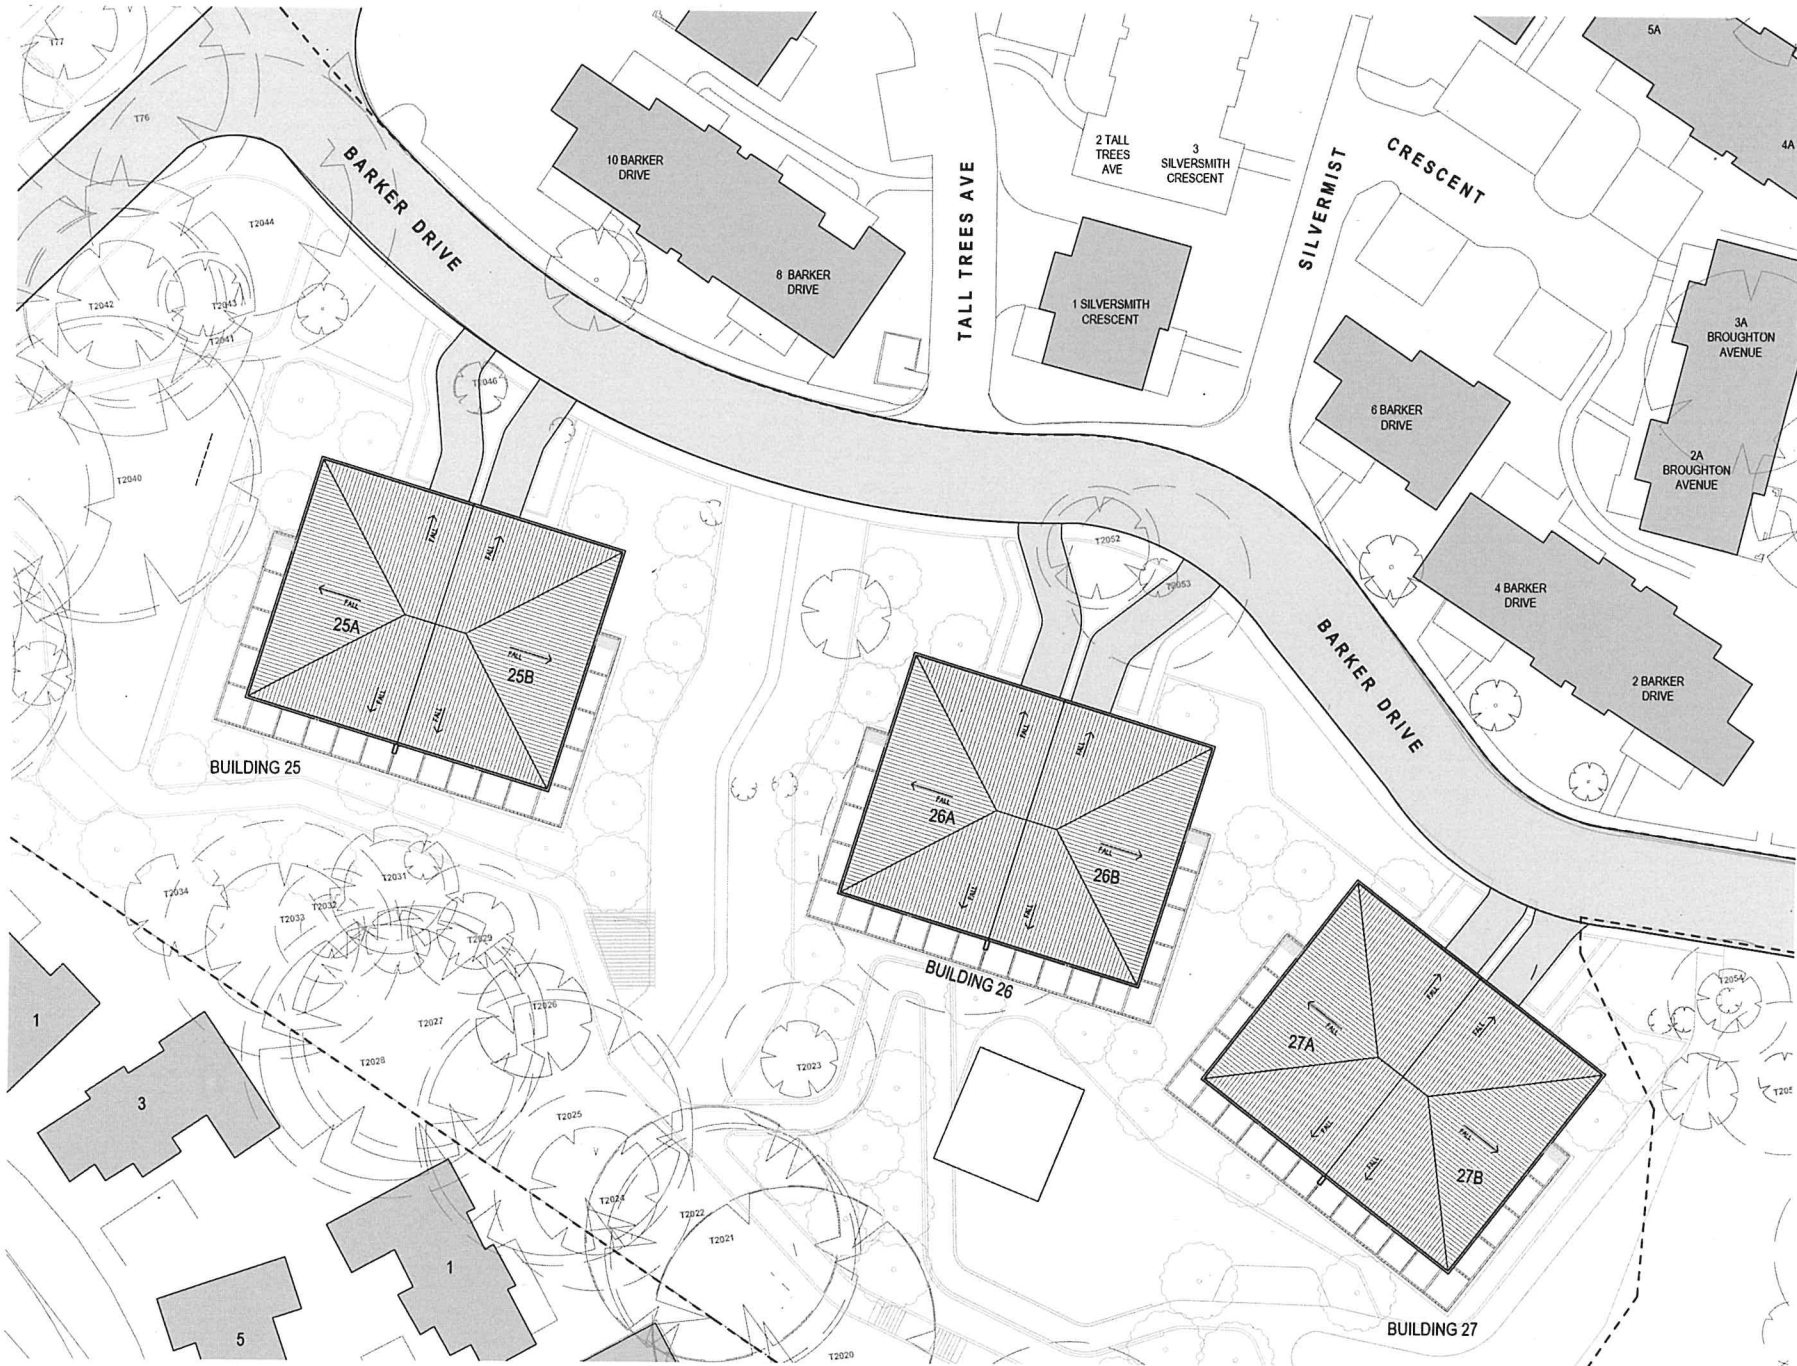

CONCEPTS AND INFORMATION CONTAINED IN THIS DRAWING ARE COPYRIGHT AND NOT BE REPRODUCED OR TRANSMITTED IN ANY FORM OR BY ANY MEANS, WITHOUT THE WRITTEN PERMISSION OF JACKSON TEECE. DO NOT SCALE THIS DRAWING. USE THE DIMENSIONS SHOWN ONLY. VISUAL PRESENTATION OF PROPOSED WORK. COMMENCEMENT OF WORK ON SITE. ANY AMENDMENTS TO THIS DRAWING SHALL BE MADE BY JACKSON TEECE OR ANY SUBCONTRACTOR AND NOT BY THE CLIENT.

AMENDMENTS


NO.	DESCRIPTION	APPROVED	DATE
1	DEVELOPMENT APPLICATION	DK	04/01/18



1 CASTLE HILL RD ELEVATION
SCALE 1:200



2 OLD NORTHERN ROAD ELEVATION
SCALE 1:200

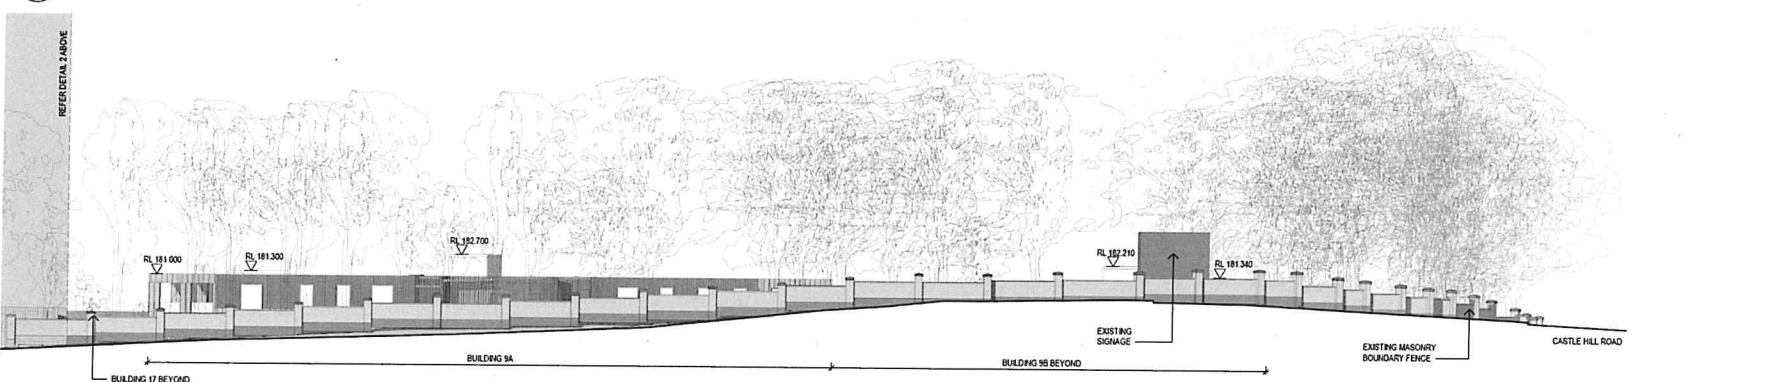


3 OLD NORTHERN ROAD ELEVATION
SCALE 1:200

NOTES

- MAXIMUM HEIGHT & CEILING HEIGHT CONTROL PLANES NOT SHOWN ON ELEVATIONS. FOR ADDITIONAL HEIGHT PLANE INFORMATION REFER TO DA-10 & RELEVANT SECTIONS.
- THE BUILDING HEIGHT IS BELOW THE MAXIMUM HEIGHT PLANE OF 8.5m. THERE ARE MINOR HEIGHT LEVEL EXCEPTIONS WHICH ARE INDICATED ON THE 3D HEIGHT PLANE DRAWINGS DA-10. THE HIGHEST OF THESE, THE LIFT OVERLUN & PLANT ROOM IS INDICATED WITH AN RL ON DRAWING. AN EXCEPTION IS BUILDING 13 WITH AN ADDITIONAL FLOOR.
- COLOURS ON THE ELEVATIONS ARE INDICATIVE TO ASSIST INTERPRETATION OF MATERIAL DIFFERENCES. REFER TO THE MATERIAL PALETTE ON SHEET.
- ALL FACADE WINDOWS TO APARTMENTS ARE TYPICALLY DOUBLE-GLAZED AWNING WINDOWS, EXCEPT FOR GLAZED SLIDING DOOR & GLAZED FIXED PANELS.
- FOR MORE INFORMATION REFER TO INDIVIDUAL BUILDING ELEVATIONS.

KEY PLAN

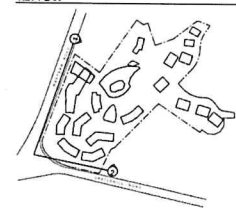

50m on original
THIS DRAWING SHALL BE REVIEWED FOR

DA ISSUE

APPROVED BY: TW
CHECKED BY: CW
CLIENT: ANGLICARE CASTLE HILL




DRAWING: STREET ELEVATIONS - OLD NORTHERN ROAD AND CASTLE HILL ROAD
DATE: 10/17/18
SCALE: @ A1 1:200
PROJECT NO: 2016056 A
DISC: DA-200
ISSUE: 1
PROJECT: KILVINTON & DOROTHY MOWLL COURT RENEWAL

Lot 1, Pier 8-9, 23 Rickman Road
Wahlab Bay New South Wales 2200 Australia
T 61 2 9290 2722 F 61 2 9290 1120
E jackson@jacksonteece.com.au
Jackson Teece (Australia) Pty Ltd
Trading as Jackson Teece
ABN 12 123 456 789
Incorporated in Australia. Director: Michael (Teece), John (Gunn), David (Hawkins) (2012)


JACKSON TEECE

AMENDMENTS


NO.	DESCRIPTION	APPROVED	DATE
1	DEVELOPMENT APPLICATION	JA	04/03/18

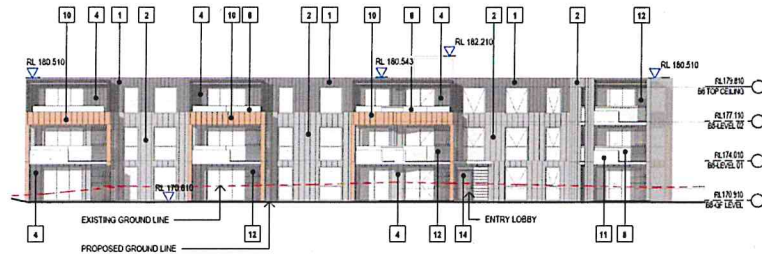

1 BUILDING 8 NORTH ELEVATION
SCALE 1:200

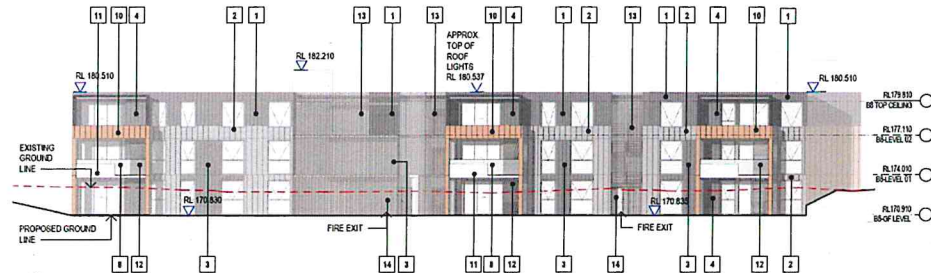

2 BUILDING 8 SOUTH ELEVATION
SCALE 1:200

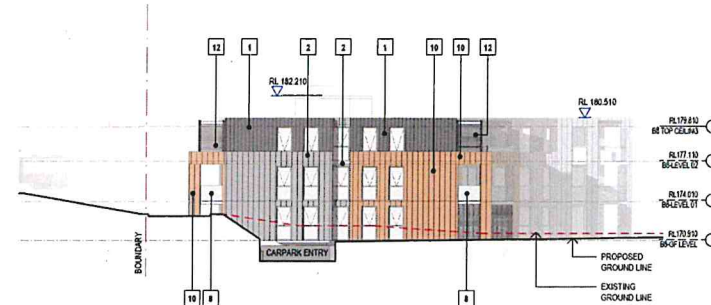

3 BUILDING 8 - NORTH ELEVATION



4 BUILDING 8 - SOUTH ELEVATION


NOTES

- LANDSCAPE IS NOT SHOWN ON ELEVATIONS TO SHOW FULL ELEVATION VIEW. REFER TO LANDSCAPE DOCUMENTS FOR NEW & EXISTING PLANTING.
- MAXIMUM HEIGHT & CEILING HEIGHT CONTROL PLANES ARE NOT SHOWN ON ELEVATIONS. FOR ADDITIONAL HEIGHT PLANE INFORMATION REFER TO DA-410 & RELEVANT SECTIONS.
- COLORS ON THE ELEVATIONS ARE INDICATIVE TO ASSIST INTERPRETATION OF MATERIAL DIFFERENCES. REFER TO THE MATERIAL PALETTE ON SHEET.
- ALL FACADE WINDOWS TO APARTMENTS ARE TYPICALLY DOUBLE-GLAZED ANIMING WINDOWS, EXCEPT FOR GLAZED SLIDING DOOR & GLAZED FIXED PANELS.

LEGEND

- EXISTING GROUND HEIGHT AT THE FACE OF THE ELEVATION SHOWN

KEY PLAN

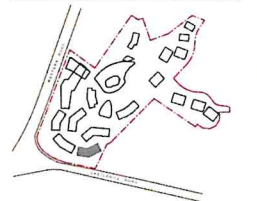

50mm on original
THIS DRAWING SHALL HAVE BEEN REVIEWED FOR

DA ISSUE

APPROVED BY: TWJ
CHECKED BY: CW
CLIENT: ANGLICARE CASTLE HILL
DRAWING: ELEVATIONS - BUILDING 8

DATE: 10/17/18
SCALE: @ A1
1:200
DRAWN: RP

PROJECT No.: 2016056 A
DISC.: DA-205
ISSUE: 1

PROJECT: KILVINTON & DOROTHY MOWILL COURT RENEWAL


Lot 1, Part B-9, 23 Hickson Road
Wahlab Bay New South Wales 2000 Australia
T: +61 2 9550 2222 F: +61 2 9550 1520
E: jteece@jacksonteece.com
Jackson Teece Chartered Professional Engineers
Trading as Jackson Teece
ABN: 62 617 171 171
Incorporated in Australia (Company Number: 121 111 111, 121 111 111, 121 111 111)

JACKSON TEECE



AMENDMENTS


ISSUE	DESCRIPTION	APPROVED	DATE
1	DEVELOPMENT APPLICATION	DL	14/03/18

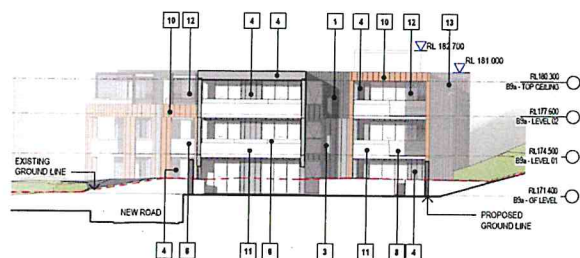


1 BUILDING 9A - NORTH ELEVATION



3 BUILDING 9A - EAST ELEVATION 1

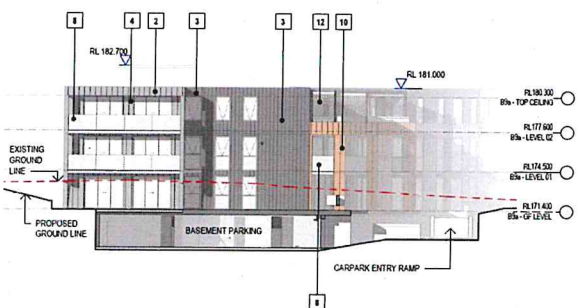

2 BUILDING 9A - SOUTH ELEVATION

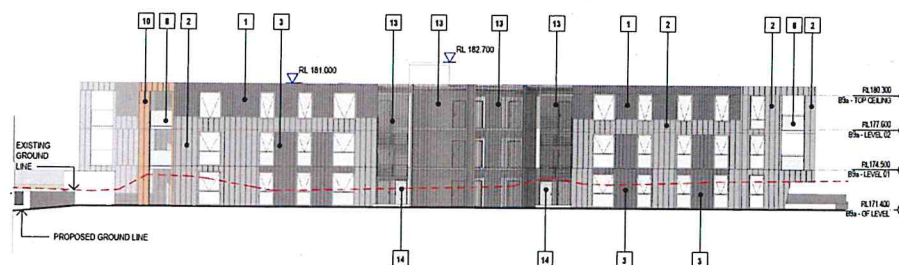

4 BUILDING 9A - WEST ELEVATION

NOTES

- LANDSCAPE IS NOT SHOWN ON ELEVATIONS TO SHOW FULL ELEVATION VIEW. REFER TO LANDSCAPE DOCUMENTS FOR NEW & EXISTING PLANTING.
- MAXIMUM HEIGHT & CEILING HEIGHT CONTROL PLANS ARE NOT SHOWN ON ELEVATIONS. FOR ADDITIONAL HEIGHT PLANE INFORMATION REFER TO DA-10 & RELEVANT SECTIONS.
- COLORS ON THE ELEVATIONS ARE INDICATIVE TO ASSIST INTERPRETATION OF MATERIAL DIFFERENCES. REFER TO THE MATERIAL PALETTE ON SHEET.
- ALL FACADE WINDOWS TO APARTMENTS ARE TYPICALLY DOUBLE-GLAZED AWNING WINDOWS, EXCEPT FOR GLAZED SLIDING DOOR & GLAZED FIXED PANELS.

LEGEND

--- EXISTING GROUND HEIGHT AT THE FACE OF THE ELEVATION SHOWN

KEY PLAN



MATERIALS PALETTE



50mm on original
THIS DRAWING ISSUE HAS BEEN REVIEWED FOR

DA ISSUE

APPROVED BY: TW
CLIENT: ANGELICARE CASTLE HILL

DRAWING: ELEVATIONS - BUILDING 9A

DATE: 10/17/18 SCALE @ A1: 1:200 DRAWN: RP

PROJECT No. 2016056 A DISCP. DRAWING No. DA-206 ISSUE: 1

PROJECT: KILVINTON & DOROTHY MOWLL COURT RENEWAL


Lot 1, Pier 6-9, 23 Hickson Road
Wahba Bay New South Wales 2000 Australia
T 61 2 9290 2722 F 61 2 9290 1120
E info@jackson-teece.com.au
Juliana Treen - Chairman Wahba Pty Ltd
Trish and Andrew Treen
ABN 61 649 847 200
Development Architecture - Christian Becker (2012), Julia Goss (2012), Daniel Hudson (2012)

JACKSON TEECE


CONCEPTS AND INFORMATION CONTAINED IN THIS DRAWING ARE CONFIDENTIAL AND NOT BE REPRODUCED OR TRANSMITTED IN ANY FORM OR BY ANY MEANS, WITHOUT THE WRITTEN PERMISSION OF JACKSON TEECE. DO NOT SCALE THIS DRAWING. USE PLANNED DIMENSIONS ONLY. VERIFY ALL IMPACT DIMENSIONS BEFORE CONSTRUCTION AND BEFORE ANY LIFT AND TRANSPORTATION. NOTIFY JACKSON TEECE OF ANY DISCREPANCIES AND SEEK INSTRUCTIONS.

AMENDMENTS


DATE	DESCRIPTION	APPROVED	DATE
1	DEVELOPMENT APPLICATION	RP	14/03/19

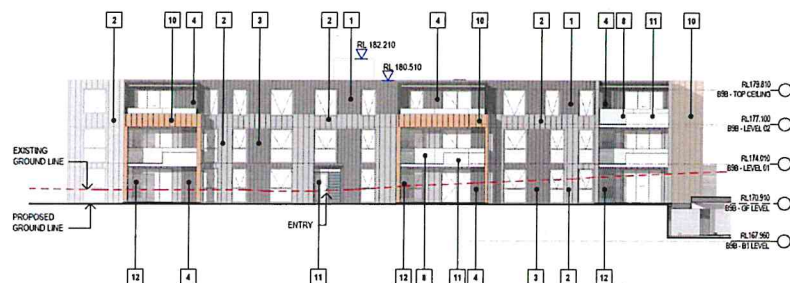


1 BUILDING 6B NORTH ELEVATION
SCALE 1:200

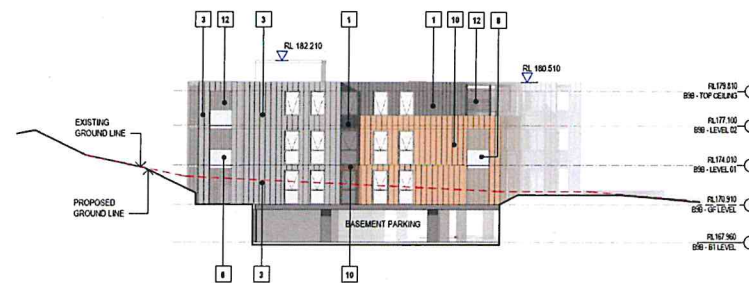

3 BUILDING 6B - EAST ELEVATION

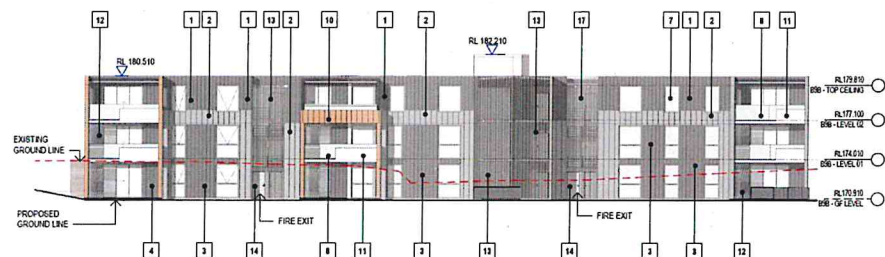

2 BUILDING 6B SOUTH ELEVATION
SCALE 1:200

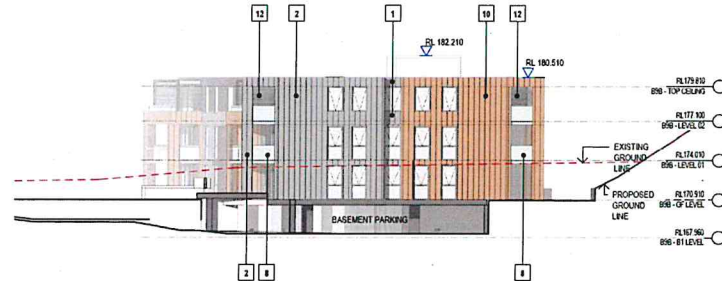

4 BUILDING 6B - WEST ELEVATION


NOTES

- LANDSCAPE IS NOT SHOWN ON ELEVATIONS TO SHOW FULL ELEVATION VIEW. REFER TO LANDSCAPE DOCUMENTS FOR NEW & EXISTING PLANTING.
- MAXIMUM HEIGHT & CEILING HEIGHT CONTROL PLANES ARE NOT SHOWN ON ELEVATIONS. FOR ADDITIONAL HEIGHT PLANE INFORMATION REFER TO DA-410 & RELEVANT SECTIONS.
- COLORS ON THE ELEVATIONS ARE INDICATIVE TO ASSIST INTERPRETATION OF MATERIAL DIFFERENCES. REFER TO THE MATERIAL PALETTE ON SHEET.
- ALL FACADE WINDOWS TO APARTMENTS ARE TYPICALLY DOUBLE-GLAZED AWNING WINDOWS, EXCEPT FOR GLAZED SLIDING DOOR & GLAZED FIXED PANELS.

LEGEND

--- EXISTING GROUND HEIGHT AT THE FACE OF THE ELEVATION SHOWN

KEY PLAN

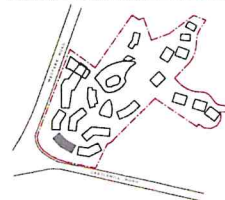

50mm on original
THE DRAWING SCALE HAS BEEN REVIEWED FOR

DA ISSUE

APPROVED BY: TTV
CLIENT: ANGLICARE CASTLE HILL
CHECKED BY: CW

DRAWING: ELEVATIONS - BUILDING 6B

DATE: 10/17/18 SCALE @ A1: 1:200 DRAWN: RP

PROJECT No. DISC. DRAWING No. 2016056 A DA-207 1

PROJECT: KILVINTON & DOROTHY MOWILL COURT RENEWAL

Lot 1, Part B-9, 33 Hickson Road
Wahlab Bay New South Wales 2080 Australia
T: +61 2 9550 2222 F: +61 2 9550 1450
E: j.teece@jacksonteece.com.au
Jackson Teece Chartered Professional Engineers
Trading as Jackson Teece
AEC Quality 100+
Professional Architect: Thomas Butler (19/03), Alan Gao (19/03), Richard Fildes (19/03)

JACKSON TEECE




CONCEPTS AND INFORMATION CONTAINED IN THIS DRAWING ARE CONFIDENTIAL AND MAY NOT BE REPRODUCED OR TRANSMITTED IN ANY FORM OR BY ANY MEANS, WITHOUT THE WRITTEN PERMISSION OF JACKSON TEECE. DO NOT SCALE THIS DRAWING. ALL DIMENSIONS SHOWN ON THIS DRAWING ARE TO BE USED FOR CONSTRUCTION. REFER TO THE PROJECT DESCRIPTION FOR FURTHER INFORMATION. REFER TO THE PROJECT DESCRIPTION FOR FURTHER INFORMATION.

DATE	DESCRIPTION	APPROVED	DATE
1	DEVELOPMENT APPLICATION	JA	04/10/18

- NOTES**
- LANDSCAPE IS NOT SHOWN ON ELEVATIONS TO SHOW FULL ELEVATION VIEW. REFER TO LANDSCAPE DOCUMENTS FOR NEW & EXISTING PLANTING.
 - MAXIMUM HEIGHT & CEILING HEIGHT CONTROL PLANES ARE NOT SHOWN ON ELEVATIONS. FOR ADDITIONAL HEIGHT PLANE INFORMATION REFER TO DA-410 & RELEVANT SECTIONS.
 - COLORS ON THE ELEVATIONS ARE INDICATIVE TO ASSIST INTERPRETATION OF MATERIAL DIFFERENCES. REFER TO THE MATERIAL PALETTE ON SHEET.
 - ALL FACADE WINDOWS TO APARTMENTS ARE TYPICALLY DOUBLE-GLAZED AIRING WINDOWS, EXCEPT FOR GLAZED SLIDING DOOR & GLAZED FIXED PANELS.

LEGEND

--- EXISTING GROUND HEIGHT AT THE FACE OF THE ELEVATION SHOWN.

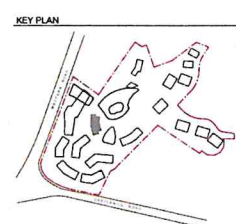

50mm on original
THIS DRAWING SCALE HAS BEEN REVERSED FOR

DA ISSUE


APPROVED BY: TW
CLIENT: ANGLICARE CASTLE HILL
DRAWING: ELEVATIONS - BUILDING 10

DATE: 10/17/18
SCALE: @ A1
1: 200
DRAWN: RP

PROJECT: KILVINTON & DOROTHY MOWILL COURT RENEWAL

Lot 1, Pier 8-9, 23 Hickman Road
Wahib Bay New South Wales 2000 Australia
T 61 8 9390 2722 F 61 8 9390 1150
E. jackson@jacksonteece.com.au
Jackson Teece Chartered Architects Pty Ltd
Trading as Jackson Teece
ABN 62 617 071 000
Registered Architects: Dennis Barker (1993), Julia Goss (1976), David Hudson (1992)


JACKSON TEECE

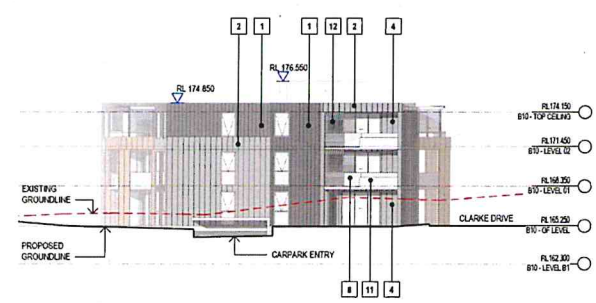


1 BUILDING 10 - NORTH ELEVATION



3 BUILDING 10 - EAST ELEVATION

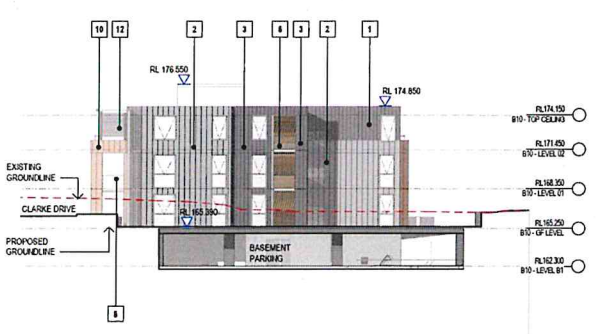

2 BUILDING 10 - SOUTH ELEVATION

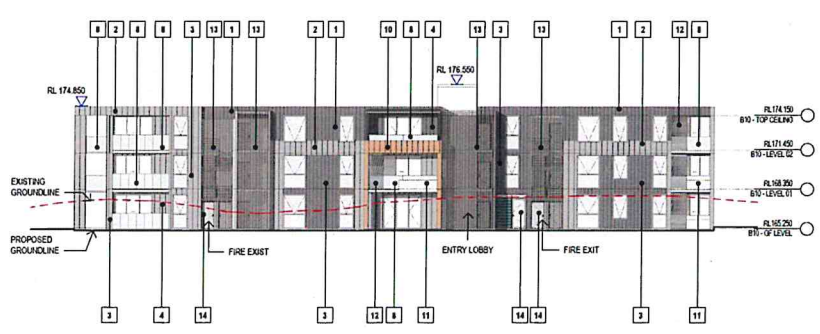


4 BUILDING 10 - WEST ELEVATION 1




AMENDMENTS


NO.	DESCRIPTION	APPROVED	DATE
1	DEVELOPMENT APPLICATION	PL	04/03/19

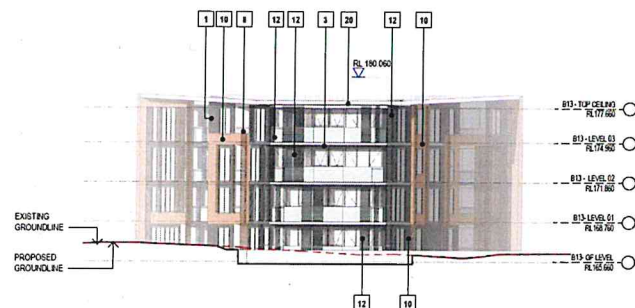

1 BUILDING 13 - NORTH ELEVATION
SCALE 1:200

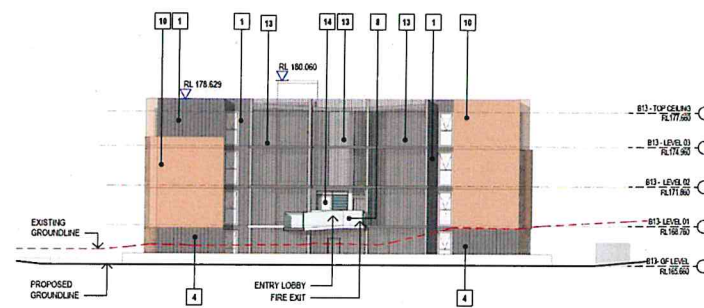

2 BUILDING 13 - SOUTH ELEVATION

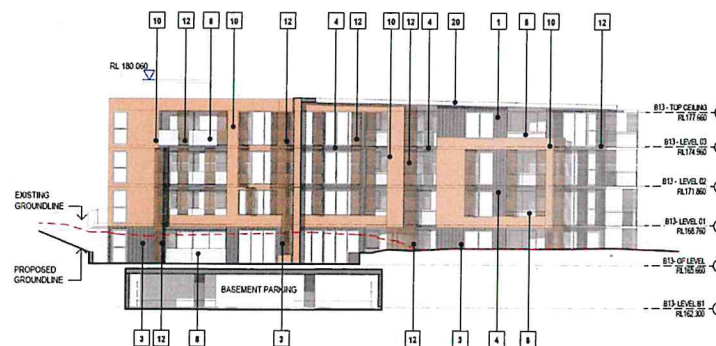

3 BUILDING 13 - EAST ELEVATION



4 BUILDING 13 - WEST ELEVATION

NOTES

- LANDSCAPE IS NOT SHOWN ON ELEVATIONS TO SHOW FULL ELEVATION VIEW. REFER TO LANDSCAPE DOCUMENTS FOR NEW & EXISTING PLANTING.
- MAXIMUM HEIGHT & CEILING HEIGHT CONTROL PLANES ARE NOT SHOWN ON ELEVATIONS. FOR ADDITIONAL HEIGHT PLANE INFORMATION REFER TO DA-410 & RELEVANT SECTIONS.
- COLOURS ON THE ELEVATIONS ARE INDICATIVE TO ASSIST INTERPRETATION OF MATERIAL DIFFERENCES. REFER TO THE MATERIAL PALETTE ON SHEET.
- ALL FACADE WINDOWS TO APARTMENTS ARE TYPICALLY DOUBLE-GLAZED AIRING WINDOWS, EXCEPT FOR GLAZED SLIDING DOOR & GLAZED FIXED PANELS.

LEGEND

- EXISTING GROUND HEIGHT AT THE FACE OF THE ELEVATION SHOWN.

KEY PLAN



50mm on original
THIS DRAWING ISSUE HAS BEEN REVIEWED FOR

DA ISSUE

APPROVED BY: TWJ
CHECKED BY: CW
CLIENT: ANGLICARE CASTLE HILL
DRAWING: ELEVATIONS - BUILDING 13

DATE: 10/17/18
SCALE: @ A1
1:200
DRAWN: RP
PROJECT: KILVINTON & DOROTHY MOWILL COURT RENEWAL

PROJECT: KILVINTON & DOROTHY MOWILL COURT RENEWAL

Lot 1, Pier 8-9, 23 Hickson Road
Yallah Bay New South Wales 2000 Australia
T 61 8 9390 2722 F 61 8 9390 1120
E info@jacksonteece.com.au
Jackson Teece Pty Ltd
Trading as Jackson Teece
ABN 62 624 987 400
Designated Architect: Jackson Teece Pty Ltd, 23/04/2019, David Hudson (23/04/2019)


JACKSON TEECE



CONCEPT AND INFORMATION CONTAINED IN THIS DRAWING ARE CONFIDENTIAL AND NOT BE REPRODUCED OR TRANSMITTED IN ANY FORM OR BY ANY MEANS, WITHOUT THE WRITTEN PERMISSION OF JACKSON TEECE. THIS DRAWING IS FOR INFORMATION ONLY. VERIFICATION OF ALL INFORMATION AND DIMENSIONS MUST BE OBTAINED FROM THE PROJECT ARCHITECT BEFORE CONSTRUCTION. THE CLIENT ACCEPTS THE INFORMATION AND DIMENSIONS SHOWN ON THIS DRAWING AND RELEASES JACKSON TEECE FROM ALL LIABILITY AND OBLIGATION.

AMENDMENTS


ISSUE	DESCRIPTION	APPROVED	DATE
1	DEVELOPMENT APPLICATION	DL	14/07/18

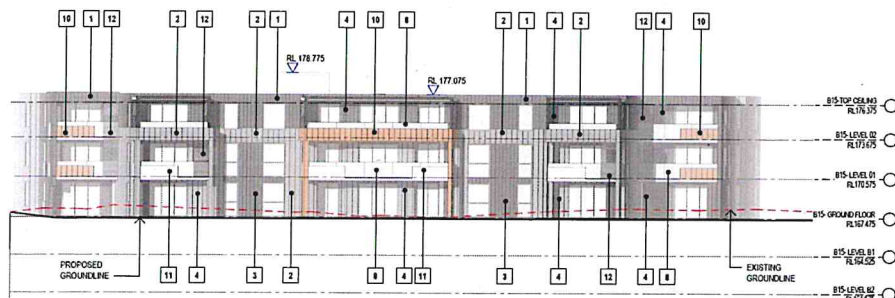

1 BUILDING 15 - NORTH ELEVATION



3 BUILDING 15 - EAST ELEVATION

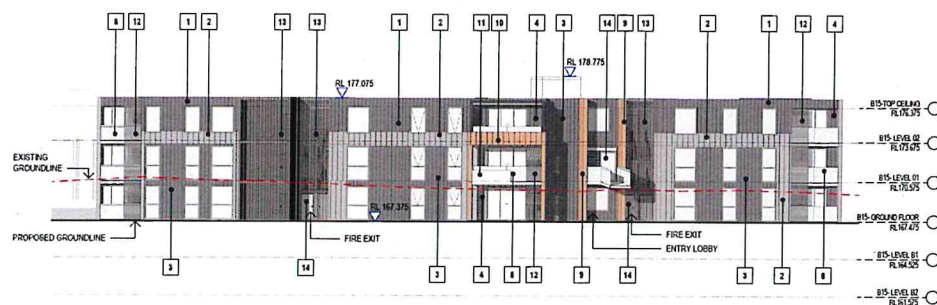

2 BUILDING 15 - SOUTH ELEVATION



4 BUILDING 15 - WEST ELEVATION


NOTES

- LANDSCAPE IS NOT SHOWN ON ELEVATIONS TO SHOW FULL ELEVATION VIEW. REFER TO LANDSCAPE DOCUMENTS FOR NEW & EXISTING PLANTING.
- MAXIMUM HEIGHT & CEILING HEIGHT CONTROL PLANES ARE NOT SHOWN ON ELEVATIONS. FOR ADDITIONAL HEIGHT PLANE INFORMATION REFER TO DA-410 & RELEVANT SECTIONS.
- COLORS ON THE ELEVATIONS ARE INDICATIVE TO ASSIST INTERPRETATION OF MATERIAL DIFFERENCES. REFER TO THE MATERIAL PALETTE ON SHEET.
- ALL FACADE WINDOWS TO APARTMENTS ARE TYPICALLY DOUBLE-GLAZED AWNING WINDOWS, EXCEPT FOR GLAZED SLIDING DOOR & GLAZED FIXED PANELS.

LEGEND

--- EXISTING GROUND HEIGHT AT THE FACE OF THE ELEVATION SHOWN

KEY PLAN

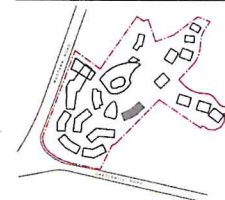

50mm on original

THE DRAWING VALUE HAS BEEN REVIEWED FOR

DA ISSUE

APPROVED BY: **TW** CHECKED BY: **CW**
CLIENT: **ANGLICARE CASTLE HILL**


DRAWING: **ELEVATIONS - BUILDING 15**

DATE: **10/17/18** SCALE: **@ A1 1:200** DRAWN: **RP**


PROJECT No.: **2016056 A** DISC: **DA-210** ISSUE: **1**

PROJECT: **KILVINTON & DOROTHY MOWILL COURT RENEWAL**


Lot 1, Pier 8-9, 23 Hickson Road
Walsh Bay New South Wales 2000 Australia
T 61 8 9390 2122 F 61 8 9390 1410
E. sydney@jacksonteece.com.au
Jackson Teece Pty Ltd
Trading as Jackson Teece
ABN 61 614 817 000
Proposed Architects: Jackson Teece Pty Ltd, 23/24, 25/26, 27/28, 2047/2048, 2049

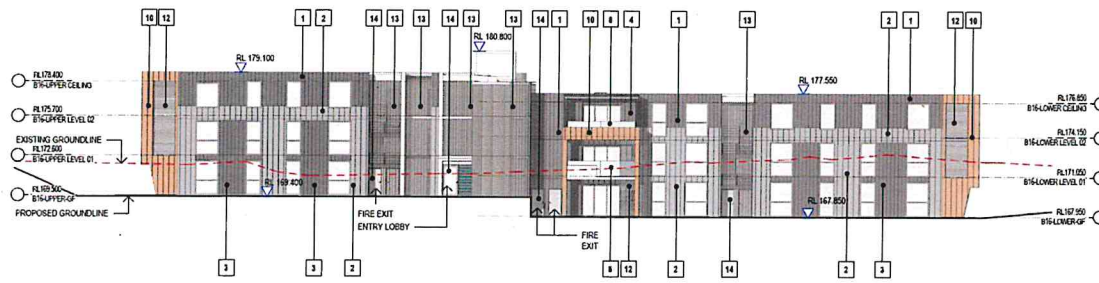

1 BUILDING 16 - SOUTH WING SOUTH ELEVATION 1

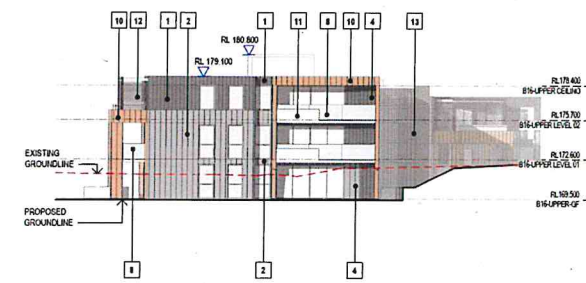


4 BUILDING 16 - SOUTHWEST ELEVATION

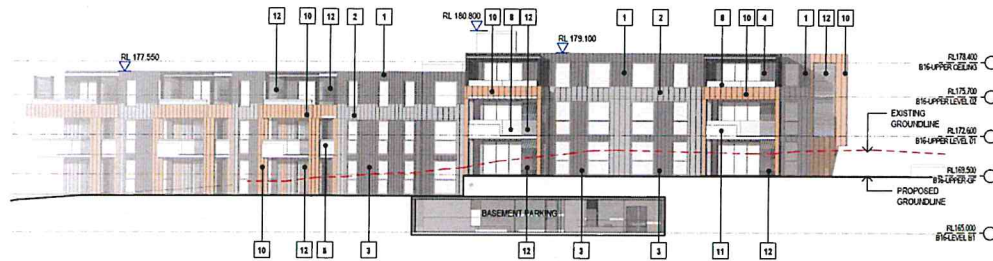

2 BUILDING 16 - NORTHWEST ELEVATION



3 BUILDING 16 - NORTH WING EAST ELEVATION
SCALE 1:200

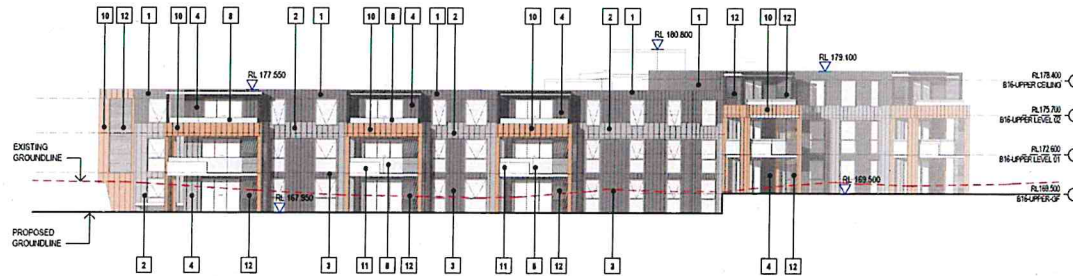

5 BUILDING 16 - NORTH WING NORTH ELEVATION
SCALE 1:200

CONCEPT AND INFORMATION CONTAINED IN THIS DRAWING ARE SOLELY FOR THE USE OF THE CLIENT AND ARE NOT TO BE REPRODUCED OR TRANSMITTED IN ANY FORM OR BY ANY MEANS, WITHOUT THE WRITTEN PERMISSION OF JACKSON TEECE. THIS DRAWING IS NOT TO BE USED FOR ANY OTHER PURPOSE WITHOUT THE WRITTEN PERMISSION OF JACKSON TEECE. ALL PROJECTS MUST BE APPROVED BY JACKSON TEECE BEFORE CONSTRUCTION. THE CLIENT IS RESPONSIBLE FOR OBTAINING ALL NECESSARY PERMITS AND APPROVALS. JACKSON TEECE IS NOT RESPONSIBLE FOR ANY DELAYS OR COSTS INCURRED BY THE CLIENT. JACKSON TEECE IS NOT RESPONSIBLE FOR ANY DAMAGES, INCLUDING CONSEQUENTIAL DAMAGES, ARISING FROM THE USE OF THIS DRAWING. 

- NOTES**
- LANDSCAPE IS NOT SHOWN ON ELEVATIONS TO SHOW FULL ELEVATION VIEW. REFER TO LANDSCAPE DOCUMENTS FOR NEW & EXISTING PLANTING.
 - MAXIMUM HEIGHT & CEILING HEIGHT CONTROL PLANES ARE NOT SHOWN ON ELEVATIONS. FOR ADDITIONAL HEIGHT PLANE INFORMATION REFER TO DA-410 & RELEVANT SECTIONS.
 - COLORS ON THE ELEVATIONS ARE INDICATIVE TO ASSIST INTERPRETATION OF MATERIAL DIFFERENCES. REFER TO THE MATERIAL PALETTE ON SHEET.
 - ALL FACADE WINDOWS TO APARTMENTS ARE TYPICALLY DOUBLE-GLAZED AWNING WINDOWS, EXCEPT FOR GLAZED SLIDING DOOR & GLAZED FIXED PANELS.

LEGEND

--- EXISTING GROUND HEIGHT AT THE FACE OF THE ELEVATION SHOWN



30mm on original
THIS DRAWING HAS BEEN REVIEWED FOR:

DA ISSUE

APPROVED BY: **TW** CHECKED BY: **CW**
CLIENT: **ANGLICARE CASTLE HILL**
DRAWING: **ELEVATIONS - BUILDING 16**

DATE: **10/17/18** SCALE @ A1: **1:200** DRAWN: **RP**
PROJECT No.: **2016056 A** DISCIP. DRAWING No.: **DA-211** ISSUE: **1**
PROJECT: **KILVINTON & DOROTHY MOWLL COURT RENEWAL**


Lot 1, Plot 8-9, 33 Hickson Road
Wahlab Bay New South Wales 2000 Australia
T: 61 8 9390 2222 F: 61 8 9390 1430
E: info@jacksonteece.com
Jackson Teece Charitable Foundation Pty Ltd
Trading as Jackson Teece
ABN 14 617 171 171
Professional Architects (Division Number 1944), State Gov (1976), Council (1976) (1976)
JACKSON TEECE




CONCEPTS AND INFORMATION CONTAINED IN THIS DRAWING ARE CONFIDENTIAL AND NOT BE REPRODUCED OR TRANSMITTED IN ANY FORM OR BY ANY MEANS, ELECTRONIC OR MECHANICAL, INCLUDING PHOTOCOPYING, RECORDING, OR BY ANY INFORMATION STORAGE AND RETRIEVAL SYSTEM, WITHOUT THE WRITTEN PERMISSION OF JACKSON TEECE. ANY REPRODUCTION OR TRANSMISSION OF THIS DRAWING WITHOUT THE WRITTEN PERMISSION OF JACKSON TEECE IS A BREACH OF THE APPLICABLE COPYRIGHT LAWS AND WILL BE PROSECUTED TO THE FULL EXTENT OF THE LAW.

AMENDMENTS


NO.	DESCRIPTION	APPROVED	DATE
1	DEVELOPMENT APPLICATION	DL	14/03/19

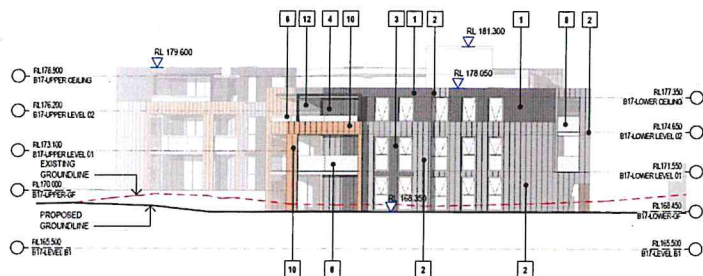


1 BUILDING 17 - NORTH ELEVATION

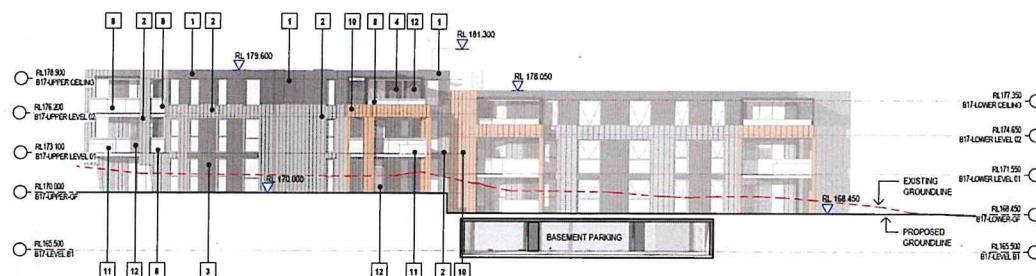

3 BUILDING 17 - EAST ELEVATION 1

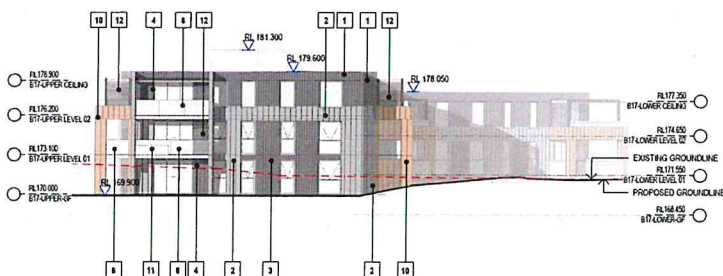

2 BUILDING 17 - SOUTH ELEVATION

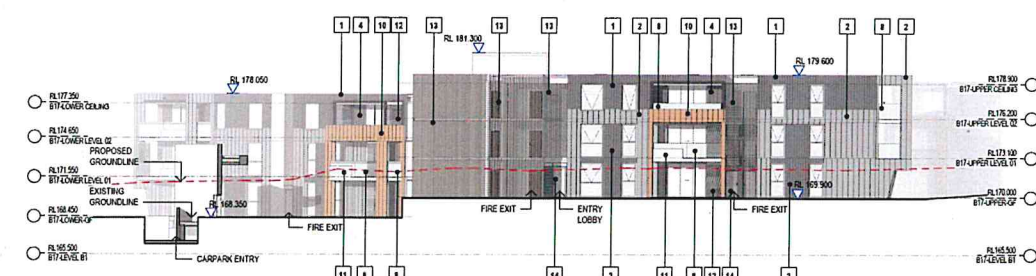

4 BUILDING 17 - WEST ELEVATION 2


NOTES

- LANDSCAPE IS NOT SHOWN ON ELEVATIONS TO SHOW FULL ELEVATION VIEW. REFER TO LANDSCAPE DOCUMENTS FOR NEW & EXISTING PLANTING.
- MAXIMUM HEIGHT & CEILING HEIGHT CONTROL PLANES ARE NOT SHOWN ON ELEVATIONS. FOR ADDITIONAL HEIGHT PLANE INFORMATION REFER TO DA-410 & RELEVANT SECTIONS.
- COLORS ON THE ELEVATIONS ARE INDICATIVE TO ASSIST INTERPRETATION OF MATERIAL DIFFERENCES. REFER TO THE MATERIAL PALETTE ON SHEET.
- ALL FACADE WINDOWS TO APARTMENTS ARE TYPICALLY DOUBLE-GLAZED AWNING WINDOWS, EXCEPT FOR GLAZED SLIDING DOOR & GLAZED FIXED PANELS.

LEGEND

--- EXISTING GROUND HEIGHT AT THE FACE OF THE ELEVATION SHOWN

KEY PLAN

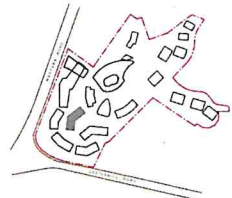

50mm on original
THE DRAWING ISSUE HAS BEEN REVIEWED FOR

DA ISSUE

APPROVED BY: TW
CHECKED BY: CW
CLIENT: ANGLICARE CASTLE HILL

DRAWING: ELEVATIONS - BUILDING 17

DATE: 10/17/18 SCALE: A1 1:200 DRAWN: RP

PROJECT No. 2016056 A DISCP. DRAWING No. DA-213 ISSUE 1

PROJECT: KILVINTON & DOROTHY MOWILL COURT RENEWAL

Lot 4, Pier 8-9, 23 Hickson Road
Walsh Bay New South Wales 2200 Australia
T 61 2 9390 3722 F 61 2 9390 1133
E. sydney@jacksonteece.com.au
Jackson Teece Architects Pty Ltd
Trading as Jackson Teece
ABN 63 614 971 001
Registered Architects (Domestic Building) (2012), Architects (2012), General Builders (2012)

JACKSON TEECE



CONCEPTS AND INFORMATION CONTAINED IN THIS DRAWING ARE CONFIDENTIAL AND MAY NOT BE REPRODUCED OR TRANSMITTED IN ANY FORM OR BY ANY MEANS, WITHOUT THE WRITTEN PERMISSION OF JACKSON TEECE. IN ANY EVENT, THE MATERIALS AND INFORMATION CONTAINED HEREIN ARE NOT TO BE USED FOR ANY OTHER PROJECT WITHOUT THE WRITTEN PERMISSION OF JACKSON TEECE.

AMENDMENTS

NO.	DESCRIPTION	APPROVED	DATE
1	DEVELOPMENT APPLICATION	DL	14/02/17


NOTES

- LANDSCAPE IS NOT SHOWN ON ELEVATIONS TO SHOW FULL ELEVATION VIEW. REFER TO LANDSCAPE DOCUMENTS FOR NEW & EXISTING PLANTING.
- MAXIMUM HEIGHT & CEILING HEIGHT CONTROL PLANES ARE NOT SHOWN ON ELEVATIONS. FOR ADDITIONAL HEIGHT PLANE INFORMATION REFER TO DA-410 & RELEVANT SECTIONS.
- COLORS ON THE ELEVATIONS ARE INDICATIVE TO ASSIST INTERPRETATION OF MATERIAL DIFFERENCES. REFER TO THE MATERIAL PALETTE ON SHEET.
- ALL FACADE WINDOWS TO APARTMENTS ARE TYPICALLY DOUBLE-GLAZED HINGED WINDOWS EXCEPT FOR GLAZED SLIDING DOOR & GLAZED FIXED PANELS.

LEGEND

--- EXISTING GROUND HEIGHT AT THE FACE OF THE ELEVATION SHOWN.

KEY PLAN

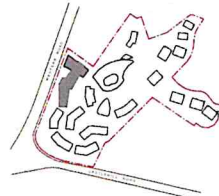

50mm on original
THIS DRAWING ISSUE HAS BEEN REVIEWED FOR

DA ISSUE

APPROVED BY: TW
CHECKED BY: CW
CLIENT: ANGLICARE CASTLE HILL

DRAWING: ELEVATIONS - BUILDING 14 AND 18
- SHEET 1


DATE: 10/17/18 SCALE: @ A1
1: 200 DRAWN: RP

PROJECT No.: 2016056 A DISCP. DRAWING No.: DA-214 ISSUE: 1


PROJECT: KILVINTON & DOROTHY MOWILL COURT RENEWAL

Let 1, Plot 8-9, 23 Hickson Road
Valley Bay New South Wales 2000 Australia
T: 61 8 9390 3722 F: 61 8 9390 1450
E: info@jacksonteece.com
Jackson Teece Pty Ltd
Trading as Jackson Teece
ABN 61 617 471 001
Proposed: 20/01/2017, Revised: 14/02/2017, Issue: 1 (14/02/2017)


JACKSON TEECE

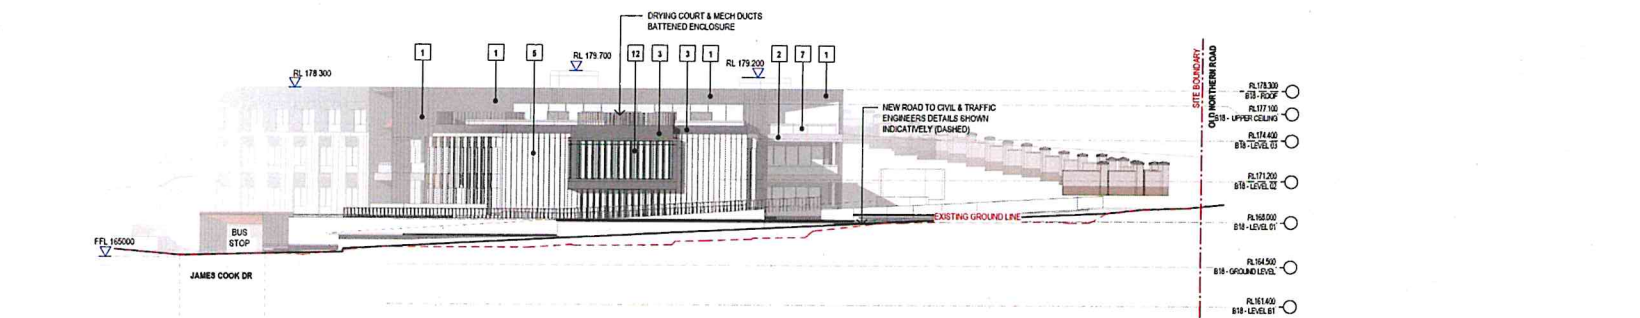

1 BUILDING 18 NORTH ELEVATION - PROPOSED ROAD
SCALE 1: 200

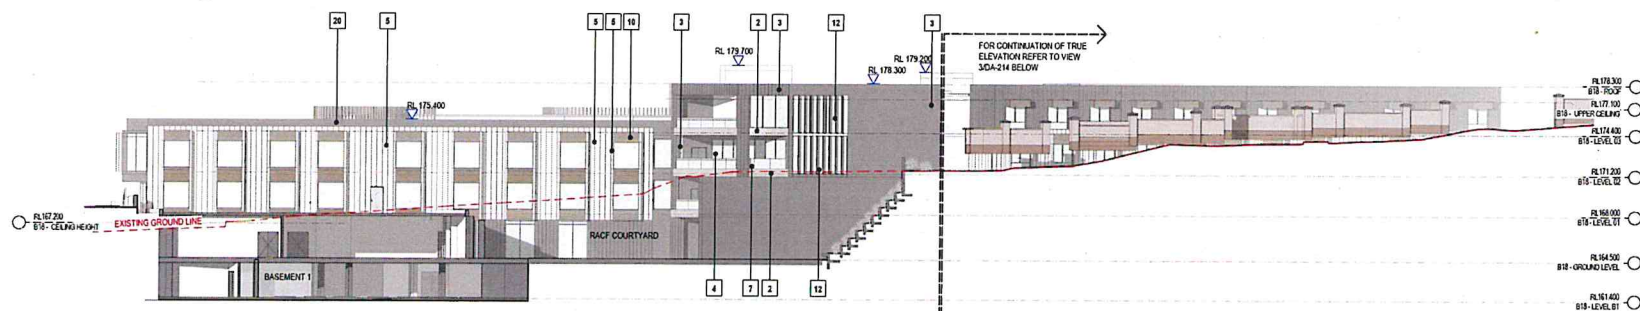


2 BUILDING 18 NORTH WEST ELEVATION - OLD NORTHERN ROAD
SCALE 1: 200

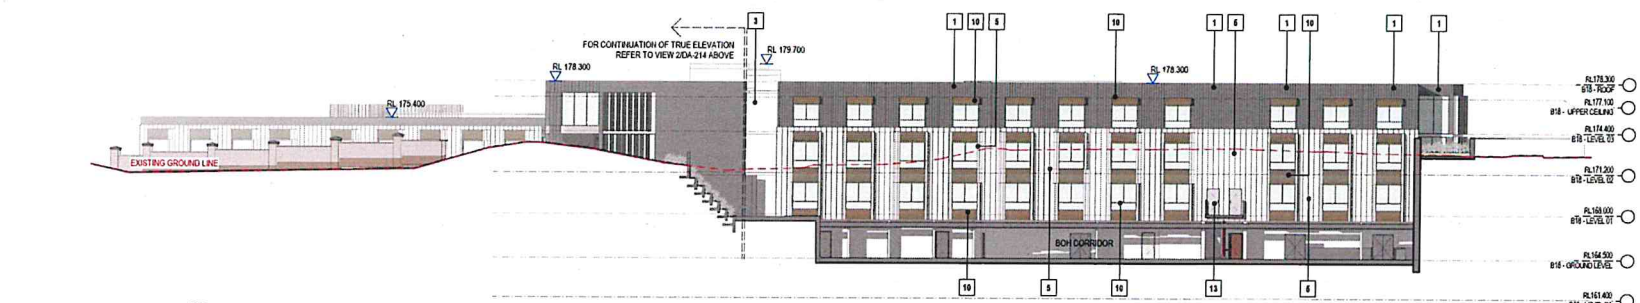


3 BUILDING 18 SOUTH WEST ELEVATION - OLD NORTHERN ROAD
SCALE 1: 200




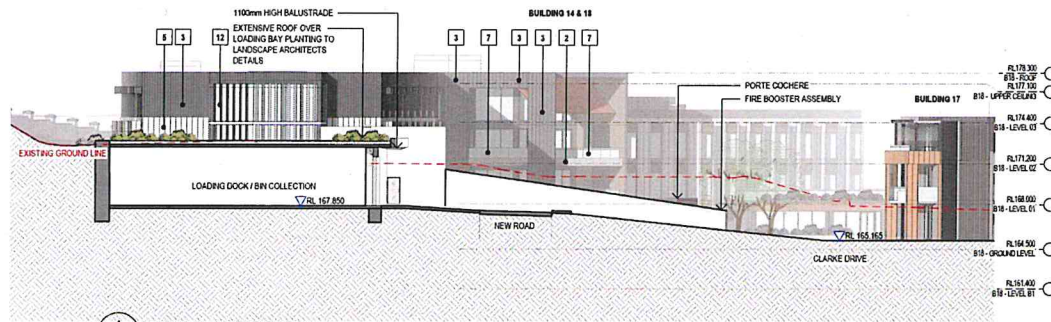

1 BUILDING 18 - SOUTH ELEVATION
SCALE 1 : 200

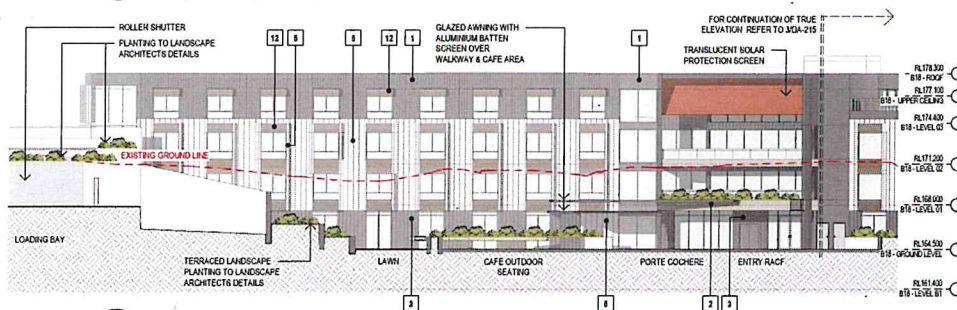

2 BUILDING 18 SOUTH EAST ELEVATION - CLARKE DRIVE
SCALE 1 : 200

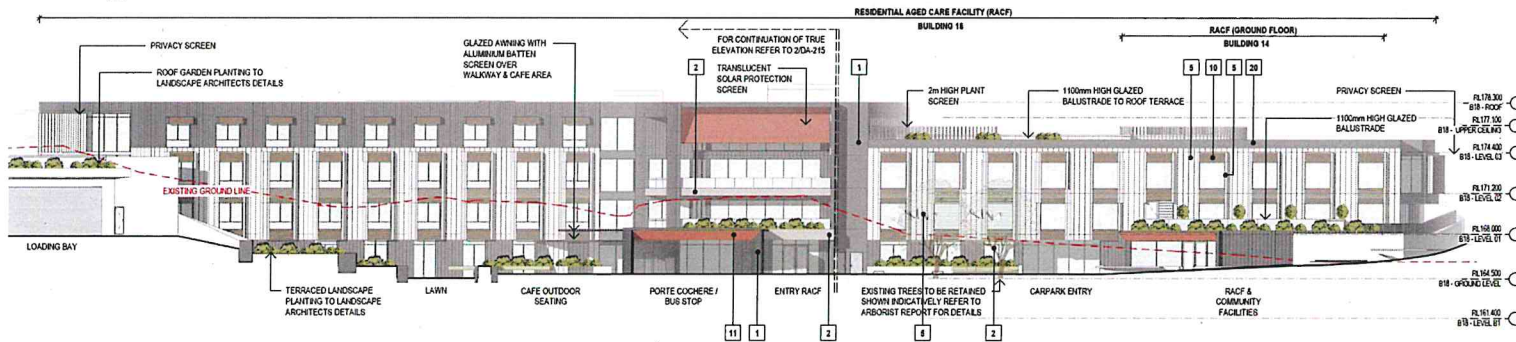

3 BUILDING 18 NORTH EAST ELEVATION - CLARKE DRIVE
SCALE 1 : 200



CONCEPT AND INFORMATION CONTAINED IN THIS DRAWING ARE CONFIDENTIAL AND MAY NOT BE REPRODUCED OR TRANSMITTED IN ANY FORM OR BY ANY MEANS, WITHOUT THE WRITTEN PERMISSION OF JACKSON TEECE. IT IS NOT TO BE USED FOR ANY OTHER PROJECT WITHOUT THE WRITTEN PERMISSION OF JACKSON TEECE. IF ANY SUCH USE OCCURS, THE USER SHALL BE RESPONSIBLE FOR ALL CONSEQUENCES. JACKSON TEECE ACCEPTS NO LIABILITY FOR ANY SUCH USE.

DATE	DESCRIPTION	APPROVED	DATE
1	DEVELOPMENT APPLICATION	PL	24/02/18

NOTES

- LANDSCAPE IS NOT SHOWN ON ELEVATIONS TO SHOW FULL ELEVATION VIEW. REFER TO LANDSCAPE DOCUMENTS FOR NEW & EXISTING PLANTING.
- MAXIMUM HEIGHT & CEILING HEIGHT CONTROL PLANES ARE NOT SHOWN ON ELEVATIONS. FOR ADDITIONAL HEIGHT PLANE INFORMATION REFER TO DA-410 & RELEVANT SECTIONS.
- COLOURS ON THE ELEVATIONS ARE INDICATIVE TO ASSIST INTERPRETATION OF MATERIAL DIFFERENCES. REFER TO THE MATERIAL PALETTE ON SHEET.
- ALL FACADE WINDOWS TO APARTMENTS ARE TYPICALLY DOUBLE-GLAZED AWNING WINDOWS, EXCEPT FOR GLAZED SLIDING DOOR & GLAZED FIXED PANELS.

LEGEND

--- EXISTING GROUND HEIGHT AT THE FACE OF THE ELEVATION SHOWN.

KEY PLAN



50m on original

THIS DRAWING ISSUE HAS BEEN REVIEWED FOR

DA ISSUE

APPROVED BY TJW	CHECKED BY CW
CLIENT ANGELICARE CASTLE HILL	ANGELICARE
DRAWING ELEVATIONS - BUILDING 14 AND 18 - SHEET 2	
DATE 12/10/18	SCALE @ A1 1 : 200
PROJECT No. 2016056 A	DISCP. DRAWING No. DA-215
PROJECT KILVINTON & DOROTHY MOWLL COURT RENEWAL	ISSUE 1

Lot 4, Pier 6-9, 23 Hickson Road
Vale Bay New South Wales 2260 Australia
T +61 8 9390 2222 F +61 8 9390 1350
E. jteece@jacksonteece.com.au
Jackson Teece Architects Pty Ltd
Trading as Jackson Teece
ABN 62 621 171 171
Registered Architects (New South Wales), John Goss (1976), David T. Goss (1972)

JACKSON TEECE

CONCEPTS AND INFORMATION CONTAINED IN THIS DRAWING ARE CONFIDENTIAL AND MAY NOT BE REPRODUCED OR COPIED IN WHOLE OR PART OR BY ANY MEANS, WITHOUT THE WRITTEN PERMISSION OF JACKSON TEECE. DO NOT SCALE THIS DRAWING. USE FOR INFORMATION ONLY. VERIFY ALL PROJECT DIMENSIONS BEFORE COMMENCING CONSTRUCTION. MAKE ANY CHANGES TO THE DRAWING BEFORE CONSTRUCTION. JACKSON TEECE HAS BEEN ADVISED OF ANY CHANGES AND BEEN INSTRUCTED.

DATE	DESCRIPTION	APPROVED	DATE
1	DEVELOPMENT APPLICATION	RL	14/03/18

NOTES

- LANDSCAPE IS NOT SHOWN ON ELEVATIONS TO SHOW FULL ELEVATION VIEW. REFER TO LANDSCAPE DOCUMENTS FOR NEW & EXISTING PLANTING.
- MAXIMUM HEIGHT & CEILING HEIGHT CONTROL PLANS ARE NOT SHOWN ON ELEVATIONS. FOR ADDITIONAL HEIGHT PLANE INFORMATION REFER TO DA-10 & RELEVANT SECTIONS.
- COLOURS ON THE ELEVATIONS ARE INDICATIVE TO ASSIST INTERPRETATION OF MATERIAL DIFFERENCES. REFER TO THE MATERIAL PALETTE ON SHEET.
- ALL FACADE WINDOWS TO APARTMENTS ARE TYPICALLY DOUBLE-GLAZED ALUMINUM WINDOWS, EXCEPT FOR GLAZED SLIDING DOOR & GLAZED FIXED PANELS.

LEGEND

- EXISTING GROUND HEIGHT AT THE FACE OF THE ELEVATION SHOWN.

KEY PLAN



50mm on original
THIS DRAWING ISSUE HAS BEEN REVIEWED FOR

DA ISSUE

APPROVED BY: TW
CHECKED BY: CW
CLIENT: ANGLICARE CASTLE HILL



DRAWING ELEVATIONS - BUILDINGS 12 AND 19


DATE: 11/26/18 SCALE: @ A1 1:200 DRAWN: RP

PROJECT No. 2016056 A DISC. DRAWING No. DA-216 ISSUE 1


PROJECT: KILVINTON & DOROTHY MOWLL COURT RENEWAL

Lot 4, Plot 8-9, 23 Hickson Road
Wahby Bay New South Wales 2000 Australia
T: 02 9390 3722 F: 02 9390 1150
E: info@jacksonteece.com.au
Jackson Teece Chartered Professional Engineers
Trading as Jackson Teece
ARCHITECTS 1971-1981
Professional Architects (Domestic Building) (1993), Architects (1994), General Builders (1995)


JACKSON TEECE

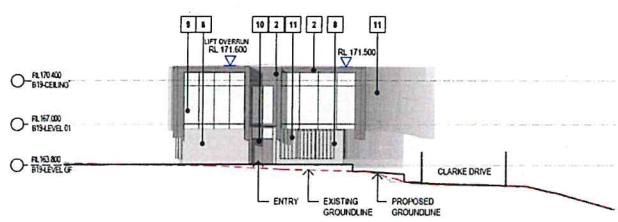


1 BUILDING 19 - NORTH ELEVATION
SCALE 1:200

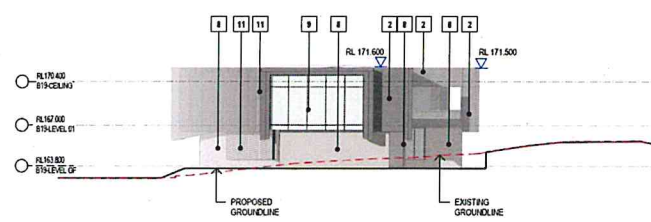


3 BUILDING 19 - SOUTH ELEVATION
SCALE 1:200

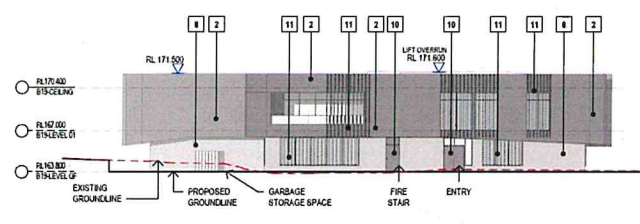

2 BUILDING 19 - EAST ELEVATION
SCALE 1:200

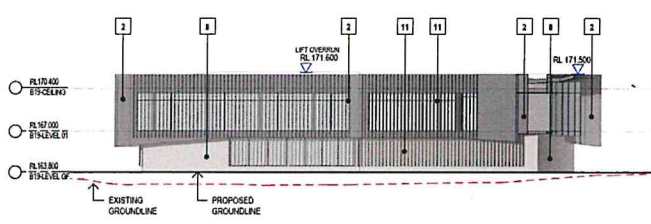

4 BUILDING 19 - WEST ELEVATION
SCALE 1:200

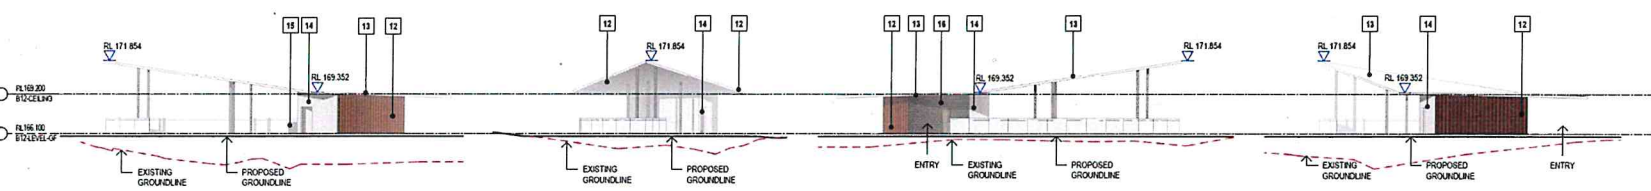

5 BUILDING 12 - NORTH ELEVATION
SCALE 1:200

6 BUILDING 12 - EAST ELEVATION
SCALE 1:200


7 BUILDING 12 - SOUTH ELEVATION
SCALE 1:200

8 BUILDING 12 - WEST ELEVATION
SCALE 1:200


MATERIALS PALETTE




1 - WALL CLADDING 2 - WALL CLADDING 3 - DOOR AND WINDOW FRAME COLOUR 4 - WALL CLADDING 5 - DECKING 6 - PAVING 7 - ROOFING COLOUR 8 - CLADDING 9 - WINDOW GLASS 10 - FRONT DOOR PANEL 11 - TIMBER LOOK ALUMINUM 12 - WALL CLADDING 13 - ROOF PROFILE 14 - BREEZE BLOCKS 15 - FEATURE BLOCK WALL 16 - FEATURE BLOCK WALL

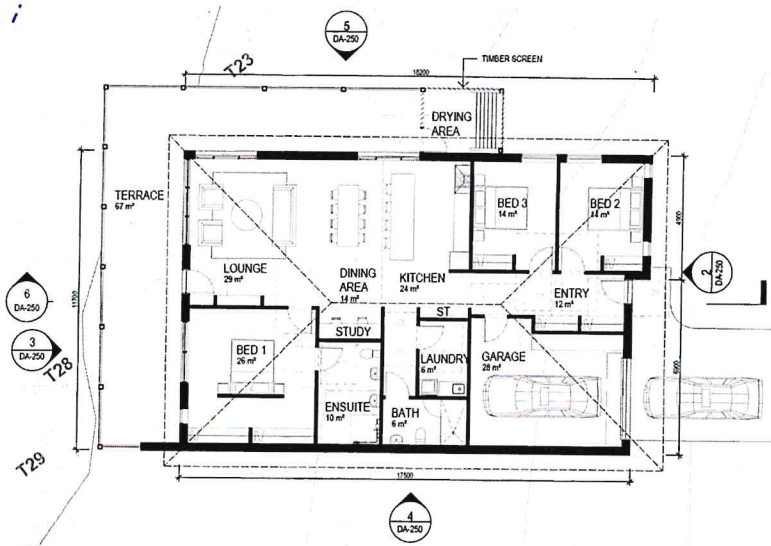


1 VILLA 21A - FLOOR PLAN
SCALE 1 : 100

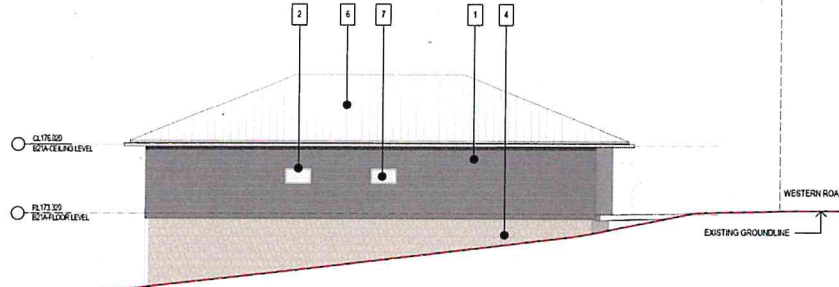


4 VILLA 21A - SOUTH ELEVATION (SIDE 1)
SCALE 1 : 100

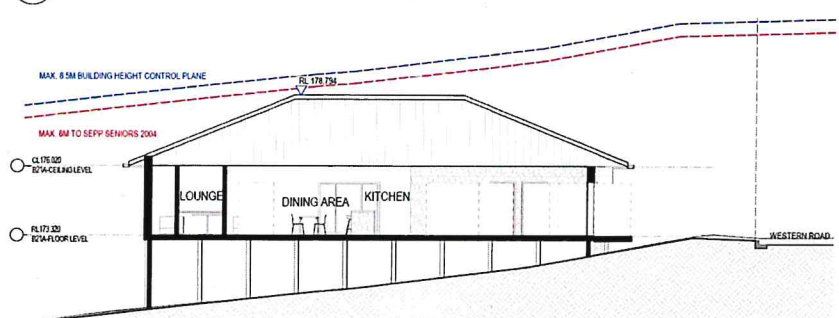


6 VILLA 21A - CROSS SECTION
SCALE 1 : 100

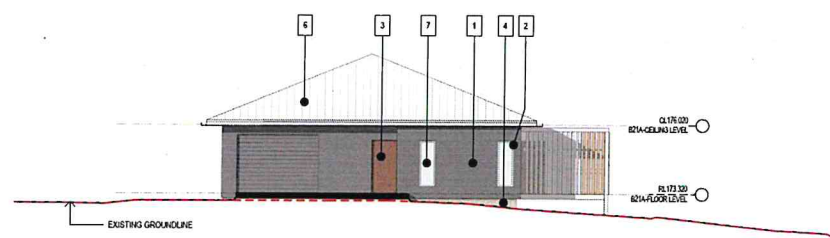

2 VILLA 21A - EAST ELEVATION (FRONT)
SCALE 1 : 100

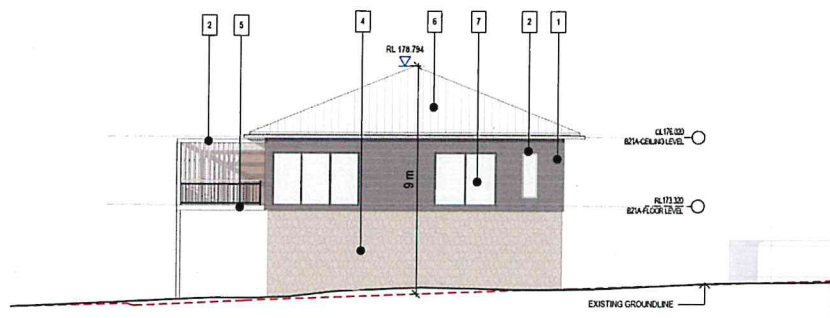

3 VILLA 21A - WEST ELEVATION (REAR)
SCALE 1 : 100

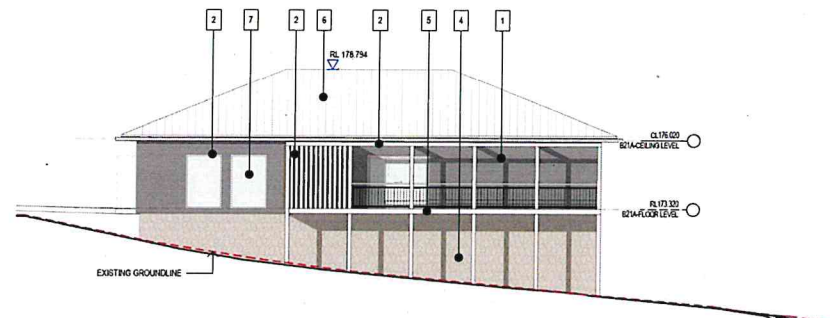


5 VILLA 21A - NORTH ELEVATION (SIDE 2)
SCALE 1 : 100

VILLA - MATERIALS PALETTE TYPE 1



CONCEPTS AND INFORMATION CONTAINED IN THIS DRAWING ARE COPYRIGHT AND MAY NOT BE REPRODUCED OR TRANSMITTED IN ANY FORM OR BY ANY MEANS, WITHOUT THE WRITTEN PERMISSION OF JACKSON TEECE. DO NOT SCALE THIS DRAWING. USE PROVIDED DIMENSIONS ONLY. VERIFY ALL DIMENSIONS, INCLUDING GARDEN, CONVEYING ON-SITE WORK, OR OFF-SITE FABRICATION, NOTIFY JACKSON TEECE OF ANY DISCREPANCIES AND DESIGN INSTRUCTIONS.

ISSUE	DESCRIPTION	APPROVED	DATE
1	DEVELOPMENT APPLICATION	JL	04/02/18

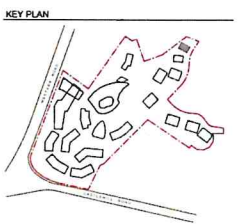

50mm on original
THIS DRAWING ISSUE HAS BEEN REVIEWED FOR


DA ISSUE
APPROVED BY: TW
CLIENT: ANGLICARE CASTLE HILL
DRAWING PLAN, SECTION AND ELEVATIONS - VILLA 21A

DATE: 11/15/18 SCALE @ A1: 1:100 DRAWN: JX
PROJECT No: 2016056 DRAWING No: DA-250 ISSUE: 1
PROJECT: KILVINTON & DOROTHY MOWLL COURT RENEWAL


Lot 4, Pier 8-9, 23 Hickson Road
Wahlab Bay River South Wales 2200 Australia
T 61 2 9390 2722 F 61 2 9390 1320
E jteece@jteece.com.au
Jadevine Farm Chambers Wills Pt 138
Tasmania Australia 7245
ABN 15 619 817 800
Permitted Architects: Thomas Parker (2002), John Goss (2004), David Hudson (2012)

JACKSON TEECE


71.50

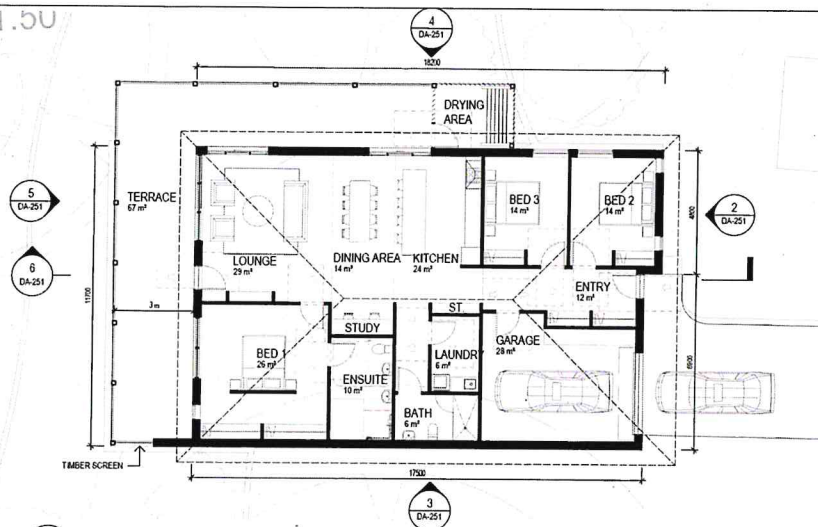

1 VILLA 21B - FLOOR PLAN
SCALE 1: 100

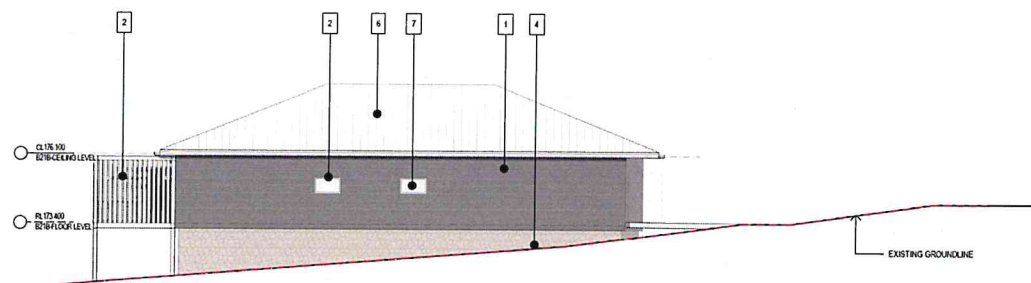

3 VILLA 21B - SOUTH ELEVATION (SIDE 1)
SCALE 1: 100

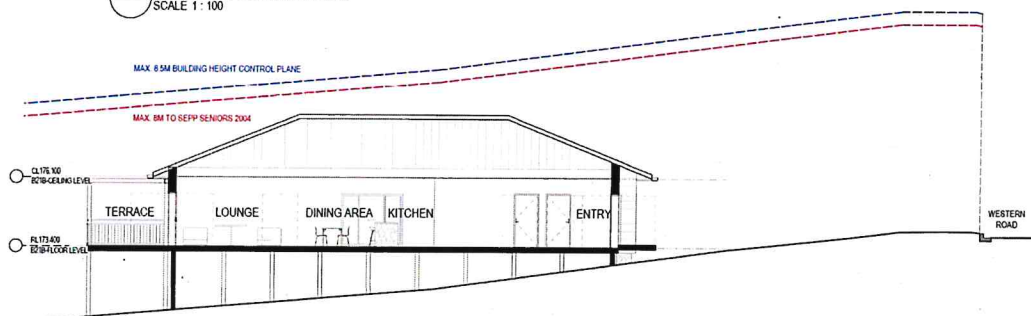

6 VILLA 21B - CROSS SECTION
SCALE 1: 100



1 - WEATHERBOARD CLADDING



1 - CLADDING PAINT COLOUR

2 - WINDOW & ARCHITRAVE COLOUR



3 - FRONT DOOR COLOUR



4 - STONE CLADDING



5 - TIMBER DECKING




6 - ROOFING COLOUR




7 - WINDOW GLASS

5 VILLA 21B - WEST ELEVATION (REAR)
SCALE 1: 100

4 VILLA 21B - NORTH ELEVATION (SIDE 2)
SCALE 1: 100

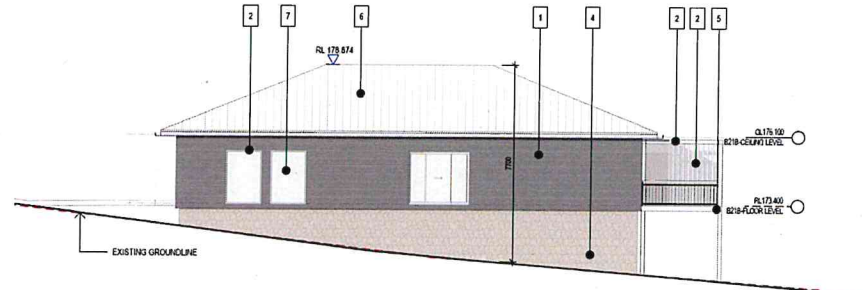


2 VILLA 21B - EAST ELEVATION (FRONT)
SCALE 1: 100

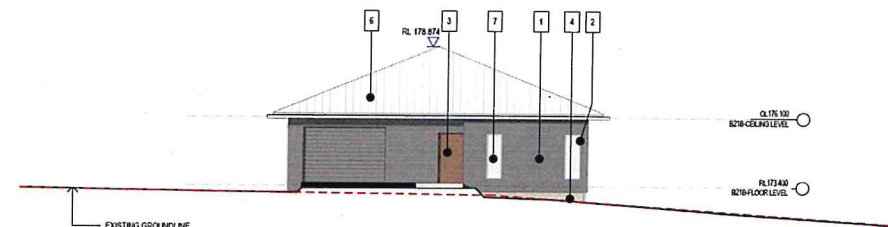

CONCEPTS AND INFORMATION CONTAINED IN THIS DRAWING ARE COPYRIGHT AND NOT BE REPRODUCED OR TRANSMITTED IN ANY FORM OR BY ANY MEANS, WITHOUT THE WRITTEN PERMISSION OF JACKSON TEECE. DO NOT SCALE THIS DRAWING. THE POINTED OUTLINE ONLY, VISIBLE IN PROJECT'S COORDINATE SYSTEM, ARE CONSIDERED ON-SITE ONLY. ANY CHANGES TO THE DRAWING, WITHOUT THE WRITTEN PERMISSION OF JACKSON TEECE, MAY BE CONSIDERED AS A VIOLATION OF THE DRAWING'S INTENT.

AMENDMENTS

ISSUE	DESCRIPTION	APPROVED	DATE
1	DEVELOPMENT APPLICATION	DL	14/05/18

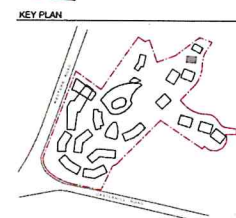

Shown on original
THIS DRAWING ISSUE HAS BEEN REVIEWED FOR

DA ISSUE

APPROVED BY: TW
CLIENT: ANGLICARE CASTLE HILL

DRAWING PLAN, SECTION AND ELEVATIONS - VILLA 21B

DATE: 11/15/18 SCALE: @ A1 1: 100 DRAWN: JX


PROJECT No: 2016056 DRAWING No: DA-251 ISSUE: 1


PROJECT: KILVINTON & DOROTHY MOWLL COURT RENEWAL

Lot 1, Part 8-9, 23 Hickson Road
Walsh Bay New South Wales 2200 Australia
T 61 2 9290 2723 F 61 2 9290 1150
E sydney@jacksonteece.com.au
Jackson Teece Pty Ltd
Trading as Jackson Teece
ABN 12 623 877 240
Professional Architects (Design Review Status) John Goss (1964), David Hudson (1952)


JACKSON TEECE

ISSUE	DESCRIPTION	APPROVED	DATE
1	DEVELOPMENT APPLICATION	DL	04/22/19

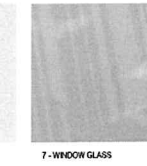

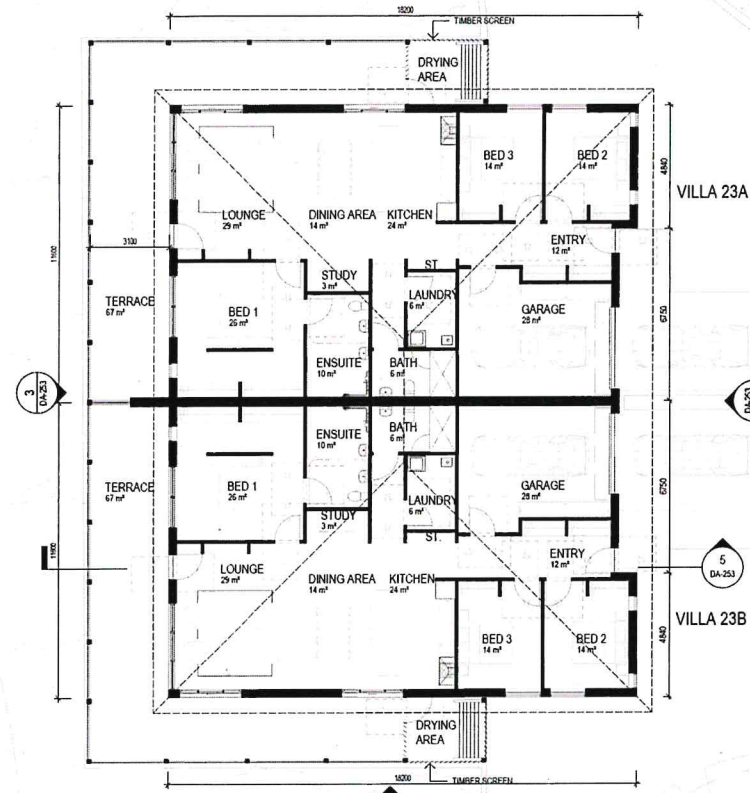


1 VILLA 23 - DOUBLE - FLOOR PLAN
SCALE 1: 100

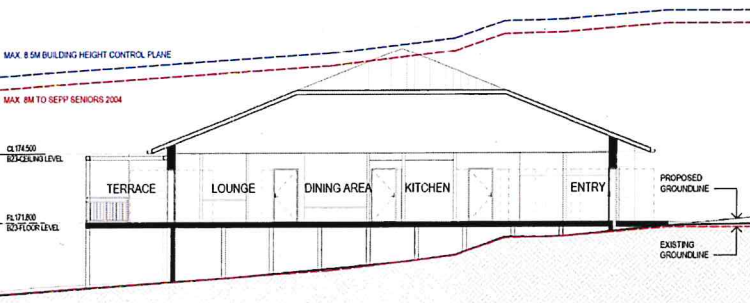


5 VILLA 23 - CROSS SECTION
SCALE 1: 100




1 - WEATHERBOARD CLADDING
1 - CLADDING PAINT COLOUR

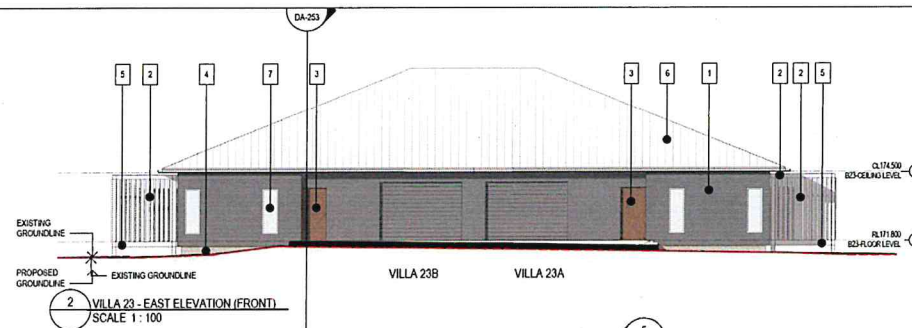


2 VILLA 23 - EAST ELEVATION (FRONT)
SCALE 1: 100

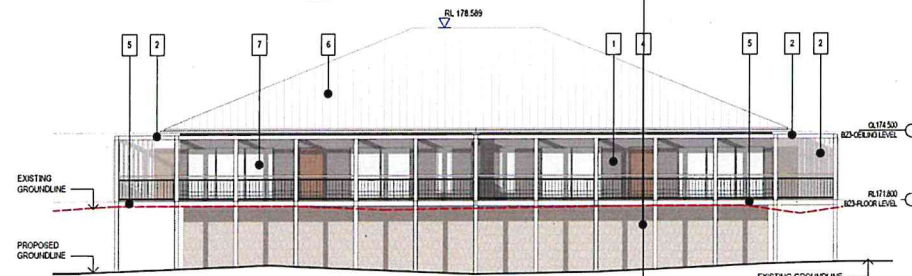

3 VILLA 23 - WEST ELEVATION (REAR)
SCALE 1: 100

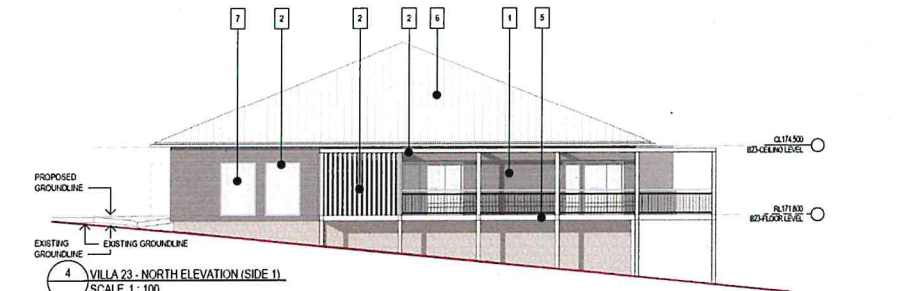

4 VILLA 23 - NORTH ELEVATION (SIDE 1)
SCALE 1: 100

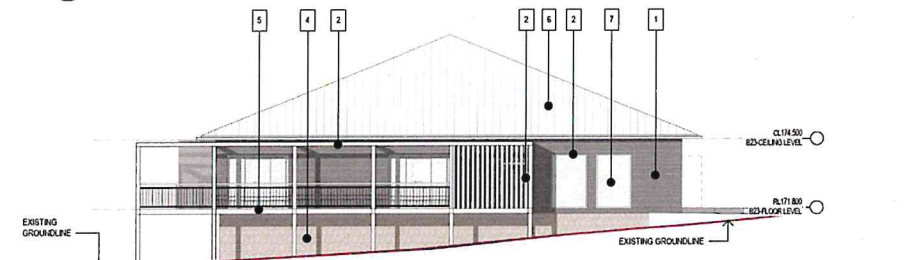

6 VILLA 23 - SOUTH ELEVATION (SIDE 2)
SCALE 1: 100

VILLA - MATERIALS PALETTE TYPE 1




2 - WINDOW & ARCHITRAVE COLOUR
3 - FRONT DOOR COLOUR
4 - STONE CLADDING
5 - TIMBER DECKING
6 - ROOFING COLOUR
7 - WINDOW GLASS

CONCEPTS AND INFORMATION CONTAINED IN THIS DRAWING ARE COPYRIGHT AND MAY NOT BE REPRODUCED IN WHOLE OR IN PART OR BY ANY MEANS, WITHOUT THE WRITTEN PERMISSION OF JACKSON TEECE. DO NOT SCALE THIS DRAWING. USE FOLLOWING DIMENSIONS ONLY - VERTICAL - IMPROVED DIMENSIONS BEFORE COMMENCING ON SITE WORK OR OF DIMENSIONS NOTIFY JACKSON TEECE OF ANY DISCREPANCIES AND SEEK INSTRUCTIONS.

AMENDMENTS

ISSUE	DESCRIPTION	APPROVED	DATE
1	DEVELOPMENT APPLICATION	DL	04/02/19

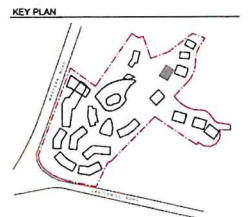

50mm on original
THIS DRAWING SHOWN HAS BEEN REVIEWED FOR

DA ISSUE

APPROVED BY: TW
CLIENT: ANGLICARE CASTLE HILL
CHECKED BY: CW
Anglicare







DRAWING: PLAN, SECTION AND ELEVATIONS - VILLA 23

DATE	SCALE @ A1	DRAWN
11/21/18	1: 100	RP
PROJECT No.	DRAWING No.	ISSUE
2016056	DA-253	1

PROJECT: KILVINTON & DOROTHY MOWLL COURT RENEWAL

Lot 1, Plot 8-A, 23 Hickson Road
Wahah Bay New South Wales 2000 Australia
T 61 2 9590 2723 F 61 2 9590 1150
E info@jacksonteece.com.au
Jackson Teece Pty Ltd
Trading as Jackson Teece
ABN 62 627 877 000
Incorporated in Australia. Financial Review (1993), John Goss (1993), David Hudson (1993)


JACKSON TEECE

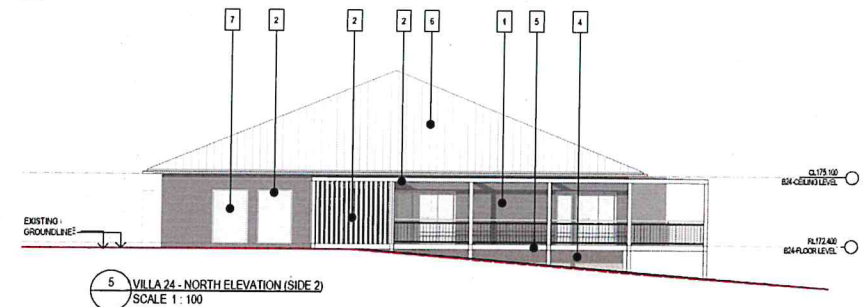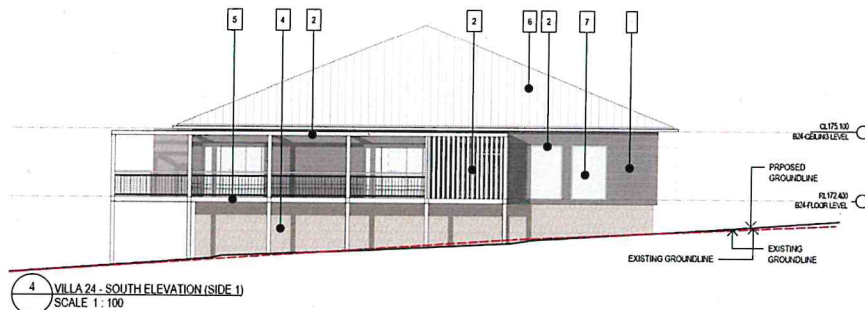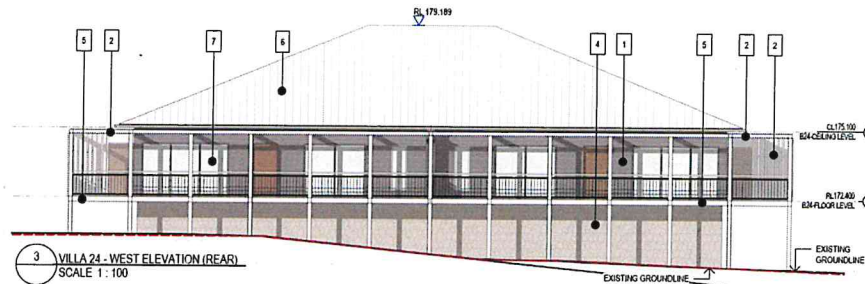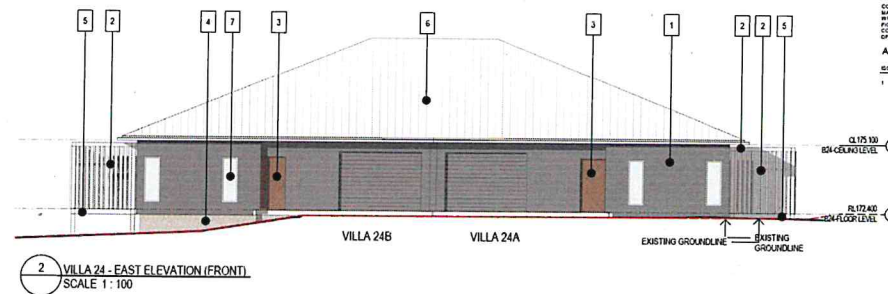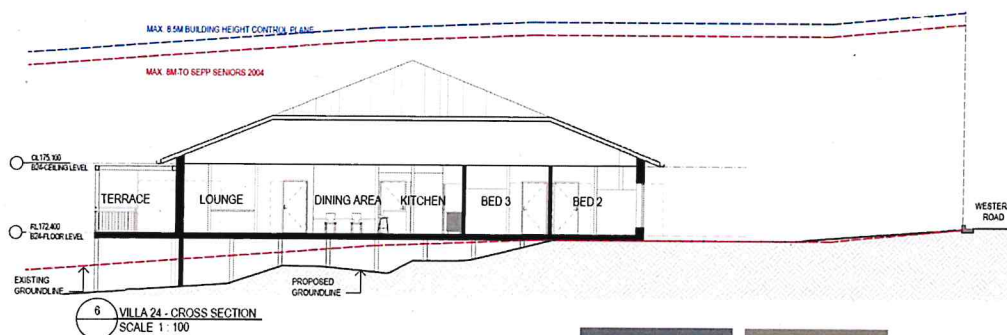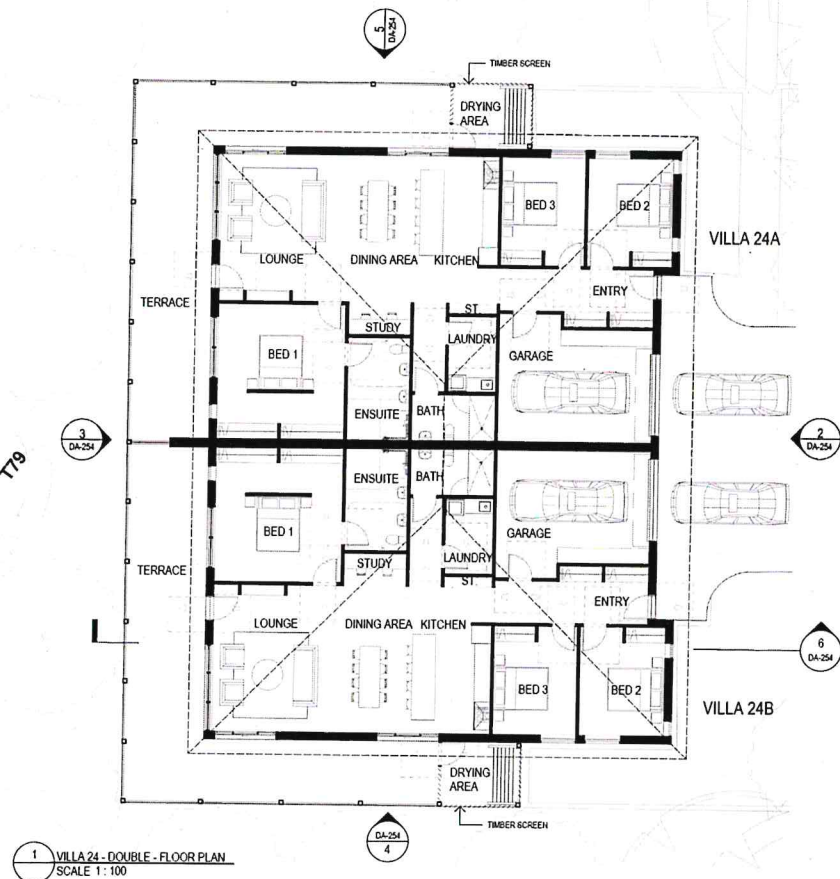

CONCEPTS AND INFORMATION CONTAINED IN THIS DRAWING ARE CONFIDENTIAL AND MAY NOT BE REPRODUCED OR TRANSMITTED IN ANY FORM OR BY ANY MEANS, WITHOUT THE WRITTEN PERMISSION OF JACKSON TEECE. DO NOT SCALE THIS DRAWING. USE PRINTED DIMENSIONS ONLY. VERIFY ALL DIMENSIONS BEFORE COMMENCING CONSTRUCTION. CONSULT WITH US FOR ANY CHANGES, VARIATIONS, OR ADDITIONS TO THE DRAWING. ANY SUCH CHANGES WILL BE AT THE CLIENT'S RISK AND WITHOUT LIABILITY TO JACKSON TEECE.

AMENDMENTS

ISSUE	DESCRIPTION	APPROVED	DATE
1	DEVELOPMENT APPLICATION	DL	14/11/18

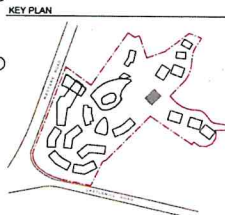

50mm on original
THIS DRAWING ISSUE HAS BEEN REVIEWED FOR

DA ISSUE

APPROVED BY TJW	CREATED BY CW	
CLIENT ANGLICARE CASTLE HILL		
DRAWING PLAN, SECTION AND ELEVATIONS - VILLA 24		
DATE 11/11/18	SCALE @ A1 1:100	DRAWN JX
PROJECT No. 2016056	DRAWING No. DA-254	ISSUE 1
PROJECT KILVINTON & DOROTHY MOWLL COURT RENEWAL		

Lot 1, Pier 8-9, 23 Hickson Road
Wahla Bay New South Wales 2000 Australia
T 61 2 9399 3722 F 61 2 9399 1100
E info@jacksonteece.com
Jackson Teece is a member of the Jackson Teece Group
Trading as Jackson Teece
ABN 12 612 817 200


JACKSON TEECE



T2046

VILLA 25A


VILLA 25B

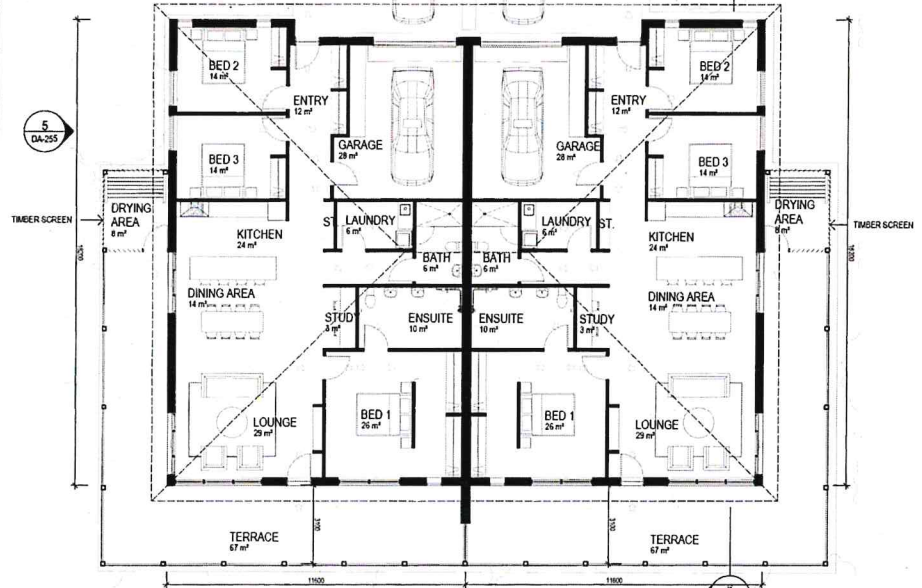


1 VILLA 25 - DOUBLE - FLOOR PLAN
SCALE 1 : 100

3 DA-255


5 DA-255

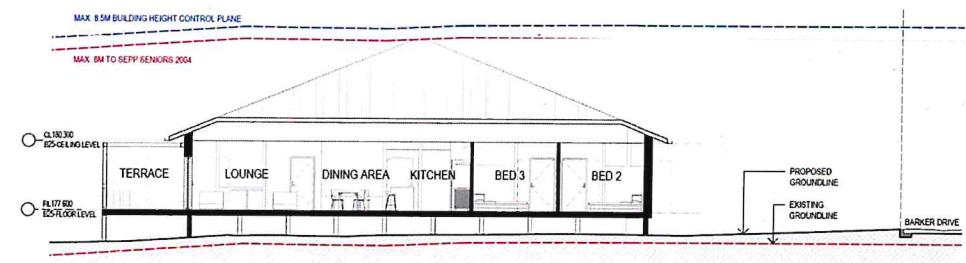


6 VILLA 25 - CROSS SECTION
SCALE 1 : 100

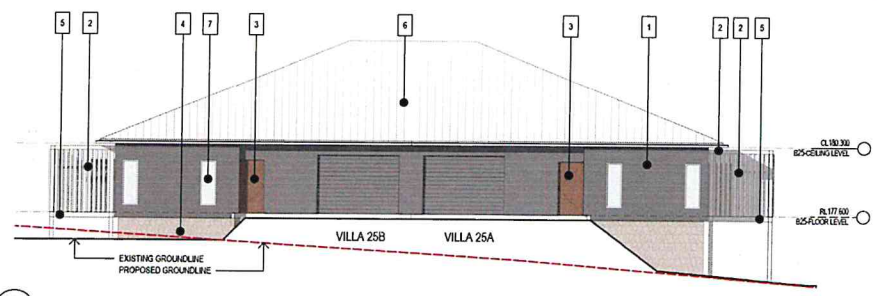


2 VILLA 25 - NORTH ELEVATION (FRONT)
SCALE 1 : 100

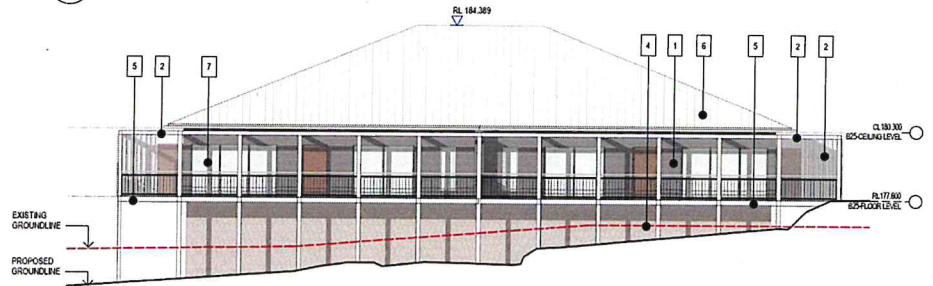

3 VILLA 25 - SOUTH ELEVATION (REAR)
SCALE 1 : 100

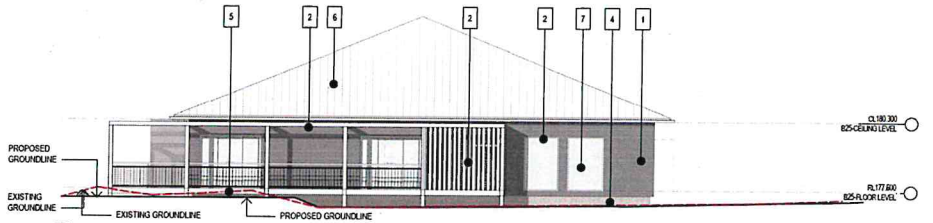

4 VILLA 25 - EAST ELEVATION (SIDE 1)
SCALE 1 : 100

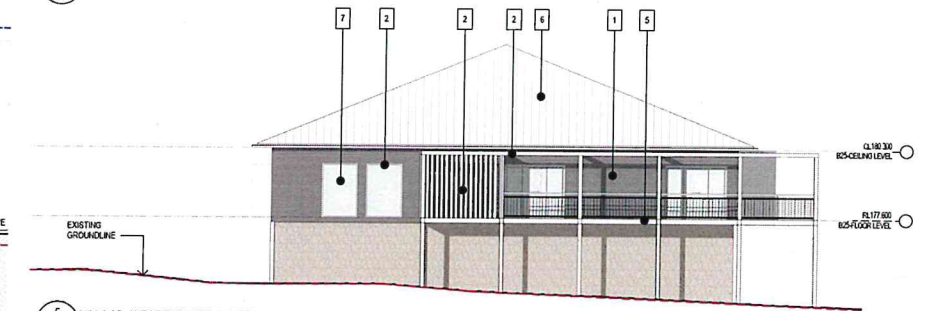


5 VILLA 25 - WEST ELEVATION (SIDE 2)
SCALE 1 : 100

VILLA - MATERIALS PALETTE TYPE 1

CONCEPT AND INFORMATION CONTAINED IN THIS DRAWING ARE CONFIDENTIAL AND MAY NOT BE REPRODUCED OR TRANSMITTED IN ANY FORM OR BY ANY MEANS, WITHOUT THE WRITTEN PERMISSION OF JACKSON TEECE. DO NOT SCALE THIS DRAWING. USE PRINTED DIMENSIONS ONLY. WHERE AN ANNOTATED DIMENSIONAL BEARING CONFLICTS WITH THE DIMENSIONAL BEARING, THE ANNOTATED DIMENSIONAL BEARING SHALL PREVAIL. THE DIMENSIONAL BEARING SHALL BE USED TO DETERMINE THE POSITION OF ANY DIMENSIONAL AND SEE WITHIN THE DRAWING.

REV	DESCRIPTION	APPROVED	DATE
1	DEVELOPMENT APPLICATION	DL	10/12/18

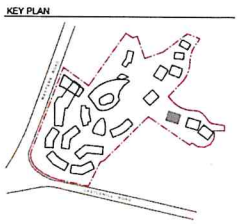







50m on original
THE DRAWING ISSUE HAS BEEN REVIEWED FOR

DA ISSUE


APPROVED BY	CHECKED BY
TW	CW
CLIENT	ANGICARE CASTLE HILL
DRAWING	PLAN, SECTION AND ELEVATIONS - VILLA 25
DATE	11/2/18
SCALE	@ A1 1 : 100
DRAWN	RP
PROJECT No.	2016056 A
DISC.	DA-255
ISSUE	1
PROJECT	KILVINTON & DOROTHY MOWILL COURT RENEWAL

Let 1, Pier 8-9, 23 Hickson Road
Wahba Bay New South Wales 2000 Australia
T 61 2 9399 2722 F 61 2 9399 1320
E info@jacksonteece.com
Jackson Teece Chartered Surveyors Pty Ltd
Trading as Jackson Teece
ABN 16 619 819 700
Professional Architects (Bureau Number 19921), John Gove (1994), David Hudson (1935)

JACKSON TEECE

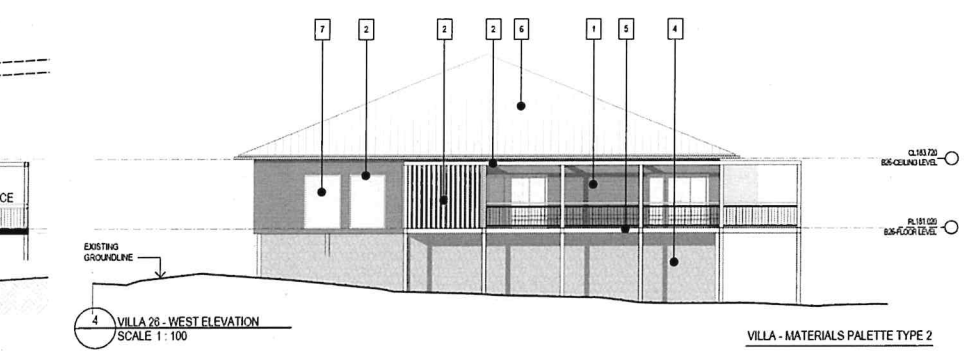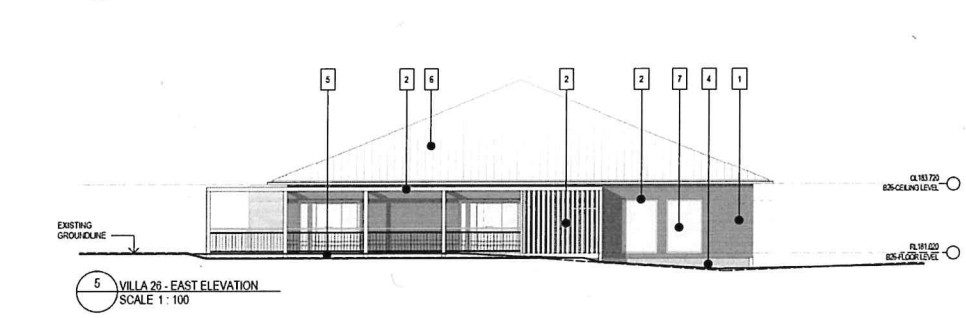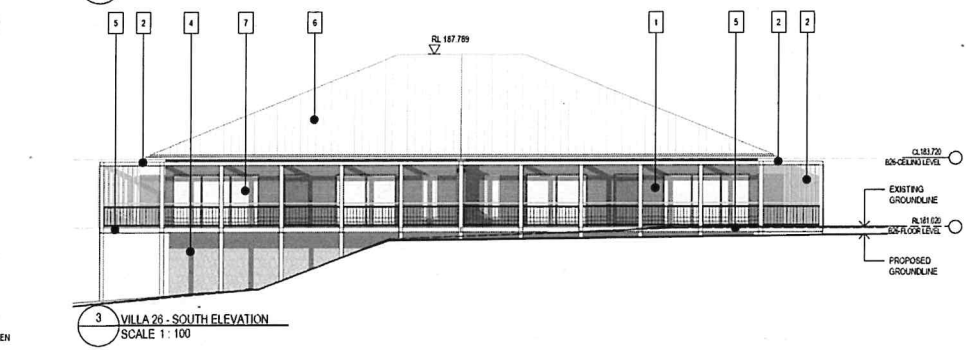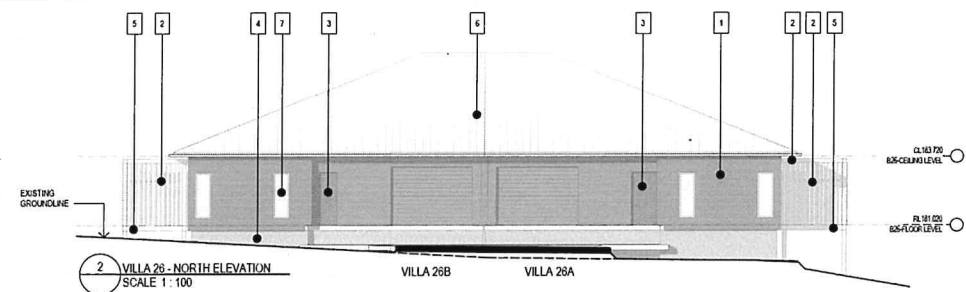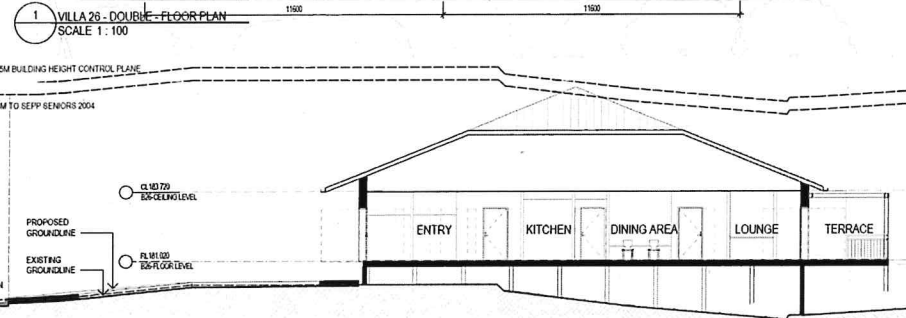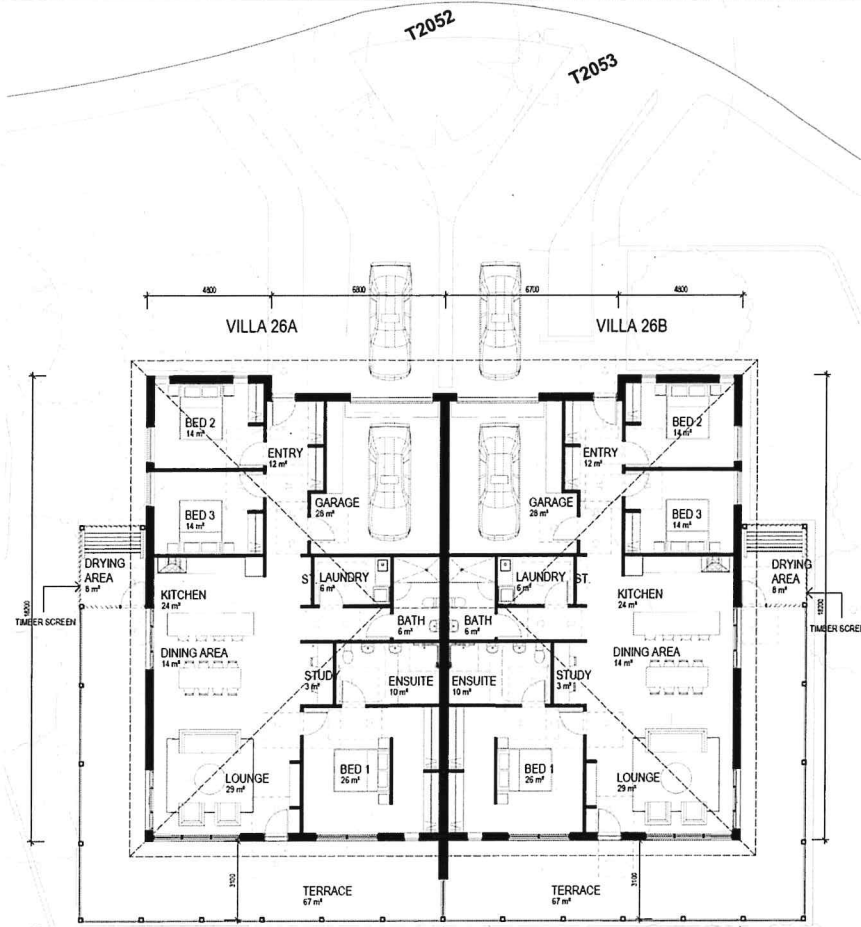

VILLA - MATERIALS PALETTE TYPE 2

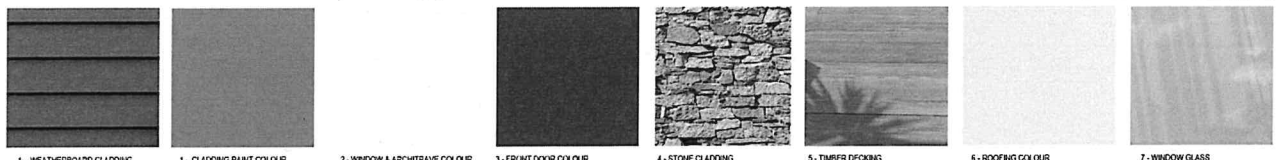

CONCEPTS AND INFORMATION CONTAINED IN THIS DRAWING ARE COPYRIGHT AND MAY NOT BE REPRODUCED IN WHOLE OR IN PART OR IN ANY MANNER WITHOUT THE WRITTEN PERMISSION OF JACKSON TEECE. DO NOT SCALE THIS DRAWING. USE FOR INFORMATION ONLY. VERTICAL AND HORIZONTAL DIMENSIONS BEING GIVEN IN METRES UNLESS OTHERWISE STATED. ANY DISCREPANCIES BETWEEN DIMENSIONS OF ANY DISCREPANCIES AND BEEN INSTRUCTIONS.

AMENDMENTS

ISSUE	DESCRIPTION	APPROVED	DATE
1	DEVELOPMENT APPLICATION	DL	04/03/19

KEY PLAN

Shown on original
THE DRAWING ISSUE HAS BEEN REVIEWED FOR

DA ISSUE

APPROVED BY: TW
CLIENT: ANGLICARE CASTLE HILL

DRAWING PLAN, SECTION AND ELEVATIONS - VILLA 26

DATE: 11/21/18
SCALE @ A1: 1: 100
DRAWN: RP

PROJECT NO. 2016056 A DA-256


PROJECT: KILVINTON & DOROTHY MOWLL COURT RENEWAL

Lot 1, Plot 6-9, 23 Hickson Road
Wahbi Bay New South Wales 2000 Australia
T 61 2 9390 2722 F 61 2 9390 1150
E info@jacksonteece.com.au
Jackson Teece Pty Ltd
Trading as Jackson Teece
ABN 10 153 817 200
Incorporated in New South Wales, Australia
JACKSON TEECE


CONCEPTS AND INFORMATION CONTAINED IN THIS DRAWING ARE CONFIDENTIAL AND MAY NOT BE REPRODUCED IN WHOLE OR IN PART OR BY ANY MEANS, WITHOUT THE WRITTEN PERMISSION OF JACKSON TEECE. DO NOT SCALE THIS DRAWING. USE DIMENSIONS SHOWN ONLY. VERIFY ALL DIMENSIONS PRIOR TO CONSTRUCTION. CONSULT WITH US ON ANY DISCREPANCIES AND SITE INSTRUCTIONS.

AMENDMENTS


ISSUE	DESCRIPTION	APPROVED	DATE
1	DEVELOPMENT APPLICATION	JL	04/03/19

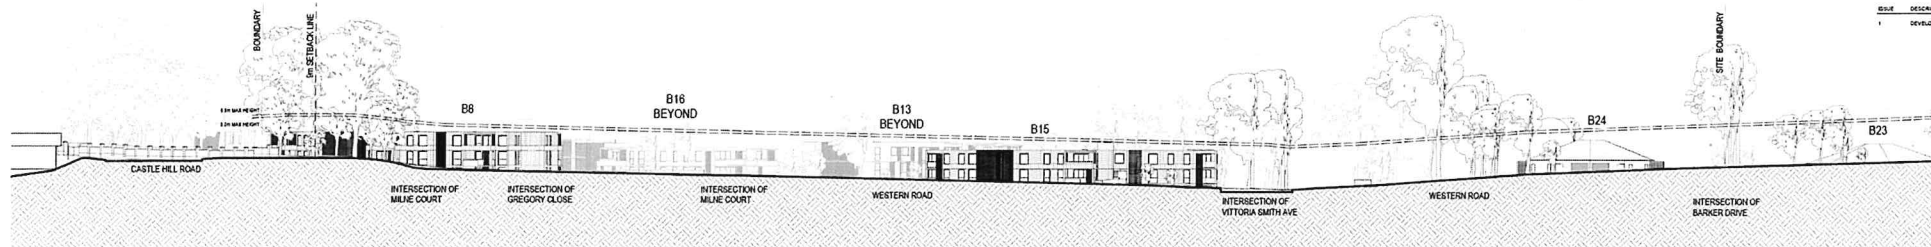


1 SITE SECTION ALONG WESTERN ROAD

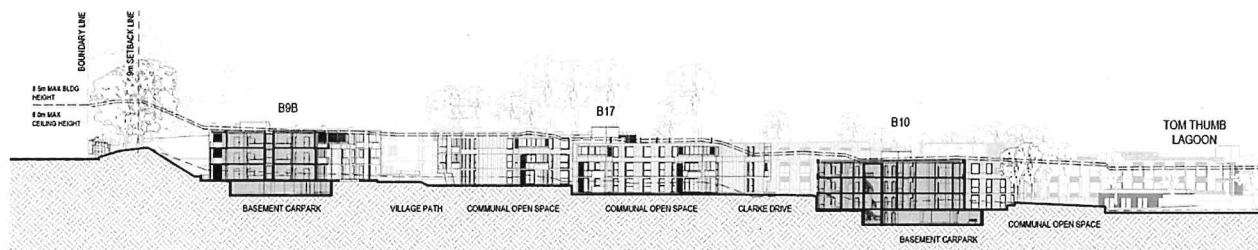

2 SITE SECTION CASTLE HILL ROAD

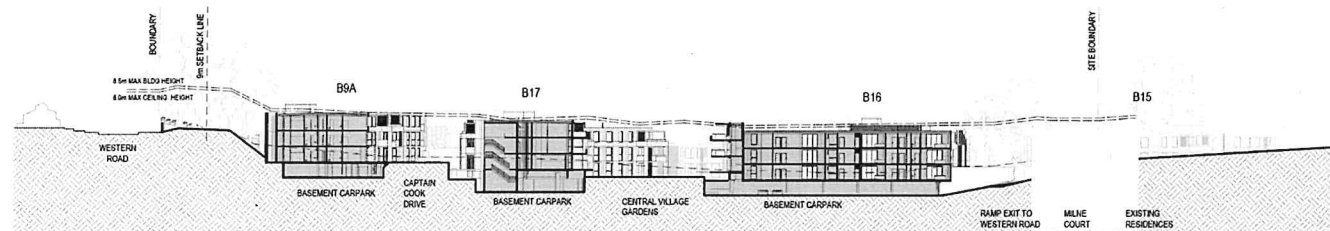

3 SITE SECTION OLD NORTHERN ROAD

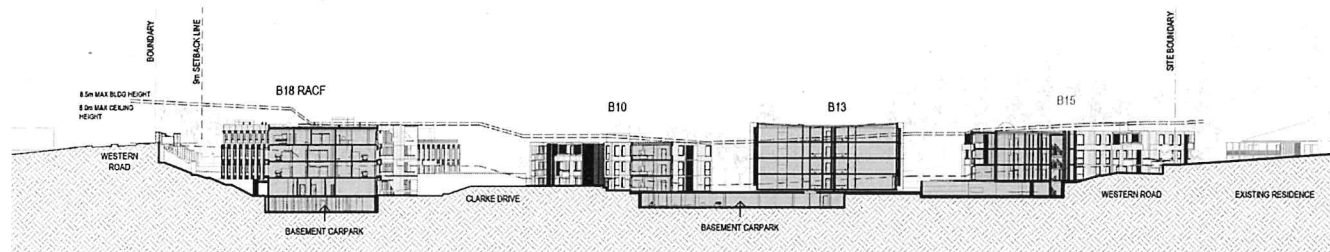

4 SITE SECTION OLD NORTHERN ROAD


NOTES

- THE HEIGHT & GROUND LINES IN THE SECTION ARE SHOWN AT THE POINT THE SECTION IS CUT ONLY. THESE LINES DO NOT REFER TO BUILDINGS IN THE BACKGROUND

LEGEND

- HORNSBY LEP 2013 MAXIMUM HEIGHT CONTROL PLANE 8.5m
- SEPP 56/2008, 2004 MAXIMUM HEIGHT OF CEILING CONTROL PLANE 8.0m
- EXISTING GROUND HEIGHT AT SECTION CUT
- B DENOTES BUILDING

KEY PLAN

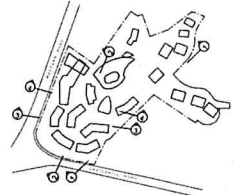

50mm on original
THIS DRAWING SHALL HAVE BEEN REVIEWED FOR

DA ISSUE


APPROVED BY: TW
CHECKED BY: CW
CLIENT: ANGLICARE CASTLE HILL
DRAWING: SITE SECTIONS - SHEET 1

DATE: 10/17/18
SCALE: @ A1
1:500
PROJECT No: 2016056 A
DISC: DA-300
ISSUE: 1

PROJECT: KILVINTON & DOROTHY MOWLL COURT RENEWAL

Lot 1, Pier 8-9, 23 Hickson Road
Vaucliff Bay New South Wales 2224 Australia
T 61 3 9390 2722 F 61 3 9390 1150
E sydney@jacksonteece.com
Jackson Teece Chartered Architects Pty Ltd
100/101 Macquarie Street
AHL 100/101 Macquarie Street
2000 Sydney NSW
JACKSON TEECE

JACKSON TEECE

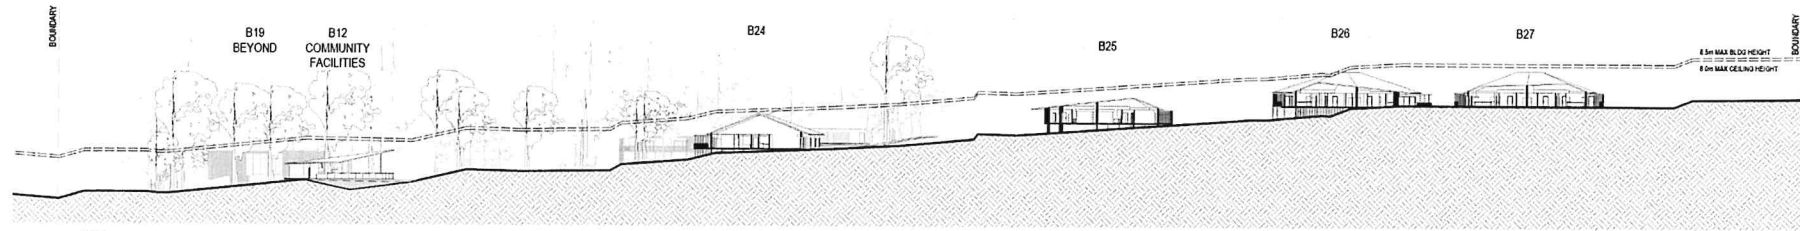


CONCEPTS AND INFORMATION CONTAINED IN THIS DRAWING ARE COPYRIGHT AND MAY NOT BE REPRODUCED IN WHOLE OR PART OR BY ANY MEANS, WITHOUT THE WRITTEN PERMISSION OF JACKSON TEECE. DO NOT SCALE THIS DRAWING. USE DIMENSIONS SHOWN ONLY. VISUALISATION INVOLVING SCENES COMBINING ON SITE WITH AN OFF SITE PICTURE. NOTIFY JACKSON TEECE OF ANY DISCREPANCIES AND SEEK INSTRUCTIONS.

AMENDMENTS			
ISSUE	DESCRIPTION	APPROVED	DATE
1	DEVELOPMENT APPLICATION	DL	04/01/18

NOTES


- THE HEIGHT & GROUND LINES IN THE SECTION ARE SHOWN AT THE POINT THE SECTION IS CUT ONLY. THESE LINES DO NOT REFER TO BUILDINGS IN THE BACKGROUND.

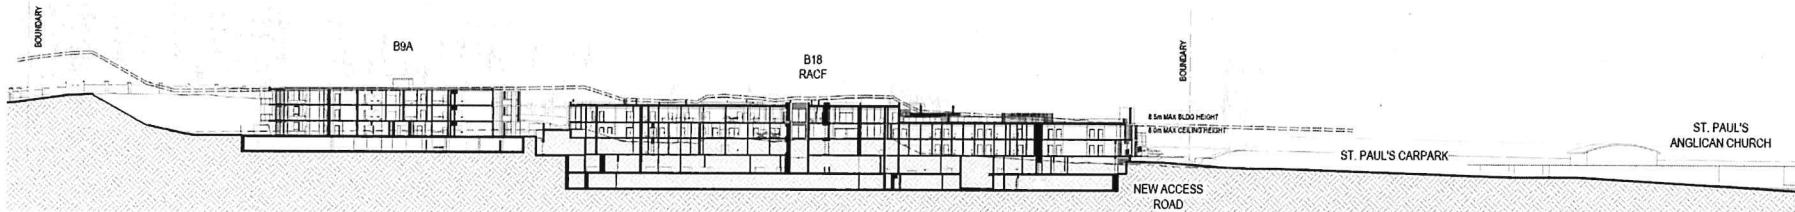

LEGEND

- HORNSBY LEP 2013 MAXIMUM HEIGHT CONTROL PLANE 8.5m.
- SEPP 68/2005, 2004 MAXIMUM HEIGHT OF CEILING CONTROL PLANE 8.0m.
- EXISTING GROUND HEIGHT AT SECTION CUT.
- B DENOTES BUILDING

KEY PLAN

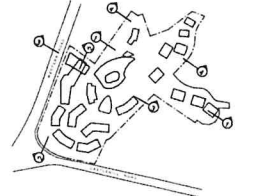

50m on original
THIS DRAWING SHALL HAVE BEEN REVIEWED FOR

DA ISSUE


APPROVED BY: TW
CHECKED BY: CW
CLIENT: ANGLICARE CASTLE HILL
DRAWING: SITE SECTIONS - SHEET 2

DATE: 10/17/18
SCALE @ A1: 1:500
PROJECT No.: 2016056 A
DISCP. DRAWING No.: DA-301
ISSUE: 1

PROJECT: KILVINTON & DOROTHY MOWLL COURT RENEWAL

Lot 1, Plot 8-9, 23 Hickson Road
Wahla Bay River South Wales 2000 Australia
T 61 2 9290 2722 F 61 2 9290 1124
E. sydney@jacksonteece.com
Jackson Teece Chartered Surveyors Ltd
Building at Jackson Teece
ABN 62 084 917 494
Professional Seal: Financial Services (FSL), Public Goods (PG), General Practice (GP)


JACKSON TEECE

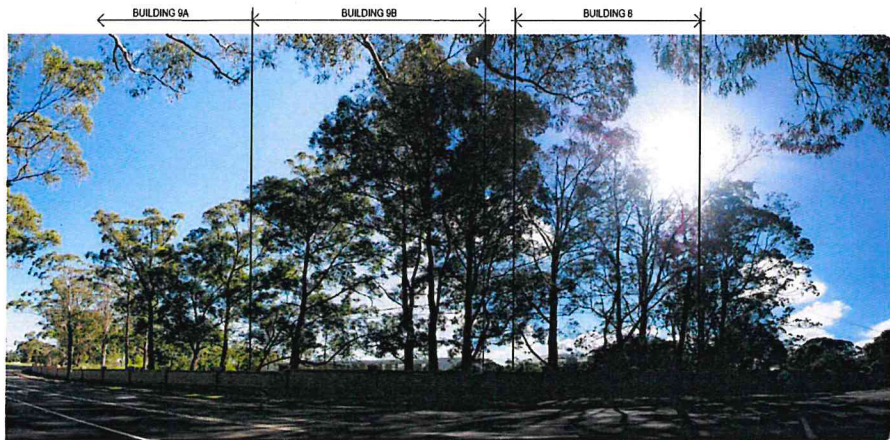

STREET VIEW 1 - CASTLE HILL ROAD



STREET VIEW 2 - CASTLE HILL ROAD

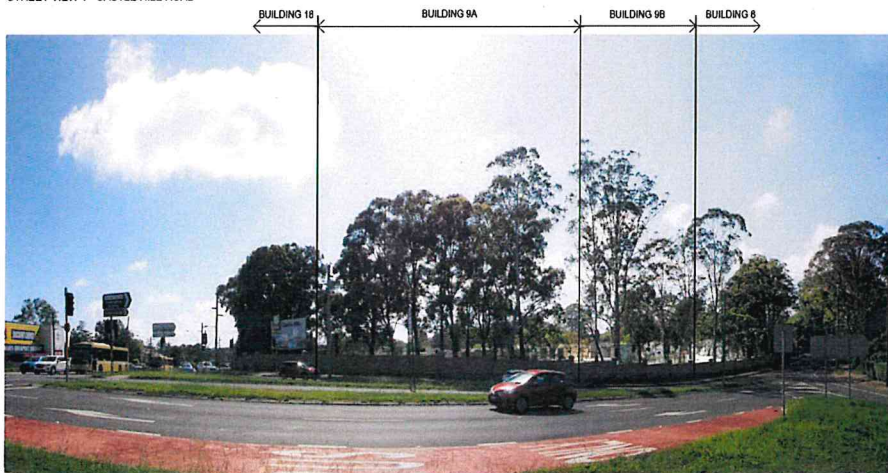

STREET VIEW 3 - CASTLE HILL ROAD



STREET VIEW 4 - OLD NORTHERN ROAD




STREET VIEW 5 - OLD NORTHERN ROAD

FORMER VILLAGE ENTRANCE ROAD CORNER OF CASTLE HILL ROAD

CONCEPTS AND INFORMATION CONTAINED IN THIS DRAWING ARE CONFIDENTIAL AND MAY NOT BE REPRODUCED OR TRANSMITTED IN ANY FORM OR BY ANY MEANS, WITHOUT THE WRITTEN PERMISSION OF JACKSON TEECE. DO NOT SCALE THIS DRAWING. USE PROVIDED DIMENSIONS ONLY. VERIFY ALL DIMENSIONS ON SITE. PROVIDING DIMENSIONS COVERING ON-SITE WORK OR OFF-SITE FURNISHING, NOTIFY JACKSON TEECE OF ANY DISCREPANCIES AND SEEK INSTRUCTIONS.

AMENDMENTS

ISSUE	DESCRIPTION	APPROVED	DATE
1	DEVELOPMENT APPLICATION	DL	04/01/18

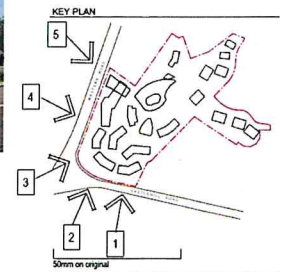

50mm on original

THIS DRAWING ISSUE HAS BEEN REVIEWED FOR

DA ISSUE

APPROVED BY: TW
CLIENT: ANGLICARE CASTLE HILL

DRAWING: SITE PHOTO MONTAGES - EXTERNAL VIEWS

DATE: 10/17/18 SCALE: @ A1 DRAWN: AT

PROJECT No.: 2016056 A DISCP. DRAWING No.: DA-400 ISSUE: 1

PROJECT: KILVINTON & DOROTHY MOWLL COURT RENEWAL

Lot 1, Pier 8-9, 23 Hickson Road
Wahib Bay New South Wales 2000 Australia
T: 61 2 9590 2722 F: 61 2 9590 1420
E: sydney@jacksonteece.com.au
Jackson Teece Chartered Architects Pty Ltd
Trading as Jackson Teece
ABN 54 614 811 000
Accredited Architect: Elizabeth Butler (0000), John Goss (0000), David Hubert (0000)

JACKSON TEECE

CONCEPTS AND INFORMATION CONTAINED IN THIS DRAWING ARE CONFIDENTIAL AND NOT BE REPRODUCED OR COPIED IN ANY MANNER, WITHOUT THE WRITTEN PERMISSION OF JACKSON TEECE. DO NOT SCALE THIS DRAWING. USE FOR INFORMATION ONLY. ANY AND ALL PROJECT CONDITIONS BEFORE COMMENCING ON-SITE WORK OR OFF-SITE FABRICATION, WITH A PROVISION VERIFICATION OF ANY DISCREPANCIES AND DESIGN INSTRUCTIONS.

AMENDMENTS

ISSUE	DESCRIPTION	APPROVED	DATE
1	DEVELOPMENT APPLICATION	DL	5/15/18



VIEW 1 - WESTERN ROAD TO BUILDING 16 IN BACKGROUND

KEY PLAN



50mm on original
THIS DRAWING ISSUE HAS BEEN REVIEWED FOR

DA ISSUE

APPROVED BY: TW
CLIENT: ANGLICARE CASTLE HILL
CHECKED BY: CW
ANGELICARE

DRAWING
PERSPECTIVE VIEW 1

DATE: 10/17/18 SCALE @ A1 DRAWN AT

PROJECT No. 2016056 A DISCF. DRAWING No. DA-401 ISSUE 1

PROJECT: KILVINTON & DOROTHY MOWLL COURT RENEWAL

Lot 1, Pier 8-9, 23 Hickson Road
Wahlab Bay New South Wales 2200 Australia
T: 61 6 9399 3333 F: 61 6 9399 1100
E: mydesign@jacksonteece.com
Jackson Teece Charitable Foundation Ltd
Trading as Jackson Teece
ABN 61 615 817 400
Registered Architects: Thomas Butler (1993), John Lee (1994), David Hudson (1995)

JACKSON TEECE

CONCEPTS AND INFORMATION CONTAINED IN THIS DRAWING ARE CONFIDENTIAL AND NOT BE REPRODUCED OR COPIED IN ANY FORM OR BY ANY MEANS, WITHOUT THE WRITTEN PERMISSION OF JACKSON TEECE. DO NOT SCALE THIS DRAWING. USE FOR INFORMATION ONLY. ALL PROJECT DECISIONS SHOULD BE BASED ON THE INFORMATION PROVIDED IN THIS DRAWING. JACKSON TEECE IS NOT RESPONSIBLE FOR ANY CONSEQUENCES OF ANY DECISIONS MADE OR ACTIONS TAKEN BASED ON THIS DRAWING.


AMENDMENTS

ISSUE	DESCRIPTION	APPROVED	DATE
1	DEVELOPMENT APPLICATION	DL	04/03/19



VIEW 2 - CLARKE DRIVE TO VILLAGE GARDENS & BUILDING 9B IN BACKGROUND

KEY PLAN

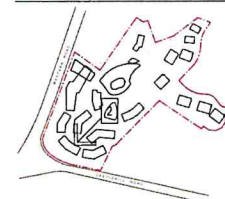

50mm on original

THIS DRAWING ISSUE HAS BEEN REVIEWED FOR

DA ISSUE

APPROVED BY: TW
CLIENT: ANGLICARE CASTLE HILL

CHECKED BY: CW

DRAWING: PERSPECTIVE VIEW 2

DATE: 10/17/18 SCALE @ A1 DRAWN: AT

PROJECT No. 2016056 A DA-402 ISSUE 1


PROJECT: KILVINTON & DOROTHY MOWLL COURT RENEWAL

Lot 1, Plot 8-9, 23 Hickson Road
Walsh Bay New South Wales 2200 Australia
T 61 3 9290 2722 F 61 3 9290 1150
E jay@jacksonteece.com.au
Jackson Teece Chartered Surveyors Pty Ltd
Trading as Jackson Teece
ABN 12 103 917 000
Professional Architects, Planning, Building, Surveying, Urban Design, Environmental Planning, Project Management

JACKSON TEECE

AMENDMENTS

ISSUE	DESCRIPTION	APPROVED	DATE
1	DEVELOPMENT APPLICATION	DL	04/22/11

 

KEY PLAN



50mm on original

THIS DRAWING ISSUE HAS BEEN REVIEWED FOR

DA ISSUE

APPROVED BY:
TW

CLIENT
ANGELICARE CASTLE HILL

DRAWING
PERSPECTIVE VIEW 3

DATE	SCALE @ A1	DRAWN
10/17/18		AT

PROJECT No.	DISC.	DRAWING No.	ISSUE
2016056 A		DA-403	1

PROJECT
KILVINTON & DOROTHY MOWLL COURT
RENEWAL

Lot 1, Pier 8-9, 23 Hickson Road
Walsh Bay New South Wales 2000 Australia
T 61 2 9290 2722 F 61 2 9290 1150

E.sydney@jacksontrave.com
Jackson Trave Chatterman Wills Pty Ltd
Trading as Jackson Trave
ABN 15 083 837 290
Newcastle, Australia; Darwin, Northern Territory; Adelaide, South Australia; Sydney, New South Wales; Melbourne, Victoria; Perth, Western Australia; Auckland, New Zealand

JACKSON TEECE

CONCEPTS AND INFORMATION CONTAINED IN THIS DRAWING ARE COPYRIGHT AND MAY NOT BE REPRODUCED IN WHOLE OR PART OR BY ANY MEANS, WITHOUT THE WRITTEN PERMISSION OF JACKSON TEECE & COMPANY PTY LTD. THE DRAWING, THE FIGURES AND CONTENTS ARE THE PROPERTY OF JACKSON TEECE & COMPANY PTY LTD. THE DRAWING IS NOT TO BE USED FOR ANY OTHER PURPOSE WITHOUT THE WRITTEN PERMISSION OF JACKSON TEECE & COMPANY PTY LTD. THE DRAWING IS NOT TO BE USED FOR ANY OTHER PURPOSE WITHOUT THE WRITTEN PERMISSION OF JACKSON TEECE & COMPANY PTY LTD.


AMENDMENTS

ISSUE	DESCRIPTION	APPROVED	DATE
1	DEVELOPMENT APPLICATION	DL	04/12/18



VIEW 4 - FROM COMMUNITY BUILDING (No 12) ACROSS TOM THUMB LAGOON

KEY PLAN

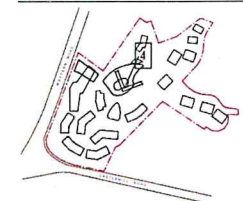

50mm on original
THE DRAWING SHALL HAVE BEEN REVIEWED FOR

DA ISSUE

APPROVED BY: Approver
CLIENT: ANGLICARE CASTLE HILL
DESIGNED BY: Designer
CHECKED BY: Checker
Author

DRAWING: PERSPECTIVE VIEW 4

DATE: 12/02/18
SCALE: @ A1
PROJECT No: 2016056
DRAWING No: DA-404
ISSUE: 1

PROJECT: KILVINTON & DOROTHY MOWLL COURT RENEWAL

Lot 1, Part 8-0, 23 Hickson Road
Wahlab Bay New South Wales 2260 Australia
T 61 2 9290 2723 F 61 2 9290 1450
E mydney@jacksonteece.com
Jackson Teece & Company Pty Ltd
Trading as Jackson Teece
ABN 12 618 497 404
Residential Architects, Planning Architects, Urban Designers, Project Managers (VIC)

JACKSON TEECE

CONCEPTS AND INFORMATION CONTAINED IN THIS DRAWING ARE CONFIDENTIAL AND MAY NOT BE REPRODUCED OR TRANSMITTED IN ANY FORM OR BY ANY MEANS, WITHOUT THE WRITTEN PERMISSION OF JACKSON TEECE. DO NOT SCALE THIS DRAWING. USE FOR INFORMATION ONLY. VERIFY ALL PROJECT DIMENSIONS BEFORE CONSTRUCTION. CONSULT WITH AN ENGINEER FOR ALL STRUCTURAL, MECHANICAL, ELECTRICAL AND OTHER REQUIREMENTS AND SEE INSTRUCTIONS.


AMENDMENTS

DATE	DESCRIPTION	APPROVED	DATE
1	DEVELOPMENT APPLICATION	IN	14/03/18



VIEW 5 - BARKER DRIVE AT CORNER OF WESTERN ROAD

KEY PLAN

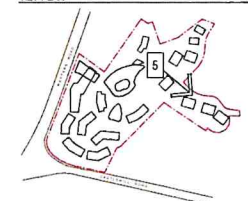

50m on original

THIS DRAWING ONLY HAS BEEN REVIEWED FOR

DA ISSUE

APPROVED BY: Approver
 CLIENT: ANGLICARE CASTLE HILL
 CHECKED BY: Checker



DRAWING: PERSPECTIVE VIEW 5

DATE: 12/03/18 SCALE: @ A1 DRAWN: Author

PROJECT No: 2016056 DRAWING No: DA-405 ISSUE: 1

PROJECT: KILVINTON & DOROTHY MOWLL COURT RENEWAL

Lot 1, Pier 6-9, 23 Hickson Road
 Walsh Bay New South Wales 2000 Australia
 T: +61 2 9550 2222 F: +61 2 9550 1439
 E: sydney@jacksonteece.com
 Jackson Teece Charitable World Pty Ltd
 Trading as Jackson Teece
 ABN 14 619 171 100
 (Formerly Architects: Thomas Barker (1901), John Goss (1904), Donald Hudson (1915))

JACKSON TEECE

AMENDMENTS


REV	DESCRIPTION	APPROVED	DATE
1	DEVELOPMENT APPLICATION	PL	04/03/18

LEGEND

- [#] NUMBER IN BRACKETS = BUILDING ID NUMBER
- BUILDING PROTRUDING ABOVE 8.5M MAX BUILDING HT PLANE
- BUILDING BELOW THE 8.5M MAX BUILDING HEIGHT PLANE
- BLDG PROTRUDING ABOVE THE 8.5M MAX CEILING HT PLANE
- BUILDING BELOW THE 8.5M MAX CEILING HEIGHT PLANE

NOTES

- 3D AERIAL VIEWS OF THE SITE ARE TAKEN FROM THE NORTH
- PROTRUSIONS BEYOND 8.5M HEIGHT CONTROL (HORNSBY LEP 2013 REQUIREMENT) ARE SHOWN IN BRIGHT GREEN
- PROTRUSIONS OF CEILING BEYOND 8.5M HEIGHT CONTROL (SEPP SENIORS REQUIREMENT) ARE SHOWN IN BRIGHT BLUE
- PALE GREEN AND PALE BLUE COLOURS INDICATE BUILDINGS BELOW THE RESPECTIVE HEIGHT CONTROL PLANES

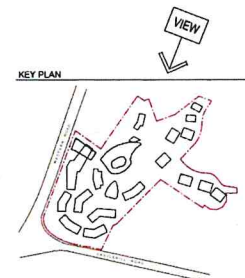

50m on original
THIS DRAWING SHOWN HAS BEEN REVIEWED FOR

DA ISSUE

APPROVED BY: **TW** CHECKED BY: **CW**
CLIENT: **ANGELICARE CASTLE HILL**

DRAWING: **BUILDING HEIGHT PLANE DIAGRAM**


DATE: **10/17/18** SCALE: **@ A1** DRAWN: **PL**
NTS

PROJECT No.: **2016056 A** DISCP. DRAWING No.: **DA-410** ISSUE: **1**


PROJECT: **KILVINTON & DOROTHY MOWLL COURT RENEWAL**

Lot 4, Pier 8-9, 23 Hickson Road
Wahlab Bay New South Wales 2009 Australia
T: +61 2 9550 2222 F: +61 2 9550 1550
E: info@jacksonteece.com
Jackson Teece Architects Pty Ltd
Trading as Jackson Teece
ABN 54 619 877 444
Professional Architects (Queensland), Architects (New South Wales), Licensed Valuers (NSW)


JACKSON TEECE

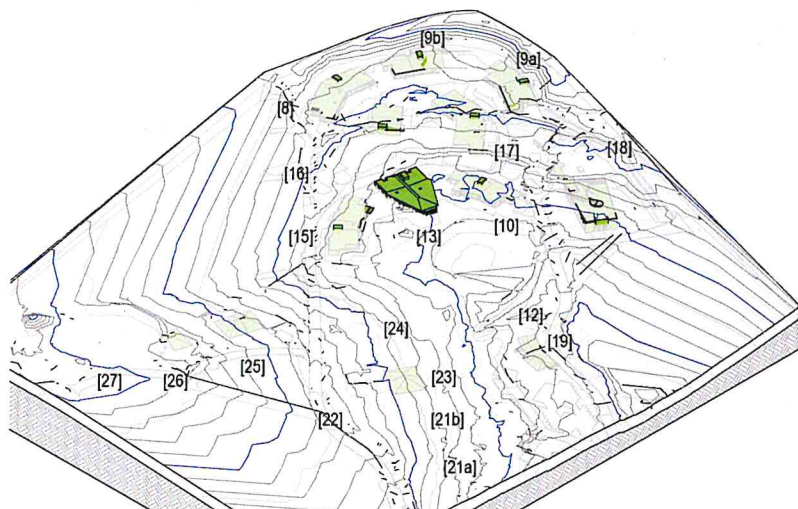


1 8.5M BLDG HEIGHT CONTROL PLANE - HORNSBY LEP 2013 ROMT

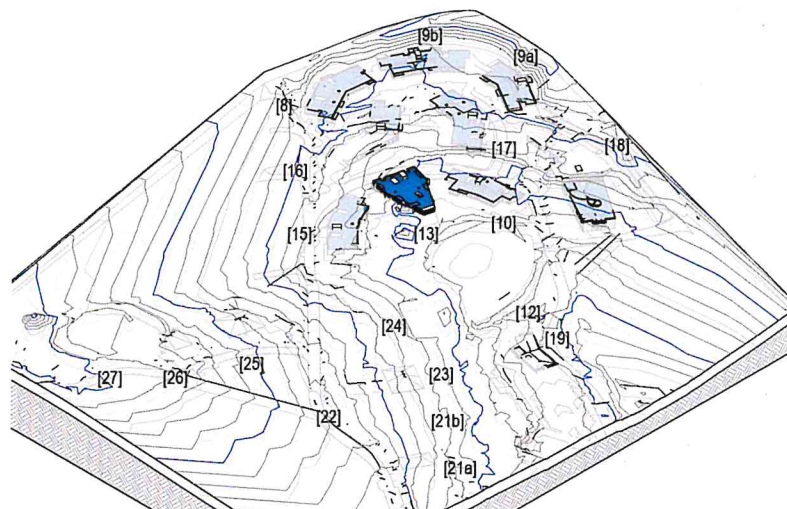


2 8M MAX CEILING HEIGHT - SEPP SENRS ROMT

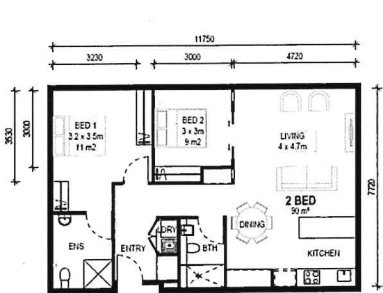


2B-1

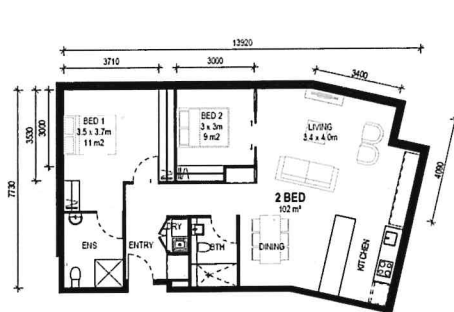

2B-2

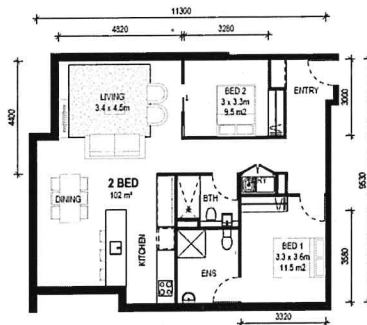


2B-3

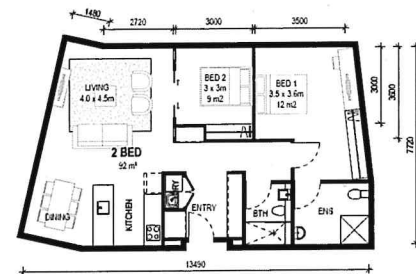


2B-4




2B-5

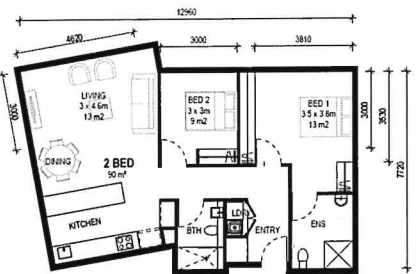

2B-6

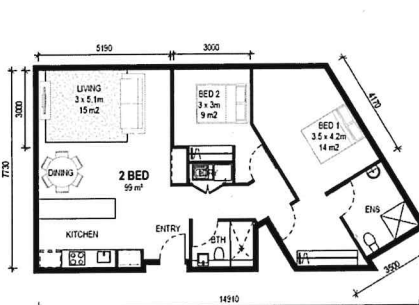


2B-7

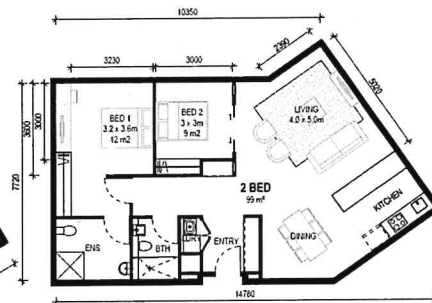


2B-8



2B-9

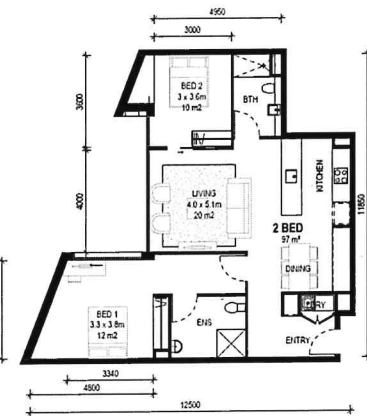

2B-10

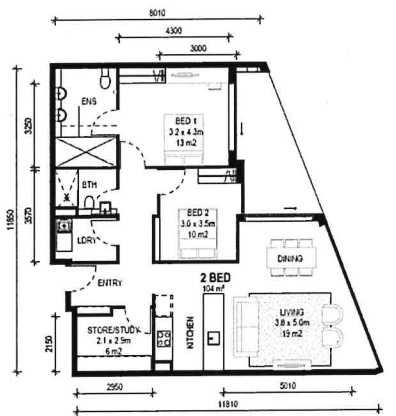

2B-11



2B-12

CONCEPTS AND INFORMATION CONTAINED IN THIS DRAWING ARE PRELIMINARY AND NOT BE USED FOR CONSTRUCTION OR ANY OTHER PURPOSE WITHOUT THE WRITTEN PERMISSION OF JACKSON TEECE. THE DRAWING IS FOR INFORMATION ONLY. THE CLIENT IS ADVISED THAT THE DRAWING IS FOR INFORMATION ONLY AND DOES NOT CONSTITUTE A CONTRACT. 

AMENDMENTS

DATE	DESCRIPTION	APPROVED	DATE
1	DEVELOPMENT APPLICATION	CL	04/02/18

GUIDE TO LOCATION OF APARTMENT TYPES

TYPE	BUILDING LOCATION
2B-1	15, 9A, 9B, 17, 6, 8
2B-2	9B
2B-3	10, 15
2B-4	9B
2B-5	15
2B-6	10
2B-7	9A
2B-8	8
2B-9	13
2B-10	13
2B-11	13, 17
2B-12	13

NOTES

THE TYPICAL APARTMENT PLANS DO NOT SHOW DOORS AND WINDOWS AS APARTMENT TYPE LOCATIONS DIFFER WINDOW AND DOOR LOCATIONS VARY TO SUIT THE CHARACTERISTICS OF EACH APARTMENT LOCATION.

FOR APARTMENT TYPE SCHEDULE INCLUDING APARTMENT STORAGE, PRIVATE OPEN SPACE PROVISION, BALCONY, SIZES AND APARTMENT DESIGN GUIDE COMPLIANCE PROVISIONS FOR EACH APARTMENT, REFER TO SHEETS DA-602 AND DA-603.

WINDOWS ARE NOT SHOWN ON THESE TYPICAL APARTMENT PLANS BECAUSE THERE LOCATIONS VARY FROM APARTMENT TO APARTMENT WITHIN THE SAME TYPE, TO SUIT EACH APARTMENT'S SPECIFIC ORIENTATION AND LOCATION REQUIREMENTS AND OPPORTUNITIES.

APARTMENT INTERNAL AREA SIZES MAY VARY BY TYPE SUBJECT TO REQUIRED SERVICES OF THE BUILDING, SUCH AS SERVICES SHAFTS OR DIFFERENCES IN THE FACADE.

30mm on original
THIS DRAWING IS NOT TO BE USED FOR CONSTRUCTION

DA ISSUE

APPROVED BY: TW
CHECKED BY: CW
CLIENT: ANGLICARE CASTLE HILL


DRAWING: PLANS - APARTMENT TYPES - 2-BED
SCALE: @ A1
1: 100

DATE: 10/26/18
PROJECT NO.: 2016056 A
DISCIP.: DA-500


PROJECT: KILVINTON & DOROTHY MOWILL COURT RENEWAL
ISSUE: 1

Lot 1, Plot 8/9, 23 Hickson Road
Wahbi Bay New South Wales 2000 Australia
T: 61 2 9290 2722 F: 61 2 9290 1170
E: jteece@jacksonteece.com.au
JACKSON TEECE
100% 100% 100%
100% 100% 100%
100% 100% 100%


JACKSON TEECE

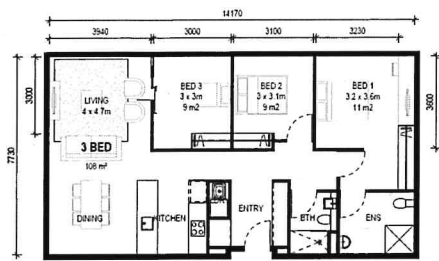


3B-1

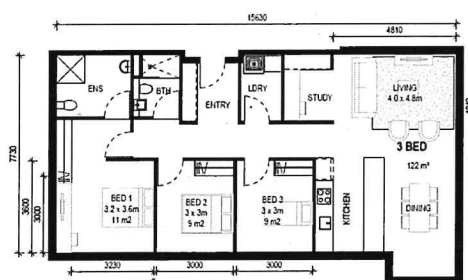


3B-2

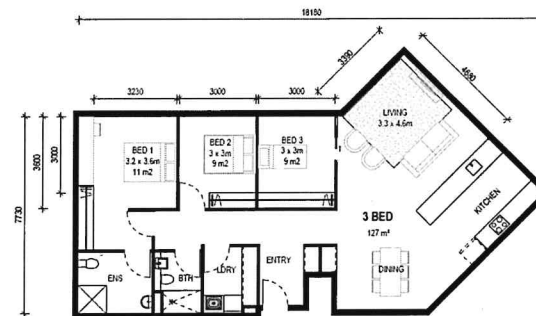


3B-3

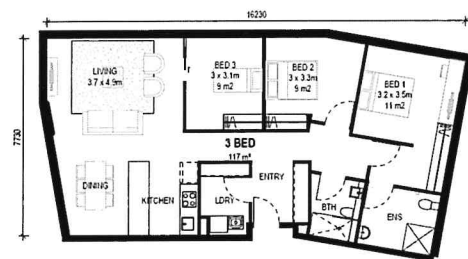


3B-4

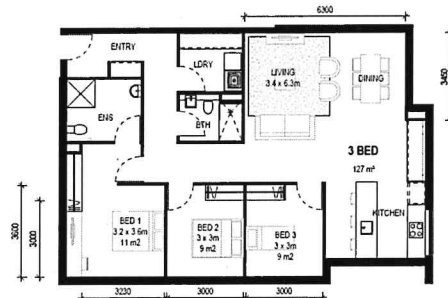


3B-5

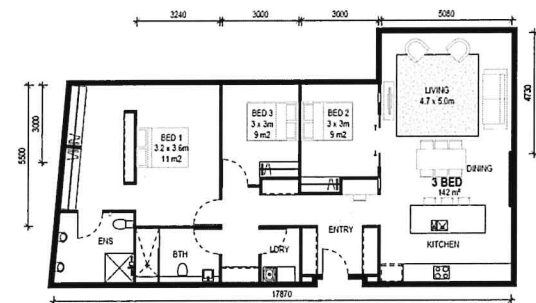

3B-6

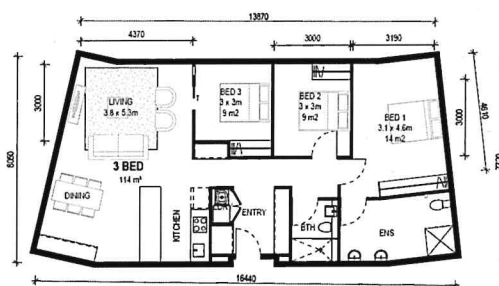


3B-9

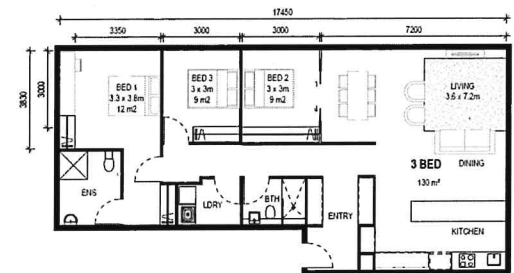


3B-10



3B-8

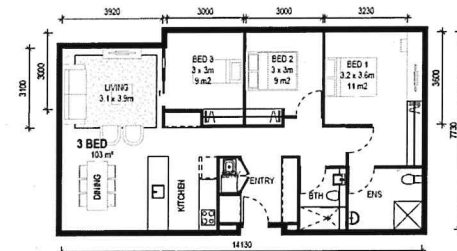

3B-11

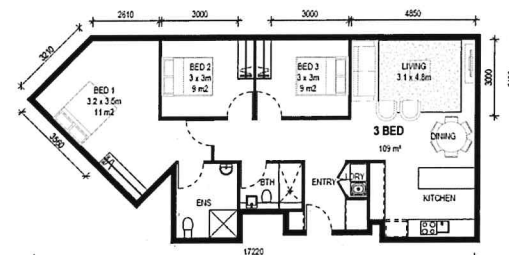

3B-12

CONCEPTS AND INFORMATION CONTAINED IN THIS DRAWING ARE COPYRIGHT AND MAY NOT BE REPRODUCED OR TRANSMITTED IN ANY FORM OR BY ANY MEANS, WITHOUT THE WRITTEN PERMISSION OF JACKSON TEECE. DO NOT SCALE THIS DRAWING. USE DIMENSIONS INDICATED ON THE DRAWING. IF ANY DISCREPANCY EXISTS BETWEEN THE DIMENSIONS INDICATED ON THE DRAWING AND THE DIMENSIONS INDICATED ON THE SITE PLAN, THE DIMENSIONS INDICATED ON THE SITE PLAN SHALL PREVAIL. CHECK WITH JACKSON TEECE FOR ANY DISCREPANCIES AND SEE INSTRUCTIONS.

AMENDMENTS

DATE	DESCRIPTION	APPROVED	DATE
1	DEVELOPMENT APPLICATION	DL	04/10/19

GUIDE TO LOCATION OF APARTMENT TYPES

TYPE	BUILDING LOCATION
3B-1	8, 9A, 16, 17
3B-2	9A
3B-3	17
3B-4	15
3B-5	15
3B-6	10
3B-8	10
3B-9	16B
3B-10	17
3B-11	8
3B-12	16

NOTES

THE TYPICAL APARTMENT PLANS DO NOT SHOW DOORS AND WINDOWS AS APARTMENT TYPE LOCATIONS DIFFER. WINDOW AND DOOR LOCATIONS VARY TO SUIT THE CHARACTERISTICS OF EACH APARTMENT LOCATION.

FOR APARTMENT TYPE SCHEDULE INCLUDING APARTMENT STORAGE, PRIVATE OPEN SPACE PROVISION, BALCONY SIZES AND APARTMENT DESIGN QUOTE COMPLIANCE PROVISIONS FOR EACH APARTMENT, REFER TO SHEETS DA-602 AND DA-603.

WINDOWS ARE NOT SHOWN ON THESE TYPICAL APARTMENT PLANS BECAUSE THERE LOCATIONS VARY FROM APARTMENT TO APARTMENT WITHIN THE SAME TYPE. TO SUIT EACH APARTMENT'S SPECIFIC ORIENTATION AND LOCATION REQUIREMENTS AND OPPORTUNITIES.

APARTMENT INTERNAL AREA SIZES MAY VARY BY TYPE SUBJECT TO REQUIRED SERVICES OF THE BUILDING, SUCH AS SERVICES SHIFTS OR DIFFERENCES IN THE FACADE.

50mm on original
THIS DRAWING SCALE HAS BEEN REVIEWED FOR

DA ISSUE

APPROVED BY: TW
CHECKED BY: CW
CLIENT: ANGLICARE CASTLE HILL

DRAWING PLANS - APARTMENT TYPES - 3-BED

DATE: 10/26/18 SCALE: @ A1 DRAWN: RP

PROJECT No.: 2016056 A DISC. DRAWING No.: DA-501 ISSUE: 1

PROJECT: KILVINTON & DOROTHY MOWLL COURT RENOVATION

Lot 1, Plot 8-9, 23 Hickson Road
Walls Bay New South Wales 2200 Australia
T: 61 2 9290 2723 F: 61 2 9290 1150
E: info@jacksonteece.com.au
Jackson Teece Chartered Surveyors
Trading as Jackson Teece
ABN 62 619 747 990
Chartered Surveyors, Real Estate Agents (NSW), Justice of Peace (NSW), Licensed Valuers (NSW)

JACKSON TEECE

CONCEPTS AND INFORMATION CONTAINED IN THIS DRAWING ARE COPYRIGHT AND MAY NOT BE REPRODUCED IN WHOLE OR PART OR BY ANY MEANS WITHOUT THE WRITTEN PERMISSION OF JACKSON TEECE. THIS DRAWING IS NOT TO BE USED FOR ANY OTHER PROJECT OR FOR ANY OTHER PURPOSE WITHOUT THE WRITTEN PERMISSION OF JACKSON TEECE. IT IS THE RESPONSIBILITY OF THE USER TO OBTAIN ALL NECESSARY PERMITS AND APPROVALS FROM THE RELEVANT AUTHORITIES. JACKSON TEECE ACCEPTS NO LIABILITY FOR ANY DISCREPANCIES AND OMISSIONS.

AMENDMENTS

DATE	DESCRIPTION	APPROVED	DATE
1	DEVELOPMENT APPLICATION	DL	04/02/18

GUIDE TO LOCATION OF APARTMENT TYPES

TYPE	BUILDING LOCATION
1B-1	9A
1B-2	8
2B-13	13
2B-14	17
3B-13	13

GUIDE TO LOCATION OF VILLA TYPES

TYPE	BUILDING LOCATION
01	22,23,24,25,26,27
02	21A
03	21B

NOTES

THE TYPICAL APARTMENT PLANS DO NOT SHOW DOORS AND WINDOWS AS APARTMENT TYPE LOCATIONS DIFFER. WINDOW AND DOOR LOCATIONS VARY TO SUIT THE CHARACTERISTICS OF EACH APARTMENT LOCATION.

FOR APARTMENT TYPE SCHEDULE INCLUDING APARTMENT STORAGE, PRIVATE OPEN SPACE PROVISION, BALCONY SIZES AND APARTMENT DESIGN GUIDE COMPLIANCE. PROVISIONS FOR EACH APARTMENT, REFER TO SHEETS DA-602 AND DA-603.

WINDOWS ARE NOT SHOWN ON THESE TYPICAL APARTMENT PLANS BECAUSE THESE LOCATIONS VARY FROM APARTMENT TO APARTMENT WITHIN THE SAME TYPE, TO SUIT EACH APARTMENT'S SPECIFIC ORIENTATION AND LOCATION REQUIREMENTS AND OPPORTUNITIES.

APARTMENT INTERNAL AREA SIZES MAY VARY BY TYPE, SUBJECT TO REQUIRED SERVICES OF THE BUILDING, SUCH AS SERVICES SHIFTS OR DIFFERENCES IN THE FACADE.

Shown on original
THE DRAWING HAS BEEN REVIEWED FOR

DA ISSUE

APPROVED BY: TW
CLIENT: ANGLICARE CASTLE HILL

DRAWING: PLANS - APARTMENT TYPES - 1-BED, 3-BED & VILLAS


DATE: 10/17/18 SCALE @ A1: 1:100 DRAWN: RP

PROJECT No.: 2016056 A DISC. DRAWING No.: DA-502 ISSUE: 1


PROJECT: KILVINTON & DOROTHY MOWILL COURT RENEWAL

Lot 1, Plot 8-9, 23 Hiskens Road
Wahbi Bay New South Wales 2000 Australia
T 61 2 9290 2722 F 61 2 9290 1150
E info@jacksonteece.com
Jackson Teece Chartered Surveyors Pty Ltd
The City of Sydney
A001 10/17/18
Downloaded by: Jackson Teece (0001), John Goss (0001), David Haddock (0001)


JACKSON TEECE

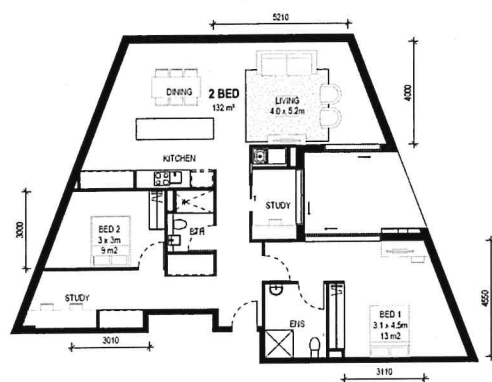


2B-13

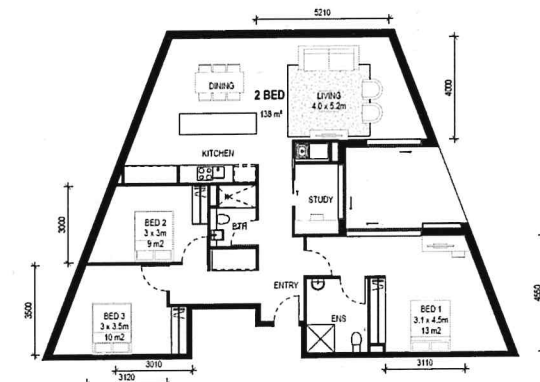


3B-13

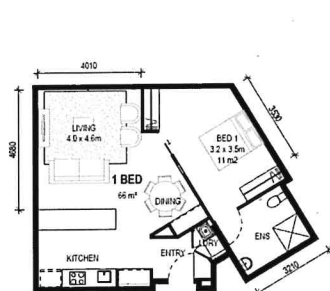


1B-1

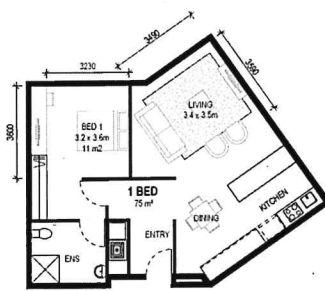


1B-2

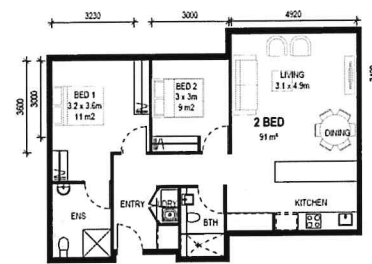


2B-14

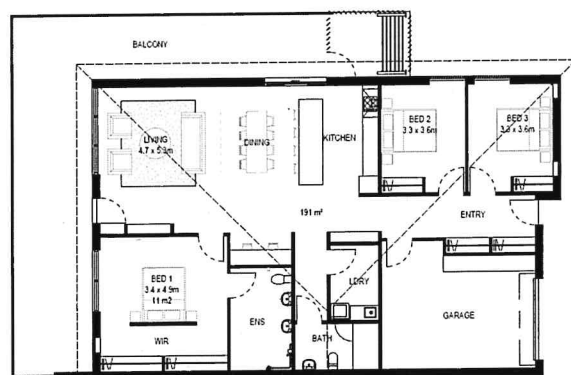


VILLA TYPE 1

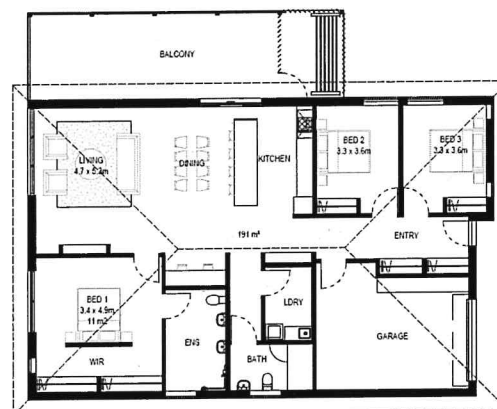


VILLA TYPE 2

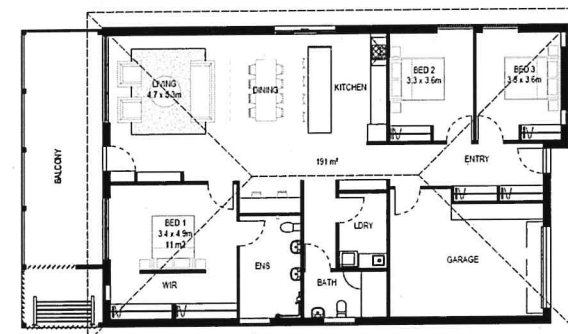

VILLA TYPE 3

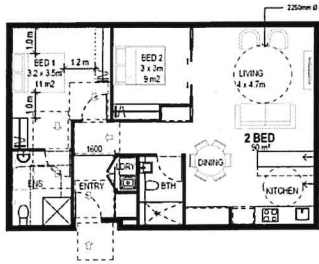

2B-1

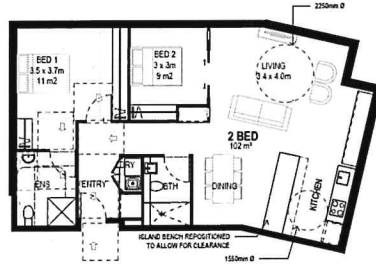


2B-2




2B-3




2B-4

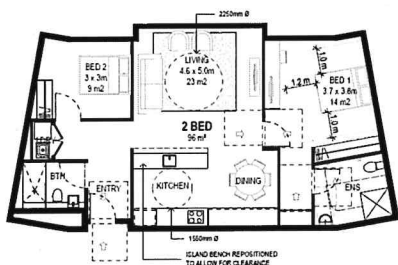

2B-5

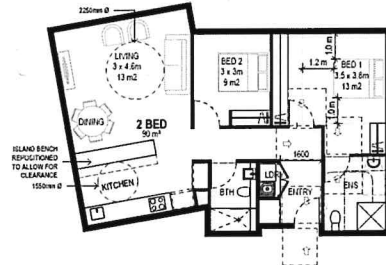

2B-6

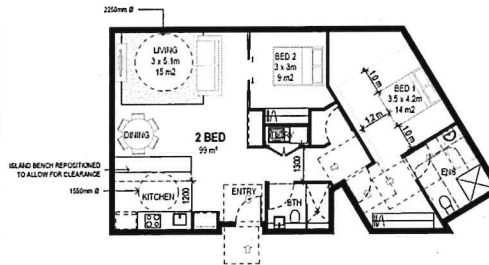

2B-7




2B-8




2B-9



2B-10

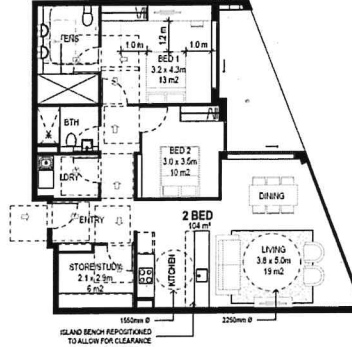

2B-11

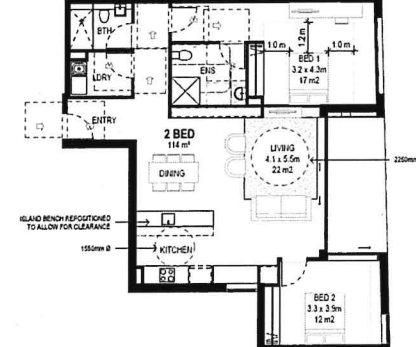

2B-12

CONCEPTS AND INFORMATION CONTAINED IN THIS DRAWING ARE COPYRIGHT AND NOT BE REPRODUCED OR TRANSMITTED IN ANY FORM OR BY ANY MEANS, WITHOUT THE WRITTEN PERMISSION OF JACKSON TEECE. DO NOT SCALE THIS DRAWING. USE OF THIS DRAWING FOR ANY OTHER PROJECT WITHOUT THE WRITTEN PERMISSION OF JACKSON TEECE IS PROHIBITED. JACKSON TEECE IS NOT RESPONSIBLE FOR ANY DISCREPANCIES AND/OR OMISSIONS.

AMENDMENTS

DATE	DESCRIPTION	APPROVED	DATE
1	DEVELOPMENT APPLICATION	DL	04/03/18

GUIDE TO LOCATION OF APARTMENT TYPES

TYPE	BUILDING LOCATION
2B-1	15, 9A, 9B, 17, 6, 8
2B-2	9B
2B-3	10, 15
2B-4	9B
2B-5	15
2B-6	10
2B-7	9A
2B-8	8
2B-9	13
2B-10	13
2B-11	13, 17
2B-12	13

NOTES

THE TYPICAL APARTMENT PLANS DO NOT SHOW DOORS AND WINDOWS AS APARTMENT TYPE LOCATIONS DIFFER. WINDOW AND DOOR LOCATIONS VARY TO SUIT THE CHARACTERISTICS OF EACH APARTMENT LOCATION.

FOR APARTMENT TYPE SCHEDULE INCLUDING APARTMENT STORAGE, PRIVATE OPEN SPACE PROVISION, BALCONY SIZES AND APARTMENT DESIGN GUIDE COMPLIANCE PROVISIONS FOR EACH APARTMENT, REFER TO SHEETS DA-602 AND DA-603.

WINDOWS ARE NOT SHOWN ON THESE TYPICAL APARTMENT PLANS BECAUSE THERE LOCATIONS VARY FROM APARTMENT TO APARTMENT WITHIN THE SAME TYPE. TO SUIT EACH APARTMENT'S SPECIFIC ORIENTATION AND LOCATION REQUIREMENTS AND OPPORTUNITIES.

APARTMENT INTERNAL AREA SIZES MAY VARY BY TYPE SUBJECT TO REQUIRED SERVICES OF THE BUILDING, SUCH AS SERVICES SHIFTS OR DIFFERENCES IN THE FACADE.

50mm on original
THIS DRAWING SHEET HAS BEEN REVIEWED FOR

DA ISSUE

APPROVED BY: TW
CLIENT: ANGLICARE CASTLE HILL

DRAWING: PLANS - APARTMENT TYPES - 2-BED - ADAPTED


DATE: 10/17/18 SCALE: @ A1 DRAWN: AT

PROJECT No. 2016056 A DA-510 ISSUE 1

PROJECT: KILVINTON & DOROTHY MOWLL COURT RENEWAL

Lot 1, Plot 8-9, 23 Hilda Road
Woolah Bay New South Wales 2200 Australia
T 61 3 9290 2723 F 61 2 9290 1159
E info@jacksonteece.com.au
Jackson Teece Pty Ltd
ABN 62 089 822 000
Principal: Jackson Teece (Director), John Goss (Director), Donald Hudson (Director)

JACKSON TEECE

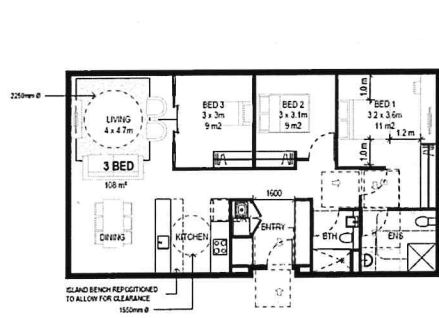

3B-1 INT AREA = 105m²




3B-2




3B-3




3B-4

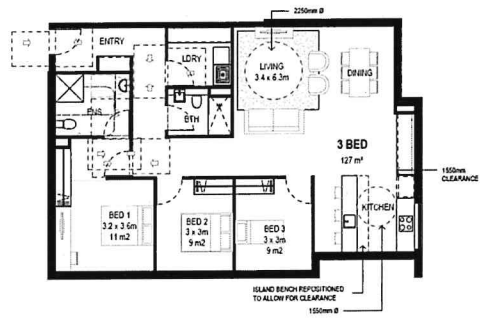


3B-5

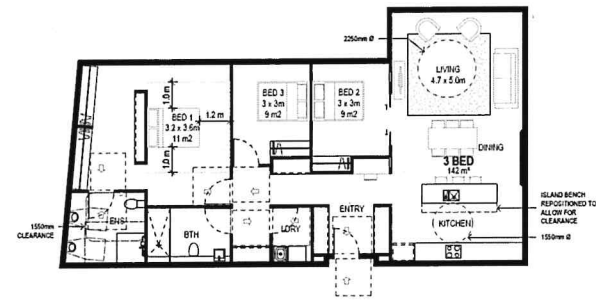


3B-6

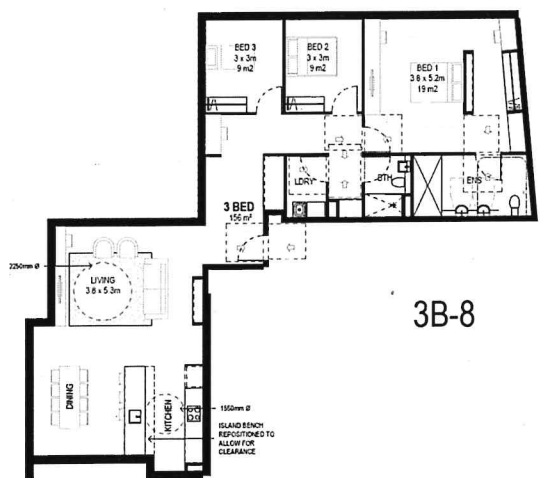


3B-8

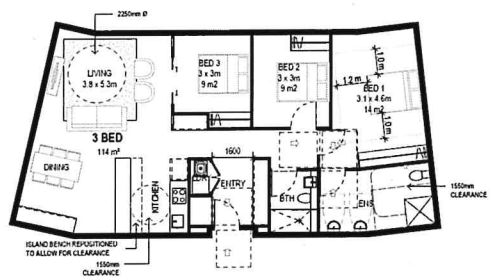


3B-9

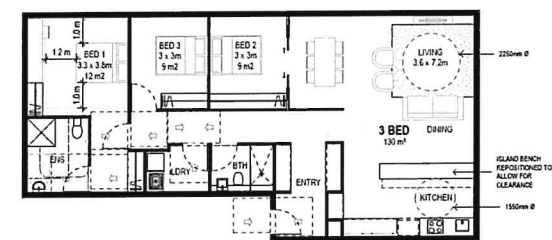

3B-10

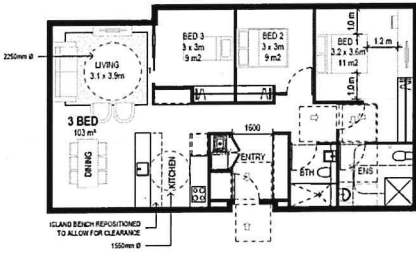

3B-11

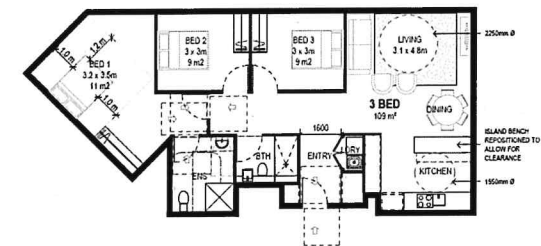

3B-12

CONCEPTS AND INFORMATION CONTAINED IN THIS DRAWING ARE COPYRIGHT AND MAY BE REPRODUCED OR TRANSMITTED IN ANY FORM OR BY ANY MEANS, WITHOUT THE WRITTEN PERMISSION OF JACKSON TEECE. THIS DRAWING IS NOT TO BE USED FOR ANY OTHER PURPOSES WITHOUT THE WRITTEN PERMISSION OF JACKSON TEECE. THE DRAWING IS NOT TO BE USED FOR ANY OTHER PURPOSES WITHOUT THE WRITTEN PERMISSION OF JACKSON TEECE. THE DRAWING IS NOT TO BE USED FOR ANY OTHER PURPOSES WITHOUT THE WRITTEN PERMISSION OF JACKSON TEECE.

DATE	DESCRIPTION	APPROVED	DRAWN
1	DEVELOPMENT APPLICATION	DL	DA/2/19

TYPE	BUILDING LOCATION
3B-1	8, 9A, 10, 11, 17
3B-2	9A
3B-3	17
3B-4	15
3B-5	15
3B-6	10
3B-8	10
3B-9	10
3B-10	17
3B-11	8
3B-12	16

NOTES
THE TYPICAL APARTMENT PLANS DO NOT SHOW DOORS AND WINDOWS AS APARTMENT TYPE LOCATIONS DIFFER WINDOW AND DOOR LOCATIONS VARY TO SUIT THE CHARACTERISTICS OF EACH APARTMENT LOCATION.

FOR APARTMENT TYPE SCHEDULE INCLUDING APARTMENT STORAGE, PRIVATE OPEN SPACE PROVISION, BALCONY SIZES AND APARTMENT DESIGN GUIDE COMPLIANCE PROVISIONS FOR EACH APARTMENT, REFER TO SHEETS DA-602 AND DA-603.

WINDOWS ARE NOT SHOWN ON THESE TYPICAL APARTMENT PLANS BECAUSE THERE LOCATIONS VARY FROM APARTMENT TO APARTMENT WITHIN THE SAME TYPE. TO SUIT EACH APARTMENT'S SPECIFIC ORIENTATION AND LOCATION REQUIREMENTS AND OPPORTUNITIES.

APARTMENT INTERNAL AREA SIZES MAY VARY BY TYPE SUBJECT TO REQUIRED SERVICES OF THE BUILDING, SUCH AS SERVICES SHAFTS OR DIFFERENCES IN THE FACADE.

50mm on original
THIS DRAWING ISSUE HAS BEEN REVENUED FOR

DA ISSUE

APPROVED BY: TW
CLIENT: ANGLICARE CASTLE HILL
DRAWING: PLANS - APARTMENT TYPES - 3-BED - ADAPTED

DATE: 10/17/18
SCALE: @ A1
DRAWN: AT
PROJECT NO.: 2016056 A
DISC: DA-511
SHEET: 1


PROJECT: KILVINTON & DOROTHY MOWILL COURT RENEWAL

Lot 1, Plot 8-9, 23 Harkness Road
Woolah Bay, New South Wales 2256, Australia
T 61 2 9290 2722 F 61 2 9290 1150
E info@jacksonteece.com.au
Jackson Teece Pty Ltd
ABN 16 619 619 619
Jackson Teece Pty Ltd
ABN 16 619 619 619
JACKSON TEECE


CONCEPTS AND INFORMATION CONTAINED IN THIS DRAWING ARE COPYRIGHT AND MAY NOT BE REPRODUCED IN WHOLE OR PART OR BY ANY MEANS, WITHOUT THE WRITTEN PERMISSION OF JACKSON TEECE. ALL RIGHTS RESERVED. THE DRAWING IS THE PROPERTY OF JACKSON TEECE. IT IS TO BE USED FOR THE PROJECT AND SITE SPECIFIC WORK ONLY. IT IS NOT TO BE REPRODUCED OR USED FOR ANY OTHER PROJECT WITHOUT THE WRITTEN PERMISSION OF JACKSON TEECE.

AMENDMENTS


DATE	DESCRIPTION	APPROVED	DATE
1	DEVELOPMENT APPLICATION	DL	04/02/18

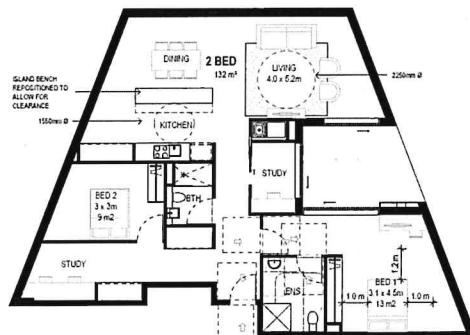


2B-13 INT AREA = 115 m²

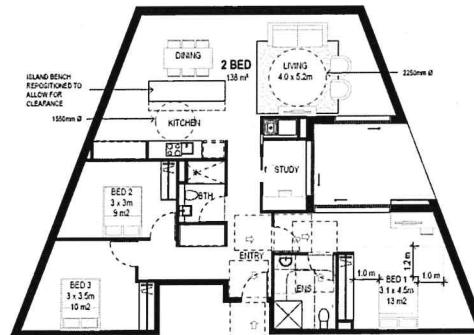


3B-13 INT AREA = 120 m²

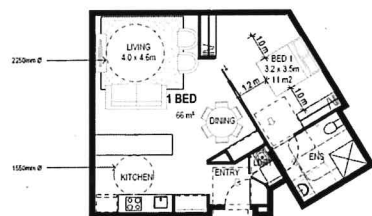

1B-1 INT AREA = 65 m²

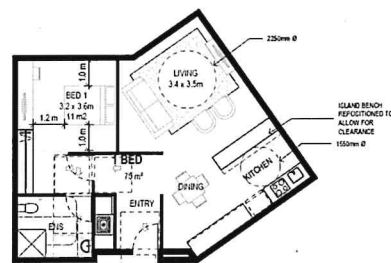

1B-2 INT AREA = 75 m²

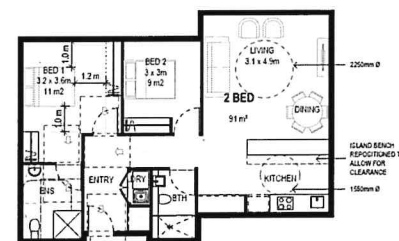

2B-14 INT AREA = 90 m²

GUIDE TO LOCATION OF APARTMENT TYPES

TYPE	BUILDING LOCATION
1B-1	9A
1B-2	8
2B-13	13
2B-14	17
3B-13	13

NOTES

THE TYPICAL APARTMENT PLANS DO NOT SHOW DOORS AND WINDOWS AS APARTMENT TYPE LOCATIONS DIFFER. WINDOW AND DOOR LOCATIONS VARY TO SUIT THE CHARACTERISTICS OF EACH APARTMENT LOCATION.

FOR APARTMENT TYPE SCHEDULE INCLUDING APARTMENT STORAGE, PRIVATE OPEN SPACE PROVISION, BALCONY SIZES AND APARTMENT DESIGN GUIDE COMPLIANCE PROVISIONS FOR EACH APARTMENT, REFER TO SHEETS DA-402 AND DA-403.

WINDOWS ARE NOT SHOWN ON THESE TYPICAL APARTMENT PLANS BECAUSE THERE LOCATIONS VARY FROM APARTMENT TO APARTMENT WITHIN THE SAME TYPE, TO SUIT EACH APARTMENT'S SPECIFIC ORIENTATION AND LOCATION REQUIREMENTS AND OPPORTUNITIES.

APARTMENT INTERNAL AREA SIZES MAY VARY BY TYPE SUBJECT TO REQUIRED SERVICES OF THE BUILDING, SUCH AS SERVICES SHAFTS OR DIFFERENCES IN THE FACADE.

50mm on original

THIS DRAWING HAS BEEN REVIEWED FOR

DA ISSUE

APPROVED BY: TW
CLIENT: ANGLICARE CASTLE HILL

DESIGNED BY: CW



DRAWING PLANS - APARTMENT TYPES - 1-BED AND 3-BED - ADAPTED

DATE: 10/17/18 SCALE: A1 DRAWN: AT

PROJECT NO.: 2016056 A DISC: DA-512 ISSUE: 1

PROJECT: KILVINTON & DOROTHY MOWLL COURT RENEWAL

Lot 1, Pier 8-9, 21 Hickson Road
Wahbi Bay New South Wales 2220, Australia
T 61 2 9290 2722 F 61 2 9290 1151
E info@jacksonteece.com
Jackson Teece Construction Pty Ltd
170 King St Sydney NSW
NSW 1585 Australia
Residential Building Services

JACKSON TEECE

CONCEPTS AND INFORMATION CONTAINED IN THIS DRAWING ARE COPYRIGHT AND MAY NOT BE REPRODUCED OR TRANSMITTED IN ANY FORM OR BY ANY MEANS, WITHOUT THE WRITTEN PERMISSION OF JACKSON TEECE. DO NOT SCALE THIS DRAWING. USE FOR INFORMATION ONLY. GENERAL PRINCIPLES OF DESIGN AND CONSTRUCTION SHOULD BE CONSIDERED ON SITE WORK OR OFF SITE FABRICATION. WORKY JACKSON TEECE OF ANY DISCREPANCIES AND BEEN INSTRUCTING.


ISSUE	DESCRIPTION	APPROVED	DATE
1	DEVELOPMENT APPLICATION	DL	04/02/19



- LEGEND**
- VILLAGE BOUNDARY LINES
 - EXTENT OF DEVELOPMENT APPLICATION
 - EXISTING BUILDINGS
 - PL PRIVACY LOUVRES
 - BUS STOPS

NOTES

GROUND FLOOR PLAN SHOWN IN BUILDINGS WITHIN EXTENTS OF DEVELOPMENT APPLICATION FOR CLARITY

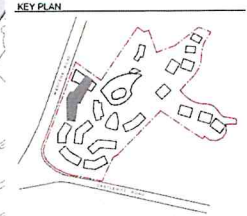

50mm on original
THIS DRAWING HAS BEEN REVIEWED FOR

DA ISSUE

APPROVED BY: Approver
CLIENT: ANGLICARE CASTLE HILL
CHECKED BY: Checker
ANGELICARE

DRAWING
DETAIL PLAN - NEW SITE ACCESS
ROAD

DATE: 01/10/19 SCALE: @ A1 DRAWN: As indicated
PROJECT NO.: 2016056 A DISC: DA-520

PROJECT: KILVINTON & DOROTHY MOWILL COURT RENEWAL


Lot 1, Port 8-9, 23 Haskins Road
Woolah Bay, New South Wales 2269, Australia
T 61 2 9290 2722 F 61 2 9290 1150
E: info@jacksonteece.com.au
Jackson Teece Pty Ltd
ABN 12 415 747 000
Head Office: 1/100-110, 111-112, 113-114, 115-116, 2283-2284, 2285-22




1 GROUND FLOOR GFA PLAN
SCALE 1:1500



2 LEVEL 01 GFA PLAN
SCALE 1:1500

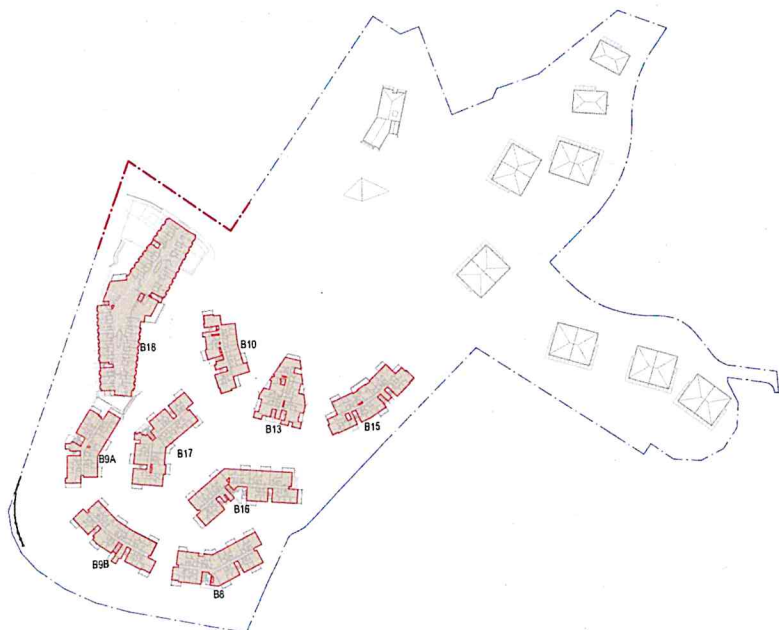

3 LEVEL 02 GFA PLAN
SCALE 1:1500

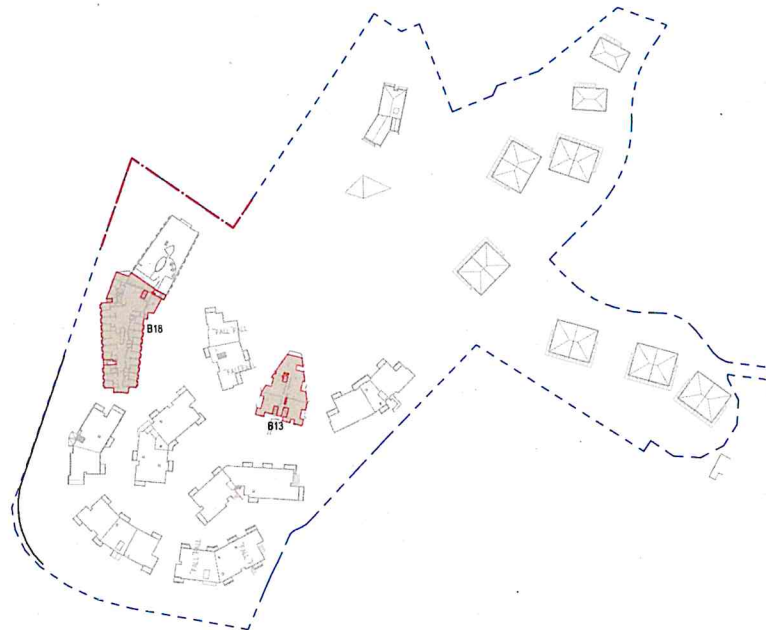

4 LEVEL 03 GFA PLAN
SCALE 1:1500

CONCEPTS AND INFORMATION CONTAINED IN THIS DRAWING ARE CONFIDENTIAL AND NOT BE LOANED, REPRODUCED, COPIED, OR IN ANY MANNER BE MADE PUBLIC WITHOUT THE WRITTEN PERMISSION OF JACKSON TEECE. THIS DRAWING IS NOT TO BE USED FOR ANY OTHER PROJECT WITHOUT THE WRITTEN PERMISSION OF JACKSON TEECE. JACKSON TEECE SHALL NOT BE RESPONSIBLE FOR ANY ERRORS OR OMISSIONS IN THIS DRAWING OR FOR ANY CONSEQUENCES OF ANY SUCH ERRORS OR OMISSIONS.

AMENDMENTS

ISSUE	DESCRIPTION	APPROVED	DATE
1	DEVELOPMENT APPLICATION	DL	04/02/19

LEGEND: GROSS FLOOR AREA

■ DENOTES GROSS FLOOR AREA AS DEFINED BY SEPP SENIORS 2004

GFA CALCULATION		
BUILDING NUMBER	LEVEL	GFA
BUILDING 1	LEVEL 01	1229 m ²
BUILDING 1	LEVEL 02	1229 m ²
TOTAL GFA = 33,795m²
TOTAL SITE AREA = 78,158.52m²
ALLOWABLE FSR = 0.5:1
ACHIEVED FSR = 0.42:1

KEY PLAN



50m on original

THIS DRAWING SHOULD HAVE BEEN REVIEWED FOR

DA ISSUE

DESIGNED BY: TW
CHECKED BY: CW
CLIENT: ANGLICARE CASTLE HILL



DRAWING AREA PLANS AND SCHEDULES - GFA

DATE: 2016056 A DA-600 SCALE @ A1: As indicated DRAWING: KG

PROJECT No. 2016056 A DA-600 ISSUE: 1

PROJECT: KILVINTON & DOROTHY MOWLL COURT RENEWAL

Lot 1, Pier 8-10, 23 Hickson Road
Wahli Bay, New South Wales 2260, Australia
T 61 2 9290 1232 F 61 2 9290 1450
E info@jacksonteece.com.au
Jackson Teece Charitable Foundation Pty Ltd
Trading as Jackson Teece
ABN 12 581 974 000
Proposed by: Jackson Teece Charitable Foundation Pty Ltd
Designed by: Jackson Teece Charitable Foundation Pty Ltd

JACKSON TEECE

CONCEPTS AND INFORMATION CONTAINED IN THIS DRAWING ARE COPYRIGHT AND MAY NOT BE REPRODUCED OR TRANSMITTED IN ANY FORM OR BY ANY MEANS, WITHOUT THE WRITTEN PERMISSION OF JACKSON TEECE. DO NOT SCALE THIS DRAWING. USE FOUR-DIGIT NUMBERING ONLY. VERIFY ALL MEASUREMENTS AND DIMENSIONS AGAINST THE DIMENSIONS SHOWN ON THE PLANS. JACKSON TEECE SHALL NOT BE RESPONSIBLE FOR ANY DISCREPANCIES AND USER INSTRUCTIONS.

AMENDMENTS

ISSUE	DESCRIPTION	APPROVED	DATE
1	DEVELOPMENT APPLICATION	DL	04/12/18

AREA SUMMARY

SITE AREA (CONSTRUCTION SITE AREA)
TOTAL: 78,159m²

EXISTING GFA OF AFFECTED LOTS
TOTAL: 8,190m²

SITE COVER

BUILDING NO.	COVER
B8	909m ²
B9A	735m ²
B9B	853m ²
B10	620m ²
B12	423m ²
B13	705m ²
B14-B18	3272m ²
B15	905m ²
B16	1073m ²
B17	946m ²
B19	138m ²
B21	413m ²
B22	413m ²
B23A	206m ²
B23B	206m ²
B24	413m ²
B25	413m ²
B26	413m ²
B27	413m ²
TOTAL	13614m ²

SITE COVER PROPOSED BUILDINGS 13,614m²
PROPOSED SITE COVER RATIO 0.17

DEEP SOIL

REQUIRED DEEP SOIL 15% (11,724m²)

ACHIEVED DEEP SOIL 54.14% (42,322m²)

COMMUNAL & PUBLIC OPEN SPACE (SEPP 43 ADG)

REQUIREMENT

REQUIRED OPEN SPACE 25% (19,540m²)

ACHIEVED OPEN SPACE 50.7% (43,519m²)

REQUIRED LANDSCAPE AREA

(SEPP 43 ADG - FOR SOCIAL HOUSING PROVIDERS)

162 DWELLINGS (148 LU + 14 VILLAS)

@ 35m² PER DWELLING = 5,670m²

PLUS 25m² PER BED (10+12) = 2,659m²

TOTAL REQUIRED LANDSCAPE AREA 7,720m²

ACHIEVED POTENTIAL LANDSCAPE AREA 25,063m²

LEGEND

- DEEP SOIL
- OPEN SPACE

KEY PLAN



Shown on original
THIS DRAWING SCALE HAS BEEN REVIEWED FOR

DA ISSUE

APPROVED BY: TW
CLIENT: ANGLICARE CASTLE HILL

DRAWING: AREA PLANS - DEEP SOIL AND COMMON OPEN SPACE

DATE: 10/17/18 SCALE @ A1: As indicated DRAWN: RP

PROJECT No. 2016056 A DISC. DRAWING No. DA-601 ISSUE: 1

PROJECT: KILVINTON & DOROTHY MOWILL COURT RENEWAL


1st & 2nd Floor: 23 Hickson Road
Wahbi Bay New South Wales 2000 Australia
T 61 2 9200 2722 F 61 2 9200 1150
E: info@jacksonteece.com.au
Jasmine Tice (Commercial Sales) 0418 124 124
Tina Lee (Marketing) 0418 124 124
JACKSON TEECE

10/17/18

JACKSON TEECE



1 SITE PLAN - DEEP SOIL
SCALE 1:1500

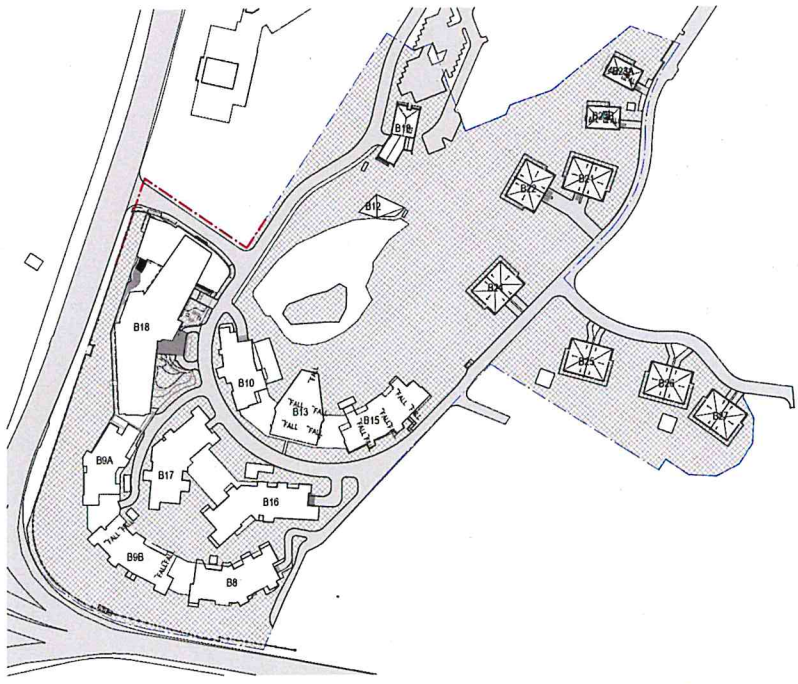

2 SITE PLAN - COMMON OPEN SPACE
SCALE 1:1500

ADG & SEPP COMPLIANCE SCHEDULE

Independent Living Units (ILU) and Villas

SCHEDULE NOTES

- For building and boundary setback compliance, refer architectural drawing DA-011
- For solar access and cross ventilation compliance, refer to architectural drawings DA-700 to DA-704
- For cross ventilation compliance, refer architectural drawing DA700
- All top floor apartments to receive cross ventilation vertically through operable roof lights.
- 18 - 6m328 - 8m338 - 10m335 50% of storage to be in Apartment
- Living rooms and private open spaces of min. 70%

Code compliance	SEPP SNRS	SEPP SNRS	SEPP SNRS	ADG	ADG	ADG	ADG	ADG	ADG
Note	Noted "1" when achieved. [See note 4]	Noted "1" when achieved. [See note 4]	Noted "1" when achieved. [See note 4]	No. of apartments with no sun. (Max. 15% permitted)	18 - 8m2 20 - 10m2 28 - 12m2 GR FLR - 15m2	18 - 2m 20 - 2m 28 - 2m GR FLR - 3m	Minimum Required m²	Provided m²	Minimum Required m²
Building No. 8									
GF-01	3B-1-R	1	1	1	30.100	4.600	10.94	7.1	2.9
GF-02	2B-1-R	1	1	1	22.154	4.800	9.74	5.9	2.1
GF-03	2B-1	1	1	1	29.570	4.800	9.34	5.5	0.5
GF-04	2B-1	1	1	1	27.900	4.800	9.74	5.9	2.1
GF-05	2B-1	1	1	1	30.760	4.800	9.74	5.9	2.1
GF-06	2B-1-R	1	1	1	34.518	4.200	9.74	5.9	2.1
GF-07	2B-1	1	1	1	24.444	2.200	9.74	5.9	2.1
GF-08	2B-1-R	1	1	1	15.483	2.400	12.24	8.4	1.6
GF-09	2B-1-R	1	1	1	11.448	2.340	9.74	5.9	2.1
GF-10	2B-1	1	1	1	15.311	2.300	9.04	5.2	2.8
GF-11	2B-1	1	1	1	12.797	2.400	9.74	5.9	2.1
GF-12	2B-1	1	1	1	14.197	2.400	9.74	5.9	2.1
GF-13	2B-1-R	1	1	1	13.098	2.200	9.74	5.9	2.1
GF-14	2B-1	1	1	1	11.245	2.320	9.74	5.9	2.1
GF-15	2B-1-R	1	1	1	15.483	2.400	12.24	8.4	1.6
GF-16	2B-1-R	1	1	1	11.448	2.340	9.74	5.9	2.1
GF-17	2B-1	1	1	1	15.311	2.300	9.04	5.2	2.8
GF-18	2B-1	1	1	1	12.797	2.400	9.74	5.9	2.1
GF-19	2B-1	1	1	1	14.197	2.400	9.74	5.9	2.1
GF-20	2B-1-R	1	1	1	13.098	2.200	9.74	5.9	2.1
GF-21	2B-1	1	1	1	11.245	2.320	9.74	5.9	2.1
Total Apartments	21	15	18	15	3				43.7

Code compliance	SEPP SNRS	SEPP SNRS	SEPP SNRS	ADG	ADG	ADG	ADG	ADG	ADG
Note	Noted "1" when achieved. [See note 4]	Noted "1" when achieved. [See note 4]	Noted "1" when achieved. [See note 4]	No. of apartments with no sun. (Max. 15% permitted)	18 - 8m2 20 - 10m2 28 - 12m2 GR FLR - 15m2	18 - 2m 20 - 2m 28 - 2m GR FLR - 3m	Minimum Required m²	Provided m²	Minimum Required m²
Building No. 9A									
GF-01	3B-1-R	1	1	1	29.315	4.600	12.24	8.4	1.6
GF-02	3B-1	1	1	1	27.711	2.8 min varies	12.24	8.4	1.6
GF-03	3B-1	1	1	1	20.081	3.100	7.04	3.2	3.9
GF-04	3B-1	1	1	1	36.600	4.600	9.74	5.9	2.1
GF-05	3B-2	1	1	1	45.881	4.770	12.04	8.2	1.8
GF-06	3B-1-R	1	1	1	14.486	2.400	12.24	8.4	1.6
GF-07	3B-1	1	1	1	18.768	2.400	12.24	8.4	1.6
GF-08	3B-1	1	1	1	15.116	2.200	8	4.1	2.8
GF-09	3B-1	1	1	1	13.200	2.300	9.74	5.9	2.1
GF-10	3B-2	1	1	1	23.478	2.600	12.04	8.2	1.8
GF-11	3B-1-R	1	1	1	14.486	2.400	12.24	8.4	1.6
GF-12	3B-1	1	1	1	18.768	2.400	12.24	8.4	1.6
GF-13	3B-1	1	1	1	15.116	2.200	8	4.1	2.8
GF-14	3B-1	1	1	1	13.200	2.300	9.74	5.9	2.1
GF-15	3B-2	1	1	1	23.478	2.600	12.04	8.2	1.8
Total Apartments	15	13	11	9	0				30.8

Code compliance	SEPP SNRS	SEPP SNRS	SEPP SNRS	ADG	ADG	ADG	ADG	ADG	ADG
Note	Noted "1" when achieved. [See note 4]	Noted "1" when achieved. [See note 4]	Noted "1" when achieved. [See note 4]	No. of apartments with no sun. (Max. 15% permitted)	18 - 8m2 20 - 10m2 28 - 12m2 GR FLR - 15m2	18 - 2m 20 - 2m 28 - 2m GR FLR - 3m	Minimum Required m²	Provided m²	Minimum Required m²
Building No. 9B									
GF-01	3B-2	1	1	1	33.051	4.800	13.04	9.2	-1.2
GF-02	3B-1	1	1	1	29.109	4.800	9.74	5.9	2.1
GF-03	3B-1	1	1	1	26.998	4.650	12.24	8.4	1.6
GF-04	3B-4	1	1	1	32.593	4.800	8.64	4.8	3.2
GF-05	3B-1-R	1	1	1	27.904	4.800	12.24	8.4	1.6
GF-06	3B-11	1	1	1	25.723	3.500	10.94	7.1	2.9
GF-07	3B-2	1	1	1	14.428	2.200	13.04	9.2	-1.2
GF-08	3B-1	1	1	1	13.138	2.200	9.74	5.9	2.1
GF-09	3B-1	1	1	1	13.400	2.400	12.24	8.4	1.6
GF-10	3B-9	1	1	1	15.900	2.400	16.14	12.3	-2.3
GF-11	3B-1-R	1	1	1	12.929	2.400	12.24	8.4	1.6
GF-12	3B-11	1	1	1	15.765	2.700	10.94	7.1	2.9
GF-13	3B-2	1	1	1	14.428	2.200	13.04	9.2	-1.2
GF-14	3B-1	1	1	1	13.138	2.200	9.74	5.9	2.1
GF-15	3B-1	1	1	1	12.633	2.400	12.24	8.4	1.6
GF-16	3B-9	1	1	1	15.620	2.400	16.14	12.3	-2.3
GF-17	3B-1-R	1	1	1	12.929	2.400	12.24	8.4	1.6
GF-18	3B-11	1	1	1	15.765	2.700	10.94	7.1	2.9
Total Apartments	18	14	15	13	2				19.6

Code compliance	SEPP SNRS	SEPP SNRS	SEPP SNRS	ADG	ADG	ADG	ADG	ADG	ADG
Note	Noted "1" when achieved. [See note 4]	Noted "1" when achieved. [See note 4]	Noted "1" when achieved. [See note 4]	No. of apartments with no sun. (Max. 15% permitted)	18 - 8m2 20 - 10m2 28 - 12m2 GR FLR - 15m2	18 - 2m 20 - 2m 28 - 2m GR FLR - 3m	Minimum Required m²	Provided m²	Minimum Required m²
Building No. 10									
GF-01	2B-6	1	1	1	20.700	5.200	8.24	4.4	3.6
GF-02	2B-8	1	1	1	41.513	4.800	10.94	7.1	2.9
GF-03	2B-6	1	1	1	28.788	4.800	12.24	8.4	1.6
GF-04	2B-8-R	1	1	1	30.990	4.800	8.54	4.7	3.3
GF-05	2B-6	1	1	1	12.892	2.400	8.24	4.4	3.6
GF-06	2B-8	1	1	1	13.090	2.400	10.94	7.1	2.9
GF-07	2B-6	1	1	1	13.400	2.400	12.24	8.4	1.6
GF-08	2B-8-R	1	1	1	15.900	2.400	8.54	4.7	3.3
GF-09	2B-6	1	1	1	12.892	2.150	8.24	4.4	3.6
GF-10	2B-8	1	1	1	13.990	2.400	10.94	7.1	2.9
GF-11	2B-6	1	1	1	13.700	2.400	12.24	8.4	1.6
GF-12	2B-8-R	1	1	1	15.142	2.400	8.54	4.7	3.3
Total Apartments	12	10	10	5	0				34.2

Code compliance	SEPP SNRS	SEPP SNRS	SEPP SNRS	ADG	ADG	ADG	ADG	ADG	ADG
Note	Noted "1" when achieved. [See note 4]	Noted "1" when achieved. [See note 4]	Noted "1" when achieved. [See note 4]	No. of apartments with no sun. (Max. 15% permitted)	18 - 8m2 20 - 10m2 28 - 12m2 GR FLR - 15m2	18 - 2m 20 - 2m 28 - 2m GR FLR - 3m	Minimum Required m²	Provided m²	Minimum Required m²
Building No. 11									
GF-01	2B-9	1	1	1	15.830	2.050	9.14	5.3	2.7
GF-02	2B-10	1	1	1	11.444	2.9 to 1.2	9.74	5.9	2.1
GF-03	2B-11	1	1	1	12.920	3.1 to 4.4	16.24	12.4	3.3
GF-04	2B-11	1	1	1	11.712	2.77 to 1.19	13.34	9.5	1.5
GF-05	2B-12	1	1	1	11.472	2.210	8.34	4.5	3.5
GF-06	2B-9	1	1	1	15.830	2.170	9.14	5.3	2.7
GF-07	2B-10	1	1	1	11.444	2.9 to 1.2	9.74	5.9	2.1
GF-08	2B-11	1	1	1	12.920	3.1 to 4.4	16.24	12.4	3.3
GF-09	2B-11	1	1	1	11.712	2.77 to 1.19	13.34	9.5	1.5
GF-10	2B-12	1	1	1	11.472	2.210	8.34	4.5	3.5
GF-11	2B-9	1	1	1	15.830	2.170	9.14	5.3	2.7
GF-12	2B-10	1	1	1	11.444	2.9 to 1.2	9.74	5.9	2.1
GF-13	2B-11	1	1	1	12.920	3.1 to 4.4	16.24	12.4	3.3
GF-14	2B-11	1	1	1	11.712	2.77 to 1.19	13.34	9.5	1.5
GF-15	2B-12	1	1	1	11.472	2.210	8.34	4.5	3.5
Total Apartments	20	14	16	8	0				40.4

Code compliance	SEPP SNRS	SEPP SNRS	SEPP SNRS	ADG	ADG	ADG	ADG	ADG	ADG
Note	Noted "1" when achieved. [See note 4]	Noted "1" when achieved. [See note 4]	Noted "1" when achieved. [See note 4]	No. of apartments with no sun. (Max. 15% permitted)	18 - 8m2 20 - 10m2 28 - 12m2 GR FLR - 15m2	18 - 2m 20 - 2m 28 - 2m GR FLR - 3m	Minimum Required m²	Provided m²	Minimum Required m²
Building No. 15									
GF-01	3B-4	1	1	1	17.109	3.000	9.44	5.6	4.4
GF-02	3B-1-R	1	1	1	39.146	6.000	8.54	4.7	3.3
GF-03	3B-1-R	1	1	1	38.750	6.600	9.74	5.9	2.1
GF-04	3B-5	1	1	1	40.480	3.160	9.14	5.3	2.7
GF-05	3B-5	1	1	1	24.311	4.200	9.74	5.9	2.1
GF-06	3B-5	1	1	1	15.038	1.600	12.24	8.4	1.6
GF-07	3B-4	1	1	1	12.801	2.400	9.44	5.6	4.4
GF-08	3B-1-R	1	1	1	15.170	2.400	8.54	4.7	3.3
GF-09	3B-1-R	1	1	1	13.191	2.395	9.74	5.9	2.1
GF-10	3B-1	1	1	1	15.711	2.660	9.14	5.3	2.7
GF-11	3B-1	1	1	1	12.893	2.500	9.74	5.9	2.1
GF-12	3B-5	1	1	1	12.000	2.400	12.24	8.4	1.6
GF-13	3B-4	1	1	1	12.801	2.400	9.44	5.6	4.4
GF-14	3B-1-R	1	1	1	15.170	2.400	8.54	4.7	3.3
GF-15	3B-1-R	1	1	1	13.191	2.395	9.74	5.9	2.1
GF-16	3B-1	1	1	1	15.711	2.660	9.14	5.3	2.7
GF-17	3B-1	1	1	1	12.893	2.500	9.74	5.9	2.1
GF-18	3B-5	1	1	1	12.000	2.400	12.24	8.4	1.6
Total Apartments	18	14	15	15	2				48.6

Building No. 16	</
-----------------	--	--	----

AMENDMENTS

ISSUE	DESCRIPTION	APPROVED	DATE
1	DEVELOPMENT APPLICATION	OK	08/01/18

SOLAR AND CROSS VENTILATION CALCULATIONS AS PER SEPP SENIORS AND ADG

BUILDING NUMBER	NUMBER OF APARTMENTS	2 HOUR SOLAR ACCESS	NO DIRECT SUNLIGHT	CROSS VENTILATION	3 HOUR SOLAR ACCESS
BUILDING 8	21	18 86%	3 14%	15 71%	15 71%
BUILDING 9A	15	11 73%	0 0%	13 87%	9 60%
BUILDING 9B	18	15 83%	2 11%	14 78%	12 67%
BUILDING 10	12	10 83%	0 0%	10 83%	5 42%
BUILDING 13	20	16 80%	0 0%	14 70%	8 40%
BUILDING 15	18	15 83%	2 11%	14 78%	15 83%
BUILDING 16	24	19 79%	3 13%	18 75%	18 75%
BUILDING 17	20	14 70%	3 15%	13 65%	6 30%

NOTE: APARTMENTS ON TOP LEVELS ACHIEVE CROSS VENTILATION VIA HIGH LEVEL OPENING (NOT USED IN CALCULATION OF SOLAR ACCESS)

LEGEND: DIRECT SOLAR

- APARTMENTS RECEIVE DIRECT SUN BETWEEN 9AM & 3PM (MINIMUM OF 2 HOURS)
- APARTMENTS RECEIVE DIRECT SUN BETWEEN 9AM & 3PM ("2 HOURS SUN" - 10 HOURS SUN)
- APARTMENTS DO NOT RECEIVE DIRECT SUN BETWEEN 9AM & 3PM

LEGEND: CROSS VENTILATION

- CROSS VENTILATED

KEY PLAN



50m on original

THIS DRAWING IS NOT TO BE REPRODUCED FOR

DA ISSUE

APPROVED BY: TW
CLIENT: ANGLICARE CASTLE HILL

CHECKED BY: CW



DRAWING: SOLAR ACCESS & CROSS VENTILATION DIAGRAMS - GROUND FLOOR BUILDINGS 8-17

DATE: 10/17/18 SCALE @ A1: 1:500 DRAWN: KG

PROJECT No.: 2016056 A DSCP: DA-700 ISSUE: 1

PROJECT: KILVINTON & DOROTHY MOWLL COURT RENEWAL

Lot 1, Plot 8-9, 23 Hickson Road, Walsh Bay New South Wales 2000 Australia
T: 61 2 9590 2728 F: 61 2 9590 1120
E: info@jacksonteece.com.au
Jackson Teece Charitable Foundation Pty Ltd
Trading as: Jackson Teece
ABN 62 619 871 000
Proposed Architects: Jackson Teece (Pty) Ltd, David Hudson (Pty) Ltd

JACKSON TEECE

1 GF SOLAR - CROSS VENTILATION DIAGRAMS

CONCEPTS AND INFORMATION CONTAINED IN THIS DRAWING ARE COPYRIGHT AND MAY NOT BE REPRODUCED OR TRANSMITTED IN ANY FORM OR BY ANY MEANS, WITHOUT THE WRITTEN PERMISSION OF JACKSON TEECE. DO NOT SCALE THIS DRAWING. USE FOR INFORMATION ONLY. JACKSON TEECE IS NOT RESPONSIBLE FOR ANY CONSEQUENCES ARISING FROM THE USE OF THIS DRAWING. JACKSON TEECE IS NOT RESPONSIBLE FOR ANY CONSEQUENCES ARISING FROM THE USE OF THIS DRAWING.

AMENDMENTS

REV	DESCRIPTION	APPROVED	DATE
1	DEVELOPMENT APPLICATION	DL	04/01/14

SOLAR AND CROSS VENTILATION CALCULATIONS AS PER SEPP SENIORS AND ADG					
BUILDING NUMBER	NUMBER OF APARTMENTS	2 HOUR SOLAR ACCESS	NO DIRECT SUNLIGHT	CROSS VENTILATION	3 HOUR SOLAR ACCESS
BUILDING 8	21	18 86%	3 14%	15 71%	15 71%
BUILDING 9A	15	11 73%	0 0%	13 87%	9 60%
BUILDING 9B	18	15 83%	2 11%	14 78%	12 67%
BUILDING 10	12	10 83%	0 0%	10 83%	5 42%
BUILDING 13	20	16 80%	0 0%	14 70%	8 40%
BUILDING 15	18	15 83%	2 11%	14 78%	15 83%
BUILDING 16	24	19 79%	3 13%	18 75%	18 75%
BUILDING 17	20	14 70%	3 15%	13 65%	6 30%

NOTE: APARTMENTS ON TOP LEVELS ACHIEVE CROSS VENTILATION VIA HIGH LEVEL OPENING (NOT USED IN CALCULATION OF SOLAR ACCESS)

LEGEND: DIRECT SOLAR

- APARTMENTS RECEIVE DIRECT SUN BETWEEN 9AM & 3PM (MINIMUM OF 2 HOURS)
- APARTMENTS RECEIVE DIRECT SUN BETWEEN 9AM & 3PM (>2 HOURS SUN + 0 HOURS SUN)
- APARTMENTS DO NOT RECEIVE DIRECT SUN BETWEEN 9AM & 3PM

LEGEND: CROSS VENTILATION

- CROSS VENTILATED

KEY PLAN



50mm on original
THIS DRAWING ISSUE HAS BEEN REVIEWED FOR

DA ISSUE

APPROVED BY: TW
CLIENT: ANGLICARE CASTLE HILL
CHECKED BY: CW
ANGELICARE

DRAWING: SOLAR ACCESS CROSS VENTILATION DIAGRAMS - LEVEL 1
BUILDINGS 8-17
DATE: 10/17/18
SCALE @ A1: 1:500
DRAWN: KG
PROJECT NO.: 2016056 A
DISC.: DA-701
ISSUE: 1

PROJECT: KILVINTON & DOROTHY MOWLL COURT RENEWAL

Lot 1, Plot 8-9, 23 Hickson Road
Wahlab Bay New South Wales 2209 Australia
T 61 3 9560 2732 F 61 3 9560 1450
E jteece@jacksonteece.com.au
Jackson Teece Pty Ltd
ABN 12 619 871 000
Registered Office: Jackson Teece Pty Ltd, Suite 100/101, The Hub (R12)

JACKSON TEECE

1 L01 SOLAR - CROSS VENTILATION DIAGRAMS

AMENDMENTS

CONCEPTS AND INFORMATION CONTAINED IN THIS DRAWING ARE CONFIDENTIAL AND MAY NOT BE REPRODUCED OR COPIED IN ANY MANNER WITHOUT THE WRITTEN PERMISSION OF JACKSON TEECE. DO NOT SCALE THIS DRAWING. USE PRINTED DIMENSIONS ONLY. REFER ALL REQUESTS FOR DIMENSIONS BEFORE COMMENCING CONSTRUCTION TO THE PROJECT MANAGER, KILVINTON & DOROTHY MOWILL COURT RENEWAL. ANY CHANGES MUST BE APPROVED BY JACKSON TEECE BEFORE PROCEEDING.

AMENDMENTS

ISSUE	DESCRIPTION	APPROVED	DATE
1	DEVELOPMENT APPLICATION	DL	04/03/18

SOLAR AND CROSS VENTILATION CALCULATIONS AS PER SEPP SENIORS AND ADG

BUILDING NUMBER	NUMBER OF APARTMENTS	2 HOUR SOLAR ACCESS	NO DIRECT SUNLIGHT	CROSS VENTILATION	3 HOUR SOLAR ACCESS
BUILDING 8	21	18 86%	3 14%	15 71%	15 71%
BUILDING 9A	15	11 73%	0 0%	13 87%	9 60%
BUILDING 9B	18	15 83%	2 11%	14 78%	12 67%
BUILDING 10	12	10 83%	0 0%	10 83%	5 42%
BUILDING 13	20	16 80%	0 0%	14 70%	8 40%
BUILDING 15	18	15 83%	2 11%	14 78%	15 83%
BUILDING 16	24	19 79%	3 13%	18 75%	18 75%
BUILDING 17	20	14 70%	3 15%	13 65%	6 30%

NOTE: APARTMENTS ON TOP LEVELS ACHIEVE CROSS VENTILATION VIA HIGH LEVEL OPENING (NOT USED IN CALCULATION OF SOLAR ACCESS)

LEGEND: DIRECT SOLAR

- APARTMENTS RECEIVE DIRECT SUN BETWEEN 9AM & 3PM (MINIMUM OF 2 HOURS)
- APARTMENTS RECEIVE DIRECT SUN BETWEEN 9AM & 3PM (>2 HOURS SUN >2 HOURS SUN)
- APARTMENTS DO NOT RECEIVE DIRECT SUN BETWEEN 9AM & 3PM

LEGEND: CROSS VENTILATION

- CROSS VENTILATED

KEY PLAN



50mm on original

THIS DRAWING ISSUE HAS BEEN REVIEWED FOR

DA ISSUE

APPROVED BY: TWJ
CHECKED BY: CW
CLIENT: ANGLICARE CASTLE HILL

DRAWING: SOLAR ACCESS CROSS VENTILATION DIAGRAMS - LEVEL 3 - BUILDINGS 8-17
DATE: 11/28/18
SCALE @ A1: 1: 500
DRAWN: KG

PROJECT No.: 2016056 A
DISCIP.: DA-703
ISSUE: 1

PROJECT: KILVINTON & DOROTHY MOWILL COURT RENEWAL

Lot 1, Plot 8-9, 23 Hickson Road
Wahby Bay New South Wales 2000 Australia
T: +61 2 9200 2222 F: +61 2 9200 1420
E: jay@jacksonteece.com
Jackson Teece Chartered Professional Engineers Ltd
Trading as Jackson Teece
ABN 14 618 171 111
Professional Architects (New South Wales), Professional Engineers (New South Wales), Professional Planners (New South Wales)
JACKSON TEECE

1 L03 SOLAR - CROSS VENTILATION DIAGRAMS

CONCEPTS AND INFORMATION CONTAINED IN THIS DRAWING ARE COPYRIGHT AND MAY NOT BE REPRODUCED OR TRANSMITTED IN ANY FORM OR BY ANY MEANS, WITHOUT THE WRITTEN PERMISSION OF JACKSON TEECE. DO NOT SCALE THIS DRAWING. USE FOR THE PURPOSES OF THE PROJECT ONLY. PROJECT INFORMATION BEFORE COMMENCING ON-SITE WORK OR OFF-SITE FABRICATION. NOTIFY JACKSON TEECE OF ANY DISCREPANCIES AND DESIGN INSTRUCTIONS.

AMENDMENTS

ISSUE	DESCRIPTION	APPROVED	DATE
1	DEVELOPMENT APPLICATION	DL	04/02/19

SEPP SENIORS-SUN CALCULATION

HOURS OF SOLAR ACCESS	COMPLIANT APARTMENTS	%
NO SUN MID WINTER	3	21
3 HOURS MID WINTER	11	73
TOTAL	14	

SEPP SENIORS-CROSS VENTILATION CALCULATION

CROSS VENTILATION	COMPLIANT APARTMENTS	%
N	0	0
Y	14	100
TOTAL	14	

LEGEND: DIRECT SOLAR

- APARTMENTS RECEIVE DIRECT SUN BETWEEN 9AM & 3PM (MINIMUM OF 3 HOURS)
- APARTMENTS DO NOT RECEIVE DIRECT SUN BETWEEN 9AM & 3PM

LEGEND: CROSS VENTILATION

- CROSS VENTILATED

KEY PLAN



50mm on original

THIS DRAWING RULE HAS BEEN REVIEWED FOR

DA ISSUE

APPROVED BY: TW
CLIENT: ANGLICARE CASTLE HILL

CHECKED BY: CW

DRAWING: SOLAR ACCESS CROSS VENTILATION DIAGRAMS - VILLAS 21A TO 27

DATE: 11/28/18 SCALE @ A1: 1:500 DRAWN: KG


PROJECT No.: 2016056 A DISCP. DRAWING No.: DA-704 ISSUE: 1

PROJECT: KILVINTON & DOROTHY MOWLL COURT RENEWAL


Lot 1, Pier 8-9, 23 Hickson Road
North Bay, New South Wales 2264, Australia
T 61 2 9290 2722 F 61 2 9290 1150
E info@jacksonteece.com.au
Jackson Teece Charitable Foundation Pty Ltd
Trading as Jackson Teece
ABN 62 618 497 000
Registered Architects: Thomas Barker (Barr), Julia Lee (Barr), David Roberts (Barr)

JACKSON TEECE

1 GF SOLAR - CROSS VENTILATION DIAGRAMS - VILLAS

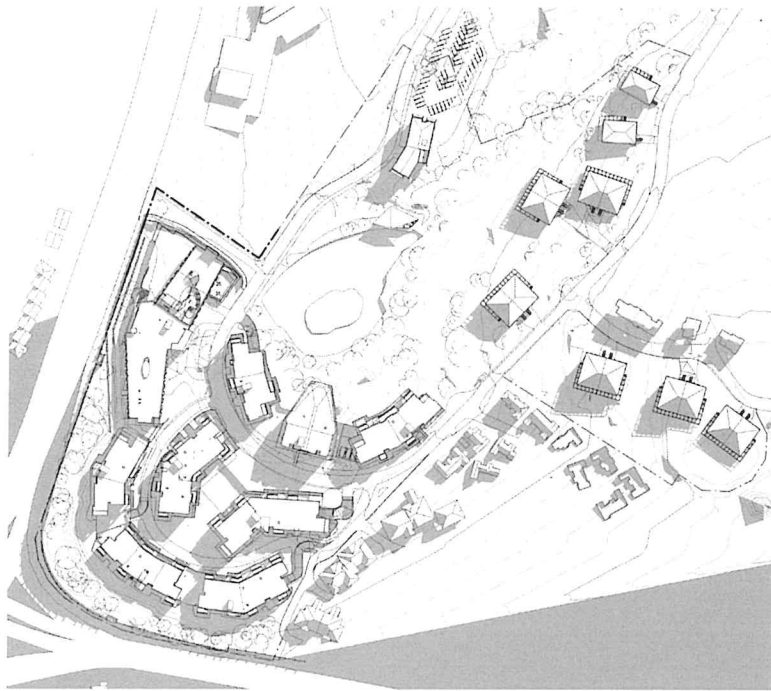

1 SHADOW STUDIES - JUNE 21 - 0900

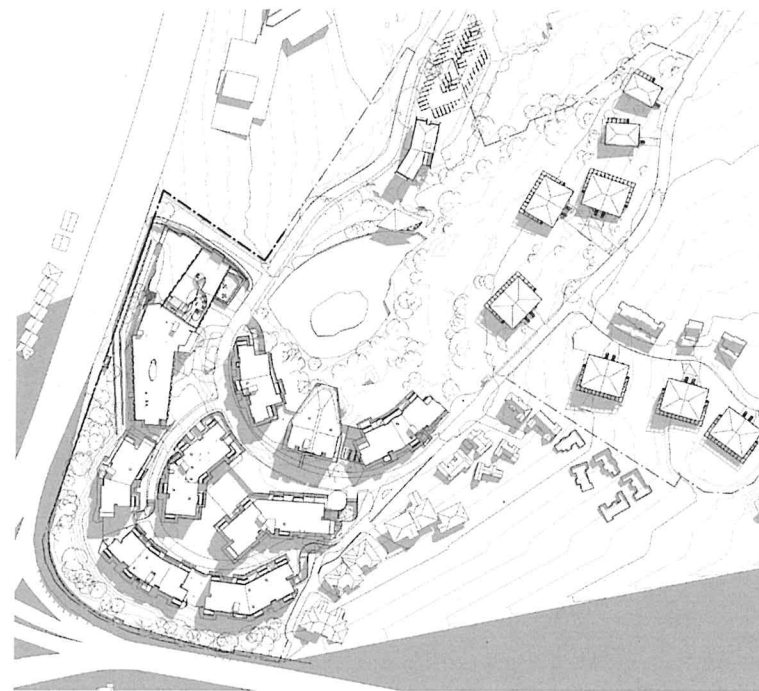

2 SHADOW STUDIES - JUNE 21 - 1000



3 SHADOW STUDIES - JUNE 21 - 1100



4 SHADOW STUDIES - JUNE 21 - 1200

CONCEPTS AND INFORMATION CONTAINED IN THIS DRAWING ARE COPYRIGHT AND MAY NOT BE REPRODUCED IN WHOLE OR IN PART OR BY ANY MEANS, WITHOUT THE WRITTEN PERMISSION OF JACKSON TEECE. DO NOT SCALE THIS DRAWING. USE FOR INFORMATION ONLY. VARYING PROJECT CONDITIONS MAY REQUIRE CONSIDERATION OF SITE VARIATION OR OFF-SITE FABRICATION. NOTIFY JACKSON TEECE OF ANY DISCREPANCY AND SEEK INSTRUCTIONS.

AMENDMENTS		APPROVED	DATE
NO.	DESCRIPTION	DATE	
1	DEVELOPMENT APPLICATION	DL	04/2/19

50mm on original
THE DRAWING ISSUE HAS BEEN REVIEWED FOR

DA ISSUE

APPROVED BY: TW
CLIENT: ANGLICARE CASTLE HILL

DESIGNED BY: CW



DRAWING: SHADOW DIAGRAM - 21 JUNE
0900-1200 - BUILDINGS 8 - 17

DATE: 10/17/18 SCALE @ A1: 1:1500 DRAWN: RP

PROJECT No.: 2016056 A DISCIP. DRAWING No.: DA-800 ISSUE: 1


PROJECT: KILVINTON & DOROTHY MOWELL COURT RENEWAL

Lot 1, Plot 8-9, 23 Hickson Road
Wahbi Bay New South Wales 2000 Australia
T: +61 2 9559 2722 F: +61 2 9559 1420
E: info@jacksonteece.com.au
Jackson Teece Charitable World Pty Ltd
Trading as Jackson Teece
ABN 14 149 847 000
Registered Architects: Elizabeth Barker (00001), John Lee (00001), David Hudson (00001)

JACKSON TEECE



1 SHADOW STUDIES - JUNE 21 - 1300

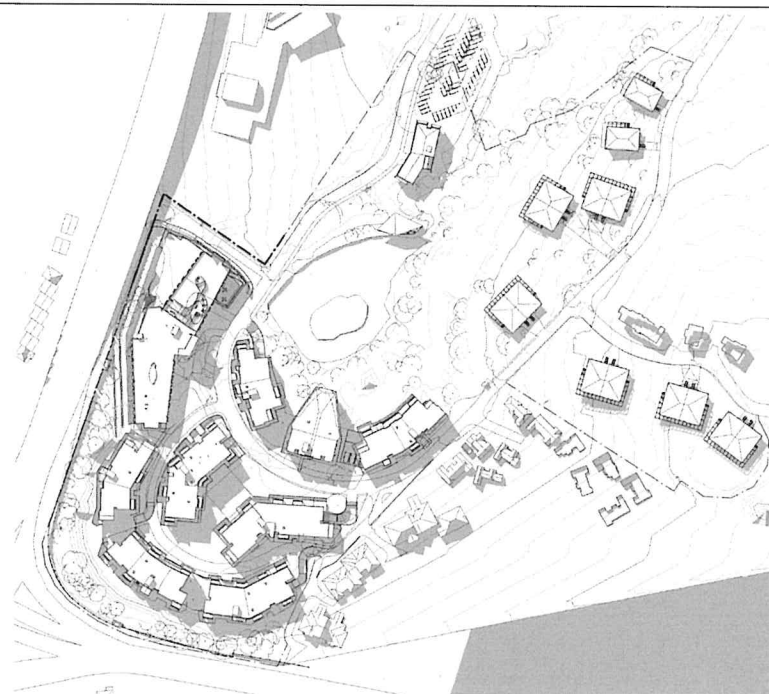

2 SHADOW STUDIES - JUNE 21 - 1400



3 SHADOW STUDIES - JUNE 21 - 1500

CONCEPT AND INFORMATION CONTAINED IN THIS DRAWING ARE COPYRIGHTED AND MAY NOT BE REPRODUCED IN WHOLE OR PART OR BY ANY MEANS WITHOUT THE WRITTEN PERMISSION OF JACKSON TEECE. IT IS NOT VALID FOR ANY OTHER PROJECT OR PURPOSE. THIS DRAWING IS FOR INFORMATION ONLY. IT IS NOT VALID FOR ANY OTHER PROJECT OR PURPOSE. IT IS NOT VALID FOR ANY OTHER PROJECT OR PURPOSE. IT IS NOT VALID FOR ANY OTHER PROJECT OR PURPOSE.

DATE	DESCRIPTION	APPROVED	DATE
1	DEVELOPMENT APPLICATION	DL	04/02/19

AMENDMENTS

DATE	DESCRIPTION	APPROVED	DATE
------	-------------	----------	------

50mm on original

THIS DRAWING IS A REVERSE OF THE ORIGINAL

DA ISSUE

APPROVED BY: TVW CHECKED BY: CW

CLIENT: ANGLICARE CASTLE HILL

DRAWING: SHADOW DIAGRAM - 21 JUNE

1300-1500 - BUILDINGS 8 - 17

DATE: 10/17/18 SCALE @ A1: 1:1500 DRAWN: RP

PROJECT No. DISCP. DRAWING No. 2016056 A DA-801

PROJECT: KILVINTON & DOROTHY MOWLL COURT RENEWAL

Let 4, Plot 8-9, 23 Hinkson Road, Walsby Bay New South Wales 22000 Australia

Tel: 02 9399 2722 Fax: 02 9399 4159

E: sydney@jacksonteece.com

London: London@jacksonteece.com

Trinidad: Trinidad@jacksonteece.com

2019-2020

2019-2020

